Office of the City Clerk
City of Chicago

City Hall
121 North LaSalle Street
Room 107
Chicago, IL 60602
www.chicityclerk.com

Legislation Referred to Committees at the Chicago City Council Meeting 4/10/2013
Section 3c - Aldermanic Introductions Regarding Unclassified Matters

	File #	Title	Sponsor(s)	Committee Referral
4-60-022 & 4-60-023 Allow Alcoholic Liquor & Package Goods				
1	O2013-2534	Amendment of Sections 4-60-022 and 4-60-023 of Municipal Code to allow additional alcoholic liquor and package good licenses on portion(s) of W Montrose Ave	Colón, Rey (35)	License
4-60-022 & 4-60-023 Disallow Alcoholic Liquor & Package Goods				
2	O2013-2528	Amendment of Sections 4-60-022 and 4-60-023 of Municipal Code to disallow additional alcoholic liquor and package good licenses in areas within 29th Ward	Graham, Deborah L. (29)	License
4-60-022 Allow Alcoholic Liquor				
3	O2013-2520	Amendment of Section 4-60-022 of Municipal Code to allow additional alcoholic liquor licenses on portion(s) of W North Ave and N Francisco Ave	Colón, Rey (35)	License
4-60-023 Allow Package Goods				
4	O2013-2502	Amendment of Section 4-60-023 of Municipal Code to allow additional package goods licenses on portion(s) of E 95th St	Harris, Michelle A. (8)	License
5	O2013-2503	Amendment of Section 4-60-023 of Municipal Code to allow additional package goods licenses on portion(s) of E 79th St	Harris, Michelle A. (8)	License
6	O2013-2527	Amendment of Section 4-60-023 of Municipal Code to allow additional package goods licenses on portion(s) of S Pulaski Rd	Burke, Edward M. (14)	License
7	O2013-2501	Amendment of Section 4-60-023 of Municipal Code to allow additional package goods licenses on portion(s) of W Irving Park Rd	Mell, Richard F. (33)	License
4-60-023 Disallow Package Goods				
8	O2013-2533	Amendment of Section 4-60-023 of Municipal Code to disallow additional package goods licenses within certain areas of 9th Ward	Beale, Anthony (9)	License
Agreement(s) - Redevelopment				
9	O2013-2537	Redevelopment agreement with Sheldon Heights Church of Christ	Austin, Carrie M. (34)	Housing
Alley Access Barrier(s)				
10	O2013-2550	Exemption from physical barrier requirement for commercial driveway alley access for Wander Bikes, Inc.	Moreno, Proco Joe (1)	Transportation

Legislation Referred to Committees at the Chicago City Council Meeting 4/10/2013
Section 3c - Aldermanic Introductions Regarding Unclassified Matters

	File #	Title	Sponsor(s)	Committee Referral
11	O2013-2548	Exemption from physical barrier requirement for commercial driveway alley access for Fuller Park Development Corporation	Dowell, Pat (3)	Transportation
12	O2013-2511	Exemption from physical barrier requirement for commercial driveway alley access for Mitchell, Madison & Cabot, Inc. dba Car-X Tire & Auto	Hairston, Leslie A. (5)	Transportation
13	O2013-2559	Exemption from physical barrier requirement for commercial driveway alley access at 11055 S Michigan Ave	Beale, Anthony (9)	Transportation
14	O2013-2530	Exemption from physical barrier requirement for commercial driveway alley access for Horacio Auto Repair	Thompson, Joann (16)	Transportation
15	O2013-2539	Exemption from physical barrier requirement for commercial driveway alley access for Children Therapy Center	O'Shea, Matthew J. (19)	Transportation
16	O2013-2522	Exemption from physical barrier requirement for commercial driveway alley access for Busy Bees Child Development	Solis, Daniel (25)	Transportation
17	O2013-2523	Exemption from physical barrier requirement for commercial driveway alley access for CA III LLC	Solis, Daniel (25)	Transportation
18	O2013-2524	Exemption from physical barrier requirement for commercial driveway alley access for 1200 Madison Racine LLC	Solis, Daniel (25)	Transportation
19	O2013-2515	Exemption from physical barrier requirement for commercial driveway alley access for Bart Przyjemski	Maldonado, Roberto (26)	Transportation
20	O2013-2517	Exemption from physical barrier requirement for commercial driveway alley access for Peter T. Paulos	Maldonado, Roberto (26)	Transportation
21	O2013-2521	Exemption from physical barrier requirement for commercial driveway alley access for Bart Przyjemski	Maldonado, Roberto (26)	Transportation
22	O2013-2544	Exemption from physical barrier requirement for commercial driveway alley access for Yiayia's LLC	Burnett, Walter (27)	Transportation
23	O2013-2551	Exemption from physical barrier requirement for commercial driveway alley access for 123 Sangamon Venture Partners LLC	Burnett, Walter (27)	Transportation
24	O2013-2507	Exemption from physical barrier requirement for commercial driveway alley access for Community Hub at Roosevelt Square	Ervin, Jason C. (28)	Transportation
25	O2013-2525	Exemption from physical barrier requirement for commercial driveway alley access for Illinois Battery Specialists	Reboyras, Ariel (30)	Transportation
26	O2013-2508	Exemption from physical barrier requirement for commercial driveway alley access for Auto Services	Mell, Richard F. (33)	Transportation
27	O2013-2510	Exemption from physical barrier requirement for commercial driveway alley access for Clean Machine Car Wash	Mell, Richard F. (33)	Transportation

	File #	Title	Sponsor(s)	Committee Referral
28	O2013-2512	Exemption from physical barrier requirement for commercial driveway alley access for Dilly Dally Dog Club	Mell, Richard F. (33)	Transportation
29	O2013-2513	Exemption from physical barrier requirement for commercial driveway alley access for Noah Properties LLC	Mell, Richard F. (33)	Transportation
30	O2013-2552	Exemption from physical barrier requirement for commercial driveway alley access for AT&T	Colón, Rey (35)	Transportation
31	O2013-2514	Exemption from physical barrier requirement for commercial driveway alley access for Chava's Tire Shop, Salvador Mendez	O'Connor, Patrick (40)	Transportation
32	O2013-2516	Exemption from physical barrier requirement for commercial driveway alley access for Fast Link Communications, Inc. d.b.a. 1st Comm, Ameen Abdelazeez	O'Connor, Patrick (40)	Transportation
33	O2013-2538	Exemption from physical barrier requirement for commercial driveway alley access for 747 Clark Condominium Association	Reilly, Brendan (42)	Transportation
34	O2013-2553	Exemption from physical barrier requirement for commercial driveway alley access for Gethsemane Garden Center	Osterman, Harry (48)	Transportation
35	O2013-2554	Exemption from physical barrier requirement for commercial driveway alley access for AT&T Service, Inc.	Osterman, Harry (48)	Transportation
36	O2013-2560	Exemption from physical barrier requirement for commercial driveway alley access for Kenmore Equities LLC	Osterman, Harry (48)	Transportation
37	O2013-2542	Exemption from physical barrier requirement for commercial driveway alley access for Joan Dachs Bais Yaakov Yeshivas Tiferes Tzvi Elementary School	Silverstein, Debra L. (50)	Transportation
Awning(s)				
38	O2013-2628	Awning(s) for Fernandez Insurance Agency, Inc.	Moreno, Proco Joe (1)	Transportation
39	O2013-2629	Awning(s) for Johns Pizzeria	Moreno, Proco Joe (1)	Transportation
40	O2013-2630	Awning(s) for Seadog Sushi Bar	Moreno, Proco Joe (1)	Transportation
41	O2013-2632	Awning(s) for Unibody Auto Collision Ltd.	Moreno, Proco Joe (1)	Transportation
42	O2013-2638	Awning(s) for B Bella Salon	Fioretti, Bob (2)	Transportation
43	O2013-2640	Awning(s) for Dollar Castle	Fioretti, Bob (2)	Transportation
44	O2013-2643	Awning(s) for Jersey Mike's Subs	Fioretti, Bob (2)	Transportation
45	O2013-2646	Awning(s) for Robert Morris College	Fioretti, Bob (2)	Transportation
46	O2013-2657	Awning(s) for Barclay Condo Homeowners Assn.	Burns, William D. (4)	Transportation
47	O2013-2658	Awning(s) for Johnny B. Johnson	Hairston, Leslie A. (5)	Transportation

Legislation Referred to Committees at the Chicago City Council Meeting 4/10/2013
Section 3c - Aldermanic Introductions Regarding Unclassified Matters

	File #	Title	Sponsor(s)	Committee Referral
48	O2013-2660	Awning(s) for Young Achievers Academy	Sawyer, Roderick T. (6)	Transportation
49	O2013-2663	Awning(s) for W K R B Food & Liquor	Harris, Michelle A. (8)	Transportation
50	O2013-2666	Awning(s) for Chicago Foot & Ankle Spec	O'Shea, Matthew J. (19)	Transportation
51	O2013-2668	Awning(s) for CVS/Pharmacy No. 2845	O'Shea, Matthew J. (19)	Transportation
52	O2013-2714	Awning(s) for Cermak Produce No. 4	Maldonado, Roberto (26)	Transportation
53	O2013-2717	Awning(s) for Damato Bakery No. 1	Burnett, Walter (27)	Transportation
54	O2013-2721	Awning(s) for Fulton Elizabeth LLC	Burnett, Walter (27)	Transportation
55	O2013-2747	Awning(s) for Sunkiss Spa	Burnett, Walter (27)	Transportation
56	O2013-2750	Awning(s) for Advanced Auto Body, Inc. - 2531 N Cicero Ave	Suarez, Regner Ray (31)	Transportation
57	O2013-2752	Awning(s) for Advanced Auto Body, Inc. - 2541 N Cicero Ave	Suarez, Regner Ray (31)	Transportation
58	O2013-2765	Awning(s) for Kim Long Restaurant	Suarez, Regner Ray (31)	Transportation
59	O2013-2771	Awning(s) for Concept Laboratories	Waguespack, Scott (32)	Transportation
60	O2013-2773	Awning(s) for Grand Appliance	Waguespack, Scott (32)	Transportation
61	O2013-2775	Awning(s) for National Runaway Switchboard	Waguespack, Scott (32)	Transportation
62	O2013-2777	Awning(s) for Pepe's No. 2 Food & Liquor	Waguespack, Scott (32)	Transportation
63	O2013-2778	Awning(s) for Scooter's Frozen Custard LLC	Waguespack, Scott (32)	Transportation
64	O2013-2779	Awning(s) for Soundz Good, Inc.	Waguespack, Scott (32)	Transportation
65	O2013-2783	Awning(s) for Universal Sole	Waguespack, Scott (32)	Transportation
66	O2013-2785	Awning(s) for Suite 25	Colón, Rey (35)	Transportation
67	O2013-2786	Awning(s) for Chicago Ave Foods	Mitts, Emma (37)	Transportation
68	O2013-2788	Awning(s) for Dunleavy Construction Co.	Laurino, Margaret (39)	Transportation
69	O2013-2789	Awning(s) for Lake View Art Supply	Laurino, Margaret (39)	Transportation
70	O2013-2790	Awning(s) for Rosa's Unisex	Laurino, Margaret (39)	Transportation
71	O2013-2797	Awning(s) for Active Pet, The	O'Connor, Patrick (40)	Transportation
72	O2013-2799	Awning(s) for Mather's More Than A Cafe	O'Connor, Mary (41)	Transportation
73	O2013-2803	Awning(s) for Dennis Bartolomei	Reilly, Brendan (42)	Transportation
74	O2013-2806	Awning(s) for Forever XXI	Reilly, Brendan (42)	Transportation
75	O2013-2812	Awning(s) for UPS Store No. 2096, The	Reilly, Brendan (42)	Transportation

	File #	Title	Sponsor(s)	Committee Referral
76	O2013-2815	Awning(s) for 7-Eleven	Reilly, Brendan (42)	Transportation
77	O2013-2818	Awning(s) for Body N Brain Clark Dahn Yoga, Inc.	Smith, Michele (43)	Transportation
78	O2013-2822	Awning(s) for Shop 857	Smith, Michele (43)	Transportation
79	O2013-2840	Awning(s) for Computerzone USA	Tunney, Thomas (44)	Transportation
80	O2013-2842	Awning(s) for Jin Cafe	Tunney, Thomas (44)	Transportation
81	O2013-2845	Awning(s) for Modern Dental on Sheffield	Tunney, Thomas (44)	Transportation
82	O2013-2847	Awning(s) for Rainbow Pizza	Tunney, Thomas (44)	Transportation
83	O2013-2850	Awning(s) for Sakura Teppanyaki and Sushi	Tunney, Thomas (44)	Transportation
84	O2013-2856	Awning(s) for White Birch Trading Co.	Tunney, Thomas (44)	Transportation
85	O2013-2860	Awning(s) for 5411 Empanadas	Tunney, Thomas (44)	Transportation
86	O2013-2866	Awning(s) for My Fit Foods	Cappleman, James (46)	Transportation
87	O2013-2926	Awning(s) for Dance Center Chicago	Pawar, Ameya (47)	Transportation
88	O2013-2931	Awning(s) for Duke Animal Hospital, Inc.	Pawar, Ameya (47)	Transportation
89	O2013-2933	Awning(s) for Melao Latin Cuisine, Inc.	Pawar, Ameya (47)	Transportation
90	O2013-2936	Awning(s) for Motiv Personal Training	Pawar, Ameya (47)	Transportation
91	O2013-2938	Awning(s) for Sarah Mart, Inc.	Pawar, Ameya (47)	Transportation
92	O2013-2940	Awning(s) for Chicago Filmmakers	Osterman, Harry (48)	Transportation
93	O2013-2945	Awning(s) for Magnum Insurance	Moore, Joseph (49)	Transportation
94	O2013-2952	Awning(s) for Rio Mart, Inc.	Silverstein, Debra L. (50)	Transportation
Canopy(s)				
95	O2013-2583	Canopy(s) for Lakeside Lofts Condo Assn.	Fioretti, Bob (2)	Transportation
96	O2013-2589	Canopy(s) for Fifth Third Bank	Harris, Michelle A. (8)	Transportation
97	O2013-2587	Canopy(s) for Acre Development LLC	Balcer, James (11)	Transportation
98	O2013-2591	Canopy(s) for La Fiesta Restaurant	O'Shea, Matthew J. (19)	Transportation
99	O2013-2592	Canopy(s) for Lawndale Christian Health Center	Chandler, Michael D. (24)	Transportation
100	O2013-2594	Canopy(s) for Chicago America Real Estate LLC	Solis, Daniel (25)	Transportation
101	O2013-2596	Canopy(s) for Kabocha	Burnett, Walter (27)	Transportation
102	O2013-2599	Canopy(s) for Lucky Star Plus	Ervin, Jason C. (28)	Transportation
103	O2013-2601	Canopy(s) for Lincoln Avenue Limited Partnership	Waguespack, Scott (32)	Transportation
104	O2013-2603	Canopy(s) for Sephora	Waguespack, Scott (32)	Transportation
105	O2013-2605	Canopy(s) for Hiromi's Oriental Restaurant	Mell, Richard F. (33)	Transportation

	File #	Title	Sponsor(s)	Committee Referral
106	O2013-2607	Canopy(s) for Leadbelly	Cullerton, Timothy M. (38)	Transportation
107	O2013-2609	Canopy(s) for Tom Mastros	Cullerton, Timothy M. (38)	Transportation
108	O2013-2615	Canopy(s) for Courtyard by Marriott	Reilly, Brendan (42)	Transportation
109	O2013-2616	Canopy(s) for Exhale Enterprises V, Inc.	Reilly, Brendan (42)	Transportation
110	O2013-2617	Canopy(s) for Ra Sushi	Reilly, Brendan (42)	Transportation
111	O2013-2622	Canopy(s) for Lion Head Pub/The Apartment	Smith, Michele (43)	Transportation
112	O2013-2623	Canopy(s) for Fitness Formula Clubs-Halsted Street	Tunney, Thomas (44)	Transportation
Committee/Public Hearing(s)				
113	R2013-358	Support of Chicago Football Classic, Inc. hosting Chicago football classic every 2nd Saturday in September at Soldiers Field	Ervin, Jason C. (28) And Others	Special Events
114	R2013-357	Call for Budget Director to update Budget Committee members on overtime status and impact on fiscal year 2013 budget	Sposato, Nicholas (36) And Others	Budget
115	R2013-355	Call for commissioners of men's sports to publicly support lesbian, gay, bisexual and transgender athletes	Moore, Joseph (49) And Others	Human Relations
Grant(s) of Privilege				
116	O2013-2633	Grant(s) of privilege in public way for Allstate	Moreno, Proco Joe (1)	Transportation
117	O2013-2637	Grant(s) of privilege in public way for American Heritage Fireplace	Moreno, Proco Joe (1)	Transportation
118	O2013-2642	Grant(s) of privilege in public way for Central Furniture Mart Inc.	Moreno, Proco Joe (1)	Transportation
119	O2013-2644	Grant(s) of privilege in public way for Century Plating	Moreno, Proco Joe (1)	Transportation
120	O2013-2645	Grant(s) of privilege in public way for East Village Dental Care	Moreno, Proco Joe (1)	Transportation
121	O2013-2647	Grant(s) of privilege in public way for Family Dollar	Moreno, Proco Joe (1)	Transportation
122	O2013-2648	Grant(s) of privilege in public way for GX Chicago LLC	Moreno, Proco Joe (1)	Transportation
123	O2013-2650	Grant(s) of privilege in public way for Kids Table, The	Moreno, Proco Joe (1)	Transportation
124	O2013-2651	Grant(s) of privilege in public way for Lomographic	Moreno, Proco Joe (1)	Transportation
125	O2013-2653	Grant(s) of privilege in public way for Walgreens No. 09000	Moreno, Proco Joe (1)	Transportation
126	O2013-2655	Grant(s) of privilege in public way for 1508 W Chestnut LLC - Fence	Moreno, Proco Joe (1)	Transportation
127	O2013-2656	Grant(s) of privilege in public way for 1508 W Chestnut LLC - staircase	Moreno, Proco Joe (1)	Transportation
128	O2013-2659	Grant(s) of privilege in public way for One Congress Center L.P. - clocks	Fioretti, Bob (2)	Transportation

Legislation Referred to Committees at the Chicago City Council Meeting 4/10/2013
Section 3c - Aldermanic Introductions Regarding Unclassified Matters

	File #	Title	Sponsor(s)	Committee Referral
129	O2013-2661	Grant(s) of privilege in public way for One Congress Center L.P. - fire escape	Fioretti, Bob (2)	Transportation
130	O2013-2662	Grant(s) of privilege in public way for One Congress Center L.P. - vaults	Fioretti, Bob (2)	Transportation
131	O2013-2664	Grant(s) of privilege in public way for Columbia College Chicago	Fioretti, Bob (2)	Transportation
132	O2013-2667	Grant(s) of privilege in public way for Floyd's 99 Illinois LLC	Fioretti, Bob (2)	Transportation
133	O2013-2669	Grant(s) of privilege in public way for Jersey Mike's Subs	Fioretti, Bob (2)	Transportation
134	O2013-2670	Grant(s) of privilege in public way for Lakeside Lofts Condominium Association	Fioretti, Bob (2)	Transportation
135	O2013-2672	Grant(s) of privilege in public way for Mercy Hospital & Medical Center	Fioretti, Bob (2)	Transportation
136	O2013-2673	Grant(s) of privilege in public way for One Congress Center LP - building	Fioretti, Bob (2)	Transportation
137	O2013-2675	Grant(s) of privilege in public way for Rush University Medical Center	Fioretti, Bob (2)	Transportation
138	O2013-2676	Grant(s) of privilege in public way for 319-321 Jefferson Street LLC	Fioretti, Bob (2)	Transportation
139	O2013-2678	Grant(s) of privilege in public way for Ameri-Mex Insurance Agency	Dowell, Pat (3)	Transportation
140	O2013-2681	Grant(s) of privilege in public way for Prairie District Lofts Condominium Association	Dowell, Pat (3)	Transportation
141	O2013-2682	Grant(s) of privilege in public way for Illinois Institute of Technology	Dowell, Pat (3)	Transportation
142	O2013-2683	Grant(s) of privilege in public way for Ziad Certified Foods	Dowell, Pat (3)	Transportation
143	O2013-2684	Grant(s) of privilege in public way for University of Chicago, The - 1103731	Burns, William D. (4)	Transportation
144	O2013-2685	Grant(s) of privilege in public way for University of Chicago, The - 1103730	Burns, William D. (4)	Transportation
145	O2013-2686	Grant(s) of privilege in public way for University of Chicago, The (File No. 56) - 1104878	Hairston, Leslie A. (5)	Transportation
146	O2013-2691	Grant(s) of privilege in public way for University of Chicago, The (File No. 56) - 1105070	Hairston, Leslie A. (5)	Transportation
147	O2013-2692	Grant(s) of privilege in public way for University of Chicago, The (File No. 56) - 1104875	Hairston, Leslie A. (5)	Transportation
148	O2013-2694	Grant(s) of privilege in public way for University of Chicago, The (File No. 56) - 1104877	Hairston, Leslie A. (5)	Transportation
149	O2013-2695	Grant(s) of privilege in public way for University of Chicago, The (File No. 56) - 1104876	Hairston, Leslie A. (5)	Transportation
150	O2013-2696	Grant(s) of privilege in public way for University of Chicago, The (File No. 56) - vault	Hairston, Leslie A. (5)	Transportation

Legislation Referred to Committees at the Chicago City Council Meeting 4/10/2013
Section 3c - Aldermanic Introductions Regarding Unclassified Matters

	File #	Title	Sponsor(s)	Committee Referral
151	O2013-2697	Grant(s) of privilege in public way for University of Chicago, The- 1104314	Hairston, Leslie A. (5)	Transportation
152	O2013-2698	Grant(s) of privilege in public way for University of Chicago, The - 1105421	Hairston, Leslie A. (5)	Transportation
153	O2013-2699	Grant(s) of privilege in public way for University of Chicago, The - 1105025	Hairston, Leslie A. (5)	Transportation
154	O2013-2703	Grant(s) of privilege in public way for University of Chicago, The - 1105027	Hairston, Leslie A. (5)	Transportation
155	O2013-2705	Grant(s) of privilege in public way for University of Chicago, The - 1105029	Hairston, Leslie A. (5)	Transportation
156	O2013-2722	Grant(s) of privilege in public way for WKRB Food & Liquor	Harris, Michelle A. (8)	Transportation
157	O2013-2724	Grant(s) of privilege in public way for Dollar General	Beale, Anthony (9)	Transportation
158	O2013-2728	Grant(s) of privilege in public way for Villa Join the Movement	Pope, John (10)	Transportation
159	O2013-2730	Grant(s) of privilege in public way for SH Bell Company	Pope, John (10)	Transportation
160	O2013-2734	Grant(s) of privilege in public way for Holabird & Root	Balcer, James (11)	Transportation
161	O2013-2740	Grant(s) of privilege in public way for Kelly's Tavern	Balcer, James (11)	Transportation
162	O2013-2744	Grant(s) of privilege in public way for Reach Higher Learning	Balcer, James (11)	Transportation
163	O2013-2745	Grant(s) of privilege in public way for Save A Lot Food Store	Balcer, James (11)	Transportation
164	O2013-2811	Grant(s) of privilege in public way for United Neighborhood Organization of Chicago	Cardenas, George A. (12)	Transportation
165	O2013-2876	Grant(s) of privilege in public way for AV Anthony's	Quinn, Marty (13)	Transportation
166	O2013-2879	Grant(s) of privilege in public way for Carquest Auto Parts No. 2777	Quinn, Marty (13)	Transportation
167	O2013-2882	Grant(s) of privilege in public way for El Ranchito Food Market	Quinn, Marty (13)	Transportation
168	O2013-2884	Grant(s) of privilege in public way for State Farm Insurance Agent	Quinn, Marty (13)	Transportation
169	O2013-2886	Grant(s) of privilege in public way for Archer Avenue Tattoo & Body Piercing	Burke, Edward M. (14)	Transportation
170	O2013-2889	Grant(s) of privilege in public way for Jbees	Foulkes, Toni (15)	Transportation
171	O2013-2891	Grant(s) of privilege in public way for LJ Herro CDPC	Thompson, Joann (16)	Transportation
172	O2013-2893	Grant(s) of privilege in public way for Currency Exchange	Thomas, Latasha R. (17)	Transportation
173	O2013-2895	Grant(s) of privilege in public way for Images Barber Hair Designers	Thomas, Latasha R. (17)	Transportation
174	O2013-2896	Grant(s) of privilege in public way for Mobil Gas Station	Thomas, Latasha R. (17)	Transportation
175	O2013-2898	Grant(s) of privilege in public way for Beverly Smiles Family Dental Care	O'Shea, Matthew J. (19)	Transportation

Legislation Referred to Committees at the Chicago City Council Meeting 4/10/2013
Section 3c - Aldermanic Introductions Regarding Unclassified Matters

	File #	Title	Sponsor(s)	Committee Referral
176	O2013-2902	Grant(s) of privilege in public way for O'Rourke's Office	O'Shea, Matthew J. (19)	Transportation
177	O2013-2904	Grant(s) of privilege in public way for Dollar Tree No. 5169	Zalewski, Michael R. (23)	Transportation
178	O2013-2907	Grant(s) of privilege in public way for Belmonte Liquors	Chandler, Michael D. (24)	Transportation
179	O2013-2908	Grant(s) of privilege in public way for First Aid Comics	Solis, Daniel (25)	Transportation
180	O2013-2909	Grant(s) of privilege in public way for Lucky's Sandwich Company	Solis, Daniel (25)	Transportation
181	O2013-2911	Grant(s) of privilege in public way for Motoworks Chicago	Solis, Daniel (25)	Transportation
182	O2013-2914	Grant(s) of privilege in public way for Quiznos Subs No. 14577	Solis, Daniel (25)	Transportation
183	O2013-2916	Grant(s) of privilege in public way for Tuscany Restaurant	Solis, Daniel (25)	Transportation
184	O2013-2920	Grant(s) of privilege in public way for Xpert Insurance	Solis, Daniel (25)	Transportation
185	O2013-2922	Grant(s) of privilege in public way for Cermak Produce No. 4	Maldonado, Roberto (26)	Transportation
186	O2013-2925	Grant(s) of privilege in public way for 1500-1504 West Ohio Condominium Association - balconies	Maldonado, Roberto (26)	Transportation
187	O2013-2928	Grant(s) of privilege in public way for 1500-1504 West Ohio Condominium Association -bay window	Maldonado, Roberto (26)	Transportation
188	O2013-2930	Grant(s) of privilege in public way for Au Cheval	Burnett, Walter (27)	Transportation
189	O2013-2939	Grant(s) of privilege in public way for Scadron Outdoor Advertising LLC - Privilege No. 1105476	Burnett, Walter (27)	Transportation
190	O2013-2941	Grant(s) of privilege in public way for Scadron Outdoor Advertising LLC - Privilege No. 1105474	Burnett, Walter (27)	Transportation
191	O2013-2943	Grant(s) of privilege in public way for Scadron Outdoor Advertising LLC - Privilege No. 1105475	Burnett, Walter (27)	Transportation
192	O2013-2946	Grant(s) of privilege in public way for Chinese Yum Yum	Burnett, Walter (27)	Transportation
193	O2013-2947	Grant(s) of privilege in public way for Club Climax-Parliament	Burnett, Walter (27)	Transportation
194	O2013-2948	Grant(s) of privilege in public way for Damato Bakery No. 1	Burnett, Walter (27)	Transportation
195	O2013-2949	Grant(s) of privilege in public way for Digital Greensigns, Inc.	Burnett, Walter (27)	Transportation
196	O2013-2950	Grant(s) of privilege in public way for Dragonfly Mandarin	Burnett, Walter (27)	Transportation
197	O2013-2951	Grant(s) of privilege in public way for Duran European Sandwiches Cafe	Burnett, Walter (27)	Transportation
198	O2013-2953	Grant(s) of privilege in public way for Efengee Electrical Supply	Burnett, Walter (27)	Transportation

Legislation Referred to Committees at the Chicago City Council Meeting 4/10/2013
Section 3c - Aldermanic Introductions Regarding Unclassified Matters

	File #	Title	Sponsor(s)	Committee Referral
199	O2013-2955	Grant(s) of privilege in public way for Gallery on Lake	Burnett, Walter (27)	Transportation
200	O2013-2960	Grant(s) of privilege in public way for Greater Little Rock the Lord's Church	Burnett, Walter (27)	Transportation
201	O2013-2961	Grant(s) of privilege in public way for Park One	Burnett, Walter (27)	Transportation
202	O2013-2962	Grant(s) of privilege in public way for 1455 W Hubbard LLC	Burnett, Walter (27)	Transportation
203	O2013-2970	Grant(s) of privilege in public way for Family Dollar Store No. 6618	Ervin, Jason C. (28)	Transportation
204	O2013-2972	Grant(s) of privilege in public way for Sinai Health System	Ervin, Jason C. (28)	Transportation
205	O2013-2974	Grant(s) of privilege in public way for Sunny-Submarine	Ervin, Jason C. (28)	Transportation
206	O2013-2977	Grant(s) of privilege in public way for Villa Join the Movement	Ervin, Jason C. (28)	Transportation
207	O2013-2981	Grant(s) of privilege in public way for Primecare Community Health	Reboyras, Ariel (30)	Transportation
208	O2013-2984	Grant(s) of privilege in public way for Advanced Auto Body Inc.	Suarez, Regner Ray (31)	Transportation
209	O2013-2986	Grant(s) of privilege in public way for Absinthe Cafe	Waguespack, Scott (32)	Transportation
210	O2013-2990	Grant(s) of privilege in public way for Cafe Furaibo Japanese Restaurant & Sushi	Waguespack, Scott (32)	Transportation
211	O2013-2994	Grant(s) of privilege in public way for Citizens Law Group LTD	Waguespack, Scott (32)	Transportation
212	O2013-2997	Grant(s) of privilege in public way for Depaul University	Waguespack, Scott (32)	Transportation
213	O2013-3000	Grant(s) of privilege in public way for Fizz Bar & Grill	Waguespack, Scott (32)	Transportation
214	O2013-3003	Grant(s) of privilege in public way for Lucky's Sandwhich Co. Wicker Park	Waguespack, Scott (32)	Transportation
215	O2013-3008	Grant(s) of privilege in public way for S&G Grill - light fixture	Waguespack, Scott (32)	Transportation
216	O2013-3009	Grant(s) of privilege in public way for S&G Grill - sign	Waguespack, Scott (32)	Transportation
217	O2013-3012	Grant(s) of privilege in public way for Paciugo Roscoe Village	Waguespack, Scott (32)	Transportation
218	O2013-3015	Grant(s) of privilege in public way for Pizzeria Serio Company	Waguespack, Scott (32)	Transportation
219	O2013-3017	Grant(s) of privilege in public way for Sephora	Waguespack, Scott (32)	Transportation
220	O2013-3018	Grant(s) of privilege in public way for Tavern, The	Waguespack, Scott (32)	Transportation
221	O2013-3021	Grant(s) of privilege in public way for KFC - Privilege No. 1104643	Mell, Richard F. (33)	Transportation
222	O2013-3023	Grant(s) of privilege in public way for KFC - Privilege No. 1104651	Mell, Richard F. (33)	Transportation
223	O2013-3028	Grant(s) of privilege in public way for KFC - Privilege No. 1104645	Mell, Richard F. (33)	Transportation

Legislation Referred to Committees at the Chicago City Council Meeting 4/10/2013
Section 3c - Aldermanic Introductions Regarding Unclassified Matters

	File #	Title	Sponsor(s)	Committee Referral
224	O2013-3032	Grant(s) of privilege in public way for KFC - Privilege No. 1104650	Mell, Richard F. (33)	Transportation
225	O2013-3035	Grant(s) of privilege in public way for Azucar	Colón, Rey (35)	Transportation
226	O2013-3037	Grant(s) of privilege in public way for Carniceria La Mejor Produce, Inc.	Colón, Rey (35)	Transportation
227	O2013-3041	Grant(s) of privilege in public way for Albany Food & Liquors	Colón, Rey (35)	Transportation
228	O2013-3044	Grant(s) of privilege in public way for North Oak Joint Venture	Sposato, Nicholas (36)	Transportation
229	O2013-3047	Grant(s) of privilege in public way for Tots Land	Sposato, Nicholas (36)	Transportation
230	O2013-3049	Grant(s) of privilege in public way for Villa Joint the Movement	Mitts, Emma (37)	Transportation
231	O2013-3050	Grant(s) of privilege in public way for Inter Auto Glass	Cullerton, Timothy M. (38)	Transportation
232	O2013-3052	Grant(s) of privilege in public way for Ezpawn Illinois	Cullerton, Timothy M. (38)	Transportation
233	O2013-3056	Grant(s) of privilege in public way for Active Electrical Supply	Laurino, Margaret (39)	Transportation
234	O2013-3059	Grant(s) of privilege in public way for Buena Telecom	Laurino, Margaret (39)	Transportation
235	O2013-3061	Grant(s) of privilege in public way for Janet Rasho	Laurino, Margaret (39)	Transportation
236	O2013-3063	Grant(s) of privilege in public way for J.J. Styles, Inc.	Laurino, Margaret (39)	Transportation
237	O2013-3067	Grant(s) of privilege in public way for Anteprima - park benches	O'Connor, Patrick (40)	Transportation
238	O2013-3070	Grant(s) of privilege in public way for Anteprima - planters	O'Connor, Patrick (40)	Transportation
239	O2013-3073	Grant(s) of privilege in public way for Newleaf Natural Grocery Inc.	O'Connor, Patrick (40)	Transportation
240	O2013-3077	Grant(s) of privilege in public way for Papa John's Pizza	O'Connor, Patrick (40)	Transportation
241	O2013-2967	Grant(s) of privilege in public way for Bistro BT The Pier, The	Reilly, Brendan (42)	Transportation
242	O2013-2969	Grant(s) of privilege in public way for Del Frisco's Double Eagle Steak House	Reilly, Brendan (42)	Transportation
243	O2013-2971	Grant(s) of privilege in public way for Ermenegildo Zegna Corp.	Reilly, Brendan (42)	Transportation
244	O2013-2976	Grant(s) of privilege in public way for Exhale Enterprises V, Inc.	Reilly, Brendan (42)	Transportation
245	O2013-2978	Grant(s) of privilege in public way for Fleming's Prime Steakhouse & Winebar	Reilly, Brendan (42)	Transportation
246	O2013-3025	Grant(s) of privilege in public way for Intercontinental Hotel Chicago	Reilly, Brendan (42)	Transportation
247	O2013-3036	Grant(s) of privilege in public way for M&J Wilkow, Ltd.	Reilly, Brendan (42)	Transportation
248	O2013-3038	Grant(s) of privilege in public way for Madewell, Inc.	Reilly, Brendan (42)	Transportation

Legislation Referred to Committees at the Chicago City Council Meeting 4/10/2013
Section 3c - Aldermanic Introductions Regarding Unclassified Matters

	File #	Title	Sponsor(s)	Committee Referral
249	O2013-3042	Grant(s) of privilege in public way for McFadden's	Reilly, Brendan (42)	Transportation
250	O2013-3043	Grant(s) of privilege in public way for Napletan's Aston Martin of Chicago	Reilly, Brendan (42)	Transportation
251	O2013-3046	Grant(s) of privilege in public way for One North Dearborn Properties	Reilly, Brendan (42)	Transportation
252	O2013-3051	Grant(s) of privilege in public way for One North Dearborn Properties LLC	Reilly, Brendan (42)	Transportation
253	O2013-3054	Grant(s) of privilege in public way for Popeyes Fried Chicken	Reilly, Brendan (42)	Transportation
254	O2013-3057	Grant(s) of privilege in public way for Potbelly Sandwich Works LLC	Reilly, Brendan (42)	Transportation
255	O2013-3060	Grant(s) of privilege in public way for Ra Sushi	Reilly, Brendan (42)	Transportation
256	O2013-3064	Grant(s) of privilege in public way for Rockit Bar & Grill	Reilly, Brendan (42)	Transportation
257	O2013-3078	Grant(s) of privilege in public way for RPM Italian	Reilly, Brendan (42)	Transportation
258	O2013-3081	Grant(s) of privilege in public way for Rush Entertainment LCC	Reilly, Brendan (42)	Transportation
259	O2013-3084	Grant(s) of privilege in public way for Zed 451	Reilly, Brendan (42)	Transportation
260	O2013-3086	Grant(s) of privilege in public way for 7-Eleven	Reilly, Brendan (42)	Transportation
261	O2013-3089	Grant(s) of privilege in public way for 111 North Canal LLC	Reilly, Brendan (42)	Transportation
262	O2013-3091	Grant(s) of privilege in public way for 850 Investors LLC	Reilly, Brendan (42)	Transportation
263	O2013-3101	Grant(s) of privilege in public way for Acadia 639 W Divsery LLC	Smith, Michele (43)	Transportation
264	O2013-3103	Grant(s) of privilege in public way for Acadia 639 W Diversey LLC - 2744 N Clark St	Smith, Michele (43)	Transportation
265	O2013-3106	Grant(s) of privilege in public way for Body N Brain Clark Dahn Yoga, Inc.	Smith, Michele (43)	Transportation
266	O2013-3110	Grant(s) of privilege in public way for Insomnia Cookies	Smith, Michele (43)	Transportation
267	O2013-3112	Grant(s) of privilege in public way for Lincoln Park Chamber of Commerce - 619 W Diversey Pkwy	Smith, Michele (43)	Transportation
268	O2013-3121	Grant(s) of privilege in public way for Starbucks Coffee No. 16696	Smith, Michele (43)	Transportation
269	O2013-3163	Grant(s) of privilege in public way for Vinci	Smith, Michele (43)	Transportation
270	O2013-3165	Grant(s) of privilege in public way for VM Lincoln Park	Smith, Michele (43)	Transportation
271	O2013-3168	Grant(s) of privilege in public way for Wish Baby Registry and Gifts	Smith, Michele (43)	Transportation
272	O2013-3171	Grant(s) of privilege in public way for Yogurtland Lincoln Park	Smith, Michele (43)	Transportation

Legislation Referred to Committees at the Chicago City Council Meeting 4/10/2013
Section 3c - Aldermanic Introductions Regarding Unclassified Matters

	File #	Title	Sponsor(s)	Committee Referral
273	O2013-3174	Grant(s) of privilege in public way for Lincoln Park Chamber of Commerce - 2262 N Clark St	Smith, Michele (43)	Transportation
274	O2013-3177	Grant(s) of privilege in public way for Lincoln Park of Commerce	Smith, Michele (43)	Transportation
275	O2013-3186	Grant(s) of privilege in public way for Lincoln Park Chamber of Commerce - 2664 N Clark St	Smith, Michele (43)	Transportation
276	O2013-3197	Grant(s) of privilege in public way for Lincoln Park Chamber of Commerce - 2708 N Clark St	Smith, Michele (43)	Transportation
277	O2013-3198	Grant(s) of privilege in public way for Lincoln Park Chamber of Commerce - 667 W Diversey Pkwy	Smith, Michele (43)	Transportation
278	O2013-3199	Grant(s) of privilege in public way for Lush Handmade Cosmetics	Smith, Michele (43)	Transportation
279	O2013-3150	Grant(s) of privilege in public way for Gap, Inc. Store 503, The	Tunney, Thomas (44)	Transportation
280	O2013-3152	Grant(s) of privilege in public way for Green Cleaner	Tunney, Thomas (44)	Transportation
281	O2013-3153	Grant(s) of privilege in public way for Irish Oak, The	Tunney, Thomas (44)	Transportation
282	O2013-3154	Grant(s) of privilege in public way for La Creperie, Inc.	Tunney, Thomas (44)	Transportation
283	O2013-3155	Grant(s) of privilege in public way for Pick Me Up Cafe	Tunney, Thomas (44)	Transportation
284	O2013-3157	Grant(s) of privilege in public way for Postal Place	Tunney, Thomas (44)	Transportation
285	O2013-3158	Grant(s) of privilege in public way for Apartment People Ltd., The	Tunney, Thomas (44)	Transportation
286	O2013-3159	Grant(s) of privilege in public way for Bountiful Eatery, Inc.	Tunney, Thomas (44)	Transportation
287	O2013-3160	Grant(s) of privilege in public way for Davids Tea	Tunney, Thomas (44)	Transportation
288	O2013-3162	Grant(s) of privilege in public way for Discount Mattress	Tunney, Thomas (44)	Transportation
289	O2013-3164	Grant(s) of privilege in public way for Fitness 19	Tunney, Thomas (44)	Transportation
290	O2013-3166	Grant(s) of privilege in public way for Flaco's Tacos 3	Tunney, Thomas (44)	Transportation
291	O2013-3169	Grant(s) of privilege in public way for Giordano's on Belmont	Tunney, Thomas (44)	Transportation
292	O2013-3172	Grant(s) of privilege in public way for Irish Oak, The	Tunney, Thomas (44)	Transportation
293	O2013-3175	Grant(s) of privilege in public way for Last Bay Beer Company LLC	Tunney, Thomas (44)	Transportation
294	O2013-3176	Grant(s) of privilege in public way for Milt's BBQ	Tunney, Thomas (44)	Transportation
295	O2013-3178	Grant(s) of privilege in public way for Modern Dental on Sheffield	Tunney, Thomas (44)	Transportation

	File #	Title	Sponsor(s)	Committee Referral
296	O2013-3179	Grant(s) of privilege in public way for Rainbow Pizza	Tunney, Thomas (44)	Transportation
297	O2013-3180	Grant(s) of privilege in public way for Vegetarian Express, Inc.	Tunney, Thomas (44)	Transportation
298	O2013-3182	Grant(s) of privilege in public way for Vu Sua	Tunney, Thomas (44)	Transportation
299	O2013-2702	Grant(s) of privilege in public way for Colletti's Restaurant	Arena, John (45)	Transportation
300	O2013-3102	Grant(s) of privilege in public way for Gold Medal Liquors	Cappleman, James (46)	Transportation
301	O2013-3105	Grant(s) of privilege in public way for My Fit Foods	Cappleman, James (46)	Transportation
302	O2013-3109	Grant(s) of privilege in public way for Salvation Army, The	Cappleman, James (46)	Transportation
303	O2013-3113	Grant(s) of privilege in public way for Sunnyside Commons LLC-Permit No. 1105454	Cappleman, James (46)	Transportation
304	O2013-3115	Grant(s) of privilege in public way for Sunnyside Commons LLC-Permit No. 1105455	Cappleman, James (46)	Transportation
305	O2013-3119	Grant(s) of privilege in public way for Sunnyside Commons LLC-Permit No. 1105456	Cappleman, James (46)	Transportation
306	O2013-3124	Grant(s) of privilege in public way for Xong Xong Express	Cappleman, James (46)	Transportation
307	O2013-3184	Grant(s) of privilege in public way for Cusp Dental Studio	Pawar, Ameya (47)	Transportation
308	O2013-3188	Grant(s) of privilege in public way for Motiv Personal Training	Pawar, Ameya (47)	Transportation
309	O2013-3126	Grant(s) of privilege in public way for Calo Lounge, Inc.	Osterman, Harry (48)	Transportation
310	O2013-3128	Grant(s) of privilege in public way for Summer	Osterman, Harry (48)	Transportation
311	O2013-3132	Grant(s) of privilege in public way for U'N Joy	Osterman, Harry (48)	Transportation
312	O2013-3133	Grant(s) of privilege in public way for Luzzat Restaurant, Inc.	Moore, Joseph (49)	Transportation
Grant(s) of Privilege - Amend				
313	O2013-2824	Amendment of grant(s) of privilege in public way to Family Dollar No. 5719	Brookins, Howard (21)	Transportation
314	O2013-2816	Amendment of grant(s) of privilege in public way to Better West Car Repair	Graham, Deborah L. (29)	Transportation
315	O2013-2831	Amendment of grant(s) of privilege in public way to Forever Yogurt	Waguespack, Scott (32)	Transportation
316	O2013-2796	Amendment of grant(s) of privilege in public way to 830 N Michigan Ave	Reilly, Brendan (42)	Transportation
317	O2013-2804	Amendment of grant(s) of privilege in public way to Stonewater One North State Funding LLC	Reilly, Brendan (42)	Transportation
318	O2013-2810	Amendment of grant(s) of privilege in public way to Chicago Marriott Downtown	Reilly, Brendan (42)	Transportation

	File #	Title	Sponsor(s)	Committee Referral
319	O2013-2830	Amendment of grant(s) of privilege in public way to Public Chicago	Smith, Michele (43)	Transportation
320	O2013-2823	Amendment of grant(s) of privilege in public way to Kenneth Fils	Pawar, Ameya (47)	Transportation
Historical Landmark Fee Waiver(s)				
321	Or2013-180	Historical landmark fee waiver for property at 3600 N Halsted St	Tunney, Thomas (44)	Zoning
Honorary Street Designation(s)				
322	O2013-2505	Honorary street designation as "Honorary Fr. Donald Senior, C.P. Way"	Hairston, Leslie A. (5)	Transportation
323	O2013-2564	Honorary street designation as "Elaine Marie Drake Lane" amend to "Ellen Marie Drake Lane"	Harris, Michelle A. (8)	Transportation
324	O2013-2652	Honorary street designation as "Reverend Louis Montgomery, Sr. Way"	Harris, Michelle A. (8)	Transportation
325	O2013-2531	Honorary street designation as "Alderman John J. Buchanan Way"	Pope, John (10)	Transportation
326	O2013-2504	Honorary street designation as "Carolyn Corporation Way"	Ervin, Jason C. (28)	Transportation
Municipal Code Amendment(s)				
327	O2013-2529	Amendment of Section 4-60-010 of Municipal Code regarding definition of place of business licensed as retail food establishment	Burke, Edward M. (14)	License
328	O2013-2557	Amendment of Chapter 7-28 of Municipal Code by adding new Section 634 to prohibit sale and use of coal tar sealants	Burke, Edward M. (14) Burns, William D. (4)	Finance
329	O2013-2454	Amendment of Section 9-12-040 of Municipal Code to further regulate play streets	Lane, Lona (18) And Others	Public Safety
330	O2013-2556	Amendment of Sections 3-42-070, 4-64-240 and 4-64-331 of Municipal Code regarding retail licenses and underage tobacco violators	Lane, Lona (18) And Others	License
331	O2013-2543	Amendment of Sections 8-4-030 and 8-4-081 of Municipal Code concerning drinking in public ways and public urination or defecation	O'Shea, Matthew J. (19)	Public Safety
332	O2013-2526	Amendment of Municipal Code by deleting Section 13-96-085 and revising Section 17-15-0503 of Municipal Code concerning continuation of noncomforming signs	Solis, Daniel (25)	Zoning
333	O2013-2536	Amendment of Section 4-60-140 of Municpal Code concerning prohibited activities for package goods license	Graham, Deborah L. (29)	Public Safety
334	O2013-2518	Amendment of Section 4-244-140 to prohibit peddling in 37th Ward	Mitts, Emma (37)	License
335	O2013-2549	Amendment of Section 7-28-261 of Municipal Code regarding fines and penalties for accumulation of refuse preventing closure of commercial refuse containers	Mitts, Emma (37) And Others	License

	File #	Title	Sponsor(s)	Committee Referral
336	O2013-2540	Amendment of Section 9-64-170 concerning parking restrictions for pickup trucks or vans on residential streets	Laurino, Margaret (39)	Pedestrian and Traffic Safety
337	O2013-2546	Amendment of Section 9-108-090 of Municipal Code by regulating operation of horse-drawn carriages during extreme temperatures	Reilly, Brendan (42) Smith, Michele (43)	License
338	O2013-2562	Amendment of Chapter 2-45-155 of Municipal Code by creating and maintaining online public database for each active TIF district	Pawar, Ameya (47) And Others	Finance
Sidewalk Cafe(s)				
339	O2013-2679	Sidewalk cafe(s) for Bar Bar Black Sheep	Moreno, Proco Joe (1)	Transportation
340	O2013-2712	Sidewalk cafe(s) for Black Beetle Bar & Grill	Moreno, Proco Joe (1)	Transportation
341	O2013-2716	Sidewalk cafe(s) for Bob San Sushi Bar	Moreno, Proco Joe (1)	Transportation
342	O2013-2719	Sidewalk cafe(s) for Carriage House	Moreno, Proco Joe (1)	Transportation
343	O2013-2723	Sidewalk cafe(s) for Cornerstone Cafe	Moreno, Proco Joe (1)	Transportation
344	O2013-2725	Sidewalk cafe(s) for Delish Diner	Moreno, Proco Joe (1)	Transportation
345	O2013-2726	Sidewalk cafe(s) for Innjoy	Moreno, Proco Joe (1)	Transportation
346	O2013-2731	Sidewalk cafe(s) for Mac's American Food	Moreno, Proco Joe (1)	Transportation
347	O2013-2735	Sidewalk cafe(s) for Moonshine	Moreno, Proco Joe (1)	Transportation
348	O2013-2738	Sidewalk cafe(s) for Nori Chicago	Moreno, Proco Joe (1)	Transportation
349	O2013-2742	Sidewalk cafe(s) for Picante Taqueria	Moreno, Proco Joe (1)	Transportation
350	O2013-2743	Sidewalk cafe(s) for Pint	Moreno, Proco Joe (1)	Transportation
351	O2013-2746	Sidewalk cafe(s) for Pizza-Metro	Moreno, Proco Joe (1)	Transportation
352	O2013-2762	Sidewalk cafe(s) for Red Square	Moreno, Proco Joe (1)	Transportation
353	O2013-2764	Sidewalk cafe(s) for Starfruit Cafe	Moreno, Proco Joe (1)	Transportation
354	O2013-2766	Sidewalk cafe(s) for Tecalitlan	Moreno, Proco Joe (1)	Transportation
355	O2013-2767	Sidewalk cafe(s) for The Purple Cow	Moreno, Proco Joe (1)	Transportation
356	O2013-2769	Sidewalk cafe(s) for The Savoy	Moreno, Proco Joe (1)	Transportation
357	O2013-2770	Sidewalk cafe(s) for Tumans	Moreno, Proco Joe (1)	Transportation

Legislation Referred to Committees at the Chicago City Council Meeting 4/10/2013
Section 3c - Aldermanic Introductions Regarding Unclassified Matters

	File #	Title	Sponsor(s)	Committee Referral
358	O2013-3147	Sidewalk cafe(s) for Taqueria Super Burrito	Moreno, Proco Joe (1)	Transportation
359	O2013-2754	Sidewalk cafe(s) for Amarit Restaurant	Fioretti, Bob (2)	Transportation
360	O2013-2784	Sidewalk cafe(s) for Artists Cafe	Fioretti, Bob (2)	Transportation
361	O2013-2791	Sidewalk cafe(s) for Artists Cafe - 1150 S Wabash Ave	Fioretti, Bob (2)	Transportation
362	O2013-2793	Sidewalk cafe(s) for Arturo Express	Fioretti, Bob (2)	Transportation
363	O2013-2795	Sidewalk cafe(s) for Blackstone Hotel	Fioretti, Bob (2)	Transportation
364	O2013-2798	Sidewalk cafe(s) for Brando's	Fioretti, Bob (2)	Transportation
365	O2013-2801	Sidewalk cafe(s) for Brasserie by LM	Fioretti, Bob (2)	Transportation
366	O2013-2805	Sidewalk cafe(s) for Buddy Guy's Legends	Fioretti, Bob (2)	Transportation
367	O2013-2809	Sidewalk cafe(s) for Cactus Bar & Grill	Fioretti, Bob (2)	Transportation
368	O2013-2814	Sidewalk cafe(s) for Chef Luciano	Fioretti, Bob (2)	Transportation
369	O2013-2819	Sidewalk cafe(s) for Chicago DQ Grill & Chill	Fioretti, Bob (2)	Transportation
370	O2013-2821	Sidewalk cafe(s) for Cosi	Fioretti, Bob (2)	Transportation
371	O2013-2826	Sidewalk cafe(s) for Dunkin Donuts	Fioretti, Bob (2)	Transportation
372	O2013-2828	Sidewalk cafe(s) for Dunkin Donuts Baskin Robbins	Fioretti, Bob (2)	Transportation
373	O2013-2832	Sidewalk cafe(s) for Epic Burger	Fioretti, Bob (2)	Transportation
374	O2013-2834	Sidewalk cafe(s) for Epples Restaurant	Fioretti, Bob (2)	Transportation
375	O2013-2837	Sidewalk cafe(s) for Franklin Tap, The	Fioretti, Bob (2)	Transportation
376	O2013-2839	Sidewalk cafe(s) for Gioco	Fioretti, Bob (2)	Transportation
377	O2013-2843	Sidewalk cafe(s) for Kasey's Tavern	Fioretti, Bob (2)	Transportation
378	O2013-2844	Sidewalk cafe(s) for Nesh Mediterranean Grill	Fioretti, Bob (2)	Transportation
379	O2013-2849	Sidewalk cafe(s) for O'Neil's on Wells	Fioretti, Bob (2)	Transportation
380	O2013-2852	Sidewalk cafe(s) for Oysy	Fioretti, Bob (2)	Transportation
381	O2013-2857	Sidewalk cafe(s) for Panera Bread No. 1004	Fioretti, Bob (2)	Transportation
382	O2013-2861	Sidewalk cafe(s) for Panozzo's Italian Specialties	Fioretti, Bob (2)	Transportation
383	O2013-2863	Sidewalk cafe(s) for Paola's Vinum	Fioretti, Bob (2)	Transportation
384	O2013-2864	Sidewalk cafe(s) for Poag Mahone's	Fioretti, Bob (2)	Transportation
385	O2013-2865	Sidewalk cafe(s) for South Coast	Fioretti, Bob (2)	Transportation
386	O2013-2867	Sidewalk cafe(s) for Tutto Italiano	Fioretti, Bob (2)	Transportation
387	O2013-2870	Sidewalk cafe(s) for Weather Mark Tavern	Fioretti, Bob (2)	Transportation
388	O2013-2873	Sidewalk cafe(s) for 175 Sopraffina Market Caffe LLC	Fioretti, Bob (2)	Transportation
389	O2013-2906	Sidewalk cafe(s) for Tapas Valancia	Dowell, Pat (3)	Transportation

Legislation Referred to Committees at the Chicago City Council Meeting 4/10/2013
Section 3c - Aldermanic Introductions Regarding Unclassified Matters

	File #	Title	Sponsor(s)	Committee Referral
390	O2013-2915	Sidewalk cafe(s) for Regents Cup Coffee House	Burns, William D. (4)	Transportation
391	O2013-2919	Sidewalk cafe(s) for Paleteria El Potrillo	Pope, John (10)	Transportation
392	O2013-2924	Sidewalk cafe(s) for Nana	Balcer, James (11)	Transportation
393	O2013-2929	Sidewalk cafe(s) for Original Scoops Chicago, Inc.	Balcer, James (11)	Transportation
394	O2013-2935	Sidewalk cafe(s) for 26th Street Sugar Shack	Balcer, James (11)	Transportation
395	O2013-2937	Sidewalk cafe(s) for El Solazo	Quinn, Marty (13)	Transportation
396	O2013-2942	Sidewalk cafe(s) for Panera Bread No. 933	O'Shea, Matthew J. (19)	Transportation
397	O2013-2956	Sidewalk cafe(s) for Kohan Japanese Restaurant	Solis, Daniel (25)	Transportation
398	O2013-2958	Sidewalk cafe(s) for Lalo's Mexican Restaurant	Solis, Daniel (25)	Transportation
399	O2013-2964	Sidewalk cafe(s) for Lotus Cafe & Banh Mi Sandwiches	Solis, Daniel (25)	Transportation
400	O2013-2966	Sidewalk cafe(s) for Bullhead Cantina	Maldonado, Roberto (26)	Transportation
401	O2013-2968	Sidewalk cafe(s) for Cafe Colao	Maldonado, Roberto (26)	Transportation
402	O2013-2975	Sidewalk cafe(s) for Guerrero's Tacos and Pizza	Maldonado, Roberto (26)	Transportation
403	O2013-2979	Sidewalk cafe(s) for La Plena Restaurant	Maldonado, Roberto (26)	Transportation
404	O2013-2983	Sidewalk cafe(s) for Rootstock Wine & Beer Bar	Maldonado, Roberto (26)	Transportation
405	O2013-2985	Sidewalk cafe(s) for De Cero	Burnett, Walter (27)	Transportation
406	O2013-2988	Sidewalk cafe(s) for Dragonfly Mandarin	Burnett, Walter (27)	Transportation
407	O2013-2991	Sidewalk cafe(s) for Fireplace Inn	Burnett, Walter (27)	Transportation
408	O2013-2993	Sidewalk cafe(s) for Five Star Bar & Grill	Burnett, Walter (27)	Transportation
409	O2013-2996	Sidewalk cafe(s) for Girl & The Goat	Burnett, Walter (27)	Transportation
410	O2013-2999	Sidewalk cafe(s) for Goddess River North, The	Burnett, Walter (27)	Transportation
411	O2013-3002	Sidewalk cafe(s) for Grange Hall Burger Bar	Burnett, Walter (27)	Transportation
412	O2013-3005	Sidewalk cafe(s) for Jaipur	Burnett, Walter (27)	Transportation
413	O2013-3007	Sidewalk cafe(s) for Kiki's Bistro	Burnett, Walter (27)	Transportation
414	O2013-3010	Sidewalk cafe(s) for Little Goat Diner	Burnett, Walter (27)	Transportation
415	O2013-3013	Sidewalk cafe(s) for Macello Ristorante	Burnett, Walter (27)	Transportation
416	O2013-3016	Sidewalk cafe(s) for Next Restaurant	Burnett, Walter (27)	Transportation
417	O2013-3019	Sidewalk cafe(s) for Nia	Burnett, Walter (27)	Transportation
418	O2013-3020	Sidewalk cafe(s) for Nohea Cafe	Burnett, Walter (27)	Transportation
419	O2013-3024	Sidewalk cafe(s) for Passion Cafe	Burnett, Walter (27)	Transportation

Legislation Referred to Committees at the Chicago City Council Meeting 4/10/2013
Section 3c - Aldermanic Introductions Regarding Unclassified Matters

	File #	Title	Sponsor(s)	Committee Referral
420	O2013-3026	Sidewalk cafe(s) for Santorini	Burnett, Walter (27)	Transportation
421	O2013-3027	Sidewalk cafe(s) for Vera	Burnett, Walter (27)	Transportation
422	O2013-3029	Sidewalk cafe(s) for Vivo Restaurant	Burnett, Walter (27)	Transportation
423	O2013-3031	Sidewalk cafe(s) for West Town Tavern	Burnett, Walter (27)	Transportation
424	O2013-3033	Sidewalk cafe(s) for Armand's Pizzeria	Waguespack, Scott (32)	Transportation
425	O2013-3048	Sidewalk cafe(s) for Art of Chicken, The	Waguespack, Scott (32)	Transportation
426	O2013-3055	Sidewalk cafe(s) for Banh Mi and Co.	Waguespack, Scott (32)	Transportation
427	O2013-3062	Sidewalk cafe(s) for Butcher & The Burger	Waguespack, Scott (32)	Transportation
428	O2013-3065	Sidewalk cafe(s) for Costello's Sandwiches	Waguespack, Scott (32)	Transportation
429	O2013-3068	Sidewalk cafe(s) for El's Kitchen	Waguespack, Scott (32)	Transportation
430	O2013-3069	Sidewalk cafe(s) for Feast	Waguespack, Scott (32)	Transportation
431	O2013-3075	Sidewalk cafe(s) for Folklore	Waguespack, Scott (32)	Transportation
432	O2013-3079	Sidewalk cafe(s) for Ipsento	Waguespack, Scott (32)	Transportation
433	O2013-3087	Sidewalk cafe(s) for Paladino's	Waguespack, Scott (32)	Transportation
434	O2013-3090	Sidewalk cafe(s) for Pat's Pizzaria	Waguespack, Scott (32)	Transportation
435	O2013-3092	Sidewalk cafe(s) for Que Rico Restaurant	Waguespack, Scott (32)	Transportation
436	O2013-3093	Sidewalk cafe(s) for Sal's Deli	Waguespack, Scott (32)	Transportation
437	O2013-3094	Sidewalk cafe(s) for Goddess & Grocer, The	Waguespack, Scott (32)	Transportation
438	O2013-3095	Sidewalk cafe(s) for Turquoise Cafe	Waguespack, Scott (32)	Transportation
439	O2013-3096	Sidewalk cafe(s) for Webster's Wine Bar	Waguespack, Scott (32)	Transportation
440	O2013-3097	Sidewalk cafe(s) for MM. Que Rico	Waguespack, Scott (32)	Transportation
441	O2013-3098	Sidewalk cafe(s) for Wishbone Restaurant	Waguespack, Scott (32)	Transportation
442	O2013-3170	Sidewalk cafe(s) for Beograd Meat Market	Mell, Richard F. (33)	Transportation
443	O2013-3173	Sidewalk cafe(s) for Pie Cafe LLC	Mell, Richard F. (33)	Transportation
444	O2013-3183	Sidewalk cafe(s) for Azucar Bar & Grill	Colón, Rey (35)	Transportation
445	O2013-3185	Sidewalk cafe(s) for Buona Terra Ristorante	Colón, Rey (35)	Transportation
446	O2013-3187	Sidewalk cafe(s) for Cafe Con Leche D' Noche	Colón, Rey (35)	Transportation

Legislation Referred to Committees at the Chicago City Council Meeting 4/10/2013
Section 3c - Aldermanic Introductions Regarding Unclassified Matters

	File #	Title	Sponsor(s)	Committee Referral
447	O2013-3189	Sidewalk cafe(s) for Jam	Colón, Rey (35)	Transportation
448	O2013-3190	Sidewalk cafe(s) for Intelligentsia Coffee & Tea	Colón, Rey (35)	Transportation
449	O2013-3191	Sidewalk cafe(s) for La Boulangerie	Colón, Rey (35)	Transportation
450	O2013-3193	Sidewalk cafe(s) for Lula Cafe	Colón, Rey (35)	Transportation
451	O2013-3194	Sidewalk cafe(s) for New Wave Coffee LLC	Colón, Rey (35)	Transportation
452	O2013-3195	Sidewalk cafe(s) for Reno	Colón, Rey (35)	Transportation
453	O2013-3196	Sidewalk cafe(s) for Scofflaw	Colón, Rey (35)	Transportation
454	O2013-3074	Sidewalk cafe(s) for Bistro Grand	Sposato, Nicholas (36)	Transportation
455	O2013-3099	Sidewalk cafe(s) for New Polonia Club, Inc.	Sposato, Nicholas (36)	Transportation
456	O2013-3100	Sidewalk cafe(s) for Play Room, The	Sposato, Nicholas (36)	Transportation
457	O2013-3104	Sidewalk cafe(s) for Martini Club	Cullerton, Timothy M. (38)	Transportation
458	O2013-3116	Sidewalk cafe(s) for Sutherland's	Cullerton, Timothy M. (38)	Transportation
459	O2013-3123	Sidewalk cafe(s) for Hub's Gyros II, Inc.	O'Connor, Patrick (40)	Transportation
460	O2013-3129	Sidewalk cafe(s) for Leadway Liquors & Cafe	O'Connor, Patrick (40)	Transportation
461	O2013-3137	Sidewalk cafe(s) for Potbelly Sandwich Works	O'Connor, Patrick (40)	Transportation
462	O2013-3140	Sidewalk cafe(s) for Coffee Studio, The	O'Connor, Patrick (40)	Transportation
463	O2013-3143	Sidewalk cafe(s) for Cafe Touche	O'Connor, Mary (41)	Transportation
464	O2013-3145	Sidewalk cafe(s) for Don Juan	O'Connor, Mary (41)	Transportation
465	O2013-2982	Sidewalk cafe(s) for Baskin Robbins	Reilly, Brendan (42)	Transportation
466	O2013-2987	Sidewalk cafe(s) for Baume & Brix	Reilly, Brendan (42)	Transportation
467	O2013-2989	Sidewalk cafe(s) for Bel 50	Reilly, Brendan (42)	Transportation
468	O2013-2992	Sidewalk cafe(s) for Boarding House	Reilly, Brendan (42)	Transportation
469	O2013-2995	Sidewalk cafe(s) for Brett's Kitchen, Inc.	Reilly, Brendan (42)	Transportation
470	O2013-2998	Sidewalk cafe(s) for Cantina 46	Reilly, Brendan (42)	Transportation
471	O2013-3001	Sidewalk cafe(s) for Courtyard by Marriott	Reilly, Brendan (42)	Transportation
472	O2013-3004	Sidewalk cafe(s) for Cyrano's Bistrot and Wine Bar	Reilly, Brendan (42)	Transportation
473	O2013-3006	Sidewalk cafe(s) for David Burke's Primehouse	Reilly, Brendan (42)	Transportation
474	O2013-3011	Sidewalk cafe(s) for Einstein Bros. Bagels	Reilly, Brendan (42)	Transportation
475	O2013-3014	Sidewalk cafe(s) for Embeya	Reilly, Brendan (42)	Transportation
476	O2013-3022	Sidewalk cafe(s) for Expression Lavazza	Reilly, Brendan (42)	Transportation

Legislation Referred to Committees at the Chicago City Council Meeting 4/10/2013
Section 3c - Aldermanic Introductions Regarding Unclassified Matters

	File #	Title	Sponsor(s)	Committee Referral
477	O2013-3030	Sidewalk cafe(s) for Feast & the Goddess Gold Coast	Reilly, Brendan (42)	Transportation
478	O2013-3034	Sidewalk cafe(s) for Grill on the Alley, The	Reilly, Brendan (42)	Transportation
479	O2013-3040	Sidewalk cafe(s) for Hard Rock Hotel - Privilege No. 1105581	Reilly, Brendan (42)	Transportation
480	O2013-3058	Sidewalk cafe(s) for Hard Rock Hotel - Privilege No. 1105582	Reilly, Brendan (42)	Transportation
481	O2013-3066	Sidewalk cafe(s) for Havana Grill	Reilly, Brendan (42)	Transportation
482	O2013-3071	Sidewalk cafe(s) for Hendrikx Belgian Bread Crafter	Reilly, Brendan (42)	Transportation
483	O2013-3072	Sidewalk cafe(s) for Intelligentsia Coffee & Tea	Reilly, Brendan (42)	Transportation
484	O2013-3076	Sidewalk cafe(s) for LM Bistro	Reilly, Brendan (42)	Transportation
485	O2013-3080	Sidewalk cafe(s) for Magnolia Bakery	Reilly, Brendan (42)	Transportation
486	O2013-3082	Sidewalk cafe(s) for Mastro's Steakhouse	Reilly, Brendan (42)	Transportation
487	O2013-3083	Sidewalk cafe(s) for McFadden's	Reilly, Brendan (42)	Transportation
488	O2013-3085	Sidewalk cafe(s) for Med Kitchen	Reilly, Brendan (42)	Transportation
489	O2013-3088	Sidewalk cafe(s) for Mercer 113	Reilly, Brendan (42)	Transportation
490	O2013-3107	Sidewalk cafe(s) for Mr. Submarine	Reilly, Brendan (42)	Transportation
491	O2013-3108	Sidewalk cafe(s) for Panera Bread	Reilly, Brendan (42)	Transportation
492	O2013-3111	Sidewalk cafe(s) for Pelago	Reilly, Brendan (42)	Transportation
493	O2013-3114	Sidewalk cafe(s) for Peninsula Chicago LLC	Reilly, Brendan (42)	Transportation
494	O2013-3118	Sidewalk cafe(s) for Ra Sushi	Reilly, Brendan (42)	Transportation
495	O2013-3120	Sidewalk cafe(s) for Red Violet	Reilly, Brendan (42)	Transportation
496	O2013-3122	Sidewalk cafe(s) for Robust Coffee Lounge LLC	Reilly, Brendan (42)	Transportation
497	O2013-3125	Sidewalk cafe(s) for Roti 200 West Randolph LLC	Reilly, Brendan (42)	Transportation
498	O2013-3127	Sidewalk cafe(s) for Shamrock Club, The	Reilly, Brendan (42)	Transportation
499	O2013-3131	Sidewalk cafe(s) for Slurping Turtle Restaurant	Reilly, Brendan (42)	Transportation
500	O2013-3134	Sidewalk cafe(s) for Starbucks Coffee	Reilly, Brendan (42)	Transportation
501	O2013-3135	Sidewalk cafe(s) for Starbucks Coffee No. 236	Reilly, Brendan (42)	Transportation
502	O2013-3138	Sidewalk cafe(s) for Starbucks Coffee No. 2224	Reilly, Brendan (42)	Transportation
503	O2013-3139	Sidewalk cafe(s) for Starbucks Coffee No. 2510	Reilly, Brendan (42)	Transportation
504	O2013-3141	Sidewalk cafe(s) for Starbucks Coffee No. 10955	Reilly, Brendan (42)	Transportation
505	O2013-3142	Sidewalk cafe(s) for Starbucks Coffee No. 13468	Reilly, Brendan (42)	Transportation
506	O2013-3144	Sidewalk cafe(s) for Starbucks Coffee 18013	Reilly, Brendan (42)	Transportation

Legislation Referred to Committees at the Chicago City Council Meeting 4/10/2013
Section 3c - Aldermanic Introductions Regarding Unclassified Matters

	File #	Title	Sponsor(s)	Committee Referral
507	O2013-3146	Sidewalk cafe(s) for Taco Burrito King	Reilly, Brendan (42)	Transportation
508	O2013-3148	Sidewalk cafe(s) for Westin Michigan Avenue, The	Reilly, Brendan (42)	Transportation
509	O2013-3149	Sidewalk cafe(s) for Wit, The	Reilly, Brendan (42)	Transportation
510	O2013-3151	Sidewalk cafe(s) for 25 Degrees	Reilly, Brendan (42)	Transportation
511	O2013-3161	Sidewalk cafe(s) for Roti Mediterranean Grill	Reilly, Brendan (42)	Transportation
512	O2013-2899	Sidewalk cafe(s) for Basil Leaf Cafe/Sage	Smith, Michele (43)	Transportation
513	O2013-2901	Sidewalk cafe(s) for Cafe Sushi-Wells	Smith, Michele (43)	Transportation
514	O2013-2903	Sidewalk cafe(s) for Fiesta Mexicana Restaurant	Smith, Michele (43)	Transportation
515	O2013-2905	Sidewalk cafe(s) for Homeslyce Wheel House	Smith, Michele (43)	Transportation
516	O2013-2910	Sidewalk cafe(s) for Kilwin's Chocolates & Fudge Ice Cream Shop	Smith, Michele (43)	Transportation
517	O2013-2913	Sidewalk cafe(s) for Mama Milano	Smith, Michele (43)	Transportation
518	O2013-2917	Sidewalk cafe(s) for Marge's Still	Smith, Michele (43)	Transportation
519	O2013-2921	Sidewalk cafe(s) for Perennial	Smith, Michele (43)	Transportation
520	O2013-2923	Sidewalk cafe(s) for Riccardo Enoteca	Smith, Michele (43)	Transportation
521	O2013-2792	Sidewalk cafe(s) for Banh Mi & Co.	Tunney, Thomas (44)	Transportation
522	O2013-2794	Sidewalk cafe(s) for Bountiful Eatery, Inc.	Tunney, Thomas (44)	Transportation
523	O2013-2800	Sidewalk cafe(s) for Brazilian Bowl, The	Tunney, Thomas (44)	Transportation
524	O2013-2802	Sidewalk cafe(s) for Buena Vista Restaurant	Tunney, Thomas (44)	Transportation
525	O2013-2807	Sidewalk cafe(s) for Intelligentsia Coffee & Tea, Inc.	Tunney, Thomas (44)	Transportation
526	O2013-2808	Sidewalk cafe(s) for Mad River Bar & Grille	Tunney, Thomas (44)	Transportation
527	O2013-2813	Sidewalk cafe(s) for Melrose Restaurant	Tunney, Thomas (44)	Transportation
528	O2013-2817	Sidewalk cafe(s) for Panera Cares	Tunney, Thomas (44)	Transportation
529	O2013-2820	Sidewalk cafe(s) for Penny's Noodle Shop	Tunney, Thomas (44)	Transportation
530	O2013-2825	Sidewalk cafe(s) for Ping Pong	Tunney, Thomas (44)	Transportation
531	O2013-2827	Sidewalk cafe(s) for Sensational Bites, Inc.	Tunney, Thomas (44)	Transportation
532	O2013-2829	Sidewalk cafe(s) for Troy Mediterranean Grill	Tunney, Thomas (44)	Transportation
533	O2013-2833	Sidewalk cafe(s) for Twist a Tapas Cafe	Tunney, Thomas (44)	Transportation
534	O2013-2835	Sidewalk cafe(s) for Wakamono	Tunney, Thomas (44)	Transportation
535	O2013-2836	Sidewalk cafe(s) for Windy City Sweets	Tunney, Thomas (44)	Transportation
536	O2013-2854	Sidewalk cafe(s) for Filonek's	Arena, John (45)	Transportation
537	O2013-2858	Sidewalk cafe(s) for Pasta D'Arte	Arena, John (45)	Transportation
538	O2013-2868	Sidewalk cafe(s) for Angelina Ristorante	Cappleman, James (46)	Transportation

Legislation Referred to Committees at the Chicago City Council Meeting 4/10/2013
Section 3c - Aldermanic Introductions Regarding Unclassified Matters

	File #	Title	Sponsor(s)	Committee Referral
539	O2013-2869	Sidewalk cafe(s) for Bar on Buena, The	Cappleman, James (46)	Transportation
540	O2013-2871	Sidewalk cafe(s) for Dollop Coffee and Tea	Cappleman, James (46)	Transportation
541	O2013-2872	Sidewalk cafe(s) for Food Town	Cappleman, James (46)	Transportation
542	O2013-2875	Sidewalk cafe(s) for Inspiration Kitchens Uptown	Cappleman, James (46)	Transportation
543	O2013-2878	Sidewalk cafe(s) for Jake's Pup in the Ruf, Inc.	Cappleman, James (46)	Transportation
544	O2013-2881	Sidewalk cafe(s) for Kit Kat Lounge and Restaurant	Cappleman, James (46)	Transportation
545	O2013-2885	Sidewalk cafe(s) for Pho Lily	Cappleman, James (46)	Transportation
546	O2013-2888	Sidewalk cafe(s) for Reservoir	Cappleman, James (46)	Transportation
547	O2013-2693	Sidewalk cafe(s) for Barba Yianni Grecian Taverna	Pawar, Ameya (47)	Transportation
548	O2013-2700	Sidewalk cafe(s) for Bookcellar, The	Pawar, Ameya (47)	Transportation
549	O2013-2706	Sidewalk cafe(s) for Browntrout	Pawar, Ameya (47)	Transportation
550	O2013-2708	Sidewalk cafe(s) for Costello's Sandwiches	Pawar, Ameya (47)	Transportation
551	O2013-2709	Sidewalk cafe(s) for Laschet's Inn	Pawar, Ameya (47)	Transportation
552	O2013-2711	Sidewalk cafe(s) for Machu Picchu Restaurant	Pawar, Ameya (47)	Transportation
553	O2013-2713	Sidewalk cafe(s) for Mediterranean Grill & Cuisine	Pawar, Ameya (47)	Transportation
554	O2013-2715	Sidewalk cafe(s) for Piggery, The	Pawar, Ameya (47)	Transportation
555	O2013-2718	Sidewalk cafe(s) for Revolver	Pawar, Ameya (47)	Transportation
556	O2013-2729	Sidewalk cafe(s) for Southport and Irving	Pawar, Ameya (47)	Transportation
557	O2013-2732	Sidewalk cafe(s) for Tank Sushi	Pawar, Ameya (47)	Transportation
558	O2013-2737	Sidewalk cafe(s) for Troquet	Pawar, Ameya (47)	Transportation
559	O2013-2749	Sidewalk cafe(s) for Broadway Cellars	Osterman, Harry (48)	Transportation
560	O2013-2755	Sidewalk cafe(s) for Caravan	Osterman, Harry (48)	Transportation
561	O2013-2756	Sidewalk cafe(s) for Demera Ethiopian Restaurant	Osterman, Harry (48)	Transportation
562	O2013-2757	Sidewalk cafe(s) for Fiesta Mexicana Corp.	Osterman, Harry (48)	Transportation
563	O2013-2758	Sidewalk cafe(s) for La Fonda Latino Grill	Osterman, Harry (48)	Transportation
564	O2013-2759	Sidewalk cafe(s) for Mas Alla Del Sol	Osterman, Harry (48)	Transportation
565	O2013-2760	Sidewalk cafe(s) for Pete's Pizza & Bakehouse	Osterman, Harry (48)	Transportation
566	O2013-2761	Sidewalk cafe(s) for Sushi Thai III	Osterman, Harry (48)	Transportation
567	O2013-2763	Sidewalk cafe(s) for That Little Mexican Cafe II	Osterman, Harry (48)	Transportation

	File #	Title	Sponsor(s)	Committee Referral
568	O2013-2772	Sidewalk cafe(s) for Chuckie's	Moore, Joseph (49)	Transportation
569	O2013-2774	Sidewalk cafe(s) for Grill Inn	Moore, Joseph (49)	Transportation
570	O2013-2776	Sidewalk cafe(s) for Growling Rabbit a Cafe, The	Moore, Joseph (49)	Transportation
571	O2013-2780	Sidewalk cafe(s) for Select	Silverstein, Debra L. (50)	Transportation
572	O2013-2781	Sidewalk cafe(s) for Sheesh Mahal Dhaba, Inc.	Silverstein, Debra L. (50)	Transportation
573	O2013-2782	Sidewalk cafe(s) for Via Veneto	Silverstein, Debra L. (50)	Transportation

Sign(s)/Signboard(s)

574	Or2013-175	Issuance of permits for sign(s)/signboard(s) at 2401 S Michigan Ave	Fioretti, Bob (2)	Zoning
575	Or2013-178	Issuance of permits for sign(s)/signboard(s) at 4047 E 106th St	Pope, John (10)	Zoning
576	Or2013-179	Issuance of permits for sign(s)/signboard(s) at 3009 E 92nd St	Pope, John (10)	Zoning
577	Or2013-165	Issuance of permits for sign(s)/signboard(s) at 1520 W Pershing Rd (100484579)	Balcer, James (11)	Zoning
578	Or2013-166	Issuance of permits for sign(s)/signboard(s) at 1520 W Pershing Rd (100484580)	Balcer, James (11)	Zoning
579	Or2013-169	Issuance of permits for sign(s)/signboard(s) at 1801 S Canal St - 144 sq. ft.	Solis, Daniel (25)	Zoning
580	Or2013-170	Issuance of permits for sign(s)/signboard(s) at 1801 S Canal St - 168 sq. ft.	Solis, Daniel (25)	Zoning
581	Or2013-171	Issuance of permits for sign(s)/signboard(s) at 1801 S Canal St - 135 sq. ft.	Solis, Daniel (25)	Zoning
582	Or2013-172	Issuance of permits for sign(s)/signboard(s) at 1711 W Cermak Rd	Solis, Daniel (25)	Zoning
583	Or2013-173	Issuance of permits for sign(s)/signboard(s) at 329 W 18th St	Solis, Daniel (25)	Zoning
584	Or2013-174	Issuance of permits for sign(s)/signboard(s) at 329 W 18th St - west elevation	Solis, Daniel (25)	Zoning
585	Or2013-181	Issuance of permits for sign(s)/signboard(s) at 2059 S Canal St - 1,200 sq. ft.	Solis, Daniel (25)	Zoning
586	Or2013-182	Issuance of permits for sign(s)/signboard(s) at 2059 S Canal St - 600 sq. ft.	Solis, Daniel (25)	Zoning
587	Or2013-183	Issuance of permits for sign(s)/signboard(s) at 2059 S Canal St - 1,500 sq. ft.	Solis, Daniel (25)	Zoning
588	O2013-2509	Issuance of permits for sign(s)/signboard(s) at 2145 W Grand Ave	Maldonado, Roberto (26)	Zoning
589	Or2013-176	Issuance of permits for sign(s)/signboard(s) at 1401 W Lake St	Burnett, Walter (27)	Zoning
590	Or2013-167	Issuance of permits for sign(s)/signboard(s) at 1840 N Clybourn Ave	Waguespack, Scott (32)	Zoning
591	Or2013-168	Issuance of permits for sign(s)/signboard(s) at 2163 N Clybourn Ave	Waguespack, Scott (32)	Zoning
592	Or2013-177	Issuance of permits for sign(s)/signboard(s) at 2616 N Milwaukee Ave	Colón, Rey (35)	Zoning

Legislation Referred to Committees at the Chicago City Council Meeting
4/10/2013
Section 3c - Aldermanic Introductions Regarding Unclassified Matters

	File #	Title	Sponsor(s)	Committee Referral
593	Or2013-164	Issuance of permits for sign(s)/signboard(s) at 1900 N Narragansett Ave	Sposato, Nicholas (36)	Zoning
Taxicab Stand(s) - Amend				
594	O2013-3273	Amendment of taxicab stand No. 732	Reilly, Brendan (42)	Transportation
Vacation(s) of Public Street(s)				
595	O2013-2558	Vacation of N Loomis St and adjacent public alley bounded by W Randolph St, N Ada St, W Lake St and N Ogden Ave	Burnett, Walter (27)	Transportation

Office of the City Clerk

O2013-2534

Office of the City Clerk

City Council Document Tracking Sheet

Meeting Date:	4/10/2013
Sponsor(s):	Colón, Rey (35)
Type:	Ordinance
Title:	Amendment of Sections 4-60-022 and 4-60-023 of Municipal Code to allow additional alcoholic liquor and package good licenses on portion(s) of W Montrose Ave
Committee(s) Assignment:	Committee on License and Consumer Protection

ORDINANCE

BE IT ORDAINED BY THE CITY COUNCIL OF THE CITY OF CHICAGO:

SECTION 1. Section 4-60-022 of the Municipal Code of Chicago is hereby amended by deleting the language struck through, as follows:

4-60-022 Restrictions on additional licenses.

Subject to the provisions of subsection 4-60-021(c), no additional license shall be issued for the sale of alcoholic liquor, for consumption on the premises within the following areas:

(Omitted text is unaffected by this ordinance)

~~(33.15) On Montrose Avenue, from Monticello Avenue to Kimball Avenue.~~

(Omitted text is unaffected by this ordinance)

SECTION 2. Section 4-60-023 of the Municipal Code of Chicago is hereby amended by deleting the language struck through, as follows:

4-60-023 Restrictions on additional licenses.

Subject to the provisions of subsection 4-60-021(c), no additional package goods license shall be issued for any premises located within the following areas:

(Omitted text is unaffected by this ordinance)

~~(33.15) On Montrose Avenue, from Monticello Avenue to Kimball Avenue.~~

(Omitted text is unaffected by this ordinance)

SECTION 3. This ordinance shall be in force and effect upon passage and approval

Rey Colon
Alderman, 35th Ward

Office of the City Clerk

O2013-2528

Office of the City Clerk

City Council Document Tracking Sheet

Meeting Date:	4/10/2013
Sponsor(s):	Graham, Deborah L. (29)
Type:	Ordinance
Title:	Amendment of Sections 4-60-022 and 4-60-023 of Municipal Code to disallow additional alcoholic liquor and package good licenses in areas within 29th Ward
Committee(s) Assignment:	Committee on License and Consumer Protection

ORDINANCE

BE IT ORDAINED BY THE CITY COUNCIL OF THE CITY OF CHICAGO:

SECTION 1. The City Council finds that the areas described in Sections 2 and 3 of this ordinance are adversely affected by the over-concentration of businesses licensed to sell alcoholic liquor within and near the areas.

SECTION 2. Section 4-60-022 of the Municipal Code of Chicago is hereby amended by inserting the underscored language as new subsections 4-60-022 (29.4) through 4-60-022 (29.9), as follows:

4-60-022 Restrictions on additional licenses.

Subject to the provisions of subsection 4-60-021(c), no additional license shall be issued for the sale of alcoholic liquor, for consumption on the premises within the following areas:

(Omitted text is unaffected by this ordinance)

(29.4) On the north side only of Roosevelt Road, from Menard Avenue to Central Avenue.

(29.5) On Fillmore Street, from Menard Avenue to Central Avenue.

(29.6) On Waller Avenue, from Roosevelt Road to Railroad Avenue.

(29.7) On Central Avenue, from Roosevelt Road to Railroad Avenue.

(29.8) On Menard Avenue, from Roosevelt Road to Railroad Avenue; and on Taylor Street, from Waller Avenue to Central Avenue.

(29.9) On Railroad Avenue, from Menard Avenue to Central Avenue.

(Omitted text is unaffected by this ordinance)

SECTION 3. Section 4-60-023 of the Municipal Code of Chicago is hereby amended by inserting the underscored language as new subsections 4-60-023 (29.55) through 4-60-023 (29.60), as follows:

4-60-023 Restrictions on additional package goods licenses.

Subject to the provisions of subsection 4-60-021(c), no additional package goods license shall be issued for any premises located within the following areas:

(Omitted text is unaffected by this ordinance)

(29.55) On the north side only of Roosevelt Road, from Menard Avenue to Central Avenue.

(29.56) On Fillmore Street, from Menard Avenue to Central Avenue.

(29.57) On Waller Avenue, from Roosevelt Road to Railroad Avenue.

(29.58) On Central Avenue, from Roosevelt Road to Railroad Avenue.

(29.59) On Menard Avenue, from Roosevelt Road to Railroad Avenue; and on Taylor Street, from Waller Avenue to Central Avenue.

(29.60) On Railroad Avenue, from Menard Avenue to Central Avenue.

(Omitted text is unaffected by this ordinance)

SECTION 4. This ordinance shall be in full force and effect from and after its passage and publication.

Deborah Graham
Alderman, 29th Ward

Office of the City Clerk

O2013-2520

Office of the City Clerk

City Council Document Tracking Sheet

Meeting Date:	4/10/2013
Sponsor(s):	Colón, Rey (35)
Type:	Ordinance
Title:	Amendment of Section 4-60-022 of Municipal Code to allow additional alcoholic liquor licenses on portion(s) of W North Ave and N Francisco Ave
Committee(s) Assignment:	Committee on License and Consumer Protection

April 10, 2013

ORDINANCE

BE IT ORDAINED BY THE CITY COUNCIL OF THE CITY OF CHICAGO:

SECTION 1. Section 4-60-022 of the Municipal Code of Chicago is hereby amended by deleting the language struck through, as follows:

4-60-022 Restrictions on additional licenses.

Subject to the provisions of subsection 4-60-021(c), no additional license shall be issued for the sale of alcoholic liquor, for consumption on the premises within the following areas:

(Omitted text is unaffected by this ordinance)

~~**(35.21)** On the north side of West North Avenue, from North Francisco Avenue to the west side of North Humboldt Boulevard, and on the west side of North Francisco Avenue, from West North Avenue to West Wabansia Avenue.~~

(Omitted text is unaffected by this ordinance)

SECTION 2. This ordinance shall be in force and effect upon passage and approval.

Rey Colon
Alderman, 35th Ward

Office of the City Clerk

O2013-2502

Office of the City Clerk

City Council Document Tracking Sheet

Meeting Date:	4/10/2013
Sponsor(s):	Harris, Michelle A. (8)
Type:	Ordinance
Title:	Amendment of Section 4-60-023 of Municipal Code to allow additional package goods licenses on portion(s) of E 95th St
Committee(s) Assignment:	Committee on License and Consumer Protection

License April 10, 2013

SUBSTITUTE ORDINANCE

BE IT ORDAINED BY THE CITY COUNCIL OF THE CITY OF CHICAGO:

SECTION 1. Section 4-60-023 of the Municipal Code of Chicago is hereby amended by deleting the language struck through, as follows:

4-60-023 Restrictions on additional licenses.

Subject to the provisions of subsection 4-60-021(c), no additional package goods license shall be issued for any premises located within the following area:

(Omitted text is unaffected by this ordinance)

~~(8.28) On 95th Street, from Jeffrey Avenue to the line of Cregier Avenue (extended).~~

(Omitted text is unaffected by this ordinance)

SECTION 2. This ordinance shall be in force and effect upon passage and publication.

Michelle Harris
Alderman, 8th Ward

Office of the City Clerk

O2013-2503

Office of the City Clerk

City Council Document Tracking Sheet

Meeting Date:	4/10/2013
Sponsor(s):	Harris, Michelle A. (8)
Type:	Ordinance
Title:	Amendment of Section 4-60-023 of Municipal Code to allow additional package goods licenses on portion(s) of E 79th St
Committee(s) Assignment:	Committee on License and Consumer Protection

ORDINANCE

BE IT ORDAINED BY THE CITY COUNCIL OF THE CITY OF CHICAGO:

SECTION 1. Section 4-60-023 of the Municipal Code of Chicago is hereby amended by deleting the language struck through, as follows:

4-60-023 Restrictions on additional licenses.

Subject to the provisions of subsection 4-60-021(c), no additional package goods license shall be issued for any premises located within the following areas:

(Omitted text is unaffected by this ordinance)

~~(8.7) On 79th Street, from Cregier Avenue to Stony Island Avenue.~~

(Omitted text is unaffected by this ordinance)

SECTION 2. This ordinance shall be in force and effect upon passage and publication.

Michelle Harris
Alderman, 8th Ward

Office of the City Clerk

O2013-2527

Office of the City Clerk

City Council Document Tracking Sheet

Meeting Date:	4/10/2013
Sponsor(s):	Burke, Edward M. (14)
Type:	Ordinance
Title:	Amendment of Section 4-60-023 of Municipal Code to allow additional package goods licenses on portion(s) of S Pulaski Rd
Committee(s) Assignment:	Committee on License and Consumer Protection

License 4-10-2013

ORDINANCE

BE IT ORDAINED BY THE CITY COUNCIL OF THE CITY OF CHICAGO:

SECTION 1. Section 4-60-023 of the Municipal Code of Chicago is hereby amended by deleting the language struck through, as follows:

4-60-023 Restrictions on additional licenses.

Subject to the provisions of subsection 4-60-021(c), no additional package goods license shall be issued for any premises located within the following areas:

(Omitted text is unaffected by this ordinance)

~~(**14.325**) On Pulaski Road, from 43rd Street to 45th Street.~~

(Omitted text is unaffected by this ordinance)

SECTION 2. This ordinance shall be in force and effect upon passage and publication.

Edward M. Burke
Alderman, 14th Ward

Office of the City Clerk

O2013-2501

Office of the City Clerk

City Council Document Tracking Sheet

Meeting Date:	4/10/2013
Sponsor(s):	Mell, Richard F. (33)
Type:	Ordinance
Title:	Amendment of Section 4-60-023 of Municipal Code to allow additional package goods licenses on portion(s) of W Irving Park Rd
Committee(s) Assignment:	Committee on License and Consumer Protection

Liquor

License

April 10, 2013

~~March 13, 2013~~

ORDINANCE

BE IT ORDAINED BY THE CITY COUNCIL OF THE CITY OF CHICAGO:

SECTION 1. Section 4-60-023 of the Municipal Code of Chicago is hereby amended by deleting the language struck through, as follows:

4-60-023 Restrictions on additional licenses.

Subject to the provisions of subsection 4-60-021(c), no additional package goods license shall be issued for any premises located within the following areas:

(Omitted text is unaffected by this ordinance)

~~(33.22) On Irving Park Road from Kedzie Avenue to Sacramento Avenue.~~

(Omitted text is unaffected by this ordinance)

SECTION 2. This ordinance shall be in force and effect upon passage and publication.

Richard Mell
Alderman, 33rd Ward

Office of the City Clerk

O2013-2533

Office of the City Clerk

City Council Document Tracking Sheet

Meeting Date:	4/10/2013
Sponsor(s):	Beale, Anthony (9)
Type:	Ordinance
Title:	Amendment of Section 4-60-023 of Municipal Code to disallow additional package goods licenses within certain areas of 9th Ward
Committee(s) Assignment:	Committee on License and Consumer Protection

ORDINANCE

BE IT ORDAINED BY THE CITY COUNCIL OF THE CITY OF CHICAGO:

SECTION 1. The City Council finds that the areas described in Section 2 of this ordinance are adversely affected by the over-concentration of businesses licensed to sell alcoholic liquor within and near the areas.

SECTION 2. Section 4-60-023 of the Municipal Code of Chicago is hereby amended by inserting the underscored language as new subsections 4-60-023 (9.5) through (9.121), as follows:

4-60-023 Restrictions on additional package goods licenses.

Subject to the provisions of subsection 4-60-021(c), no additional package goods license shall be issued for any premises located within the following areas:

(Omitted text is unaffected by this ordinance)

(9.5) On 103rd Street, from State Street to Michigan Avenue.

(9.6) On 103rd Street, from Michigan Avenue to Prairie Avenue.

(9.7) On 103rd Street, from Prairie Avenue to Calumet Avenue.

(9.8) On 103rd Street, from Calumet Avenue to Vernon Avenue.

(9.9) On 103rd Street, from Vernon Avenue to Rhodes Avenue.

(9.10) On 103rd Street, from Rhodes Avenue to Cottage Grove Avenue.

(9.11) On 103rd Place, from State Street to Indiana Avenue.

(9.12) On 104th Street, from State Street to Michigan Avenue.

(9.13) On 104th Street, from Michigan Avenue to Prairie Avenue.

(9.14) On 104th Street, from Prairie Avenue to Calumet Avenue.

(9.15) On 104th Street, from Calumet Avenue to Vernon Avenue.

(9.16) On 104th Street, from Vernon Avenue to Dauphin Avenue.

(9.17) On 105th Street, from State Street to Michigan Avenue.

(9.18) On 105th Street, from Michigan Avenue to Indiana Avenue; and on 104th Place, from Michigan Avenue to Indiana Avenue.

(9.19) On 105th Street, from Indiana Avenue to Forest Avenue.

(9.20) On 105th Street, from Forest Avenue to Doctor Martin Luther King Jr. Drive.

(9.21) On 105th Street, from Doctor Martin Luther King Jr. Drive to Eberhart Avenue.

(9.22) On 105th Street, from Eberhart Avenue to Cottage Grove Avenue.

(9.23) On 106th Street, from Indiana Avenue to Forest Avenue.

(9.24) On 106th Street, from Forest Avenue to Doctor Martin Luther King Jr. Drive.

(9.25) On 106th Street, from Doctor Martin Luther King Jr. Drive to Eberhart Avenue.

(9.26) On 106th Street, from Eberhart Avenue to Dauphin Avenue.

(9.27) On 107th Street, from State Street to Michigan Avenue.

(9.28) On 107th Street, from Michigan Avenue to Indiana Avenue.

(9.29) On 107th Street, from Indiana Avenue to Forest Avenue.

(9.30) On 107th Street, from Forest Avenue to Doctor Martin Luther King Jr. Drive.

(9.31) On 107th Street, from Doctor Martin Luther King Jr. Drive to Eberhart Avenue.

(9.32) On 107th Street, from Eberhart Avenue to Cottage Grove Avenue.

(9.33) On 108th Street, from State Street to Michigan Avenue.

(9.34) On 108th Street, from Michigan Avenue to Indiana Avenue.

(9.35) On 108th Street, from Indiana Avenue to Forest Avenue.

(9.36) On 108th Street, from Forest Avenue to Doctor Martin Luther King Jr. Drive.

(9.37) On 108th Street, from Doctor Martin Luther King Jr. Drive to Dauphin Avenue.

(9.38) On 109th Street, from State Street to Michigan Avenue.

(9.39) On 109th Street, from Michigan Avenue to Indiana Avenue.

(9.40) On 109th Street, from Indiana Avenue to Forest Avenue.

(9.41) On 109th Street, from Forest Avenue to Doctor Martin Luther King Jr. Drive.

(9.42) On 109th Street, from Doctor Martin Luther King Jr. Drive to Eberhart Avenue.

(9.43) On 109th Street, from Eberhart Avenue to Cottage Grove Avenue.

(9.44) On 110th Street, from State Street to Michigan Avenue; and on 110th Place, from State Street to Michigan Avenue.

(9.45) On 110th Street, from Michigan Avenue to Indiana Avenue; and on 110th Street, from Doctor Martin Luther King Jr. Drive to Vernon Avenue.

(9.46) On 111th Street, from State Street to Indiana Avenue

(9.47) On 111th Street, from Indiana Avenue to Vernon Avenue.

(9.48) On 111th Street, from Vernon Avenue to Cottage Grove Avenue.

(9.49) On 112th Street, from State Street to Indiana Avenue and on 111th Place, from State Street to Michigan Avenue.

(9.50) On 113th Street, from State Street to Edbrooke Avenue; and on 112th Place, from State Street to Michigan Avenue.

(9.51) On 113th Street, from Edbrooke Avenue to Prairie Avenue.

(9.52) On 113th Street, from Prairie Avenue to Calumet Avenue.

(9.53) On 113th Street, from Calumet Avenue to Cottage Grove Avenue.

(9.54) On 114th Place, from State Street to Indiana Avenue and on 113th Place, from State Street to Michigan Avenue; and on 114th Street, from State Street to Michigan Avenue.

(9.55) On 114th Place, from Indiana Avenue to Forest Avenue.

(9.56) On 114th Place, from Forest Avenue to Doctor Martin Luther King Jr. Drive.

(9.57) On 115th Place, from State Street to Indiana Avenue.

(9.58) On 115th Place, from Indiana Avenue to Forest Avenue.

(9.59) On 115th Place, from Forest Avenue to Cottage Grove Avenue.

(9.60) On the east side only of State Street, from 103rd Street to 104th Street.

(9.61) On the east side only of State Street, from 104th Street to 107th Street.

(9.62) On the east side only of State Street, from 107th Street to 109th Street.

(9.63) On the east side only of State Street, from 109th Street to 111th Street.

(9.64) On the east side only of State Street, from 111th Street to 112th Street.

(9.65) On the east side only of State Street, from 112th Street to 113th Street.

(9.66) On the east side only of State Street, from 113th Street to 114th Street.

(9.67) On the east side only of State Street, from 114th Street to 115th Street.

(9.68) On Wabash Avenue, from 103rd Street to 104th Street.

(9.69) On Wabash Avenue, from 104th Street to 107th Street.

(9.70) On Wabash Avenue, from 107th Street to 111th Street.

(9.71) On Michigan Avenue, from 103rd Street to 104th Street.

(9.72) On Michigan Avenue, from 104th Street to 105th Street.

(9.73) On Michigan Avenue, from 105th Street to 108th Street.

(9.74) On Michigan Avenue, from 108th Street to 111th Street.

(9.75) On Indiana Avenue, from 103rd Street to 105th Street

(9.76) On Indiana Avenue, from 105th Street to 107th Street and on Edbrooke Avenue, from 105th Street to 107th Street.

(9.77) On Indiana Avenue, from 107th Street to 109th Street.

(9.78) On Indiana Avenue, from 109th Street to 111th Street.

(9.79) On Indiana Avenue, from 111th Street to 113th Street.

(9.80) On Indiana Avenue, from 113th Street to 115th Street.

(9.81) On Edbrooke Avenue, from 107th Street to 109th Street.

(9.82) On Edbrooke Avenue, from 109th Street to 111th Street.

(9.83) On Edbrooke Avenue, from 111th Street to 114th Place.

(9.84) On Prairie Avenue, from 103rd Street to 105th Street

(9.85) On Prairie Avenue, from 105th Street to 107th Street

(9.86) On Prairie Avenue, from 107th Street to 109th Street

(9.87) On Prairie Avenue, from 113th Street to Kensington Avenue.

(9.88) On Forest Avenue, from 103rd Street to 105th Street

(9.89) On Forest Avenue, from 105th Street to 107th Street

(9.90) On Forest Avenue, from 107th Street to 109th Street.

(9.91) On Forest Avenue, from 113th Street to 115th Street.

(9.92) On Calumet Avenue, from 103rd Street to 105th Street.

(9.93) On Calumet Avenue, from 105th Street to 107th Stree .

(9.94) On Calumet Avenue, from 107th Street to 109th Stree .

(9.95) On Calumet Avenue, from 113th Street to 115th Stree .

(9.96) On Doctor Martin Luther King Jr. Drive, from 103rd Si eet to 105th Street.

(9.97) On Doctor Martin Luther King Jr. Drive, from 105th Si eet to 107th Street.

(9.98) On Doctor Martin Luther King Jr. Drive, from 107th Si eet to 109th Street.

(9.99) On Doctor Martin Luther King Jr. Drive, from 109th Si eet to 111th Street.

(9.100) On Doctor Martin Luther King Jr. Drive, from 111th Si eet to 113th Street.

(9.101) On Doctor Martin Luther King Jr. Drive, from 113rd S eet to 115th Street.

(9.102) On Vernon Avenue, from 103rd Street to 105th Street .

(9.103) On Vernon Avenue, from 105th Street to 107th Street .

(9.104) On Vernon Avenue, from 107th Street to 109th Street .

(9.105) On Vernon Avenue, from 109th Street to 111th Street .

(9.106) On Vernon Avenue, from 111th Street to 113th Stree ; and on 112th Street, from Doctor Martin Luther King Jr. Drive to Vernon Aven e.

(9.107) On Rhodes Avenue, from 103rd Street to 105th Stree t.

(9.108) On Rhodes Avenue, from 105th Street to 108th Stree t.

(9.109) On Eberhart Avenue, from 103rd Street to 105th Stre et.

(9.110) On Eberhart Avenue, from 105th Street to 107th Stre et.

(9.111) On Eberhart Avenue, from 107th Street to 109th Stre et.

(9.112) On Eberhart Avenue, from 109th Street to Doctor M rtin Luther King Jr. Drive.

(9.113) On Dauphin Avenue, from 103rd Street to 105th Stre et; and on 103rd Place, from Rhodes Avenue to Dauphin Avenue.

(9.114) On Dauphin Avenue, from 105th Street to 107th Stre et; and on 104th Place and on 105th Place, from Rhodes Avenue to Dauphin A enue.

(9.115) On Dauphin Avenue, from 107th Street to 109th Stre et; and on Eberhart Avenue, from 111th Street to Vernon Avenue.

(9.116) On Dauphin Avenue, from 113th Street to 115th Street; and on 114th Street, from Doctor Martin Luther King Jr. Drive to Dauphin Avenue.

(9.117) On Cottage Grove Avenue, from 103rd Street to 105th Street.

(9.118) On Cottage Grove Avenue, from 105th Street to 107th Street.

(9.119) On Cottage Grove Avenue, from 107th Street to 111th Street.

(9.120) On Cottage Grove Avenue, from 111th Street to 113th Street.

(9.121) On Cottage Grove Avenue, from 113th Street to 115th Street.

(Omitted text is unaffected by this ordinance)

SECTION 3. This ordinance shall be in full force and effect from and after its passage and publication.

Anthony Beale
Alderman, 9th Ward

Office of the City Clerk

O2013-2537

Office of the City Clerk

City Council Document Tracking Sheet

Meeting Date:	4/10/2013
Sponsor(s):	Austin, Carrie M. (34)
Type:	Ordinance
Title:	Redevelopment agreement with Sheldon Heights Church of Christ
Committee(s) Assignment:	Committee on Housing and Real Estate

HOUSING ET AND REAL ESTATE AL.

CITY COUNCIL MEETING
April 10, 2013

ORDINANCE

WHEREAS, pursuant to an ordinance adopted by the City Council ("City Council") of the City of Chicago (the "City") on July 9, 2008 and published at pages 33301-33305 of the Journal of Proceedings of the City Council of such date, the City and the Sheldon Heights Church of Christ (the "Not For Profit Agency"), an Illinois not for profit corporation, entered into that certain agreement for the sale and redevelopment of land dated November 29, 2008, which was recorded with the Recorder of Deeds of Cook County on January 5, 2009 as Document No. 0900545174, pursuant to which the City provided a vacated alley to the Not For Profit Agency for no compensation in connection with the Not For Profit Agency's commitment to construct a senior house complex (the "Project") on property adjacent to the vacated alley; and

WHEREAS, the Agreement provided for certain commencement and completion dates applicable to the Project and also provided for a use restriction for a period of forty (40) years and for the commencement date of such use restriction; and

WHEREAS, due its inability to secure the allocation of low income housing tax credits from the Illinois Housing Development Authority, the Not For Profit Agency was unable to commence construction of the Project by the date required in the Agreement; and

WHEREAS, the Not For Profit Agency is presently working with the City of Chicago's Department of Housing and Economic Development, through which low income housing tax credits will be allocated to the Not For Profit Agency that will allow for the construction of the Project; and

WHEREAS, it remains the intention of both the City and the Not For Profit Agency that the Project be constructed; and

WHEREAS, in order to allow the Project to move forward, it is necessary for the City and the Not For Profit Agency to enter into a First Amendment of the Agreement providing for adjusted construction commencement and completion dates and also providing an adjusted date upon which the forty (40) year use restriction contained in the Agreement will commence;

NOW, THEREFORE, BE IT ORDAINED BY THE CITY COUNCIL OF THE CITY OF CHICAGO:

SECTION 1. The above recitals are incorporated herein and made a part hereof.

SECTION 2. The Commissioner of the Department of Transportation (the "Commissioner") or a designee of the Commissioner are each hereby authorized, with the approval of the City's Corporation Counsel as to form and legality, to negotiate, execute and deliver the First Amendment to the Agreement by and between the City and the Not For Profit

Agency substantially in the form attached hereto as Exhibit A and made a part hereof (the "First Amendment"), and such other supporting documents as may be necessary to carry out and comply with the provisions of the Agreement and the First Amendment, with such changes, deletions and insertions as shall be approved by the persons executing the First Amendment.

SECTION 3. The City Council hereby authorizes the City to revise the terms of Section 3 of the Agreement to provide that commencement of construction of the Project shall occur within three (3) years of the recordation of the First Amendment and that completion of construction of the Project shall occur within seven (7) years thereof.

SECTION 4. The City Council hereby authorizes the City to revise the terms of Section 5 of the Agreement to provide that the use restrictions contained in said Section 5 shall apply to the Project for a period of forty (40) years from the date of recordation of the First Amendment.

SECTION 5. The City Council hereby authorizes the City to make any and all other changes, revisions and amendments to the Agreement required, in the opinion of the Corporation Counsel, to implement the revisions specifically authorized herein.

SECTION 6. If any provision of this ordinance shall be held to be invalid or unenforceable for any reason, the invalidity or unenforceability of such provision shall not affect any of the remaining provisions of this ordinance.

SECTION 7. All ordinances, resolutions, motions or orders in conflict with this ordinance are hereby repealed to the extent of such conflict.

SECTION 8. This ordinance shall be in full force and effect immediately upon its passage.

Carrie M. Austin
Alderman, 34th Ward

EXHIBIT A

FIRST AMENDMENT TO AGREEMENT FOR THE SALE AND REDEVELOPMENT OF LAND

This **AGREEMENT** is made on or as of the _____ day of _____, 2013, by and between the **CITY OF CHICAGO**, an Illinois municipal corporation ("City"), having its principal offices at City Hall, 121 North LaSalle Street, Chicago, Illinois 60602 and **the Sheldon Heights Church of Christ** (the "Not For Profit Agency") located at 11325-55 South Halsted Street, Chicago, Illinois 60628.

RECITALS

WHEREAS, pursuant to an ordinance adopted by the City Council of the City of Chicago ("City Council") on July 9, 2008 and published at pages 33301-33305 of the Journal of Proceedings of the City Council of such date, the City and the Not For Profit Agency (hereinafter sometimes individually referred to as a "party" and collectively referred to as the "parties") entered into an **AGREEMENT FOR THE SALE AND REDEVELOPMENT OF LAND** (the "Agreement") on November 29, 2008 regarding the redevelopment of the parcel of land owned by the Not For Profit Agency located generally at West 118th Street and South Green Street in Chicago, Illinois (hereinafter referred to as the "Property") with a senior housing complex (the "Project"); and

WHEREAS, the Agreement was recorded with the Recorder of Deeds of Cook County on January 5, 2009 as Document No. 0900545174; and

WHEREAS, Section 3 of the Agreement required that construction in furtherance of the Project be commenced within (3) years of the recordation of the Agreement; and

WHEREAS, despite numerous good-faith efforts, the Not For Profit Agency was unable to secure the allocation of low income housing tax credits from the Illinois Housing Development Authority or any other similar source, without which construction of the Project was not possible; and

WHEREAS, as a result of its inability to secure the allocation of the aforesaid low income housing tax credits, the Not For Profit Agency was unable to commence construction of

the Project within (3) years of recordation of the Agreement, as required by Section 3 thereof; and

WHEREAS, the Not For Profit Agency is presently working with the City of Chicago's Department of Housing and Economic Development, through which sufficient low-income housing tax credits will be allocated to allow for the construction of the Project; and

WHEREAS, the Parties have presently determined that it remains in their best interest that the Project be constructed; and

WHEREAS, in order for the Not For Profit agency to continue its efforts to finance and construct the Project, it is necessary that the Agreement be amended to provide for the establishment of revised construction commencement and completion dates and a revised commencement date for the forty (40) year use restriction contained in Section 5 of the Agreement:

NOW, THEREFORE, FOR AND IN CONSIDERATION OF THE MUTUAL COVENANTS, CONDITIONS AND OBLIGATIONS OF THE PARTIES SET FORTH HEREIN, AND FOR OTHER GOOD AND VALUABLE CONSIDERATION, THE RECEIPT AND SUFFICIENCY OF WHICH IS HEREBY ACKNOWLEDGED, THE PARTIES HEREBY AGREE AS FOLLOWS:

SECTION 1 COMMENCEMENT AND COMPLETION OF IMPROVEMENTS

The construction commencement date set forth in Section 3 of the Agreement is hereby extended to a date within (3) years of the recordation of this First Amendment to the Agreement, and the construction completion date is hereby extended to a period within (7) years of the recordation of this First Amendment to the Agreement.

SECTION 2 RESTRICTIONS ON USE

The provisions of Section 5 of the Agreement concerning restrictions on use are hereby amended to provide that the duration of the restriction provisions shall be a forty (40) year period commencing upon the date of recordation of this First Amendment to the Agreement.

SECTION 3 OTHER PROVISIONS NOT AFFECTED

Except as expressly modified by this First Amendment, all provisions of the Agreement remain unmodified and in full force and effect as such.

IN WITNESS WHEREOF, the City has caused this First Amendment to be duly executed in its name and behalf by its Commissioner of Transportation, and the Not For Profit Agency has signed the same on or as of the day and year first above written.

Signature pages attached

CITY OF CHICAGO
an Illinois municipal corporation,

BY: _____
Gabe Klein
Commissioner of Transportation

STATE OF ILLINOIS)
) ss.
COUNTY OF COOK)

I, the undersigned Notary Public in and for said County and State, do hereby certify that _____, personally known to me to be the same person whose name is subscribed to the foregoing instrument, appeared before me and acknowledged that he/she signed said instrument as his/her free and voluntary act, for the uses and purposes contained therein.

Witness my hand and seal,

this _____ day of _____, 2013

_____
Notary Public

Commission Expires:

_____

SHELDON HEIGHTS CHURCH OF CHRIST
an Illinois not for profit corporation,

BY: _____

ITS: _____

STATE OF ILLINOIS)
) ss.
COUNTY OF COOK)

I, the undersigned Notary Public in and for said County and State, do hereby certify that _____, personally known to me to be the same person whose name is subscribed to the foregoing instrument, appeared before me and acknowledged that he/she signed said instrument as his/her free and voluntary act, for the uses and purposes contained therein.

Witness my hand and seal,

this _____ day of _____, 2013

_____
Notary Public

Office of the City Clerk

O2013-2550

Office of the City Clerk

City Council Document Tracking Sheet

Meeting Date:	4/10/2013
Sponsor(s):	Moreno, Proco Joe (1)
Type:	Ordinance
Title:	Exemption from physical barrier requirement for commercial driveway alley access for Wander Bikes, Inc.
Committee(s) Assignment:	Committee on Transportation and Public Way

COUNCIL MEETING
Wednesday, April 10, 2013

BE IT ORDAINED BY THE CITY COUNCIL OF THE CITY OF CHICAGO:

SECTION 1. Per Section 10-20-430 of the Municipal Code of Chicago, the Director of Revenue is hereby authorized and directed to exempt **Wander Bikes Inc.** from the provisions requiring barriers as a prerequisite to prohibit alley ingress and egress into **1850 N Western Avenue**.

SECTION 2. This ordinance shall be in force and take effect from and after its passage and publication.

Proco Joe Moreno
Alderman, 1st Ward

Office of the City Clerk

O2013-2548

Office of the City Clerk

City Council Document Tracking Sheet

Meeting Date:	4/10/2013
Sponsor(s):	Dowell, Pat (3)
Type:	Ordinance
Title:	Exemption from physical barrier requirement for commercial driveway alley access for Fuller Park Development Corporation
Committee(s) Assignment:	Committee on Transportation and Public Way

BE IT ORDAINED BY THE CITY COUNCIL OF THE CITY OF CHICAGO:

SECTION 1: **Section 10-20-430 of the Municipal Code of Chicago, the Commissioner of Transportation is hereby authorized and directed to exempt Fuller Park Development Corporation of 4417 South Stewart, Chicago, IL from requiring barriers as a prerequisite to prohibit alley ingress and egress to parking facilities for premise address: 350 West 44th Place.**

SECTION 2: **This ordinance shall take effect and be in force from and after its passage and publication.**

Pat Dowell

Pat Dowell

Alderman, 3rd Ward

Office of the City Clerk

O2013-2511

Office of the City Clerk

City Council Document Tracking Sheet

Meeting Date:	4/10/2013
Sponsor(s):	Hairston, Leslie A. (5)
Type:	Ordinance
Title:	Exemption from physical barrier requirement for commercial driveway alley access for Mitchell, Madison & Cabot, Inc. dba Car-X Tire & Auto
Committee(s) Assignment:	Committee on Transportation and Public Way

BE IT ORDAINED BY THE CITY COUNCIL OF THE CITY OF CHICAGO:

SECTION 1. Section 10-20-430 of the Municipal Code of Chicago, the Director of Revenue is hereby authorized and directed to exempt **Mitchell, Madison & Cabot, Inc. dba: Car-X Tire & Auto** at **7424 S. Stony Island** from the provisions requiring barriers as a prerequisite to prohibit alley ingress and egress to parking facilities for premise address.

SECTION 2. This ordinance shall take effect and be in force from and after its passage and publication.

Leslie A. Hairston

Leslie A. Hairston
Alderman, Fifth Ward

Office of the City Clerk

O2013-2559

Office of the City Clerk

City Council Document Tracking Sheet

Meeting Date:	4/10/2013
Sponsor(s):	Beale, Anthony (9)
Type:	Ordinance
Title:	Exemption from physical barrier requirement for commercial driveway alley access at 11055 S Michigan Ave
Committee(s) Assignment:	Committee on Transportation and Public Way

BE IT ORDAINED BY THE CITY COUNCIL OF THE CITY OF CHICAGO:

SECTION 1. Section 10-20-430 of the Municipal Code of Chicago, Commissioner of Transportation is hereby authorized and directed to exempt from the provisions requiring barriers as a prerequisite to prohibit alley ingress and egress to parking facilities for premise address, **11055 South Michigan Avenue**.

SECTION 2. This ordinance shall take effect and be in force from and after its passage and publication

ANTHONY BEALE
Alderman, 9th Ward

Office of the City Clerk

O2013-2530

Office of the City Clerk

City Council Document Tracking Sheet

Meeting Date:	4/10/2013
Sponsor(s):	Thompson, Joann (16)
Type:	Ordinance
Title:	Exemption from physical barrier requirement for commercial driveway alley access for Horacio Auto Repair
Committee(s) Assignment:	Committee on Transportation and Public Way

BE IT ORDAINED BY THE CITY COUNCIL OF CHICAGO:

SECTION 1. Section 10-20-430 of the Municipal Code of Chicago, the Commissioner of Transportation is hereby authorized and directed to exempt **Horacio Auto Repair, 2606 West 59th Street,** from the provisions requiring barriers as a prerequisite to prohibit alley ingress and egress to parking facilities for premise address.

SECTION 2. This ordinance shall take effect and be in force from and after its passage and publication.

(Attachments)

JoANN THOMPSON
Alderman, 16th Ward

04-09-13;10:05AM; ;7734343869 # 7/ 8

PLAT OF SURVEY


OF

LOT 4 IN BLOCK 18 IN J.W. MANNOTT'S SUBDIVISION OF LOTS 19 & 20 IN CHICAGO TITLE AND TRUST COMPANY'S SUBDIVISION OF PART OF THE EAST 1/2 OF THE WEST 1/2 OF THE NORTHWEST 1/4 OF SECTION 13, TOWNSHIP 38 NORTH, RANGE 13, EAST OF THE THIRD PRINCIPAL MERIDIAN, ACCORDING TO THE PLAT THEREOF RECORDED JULY 1, 1913 AS DOCUMENT 5217366, IN COOK COUNTY, ILLINOIS.

(COMMON ADDRESS: # 2606 W. 59TH ST. CHICAGO, ILLINOIS.)

ASSUMED MERIDIAN


SCALE: 1" =20.'

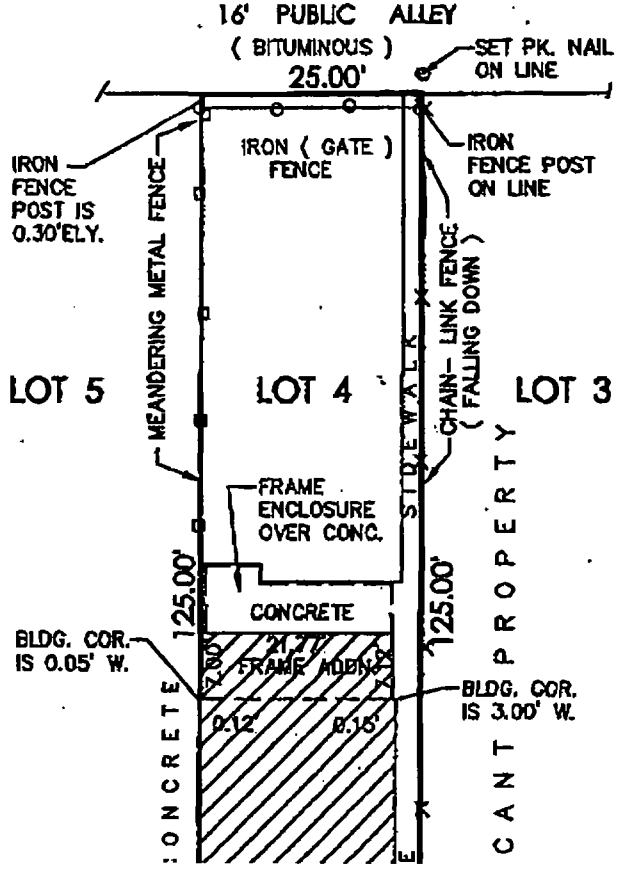

LEGEND

FRS = FOUND RAILROAD SPIKE
FIP = FOUND IRON PIPE
FIR = FOUND IRON ROD
FIB = FOUND IRON BAR
FPK = FOUND PK NAIL
FCC = FOUND CUT CROSS
FN = FOUND CUT NOTCH
SIP = SET IRON PIPE
SCC = SET CUT CROSS
SPK = SET PK NAIL
REC = RECORD INFORMATION
MEAS = MEASURED INFORMATION
CALC = CALCULATED INFORMATION
TF = TOP OF FOUNDATION
FF = FINISHED FLOOR
FFG = FINISHED FLOOR GARAGE
TC = TOP OF CURB
FL = FLOW LINE
INV = INVERT
CONC = CONCRETE
BIT = BITUMINOUS
UE = UTILITY EASEMENT
PUE = PUBLIC UTILITY EASEMENT
PU&DE = PUBLIC UTILITY & DRAINAGE EASEMENT
FC = FENCE CORNER
N = NORTH
S = SOUTH
E = EAST
W = WEST
O = IRON PIPE
+ = CUT CROSS
X—X = CHAIN-LINK FENCE
S—S = WOOD FENCE
O—O = IRON FENCE

04-09-13;10:05AM; ;7734343889 # 8/ 8

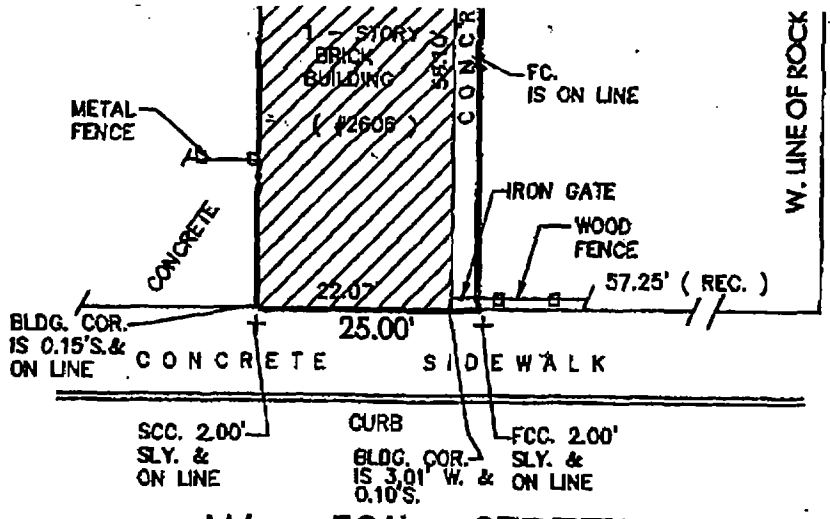

W. 59th STREET

(66.0' R.O.W.)

GENERAL NOTES:

1.) CALL " J.U.L.I.E." @ #1-800-892-1234 PRIOR TO ANY DIGGING OR CONSTRUCTION. (CALL " D.I.G.G.E.R." FOR THE CITY OF CHICAGO ONLY @ #312-744-7000).
2.) NO UNDERGROUND UTILITIES SHOWN HEREON.
3.) REFER TO LOCAL ZONING AND SUBDIVISION ORDINANCES AND YOUR TITLE COMMITMENT FOR ANY PROPERTY RESTRICTIONS, SETBACKS AND EASEMENTS NOT SHOWN HEREON.
4.) THIS SURVEY IS NOT VALID WITHOUT THE SURVEYOR'S RAISED SEAL AFFIXED.
5.) COMPARE ALL POINTS AND REPORT ANY DIFFERENCES TO SURVEYOR PRIOR TO CONSTRUCTION AT ONCE.
7.) NO CURRENT TITLE POLICY AVAILABLE AT TIME OF SURVEY.
8.) LEGAL DESCRIPTION SHOWN HEREON SHOULD BE COMPARED TO RECORDED DEED OR TITLE COMMITMENT.
9.) DO NOT SCALE DIMENSIONS FROM THIS PLAT.

COMMON ADDRESS: # 2606 W. 59TH STREET	
CHICAGO, ILLINOIS	
ORDER NO: R10- 167.1S	SCALE: 1" = 20'
FIELD DATE: 03/29/10	BOOK: 12 PAGE: 18
PREPARED FOR: GAMBINA (708) 670-7397	

STATE OF ILLINOIS)
COUNTY OF COOK) S.S.

THIS IS TO CERTIFY THAT I, JOHN COLIN TOLINE, DO HEREBY CERTIFY THAT I HAVE SURVEYED THE ABOVE DESCRIBED PROPERTY AND THAT THE PLAT HEREON DRAWN IS A CORRECT REPRESENTATION OF SAID SURVEY AND THAT ALL DIMENSIONS ARE SHOWN IN FEET AND DECIMAL PARTS THEREOF CORRECTED TO A TEMPERATURE OF 68 DEGREES FAHRENHEIT.

"THIS PROFESSIONAL SERVICE CONFORMS TO THE CURRENT ILLINOIS MINIMUM STANDARDS FOR A BOUNDARY SURVEY, AS APPLICABLE TO PLATS OF SUBDIVISION" (ILCS 1270.56.B.6.P.)

DATE: MARCH 29, 2010

JOHN COLIN TOLINE, P.L.S. # 35-3078
MY COMMISSION EXPIRES NOVEMBER 30, 2010
PROFESSIONAL LAND SERVICES, L.L.C.
ILLINOIS PROFESSIONAL DESIGN FIRM REGISTRATION # 184-004648

PROFESSIONAL LAND SERVICES, L.L.C.
LAND SURVEYING AND MAPPING
7518 W. MADISON AVE., STE. A - FOREST PARK, IL. 60130
PHONE: 708.488.1733 FAX: 708.488.1765 E-MAIL: prolandsurv@sbcglobal.net

RESIDENTIAL ■ COMMERCIAL ■ TOPOGRAPHIC ■ CONSTRUCTION ■ CONDOS ■ ALTA ■ MUNICIPAL ■ ENVIRONMENTAL

Office of the City Clerk

O2013-2539

Office of the City Clerk

City Council Document Tracking Sheet

Meeting Date:	4/10/2013
Sponsor(s):	O'Shea, Matthew J. (19)
Type:	Ordinance
Title:	Exemption from physical barrier requirement for commercial driveway alley access for Children Therapy Center
Committee(s) Assignment:	Committee on Transportation and Public Way

City Council Meeting
April 10, 2013

BE IT ORDAINED BY THE CITY COUNCIL OF THE CITY OF CHICAGO

SECTION 1. Section 10-20-430 of the Municipal Code of Chicago, the Director of Revenue is hereby authorized and directed to exempt:

Property Owner:	Betsy Lowery
Business Type:	Children Therapy Center
Address:	11053 South Millard Avenue
Owner Contact:	(773) 253-9856

from the provisions requiring barriers as a prerequisite to prohibit alley ingress and egress to parking facilities.

SECTION 2. This ordinance shall take effect and be in force from and after its passage and publication.

Matthew J. O'Shea
Alderman, 19th Ward

Office of the City Clerk

O2013-2522

Office of the City Clerk

City Council Document Tracking Sheet

Meeting Date:	4/10/2013
Sponsor(s):	Solis, Daniel (25)
Type:	Ordinance
Title:	Exemption from physical barrier requirement for commercial driveway alley access for Busy Bees Child Development
Committee(s) Assignment:	Committee on Transportation and Public Way

City Council
April 10, 2013

BE IT ORDAINED BY THE CITY COUNCIL OF THE CITY OF CHICAGO:

SECTION 1. Section 10-20-430 of the Municipal Code of Chicago, Commissioner of Transportation is hereby authorized and directed to exempt:

Property Owner: Huan Yi Fang
Business Type: Busy Bees Child Development
Address: 2335 S. Wentworth Chicago, IL 60608
Business Contact: Huan Yi Fang (312) 823-7770

from the provisions requiring barriers as a prerequisite to prohibit alley ingress and egress to parking facilities for Premise Address.

SECTION 2. This ordinance shall take effect and be in force from and after its passage and publication.

Daniel S. Solis
Alderman, 25th Ward

Office of the City Clerk

O2013-2523

Office of the City Clerk

City Council Document Tracking Sheet

Meeting Date:	4/10/2013
Sponsor(s):	Solis, Daniel (25)
Type:	Ordinance
Title:	Exemption from physical barrier requirement for commercial driveway alley access for CA III LLC
Committee(s) Assignment:	Committee on Transportation and Public Way

BE IT ORDAINED BY THE CITY COUNCIL OF THE CITY OF CHICAGO:

SECTION 1. Pursuant to section 10-20-430 of the Municipal Code of Chicago, the Commissioner of the Department of Transportation is hereby authorized and direct to exempt **CA III LLC, at 1100-1114 West Adams/120-138 South Aberdeen** from requiring barriers as a prerequisite to prohibit alley ingress and egress to parking facilities for premise address.

SECTION 2. This ordinance shall take effect and be in force upon its passage and publication.

Daniel Solis
Alderman, 25th Ward

Office of the City Clerk

O2013-2524

Office of the City Clerk

City Council Document Tracking Sheet

Meeting Date:	4/10/2013
Sponsor(s):	Solis, Daniel (25)
Type:	Ordinance
Title:	Exemption from physical barrier requirement for commercial driveway alley access for 1200 Madison Racine LLC
Committee(s) Assignment:	Committee on Transportation and Public Way

City Council: April 10, 2013

BE IT ORDAINED BY THE CITY COUNCIL OF THE CITY OF CHICAGO:

SECTION 1. Section 10-20-430 of the Municipal Code of Chicago, Commissioner of Transportation is hereby authorized and directed to exempt:

Property Owner: 1200 Madison Racine L.L.C.
Business Type: real estate development
Address: 1164-1212 W Madison
Business Contact: Bill Wolk (312) 252-9226 / (312) 446-0747

from the provisions requiring barriers as a prerequisite to prohibit alley ingress and egress to parking facilities for Premise Address.

SECTION 2. This ordinance shall take effect and be in force from and after its passage and publication.

DANIEL SOLIS
Alderman, 25th Ward

Office of the City Clerk

O2013-2515

Office of the City Clerk

City Council Document Tracking Sheet

Meeting Date:	4/10/2013
Sponsor(s):	Maldonado, Roberto (26)
Type:	Ordinance
Title:	Exemption from physical barrier requirement for commercial driveway alley access for Bart Przyjemski
Committee(s) Assignment:	Committee on Transportation and Public Way

BE IT ORDAINED BY THE CITY COUNCIL OF THE CITY OF CHICAGO:

SECTION 1. Section 10-20-430 of the Municipal Code of Chicago, the Commissioner of Transportation is hereby authorized and directed to exempt:

Property Owner:	Bart Przyjemski
Business Type:	New Residential 3 Story 6 D.U.'s Building
Address:	742 North Western Avenue
Business Contact:	Bill Kokalias AIA

from the provisions requiring barriers as a prerequisite to prohibit alley ingress and egress to parking facilities for premise address: 742 North Western Avenue.

SECTION 2. This ordinance shall take effect and be in force from and after its passage and publication.

Roberto Maldonado
Alderman, 26th Ward

Office of the City Clerk

O2013-2517

Office of the City Clerk

City Council Document Tracking Sheet

Meeting Date:	4/10/2013
Sponsor(s):	Maldonado, Roberto (26)
Type:	Ordinance
Title:	Exemption from physical barrier requirement for commercial driveway alley access for Peter T. Paulos
Committee(s) Assignment:	Committee on Transportation and Public Way


BE IT ORDAINED BY THE CITY COUNCIL OF THE CITY OF CHICAGO:

SECTION 1. Section 10-20-430 of the Municipal Code of Chicago, the Commissioner of Transportation is hereby authorized and directed to exempt:

Property Owner:	Peter T. Paulos
Business Type:	Grocery Store
Address:	3552 West Armitage Avenue
Business Contact:	Peter T. Paulos

from the provisions requiring barriers as a prerequisite to prohibit alley ingress and egress to parking facilities for premise address: 3552 West Armitage Avenue.

SECTION 2. This ordinance shall take effect and be in force from and after its passage and publication.

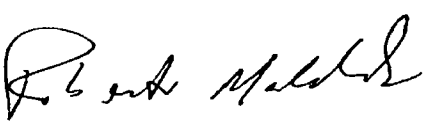

Roberto Maldonado
Alderman, 26th Ward

Office of the City Clerk

O2013-2521

Office of the City Clerk

City Council Document Tracking Sheet

Meeting Date:	4/10/2013
Sponsor(s):	Maldonado, Roberto (26)
Type:	Ordinance
Title:	Exemption from physical barrier requirement for commercial driveway alley access for Bart Przyjemski
Committee(s) Assignment:	Committee on Transportation and Public Way

BE IT ORDAINED BY THE CITY COUNCIL OF THE CITY OF CHICAGO:

SECTION 1. Section 10-20-430 of the Municipal Code of Chicago, the Commissioner of Transportation is hereby authorized and directed to exempt:

Property Owner:	Bart Przyjemski
Business Type:	New Residential 3 Story 9 D.U.'s Building
Address:	1701-03 N. Kedzie Avenue
Business Contact:	Bill Kokalias AIA

from the provisions requiring barriers as a prerequisite to prohibit alley ingress and egress to parking facilities for premise address: 1701-03 N. Kedzie Avenue.

SECTION 2. This ordinance shall take effect and be in force from and after its passage and publication.

Roberto Maldonado,
Alderman, 26th Ward

Office of the City Clerk

O2013-2544

Office of the City Clerk

City Council Document Tracking Sheet

Meeting Date:	4/10/2013
Sponsor(s):	Burnett, Walter (27)
Type:	Ordinance
Title:	Exemption from physical barrier requirement for commercial driveway alley access for Yiayia's LLC
Committee(s) Assignment:	Committee on Transportation and Public Way

City Council Meeting
April 10,2013

BE IT ORDAINED BY THE CITY COUNCIL OF THE CITY OF CHICAGO

SECTION 1. Section 10-20-430 of the Municipal Code of Chicago, Commissioner of Transportation is hereby authorized and directed to exempt

Yiayia's LLc
334 W.Chicago Ave
Chicago, IL 60654

From the provisions requiring barriers as a prerequisite to prohibit alley ingress and egress to parking facilities for premise address.

SECTION 2. This ordinance shall take effect and be in force from and after its passage and publication

Walter Burnett, Jr.
Alderman, 27th Ward

Office of the City Clerk

O2013-2551

Office of the City Clerk

City Council Document Tracking Sheet

Meeting Date:	4/10/2013
Sponsor(s):	Burnett, Walter (27)
Type:	Ordinance
Title:	Exemption from physical barrier requirement for commercial driveway alley access for 123 Sangamon Venture Partners LLC
Committee(s) Assignment:	Committee on Transportation and Public Way

City Council Meeting
April 10,2013

BE IT ORDAINED BY THE CITY COUNCIL OF THE CITY OF CHICAGO

SECTION 1. Section 10-20-430 of the Municipal Code of Chicago, Commissioner of Transportation is hereby authorized and directed to exempt

123 Sangamon Venture Partners, LLC
912 W. Washington St
Chicago, IL 60606

From the provisions requiring barriers as a prerequisite to prohibit alley ingress and egress to parking facilities for premise address.

SECTION 2. This ordinance shall take effect and be in force from and after its passage and publication

Walter Burnett, Jr.
Alderman, 27th Ward

Office of the City Clerk

O2013-2507

Office of the City Clerk

City Council Document Tracking Sheet

Meeting Date:	4/10/2013
Sponsor(s):	Ervin, Jason C. (28)
Type:	Ordinance
Title:	Exemption from physical barrier requirement for commercial driveway alley access for Community Hub at Roosevelt Square
Committee(s) Assignment:	Committee on Transportation and Public Way

TRANSPORTATION

BE IT ORDAINED BY THE CITY COUNCIL OF THE CITY OF CHICAGO

SECTION 1. Section 10-20-430 of the Municipal Code of Chicago, Commissioner of Transportation in hereby authorized and directed to exempt Community Hub at Roosevelt Square of 1256 W. Roosevelt Road, from the provision requiring barriers as a prerequisite to prohibit alley ingress and egress to parking facilities for Premise Address.

SECTION 2. This ordinance shall take effect and be in force from and after its passage and publication.

Jason C. Ervin

Alderman – 28th Ward

Office of the City Clerk

O2013-2525

Office of the City Clerk

City Council Document Tracking Sheet

Meeting Date:	4/10/2013
Sponsor(s):	Reboyras, Ariel (30)
Type:	Ordinance
Title:	Exemption from physical barrier requirement for commercial driveway alley access for Illinois Battery Specialists
Committee(s) Assignment:	Committee on Transportation and Public Way

Council Meeting
April 10, 2013
Committee on Transportation

BE IT ORDAINED BY THE CITY COUNCIL OF THE CITY OF CHICAGO:

SECTION 1. Section 10-20-430 of the Municipal Code of Chicago, the Director of Revenue is hereby authorized and directed to exempt:

Illinois Battery Specialists
(Mr. James Lunkes, owner)
4120 West Belmont Avenue

from the provisions requiring barriers as a prerequisite to prohibit alley ingress and egress to parking facilities for premise(s) address.

SECTION 2. This ordinance shall take effect and be in force from and after its passage and due publication.

Ariel E. Reboyras
30th Ward Alderman

Office of the City Clerk

O2013-2508

Office of the City Clerk

City Council Document Tracking Sheet

Meeting Date:	4/10/2013
Sponsor(s):	Mell, Richard F. (33)
Type:	*Ordinance*
Title:	Exemption from physical barrier requirement for commercial driveway alley access for Auto Services
Committee(s) Assignment:	Committee on Transportation and Public Way

BE IT ORDAINED BY THE CITY COUNCIL OF THE CITY OF CHICAGO

SECTION 1. Section 10-20-430 of the Municipal code of Chicago, the Commissioner of Transportation is hereby authorized and direct to exempt:

Business: Auto Services

Business No.: 773-539-6300

Contact Person: Ngocngoc Thach

Phone Number: 773-539-7503

from the Provisions of requiring barriers as a prerequisite to prohibit alley ingress to parking facilities for premise address: 3104 West Montrose

Section 2. This Ordinance shall take effect and be in force from and after its passage and publication.

RICHARD F. MELL

Alderman – 33RD WARD

Office of the City Clerk

O2013-2510

Office of the City Clerk

City Council Document Tracking Sheet

Meeting Date:	4/10/2013
Sponsor(s):	Mell, Richard F. (33)
Type:	Ordinance
Title:	Exemption from physical barrier requirement for commercial driveway alley access for Clean Machine Car Wash
Committee(s) Assignment:	Committee on Transportation and Public Way

4/10/2013

BE IT ORDAINED BY THE CITY COUNCIL OF THE CITY OF CHICAGO

SECTION 1. Section 10-20-430 of the Municipal code of Chicago, the Commissioner of Transportation is hereby authorized and direct to exempt:

Business: Clean Machine car Wash

Business No.:

Contact Person: Greg Mruk

Phone Number: 312-656-2152

from the Provisions of requiring barriers as a prerequisite to prohibit alley ingress to parking facilities for premise address: 3218 W Irving Park Rd

Section 2. This Ordinance shall take effect and be in force from and after its passage and publication.

RICHARD F. MELL

Alderman – 33RD WARD

Office of the City Clerk

O2013-2512

Office of the City Clerk

City Council Document Tracking Sheet

Meeting Date:	4/10/2013
Sponsor(s):	Mell, Richard F. (33)
Type:	Ordinance
Title:	Exemption from physical barrier requirement for commercial driveway alley access for Dilly Dally Dog Club
Committee(s) Assignment:	Committee on Transportation and Public Way

4/10/2013

BE IT ORDAINED BY THE CITY COUNCIL OF THE CITY OF CHICAGO

SECTION 1. Section 10-20-430 of the Municipal code of Chicago, the Commissioner of Transportation is hereby authorized and direct to exempt:

Business: Dilly Dally Dog Club

Business No.: 7738657025

Contact Person: Daniele Laub

Phone Number: 773-865-7025

from the Provisions of requiring barriers as a prerequisite to prohibit alley ingress to parking facilities for premise address: 3149-3153 N Elston

Section 2. This Ordinance shall take effect and be in force from and after its passage and publication.

RICHARD F. MELL

Alderman – 33RD WARD

Office of the City Clerk

O2013-2513

Office of the City Clerk

City Council Document Tracking Sheet

Meeting Date:	4/10/2013
Sponsor(s):	Mell, Richard F. (33)
Type:	Ordinance
Title:	Exemption from physical barrier requirement for commercial driveway alley access for Noah Properties LLC
Committee(s) Assignment:	Committee on Transportation and Public Way

4/10/2013

BE IT ORDAINED BY THE CITY COUNCIL OF THE CITY OF CHICAGO

SECTION 1. Section 10-20-430 of the Municipal code of Chicago, the Commissioner of Transportation is hereby authorized and direct to exempt:

Business: Noah Properties LLC

Business No.: 773-202-9819

Contact Person: Bart Przyjemski

Phone Number: 847-338-7550

from the Provisions of requiring barriers as a prerequisite to prohibit alley ingress to parking facilities for premise address: 3009-3015 W Montrose

Section 2. This Ordinance shall take effect and be in force from and after its passage and publication.

RICHARD F. MELL

Alderman – 33RD WARD

Office of the City Clerk

O2013-2552

Office of the City Clerk

City Council Document Tracking Sheet

Meeting Date:	4/10/2013
Sponsor(s):	Colón, Rey (35)
Type:	Ordinance
Title:	Exemption from physical barrier requirement for commercial driveway alley access for AT&T
Committee(s) Assignment:	Committee on Transportation and Public Way

CITY COUNCIL
April 10, 2013

BE IT ORDAINED BY THE CITY COUNCIL OF THE CITY OF CHICAGO:

SECTION 1. Section 10-20-430 of the Municipal Code of the Chicago, Commissioner of Transportation is hereby authorized and directed to exempt:

Business Name:	AT&T
Contact Name:	Mark Jacobs
Type of Business:	Telecommunications Center
Property Address:	2940 W. Cortland Street

from the Provisions requiring barriers as a prerequisite to prohibit alley ingress and egress to parking facilities for Premise Address: 2940 W. Cortland Street

SECTION 2. This Ordinance shall take effect and be in force from and after its passage and publication.

Rey Colón
Alderman, 35TH Ward

Office of the City Clerk

O2013-2514

Office of the City Clerk

City Council Document Tracking Sheet

Meeting Date:	4/10/2013
Sponsor(s):	O'Connor, Patrick (40)
Type:	Ordinance
Title:	Exemption from physical barrier requirement for commercial driveway alley access for Chava's Tire Shop, Salvador Mendez
Committee(s) Assignment:	Committee on Transportation and Public Way

City Council Meeting: April 10, 2013

ORDINANCE

BE IT ORDAINED BY THE CITY COUNCIL OF THE CITY OF CHICAGO:

SECTION 1. Section 10-20-430 of the Municipal Code of Chicago, the Commissioner of Transportation is hereby authorized and directed to exempt, **Chava's Tire Shop, Salvador Mendez, 5514 N.Western Ave., Chicgo, IL 60659** from the provisions requiring barriers as a prerequisite to prohibit alley ingress and egress to parking facilities for premise address.

SECTION 2. This ordinance shall take effect and be in force upon its passage and publication.

Patrick J. O'Connor
Alderman - 40th Ward

Office of the City Clerk

O2013-2516

Office of the City Clerk

City Council Document Tracking Sheet

Meeting Date:	4/10/2013
Sponsor(s):	O'Connor, Patrick (40)
Type:	Ordinance
Title:	Exemption from physical barrier requirement for commercial driveway alley access for Fast Link Communications, Inc. d.b.a. 1st Comm, Ameen Abdelazeez
Committee(s) Assignment:	Committee on Transportation and Public Way

City Council Meeting: April 10, 2013

ORDINANCE

BE IT ORDAINED BY THE CITY COUNCIL OF THE CITY OF CHICAGO:

SECTION 1. Section 10-20-430 of the Municipal Code of Chicago, the Commissioner of Transportation is hereby authorized and directed to exempt, **Fast Link Communications, Inc. dba 1st Comm, Ameen Abdelazeez, 1956 W. Peterson Ave,, Chicgo, IL 60660** from the provisions requiring barriers as a prerequisite to prohibit alley ingress and egress to parking facilities for premise address.

SECTION 2. This ordinance shall take effect and be in force upon its passage and publication.

Patrick J. O'Connor
Alderman - 40th Ward

Office of the City Clerk

O2013-2538

Office of the City Clerk

City Council Document Tracking Sheet

Meeting Date:	4/10/2013
Sponsor(s):	Reilly, Brendan (42)
Type:	Ordinance
Title:	Exemption from physical barrier requirement for commercial driveway alley access for 747 Clark Condominium Association
Committee(s) Assignment:	Committee on Transportation and Public Way

Committee on Transportation and Public Way
City Council Meeting April 10, 2013
Alderman Brendan Reilly, 42nd Ward
Alley Access Ordinance

BE IT ORDAINED BY THE CITY COUNCIL OF THE CITY OF CHICAGO:

SECTION 1. Pursuant to Section 10-20-430 of the Municipal Code of Chicago, the Commissioner of Transportation is hereby authorized and directed to exempt 747 Clark Condominium Association from the provisions requiring barriers as a prerequisite to prohibit alley ingress and/or egress 747 North Clark Street.

SECTION 2. This ordinance shall take effect and be in force upon its passage and publication.

Brendan Reilly
Alderman, 42nd Ward

Office of the City Clerk

O2013-2553

Office of the City Clerk

City Council Document Tracking Sheet

Meeting Date:	4/10/2013
Sponsor(s):	Osterman, Harry (48)
Type:	Ordinance
Title:	Exemption from physical barrier requirement for commercial driveway alley access for Gethsemane Garden Center
Committee(s) Assignment:	Committee on Transportation and Public Way

BE IT ORDAINED BY THE CITY COUNCIL OF CHICAGO:

SECTION 1. Section 10-20-430 of the Municipal Code of Chicago, the Commissioner of Transportation is hereby authorized and directed to exempt **Gethsemane Garden Center, 1530 West Victoria Street,** from the provisions requiring barriers as a prerequisite to prohibit alley ingress and egress to parking facilities for premise address.

SECTION 2. This ordinance shall take effect and be in force from and after its passage and publication.

Contact: Mr. Regas Chefas
773.878.5915

HARRY OSTERMAN
Alderman, 48th Ward

Office of the City Clerk

O2013-2554

Office of the City Clerk

City Council Document Tracking Sheet

Meeting Date:	4/10/2013
Sponsor(s):	Osterman, Harry (48)
Type:	Ordinance
Title:	Exemption from physical barrier requirement for commercial driveway alley access for AT&T Service, Inc.
Committee(s) Assignment:	Committee on Transportation and Public Way

BE IT ORDAINED BY THE CITY COUNCIL OF CHICAGO:

SECTION 1. Section 10-20-430 of the Municipal Code of Chicago, the Commissioner of Transportation is hereby authorized and directed to exempt **AT&T Service Inc., 1512 West Carmen Avenue,** from the provisions requiring barriers as a prerequisite to prohibit alley ingress and egress to parking facilities for premise address.

SECTION 2. This ordinance shall take effect and be in force from and after its passage and publication.

Contact: Mr. Mark Jacob
312.260.7139

HARRY OSTERMAN
Alderman, 48th Ward

Office of the City Clerk

O2013-2560

Office of the City Clerk

City Council Document Tracking Sheet

Meeting Date:	4/10/2013
Sponsor(s):	Osterman, Harry (48)
Type:	Ordinance
Title:	Exemption from physical barrier requirement for commercial driveway alley access for Kenmore Equities LLC
Committee(s) Assignment:	Committee on Transportation and Public Way

BE IT ORDAINED BY THE CITY COUNCIL OF CHICAGO:

SECTION 1. Section 10-20-430 of the Municipal Code of Chicago, the Commissioner of Transportation is hereby authorized and directed to exempt **Kenmore Equities, LLC, 6159 North Kenmore Avenue,** from the provisions requiring barriers as a prerequisite to prohibit alley ingress and egress to parking facilities for premise address.

SECTION 2. This ordinance shall take effect and be in force from and after its passage and publication.

HARRY OSTERMAN
Alderman, 48th Ward

Office of the City Clerk

O2013-2542

Office of the City Clerk

City Council Document Tracking Sheet

Meeting Date:	4/10/2013
Sponsor(s):	Silverstein, Debra L. (50)
Type:	Ordinance
Title:	Exemption from physical barrier requirement for commercial driveway alley access for Joan Dachs Bais Yaakov Yeshivas Tiferes Tzvi Elementary School
Committee(s) Assignment:	Committee on Transportation and Public Way

City Council Meeting
April 10, 2013
Transportation & Public Way

BE IT ORDAINED BY THE CITY COUNCIL OF CHICAGO:

SECTION 1. Pursuant to Section 10-20-430 of the Municipal Code of Chicago, the Commissioner of Transportation is hereby authorized and directed to exempt Joan Dachs Bais Yaakov Yeshivas Tiferes Tzvi Elementary School, 2754 W. Rosemont/ 6251 N. California Avenue, from provisions requiring barriers as a prerequisite to prohibit alley ingress and egress to parking facilities for premise address.

SECTION 2. This ordinance shall take effect and be force from and after its passage and publication.

DEBRA L. SILVERSTEIN
Alderman, 50th Ward

Office of the City Clerk

O2013-2628

Office of the City Clerk

City Council Document Tracking Sheet

Meeting Date:	4/10/2013
Sponsor(s):	Moreno, Proco Joe (1)
Type:	Ordinance
Title:	Awning(s) for Fernandez Insurance Agency, Inc.
Committee(s) Assignment:	Committee on Transportation and Public Way

ORDINANCE
FERNANDEZ INSURANCE AGENCY, INC
Acct. No. 378256 - 1
Permit No. 1104242

Be It Ordained by the City Council of the City of Chicago:

SECTION 1. Permission and authority are hereby given and granted to FERNANDEZ INSURANCE AGENCY, INC, upon the terms and subject to the conditions of this ordinance to construct, install, maintain and use one (1) Awning(s) projecting over the public right-of-way adjacent to its premises known as 1719 N. Western Ave..

Said Awning(s) at N. Western measure(s):
One (1) at fourteen point one seven (14.17) feet in length, and two (2) feet in width for a total of twenty-eight point three four (28.34) square feet.

The location of said privilege shall be as shown on prints kept on file with the Department of Business Affairs and Consumer Protection and the Office of the City Clerk.

Said privilege shall be constructed in accordance with plans and specifications approved by the Zoning Department - Signs.

This grant of privilege in the public way shall be subject to the provisions of Section 10-28-015 and all other required provisions of the Municipal Code of Chicago.

The grantee shall pay to the City of Chicago as compensation for the privilege #1104242 herein granted the sum of fifty ($50.00) per annum in advance.

A 25% penalty will be added for payments received after due date.


The permit holder agrees to hold the City of Chicago harmless for any damage, relocation or replacement costs associated with damage, relocation or removal of private property caused by the City performing work in the public way.

Authority herein given and granted for a period of five (5) years from and after Date of Passage.


Alderman _____

Proco Joe Moreno 1st Ward

ENGINEERING
SHOP
VINYL / LAYOUT
ROUTING / KNIFE

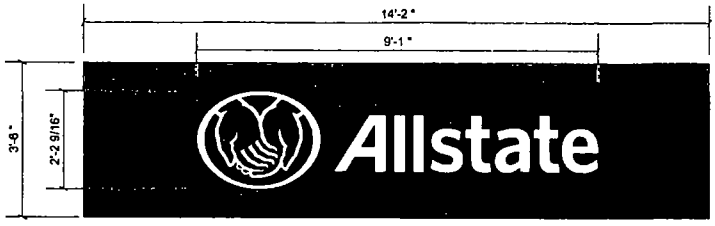

ALST.CUST.AWN
CUSTOM AWNING 2' 2"H x 9' 1"W
ELEVATION VIEW
SCALE: ½" = 1'-0"

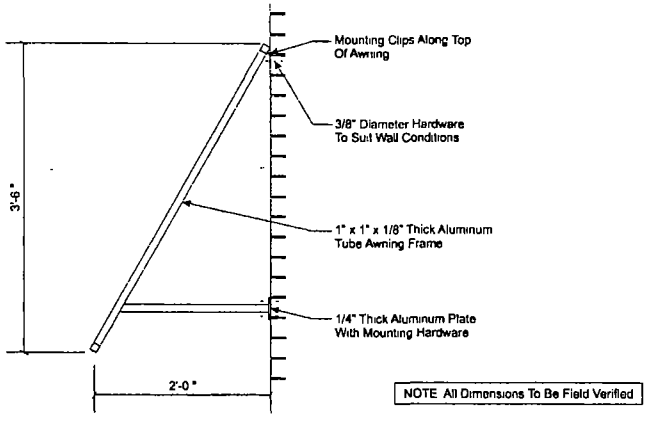

NOTE All Dimensions To Be Field Verified

ALST.CUST.AWN
CUSTOM AWNING 2' 2"H x 9' 1"W
SECTION VIEW
SCALE 1" = 1'-0"

Note: This sign is intended to be installed in accordance with the requirements of Article 600 of the National Electrical Code and/or other applicable local codes. This includes proper grounding and bonding of the sign.

PHILADELPHIASIGN
787 West Spring Garden Street
Palmyra, New Jersey 08065
Phone 856 829 1400
Fax 856 829 8549
www.philadelphiasign.com

CUSTOMER
ALLSTATE

JOB NUMBER.
ILNMR

SIGN TYPE
AWNING SIGN

LOCATION:
1909 N MILWAUKEE AVE
CHICAGO, IL 60647

DATE.
12/13/2012

DRAWN BY:
JTR

REVISION:
Number Date By

SHEET: BMG DEPT
1 OF 1

DWG NUMBER:
B46613

ENGINEER SEAL:

MAX DESIGN WIND SPEED 90 MPH
EXPOSURE C

THIS IS AN ORIGINAL UNPUBLISHED DRAWING CREATED BY PSCO. IT IS SUBMITTED FOR YOUR PERSONAL USE IN CONJUNCTION WITH A PROJECT BEING PLANNED FOR YOU BY PSCO. IT IS NOT TO BE SHOWN TO ANYONE OUTSIDE YOUR ORGANIZATION NOR IS IT TO BE USED, COPIED, REPRODUCED, OR EXHIBITED IN ANY FASHION.

Department of Business Affairs and Consumer Protection
Business Assistance Center - Public Way Use Unit
City Hall - 121 N. LaSalle Street, Room 800 • Chicago, IL 60602
(312)-74-GOBIZ (312-744-6249) • (312) 744-1944 (TTY)
http://www.cityofchicago.org/bacp

04/10/2013

Alderman **Proco Joe Moreno**
Ward # **01**
City of Chicago
City Hall, Room **300**
121 North LaSalle Street
Chicago, Illinois 60602

Re: An ordinance to use and maintain a portion of the public right-of-way for **one (1) awning(s)** for **FERNANDEZ INSURANCE AGENCY, INC**, adjacent to the premises known as **1719 N. Western Ave.**.

Dear Alderman **Proco Joe Moreno**:

The applicant referenced above has requested the use of the public right-of-way for a **awning(s)**. An ordinance has been prepared by the Department of Business Affairs and Consumer Protection – Business Assistance Center - Public Way Use Unit for presentation to the City Council. Because this request was made for properties located in your ward, as approved by you as per the attached, I respectfully request that you introduce the attached ordinance at the next City Council meeting.

If you have any questions regarding this ordinance, please contact Anthony Bertuca at (312) 744-5506.

Department of Business Affairs and Consumer Protection

Office of the City Clerk

O2013-2629

Office of the City Clerk

City Council Document Tracking Sheet

Meeting Date:	4/10/2013
Sponsor(s):	Moreno, Proco Joe (1)
Type:	Ordinance
Title:	Awning(s) for Johns Pizzeria
Committee(s) Assignment:	Committee on Transportation and Public Way

ORDINANCE
JOHNS PIZZERIA
Acct. No. 63713 - 1
Permit No. 1105550

Be It Ordained by the City Council of the City of Chicago:

SECTION 1. Permission and authority are hereby given and granted to JOHNS PIZZERIA, upon the terms and subject to the conditions of this ordinance to maintain and use, as now constructed, two (2) Awning(s) projecting over the public right-of-way adjacent to its premises known as 2104 N. Western Ave..

Said Awning(s) at N. Western measure(s):
One (1) at forty-eight point nine two (48.92) feet in length, and two point five (2.5) feet in width for a total of one hundred twenty-two point three (122.3) square feet.

Said Awning(s) at N. Western measure(s):
One (1) at seven (7) feet in length, and two point five (2.5) feet in width for a total of seventeen point five (17.5) square feet.

The location of said privilege shall be as shown on prints kept on file with the Department of Business Affairs and Consumer Protection and the Office of the City Clerk.

Said privilege shall be constructed in accordance with plans and specifications approved by the Zoning Department - Signs.

This grant of privilege in the public way shall be subject to the provisions of Section 10-28-015 and all other required provisions of the Municipal Code of Chicago.

The grantee shall pay to the City of Chicago as compensation for the privilege #1105550 herein granted the sum of one hundred twenty-three dollars and ninety-two cents ($123.92) per annum in advance.


A 25% penalty will be added for payments received after due date.


The permit holder agrees to hold the City of Chicago harmless for any damage, relocation or replacement costs associated with damage, relocation or removal of private property caused by the City performing work in the public way.


Authority herein given and granted for a period of five (5) years from and after 02/06/2013.

Alderman Joe Moreno

Proco Joe Moreno 1st Ward

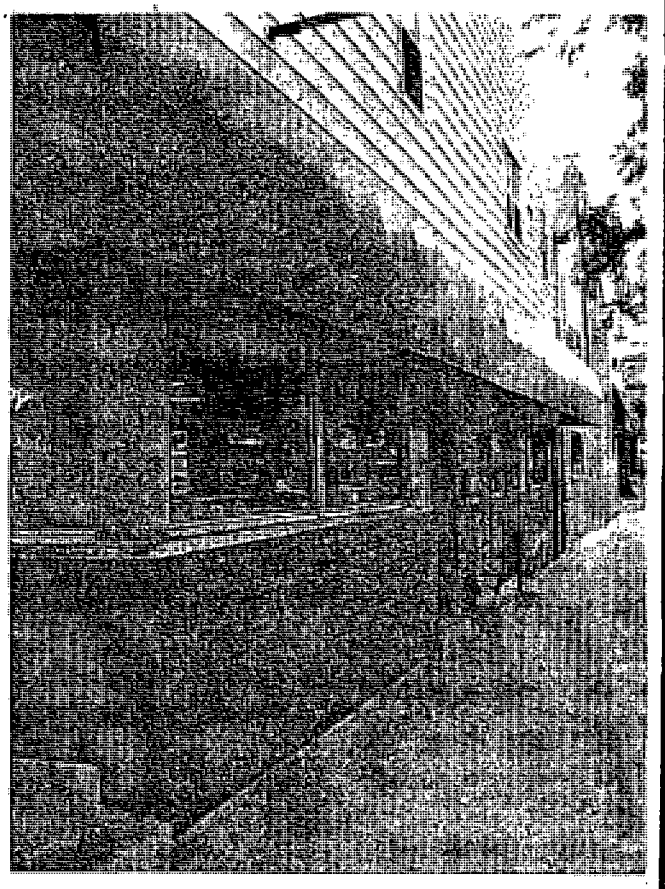

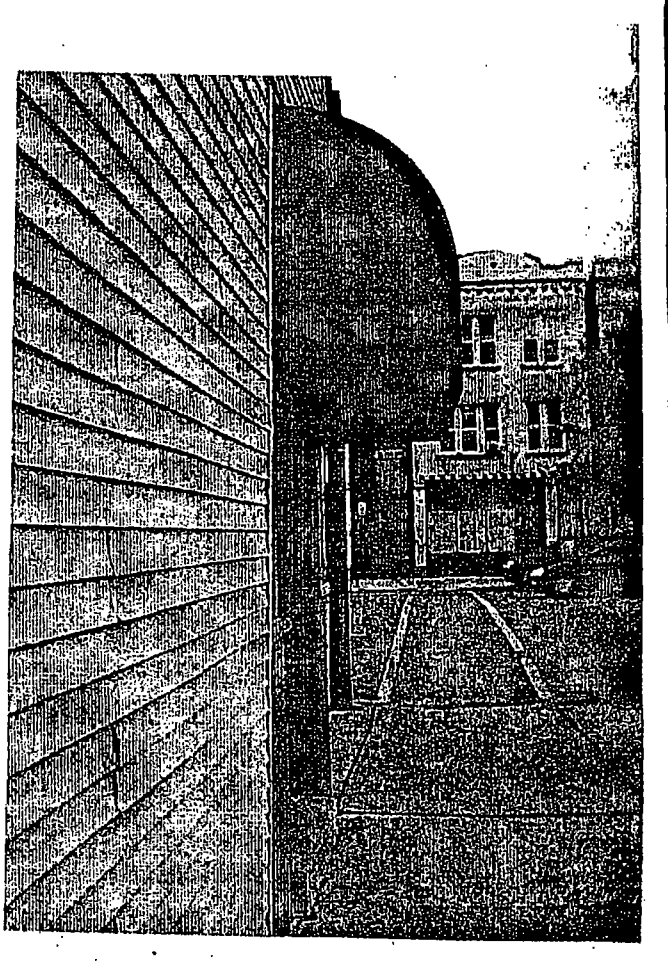

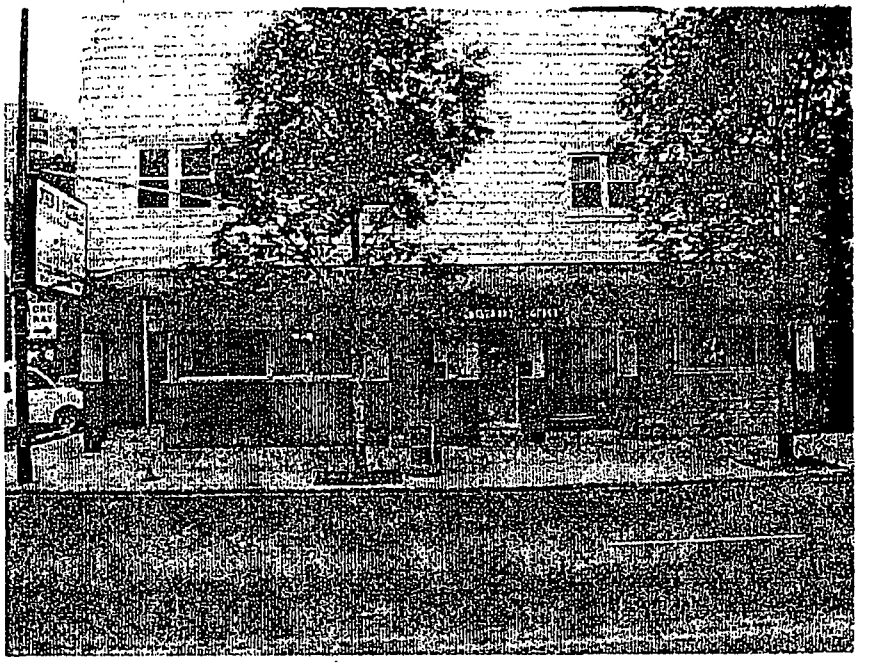

Department of Business Affairs and Consumer Protection
Business Assistance Center - Public Way Use Unit
City Hall - 121 N. LaSalle Street, Room 800 • Chicago, IL 60602
(312)-74-GOBIZ (312-744-6249) • (312) 744-1944 (TTY)
http://www.cityofchicago.org/bacp

04/10/2013

Alderman **Proco Joe Moreno**
Ward # **01**
City of Chicago
City Hall, Room **300**
121 North LaSalle Street
Chicago, Illinois 60602

Re: An ordinance to use and maintain a portion of the public right-of-way for **two (2) awning(s)** for **JOHNS PIZZERIA**, adjacent to the premises known as **2104 N. Western Ave.**.

Dear Alderman **Proco Joe Moreno**:

The applicant referenced above has requested the use of the public right-of-way for a **awning(s)**. An ordinance has been prepared by the Department of Business Affairs and Consumer Protection – Business Assistance Center - Public Way Use Unit for presentation to the City Council. Because this request was made for properties located in your ward, as approved by you as per the attached, I respectfully request that you introduce the attached ordinance at the next City Council meeting.

If you have any questions regarding this ordinance, please contact Anthony Bertuca at (312) 744-5506.

Department of Business Affairs and Consumer Protection

Office of the City Clerk

O2013-2630

Office of the City Clerk

City Council Document Tracking Sheet

Meeting Date:	4/10/2013
Sponsor(s):	Moreno, Proco Joe (1)
Type:	Ordinance
Title:	Awning(s) for Seadog Sushi Bar
Committee(s) Assignment:	Committee on Transportation and Public Way

ORDINANCE
SEADOG SUSHI BAR
Acct. No. 357184 - 1
Permit No. 1093565

Be It Ordained by the City Council of the City of Chicago:

SECTION 1. Permission and authority are hereby given and granted to SEADOG SUSHI BAR, upon the terms and subject to the conditions of this ordinance to construct, install, maintain and use three (3) Awning(s) projecting over the public right-of-way adjacent to its premises known as 1500 W. Division St..

Said Awning(s) at W. Division measure(s):
One (1) at six point five (6.5) feet in length, and five point five (5.5) feet in width for a total of thirty-five point seven five (35.75) square feet.

Said Awning(s) at W. Division measure(s):
One (1) at six point five (6.5) feet in length, and five point five (5.5) feet in width for a total of thirty-five point seven five (35.75) square feet.

Said Awning(s) at N. Greenview measure(s):
One (1) at six point five (6.5) feet in length, and five point five (5.5) feet in width for a total of thirty-five point seven five (35.75) square feet.

The location of said privilege shall be as shown on prints kept on file with the Department of Business Affairs and Consumer Protection and the Office of the City Clerk.

Said privilege shall be constructed in accordance with plans and specifications approved by the Zoning Department - Signs.

This grant of privilege in the public way shall be subject to the provisions of Section 10-28-015 and all other required provisions of the Municipal Code of Chicago.

The grantee shall pay to the City of Chicago as compensation for the privilege #1093565 herein granted the sum of one hundred fifty ($150.00) per annum in advance.


A 25% penalty will be added for payments received after due date.

The permit holder agrees to hold the City of Chicago harmless for any damage, relocation or replacement costs associated with damage, relocation or removal of private property caused by the City performing work in the public way.

Authority herein given and granted for a period of five (5) years from and after Date of Passage.

Alderman _____

Proco Joe Moreno 1st Ward

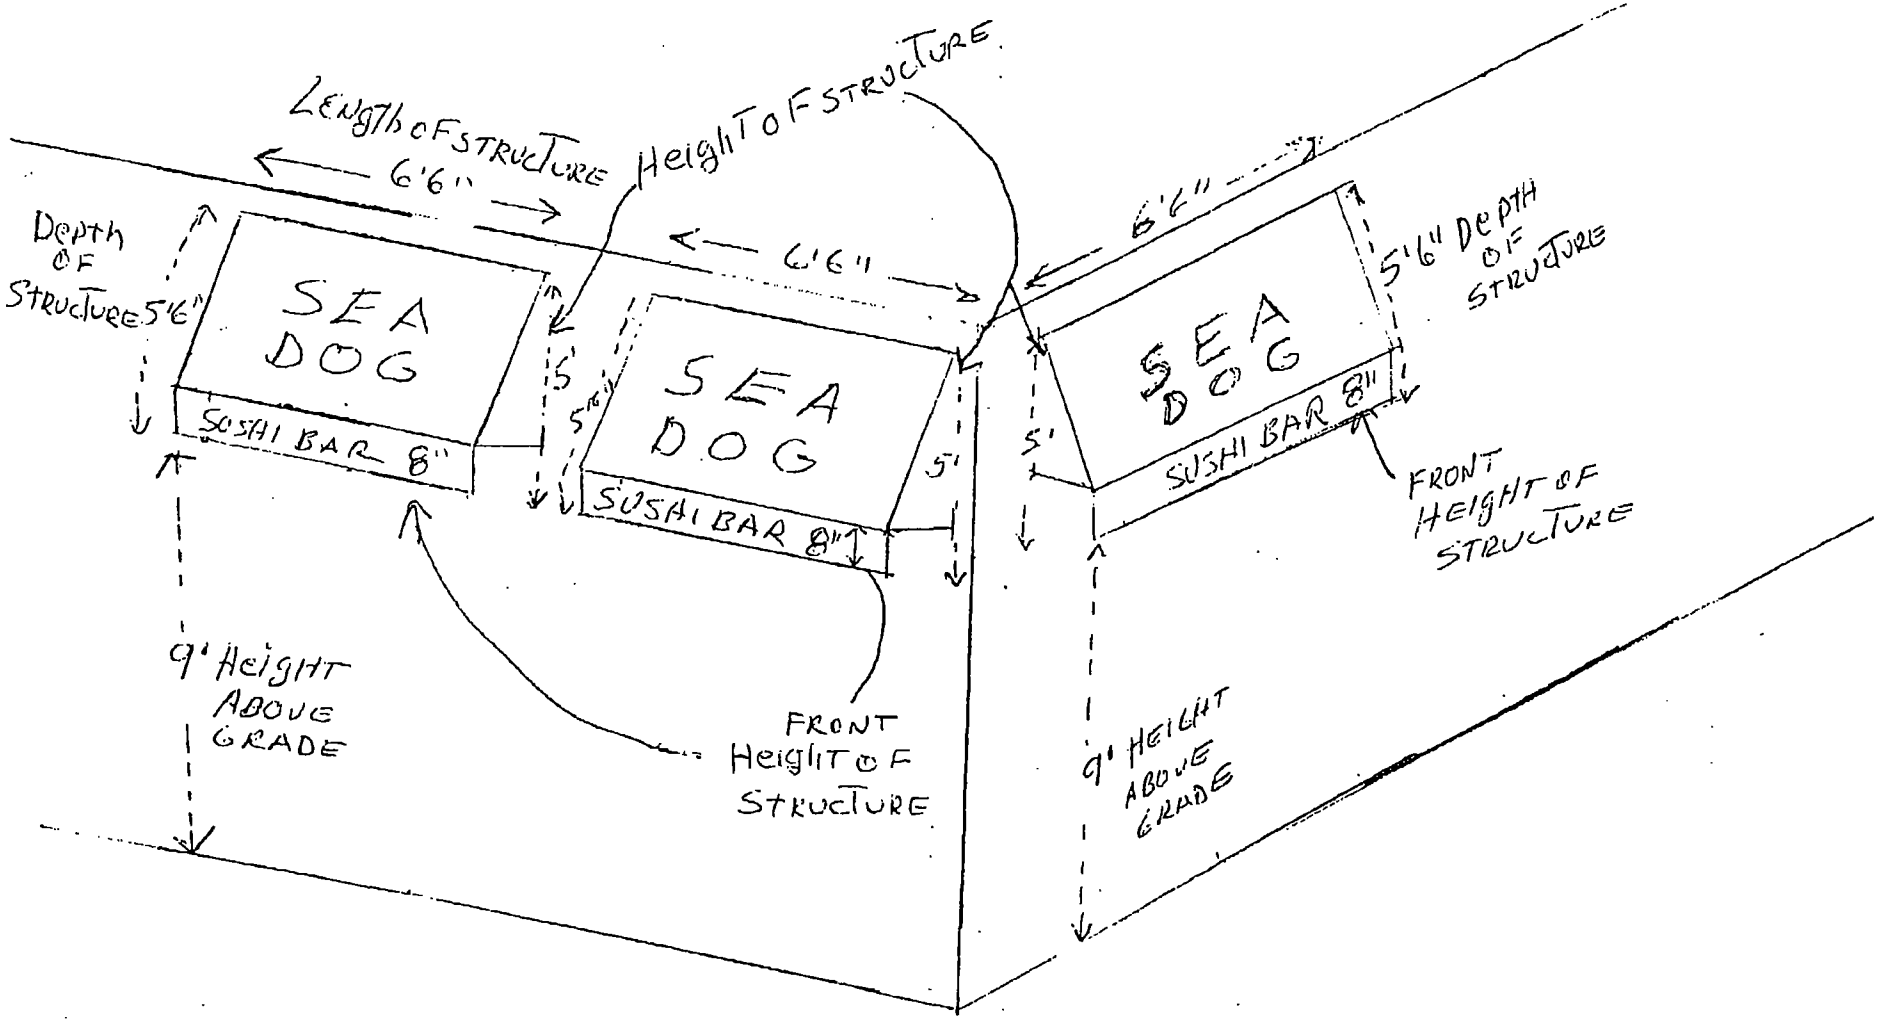
LENGTH OF STRUCTURE
6'6"
HEIGHT OF STRUCTURE
6'6"
6'6"
DEPTH OF STRUCTURE 5'6"
SEA DOG
SUSHI BAR 8"
5'
5'6"
SEA DOG
SUSHI BAR 8"
5'
5'
SEA DOG
SUSHI BAR 8"
5'6" DEPTH OF STRUCTURE
FRONT HEIGHT OF STRUCTURE
9' HEIGHT ABOVE GRADE
FRONT HEIGHT OF STRUCTURE
9' HEIGHT ABOVE GRADE

Department of Business Affairs and Consumer Protection
Business Assistance Center - Public Way Use Unit
City Hall - 121 N. LaSalle Street, Room 800 • Chicago, IL 60602
(312)-74-GOBIZ (312-744-6249) • (312) 744-1944 (TTY)
http://www.cityofchicago.org/bacp

04/10/2013

Alderman **Proco Joe Moreno**
Ward # **01**
City of Chicago
City Hall, Room **300**
121 North LaSalle Street
Chicago, Illinois 60602

Re: An ordinance to use and maintain a portion of the public right-of-way for **three (3) awning(s)** for **SEADOG SUSHI BAR**, adjacent to the premises known as **1500 W. Division St.**.

Dear Alderman **Proco Joe Moreno**:

The applicant referenced above has requested the use of the public right-of-way for a **awning(s)**. An ordinance has been prepared by the Department of Business Affairs and Consumer Protection – Business Assistance Center - Public Way Use Unit for presentation to the City Council. Because this request was made for properties located in your ward, as approved by you as per the attached, I respectfully request that you introduce the attached ordinance at the next City Council meeting.

If you have any questions regarding this ordinance, please contact Anthony Bertuca at (312) 744-5506.

Department of Business Affairs and Consumer Protection

Office of the City Clerk

O2013-2632

Office of the City Clerk

City Council Document Tracking Sheet

Meeting Date:	4/10/2013
Sponsor(s):	Moreno, Proco Joe (1)
Type:	Ordinance
Title:	Awning(s) for Unibody Auto Collision Ltd.
Committee(s) Assignment:	Committee on Transportation and Public Way

ORDINANCE
UNIBODY AUTO COLLISION LTD.
Acct. No. 277307 - 1
Permit No. 1105473

Be It Ordained by the City Council of the City of Chicago:

SECTION 1. Permission and authority are hereby given and granted to UNIBODY AUTO COLLISION LTD., upon the terms and subject to the conditions of this ordinance to maintain and use, as now constructed, five (5) Awning(s) projecting over the public right-of-way adjacent to its premises known as 1891 N. Milwaukee Ave..

Said Awning(s) at N. Milwaukee Avenue measure(s):
Two (2) at six point six seven (6.67) feet in length, and two (2) feet in width for a total of twenty-six point six eight (26.68) square feet.
One (1) at five (5) feet in length, and two (2) feet in width for a total of ten (10) square feet.
One (1) at nine point five (9.5) feet in length, and two (2) feet in width for a total of nineteen (19) square feet.
One (1) at four (4) feet in length, and two (2) feet in width for a total of eight (8) square feet.

The location of said privilege shall be as shown on prints kept on file with the Department of Business Affairs and Consumer Protection and the Office of the City Clerk.

Said privilege shall be constructed in accordance with plans and specifications approved by the Zoning Department - Signs.


This grant of privilege in the public way shall be subject to the provisions of Section 10-28-015 and all other required provisions of the Municipal Code of Chicago.

The grantee shall pay to the City of Chicago as compensation for the privilege #1105473 herein granted the sum of one hundred seventy-five ($175.00) per annum in advance.


A 25% penalty will be added for payments received after due date.


The permit holder agrees to hold the City of Chicago harmless for any damage, relocation or replacement costs associated with damage, relocation or removal of private property caused by the City performing work in the public way.

Authority herein given and granted for a period of five (5) years from and after 01/09/2013.

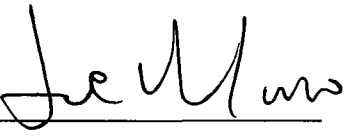Alderman 

Proco Joe Moreno 1st Ward

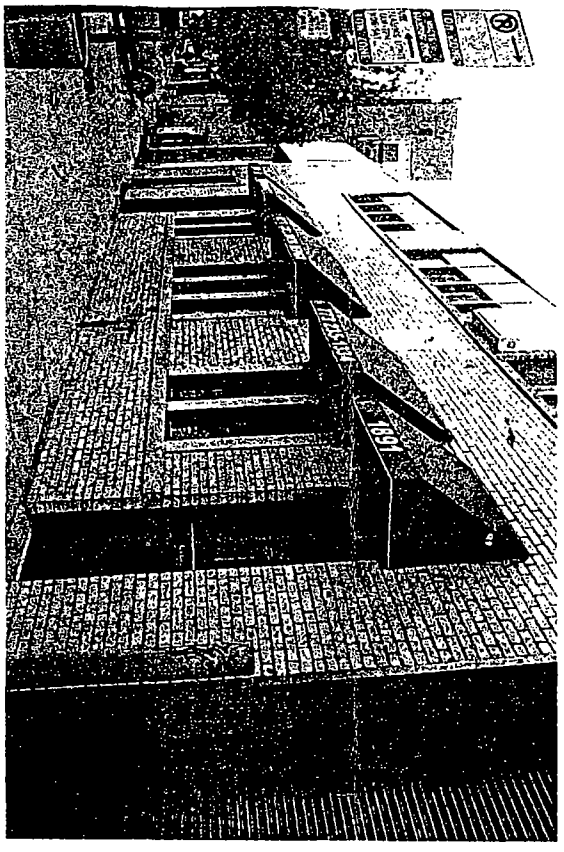

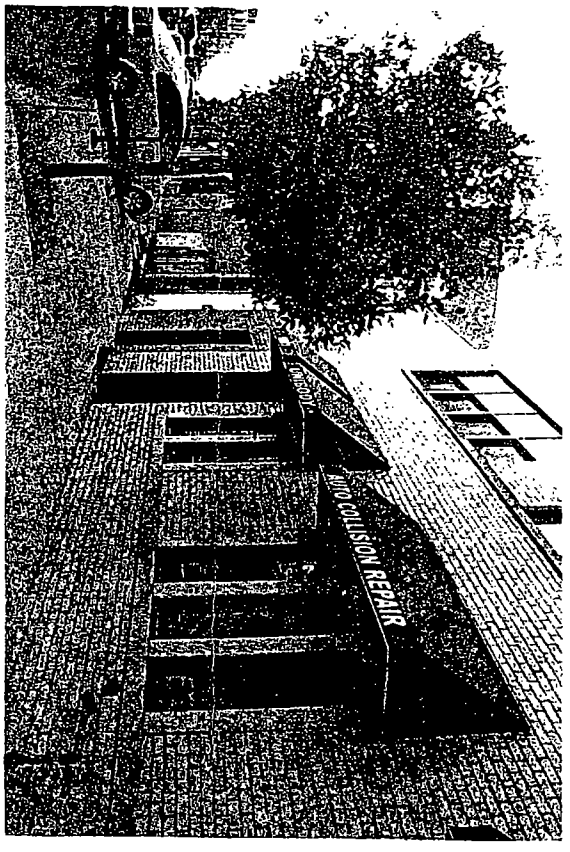
AUTO COLLISION REPAIR

Department of Business Affairs and Consumer Protection
Business Assistance Center - Public Way Use Unit
City Hall - 121 N. LaSalle Street, Room 800 • Chicago, IL 60602
(312)-74-GOBIZ (312-744-6249) • (312) 744-1944 (TTY)
http://www.cityofchicago.org/bacp

04/10/2013

Alderman **Proco Joe Moreno**
Ward # **01**
City of Chicago
City Hall, Room **300**
121 North LaSalle Street
Chicago, Illinois 60602

Re: An ordinance to use and maintain a portion of the public right-of-way for **five (5) awning(s)** for **UNIBODY AUTO COLLISION LTD.**, adjacent to the premises known as **1891 N. Milwaukee Ave.**.

Dear Alderman **Proco Joe Moreno**:

The applicant referenced above has requested the use of the public right-of-way for a **awning(s)**. An ordinance has been prepared by the Department of Business Affairs and Consumer Protection – Business Assistance Center - Public Way Use Unit for presentation to the City Council. Because this request was made for properties located in your ward, as approved by you as per the attached, I respectfully request that you introduce the attached ordinance at the next City Council meeting.

If you have any questions regarding this ordinance, please contact Anthony Bertuca at (312) 744-5506.

Department of Business Affairs and Consumer Protection

Office of the City Clerk

O2013-2638

Office of the City Clerk

City Council Document Tracking Sheet

Meeting Date:	4/10/2013
Sponsor(s):	Fioretti, Bob (2)
Type:	Ordinance
Title:	Awning(s) for B Bella Salon
Committee(s) Assignment:	Committee on Transportation and Public Way

ORDINANCE
B BELLA SALON
Acct. No. 319408 - 2
Permit No. 1104810

Be It Ordained by the City Council of the City of Chicago:

SECTION 1. Permission and authority are hereby given and granted to B BELLA SALON, upon the terms and subject to the conditions of this ordinance to maintain and use, as now constructed, one (1) Awning(s) projecting over the public right-of-way adjacent to its premises known as 719 S. State St..

Said Awning(s) at S. State measure(s):
One (1) at fourteen point five (14.5) feet in length, and three (3) feet in width for a total of forty-three point five (43.5) square feet.

The location of said privilege shall be as shown on prints kept on file with the Department of Business Affairs and Consumer Protection and the Office of the City Clerk.

Said privilege shall be constructed in accordance with plans and specifications approved by the Zoning Department - Signs.

This grant of privilege in the public way shall be subject to the provisions of Section 10-28-015 and all other required provisions of the Municipal Code of Chicago.

The grantee shall pay to the City of Chicago as compensation for the privilege #1104810 herein granted the sum of fifty ($50.00) per annum in advance.


A 25% penalty will be added for payments received after due date.

The permit holder agrees to hold the City of Chicago harmless for any damage, relocation or replacement costs associated with damage, relocation or removal of private property caused by the City performing work in the public way.

Authority herein given and granted for a period of five (5) years from and after Date of Passage.

Alderman _____

Bob Fioretti 2nd Ward

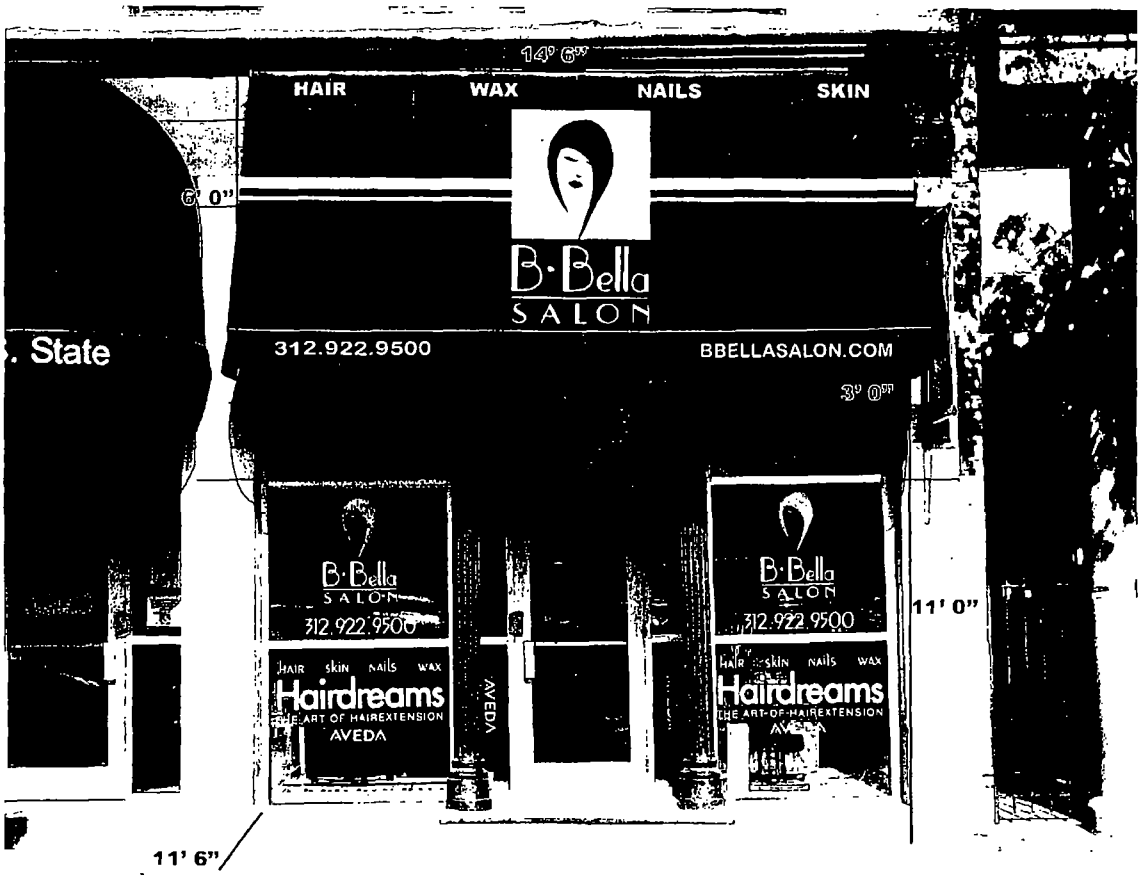
14' 6"
HAIR
WAX
NAILS
SKIN
6' 0"
B·Bella
SALON
312.922.9500
BBELLASALON.COM
3' 0"
State
B·Bella
SALON
312.922.9500
HAIR skin NAILS WAX
Hairdreams
THE ART OF HAIREXTENSION
AVEDA
AVEDA
11' 0"
11' 6"

Department of Business Affairs and Consumer Protection
Business Assistance Center - Public Way Use Unit
City Hall - 121 N. LaSalle Street, Room 800 • Chicago, IL 60602
(312)-74-GOBIZ (312-744-6249) • (312) 744-1944 (TTY)
http://www.cityofchicago.org/bacp

04/10/2013

Alderman **Bob Fioretti**
Ward # **02**
City of Chicago
City Hall, Room **300**
121 North LaSalle Street
Chicago, Illinois 60602

Re: An ordinance to use and maintain a portion of the public right-of-way for **one (1) awning(s)** for **B BELLA SALON**, adjacent to the premises known as **719 S. State St.**.

Dear Alderman **Bob Fioretti**:

The applicant referenced above has requested the use of the public right-of-way for a **awning(s)**. An ordinance has been prepared by the Department of Business Affairs and Consumer Protection – Business Assistance Center - Public Way Use Unit for presentation to the City Council. Because this request was made for properties located in your ward, as approved by you as per the attached, I respectfully request that you introduce the attached ordinance at the next City Council meeting.

If you have any questions regarding this ordinance, please contact Anthony Bertuca at (312) 744-5506.

Department of Business Affairs and Consumer Protection

Office of the City Clerk

O2013-2640

Office of the City Clerk

City Council Document Tracking Sheet

Meeting Date:	4/10/2013
Sponsor(s):	Fioretti, Bob (2)
Type:	Ordinance
Title:	Awning(s) for Dollar Castle
Committee(s) Assignment:	Committee on Transportation and Public Way

ORDINANCE
DOLLAR CASTLE
Acct. No. 358841 - 1
Permit No. 1095880

Be It Ordained by the City Council of the City of Chicago:

SECTION 1. Permission and authority are hereby given and granted to DOLLAR CASTLE, upon the terms and subject to the conditions of this ordinance to construct, install, maintain and use two (2) Awning(s) projecting over the public right-of-way adjacent to its premises known as 2 S. Leavitt St..

Said Awning(s) at N. Leavitt Street measure(s):
One (1) at eleven point two five (11.25) feet in length, and four (4) feet in width for a total of forty-five (45) square feet.

Said Awning(s) at W. Madison Avenue measure(s):
One (1) at eleven point two five (11.25) feet in length, and four (4) feet in width for a total of forty-five (45) square feet.

The location of said privilege shall be as shown on prints kept on file with the Department of Business Affairs and Consumer Protection and the Office of the City Clerk.

Said privilege shall be constructed in accordance with plans and specifications approved by the Zoning Department - Signs.

This grant of privilege in the public way shall be subject to the provisions of Section 10-28-015 and all other required provisions of the Municipal Code of Chicago.

The grantee shall pay to the City of Chicago as compensation for the privilege #1095880 herein granted the sum of one hundred ($100.00) per annum in advance.

A 25% penalty will be added for payments received after due date.


The permit holder agrees to hold the City of Chicago harmless for any damage, relocation or replacement costs associated with damage, relocation or removal of private property caused by the City performing work in the public way.

Authority herein given and granted for a period of five (5) years from and after Date of Passage.


Alderman _____


Bob Fioretti 2nd Ward

CASTLE DOLLAR
2201 W. MADISON AV.
CHICAGO IL. 60612

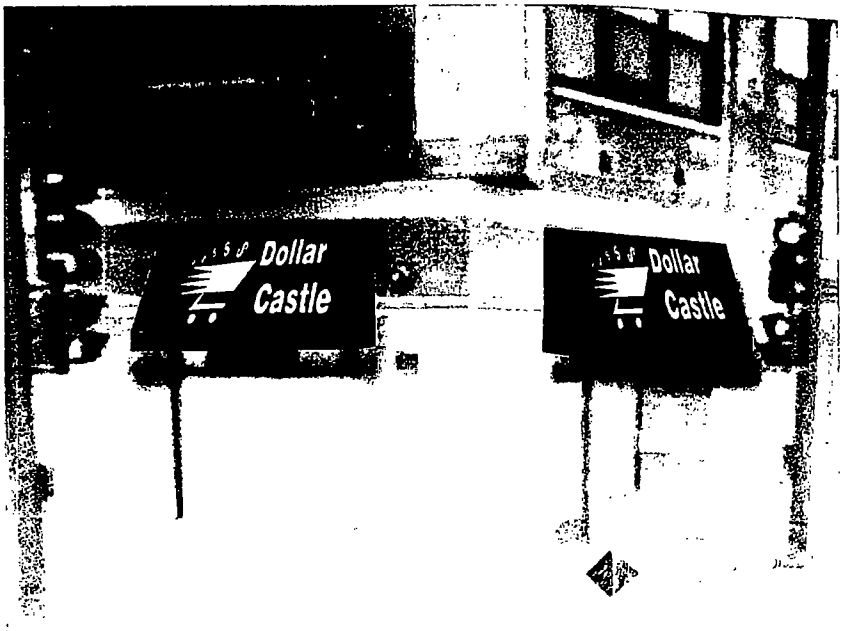


SIDE VIEW

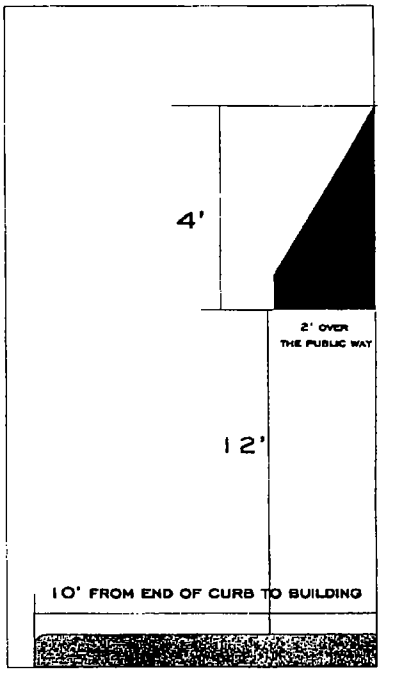

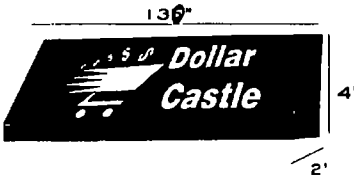

TOTAL 2 STANDARD AWNINGS CONSTRUCTED OF GALVANIZED 1" STEEL ,SQUARE TUBE.
AWNING FRAMES COVERED WITH BLACK SUNBRELLA AWNING MATERIAL.
COMPANY LOGO PAINTED ON FRONT OF AWNINGS.

TOP VIEW

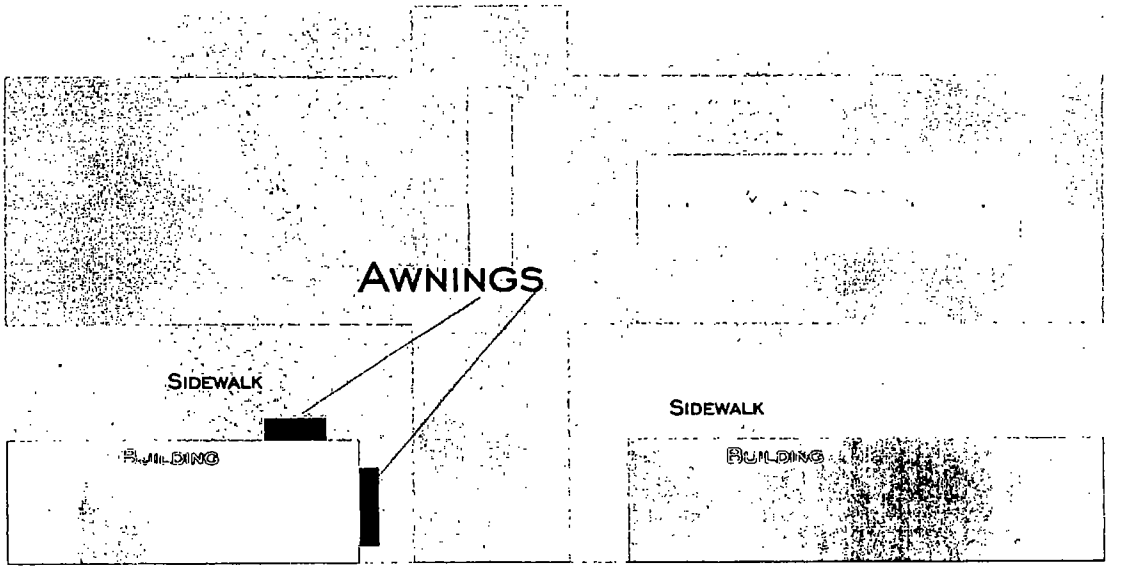

PYRAMID
DESIGN INC.

Department of Business Affairs and Consumer Protection
Business Assistance Center - Public Way Use Unit
City Hall - 121 N. LaSalle Street, Room 800 • Chicago, IL 60602
(312)-74-GOBIZ (312-744-6249) • (312) 744-1944 (TTY)
http://www.cityofchicago.org/bacp

04/10/2013

Alderman **Bob Fioretti**
Ward # **02**
City of Chicago
City Hall, Room **300**
121 North LaSalle Street
Chicago, Illinois 60602

Re: An ordinance to use and maintain a portion of the public right-of-way for **two (2) awning(s)** for **DOLLAR CASTLE**, adjacent to the premises known as **2 S. Leavitt St.**.

Dear Alderman **Bob Fioretti**:

The applicant referenced above has requested the use of the public right-of-way for a **awning(s)**. An ordinance has been prepared by the Department of Business Affairs and Consumer Protection – Business Assistance Center - Public Way Use Unit for presentation to the City Council. Because this request was made for properties located in your ward, as approved by you as per the attached, I respectfully request that you introduce the attached ordinance at the next City Council meeting.

If you have any questions regarding this ordinance, please contact Anthony Bertuca at (312) 744-5506.

Department of Business Affairs and Consumer Protection

Office of the City Clerk

O2013-2643

Office of the City Clerk

City Council Document Tracking Sheet

Meeting Date:	4/10/2013
Sponsor(s):	Fioretti, Bob (2)
Type:	Ordinance
Title:	Awning(s) for Jersey Mike's Subs
Committee(s) Assignment:	Committee on Transportation and Public Way

ORDINANCE
JERSEY MIKE'S SUBS
Acct. No. 377159 - 1
Permit No. 1104012

Be It Ordained by the City Council of the City of Chicago:

SECTION 1. Permission and authority are hereby given and granted to JERSEY MIKE'S SUBS, upon the terms and subject to the conditions of this ordinance to construct, install, maintain and use one (1) Awning(s) projecting over the public right-of-way adjacent to its premises known as 26 E. Roosevelt Rd..

Said Awning(s) at E. Roosevelt Road measure(s):
One (1) at fifteen point seven five (15.75) feet in length, and two (2) feet in width for a total of thirty-one point five (31.5) square feet.

The location of said privilege shall be as shown on prints kept on file with the Department of Business Affairs and Consumer Protection and the Office of the City Clerk.

Said privilege shall be constructed in accordance with plans and specifications approved by the Zoning Department - Signs.

This grant of privilege in the public way shall be subject to the provisions of Section 10-28-015 and all other required provisions of the Municipal Code of Chicago.

The grantee shall pay to the City of Chicago as compensation for the privilege #1104012 herein granted the sum of fifty ($50.00) per annum in advance.

A 25% penalty will be added for payments received after due date.


The permit holder agrees to hold the City of Chicago harmless for any damage, relocation or replacement costs associated with damage, relocation or removal of private property caused by the City performing work in the public way.

Authority herein given and granted for a period of five (5) years from and after Date of Passage.

Alderman _____
Bob Fioretti 2nd Ward

(2)


JERSEY MIKE'S - CHICAGO, IL (E. ROOSEVELT RD.) / AWNING

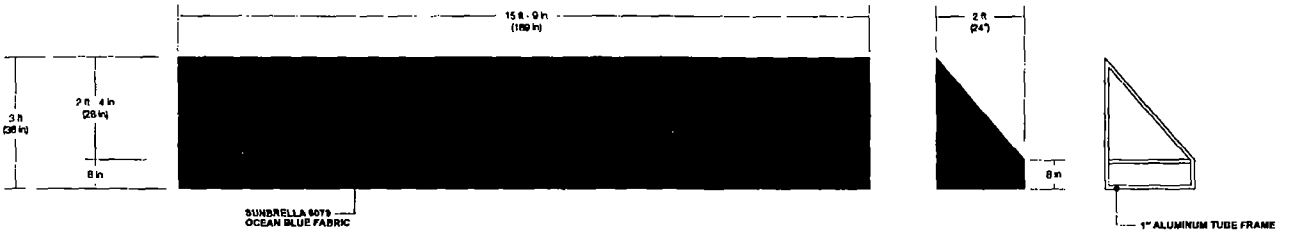

AWNING
- ONE (1) NON-ILLUMINATED AWNING
- 1" ALUMINUM TUBE FRAME
- 8" RIGID VALANCE
- COVER IS SUNBRELLA #6079 OCEAN BLUE FABRIC
- MOUNTED TO WINDOW FRAME W/ Z BRACKET & 3/8" ANCHOR BOLTS

- SEE DETAILED SPECIFICATIONS ABOVE & TO RIGHT

- SEE PAGE 4 FOR MOUNTING LOCATION ON BUILDING

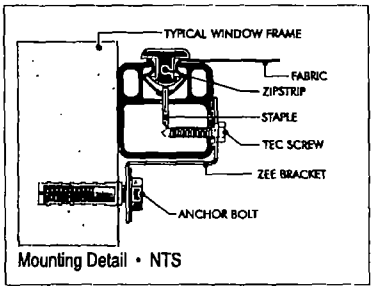

Mounting Detail • NTS

Lemberg SIGN & LIGHTING
4085 North 124th Street
Suite 100
Brookfield, WI 53005
Phone: 262.781.1600
Fax: 262.781.1640
www.lembergelectric.com

CLIENT: Jersey Mike's Subs
ADDRESS: 26. E. ROOSEVELT RD.
CITY/STATE: CHICAGO, IL

DRAWING #: 3(3)
DATE: 9/20/12
SCALE: 1/2"=1'

REVISION #:
9/28/12
10/2/12
10/10/12

SALES PERSON: HAMILTON MERRITT
DESIGNER: ERIC BAILEY
SHEET #: 3 OF 4

X
CLIENT SIGNATURE:
DATE:

THESE DESIGNS & DRAWINGS ARE THE EXCLUSIVE PROPERTY OF LEMBERG ELECTRIC INC. USE OR DUPLICATION IN ANY WAY WITHOUT EXPRESSED WRITTEN PERMISSION OF LEMBERG INC. IS PROHIBITED. THE DRAWINGS ARE FOR CONCEPTUAL USE ONLY. DIMENSIONS, SPECIFICATIONS AND COLORS ARE NOT FINAL MANUFACTURING SPECIFICATIONS TO BE DETERMINED

Department of Business Affairs and Consumer Protection
Business Assistance Center - Public Way Use Unit
City Hall - 121 N. LaSalle Street, Room 800 • Chicago, IL 60602
(312)-74-GOBIZ (312-744-6249) • (312) 744-1944 (TTY)
http://www.cityofchicago.org/bacp

04/10/2013

Alderman **Bob Fioretti**
Ward # **02**
City of Chicago
City Hall, Room **300**
121 North LaSalle Street
Chicago, Illinois 60602

Re: An ordinance to use and maintain a portion of the public right-of-way for **one (1) awning(s)** for **JERSEY MIKE'S SUBS**, adjacent to the premises known as **26 E. Roosevelt Rd.**.

Dear Alderman **Bob Fioretti**:

The applicant referenced above has requested the use of the public right-of-way for a **awning(s)**. An ordinance has been prepared by the Department of Business Affairs and Consumer Protection – Business Assistance Center - Public Way Use Unit for presentation to the City Council. Because this request was made for properties located in your ward, as approved by you as per the attached, I respectfully request that you introduce the attached ordinance at the next City Council meeting.

If you have any questions regarding this ordinance, please contact Anthony Bertuca at (312) 744-5506.

Department of Business Affairs and Consumer Protection

Office of the City Clerk

O2013-2646

Office of the City Clerk

City Council Document Tracking Sheet

Meeting Date:	4/10/2013
Sponsor(s):	Fioretti, Bob (2)
Type:	Ordinance
Title:	Awning(s) for Robert Morris College
Committee(s) Assignment:	Committee on Transportation and Public Way

ORDINANCE
ROBERT MORRIS COLLEGE
Acct. No. 281926 - 1
Permit No. 1105349

Be It Ordained by the City Council of the City of Chicago:

SECTION 1. Permission and authority are hereby given and granted to ROBERT MORRIS COLLEGE, upon the terms and subject to the conditions of this ordinance to maintain and use, as now constructed, twenty-two (22) Awning(s) projecting over the public right-of-way adjacent to its premises known as 401 S. State St..

Said Awning(s) at S. State St. measure(s):
Eighteen (18) at eighteen (18) feet in length, and four (4) feet in width for a total of one thousand two hundred ninety-six (1296) square feet.

Said Awning(s) at E. Van Buren measure(s):
Three (3) at eighteen (18) feet in length, and four (4) feet in width for a total of two hundred sixteen (216) square feet.

Said Awning(s) at E. Van Buren measure(s):
One (1) at twenty-five (25) feet in length, and four (4) feet in width for a total of one hundred (100) square feet.

The location of said privilege shall be as shown on prints kept on file with the Department of Business Affairs and Consumer Protection and the Office of the City Clerk.

Said privilege shall be constructed in accordance with plans and specifications approved by the Zoning Department - Signs.

This grant of privilege in the public way shall be subject to the provisions of Section 10-28-015 and all other required provisions of the Municipal Code of Chicago.

The grantee shall pay to the City of Chicago as compensation for the privilege #1105349 herein granted the sum of one hundred seventy-five ($175.00) per annum in advance.


A 25% penalty will be added for payments received after due date.

The permit holder agrees to hold the City of Chicago harmless for any damage, relocation or replacement costs associated with damage, relocation or removal of private property caused by the City performing work in the public way.

Authority herein given and granted for a period of five ~~(5) years from~~ and after 03/09/2013.

Alderman

Bob Fioretti 2nd Ward

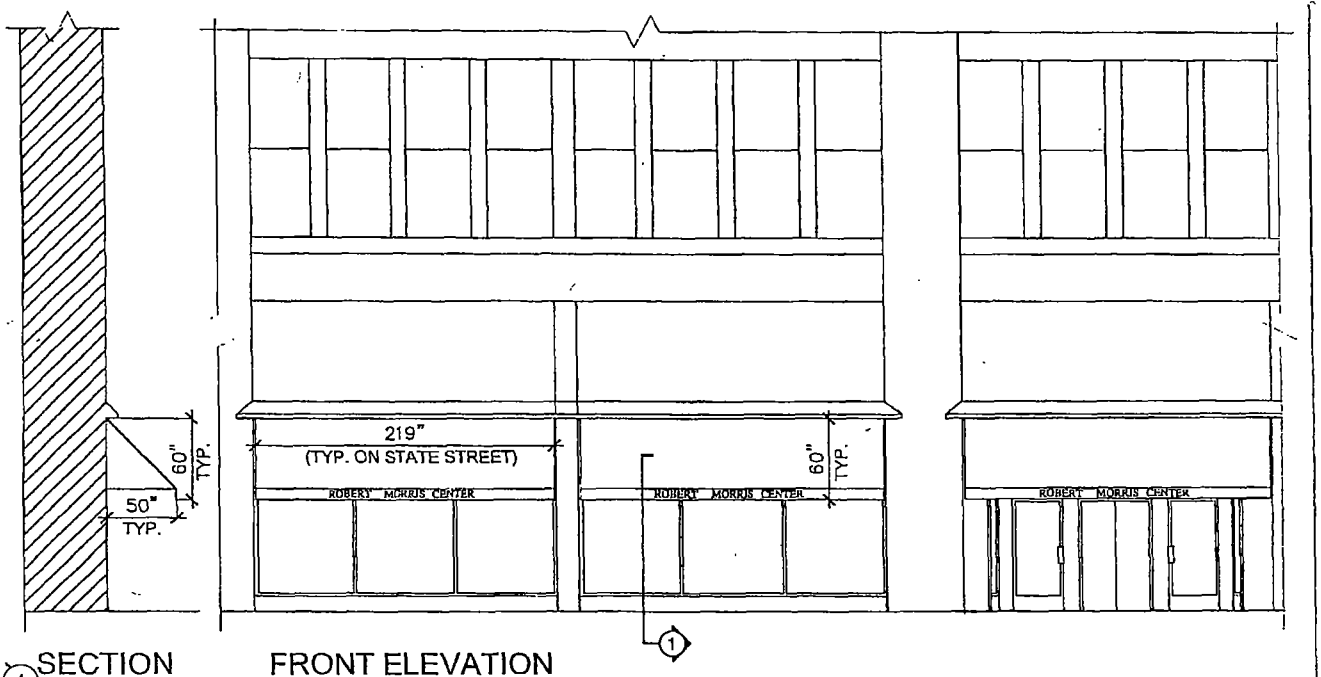

1 SECTION
SCALE: 1/8"=1'-0"

FRONT ELEVATION
SCALE: 1/8"=1'-0"

PAI ARCHITECTS

Comments:

Project: Robert Morris College
Chicago, Illinois

Project No.: 0327
Date: 12-30-04

Sketch No.: SK-02

Department of Business Affairs and Consumer Protection
Business Assistance Center - Public Way Use Unit
City Hall - 121 N. LaSalle Street, Room 800 • Chicago, IL 60602
(312)-74-GOBIZ (312-744-6249) • (312) 744-1944 (TTY)
http://www.cityofchicago.org/bacp

04/10/2013

Alderman **Bob Fioretti**
Ward # **02**
City of Chicago
City Hall, Room **300**
121 North LaSalle Street
Chicago, Illinois 60602

Re: An ordinance to use and maintain a portion of the public right-of-way for **twenty-two (22) awning(s)** for **ROBERT MORRIS COLLEGE**, adjacent to the premises known as **401 S. State St.**.

Dear Alderman **Bob Fioretti**:

The applicant referenced above has requested the use of the public right-of-way for a **awning(s)**. An ordinance has been prepared by the Department of Business Affairs and Consumer Protection – Business Assistance Center - Public Way Use Unit for presentation to the City Council. Because this request was made for properties located in your ward, as approved by you as per the attached, I respectfully request that you introduce the attached ordinance at the next City Council meeting.

If you have any questions regarding this ordinance, please contact Anthony Bertuca at (312) 744-5506.

Department of Business Affairs and Consumer Protection

Office of the City Clerk

O2013-2657

Office of the City Clerk

City Council Document Tracking Sheet

Meeting Date:	4/10/2013
Sponsor(s):	Burns, William D. (4)
Type:	Ordinance
Title:	Awning(s) for Barclay Condo Homeowners Assn.
Committee(s) Assignment:	Committee on Transportation and Public Way

ORDINANCE
BARCLAY CONDOMINIUMS HOME OWNERS ASSOCIATION
Acct. No. 82019 - 1
Permit No. 1105503

Be It Ordained by the City Council of the City of Chicago:

SECTION 1. Permission and authority are hereby given and granted to BARCLAY CONDOMINIUMS HOME OWNERS ASSOCIATION, upon the terms and subject to the conditions of this ordinance to maintain and use, as now constructed, one (1) Awning(s) projecting over the public right-of-way adjacent to its premises known as 4940 S. East End Ave..

Said Awning(s) at S. EAST END AVE. measure(s):
One (1) at six (6) feet in length, and fifteen (15) feet in width for a total of ninety (90) square feet.

The location of said privilege shall be as shown on prints kept on file with the Department of Business Affairs and Consumer Protection and the Office of the City Clerk.

Said privilege shall be constructed in accordance with plans and specifications approved by the Zoning Department - Signs.

This grant of privilege in the public way shall be subject to the provisions of Section 10-28-015 and all other required provisions of the Municipal Code of Chicago.

The grantee shall pay to the City of Chicago as compensation for the privilege #1105503 herein granted the sum of fifty ($50.00) per annum in advance.


A 25% penalty will be added for payments received after due date.

The permit holder agrees to hold the City of Chicago harmless for any damage, relocation or replacement costs associated with damage, relocation or removal of private property caused by the City performing work in the public way.

Authority herein given and granted for a period of five (5) years from and after 01/01/2013.

Alderman _____

William D. Burns 4th Ward

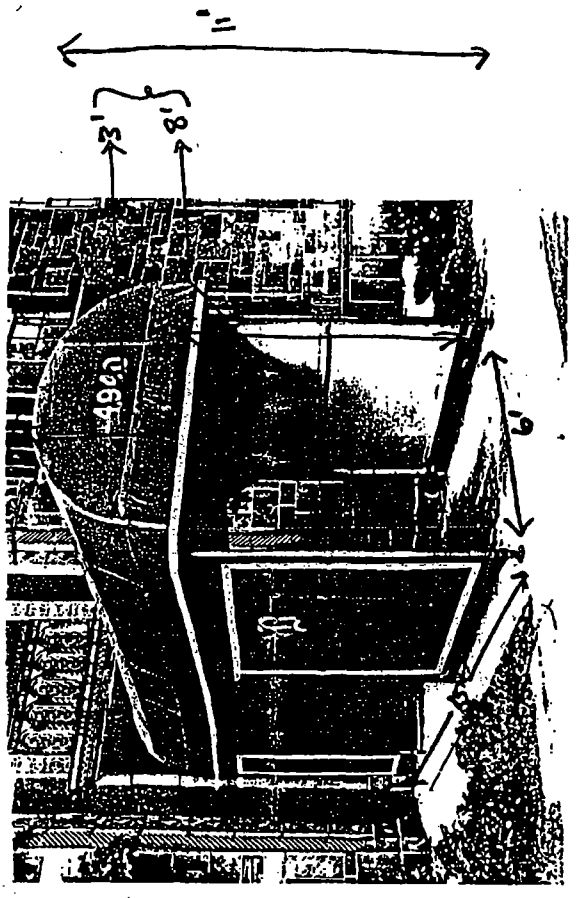

(Page 2 of 2)

Department of Business Affairs and Consumer Protection
Business Assistance Center - Public Way Use Unit
City Hall - 121 N. LaSalle Street, Room 800 • Chicago, IL 60602
(312)-74-GOBIZ (312-744-6249) • (312) 744-1944 (TTY)
http://www.cityofchicago.org/bacp

04/10/2013

Alderman **William D. Burns**
Ward # **04**
City of Chicago
City Hall, Room **300**
121 North LaSalle Street
Chicago, Illinois 60602

Re: An ordinance to use and maintain a portion of the public right-of-way for **one (1) awning(s)** for **BARCLAY CONDOMINIUMS HOME OWNERS ASSOCIATION**, adjacent to the premises known as **4940 S. East End Ave.**.

Dear Alderman **William D. Burns**:

The applicant referenced above has requested the use of the public right-of-way for a **awning(s)**. An ordinance has been prepared by the Department of Business Affairs and Consumer Protection – Business Assistance Center - Public Way Use Unit for presentation to the City Council. Because this request was made for properties located in your ward, as approved by you as per the attached, I respectfully request that you introduce the attached ordinance at the next City Council meeting.

If you have any questions regarding this ordinance, please contact Anthony Bertuca at (312) 744-5506.

Department of Business Affairs and Consumer Protection

Office of the City Clerk

O2013-2658

Office of the City Clerk

City Council Document Tracking Sheet

Meeting Date:	4/10/2013
Sponsor(s):	Hairston, Leslie A. (5)
Type:	Ordinance
Title:	Awning(s) for Johnny B. Johnson
Committee(s) Assignment:	Committee on Transportation and Public Way

ORDINANCE
Johnny B. Johnson
Acct. No. 246706 - 1
Permit No. 1105487

Be It Ordained by the City Council of the City of Chicago:

SECTION 1. Permission and authority are hereby given and granted to Johnny B. Johnson, upon the terms and subject to the conditions of this ordinance to maintain and use, as now constructed, one (1) Awning(s) projecting over the public right-of-way adjacent to its premises known as 1959-61 E. 73rd St..

Said Awning(s) at E. 73rd Street measure(s):
One (1) at fifty (50) feet in length, and two (2) feet in width for a total of one hundred (100) square feet.

The location of said privilege shall be as shown on prints kept on file with the Department of Business Affairs and Consumer Protection and the Office of the City Clerk.

Said privilege shall be constructed in accordance with plans and specifications approved by the Zoning Department - Signs.


This grant of privilege in the public way shall be subject to the provisions of Section 10-28-015 and all other required provisions of the Municipal Code of Chicago.

The grantee shall pay to the City of Chicago as compensation for the privilege #1105487 herein granted the sum of seventy-five ($75.00) per annum in advance.


A 25% penalty will be added for payments received after due date.

The permit holder agrees to hold the City of Chicago harmless for any damage, relocation or replacement costs associated with damage, relocation or removal of private property caused by the City performing work in the public way.

Authority herein given and granted for a period of five (5) years from and after 05/01/2013.

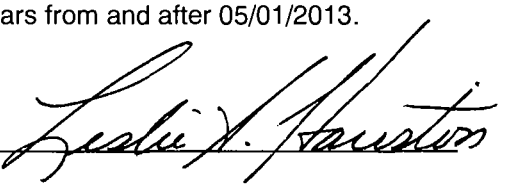
Alderman 

Leslie Hairston 5th Ward

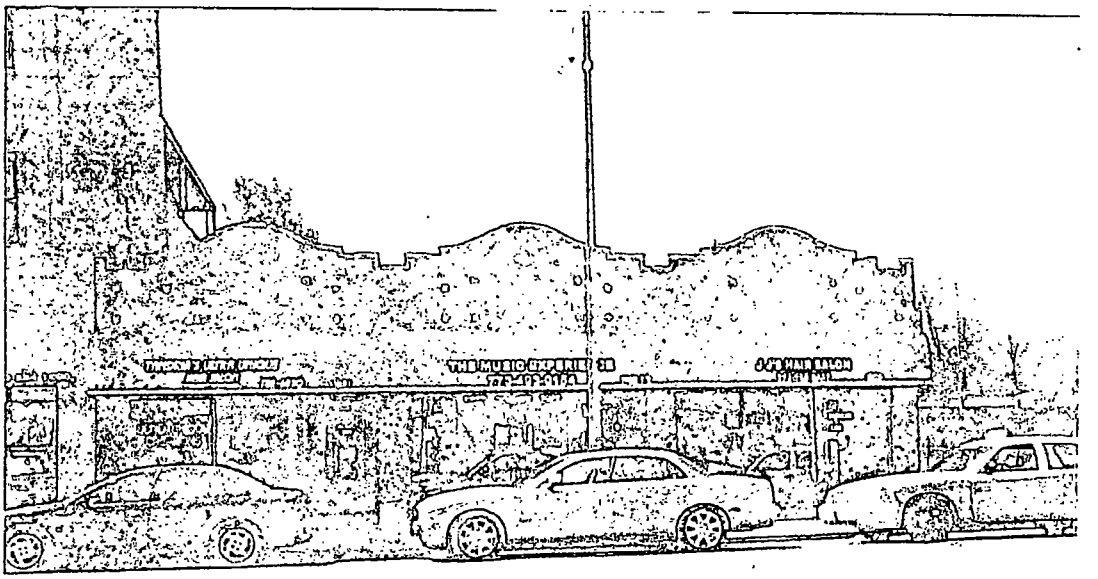

Description of Canopy at 1959-61 East 73rd Street

Green Canopy Awning which extends the width of the building: 50'
Extending from building over sidewalk: 2'
Height from bottom of awning to sidewalk: 7' and 8"
Distance from Street to Building: 11' and 4"

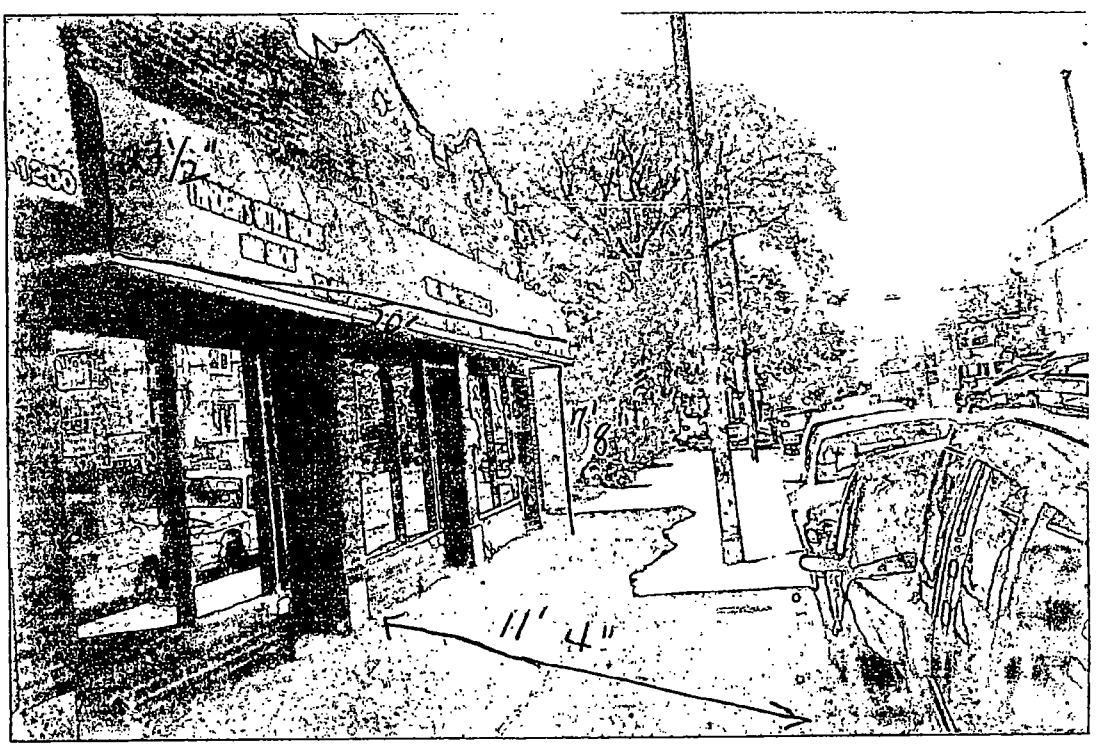

Department of Business Affairs and Consumer Protection
Business Assistance Center - Public Way Use Unit
City Hall - 121 N. LaSalle Street, Room 800 • Chicago, IL 60602
(312)-74-GOBIZ (312-744-6249) • (312) 744-1944 (TTY)
http://www.cityofchicago.org/bacp

04/10/2013

Alderman **Leslie Hairston**
Ward # **05**
City of Chicago
City Hall, Room **300**
121 North LaSalle Street
Chicago, Illinois 60602

Re: An ordinance to use and maintain a portion of the public right-of-way for **one (1) awning(s)** for **Johnny B. Johnson**, adjacent to the premises known as **1959-61 E. 73rd St.**.

Dear Alderman **Leslie Hairston**:

The applicant referenced above has requested the use of the public right-of-way for a **awning(s)**. An ordinance has been prepared by the Department of Business Affairs and Consumer Protection – Business Assistance Center - Public Way Use Unit for presentation to the City Council. Because this request was made for properties located in your ward, as approved by you as per the attached, I respectfully request that you introduce the attached ordinance at the next City Council meeting.

If you have any questions regarding this ordinance, please contact Anthony Bertuca at (312) 744-5506.

Department of Business Affairs and Consumer Protection

Office of the City Clerk

O2013-2660

Office of the City Clerk

City Council Document Tracking Sheet

Meeting Date:	4/10/2013
Sponsor(s):	Sawyer, Roderick T. (6)
Type:	Ordinance
Title:	Awning(s) for Young Achievers Academy
Committee(s) Assignment:	Committee on Transportation and Public Way

ORDINANCE
YOUNG ACHIEVERS ACADEMY
Acct. No. 299791 - 2
Permit No. 1093709

Be It Ordained by the City Council of the City of Chicago:

SECTION 1. Permission and authority are hereby given and granted to YOUNG ACHIEVERS ACADEMY, upon the terms and subject to the conditions of this ordinance to maintain and use, as now constructed, one (1) Awning(s) projecting over the public right-of-way adjacent to its premises known as 518-520 E. 79th St..

Said Awning(s) at E. 79TH measure(s):
One (1) at thirty-two (32) feet in length, and four (4) feet in width for a total of one hundred twenty-eight (128) square feet.

The location of said privilege shall be as shown on prints kept on file with the Department of Business Affairs and Consumer Protection and the Office of the City Clerk.

Said privilege shall be constructed in accordance with plans and specifications approved by the Zoning Department - Signs.

This grant of privilege in the public way shall be subject to the provisions of Section 10-28-015 and all other required provisions of the Municipal Code of Chicago.

The grantee shall pay to the City of Chicago as compensation for the privilege #1093709 herein granted the sum of fifty-seven ($57.00) per annum **to commence (1) one year after passage**.

A 25% penalty will be added for payments received after due date.


The permit holder agrees to hold the City of Chicago harmless for any damage, relocation or replacement costs associated with damage, relocation or removal of private property caused by the City performing work in the public way.

Authority herein given and granted for a period of five (5) years from and after Date of Passage.

Alderman _____

Roderick T. Sawyer 6th Ward

518- 520 E. 79th St.
Chgo, IL 60619
Young Achievers Academy, Inc.

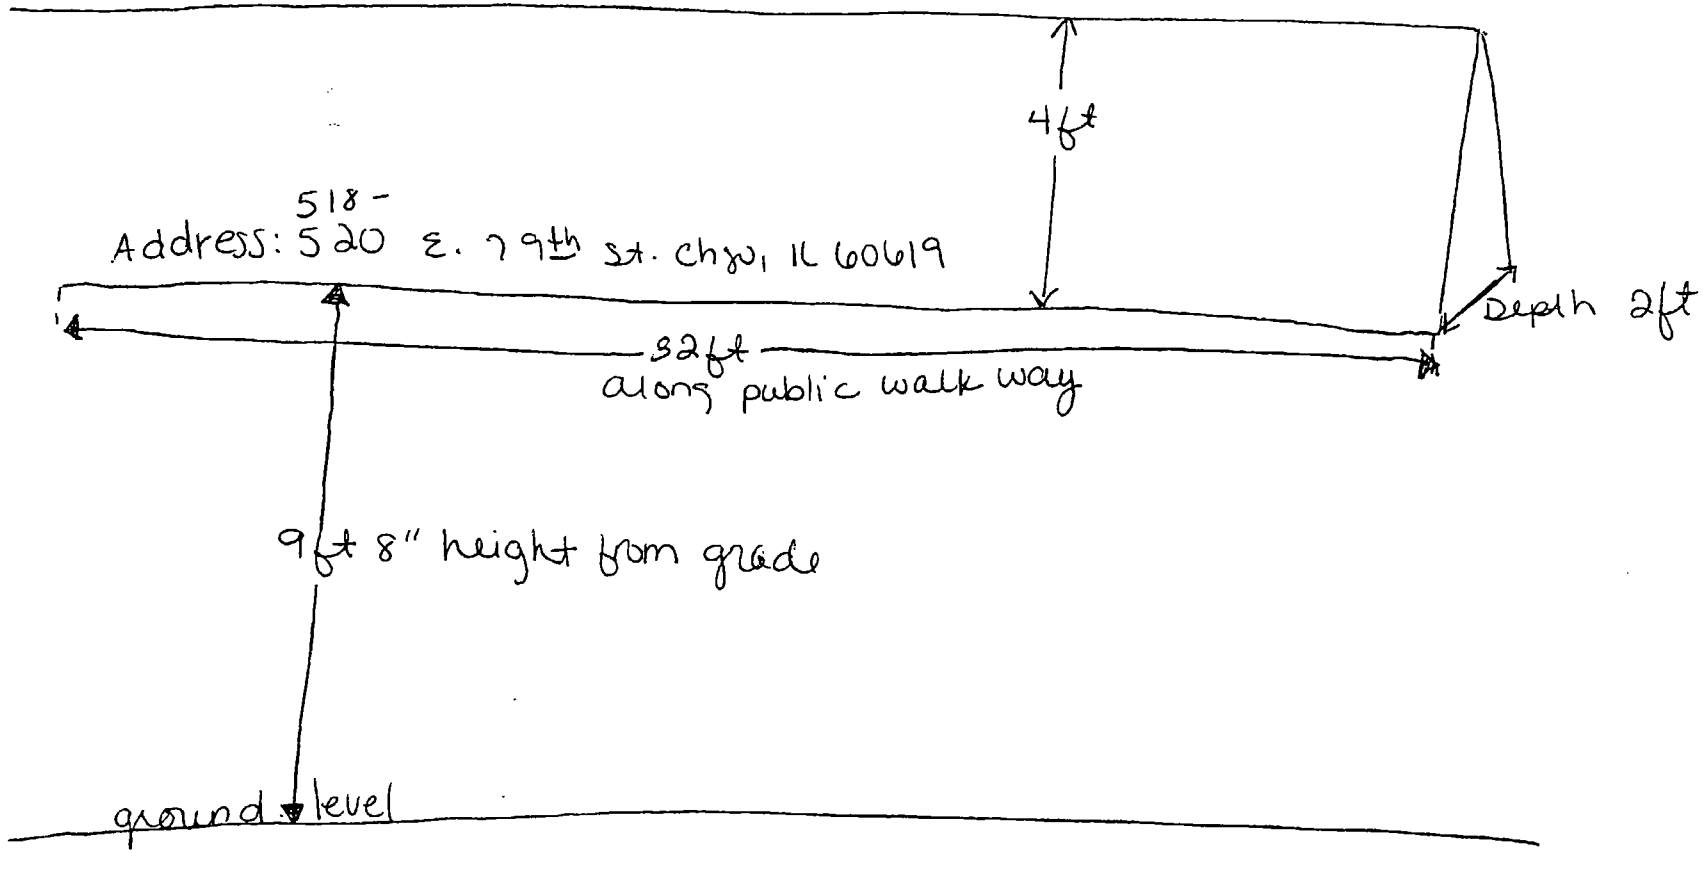

Department of Business Affairs and Consumer Protection
Business Assistance Center - Public Way Use Unit
City Hall - 121 N. LaSalle Street, Room 800 • Chicago, IL 60602
(312)-74-GOBIZ (312-744-6249) • (312) 744-1944 (TTY)
http://www.cityofchicago.org/bacp

04/10/2013

Alderman **Roderick T. Sawyer**
Ward # **06**
City of Chicago
City Hall, Room **300**
121 North LaSalle Street
Chicago, Illinois 60602

Re: An ordinance to use and maintain a portion of the public right-of-way for **one (1) awning(s)** for **YOUNG ACHIEVERS ACADEMY**, adjacent to the premises known as **518-520 E. 79th St.**.

Dear Alderman **Roderick T. Sawyer**:

The applicant referenced above has requested the use of the public right-of-way for a **awning(s)**. An ordinance has been prepared by the Department of Business Affairs and Consumer Protection – Business Assistance Center - Public Way Use Unit for presentation to the City Council. Because this request was made for properties located in your ward, as approved by you as per the attached, I respectfully request that you introduce the attached ordinance at the next City Council meeting.

If you have any questions regarding this ordinance, please contact Anthony Bertuca at (312) 744-5506.

Department of Business Affairs and Consumer Protection

Office of the City Clerk

O2013-2663

Office of the City Clerk

City Council Document Tracking Sheet

Meeting Date:	4/10/2013
Sponsor(s):	Harris, Michelle A. (8)
Type:	Ordinance
Title:	Awning(s) for W K R B Food & Liquor
Committee(s) Assignment:	Committee on Transportation and Public Way

ORDINANCE
W K R B FOOD & LIQUOR
Acct. No. 10242 - 1
Permit No. 1105578

Be It Ordained by the City Council of the City of Chicago:

SECTION 1. Permission and authority are hereby given and granted to W K R B FOOD & LIQUOR, upon the terms and subject to the conditions of this ordinance to maintain and use, as now constructed, one (1) Awning(s) projecting over the public right-of-way adjacent to its premises known as 9361 S. Cottage Grove Ave..

Said Awning(s) at S. Cottage Grove measure(s):
One (1) at thirty-eight (38) feet in length, and two (2) feet in width for a total of seventy-six (76) square feet.

The location of said privilege shall be as shown on prints kept on file with the Department of Business Affairs and Consumer Protection and the Office of the City Clerk.

Said privilege shall be constructed in accordance with plans and specifications approved by the Zoning Department - Signs.

This grant of privilege in the public way shall be subject to the provisions of Section 10-28-015 and all other required provisions of the Municipal Code of Chicago.

The grantee shall pay to the City of Chicago as compensation for the privilege #1105578 herein granted the sum of sixty-three ($63.00) per annum in advance.

A 25% penalty will be added for payments received after due date.


The permit holder agrees to hold the City of Chicago harmless for any damage, relocation or replacement costs associated with damage, relocation or removal of private property caused by the City performing work in the public way.

Authority herein given and granted for a period of five (5) years from and after 02/06/2013.

Alderman Michelle A Harris

Michelle A. Harris 8th Ward

W.K.R.P
9361. S. Cottage Grove

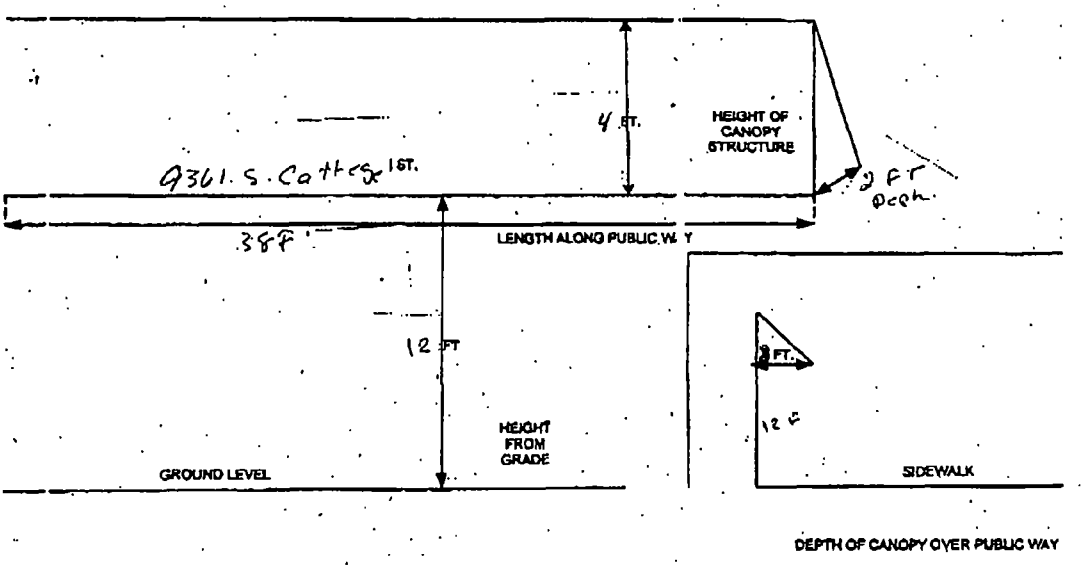

06/25/2007 04:16 7738467470 W_K_R_P FOREMOST LG PAGE 04

Department of Business Affairs and Consumer Protection
Business Assistance Center - Public Way Use Unit
City Hall - 121 N. LaSalle Street, Room 800 • Chicago, IL 60602
(312)-74-GOBIZ (312-744-6249) • (312) 744-1944 (TTY)
http://www.cityofchicago.org/bacp

04/10/2013

Alderman **Michelle A. Harris**
Ward # **08**
City of Chicago
City Hall, Room **300**
121 North LaSalle Street
Chicago, Illinois 60602

Re: An ordinance to use and maintain a portion of the public right-of-way for **one (1) awning(s)** for **W K R B FOOD & LIQUOR**, adjacent to the premises known as **9361 S. Cottage Grove Ave.**.

Dear Alderman **Michelle A. Harris**:

The applicant referenced above has requested the use of the public right-of-way for a **awning(s)**. An ordinance has been prepared by the Department of Business Affairs and Consumer Protection – Business Assistance Center - Public Way Use Unit for presentation to the City Council. Because this request was made for properties located in your ward, as approved by you as per the attached, I respectfully request that you introduce the attached ordinance at the next City Council meeting.

If you have any questions regarding this ordinance, please contact Anthony Bertuca at (312) 744-5506.

Department of Business Affairs and Consumer Protection

Office of the City Clerk

O2013-2666

Office of the City Clerk

City Council Document Tracking Sheet

Meeting Date:	4/10/2013
Sponsor(s):	O'Shea, Matthew J. (19)
Type:	Ordinance
Title:	Awning(s) for Chicago Foot & Ankle Spec
Committee(s) Assignment:	Committee on Transportation and Public Way

ORDINANCE
CHICAGO FOOT & ANKLE SPEC
Acct. No. 317617 - 1
Permit No. 1105511

Be It Ordained by the City Council of the City of Chicago:

SECTION 1. Permission and authority are hereby given and granted to CHICAGO FOOT & ANKLE SPEC, upon the terms and subject to the conditions of this ordinance to maintain and use, as now constructed, one (1) Awning(s) projecting over the public right-of-way adjacent to its premises known as 3153 W. 111th St..

Said Awning(s) at W. 111th Street measure(s):
One (1) at twenty point one seven (20.17) feet in length, and three (3) feet in width for a total of sixty point five one (60.51) square feet.

The location of said privilege shall be as shown on prints kept on file with the Department of Business Affairs and Consumer Protection and the Office of the City Clerk.

Said privilege shall be constructed in accordance with plans and specifications approved by the Zoning Department - Signs.

This grant of privilege in the public way shall be subject to the provisions of Section 10-28-015 and all other required provisions of the Municipal Code of Chicago.

The grantee shall pay to the City of Chicago as compensation for the privilege #1105511 herein granted the sum of fifty ($50.00) per annum in advance.

A 25% penalty will be added for payments received after due date.

The permit holder agrees to hold the City of Chicago harmless for any damage, relocation or replacement costs associated with damage, relocation or removal of private property caused by the City performing work in the public way.

Authority herein given and granted for a period of five (5) years from and after 02/06/2013.

Alderman _____

Matthew J. O'Shea 19th Ward

Chesterfield Awning Co.

File Name: Chicago Foot & Ankle
Job Name: Specialists.
Job Number:

Chesterfield Awning Co., Inc.
[illegible]



Graphics Sizes =

Foot Logo = (2) @ 19.5" x 16.2" ea. ≈ 3 sq.ft. ea.

Chicago Foot & Ankle Specialists (Front) = 14.6" x 125.8" ≈ 13 sq.ft.

1773-239-0702 (Front) = 4.5" x 96.9" ≈ 2 sq.ft.

Chicago Foot & Ankle Specialists (sides) = 18.4" x 29" ea. ≈ 4 sq.ft. ea.

1773-239-0702 (sides) = 2.5" x 20.2" ea. ≈ 1 sq.ft. ea.

Total Sq. Ft. = 31 sq.ft.

Reuse Graphics

This is an original drawing, created by Chesterfield Awning Company, Inc. It is being submitted for your personal use in connection with a project being planned for you by Chesterfield Awning Company, Inc. It is not to be used, reproduced, copied or exhibited in any fashion. In the event any of the above occurs, Chesterfield Awning Company, Inc. expects to be reimbursed $250.00 in compensation for the time and effort entailed in creating this drawing.

Colors are representative only--for true colors, please see samples

Size/Style: Sunbrella #4608 Black
Color/Method: graphics painted white
Location:
Misc. Notes: JUN 2 9 2006

Customer Approval

Sales Approval

FROM : Chesterfield Awning Co., Inc. FAX NO. : 708 596 9469 May. 23 2007 01:34PM P1

. Department of Business Affairs and Consumer Protection
Business Assistance Center - Public Way Use Unit
City Hall - 121 N. LaSalle Street, Room 800 • Chicago, IL 60602
(312)-74-GOBIZ (312-744-6249) • (312) 744-1944 (TTY)
http://www.cityofchicago.org/bacp

04/10/2013

Alderman **Matthew J. O'Shea**
Ward # **19**
City of Chicago
City Hall, Room **300**
121 North LaSalle Street
Chicago, Illinois 60602

Re: An ordinance to use and maintain a portion of the public right-of-way for **one (1) awning(s)** for **CHICAGO FOOT & ANKLE SPEC**, adjacent to the premises known as **3153 W. 111th St.**.

Dear Alderman **Matthew J. O'Shea**:

The applicant referenced above has requested the use of the public right-of-way for a **awning(s)**. An ordinance has been prepared by the Department of Business Affairs and Consumer Protection – Business Assistance Center - Public Way Use Unit for presentation to the City Council. Because this request was made for properties located in your ward, as approved by you as per the attached, I respectfully request that you introduce the attached ordinance at the next City Council meeting.

If you have any questions regarding this ordinance, please contact Anthony Bertuca at (312) 744-5506.

Department of Business Affairs and Consumer Protection

Office of the City Clerk

O2013-2668

Office of the City Clerk

City Council Document Tracking Sheet

Meeting Date:	4/10/2013
Sponsor(s):	O'Shea, Matthew J. (19)
Type:	Ordinance
Title:	Awning(s) for CVS/Pharmacy No. 2845
Committee(s) Assignment:	Committee on Transportation and Public Way

ORDINANCE
CVS/PHARMACY #2845
Acct. No. 299710 - 49
Permit No. 1105507

Be It Ordained by the City Council of the City of Chicago:

SECTION 1. Permission and authority are hereby given and granted to CVS/PHARMACY #2845, upon the terms and subject to the conditions of this ordinance to maintain and use, as now constructed, two (2) Awning(s) projecting over the public right-of-way adjacent to its premises known as 1930 W. 103rd St..

Said Awning(s) at W. 103rd Street measure(s):
Two (2) at ten point five eight (10.58) feet in length, and four point two five (4.25) feet in width for a total of eighty-nine point nine three (89.93) square feet.

The location of said privilege shall be as shown on prints kept on file with the Department of Business Affairs and Consumer Protection and the Office of the City Clerk.

Said privilege shall be constructed in accordance with plans and specifications approved by the Zoning Department - Signs.

This grant of privilege in the public way shall be subject to the provisions of Section 10-28-015 and all other required provisions of the Municipal Code of Chicago.

The grantee shall pay to the City of Chicago as compensation for the privilege #1105507 herein granted the sum of one hundred ($100.00) per annum in advance.

A 25% penalty will be added for payments received after due date.

The permit holder agrees to hold the City of Chicago harmless for any damage, relocation or replacement costs associated with damage, relocation or removal of private property caused by the City performing work in the public way.

Authority herein given and granted for a period of five (5) years from and after Date of Passage.

Alderman _____

Matthew J. O'Shea 19th Ward


APPLICATION TO USE THE PUBLIC RIGHT OF WAY

EXAMPLE OF CANOPY/AWNING DRAWING

CANOPY DRAWINGS

PROPERTY LOCATION: W. 103rd ST.

ORGANIZATION'S NAME: _____

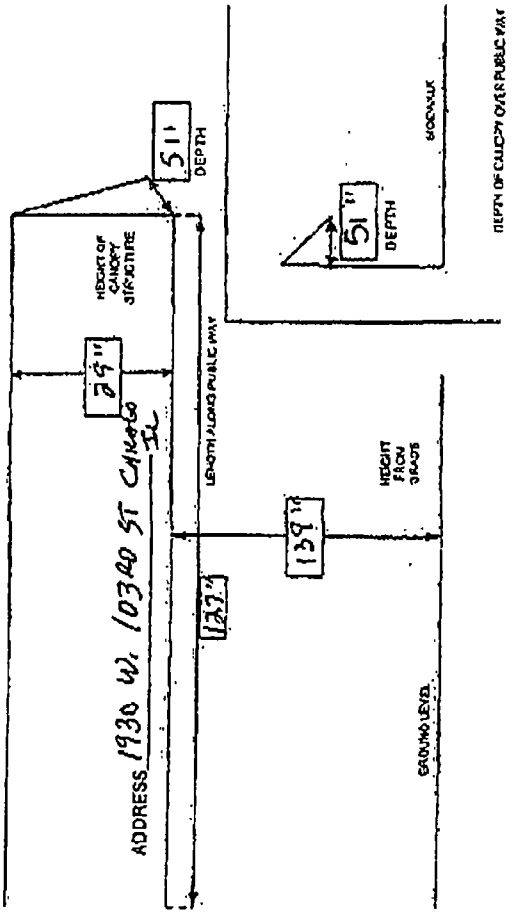

MAR-20-2013 08:00 6812 6812 P.006

Department of Business Affairs and Consumer Protection
Business Assistance Center - Public Way Use Unit
City Hall - 121 N. LaSalle Street, Room 800 • Chicago, IL 60602
(312)-74-GOBIZ (312-744-6249) • (312) 744-1944 (TTY)
http://www.cityofchicago.org/bacp

04/10/2013

Alderman **Matthew J. O'Shea**
Ward # **19**
City of Chicago
City Hall, Room **300**
121 North LaSalle Street
Chicago, Illinois 60602

Re: An ordinance to use and maintain a portion of the public right-of-way for **two (2) awning(s)** for **CVS/PHARMACY #2845**, adjacent to the premises known as **1930 W. 103rd St.**.

Dear Alderman **Matthew J. O'Shea**:

The applicant referenced above has requested the use of the public right-of-way for a **awning(s)**. An ordinance has been prepared by the Department of Business Affairs and Consumer Protection – Business Assistance Center - Public Way Use Unit for presentation to the City Council. Because this request was made for properties located in your ward, as approved by you as per the attached, I respectfully request that you introduce the attached ordinance at the next City Council meeting.

If you have any questions regarding this ordinance, please contact Anthony Bertuca at (312) 744-5506.

Department of Business Affairs and Consumer Protection

Office of the City Clerk

O2013-2714

Office of the City Clerk

City Council Document Tracking Sheet

Meeting Date:	4/10/2013
Sponsor(s):	Maldonado, Roberto (26)
Type:	Ordinance
Title:	Awning(s) for Cermak Produce No. 4
Committee(s) Assignment:	Committee on Transportation and Public Way

ORDINANCE
CERMAK PRODUCE NO.4
Acct. No. 21223 - 1
Permit No. 1104691

Be It Ordained by the City Council of the City of Chicago:

SECTION 1. Permission and authority are hereby given and granted to CERMAK PRODUCE NO.4, upon the terms and subject to the conditions of this ordinance to maintain and use, as now constructed, four (4) Awning(s) projecting over the public right-of-way adjacent to its premises known as 2701 W. North Ave..

Said Awning(s) at North measure(s):
Four (4) at ten (10) feet in length, and three (3) feet in width for a total of one hundred twenty (120) square feet.

The location of said privilege shall be as shown on prints kept on file with the Department of Business Affairs and Consumer Protection and the Office of the City Clerk.

Said privilege shall be constructed in accordance with plans and specifications approved by the Zoning Department - Signs.

This grant of privilege in the public way shall be subject to the provisions of Section 10-28-015 and all other required provisions of the Municipal Code of Chicago.

The grantee shall pay to the City of Chicago as compensation for the privilege #1104691 herein granted the sum of one hundred seventy-five ($175.00) per annum in advance.

A 25% penalty will be added for payments received after due date.

The permit holder agrees to hold the City of Chicago harmless for any damage, relocation or replacement costs associated with damage, relocation or removal of private property caused by the City performing work in the public way.

Authority herein given and granted for a period of five (5) years from and after Date of Passage.

Alderman _____


Roberto Maldonado 26th Ward

CANOPY DRAWINGS

Total of Four Canopy

PROPERTY LOCATION: 2701 W. North Ave

ORGANIZATION'S NAME: Cermak Produce #4

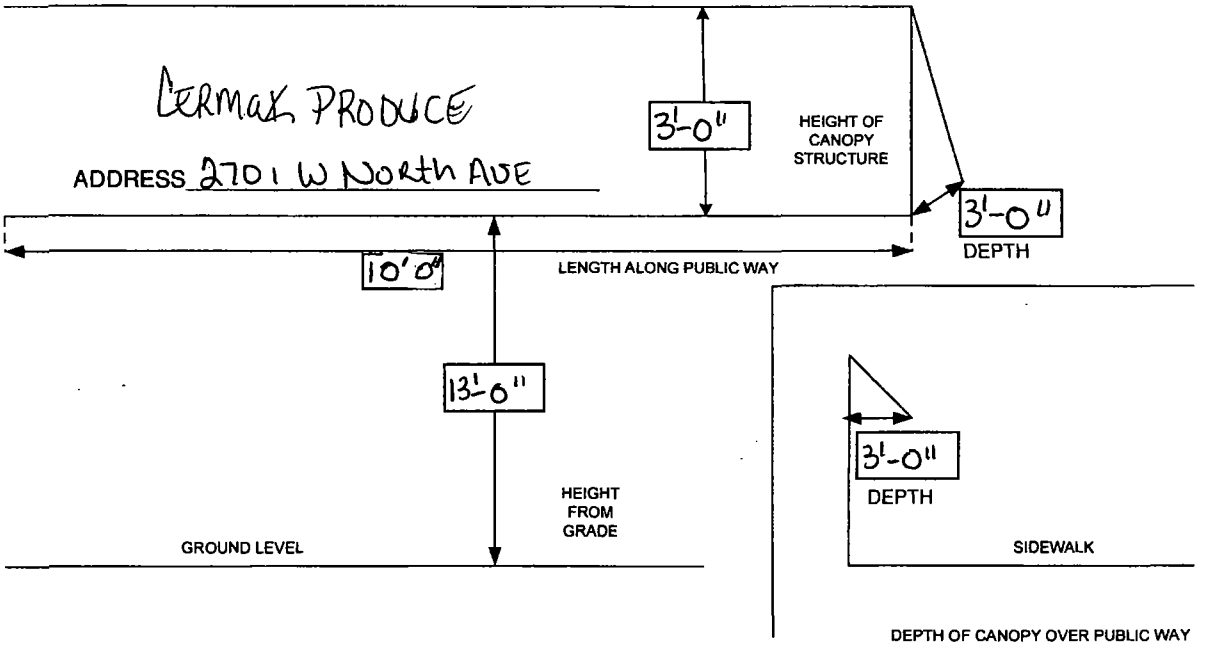

Department of Business Affairs and Consumer Protection
Business Assistance Center - Public Way Use Unit
City Hall - 121 N. LaSalle Street, Room 800 • Chicago, IL 60602
(312)-74-GOBIZ (312-744-6249) • (312) 744-1944 (TTY)
http://www.cityofchicago.org/bacp

04/10/2013

Alderman **Roberto Maldonado**
Ward # **26**
City of Chicago
City Hall, Room **300**
121 North LaSalle Street
Chicago, Illinois 60602

Re: An ordinance to use and maintain a portion of the public right-of-way for **four (4) awning(s)** for **CERMAK PRODUCE NO.4**, adjacent to the premises known as **2701 W. North Ave.**.

Dear Alderman **Roberto Maldonado**:

The applicant referenced above has requested the use of the public right-of-way for a **awning(s)**. An ordinance has been prepared by the Department of Business Affairs and Consumer Protection – Business Assistance Center - Public Way Use Unit for presentation to the City Council. Because this request was made for properties located in your ward, as approved by you as per the attached, I respectfully request that you introduce the attached ordinance at the next City Council meeting.

If you have any questions regarding this ordinance, please contact Anthony Bertuca at (312) 744-5506.

Department of Business Affairs and Consumer Protection

Office of the City Clerk

O2013-2717

Office of the City Clerk

City Council Document Tracking Sheet

Meeting Date:	4/10/2013
Sponsor(s):	Burnett, Walter (27)
Type:	Ordinance
Title:	Awning(s) for Damato Bakery No. 1
Committee(s) Assignment:	Committee on Transportation and Public Way

ORDINANCE
DAMATO BAKERY #1
Acct. No. 29369 - 2
Permit No. 1105468

Be It Ordained by the City Council of the City of Chicago:

SECTION 1. Permission and authority are hereby given and granted to DAMATO BAKERY #1, upon the terms and subject to the conditions of this ordinance to maintain and use, as now constructed, one (1) Awning(s) projecting over the public right-of-way adjacent to its premises known as 1124 W. Grand Ave..

Said Awning(s) at W. Grand Avenue measure(s):
One (1) at twenty-six (26) feet in length, and one point three three (1.33) foot in width for a total of thirty-four point five eight (34.58) square feet.

The location of said privilege shall be as shown on prints kept on file with the Department of Business Affairs and Consumer Protection and the Office of the City Clerk.

Said privilege shall be constructed in accordance with plans and specifications approved by the Zoning Department - Signs.


This grant of privilege in the public way shall be subject to the provisions of Section 10-28-015 and all other required provisions of the Municipal Code of Chicago.

The grantee shall pay to the City of Chicago as compensation for the privilege #1105468 herein granted the sum of fifty-one ($51.00) per annum in advance.


A 25% penalty will be added for payments received after due date.

The permit holder agrees to hold the City of Chicago harmless for any damage, relocation or replacement costs associated with damage, relocation or removal of private property caused by the City performing work in the public way.

Authority herein given and granted for a period of five (5) years from and after 01/09/2013.

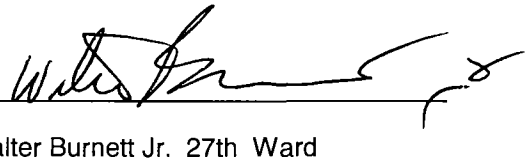Alderman 

Walter Burnett Jr. 27th Ward

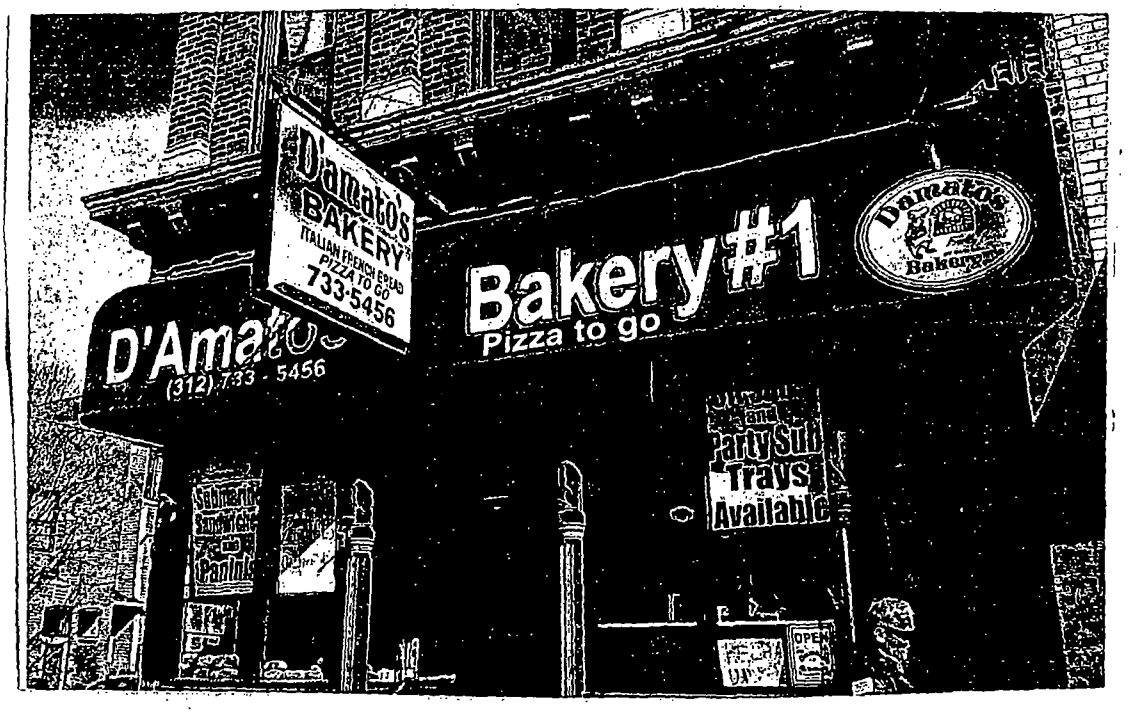
D'amato's
BAKERY
ITALIAN FRENCH & BREAD
PIZZA TO GO
733-5456
Bakery #1
Pizza to go
D'Amato
(312) 733 - 5456
Party Sub
Trays
Available
Damato's
Bakery

Office of the City Clerk

O2013-2721

Office of the City Clerk

City Council Document Tracking Sheet

Meeting Date:	4/10/2013
Sponsor(s):	Burnett, Walter (27)
Type:	Ordinance
Title:	Awning(s) for Fulton Elizabeth LLC
Committee(s) Assignment:	Committee on Transportation and Public Way

ORDINANCE
FULTON ELIZABETH LLC
Acct. No. 279435 - 1
Permit No. 1105510

Be It Ordained by the City Council of the City of Chicago:

SECTION 1. Permission and authority are hereby given and granted to FULTON ELIZABETH LLC, upon the terms and subject to the conditions of this ordinance to maintain and use, as now constructed, one (1) Awning(s) projecting over the public right-of-way adjacent to its premises known as 300 N. Elizabeth St..

Said Awning(s) at N. Elizabeth measure(s):
One (1) at eleven (11) feet in length, and eleven (11) feet in width for a total of one hundred twenty-one (121) square feet.

The location of said privilege shall be as shown on prints kept on file with the Department of Business Affairs and Consumer Protection and the Office of the City Clerk.

Said privilege shall be constructed in accordance with plans and specifications approved by the Zoning Department - Signs.

This grant of privilege in the public way shall be subject to the provisions of Section 10-28-015 and all other required provisions of the Municipal Code of Chicago.

The grantee shall pay to the City of Chicago as compensation for the privilege #1105510 herein granted the sum of fifty ($50.00) per annum in advance.

A 25% penalty will be added for payments received after due date.

The permit holder agrees to hold the City of Chicago harmless for any damage, relocation or replacement costs associated with damage, relocation or removal of private property caused by the City performing work in the public way.


Authority herein given and granted for a period of five (5) years from and after 04/09/2013.

Alderman _____

Walter Burnett Jr. 27th Ward

300 N. ELIZABETH BUILDING

CANOPY

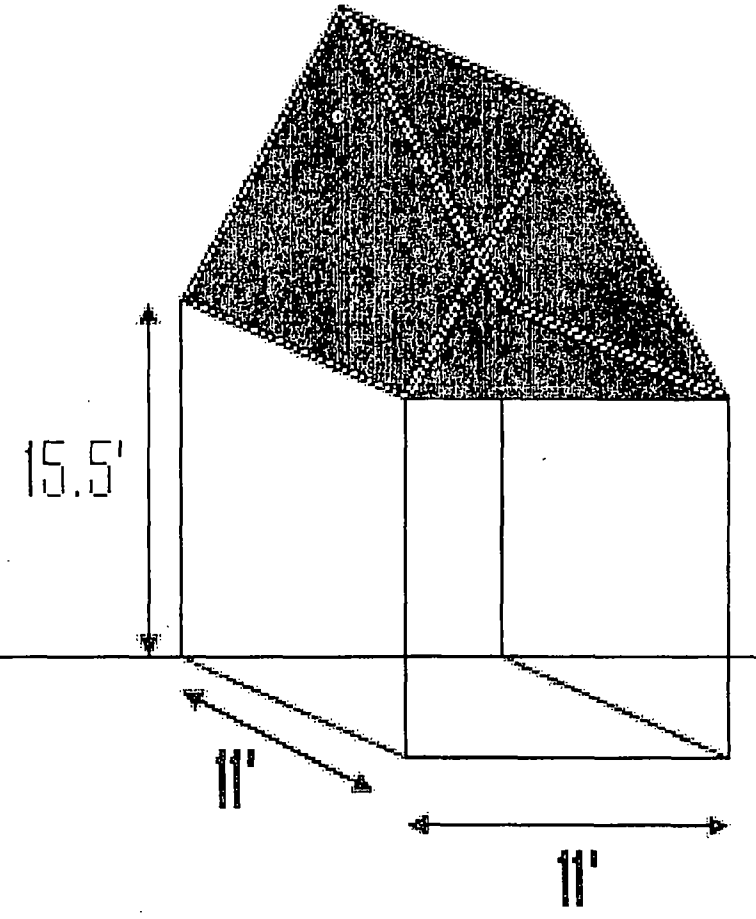

Office of the City Clerk

O2013-2747

Office of the City Clerk

City Council Document Tracking Sheet

Meeting Date:	4/10/2013
Sponsor(s):	Burnett, Walter (27)
Type:	Ordinance
Title:	Awning(s) for Sunkiss Spa
Committee(s) Assignment:	Committee on Transportation and Public Way

ORDINANCE
SUNKISS SPA
Acct. No. 342195 - 1
Permit No. 1089339

Be It Ordained by the City Council of the City of Chicago:

SECTION 1. Permission and authority are hereby given and granted to SUNKISS SPA, upon the terms and subject to the conditions of this ordinance to maintain and use, as now constructed, one (1) Awning(s) projecting over the public right-of-way adjacent to its premises known as 1551 W. Chicago Ave..

Said Awning(s) at W. Chicago measure(s):
One (1) at nineteen (19) feet in length, and three (3) feet in width for a total of fifty-seven (57) square feet.

The location of said privilege shall be as shown on prints kept on file with the Department of Business Affairs and Consumer Protection and the Office of the City Clerk.

Said privilege shall be constructed in accordance with plans and specifications approved by the Zoning Department - Signs.

This grant of privilege in the public way shall be subject to the provisions of Section 10-28-015 and all other required provisions of the Municipal Code of Chicago.

The grantee shall pay to the City of Chicago as compensation for the privilege #1089339 herein granted the sum of fifty ($50.00) per annum in advance.

A 25% penalty will be added for payments received after due date.

The permit holder agrees to hold the City of Chicago harmless for any damage, relocation or replacement costs associated with damage, relocation or removal of private property caused by the City performing work in the public way.

Authority herein given and granted for a period of five (5) years from and after Date of Passage.

Alderman _____

Walter Burnett Jr. 27th Ward

Office of the City Clerk

O2013-2750

Office of the City Clerk

City Council Document Tracking Sheet

Meeting Date:	4/10/2013
Sponsor(s):	Suarez, Regner Ray (31)
Type:	Ordinance
Title:	Awning(s) for Advanced Auto Body, Inc. - 2531 N Cicero Ave
Committee(s) Assignment:	Committee on Transportation and Public Way

ORDINANCE
ADVANCED AUTO BODY INC
Acct. No. 51513 - 2
Permit No. 1105579

Be It Ordained by the City Council of the City of Chicago:

SECTION 1. Permission and authority are hereby given and granted to ADVANCED AUTO BODY INC, upon the terms and subject to the conditions of this ordinance to maintain and use, as now constructed, one (1) Awning(s) projecting over the public right-of-way adjacent to its premises known as 2531 N. Cicero Ave..

Said Awning(s) at N. Cicero measure(s):
One (1) at fifty-four point eight three (54.83) feet in length, and two (2) feet in width for a total of one hundred nine point six six (109.66) square feet.

The location of said privilege shall be as shown on prints kept on file with the Department of Business Affairs and Consumer Protection and the Office of the City Clerk.

Said privilege shall be constructed in accordance with plans and specifications approved by the Zoning Department - Signs.

This grant of privilege in the public way shall be subject to the provisions of Section 10-28-015 and all other required provisions of the Municipal Code of Chicago.

The grantee shall pay to the City of Chicago as compensation for the privilege #1105579 herein granted the sum of seventy-nine dollars and eighty-three cents ($79.83) per annum in advance.

A 25% penalty will be added for payments received after due date.


The permit holder agrees to hold the City of Chicago harmless for any damage, relocation or replacement costs associated with damage, relocation or removal of private property caused by the City performing work in the public way.

Authority herein given and granted for a period of five (5) years from and after 02/06/2013.

Alderman _____

Ray Suarez 31st Ward

N101

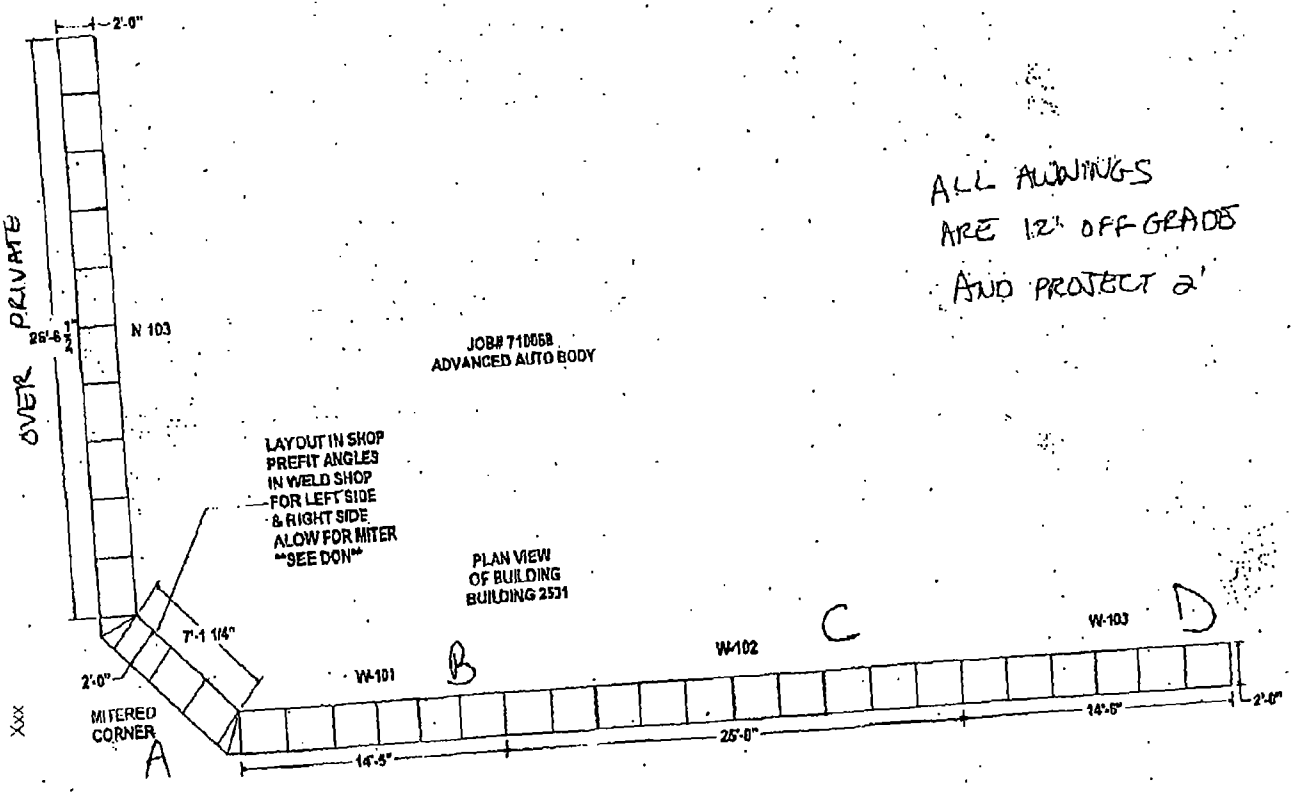

ALL AWNINGS
ARE 12' OFF GRADE
AND PROJECT 2'

777777777
Xxx
Mar 22 13 01:00p
p.5

Department of Business Affairs and Consumer Protection
Business Assistance Center - Public Way Use Unit
City Hall - 121 N. LaSalle Street, Room 800 • Chicago, IL 60602
(312)-74-GOBIZ (312-744-6249) • (312) 744-1944 (TTY)
http://www.cityofchicago.org/bacp

04/10/2013

Alderman **Ray Suarez**
Ward # **31**
City of Chicago
City Hall, Room **203**
121 North LaSalle Street
Chicago, Illinois 60602

Re: An ordinance to use and maintain a portion of the public right-of-way for **one (1) awning(s)** for **ADVANCED AUTO BODY INC**, adjacent to the premises known as **2531 N. Cicero Ave.**.

Dear Alderman **Ray Suarez**:

The applicant referenced above has requested the use of the public right-of-way for a **awning(s)**. An ordinance has been prepared by the Department of Business Affairs and Consumer Protection – Business Assistance Center - Public Way Use Unit for presentation to the City Council. Because this request was made for properties located in your ward, as approved by you as per the attached, I respectfully request that you introduce the attached ordinance at the next City Council meeting.

If you have any questions regarding this ordinance, please contact Anthony Bertuca at (312) 744-5506.

Department of Business Affairs and Consumer Protection

Office of the City Clerk

O2013-2752

Office of the City Clerk

City Council Document Tracking Sheet

Meeting Date:	4/10/2013
Sponsor(s):	Suarez, Regner Ray (31)
Type:	Ordinance
Title:	Awning(s) for Advanced Auto Body, Inc. - 2541 N Cicero Ave
Committee(s) Assignment:	Committee on Transportation and Public Way

ORDINANCE
ADVANCED AUTO BODY INC
Acct. No. 62825 - 2
Permit No. 1105526

Be It Ordained by the City Council of the City of Chicago:

SECTION 1. Permission and authority are hereby given and granted to ADVANCED AUTO BODY INC, upon the terms and subject to the conditions of this ordinance to maintain and use, as now constructed, one (1) Awning(s) projecting over the public right-of-way adjacent to its premises known as 2541 N. Cicero Ave..

Said Awning(s) at N. Cicero Avenue measure(s):
One (1) at sixty-one (61) feet in length, and two (2) feet in width for a total of one hundred twenty-two (122) square feet.

The location of said privilege shall be as shown on prints kept on file with the Department of Business Affairs and Consumer Protection and the Office of the City Clerk.

Said privilege shall be constructed in accordance with plans and specifications approved by the Zoning Department - Signs.

This grant of privilege in the public way shall be subject to the provisions of Section 10-28-015 and all other required provisions of the Municipal Code of Chicago.

The grantee shall pay to the City of Chicago as compensation for the privilege #1105526 herein granted the sum of eighty-six ($86.00) per annum in advance.

A 25% penalty will be added for payments received after due date.


The permit holder agrees to hold the City of Chicago harmless for any damage, relocation or replacement costs associated with damage, relocation or removal of private property caused by the City performing work in the public way.

Authority herein given and granted for a period of five (5) years from and after 07/27/2013.

Alderman _____

Ray Suarez 31st Ward

Overall View (Equal Scale):

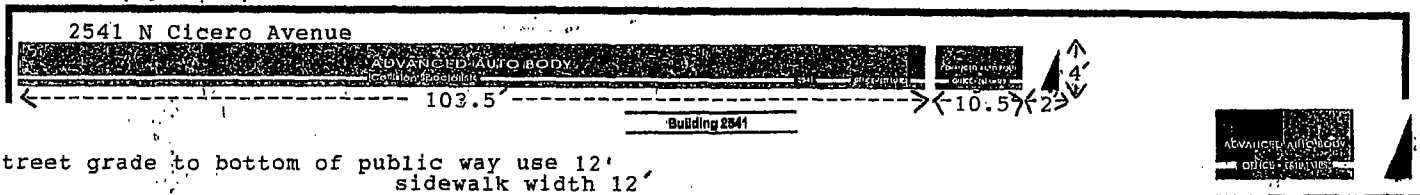

THATCHER OAKS AWNINGS & SIGNS 630-833-5700 voice 630-833-5795 fax 718 Industrial Dr. Elmhurst, IL 60126	CLIENT	Advanced Auto Body				DRAWING NAME: Advanced Auto Body
	DESCRIPTION	Graphic Approval Layout				SALESMAN: Joe Potocki
	CLIENT APPROVAL					ORDER #:
	APPROVED AS NOTED					DATE:
	SCALE: NTCS	DRAWN BY: AB	DATE: 4/15/05	REVISED DATE: 5/4/05	2nd REVISION: 8/2/05	APPROVED BY:

Department of Business Affairs and Consumer Protection
Business Assistance Center - Public Way Use Unit
City Hall - 121 N. LaSalle Street, Room 800 • Chicago, IL 60602
(312)-74-GOBIZ (312-744-6249) • (312) 744-1944 (TTY)
http://www.cityofchicago.org/bacp

04/10/2013

Alderman **Ray Suarez**
Ward # **31**
City of Chicago
City Hall, Room **203**
121 North LaSalle Street
Chicago, Illinois 60602

Re: An ordinance to use and maintain a portion of the public right-of-way for **one (1) awning(s)** for **ADVANCED AUTO BODY INC**, adjacent to the premises known as **2541 N. Cicero Ave.**.

Dear Alderman **Ray Suarez**:

The applicant referenced above has requested the use of the public right-of-way for a **awning(s)**. An ordinance has been prepared by the Department of Business Affairs and Consumer Protection – Business Assistance Center - Public Way Use Unit for presentation to the City Council. Because this request was made for properties located in your ward, as approved by you as per the attached, I respectfully request that you introduce the attached ordinance at the next City Council meeting.

If you have any questions regarding this ordinance, please contact Anthony Bertuca at (312) 744-5506.

Department of Business Affairs and Consumer Protection

Office of the City Clerk

O2013-2765

Office of the City Clerk

City Council Document Tracking Sheet

Meeting Date:	4/10/2013
Sponsor(s):	Suarez, Regner Ray (31)
Type:	Ordinance
Title:	Awning(s) for Kim Long Restaurant
Committee(s) Assignment:	Committee on Transportation and Public Way

ORDINANCE
KIM LONG RESTAURANT
Acct. No. 3879 - 2
Permit No. 1104039

Be It Ordained by the City Council of the City of Chicago:

SECTION 1. Permission and authority are hereby given and granted to KIM LONG RESTAURANT, upon the terms and subject to the conditions of this ordinance to construct, install, maintain and use one (1) Awning(s) projecting over the public right-of-way adjacent to its premises known as 5114 W. Fullerton Ave..

Said Awning(s) at W Fulelrton Ave measure(s):
One (1) at twenty-four (24) feet in length, and two (2) feet in width for a total of forty-eight (48) square feet.

The location of said privilege shall be as shown on prints kept on file with the Department of Business Affairs and Consumer Protection and the Office of the City Clerk.

Said privilege shall be constructed in accordance with plans and specifications approved by the Zoning Department - Signs.

This grant of privilege in the public way shall be subject to the provisions of Section 10-28-015 and all other required provisions of the Municipal Code of Chicago.

The grantee shall pay to the City of Chicago as compensation for the privilege #1104039 herein granted the sum of fifty ($50.00) per annum in advance.

A 25% penalty will be added for payments received after due date.

The permit holder agrees to hold the City of Chicago harmless for any damage, relocation or replacement costs associated with damage, relocation or removal of private property caused by the City performing work in the public way.

Authority herein given and granted for a period of five (5) years from and after Date of Passage.

Alderman _____

Ray Suarez 31st Ward

Awning




Projection 24"

Sideview



METHOD OF ATTACHMENT

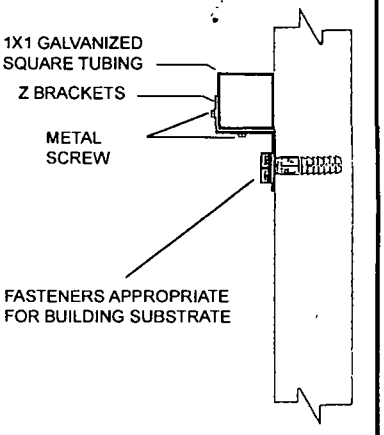

SIGNATURE

LANDLORD

Phone

TENANT

DATE

Site Address	5114 W. Fullerton Ave. IL 60639		
Sign Type	Awning		
Physical Information	Lettering Color	Fabric Color	
	Red, Black	Yellow	

Client: Kim Long Restaurant		Drawing #:	
Approved:	Sales:	Date: 11-6-12	
Scale:	Drawn by:	Rev Date:	

All sign designs and concepts shown here are confidential and are the property of MONSIBIC They are not to be distributed, exhibited, copied, or otherwise used without our written permission

COMPUTER GENERATED COLORS ARE NOT A TRUE MATCH TO ANY PMS. VINYL. OR PAINT

3401 S Halsted St , Chicago, IL 60608

Department of Business Affairs and Consumer Protection
Business Assistance Center - Public Way Use Unit
City Hall - 121 N. LaSalle Street, Room 800 • Chicago, IL 60602
(312)-74-GOBIZ (312-744-6249) • (312) 744-1944 (TTY)
http://www.cityofchicago.org/bacp

04/10/2013

Alderman **Ray Suarez**
Ward # **31**
City of Chicago
City Hall, Room **203**
121 North LaSalle Street
Chicago, Illinois 60602

Re: An ordinance to use and maintain a portion of the public right-of-way for **one (1) awning(s)** for **KIM LONG RESTAURANT**, adjacent to the premises known as **5114 W. Fullerton Ave.**.

Dear Alderman **Ray Suarez**:

The applicant referenced above has requested the use of the public right-of-way for a **awning(s)**. An ordinance has been prepared by the Department of Business Affairs and Consumer Protection – Business Assistance Center - Public Way Use Unit for presentation to the City Council. Because this request was made for properties located in your ward, as approved by you as per the attached, I respectfully request that you introduce the attached ordinance at the next City Council meeting.

If you have any questions regarding this ordinance, please contact Anthony Bertuca at (312) 744-5506.

Department of Business Affairs and Consumer Protection

Office of the City Clerk

O2013-2771

Office of the City Clerk

City Council Document Tracking Sheet

Meeting Date:	4/10/2013
Sponsor(s):	Waguespack, Scott (32)
Type:	Ordinance
Title:	Awning(s) for Concept Laboratories
Committee(s) Assignment:	Committee on Transportation and Public Way

ORDINANCE
CONCEPT LABORATORIES
Acct. No. 252090 - 1
Permit No. 1103913

Be It Ordained by the City Council of the City of Chicago:

SECTION 1. Permission and authority are hereby given and granted to CONCEPT LABORATORIES, upon the terms and subject to the conditions of this ordinance to construct, install, maintain and use one (1) Awning(s) projecting over the public right-of-way adjacent to its premises known as 1400 W. Wabansia Ave..

Said Awning(s) at W. Wabansia Avenue measure(s):
One (1) at seven (7) feet in length, and three point five (3.5) feet in width for a total of twenty-four point five (24.5) square feet.

The location of said privilege shall be as shown on prints kept on file with the Department of Business Affairs and Consumer Protection and the Office of the City Clerk.

Said privilege shall be constructed in accordance with plans and specifications approved by the Zoning Department - Signs.

This grant of privilege in the public way shall be subject to the provisions of Section 10-28-015 and all other required provisions of the Municipal Code of Chicago.

The grantee shall pay to the City of Chicago as compensation for the privilege #1103913 herein granted the sum of fifty ($50.00) per annum in advance.

A 25% penalty will be added for payments received after due date.

The permit holder agrees to hold the City of Chicago harmless for any damage, relocation or replacement costs associated with damage, relocation or removal of private property caused by the City performing work in the public way.


Authority herein given and granted for a period of five (5) years from and after Date of Passage.


Alderman Scott Waguespack

Scott Waguespack 32nd Ward

Traditional style stationary awning with end wings and a stationary valance manufactured complete and installed over the south face entrance door. Frame made of 1" sq. welded aluminum. Fabric attached by the staple-on method, using Sunbrella material #4644, Charcoal Grey.

- Lettering to be white color and applied to valance area only AS SHOWN BELOW.

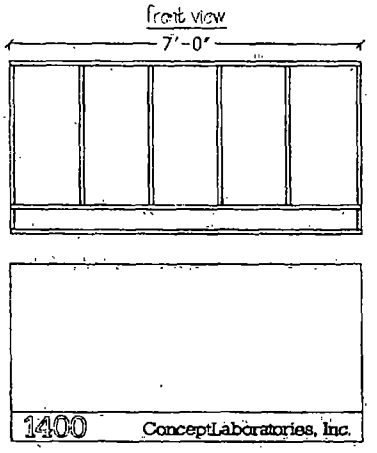

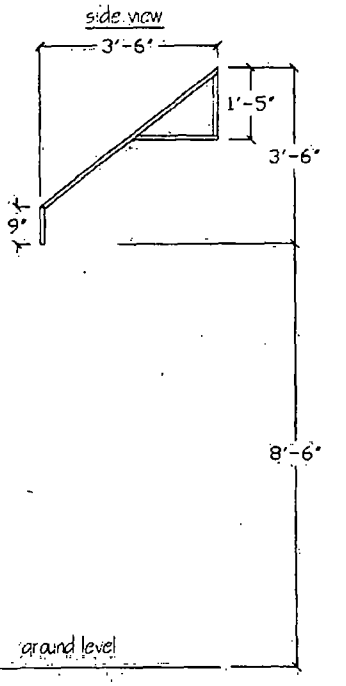

EVANSTON AWNING CO.
2801 Central St Evanston, IL 60201
847-864-4520

By signing this drawing you are agreeing with the proportionate shape and sizes indicated, fabric color and pattern, and proportionate graphics for the awning you have contracted to purchase from E.A.C.. This image belongs to E.A.C and cannot be reproduced or used for alternate purposes.

Sign as approved for manufacturing _____ Date _____

Job: Concelt Labs, Inc.
1400 W. Wabansia
Chicago, IL.
Contact: Jandra (A Perfect Sign)
Scale: 3/8" = 1'-0"
Date: 11 - 26 - 2012

Department of Business Affairs and Consumer Protection
Business Assistance Center - Public Way Use Unit
City Hall - 121 N. LaSalle Street, Room 800 • Chicago, IL 60602
(312)-74-GOBIZ (312-744-6249) • (312) 744-1944 (TTY)
http://www.cityofchicago.org/bacp

04/10/2013

Alderman **Scott Waguespack**
Ward # **32**
City of Chicago
City Hall, Room **300**
121 North LaSalle Street
Chicago, Illinois 60602

Re: An ordinance to use and maintain a portion of the public right-of-way for **one (1) awning(s)** for **CONCEPT LABORATORIES**, adjacent to the premises known as **1400 W. Wabansia Ave.**.

Dear Alderman **Scott Waguespack**:

The applicant referenced above has requested the use of the public right-of-way for a **awning(s)**. An ordinance has been prepared by the Department of Business Affairs and Consumer Protection – Business Assistance Center - Public Way Use Unit for presentation to the City Council. Because this request was made for properties located in your ward, as approved by you as per the attached, I respectfully request that you introduce the attached ordinance at the next City Council meeting.

If you have any questions regarding this ordinance, please contact Anthony Bertuca at (312) 744-5506.

Department of Business Affairs and Consumer Protection

Office of the City Clerk

O2013-2773

Office of the City Clerk

City Council Document Tracking Sheet

Meeting Date:	4/10/2013
Sponsor(s):	Waguespack, Scott (32)
Type:	Ordinance
Title:	Awning(s) for Grand Appliance
Committee(s) Assignment:	Committee on Transportation and Public Way

ORDINANCE
GRAND APPLIANCE
Acct. No. 19642 - 5
Permit No. 1104584

Be It Ordained by the City Council of the City of Chicago:

SECTION 1. Permission and authority are hereby given and granted to GRAND APPLIANCE, upon the terms and subject to the conditions of this ordinance to construct, install, maintain and use nine (9) Awning(s) projecting over the public right-of-way adjacent to its premises known as 1300 W. North Ave..

Said Awning(s) at W. North Avenue measure(s):
Five (5) at five point five (5.5) feet in length, and two (2) feet in width for a total of fifty-five (55) square feet.

Said Awning(s) at N. Throop Street measure(s):
Four (4) at five point five (5.5) feet in length, and two (2) feet in width for a total of forty-four (44) square feet.

The location of said privilege shall be as shown on prints kept on file with the Department of Business Affairs and Consumer Protection and the Office of the City Clerk.

Said privilege shall be constructed in accordance with plans and specifications approved by the Zoning Department - Signs.

This grant of privilege in the public way shall be subject to the provisions of Section 10-28-015 and all other required provisions of the Municipal Code of Chicago.

The grantee shall pay to the City of Chicago as compensation for the privilege #1104584 herein granted the sum of one hundred seventy-five ($175.00) per annum in advance.

A 25% penalty will be added for payments received after due date.

The permit holder agrees to hold the City of Chicago harmless for any damage, relocation or replacement costs associated with damage, relocation or removal of private property caused by the City performing work in the public way.

Authority herein given and granted for a period of five (5) years from and after Date of Passage.

Alderman Scott Waguespack

Scott Waguespack 32nd Ward

GRAPHICS SHEET


Chesterfield Awning Co.
www.chesterfieldawning.com


Please note that upon signing this graphics sheet you are approving this design for production. Any changes made to the graphics and/or fabrication of the awning after your first signed approval will result in extra fees needed to cover the cost and time spent to make these changes. This can and will effect your installation date.

Chesterfield Awning Co., Inc
16999 Van Dam Rd.
South Holland, IL 60473
(708) 596-4434

SIDE VIEW



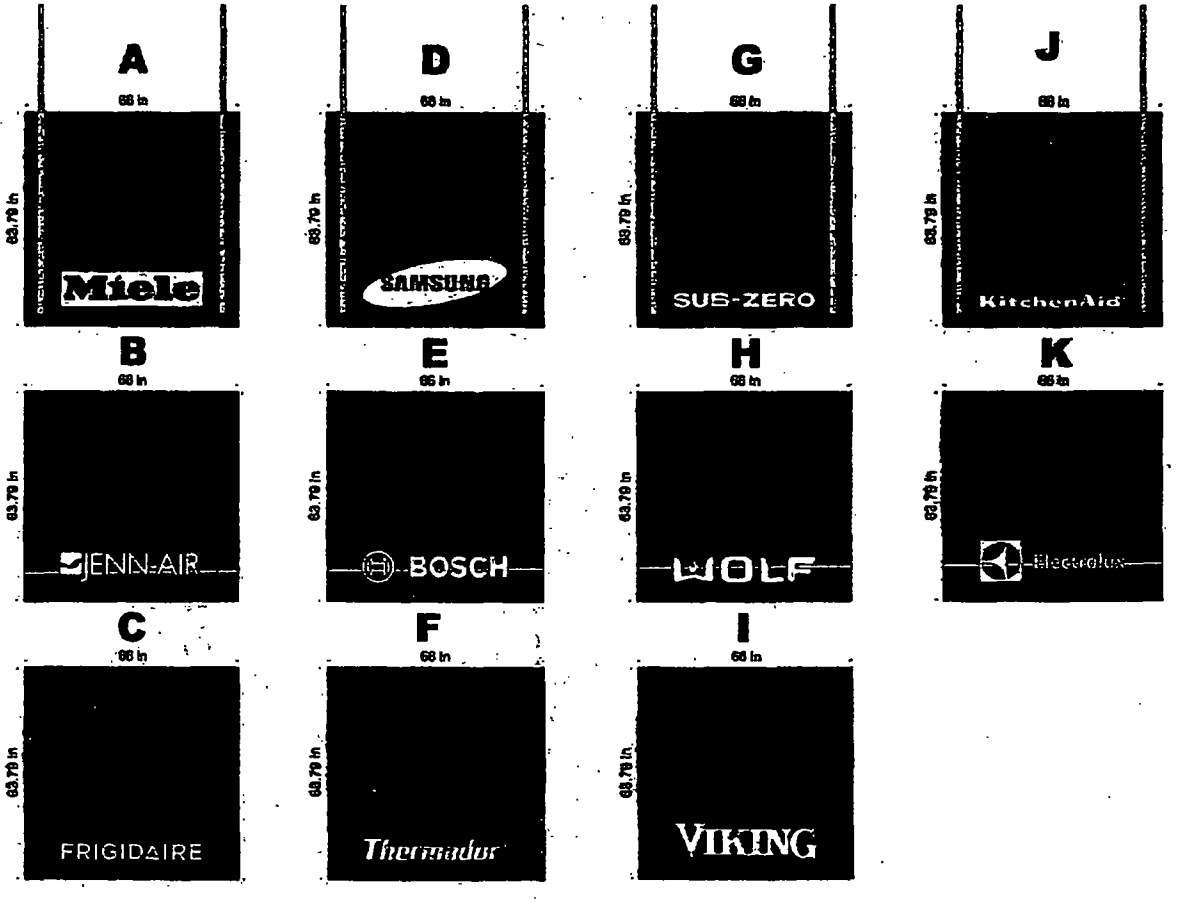

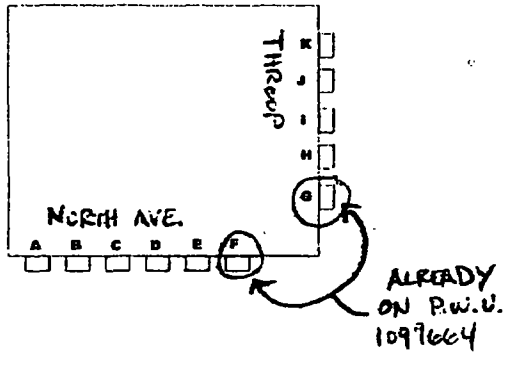

ALL LOGOS SCALED PROPORTIONALLY TO 44" WIDE

File Name / Job Number: Grand Appliance
Size/Style: Sunbrella Black
Color/Method: White PX 75
Font Style: 02-17-2012 MC
Contact Person: RB
Misc. Notes:
Date:
Salesman:

This is an original drawing, created by Chesterfield Awning Company, Inc. It is being submitted for your personal use in connection with a project being planned for you by Chesterfield Awning Company, Inc. It is not to be used, reproduced, copied or exhibited in any fashion. In the event any of the above occurs, Chesterfield Awning company, Inc. expects to be riembursed $250.00 in compensation for the time and effort entailed in creating this drawing.

Colors are representative only--for true colors, please see samples.

Customer Approval Date

Sales Approval Date

Department of Business Affairs and Consumer Protection
Business Assistance Center - Public Way Use Unit
City Hall - 121 N. LaSalle Street, Room 800 • Chicago, IL 60602
(312)-74-GOBIZ (312-744-6249) • (312) 744-1944 (TTY)
http://www.cityofchicago.org/bacp

04/10/2013

Alderman **Scott Waguespack**
Ward # **32**
City of Chicago
City Hall, Room **300**
121 North LaSalle Street
Chicago, Illinois 60602

Re: An ordinance to use and maintain a portion of the public right-of-way for **nine (9) awning(s)** for **GRAND APPLIANCE**, adjacent to the premises known as **1300 W. North Ave.**.

Dear Alderman **Scott Waguespack**:

The applicant referenced above has requested the use of the public right-of-way for a **awning(s)**. An ordinance has been prepared by the Department of Business Affairs and Consumer Protection – Business Assistance Center - Public Way Use Unit for presentation to the City Council. Because this request was made for properties located in your ward, as approved by you as per the attached, I respectfully request that you introduce the attached ordinance at the next City Council meeting.

If you have any questions regarding this ordinance, please contact Anthony Bertuca at (312) 744-5506.

Department of Business Affairs and Consumer Protection

Office of the City Clerk

O2013-2775

Office of the City Clerk

City Council Document Tracking Sheet

Meeting Date:	4/10/2013
Sponsor(s):	Waguespack, Scott (32)
Type:	Ordinance
Title:	Awning(s) for National Runaway Switchboard
Committee(s) Assignment:	Committee on Transportation and Public Way

ORDINANCE
NATIONAL RUNAWAY SWITCHBOARD
Acct. No. 267549 - 1
Permit No. 1104357

Be It Ordained by the City Council of the City of Chicago:

SECTION 1. Permission and authority are hereby given and granted to NATIONAL RUNAWAY SWITCHBOARD, upon the terms and subject to the conditions of this ordinance to construct, install, maintain and use four (4) Awning(s) projecting over the public right-of-way adjacent to its premises known as 3080 N. Lincoln Ave..

Said Awning(s) at N. Lincoln measure(s):
One (1) at thirteen point six seven (13.67) feet in length, and three (3) feet in width for a total of forty-one point zero one (41.01) square feet.
One (1) at fourteen point zero eight (14.08) feet in length, and three (3) feet in width for a total of forty-two point two four (42.24) square feet.
One (1) at twenty-two point four one (22.41) feet in length, and three (3) feet in width for a total of sixty-seven point two three (67.23) square feet.
One (1) at twenty-three point five one (23.51) feet in length, and three (3) feet in width for a total of seventy point five three (70.53) square feet.

The location of said privilege shall be as shown on prints kept on file with the Department of Business Affairs and Consumer Protection and the Office of the City Clerk.

Said privilege shall be constructed in accordance with plans and specifications approved by the Zoning Department - Signs.

This grant of privilege in the public way shall be subject to the provisions of Section 10-28-015 and all other required provisions of the Municipal Code of Chicago.

The grantee shall pay to the City of Chicago as compensation for the privilege #1104357 herein granted the sum of one hundred seventy-five ($175.00) per annum in advance.

A 25% penalty will be added for payments received after due date.

The permit holder agrees to hold the City of Chicago harmless for any damage, relocation or replacement costs associated with damage, relocation or removal of private property caused by the City performing work in the public way.

Authority herein given and granted for a period of five (5) years from and after Date of Passage.

Alderman Scott Waguespack

Scott Waguespack 32nd Ward



THATCHER OAKS AWNINGS

Client: National Runaway Safeline
Description: Concept Rendering

Salesperson: Allison Vargas
Date: 12/26/2012

Department of Business Affairs and Consumer Protection
Business Assistance Center - Public Way Use Unit
City Hall - 121 N. LaSalle Street, Room 800 • Chicago, IL 60602
(312)-74-GOBIZ (312-744-6249) • (312) 744-1944 (TTY)
http://www.cityofchicago.org/bacp

04/10/2013

Alderman **Scott Waguespack**
Ward # **32**
City of Chicago
City Hall, Room **300**
121 North LaSalle Street
Chicago, Illinois 60602

Re: An ordinance to use and maintain a portion of the public right-of-way for **four (4) awning(s)** for **NATIONAL RUNAWAY SWITCHBOARD**, adjacent to the premises known as **3080 N. Lincoln Ave.**.

Dear Alderman **Scott Waguespack**:

The applicant referenced above has requested the use of the public right-of-way for a **awning(s)**. An ordinance has been prepared by the Department of Business Affairs and Consumer Protection – Business Assistance Center - Public Way Use Unit for presentation to the City Council. Because this request was made for properties located in your ward, as approved by you as per the attached, I respectfully request that you introduce the attached ordinance at the next City Council meeting.

If you have any questions regarding this ordinance, please contact Anthony Bertuca at (312) 744-5506.

Department of Business Affairs and Consumer Protection

Office of the City Clerk

O2013-2777

Office of the City Clerk

City Council Document Tracking Sheet

Meeting Date:	4/10/2013
Sponsor(s):	Waguespack, Scott (32)
Type:	Ordinance
Title:	Awning(s) for Pepe's No. 2 Food & Liquor
Committee(s) Assignment:	Committee on Transportation and Public Way

ORDINANCE
PEPE'S # 2 FOOD & LIQUOR
Acct. No. 8845 - 1
Permit No. 1105443

Be It Ordained by the City Council of the City of Chicago:

SECTION 1. Permission and authority are hereby given and granted to PEPE'S # 2 FOOD & LIQUOR, upon the terms and subject to the conditions of this ordinance to maintain and use, as now constructed, one (1) Awning(s) projecting over the public right-of-way adjacent to its premises known as 2333 N. Western Ave..

Said Awning(s) at N. Western measure(s):
One (1) at fifty (50) feet in length, and one (1) foot in width for a total of fifty (50) square feet.

The location of said privilege shall be as shown on prints kept on file with the Department of Business Affairs and Consumer Protection and the Office of the City Clerk.

Said privilege shall be constructed in accordance with plans and specifications approved by the Zoning Department - Signs.

This grant of privilege in the public way shall be subject to the provisions of Section 10-28-015 and all other required provisions of the Municipal Code of Chicago.

The grantee shall pay to the City of Chicago as compensation for the privilege #1105443 herein granted the sum of seventy-five ($75.00) per annum in advance.


A 25% penalty will be added for payments received after due date.

The permit holder agrees to hold the City of Chicago harmless for any damage, relocation or replacement costs associated with damage, relocation or removal of private property caused by the City performing work in the public way.

Authority herein given and granted for a period of five (5) years from and after 04/09/2013.

Alderman Scott Waguespack

Scott Waguespack 32nd Ward

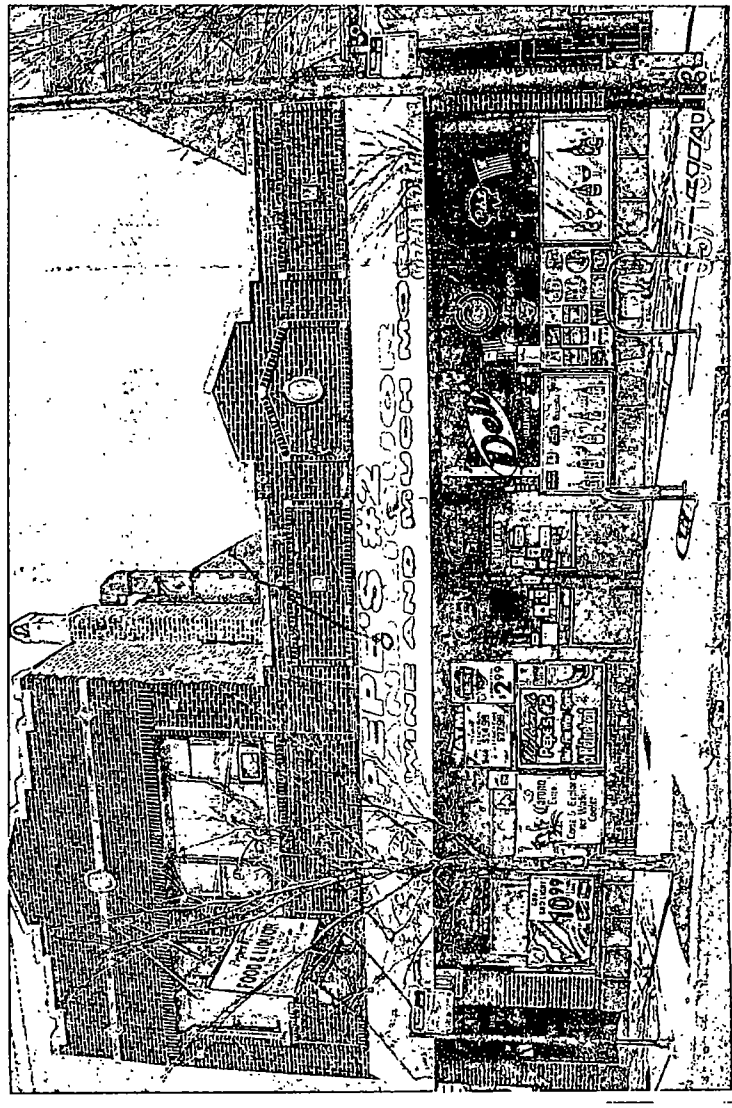
PEPSI
Diet Pepsi

Department of Business Affairs and Consumer Protection
Business Assistance Center - Public Way Use Unit
City Hall - 121 N. LaSalle Street, Room 800 • Chicago, IL 60602
(312)-74-GOBIZ (312-744-6249) • (312) 744-1944 (TTY)
http://www.cityofchicago.org/bacp

04/10/2013

Alderman **Scott Waguespack**
Ward # **32**
City of Chicago
City Hall, Room **300**
121 North LaSalle Street
Chicago, Illinois 60602

Re: An ordinance to use and maintain a portion of the public right-of-way for **one (1) awning(s)** for **PEPE'S # 2 FOOD & LIQUOR**, adjacent to the premises known as **2333 N. Western Ave.**.

Dear Alderman **Scott Waguespack**:

The applicant referenced above has requested the use of the public right-of-way for a **awning(s)**. An ordinance has been prepared by the Department of Business Affairs and Consumer Protection – Business Assistance Center - Public Way Use Unit for presentation to the City Council. Because this request was made for properties located in your ward, as approved by you as per the attached, I respectfully request that you introduce the attached ordinance at the next City Council meeting.

If you have any questions regarding this ordinance, please contact Anthony Bertuca at (312) 744-5506.

Department of Business Affairs and Consumer Protection

Office of the City Clerk

O2013-2778

Office of the City Clerk

City Council Document Tracking Sheet

Meeting Date:	4/10/2013
Sponsor(s):	Waguespack, Scott (32)
Type:	Ordinance
Title:	Awning(s) for Scooter's Frozen Custard LLC
Committee(s) Assignment:	Committee on Transportation and Public Way

ORDINANCE
SCOOTER'S FROZEN CUSTARD LLC
Acct. No. 257171 - 1
Permit No. 1093477

Be It Ordained by the City Council of the City of Chicago:

SECTION 1. Permission and authority are hereby given and granted to SCOOTER'S FROZEN CUSTARD LLC, upon the terms and subject to the conditions of this ordinance to maintain and use, as now constructed, three (3) Awning(s) projecting over the public right-of-way adjacent to its premises known as 1658 W. Belmont Ave..

Said Awning(s) at W. Belmont Avenue measure(s):
One (1) at eleven (11) feet in length, and one point five (1.5) foot in width for a total of sixteen point five (16.5) square feet.

Said Awning(s) at N. Paulina Street measure(s):
One (1) at five (5) feet in length, and one point five (1.5) foot in width for a total of seven point five (7.5) square feet.
One (1) at three (3) feet in length, and one point five (1.5) foot in width for a total of four point five (4.5) square feet.

The location of said privilege shall be as shown on prints kept on file with the Department of Business Affairs and Consumer Protection and the Office of the City Clerk.

Said privilege shall be constructed in accordance with plans and specifications approved by the Zoning Department - Signs.

This grant of privilege in the public way shall be subject to the provisions of Section 10-28-015 and all other required provisions of the Municipal Code of Chicago.

The grantee shall pay to the City of Chicago as compensation for the privilege #1093477 herein granted the sum of one hundred fifty ($150.00) per annum **to commence (1) one year after passage**.

A 25% penalty will be added for payments received after due date.

The permit holder agrees to hold the City of Chicago harmless for any damage, relocation or replacement costs associated with damage, relocation or removal of private property caused by the City performing work in the public way.


Authority herein given and granted for a period of five (5) years from and after Date of Passage.

Alderman Scott Waguespack

Scott Waguespack 32nd Ward

Scooter's
Frozen
Custard

1658 W Belmont

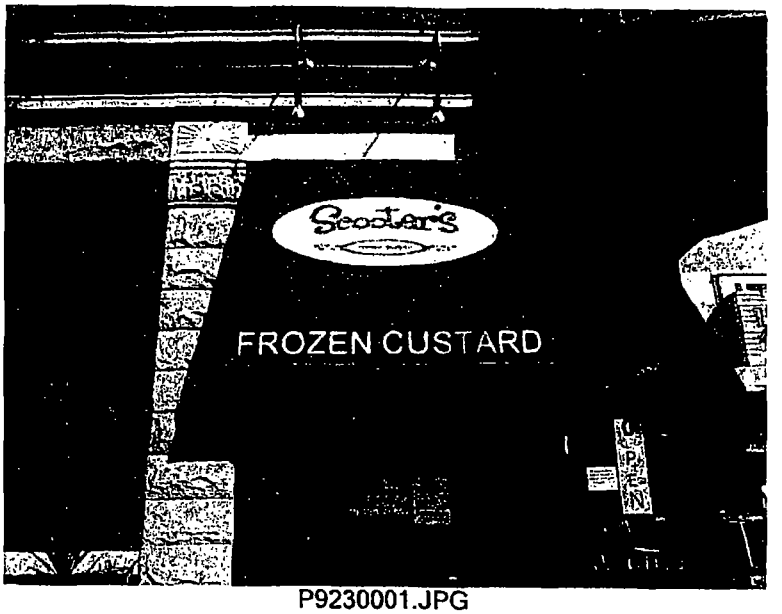


Paulina St.

P9230001.JPG
09/23/2010



Belmont Ave

P9230002.JPG
09/23/2010

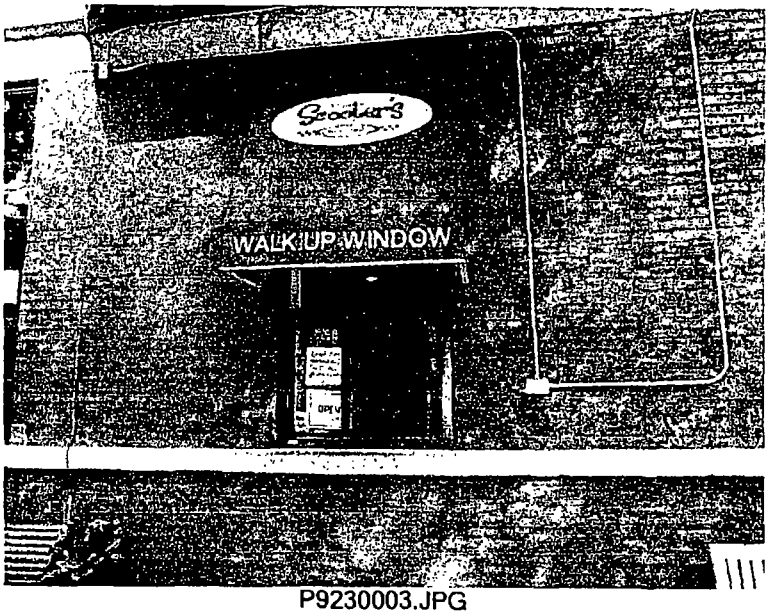

Paulina St.

P9230003.JPG
09/23/2010

Department of Business Affairs and Consumer Protection
Business Assistance Center - Public Way Use Unit
City Hall - 121 N. LaSalle Street, Room 800 • Chicago, IL 60602
(312)-74-GOBIZ (312-744-6249) • (312) 744-1944 (TTY)
http://www.cityofchicago.org/bacp

04/10/2013

Alderman **Scott Waguespack**
Ward # **32**
City of Chicago
City Hall, Room **300**
121 North LaSalle Street
Chicago, Illinois 60602

Re: An ordinance to use and maintain a portion of the public right-of-way for **three (3) awning(s)** for **SCOOTER'S FROZEN CUSTARD LLC**, adjacent to the premises known as **1658 W. Belmont Ave.**.

Dear Alderman **Scott Waguespack**:

The applicant referenced above has requested the use of the public right-of-way for a **awning(s)**. An ordinance has been prepared by the Department of Business Affairs and Consumer Protection – Business Assistance Center - Public Way Use Unit for presentation to the City Council. Because this request was made for properties located in your ward, as approved by you as per the attached, I respectfully request that you introduce the attached ordinance at the next City Council meeting.

If you have any questions regarding this ordinance, please contact Anthony Bertuca at (312) 744-5506.

Department of Business Affairs and Consumer Protection

Office of the City Clerk

O2013-2779

Office of the City Clerk

City Council Document Tracking Sheet

Meeting Date:	4/10/2013
Sponsor(s):	Waguespack, Scott (32)
Type:	Ordinance
Title:	Awning(s) for Soundz Good, Inc.
Committee(s) Assignment:	Committee on Transportation and Public Way

ORDINANCE
SOUNDZ GOOD INC
Acct. No. 28597 - 1
Permit No. 1105514

Be It Ordained by the City Council of the City of Chicago:

SECTION 1. Permission and authority are hereby given and granted to SOUNDZ GOOD INC, upon the terms and subject to the conditions of this ordinance to maintain and use, as now constructed, two (2) Awning(s) projecting over the public right-of-way adjacent to its premises known as 3447 N. Western Ave..

Said Awning(s) at N. Western Avenue measure(s):
Two (2) at nineteen (19) feet in length, and two (2) feet in width for a total of seventy-six (76) square feet.

The location of said privilege shall be as shown on prints kept on file with the Department of Business Affairs and Consumer Protection and the Office of the City Clerk.

Said privilege shall be constructed in accordance with plans and specifications approved by the Zoning Department - Signs.

This grant of privilege in the public way shall be subject to the provisions of Section 10-28-015 and all other required provisions of the Municipal Code of Chicago.

The grantee shall pay to the City of Chicago as compensation for the privilege #1105514 herein granted the sum of one hundred ($100.00) per annum in advance.


A 25% penalty will be added for payments received after due date.

The permit holder agrees to hold the City of Chicago harmless for any damage, relocation or replacement costs associated with damage, relocation or removal of private property caused by the City performing work in the public way.

Authority herein given and granted for a period of five (5) years from and after 02/06/2013.

Alderman Scott Waguespack

Scott Waguespack 32nd Ward

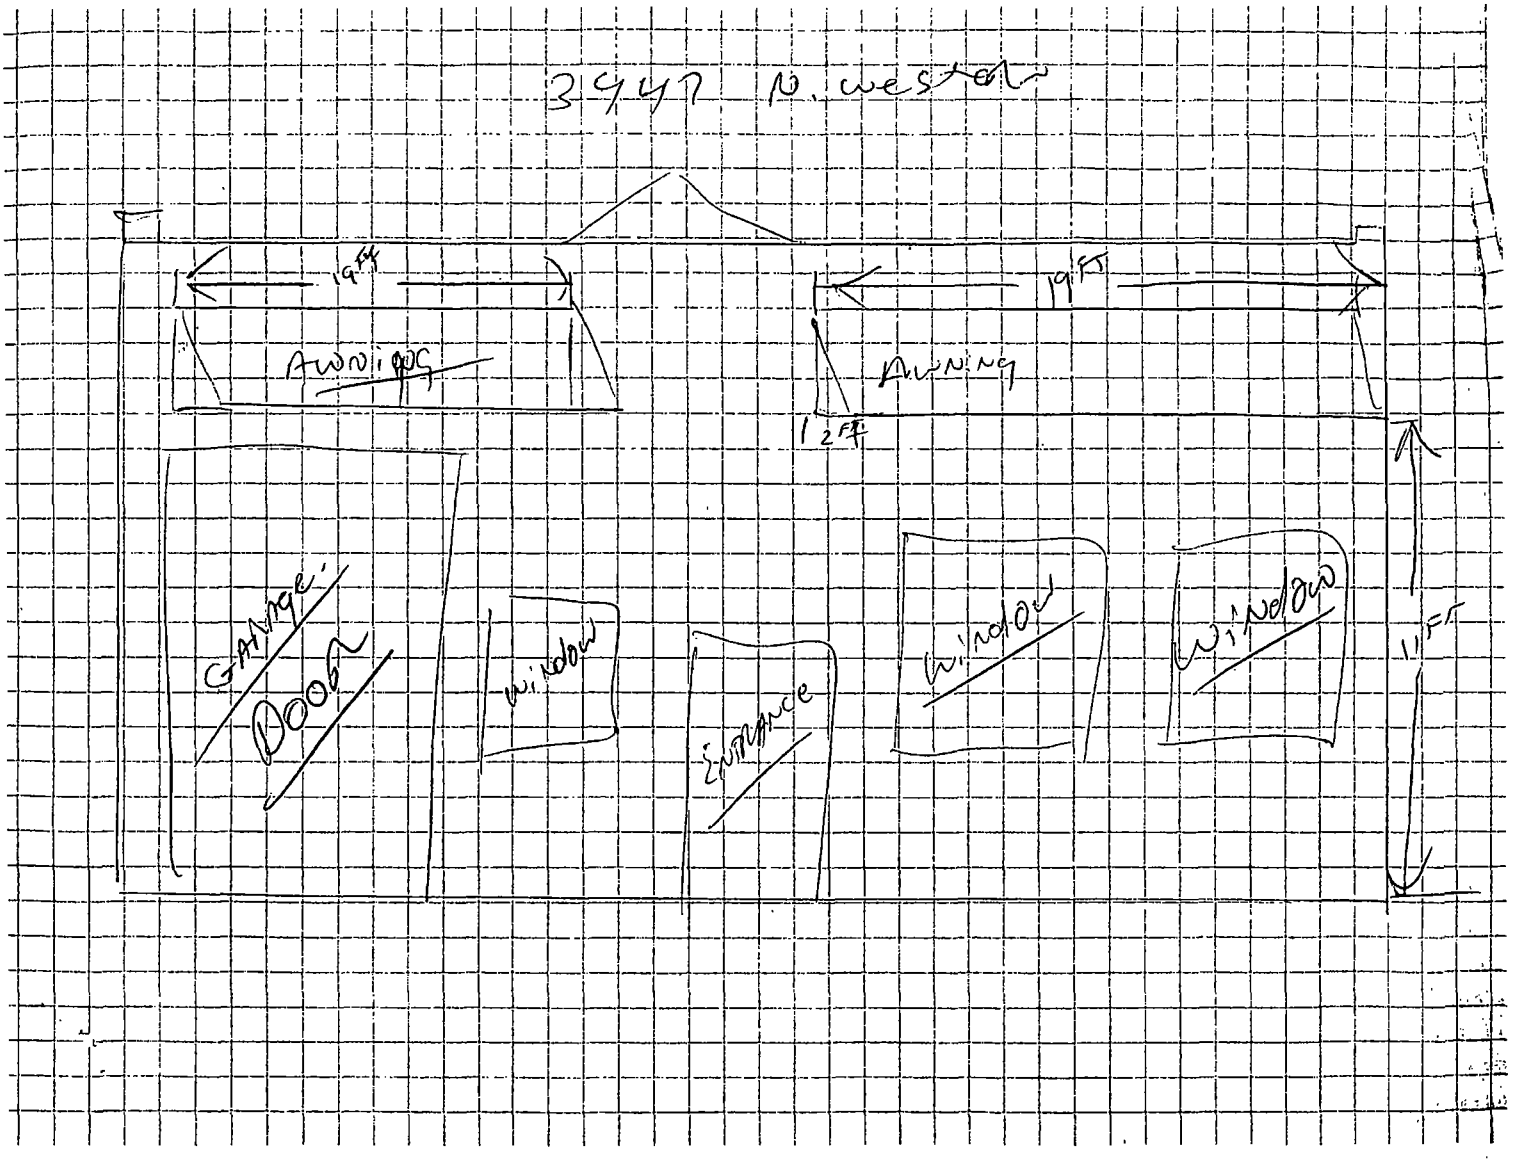
3454 N. western
19FT
AWNING
19FT
AWNING
12FT
GARAGE DOOR
WINDOW
ENTRANCE
WINDOW
WINDOW
11FT

Department of Business Affairs and Consumer Protection
Business Assistance Center - Public Way Use Unit
City Hall - 121 N. LaSalle Street, Room 800 • Chicago, IL 60602
(312)-74-GOBIZ (312-744-6249) • (312) 744-1944 (TTY)
http://www.cityofchicago.org/bacp

04/10/2013

Alderman **Scott Waguespack**
Ward # **32**
City of Chicago
City Hall, Room **300**
121 North LaSalle Street
Chicago, Illinois 60602

Re: An ordinance to use and maintain a portion of the public right-of-way for **two (2) awning(s)** for **SOUNDZ GOOD INC**, adjacent to the premises known as **3447 N. Western Ave.**.

Dear Alderman **Scott Waguespack**:

The applicant referenced above has requested the use of the public right-of-way for a **awning(s)**. An ordinance has been prepared by the Department of Business Affairs and Consumer Protection – Business Assistance Center - Public Way Use Unit for presentation to the City Council. Because this request was made for properties located in your ward, as approved by you as per the attached, I respectfully request that you introduce the attached ordinance at the next City Council meeting.

If you have any questions regarding this ordinance, please contact Anthony Bertuca at (312) 744-5506.

Department of Business Affairs and Consumer Protection

Office of the City Clerk

O2013-2783

Office of the City Clerk

City Council Document Tracking Sheet

Meeting Date:	4/10/2013
Sponsor(s):	Waguespack, Scott (32)
Type:	Ordinance
Title:	Awning(s) for Universal Sole
Committee(s) Assignment:	Committee on Transportation and Public Way

ORDINANCE
UNIVERSAL SOLE
Acct. No. 338928 - 1
Permit No. 1103778

Be It Ordained by the City Council of the City of Chicago:

SECTION 1. Permission and authority are hereby given and granted to UNIVERSAL SOLE, upon the terms and subject to the conditions of this ordinance to maintain and use, as now constructed, one (1) Awning(s) projecting over the public right-of-way adjacent to its premises known as 3052 N. Lincoln Ave..

Said Awning(s) at N. Lincoln Avenue measure(s):
One (1) at twenty-five (25) feet in length, and two (2) feet in width for a total of fifty (50) square feet.

The location of said privilege shall be as shown on prints kept on file with the Department of Business Affairs and Consumer Protection and the Office of the City Clerk.

Said privilege shall be constructed in accordance with plans and specifications approved by the Zoning Department - Signs.

This grant of privilege in the public way shall be subject to the provisions of Section 10-28-015 and all other required provisions of the Municipal Code of Chicago.

The grantee shall pay to the City of Chicago as compensation for the privilege #1103778 herein granted the sum of fifty ($50.00) per annum in advance.

A 25% penalty will be added for payments received after due date.

The permit holder agrees to hold the City of Chicago harmless for any damage, relocation or replacement costs associated with damage, relocation or removal of private property caused by the City performing work in the public way.

Authority herein given and granted for a period of five (5) years from and after Date of Passage.

Alderman _____

Scott Waguespack 32nd Ward

CANOPY
3052 N. LINCOLN AVE
RUNNING MAN SPORTS LLC
2' DEPTH
5' HT. OF CANOPY STRUCTURE
25' LENGTH ALONG PUBLIC WAY
9' HT. FROM GROUND LEVEL
GRADE LEVEL
SIDEWALK
2' DEPTH
DEPTH OF CANOPY OVER PUBLIC WAY

Department of Business Affairs and Consumer Protection
Business Assistance Center - Public Way Use Unit
City Hall - 121 N. LaSalle Street, Room 800 • Chicago, IL 60602
(312)-74-GOBIZ (312-744-6249) • (312) 744-1944 (TTY)
http://www.cityofchicago.org/bacp

04/10/2013

Alderman **Scott Waguespack**
Ward # **32**
City of Chicago
City Hall, Room **300**
121 North LaSalle Street
Chicago, Illinois 60602

Re: An ordinance to use and maintain a portion of the public right-of-way for **one (1) awning(s)** for **UNIVERSAL SOLE**, adjacent to the premises known as **3052 N. Lincoln Ave.**.

Dear Alderman **Scott Waguespack**:

The applicant referenced above has requested the use of the public right-of-way for a **awning(s)**. An ordinance has been prepared by the Department of Business Affairs and Consumer Protection – Business Assistance Center - Public Way Use Unit for presentation to the City Council. Because this request was made for properties located in your ward, as approved by you as per the attached, I respectfully request that you introduce the attached ordinance at the next City Council meeting.

If you have any questions regarding this ordinance, please contact Anthony Bertuca at (312) 744-5506.

Department of Business Affairs and Consumer Protection

Office of the City Clerk

O2013-2785

Office of the City Clerk

City Council Document Tracking Sheet

Meeting Date:	4/10/2013
Sponsor(s):	Colón, Rey (35)
Type:	Ordinance
Title:	Awning(s) for Suite 25
Committee(s) Assignment:	Committee on Transportation and Public Way

ORDINANCE
SUITE 25
Acct. No. 328690 - 1
Permit No. 1102868

Be It Ordained by the City Council of the City of Chicago:

SECTION 1. Permission and authority are hereby given and granted to SUITE 25, upon the terms and subject to the conditions of this ordinance to construct, install, maintain and use one (1) Awning(s) projecting over the public right-of-way adjacent to its premises known as 2529 N. Milwaukee Ave..

Said Awning(s) at N. Milwaukee measure(s):
One (1) at forty-nine (49) feet in length, and two point five (2.5) feet in width for a total of one hundred twenty-two point five (122.5) square feet.

The location of said privilege shall be as shown on prints kept on file with the Department of Business Affairs and Consumer Protection and the Office of the City Clerk.

Said privilege shall be constructed in accordance with plans and specifications approved by the Zoning Department - Signs.

This grant of privilege in the public way shall be subject to the provisions of Section 10-28-015 and all other required provisions of the Municipal Code of Chicago.


The grantee shall pay to the City of Chicago as compensation for the privilege #1102868 herein granted the sum of seventy-four ($74.00) per annum in advance.

A 25% penalty will be added for payments received after due date.

The permit holder agrees to hold the City of Chicago harmless for any damage, relocation or replacement costs associated with damage, relocation or removal of private property caused by the City performing work in the public way.

Authority herein given and granted for a period of five (5) years from and after Date of Passage.

Alderman _____
Reynaldo Colon 35th Ward

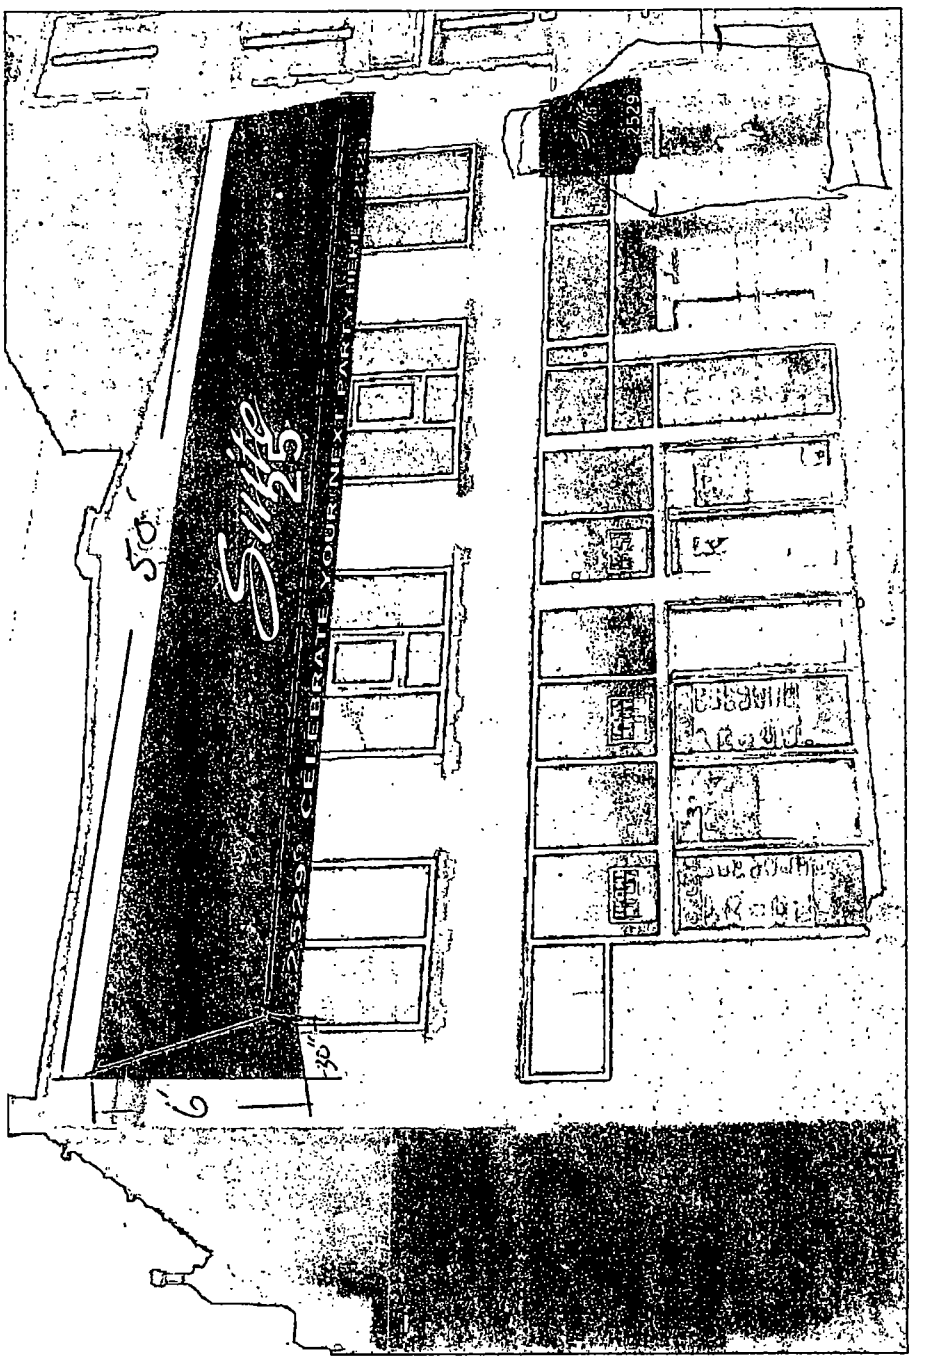
Suite
2529
CELEBRATE YOUR NEXT PARTY HERE
50'
30"

Department of Business Affairs and Consumer Protection
Business Assistance Center - Public Way Use Unit
City Hall - 121 N. LaSalle Street, Room 800 • Chicago, IL 60602
(312)-74-GOBIZ (312-744-6249) • (312) 744-1944 (TTY)
http://www.cityofchicago.org/bacp

04/10/2013

Alderman **Reynaldo Colon**
Ward # **35**
City of Chicago
City Hall, Room **203**
121 North LaSalle Street
Chicago, Illinois 60602

Re: An ordinance to use and maintain a portion of the public right-of-way for **one (1) awning(s)** for **SUITE 25**, adjacent to the premises known as **2529 N. Milwaukee Ave.**.

Dear Alderman **Reynaldo Colon**:

The applicant referenced above has requested the use of the public right-of-way for a **awning(s)**. An ordinance has been prepared by the Department of Business Affairs and Consumer Protection – Business Assistance Center - Public Way Use Unit for presentation to the City Council. Because this request was made for properties located in your ward, as approved by you as per the attached, I respectfully request that you introduce the attached ordinance at the next City Council meeting.

If you have any questions regarding this ordinance, please contact Anthony Bertuca at (312) 744-5506.

Department of Business Affairs and Consumer Protection

Office of the City Clerk

O2013-2786

Office of the City Clerk

City Council Document Tracking Sheet

Meeting Date:	4/10/2013
Sponsor(s):	Mitts, Emma (37)
Type:	Ordinance
Title:	Awning(s) for Chicago Ave Foods
Committee(s) Assignment:	Committee on Transportation and Public Way

ORDINANCE
Chicago Ave Foods
Acct. No. 257858 - 1
Permit No. 1105512

Be It Ordained by the City Council of the City of Chicago:

SECTION 1. Permission and authority are hereby given and granted to Chicago Ave Foods, upon the terms and subject to the conditions of this ordinance to maintain and use, as now constructed, one (1) Awning(s) projecting over the public right-of-way adjacent to its premises known as 5142 W. Chicago Ave..

Said Awning(s) at Chicago Avenue measure(s):
One (1) at twenty-five (25) feet in length, and two (2) feet in width for a total of fifty (50) square feet.

The location of said privilege shall be as shown on prints kept on file with the Department of Business Affairs and Consumer Protection and the Office of the City Clerk.

Said privilege shall be constructed in accordance with plans and specifications approved by the Zoning Department - Signs.


This grant of privilege in the public way shall be subject to the provisions of Section 10-28-015 and all other required provisions of the Municipal Code of Chicago.

The grantee shall pay to the City of Chicago as compensation for the privilege #1105512 herein granted the sum of fifty ($50.00) per annum in advance.


A 25% penalty will be added for payments received after due date.


The permit holder agrees to hold the City of Chicago harmless for any damage, relocation or replacement costs associated with damage, relocation or removal of private property caused by the City performing work in the public way.


Authority herein given and granted for a period of five (5) years from and after 02/06/2013.

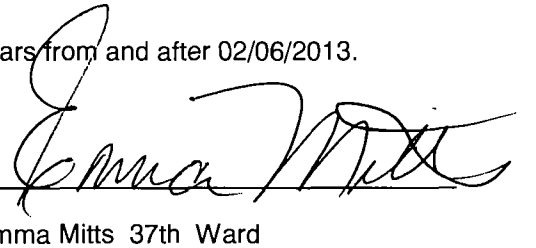Alderman 

Emma Mitts 37th Ward

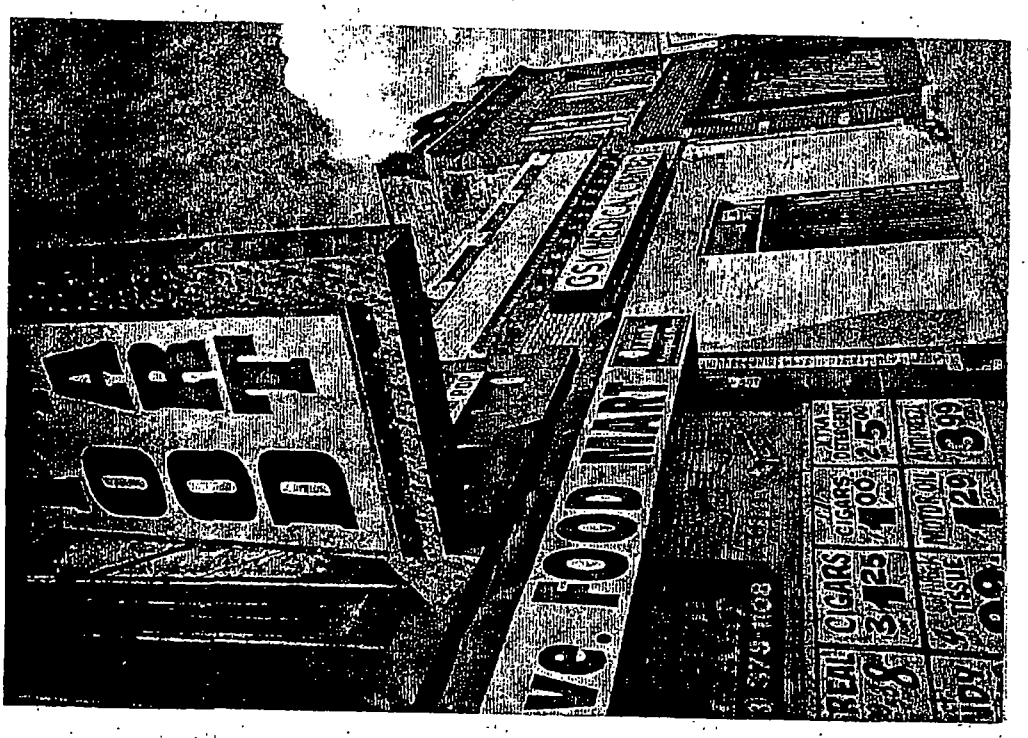
FOOD MART
CIGARS
CIGARS
MOTOR OIL
TISSUE

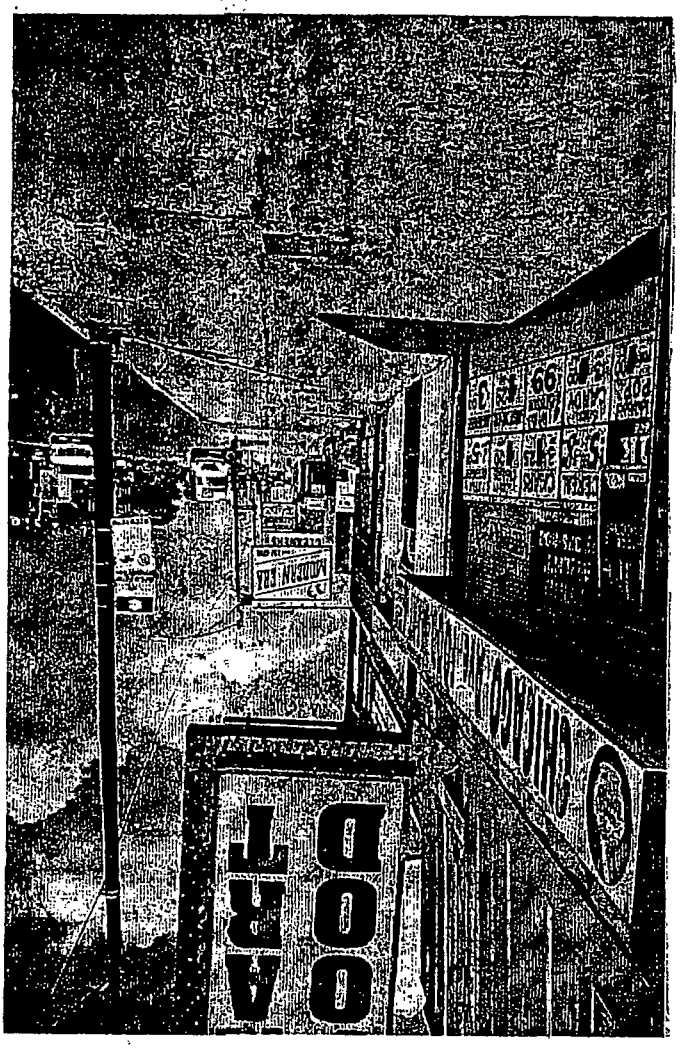
CHICAGO AVE

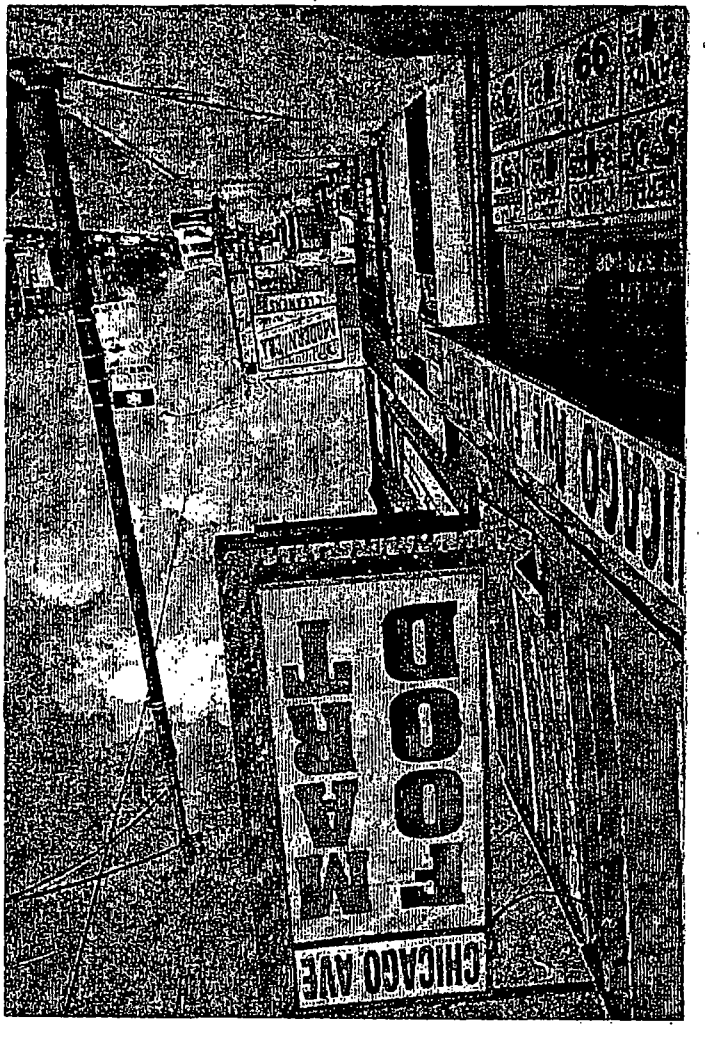
CHICAGO AVE

Department of Business Affairs and Consumer Protection
Business Assistance Center - Public Way Use Unit
City Hall - 121 N. LaSalle Street, Room 800 • Chicago, IL 60602
(312)-74-GOBIZ (312-744-6249) • (312) 744-1944 (TTY)
http://www.cityofchicago.org/bacp

04/10/2013

Alderman **Emma Mitts**
Ward # **37**
City of Chicago
City Hall, Room **300**
121 North LaSalle Street
Chicago, Illinois 60602

Re: An ordinance to use and maintain a portion of the public right-of-way for **one (1) awning(s)** for **Chicago Ave Foods**, adjacent to the premises known as **5142 W. Chicago Ave.**.

Dear Alderman **Emma Mitts**:

The applicant referenced above has requested the use of the public right-of-way for a **awning(s)**. An ordinance has been prepared by the Department of Business Affairs and Consumer Protection – Business Assistance Center - Public Way Use Unit for presentation to the City Council. Because this request was made for properties located in your ward, as approved by you as per the attached, I respectfully request that you introduce the attached ordinance at the next City Council meeting.

If you have any questions regarding this ordinance, please contact Anthony Bertuca at (312) 744-5506.

Department of Business Affairs and Consumer Protection

Office of the City Clerk

O2013-2788

Office of the City Clerk

City Council Document Tracking Sheet

Meeting Date:	4/10/2013
Sponsor(s):	Laurino, Margaret (39)
Type:	Ordinance
Title:	Awning(s) for Dunleavy Construction Co.
Committee(s) Assignment:	Committee on Transportation and Public Way

ORDINANCE
DUNLEAVY CONSTRUCTION COMPANY
Acct. No. 38096 - 4
Permit No. 1105485

Be It Ordained by the City Council of the City of Chicago:

SECTION 1. Permission and authority are hereby given and granted to DUNLEAVY CONSTRUCTION COMPANY, upon the terms and subject to the conditions of this ordinance to maintain and use, as now constructed, one (1) Awning(s) projecting over the public right-of-way adjacent to its premises known as 4505 N. Elston Ave..

Said Awning(s) at N. Elston measure(s):
One (1) at seventeen (17) feet in length, and two (2) feet in width for a total of thirty-four (34) square feet.

The location of said privilege shall be as shown on prints kept on file with the Department of Business Affairs and Consumer Protection and the Office of the City Clerk.

Said privilege shall be constructed in accordance with plans and specifications approved by the Zoning Department - Signs.

This grant of privilege in the public way shall be subject to the provisions of Section 10-28-015 and all other required provisions of the Municipal Code of Chicago.

The grantee shall pay to the City of Chicago as compensation for the privilege #1105485 herein granted the sum of fifty ($50.00) per annum in advance.


A 25% penalty will be added for payments received after due date.

The permit holder agrees to hold the City of Chicago harmless for any damage, relocation or replacement costs associated with damage, relocation or removal of private property caused by the City performing work in the public way.

Authority herein given and granted for a period of five (5) years from and after 02/06/2013.

Alderman _____

Margaret Laurino 39th Ward

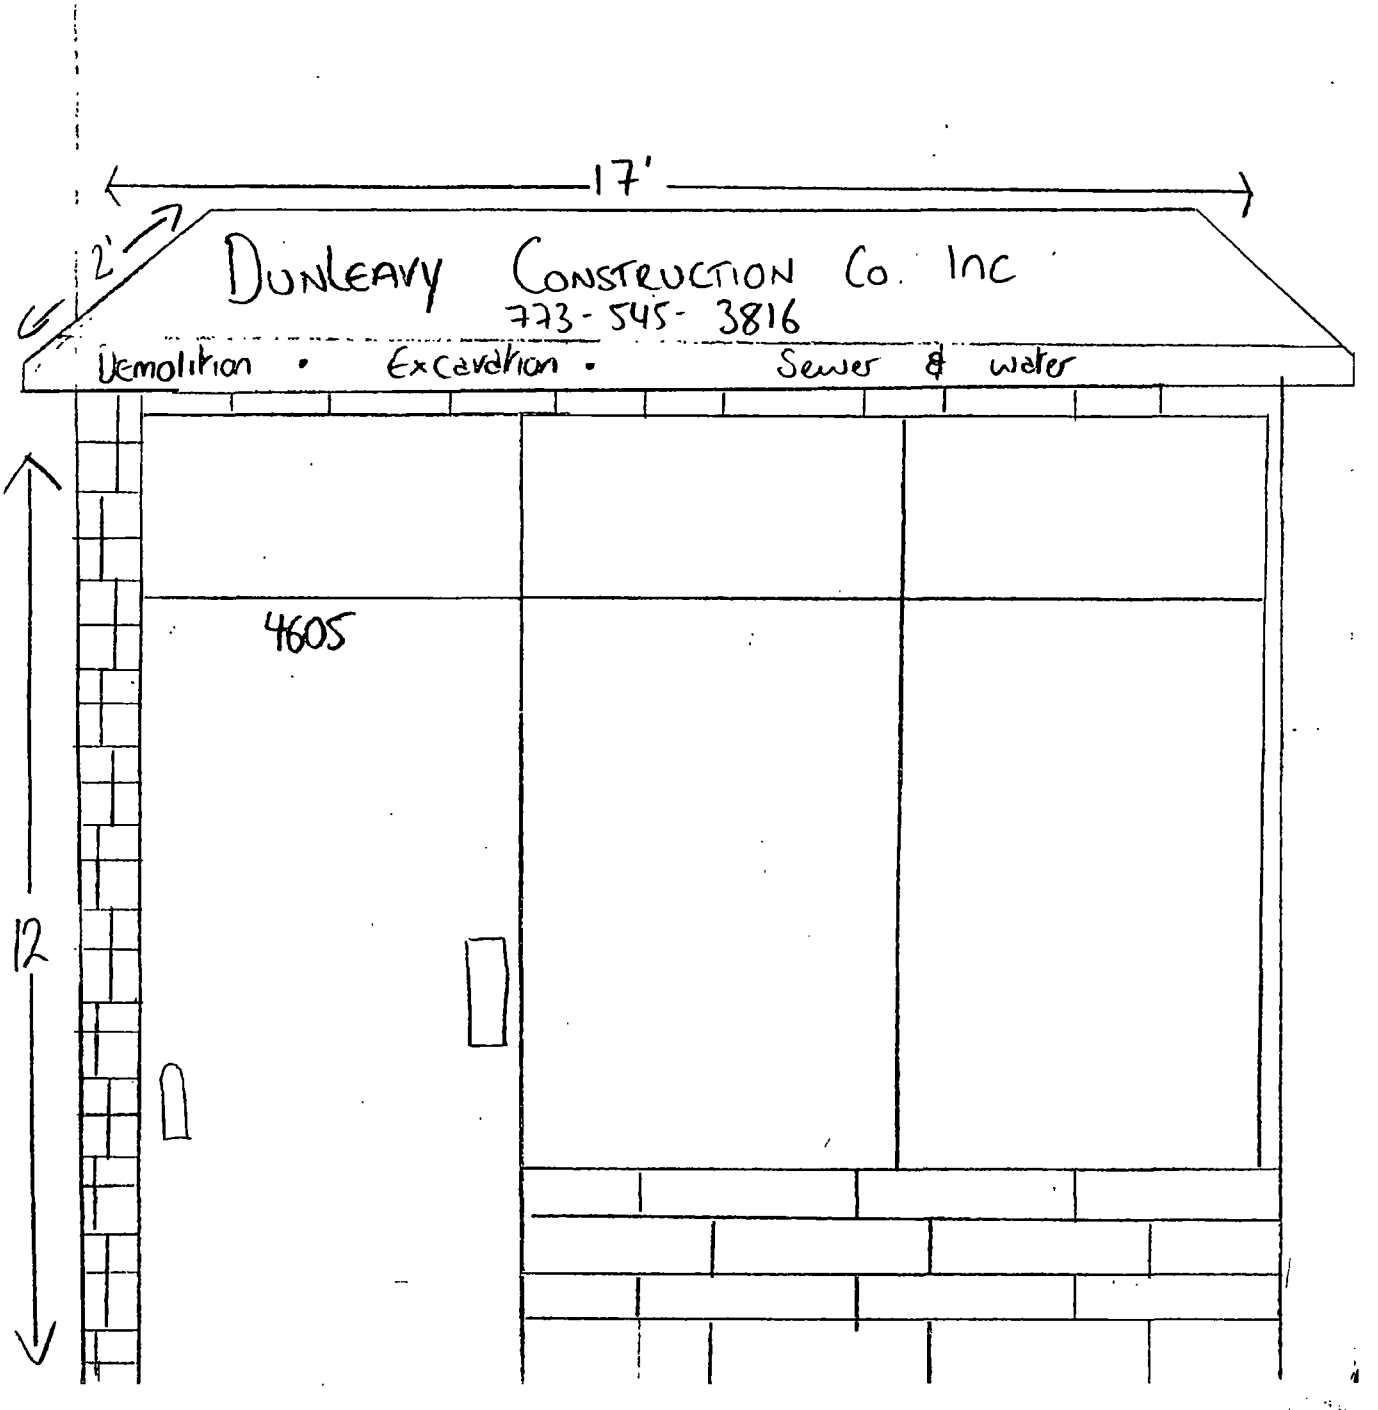
17'
2'
DUNLEAVY CONSTRUCTION Co. Inc
773-545-3816
Demolition • Excavation • Sewer & water
4605
12

Office of the City Clerk

O2013-2789

Office of the City Clerk

City Council Document Tracking Sheet

Meeting Date:	4/10/2013
Sponsor(s):	Laurino, Margaret (39)
Type:	Ordinance
Title:	Awning(s) for Lake View Art Supply
Committee(s) Assignment:	Committee on Transportation and Public Way

ORDINANCE
LAKE VIEW ART SUPPLY
Acct. No. 253536 - 3
Permit No. 1104064

Be It Ordained by the City Council of the City of Chicago:

SECTION 1. Permission and authority are hereby given and granted to LAKE VIEW ART SUPPLY, upon the terms and subject to the conditions of this ordinance to construct, install, maintain and use one (1) Awning(s) projecting over the public right-of-way adjacent to its premises known as 3314 W. Foster Ave..

Said Awning(s) at W Foster Ave measure(s):
One (1) at thirty (30) feet in length, and three (3) feet in width for a total of ninety (90) square feet.

The location of said privilege shall be as shown on prints kept on file with the Department of Business Affairs and Consumer Protection and the Office of the City Clerk.

Said privilege shall be constructed in accordance with plans and specifications approved by the Zoning Department - Signs.

This grant of privilege in the public way shall be subject to the provisions of Section 10-28-015 and all other required provisions of the Municipal Code of Chicago.

The grantee shall pay to the City of Chicago as compensation for the privilege #1104064 herein granted the sum of fifty-five ($55.00) per annum in advance.


A 25% penalty will be added for payments received after due date.

The permit holder agrees to hold the City of Chicago harmless for any damage, relocation or replacement costs associated with damage, relocation or removal of private property caused by the City performing work in the public way.

Authority herein given and granted for a period of five (5) years from and after Date of Passage.

Alderman _____

Margaret Laurino 39th Ward

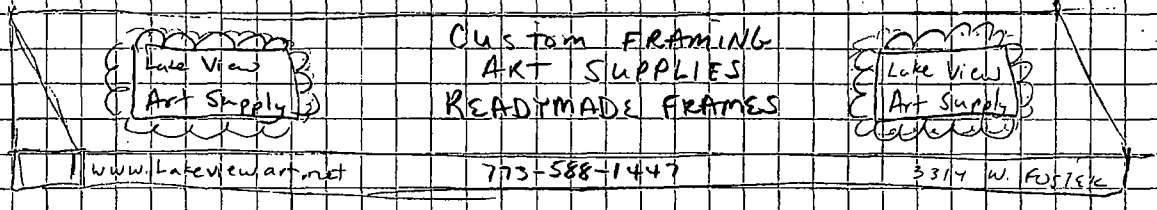
Lake View
Art Supply
CUSTOM FRAMING
ART SUPPLIES
READYMADE FRAMES
Lake View
Art Supply
www.Lakeviewart.net
773-588-1447
3314 W. Fullerton

Office of the City Clerk

O2013-2790

Office of the City Clerk

City Council Document Tracking Sheet

Meeting Date:	4/10/2013
Sponsor(s):	Laurino, Margaret (39)
Type:	Ordinance
Title:	Awning(s) for Rosa's Unisex
Committee(s) Assignment:	Committee on Transportation and Public Way

ORDINANCE
ROSA'S UNISEX
Acct. No. 260561 - 2
Permit No. 1105517

Be It Ordained by the City Council of the City of Chicago:

SECTION 1. Permission and authority are hereby given and granted to ROSA'S UNISEX, upon the terms and subject to the conditions of this ordinance to maintain and use, as now constructed, one (1) Awning(s) projecting over the public right-of-way adjacent to its premises known as 3957 W. Lawrence Ave..

Said Awning(s) at W. Lawrence measure(s):
One (1) at fifteen (15) feet in length, and two (2) feet in width for a total of thirty (30) square feet.

The location of said privilege shall be as shown on prints kept on file with the Department of Business Affairs and Consumer Protection and the Office of the City Clerk.

Said privilege shall be constructed in accordance with plans and specifications approved by the Zoning Department - Signs.

This grant of privilege in the public way shall be subject to the provisions of Section 10-28-015 and all other required provisions of the Municipal Code of Chicago.

The grantee shall pay to the City of Chicago as compensation for the privilege #1105517 herein granted the sum of fifty ($50.00) per annum in advance.

A 25% penalty will be added for payments received after due date.


The permit holder agrees to hold the City of Chicago harmless for any damage, relocation or replacement costs associated with damage, relocation or removal of private property caused by the City performing work in the public way.


Authority herein given and granted for a period of five (5) years from and after 02/06/2013.

Alderman _____

Margaret Laurino 39th Ward

3957 W. LAWRENCE AV.
60625

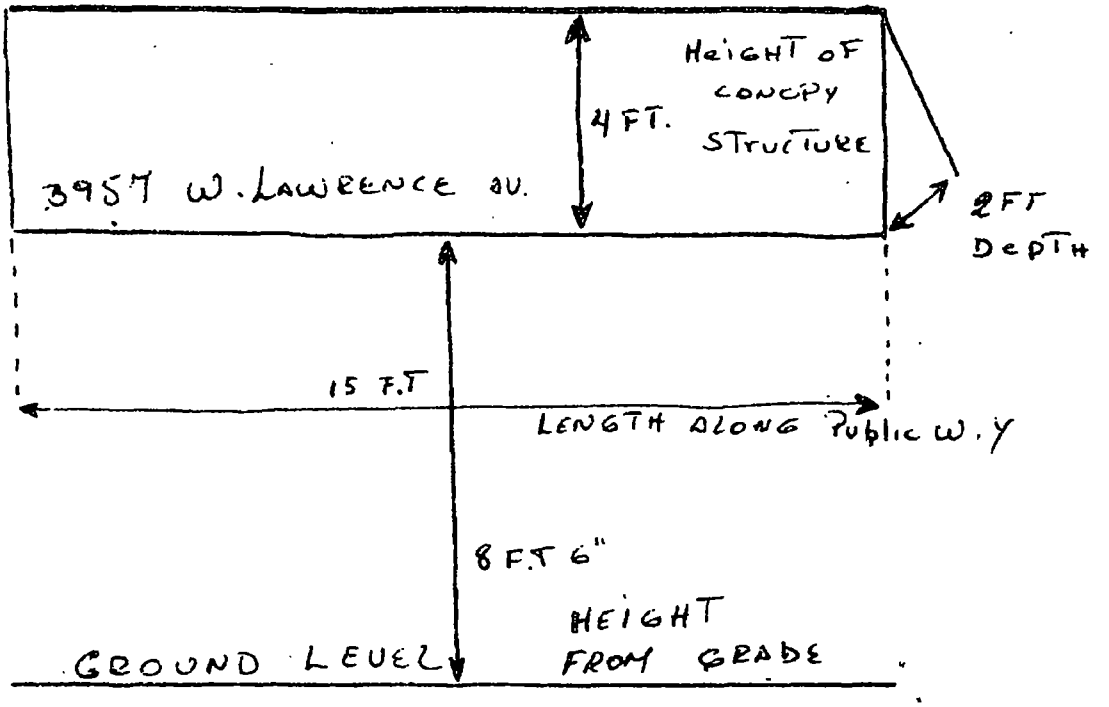

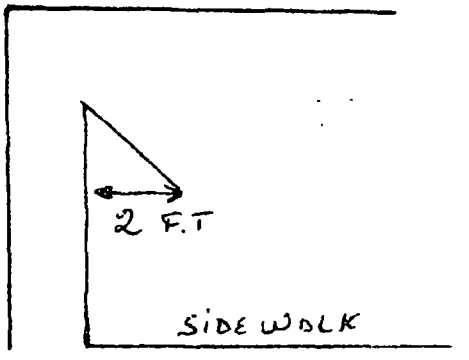

DEPT OF CANOPY OVER Public Way

Office of the City Clerk

O2013-2797

Office of the City Clerk

City Council Document Tracking Sheet

Meeting Date:	4/10/2013
Sponsor(s):	O'Connor, Patrick (40)
Type:	Ordinance
Title:	Awning(s) for Active Pet, The
Committee(s) Assignment:	Committee on Transportation and Public Way

ORDINANCE
The Active Pet
Acct. No. 355291 - 1
Permit No. 1093767

Be It Ordained by the City Council of the City of Chicago:

SECTION 1. Permission and authority are hereby given and granted to The Active Pet, upon the terms and subject to the conditions of this ordinance to maintain and use, as now constructed, one (1) Awning(s) projecting over the public right-of-way adjacent to its premises known as 5441 1/2 N. Lincoln Ave..

Said Awning(s) at N. Lincoln measure(s):
One (1) at sixteen (16) feet in length, and two (2) feet in width for a total of thirty-two (32) square feet.

The location of said privilege shall be as shown on prints kept on file with the Department of Business Affairs and Consumer Protection and the Office of the City Clerk.

Said privilege shall be constructed in accordance with plans and specifications approved by the Zoning Department - Signs.

This grant of privilege in the public way shall be subject to the provisions of Section 10-28-015 and all other required provisions of the Municipal Code of Chicago.

The grantee shall pay to the City of Chicago as compensation for the privilege #1093767 herein granted the sum of fifty ($50.00) per annum in advance.

A 25% penalty will be added for payments received after due date.

The permit holder agrees to hold the City of Chicago harmless for any damage, relocation or replacement costs associated with damage, relocation or removal of private property caused by the City performing work in the public way.

Authority herein given and granted for a period of five (5) years from and after Date of Passage.

Alderman _____

Patrick O'Connor 40th Ward


APPLICATION TO USE THE PUBLIC RIGHT OF WAY

EXAMPLE OF CANOPY/AWNING DRAWING

CANOPY DRAWINGS

PROPERTY LOCATION: 5441 N. Lincoln Ave.

ORGANIZATION'S NAME: Active Pet

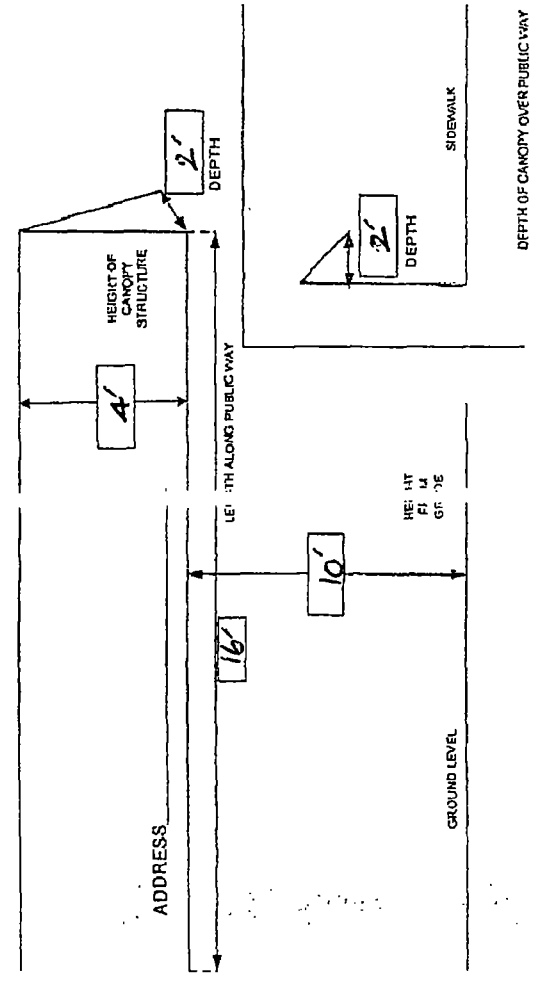

SIGN AMERICA INC
2748 W. Devon Ave.
Chicago, IL 60645
Tel: (773) 262-7800

Department of Business Affairs and Consumer Protection
Business Assistance Center - Public Way Use Unit
City Hall - 121 N. LaSalle Street, Room 800 • Chicago, IL 60602
(312)-74-GOBIZ (312-744-6249) • (312) 744-1944 (TTY)
http://www.cityofchicago.org/bacp

04/10/2013

Alderman **Patrick O'Connor**
Ward # **40**
City of Chicago
City Hall, Room **305**
121 North LaSalle Street
Chicago, Illinois 60602

Re: An ordinance to use and maintain a portion of the public right-of-way for **one (1) awning(s)** for **The Active Pet**, adjacent to the premises known as **5441 1/2 N. Lincoln Ave.**.

Dear Alderman **Patrick O'Connor**:

The applicant referenced above has requested the use of the public right-of-way for a **awning(s)**. An ordinance has been prepared by the Department of Business Affairs and Consumer Protection – Business Assistance Center - Public Way Use Unit for presentation to the City Council. Because this request was made for properties located in your ward, as approved by you as per the attached, I respectfully request that you introduce the attached ordinance at the next City Council meeting.

If you have any questions regarding this ordinance, please contact Anthony Bertuca at (312) 744-5506.

Department of Business Affairs and Consumer Protection

Office of the City Clerk

O2013-2799

Office of the City Clerk

City Council Document Tracking Sheet

Meeting Date:	4/10/2013
Sponsor(s):	O'Connor, Mary (41)
Type:	Ordinance
Title:	Awning(s) for Mather's More Than A Cafe
Committee(s) Assignment:	Committee on Transportation and Public Way

ORDINANCE
MATHER'S MORE THAN A CAFE
Acct. No. 312829 - 1
Permit No. 1105574

Be It Ordained by the City Council of the City of Chicago:

SECTION 1. Permission and authority are hereby given and granted to MATHER'S MORE THAN A CAFE, upon the terms and subject to the conditions of this ordinance to maintain and use, as now constructed, three (3) Awning(s) projecting over the public right-of-way adjacent to its premises known as 7134 W. Higgins Ave..

Said Awning(s) at W Higgins measure(s):
One (1) at ten (10) feet in length, and three point five (3.5) feet in width for a total of thirty-five (35) square feet.
One (1) at nineteen (19) feet in length, and three point three three (3.33) feet in width for a total of sixty-three point two seven (63.27) square feet.
One (1) at eighteen (18) feet in length, and three point three three (3.33) feet in width for a total of fifty-nine point nine four (59.94) square feet.

The location of said privilege shall be as shown on prints kept on file with the Department of Business Affairs and Consumer Protection and the Office of the City Clerk.

Said privilege shall be constructed in accordance with plans and specifications approved by the Zoning Department - Signs.


This grant of privilege in the public way shall be subject to the provisions of Section 10-28-015 and all other required provisions of the Municipal Code of Chicago.

The grantee shall pay to the City of Chicago as compensation for the privilege #1105574 herein granted the sum of one hundred fifty ($150.00) per annum in advance.


A 25% penalty will be added for payments received after due date.

The permit holder agrees to hold the City of Chicago harmless for any damage, relocation or replacement costs associated with damage, relocation or removal of private property caused by the City performing work in the public way.

Authority herein given and granted for a period of five (5) years from and after 04/09/2013.

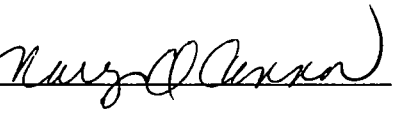Alderman 

Mary O'Connor 41st Ward

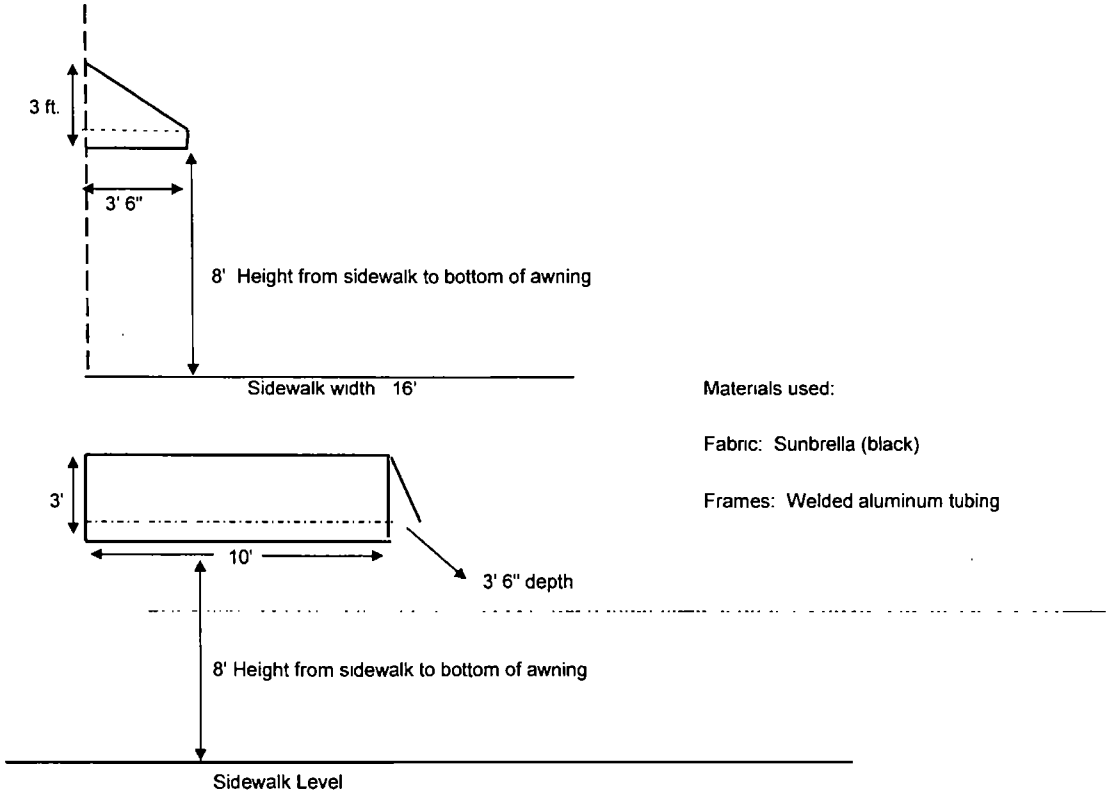

Materials used:

Fabric: Sunbrella (black)

Frames: Welded aluminum tubing

Side awning (facing Neva) at 7134 W. Higgins

Department of Business Affairs and Consumer Protection
Business Assistance Center - Public Way Use Unit
City Hall - 121 N. LaSalle Street, Room 800 • Chicago, IL 60602
(312)-74-GOBIZ (312-744-6249) • (312) 744-1944 (TTY)
http://www.cityofchicago.org/bacp

04/10/2013

Alderman **Mary O'Connor**
Ward # **41**
City of Chicago
City Hall, Room **203**
121 North LaSalle Street
Chicago, Illinois 60602

Re: An ordinance to use and maintain a portion of the public right-of-way for **three (3) awning(s)** for **MATHER'S MORE THAN A CAFE**, adjacent to the premises known as **7134 W. Higgins Ave.**.

Dear Alderman **Mary O'Connor**:

The applicant referenced above has requested the use of the public right-of-way for a **awning(s)**. An ordinance has been prepared by the Department of Business Affairs and Consumer Protection – Business Assistance Center - Public Way Use Unit for presentation to the City Council. Because this request was made for properties located in your ward, as approved by you as per the attached, I respectfully request that you introduce the attached ordinance at the next City Council meeting.

If you have any questions regarding this ordinance, please contact Anthony Bertuca at (312) 744-5506.

Department of Business Affairs and Consumer Protection

Office of the City Clerk

O2013-2803

Office of the City Clerk

City Council Document Tracking Sheet

Meeting Date:	4/10/2013
Sponsor(s):	Reilly, Brendan (42)
Type:	Ordinance
Title:	Awning(s) for Dennis Bartolomei
Committee(s) Assignment:	Committee on Transportation and Public Way

ORDINANCE
DENNIS BARTOLOMEI
Acct. No. 313210 - 1
Permit No. 1104047

Be It Ordained by the City Council of the City of Chicago:

SECTION 1. Permission and authority are hereby given and granted to DENNIS BARTOLOMEI, upon the terms and subject to the conditions of this ordinance to maintain and use, as now constructed, one (1) Awning(s) projecting over the public right-of-way adjacent to its premises known as 15 E. Pearson St..

Said Awning(s) at E. Pearson measure(s):
One (1) at three point six seven (3.67) feet in length, and three point six seven (3.67) feet in width for a total of thirteen point four seven (13.47) square feet.

The location of said privilege shall be as shown on prints kept on file with the Department of Business Affairs and Consumer Protection and the Office of the City Clerk.

Said privilege shall be constructed in accordance with plans and specifications approved by the Zoning Department - Signs.

This grant of privilege in the public way shall be subject to the provisions of Section 10-28-015 and all other required provisions of the Municipal Code of Chicago.

The grantee shall pay to the City of Chicago as compensation for the privilege #1104047 herein granted the sum of fifty ($50.00) per annum in advance.

A 25% penalty will be added for payments received after due date.

The permit holder agrees to hold the City of Chicago harmless for any damage, relocation or replacement costs associated with damage, relocation or removal of private property caused by the City performing work in the public way.


Authority herein given and granted for a period of five (5) years from and after Date of Passage.

Alderman _____


Brendan Reilly 42nd Ward


Chesterfield Awning Co.
16909 Von Dam Rd.
South Holland, IL 60473
(708) 596-4434
www.chesterfieldawning.com

SIDE VIEW

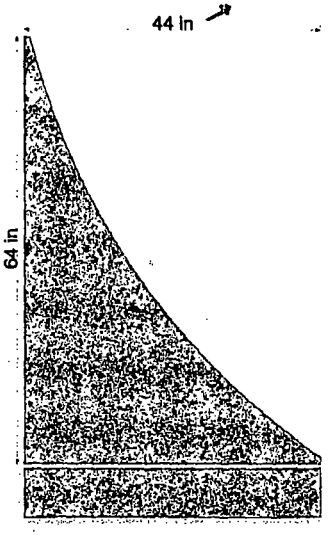

FRONT VIEW

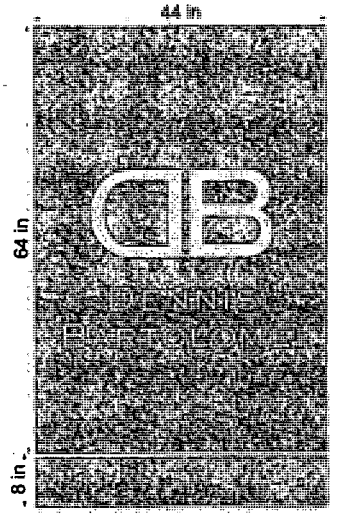

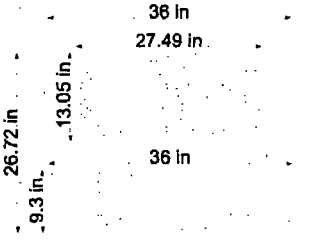

File Name: Dennis Bartolomei
Job Number: Sunbrella Cocoa
Font Style: LT Tan PX
Size/Style: Custom Logo Fonts
Color/Method: Russ Boersma
Salesman:
Date: 06-19-2012

Contact: Matthew Coglianese | graphics@chesterfieldawning.com

Sizes are approximate, changes can/will be made after field measuring prior to installation.

PLEASE CAREFULLY REVIEW THIS DRAWING, IF YOU SIGN AND APPROVE IT WITH INCORRECT INFORMATION. **IT WILL BE AT YOUR EXPENSE TO CORRECT**

Customer Approval Date 6/20/12 Sales Approval Date

Office of the City Clerk

O2013-2806

Office of the City Clerk

City Council Document Tracking Sheet

Meeting Date:	4/10/2013
Sponsor(s):	Reilly, Brendan (42)
Type:	Ordinance
Title:	Awning(s) for Forever XXI
Committee(s) Assignment:	Committee on Transportation and Public Way

ORDINANCE
FOREVER XXI
Acct. No. 264164 - 5
Permit No. 1097200

Be It Ordained by the City Council of the City of Chicago:

SECTION 1. Permission and authority are hereby given and granted to FOREVER XXI, upon the terms and subject to the conditions of this ordinance to construct, install, maintain and use four (4) Awning(s) projecting over the public right-of-way adjacent to its premises known as 540 N. Michigan Ave..

Said Awning(s) at N. MICHIGAN measure(s):
Four (4) at twelve (12) feet in length, and three (3) feet in width for a total of one hundred forty-four (144) square feet.

The location of said privilege shall be as shown on prints kept on file with the Department of Business Affairs and Consumer Protection and the Office of the City Clerk.

Said privilege shall be constructed in accordance with plans and specifications approved by the Zoning Department - Signs.

This grant of privilege in the public way shall be subject to the provisions of Section 10-28-015 and all other required provisions of the Municipal Code of Chicago.

The grantee shall pay to the City of Chicago as compensation for the privilege #1097200 herein granted the sum of one hundred seventy-five ($175.00) per annum in advance.


A 25% penalty will be added for payments received after due date.

The permit holder agrees to hold the City of Chicago harmless for any damage, relocation or replacement costs associated with damage, relocation or removal of private property caused by the City performing work in the public way.

Authority herein given and granted for a period of five (5) years from and after Date of Passage.

Alderman _____

Brendan Reilly 42nd Ward

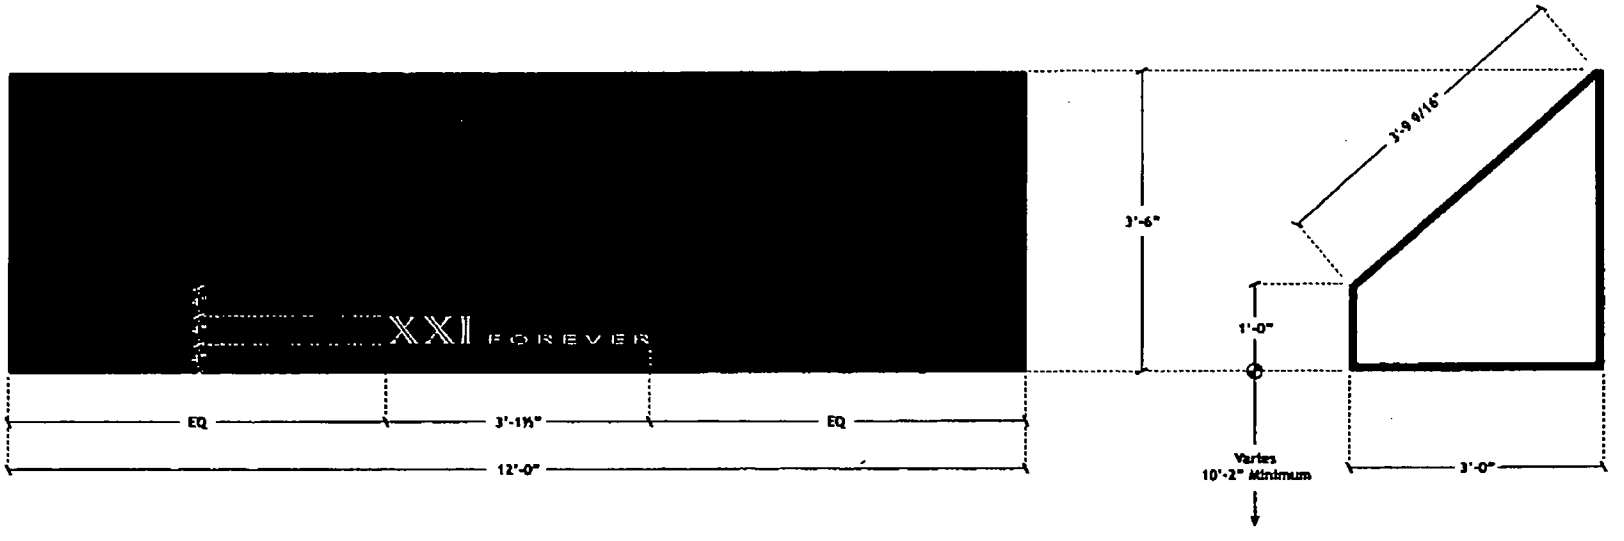

A.1 A.2 A.3 A.4 A.5 A.6 A.7 A.8 **NON-ILLUMINATED CANVAS AWNING**

Eight units required

Scale: ¼" = 1'-0"

Awning structure to be 1" aluminum square tube welded at all intersections and painted satin black.

Awning frame to have Black Sunbrella canvas overlay.

Ends to be open.

Copy to be white silk screen for awnings A.2, A.4, A.5, A.7

Awnings A.1, A.3, A.6, A.8 have no copy.

ALL DIMENSIONS TO BE FIELD VERIFIED PRIOR TO MANUFACTURE

MAXIMUM VISIBILITY
RETAIL SIGN SERVICES
1015 HENRY RIDGE MKWY, TOPANGA, CA 90290
OFFICE (310) 455-2949 FAX 455-1727

Project:
100 Forever Chicago

Address:
540 N Michigan Ave
Chicago, IL

Account Manager:
G. M.

Designer:
M. Reiman

Scale:
As noted

Design No.:
100 Chicago IL awnings Lo4fr

Date:
August 18, 2010

Revisions:

This is an original unpublished drawing created by MAXIMUM. It is submitted for your approval. It is not to be shown to anyone outside of your organization, nor is it to be reproduced, copied or exhibited in any fashion. The changing of colors, sizes, materials or illumination method does not alter the design. Ownership of this design is held by MAXIMUM. Authorization to use this design in any manner must be obtained in writing from MAXIMUM.
© 2008
Note: The Colors depicted here are a graphic representation. Actual colors may vary. See color specifications.

Office of the City Clerk

O2013-2812

Office of the City Clerk

City Council Document Tracking Sheet

Meeting Date:	4/10/2013
Sponsor(s):	Reilly, Brendan (42)
Type:	Ordinance
Title:	Awning(s) for UPS Store No. 2096, The
Committee(s) Assignment:	Committee on Transportation and Public Way

ORDINANCE
THE UPS STORE #2096
Acct. No. 304138 - 2
Permit No. 1104317

Be It Ordained by the City Council of the City of Chicago:

SECTION 1. Permission and authority are hereby given and granted to THE UPS STORE #2096, upon the terms and subject to the conditions of this ordinance to maintain and use, as now constructed, one (1) Awning(s) projecting over the public right-of-way adjacent to its premises known as 47 W. Division St..

Said Awning(s) at W. Division measure(s):
One (1) at thirteen point nine two (13.92) feet in length, and two point eight three (2.83) feet in width for a total of thirty-nine point three nine (39.39) square feet.

The location of said privilege shall be as shown on prints kept on file with the Department of Business Affairs and Consumer Protection and the Office of the City Clerk.

Said privilege shall be constructed in accordance with plans and specifications approved by the Zoning Department - Signs.

This grant of privilege in the public way shall be subject to the provisions of Section 10-28-015 and all other required provisions of the Municipal Code of Chicago.

The grantee shall pay to the City of Chicago as compensation for the privilege #1104317 herein granted the sum of fifty ($50.00) per annum in advance.


A 25% penalty will be added for payments received after due date.

The permit holder agrees to hold the City of Chicago harmless for any damage, relocation or replacement costs associated with damage, relocation or removal of private property caused by the City performing work in the public way.

Authority herein given and granted for a period of five (5) years from and after Date of Passage.

Alderman _____

Brendan Reilly 42nd Ward

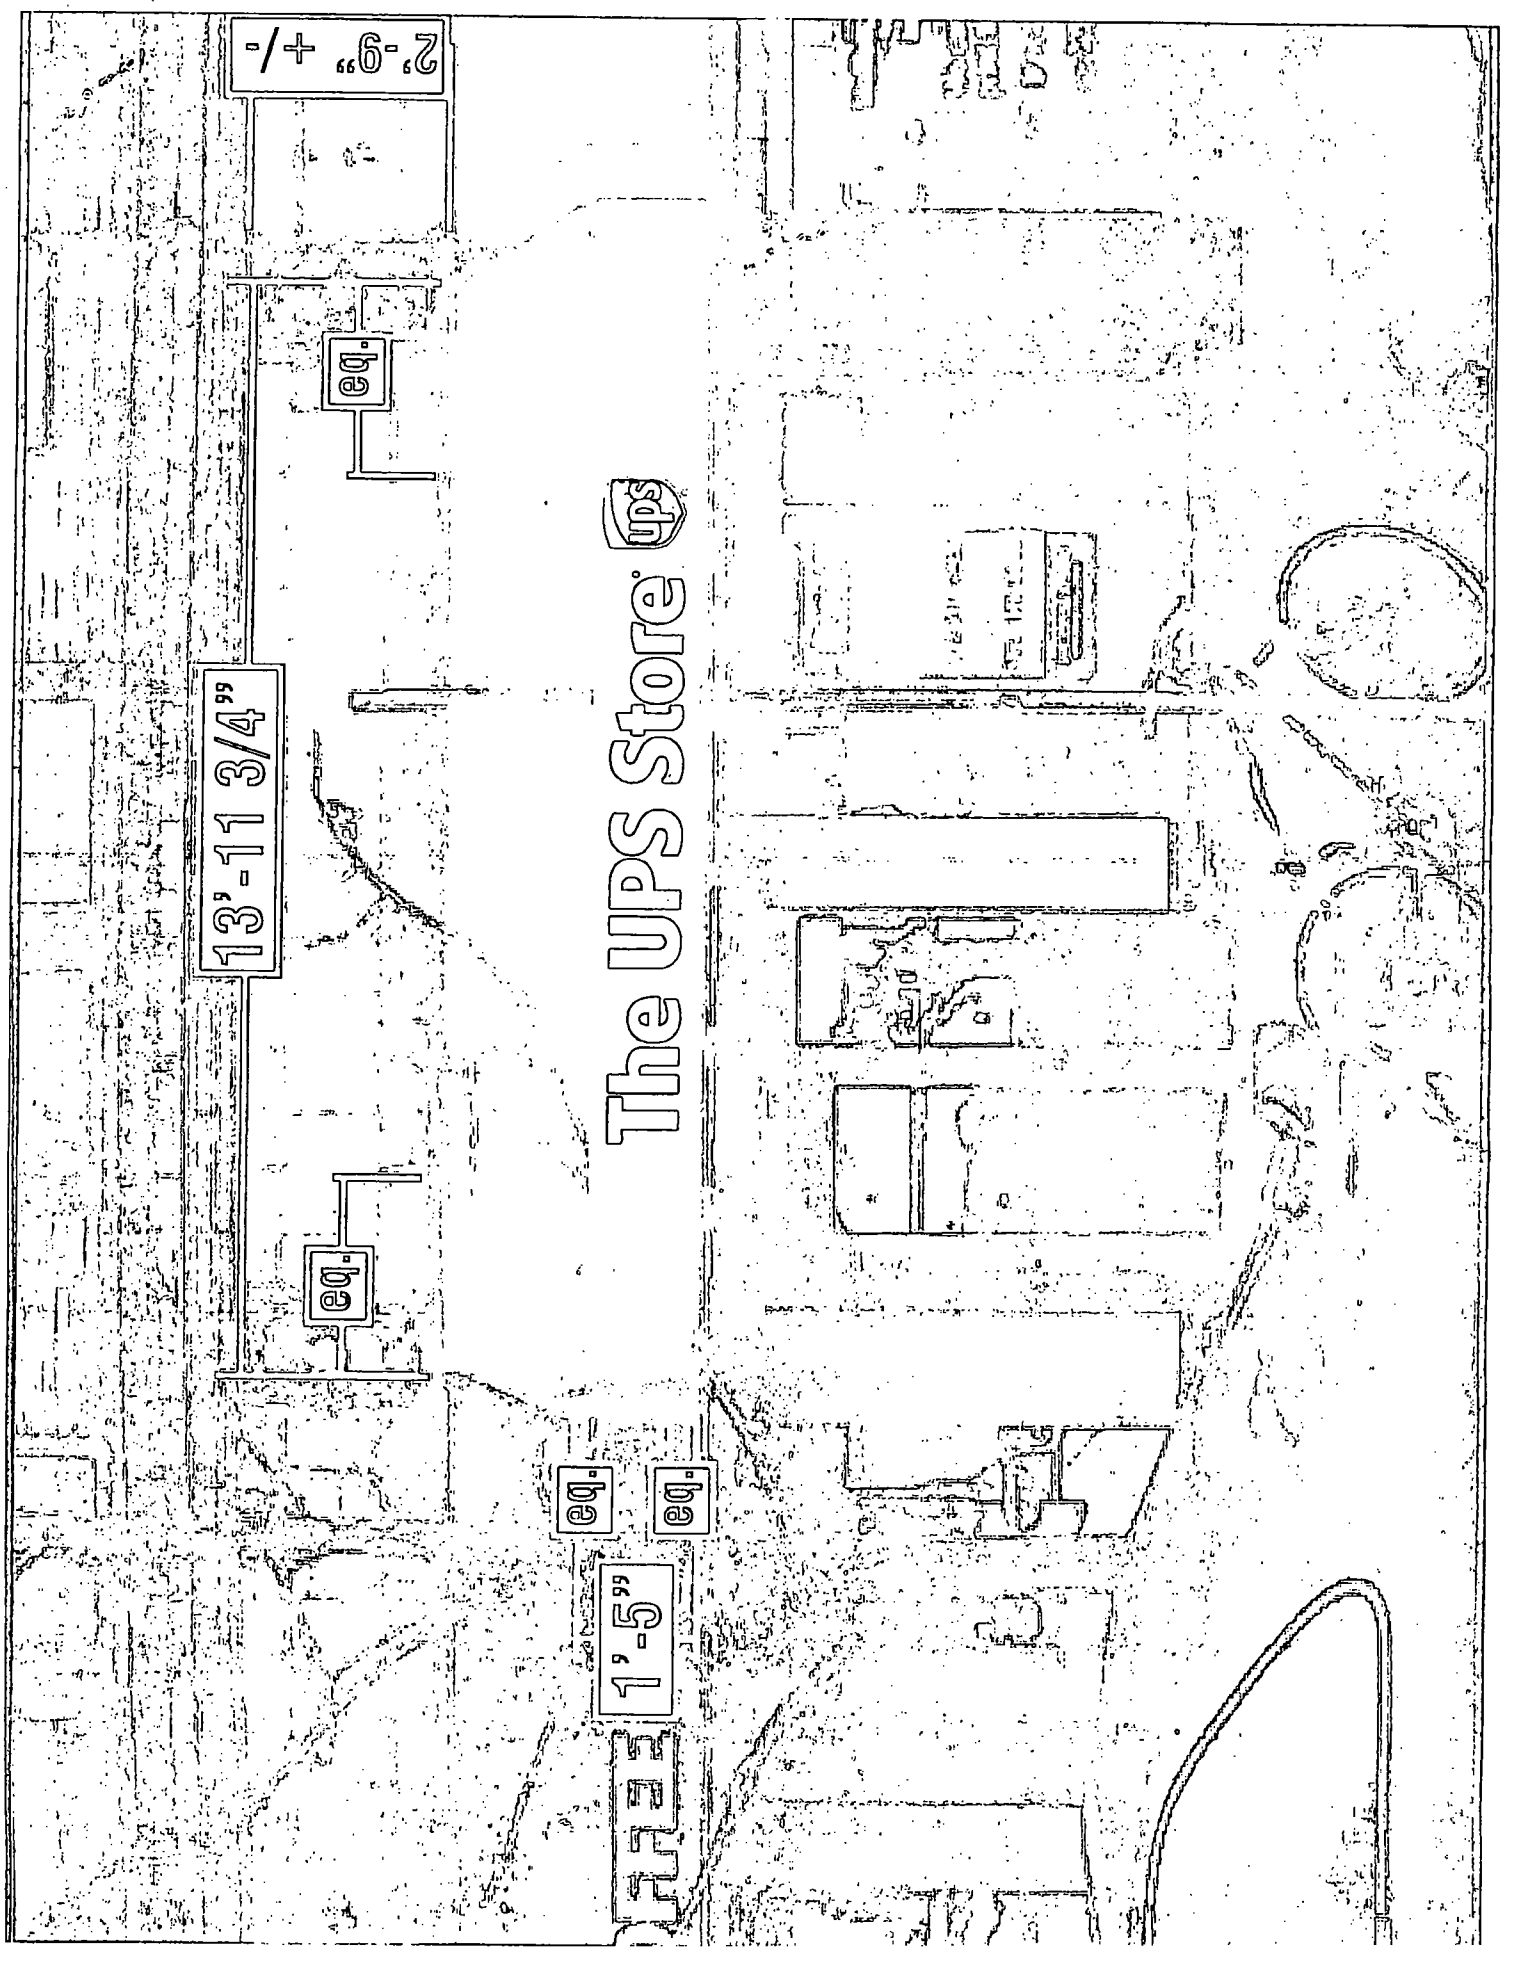
The UPS Store
13'-11 3/4"
2'-9" +/-
1'-5"
eq.
eq.
eq.
eq.

Office of the City Clerk

O2013-2815

Office of the City Clerk

City Council Document Tracking Sheet

Meeting Date:	4/10/2013
Sponsor(s):	Reilly, Brendan (42)
Type:	Ordinance
Title:	Awning(s) for 7-Eleven
Committee(s) Assignment:	Committee on Transportation and Public Way

ORDINANCE
7-Eleven
Acct. No. 65465 - 8
Permit No. 1105542

Be It Ordained by the City Council of the City of Chicago:

SECTION 1. Permission and authority are hereby given and granted to 7-Eleven, upon the terms and subject to the conditions of this ordinance to maintain and use, as now constructed, one (1) Awning(s) projecting over the public right-of-way adjacent to its premises known as 48 N. Wells St..

Said Awning(s) at Corner of Washington and Wells measure(s):
One (1) at six point three three (6.33) feet in length, and two point five (2.5) feet in width for a total of fifteen point eight three (15.83) square feet.

The location of said privilege shall be as shown on prints kept on file with the Department of Business Affairs and Consumer Protection and the Office of the City Clerk.

Said privilege shall be constructed in accordance with plans and specifications approved by the Zoning Department - Signs.

This grant of privilege in the public way shall be subject to the provisions of Section 10-28-015 and all other required provisions of the Municipal Code of Chicago.

The grantee shall pay to the City of Chicago as compensation for the privilege #1105542 herein granted the sum of fifty ($50.00) per annum in advance.

A 25% penalty will be added for payments received after due date.

The permit holder agrees to hold the City of Chicago harmless for any damage, relocation or replacement costs associated with damage, relocation or removal of private property caused by the City performing work in the public way.

Authority herein given and granted for a period of five (5) years from and after Date of Passage.


Alderman _____

Brendan Reilly 42nd Ward

RECOVER EXISTING NON-ILLUMINATED EXTERIOR AWNING


½" = 1'


RECOVER EXISTING AWNING
SUNBRELLA FIREBIST-FOREST GREEN FABRIC
6" - "7-ELEVEN" COPY TO BE WHITE OPAQUE

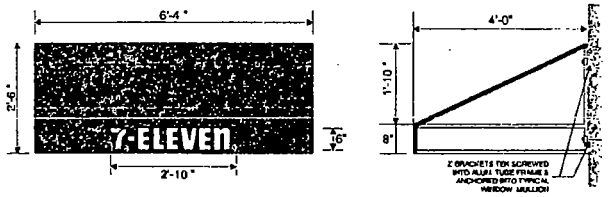

(2) EXT-ILLUM'D PROJECTING DISPLAYS

½" = 1'

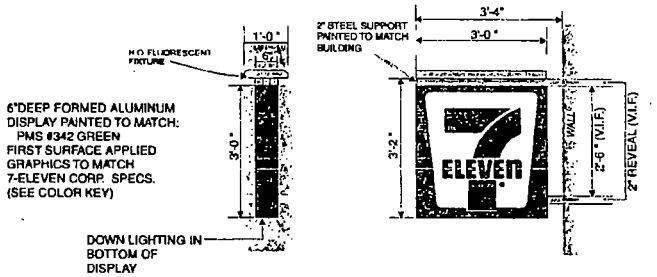

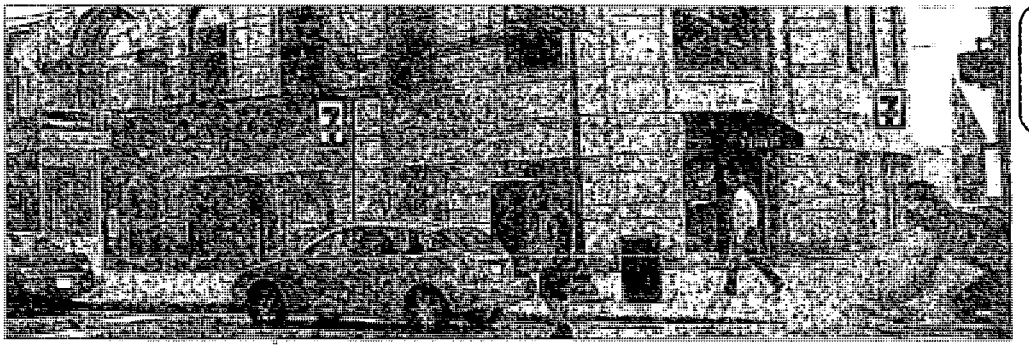

COLORS

- PMS 165 Orange
- PMS 1797 Red
- PMS 342 Green

DOYLE
GENERAL SIGN CONTRACTORS
333 INTERSTATE RD. P.O. BOX 1068 ADDISON, IL. 60101
630-543-3480 FAX 630-543-6483

DATE	REVISION
5-9-08	REV PER 7-ELEVEN SPECIFICATIONS
6-6-08	REV CABINET DEPTH PER SPECIFICATIONS
9-7-10	ADD CLEARANCE TO GRADE FOR awning & PROJ DISPLAYS
2-25-13	ADD WIRING MOUNTING DETAIL

CUSTOMER APPROVAL DATE

This design is the original and unpublished work of DOYLE SIGNS, INC. and may not be reproduced, copied or exhibited in any fashion without the expressed written consent from an authorized officer of The Company. The rights to this design may be purchased.

CLIENT 7-ELEVEN
ADDRESS 40-48 N. WELLS
CITY CHICAGO STATE IL DESIGNER JRS SALESPERSON TD
DRWG. NO. 10225ALT-1 SCALE: NOTED DATE: 08-07-2008 SHEET NO. 1 OF 1

Office of the City Clerk

O2013-2818

Office of the City Clerk

City Council Document Tracking Sheet

Meeting Date:	4/10/2013
Sponsor(s):	Smith, Michele (43)
Type:	Ordinance
Title:	Awning(s) for Body N Brain Clark Dahn Yoga, Inc.
Committee(s) Assignment:	Committee on Transportation and Public Way

ORDINANCE
BODY N BRAIN CLARK DAHN YOGA, INC.
Acct. No. 342568 - 1
Permit No. 1104692

Be It Ordained by the City Council of the City of Chicago:

SECTION 1. Permission and authority are hereby given and granted to BODY N BRAIN CLARK DAHN YOGA, INC., upon the terms and subject to the conditions of this ordinance to maintain and use, as now constructed, one (1) Awning(s) projecting over the public right-of-way adjacent to its premises known as 2732 N. Clark St..

Said Awning(s) at N. Clark measure(s):
One (1) at seven (7) feet in length, and five (5) feet in width for a total of thirty-five (35) square feet.

The location of said privilege shall be as shown on prints kept on file with the Department of Business Affairs and Consumer Protection and the Office of the City Clerk.

Said privilege shall be constructed in accordance with plans and specifications approved by the Zoning Department - Signs.

This grant of privilege in the public way shall be subject to the provisions of Section 10-28-015 and all other required provisions of the Municipal Code of Chicago.

The grantee shall pay to the City of Chicago as compensation for the privilege #1104692 herein granted the sum of fifty ($50.00) per annum in advance.

A 25% penalty will be added for payments received after due date.

The permit holder agrees to hold the City of Chicago harmless for any damage, relocation or replacement costs associated with damage, relocation or removal of private property caused by the City performing work in the public way.


Authority herein given and granted for a period of five (5) years from and after Date of Passage.

Alderman _____

Michele Smith 43rd Ward

amnesty program

CERTIFIED COMPANY

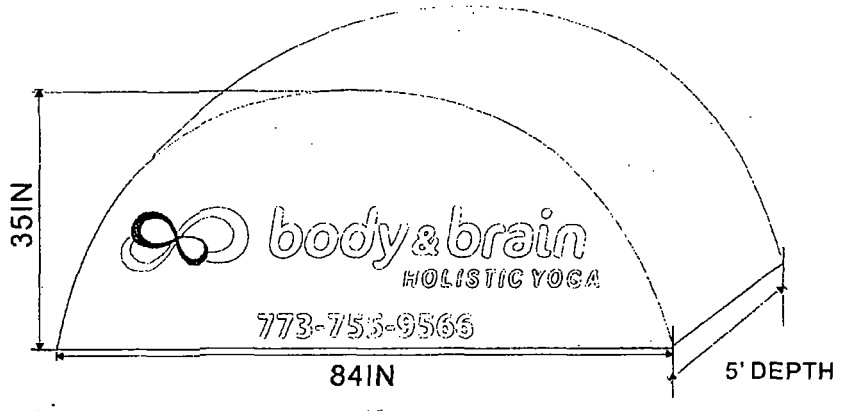



existing signs

COLOR SCHEME

Created exclusively for:

Address:

City:

State:

Sign Location:

Account Rep: SEUNG PARK

Client's Approved Date

Landlord's Approval Date

Design No. Sheet No.

Date: Rev. Date

Designer: SEUNG PARK Scale: N/A

First Ad-Comm
3744 W. Lawrence Ave.
Chicago, IL 60625
773-267-6007
Fax- 773-696-2121
e-mail: firstadsign@gmail.com

www.tfasigns.com

NOTE: THIS DRAWING IS THE PROPERTY OF FIRST AD-COMM & IS TO ONLY BE USED IN CONNECTION WITH WORK PERFORMED BY FIRST AD-COMM. THIS DRAWING IS NOT TO BE REPRODUCED, COPIED OR EXHIBITED IN ANY FASHION WITHOUT WRITTEN CONSENT FROM FIRST AD-COMM. CHARGES UP TO $2000.00 WITH BE ASSESSED FOR ANY MIS-USE.

Office of the City Clerk

O2013-2822

Office of the City Clerk

City Council Document Tracking Sheet

Meeting Date:	4/10/2013
Sponsor(s):	Smith, Michele (43)
Type:	Ordinance
Title:	Awning(s) for Shop 857
Committee(s) Assignment:	Committee on Transportation and Public Way

ORDINANCE
SHOP 857
Acct. No. 358771 - 1
Permit No. 1094627

Be It Ordained by the City Council of the City of Chicago:

SECTION 1. Permission and authority are hereby given and granted to SHOP 857, upon the terms and subject to the conditions of this ordinance to construct, install, maintain and use one (1) Awning(s) projecting over the public right-of-way adjacent to its premises known as 857 W. Armitage Ave..

Said Awning(s) at W. Armitage measure(s):
One (1) at seventeen point one (17.1) feet in length, and two (2) feet in width for a total of thirty-four point two (34.2) square feet.

The location of said privilege shall be as shown on prints kept on file with the Department of Business Affairs and Consumer Protection and the Office of the City Clerk.

Said privilege shall be constructed in accordance with plans and specifications approved by the Zoning Department - Signs.

This grant of privilege in the public way shall be subject to the provisions of Section 10-28-015 and all other required provisions of the Municipal Code of Chicago.

The grantee shall pay to the City of Chicago as compensation for the privilege #1094627 herein granted the sum of fifty ($50.00) per annum in advance.

A 25% penalty will be added for payments received after due date.


The permit holder agrees to hold the City of Chicago harmless for any damage, relocation or replacement costs associated with damage, relocation or removal of private property caused by the City performing work in the public way.

Authority herein given and granted for a period of five (5) years from and after Date of Passage.

Alderman _____

Michele Smith 43rd Ward

857 W. ARMITAGE

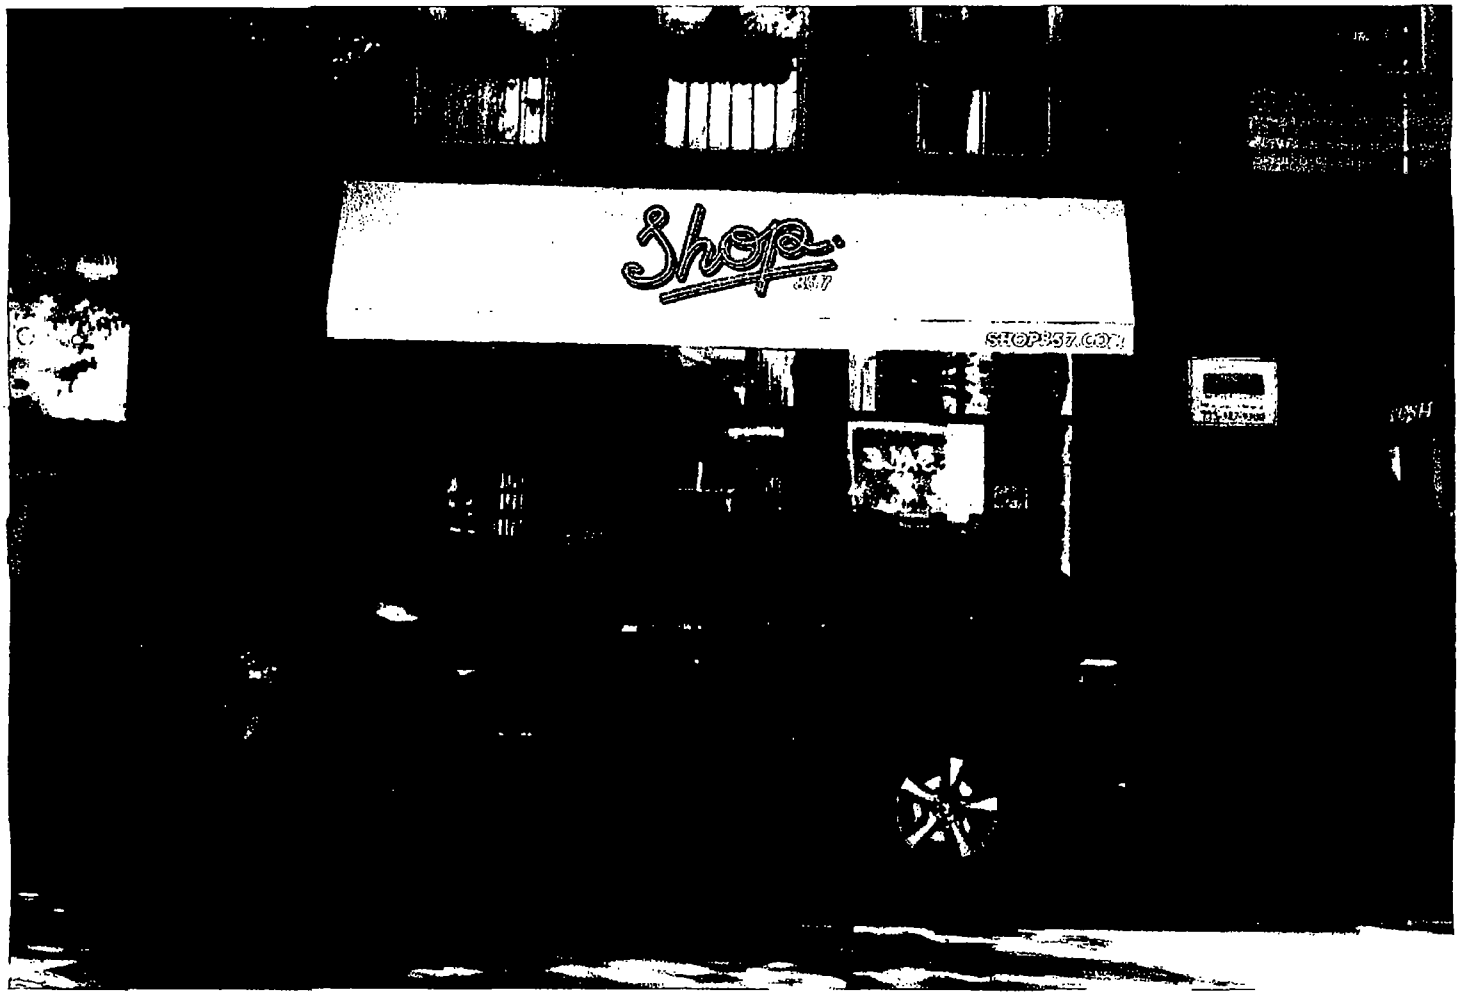

Office of the City Clerk

O2013-2840

Office of the City Clerk

City Council Document Tracking Sheet

Meeting Date:	4/10/2013
Sponsor(s):	Tunney, Thomas (44)
Type:	Ordinance
Title:	Awning(s) for Computerzone USA
Committee(s) Assignment:	Committee on Transportation and Public Way

ORDINANCE
COMPUTERZONE USA
Acct. No. 287841 - 3
Permit No. 1103878

Be It Ordained by the City Council of the City of Chicago:

SECTION 1. Permission and authority are hereby given and granted to COMPUTERZONE USA, upon the terms and subject to the conditions of this ordinance to maintain and use, as now constructed, one (1) Awning(s) projecting over the public right-of-way adjacent to its premises known as 1134 W. Belmont Ave..

Said Awning(s) at W. Belmont & N. Clifton measure(s):
One (1) at thirty-one (31) feet in length, and two (2) feet in width for a total of sixty-two (62) square feet.

The location of said privilege shall be as shown on prints kept on file with the Department of Business Affairs and Consumer Protection and the Office of the City Clerk.

Said privilege shall be constructed in accordance with plans and specifications approved by the Zoning Department - Signs.

This grant of privilege in the public way shall be subject to the provisions of Section 10-28-015 and all other required provisions of the Municipal Code of Chicago.

The grantee shall pay to the City of Chicago as compensation for the privilege #1103878 herein granted the sum of fifty-six ($56.00) per annum in advance.

A 25% penalty will be added for payments received after due date.

The permit holder agrees to hold the City of Chicago harmless for any damage, relocation or replacement costs associated with damage, relocation or removal of private property caused by the City performing work in the public way.

Authority herein given and granted for a period of five (5) years from and after Date of Passage.

Alderman _____
Thomas Tunney 44th Ward


APPLICATION TO USE THE PUBLIC RIGHT OF WAY

EXAMPLE OF CANOPY/AWNING DRAWING

CANOPY DRAWINGS

PROPERTY LOCATION: 1134 w. Belmont

ORGANIZATION'S NAME: Computer Zone USA

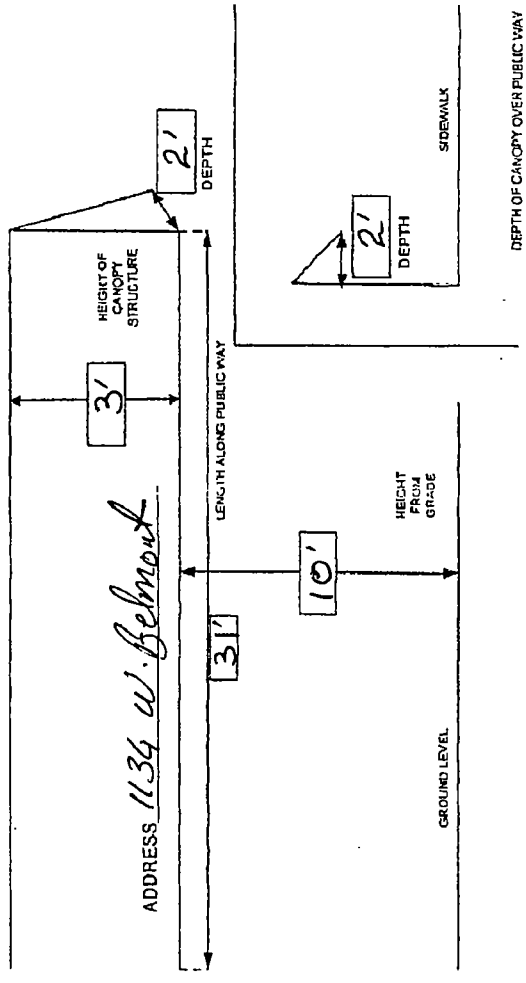

Department of Business Affairs and Consumer Protection
Business Assistance Center - Public Way Use Unit
City Hall - 121 N. LaSalle Street, Room 800 • Chicago, IL 60602
(312)-74-GOBIZ (312-744-6249) • (312) 744-1944 (TTY)
http://www.cityofchicago.org/bacp

04/10/2013

Alderman **Thomas Tunney**
Ward # **44**
City of Chicago
City Hall, Room **203**
121 North LaSalle Street
Chicago, Illinois 60602

Re: An ordinance to use and maintain a portion of the public right-of-way for **one (1) awning(s)** for **COMPUTERZONE USA**, adjacent to the premises known as **1134 W. Belmont Ave.**.

Dear Alderman **Thomas Tunney**:

The applicant referenced above has requested the use of the public right-of-way for a **awning(s)**. An ordinance has been prepared by the Department of Business Affairs and Consumer Protection – Business Assistance Center - Public Way Use Unit for presentation to the City Council. Because this request was made for properties located in your ward, as approved by you as per the attached, I respectfully request that you introduce the attached ordinance at the next City Council meeting.

If you have any questions regarding this ordinance, please contact Anthony Bertuca at (312) 744-5506.

Department of Business Affairs and Consumer Protection

Office of the City Clerk

O2013-2842

Office of the City Clerk

City Council Document Tracking Sheet

Meeting Date:	4/10/2013
Sponsor(s):	Tunney, Thomas (44)
Type:	Ordinance
Title:	Awning(s) for Jin Cafe
Committee(s) Assignment:	Committee on Transportation and Public Way

ORDINANCE
JIN CAFE
Acct. No. 376658 - 1
Permit No. 1104124

Be It Ordained by the City Council of the City of Chicago:

SECTION 1. Permission and authority are hereby given and granted to JIN CAFE, upon the terms and subject to the conditions of this ordinance to construct, install, maintain and use one (1) Awning(s) projecting over the public right-of-way adjacent to its premises known as 1053 W. Belmont Ave..

Said Awning(s) at W. Belmont measure(s):
One (1) at twenty-five (25) feet in length, and two (2) feet in width for a total of fifty (50) square feet.

The location of said privilege shall be as shown on prints kept on file with the Department of Business Affairs and Consumer Protection and the Office of the City Clerk.

Said privilege shall be constructed in accordance with plans and specifications approved by the Zoning Department - Signs.

This grant of privilege in the public way shall be subject to the provisions of Section 10-28-015 and all other required provisions of the Municipal Code of Chicago.

The grantee shall pay to the City of Chicago as compensation for the privilege #1104124 herein granted the sum of fifty ($50.00) per annum in advance.

A 25% penalty will be added for payments received after due date.

The permit holder agrees to hold the City of Chicago harmless for any damage, relocation or replacement costs associated with damage, relocation or removal of private property caused by the City performing work in the public way.

Authority herein given and granted for a period of five (5) years from and after Date of Passage.

Alderman _____
Thomas Tunney 44th Ward

Awning


25'
JIN ASIAN CAFE
DINE IN • CARRY OUT • DELIVERY • CATERING
8"
773.248.1133
1053
JinAsianCafe.com
4'

Department of Business Affairs and Consumer Protection
Business Assistance Center - Public Way Use Unit
City Hall - 121 N. LaSalle Street, Room 800 • Chicago, IL 60602
(312)-74-GOBIZ (312-744-6249) • (312) 744-1944 (TTY)
http://www.cityofchicago.org/bacp

04/10/2013

Alderman **Thomas Tunney**
Ward # **44**
City of Chicago
City Hall, Room **203**
121 North LaSalle Street
Chicago, Illinois 60602

Re: An ordinance to use and maintain a portion of the public right-of-way for **one (1) awning(s)** for **JIN CAFE**, adjacent to the premises known as **1053 W. Belmont Ave.**.

Dear Alderman **Thomas Tunney**:

The applicant referenced above has requested the use of the public right-of-way for a **awning(s)**. An ordinance has been prepared by the Department of Business Affairs and Consumer Protection – Business Assistance Center - Public Way Use Unit for presentation to the City Council. Because this request was made for properties located in your ward, as approved by you as per the attached, I respectfully request that you introduce the attached ordinance at the next City Council meeting.

If you have any questions regarding this ordinance, please contact Anthony Bertuca at (312) 744-5506.

Department of Business Affairs and Consumer Protection

Office of the City Clerk

O2013-2845

Office of the City Clerk

City Council Document Tracking Sheet

Meeting Date:	4/10/2013
Sponsor(s):	Tunney, Thomas (44)
Type:	Ordinance
Title:	Awning(s) for Modern Dental on Sheffield
Committee(s) Assignment:	Committee on Transportation and Public Way

ORDINANCE
MODERN DENTAL ON SHEFFIELD
Acct. No. 344298 - 2
Permit No. 1092308

Be It Ordained by the City Council of the City of Chicago:

SECTION 1. Permission and authority are hereby given and granted to MODERN DENTAL ON SHEFFIELD, upon the terms and subject to the conditions of this ordinance to construct, install, maintain and use three (3) Awning(s) projecting over the public right-of-way adjacent to its premises known as 1005 W. Wellington Ave..

Said Awning(s) at W. WELLINGTON AVE. measure(s):
Three (3) at ten (10) feet in length, and five point five (5.5) feet in width for a total of one hundred sixty-five (165) square feet.

The location of said privilege shall be as shown on prints kept on file with the Department of Business Affairs and Consumer Protection and the Office of the City Clerk.

Said privilege shall be constructed in accordance with plans and specifications approved by the Zoning Department - Signs.

This grant of privilege in the public way shall be subject to the provisions of Section 10-28-015 and all other required provisions of the Municipal Code of Chicago.

The grantee shall pay to the City of Chicago as compensation for the privilege #1092308 herein granted the sum of one hundred fifty ($150.00) per annum in advance.

A 25% penalty will be added for payments received after due date.

The permit holder agrees to hold the City of Chicago harmless for any damage, relocation or replacement costs associated with damage, relocation or removal of private property caused by the City performing work in the public way.

Authority herein given and granted for a period of five (5) years from and after Date of Passage.

Alderman

Thomas Tunney 44th Ward


Chesterfield Awning Co.
www.chesterfieldawning.com

Please note that upon signing this graphics sheet you are approving this design for production. Any changes made to the graphics and/or fabrication of the awning after your first signed approval will result in extra fees needed to cover the cost and time spent to make these changes. This can and will effect your installation date.


Chesterfield Awning Co. , Inc
16999 Van Dam Rd.
South Holland, IL 60473
(708) 596-4434

3 AWNINGS AT THIS SIZE


SIDE VIEW

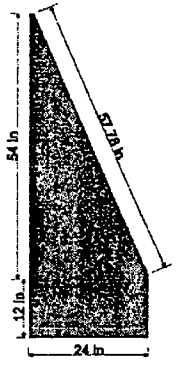


FRONT VIEW (GRAPHICS WILL LOOK SKEWED IN THIS VIEW)

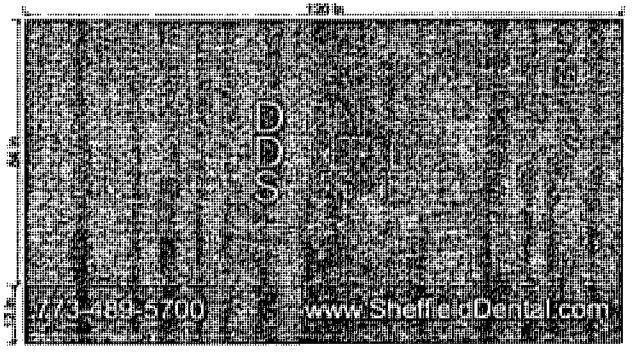

APPROXIMATE SIZE OF AWNING HYPOTENUSE (LAID FLAT)

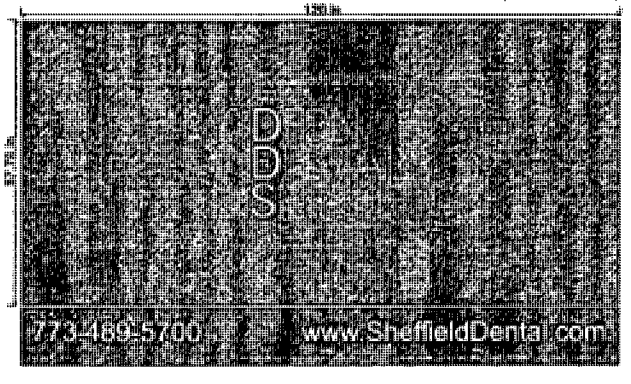

2 Double Sided Banners

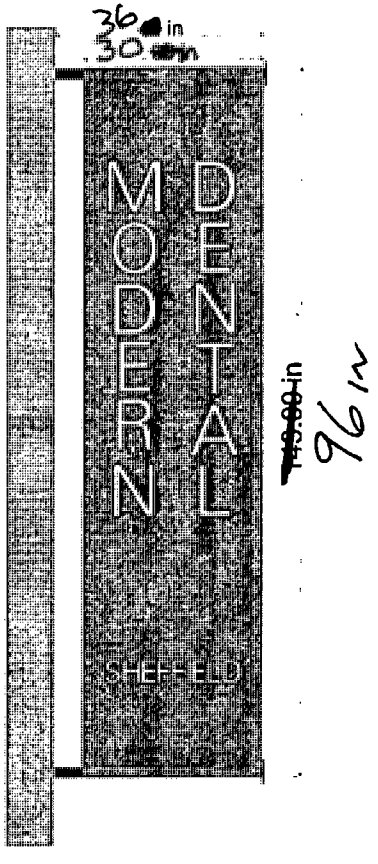

96 in

File Name / Job Number:	Modern Dental on Sheffield
Size/Style:	Charcoal grey 4644 + Northstar 27 mint
Color/Method:	White PX / Custom Green PX
Font Style:	Arial Font / Custom Logos/Font
Contact Person:	
Misc. Notes:	

This is an original drawing, created by Chesterfield Awning Company, Inc. It is being submitted for your personal use in connection with a project being planned for you by Chesterfield Awning Company, Inc. It is not to be used, reproduced, copied or exhibited in any fashion. In the event any of the above occurs, Chesterfield Awning company, Inc. expects to be riembursed $250.00 in

Customer Approval Date

Sales Approval Date

Department of Business Affairs and Consumer Protection
Business Assistance Center - Public Way Use Unit
City Hall - 121 N. LaSalle Street, Room 800 • Chicago, IL 60602
(312)-74-GOBIZ (312-744-6249) • (312) 744-1944 (TTY)
http://www.cityofchicago.org/bacp

04/10/2013

Alderman **Thomas Tunney**
Ward # **44**
City of Chicago
City Hall, Room **203**
121 North LaSalle Street
Chicago, Illinois 60602

Re: An ordinance to use and maintain a portion of the public right-of-way for **three (3) awning(s)** for **MODERN DENTAL ON SHEFFIELD**, adjacent to the premises known as **1005 W. Wellington Ave.**.

Dear Alderman **Thomas Tunney**:

The applicant referenced above has requested the use of the public right-of-way for a **awning(s)**. An ordinance has been prepared by the Department of Business Affairs and Consumer Protection – Business Assistance Center - Public Way Use Unit for presentation to the City Council. Because this request was made for properties located in your ward, as approved by you as per the attached, I respectfully request that you introduce the attached ordinance at the next City Council meeting.

If you have any questions regarding this ordinance, please contact Anthony Bertuca at (312) 744-5506.

Department of Business Affairs and Consumer Protection

Office of the City Clerk

O2013-2847

Office of the City Clerk

City Council Document Tracking Sheet

Meeting Date:	4/10/2013
Sponsor(s):	Tunney, Thomas (44)
Type:	Ordinance
Title:	Awning(s) for Rainbow Pizza
Committee(s) Assignment:	Committee on Transportation and Public Way

ORDINANCE
RAINBOW PIZZA
Acct. No. 373388 - 1
Permit No. 1101993

Be It Ordained by the City Council of the City of Chicago:

SECTION 1. Permission and authority are hereby given and granted to RAINBOW PIZZA, upon the terms and subject to the conditions of this ordinance to construct, install, maintain and use one (1) Awning(s) projecting over the public right-of-way adjacent to its premises known as 3450 N. Halsted St..

Said Awning(s) at Halsted measure(s):
One (1) at thirteen point six six (13.66) feet in length, and five (5) feet in width for a total of sixty-eight point three (68.3) square feet.

The location of said privilege shall be as shown on prints kept on file with the Department of Business Affairs and Consumer Protection and the Office of the City Clerk.

Said privilege shall be constructed in accordance with plans and specifications approved by the Zoning Department - Signs.

This grant of privilege in the public way shall be subject to the provisions of Section 10-28-015 and all other required provisions of the Municipal Code of Chicago.

The grantee shall pay to the City of Chicago as compensation for the privilege #1101993 herein granted the sum of fifty ($50.00) per annum in advance.


A 25% penalty will be added for payments received after due date.

The permit holder agrees to hold the City of Chicago harmless for any damage, relocation or replacement costs associated with damage, relocation or removal of private property caused by the City performing work in the public way.

Authority herein given and granted for a period of five (5) years from and after Date of Passage.

Alderman


Thomas Tunney 44th Ward

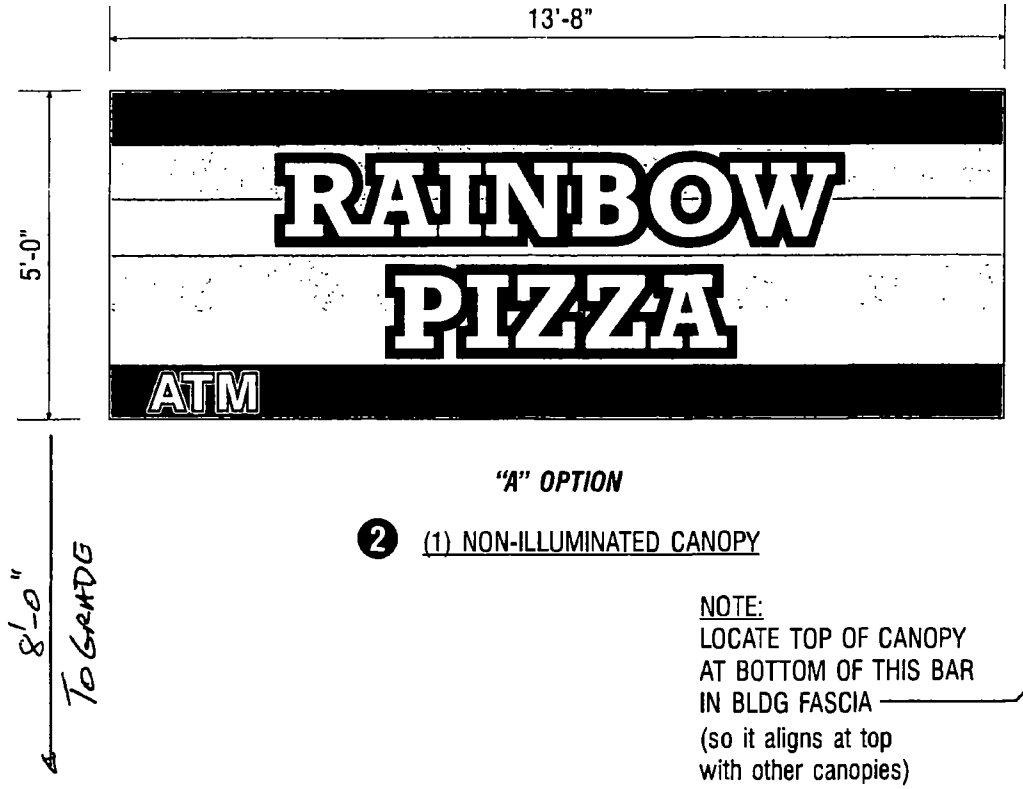

"A" OPTION

❷ (1) NON-ILLUMINATED CANOPY

NOTE:
LOCATE TOP OF CANOPY
AT BOTTOM OF THIS BAR
IN BLDG FASCIA
(so it aligns at top
with other canopies)

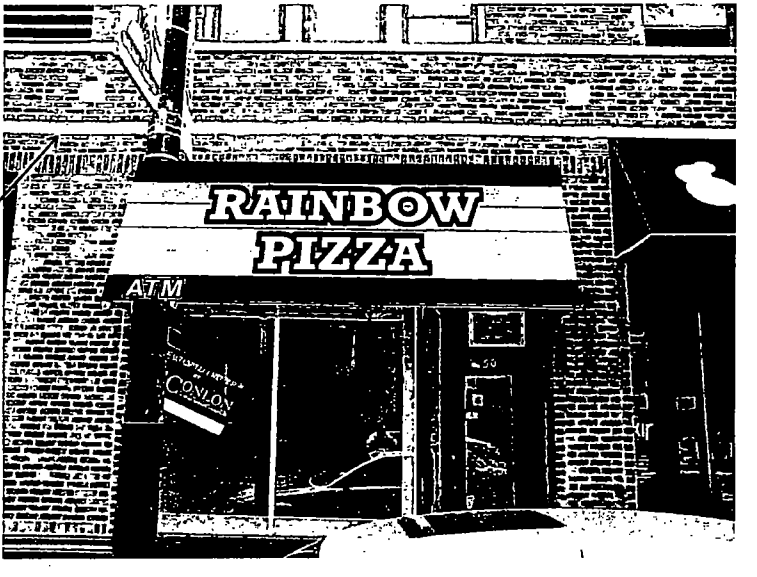

APPROVED: _____ DATE: _____

M-K SIGNS
CHICAGO
4900 N. ELSTON AVE
CHICAGO, IL 60630
773/545-4444
FAX 773/545-0042
E-MAIL: artdept@mksigns.net

RAINBOW PIZZA
CHICAGO, IL

Colors represented in this drawing are for presentation purposes only. They will not match your finished product exactly. Actual color samples can be obtained from your sales representative.

This design is the original and unpublished work of MK SIGNS and may not be reproduced, copied or exhibited in any fashion without the expressed written consent of MK SIGNS. The rights to this design may be purchased

DATE	REVISION
5-25-12	
5-30-12	
6-1-12	
6-5-12	

SCALE: 3/8"=1'-0"	DATE: 5-4-12
DESIGNER: LM	SALES: RC
FILE: Rainbow Pizza 2	DRAWING NUMBER: 2087-2

Department of Business Affairs and Consumer Protection
Business Assistance Center - Public Way Use Unit
City Hall - 121 N. LaSalle Street, Room 800 • Chicago, IL 60602
(312)-74-GOBIZ (312-744-6249) • (312) 744-1944 (TTY)
http://www.cityofchicago.org/bacp

04/10/2013

Alderman **Thomas Tunney**
Ward # **44**
City of Chicago
City Hall, Room **203**
121 North LaSalle Street
Chicago, Illinois 60602

Re: An ordinance to use and maintain a portion of the public right-of-way for **one (1) awning(s)** for **RAINBOW PIZZA**, adjacent to the premises known as **3450 N. Halsted St.**.

Dear Alderman **Thomas Tunney**:

The applicant referenced above has requested the use of the public right-of-way for a **awning(s)**. An ordinance has been prepared by the Department of Business Affairs and Consumer Protection – Business Assistance Center - Public Way Use Unit for presentation to the City Council. Because this request was made for properties located in your ward, as approved by you as per the attached, I respectfully request that you introduce the attached ordinance at the next City Council meeting.

If you have any questions regarding this ordinance, please contact Anthony Bertuca at (312) 744-5506.

Department of Business Affairs and Consumer Protection

Office of the City Clerk

O2013-2850

Office of the City Clerk

City Council Document Tracking Sheet

Meeting Date:	4/10/2013
Sponsor(s):	Tunney, Thomas (44)
Type:	Ordinance
Title:	Awning(s) for Sakura Teppanyaki and Sushi
Committee(s) Assignment:	Committee on Transportation and Public Way

ORDINANCE
SAKURA TEPPANYAKI AND SUSHI
Acct. No. 357462 - 1
Permit No. 1097400

Be It Ordained by the City Council of the City of Chicago:

SECTION 1. Permission and authority are hereby given and granted to SAKURA TEPPANYAKI AND SUSHI, upon the terms and subject to the conditions of this ordinance to maintain and use, as now constructed, one (1) Awning(s) projecting over the public right-of-way adjacent to its premises known as 730 W. Diversey Pkwy..

Said Awning(s) at W. Diversey measure(s):
One (1) at thirty (30) feet in length, and two (2) feet in width for a total of sixty (60) square feet.

The location of said privilege shall be as shown on prints kept on file with the Department of Business Affairs and Consumer Protection and the Office of the City Clerk.

Said privilege shall be constructed in accordance with plans and specifications approved by the Zoning Department - Signs.

This grant of privilege in the public way shall be subject to the provisions of Section 10-28-015 and all other required provisions of the Municipal Code of Chicago.

The grantee shall pay to the City of Chicago as compensation for the privilege #1097400 herein granted the sum of fifty-five ($55.00) per annum in advance.


A 25% penalty will be added for payments received after due date.

The permit holder agrees to hold the City of Chicago harmless for any damage, relocation or replacement costs associated with damage, relocation or removal of private property caused by the City performing work in the public way.

Authority herein given and granted for a period of five (5) years from and after Date of Passage.

Alderman _____

Thomas Tunney 44th Ward

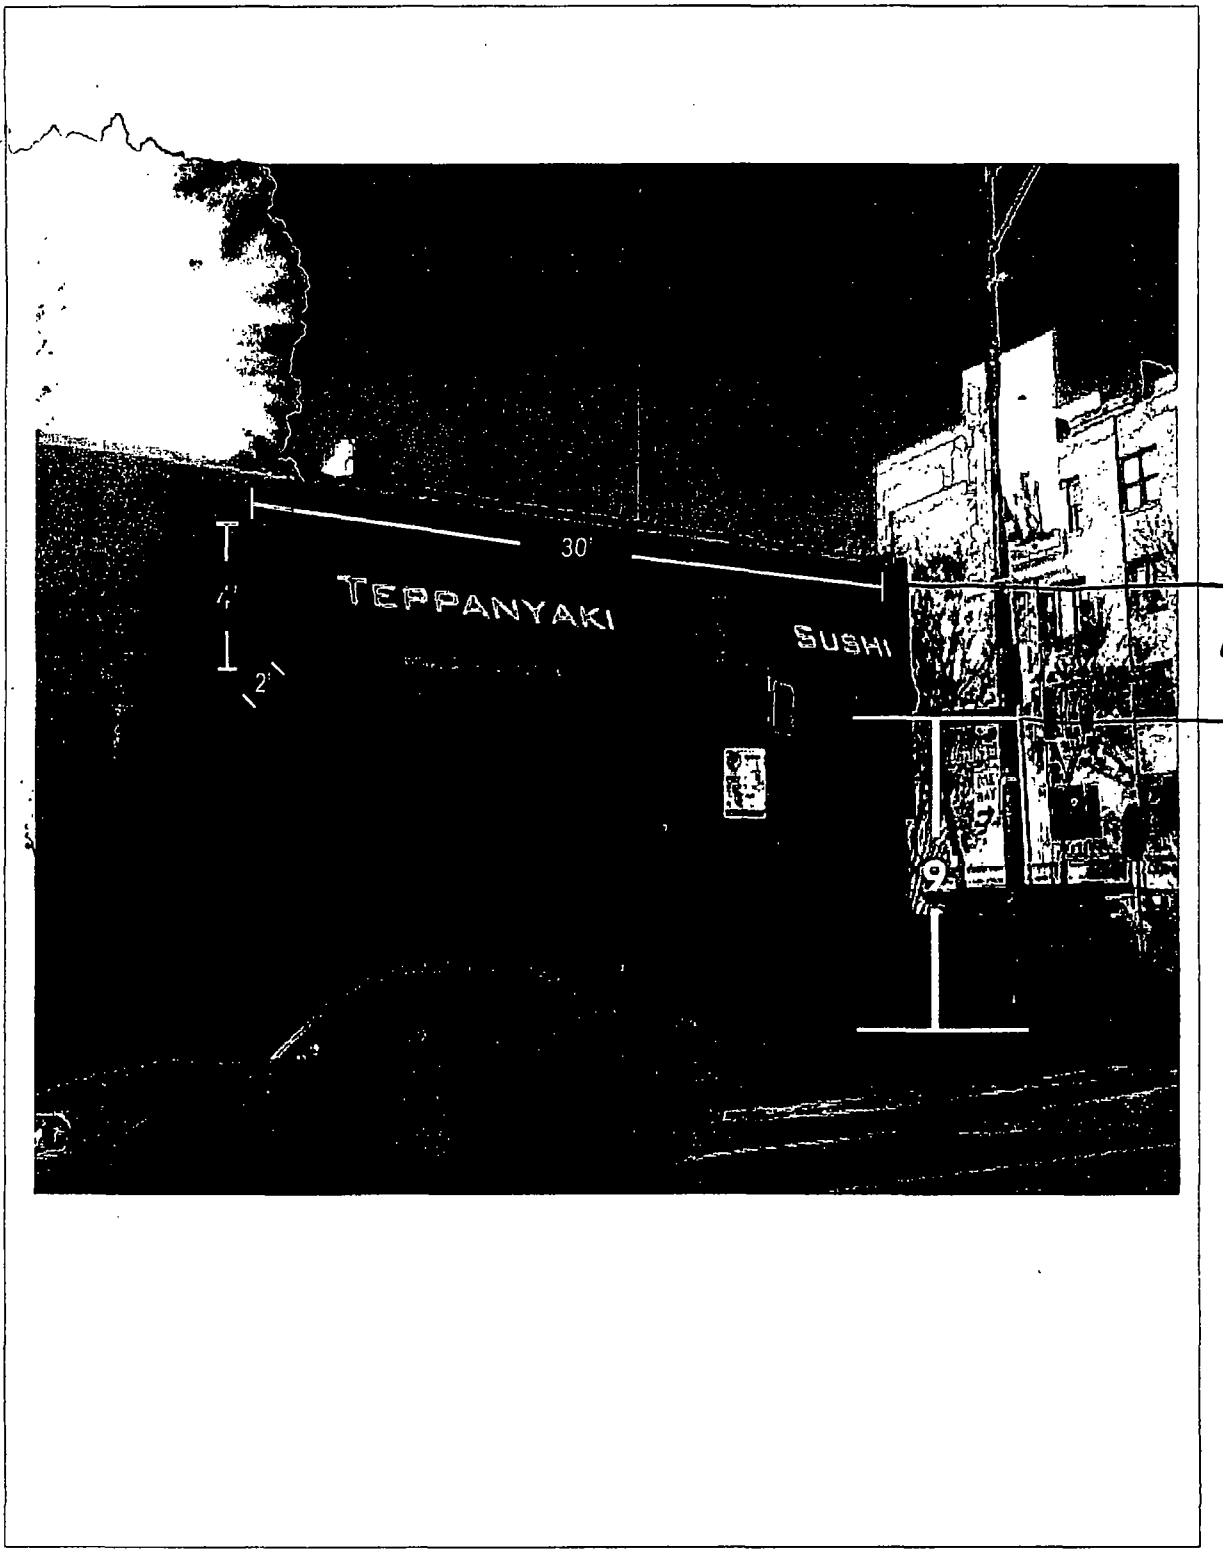
30'
TEPPANYAKI
SUSHI
2'
9'
4½

Department of Business Affairs and Consumer Protection
Business Assistance Center - Public Way Use Unit
City Hall - 121 N. LaSalle Street, Room 800 • Chicago, IL 60602
(312)-74-GOBIZ (312-744-6249) • (312) 744-1944 (TTY)
http://www.cityofchicago.org/bacp

04/10/2013

Alderman **Thomas Tunney**
Ward # **44**
City of Chicago
City Hall, Room **203**
121 North LaSalle Street
Chicago, Illinois 60602

Re: An ordinance to use and maintain a portion of the public right-of-way for **one (1) awning(s)** for **SAKURA TEPPANYAKI AND SUSHI**, adjacent to the premises known as **730 W. Diversey Pkwy.**.

Dear Alderman **Thomas Tunney**:

The applicant referenced above has requested the use of the public right-of-way for a **awning(s)**. An ordinance has been prepared by the Department of Business Affairs and Consumer Protection – Business Assistance Center - Public Way Use Unit for presentation to the City Council. Because this request was made for properties located in your ward, as approved by you as per the attached, I respectfully request that you introduce the attached ordinance at the next City Council meeting.

If you have any questions regarding this ordinance, please contact Anthony Bertuca at (312) 744-5506.

Department of Business Affairs and Consumer Protection

Office of the City Clerk

O2013-2856

Office of the City Clerk

City Council Document Tracking Sheet

Meeting Date:	4/10/2013
Sponsor(s):	Tunney, Thomas (44)
Type:	Ordinance
Title:	Awning(s) for White Birch Trading Co.
Committee(s) Assignment:	Committee on Transportation and Public Way

ORDINANCE
White Birch Trading Comapny
Acct. No. 361643 - 1
Permit No. 1097917

Be It Ordained by the City Council of the City of Chicago:

SECTION 1. Permission and authority are hereby given and granted to White Birch Trading Comapny, upon the terms and subject to the conditions of this ordinance to maintain and use, as now constructed, one (1) Awning(s) projecting over the public right-of-way adjacent to its premises known as 3735 N. Southport Ave..

Said Awning(s) at N. Southport measure(s):
One (1) at twenty-four point five (24.5) feet in length, and two (2) feet in width for a total of forty-nine (49) square feet.

The location of said privilege shall be as shown on prints kept on file with the Department of Business Affairs and Consumer Protection and the Office of the City Clerk.

Said privilege shall be constructed in accordance with plans and specifications approved by the Zoning Department - Signs.

This grant of privilege in the public way shall be subject to the provisions of Section 10-28-015 and all other required provisions of the Municipal Code of Chicago.

The grantee shall pay to the City of Chicago as compensation for the privilege #1097917 herein granted the sum of fifty ($50.00) per annum in advance.

A 25% penalty will be added for payments received after due date.

The permit holder agrees to hold the City of Chicago harmless for any damage, relocation or replacement costs associated with damage, relocation or removal of private property caused by the City performing work in the public way.

Authority herein given and granted for a period of five (5) years from and after Date of Passage.

Alderman
Thomas Tunney 44th Ward

outside


ROBERT BRIAN AWNING COMPANY
8152 North Lawndale, Skokie, Illinois 60076

(773) 274-6461
(847) 679-1145
FAX # (847) 679-1165

C/O PRESTON LAVIN

SUBMITTED TO	PHONE	DATE
WHITE BIRCH TRADING CO.	310-770-5834	3-11-11
STREET: 3735 N. SOUTHPORT	JOB NAME: —	
CITY, STATE AND ZIP CODE: CHGO, IL 60657	JOB SITE: —	

RECOVER EXISTING CANOPY
W/ CUSTOM SIGNAGE

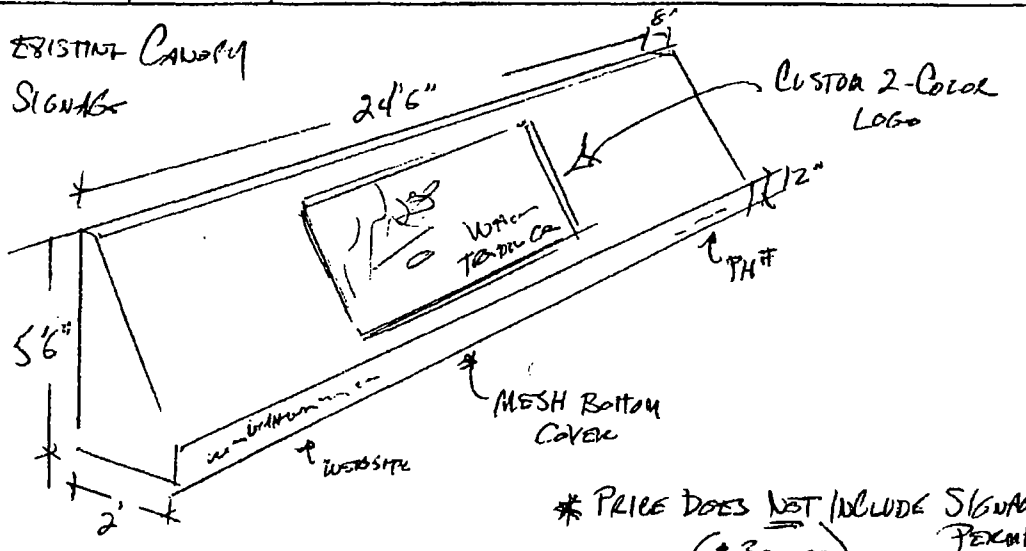

COMPLETE:

RECOVER: X

REPAIR:

CLOTH: BLACK SUNBRELLA (6008)

BORDER:

FRAMEWORK: BACK TO BACK

INSTALLATION ON OR ABOUT 2-3 WEEKS OF DEPOSIT

AUTHORIZED SIGNATURE _____
ROBERT LUCIA

* PRICE DOES NOT INCLUDE SIGNAGE PERMIT ($300.00)

ESTIMATE	
PRICE	$ 2000.00
10 6% SALES TAX	$ 30.00
TOTAL PRICE	$ 2030.00
DEPOSIT	$ 1000.00
C.O.D. BALANCE	$ 1030.00

No additions or changes to be made in above specifications.

Erection or delivery subject to delays caused by strikes, lockouts, fires, accidents or other causes beyond our control.
Title shall not pass to Buyer with delivery of said personal property but shall remain vested in Seller until the entire purchase price is paid. Buyer hereby acknowledges receipt of said personal property.
Upon default by Buyer in the payment of any installment of the price or in the performance of any agreement of Buyer herein, Seller may, without notice, take possession of said personal property as Seller's own individual and sole property, free and clear of any claim by Buyer, and retain any and all payments made as liquidated damages for the use by Buyer and for depreciation and for expenses to Seller of taking possession of said personal property, or Seller, without notice, may take possession of said personal property and sell same without notice, in which case the proceeds of sale shall be applied upon the unpaid balance of the price and expenses to Seller of taking possession, storage and resale.

Acceptance of Proposal

The above prices, specifications and conditions are satisfactory and are hereby accepted. You are authorized to do the work as specified. Payment will be made as outlined above.

Signature _____

Date of Acceptance: _____

Signature _____

Department of Business Affairs and Consumer Protection
Business Assistance Center - Public Way Use Unit
City Hall - 121 N. LaSalle Street, Room 800 • Chicago, IL 60602
(312)-74-GOBIZ (312-744-6249) • (312) 744-1944 (TTY)
http://www.cityofchicago.org/bacp

04/10/2013

Alderman **Thomas Tunney**
Ward # **44**
City of Chicago
City Hall, Room **203**
121 North LaSalle Street
Chicago, Illinois 60602

Re: An ordinance to use and maintain a portion of the public right-of-way for **one (1) awning(s)** for **White Birch Trading Comapny**, adjacent to the premises known as **3735 N. Southport Ave.**.

Dear Alderman **Thomas Tunney**:

The applicant referenced above has requested the use of the public right-of-way for a **awning(s)**. An ordinance has been prepared by the Department of Business Affairs and Consumer Protection – Business Assistance Center - Public Way Use Unit for presentation to the City Council. Because this request was made for properties located in your ward, as approved by you as per the attached, I respectfully request that you introduce the attached ordinance at the next City Council meeting.

If you have any questions regarding this ordinance, please contact Anthony Bertuca at (312) 744-5506.

Department of Business Affairs and Consumer Protection

Office of the City Clerk

O2013-2860

Office of the City Clerk

City Council Document Tracking Sheet

Meeting Date:	4/10/2013
Sponsor(s):	Tunney, Thomas (44)
Type:	Ordinance
Title:	Awning(s) for 5411 Empanadas
Committee(s) Assignment:	Committee on Transportation and Public Way

ORDINANCE
5411 EMPANADAS
Acct. No. 373059 - 1
Permit No. 1104036

Be It Ordained by the City Council of the City of Chicago:

SECTION 1. Permission and authority are hereby given and granted to 5411 EMPANADAS, upon the terms and subject to the conditions of this ordinance to construct, install, maintain and use one (1) Awning(s) projecting over the public right-of-way adjacent to its premises known as 2850 N. Clark St..

Said Awning(s) at N Clark St measure(s):
One (1) at eight (8) feet in length, and one point three three (1.33) foot in width for a total of ten point six four (10.64) square feet.

The location of said privilege shall be as shown on prints kept on file with the Department of Business Affairs and Consumer Protection and the Office of the City Clerk.

Said privilege shall be constructed in accordance with plans and specifications approved by the Zoning Department - Signs.

This grant of privilege in the public way shall be subject to the provisions of Section 10-28-015 and all other required provisions of the Municipal Code of Chicago.

The grantee shall pay to the City of Chicago as compensation for the privilege #1104036 herein granted the sum of fifty ($50.00) per annum in advance.

A 25% penalty will be added for payments received after due date.

The permit holder agrees to hold the City of Chicago harmless for any damage, relocation or replacement costs associated with damage, relocation or removal of private property caused by the City performing work in the public way.

Authority herein given and granted for a period of five (5) years from and after Date of Passage.

Alderman _____

Thomas Tunney 44th Ward


REVISION 0

Please carefully review and sign below if this layout meets your approval. Note that upon signing this graphics sheet you are approving this design for production.
You will have approximately One (1) week from the date below to approve, before delaying production of your project.


This is an original drawing, created by Chesterfield Awning Company, Inc. It is being submitted for your personal use in connection with a project being planned for you by Chesterfield Awning Company, Inc. It is not to be used, reproduced, copied or exhibited in any fashion. In the event any of the above occurs, Chesterfield Awning company, Inc. expects to be reimbursed $250.00 in compensation for the time and effort entailed in creating this drawing.


Chesterfield Awning Co.
16999 Van Dam Rd.
South Holland, IL 60473
PHONE 708 - 596 - 4434
FAX 708 -596 - 9469
www.chesterfieldawning.com

SIDE VIEW

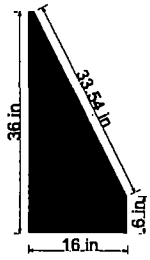


FRONT VIEW

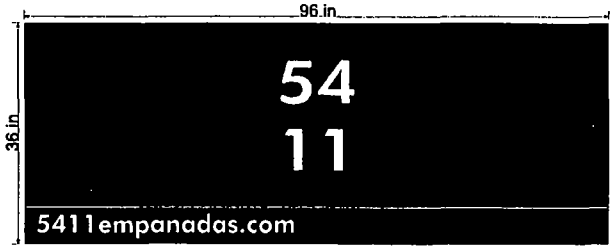

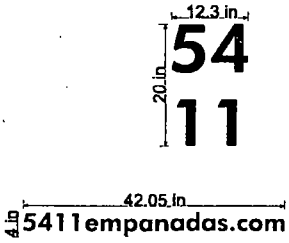

APPROXIMATE SIZE OF AWNING HYPOTENUSE LAID FLAT

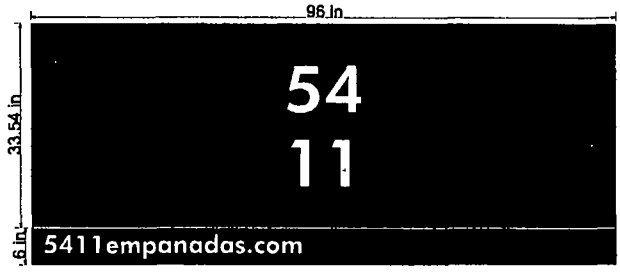

File Name	5411 Empanadas
Job Number	Sunbrella Black 4608
Font Style, Size/Style	White PX 75 / Custom Gray PX
Color/Method	Font: Futura Hv BT
Salesman	David Ausema
Date	11-06-2012

Please carefully check for grammatical errors, misspellings, missing fonts, placement, sizing, colors and etc. Please note this proof is not a true representation of color.

Contact: Matthew Coglianese | graphics@chesterfieldawning.com

Sizes are approximate, changes can/will be made after field measuring prior to installation.

***PLEASE CAREFULLY REVIEW THIS DRAWING, IF YOU SIGN AND APPROVE IT WITH INCORRECT INFORMATION.* IT WILL BE AT YOUR EXPENSE TO CORRECT**

Customer Approval Date

Sales Approval Date

Department of Business Affairs and Consumer Protection
Business Assistance Center - Public Way Use Unit
City Hall - 121 N. LaSalle Street, Room 800 • Chicago, IL 60602
(312)-74-GOBIZ (312-744-6249) • (312) 744-1944 (TTY)
http://www.cityofchicago.org/bacp

04/10/2013

Alderman **Thomas Tunney**
Ward # **44**
City of Chicago
City Hall, Room **203**
121 North LaSalle Street
Chicago, Illinois 60602

Re: An ordinance to use and maintain a portion of the public right-of-way for **one (1) awning(s)** for **5411 EMPANADAS**, adjacent to the premises known as **2850 N. Clark St.**.

Dear Alderman **Thomas Tunney**:

The applicant referenced above has requested the use of the public right-of-way for a **awning(s)**. An ordinance has been prepared by the Department of Business Affairs and Consumer Protection – Business Assistance Center - Public Way Use Unit for presentation to the City Council. Because this request was made for properties located in your ward, as approved by you as per the attached, I respectfully request that you introduce the attached ordinance at the next City Council meeting.

If you have any questions regarding this ordinance, please contact Anthony Bertuca at (312) 744-5506.

Department of Business Affairs and Consumer Protection

Office of the City Clerk

O2013-2866

Office of the City Clerk

City Council Document Tracking Sheet

Meeting Date:	4/10/2013
Sponsor(s):	Cappleman, James (46)
Type:	Ordinance
Title:	Awning(s) for My Fit Foods
Committee(s) Assignment:	Committee on Transportation and Public Way

ORDINANCE
MY FIT FOODS
Acct. No. 376629 - 1
Permit No. 1104381

Be It Ordained by the City Council of the City of Chicago:

SECTION 1. Permission and authority are hereby given and granted to MY FIT FOODS, upon the terms and subject to the conditions of this ordinance to construct, install, maintain and use one (1) Awning(s) projecting over the public right-of-way adjacent to its premises known as 3701-3705 N. Halsted St..

Said Awning(s) at Halsted measure(s):
One (1) at seventeen point seven nine (17.79) feet in length, and one point five (1.5) foot in width for a total of twenty-six point six nine (26.69) square feet.

The location of said privilege shall be as shown on prints kept on file with the Department of Business Affairs and Consumer Protection and the Office of the City Clerk.

Said privilege shall be constructed in accordance with plans and specifications approved by the Zoning Department - Signs.

This grant of privilege in the public way shall be subject to the provisions of Section 10-28-015 and all other required provisions of the Municipal Code of Chicago.

The grantee shall pay to the City of Chicago as compensation for the privilege #1104381 herein granted the sum of fifty ($50.00) per annum in advance.

A 25% penalty will be added for payments received after due date.

The permit holder agrees to hold the City of Chicago harmless for any damage, relocation or replacement costs associated with damage, relocation or removal of private property caused by the City performing work in the public way.

Authority herein given and granted for a period of five (5) years from and after Date of Passage.

Alderman _____

James Cappleman 46th Ward

my fit® FOODS

EAT FIT. LIVE FIT.

3701 N. HALSTEAD
CHICAGO, IL 60613

PRESENTED BY: JIM GRAFF



Houston Corporate Office
5525 Katy Freeway
Suite 350
Houston, TX 77007
713-977-7900
Fax 713-977-7903

Dallas Regional Office
2220 San Jacinto Blvd
Suite 365
Denton, Texas 76205
940-380-9153
FAX 940-380-9395

Department of Business Affairs and Consumer Protection
Business Assistance Center - Public Way Use Unit
City Hall - 121 N. LaSalle Street, Room 800 • Chicago, IL 60602
(312)-74-GOBIZ (312-744-6249) • (312) 744-1944 (TTY)
http://www.cityofchicago.org/bacp

04/10/2013

Alderman **James Cappleman**
Ward # **46**
City of Chicago
City Hall, Room **300**
121 North LaSalle Street
Chicago, Illinois 60602

Re: An ordinance to use and maintain a portion of the public right-of-way for **one (1) awning(s)** for **MY FIT FOODS**, adjacent to the premises known as **3701-3705 N. Halsted St.**.

Dear Alderman **James Cappleman**:

The applicant referenced above has requested the use of the public right-of-way for a **awning(s)**. An ordinance has been prepared by the Department of Business Affairs and Consumer Protection – Business Assistance Center - Public Way Use Unit for presentation to the City Council. Because this request was made for properties located in your ward, as approved by you as per the attached, I respectfully request that you introduce the attached ordinance at the next City Council meeting.

If you have any questions regarding this ordinance, please contact Anthony Bertuca at (312) 744-5506.

Department of Business Affairs and Consumer Protection

Office of the City Clerk

O2013-2926

Office of the City Clerk

City Council Document Tracking Sheet

Meeting Date:	4/10/2013
Sponsor(s):	Pawar, Ameya (47)
Type:	Ordinance
Title:	Awning(s) for Dance Center Chicago
Committee(s) Assignment:	Committee on Transportation and Public Way

ORDINANCE
DANCE CENTER CHICAGO
Acct. No. 367074 - 1
Permit No. 1105332

Be It Ordained by the City Council of the City of Chicago:

SECTION 1. Permission and authority are hereby given and granted to DANCE CENTER CHICAGO, upon the terms and subject to the conditions of this ordinance to maintain and use, as now constructed, one (1) Awning(s) projecting over the public right-of-way adjacent to its premises known as 3868 N. Lincoln Ave..

Said Awning(s) at N. Lincoln Avenue measure(s):
One (1) at three point four two (3.42) feet in length, and three (3) feet in width for a total of ten point two six (10.26) square feet.

The location of said privilege shall be as shown on prints kept on file with the Department of Business Affairs and Consumer Protection and the Office of the City Clerk.

Said privilege shall be constructed in accordance with plans and specifications approved by the Zoning Department - Signs.

This grant of privilege in the public way shall be subject to the provisions of Section 10-28-015 and all other required provisions of the Municipal Code of Chicago.

The grantee shall pay to the City of Chicago as compensation for the privilege #1105332 herein granted the sum of fifty ($50.00) per annum in advance.


A 25% penalty will be added for payments received after due date.

The permit holder agrees to hold the City of Chicago harmless for any damage, relocation or replacement costs associated with damage, relocation or removal of private property caused by the City performing work in the public way.


Authority herein given and granted for a period of five (5) years from and after 01/09/2013.

Alderman _____

Ameya Pawar 47th Ward

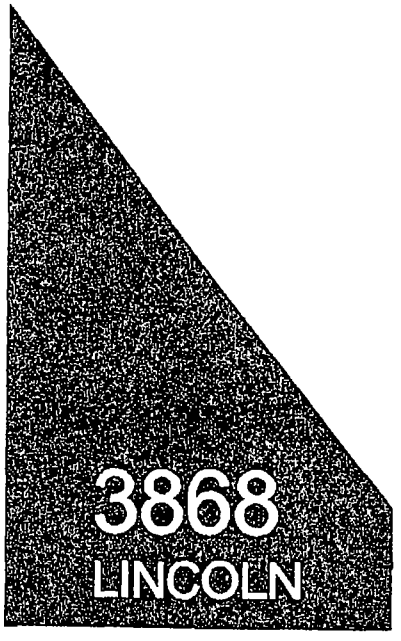
3868
LINCOLN


Dance Center
Chicago
773.880.5044

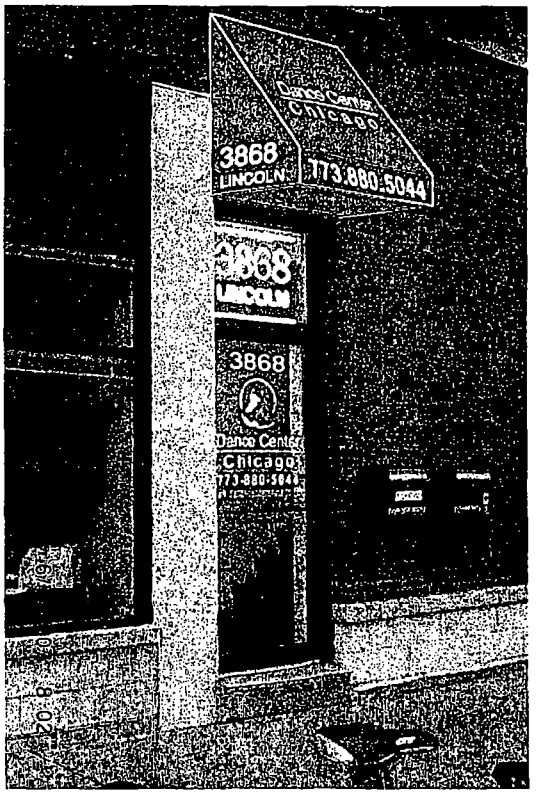
Dance Center
Chicago
3868
LINCOLN
773.880.5044
3868
LINCOLN
3868
Dance Center
Chicago
773-880-5044

Department of Business Affairs and Consumer Protection
Business Assistance Center - Public Way Use Unit
City Hall - 121 N. LaSalle Street, Room 800 • Chicago, IL 60602
(312)-74-GOBIZ (312-744-6249) • (312) 744-1944 (TTY)
http://www.cityofchicago.org/bacp

04/10/2013

Alderman **Ameya Pawar**
Ward # **47**
City of Chicago
City Hall, Room **300**
121 North LaSalle Street
Chicago, Illinois 60602

Re: An ordinance to use and maintain a portion of the public right-of-way for **one (1) awning(s)** for **DANCE CENTER CHICAGO**, adjacent to the premises known as **3868 N. Lincoln Ave.**.

Dear Alderman **Ameya Pawar**:

The applicant referenced above has requested the use of the public right-of-way for a **awning(s)**. An ordinance has been prepared by the Department of Business Affairs and Consumer Protection – Business Assistance Center - Public Way Use Unit for presentation to the City Council. Because this request was made for properties located in your ward, as approved by you as per the attached, I respectfully request that you introduce the attached ordinance at the next City Council meeting.

If you have any questions regarding this ordinance, please contact Anthony Bertuca at (312) 744-5506.

Department of Business Affairs and Consumer Protection

Office of the City Clerk

O2013-2931

Office of the City Clerk

City Council Document Tracking Sheet

Meeting Date:	4/10/2013
Sponsor(s):	Pawar, Ameya (47)
Type:	Ordinance
Title:	Awning(s) for Duke Animal Hospital, Inc.
Committee(s) Assignment:	Committee on Transportation and Public Way

ORDINANCE
DUKE ANIMAL HOSPITAL, INC.
Acct. No. 365536 - 1
Permit No. 1102279

Be It Ordained by the City Council of the City of Chicago:

SECTION 1. Permission and authority are hereby given and granted to DUKE ANIMAL HOSPITAL, INC., upon the terms and subject to the conditions of this ordinance to construct, install, maintain and use one (1) Awning(s) projecting over the public right-of-way adjacent to its premises known as 3941 N. Ashland Ave..

Said Awning(s) at N. Ashland measure(s):
One (1) at eighteen point five four (18.54) feet in length, and two (2) feet in width for a total of thirty-seven point zero eight (37.08) square feet.

The location of said privilege shall be as shown on prints kept on file with the Department of Business Affairs and Consumer Protection and the Office of the City Clerk.

Said privilege shall be constructed in accordance with plans and specifications approved by the Zoning Department - Signs.

This grant of privilege in the public way shall be subject to the provisions of Section 10-28-015 and all other required provisions of the Municipal Code of Chicago.

The grantee shall pay to the City of Chicago as compensation for the privilege #1102279 herein granted the sum of fifty ($50.00) per annum in advance.


A 25% penalty will be added for payments received after due date.

The permit holder agrees to hold the City of Chicago harmless for any damage, relocation or replacement costs associated with damage, relocation or removal of private property caused by the City performing work in the public way.

Authority herein given and granted for a period of five (5) years from and after Date of Passage.

Alderman _____

Ameya Pawar 47th Ward

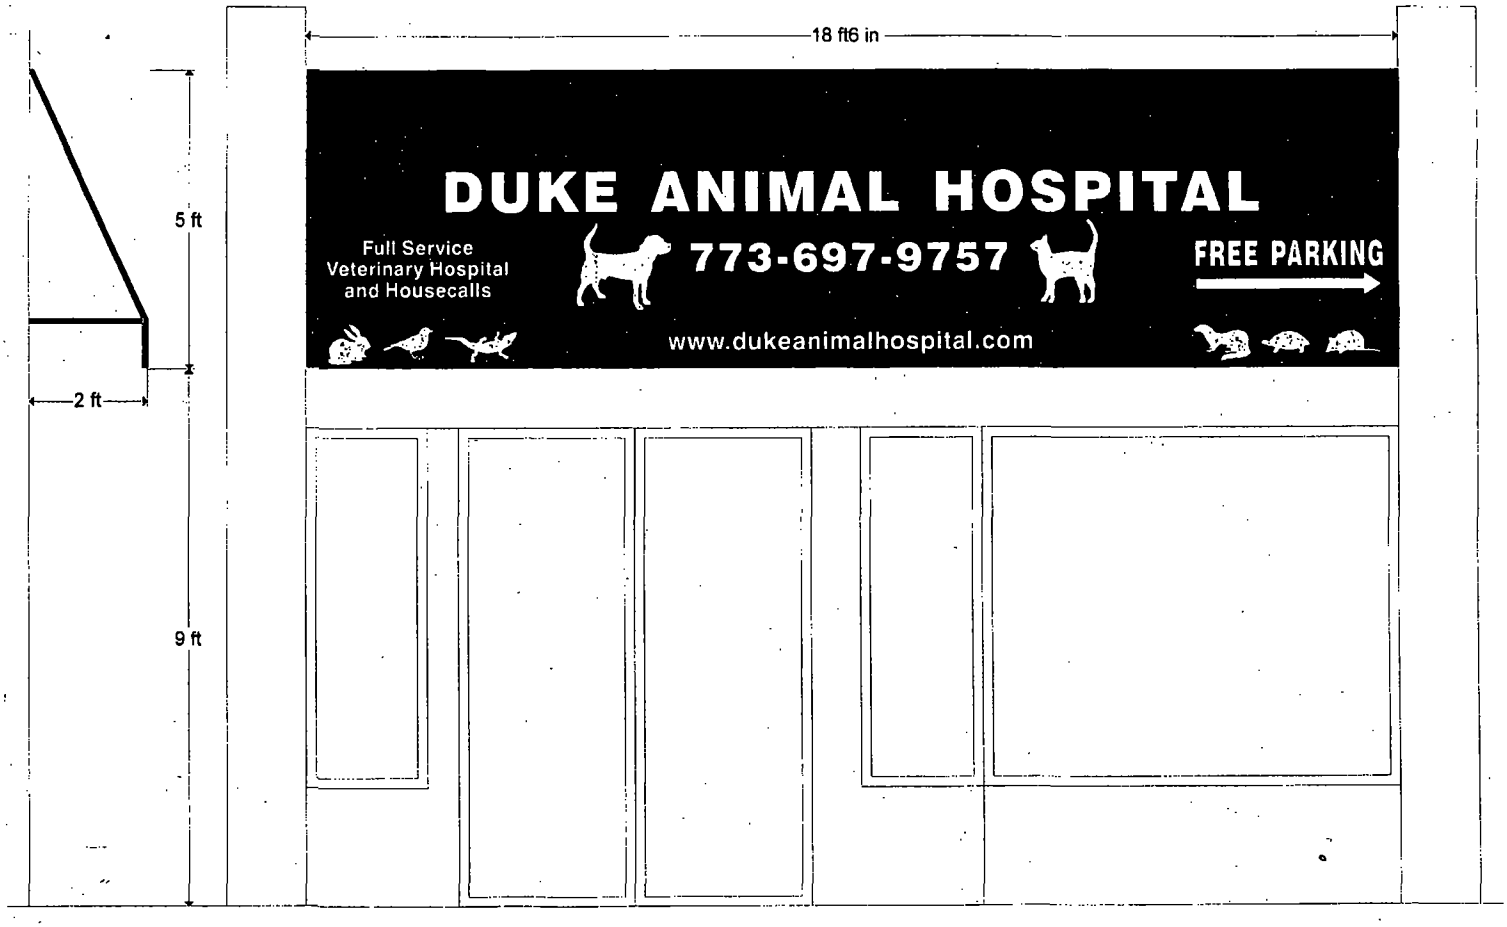
18 ft6 in
5 ft
2 ft
9 ft
DUKE ANIMAL HOSPITAL
Full Service
Veterinary Hospital
and Housecalls
773-697-9757
FREE PARKING
www.dukeanimalhospital.com

Department of Business Affairs and Consumer Protection
Business Assistance Center - Public Way Use Unit
City Hall - 121 N. LaSalle Street, Room 800 • Chicago, IL 60602
(312)-74-GOBIZ (312-744-6249) • (312) 744-1944 (TTY)
http://www.cityofchicago.org/bacp

04/10/2013

Alderman **Ameya Pawar**
Ward # **47**
City of Chicago
City Hall, Room **300**
121 North LaSalle Street
Chicago, Illinois 60602

Re: An ordinance to use and maintain a portion of the public right-of-way for **one (1) awning(s)** for **DUKE ANIMAL HOSPITAL, INC.**, adjacent to the premises known as **3941 N. Ashland Ave.**.

Dear Alderman **Ameya Pawar**:

The applicant referenced above has requested the use of the public right-of-way for a **awning(s)**. An ordinance has been prepared by the Department of Business Affairs and Consumer Protection – Business Assistance Center - Public Way Use Unit for presentation to the City Council. Because this request was made for properties located in your ward, as approved by you as per the attached, I respectfully request that you introduce the attached ordinance at the next City Council meeting.

If you have any questions regarding this ordinance, please contact Anthony Bertuca at (312) 744-5506.

Department of Business Affairs and Consumer Protection

Office of the City Clerk

O2013-2933

Office of the City Clerk

City Council Document Tracking Sheet

Meeting Date:	4/10/2013
Sponsor(s):	Pawar, Ameya (47)
Type:	Ordinance
Title:	Awning(s) for Melao Latin Cuisine, Inc.
Committee(s) Assignment:	*Committee on Transportation and Public Way*

ORDINANCE
MELAO LATIN CUISINE INC.
Acct. No. 370996 - 1
Permit No. 1104577

Be It Ordained by the City Council of the City of Chicago:

SECTION 1. Permission and authority are hereby given and granted to MELAO LATIN CUISINE INC., upon the terms and subject to the conditions of this ordinance to construct, install, maintain and use one (1) Awning(s) projecting over the public right-of-way adjacent to its premises known as 3941 N. Lincoln Ave..

Said Awning(s) at N Lincoln Ave measure(s):
One (1) at twenty-five (25) feet in length, and two (2) feet in width for a total of fifty (50) square feet.

The location of said privilege shall be as shown on prints kept on file with the Department of Business Affairs and Consumer Protection and the Office of the City Clerk.

Said privilege shall be constructed in accordance with plans and specifications approved by the Zoning Department - Signs.

This grant of privilege in the public way shall be subject to the provisions of Section 10-28-015 and all other required provisions of the Municipal Code of Chicago.

The grantee shall pay to the City of Chicago as compensation for the privilege #1104577 herein granted the sum of fifty ($50.00) per annum in advance.

A 25% penalty will be added for payments received after due date.

The permit holder agrees to hold the City of Chicago harmless for any damage, relocation or replacement costs associated with damage, relocation or removal of private property caused by the City performing work in the public way.

Authority herein given and granted for a period of five (5) years from and after Date of Passage.

Alderman _____

Ameya Pawar 47th Ward

This is an awning that reads "MELAO LATIN CUISINE" AND MEASURES 25'wX5"hX2'OUT HERNANDEZ SIGNS IS DOING THE RECOVER OF THE AWNING AND ALSO APPLYING FOR THE CITY PERMIT.



Department of Business Affairs and Consumer Protection
Business Assistance Center - Public Way Use Unit
City Hall - 121 N. LaSalle Street, Room 800 • Chicago, IL 60602
(312)-74-GOBIZ (312-744-6249) • (312) 744-1944 (TTY)
http://www.cityofchicago.org/bacp

04/10/2013

Alderman **Ameya Pawar**
Ward # **47**
City of Chicago
City Hall, Room **300**
121 North LaSalle Street
Chicago, Illinois 60602

Re: An ordinance to use and maintain a portion of the public right-of-way for **one (1) awning(s)** for **MELAO LATIN CUISINE INC.**, adjacent to the premises known as **3941 N. Lincoln Ave.**.

Dear Alderman **Ameya Pawar**:

The applicant referenced above has requested the use of the public right-of-way for a **awning(s)**. An ordinance has been prepared by the Department of Business Affairs and Consumer Protection – Business Assistance Center - Public Way Use Unit for presentation to the City Council. Because this request was made for properties located in your ward, as approved by you as per the attached, I respectfully request that you introduce the attached ordinance at the next City Council meeting.

If you have any questions regarding this ordinance, please contact Anthony Bertuca at (312) 744-5506.

Department of Business Affairs and Consumer Protection

Office of the City Clerk

O2013-2936

Office of the City Clerk

City Council Document Tracking Sheet

Meeting Date:	4/10/2013
Sponsor(s):	Pawar, Ameya (47)
Type:	Ordinance
Title:	Awning(s) for Motiv Personal Training
Committee(s) Assignment:	Committee on Transportation and Public Way

ORDINANCE
MOTIV PERSONAL TRAINING
Acct. No. 338105 - 3
Permit No. 1093971

Be It Ordained by the City Council of the City of Chicago:

SECTION 1. Permission and authority are hereby given and granted to MOTIV PERSONAL TRAINING, upon the terms and subject to the conditions of this ordinance to construct, install, maintain and use one (1) Awning(s) projecting over the public right-of-way adjacent to its premises known as 3813 N. Lincoln Ave..

Said Awning(s) at N. LINCOLN AVE. measure(s):
One (1) at thirteen point four two (13.42) feet in length, and point five (.5) feet in width for a total of six point seven one (6.71) square feet.

The location of said privilege shall be as shown on prints kept on file with the Department of Business Affairs and Consumer Protection and the Office of the City Clerk.

Said privilege shall be constructed in accordance with plans and specifications approved by the Zoning Department - Signs.

This grant of privilege in the public way shall be subject to the provisions of Section 10-28-015 and all other required provisions of the Municipal Code of Chicago.

The grantee shall pay to the City of Chicago as compensation for the privilege #1093971 herein granted the sum of fifty ($50.00) per annum in advance.

A 25% penalty will be added for payments received after due date.


The permit holder agrees to hold the City of Chicago harmless for any damage, relocation or replacement costs associated with damage, relocation or removal of private property caused by the City performing work in the public way.

Authority herein given and granted for a period of five (5) years from and after Date of Passage.

Alderman _____

Ameya Pawar 47th Ward

Awning Drawing
Property Location: 3813 N Lincoln, Chicago, IL
Organization Name: Motiv Personal Training

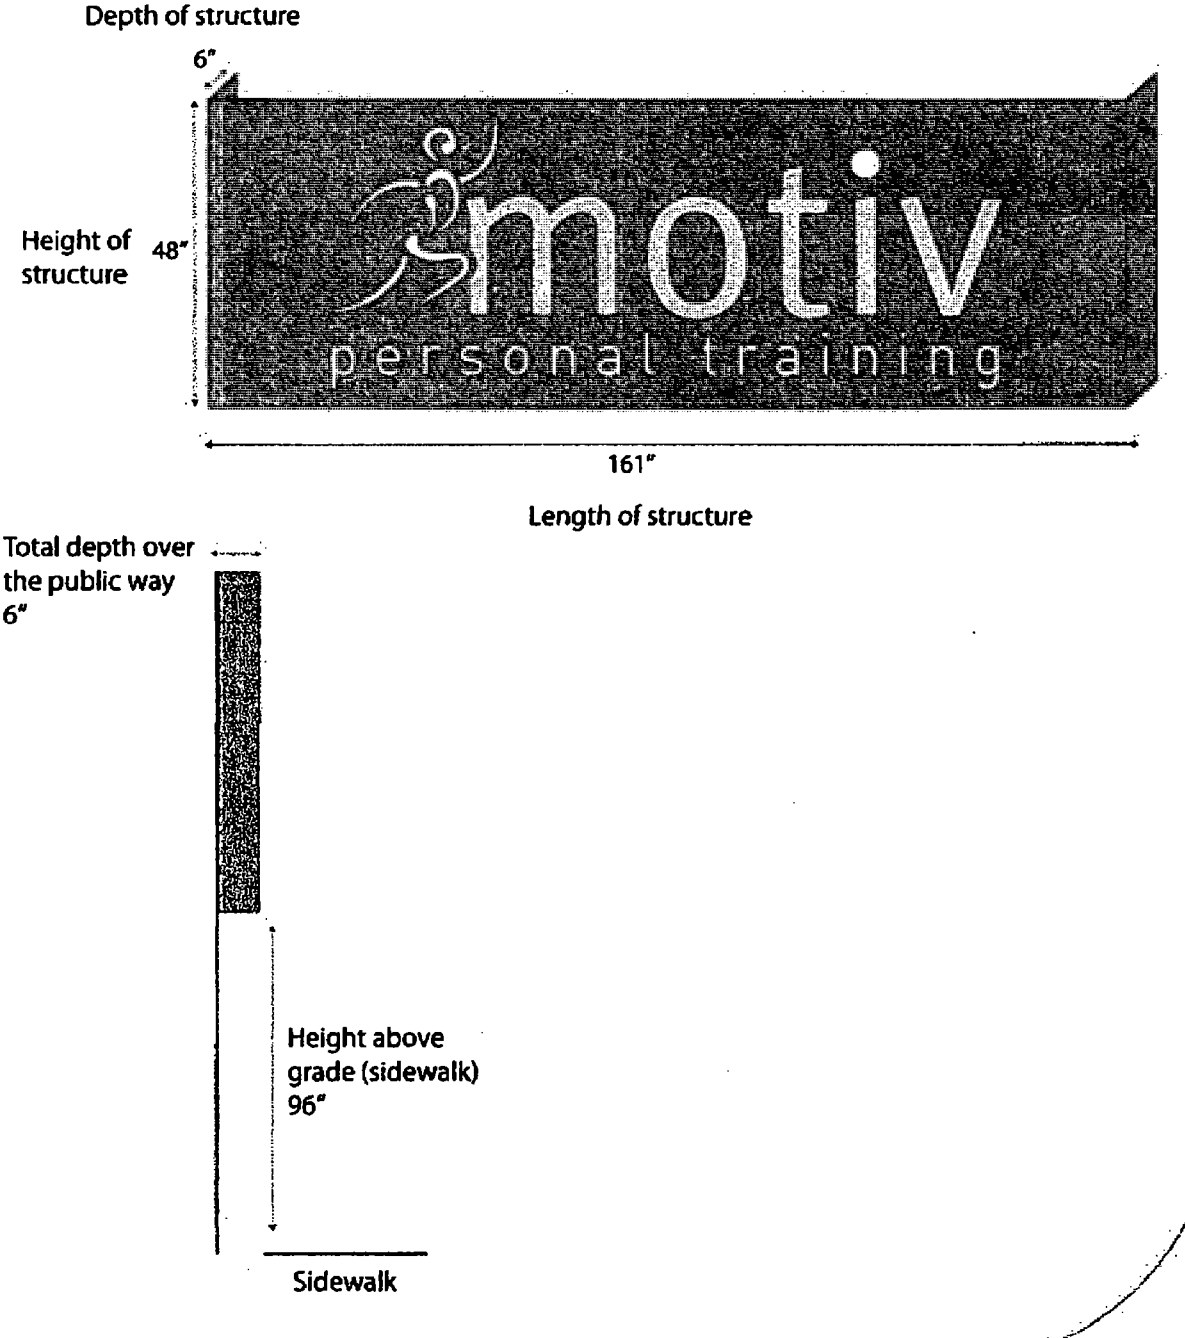

CHICAGO BACP BUSINESS AFFAIRS & CONSUMER PROTECTION

Department of Business Affairs and Consumer Protection
Business Assistance Center - Public Way Use Unit
City Hall - 121 N. LaSalle Street, Room 800 • Chicago, IL 60602
(312)-74-GOBIZ (312-744-6249) • (312) 744-1944 (TTY)
http://www.cityofchicago.org/bacp

04/10/2013

Alderman **Ameya Pawar**
Ward # **47**
City of Chicago
City Hall, Room **300**
121 North LaSalle Street
Chicago, Illinois 60602

Re: An ordinance to use and maintain a portion of the public right-of-way for **one (1) awning(s)** for **MOTIV PERSONAL TRAINING**, adjacent to the premises known as **3813 N. Lincoln Ave.**.

Dear Alderman **Ameya Pawar**:

The applicant referenced above has requested the use of the public right-of-way for a **awning(s)**. An ordinance has been prepared by the Department of Business Affairs and Consumer Protection – Business Assistance Center - Public Way Use Unit for presentation to the City Council. Because this request was made for properties located in your ward, as approved by you as per the attached, I respectfully request that you introduce the attached ordinance at the next City Council meeting.

If you have any questions regarding this ordinance, please contact Anthony Bertuca at (312) 744-5506.

Department of Business Affairs and Consumer Protection

Office of the City Clerk

O2013-2938

Office of the City Clerk

City Council Document Tracking Sheet

Meeting Date:	4/10/2013
Sponsor(s):	Pawar, Ameya (47)
Type:	Ordinance
Title:	Awning(s) for Sarah Mart, Inc.
Committee(s) Assignment:	Committee on Transportation and Public Way

ORDINANCE
SARAH MART INC.
Acct. No. 293946 - 1
Permit No. 1097741

Be It Ordained by the City Council of the City of Chicago:

SECTION 1. Permission and authority are hereby given and granted to SARAH MART INC., upon the terms and subject to the conditions of this ordinance to construct, install, maintain and use one (1) Awning(s) projecting over the public right-of-way adjacent to its premises known as 3601 N. Damen Ave..

Said Awning(s) at N. Damen Avenue and W. Addison measure(s):
One (1) at forty-five (45) feet in length, and two (2) feet in width for a total of ninety (90) square feet.

The location of said privilege shall be as shown on prints kept on file with the Department of Business Affairs and Consumer Protection and the Office of the City Clerk.

Said privilege shall be constructed in accordance with plans and specifications approved by the Zoning Department - Signs.

This grant of privilege in the public way shall be subject to the provisions of Section 10-28-015 and all other required provisions of the Municipal Code of Chicago.

The grantee shall pay to the City of Chicago as compensation for the privilege #1097741 herein granted the sum of seventy ($70.00) per annum in advance.

A 25% penalty will be added for payments received after due date.


The permit holder agrees to hold the City of Chicago harmless for any damage, relocation or replacement costs associated with damage, relocation or removal of private property caused by the City performing work in the public way.

Authority herein given and granted for a period of five (5) years from and after Date of Passage.

Alderman _____

Ameya Pawar 47th Ward

N. DAMEN

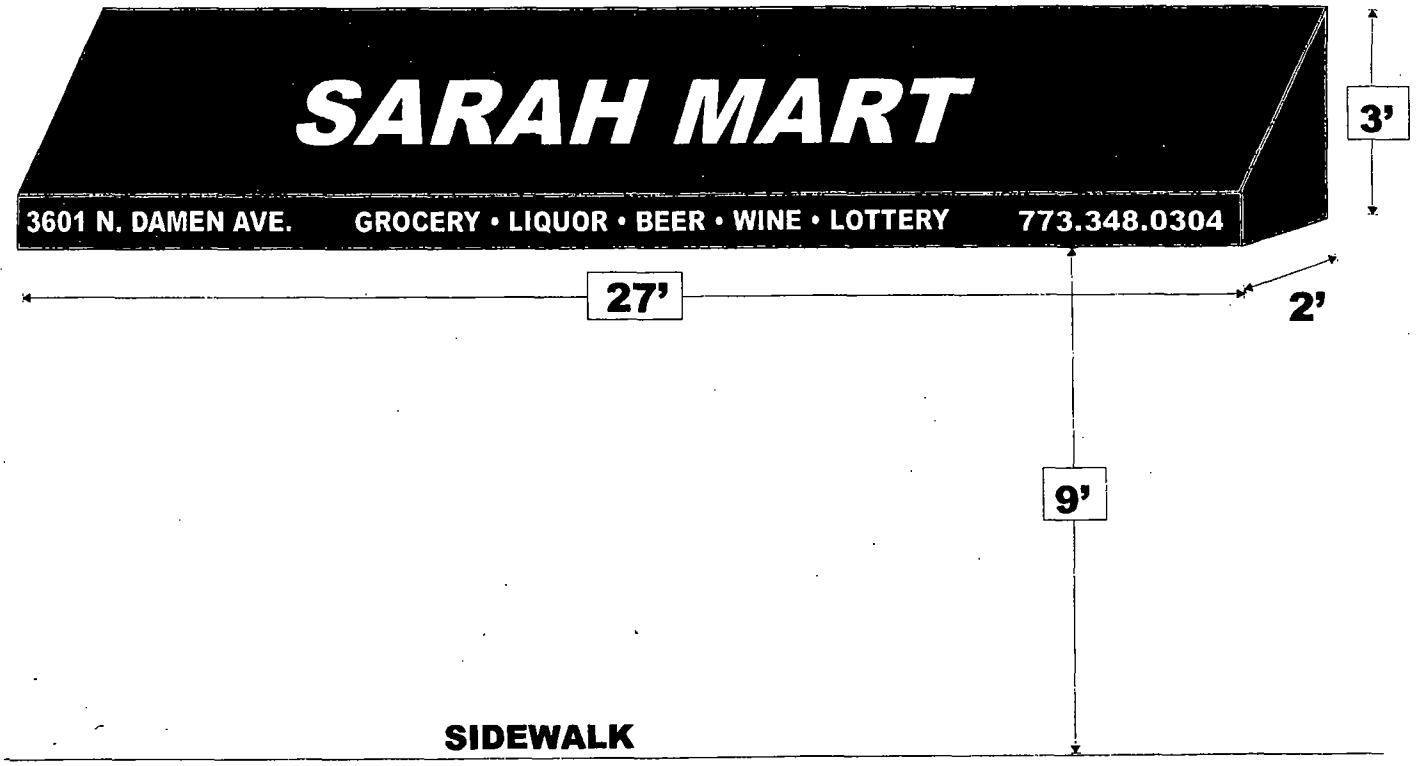
SARAH MART
3601 N. DAMEN AVE.
GROCERY • LIQUOR • BEER • WINE • LOTTERY
773.348.0304
3'
27'
2'
9'
SIDEWALK

Department of Business Affairs and Consumer Protection
Business Assistance Center - Public Way Use Unit
City Hall - 121 N. LaSalle Street, Room 800 • Chicago, IL 60602
(312)-74-GOBIZ (312-744-6249) • (312) 744-1944 (TTY)
http://www.cityofchicago.org/bacp

04/10/2013

Alderman **Ameya Pawar**
Ward # **47**
City of Chicago
City Hall, Room **300**
121 North LaSalle Street
Chicago, Illinois 60602

Re: An ordinance to use and maintain a portion of the public right-of-way for **one (1) awning(s)** for **SARAH MART INC.**, adjacent to the premises known as **3601 N. Damen Ave.**.

Dear Alderman **Ameya Pawar**:

The applicant referenced above has requested the use of the public right-of-way for a **awning(s)**. An ordinance has been prepared by the Department of Business Affairs and Consumer Protection – Business Assistance Center - Public Way Use Unit for presentation to the City Council. Because this request was made for properties located in your ward, as approved by you as per the attached, I respectfully request that you introduce the attached ordinance at the next City Council meeting.

If you have any questions regarding this ordinance, please contact Anthony Bertuca at (312) 744-5506.

Department of Business Affairs and Consumer Protection

Office of the City Clerk

O2013-2940

Office of the City Clerk

City Council Document Tracking Sheet

Meeting Date:	4/10/2013
Sponsor(s):	Osterman, Harry (48)
Type:	Ordinance
Title:	Awning(s) for Chicago Filmmakers
Committee(s) Assignment:	Committee on Transportation and Public Way

ORDINANCE
CHICAGO FILMMAKERS
Acct. No. 357321 - 1
Permit No. 1093852

Be It Ordained by the City Council of the City of Chicago:

SECTION 1. Permission and authority are hereby given and granted to CHICAGO FILMMAKERS, upon the terms and subject to the conditions of this ordinance to maintain and use, as now constructed, one (1) Awning(s) projecting over the public right-of-way adjacent to its premises known as 5243 N. Clark St..

Said Awning(s) at n. clark measure(s):
One (1) at six (6) feet in length, and four (4) feet in width for a total of twenty-four (24) square feet.

The location of said privilege shall be as shown on prints kept on file with the Department of Business Affairs and Consumer Protection and the Office of the City Clerk.

Said privilege shall be constructed in accordance with plans and specifications approved by the Zoning Department - Signs.

This grant of privilege in the public way shall be subject to the provisions of Section 10-28-015 and all other required provisions of the Municipal Code of Chicago.

The grantee shall pay to the City of Chicago as compensation for the privilege #1093852 herein granted the sum of fifty ($50.00) per annum **to commence (1) one year after passage.**

A 25% penalty will be added for payments received after due date.

The permit holder agrees to hold the City of Chicago harmless for any damage, relocation or replacement costs associated with damage, relocation or removal of private property caused by the City performing work in the public way.

Authority herein given and granted for a period of five (5) years from and after Date of Passage.

Alderman _____

Harry Osterman 48th Ward


APPLICATION TO USE THE PUBLIC RIGHT OF WAY

EXAMPLE OF CANOPY/AWNING DRAWING

CANOPY DRAWING

PROPERTY LOCATION: 5243 N. Clark St.

ORGANIZATION(S) NAME: Chicago Filmmakers

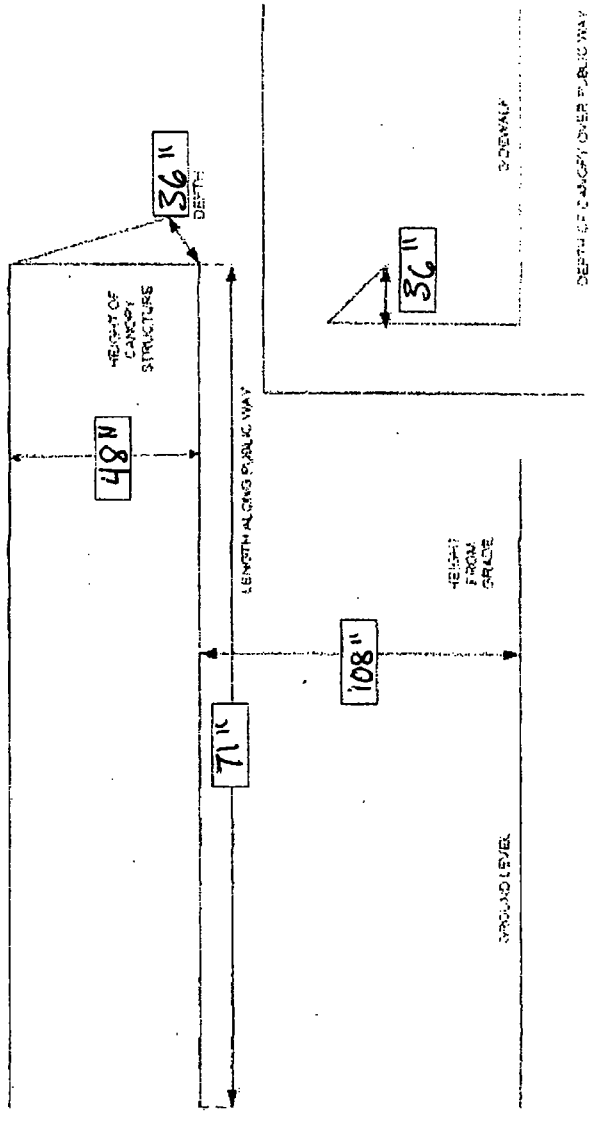

Department of Business Affairs and Consumer Protection
Business Assistance Center - Public Way Use Unit
City Hall - 121 N. LaSalle Street, Room 800 • Chicago, IL 60602
(312)-74-GOBIZ (312-744-6249) • (312) 744-1944 (TTY)
http://www.cityofchicago.org/bacp

04/10/2013

Alderman **Harry Osterman**
Ward # **48**
City of Chicago
City Hall, Room **300**
121 North LaSalle Street
Chicago, Illinois 60602

Re: An ordinance to use and maintain a portion of the public right-of-way for **one (1) awning(s)** for **CHICAGO FILMMAKERS**, adjacent to the premises known as **5243 N. Clark St.**.

Dear Alderman **Harry Osterman**:

The applicant referenced above has requested the use of the public right-of-way for a **awning(s)**. An ordinance has been prepared by the Department of Business Affairs and Consumer Protection – Business Assistance Center - Public Way Use Unit for presentation to the City Council. Because this request was made for properties located in your ward, as approved by you as per the attached, I respectfully request that you introduce the attached ordinance at the next City Council meeting.

If you have any questions regarding this ordinance, please contact Anthony Bertuca at (312) 744-5506.

Department of Business Affairs and Consumer Protection

Office of the City Clerk

O2013-2945

Office of the City Clerk

City Council Document Tracking Sheet

Meeting Date:	4/10/2013
Sponsor(s):	Moore, Joseph (49)
Type:	Ordinance
Title:	Awning(s) for Magnum Insurance
Committee(s) Assignment:	Committee on Transportation and Public Way

ORDINANCE
MAGNUM INSURANCE
Acct. No. 314280 - 4
Permit No. 1094021

Be It Ordained by the City Council of the City of Chicago:

SECTION 1. Permission and authority are hereby given and granted to MAGNUM INSURANCE, upon the terms and subject to the conditions of this ordinance to maintain and use, as now constructed, one (1) Awning(s) projecting over the public right-of-way adjacent to its premises known as 6928 N. Clark St..

Said Awning(s) at N. CLARK ST measure(s):
One (1) at nineteen (19) feet in length, and two (2) feet in width for a total of thirty-eight (38) square feet.

The location of said privilege shall be as shown on prints kept on file with the Department of Business Affairs and Consumer Protection and the Office of the City Clerk.

Said privilege shall be constructed in accordance with plans and specifications approved by the Zoning Department - Signs.

This grant of privilege in the public way shall be subject to the provisions of Section 10-28-015 and all other required provisions of the Municipal Code of Chicago.

The grantee shall pay to the City of Chicago as compensation for the privilege #1094021 herein granted the sum of fifty ($50.00) per annum **to commence (1) one year after passage.**


A 25% penalty will be added for payments received after due date.


The permit holder agrees to hold the City of Chicago harmless for any damage, relocation or replacement costs associated with damage, relocation or removal of private property caused by the City performing work in the public way.

Authority herein given and granted for a period of five (5) years from and after Date of Passage.


Alderman _____

Joe Moore 49th Ward

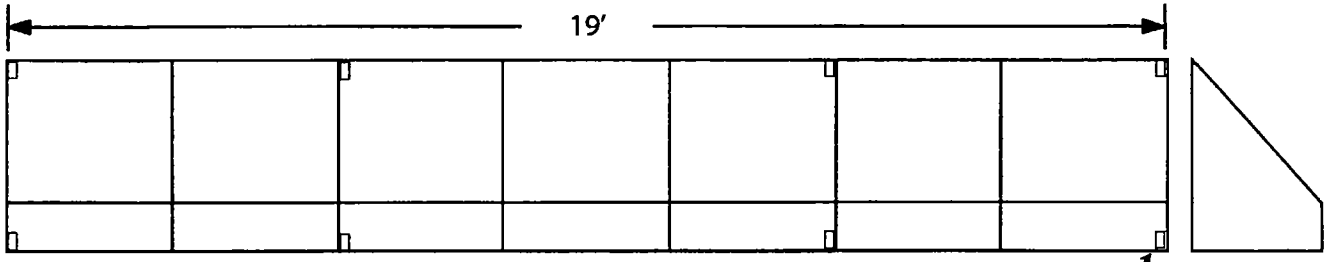


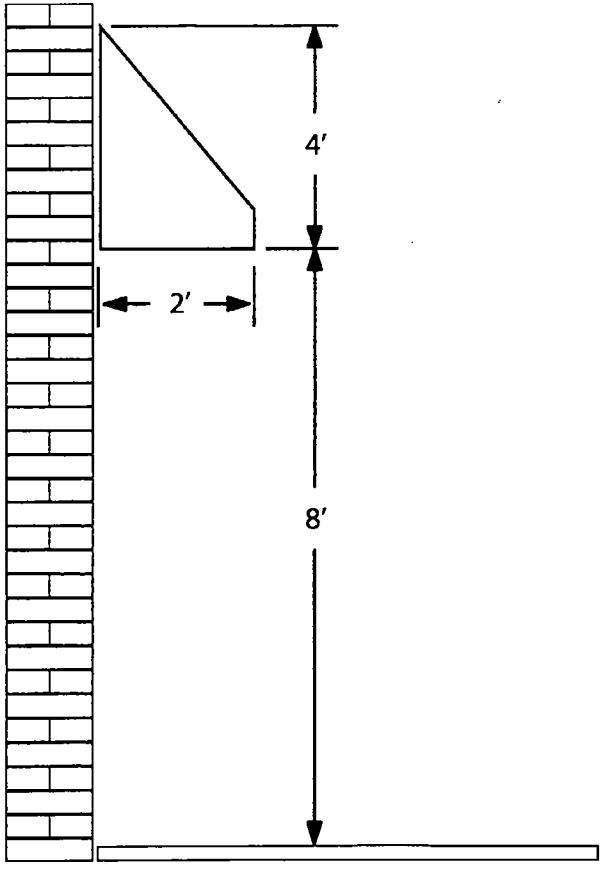

FRAME WALL MOUNTING BRACKET

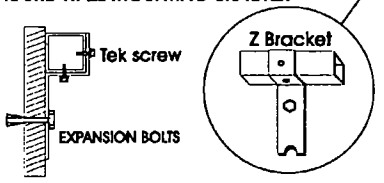

Awning frames can easily be mounted with these bracket.
Made from 3/16 in hot rolled steel,
Two holes spaced equally for lagging into mortar are-
Provided to secure bracket to wall. There is also a 3/16 in. Lag screw.
Dare a tek screw for fastening the frame. Will accommodate a 3/8 in. Lag screw

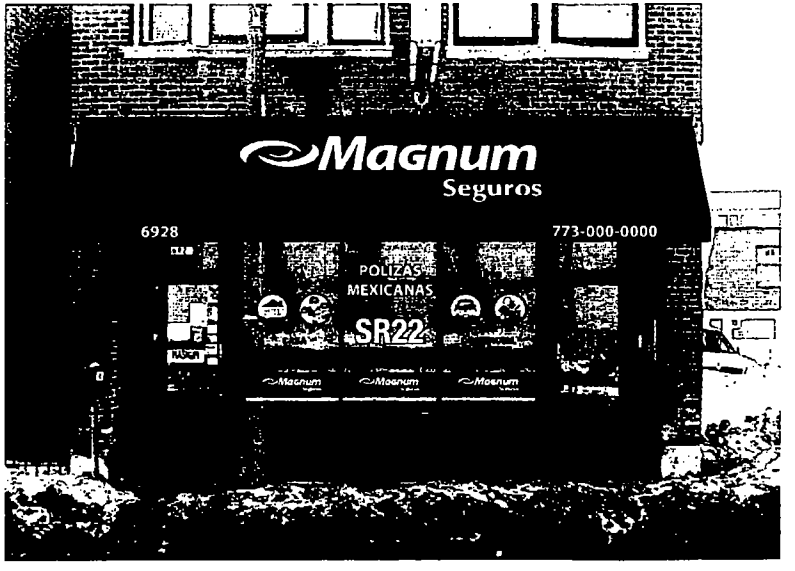

Department of Business Affairs and Consumer Protection
Business Assistance Center - Public Way Use Unit
City Hall - 121 N. LaSalle Street, Room 800 • Chicago, IL 60602
(312)-74-GOBIZ (312-744-6249) • (312) 744-1944 (TTY)
http://www.cityofchicago.org/bacp

04/10/2013

Alderman **Joe Moore**
Ward # **49**
City of Chicago
City Hall, Room **300**
121 North LaSalle Street
Chicago, Illinois 60602

Re: An ordinance to use and maintain a portion of the public right-of-way for **one (1) awning(s)** for **MAGNUM INSURANCE**, adjacent to the premises known as **6928 N. Clark St.**.

Dear Alderman **Joe Moore**:

The applicant referenced above has requested the use of the public right-of-way for a **awning(s)**. An ordinance has been prepared by the Department of Business Affairs and Consumer Protection – Business Assistance Center - Public Way Use Unit for presentation to the City Council. Because this request was made for properties located in your ward, as approved by you as per the attached, I respectfully request that you introduce the attached ordinance at the next City Council meeting.

If you have any questions regarding this ordinance, please contact Anthony Bertuca at (312) 744-5506.

Department of Business Affairs and Consumer Protection

Office of the City Clerk

O2013-2952

Office of the City Clerk

City Council Document Tracking Sheet

Meeting Date:	4/10/2013
Sponsor(s):	Silverstein, Debra L. (50)
Type:	Ordinance
Title:	Awning(s) for Rio Mart, Inc.
Committee(s) Assignment:	Committee on Transportation and Public Way

ORDINANCE
RIO MART, INC.
Acct. No. 378079 - 1
Permit No. 1104522

Be It Ordained by the City Council of the City of Chicago:

SECTION 1. Permission and authority are hereby given and granted to RIO MART, INC., upon the terms and subject to the conditions of this ordinance to construct, install, maintain and use one (1) Awning(s) projecting over the public right-of-way adjacent to its premises known as 6350 N. Oakley Ave..

Said Awning(s) at N Oakley Ave measure(s):
One (1) at twelve (12) feet in length, and two (2) feet in width for a total of twenty-four (24) square feet.

The location of said privilege shall be as shown on prints kept on file with the Department of Business Affairs and Consumer Protection and the Office of the City Clerk.

Said privilege shall be constructed in accordance with plans and specifications approved by the Zoning Department - Signs.

This grant of privilege in the public way shall be subject to the provisions of Section 10-28-015 and all other required provisions of the Municipal Code of Chicago.

The grantee shall pay to the City of Chicago as compensation for the privilege #1104522 herein granted the sum of fifty ($50.00) per annum in advance.


A 25% penalty will be added for payments received after due date.


The permit holder agrees to hold the City of Chicago harmless for any damage, relocation or replacement costs associated with damage, relocation or removal of private property caused by the City performing work in the public way.


Authority herein given and granted for a period of five (5) years from and after Date of Passage.

Alderman _____

Debra L. Silverstein 50th Ward

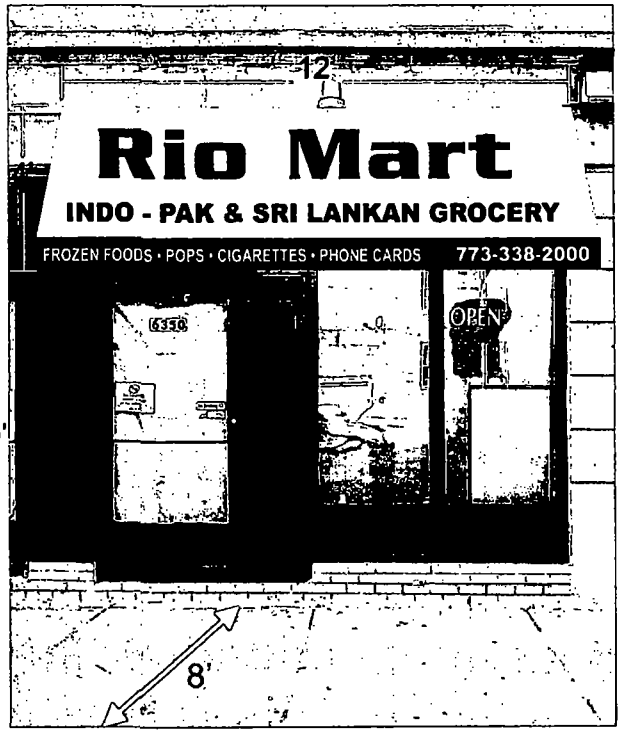

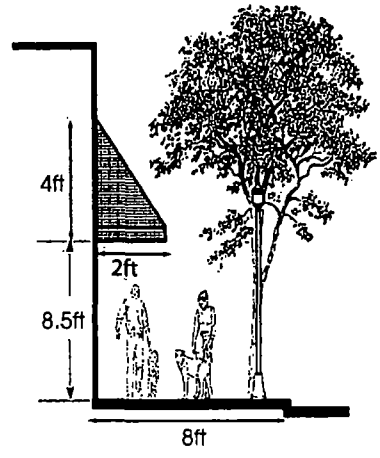

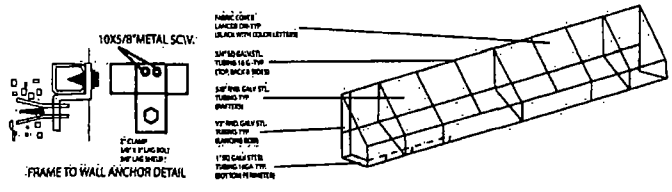

Client: Rio Mart		Drawing #: 1	All sign and concepts shown here are confidential and are the property of Magic Sign Co. They are not to be distributed, copied or otherwise used without our written permission.
Address: 6350 N Oakley Ave, Chicago, IL		Date: 01/28/13	**COMPUTER GENERATED COLORS ARE NOT A TRUE MATCH TO ANY PMS. VINYL OR PAINT.**
Scale:	Drawn By:	Rev Date:	MagicSign The Sign That Shines

Department of Business Affairs and Consumer Protection
Business Assistance Center - Public Way Use Unit
City Hall - 121 N. LaSalle Street, Room 800 • Chicago, IL 60602
(312)-74-GOBIZ (312-744-6249) • (312) 744-1944 (TTY)
http://www.cityofchicago.org/bacp

04/10/2013

Alderman **Debra L. Silverstein**
Ward # **50**
City of Chicago
City Hall, Room **203**
121 North LaSalle Street
Chicago, Illinois 60602

Re: An ordinance to use and maintain a portion of the public right-of-way for **one (1) awning(s)** for **RIO MART, INC.**, adjacent to the premises known as **6350 N. Oakley Ave.**.

Dear Alderman **Debra L. Silverstein**:

The applicant referenced above has requested the use of the public right-of-way for a **awning(s)**. An ordinance has been prepared by the Department of Business Affairs and Consumer Protection – Business Assistance Center - Public Way Use Unit for presentation to the City Council. Because this request was made for properties located in your ward, as approved by you as per the attached, I respectfully request that you introduce the attached ordinance at the next City Council meeting.

If you have any questions regarding this ordinance, please contact Anthony Bertuca at (312) 744-5506.

Department of Business Affairs and Consumer Protection

Office of the City Clerk

O2013-2583

Office of the City Clerk

City Council Document Tracking Sheet

Meeting Date:	4/10/2013
Sponsor(s):	Fioretti, Bob (2)
Type:	Ordinance
Title:	Canopy(s) for Lakeside Lofts Condo Assn.
Committee(s) Assignment:	*Committee on Transportation and Public Way*

ORDINANCE
LAKESIDE LOFTS CONDOMINIUM ASSOCIATION
Acct. No. 377824 - 1
Permit No. 1103985

Be It Ordained by the City Council of the City of Chicago:

SECTION 1. Permission and authority are hereby given and granted to LAKESIDE LOFTS CONDOMINIUM ASSOCIATION, upon the terms and subject to the conditions of this ordinance to maintain and use, as now constructed, sixty-one (61) Canopy(s) projecting over the public right-of-way adjacent to its premises known as 2035 S. Indiana Ave..

Said Canopy(s) at S. Indiana measure(s):
One (1) at seventeen (17) feet in length, and four (4) feet in width for a total of sixty-eight (68) square feet.
One (1) at twenty (20) feet in length, and four (4) feet in width for a total of eighty (80) square feet.
One (1) at nine (9) feet in length, and four (4) feet in width for a total of thirty-six (36) square feet.
Two (2) at twelve (12) feet in length, and four (4) feet in width for a total of ninety-six (96) square feet.
Two (2) at fourteen (14) feet in length, and four (4) feet in width for a total of one hundred twelve (112) square feet.
One (1) at twenty-four (24) feet in length, and four (4) feet in width for a total of ninety-six (96) square feet.
One (1) at eleven (11) feet in length, and four (4) feet in width for a total of forty-four (44) square feet.
One (1) at eighteen (18) feet in length, and four (4) feet in width for a total of seventy-two (72) square feet.
One (1) at fifteen (15) feet in length, and four (4) feet in width for a total of sixty (60) square feet.

Said Canopy(s) at East 21st Street measure(s):
One (1) at fifteen (15) feet in length, and four (4) feet in width for a total of sixty (60) square feet.
One (1) at nineteen (19) feet in length, and four (4) feet in width for a total of seventy-six (76) square feet.

Said Canopy(s) at S. Indiana (Upper Floor) measure(s):
Twelve (12) at twelve (12) feet in length, and two (2) feet in width for a total of two hundred eighty-eight (288) square feet.
Twelve (12) at four (4) feet in length, and two (2) feet in width for a total of ninety-six (96) square feet.
Six (6) at seven (7) feet in length, and two (2) feet in width for a total of eighty-four (84) square feet.

Said Canopy(s) at East 21st Street (Upper Floors) measure(s):
Three (3) at twelve (12) feet in length, and three (3) feet in width for a total of one hundred eight (108) square feet.
Six (6) at four (4) feet in length, and two (2) feet in width for a total of forty-eight (48) square feet.
Nine (9) at seven (7) feet in length, and two (2) feet in width for a total of one hundred twenty-six (126) square feet.

The location of said privilege shall be as shown on prints kept on file with the Department of Business Affairs and Consumer Protection and the Office of the City Clerk.

Said privilege shall be constructed in accordance with plans and specifications approved by the Zoning Department - Signs.

This grant of privilege in the public way shall be subject to the provisions of Section 10-28-015 and all other required provisions of the Municipal Code of Chicago.

The grantee shall pay to the City of Chicago as compensation for the privilege #1103985 herein granted the sum of one hundred seventy-five ($175.00) per annum in advance.


A 25% penalty will be added for payments received after due date.

The permit holder agrees to hold the City of Chicago harmless for any damage, relocation or replacement costs associated with damage, relocation or removal of private property caused by the City performing work in the public way.

Authority herein given and granted for a period of five (5) years from and after Date of Passage.

Alderman _____

Bob Fioretti 2nd Ward

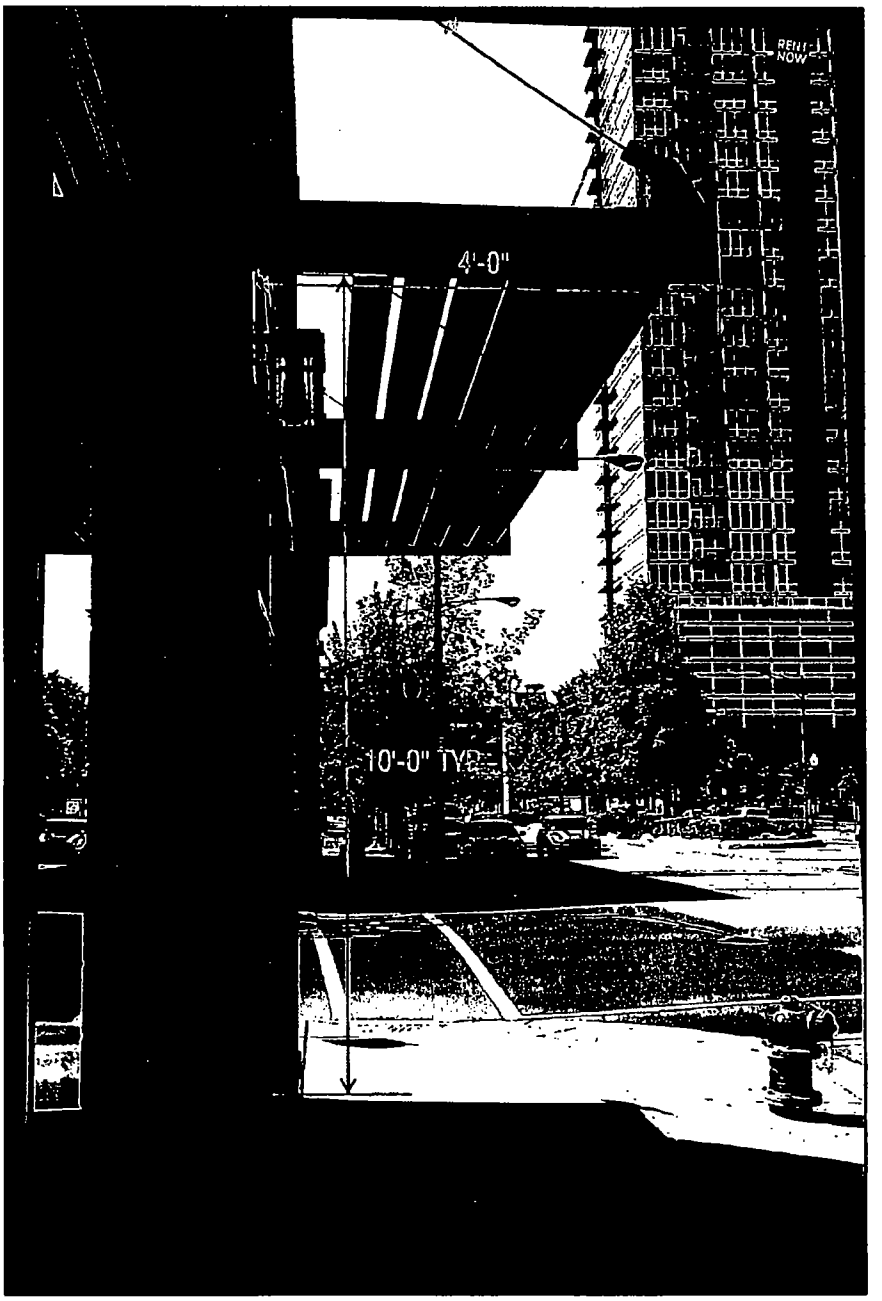

1 S. INDIANA AVE.- CANOPY ELEVATION

SCALE: N.T.S.

MG+A ARCHITECTS
DESIGN . PLANNING . CONSULTING
205 W. OHIO ST. SUITE 300 PH: 312-661-7090
CHICAGO. ILLINOIS 60654 FAX: 312-467-0022
www.mga-a.com

ISSUED SETS

CLIENT REVIEW	08.10.20'2
TITLE:	DATE:
	ADM
DRAWN BY:	WJM
CHECKED BY:	

THESE DRAWINGS MAY HAVE BEEN REPRODUCED AT A STATE DIFFERENT THAN ORIGINALLY DRAWN. OWNER AND ARCHITECT ASSUME NO RESPONSIBILITY FOR USE OF INCORRECT SCALE.

CONTRACTOR SHALL VERIFY ALL EXISTING CONDITIONS PRIOR TO PROCEEDING WITH CONSTRUCTION AND NOTIFY ARCHITECT IMMEDIATELY OF ANY DISCREPANCIES OR CONFLICTS.

PROJECT #12032

2035 S. INDIANA AVE.

DESCRIPTION:

PUBLIC WAY PERMIT

ADDRESS:

2035 S. INDIANA AVE.
CHICAGO, IL 60616

CLIENT:

PHOENIX RISING GROUP

.CANOPY ELEVATION

A2.0

© MG+A Architects,LLC 2012

Department of Business Affairs and Consumer Protection
Business Assistance Center - Public Way Use Unit
City Hall - 121 N. LaSalle Street, Room 800 • Chicago, IL 60602
(312)-74-GOBIZ (312-744-6249) • (312) 744-1944 (TTY)
http://www.cityofchicago.org/bacp

04/10/2013

Alderman **Bob Fioretti**
Ward # **02**
City of Chicago
City Hall, Room **300**
121 North LaSalle Street
Chicago, Illinois 60602

Re: An ordinance to use and maintain a portion of the public right-of-way for **sixty-one (61) canopy(ies)** for **LAKESIDE LOFTS CONDOMINIUM ASSOCIATION**, adjacent to the premises known as **2035 S. Indiana Ave.**.

Dear Alderman **Bob Fioretti**:

The applicant referenced above has requested the use of the public right-of-way for a **canopy(ies)**. An ordinance has been prepared by the Department of Business Affairs and Consumer Protection – Business Assistance Center - Public Way Use Unit for presentation to the City Council. Because this request was made for properties located in your ward, as approved by you as per the attached, I respectfully request that you introduce the attached ordinance at the next City Council meeting.

If you have any questions regarding this ordinance, please contact Anthony Bertuca at (312) 744-5506.

Department of Business Affairs and Consumer Protection

Office of the City Clerk

O2013-2589

Office of the City Clerk

City Council Document Tracking Sheet

Meeting Date:	4/10/2013
Sponsor(s):	Harris, Michelle A. (8)
Type:	Ordinance
Title:	Canopy(s) for Fifth Third Bank
Committee(s) Assignment:	*Committee on Transportation and Public Way*

ORDINANCE
FIFTH THIRD BANK
Acct. No. 68597 - 4
Permit No. 1105154

Be It Ordained by the City Council of the City of Chicago:

SECTION 1. Permission and authority are hereby given and granted to FIFTH THIRD BANK, upon the terms and subject to the conditions of this ordinance to maintain and use, as now constructed, two (2) Canopy(s) projecting over the public right-of-way adjacent to its premises known as 1606 E. 79th St..

Said Canopy(s) at 1606 E 79TH ST measure(s):
One (1) at twelve point one (12.1) feet in length, and two point nine (2.9) feet in width for a total of thirty-five point zero nine (35.09) square feet.

Said Canopy(s) at 7659 S STONY ISLAND measure(s):
One (1) at thirteen point four (13.4) feet in length, and one point nine (1.9) foot in width for a total of twenty-five point four six (25.46) square feet.

The location of said privilege shall be as shown on prints kept on file with the Department of Business Affairs and Consumer Protection and the Office of the City Clerk.

Said privilege shall be constructed in accordance with plans and specifications approved by the Zoning Department - Signs.

This grant of privilege in the public way shall be subject to the provisions of Section 10-28-015 and all other required provisions of the Municipal Code of Chicago.

The grantee shall pay to the City of Chicago as compensation for the privilege #1105154 herein granted the sum of one hundred ($100.00) per annum in advance.


A 25% penalty will be added for payments received after due date.

The permit holder agrees to hold the City of Chicago harmless for any damage, relocation or replacement costs associated with damage, relocation or removal of private property caused by the City performing work in the public way.

Authority herein given and granted for a period of five (5) years from and after 07/29/2011.

Alderman Michelle A Harris

Michelle A. Harris 8th Ward

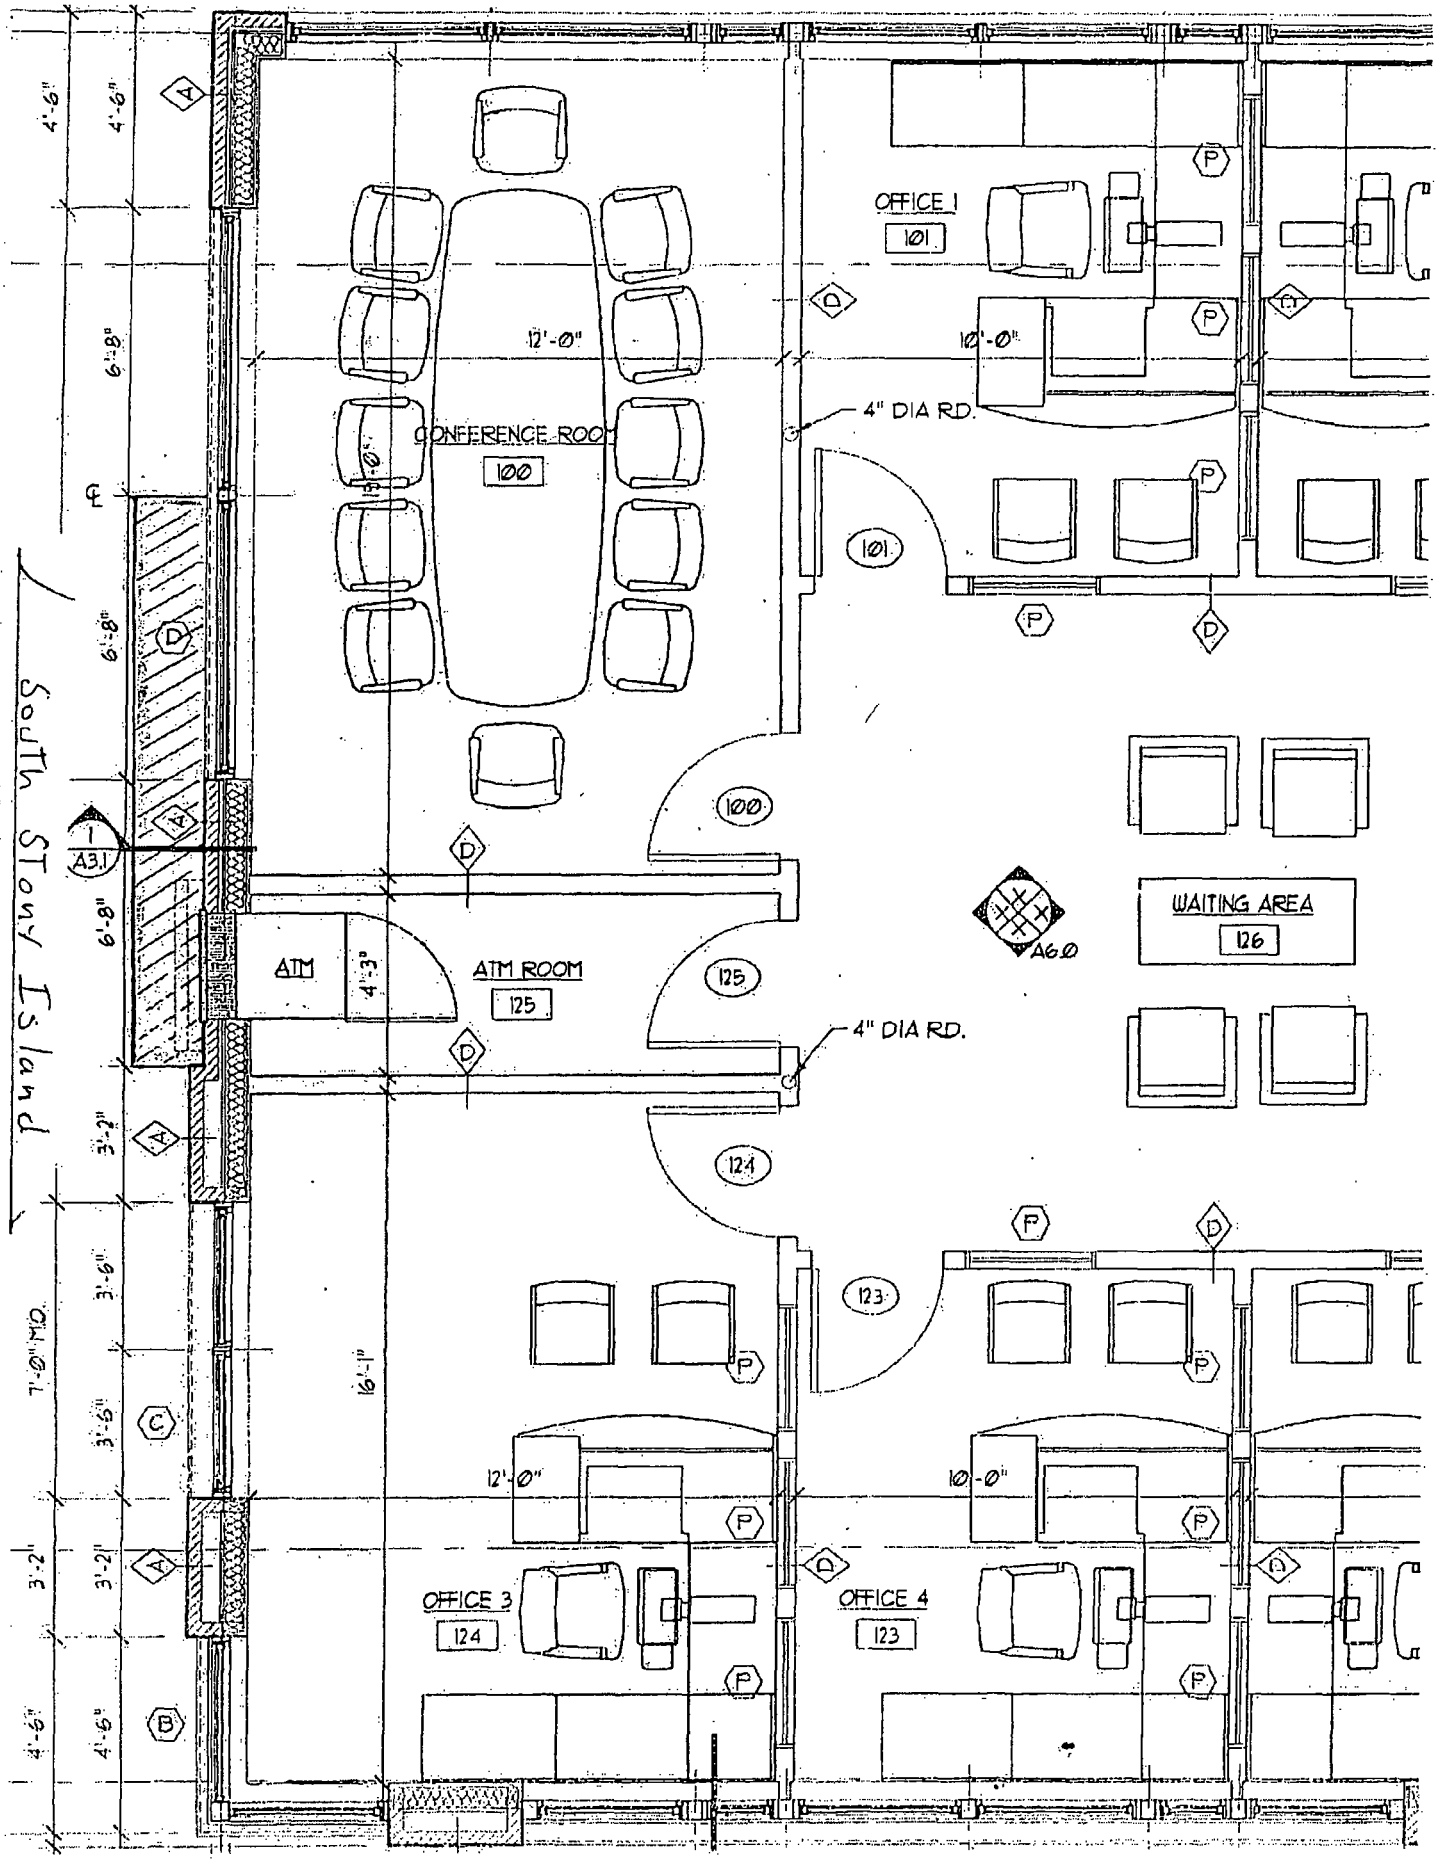
OFFICE 1
101
12'-0"
10'-0"
CONFERENCE ROOM
100
4" DIA RD.
101
100
A60
WAITING AREA
126
ATM
4'-3"
ATM ROOM
125
125
4" DIA RD.
124
123
12'-0"
10'-0"
OFFICE 3
124
OFFICE 4
123
South Stony Island
A3.1
4'-6"
6'-8"
3'-2"
3'-6"
3'-5"
7'-0" MIN.
16'-1"

Department of Business Affairs and Consumer Protection
Business Assistance Center - Public Way Use Unit
City Hall - 121 N. LaSalle Street, Room 800 • Chicago, IL 60602
(312)-74-GOBIZ (312-744-6249) • (312) 744-1944 (TTY)
http://www.cityofchicago.org/bacp

04/10/2013

Alderman **Michelle A. Harris**
Ward # **08**
City of Chicago
City Hall, Room **300**
121 North LaSalle Street
Chicago, Illinois 60602

Re: An ordinance to use and maintain a portion of the public right-of-way for **two (2) canopy(ies)** for **FIFTH THIRD BANK**, adjacent to the premises known as **1606 E. 79th St.**.

Dear Alderman **Michelle A. Harris**:

The applicant referenced above has requested the use of the public right-of-way for a **canopy(ies)**. An ordinance has been prepared by the Department of Business Affairs and Consumer Protection – Business Assistance Center - Public Way Use Unit for presentation to the City Council. Because this request was made for properties located in your ward, as approved by you as per the attached, I respectfully request that you introduce the attached ordinance at the next City Council meeting.

If you have any questions regarding this ordinance, please contact Anthony Bertuca at (312) 744-5506.

Department of Business Affairs and Consumer Protection

Office of the City Clerk

O2013-2587

Office of the City Clerk

City Council Document Tracking Sheet

Meeting Date:	4/10/2013
Sponsor(s):	Balcer, James (11)
Type:	Ordinance
Title:	Canopy(s) for Acre Development LLC
Committee(s) Assignment:	Committee on Transportation and Public Way

ORDINANCE
ACRE DEVELOPMENT LLC
Acct. No. 22883 - 2
Permit No. 1103296

Be It Ordained by the City Council of the City of Chicago:

SECTION 1. Permission and authority are hereby given and granted to ACRE DEVELOPMENT LLC, upon the terms and subject to the conditions of this ordinance to maintain and use, as now constructed, four (4) Canopy(s) projecting over the public right-of-way adjacent to its premises known as 3444-60 S. Halsted St..

Said Canopy(s) at S.HALSTED measure(s):
One (1) at eighty-three (83) feet in length, and one (1) foot in width for a total of eighty-three (83) square feet.
One (1) at one hundred twenty-six (126) feet in length, and one (1) foot in width for a total of one hundred twenty-six (126) square feet.

Said Canopy(s) at W. 35th Street measure(s):
One (1) at eighty-four (84) feet in length, and one (1) foot in width for a total of eighty-four (84) square feet.

Said Canopy(s) at W. 34th Street measure(s):
One (1) at seventy-two (72) feet in length, and one (1) foot in width for a total of seventy-two (72) square feet.

The location of said privilege shall be as shown on prints kept on file with the Department of Business Affairs and Consumer Protection and the Office of the City Clerk.

Said privilege shall be constructed in accordance with plans and specifications approved by the Zoning Department - Signs.

This grant of privilege in the public way shall be subject to the provisions of Section 10-28-015 and all other required provisions of the Municipal Code of Chicago.

The grantee shall pay to the City of Chicago as compensation for the privilege #1103296 herein granted the sum of one hundred seventy-five ($175.00) per annum in advance.


A 25% penalty will be added for payments received after due date.

The permit holder agrees to hold the City of Chicago harmless for any damage, relocation or replacement costs associated with damage, relocation or removal of private property caused by the City performing work in the public way.

Authority herein given and granted for a period of five (5) years from and after 10/01/2012.

Alderman James A. Balcer

James A. Balcer 11th Ward

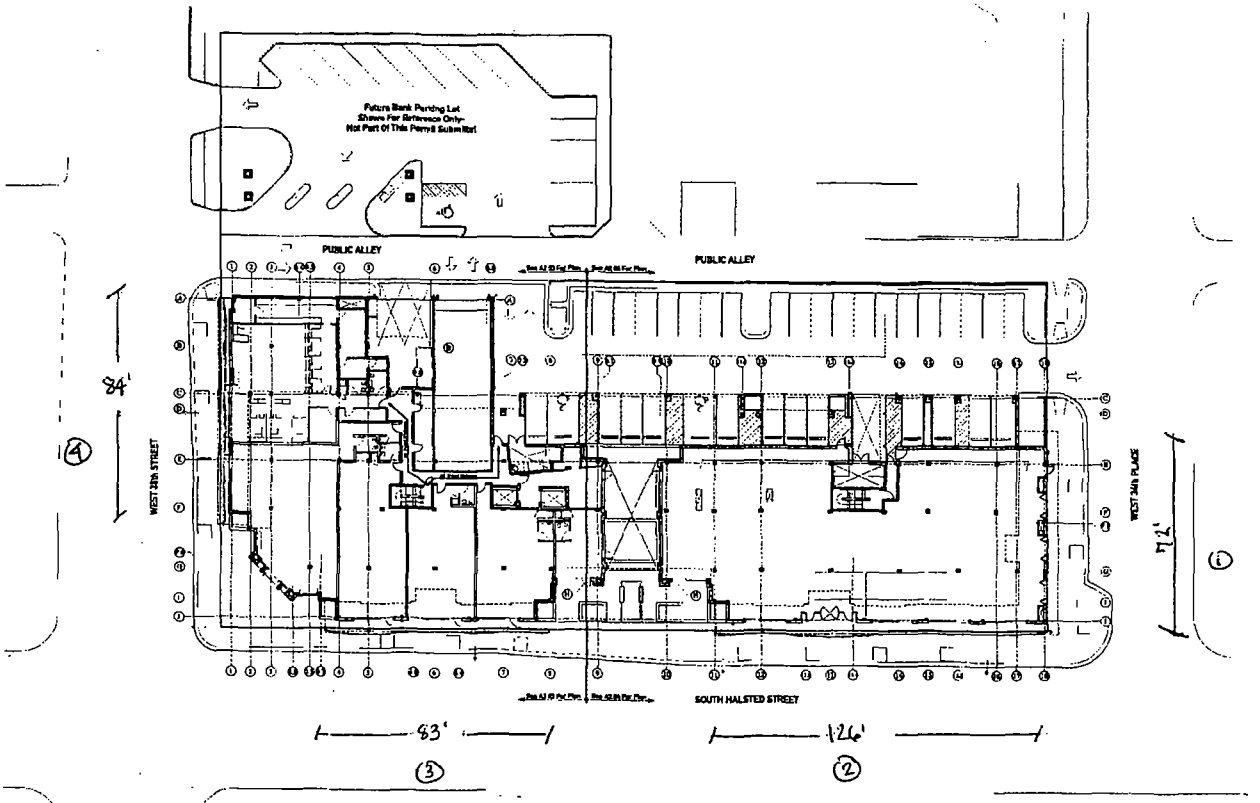

① 4' over public way x 72'

② 1' over public way x 126'

③ 1' over public way x 83'

④ 1' over public way x 84'

① FIRST FLOOR LOCATION PLAN & EXIT DIAGRAM
SCALE 1/16"=1'-0"

NOT FOR CONSTRUCTION

THE BRIDGEPORT
MIXED USE DEVELOPMENT
3444-60 South Halsted
804-08 West 35th
Chicago, Illinois

PAPPAGEORGE/HAYMES Ltd.

FIRST FLOOR LOCATION PLAN & EXIT DIAGRAM

A 1.03

Department of Business Affairs and Consumer Protection
Business Assistance Center - Public Way Use Unit
City Hall - 121 N. LaSalle Street, Room 800 • Chicago, IL 60602
(312)-74-GOBIZ (312-744-6249) • (312) 744-1944 (TTY)
http://www.cityofchicago.org/bacp

04/10/2013

Alderman **James A. Balcer**
Ward # **11**
City of Chicago
City Hall, Room **203**
121 North LaSalle Street
Chicago, Illinois 60602

Re: An ordinance to use and maintain a portion of the public right-of-way for **four (4) canopy(ies)** for **ACRE DEVELOPMENT LLC**, adjacent to the premises known as **3444-60 S. Halsted St.**.

Dear Alderman **James A. Balcer**:

The applicant referenced above has requested the use of the public right-of-way for a **canopy(ies)**. An ordinance has been prepared by the Department of Business Affairs and Consumer Protection – Business Assistance Center - Public Way Use Unit for presentation to the City Council. Because this request was made for properties located in your ward, as approved by you as per the attached, I respectfully request that you introduce the attached ordinance at the next City Council meeting.

If you have any questions regarding this ordinance, please contact Anthony Bertuca at (312) 744-5506.

Department of Business Affairs and Consumer Protection

Office of the City Clerk

O2013-2591

Office of the City Clerk

City Council Document Tracking Sheet

Meeting Date:	4/10/2013
Sponsor(s):	O'Shea, Matthew J. (19)
Type:	Ordinance
Title:	Canopy(s) for La Fiesta Restaurant
Committee(s) Assignment:	Committee on Transportation and Public Way

ORDINANCE
LA FIESTA RESTAURANT
Acct. No. 10316 - 1
Permit No. 1105412

Be It Ordained by the City Council of the City of Chicago:

SECTION 1. Permission and authority are hereby given and granted to LA FIESTA RESTAURANT, upon the terms and subject to the conditions of this ordinance to maintain and use, as now constructed, one (1) Canopy(s) projecting over the public right-of-way adjacent to its premises known as 3333 W. 111th St..

Said Canopy(s) at W. 111th Street measure(s):
One (1) at twenty point three three (20.33) feet in length, and two point one seven (2.17) feet in width for a total of forty-four point one two (44.12) square feet.

The location of said privilege shall be as shown on prints kept on file with the Department of Business Affairs and Consumer Protection and the Office of the City Clerk.

Said privilege shall be constructed in accordance with plans and specifications approved by the Zoning Department - Signs.

This grant of privilege in the public way shall be subject to the provisions of Section 10-28-015 and all other required provisions of the Municipal Code of Chicago.

The grantee shall pay to the City of Chicago as compensation for the privilege #1105412 herein granted the sum of fifty ($50.00) per annum in advance.


A 25% penalty will be added for payments received after due date.

The permit holder agrees to hold the City of Chicago harmless for any damage, relocation or replacement costs associated with damage, relocation or removal of private property caused by the City performing work in the public way.

Authority herein given and granted for a period of five (5) years from and after 02/06/2013.

Alderman _____

Matthew J. O'Shea 19th Ward

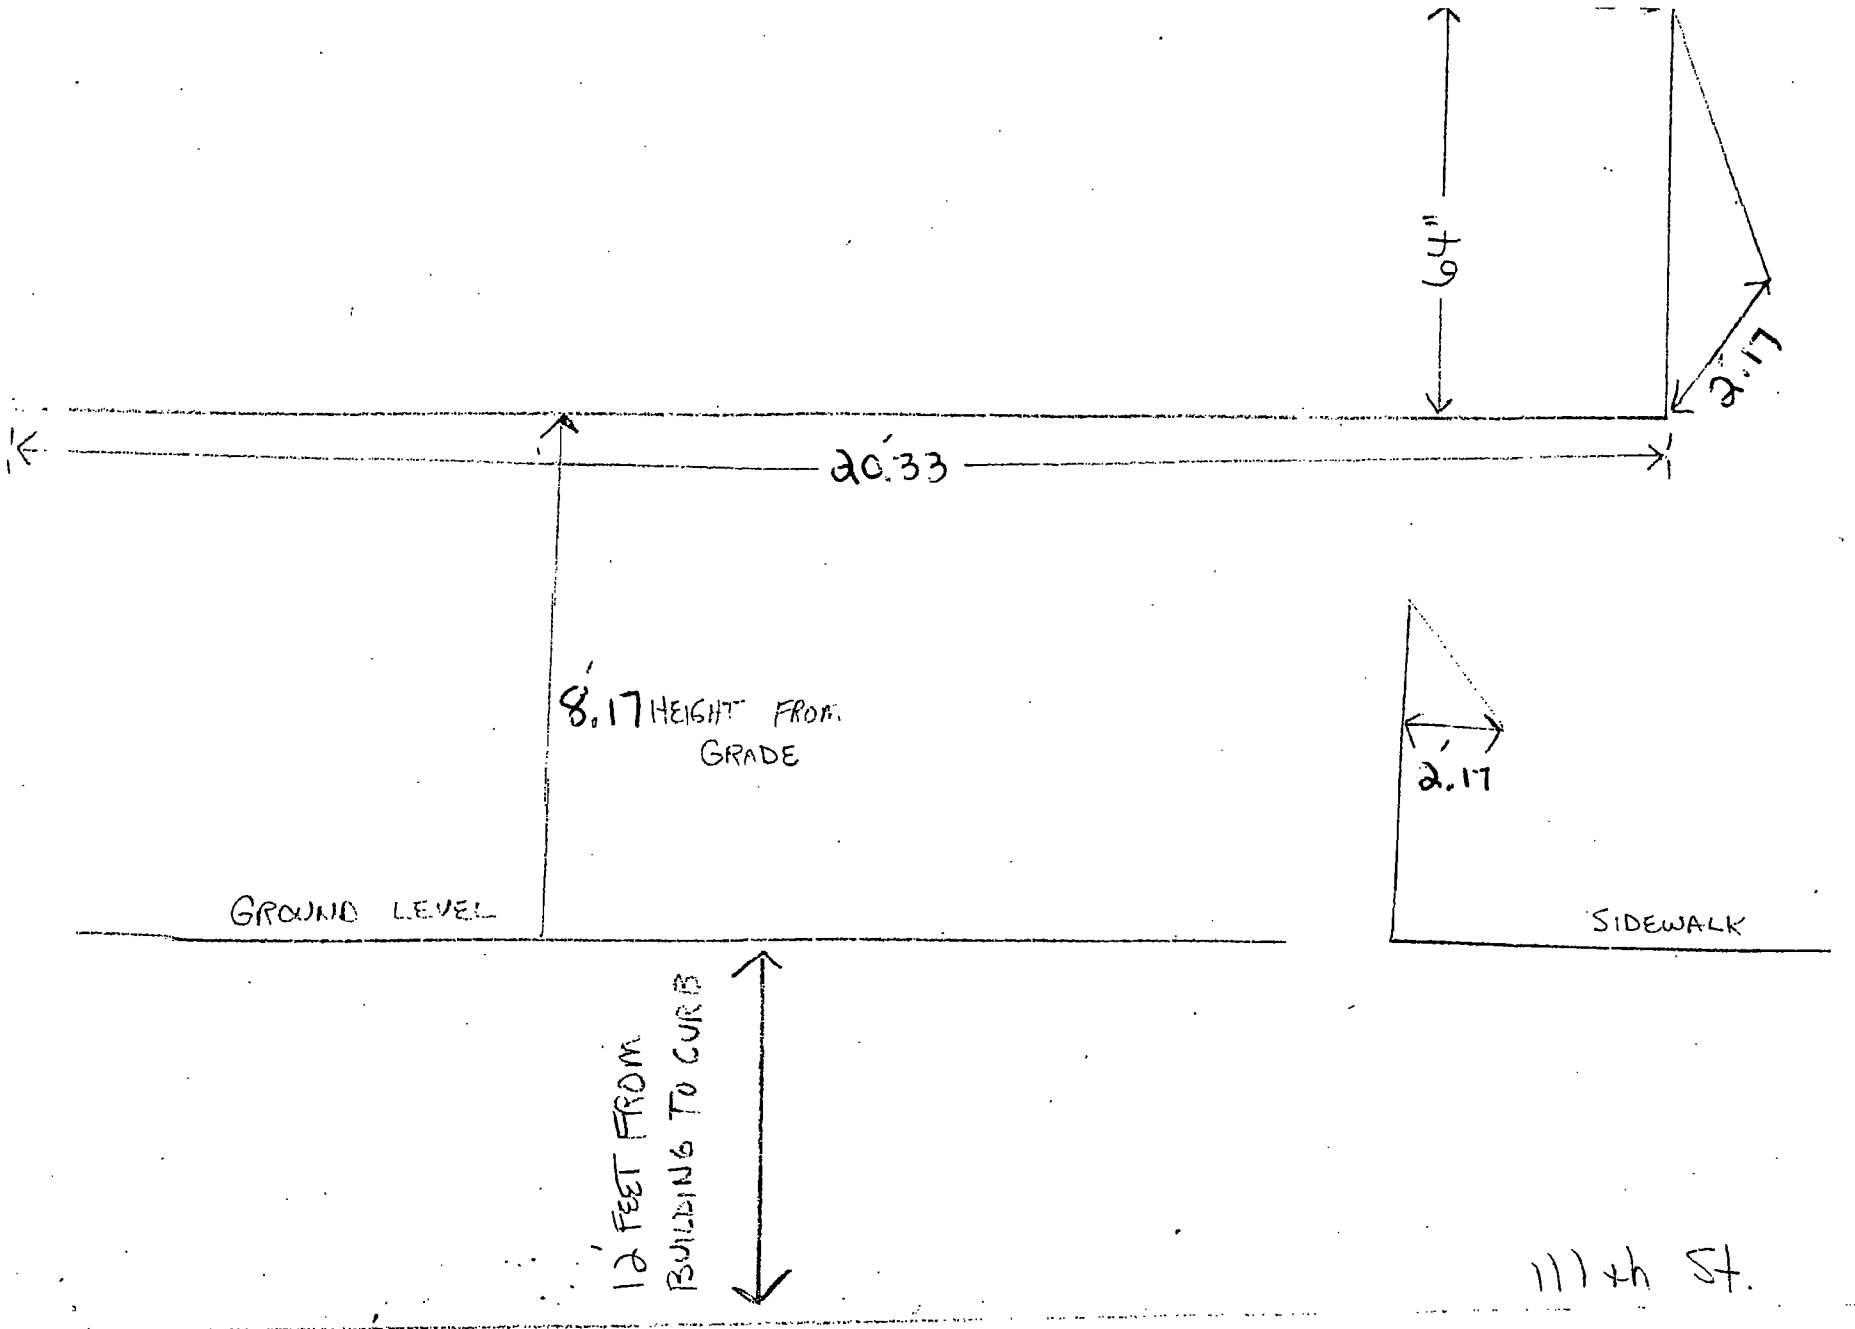

CANOPY #1

LA FIESTA RESTAURANT 3333 E [illegible] St.

Department of Business Affairs and Consumer Protection
Business Assistance Center - Public Way Use Unit
City Hall - 121 N. LaSalle Street, Room 800 • Chicago, IL 60602
(312)-74-GOBIZ (312-744-6249) • (312) 744-1944 (TTY)
http://www.cityofchicago.org/bacp

04/10/2013

Alderman **Matthew J. O'Shea**
Ward # **19**
City of Chicago
City Hall, Room **300**
121 North LaSalle Street
Chicago, Illinois 60602

Re: An ordinance to use and maintain a portion of the public right-of-way for **one (1) canopy(ies)** for **LA FIESTA RESTAURANT**, adjacent to the premises known as **3333 W. 111th St.**.

Dear Alderman **Matthew J. O'Shea**:

The applicant referenced above has requested the use of the public right-of-way for a **canopy(ies)**. An ordinance has been prepared by the Department of Business Affairs and Consumer Protection – Business Assistance Center - Public Way Use Unit for presentation to the City Council. Because this request was made for properties located in your ward, as approved by you as per the attached, I respectfully request that you introduce the attached ordinance at the next City Council meeting.

If you have any questions regarding this ordinance, please contact Anthony Bertuca at (312) 744-5506.

Department of Business Affairs and Consumer Protection

Office of the City Clerk

O2013-2592

Office of the City Clerk

City Council Document Tracking Sheet

Meeting Date:	4/10/2013
Sponsor(s):	Chandler, Michael D. (24)
Type:	Ordinance
Title:	Canopy(s) for Lawndale Christian Health Center
Committee(s) Assignment:	Committee on Transportation and Public Way

ORDINANCE
LAWNDALE CHRISTIAN HEALTH CENTER
Acct. No. 30191 - 1
Permit No. 1105498

Be It Ordained by the City Council of the City of Chicago:

SECTION 1. Permission and authority are hereby given and granted to LAWNDALE CHRISTIAN HEALTH CENTER, upon the terms and subject to the conditions of this ordinance to maintain and use, as now constructed, one (1) Canopy(s) projecting over the public right-of-way adjacent to its premises known as 3860 W. Ogden Ave..

Said Canopy(s) at W. OGDEN measure(s):
One (1) at seventeen (17) feet in length, and eight (8) feet in width for a total of one hundred thirty-six (136) square feet.

The location of said privilege shall be as shown on prints kept on file with the Department of Business Affairs and Consumer Protection and the Office of the City Clerk.

Said privilege shall be constructed in accordance with plans and specifications approved by the Zoning Department - Signs.

This grant of privilege in the public way shall be subject to the provisions of Section 10-28-015 and all other required provisions of the Municipal Code of Chicago.

The grantee shall pay to the City of Chicago as compensation for the privilege #1105498 herein granted the sum of fifty ($50.00) per annum in advance.

A 25% penalty will be added for payments received after due date.

The permit holder agrees to hold the City of Chicago harmless for any damage, relocation or replacement costs associated with damage, relocation or removal of private property caused by the City performing work in the public way.


Authority herein given and granted for a period of five (5) years from and after 02/05/2013.

Alderman _____

Michael D. Chandler 24th Ward

Lawndale Christian Health Center Canopy

Ticket #: 300938
Account: 30191-1
Location: 3860 W. Ogden Ave.

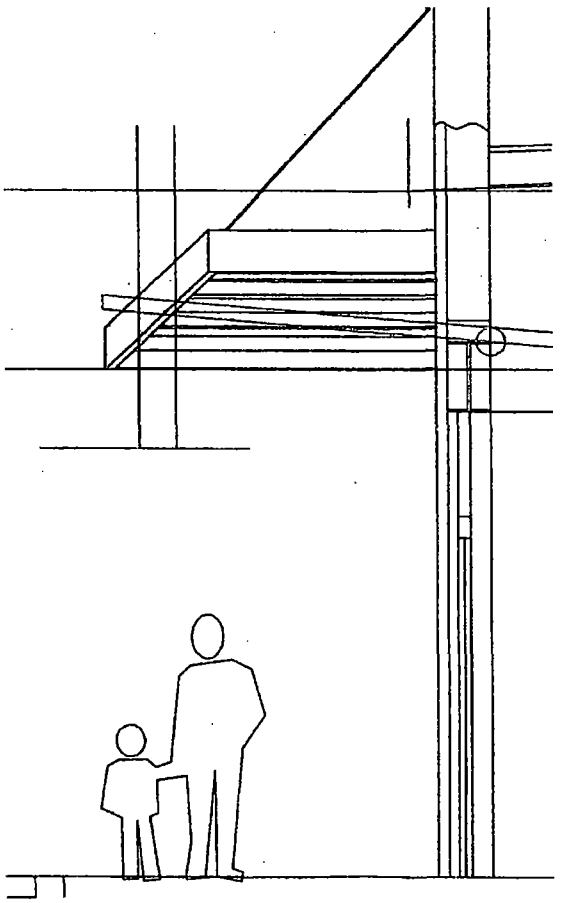

Department of Business Affairs and Consumer Protection
Business Assistance Center - Public Way Use Unit
City Hall - 121 N. LaSalle Street, Room 800 • Chicago, IL 60602
(312)-74-GOBIZ (312-744-6249) • (312) 744-1944 (TTY)
http://www.cityofchicago.org/bacp

04/10/2013

Alderman **Michael D. Chandler**
Ward # **24**
City of Chicago
City Hall, Room **203**
121 North LaSalle Street
Chicago, Illinois 60602

Re: An ordinance to use and maintain a portion of the public right-of-way for **one (1) canopy(ies)** for **LAWNDALE CHRISTIAN HEALTH CENTER**, adjacent to the premises known as **3860 W. Ogden Ave.**.

Dear Alderman **Michael D. Chandler**:

The applicant referenced above has requested the use of the public right-of-way for a **canopy(ies)**. An ordinance has been prepared by the Department of Business Affairs and Consumer Protection – Business Assistance Center - Public Way Use Unit for presentation to the City Council. Because this request was made for properties located in your ward, as approved by you as per the attached, I respectfully request that you introduce the attached ordinance at the next City Council meeting.

If you have any questions regarding this ordinance, please contact Anthony Bertuca at (312) 744-5506.

Department of Business Affairs and Consumer Protection

Office of the City Clerk

O2013-2594

Office of the City Clerk

City Council Document Tracking Sheet

Meeting Date:	4/10/2013
Sponsor(s):	Solis, Daniel (25)
Type:	Ordinance
Title:	Canopy(s) for Chicago America Real Estate LLC
Committee(s) Assignment:	Committee on Transportation and Public Way

ORDINANCE
CHICAGO AMERICA REAL ESTATE, LLC
Acct. No. 379559 - 1
Permit No. 1105424

Be It Ordained by the City Council of the City of Chicago:

SECTION 1. Permission and authority are hereby given and granted to CHICAGO AMERICA REAL ESTATE, LLC, upon the terms and subject to the conditions of this ordinance to construct, install, maintain and use one (1) Canopy(s) projecting over the public right-of-way adjacent to its premises known as 253 W. Cermak Rd..

Said Canopy(s) at West Cermak Road measure(s):
One (1) at forty-eight point five (48.5) feet in length, and six point two five (6.25) feet in width for a total of three hundred three point one three (303.13) square feet.

The location of said privilege shall be as shown on prints kept on file with the Department of Business Affairs and Consumer Protection and the Office of the City Clerk.

Said privilege shall be constructed in accordance with plans and specifications approved by the Zoning Department - Signs.

This grant of privilege in the public way shall be subject to the provisions of Section 10-28-015 and all other required provisions of the Municipal Code of Chicago.

The grantee shall pay to the City of Chicago as compensation for the privilege #1105424 herein granted the sum of seventy-three dollars and fifty cents ($73.50) per annum in advance.

A 25% penalty will be added for payments received after due date.

The permit holder agrees to hold the City of Chicago harmless for any damage, relocation or replacement costs associated with damage, relocation or removal of private property caused by the City performing work in the public way.

Authority herein given and granted for a period of five (5) years from and after Date of Passage.


Alderman _____

Daniel S. Solis 25th Ward


CANOPY DRAWINGS

PROPERTY LOCATION: 253 W. CERMAK RD.


ORGANIZATION'S NAME: JASON NO. 1 HOTEL INC.

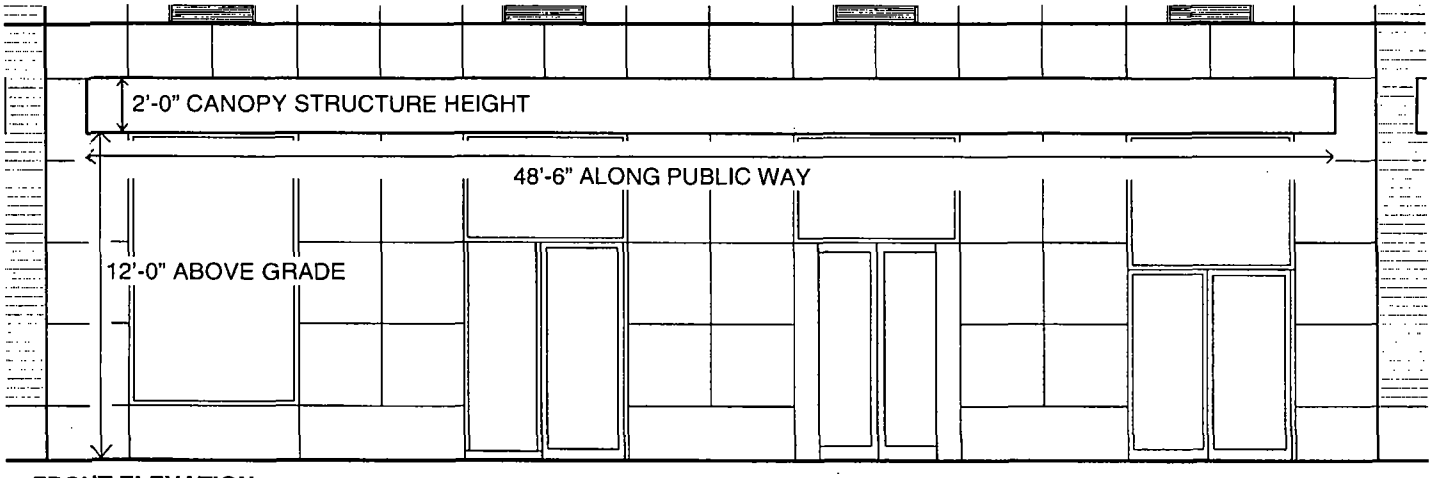

FRONT ELEVATION

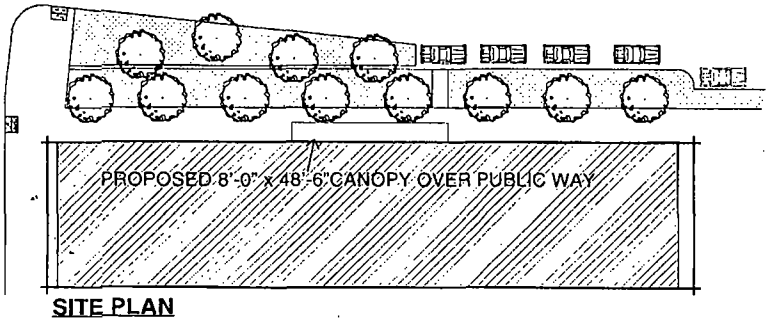

SITE PLAN

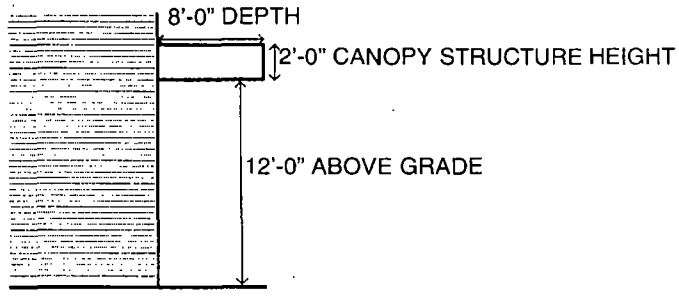

EAST ELEVATION

Department of Business Affairs and Consumer Protection
Business Assistance Center - Public Way Use Unit
City Hall - 121 N. LaSalle Street, Room 800 • Chicago, IL 60602
(312)-74-GOBIZ (312-744-6249) • (312) 744-1944 (TTY)
http://www.cityofchicago.org/bacp

04/10/2013

Alderman **Daniel S. Solis**
Ward # **25**
City of Chicago
City Hall, Room **203**
121 North LaSalle Street
Chicago, Illinois 60602

Re: An ordinance to use and maintain a portion of the public right-of-way for **one (1) canopy(ies)** for **CHICAGO AMERICA REAL ESTATE, LLC**, adjacent to the premises known as **253 W. Cermak Rd.**.

Dear Alderman **Daniel S. Solis**:

The applicant referenced above has requested the use of the public right-of-way for a **canopy(ies)**. An ordinance has been prepared by the Department of Business Affairs and Consumer Protection – Business Assistance Center - Public Way Use Unit for presentation to the City Council. Because this request was made for properties located in your ward, as approved by you as per the attached, I respectfully request that you introduce the attached ordinance at the next City Council meeting.

If you have any questions regarding this ordinance, please contact Anthony Bertuca at (312) 744-5506.

Department of Business Affairs and Consumer Protection

Office of the City Clerk

O2013-2596

Office of the City Clerk

City Council Document Tracking Sheet

Meeting Date:	4/10/2013
Sponsor(s):	Burnett, Walter (27)
Type:	Ordinance
Title:	Canopy(s) for Kabocha
Committee(s) Assignment:	Committee on Transportation and Public Way

ORDINANCE
KABOCHA
Acct. No. 374147 - 1
Permit No. 1104296

Be It Ordained by the City Council of the City of Chicago:

SECTION 1. Permission and authority are hereby given and granted to KABOCHA, upon the terms and subject to the conditions of this ordinance to construct, install, maintain and use one (1) Canopy(s) projecting over the public right-of-way adjacent to its premises known as 952 W. Lake St..

Said Canopy(s) at N Morgan St measure(s):
One (1) at sixteen (16) feet in length, and three point five (3.5) feet in width for a total of fifty-six (56) square feet.

The location of said privilege shall be as shown on prints kept on file with the Department of Business Affairs and Consumer Protection and the Office of the City Clerk.

Said privilege shall be constructed in accordance with plans and specifications approved by the Zoning Department - Signs.

This grant of privilege in the public way shall be subject to the provisions of Section 10-28-015 and all other required provisions of the Municipal Code of Chicago.

The grantee shall pay to the City of Chicago as compensation for the privilege #1104296 herein granted the sum of fifty ($50.00) per annum in advance.


A 25% penalty will be added for payments received after due date.

The permit holder agrees to hold the City of Chicago harmless for any damage, relocation or replacement costs associated with damage, relocation or removal of private property caused by the City performing work in the public way.

Authority herein given and granted for a period of five (5) years from and after Date of Passage.

Alderman _____

Walter Burnett Jr. 27th Ward

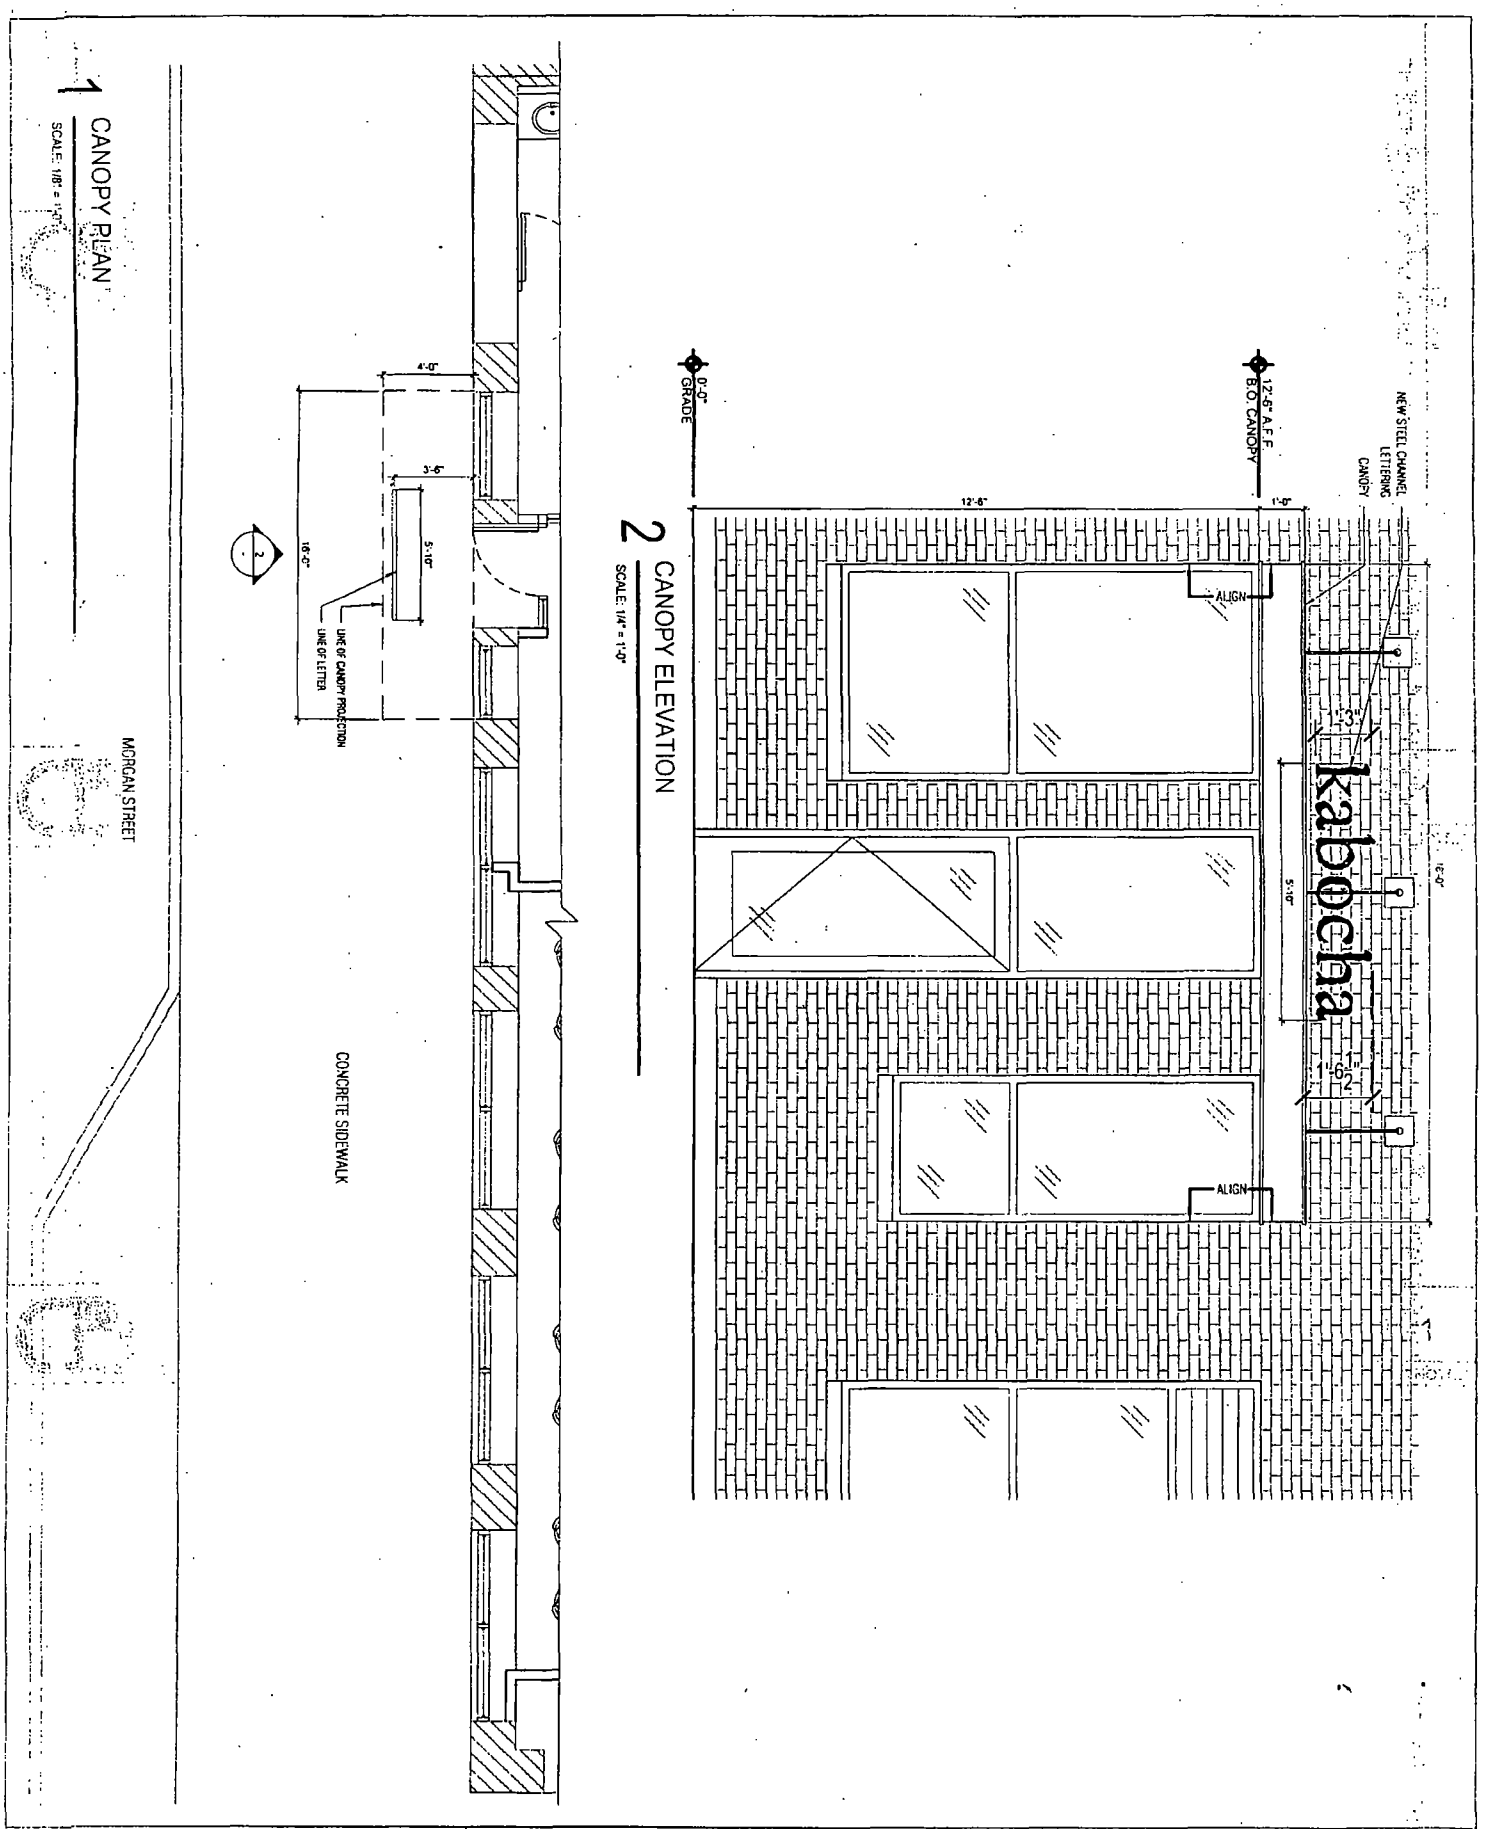

Chicago Building Design P.C.
220 w huron, suite 3100, chicago, il 60654
p 312.492.6007 | e: info@cbdarchitects.com

952 W Lake
Chicago, IL. 60607

Project number	12-C-27
Date	12/31/12
Drawn by	SWS
Checked by	SWS

SK-1

Scale AS NOTED

Office of the City Clerk

O2013-2599

Office of the City Clerk

City Council Document Tracking Sheet

Meeting Date:	4/10/2013
Sponsor(s):	Ervin, Jason C. (28)
Type:	Ordinance
Title:	Canopy(s) for Lucky Star Plus
Committee(s) Assignment:	Committee on Transportation and Public Way

ORDINANCE
LUCKY STAR PLUS
Acct. No. 87211 - 2
Permit No. 1105497

Be It Ordained by the City Council of the City of Chicago:

SECTION 1. Permission and authority are hereby given and granted to LUCKY STAR PLUS, upon the terms and subject to the conditions of this ordinance to maintain and use, as now constructed, one (1) Canopy(s) projecting over the public right-of-way adjacent to its premises known as 5042 W. Madison St..

Said Canopy(s) at W. Madison Street measure(s):
One (1) at twenty-three point one (23.1) feet in length, and one point five (1.5) foot in width for a total of thirty-four point six five (34.65) square feet.

The location of said privilege shall be as shown on prints kept on file with the Department of Business Affairs and Consumer Protection and the Office of the City Clerk.

Said privilege shall be constructed in accordance with plans and specifications approved by the Zoning Department - Signs.

This grant of privilege in the public way shall be subject to the provisions of Section 10-28-015 and all other required provisions of the Municipal Code of Chicago.

The grantee shall pay to the City of Chicago as compensation for the privilege #1105497 herein granted the sum of fifty ($50.00) per annum in advance.


A 25% penalty will be added for payments received after due date.

The permit holder agrees to hold the City of Chicago harmless for any damage, relocation or replacement costs associated with damage, relocation or removal of private property caused by the City performing work in the public way.

Authority herein given and granted for a period of five (5) years from and after 02/06/2013.

Alderman

Jason Ervin 28th Ward

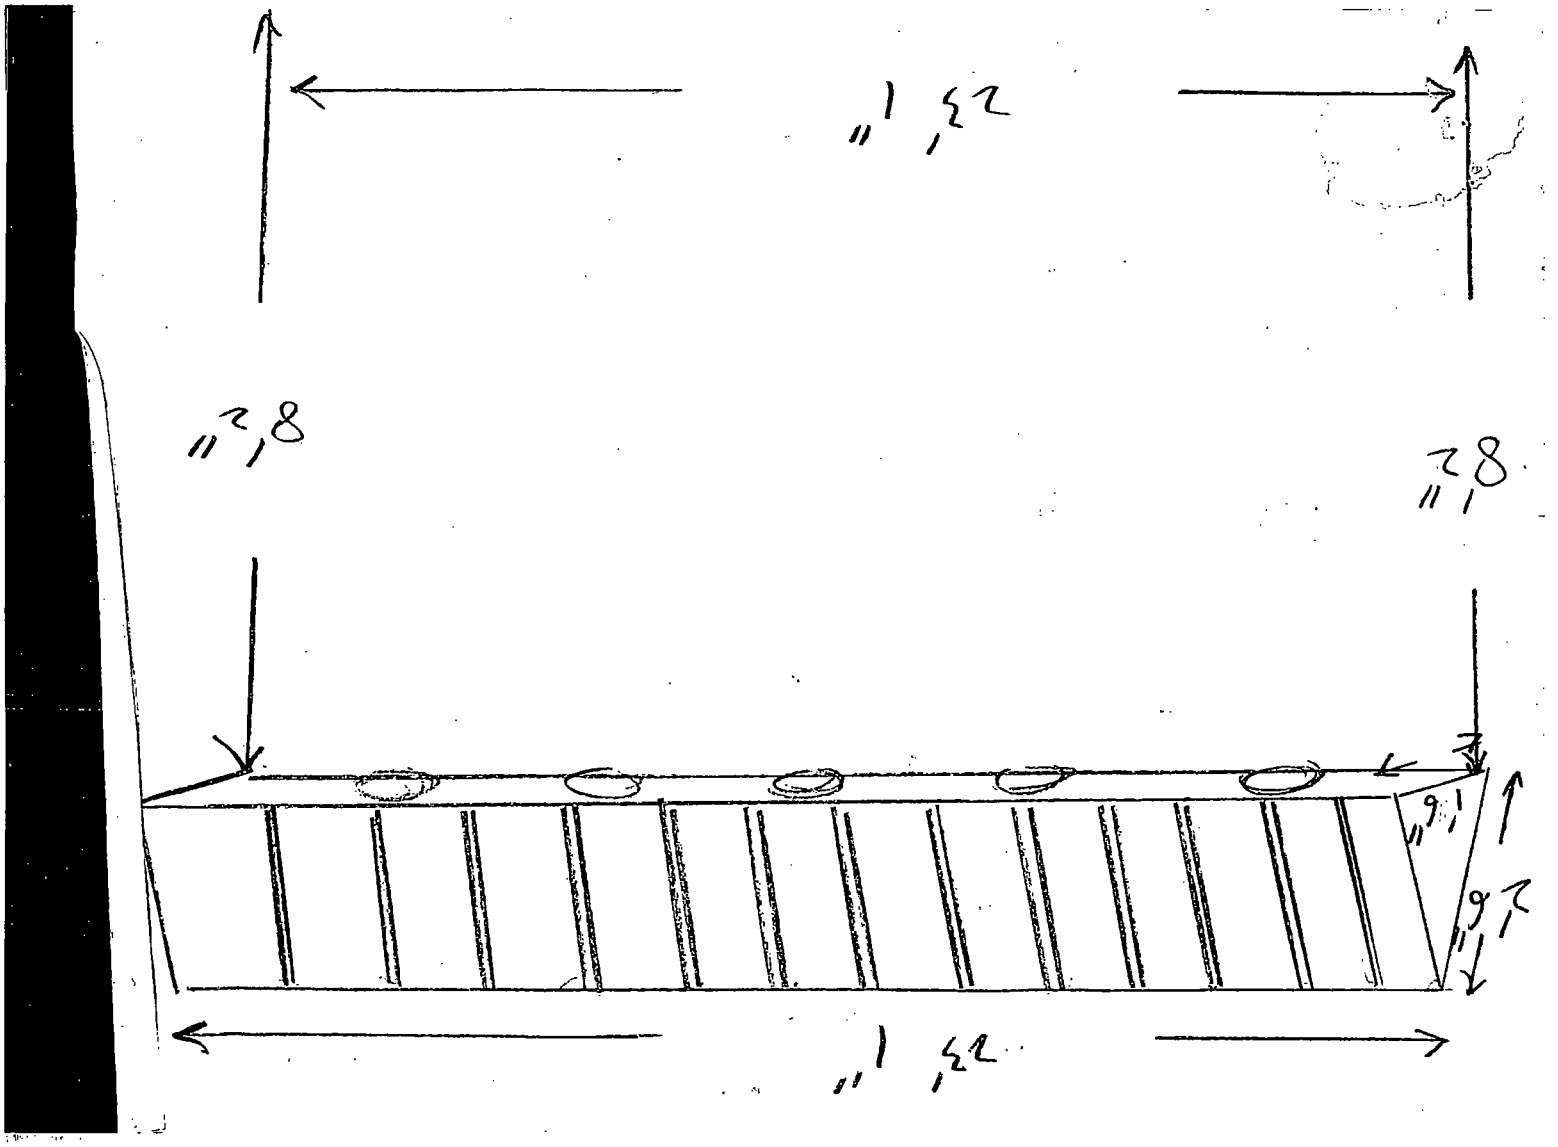
11'12
11'8
11'8
11'1
9'7
11'12

Office of the City Clerk

O2013-2601

Office of the City Clerk

City Council Document Tracking Sheet

Meeting Date:	4/10/2013
Sponsor(s):	Waguespack, Scott (32)
Type:	Ordinance
Title:	Canopy(s) for Lincoln Avenue Limited Partnership
Committee(s) Assignment:	Committee on Transportation and Public Way

ORDINANCE
LINCOLN AVENUE LIMITED PARTNERSHIP
Acct. No. 379971 - 1
Permit No. 1105640

Be It Ordained by the City Council of the City of Chicago:

SECTION 1. Permission and authority are hereby given and granted to LINCOLN AVENUE LIMITED PARTNERSHIP, upon the terms and subject to the conditions of this ordinance to maintain and use, as now constructed, one (1) Canopy(s) projecting over the public right-of-way adjacent to its premises known as 3045 N. Lincoln Ave..

Said Canopy(s) at N. Lincoln Avenue measure(s):
One (1) at eleven (11) feet in length, and one point eight three (1.83) foot in width for a total of twenty point one three (20.13) square feet.

The location of said privilege shall be as shown on prints kept on file with the Department of Business Affairs and Consumer Protection and the Office of the City Clerk.

Said privilege shall be constructed in accordance with plans and specifications approved by the Zoning Department - Signs.

This grant of privilege in the public way shall be subject to the provisions of Section 10-28-015 and all other required provisions of the Municipal Code of Chicago.

The grantee shall pay to the City of Chicago as compensation for the privilege #1105640 herein granted the sum of fifty ($50.00) per annum in advance.


A 25% penalty will be added for payments received after due date.

The permit holder agrees to hold the City of Chicago harmless for any damage, relocation or replacement costs associated with damage, relocation or removal of private property caused by the City performing work in the public way.

Authority herein given and granted for a period of five (5) years from and after Date of Passage.

Alderman _____

Scott Waguespack 32nd Ward

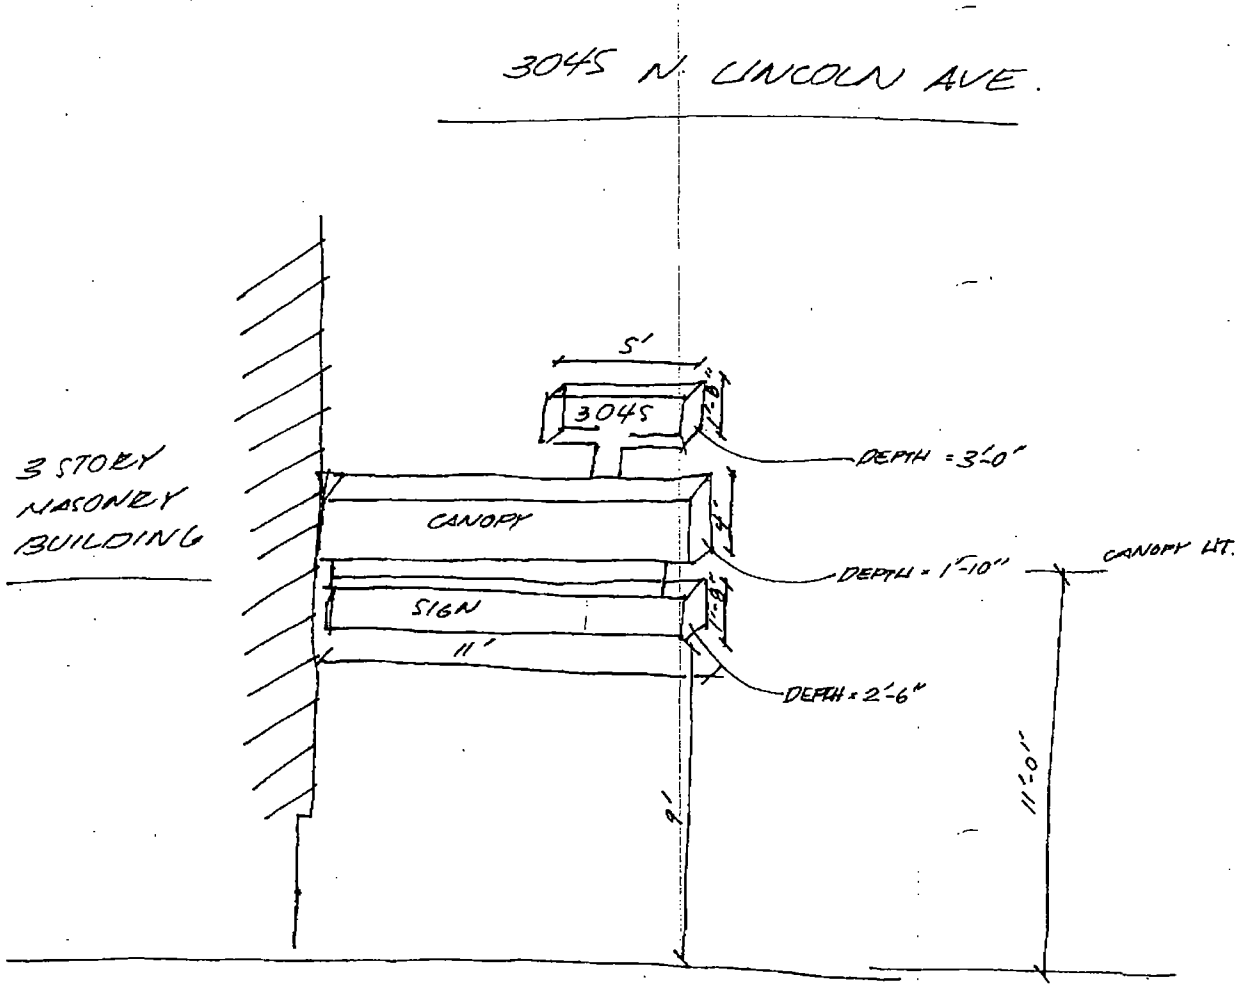
3045 N. LINCOLN AVE.
3 STORY MASONRY BUILDING
5'
3045
2'-0"
DEPTH = 3'-0"
CANOPY
4'
DEPTH = 1'-10"
CANOPY HT.
SIGN
1'-8"
11'
DEPTH = 2'-6"
9'
11'-0"

Department of Business Affairs and Consumer Protection
Business Assistance Center - Public Way Use Unit
City Hall - 121 N. LaSalle Street, Room 800 • Chicago, IL 60602
(312)-74-GOBIZ (312-744-6249) • (312) 744-1944 (TTY)
http://www.cityofchicago.org/bacp

04/10/2013

Alderman **Scott Waguespack**
Ward # **32**
City of Chicago
City Hall, Room **300**
121 North LaSalle Street
Chicago, Illinois 60602

Re: An ordinance to use and maintain a portion of the public right-of-way for **one (1) canopy(ies)** for **LINCOLN AVENUE LIMITED PARTNERSHIP**, adjacent to the premises known as **3045 N. Lincoln Ave.**.

Dear Alderman **Scott Waguespack**:

The applicant referenced above has requested the use of the public right-of-way for a **canopy(ies)**. An ordinance has been prepared by the Department of Business Affairs and Consumer Protection – Business Assistance Center - Public Way Use Unit for presentation to the City Council. Because this request was made for properties located in your ward, as approved by you as per the attached, I respectfully request that you introduce the attached ordinance at the next City Council meeting.

If you have any questions regarding this ordinance, please contact Anthony Bertuca at (312) 744-5506.

Department of Business Affairs and Consumer Protection

Office of the City Clerk

O2013-2603

Office of the City Clerk

City Council Document Tracking Sheet

Meeting Date:	4/10/2013
Sponsor(s):	Waguespack, Scott (32)
Type:	Ordinance
Title:	Canopy(s) for Sephora
Committee(s) Assignment:	Committee on Transportation and Public Way

ORDINANCE
Sephora
Acct. No. 307531 - 4
Permit No. 1104225

Be It Ordained by the City Council of the City of Chicago:

SECTION 1. Permission and authority are hereby given and granted to Sephora, upon the terms and subject to the conditions of this ordinance to construct, install, maintain and use two (2) Canopy(s) projecting over the public right-of-way adjacent to its premises known as 938 W. North Ave..

Said Canopy(s) at North measure(s):
One (1) at twenty-three point three three (23.33) feet in length, and two point five eight (2.58) feet in width for a total of sixty point one nine (60.19) square feet.
One (1) at nine point four two (9.42) feet in length, and point five eight (.58) feet in width for a total of five point four six (5.46) square feet.

The location of said privilege shall be as shown on prints kept on file with the Department of Business Affairs and Consumer Protection and the Office of the City Clerk.

Said privilege shall be constructed in accordance with plans and specifications approved by the Zoning Department - Signs.

This grant of privilege in the public way shall be subject to the provisions of Section 10-28-015 and all other required provisions of the Municipal Code of Chicago.

The grantee shall pay to the City of Chicago as compensation for the privilege #1104225 herein granted the sum of one hundred ($100.00) per annum in advance.


A 25% penalty will be added for payments received after due date.

The permit holder agrees to hold the City of Chicago harmless for any damage, relocation or replacement costs associated with damage, relocation or removal of private property caused by the City performing work in the public way.

Authority herein given and granted for a period of five (5) years from and after Date of Passage.

Alderman _____

Scott Waguespack 32nd Ward

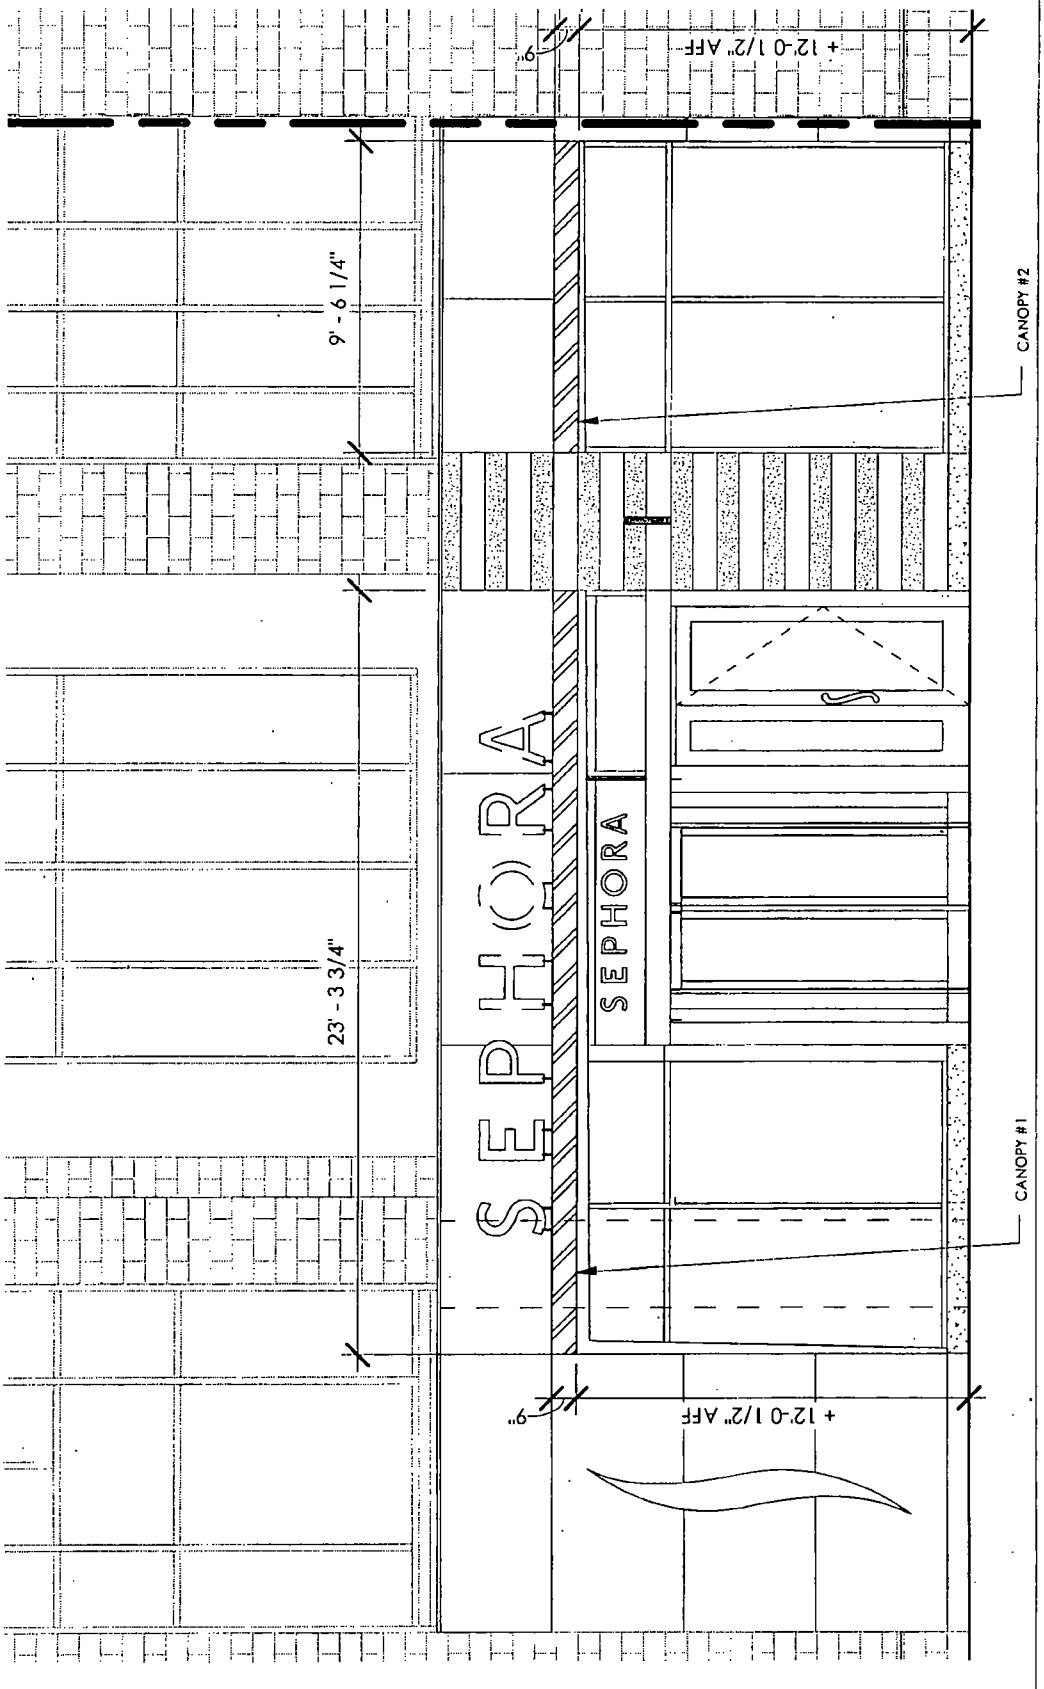

SEPHORA

525 MARKET ST. 32ND FLOOR
SAN FRANCISCO, CA 94105

NOTES

DATE	DESCRIPTION
03/19/13	PUBLIC WAY USE

PROJECT LOCATION:

SEPHORA
LINCOLN PARK
938 WEST NORTH AVENUE,
SUITE 100
CHICAGO, IL 60642

PROJECT NUMBER:
SEPHORA STORE

DRAWING NAME:
PUBLIC WAY USE PERMIT

DRAWING NUMBER:
SK-1

Department of Business Affairs and Consumer Protection
Business Assistance Center - Public Way Use Unit
City Hall - 121 N. LaSalle Street, Room 800 • Chicago, IL 60602
(312)-74-GOBIZ (312-744-6249) • (312) 744-1944 (TTY)
http://www.cityofchicago.org/bacp

04/10/2013

Alderman **Scott Waguespack**
Ward # **32**
City of Chicago
City Hall, Room **300**
121 North LaSalle Street
Chicago, Illinois 60602

Re: An ordinance to use and maintain a portion of the public right-of-way for **two (2) canopy(ies)** for **Sephora**, adjacent to the premises known as **938 W. North Ave.**.

Dear Alderman **Scott Waguespack**:

The applicant referenced above has requested the use of the public right-of-way for a **canopy(ies)**. An ordinance has been prepared by the Department of Business Affairs and Consumer Protection – Business Assistance Center - Public Way Use Unit for presentation to the City Council. Because this request was made for properties located in your ward, as approved by you as per the attached, I respectfully request that you introduce the attached ordinance at the next City Council meeting.

If you have any questions regarding this ordinance, please contact Anthony Bertuca at (312) 744-5506.

Department of Business Affairs and Consumer Protection

Office of the City Clerk

O2013-2605

Office of the City Clerk

City Council Document Tracking Sheet

Meeting Date:	4/10/2013
Sponsor(s):	Mell, Richard F. (33)
Type:	Ordinance
Title:	Canopy(s) for Hiromi's Oriental Restaurant
Committee(s) Assignment:	Committee on Transportation and Public Way

ORDINANCE
HIROMI'S ORIENTAL RESTAURANT
Acct. No. 17766 - 2
Permit No. 1105427

Be It Ordained by the City Council of the City of Chicago:

SECTION 1. Permission and authority are hereby given and granted to HIROMI'S ORIENTAL RESTAURANT, upon the terms and subject to the conditions of this ordinance to maintain and use, as now constructed, one (1) Canopy(s) projecting over the public right-of-way adjacent to its premises known as 3609 W. Lawrence Ave..

Said Canopy(s) at W. Lawrence Avenue measure(s):
One (1) at twenty-five (25) feet in length, and three (3) feet in width for a total of seventy-five (75) square feet.

The location of said privilege shall be as shown on prints kept on file with the Department of Business Affairs and Consumer Protection and the Office of the City Clerk.

Said privilege shall be constructed in accordance with plans and specifications approved by the Zoning Department - Signs.

This grant of privilege in the public way shall be subject to the provisions of Section 10-28-015 and all other required provisions of the Municipal Code of Chicago.

The grantee shall pay to the City of Chicago as compensation for the privilege #1105427 herein granted the sum of fifty ($50.00) per annum in advance.

A 25% penalty will be added for payments received after due date.


The permit holder agrees to hold the City of Chicago harmless for any damage, relocation or replacement costs associated with damage, relocation or removal of private property caused by the City performing work in the public way.


Authority herein given and granted for a period of five (5) years from and after 02/06/2013.

Alderman _____

Richard F. Mell 33rd Ward

CANOPY DIMENSIONS
3609 W. LAWRENCE AVENUE

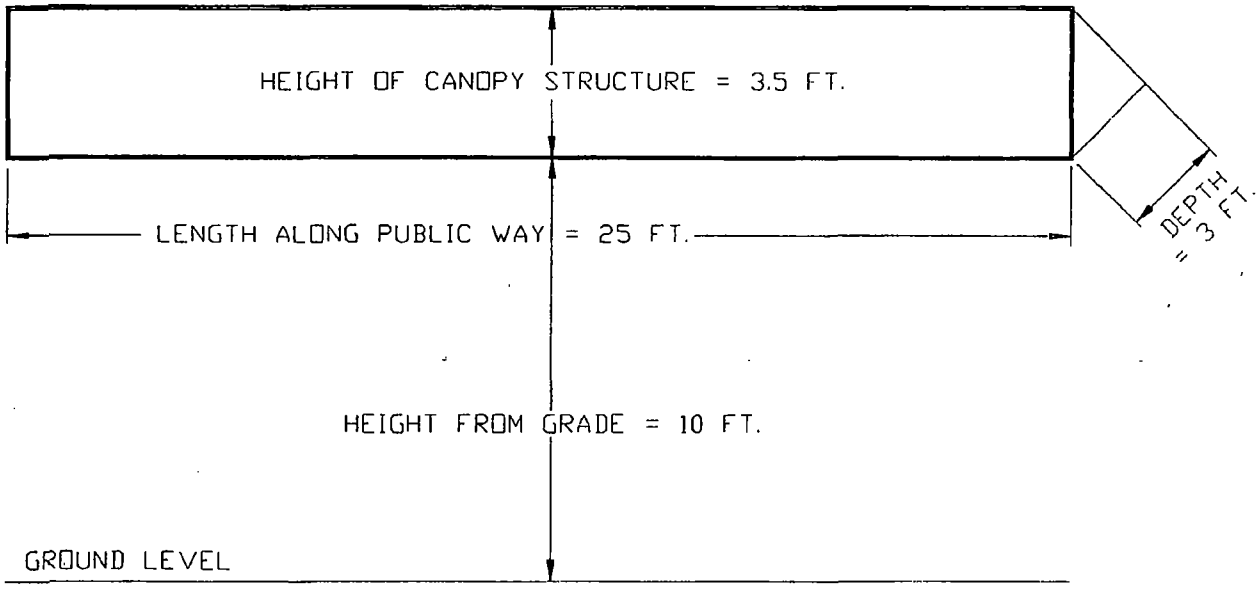

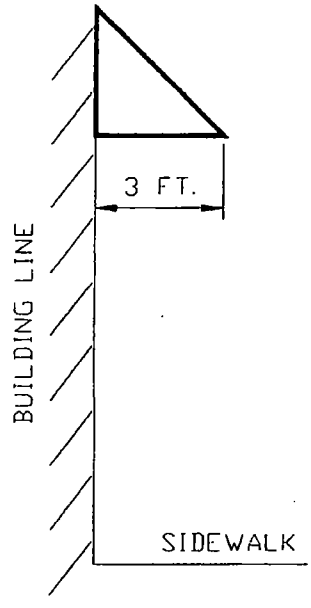

DEPTH OF CANOPY OVER PUBLIC WAY

Department of Business Affairs and Consumer Protection
Business Assistance Center - Public Way Use Unit
City Hall - 121 N. LaSalle Street, Room 800 • Chicago, IL 60602
(312)-74-GOBIZ (312-744-6249) • (312) 744-1944 (TTY)
http://www.cityofchicago.org/bacp

04/10/2013

Alderman **Richard F. Mell**
Ward # **33**
City of Chicago
City Hall, Room **208**
121 North LaSalle Street
Chicago, Illinois 60602

Re: An ordinance to use and maintain a portion of the public right-of-way for **one (1) canopy(ies)** for **HIROMI'S ORIENTAL RESTAURANT**, adjacent to the premises known as **3609 W. Lawrence Ave.**.

Dear Alderman **Richard F. Mell**:

The applicant referenced above has requested the use of the public right-of-way for a **canopy(ies)**. An ordinance has been prepared by the Department of Business Affairs and Consumer Protection – Business Assistance Center - Public Way Use Unit for presentation to the City Council. Because this request was made for properties located in your ward, as approved by you as per the attached, I respectfully request that you introduce the attached ordinance at the next City Council meeting.

If you have any questions regarding this ordinance, please contact Anthony Bertuca at (312) 744-5506.

Department of Business Affairs and Consumer Protection

Office of the City Clerk

O2013-2607

Office of the City Clerk

City Council Document Tracking Sheet

Meeting Date:	4/10/2013
Sponsor(s):	Cullerton, Timothy M. (38)
Type:	Ordinance
Title:	Canopy(s) for Leadbelly
Committee(s) Assignment:	Committee on Transportation and Public Way

ORDINANCE
LEADBELLY
Acct. No. 377743 - 1
Permit No. 1104991

Be It Ordained by the City Council of the City of Chicago:

SECTION 1. Permission and authority are hereby given and granted to LEADBELLY, upon the terms and subject to the conditions of this ordinance to maintain and use, as now constructed, one (1) Canopy(s) projecting over the public right-of-way adjacent to its premises known as 5739 W. Irving Park Rd..

Said Canopy(s) at W. Irving Park Road measure(s):
One (1) at twenty (20) feet in length, and point five (.5) feet in width for a total of ten (10) square feet.

The location of said privilege shall be as shown on prints kept on file with the Department of Business Affairs and Consumer Protection and the Office of the City Clerk.

Said privilege shall be constructed in accordance with plans and specifications approved by the Zoning Department - Signs.

This grant of privilege in the public way shall be subject to the provisions of Section 10-28-015 and all other required provisions of the Municipal Code of Chicago.

The grantee shall pay to the City of Chicago as compensation for the privilege #1104991 herein granted the sum of fifty ($50.00) per annum in advance.


A 25% penalty will be added for payments received after due date.

The permit holder agrees to hold the City of Chicago harmless for any damage, relocation or replacement costs associated with damage, relocation or removal of private property caused by the City performing work in the public way.

Authority herein given and granted for a period of five (5) years from and after Date of Passage.

Alderman _____

Timothy Cullerton 38th Ward

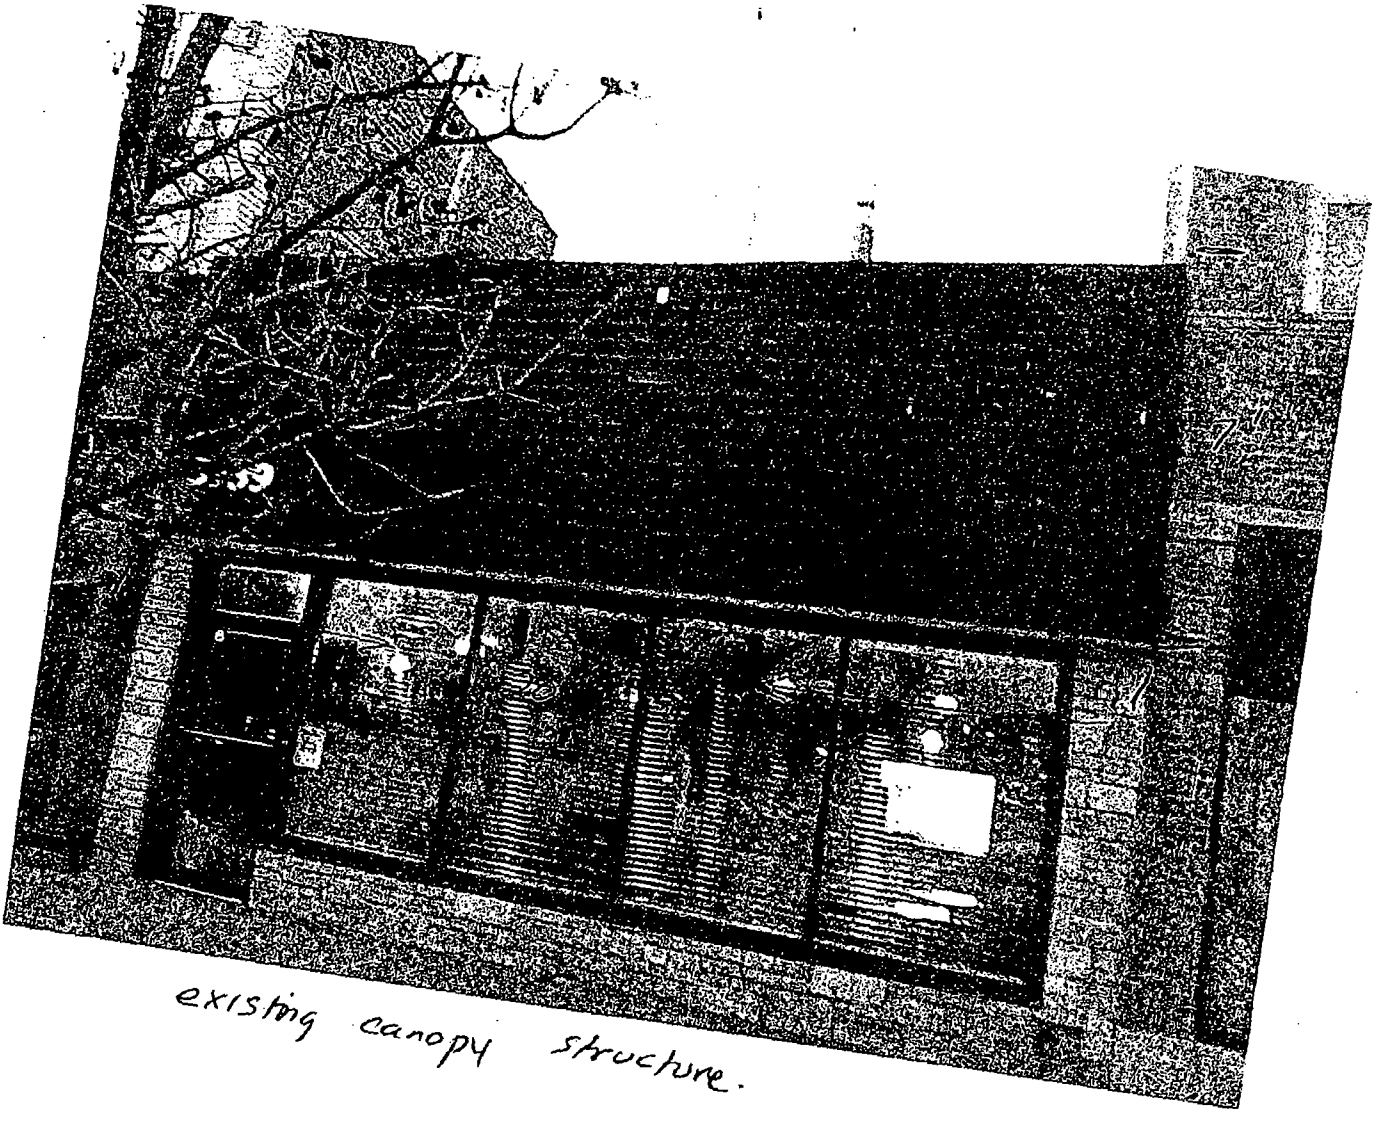

existing canopy structure.

Office of the City Clerk

O2013-2609

Office of the City Clerk

City Council Document Tracking Sheet

Meeting Date:	4/10/2013
Sponsor(s):	Cullerton, Timothy M. (38)
Type:	Ordinance
Title:	Canopy(s) for Tom Mastros
Committee(s) Assignment:	Committee on Transportation and Public Way

ORDINANCE
TOM MASTROS
Acct. No. 352035 - 1
Permit No. 1105432

Be It Ordained by the City Council of the City of Chicago:

SECTION 1. Permission and authority are hereby given and granted to TOM MASTROS, upon the terms and subject to the conditions of this ordinance to maintain and use, as now constructed, four (4) Canopy(s) projecting over the public right-of-way adjacent to its premises known as 5614-16 W. Irving Park Rd..

Said Canopy(s) at W Irving Park Rd measure(s):
Two (2) at seven (7) feet in length, and three (3) feet in width for a total of forty-two (42) square feet.
Two (2) at three (3) feet in length, and three (3) feet in width for a total of eighteen (18) square feet.

The location of said privilege shall be as shown on prints kept on file with the Department of Business Affairs and Consumer Protection and the Office of the City Clerk.

Said privilege shall be constructed in accordance with plans and specifications approved by the Zoning Department - Signs.

This grant of privilege in the public way shall be subject to the provisions of Section 10-28-015 and all other required provisions of the Municipal Code of Chicago.

The grantee shall pay to the City of Chicago as compensation for the privilege #1105432 herein granted the sum of one hundred seventy-five ($175.00) per annum in advance.

A 25% penalty will be added for payments received after due date.

The permit holder agrees to hold the City of Chicago harmless for any damage, relocation or replacement costs associated with damage, relocation or removal of private property caused by the City performing work in the public way.


Authority herein given and granted for a period of five (5) years from and after Date of Passage.

Alderman _____


Timothy Cullerton 38th Ward

awnings


5616
w/ awning panel

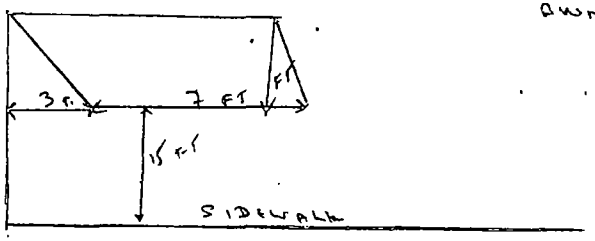


5614
w/ awning panel

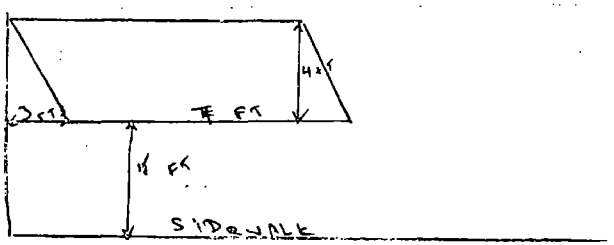

5616
w/ awning panel

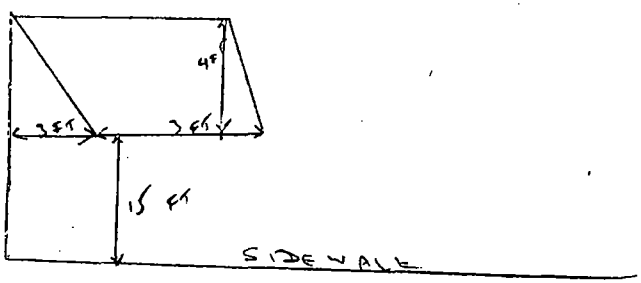

5614
w/ awning panel

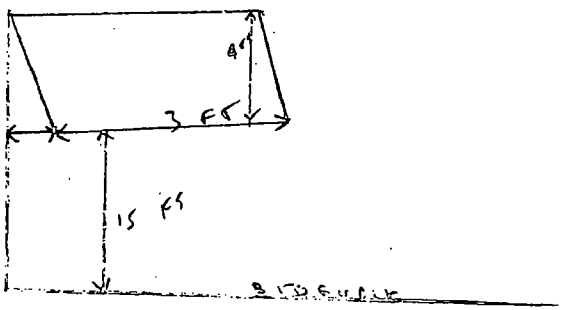

Office of the City Clerk

O2013-2615

Office of the City Clerk

City Council Document Tracking Sheet

Meeting Date:	4/10/2013
Sponsor(s):	Reilly, Brendan (42)
Type:	Ordinance
Title:	Canopy(s) for Courtyard by Marriott
Committee(s) Assignment:	Committee on Transportation and Public Way

ORDINANCE
COURTYARD BY MARRIOTT
Acct. No. 85368 - 6
Permit No. 1105583

Be It Ordained by the City Council of the City of Chicago:

SECTION 1. Permission and authority are hereby given and granted to COURTYARD BY MARRIOTT, upon the terms and subject to the conditions of this ordinance to maintain and use, as now constructed, one (1) Canopy(s) projecting over the public right-of-way adjacent to its premises known as 30 E. Hubbard St..

Said Canopy(s) at E.HUBBARD measure(s):
One (1) at ninety-three (93) feet in length, and five (5) feet in width for a total of four hundred sixty-five (465) square feet.

The location of said privilege shall be as shown on prints kept on file with the Department of Business Affairs and Consumer Protection and the Office of the City Clerk.

Said privilege shall be constructed in accordance with plans and specifications approved by the Zoning Department - Signs.

This grant of privilege in the public way shall be subject to the provisions of Section 10-28-015 and all other required provisions of the Municipal Code of Chicago.

The grantee shall pay to the City of Chicago as compensation for the privilege #1105583 herein granted the sum of one hundred eighteen ($118.00) per annum in advance.


A 25% penalty will be added for payments received after due date.

The permit holder agrees to hold the City of Chicago harmless for any damage, relocation or replacement costs associated with damage, relocation or removal of private property caused by the City performing work in the public way.

Authority herein given and granted for a period of five (5) years from and after 09/11/2012.


Alderman _____

Brendan Reilly 42nd Ward

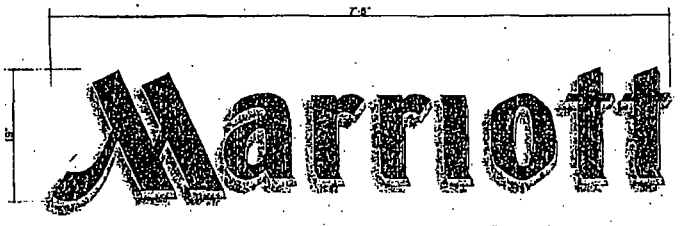


INT. ILLUMATED IND. LETTER DISPLAY 1" = 1'-0"
QTY: 3


* TO BE INSTALLED ON SOUTH & WEST (SOUTH END & NORTH END) ELEVATIONS.

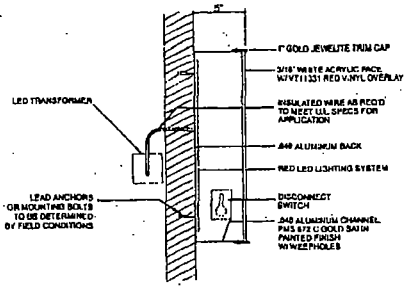

SECTION THRU CHANNEL LETTERS NTS

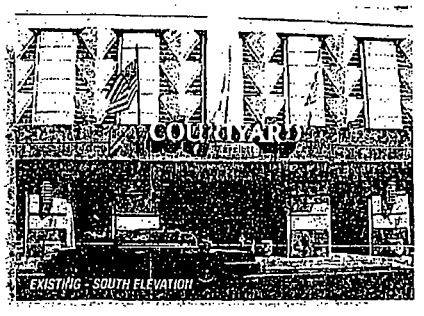

EXISTING - SOUTH ELEVATION

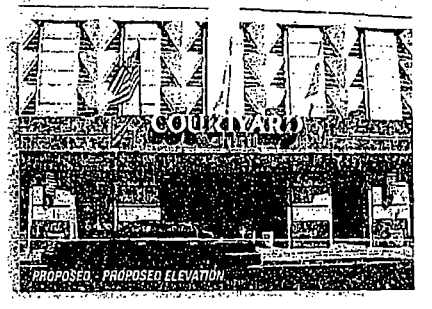

PROPOSED - PROPOSED ELEVATION

OLYMPIC SIGNS

account representative: DAVE D.
client: COURTYARD © Marriott 30 E. HUBBARD • CHICAGO, IL
drawn by: KEITH S
job#: 06-2417
4-24-06
rev.#
Comments:

630.424.6100 FAX 630.424.6120 WWW.OLYSIGNS.COM

THIS IS AN ORIGINAL UNPUBLISHED DRAWING SUBMITTED IN CONFIDENCE USED A PATENT, WE ARE PLANNING NOT FOR, THIS IS NOT TO BE COPIED, EXHIBITED, DISCLOSED OR SHOWN TO ANYONE OUTSIDE OF YOUR ORGANIZATION WITHOUT THE WRITTEN CONSENT OF OLYMPIC SIGNS, INC. ANYONE IN CONFIDENCE AGREEMENT OF OLYMPIC SIGNS INC.

Office of the City Clerk

O2013-2616

Office of the City Clerk

City Council Document Tracking Sheet

Meeting Date:	4/10/2013
Sponsor(s):	Reilly, Brendan (42)
Type:	Ordinance
Title:	Canopy(s) for Exhale Enterprises V, Inc.
Committee(s) Assignment:	Committee on Transportation and Public Way

ORDINANCE
EXHALE ENTERPRISES V, INC.
Acct. No. 290332 - 1
Permit No. 1105531

Be It Ordained by the City Council of the City of Chicago:

SECTION 1. Permission and authority are hereby given and granted to EXHALE ENTERPRISES V, INC., upon the terms and subject to the conditions of this ordinance to maintain and use, as now constructed, one (1) Canopy(s) projecting over the public right-of-way adjacent to its premises known as 945 N. State St..

Said Canopy(s) at N. State St. measure(s):
One (1) at fifteen (15) feet in length, and two point one seven (2.17) feet in width for a total of thirty-two point five five (32.55) square feet.

The location of said privilege shall be as shown on prints kept on file with the Department of Business Affairs and Consumer Protection and the Office of the City Clerk.

Said privilege shall be constructed in accordance with plans and specifications approved by the Zoning Department - Signs.

This grant of privilege in the public way shall be subject to the provisions of Section 10-28-015 and all other required provisions of the Municipal Code of Chicago.

The grantee shall pay to the City of Chicago as compensation for the privilege #1105531 herein granted the sum of fifty ($50.00) per annum in advance.

A 25% penalty will be added for payments received after due date.


The permit holder agrees to hold the City of Chicago harmless for any damage, relocation or replacement costs associated with damage, relocation or removal of private property caused by the City performing work in the public way.

Authority herein given and granted for a period of five (5) years from and after 01/09/2013.

Alderman _____

Brendan Reilly 42nd Ward

(Page 2 of 3)

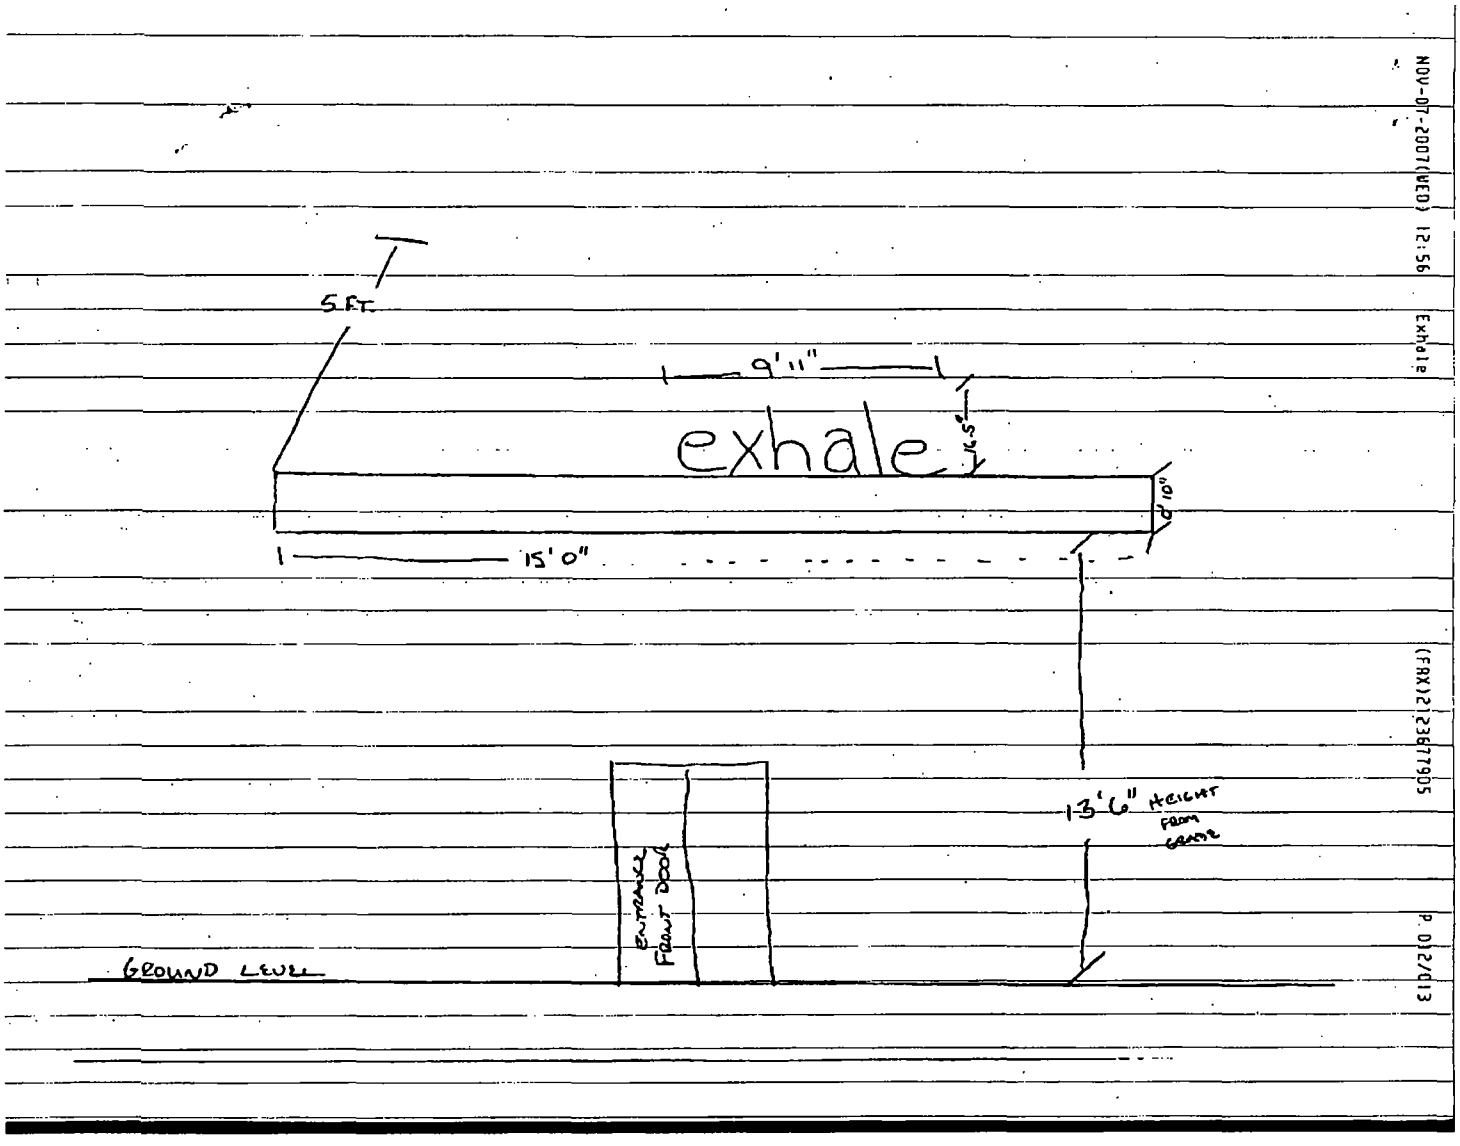

NOV-07-2007(WED) 12:56 Exhale (FAX)2123679905 P.012/013

Office of the City Clerk

O2013-2617

Office of the City Clerk

City Council Document Tracking Sheet

Meeting Date:	4/10/2013
Sponsor(s):	Reilly, Brendan (42)
Type:	Ordinance
Title:	Canopy(s) for Ra Sushi
Committee(s) Assignment:	Committee on Transportation and Public Way

ORDINANCE
RA SUSHI
Acct. No. 23079 - 2
Permit No. 1105501

Be It Ordained by the City Council of the City of Chicago:

SECTION 1. Permission and authority are hereby given and granted to RA SUSHI, upon the terms and subject to the conditions of this ordinance to maintain and use, as now constructed, two (2) Canopy(s) projecting over the public right-of-way adjacent to its premises known as 1139 N. State St..

Said Canopy(s) at N. State measure(s):
One (1) at forty-five (45) feet in length, and one point six (1.6) foot in width for a total of seventy-two (72) square feet.

Said Canopy(s) at W. Elm measure(s):
One (1) at forty-five (45) feet in length, and one point six (1.6) foot in width for a total of seventy-two (72) square feet.

The location of said privilege shall be as shown on prints kept on file with the Department of Business Affairs and Consumer Protection and the Office of the City Clerk.

Said privilege shall be constructed in accordance with plans and specifications approved by the Zoning Department - Signs.

This grant of privilege in the public way shall be subject to the provisions of Section 10-28-015 and all other required provisions of the Municipal Code of Chicago.

The grantee shall pay to the City of Chicago as compensation for the privilege #1105501 herein granted the sum of one hundred forty ($140.00) per annum in advance.


A 25% penalty will be added for payments received after due date.

The permit holder agrees to hold the City of Chicago harmless for any damage, relocation or replacement costs associated with damage, relocation or removal of private property caused by the City performing work in the public way.

Authority herein given and granted for a period of five (5) years from and after 05/05/2012.

Alderman _____

Brendan Reilly 42nd Ward

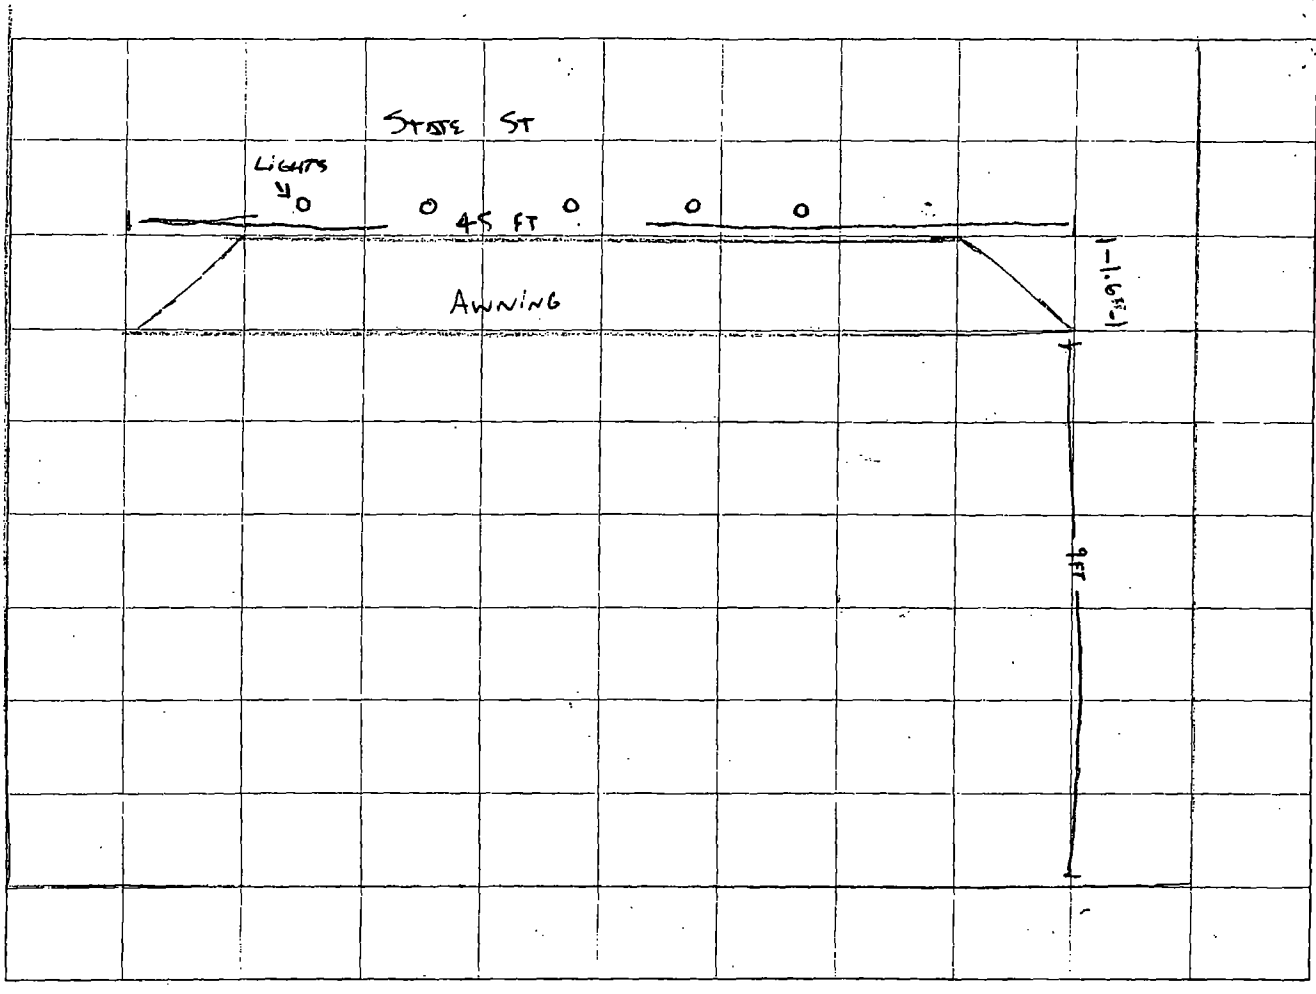
State St
Lights
45 ft
Awning
9 ft

Office of the City Clerk

O2013-2622

Office of the City Clerk

City Council Document Tracking Sheet

Meeting Date:	4/10/2013
Sponsor(s):	Smith, Michele (43)
Type:	Ordinance
Title:	Canopy(s) for Lion Head Pub/The Apartment
Committee(s) Assignment:	Committee on Transportation and Public Way

ORDINANCE
LION HEAD PUB/ THE APARTMENT
Acct. No. 14809 - 2
Permit No. 1105575

Be It Ordained by the City Council of the City of Chicago:

SECTION 1. Permission and authority are hereby given and granted to LION HEAD PUB/ THE APARTMENT, upon the terms and subject to the conditions of this ordinance to maintain and use, as now constructed, seven (7) Canopy(s) projecting over the public right-of-way adjacent to its premises known as 2251 N. Lincoln Ave..

Said Canopy(s) at N. Lincoln measure(s):
Three (3) at eleven point five (11.5) feet in length, and three point one (3.1) feet in width for a total of one hundred six point nine five (106.95) square feet.

Said Canopy(s) at N. Lincoln measure(s):
Four (4) at eleven point five (11.5) feet in length, and three point one (3.1) feet in width for a total of one hundred forty-two point six (142.6) square feet.

The location of said privilege shall be as shown on prints kept on file with the Department of Business Affairs and Consumer Protection and the Office of the City Clerk.

Said privilege shall be constructed in accordance with plans and specifications approved by the Zoning Department - Signs.

This grant of privilege in the public way shall be subject to the provisions of Section 10-28-015 and all other required provisions of the Municipal Code of Chicago.

The grantee shall pay to the City of Chicago as compensation for the privilege #1105575 herein granted the sum of one hundred seventy-five ($175.00) per annum in advance.

A 25% penalty will be added for payments received after due date.


The permit holder agrees to hold the City of Chicago harmless for any damage, relocation or replacement costs associated with damage, relocation or removal of private property caused by the City performing work in the public way.

Authority herein given and granted for a period of five (5) years from and after 02/06/2013.

Alderman _____

Michele Smith 43rd Ward

2201 N. LINCOLN AVE. - 7 CANOPIES

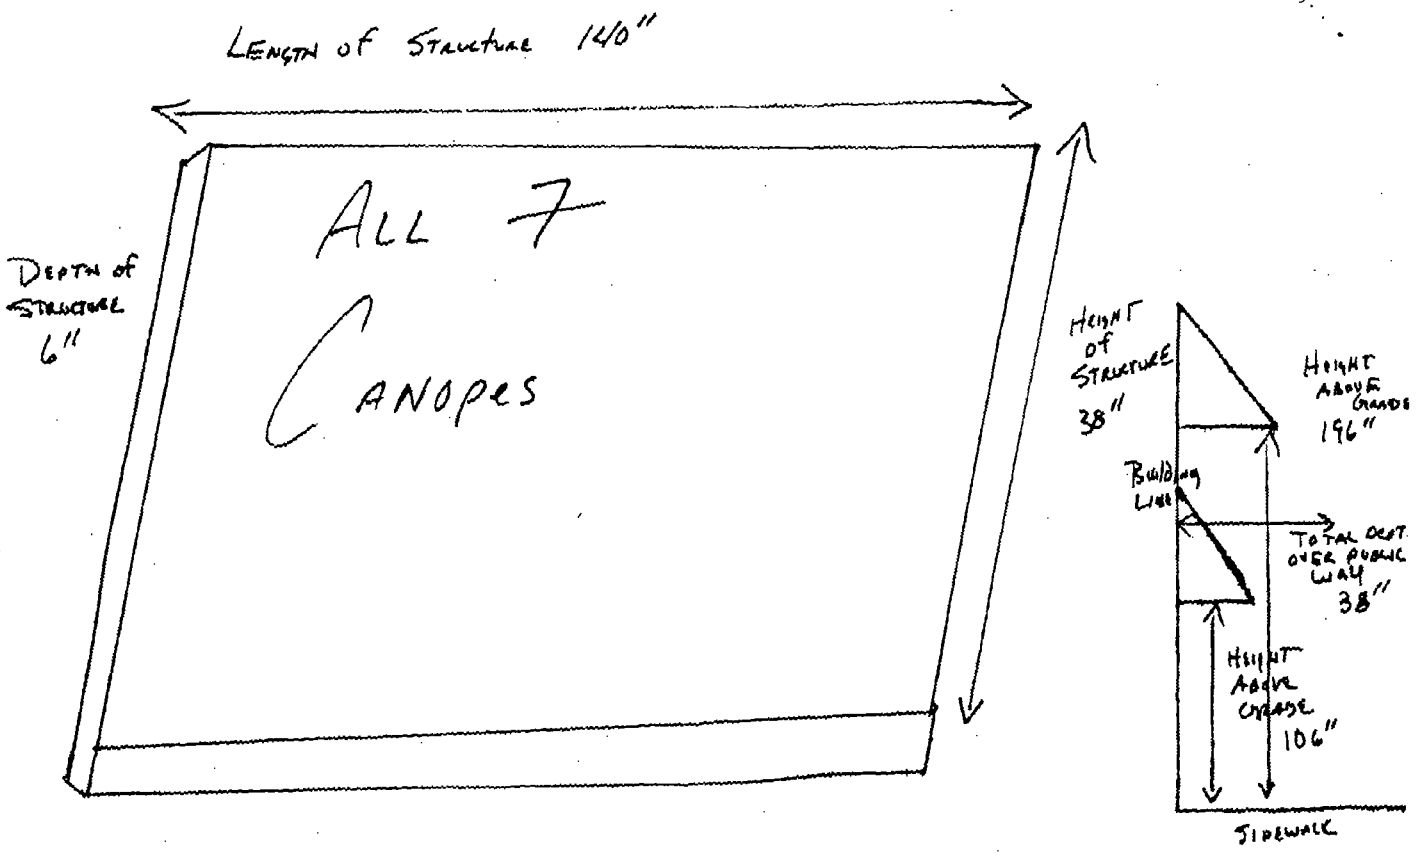

Office of the City Clerk

O2013-2623

Office of the City Clerk

City Council Document Tracking Sheet

Meeting Date:	4/10/2013
Sponsor(s):	Tunney, Thomas (44)
Type:	Ordinance
Title:	Canopy(s) for Fitness Formula Clubs-Halsted Street
Committee(s) Assignment:	Committee on Transportation and Public Way

ORDINANCE
FITNESS FORMULA CLUBS - HALSTED STREET
Acct. No. 222490 - 1
Permit No. 1105488

Be It Ordained by the City Council of the City of Chicago:

SECTION 1. Permission and authority are hereby given and granted to FITNESS FORMULA CLUBS - HALSTED STREET, upon the terms and subject to the conditions of this ordinance to maintain and use, as now constructed, one (1) Canopy(s) projecting over the public right-of-way adjacent to its premises known as 3232 N. Halsted St..

Said Canopy(s) at N. Halsted St. measure(s):
One (1) at twenty-four (24) feet in length, and ten (10) feet in width for a total of two hundred forty (240) square feet.

The location of said privilege shall be as shown on prints kept on file with the Department of Business Affairs and Consumer Protection and the Office of the City Clerk.

Said privilege shall be constructed in accordance with plans and specifications approved by the Zoning Department - Signs.

This grant of privilege in the public way shall be subject to the provisions of Section 10-28-015 and all other required provisions of the Municipal Code of Chicago.


The grantee shall pay to the City of Chicago as compensation for the privilege #1105488 herein granted the sum of fifty ($50.00) per annum in advance.

A 25% penalty will be added for payments received after due date.

The permit holder agrees to hold the City of Chicago harmless for any damage, relocation or replacement costs associated with damage, relocation or removal of private property caused by the City performing work in the public way.

Authority herein given and granted for a period of five (5) years from and after 02/06/2013.

Alderman _____
Thomas Tunney 44th Ward

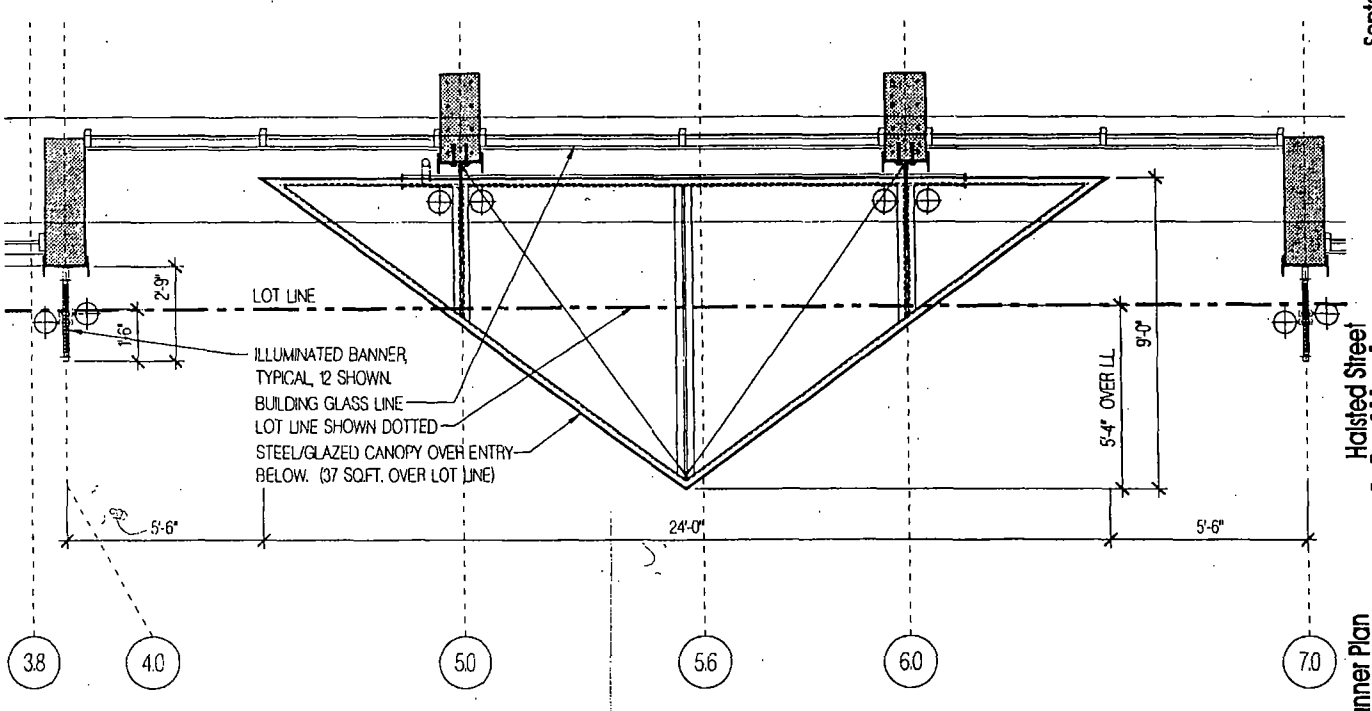

NORTH HALSTED STREET

N

September 26, 2001

1/4"=1'-0"

Halsted Street Multiplex

3232 North Halsted Street
Chicago, Illinois

Canopy and Typ. Banner Plan

ANTUNOVICH ASSOCIATES
Planners
Architects
224 West Huron Street
Chicago, Illinois 60610
Phone: (312) 266-1126
Fax: (312) 266-7123

Department of Business Affairs and Consumer Protection
Business Assistance Center - Public Way Use Unit
City Hall - 121 N. LaSalle Street, Room 800 • Chicago, IL 60602
(312)-74-GOBIZ (312-744-6249) • (312) 744-1944 (TTY)
http://www.cityofchicago.org/bacp

04/10/2013

Alderman **Thomas Tunney**
Ward # **44**
City of Chicago
City Hall, Room **203**
121 North LaSalle Street
Chicago, Illinois 60602

Re: An ordinance to use and maintain a portion of the public right-of-way for **one (1) canopy(ies)** for **FITNESS FORMULA CLUBS - HALSTED STREET**, adjacent to the premises known as **3232 N. Halsted St.**.

Dear Alderman **Thomas Tunney**:

The applicant referenced above has requested the use of the public right-of-way for a **canopy(ies)**. An ordinance has been prepared by the Department of Business Affairs and Consumer Protection – Business Assistance Center - Public Way Use Unit for presentation to the City Council. Because this request was made for properties located in your ward, as approved by you as per the attached, I respectfully request that you introduce the attached ordinance at the next City Council meeting.

If you have any questions regarding this ordinance, please contact Anthony Bertuca at (312) 744-5506.

Department of Business Affairs and Consumer Protection

Office of the City Clerk

R2013-358

Office of the City Clerk

City Council Document Tracking Sheet

Meeting Date:	4/10/2013
Sponsor(s):	Ervin, Jason C. (28) Burns, William D. (4) Brookins, Howard (21) Chandler, Michael D. (24) Burnett, Walter (27) Graham, Deborah L. (29) Mitts, Emma (37)
Type:	Resolution
Title:	Support of Chicago Football Classic, Inc. hosting Chicago football classic every 2nd Saturday in September at Soldiers Field
Committee(s) Assignment:	Committee on Special Events, Cultural Affairs and Recreation

CHICAGO FOOTBALL CLASSIC

WHEREAS, The Chicago Football Classic, Inc is a not-for-profit organization whose mission is to inspire African-American high school and college students through support for programs, initiatives and events that increase awareness of opportunities to achieve educational excellence. CFC events influence students and parents to consider the rich academic and cultural opportunities offered by Historically Black Colleges and Universities.

WHEREAS, African American college students are known to have higher graduation rates from Historically Black Colleges and Universities (HBCUs). The group achieves these goals via several initiatives, including adopt-a-school programs and most notable, scholarships for African American students planning to attend HBCU institutions.

WHEREAS, The Chicago Football Classic was established in 1997 by Larry Huggins, Everett Rand, Tim Rand, and William "Bill" Garth. The Chicago Football Classic initiatives empower students to not only complete high school, but also attend Historically Black Colleges and Universities (HBCUs).

WHEREAS, Each year the Chicago Football Classic host a series of events to raise funds for scholarship programs for African-American high school and college students, including the nation's largest HBCU reunion held at Soldier's Field.

WHEREAS, Always anticipated the classic is more than just a game; it's a three-day event which brings awareness to HBCUs, exposes Chicago students to various aspects of the college experience and focuses on the "Back To School" initiative. The Chicago Football Classic supports education to help end the violence in our community and host an annual College Fair featuring 30 colleges and universities.

BE IT RESOLVED That we, the Mayor and members of the City Council gathered together this 10th Day of April, 2013 AD, to support the Chicago Football Classic, Inc. hosting the Chicago Football Classic every year on the second Saturday of September at Chicago Park District Soldiers Field.

BE IT FURTHER RESOLVED That a suitable copy of this resolution be prepared and presented to the leadership of the Chicago Football Classic, Inc. and the Chicago Park District Board of Commissioners

JASON C. ERVIN
Alderman – 28th Ward

Office of the City Clerk

R2013-357

Office of the City Clerk

City Council Document Tracking Sheet

Meeting Date:	4/10/2013
Sponsor(s):	Sposato, Nicholas (36) Fioretti, Bob (2) Hairston, Leslie A. (5) Sawyer, Roderick T. (6) Foulkes, Toni (15) Munoz, Ricardo (22) Waguespack, Scott (32) Arena, John (45)
Type:	Resolution
Title:	Call for Budget Director to update Budget Committee members on overtime status and impact on fiscal year 2013 budget
Committee(s) Assignment:	Committee on Budget and Government Operations

Budget

RESOLUTION

Whereas, overtime has been implemented in several city departments, specifically the Chicago Police Department, and

Whereas, this overtime was not in the approved 2013 appropriations ordinance,

NOW, therefore be it resolved that the Budget Director appear before the Committee on Budget and update the members as to the status of overtime and its impact on fiscal year 2013.

36th

2nd

Scott Waguespack 32

6th

14th

22

15

5th

Office of the City Clerk

R2013-355

Office of the City Clerk

City Council Document Tracking Sheet

Meeting Date:	4/10/2013
Sponsor(s):	Moore, Joseph (49) Tunney, Thomas (44) Cappleman, James (46) Moreno, Proco Joe (1) Fioretti, Bob (2) Dowell, Pat (3) Burns, William D. (4) Hairston, Leslie A. (5) Sawyer, Roderick T. (6) Holmes, Natashia (7) Harris, Michelle A. (8) Lane, Lona (18) Munoz, Ricardo (22) Waguespack, Scott (32) Mell, Richard F. (33) Colón, Rey (35) Reilly, Brendan (42) Smith, Michele (43) Arena, John (45) Pawar, Ameya (47) Osterman, Harry (48)
Type:	Resolution
Title:	Call for commissioners of men's sports to publicly support lesbian, gay, bisexual and transgender athletes
Committee(s) Assignment:	Committee on Human Relations

Human Relations Committee

Resolution Urging the Commissioners of Men's Sports to Publicly Support Lesbian, Gay, Bisexual, and Transgender Athletes

WHEREAS, the City of Chicago has been the proud home to seven professional sports teams that have electrified and united our city: Cubs, White Sox, Bears, Sky, Bulls, Blackhawks, and Fire; and,

WHEREAS, Chicagoans of all genders, races, and classes, celebrate our teams' accomplishments as shared victories, yet gay professional athletes feel the need to remain closeted; and,

WHEREAS, unlike most other professions today, participants in professional sports believe they cannot be open about their sexual orientation; no active male player in any of the five major professional sports leagues in the United States has ever publicly acknowledged being gay; and,

WHEREAS, the U.S. military, once one of the last bastions of discrimination against LGBT individuals, now recognizes the need to address prejudice openly, instead of assuming it does not exist; and,

WHEREAS, the Chicago Cubs and Chicago Blackhawks, recognizing the importance of inclusion, began participating in the annual Chicago LGBT Pride Parade in June 2010; and,

WHEREAS, the Chicago Cubs recorded a video featuring coaches and players—Manager Mike Quade, first base Coach Bob Dernier, pitcher Ryan Dempster, outfielder Marlon Byrd and second baseman Darwin Barney—for the "It Gets Better Project," becoming the second Major League Baseball team to participate in the online campaign aimed at curbing suicides among LGBT youth; and,

WHEREAS, Robbie Rogers, a former professional soccer player for the Chicago Fire, who came out as gay at the same time he announced his retirement would be welcomed back to the Fire as evidenced by Fire Coach Frank Klopas' statement: "Should Robbie want to return to the game, we would still be open to him being part of the Fire"; and,

WHEREAS, Bias-based harassment is far too often complicit in the disturbing number of LGBT youth taking their own lives; and,

WHEREAS, Our LGBT youth need LGBT sports heroes, in addition to other influential role models; and,

WHEREAS, With this in mind, the Last Closet Project campaign leadership, under the auspices of the nonprofit organization Woman Vision, is seeking interviews with all the major league sports Commissioners for the purpose of filming a statement of affirmation for LGBT athletes; now, therefore,

BE IT RESOLVED, That we, the Mayor, and members of the City Council of the City of Chicago respectfully request that the Commissioners of Baseball, Football, Basketball, Hockey, and Soccer use the authority of their office to sanction players who have engaged in specific incidents of slurs and intolerance toward LGBT athletes; and,

BE IT FURTHER RESOLVED, That the Commissioners state in a public interview their support for LGBT players and invite them to come out and, once they are out, pledge to make them safe and accepted; and,

BE IT FURTHER RESOLVED, That a copy of this resolution be sent to Baseball Commissioner Bud Selig, Football Commissioner Roger Goodell, Basketball Commissioner David Stern, Hockey Commissioner Gary Bettman, and Soccer Commissioner Don Garber.

JOSEPH A. MOORE
Alderman, 49th Ward

THOMAS TUNNEY
Alderman, 44th Ward

JAMES CAPPLEMAN
Alderman, 46th Ward

Office of the City Clerk

O2013-2633

Office of the City Clerk

City Council Document Tracking Sheet

Meeting Date:	4/10/2013
Sponsor(s):	Moreno, Proco Joe (1)
Type:	Ordinance
Title:	Grant(s) of privilege in public way for Allstate
Committee(s) Assignment:	Committee on Transportation and Public Way

ORDINANCE
ALLSTATE
Acct. No. 365592 - 1
Permit No. 1097862

Be It Ordained by the City Council of the City of Chicago:

SECTION 1. Permission and authority are hereby given and granted to ALLSTATE, upon the terms and subject to the conditions of this ordinance to maintain and use one (1) sign(s) projecting over the public right-of-way attached to its premises known as 1651 W. Chicago Ave..

Said sign structure(s) measures as follows; along W. Chicago:
One (1) at seven point five (7.5) feet in length, one point six six (1.66) feet in height and ten (10) feet above grade level.

The location of said privilege shall be as shown on prints kept on file with the Department of Business Affairs and Consumer Protection and the Office of the City Clerk.

Said privilege shall be constructed in accordance with plans and specifications approved by the Department of Transportation (Division of Project Development) and Zoning Department - Signs.

This grant of privilege in the public way shall be subject to the provisions of Section 10-28-015 and all other required provisions of the Municipal Code of Chicago.

The grantee shall pay to the City of Chicago as compensation for the privilege #1097862 herein granted the sum of one hundred ($100.00) per annum in advance.

A 25% penalty will be added for payments received after due date.

The permit holder agrees to hold the City of Chicago harmless for any damage, relocation or replacement costs associated with damage, relocation or removal of private property caused by the City performing work in the public way.


Authority herein given and granted for a period of five (5) years from and after Date of Passage.

Alderman _____

Proco Joe Moreno 1st Ward

APPLICATION TO USE THE PUBLIC RIGHT OF WAY

EXAMPLE OF SIGN DRAWING

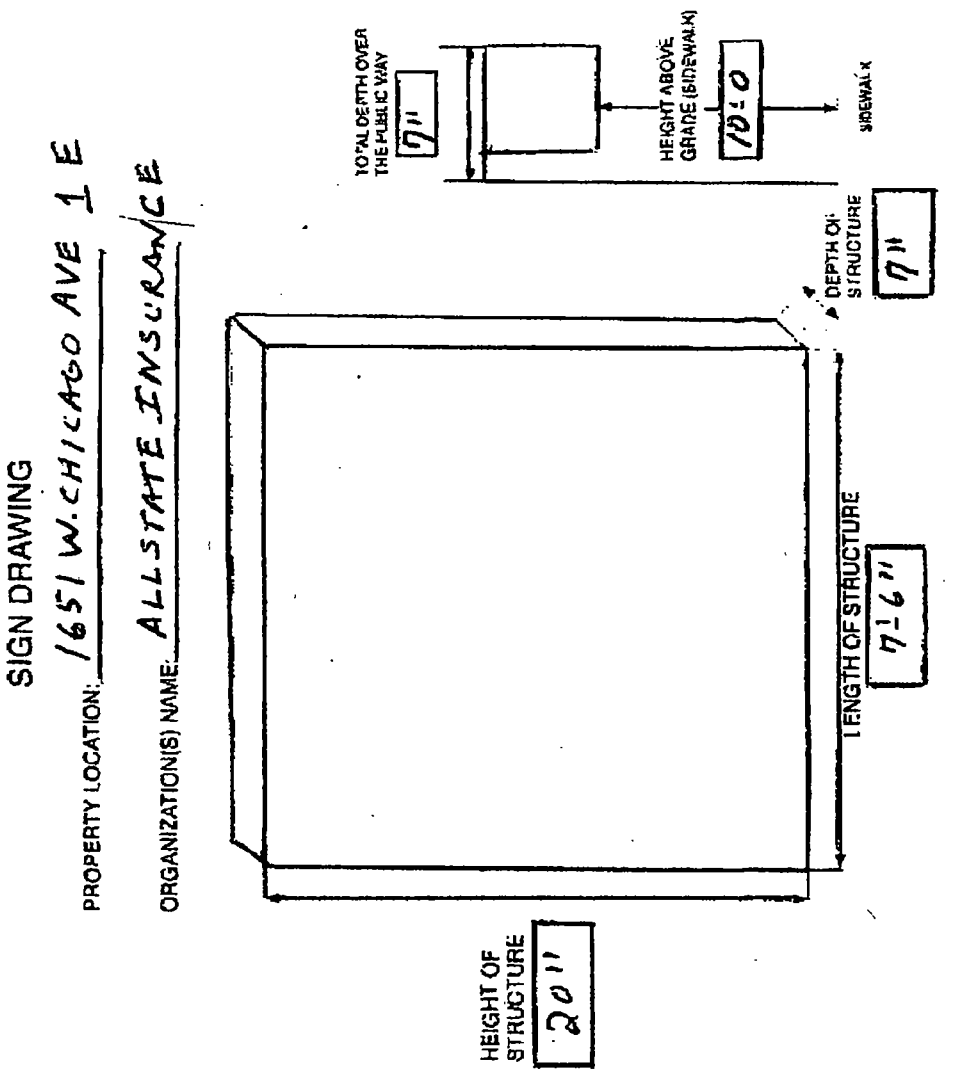

Department of Business Affairs and Consumer Protection
Business Assistance Center - Public Way Use Unit
City Hall - 121 N. LaSalle Street, Room 800 • Chicago, IL 60602
(312)-74-GOBIZ (312-744-6249) • (312) 744-1944 (TTY)
http://www.cityofchicago.org/bacp

04/10/2013

Alderman **Proco Joe Moreno**
Ward # **01**
City of Chicago
City Hall, Room **300**
121 North LaSalle Street
Chicago, Illinois 60602

Re: An ordinance to use and maintain a portion of the public right-of-way for **one (1) sign(s)** for **ALLSTATE**, adjacent to the premises known as **1651 W. Chicago Ave.**.

Dear Alderman **Proco Joe Moreno**:

The applicant referenced above has requested the use of the public right-of-way for a **sign(s)**. An ordinance has been prepared by the Department of Business Affairs and Consumer Protection – Business Assistance Center - Public Way Use Unit for presentation to the City Council. Because this request was made for properties located in your ward, as approved by you as per the attached, I respectfully request that you introduce the attached ordinance at the next City Council meeting.

If you have any questions regarding this ordinance, please contact Anthony Bertuca at (312) 744-5506.

Department of Business Affairs and Consumer Protection

Office of the City Clerk

O2013-2637

Office of the City Clerk

City Council Document Tracking Sheet

Meeting Date:	4/10/2013
Sponsor(s):	Moreno, Proco Joe (1)
Type:	Ordinance
Title:	Grant(s) of privilege in public way for American Heritage Fireplace
Committee(s) Assignment:	Committee on Transportation and Public Way

ORDINANCE
AMERICAN HERITAGE FIREPLACE
Acct. No. 55842 - 3
Permit No. 1105439

Be It Ordained by the City Council of the City of Chicago:

SECTION 1. Permission and authority are hereby given and granted to AMERICAN HERITAGE FIREPLACE, upon the terms and subject to the conditions of this ordinance to maintain and use, as now constructed, four (4) Light Fixture(s) projecting over the public right-of-way adjacent to its premises known as 2415 W. Barry Ave..

Said Light Fixture(s) at W. Barry measure(s):
Four (4) at one point six (1.6) foot in length, one point two five (1.25) foot in width and fifteen point eight three (15.83) feet above grade level.

The location of said privilege shall be as shown on prints kept on file with the Department of Business Affairs and Consumer Protection and the Office of the City Clerk.

Said privilege shall be constructed in accordance with plans and specifications approved by the Department of Transportation (Division of Project Development).

This grant of privilege in the public way shall be subject to the provisions of Section 10-28-015 and all other required provisions of the Municipal Code of Chicago.

The grantee shall pay to the City of Chicago as compensation for the privilege #1105439 herein granted the sum of ninety ($90.00) per annum in advance.


A 25% penalty will be added for payments received after due date.

The permit holder agrees to hold the City of Chicago harmless for any damage, relocation or replacement costs associated with damage, relocation or removal of private property caused by the City performing work in the public way.


Authority herein given and granted for a period of five (5) years from and after 02/06/2013.

Alderman _____


Proco Joe Moreno 1st Ward

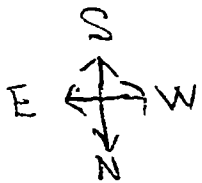

FRONT VIEW

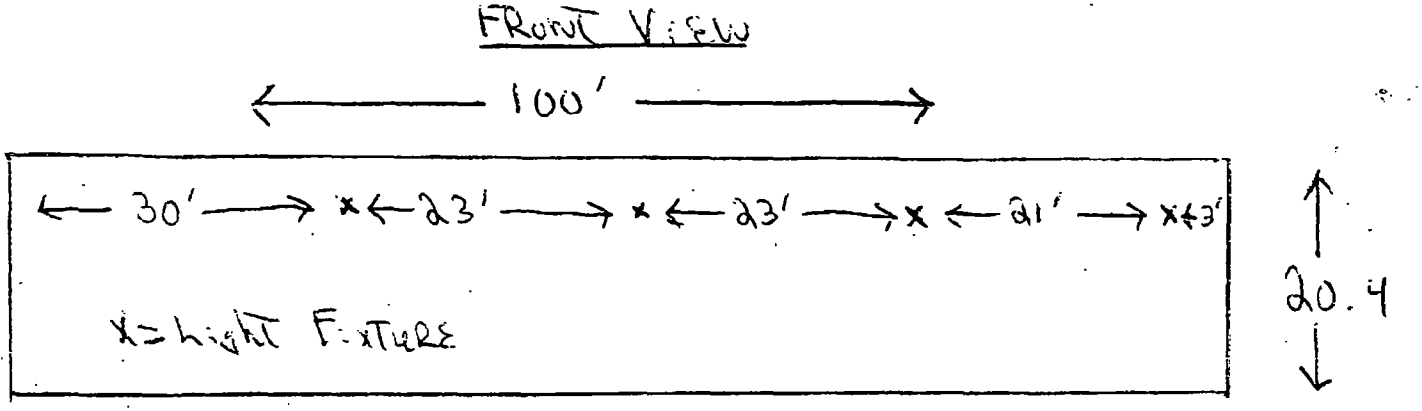

SIDE VIEW

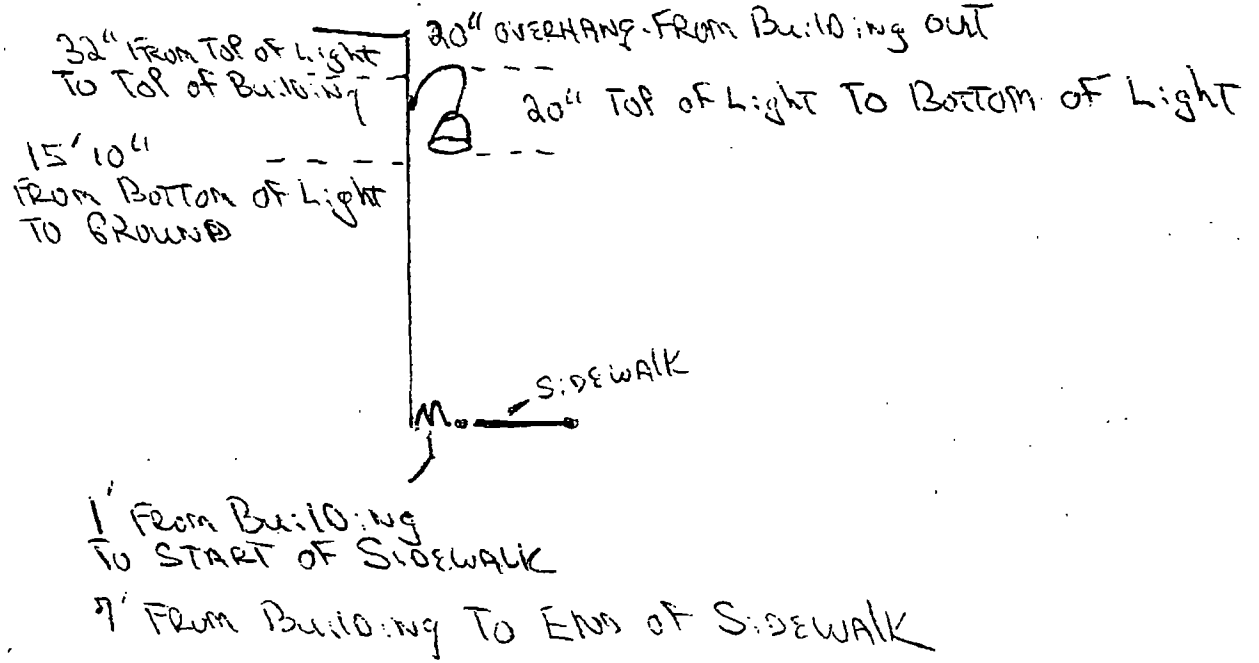

American Heritage Fireplace
3054 N. Western Avenue
Chicago, IL 60618

Notice # NPW0710121OM052

Department of Business Affairs and Consumer Protection
Business Assistance Center - Public Way Use Unit
City Hall - 121 N. LaSalle Street, Room 800 • Chicago, IL 60602
(312)-74-GOBIZ (312-744-6249) • (312) 744-1944 (TTY)
http://www.cityofchicago.org/bacp

04/10/2013

Alderman **Proco Joe Moreno**
Ward # **01**
City of Chicago
City Hall, Room **300**
121 North LaSalle Street
Chicago, Illinois 60602

Re: An ordinance to use and maintain a portion of the public right-of-way for **four (4) light fixture(s)** for **AMERICAN HERITAGE FIREPLACE**, adjacent to the premises known as **2415 W. Barry Ave.**.

Dear Alderman **Proco Joe Moreno**:

The applicant referenced above has requested the use of the public right-of-way for a **light fixture(s)**. An ordinance has been prepared by the Department of Business Affairs and Consumer Protection – Business Assistance Center - Public Way Use Unit for presentation to the City Council. Because this request was made for properties located in your ward, as approved by you as per the attached, I respectfully request that you introduce the attached ordinance at the next City Council meeting.

If you have any questions regarding this ordinance, please contact Anthony Bertuca at (312) 744-5506.

Department of Business Affairs and Consumer Protection

Office of the City Clerk

O2013-2642

Office of the City Clerk

City Council Document Tracking Sheet

Meeting Date:	4/10/2013
Sponsor(s):	Moreno, Proco Joe (1)
Type:	Ordinance
Title:	Grant(s) of privilege in public way for Central Furniture Mart Inc.
Committee(s) Assignment:	Committee on Transportation and Public Way

ORDINANCE
CENTRAL FURNITURE MART INC
Acct. No. 25344 - 1
Permit No. 1105518

Be It Ordained by the City Council of the City of Chicago:

SECTION 1. Permission and authority are hereby given and granted to CENTRAL FURNITURE MART INC, upon the terms and subject to the conditions of this ordinance to maintain and use, as now constructed, one (1) Fire Escape(s) projecting over the public right-of-way adjacent to its premises known as 1348 N. Milwaukee Ave..

Said Fire Escape(s) at N. Milwaukee measure(s):
One (1) at thirty-five (35) feet in length, and three (3) feet in width for a total of one hundred five (105) square feet.

The location of said privilege shall be as shown on prints kept on file with the Department of Business Affairs and Consumer Protection and the Office of the City Clerk.

Said privilege shall be constructed in accordance with plans and specifications approved by the Department of Transportation (Division of Project Development).

This grant of privilege in the public way shall be subject to the provisions of Section 10-28-015 and all other required provisions of the Municipal Code of Chicago.

The grantee shall pay to the City of Chicago as compensation for the privilege #1105518 herein granted the sum of four hundred ($400.00) per annum in advance.


A 25% penalty will be added for payments received after due date.

The permit holder agrees to hold the City of Chicago harmless for any damage, relocation or replacement costs associated with damage, relocation or removal of private property caused by the City performing work in the public way.

Authority herein given and granted for a period of five (5) years from and after 02/06/2013.

Alderman _____

Proco Joe Moreno 1st Ward

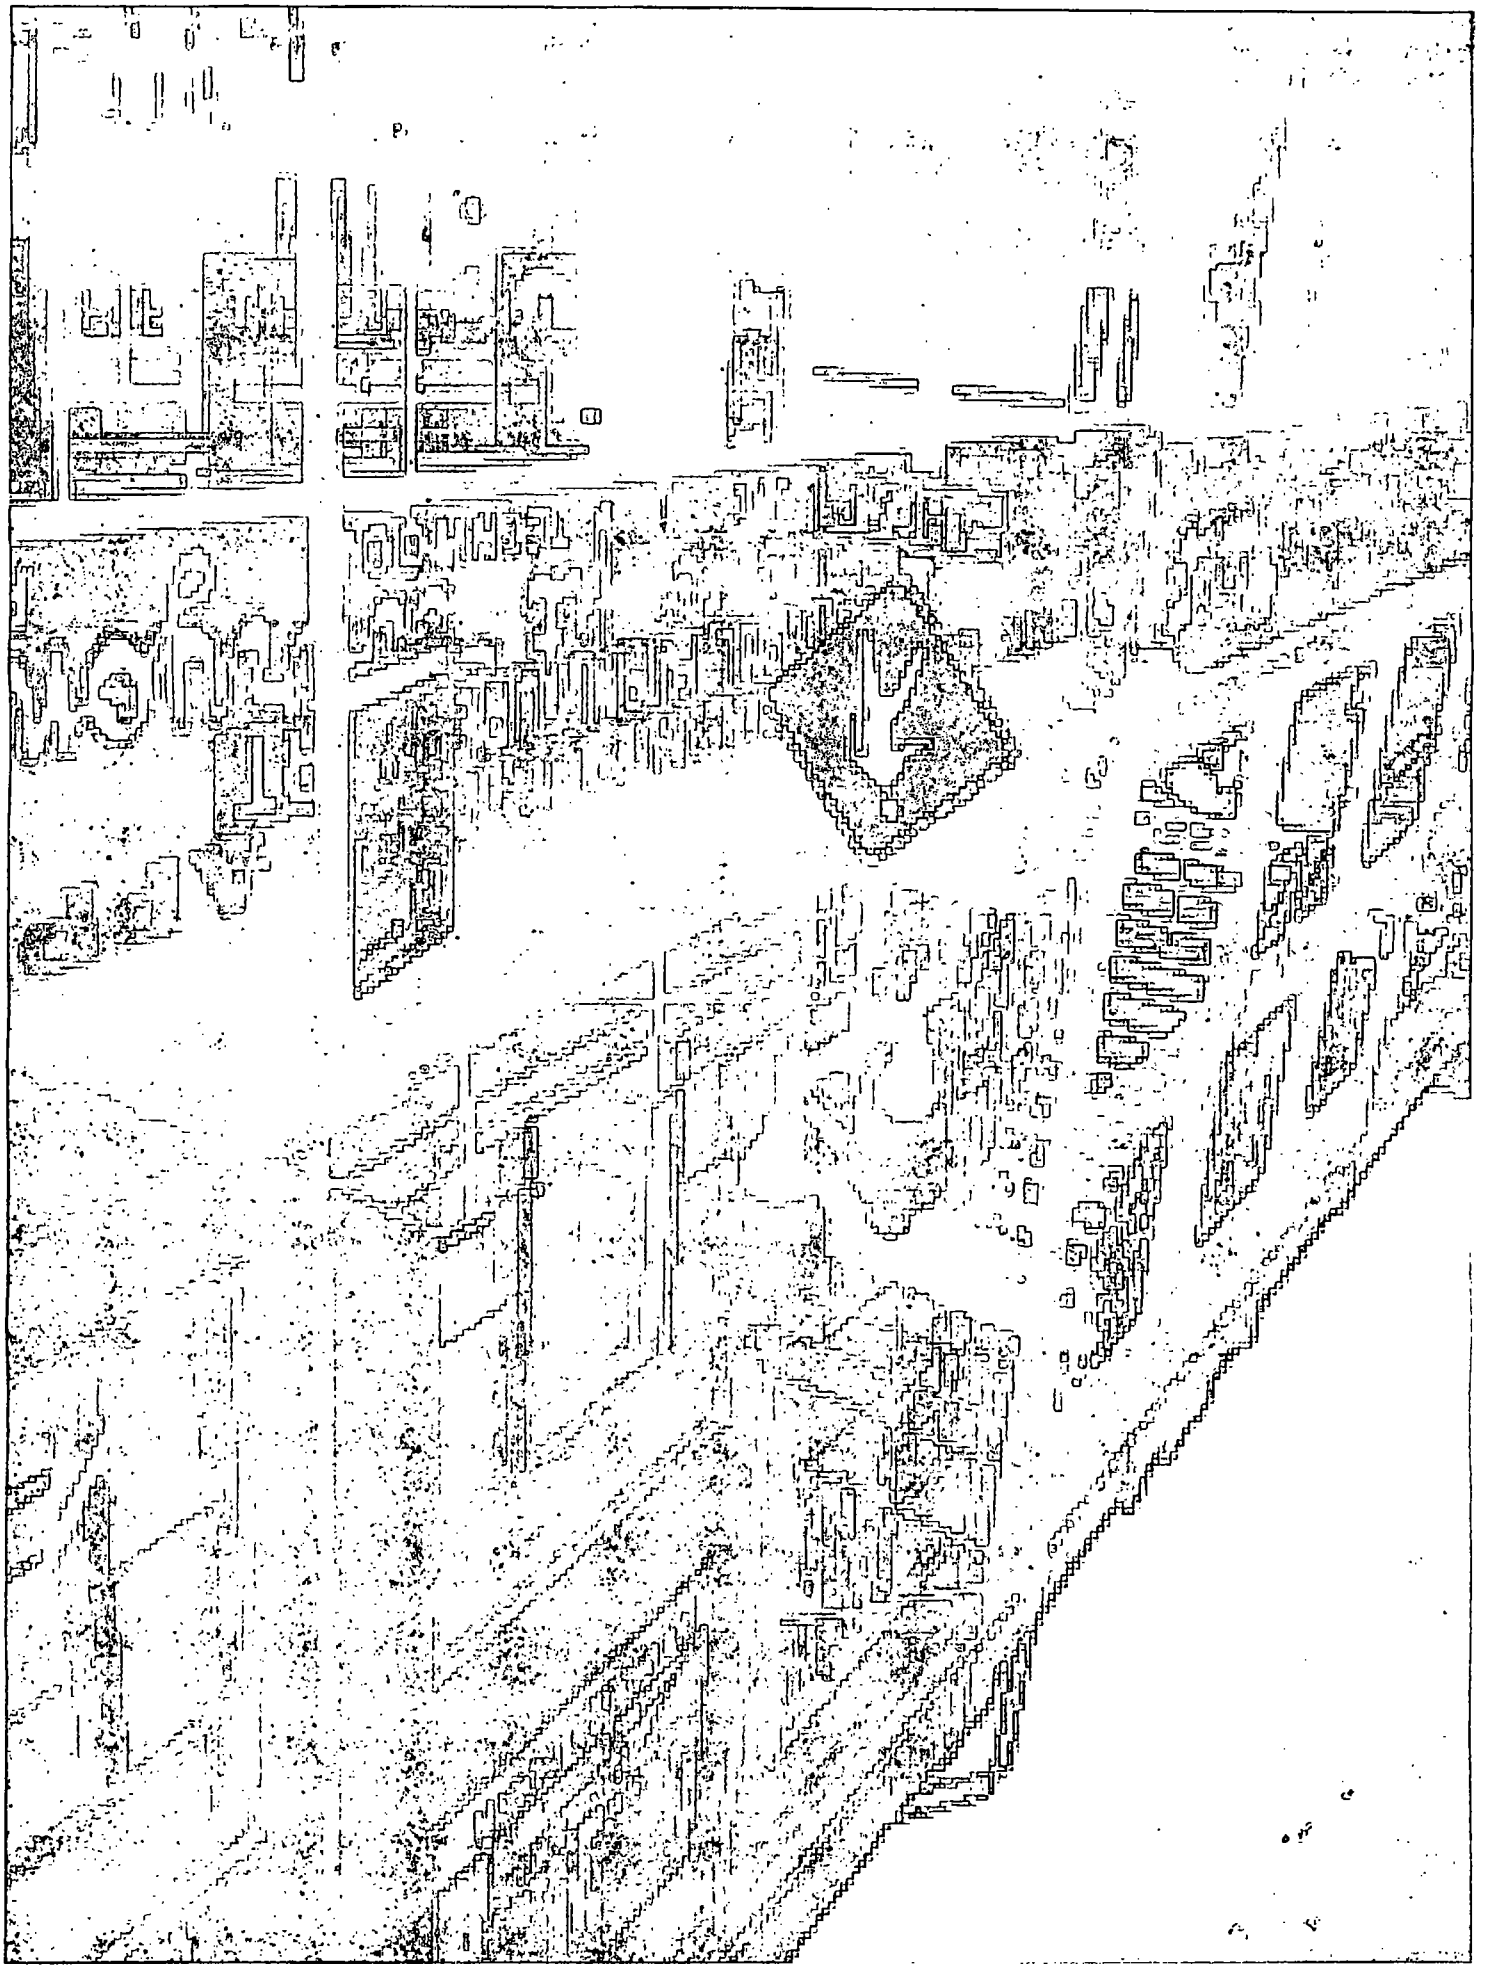

Department of Business Affairs and Consumer Protection
Business Assistance Center - Public Way Use Unit
City Hall - 121 N. LaSalle Street, Room 800 • Chicago, IL 60602
(312)-74-GOBIZ (312-744-6249) • (312) 744-1944 (TTY)
http://www.cityofchicago.org/bacp

04/10/2013

Alderman **Proco Joe Moreno**
Ward # **01**
City of Chicago
City Hall, Room **300**
121 North LaSalle Street
Chicago, Illinois 60602

Re: An ordinance to use and maintain a portion of the public right-of-way for **one (1) fire escape(s)** for **CENTRAL FURNITURE MART INC**, adjacent to the premises known as **1348 N. Milwaukee Ave.**.

Dear Alderman **Proco Joe Moreno**:

The applicant referenced above has requested the use of the public right-of-way for a **fire escape(s)**. An ordinance has been prepared by the Department of Business Affairs and Consumer Protection – Business Assistance Center - Public Way Use Unit for presentation to the City Council. Because this request was made for properties located in your ward, as approved by you as per the attached, I respectfully request that you introduce the attached ordinance at the next City Council meeting.

If you have any questions regarding this ordinance, please contact Anthony Bertuca at (312) 744-5506.

Department of Business Affairs and Consumer Protection

Office of the City Clerk

O2013-2644

Office of the City Clerk

City Council Document Tracking Sheet

Meeting Date:	4/10/2013
Sponsor(s):	Moreno, Proco Joe (1)
Type:	Ordinance
Title:	Grant(s) of privilege in public way for Century Plating
Committee(s) Assignment:	Committee on Transportation and Public Way

ORDINANCE
CENTURY PLATING
Acct. No. 4107 - 2
Permit No. 1105426

Be It Ordained by the City Council of the City of Chicago:

SECTION 1. Permission and authority are hereby given and granted to CENTURY PLATING, upon the terms and subject to the conditions of this ordinance to maintain and use, as now constructed, one (1) Manhole(s) under the public right-of-way adjacent to its premises known as 2939 N. Oakley Ave..

Said Manhole(s) at N. OAKLEY measure(s):
One (1) at one (1) foot in length, and four (4) feet in width for a total of four (4) square feet.

The location of said privilege shall be as shown on prints kept on file with the Department of Business Affairs and Consumer Protection and the Office of the City Clerk.

Said privilege shall be constructed in accordance with plans and specifications approved by the Department of Transportation (Office of Underground Coordination) and Department of Water Management.

This grant of privilege in the public way shall be subject to the provisions of Section 10-28-015 and all other required provisions of the Municipal Code of Chicago.

The grantee shall pay to the City of Chicago as compensation for the privilege #1105426 herein granted the sum of four hundred ($400.00) per annum in advance.

A 25% penalty will be added for payments received after due date.

The permit holder agrees to hold the City of Chicago harmless for any damage, relocation or replacement costs associated with damage, relocation or removal of private property caused by the City performing work in the public way.

Authority herein given and granted for a period of five (5) years from and after 02/05/2013.

Alderman _____


Proco Joe Moreno 1st Ward

Attachment


The Metropolitan Water Reclamation District of Greater Chicago

TYPICAL CONTROL MANHOLE

(NOT TO SCALE)

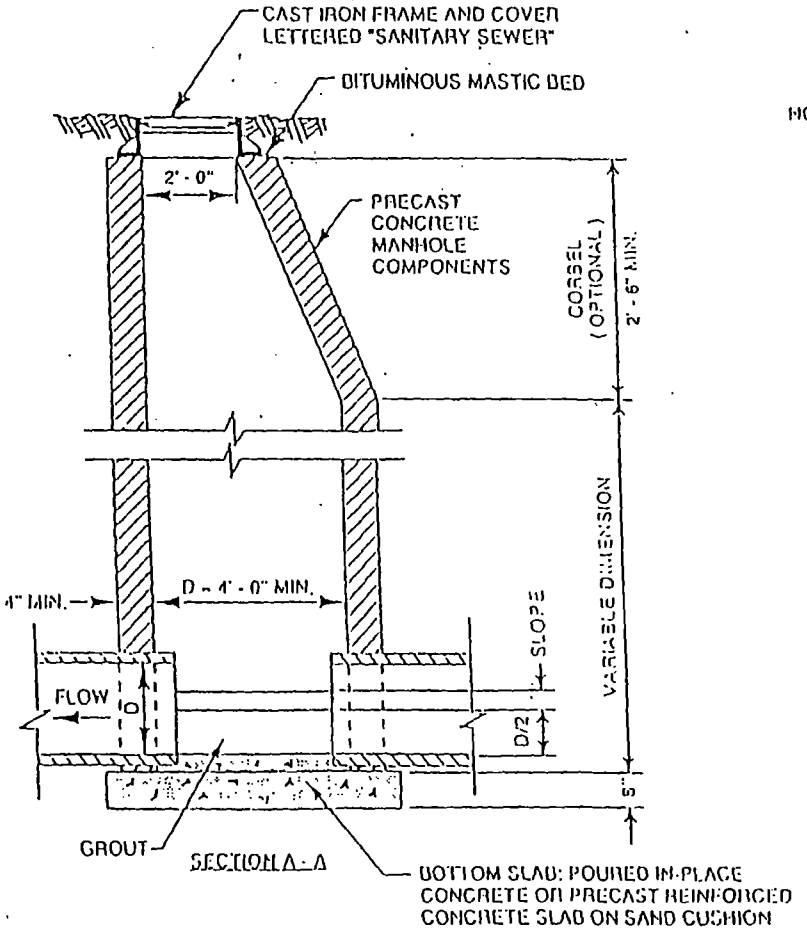

NOTE: 1. IN CASES WHERE A PRIMARY MEASURING DEVICE (PMD) IS PROVIDED, THE PMD SHOULD BE CENTERED DIRECTLY BELOW THE OPENING TO ENABLE VISUAL AND PHYSICAL ACCESS TO THE FLOW CHANNEL FROM GROUND LEVEL.

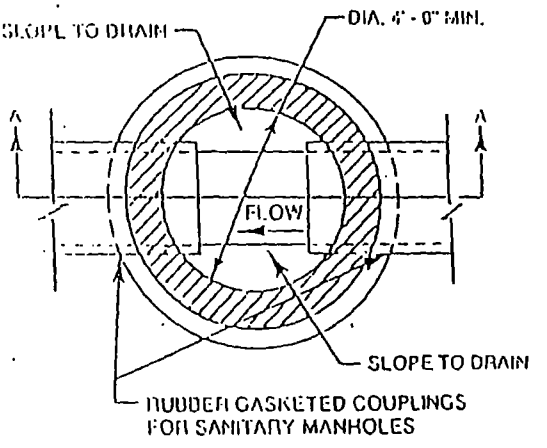

SECTIONAL PLAN

Department of Business Affairs and Consumer Protection
Business Assistance Center - Public Way Use Unit
City Hall - 121 N. LaSalle Street, Room 800 • Chicago, IL 60602
(312)-74-GOBIZ (312-744-6249) • (312) 744-1944 (TTY)
http://www.cityofchicago.org/bacp

04/10/2013

Alderman **Proco Joe Moreno**
Ward # **01**
City of Chicago
City Hall, Room **300**
121 North LaSalle Street
Chicago, Illinois 60602

Re: An ordinance to use and maintain a portion of the public right-of-way for **one (1) manhole(s)** for **CENTURY PLATING**, adjacent to the premises known as **2939 N. Oakley Ave.**.

Dear Alderman **Proco Joe Moreno**:

The applicant referenced above has requested the use of the public right-of-way for a **manhole(s)**. An ordinance has been prepared by the Department of Business Affairs and Consumer Protection – Business Assistance Center - Public Way Use Unit for presentation to the City Council. Because this request was made for properties located in your ward, as approved by you as per the attached, I respectfully request that you introduce the attached ordinance at the next City Council meeting.

If you have any questions regarding this ordinance, please contact Anthony Bertuca at (312) 744-5506.

Department of Business Affairs and Consumer Protection

Office of the City Clerk

O2013-2645

Office of the City Clerk

City Council Document Tracking Sheet

Meeting Date:	4/10/2013
Sponsor(s):	Moreno, Proco Joe (1)
Type:	Ordinance
Title:	Grant(s) of privilege in public way for East Village Dental Care
Committee(s) Assignment:	Committee on Transportation and Public Way

ORDINANCE
EAST VILLAGE DENTAL CARE
Acct. No. 72622 - 1
Permit No. 1094499

Be It Ordained by the City Council of the City of Chicago:

SECTION 1. Permission and authority are hereby given and granted to EAST VILLAGE DENTAL CARE, upon the terms and subject to the conditions of this ordinance to construct, install, maintain and use one (1) Banner(s) projecting over the public right-of-way adjacent to its premises known as 1856 W. Chicago Ave..

Said Banner(s) at w. Chicago measure(s):
One (1) at nine (9) feet in length, and nine (9) feet in width for a total of eighty-one (81) square feet.

The location of said privilege shall be as shown on prints kept on file with the Department of Business Affairs and Consumer Protection and the Office of the City Clerk.

Said privilege shall be constructed in accordance with plans and specifications approved by the Zoning Department - Signs.

This grant of privilege in the public way shall be subject to the provisions of Section 10-28-015 and all other required provisions of the Municipal Code of Chicago.

The grantee shall pay to the City of Chicago as compensation for the privilege #1094499 herein granted the sum of seventy-five ($75.00) per annum in advance.

A 25% penalty will be added for payments received after due date.

The permit holder agrees to hold the City of Chicago harmless for any damage, relocation or replacement costs associated with damage, relocation or removal of private property caused by the City performing work in the public way.

Authority herein given and granted for a period of five (5) years from and after Date of Passage.

Alderman _____

Proco Joe Moreno 1st Ward


9'0"
EAST VILLAGE DENTAL
9'0"
773-278-6622
901 N. Ashland
General Dentistry, Orthodontics, Dental Implants
Emergencies Welcome
LEFT ON ASHLAND
37'6"
28'6"
H&R BLOCK
tax services
H&R BL
ONE WAY
14'0"

Department of Business Affairs and Consumer Protection
Business Assistance Center - Public Way Use Unit
City Hall - 121 N. LaSalle Street, Room 800 • Chicago, IL 60602
(312)-74-GOBIZ (312-744-6249) • (312) 744-1944 (TTY)
http://www.cityofchicago.org/bacp

04/10/2013

Alderman **Proco Joe Moreno**
Ward # **01**
City of Chicago
City Hall, Room **300**
121 North LaSalle Street
Chicago, Illinois 60602

Re: An ordinance to use and maintain a portion of the public right-of-way for **one (1) banner(s)** for **EAST VILLAGE DENTAL CARE**, adjacent to the premises known as **1856 W. Chicago Ave.**.

Dear Alderman **Proco Joe Moreno**:

The applicant referenced above has requested the use of the public right-of-way for a **banner(s)**. An ordinance has been prepared by the Department of Business Affairs and Consumer Protection – Business Assistance Center - Public Way Use Unit for presentation to the City Council. Because this request was made for properties located in your ward, as approved by you as per the attached, I respectfully request that you introduce the attached ordinance at the next City Council meeting.

If you have any questions regarding this ordinance, please contact Anthony Bertuca at (312) 744-5506.

Department of Business Affairs and Consumer Protection

Office of the City Clerk

O2013-2647

Office of the City Clerk

City Council Document Tracking Sheet

Meeting Date:	4/10/2013
Sponsor(s):	Moreno, Proco Joe (1)
Type:	Ordinance
Title:	Grant(s) of privilege in public way for Family Dollar
Committee(s) Assignment:	Committee on Transportation and Public Way

ORDINANCE
FAMILY DOLLAR
Acct. No. 11071 - 130
Permit No. 1104451

Be It Ordained by the City Council of the City of Chicago:

SECTION 1. Permission and authority are hereby given and granted to FAMILY DOLLAR, upon the terms and subject to the conditions of this ordinance to maintain and use one (1) sign(s) projecting over the public right-of-way attached to its premises known as 2274 N. Milwaukee Ave..

Said sign structure(s) measures as follows; along N. Milwaukee:
One (1) at thirty-four point six six (34.66) feet in length, five point five (5.5) feet in height and thirteen (13) feet above grade level.

The location of said privilege shall be as shown on prints kept on file with the Department of Business Affairs and Consumer Protection and the Office of the City Clerk.

Said privilege shall be constructed in accordance with plans and specifications approved by the Department of Transportation (Division of Project Development) and Zoning Department - Signs.

This grant of privilege in the public way shall be subject to the provisions of Section 10-28-015 and all other required provisions of the Municipal Code of Chicago.

The grantee shall pay to the City of Chicago as compensation for the privilege #1104451 herein granted the sum of three hundred ($300.00) per annum in advance.

A 25% penalty will be added for payments received after due date.

The permit holder agrees to hold the City of Chicago harmless for any damage, relocation or replacement costs associated with damage, relocation or removal of private property caused by the City performing work in the public way.

Authority herein given and granted for a period of five (5) years from and after Date of Passage.

Alderman _____

~~Michele Smith 43rd Ward~~


Proc Joe Moreno
1ST

Family Dollar Design Drawings


48" Cloud Sign w/ 5'-6" Medallion

FACE MATERIAL BURN RATE.
UL 94 FLAM CLASS RATING- 94V-2

SIGN WEIGHT = 730 LBS.
SIGN AREA = 144.17 SQ. FT.

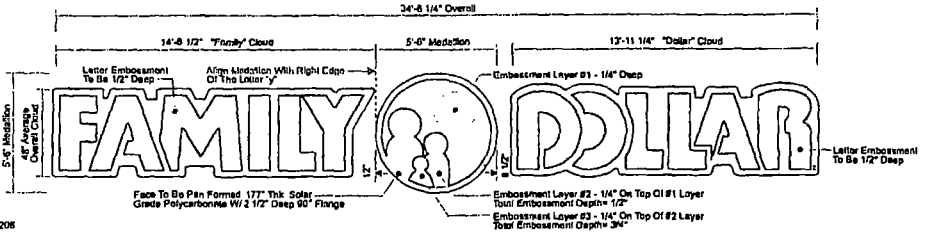

Front View - 48" Linear Cloud / 5'-6" Medallion
Scale: 1/4" = 1'-0"

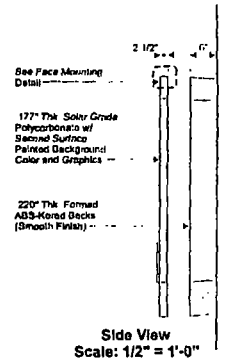

Side View
Scale: 1/2" = 1'-0"

Color Reference:

- Red — Akzo Nobel (Grip Flex) SIGN0208
- Orange — Akzo Nobel (Grip Flex) SIGN0290
- White — Akzo Nobel (Grip Flex) SIGN10399


Scale: 1/4" = 1'-0"



Current



Proposed Re-Image

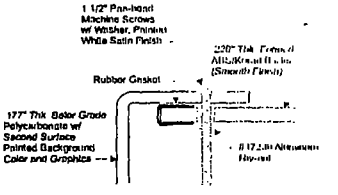

Face Mounting Detail
Scale: N.T.S.

Allen Industries FILE NUMBER: E118287 — cULus LISTED ELECTRIC SIGN — THIS SIGN IS INTENDED TO BE INSTALLED IN ACCORDANCE WITH THE REQUIREMENTS OF ARTICLE 600 OF THE NATIONAL ELECTRICAL CODE AND/OR OTHER APPLICABLE LOCAL CODES. THIS INCLUDES PROPER GROUNDING AND BONDING OF THE SIGN. — PRIMARY ELECTRICAL CONNECTIONS

8.4 AMPS TOTAL

FAMILY DOLLAR

Client Review Status	Notes	Date / Description	Project Information
Allen Industries, Inc. requires that all "C" Approved" drawing be obtained from the client prior to any production release or production estimation. ☐ Approved ☐ Approved as Noted ☐ Revise & Resubmit Name _____ Title _____ Date _____		01/02/12 Issue Date 12/28/12 A Y/A - Photo Elevation - Remove BP A A A	Client Family Dollar 2374 N. Milwaukee Ave. Chicago, IL File FD-C 4570 Chicago IL 48LM Cloud+BP Sales House Design DJS PM LC

This is an original unpublished drawing, created by Allen Industries, Inc. It is submitted for your personal use in connection with the project being planned for you by Allen Industries, Inc. It is not to be shown to anyone outside your organization, nor used, reproduced, copied or exhibited in any fashion whatsoever. All or part of this design (except for registered trademarks) remain the property of Allen Industries, Inc

Allen Industries
www.allenindustries.com
Signs and Image Solutions
Corporate Headquarters
0434 Plant Peplar Road, Greensboro, NC 27 [illegible]
Phone 800-987-2553 336 668 2701 Fax 336 [illegible]

Department of Business Affairs and Consumer Protection
Business Assistance Center - Public Way Use Unit
City Hall - 121 N LaSalle Street, Room 800 • Chicago, IL 60602
(312)-74-GOBIZ (312-744-6249) • (312) 744-1944 (TTY)
http://www.cityofchicago.org/bacp

04/10/2013

Alderman **Michele Smith**
Ward # **43**
City of Chicago
City Hall, Room **300**
121 North LaSalle Street
Chicago, Illinois 60602

Re: An ordinance to use and maintain a portion of the public right-of-way for **one (1) sign(s)** for **FAMILY DOLLAR**, adjacent to the premises known as **2274 N. Milwaukee Ave.**.

Dear Alderman **Michele Smith**:

The applicant referenced above has requested the use of the public right-of-way for a **sign(s)**. An ordinance has been prepared by the Department of Business Affairs and Consumer Protection – Business Assistance Center - Public Way Use Unit for presentation to the City Council. Because this request was made for properties located in your ward, as approved by you as per the attached, I respectfully request that you introduce the attached ordinance at the next City Council meeting.

If you have any questions regarding this ordinance, please contact Anthony Bertuca at (312) 744-5506.

Department of Business Affairs and Consumer Protection

Office of the City Clerk

O2013-2648

Office of the City Clerk

City Council Document Tracking Sheet

Meeting Date:	4/10/2013
Sponsor(s):	Moreno, Proco Joe (1)
Type:	Ordinance
Title:	Grant(s) of privilege in public way for GX Chicago LLC
Committee(s) Assignment:	Committee on Transportation and Public Way

ORDINANCE
GX Chicago, LLC
Acct. No. 299973 - 2
Permit No. 1104291

Be It Ordained by the City Council of the City of Chicago:

SECTION 1. Permission and authority are hereby given and granted to GX Chicago, LLC, upon the terms and subject to the conditions of this ordinance to construct, install, maintain and use two (2) Banner(s) projecting over the public right-of-way adjacent to its premises known as 2545 W. Diversey Ave..

Said Banner(s) at W. Diversey measure(s):
Two (2) at three (3) feet in length, and twelve (12) feet in width for a total of seventy-two (72) square feet.

The location of said privilege shall be as shown on prints kept on file with the Department of Business Affairs and Consumer Protection and the Office of the City Clerk.

Said privilege shall be constructed in accordance with plans and specifications approved by the Zoning Department - Signs.

This grant of privilege in the public way shall be subject to the provisions of Section 10-28-015 and all other required provisions of the Municipal Code of Chicago.

The grantee shall pay to the City of Chicago as compensation for the privilege #1104291 herein granted the sum of one hundred fifty ($150.00) per annum in advance.


A 25% penalty will be added for payments received after due date.


The permit holder agrees to hold the City of Chicago harmless for any damage, relocation or replacement costs associated with damage, relocation or removal of private property caused by the City performing work in the public way.

Authority herein given and granted for a period of five (5) years from and after Date of Passage.


Alderman _____

Proco Joe Moreno 1st Ward

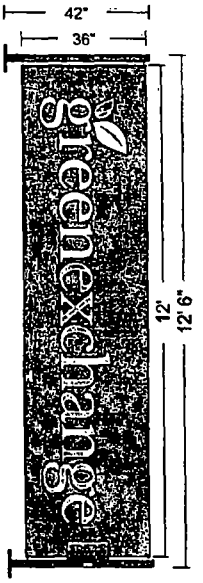

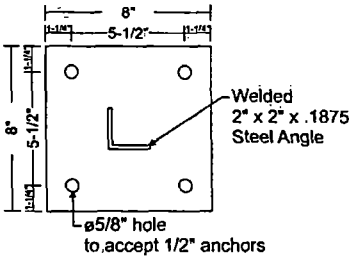

Mounting Plate

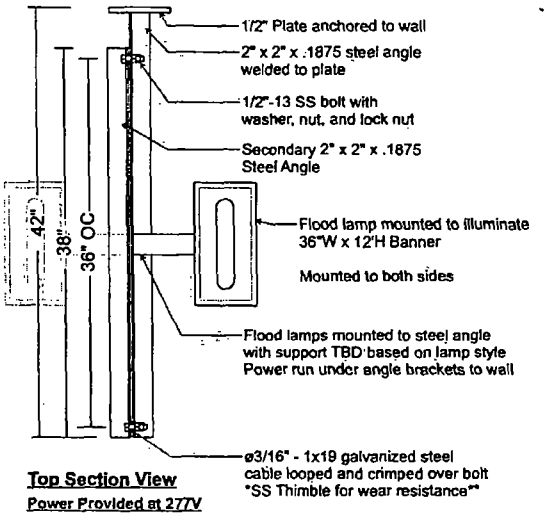

Top Section View
Power Provided at 277V

Double digitally printed banners with full length
vertical 1"W sewn pole pockets for steel cable support
Corner grommets top and bottom to fasten to angle bracket

Qty 2.

SOUTH WATER
SIGNS
934 N Church
Elmhurst, IL 60126
tel 630 333 4900
fax 630 333 4915

CLIENT: Beum Development	PROJECT NAME: Pole Pocket Banners Green Exchange, Chicago IL	DATE: 10.31.12	REVISIONS: REV: 11-19-12
CUSTOMER APPROVAL:	TRACKER NUMBER: 12041	DRAWN BY: m	

THIS DRAWING IS THE PROPERTY OF SOUTH WATER SIGNS LLC. ALL RIGHTS OF REPRODUCTION OR USE ARE RESERVED WITHOUT THE EXPRESS CONSENT OF SOUTH WATER SIGNS LLC.

Department of Business Affairs and Consumer Protection
Business Assistance Center - Public Way Use Unit
City Hall - 121 N. LaSalle Street, Room 800 • Chicago, IL 60602
(312)-74-GOBIZ (312-744-6249) • (312) 744-1944 (TTY)
http://www.cityofchicago.org/bacp

04/10/2013

Alderman **Proco Joe Moreno**
Ward # **01**
City of Chicago
City Hall, Room **300**
121 North LaSalle Street
Chicago, Illinois 60602

Re: An ordinance to use and maintain a portion of the public right-of-way for **two (2) banner(s)** for **GX Chicago, LLC**, adjacent to the premises known as **2545 W. Diversey Ave.**.

Dear Alderman **Proco Joe Moreno**:

The applicant referenced above has requested the use of the public right-of-way for a **banner(s)**. An ordinance has been prepared by the Department of Business Affairs and Consumer Protection – Business Assistance Center - Public Way Use Unit for presentation to the City Council. Because this request was made for properties located in your ward, as approved by you as per the attached, I respectfully request that you introduce the attached ordinance at the next City Council meeting.

If you have any questions regarding this ordinance, please contact Anthony Bertuca at (312) 744-5506.

Department of Business Affairs and Consumer Protection

Office of the City Clerk

O2013-2650

Office of the City Clerk

City Council Document Tracking Sheet

Meeting Date:	4/10/2013
Sponsor(s):	Moreno, Proco Joe (1)
Type:	Ordinance
Title:	Grant(s) of privilege in public way for Kids Table, The
Committee(s) Assignment:	Committee on Transportation and Public Way

ORDINANCE
THE KIDS' TABLE
Acct. No. 312832 - 1
Permit No. 1105504

Be It Ordained by the City Council of the City of Chicago:

SECTION 1. Permission and authority are hereby given and granted to THE KIDS' TABLE, upon the terms and subject to the conditions of this ordinance to maintain and use one (1) sign(s) projecting over the public right-of-way attached to its premises known as 2337 W. North Ave..

Said sign structure(s) measures as follows; along W. North Avenue:
One (1) at five (5) feet in length, four (4) feet in height and eleven (11) feet above grade level.

The location of said privilege shall be as shown on prints kept on file with the Department of Business Affairs and Consumer Protection and the Office of the City Clerk.

Said privilege shall be constructed in accordance with plans and specifications approved by the Department of Transportation (Division of Project Development) and Zoning Department - Signs.

This grant of privilege in the public way shall be subject to the provisions of Section 10-28-015 and all other required provisions of the Municipal Code of Chicago.

The grantee shall pay to the City of Chicago as compensation for the privilege #1105504 herein granted the sum of one hundred ($100.00) per annum in advance.

A 25% penalty will be added for payments received after due date.

The permit holder agrees to hold the City of Chicago harmless for any damage, relocation or replacement costs associated with damage, relocation or removal of private property caused by the City performing work in the public way.

Authority herein given and granted for a period of five (5) years from and after 05/09/2012.

Alderman _____


Proco Joe Moreno 1st Ward


- SIGN DRAWING -

· City of Chicago ·

Property Location: 2337 W. North Ave.

Organization Name: The Kids' Table

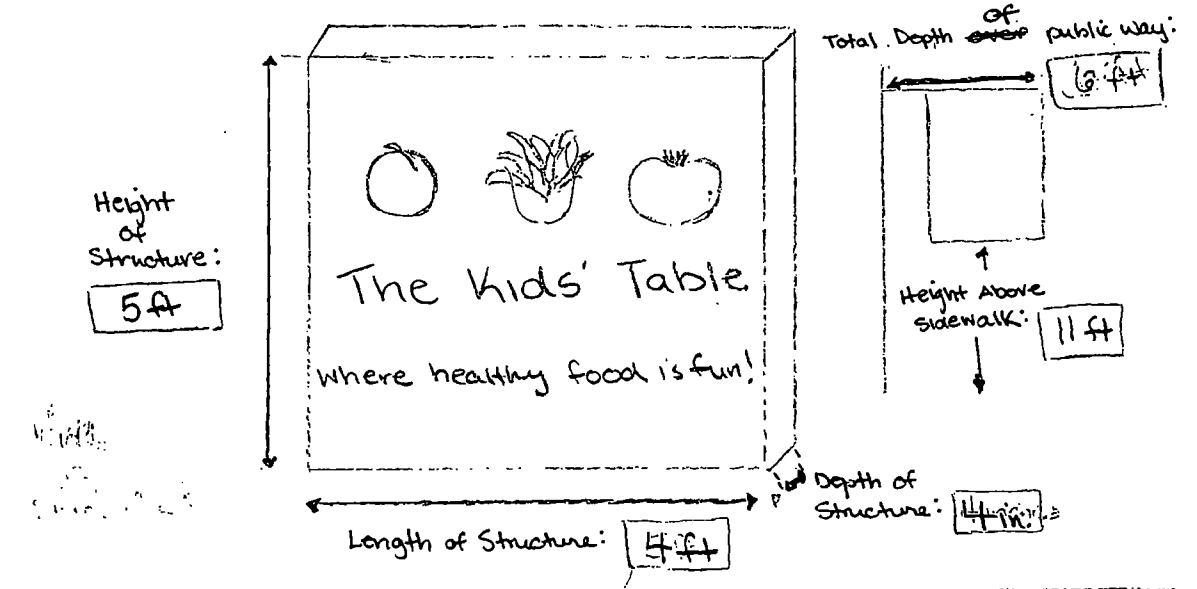

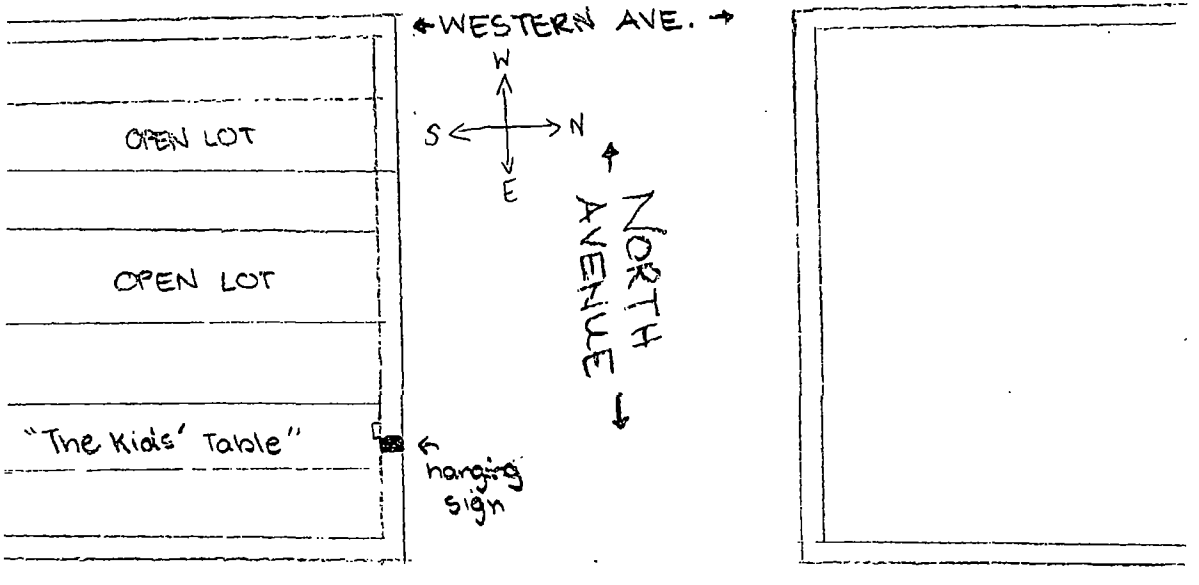

Department of Business Affairs and Consumer Protection
Business Assistance Center - Public Way Use Unit
City Hall - 121 N. LaSalle Street, Room 800 • Chicago, IL 60602
(312)-74-GOBIZ (312-744-6249) • (312) 744-1944 (TTY)
http://www.cityofchicago.org/bacp

04/10/2013

Alderman **Proco Joe Moreno**
Ward # **01**
City of Chicago
City Hall, Room **300**
121 North LaSalle Street
Chicago, Illinois 60602

Re: An ordinance to use and maintain a portion of the public right-of-way for **one (1) sign(s)** for **THE KIDS' TABLE**, adjacent to the premises known as **2337 W. North Ave.**.

Dear Alderman **Proco Joe Moreno**:

The applicant referenced above has requested the use of the public right-of-way for a **sign(s)**. An ordinance has been prepared by the Department of Business Affairs and Consumer Protection – Business Assistance Center - Public Way Use Unit for presentation to the City Council. Because this request was made for properties located in your ward, as approved by you as per the attached, I respectfully request that you introduce the attached ordinance at the next City Council meeting.

If you have any questions regarding this ordinance, please contact Anthony Bertuca at (312) 744-5506.

Department of Business Affairs and Consumer Protection

Office of the City Clerk

O2013-2651

Office of the City Clerk

City Council Document Tracking Sheet

Meeting Date:	4/10/2013
Sponsor(s):	Moreno, Proco Joe (1)
Type:	Ordinance
Title:	Grant(s) of privilege in public way for Lomographic
Committee(s) Assignment:	Committee on Transportation and Public Way

ORDINANCE
LOMOGRAPHIC
Acct. No. 374146 - 1
Permit No. 1102294

Be It Ordained by the City Council of the City of Chicago:

SECTION 1. Permission and authority are hereby given and granted to LOMOGRAPHIC, upon the terms and subject to the conditions of this ordinance to maintain and use two (2) sign(s) projecting over the public right-of-way attached to its premises known as 1422 N. Milwaukee Ave..

Said sign structure(s) measures as follows; along N. Milwaukee Avenue:
One (1) at sixteen point zero eight (16.08) feet in length, one point nine two (1.92) feet in height and twelve (12) feet above grade level.
One (1) at five point five (5.5) feet in length, one point one seven (1.17) feet in height and fifteen (15) feet above grade level.

The location of said privilege shall be as shown on prints kept on file with the Department of Business Affairs and Consumer Protection and the Office of the City Clerk.

Said privilege shall be constructed in accordance with plans and specifications approved by the Department of Transportation (Division of Project Development) and Zoning Department - Signs.


This grant of privilege in the public way shall be subject to the provisions of Section 10-28-015 and all other required provisions of the Municipal Code of Chicago.

The grantee shall pay to the City of Chicago as compensation for the privilege #1102294 herein granted the sum of four hundred ($400.00) per annum in advance.


A 25% penalty will be added for payments received after due date.

The permit holder agrees to hold the City of Chicago harmless for any damage, relocation or replacement costs associated with damage, relocation or removal of private property caused by the City performing work in the public way.

Authority herein given and granted for a period of five (5) years from and after Date of Passage.

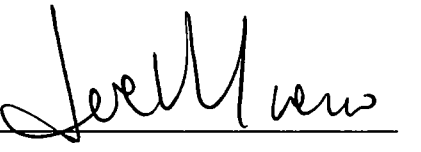Alderman 


Proco Joe Moreno 1st Ward

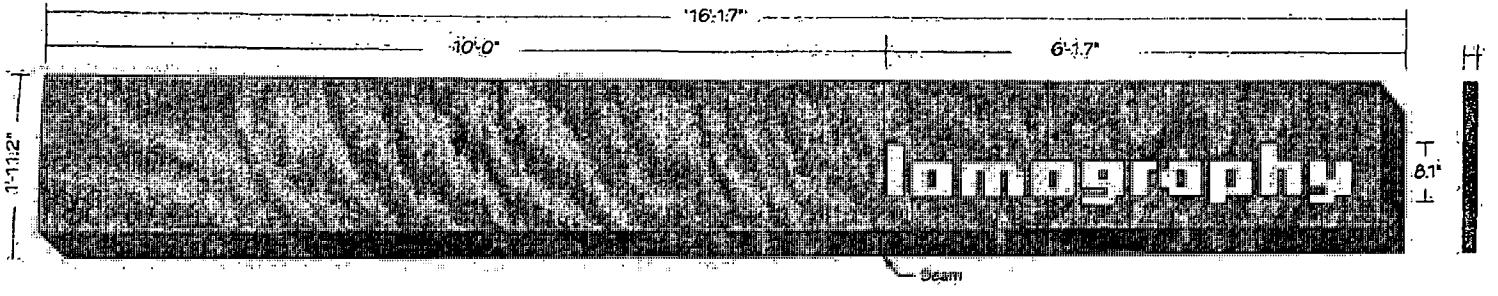


(1) 1'-11.2" x 16'-1.7" x 2" Deep Single Face Non-Illuminated Wall Sign

Panel: Fabricated Aluminum Painted PMS 485 Red & PMS 1807 Red.
Graphics: 220-10 White Vinyl
Mounting: Aluminum Angle & Anchor Bolts

NOTE: FIELD SURVEY REQUIRED PRIOR TO FABRICATION.

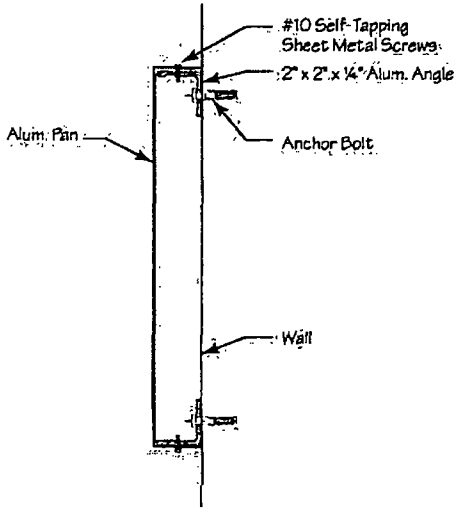

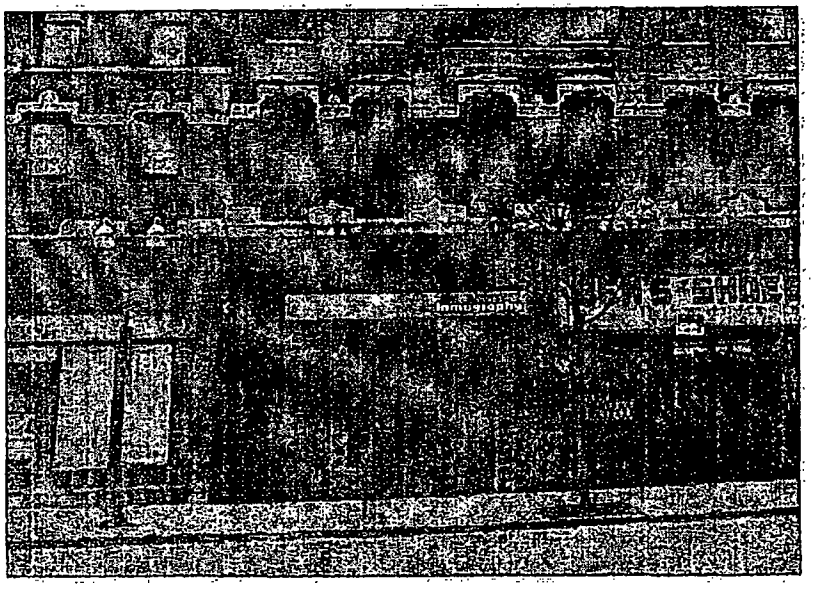

"This Document is owned by, and the information contained in it is proprietary to, Parvin-Clauss Sign Company. By receipt hereof the holder agrees not to use the information, disclose it to any third party, nor reproduce this document without the prior written consent of Parvin-Clauss Sign Company. Holder also agrees to immediately return this document upon request of Parvin-Clauss Sign Company."

© Copyright 2012 by Parvin-Clauss Sign Co

Parvin-Clauss
SIGN COMPANY
Design • Fabrication • Installation • Maintenance
1451 Tuberose Drive • Carol Stream • Illinois 60188
Tel/630.510.2626 • Fax/630.510.2671
e-mail/sign@parvinclauss.com
www.parvinclauss.com

PROJECT:

lomography

1422 N. Milwaukee Ave.
Chicago, IL

CUSTOMER APPROVAL:

DATE

AUTHORIZED SIGNATURE

REPRESENTATIVE: Lisa Voight

DRAWN BY: Bill Marlow

DATE: 6.25.12

SCALE: 3/4" = 1'

SHEET NO.: 1 of 2

WORK ORDER: 66750

FILE NAME: LOM66750

PRINT INFO

REVISIONS:

1. 7.10.12
2.
3.
4.
5.
6.
7.
8.
9.
10.

Department of Business Affairs and Consumer Protection
Business Assistance Center - Public Way Use Unit
City Hall - 121 N. LaSalle Street, Room 800 • Chicago, IL 60602
(312)-74-GOBIZ (312-744-6249) • (312) 744-1944 (TTY)
http://www.cityofchicago.org/bacp

04/10/2013

Alderman **Proco Joe Moreno**
Ward # **01**
City of Chicago
City Hall, Room **300**
121 North LaSalle Street
Chicago, Illinois 60602

Re: An ordinance to use and maintain a portion of the public right-of-way for **two (2) sign(s)** for **LOMOGRAPHIC**, adjacent to the premises known as **1422 N. Milwaukee Ave.**.

Dear Alderman **Proco Joe Moreno**:

The applicant referenced above has requested the use of the public right-of-way for a **sign(s)**. An ordinance has been prepared by the Department of Business Affairs and Consumer Protection – Business Assistance Center - Public Way Use Unit for presentation to the City Council. Because this request was made for properties located in your ward, as approved by you as per the attached, I respectfully request that you introduce the attached ordinance at the next City Council meeting.

If you have any questions regarding this ordinance, please contact Anthony Bertuca at (312) 744-5506.

Department of Business Affairs and Consumer Protection

Office of the City Clerk

O2013-2653

Office of the City Clerk

City Council Document Tracking Sheet

Meeting Date:	4/10/2013
Sponsor(s):	Moreno, Proco Joe (1)
Type:	Ordinance
Title:	Grant(s) of privilege in public way for Walgreens No. 09000
Committee(s) Assignment:	Committee on Transportation and Public Way

ORDINANCE
WALGREENS # 09000
Acct. No. 147 - 91
Permit No. 1103621

Be It Ordained by the City Council of the City of Chicago:

SECTION 1. Permission and authority are hereby given and granted to WALGREENS # 09000, upon the terms and subject to the conditions of this ordinance to maintain and use one (1) sign(s) projecting over the public right-of-way attached to its premises known as 2001 N. Milwaukee Ave..

Said sign structure(s) measures as follows; along N. Milwaukee Avenue:
One (1) at five point three three (5.33) feet in length, three point two five (3.25) feet in height and twelve (12) feet above grade level.

The location of said privilege shall be as shown on prints kept on file with the Department of Business Affairs and Consumer Protection and the Office of the City Clerk.

Said privilege shall be constructed in accordance with plans and specifications approved by the Department of Transportation (Division of Project Development) and Zoning Department - Signs.

This grant of privilege in the public way shall be subject to the provisions of Section 10-28-015 and all other required provisions of the Municipal Code of Chicago.

The grantee shall pay to the City of Chicago as compensation for the privilege #1103621 herein granted the sum of one hundred ($100.00) per annum in advance.

A 25% penalty will be added for payments received after due date.

The permit holder agrees to hold the City of Chicago harmless for any damage, relocation or replacement costs associated with damage, relocation or removal of private property caused by the City performing work in the public way.

Authority herein given and granted for a period of five (5) years from and after Date of Passage.

Alderman _____

Proco Joe Moreno 1st Ward

Walgreens

Replacement Faces ONLY for D/F Blade Sign




Proposed



Existing


NOTE:
EXISTING
Drive Thru Pharmacy
FACES WILL
BE REMOVED!!

N O T E: VERIFY FACE SIZES PRIOR TO MFG.

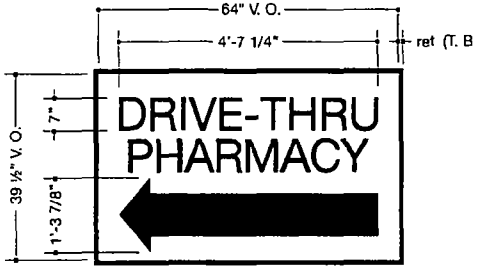

F Face Layout/Dimensions 1/2" = 1'-0"

Cabinet = 41 1/2" x 66"
Retainers = 1"

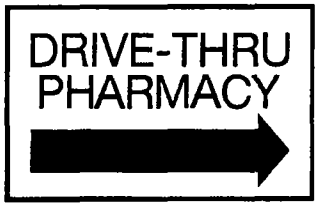

Opposite Face

GENERAL SPECIFICATIONS:

F **FACES** will be White Polycarbonate decorated on 1st surface w/ 3M translucent vinyls as noted in Color Schedule.

COLOR SCHEDULE:
3M vinyls:
■ 3M #VT4-3630-53 Cardinal RED
□ WHITE

Store #9000 - Chicago, IL

Kieffer & CO., INC.

© 2012 KIEFFER & CO., INC.
585 Bond Street - Lincolnshire, IL 60069
PHONE: (847) 520-1255 FAX: (847) 520-1543
www.kieffersigns.com

CUSTOMER: Walgreens
LOCATION: Store #9000 - Chicago, IL
SALESMAN: LB
DESIGNER: MAK
DATE: 03/2/12

☑ Artwork
☑ Design
☑ Survey
All boxes checked to Enter Order

c UL us LISTED

COMPANION FILES

PRODUCTION PROCESSING
Kieffer Item #
Job #
-001
-002
-003
-004

INITIALS: DATE:
REVISION: A B C D E F G H I J

B62553D

Department of Business Affairs and Consumer Protection
Business Assistance Center - Public Way Use Unit
City Hall - 121 N. LaSalle Street, Room 800 • Chicago, IL 60602
(312)-74-GOBIZ (312-744-6249) • (312) 744-1944 (TTY)
http://www.cityofchicago.org/bacp

04/10/2013

Alderman **Proco Joe Moreno**
Ward # **01**
City of Chicago
City Hall, Room **300**
121 North LaSalle Street
Chicago, Illinois 60602

Re: An ordinance to use and maintain a portion of the public right-of-way for **one (1) sign(s)** for **WALGREENS # 09000**, adjacent to the premises known as **2001 N. Milwaukee Ave.**.

Dear Alderman **Proco Joe Moreno**:

The applicant referenced above has requested the use of the public right-of-way for a **sign(s)**. An ordinance has been prepared by the Department of Business Affairs and Consumer Protection – Business Assistance Center - Public Way Use Unit for presentation to the City Council. Because this request was made for properties located in your ward, as approved by you as per the attached, I respectfully request that you introduce the attached ordinance at the next City Council meeting.

If you have any questions regarding this ordinance, please contact Anthony Bertuca at (312) 744-5506.

Department of Business Affairs and Consumer Protection

Office of the City Clerk

O2013-2655

Office of the City Clerk

City Council Document Tracking Sheet

Meeting Date:	4/10/2013
Sponsor(s):	Moreno, Proco Joe (1)
Type:	Ordinance
Title:	Grant(s) of privilege in public way for 1508 W Chestnut LLC - Fence
Committee(s) Assignment:	Committee on Transportation and Public Way

ORDINANCE
1508 W. CHESTNUT, LLC
Acct. No. 379272 - 1
Permit No. 1105109

Be It Ordained by the City Council of the City of Chicago:

SECTION 1. Permission and authority are hereby given and granted to 1508 W. CHESTNUT, LLC, upon the terms and subject to the conditions of this ordinance to maintain and use, as now constructed, one (1) Fence on the public right-of-way adjacent to its premises known as 1508 W. Chestnut St..

Said Fence at W. Chestnut measure(s):

One (1) at twenty-one point eight three (21.83) feet in length and encroaches the public way two (2) feet eight (8) inches. Existing iron fence is five (5) feet four (4) inches in height.

The location of said privilege shall be as shown on prints kept on file with the Department of Business Affairs and Consumer Protection and the Office of the City Clerk.

Said privilege shall be constructed in accordance with plans and specifications approved by the Department of Transportation (Division of Project Development).

This grant of privilege in the public way shall be subject to the provisions of Section 10-28-015 and all other required provisions of the Municipal Code of Chicago.

The grantee shall pay to the City of Chicago as compensation for the privilege #1105109 herein granted the sum of four hundred ($400.00) per annum in advance.


A 25% penalty will be added for payments received after due date.

The permit holder agrees to hold the City of Chicago harmless for any damage, relocation or replacement costs associated with damage, relocation or removal of private property caused by the City performing work in the public way.

Authority herein given and granted for a period of five (5) years from and after Date of Passage.

Alderman _____

Proco Joe Moreno 1st Ward

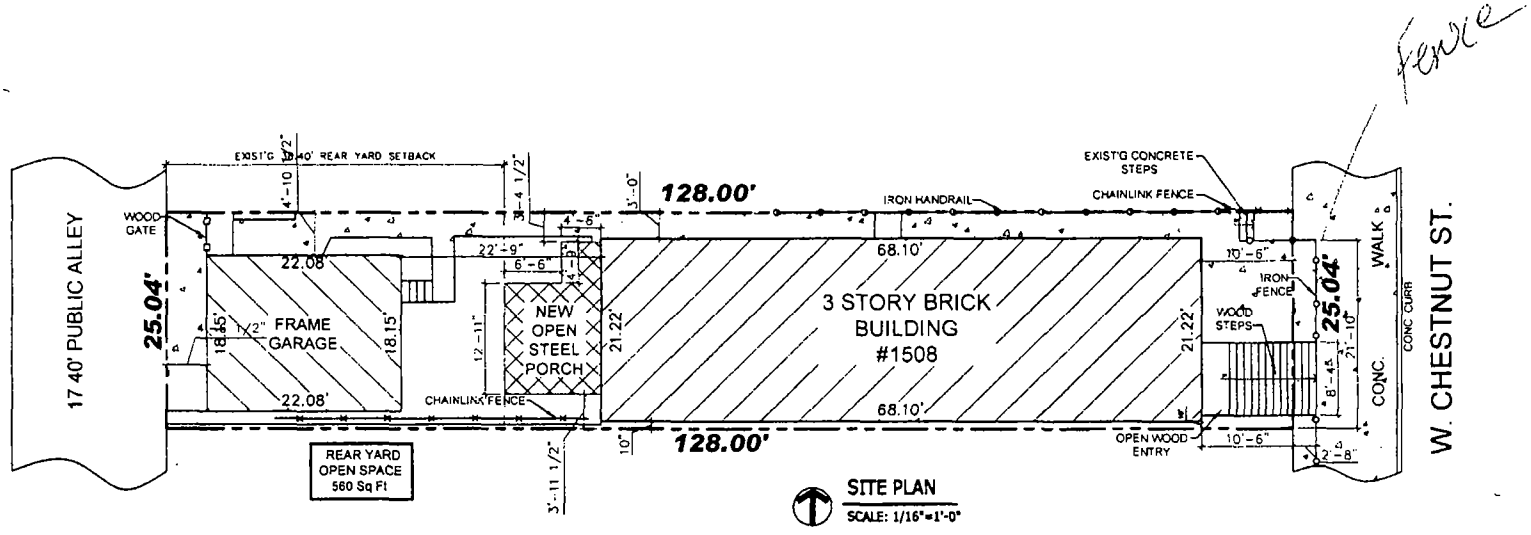
Fence
17 40' PUBLIC ALLEY
EXIST'G 12'40' REAR YARD SETBACK
4'-10 1/2"
3'-4 1/2"
3'-0"
128.00'
IRON HANDRAIL
EXIST'G CONCRETE STEPS
CHAINLINK FENCE
WOOD GATE
25.04'
22.08
FRAME GARAGE
18.15'
1'-2"
22'-9"
6'-6"
4'-6"
NEW OPEN STEEL PORCH
12'-11"
21.22'
3 STORY BRICK BUILDING #1508
68.10'
10'-6"
IRON FENCE
WOOD STEPS
8'-4.5"
21'-10"
25.04'
WALK
CONC.
CONC CURB
W. CHESTNUT ST.
22.08'
CHAINLINK FENCE
3'-11 1/2"
10"
128.00'
OPEN WOOD ENTRY
10'-6"
2'-1.8"
REAR YARD OPEN SPACE 560 Sq Ft
SITE PLAN
SCALE: 1/16"=1'-0"

Department of Business Affairs and Consumer Protection
Business Assistance Center- Public Way Use Unit
City Hall - 121 N. LaSalle Street Room 800 • Chicago, IL 60602
(312)-74-GOBIZ (312-744-6249) • (312) 744-1944 (TTY)
http://www.cityofchicago.org/bacp

04/10/2013

Alderman **Proco Joe Moreno**
Ward # **01**
City of Chicago
City Hall, Room **300**
121 North LaSalle Street
Chicago, Illinois 60602

Re: An ordinance to use and maintain a portion of the public right-of-way for **one (1) fence(s)** for **1508 W. CHESTNUT, LLC**, adjacent to the premises known as **1508 W. Chestnut St.**.

Dear Alderman **Proco Joe Moreno**:

The applicant referenced above has requested the use of the public right-of-way for a **fence(s)**. An ordinance has been prepared by the Department of Business Affairs and Consumer Protection – Business Assistance Center - Public Way Use Unit for presentation to the City Council. Because this request was made for properties located in your ward, as approved by you as per the attached, I respectfully request that you introduce the attached ordinance at the next City Council meeting.

If you have any questions regarding this ordinance, please contact Anthony Bertuca at (312) 744-5506.

Department of Business Affairs and Consumer Protection

Office of the City Clerk

O2013-2656

Office of the City Clerk

City Council Document Tracking Sheet

Meeting Date:	4/10/2013
Sponsor(s):	Moreno, Proco Joe (1)
Type:	Ordinance
Title:	Grant(s) of privilege in public way for 1508 W Chestnut LLC - staircase
Committee(s) Assignment:	Committee on Transportation and Public Way

ORDINANCE
1508 W. CHESTNUT, LLC
Acct. No. 379272 - 1
Permit No. 1105107

Be It Ordained by the City Council of the City of Chicago:

SECTION 1. Permission and authority are hereby given and granted to 1508 W. CHESTNUT, LLC, upon the terms and subject to the conditions of this ordinance to maintain and use, as now constructed, one (1) Stair Case on the public right-of-way adjacent to its premises known as 1508 W. Chestnut St..

Said Stair Case at W. Chestnut measure(s):
One (1) at eight point three three (8.33) feet in length, and encroaches the public way two point six seven (2.67) feet in width for a total of twenty-two point two four (22.24) square feet.

The location of said privilege shall be as shown on prints kept on file with the Department of Business Affairs and Consumer Protection and the Office of the City Clerk.

Said privilege shall be constructed in accordance with plans and specifications approved by the Department of Transportation (Division of Project Development).

This grant of privilege in the public way shall be subject to the provisions of Section 10-28-015 and all other required provisions of the Municipal Code of Chicago.

The grantee shall pay to the City of Chicago as compensation for the privilege #1105107 herein granted the sum of four hundred ($400.00) per annum in advance.


A 25% penalty will be added for payments received after due date.

The permit holder agrees to hold the City of Chicago harmless for any damage, relocation or replacement costs associated with damage, relocation or removal of private property caused by the City performing work in the public way.

Authority herein given and granted for a period of five (5) years from and after Date of Passage.

Alderman _____

Proco Joe Moreno 1st Ward

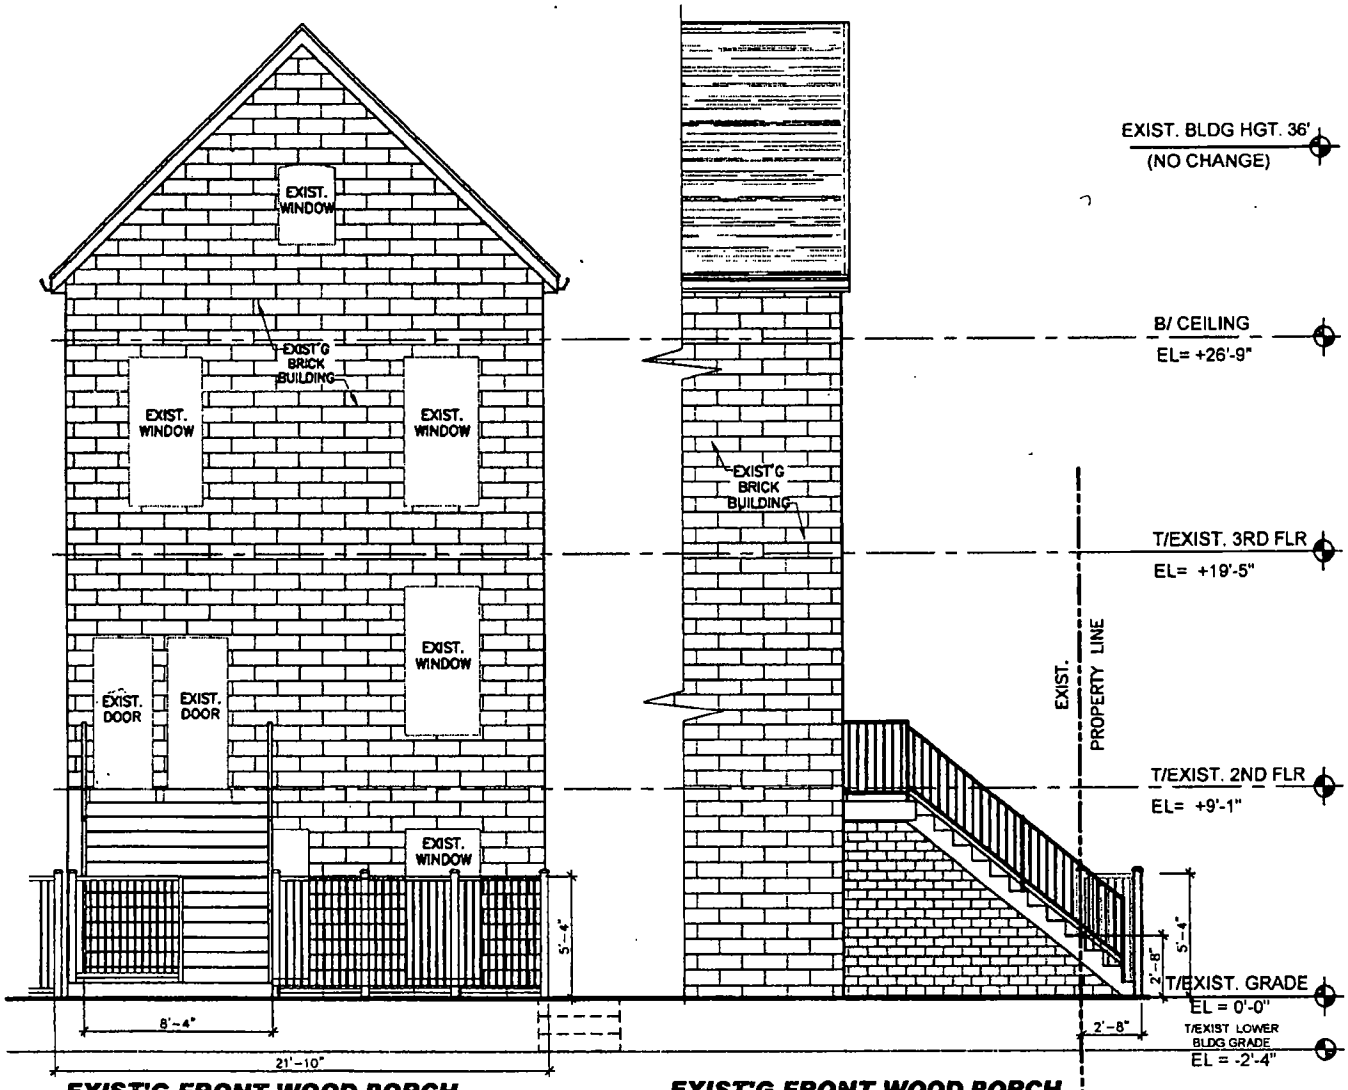

EXIST'G FRONT WOOD PORCH
FRONT ELEVATION

SCALE= 1/8"=1'-0"

EXIST'G FRONT WOOD PORCH
SIDE ELEVATION

SCALE= 1/8"=1'-0"

Department of Business Affairs and Consumer Protection
Business Assistance Center- Public Way Use Unit
City Hall - 121 N. LaSalle Street Room 800 • Chicago, IL 60602
(312)-74-GOBIZ (312-744-6249) • (312) 744-1944 (TTY)
http://www.cityofchicago.org/bacp

04/10/2013

Alderman **Proco Joe Moreno**
Ward # **01**
City of Chicago
City Hall, Room **300**
121 North LaSalle Street
Chicago, Illinois 60602

Re: An ordinance to use and maintain a portion of the public right-of-way for **one (1) stair case(s)** for **1508 W. CHESTNUT, LLC**, adjacent to the premises known as **1508 W. Chestnut St.**.

Dear Alderman **Proco Joe Moreno**:

The applicant referenced above has requested the use of the public right-of-way for a **stair case(s)**. An ordinance has been prepared by the Department of Business Affairs and Consumer Protection – Business Assistance Center - Public Way Use Unit for presentation to the City Council. Because this request was made for properties located in your ward, as approved by you as per the attached, I respectfully request that you introduce the attached ordinance at the next City Council meeting.

If you have any questions regarding this ordinance, please contact Anthony Bertuca at (312) 744-5506.

Department of Business Affairs and Consumer Protection

Office of the City Clerk

O2013-2659

Office of the City Clerk

City Council Document Tracking Sheet

Meeting Date:	4/10/2013
Sponsor(s):	Fioretti, Bob (2)
Type:	Ordinance
Title:	Grant(s) of privilege in public way for One Congress Center LP - clocks
Committee(s) Assignment:	Committee on Transportation and Public Way

ORDINANCE
ONE CONGRESS CENTER LP
Acct. No. 379079 - 1
Permit No. 1104914

Be It Ordained by the City Council of the City of Chicago:

SECTION 1. Permission and authority are hereby given and granted to ONE CONGRESS CENTER LP, upon the terms and subject to the conditions of this ordinance to maintain and use, as now constructed, two (2) Clock(s) projecting over the public right-of-way adjacent to its premises known as 401 S. State St..

Said Clock(s) at S. State Street measure(s):
One (1) at four (4) feet in length, and eight (8) feet in width for a total of thirty-two (32) square feet. Existing clock is approximately twelve (12) feet above grade level.

Said Clock(s) at E. Congress Parkway measure(s):
One (1) at four (4) feet in length, and eight (8) feet in width for a total of thirty-two (32) square feet. Existing clock is approximately twelve (12) feet above grade level.

The location of said privilege shall be as shown on prints kept on file with the Department of Business Affairs and Consumer Protection and the Office of the City Clerk.

Said privilege shall be constructed in accordance with plans and specifications approved by the Department of Transportation (Division of Project Development).

This grant of privilege in the public way shall be subject to the provisions of Section 10-28-015 and all other required provisions of the Municipal Code of Chicago.

The grantee shall pay to the City of Chicago as compensation for the privilege #1104914 herein granted the sum of eight hundred ($800.00) per annum in advance.


A 25% penalty will be added for payments received after due date.

The permit holder agrees to hold the City of Chicago harmless for any damage, relocation or replacement costs associated with damage, relocation or removal of private property caused by the City performing work in the public way.

Authority herein given and granted for a period of five (5) years from and after Date of Passage.


Alderman

Bob Fioretti 2nd Ward

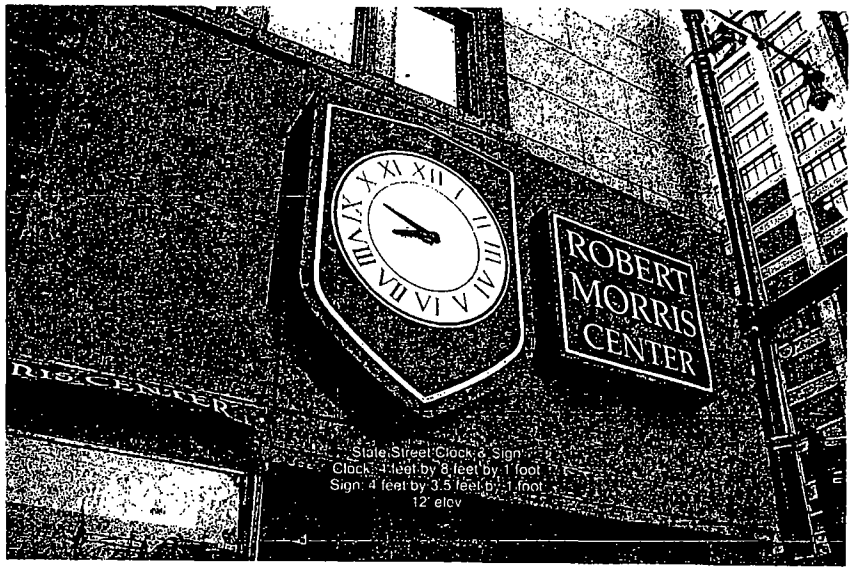

State Street Clock & Sign
Clock: 4 feet by 8 feet by 1 foot
Sign: 4 feet by 3.5 feet by 1 foot
12' elev

S. STATE ST

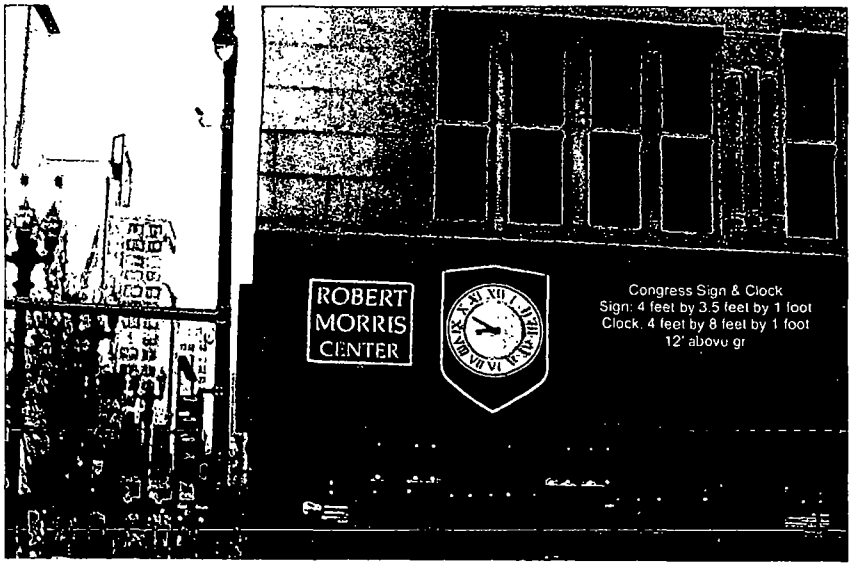

E. Congress Pkwy

Department of Business Affairs and Consumer Protection
Business Assistance Center- Public Way Use Unit
City Hall - 121 N. LaSalle Street Room 800 • Chicago, IL 60602
(312)-74-GOBIZ (312-744-6249) • (312) 744-1944 (TTY)
http://www.cityofchicago.org/bacp

04/10/2013

Alderman **Bob Fioretti**
Ward # **02**
City of Chicago
City Hall, Room **300**
121 North LaSalle Street
Chicago, Illinois 60602

Re: An ordinance to use and maintain a portion of the public right-of-way for **two (2) clock(s)** for **ONE CONGRESS CENTER LP**, adjacent to the premises known as **401 S. State St.**.

Dear Alderman **Bob Fioretti**:

The applicant referenced above has requested the use of the public right-of-way for a **clock(s)**. An ordinance has been prepared by the Department of Business Affairs and Consumer Protection – Business Assistance Center - Public Way Use Unit for presentation to the City Council. Because this request was made for properties located in your ward, as approved by you as per the attached, I respectfully request that you introduce the attached ordinance at the next City Council meeting.

If you have any questions regarding this ordinance, please contact Anthony Bertuca at (312) 744-5506.

Department of Business Affairs and Consumer Protection

Office of the City Clerk

O2013-2661

Office of the City Clerk

City Council Document Tracking Sheet

Meeting Date:	4/10/2013
Sponsor(s):	Fioretti, Bob (2)
Type:	Ordinance
Title:	Grant(s) of privilege in public way for One Congress Center LP - fire escape
Committee(s) Assignment:	Committee on Transportation and Public Way

ORDINANCE
ONE CONGRESS CENTER LP
Acct. No. 379079 - 1
Permit No. 1104934

Be It Ordained by the City Council of the City of Chicago:

SECTION 1. Permission and authority are hereby given and granted to ONE CONGRESS CENTER LP, upon the terms and subject to the conditions of this ordinance to maintain and use, as now constructed, one (1) Fire Escape(s) projecting over the public right-of-way adjacent to its premises known as 401 S. State St..

Said Fire Escape(s) at Public Alley measure(s):

One (1) at eighty (80) feet in length, and six point three (6.3) feet in width for a total of five hundred four (504) square feet. Existing fire escape is approximately fifteen (15) feet above grade level.

The location of said privilege shall be as shown on prints kept on file with the Department of Business Affairs and Consumer Protection and the Office of the City Clerk.

Said privilege shall be constructed in accordance with plans and specifications approved by the Department of Transportation (Division of Project Development).

This grant of privilege in the public way shall be subject to the provisions of Section 10-28-015 and all other required provisions of the Municipal Code of Chicago.

The grantee shall pay to the City of Chicago as compensation for the privilege #1104934 herein granted the sum of nine hundred forty-three ($943.00) per annum in advance.


A 25% penalty will be added for payments received after due date.

The permit holder agrees to hold the City of Chicago harmless for any damage, relocation or replacement costs associated with damage, relocation or removal of private property caused by the City performing work in the public way.

Authority herein given and granted for a period of five (5) years from and after Date of Passage.

Alderman

Bob Fioretti 2nd Ward

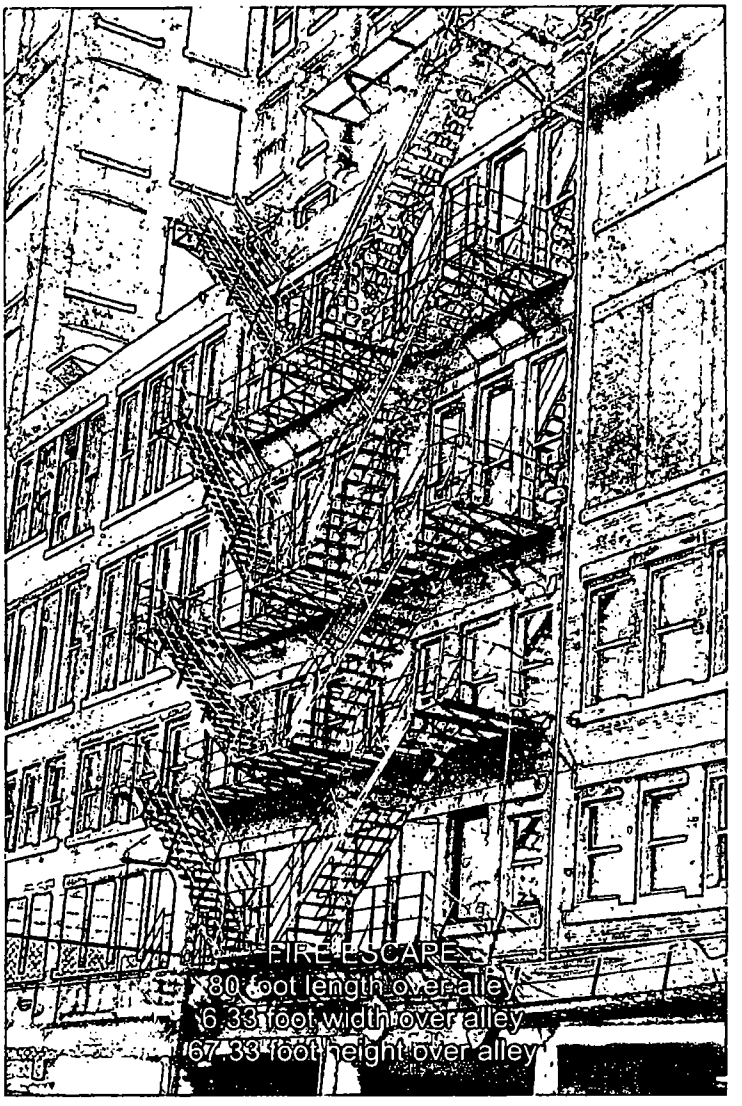
FIRE ESCAPE
80 foot length over alley
6.33 foot width over alley
67.33 foot height over alley

Department of Business Affairs and Consumer Protection
Business Assistance Center- Public Way Use Unit
City Hall - 121 N LaSalle Street Room 800 • Chicago, IL 60602
(312)-74-GOBIZ (312-744-6249) • (312) 744-1944 (TTY)
http://www.cityofchicago.org/bacp

04/10/2013

Alderman **Bob Fioretti**
Ward # **02**
City of Chicago
City Hall, Room **300**
121 North LaSalle Street
Chicago, Illinois 60602

Re: An ordinance to use and maintain a portion of the public right-of-way for **one (1) fire escape(s)** for **ONE CONGRESS CENTER LP**, adjacent to the premises known as **401 S. State St.**.

Dear Alderman **Bob Fioretti**:

The applicant referenced above has requested the use of the public right-of-way for a **fire escape(s)**. An ordinance has been prepared by the Department of Business Affairs and Consumer Protection – Business Assistance Center - Public Way Use Unit for presentation to the City Council. Because this request was made for properties located in your ward, as approved by you as per the attached, I respectfully request that you introduce the attached ordinance at the next City Council meeting.

If you have any questions regarding this ordinance, please contact Anthony Bertuca at (312) 744-5506.

Department of Business Affairs and Consumer Protection

Office of the City Clerk

O2013-2662

Office of the City Clerk

City Council Document Tracking Sheet

Meeting Date:	4/10/2013
Sponsor(s):	Fioretti, Bob (2)
Type:	Ordinance
Title:	Grant(s) of privilege in public way for One Congress Center LP - vaults
Committee(s) Assignment:	Committee on Transportation and Public Way

ORDINANCE
ONE CONGRESS CENTER LP
Acct. No. 379079 - 1
Permit No. 1104935

Be It Ordained by the City Council of the City of Chicago:

SECTION 1. Permission and authority are hereby given and granted to ONE CONGRESS CENTER LP, upon the terms and subject to the conditions of this ordinance to maintain and use, as now constructed, five (5) Vault(s) under the public right-of-way adjacent to its premises known as 401 S. State St..

Said Vault(s) at Public Alley measure(s):
One (1) at forty-nine point five (49.5) feet in length, and ten (10) feet in width for a total of four hundred ninety-five (495) square feet.

Said Vault(s) at E. Van Buren measure(s):
One (1) at one hundred forty-four (144) feet in length, and fourteen point one six (14.16) feet in width for a total of two thousand thirty-nine point zero four (2039.04) square feet.

Said Vault(s) at S. State measure(s):
One (1) at four hundred sixteen point five (416.5) feet in length, and seventeen (17) feet in width for a total of seven thousand eighty point five (7080.5) square feet.

Said Vault(s) at S. State (ComEd Vault) measure(s):
One (1) at ten (10) feet in length, and six (6) feet in width for a total of sixty (60) square feet.

Said Vault(s) at E. Congress Parkway measure(s):
One (1) at one hundred forty-three point nine seven (143.97) feet in length, and sixteen point five (16.5) feet in width for a total of two thousand three hundred seventy-five point five one (2375.51) square feet.

The location of said privilege shall be as shown on prints kept on file with the Department of Business Affairs and Consumer Protection and the Office of the City Clerk.

Said privilege shall be constructed in accordance with plans and specifications approved by the Department of Transportation (Office of Underground Coordination).

This grant of privilege in the public way shall be subject to the provisions of Section 10-28-015 and all other required provisions of the Municipal Code of Chicago.


The grantee shall pay to the City of Chicago as compensation for the privilege #1104935 herein granted the sum of twenty thousand three hundred twelve ($20,312.00) per annum in advance.

A 25% penalty will be added for payments received after due date.

The permit holder agrees to hold the City of Chicago harmless for any damage, relocation or replacement costs associated with damage, relocation or removal of private property caused by the City performing work in the public way.

Authority herein given and granted for a period of five (5) years from and after Date of Passage.

Alderman _____
Bob Fioretti 2nd Ward

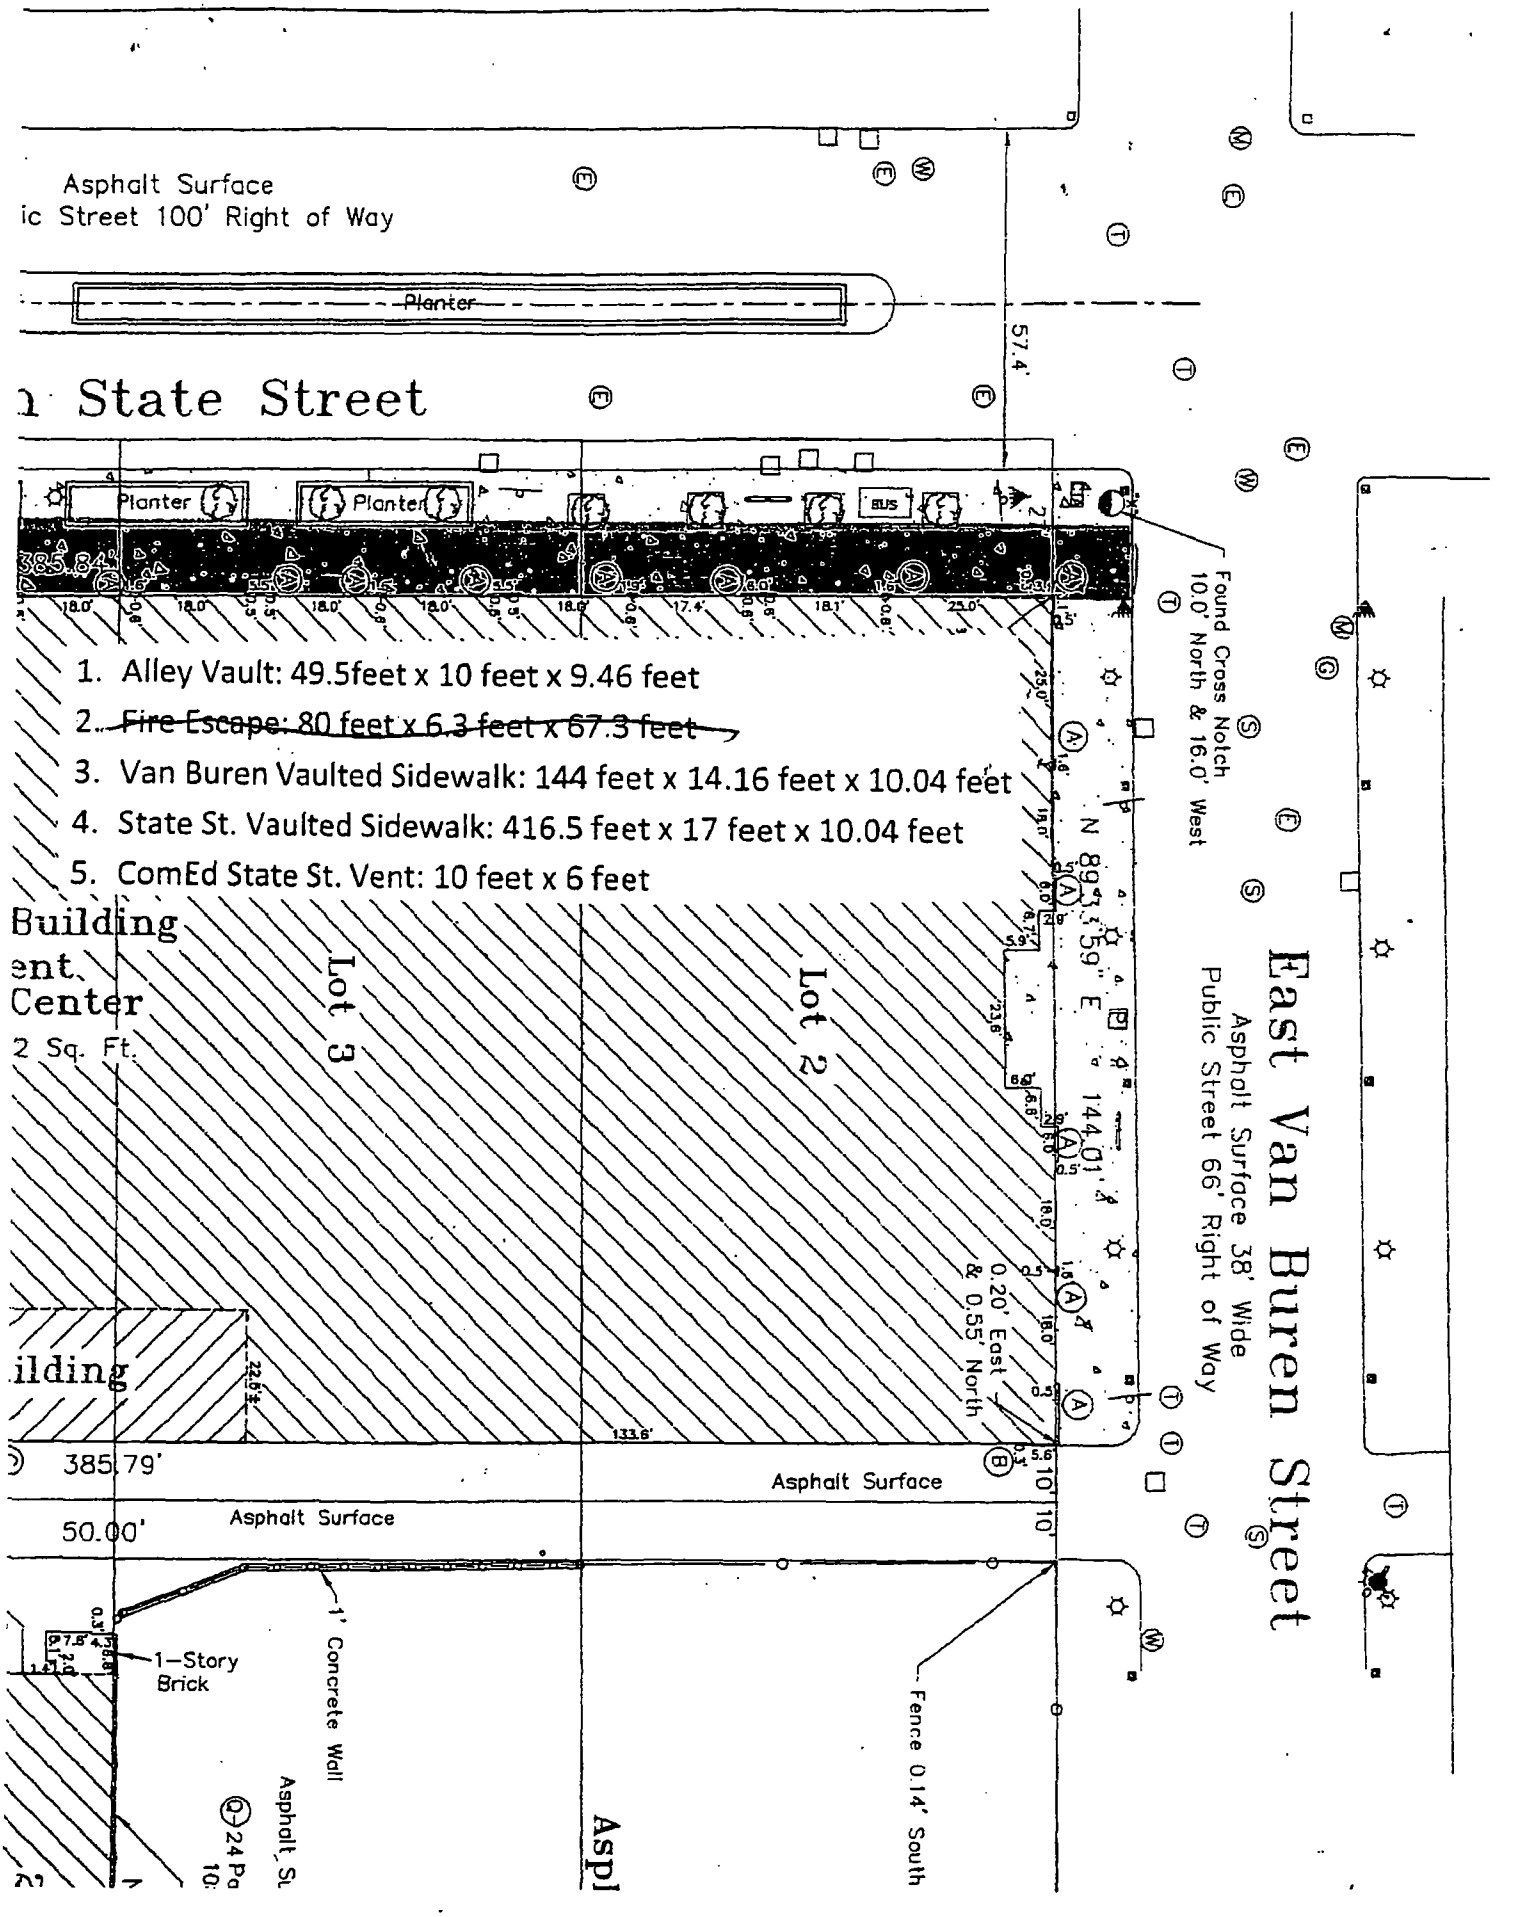
Asphalt Surface
ic Street 100' Right of Way
Planter
57.4'
State Street
Planter
Planter
BUS
385.84'
1. Alley Vault: 49.5feet x 10 feet x 9.46 feet
2. Fire Escape: 80 feet x 6.3 feet x 67.3 feet
3. Van Buren Vaulted Sidewalk: 144 feet x 14.16 feet x 10.04 feet
4. State St. Vaulted Sidewalk: 416.5 feet x 17 feet x 10.04 feet
5. ComEd State St. Vent: 10 feet x 6 feet
Building
ent
Center
2 Sq. Ft.
Lot 3
Lot 2
ilding
385.79'
50.00'
Asphalt Surface
Asphalt Surface
1-Story Brick
1' Concrete Wall
Asphalt Su
Asphalt
Fence 0.14' South
Found Cross Notch
10.0' North & 16.0' West
N 89°13'59" E
144.01'
0.20' East
& 0.55' North
East Van Buren Street
Asphalt Surface 38' Wide
Public Street 66' Right of Way

Department of Business Affairs and Consumer Protection
Business Assistance Center- Public Way Use Unit
City Hall - 121 N. LaSalle Street Room 800 • Chicago, IL 60602
(312)-74-GOBIZ (312-744-6249) • (312) 744-1944 (TTY)
http://www.cityofchicago.org/bacp

04/10/2013

Alderman **Bob Fioretti**
Ward # **02**
City of Chicago
City Hall, Room **300**
121 North LaSalle Street
Chicago, Illinois 60602

Re: An ordinance to use and maintain a portion of the public right-of-way for **five (5) vault(s)** for **ONE CONGRESS CENTER LP**, adjacent to the premises known as **401 S. State St.**.

Dear Alderman **Bob Fioretti**:

The applicant referenced above has requested the use of the public right-of-way for **vault(s)**. An ordinance has been prepared by the Department of Business Affairs and Consumer Protection – Business Assistance Center - Public Way Use Unit for presentation to the City Council. Because this request was made for properties located in your ward, as approved by you as per the attached, I respectfully request that you introduce the attached ordinance at the next City Council meeting.

If you have any questions regarding this ordinance, please contact Anthony Bertuca at (312) 744-5506.

Department of Business Affairs and Consumer Protection

Office of the City Clerk

O2013-2664

Office of the City Clerk

City Council Document Tracking Sheet

Meeting Date:	4/10/2013
Sponsor(s):	Fioretti, Bob (2)
Type:	Ordinance
Title:	Grant(s) of privilege in public way for Columbia College Chicago
Committee(s) Assignment:	Committee on Transportation and Public Way

ORDINANCE
COLUMBIA COLLEGE CHICAGO
Acct. No. 85612 - 23
Permit No. 1104326

Be It Ordained by the City Council of the City of Chicago:

SECTION 1. Permission and authority are hereby given and granted to COLUMBIA COLLEGE CHICAGO, upon the terms and subject to the conditions of this ordinance to maintain and use one (1) sign(s) projecting over the public right-of-way attached to its premises known as 600 S. Michigan Ave..

Said sign structure(s) measures as follows; along S. Michigan Avenue:
One (1) at eight (8) feet in length, point seven five (.75) feet in height and twelve (12) feet above grade level.

The location of said privilege shall be as shown on prints kept on file with the Department of Business Affairs and Consumer Protection and the Office of the City Clerk.

Said privilege shall be constructed in accordance with plans and specifications approved by the Department of Transportation (Division of Project Development) and Zoning Department - Signs.

This grant of privilege in the public way shall be subject to the provisions of Section 10-28-015 and all other required provisions of the Municipal Code of Chicago.

The grantee shall pay to the City of Chicago as compensation for the privilege #1104326 herein granted the sum of one hundred ($100.00) per annum in advance.

A 25% penalty will be added for payments received after due date.

The permit holder agrees to hold the City of Chicago harmless for any damage, relocation or replacement costs associated with damage, relocation or removal of private property caused by the City performing work in the public way.

Authority herein given and granted for a period of five (5) years from and after Date of Passage.

Alderman


Bob Fioretti 2nd Ward


8'-0"

MoCP Museum of Contemporary Photography

(1 set) FCO Aluminum Letters

Letters: 1/4" FCO aluminum painted SATIN BLACK mounted on 1" x 1" aluminum tube painted PMS 7535U to match building
Mounting: flush on wall masonry anchors located at mortar joints only

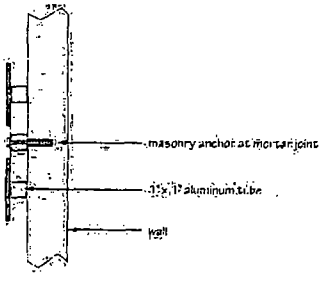

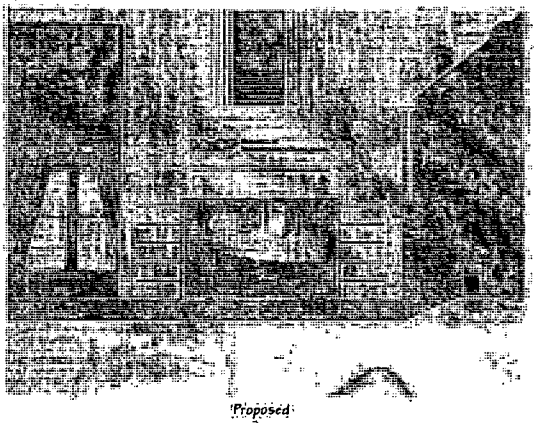

Proposed

This Document is owned by and the information contained in it is proprietary to Parvin-Clauss Sign Company. By receipt hereof the holder agrees not to use the information disclosed, or to any third party, not reproduce this document without the prior written consent of Parvin-Clauss Sign Company. Holder also agrees to immediately return this document upon request of Parvin-Clauss Sign Company.

© Copyright 2012 by Parvin-Clauss Sign Co.

Parvin-Clauss SIGN COMPANY

PROJECT:
Columbia COLLEGE CHICAGO
600 S Michigan Ave,
CHICAGO

CUSTOMER APPROVAL:
DATE
AUTHORIZED SIGNATURE

REPRESENTATIVE: Todd Kowalsky
DRAWN BY: Bill Marlow
DATE: 3.27.12
SCALE: 3/4" = 1'
SHEET NO: 1 of 1
WORK ORDER: 266121
FILE NAME: col266121
PRINT INFO

REVISIONS
1. 4.3.12
2. 7.17.12
3. 7.20.12
4. 8.06.12
5. 8.20.12
6. 8.29.12
7. 8.31.12
8. 9.24.12
9. 10.12.12
10. 10.16.12
11. 10.19.12
12.
13.
14.
15.
16.
17.
18.
19.
20.

Department of Business Affairs and Consumer Protection
Business Assistance Center - Public Way Use Unit
City Hall - 121 N. LaSalle Street, Room 800 • Chicago, IL 60602
(312)-74-GOBIZ (312-744-6249) • (312) 744-1944 (TTY)
http://www.cityofchicago.org/bacp

04/10/2013

Alderman **Bob Fioretti**
Ward # **02**
City of Chicago
City Hall, Room **300**
121 North LaSalle Street
Chicago, Illinois 60602

Re: An ordinance to use and maintain a portion of the public right-of-way for **one (1) sign(s)** for **COLUMBIA COLLEGE CHICAGO**, adjacent to the premises known as **600 S. Michigan Ave.**.

Dear Alderman **Bob Fioretti**:

The applicant referenced above has requested the use of the public right-of-way for a **sign(s)**. An ordinance has been prepared by the Department of Business Affairs and Consumer Protection – Business Assistance Center - Public Way Use Unit for presentation to the City Council. Because this request was made for properties located in your ward, as approved by you as per the attached, I respectfully request that you introduce the attached ordinance at the next City Council meeting.

If you have any questions regarding this ordinance, please contact Anthony Bertuca at (312) 744-5506.

Department of Business Affairs and Consumer Protection

Office of the City Clerk

O2013-2667

Office of the City Clerk

City Council Document Tracking Sheet

Meeting Date:	4/10/2013
Sponsor(s):	Fioretti, Bob (2)
Type:	Ordinance
Title:	Grant(s) of privilege in public way for Floyd's 99 Illinois LLC
Committee(s) Assignment:	Committee on Transportation and Public Way

ORDINANCE
Floyd's 99 Illinois, LLC
Acct. No. 337035 - 6
Permit No. 1104572

Be It Ordained by the City Council of the City of Chicago:

SECTION 1. Permission and authority are hereby given and granted to Floyd's 99 Illinois, LLC, upon the terms and subject to the conditions of this ordinance to construct, install, maintain and use one (1) Pole(s) projecting over the public right-of-way adjacent to its premises known as 27 E. Harrison St..

Said Pole(s) at E. Harrison measure(s):
One (1) at one (1) foot in length, and two (2) feet in width for a total of two (2) square feet.

The location of said privilege shall be as shown on prints kept on file with the Department of Business Affairs and Consumer Protection and the Office of the City Clerk.

Said privilege shall be constructed in accordance with plans and specifications approved by the Department of Transportation (Division of Project Development).

This grant of privilege in the public way shall be subject to the provisions of Section 10-28-015 and all other required provisions of the Municipal Code of Chicago.

The grantee shall pay to the City of Chicago as compensation for the privilege #1104572 herein granted the sum of ten ($10.00) per annum in advance.

A 25% penalty will be added for payments received after due date.

The permit holder agrees to hold the City of Chicago harmless for any damage, relocation or replacement costs associated with damage, relocation or removal of private property caused by the City performing work in the public way.

Authority herein given and granted for a period of five (5) years from and after Date of Passage.

Alderman _____

Bob Fioretti 2nd Ward

North Elevation-1/4"=1'-0"
Graphic Image is 8'-0" x 13'-10 1/2"

3D/x Sign Systems 1585 S. Humboldt Street Denver, Colorado 80209
303 715 0717 v 303 715 0721 f JJSN2on@3DxDenver.com

This document contains proprietary material and trade secrets which may not be reproduced, used, sold, distributed, exhibited or otherwise disclosed without the written permission of 3D/x Designs, Inc. Any violation of this restriction will be subject to legal action.

Fabrication/Approval Sign Specs

FLOYD'S BARBERSHOP
27 Harrison St
Chicago, IL

Sheet number
2 of 6

Department of Business Affairs and Consumer Protection
Business Assistance Center- Public Way Use Unit
City Hall- 121 N. LaSalle Street Room 800 • Chicago, IL 60602
(312)-74-GOBIZ (312-744-6249) • (312) 744-1944 (TTY)
http://www.cityofchicago.org/bacp

04/10/2013

Alderman **Bob Fioretti**
Ward # **02**
City of Chicago
City Hall, Room **300**
121 North LaSalle Street
Chicago, Illinois 60602

Re: An ordinance to use and maintain a portion of the public right-of-way for **one (1) pole(s)** for **Floyd's 99 Illinois, LLC**, adjacent to the premises known as **27 E. Harrison St.**.

Dear Alderman **Bob Fioretti**:

The applicant referenced above has requested the use of the public right-of-way for a **pole(s)**. An ordinance has been prepared by the Department of Business Affairs and Consumer Protection – Business Assistance Center - Public Way Use Unit for presentation to the City Council. Because this request was made for properties located in your ward, as approved by you as per the attached, I respectfully request that you introduce the attached ordinance at the next City Council meeting.

If you have any questions regarding this ordinance, please contact Anthony Bertuca at (312) 744-5506.

Department of Business Affairs and Consumer Protection

Office of the City Clerk

O2013-2669

Office of the City Clerk

City Council Document Tracking Sheet

Meeting Date:	4/10/2013
Sponsor(s):	Fioretti, Bob (2)
Type:	Ordinance
Title:	Grant(s) of privilege in public way for Jersey Mike's Subs
Committee(s) Assignment:	Committee on Transportation and Public Way

ORDINANCE
JERSEY MIKE'S SUBS
Acct. No. 377159 - 1
Permit No. 1104011

Be It Ordained by the City Council of the City of Chicago:

SECTION 1. Permission and authority are hereby given and granted to JERSEY MIKE'S SUBS, upon the terms and subject to the conditions of this ordinance to maintain and use one (1) sign(s) projecting over the public right-of-way attached to its premises known as 26 E. Roosevelt Rd..

Said sign structure(s) measures as follows; along E. Roosevelt Road:
One (1) at ten point three three (10.33) feet in length, three (3) feet in height and twelve (12) feet above grade level.

The location of said privilege shall be as shown on prints kept on file with the Department of Business Affairs and Consumer Protection and the Office of the City Clerk.

Said privilege shall be constructed in accordance with plans and specifications approved by the Department of Transportation (Division of Project Development) and Zoning Department - Signs.

This grant of privilege in the public way shall be subject to the provisions of Section 10-28-015 and all other required provisions of the Municipal Code of Chicago.

The grantee shall pay to the City of Chicago as compensation for the privilege #1104011 herein granted the sum of three hundred ($300.00) per annum in advance.

A 25% penalty will be added for payments received after due date.

The permit holder agrees to hold the City of Chicago harmless for any damage, relocation or replacement costs associated with damage, relocation or removal of private property caused by the City performing work in the public way.


Authority herein given and granted for a period of five (5) years from and after Date of Passage.

Alderman

Bob Fioretti 2nd Ward


JERSEY MIKE'S - CHICAGO, IL (E. ROOSEVELT RD.) / CHANNEL LETTERS

(1)

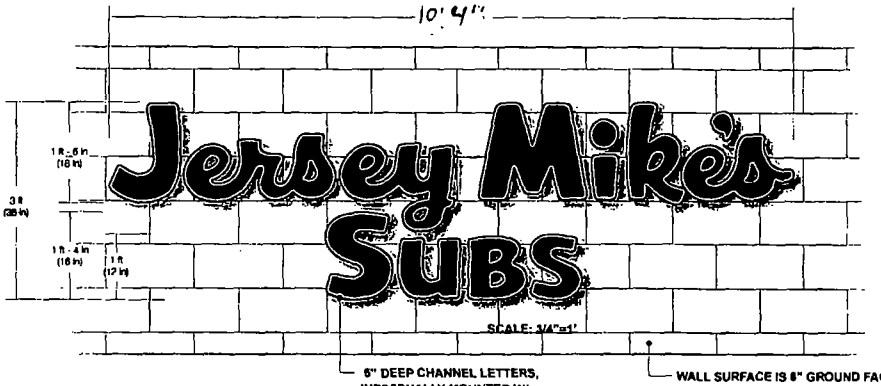

6" DEEP CHANNEL LETTERS, INDIVIDUALLY MOUNTED W/ INTERNAL RED LED ILLUMINATION (SEE DETAILED SPECIFICATION IN PROFILE SECTION TO RIGHT)

WALL SURFACE IS 8" GROUND FACE CMU (COLOR IS LIGHT LIMESTONE (VERIFY))

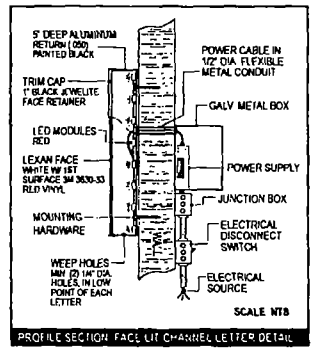

PROFILE SECTION FACE LIT CHANNEL LETTER DETAIL

CHANNEL LETTERS - STACKED LOGO
- ONE (1) SET OF FACE-LIT CHANNEL LETTERS 31.1 SQ FT
- INDIVIDUALLY MOUNTED
- 5" DEEP BLACK RETURNS, W/ WHITE LEXAN FACES W/ 3M 3630-33 RED VINYL GRAPHICS, BLACK TRIM CAP, & RED LED ILLUMINATION

- SEE DETAILED SPECIFICATIONS ABOVE

- SEE PAGE 4 FOR MOUNTING LOCATION ON BUILDING

Lemberg SIGN & LIGHTING
4086 North 128th Street
Suite 100
Brookfield, WI 53005
Phone: 262.781.1600
Fax: 262.781.1640
www.lembergelectric.com

CLIENT: Jersey Mike's SUBS
ADDRESS: 26. E. ROOSEVELT RD.
CITY/STATE: CHICAGO, IL

DRAWING #: 1(1)
DATE: 9/20/12
SCALE: 3/4"=1'

REVISION #: 1 10/10/12

SALES PERSON: HAMILTON MERRITT
DESIGNER: ERIC BAILEY
SHEET #: 1 OF 4

X
CLIENT SIGNATURE:
DATE:

THESE DESIGNS & DRAWINGS ARE THE EXCLUSIVE PROPERTY OF LEMBERG ELECTRIC INC. USE OR DUPLICATION IN ANY WAY WITHOUT EXPRESSED WRITTEN PERMISSION OF LEMBERG INC. IS PROHIBITED. THE DRAWINGS ARE FOR CONCEPTUAL USE ONLY. DIMENSIONS, SPECIFICATIONS AND COLORS ARE NOT FINAL. MANUFACTURING SPECIFICATIONS TO BE DETERMINED.

Department of Business Affairs and Consumer Protection
Business Assistance Center - Public Way Use Unit
City Hall - 121 N. LaSalle Street, Room 800 • Chicago, IL 60602
(312)-74-GOBIZ (312-744-6249) • (312) 744-1944 (TTY)
http://www.cityofchicago.org/bacp

04/10/2013

Alderman **Bob Fioretti**
Ward # **02**
City of Chicago
City Hall, Room **300**
121 North LaSalle Street
Chicago, Illinois 60602

Re: An ordinance to use and maintain a portion of the public right-of-way for **one (1) sign(s)** for **JERSEY MIKE'S SUBS**, adjacent to the premises known as **26 E. Roosevelt Rd.**.

Dear Alderman **Bob Fioretti**:

The applicant referenced above has requested the use of the public right-of-way for a **sign(s)**. An ordinance has been prepared by the Department of Business Affairs and Consumer Protection – Business Assistance Center - Public Way Use Unit for presentation to the City Council. Because this request was made for properties located in your ward, as approved by you as per the attached, I respectfully request that you introduce the attached ordinance at the next City Council meeting.

If you have any questions regarding this ordinance, please contact Anthony Bertuca at (312) 744-5506.

Department of Business Affairs and Consumer Protection

Office of the City Clerk

O2013-2670

Office of the City Clerk

City Council Document Tracking Sheet

Meeting Date:	4/10/2013
Sponsor(s):	Fioretti, Bob (2)
Type:	Ordinance
Title:	Grant(s) of privilege in public way for Lakeside Lofts Condominium Association
Committee(s) Assignment:	Committee on Transportation and Public Way

ORDINANCE
LAKESIDE LOFTS CONDOMINIUM ASSOCIATION
Acct. No. 377824 - 1
Permit No. 1103987

Be It Ordained by the City Council of the City of Chicago:

SECTION 1. Permission and authority are hereby given and granted to LAKESIDE LOFTS CONDOMINIUM ASSOCIATION, upon the terms and subject to the conditions of this ordinance to maintain and use, as now constructed, six (6) Cornice(s) projecting over the public right-of-way adjacent to its premises known as 2035 S. Indiana Ave..

Said Cornice(s) at S. Indiana (Roof Level) measure(s):

One (1) at thirty-six (36) feet in length, and one point five (1.5) foot in width for a total of fifty-four (54) square feet.

Three (3) at twenty (20) feet in length, and one point five (1.5) foot in width for a total of ninety (90) square feet.

Said Cornice(s) at East 21st Street (Roof Level) measure(s):
One (1) at sixty-one (61) feet in length, and one point five (1.5) foot in width for a total of ninety-one point five (91.5) square feet.

One (1) at thirty-eight (38) feet in length, and one point five (1.5) foot in width for a total of fifty-seven (57) square feet.

The location of said privilege shall be as shown on prints kept on file with the Department of Business Affairs and Consumer Protection and the Office of the City Clerk.

Said privilege shall be constructed in accordance with plans and specifications approved by the Department of Transportation (Division of Project Development).

This grant of privilege in the public way shall be subject to the provisions of Section 10-28-015 and all other required provisions of the Municipal Code of Chicago.

The grantee shall pay to the City of Chicago as compensation for the privilege #1103987 herein granted the sum of two thousand four hundred ($2,400.00) per annum in advance.


A 25% penalty will be added for payments received after due date.

The permit holder agrees to hold the City of Chicago harmless for any damage, relocation or replacement costs associated with damage, relocation or removal of private property caused by the City performing work in the public way.

Authority herein given and granted for a period of five (5) years from and after Date of Passage.

Alderman

Bob Fioretti 2nd Ward

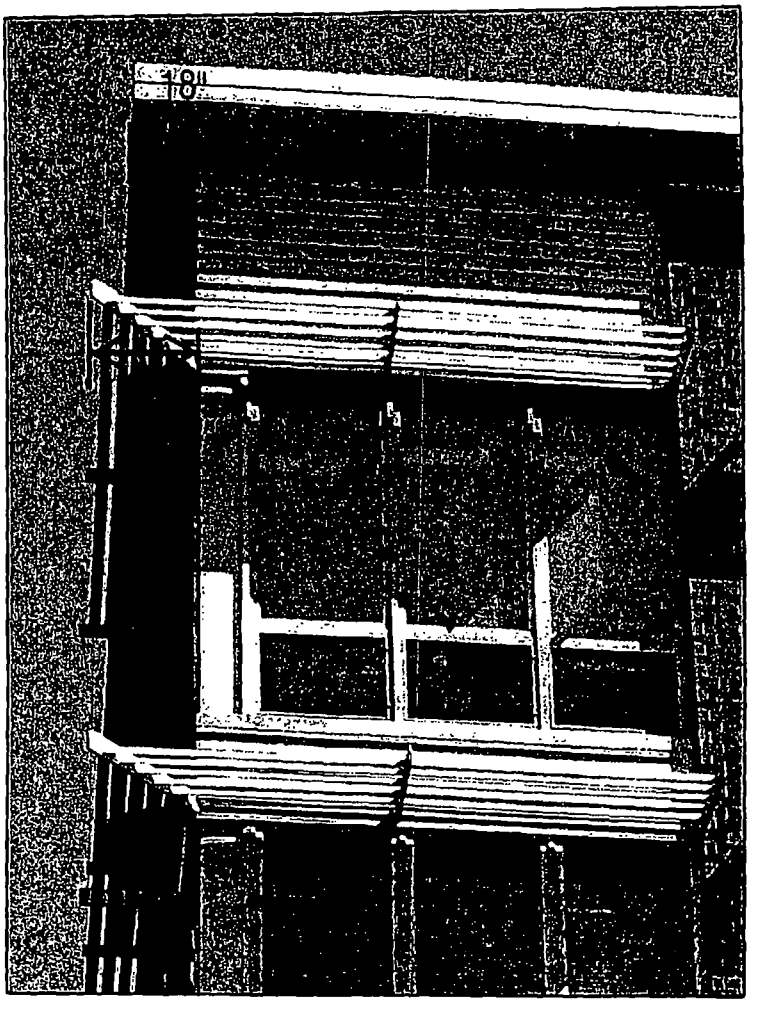

1 S. INDIANA AVE.- UPPER CANOPY & CORNICE ELEV.
SCALE: N.T.S.

MG+A ARCHITECTS
DESIGN • PLANNING • CONSULTING
209 W. OHIO ST. SUITE 300 PH: 312-661-7090
CHICAGO, ILLINOIS 60654 FAX: 312-467-0022
www.mga-a.com

ISSUED SETS

CLIENT REVIEW	08.10.2012
TITLE:	DATE:
	ADM
DRAWN BY:	WJM
CHECKED BY:	

THESE DRAWINGS MAY HAVE BEEN REPRODUCED AT A SCALE DIFFERENT THAN ORIGINALLY DRAWN. OWNER AND ARCHITECT ASSUME NO RESPONSIBILITY FOR USE OF INCORRECT SCALE.

CONTRACTOR SHALL VERIFY ALL EXISTING CONDITIONS PRIOR TO PROCEEDING WITH CONSTRUCTION AND NOTIFY ARCHITECT IMMEDIATELY OF ANY DISCREPANCIES OR CONFLICTS.

PROJECT #12032

2035 S. INDIANA AVE.

DESCRIPTION:
PUBLIC WAY PERMIT

ADDRESS:
2035 S. INDIANA AVE.
CHICAGO, IL 60616

CLIENT:
PHOENIX RISING GROUP

CANOPY ELEVATION

A4.0

© MG+A Architects,LLC 2012

Department of Business Affairs and Consumer Protection
Business Assistance Center- Public Way Use Unit
City Hall- 121 N. LaSalle Street Room 800 • Chicago, IL 60602
(312)-74-GOBIZ (312-744-6249) • (312) 744-1944 (TTY)
http://www.cityofchicago.org/bacp

04/10/2013

Alderman **Bob Fioretti**
Ward # **02**
City of Chicago
City Hall, Room **300**
121 North LaSalle Street
Chicago, Illinois 60602

Re: An ordinance to use and maintain a portion of the public right-of-way for **six (6) cornice(s)** for **LAKESIDE LOFTS CONDOMINIUM ASSOCIATION**, adjacent to the premises known as **2035 S. Indiana Ave.**.

Dear Alderman **Bob Fioretti**:

The applicant referenced above has requested the use of the public right-of-way for **cornice(s)**. An ordinance has been prepared by the Department of Business Affairs and Consumer Protection – Business Assistance Center - Public Way Use Unit for presentation to the City Council. Because this request was made for properties located in your ward, as approved by you as per the attached, I respectfully request that you introduce the attached ordinance at the next City Council meeting.

If you have any questions regarding this ordinance, please contact Anthony Bertuca at (312) 744-5506.

Department of Business Affairs and Consumer Protection

Office of the City Clerk

O2013-2672

Office of the City Clerk

City Council Document Tracking Sheet

Meeting Date:	4/10/2013
Sponsor(s):	Fioretti, Bob (2)
Type:	Ordinance
Title:	Grant(s) of privilege in public way for Mercy Hospital & Medical Center
Committee(s) Assignment:	Committee on Transportation and Public Way

ORDINANCE
MERCY HOSPITAL & MEDICAL CENTER
Acct. No. 63999 - 2
Permit No. 1105334

Be It Ordained by the City Council of the City of Chicago:

SECTION 1. Permission and authority are hereby given and granted to MERCY HOSPITAL & MEDICAL CENTER, upon the terms and subject to the conditions of this ordinance to maintain and use, as now constructed, one (1) Kiosk(s) on the public right-of-way adjacent to its premises known as 2500 S. Dr Martin Luther King Jr Dr..

Said Kiosk(s) at S. KING DR measure(s):

One (1) at five point three (5.3) feet in length, and one point one (1.1) foot in width for a total of five point eight three (5.83) square feet. Existing kiosk is on the parkway is approximately is fifteen (15) feet in height.

The location of said privilege shall be as shown on prints kept on file with the Department of Business Affairs and Consumer Protection and the Office of the City Clerk.

Said privilege shall be constructed in accordance with plans and specifications approved by the Department of Transportation (Division of Project Development) and Zoning Department - Signs.

This grant of privilege in the public way shall be subject to the provisions of Section 10-28-015 and all other required provisions of the Municipal Code of Chicago.

The grantee shall pay to the City of Chicago as compensation for the privilege #1105334 herein granted the sum of four hundred ($400.00) per annum in advance.

A 25% penalty will be added for payments received after due date.

The permit holder agrees to hold the City of Chicago harmless for any damage, relocation or replacement costs associated with damage, relocation or removal of private property caused by the City performing work in the public way.

Authority herein given and granted for a period of five ~~(5) years from~~ and after 02/07/2012.


Alderman

Bob Fioretti 2nd Ward

Google

Address **East 25th Street**

Address is approximate

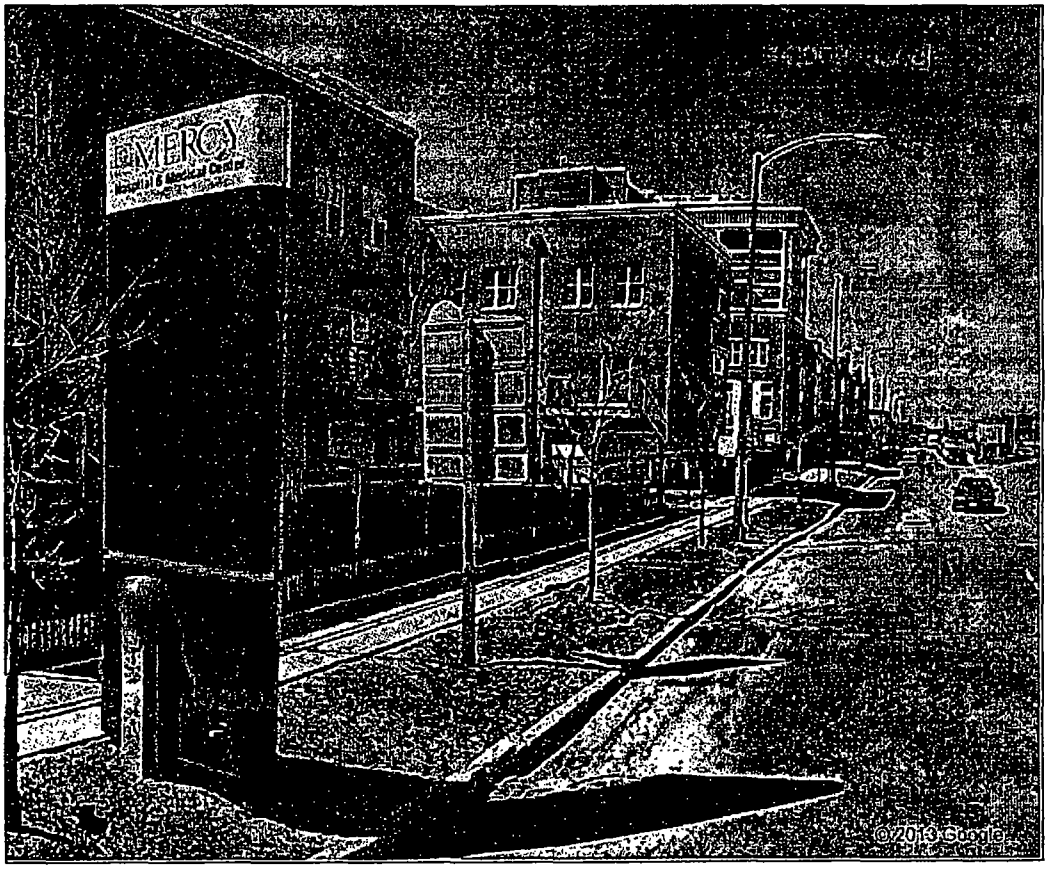

Department of Business Affairs and Consumer Protection
Business Assistance Center- Public Way Use Unit
City Hall- 121 N. LaSalle Street Room 800 • Chicago, IL 60602
(312)-74-GOBIZ (312-744-6249) • (312) 744-1944 (TTY)
http://www.cityofchicago.org/bacp

04/10/2013

Alderman **Bob Fioretti**
Ward # **02**
City of Chicago
City Hall, Room **300**
121 North LaSalle Street
Chicago, Illinois 60602

Re: An ordinance to use and maintain a portion of the public right-of-way for **one (1) kiosk(s)** for **MERCY HOSPITAL & MEDICAL CENTER**, adjacent to the premises known as **2500 S. Dr Martin Luther King Jr Dr.**

Dear Alderman **Bob Fioretti**:

The applicant referenced above has requested the use of the public right-of-way for a **kiosk(s)**. An ordinance has been prepared by the Department of Business Affairs and Consumer Protection – Business Assistance Center - Public Way Use Unit for presentation to the City Council. Because this request was made for properties located in your ward, as approved by you as per the attached, I respectfully request that you introduce the attached ordinance at the next City Council meeting.

If you have any questions regarding this ordinance, please contact Anthony Bertuca at (312) 744-5506.

Department of Business Affairs and Consumer Protection

Office of the City Clerk

O2013-2673

Office of the City Clerk

City Council Document Tracking Sheet

Meeting Date:	4/10/2013
Sponsor(s):	Fioretti, Bob (2)
Type:	Ordinance
Title:	Grant(s) of privilege in public way for One Congress Center LP - building
Committee(s) Assignment:	Committee on Transportation and Public Way

ORDINANCE
ONE CONGRESS CENTER LP
Acct. No. 379079 - 1
Permit No. 1104938

Be It Ordained by the City Council of the City of Chicago:

SECTION 1. Permission and authority are hereby given and granted to ONE CONGRESS CENTER LP, upon the terms and subject to the conditions of this ordinance to maintain and use, as now constructed, one (1) Building Projection(s) projecting over the public right-of-way adjacent to its premises known as 401 S. State St..

Said Building Projection(s) at E. Congress Parkway measure(s):

One (1) at one hundred forty-three point nine seven (143.97) feet in length, and sixteen point five (16.5) feet in width for a total of two thousand three hundred seventy-five point five one (2375.51) square feet. Existing building projection is approximately twenty-two (22) feet above grade level. Building projection consist of office space from floors second (2^{nd}) through eighth (8^{th}) plus attic containing piping.

The location of said privilege shall be as shown on prints kept on file with the Department of Business Affairs and Consumer Protection and the Office of the City Clerk.

Said privilege shall be constructed in accordance with plans and specifications approved by the Department of Planning and Development and Department of Transportation (Division of Project Development).

This grant of privilege in the public way shall be subject to the provisions of Section 10-28-015 and all other required provisions of the Municipal Code of Chicago.

The grantee shall pay to the City of Chicago as compensation for the privilege #1104938 herein granted the sum of two thousand nine hundred sixty-five ($2,965.00) per annum in advance.

A 25% penalty will be added for payments received after due date.


The permit holder agrees to hold the City of Chicago harmless for any damage, relocation or replacement costs associated with damage, relocation or removal of private property caused by the City performing work in the public way.

Authority herein given and granted for a period of five (5) years from and after Date of Passage.

Alderman _____

Bob Fioretti 2nd Ward

Congress Occupied Space
2nd Floor to Roof
143.97 feet by 16.5 feet by 111.9 feet

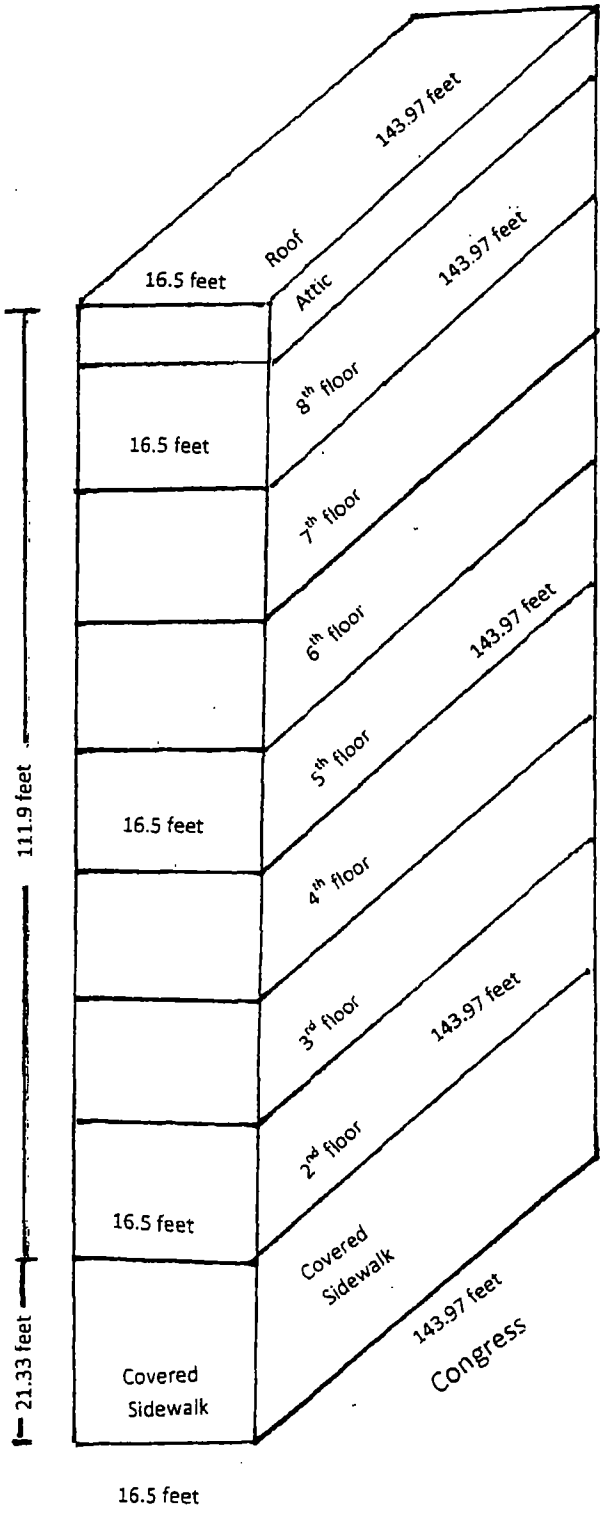

Department of Business Affairs and Consumer Protection
Business Assistance Center- Public Way Use Unit
City Hall - 121 N. LaSalle Street Room 800 • Chicago, IL 60602
(312)-74-GOBIZ (312-744-6249) • (312) 744-1944 (TTY)
http://www.cityofchicago.org/bacp

04/10/2013

Alderman **Bob Fioretti**
Ward # **02**
City of Chicago
City Hall, Room **300**
121 North LaSalle Street
Chicago, Illinois 60602

Re: An ordinance to use and maintain a portion of the public right-of-way for **one (1) building projection(s)** for **ONE CONGRESS CENTER LP**, adjacent to the premises known as **401 S. State St.**.

Dear Alderman **Bob Fioretti**:

The applicant referenced above has requested the use of the public right-of-way for a **building projection(s)**. An ordinance has been prepared by the Department of Business Affairs and Consumer Protection – Business Assistance Center - Public Way Use Unit for presentation to the City Council. Because this request was made for properties located in your ward, as approved by you as per the attached, I respectfully request that you introduce the attached ordinance at the next City Council meeting.

If you have any questions regarding this ordinance, please contact Anthony Bertuca at (312) 744-5506.

Department of Business Affairs and Consumer Protection

Office of the City Clerk

O2013-2675

Office of the City Clerk

City Council Document Tracking Sheet

Meeting Date:	4/10/2013
Sponsor(s):	Fioretti, Bob (2)
Type:	Ordinance
Title:	Grant(s) of privilege in public way for Rush University Medical Center
Committee(s) Assignment:	Committee on Transportation and Public Way

ORDINANCE
RUSH UNIVERSITY MEDICAL CENTER
Acct. No. 62954 - 8
Permit No. 1104092

Be It Ordained by the City Council of the City of Chicago:

SECTION 1. Permission and authority are hereby given and granted to RUSH UNIVERSITY MEDICAL CENTER, upon the terms and subject to the conditions of this ordinance to maintain and use, as now constructed, one (1) Tunnel(s) under the public right-of-way adjacent to its premises known as 1611 W. Harrison St..

Said Tunnel(s) at W. HARRISON STREET measure(s):
One (1) at eighty-three (83) feet in length, and one hundred twenty (120) feet in width for a total of nine thousand nine hundred sixty (9960) square feet.

Existing tunnel connect the loading dock located at the Othopedic Ambulatory Building and provide steam and emergency power from the Central Energy Plant to the hospital East Atrium Building. Existing tunnel have restricted access and is not for public use.

The location of said privilege shall be as shown on prints kept on file with the Department of Business Affairs and Consumer Protection and the Office of the City Clerk.

Said privilege shall be constructed in accordance with plans and specifications approved by the Department of Planning and Development and Department of Transportation (Office of Underground Coordination).

This grant of privilege in the public way shall be subject to the provisions of Section 10-28-015 and all other required provisions of the Municipal Code of Chicago.

The grantee shall pay to the City of Chicago as compensation for the privilege #1104092 herein granted the sum of three thousand one hundred eight ($3,108.00) per annum in advance.


A 25% penalty will be added for payments received after due date.

The permit holder agrees to hold the City of Chicago harmless for any damage, relocation or replacement costs associated with damage, relocation or removal of private property caused by the City performing work in the public way.

Authority herein given and granted for a period of five (5) years from and after 01/09/2013.


Alderman

Bob Fioretti 2nd Ward

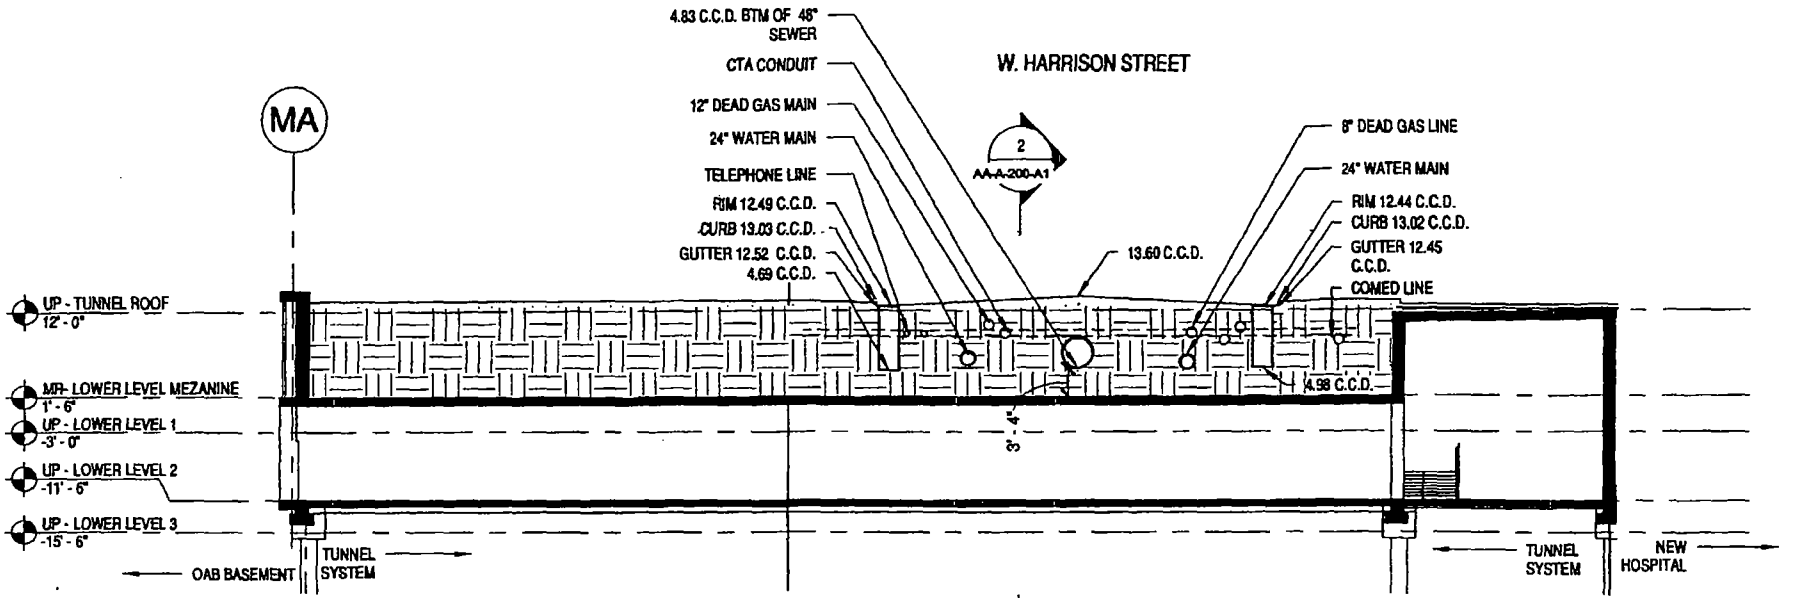

3 TUNNEL SECTION NORTH / SOUTH

1/16" - 1'-0"

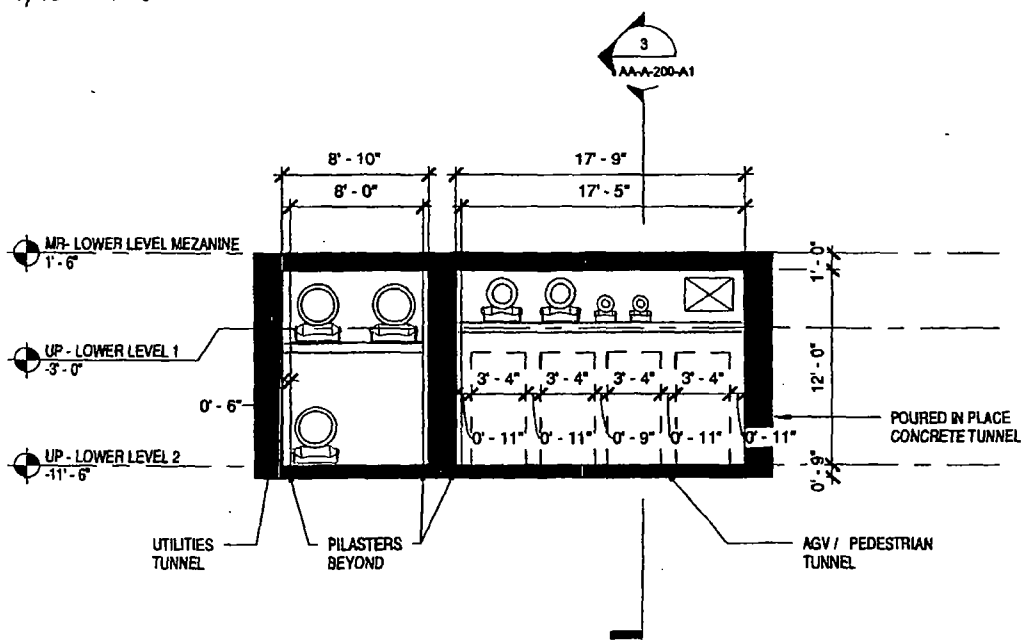

2 TUNNEL SECTION EAST/WEST

1/8" - 1'-0"

Department of Business Affairs and Consumer Protection
Business Assistance Center- Public Way Use Unit
City Hall - 121 N. LaSalle Street Room 800 • Chicago, IL 60602
(312)-74-GOBIZ (312-744-6249) • (312) 744-1944 (TTY)
http://www.cityofchicago.org/bacp

04/10/2013

Alderman **Bob Fioretti**
Ward # **02**
City of Chicago
City Hall, Room **300**
121 North LaSalle Street
Chicago, Illinois 60602

Re: An ordinance to use and maintain a portion of the public right-of-way for **one (1) tunnel(s)** for **RUSH UNIVERSITY MEDICAL CENTER**, adjacent to the premises known as **1611 W. Harrison St.**.

Dear Alderman **Bob Fioretti**:

The applicant referenced above has requested the use of the public right-of-way for a **tunnel(s)**. An ordinance has been prepared by the Department of Business Affairs and Consumer Protection – Business Assistance Center - Public Way Use Unit for presentation to the City Council. Because this request was made for properties located in your ward, as approved by you as per the attached, I respectfully request that you introduce the attached ordinance at the next City Council meeting.

If you have any questions regarding this ordinance, please contact Anthony Bertuca at (312) 744-5506.

Department of Business Affairs and Consumer Protection

Office of the City Clerk

O2013-2676

Office of the City Clerk

City Council Document Tracking Sheet

Meeting Date:	4/10/2013
Sponsor(s):	Fioretti, Bob (2)
Type:	Ordinance
Title:	Grant(s) of privilege in public way for 319-321 Jefferson Street LLC
Committee(s) Assignment:	Committee on Transportation and Public Way

ORDINANCE
319-321 JEFFERSON STREET, LLC
Acct. No. 379684 - 1
Permit No. 1105472

Be It Ordained by the City Council of the City of Chicago:

SECTION 1. Permission and authority are hereby given and granted to 319-321 JEFFERSON STREET, LLC, upon the terms and subject to the conditions of this ordinance to maintain and use, as now constructed, one (1) Fire Escape(s) projecting over the public right-of-way adjacent to its premises known as 319 S. Jefferson St..

Said Fire Escape(s) at S. Jefferson Street measure(s):
One (1) at eighteen (18) feet in length, and two point five (2.5) feet in width for a total of forty-five (45) square feet. Existing fire escape is fourteen (14) feet above grade3 level.

The location of said privilege shall be as shown on prints kept on file with the Department of Business Affairs and Consumer Protection and the Office of the City Clerk.

Said privilege shall be constructed in accordance with plans and specifications approved by the Department of Transportation (Division of Project Development).

This grant of privilege in the public way shall be subject to the provisions of Section 10-28-015 and all other required provisions of the Municipal Code of Chicago.

The grantee shall pay to the City of Chicago as compensation for the privilege #1105472 herein granted the sum of four hundred ($400.00) per annum in advance.

A 25% penalty will be added for payments received after due date.


The permit holder agrees to hold the City of Chicago harmless for any damage, relocation or replacement costs associated with damage, relocation or removal of private property caused by the City performing work in the public way.

Authority herein given and granted for a period of five (5) years from and after Date of Passage.

Alderman _____

Bob Fioretti 2nd Ward

APPLICATION TO USE THE PUBLIC RIGHT OF WAY

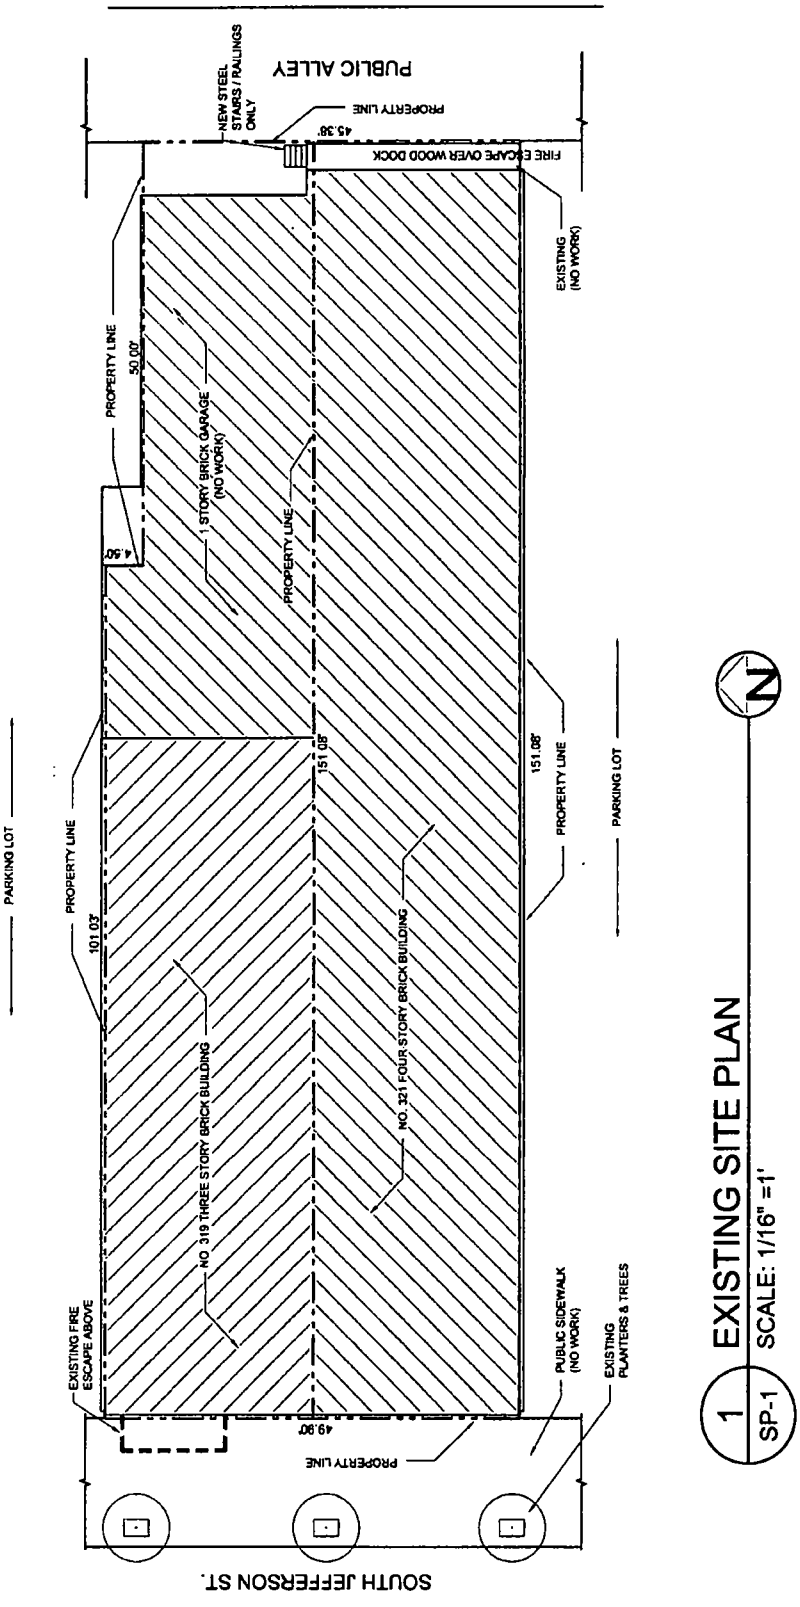

Department of Business Affairs and Consumer Protection
Business Assistance Center- Public Way Use Unit
City Hall- 121 N. LaSalle Street Room 800 • Chicago, IL 60602
(312)-74-GOBIZ (312-744-6249) • (312) 744-1944 (TTY)
http://www.cityofchicago.org/bacp

04/10/2013

Alderman **Bob Fioretti**
Ward # **02**
City of Chicago
City Hall, Room **300**
121 North LaSalle Street
Chicago, Illinois 60602

Re: An ordinance to use and maintain a portion of the public right-of-way for **one (1) fire escape(s)** for **319-321 JEFFERSON STREET, LLC**, adjacent to the premises known as **319 S. Jefferson St.**.

Dear Alderman **Bob Fioretti**:

The applicant referenced above has requested the use of the public right-of-way for a **fire escape(s)**. An ordinance has been prepared by the Department of Business Affairs and Consumer Protection – Business Assistance Center - Public Way Use Unit for presentation to the City Council. Because this request was made for properties located in your ward, as approved by you as per the attached, I respectfully request that you introduce the attached ordinance at the next City Council meeting.

If you have any questions regarding this ordinance, please contact Anthony Bertuca at (312) 744-5506.

Department of Business Affairs and Consumer Protection

Office of the City Clerk

O2013-2678

Office of the City Clerk

City Council Document Tracking Sheet

Meeting Date:	4/10/2013
Sponsor(s):	Dowell, Pat (3)
Type:	Ordinance
Title:	Grant(s) of privilege in public way for Ameri-Mex Insurance Agency
Committee(s) Assignment:	Committee on Transportation and Public Way

ORDINANCE
AMERI-MEX INSUARNCE AGENCY
Acct. No. 379300 - 1
Permit No. 1105158

Be It Ordained by the City Council of the City of Chicago:

SECTION 1. Permission and authority are hereby given and granted to AMERI-MEX INSUARNCE AGENCY, upon the terms and subject to the conditions of this ordinance to maintain and use two (2) sign(s) projecting over the public right-of-way attached to its premises known as 4600 S. Ashland Ave..

Said sign structure(s) measures as follows; along W. 46th Street:
One (1) at twelve (12) feet in length, three point five (3.5) feet in height and nine point four two (9.42) feet above grade level.

Said sign structure(s) measures as follows; along S. Ashland:
One (1) at eighteen (18) feet in length, three point five (3.5) feet in height and nine point four two (9.42) feet above grade level.

The location of said privilege shall be as shown on prints kept on file with the Department of Business Affairs and Consumer Protection and the Office of the City Clerk.

Said privilege shall be constructed in accordance with plans and specifications approved by the Department of Transportation (Division of Project Development) and Zoning Department - Signs.

This grant of privilege in the public way shall be subject to the provisions of Section 10-28-015 and all other required provisions of the Municipal Code of Chicago.

The grantee shall pay to the City of Chicago as compensation for the privilege #1105158 herein granted the sum of six hundred ($600.00) per annum in advance.


A 25% penalty will be added for payments received after due date.

The permit holder agrees to hold the City of Chicago harmless for any damage, relocation or replacement costs associated with damage, relocation or removal of private property caused by the City performing work in the public way.

Authority herein given and granted for a period of five (5) years from and after Date of Passage.

Alderman Pat Dowell

Pat Dowell 3rd Ward

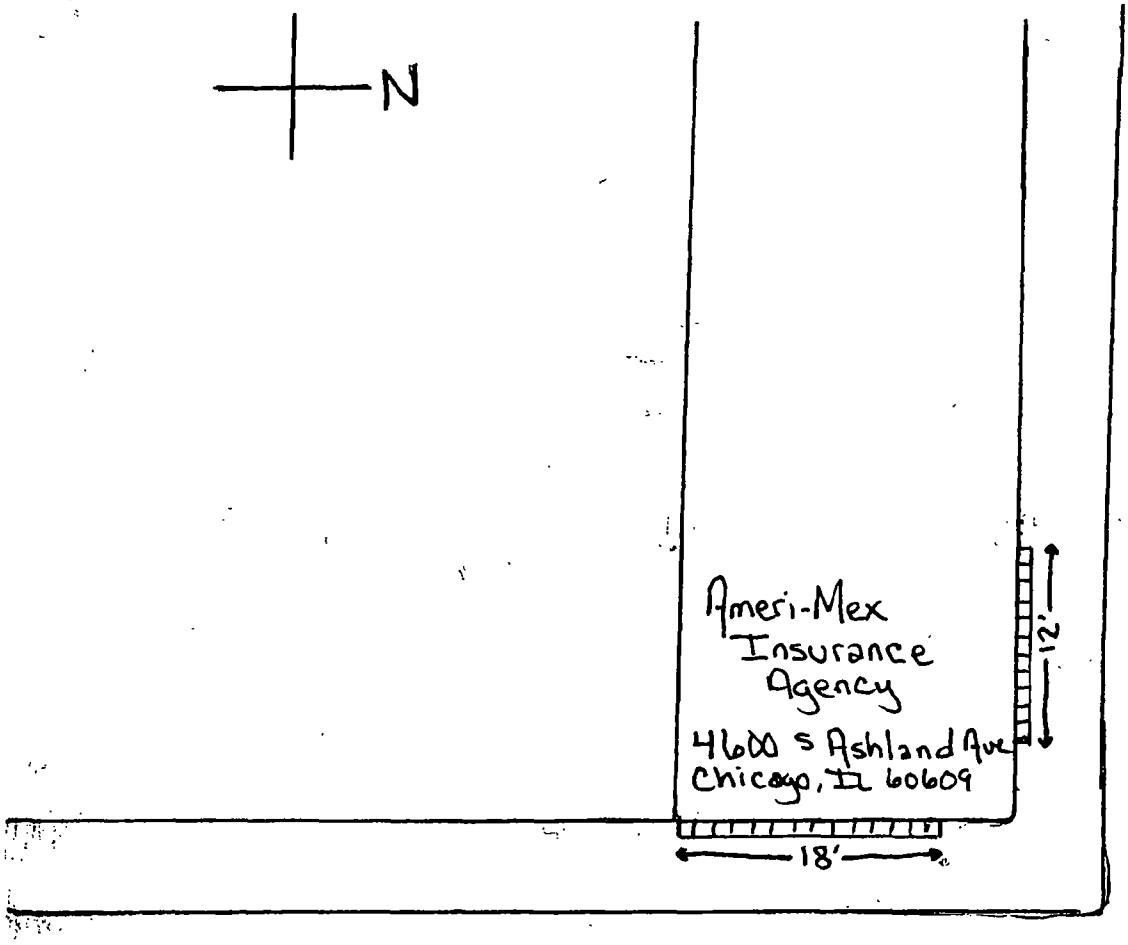

46th St

Ashland Ave

Department of Business Affairs and Consumer Protection
Business Assistance Center - Public Way Use Unit
City Hall - 121 N. LaSalle Street, Room 800 • Chicago, IL 60602
(312)-74-GOBIZ. (312-744-6249) • (312) 744-1944 (TTY)
http://www.cityofchicago.org/bacp

04/10/2013

Alderman **Pat Dowell**
Ward # **03**
City of Chicago
City Hall, Room **300**
121 North LaSalle Street
Chicago, Illinois 60602

Re: An ordinance to use and maintain a portion of the public right-of-way for **two (2) sign(s)** for **AMERI-MEX INSUARNCE AGENCY**, adjacent to the premises known as **4600 S. Ashland Ave.**.

Dear Alderman **Pat Dowell**:

The applicant referenced above has requested the use of the public right-of-way for a **sign(s)**. An ordinance has been prepared by the Department of Business Affairs and Consumer Protection – Business Assistance Center - Public Way Use Unit for presentation to the City Council. Because this request was made for properties located in your ward, as approved by you as per the attached, I respectfully request that you introduce the attached ordinance at the next City Council meeting.

If you have any questions regarding this ordinance, please contact Anthony Bertuca at (312) 744-5506.

Department of Business Affairs and Consumer Protection

Office of the City Clerk

O2013-2681

Office of the City Clerk

City Council Document Tracking Sheet

Meeting Date:	4/10/2013
Sponsor(s):	Dowell, Pat (3)
Type:	Ordinance
Title:	Grant(s) of privilege in public way for Prairie District Lofts Condominium Association
Committee(s) Assignment:	Committee on Transportation and Public Way

ORDINANCE
PRAIRIE DISTRICT LOFTS CONDOMINIUM ASSOCIATION
Acct. No. 201661 - 1
Permit No. 1105505

Be It Ordained by the City Council of the City of Chicago:

SECTION 1. Permission and authority are hereby given and granted to PRAIRIE DISTRICT LOFTS CONDOMINIUM ASSOCIATION, upon the terms and subject to the conditions of this ordinance to maintain and use, as now constructed, thirteen (13) Balcony(s) projecting over the public right-of-way adjacent to its premises known as 1727 S. Indiana Ave..

Said Balcony(s) at E. 18th Street measure(s):
Three (3) at eleven (11) feet in length, and four (4) feet in width for a total of one hundred thirty-two (132) square feet.

Said Balcony(s) at S. Indiana Avenue measure(s):
Four (4) at eleven (11) feet in length, and four (4) feet in width for a total of one hundred seventy-six (176) square feet.

Said Balcony(s) at Public Alley measure(s):
Six (6) at eleven (11) feet in length, and four (4) feet in width for a total of two hundred sixty-four (264) square feet.

The location of said privilege shall be as shown on prints kept on file with the Department of Business Affairs and Consumer Protection and the Office of the City Clerk.

Said privilege shall be constructed in accordance with plans and specifications approved by the Department of Planning and Development and Department of Transportation (Division of Project Development).

This grant of privilege in the public way shall be subject to the provisions of Section 10-28-015 and all other required provisions of the Municipal Code of Chicago.

The grantee shall pay to the City of Chicago as compensation for the privilege #1105505 herein granted the sum of nine hundred seventy-five ($975.00) per annum in advance.


A 25% penalty will be added for payments received after due date.

The permit holder agrees to hold the City of Chicago harmless for any damage, relocation or replacement costs associated with damage, relocation or removal of private property caused by the City performing work in the public way.

Authority herein given and granted for a period of five (5) years from and after 11/05/2007.

Alderman Pat Dowell

~~Brendan Reilly 42nd Ward~~
Pat Dowell, 3rd

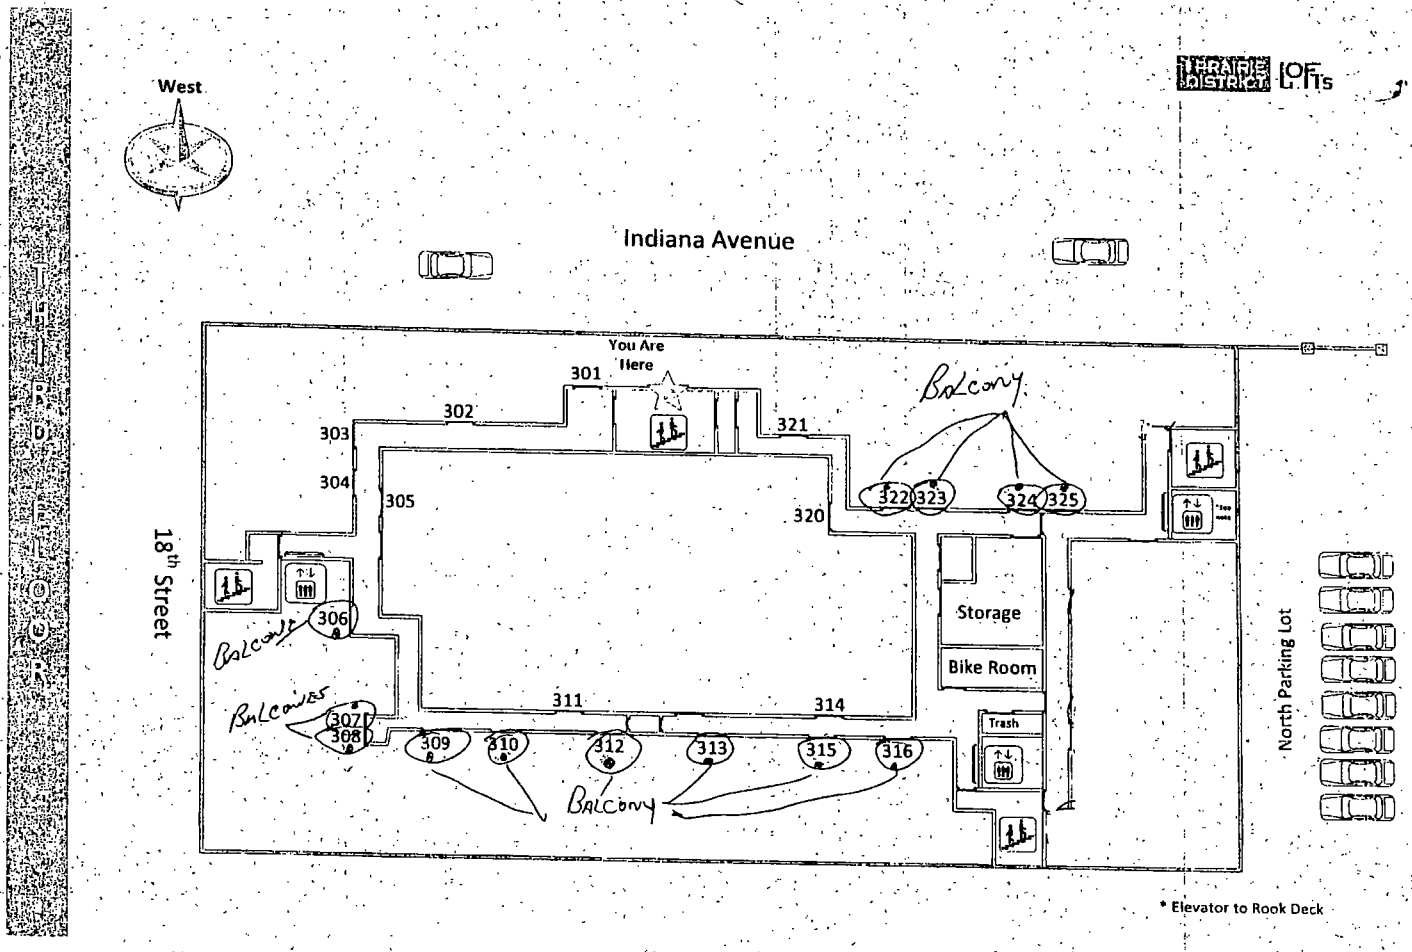
West
Indiana Avenue
You Are Here
301
302
303
304
305
306
307
308
309
310
311
312
313
314
315
316
320
321
322
323
324
325
Balcony
Balconies
Balcony
Storage
Bike Room
Trash
18th Street
North Parking Lot
* Elevator to Rook Deck

Department of Business Affairs and Consumer Protection
Business Assistance Center - Public Way Use Unit
City Hall - 121 N. LaSalle Street, Room 800 • Chicago, IL 60602
(312)-74-GOBIZ (312-744-6249) • (312) 744-1944 (TTY)
http://www.cityofchicago.org/bacp

04/10/2013

Alderman **Brendan Reilly**
Ward # **42**
City of Chicago
City Hall, Room **306**
121 North LaSalle Street
Chicago, Illinois 60602

Re: An ordinance to use and maintain a portion of the public right-of-way for **thirteen (13) balcony(ies)** for **PRAIRIE DISTRICT LOFTS CONDOMINIUM ASSOCIATION**, adjacent to the premises known as **1727 S. Indiana Ave.**.

Dear Alderman **Brendan Reilly**:

The applicant referenced above has requested the use of the public right-of-way for a **balcony(ies)**. An ordinance has been prepared by the Department of Business Affairs and Consumer Protection – Business Assistance Center - Public Way Use Unit for presentation to the City Council. Because this request was made for properties located in your ward, as approved by you as per the attached, I respectfully request that you introduce the attached ordinance at the next City Council meeting.

If you have any questions regarding this ordinance, please contact Anthony Bertuca at (312) 744-5506.

Department of Business Affairs and Consumer Protection

Office of the City Clerk

O2013-2682

Office of the City Clerk

City Council Document Tracking Sheet

Meeting Date:	4/10/2013
Sponsor(s):	Dowell, Pat (3)
Type:	Ordinance
Title:	Grant(s) of privilege in public way for Illinois Institute of Technology
Committee(s) Assignment:	Committee on Transportation and Public Way

ORDINANCE
ILLINOIS INSTITUTE OF TECHNOLOGY
Acct. No. 63395 - 6
Permit No. 1105436

Be It Ordained by the City Council of the City of Chicago:

SECTION 1. Permission and authority are hereby given and granted to ILLINOIS INSTITUTE OF TECHNOLOGY, upon the terms and subject to the conditions of this ordinance to maintain and use, as now constructed, one (1) Pipe(s) under the public right-of-way adjacent to its premises known as 3303 S. State St..

Said Pipe(s) at E. 33rd Street measure(s):

One (1) at sixty-six (66) feet in length, and two point five (2.5) feet in diameter. Existing chilled water pipe with a ten (10) feet diameter PVC jacket run under East 33rd Street.

The location of said privilege shall be as shown on prints kept on file with the Department of Business Affairs and Consumer Protection and the Office of the City Clerk.

Said privilege shall be constructed in accordance with plans and specifications approved by the Department of Transportation (Office of Underground Coordination) and Department of Water Management.

This grant of privilege in the public way shall be subject to the provisions of Section 10-28-015 and all other required provisions of the Municipal Code of Chicago.

The grantee shall pay to the City of Chicago as compensation for the privilege #1105436 herein granted the sum of four hundred ($400.00) per annum in advance.


A 25% penalty will be added for payments received after due date.

The permit holder agrees to hold the City of Chicago harmless for any damage, relocation or replacement costs associated with damage, relocation or removal of private property caused by the City performing work in the public way.

Authority herein given and granted for a period of five (5) years from and after 03/05/2013.

Alderman Pat Dowell

Pat Dowell 3rd Ward

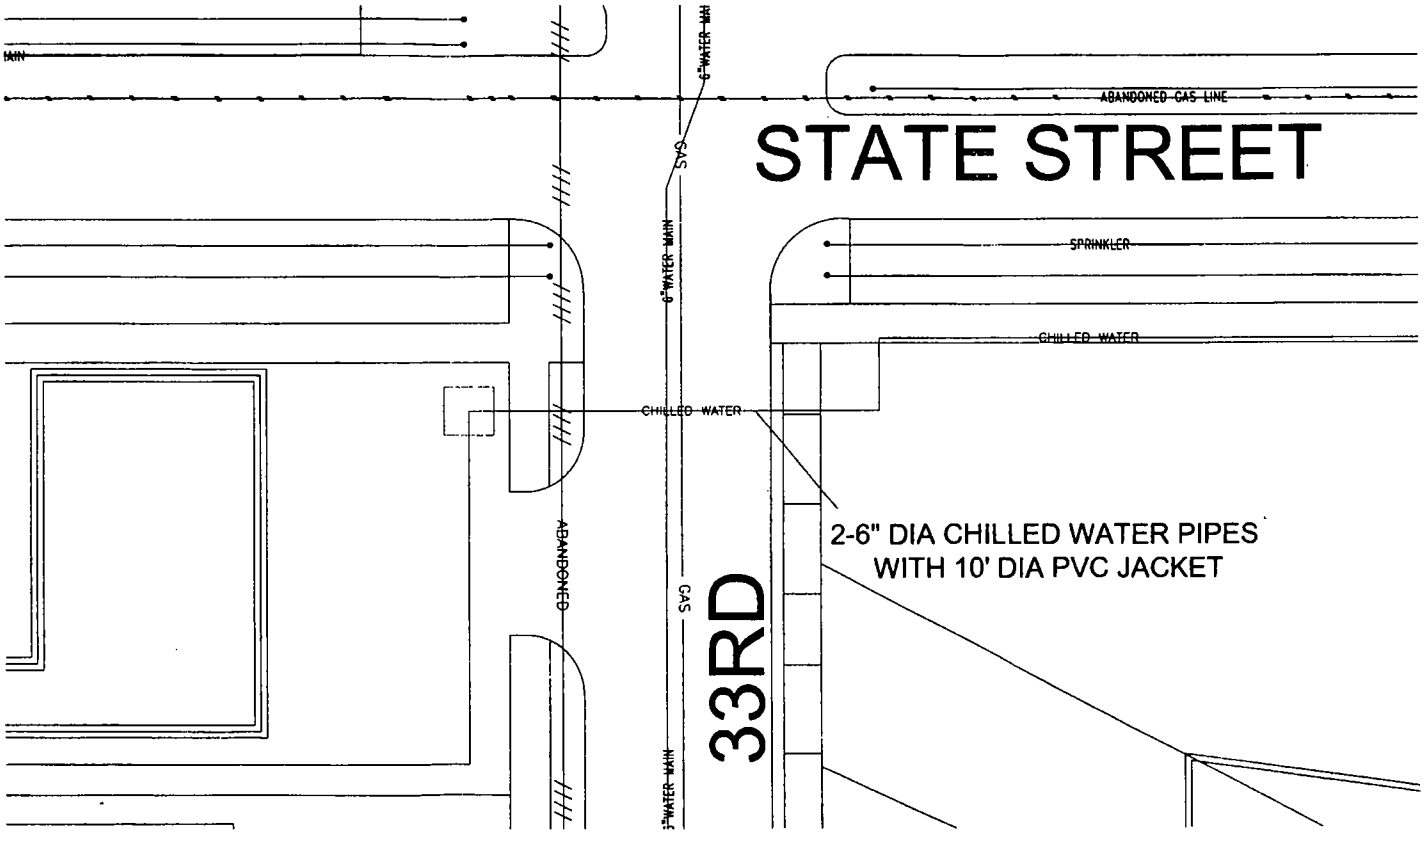

ILLINOIS INSTITUTE OF TECHNOLOGY

ILLINOIS INSTITUTE OF TECHNOLOGY
CAMPUS SITE PLAN

03-12-13
NONE

C-00

Department of Business Affairs and Consumer Protection
Business Assistance Center- Public Way Use Unit
City Hall- 121 N. LaSalle Street Room 800 • Chicago, IL 60602
(312)-74-GOBIZ (312-744-6249) • (312) 744-1944 (TTY)
http://www.cityofchicago.org/bacp

04/10/2013

Alderman **Pat Dowell**
Ward # **03**
City of Chicago
City Hall, Room **300**
121 North LaSalle Street
Chicago, Illinois 60602

Re: An ordinance to use and maintain a portion of the public right-of-way for **one (1) pipe(s)** for **ILLINOIS INSTITUTE OF TECHNOLOGY**, adjacent to the premises known as **3303 S. State St.**.

Dear Alderman **Pat Dowell**:

The applicant referenced above has requested the use of the public right-of-way for a **pipe(s)**. An ordinance has been prepared by the Department of Business Affairs and Consumer Protection – Business Assistance Center - Public Way Use Unit for presentation to the City Council. Because this request was made for properties located in your ward, as approved by you as per the attached, I respectfully request that you introduce the attached ordinance at the next City Council meeting.

If you have any questions regarding this ordinance, please contact Anthony Bertuca at (312) 744-5506.

Department of Business Affairs and Consumer Protection

Office of the City Clerk

O2013-2683

Office of the City Clerk

City Council Document Tracking Sheet

Meeting Date:	4/10/2013
Sponsor(s):	Dowell, Pat (3)
Type:	Ordinance
Title:	Grant(s) of privilege in public way for Ziad Certified Foods
Committee(s) Assignment:	Committee on Transportation and Public Way

ORDINANCE
ZIAD CERTIFIED FOODS
Acct. No. 4213 - 1
Permit No. 1093738

Be It Ordained by the City Council of the City of Chicago:

SECTION 1. Permission and authority are hereby given and granted to ZIAD CERTIFIED FOODS, upon the terms and subject to the conditions of this ordinance to maintain and use one (1) sign(s) projecting over the public right-of-way attached to its premises known as 513 E. 47th St..

Said sign structure(s) measures as follows; along E. 47th Street:
One (1) at six (6) feet in length, four (4) feet in height and twelve (12) feet above grade level.

The location of said privilege shall be as shown on prints kept on file with the Department of Business Affairs and Consumer Protection and the Office of the City Clerk.

Said privilege shall be constructed in accordance with plans and specifications approved by the Department of Transportation (Division of Project Development) and Zoning Department - Signs.

This grant of privilege in the public way shall be subject to the provisions of Section 10-28-015 and all other required provisions of the Municipal Code of Chicago.

The grantee shall pay to the City of Chicago as compensation for the privilege #1093738 herein granted the sum of one hundred ($100.00) per annum **to commence (1) one year after passage.**


A 25% penalty will be added for payments received after due date.

The permit holder agrees to hold the City of Chicago harmless for any damage, relocation or replacement costs associated with damage, relocation or removal of private property caused by the City performing work in the public way.

Authority herein given and granted for a period of five (5) years from and after Date of Passage.

Alderman Pat Dowell

Pat Dowell 3rd Ward

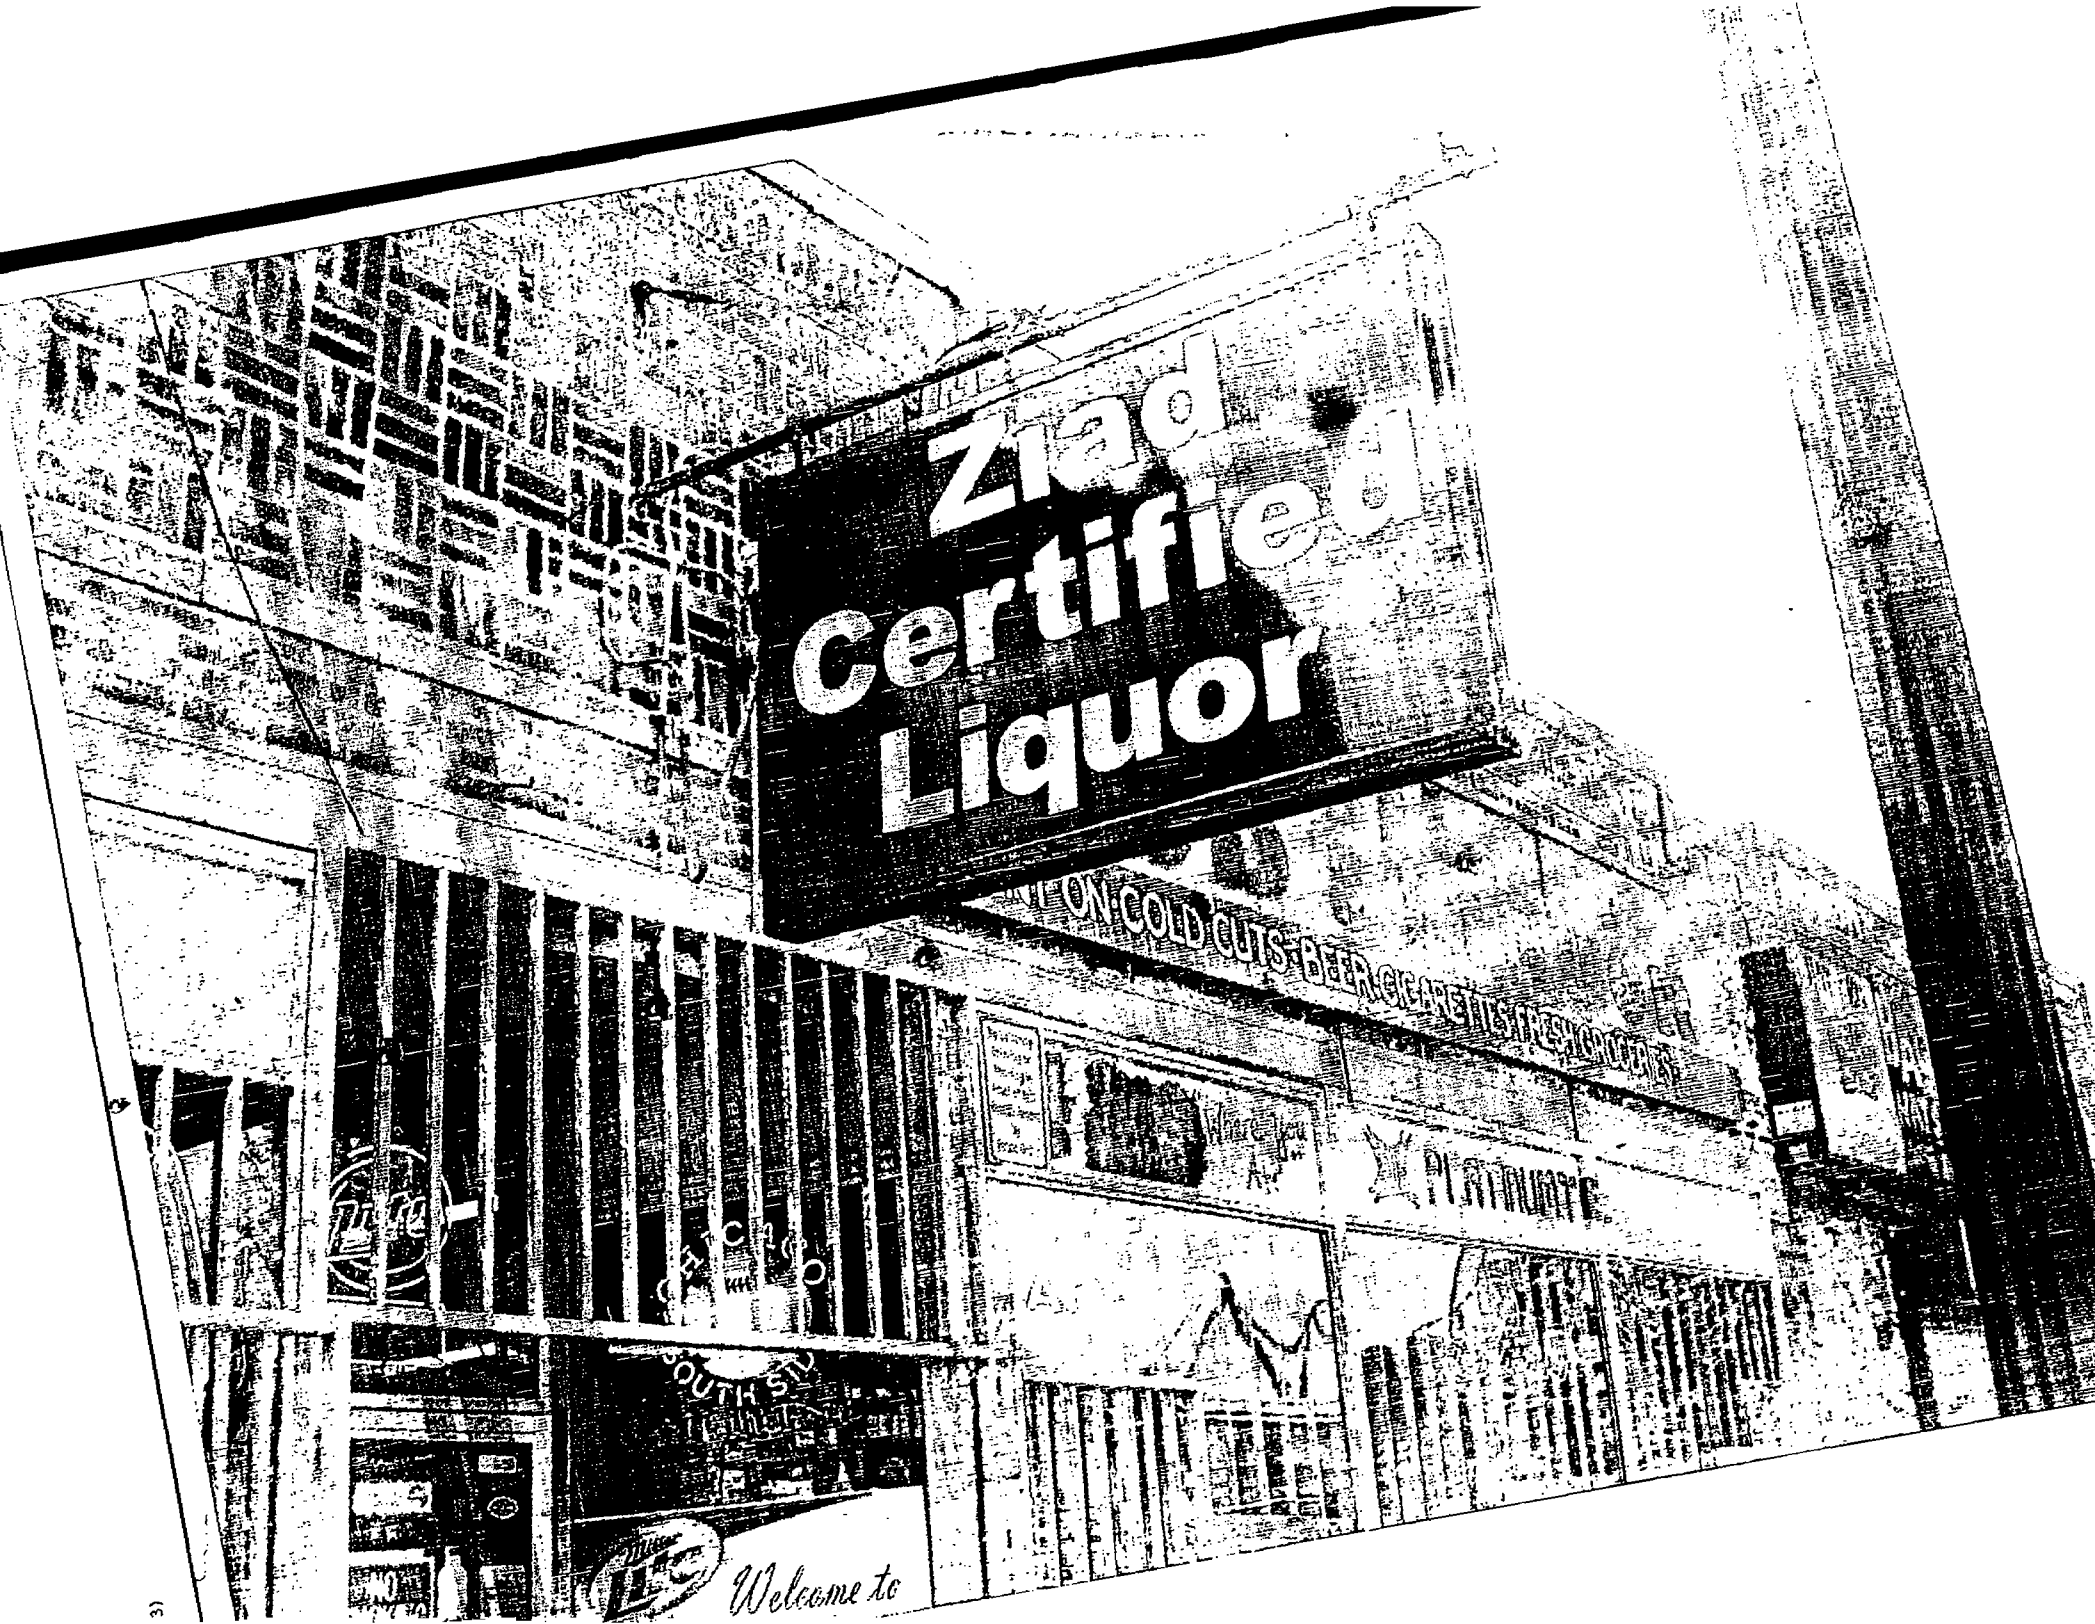
Zia
certified
Liquor
SOUTH ST
Welcome to

Department of Business Affairs and Consumer Protection
Business Assistance Center - Public Way Use Unit
City Hall - 121 N LaSalle Street, Room 800 • Chicago, IL 60602
(312)-74-GOBIZ (312-744-6249) • (312) 744-1944 (TTY)
http //www cityofchicago org/baep

04/10/2013

Alderman **Pat Dowell**
Ward # **03**
City of Chicago
City Hall, Room **300**
121 North LaSalle Street
Chicago, Illinois 60602

Re: An ordinance to use and maintain a portion of the public right-of-way for **one (1) sign(s)** for **ZIAD CERTIFIED FOODS**, adjacent to the premises known as **513 E. 47th St.**.

Dear Alderman **Pat Dowell**:

The applicant referenced above has requested the use of the public right-of-way for a **sign(s)**. An ordinance has been prepared by the Department of Business Affairs and Consumer Protection – Business Assistance Center - Public Way Use Unit for presentation to the City Council. Because this request was made for properties located in your ward, as approved by you as per the attached, I respectfully request that you introduce the attached ordinance at the next City Council meeting.

If you have any questions regarding this ordinance, please contact Anthony Bertuca at (312) 744-5506.

Department of Business Affairs and Consumer Protection

Office of the City Clerk

O2013-2684

Office of the City Clerk

City Council Document Tracking Sheet

Meeting Date:	4/10/2013
Sponsor(s):	Burns, William D. (4)
Type:	Ordinance
Title:	Grant(s) of privilege in public way for University of Chicago, The - 1103731
Committee(s) Assignment:	Committee on Transportation and Public Way

ORDINANCE
THE UNIVERSITY OF CHICAGO
Acct. No. 63878 - 92
Permit No. 1103731

Be It Ordained by the City Council of the City of Chicago:

SECTION 1. Permission and authority are hereby given and granted to THE UNIVERSITY OF CHICAGO, upon the terms and subject to the conditions of this ordinance to maintain and use one (1) sign(s) projecting over the public right-of-way attached to its premises known as 1168-72 E. 55th St..

Said sign structure(s) measures as follows; along East 55th Street:
One (1) at twenty point one seven (20.17) feet in length, one point five (1.5) feet in height and thirteen point five (13.5) feet above grade level.

The location of said privilege shall be as shown on prints kept on file with the Department of Business Affairs and Consumer Protection and the Office of the City Clerk

Said privilege shall be constructed in accordance with plans and specifications approved by the Department of Transportation (Division of Project Development) and Zoning Department- Signs.

This grant of privilege in the public way shall be subject to the provisions of Section 10-28-015 and all other required provisions of the Municipal Code of Chicago.

The grantee shall pay to the City of Chicago as compensation for the privilege #1103731 herein granted the sum of three hundred ($300.00) per annum in advance.

A 25% penalty will be added for payments received after due date

The permit holder agrees to hold the City of Chicago harmless for any damage, relocation or replacement costs associated with damage, relocation or removal of private property caused by the City performing work in the public way.

Authority herein given and granted for a period offive (5) years from and after Date of Passage.

Alderman _____

William D. Burns 4th Ward

REVERSE CHANNEL LETTER SPECIFICATIONS :

Reverse Channel Letters : Routed .090" aluminum faces, .063" x 2" tall returns internally welded construction, seams sealed, drain holes.

Letter Finish : Letter interiors painted "White" enamel, exteriors vertical grain sanded, clear anodized aluminum.


Letter Backs : Routed 3/16" clear polycarbonite, pin mounted 1" out from building face.

Lighting : Wall lit from LED's in individual letters.

Electrical : 120volt, UL listed & labeled, Sloan "Modular 60" power supplies mounted inside building.

Location . Sign centered between columns left to right and top to bottom on front section of wall (per photo to right).


Total Sign Area is 30.25 Square feet

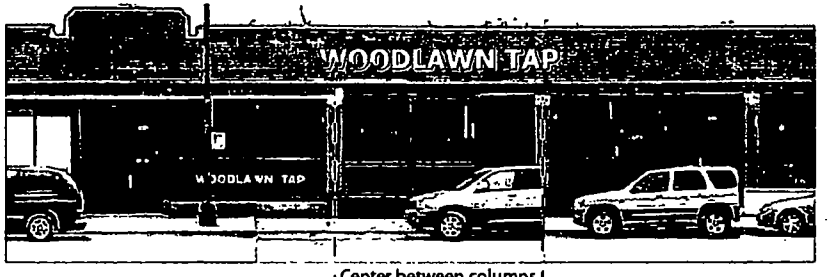

Front Elevation

Center between columns

VOLTAGE
- ☑ 120 Volts
- ■ 277 Volts

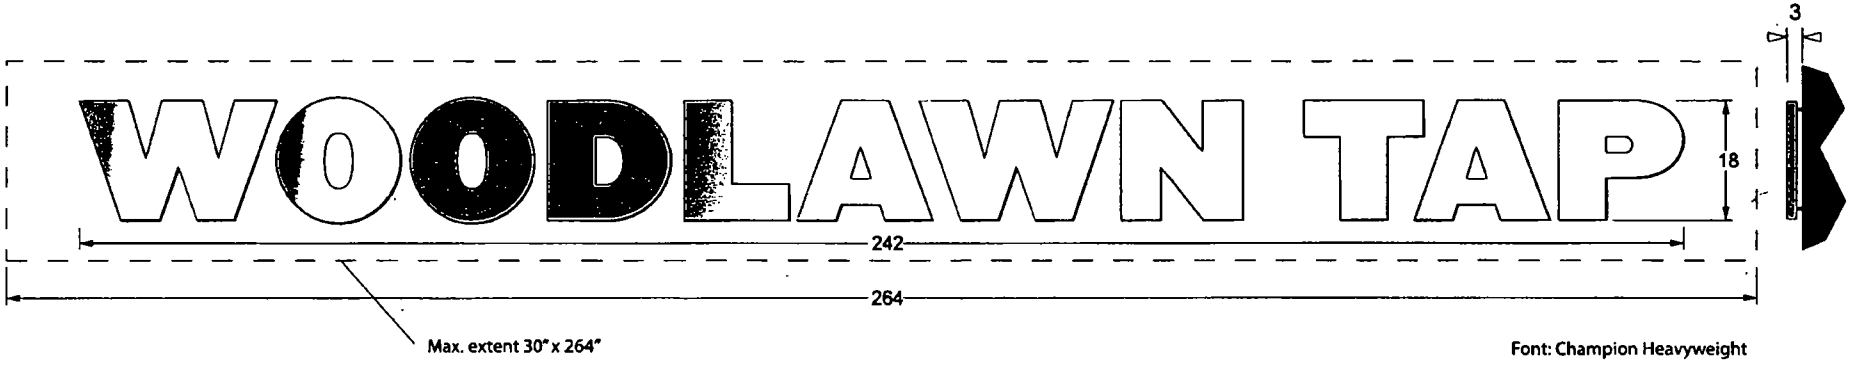

Font: Champion Heavyweight

JNB Signs

Listed
© Copyright

JNB SIGNS INCORPORATED 1221 Venture Drive, Suite 1, Janesville, WI 53546 Phone : 1-800-243-7997 Fax : 1-608-754-7822

This original and unpublished design is copyrighted and the exclusive property of JNB Signs, Inc., and is not to be shared, copied or reproduced in whole or in part without written permission. All sizes and dimensions are shown for correct perspective on a current project and are not to be understood as being exact size or exact scale.

JNB Signs is not responsible for differences in colors between this print and for all product, we will attempt to match colors as closely as possible but minor changes will be made by screen printers and paint shops when painting. Due to current equipment we must color match as close as possible due to different substrates, materials and paints being applied.

CLIENT: University of Chicago | SALESMAN: Matt Stried | CUSTOMERS SIGNATURE: X _____ DATE

JOB SITE: 1160-1174 E 55th Street, Chicago IL | ARTIST: Mike | DATE: 11-02-12 | DRAWING: 04920-06 | 2 of 3 PAGES

Department of Business Affairs and Consumer Protection
Business Assistance Center- Public Way Use Unit
City Hall- 121 N. LaSalle Street Room 800 • Chicago, IL 60602
(312)-74-GOBIZ (312-744-6249) • (312) 744-1944 (TTY)
http://www.cityofchicago.org/bacp

04/10/2013

Alderman **William D. Burns**
Ward # **04**
City of Chicago
City Hall, Room **300**
121 North LaSalle Street
Chicago, Illinois 60602

Re: An ordinance to use and maintain a portion of the public right-of-way for **one (1) sign(s)** for **THE UNIVERSITY OF CHICAGO**, adjacent to the premises known as **1168-72 E. 55th St.**.

Dear Alderman **William D. Burns**:

The applicant referenced above has requested the use of the public right-of-way for a **sign(s)**. An ordinance has been prepared by the Department of Business Affairs and Consumer Protection – Business Assistance Center - Public Way Use Unit for presentation to the City Council. Because this request was made for properties located in your ward, as approved by you as per the attached, I respectfully request that you introduce the attached ordinance at the next City Council meeting.

If you have any questions regarding this ordinance, please contact Anthony Bertuca at (312) 744-5506.

Department of Business Affairs and Consumer Protection

Office of the City Clerk

O2013-2685

Office of the City Clerk

City Council Document Tracking Sheet

Meeting Date:	4/10/2013
Sponsor(s):	Burns, William D. (4)
Type:	Ordinance
Title:	Grant(s) of privilege in public way for University of Chicago, The - 1103730
Committee(s) Assignment:	Committee on Transportation and Public Way

ORDINANCE
THE UNIVERSITY OF CHICAGO
Acct. No. 63878 - 91
Permit No. 1103730

Be It Ordained by the City Council of the City of Chicago:

SECTION 1. Permission and authority are hereby given and granted to THE UNIVERSITY OF CHICAGO, upon the terms and subject to the conditions of this ordinance to maintain and use three (3) sign(s) projecting over the public right-of-way attached to its premises known as 1174 E. 55th St..

Said sign structure(s) measures as follows; along E 55TH ST:
One (1) at nine point four two (9.42) feet in length, two point five (2.5) feet in height and thirteen point five (13.5) feet above grade level.

Said sign structure(s) measures as follows; along E 55TH/S WOODLAWN:
One (1) at two (2) feet in length, two (2) feet in height and thirteen point five (13.5) feet above grade level.

Said sign structure(s) measures as follows; along WOODLAWN:
One (1) at nine point four two (9.42) feet in length, two point five (2.5) feet in height and thirteen point five (13.5) feet above grade level.

The location of said privilege shall be as shown on prints kept on file with the Department of Business Affairs and Consumer Protection and the Office of the City Clerk

Said privilege shall be constructed in accordance with plans and specifications approved by the Department of Transportation (Division of Project Development) and Zoning Department- Signs.

This grant of privilege in the public way shall be subject to the provisions of Section 10-28-015 and all other required provisions of the Municipal Code of Chicago.

The grantee shall pay to the City of Chicago as compensation for the privilege #1103730 herein granted the sum of one hundred seventy-five ($175.00) per annum in advance.

A 25% penalty will be added for payments received after due date.

The permit holder agrees to hold the City of Chicago harmless for any damage, relocation or replacement costs associated with damage, relocation or removal of private property caused by the City performing work in the public way.

Authority herein given and granted for a period of five (5) years from and after Date of Passage.

Alderman _____

William D. Burns 4th Ward

REVERSE CHANNEL LETTER SPECIFICATIONS :

Scope of work: Two sets of reverse channel letters, halo lit.
One .25" thick aluminum stud-mounted 24" round painted medallion 1" off brick surface, Starbucks Logo.

Reverse Channel Letters : Routed .063" aluminum faces, .063" x 2" tall returns
internally welded construction, seams sealed, drain holes.

Letter Finish : Letter interiors prefinished "White" enamel, exteriors clear satin anodized aluminum.


Letter Backs : Routed 3/16" clear polycarbonite, pin mounted 1" out from building face.

Lighting : Wall halo lit from LED strips internally housed in individual letters.

Electrical : 120volt, UL listed & labeled, Sloan "Modular 60" power supplies mounted inside building.

Location : Signs centered left to right and top to bottom on front and side section of wall as drawn.
Logo centered horizontally on angled face of building, vertically centered and aligned with channel letter signs

Total Sign Area is 25.11 Square feet

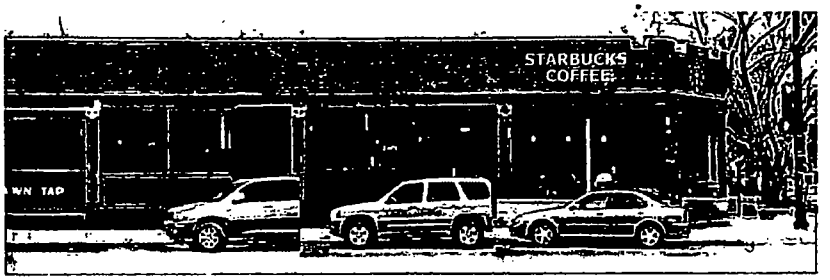


Front Elevation



Side Elevation

VOLTAGE
☐ 120 Volts
■ 277 Volts

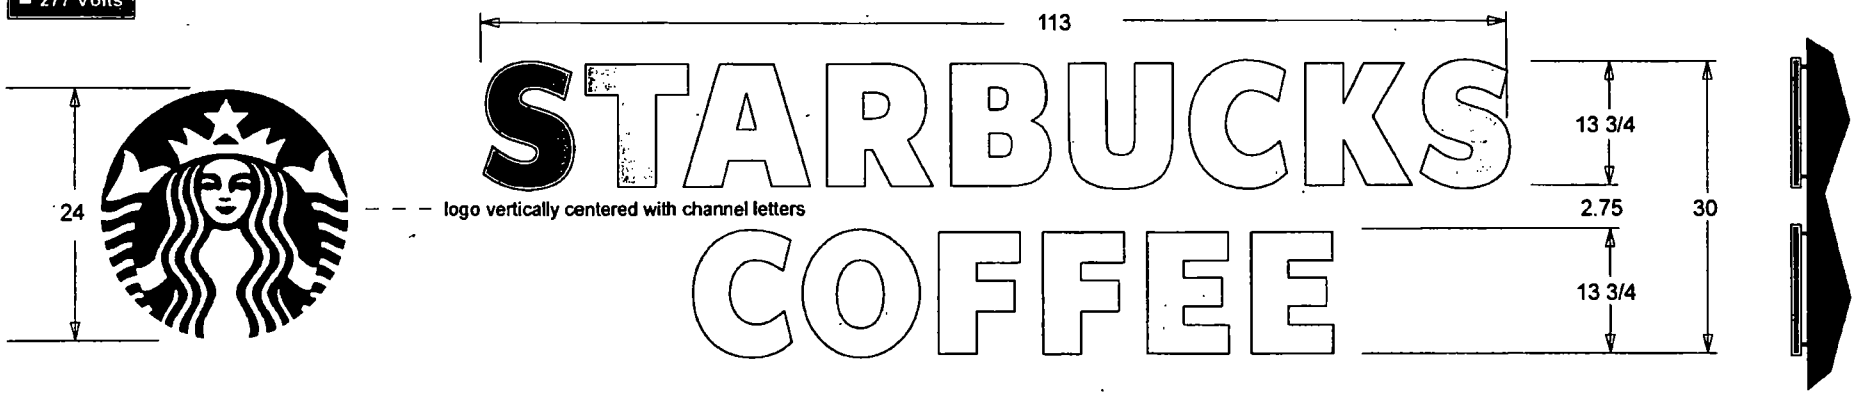

JNB Signs

JNB SIGNS INCORPORATED 1221 Venture Drive, Suite 1, Janesville, WI 53546 Phone : 1-800-243-7997 Fax : 1-608-754-7822


Listed

© Copyright

CLIENT: University of Chicago | SALESMAN: Matt Stried | CUSTOMERS SIGNATURE: X _____ DATE:

JOB SITE: 1160-1174 E 55th Street, Chicago IL | ARTIST: Mike | DATE: 11-02-12 | DRAWING: 04920-05 | 1 of 1

HALO LIT LOGO SPECIFICATIONS :

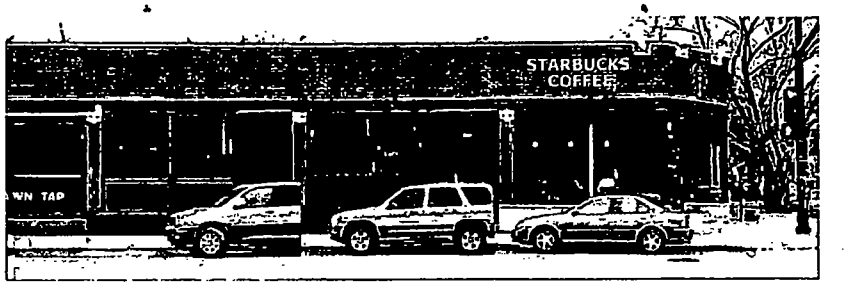

Scope of work: Manufacture and install (1) logo cabinet, halo lit.

Reverse Channel Cabinet: Routed .125" aluminum face, .063" x 3" tall return, 3/16" clear polycarbonite back.

Cabinet Finish: Cabinet interior painted "White" enamel, exteriors vertical grain sanded, clear anodized aluminum.

Logo Face: Gerber Green Opaque vinyl film applied first surface (color to be determined). White block vinyl behind green.
Inside of routed face is backed with 3/16 white acrylic. Block out 3/16" white acrylic
with light diffuser until suitable light output is obtained.
Front illumination is faint in the white areas, just enough to define the logo
White illuminates at night, green is black at night. 1" green trim cap.

Cabinet Back: Routed 3/16" clear polycarbonite, pin mounted 1" out from building face.

Lighting: Logo lit using internal Sloan White LEDs.

Electrical: 120volt, UL listed & labeled, Sloan "Modular 60" power supplies mounted inside building.

Location: Signs centered left to right and top to bottom on front and side section of wall as drawn.
Logo centered horizontally on angled face of building, vertically centered and aligned with channel letter signs

VOLTAGE
☑ 120 Volts
■ 277 Volts


Total Sign Area is 3.14 Square feet




Night view



Applied art

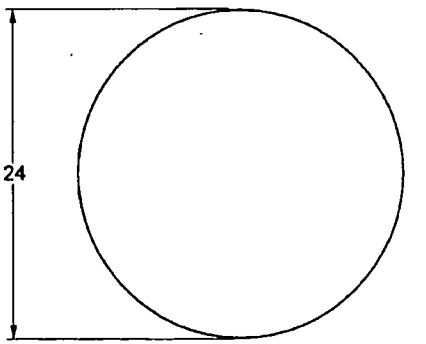

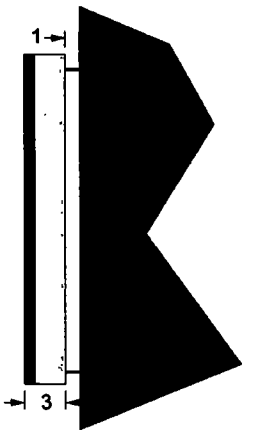

JNB Signs

Listed

© Copyright

This original and unpublished design is copyrighted and the exclusive property of JNB Signs, Inc. and is not to be exhibited, copied or reproduced in whole or in part without written permission. All plans and drawings are shown for client's exclusive consideration of a current project and are not to be understood as being quoted sale or price terms.

JNB Signs is not responsible for differences in colors between this print and final product. We will attempt to match colors as closely as possible but final choices will be made by using vinyl from current samples who's color may vary from exact color matches due to differing surfaces. Artwork and layouts may be modified.

JNB SIGNS INCORPORATED 1221 Venture Drive, Suite 1, Janesville, WI 53546 Phone : 1-800-243-7997 Fax : 1-608-754-7822

CLIENT: University of Chicago | SALESMAN: Matt Stried | CUSTOMERS SIGNATURE: X _____ DATE

JOB SITE: 1160-1174 E 55th Street, Chicago IL | ARTIST: Mike | DATE: 11-02-12 | DRAWING: 04920-08 | 1 of 1

Department of Business Affairs and Consumer Protection
Business Assistance Center- Public Way Use Unit
City Hall- 121 N. LaSalle Street Room 800 • Chicago, IL 60602
(312)-74-GOBIZ (312-744-6249) • (312) 744-1944 (TTY)
http://www.cityofchicago.org/bacp

04/10/2013

Alderman **William D. Burns**
Ward # **04**
City of Chicago
City Hall, Room **300**
121 North LaSalle Street
Chicago, Illinois 60602

Re: An ordinance to use and maintain a portion of the public right-of-way for **three (3) sign(s)** for **THE UNIVERSITY OF CHICAGO**, adjacent to the premises known as **1174 E. 55th St.**.

Dear Alderman **William D. Burns**:

The applicant referenced above has requested the use of the public right-of-way for **sign(s)**. An ordinance has been prepared by the Department of Business Affairs and Consumer Protection – Business Assistance Center - Public Way Use Unit for presentation to the City Council. Because this request was made for properties located in your ward, as approved by you as per the attached, I respectfully request that you introduce the attached ordinance at the next City Council meeting.

If you have any questions regarding this ordinance, please contact Anthony Bertuca at (312) 744-5506.

Department of Business Affairs and Consumer Protection

Office of the City Clerk

O2013-2686

Office of the City Clerk

City Council Document Tracking Sheet

Meeting Date:	4/10/2013
Sponsor(s):	Hairston, Leslie A. (5)
Type:	Ordinance
Title:	Grant(s) of privilege in public way for University of Chicago, The (File No. 56) - 1104878
Committee(s) Assignment:	Committee on Transportation and Public Way

ORDINANCE
THE UNIVERSITY OF CHICAGO (FILE #56)
Acct. No. 43697 - 75
Permit No. 1104878

Be It Ordained by the City Council of the City of Chicago:

SECTION 1. Permission and authority are hereby given and granted to THE UNIVERSITY OF CHICAGO (FILE #56), upon the terms and subject to the conditions of this ordinance to construct, install, maintain and use one (1) Manhole(s) under the public right-of-way adjacent to its premises known as 5640 S. Ellis Ave..

Said Manhole(s) at S. Ellis measure(s):
One (1) at four (4) feet in length, and four (4) feet in width for a total of sixteen (16) square feet.

The location of said privilege shall be as shown on prints kept on file with the Department of Business Affairs and Consumer Protection and the Office of the City Clerk.

Said privilege shall be constructed in accordance with plans and specifications approved by the Department of Transportation (Office of Underground Coordination) and Department of Water Management.

This grant of privilege in the public way shall be subject to the provisions of Section 10-28-015 and all other required provisions of the Municipal Code of Chicago.


The grantee shall pay to the City of Chicago as compensation for the privilege #1104878 herein granted the sum of four hundred ($400.00) per annum in advance.

A 25% penalty will be added for payments received after due date.

The permit holder agrees to hold the City of Chicago harmless for any damage, relocation or replacement costs associated with damage, relocation or removal of private property caused by the City performing work in the public way.

Authority herein given and granted for a period of five (5) years from and after Date of Passage.

Alderman _____
Leslie Hairston 5th Ward

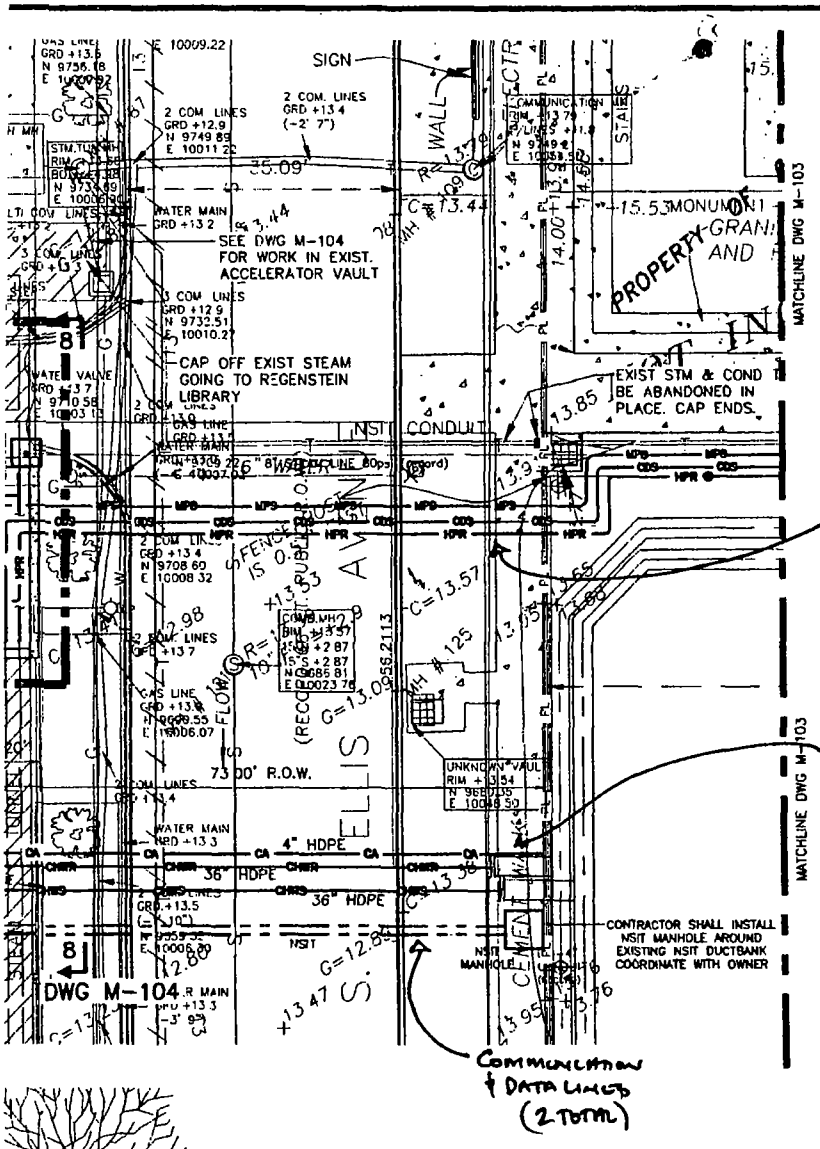
SIGN
2 COM. LINES GRD +13.4 (-2' 7")
2 COM LINES GRD +12.9 N 9749.89 E 10011.22
35.09
WATER MAIN GRD +13.2
SEE DWG M-104 FOR WORK IN EXIST. ACCELERATOR VAULT
3 COM LINES GRD +12.9 N 9732.51 E 10010.27
CAP OFF EXIST STEAM GOING TO REGENSTEIN LIBRARY
WATER VALVE GRD +13.7 N 9710.58 E 10003.15
2 COM LINES GRD +13.4 N 9708.60 E 10008.32
GAS LINE GRD +13.8 N 9699.55 E 10006.07
2 COM LINES GRD +13.7
73.00' R.O.W.
ELLIS AVE
WATER MAIN GRD +13.3
4" HDPE
36" HDPE
2 COM LINES GRD +13.5
NSIT
DWG M-104
WATER MAIN GRD +13.3 -3" SS
UNKNOWN VAULT RIM +13.54 N 9680.39 E 10048.50
NSIT MANHOLE
CEMENT
MH #125
MH #109
MH #126
MH #127
MH

Department of Business Affairs and Consumer Protection
Business Assistance Center - Public Way Use Unit
City Hall - 121 N. LaSalle Street, Room 800 • Chicago, IL 60602
(312)-74-GOBIZ (312-744-6249) • (312) 744-1944 (TTY)
http://www.cityofchicago.org/bacp

04/10/2013

Alderman **Leslie Hairston**
Ward # **05**
City of Chicago
City Hall, Room **300**
121 North LaSalle Street
Chicago, Illinois 60602

Re: An ordinance to use and maintain a portion of the public right-of-way for **one (1) manhole(s)** for **THE UNIVERSITY OF CHICAGO (FILE #56)**, adjacent to the premises known as **5640 S. Ellis Ave.**.

Dear Alderman **Leslie Hairston**:

The applicant referenced above has requested the use of the public right-of-way for a **manhole(s)**. An ordinance has been prepared by the Department of Business Affairs and Consumer Protection – Business Assistance Center - Public Way Use Unit for presentation to the City Council. Because this request was made for properties located in your ward, as approved by you as per the attached, I respectfully request that you introduce the attached ordinance at the next City Council meeting.

If you have any questions regarding this ordinance, please contact Anthony Bertuca at (312) 744-5506.

Department of Business Affairs and Consumer Protection

Office of the City Clerk

O2013-2691

Office of the City Clerk

City Council Document Tracking Sheet

Meeting Date:	4/10/2013
Sponsor(s):	Hairston, Leslie A. (5)
Type:	Ordinance
Title:	Grant(s) of privilege in public way for University of Chicago, The (File No. 56) - 1105070
Committee(s) Assignment:	Committee on Transportation and Public Way

ORDINANCE
THE UNIVERSITY OF CHICAGO (FILE #56)
Acct. No. 43697 - 75
Permit No. 1105070

Be It Ordained by the City Council of the City of Chicago:

SECTION 1. Permission and authority are hereby given and granted to THE UNIVERSITY OF CHICAGO (FILE #56), upon the terms and subject to the conditions of this ordinance to construct, install, maintain and use one (1) Sheeting(s) under the public right-of-way adjacent to its premises known as 5640 S. Ellis Ave..

Said Sheeting(s) at S. Ellis measure(s):
One (1) at sixty-two point seven five (62.75) feet in length, and twelve point three (12.3) feet in width for a total of seven hundred seventy-one point eight three (771.83) square feet. Said sheeting shall be approximately eighteen (18) feet below grade level.

The location of said privilege shall be as shown on prints kept on file with the Department of Business Affairs and Consumer Protection and the Office of the City Clerk.

Said privilege shall be constructed in accordance with plans and specifications approved by the Department of Planning and Development and Department of Transportation (Office of Underground Coordination).

This grant of privilege in the public way shall be subject to the provisions of Section 10-28-015 and all other required provisions of the Municipal Code of Chicago.

The grantee shall pay to the City of Chicago as compensation for the privilege #1105070 herein granted the sum of four hundred ($400.00) per annum in advance.


A 25% penalty will be added for payments received after due date.

The permit holder agrees to hold the City of Chicago harmless for any damage, relocation or replacement costs associated with damage, relocation or removal of private property caused by the City performing work in the public way.

Authority herein given and granted for a period of five (5) years from and after Date of Passage.

Alderman Leslie Hairston

Leslie Hairston 5th Ward

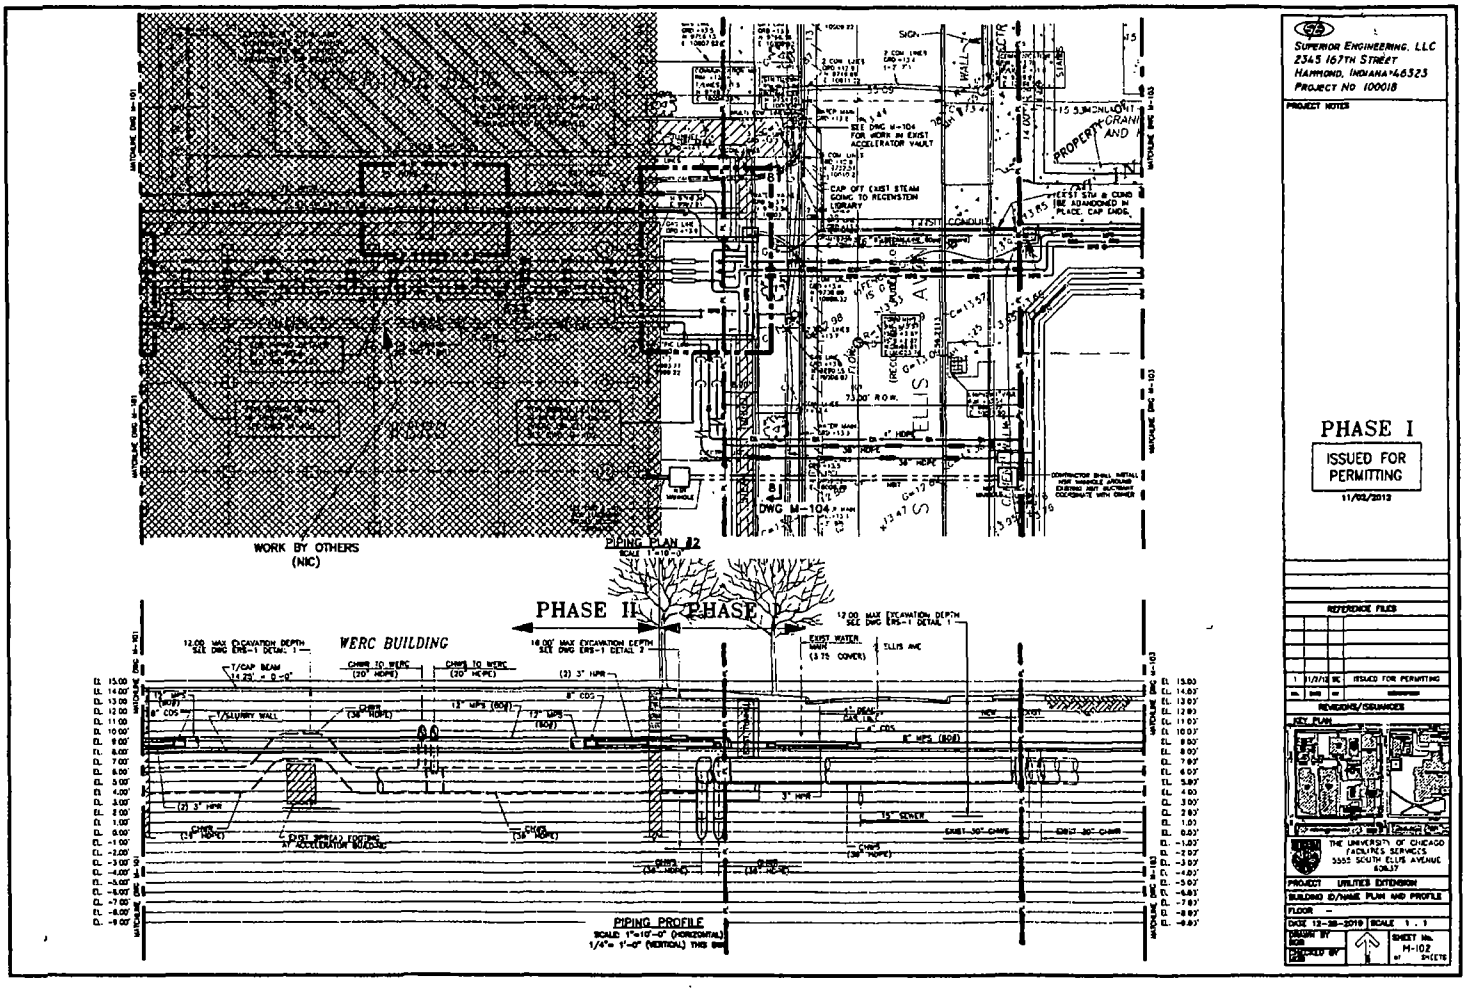
WORK BY OTHERS
(NIC)
PIPING PLAN #2
SCALE 1"=10'-0"
DWG M-104
PHASE II
PHASE I
WERC BUILDING
PIPING PROFILE
SCALE 1"=10'-0" (HORIZONTAL)
1/4"= 1'-0" (VERTICAL) THIS SHT
SUPERIOR ENGINEERING, LLC
2345 167TH STREET
HAMMOND, INDIANA 46323
PROJECT NO 100018
PROJECT NOTES
PHASE I
ISSUED FOR PERMITTING
11/02/2012
REFERENCE FILES
REVISIONS/ISSUANCES
KEY PLAN
THE UNIVERSITY OF CHICAGO
FACILITIES SERVICES
5555 SOUTH ELLIS AVENUE
60637
PROJECT UTILITIES EXTENSION
BUILDING ID/NAME PLAN AND PROFILE
FLOOR -
DATE 12-28-2010
SCALE 1 : 1
DRAWN BY
BDB
CHECKED BY
SHEET No.
M-107
OF SHEETS

Department of Business Affairs and Consumer Protection
Business Assistance Center- Public Way Use Unit
City Hall- 121 N. LaSalle Street Room 800 • Chicago, IL 60602
(312)-74-GOBIZ (312-744-6249) • (312) 744-1944 (TTY)
http://www.cityofchicago.org/bacp

04/10/2013

Alderman **Leslie Hairston**
Ward # **05**
City of Chicago
City Hall, Room **300**
121 North LaSalle Street
Chicago, Illinois 60602

Re: An ordinance to use and maintain a portion of the public right-of-way for **one (1) sheeting(s)** for **THE UNIVERSITY OF CHICAGO (FILE #56)**, adjacent to the premises known as **5640 S. Ellis Ave.**.

Dear Alderman **Leslie Hairston**:

The applicant referenced above has requested the use of the public right-of-way for a **sheeting(s)**. An ordinance has been prepared by the Department of Business Affairs and Consumer Protection – Business Assistance Center - Public Way Use Unit for presentation to the City Council. Because this request was made for properties located in your ward, as approved by you as per the attached, I respectfully request that you introduce the attached ordinance at the next City Council meeting.

If you have any questions regarding this ordinance, please contact Anthony Bertuca at (312) 744-5506.

Department of Business Affairs and Consumer Protection

Office of the City Clerk

O2013-2692

Office of the City Clerk

City Council Document Tracking Sheet

Meeting Date:	4/10/2013
Sponsor(s):	Hairston, Leslie A. (5)
Type:	Ordinance
Title:	Grant(s) of privilege in public way for University of Chicago, The (File No. 56) - 1104875
Committee(s) Assignment:	Committee on Transportation and Public Way

ORDINANCE
THE UNIVERSITY OF CHICAGO (FILE #56)
Acct. No. 43697 - 75
Permit No. 1104875

Be It Ordained by the City Council of the City of Chicago:

SECTION 1. Permission and authority are hereby given and granted to THE UNIVERSITY OF CHICAGO (FILE #56), upon the terms and subject to the conditions of this ordinance to construct, install, maintain and use one (1) Trench(s) under the public right-of-way adjacent to its premises known as 5640 S. Ellis Ave..

Said Trench(s) at S. Ellis Avenue measure(s):

One (1) at seventy-three (73) feet in length, and twelve (12) feet in width for a total of eight hundred seventy-six (876) square feet. Within said trench shall be three (3) pipes. Chilled water supply pipe, chilled water return pipe and compressed air pipe to cross underneath South Ellis Avenue at a depth of approximately ten (10) feet.

The location of said privilege shall be as shown on prints kept on file with the Department of Business Affairs and Consumer Protection and the Office of the City Clerk.

Said privilege shall be constructed in accordance with plans and specifications approved by the Department of Planning and Development and Department of Transportation (Office of Underground Coordination).

This grant of privilege in the public way shall be subject to the provisions of Section 10-28-015 and all other required provisions of the Municipal Code of Chicago.

The grantee shall pay to the City of Chicago as compensation for the privilege #1104875 herein granted the sum of one thousand two hundred ($1,200.00) per annum in advance.


A 25% penalty will be added for payments received after due date.


The permit holder agrees to hold the City of Chicago harmless for any damage, relocation or replacement costs associated with damage, relocation or removal of private property caused by the City performing work in the public way.

Authority herein given and granted for a period of five (5) years from and after Date of Passage.

Alderman Leslie N. Hairston

Leslie Hairston 5th Ward

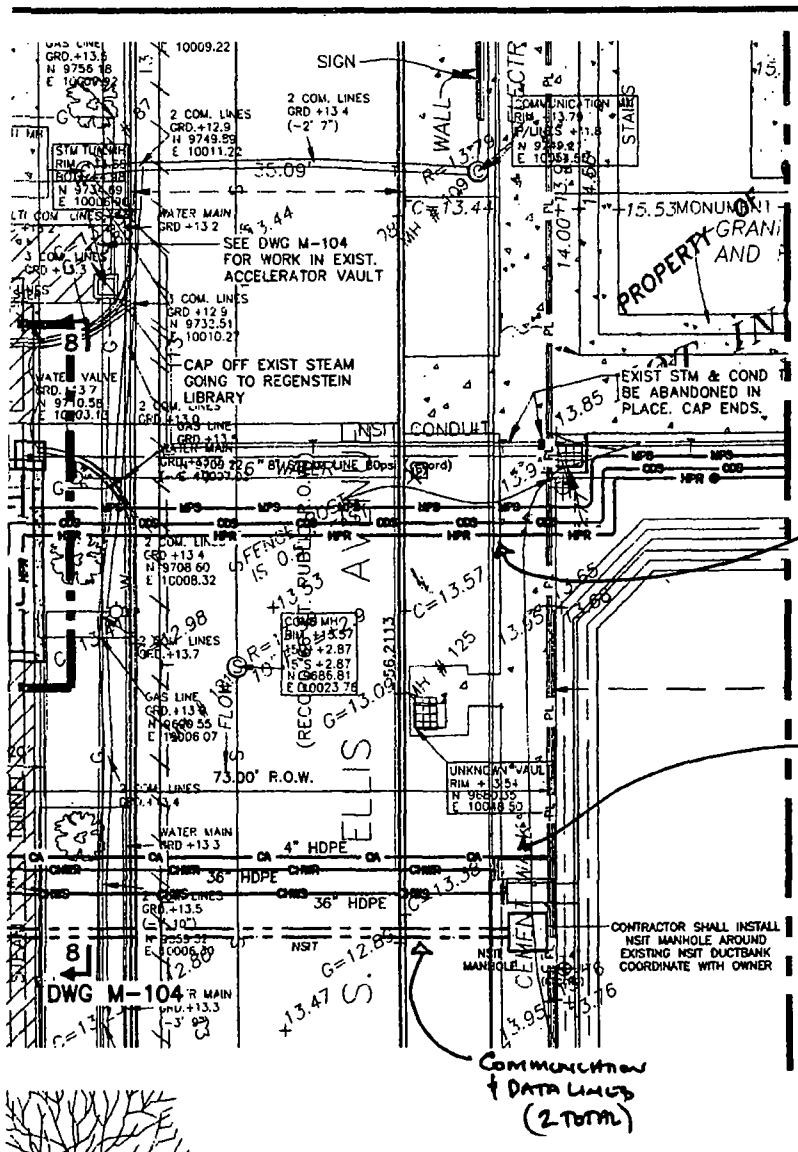

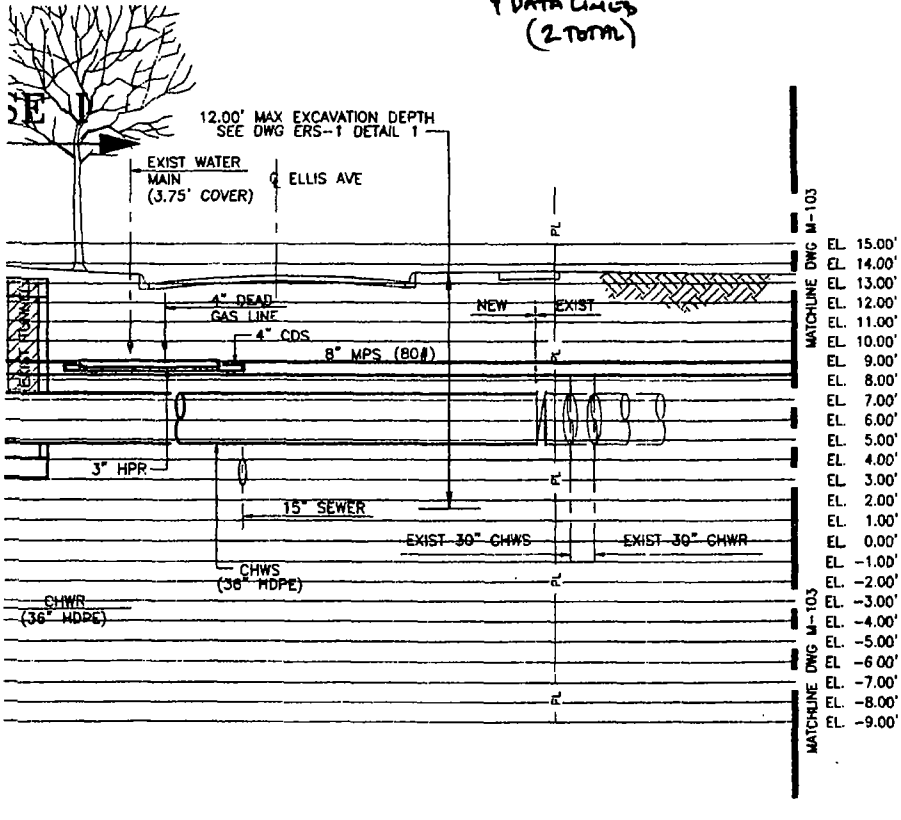

SUPERIOR ENGINEERING, LLC
2345 167TH STREET
HAMMOND, INDIANA 46323
PROJECT No. 100018

PROJECT NOTES

5640 S Ellis Ave.

PHASE I

ISSUED FOR PERMITTING


11/02/2012

REFERENCE FILES

No.	DATE	BY	DESCRIPTION
1	11/2/12	SE	ISSUED FOR PERMITTING

REVISIONS/ISSUANCES

KEY PLAN

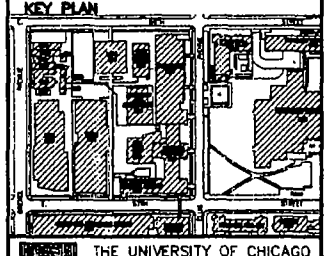

THE UNIVERSITY OF CHICAGO
FACILITIES SERVICES
5555 SOUTH ELLIS AVENUE
60637

PROJECT	UTILITIES EXTENSION
BUILDING ID/NAME	PLAN AND PROFILE
FLOOR	–
DATE	12-28-2010
SCALE	1 : 1
DRAWN BY	BGB
CHECKED BY	MCB
SHEET No.	M-102
of	SHEETS

Department of Business Affairs and Consumer Protection
Business Assistance Center- Public Way Use Unit
City Hall- 121 N. LaSalle Street Room 800 • Chicago, IL 60602
(312)-74-GOBIZ (312-744-6249) • (312) 744-1944 (TTY)
http://www.cityofchicago.org/bacp

04/10/2013

Alderman **Leslie Hairston**
Ward # **05**
City of Chicago
City Hall, Room **300**
121 North LaSalle Street
Chicago, Illinois 60602

Re: An ordinance to use and maintain a portion of the public right-of-way for **one (1) trench(s)** for **THE UNIVERSITY OF CHICAGO (FILE #56)**, adjacent to the premises known as **5640 S. Ellis Ave.**.

Dear Alderman **Leslie Hairston**:

The applicant referenced above has requested the use of the public right-of-way for a **trench(s)**. An ordinance has been prepared by the Department of Business Affairs and Consumer Protection – Business Assistance Center - Public Way Use Unit for presentation to the City Council. Because this request was made for properties located in your ward, as approved by you as per the attached, I respectfully request that you introduce the attached ordinance at the next City Council meeting.

If you have any questions regarding this ordinance, please contact Anthony Bertuca at (312) 744-5506.

Department of Business Affairs and Consumer Protection

Office of the City Clerk

O2013-2694

Office of the City Clerk

City Council Document Tracking Sheet

Meeting Date:	4/10/2013
Sponsor(s):	Hairston, Leslie A. (5)
Type:	Ordinance
Title:	Grant(s) of privilege in public way for University of Chicago, The (File No. 56) - 1104877
Committee(s) Assignment:	Committee on Transportation and Public Way

ORDINANCE
THE UNIVERSITY OF CHICAGO (FILE #56)
Acct. No. 43697 - 75
Permit No. 1104877

Be It Ordained by the City Council of the City of Chicago:

SECTION 1. Permission and authority are hereby given and granted to THE UNIVERSITY OF CHICAGO (FILE #56), upon the terms and subject to the conditions of this ordinance to construct, install, maintain and use one (1) Trench(s) under the public right-of-way adjacent to its premises known as 5640 S. Ellis Ave..

Said Trench(s) at S. Ellis measure(s):

One (1) at seventy-three (73) feet in length, and one point four two (1.42) foot in width for a total of one hundred three point six six (103.66) square feet. Within said trench shall be communication and data cable lines to cross underneath South Ellis Avenue at a depth of four (4) feet.

The location of said privilege shall be as shown on prints kept on file with the Department of Business Affairs and Consumer Protection and the Office of the City Clerk.

Said privilege shall be constructed in accordance with plans and specifications approved by the Department of Planning and Development and Department of Transportation (Office of Underground Coordination).

This grant of privilege in the public way shall be subject to the provisions of Section 10-28-015 and all other required provisions of the Municipal Code of Chicago.

The grantee shall pay to the City of Chicago as compensation for the privilege #1104877 herein granted the sum of eight hundred ($800.00) per annum in advance.

A 25% penalty will be added for payments received after due date.

The permit holder agrees to hold the City of Chicago harmless for any damage, relocation or replacement costs associated with damage, relocation or removal of private property caused by the City performing work in the public way.

Authority herein given and granted for a period of five (5) years from and after Date of Passage.

Alderman _____

Leslie Hairston 5th Ward

Department of Business Affairs and Consumer Protection
Business Assistance Center- Public Way Use Unit
City Hall- 121 N. LaSalle Street Room 800 • Chicago, IL 60602
(312)-74-GOBIZ (312-744-6249) • (312) 744-1944 (TTY)
http://www.cityofchicago.org/bacp

04/10/2013

Alderman **Leslie Hairston**
Ward # **05**
City of Chicago
City Hall, Room **300**
121 North LaSalle Street
Chicago, Illinois 60602


Re: An ordinance to use and maintain a portion of the public right-of-way for **one (1) trench(s)** for **THE UNIVERSITY OF CHICAGO (FILE #56)**, adjacent to the premises known as **5640 S. Ellis Ave.**.


Dear Alderman **Leslie Hairston**:

The applicant referenced above has requested the use of the public right-of-way for a **trench(s)**. An ordinance has been prepared by the Department of Business Affairs and Consumer Protection – Business Assistance Center - Public Way Use Unit for presentation to the City Council. Because this request was made for properties located in your ward, as approved by you as per the attached, I respectfully request that you introduce the attached ordinance at the next City Council meeting.

If you have any questions regarding this ordinance, please contact Anthony Bertuca at (312) 744-5506.

Department of Business Affairs and Consumer Protection

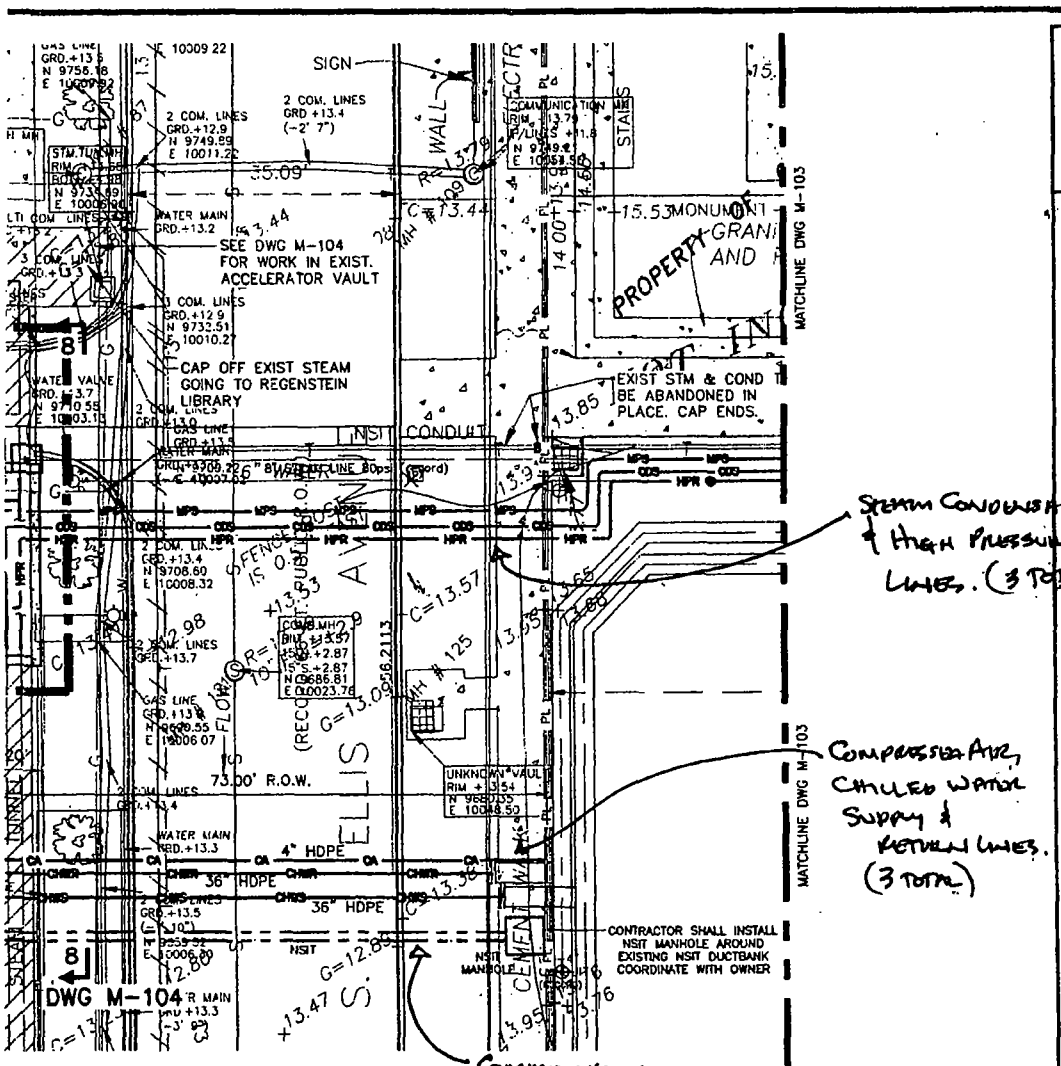

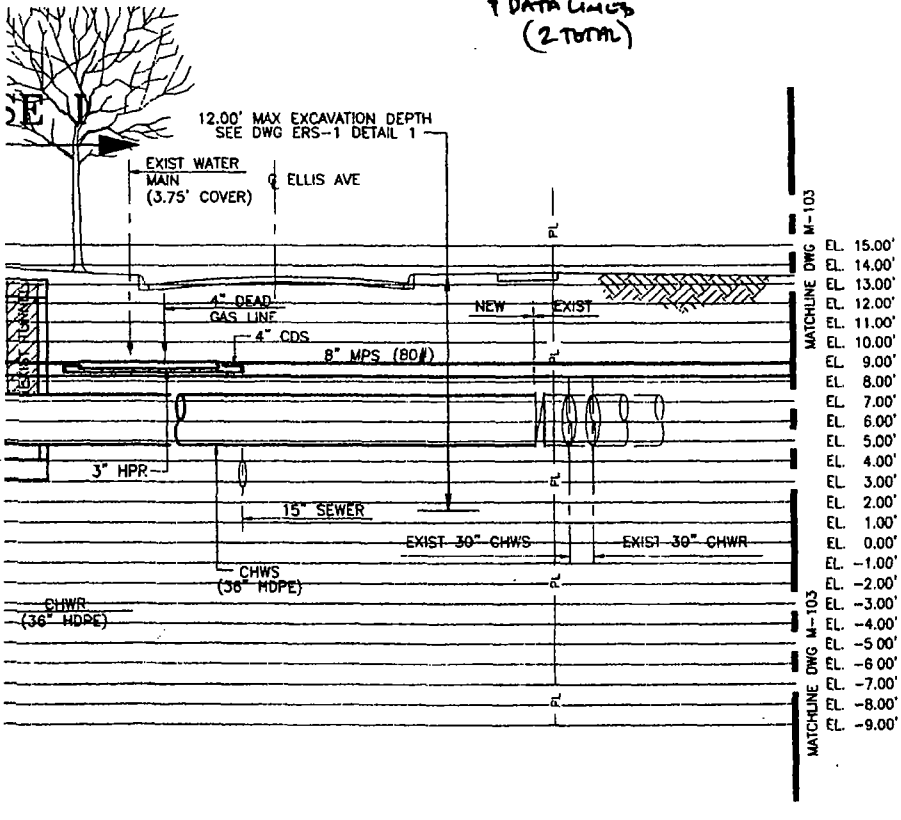

SUPERIOR ENGINEERING, LLC
2345 167TH STREET
HAMMOND, INDIANA 46323
PROJECT No. 100018

PROJECT NOTES

5640 S Ellis Ave.

PHASE I

ISSUED FOR PERMITTING


11/02/2012

REFERENCE FILES

No.	DATE	BY	DESCRIPTION
1	11/2/12	SE	ISSUED FOR PERMITTING

REVISIONS/ISSUANCES

KEY PLAN

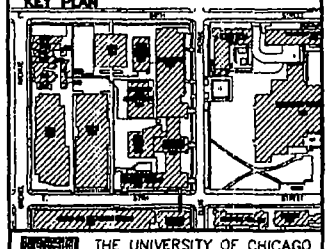

THE UNIVERSITY OF CHICAGO
FACILITIES SERVICES
5555 SOUTH ELLIS AVENUE
60637

PROJECT	UTILITIES EXTENSION
BUILDING ID/NAME	PLAN AND PROFILE
FLOOR	–
DATE 12-28-2010	SCALE 1 : 1
DRAWN BY SGB	SHEET No. M-102
CHECKED BY MCB	of SHEETS

Office of the City Clerk

O2013-2695

Office of the City Clerk

City Council Document Tracking Sheet

Meeting Date:	4/10/2013
Sponsor(s):	Hairston, Leslie A. (5)
Type:	Ordinance
Title:	Grant(s) of privilege in public way for University of Chicago, The (File No. 56) - 1104876
Committee(s) Assignment:	Committee on Transportation and Public Way

ORDINANCE
THE UNIVERSITY OF CHICAGO (FILE #56)
Acct. No. 43697 - 75
Permit No. 1104876

Be It Ordained by the City Council of the City of Chicago:

SECTION 1. Permission and authority are hereby given and granted to THE UNIVERSITY OF CHICAGO (FILE #56), upon the terms and subject to the conditions of this ordinance to construct, install, maintain and use one (1) Trench(s) under the public right-of-way adjacent to its premises known as 5640 S. Ellis Ave..

Said Trench(s) at S. Ellis Avenue measure(s):

One (1) at seventy-three (73) feet in length, and nine (9) feet in width for a total of six hundred fifty-seven (657) square feet. Within said trench shall be three (3) pipes. Steam pipe, condensate pipe, and high pressure return line pipe to cross underneath South Ellis Avenue at a depth of approximately ten (10) feet.

The location of said privilege shall be as shown on prints kept on file with the Department of Business Affairs and Consumer Protection and the Office of the City Clerk.

Said privilege shall be constructed in accordance with plans and specifications approved by the Department of Planning and Development and Department of Transportation (Office of Underground Coordination).

This grant of privilege in the public way shall be subject to the provisions of Section 10-28-015 and all other required provisions of the Municipal Code of Chicago.

The grantee shall pay to the City of Chicago as compensation for the privilege #1104876 herein granted the sum of one thousand two hundred ($1,200.00) annum in advance.


A 25% penalty will be added for payments received after due date.

The permit holder agrees to hold the City of Chicago harmless for any damage, relocation or replacement costs associated with damage, relocation or removal of private property caused by the City performing work in the public way.

Authority herein given and granted for a period of five (5) years from and after Date of Passage.

Alderman Leslie A. Hairston


Leslie Hairston 5th Ward

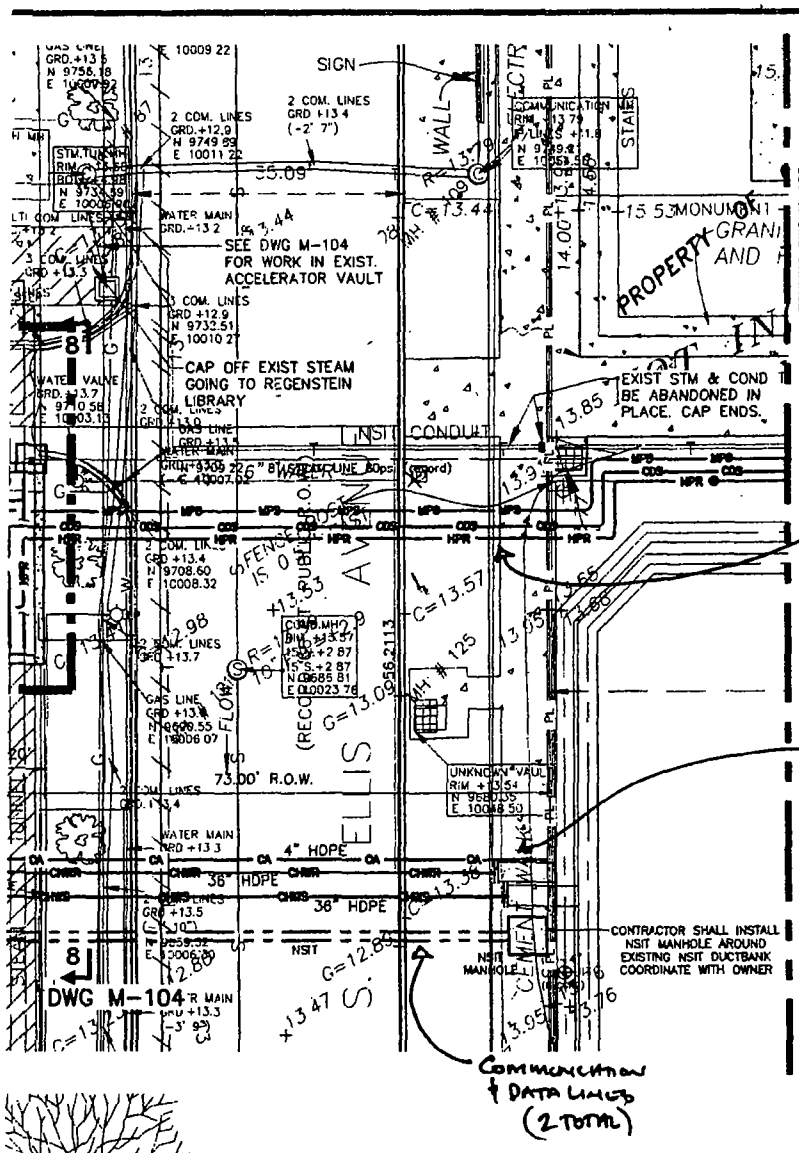

Steam Condensate & High Pressure Lines. (3 Total)

Compressed Air, Chilled Water Supply & Return Lines. (3 Total)

Communication & Data Lines (2 Total)

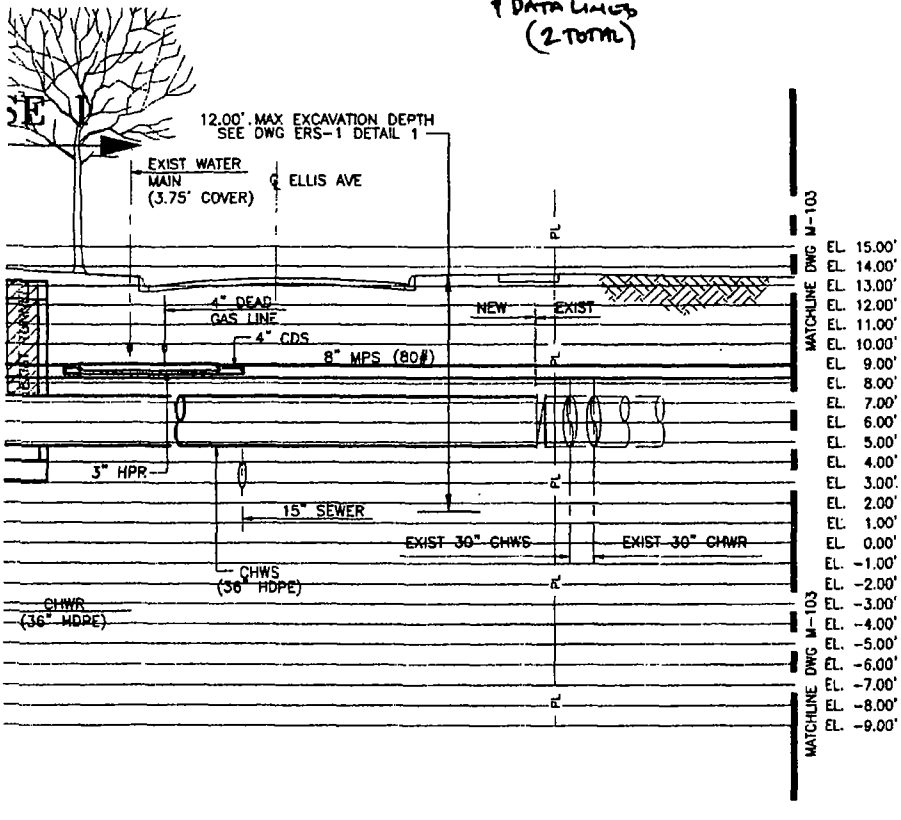

SUPERIOR ENGINEERING, LLC
2345 167TH STREET
HAMMOND, INDIANA 46323
PROJECT No. 100018

PROJECT NOTES

5640 S Ellis Ave.

PHASE I

ISSUED FOR PERMITTING


11/02/2012

REFERENCE FILES

No.	DATE	BY	DESCRIPTION
1	11/2/12	SE	ISSUED FOR PERMITTING

REVISIONS/ISSUANCES

KEY PLAN

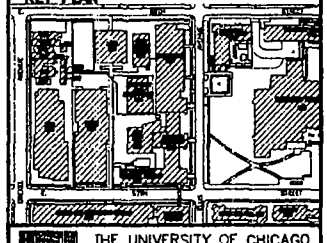

THE UNIVERSITY OF CHICAGO
FACILITIES SERVICES
5555 SOUTH ELLIS AVENUE
60637

PROJECT	UTILITIES EXTENSION
BUILDING ID/NAME	PLAN AND PROFILE
FLOOR	–
DATE	12-28-2010
SCALE	1 : 1
DRAWN BY	BGB
CHECKED BY	MDB
SHEET No.	M-102 of SHEETS

Department of Business Affairs and Consumer Protection
Business Assistance Center- Public Way Use Unit
City Hall- 121 N. LaSalle Street Room 800 • Chicago, IL 60602
(312)-74-GOBIZ (312-744-6249) • (312) 744-1944 (TTY)
http://www.cityofchicago.org/bacp

04/10/2013

Alderman **Leslie Hairston**
Ward # **05**
City of Chicago
City Hall, Room **300**
121 North LaSalle Street
Chicago, Illinois 60602

Re: An ordinance to use and maintain a portion of the public right-of-way for one (1) **trench(s)** for **THE UNIVERSITY OF CHICAGO (FILE #56)**, adjacent to the premises known as **5640 S. Ellis Ave.**.

Dear Alderman **Leslie Hairston**:

The applicant referenced above has requested the use of the public right-of-way for a **trench(s)**. An ordinance has been prepared by the Department of Business Affairs and Consumer Protection – Business Assistance Center - Public Way Use Unit for presentation to the City Council. Because this request was made for properties located in your ward, as approved by you as per the attached, I respectfully request that you introduce the attached ordinance at the next City Council meeting.

If you have any questions regarding this ordinance, please contact Anthony Bertuca at (312) 744-5506.

Department of Business Affairs and Consumer Protection

Office of the City Clerk

O2013-2696

Office of the City Clerk

City Council Document Tracking Sheet

Meeting Date:	4/10/2013
Sponsor(s):	Hairston, Leslie A. (5)
Type:	Ordinance
Title:	Grant(s) of privilege in public way for University of Chicago, The (File No. 56) - vault
Committee(s) Assignment:	Committee on Transportation and Public Way

ORDINANCE
THE UNIVERSITY OF CHICAGO (FILE #56)
Acct. No. 43697 - 75
Permit No. 1105071

Be It Ordained by the City Council of the City of Chicago:

SECTION 1. Permission and authority are hereby given and granted to THE UNIVERSITY OF CHICAGO (FILE #56), upon the terms and subject to the conditions of this ordinance to construct, install, maintain and use one (1) Vault(s) under the public right-of-way adjacent to its premises known as 5640 S. Ellis Ave..

Said Vault(s) at S. Ellis measure(s):
One (1) at ten point two five (10.25) feet in length, and ten (10) feet in width for a total of one hundred two point five (102.5) square feet.

The location of said privilege shall be as shown on prints kept on file with the Department of Business Affairs and Consumer Protection and the Office of the City Clerk.

Said privilege shall be constructed in accordance with plans and specifications approved by the Department of Transportation (Office of Underground Coordination).

This grant of privilege in the public way shall be subject to the provisions of Section 10-28-015 and all other required provisions of the Municipal Code of Chicago.

The grantee shall pay to the City of Chicago as compensation for the privilege #1105071 herein granted the sum of four hundred ($400.00) per annum in advance.


A 25% penalty will be added for payments received after due date.

The permit holder agrees to hold the City of Chicago harmless for any damage, relocation or replacement costs associated with damage, relocation or removal of private property caused by the City performing work in the public way.

Authority herein given and granted for a period of five (5) years from and after Date of Passage.

Alderman Leslie H. Hairston

Leslie Hairston 5th Ward

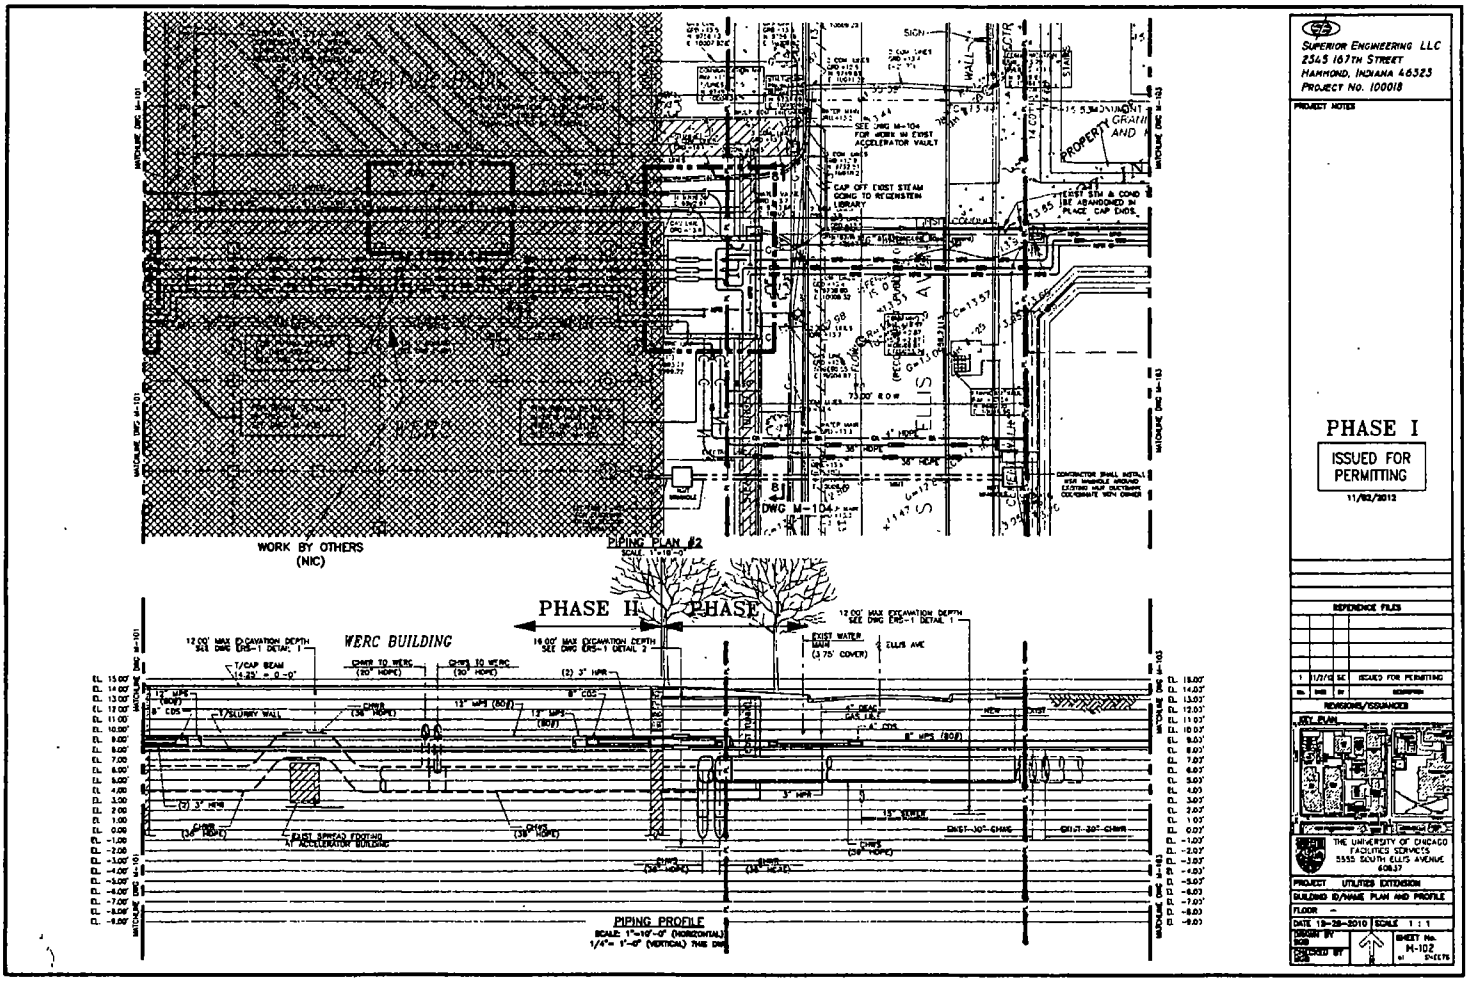

SUPERIOR ENGINEERING LLC
2345 167TH STREET
HAMMOND, INDIANA 46323
PROJECT No. 100018

PROJECT NOTES

PHASE I

ISSUED FOR PERMITTING

11/02/2012

REFERENCE FILES

1	11/2/12	SC	ISSUED FOR PERMITTING

REVISIONS/ISSUANCES

KEY PLAN

THE UNIVERSITY OF CHICAGO
FACILITIES SERVICES
5555 SOUTH ELLIS AVENUE
60637

PROJECT UTILITIES EXTENSION

BUILDING ID/NAME PLAN AND PROFILE

FLOOR –

DATE 10-28-2010 SCALE 1 : 1

DESIGN BY SCD

DRAWN BY SCD

CHECKED BY SCD

SHEET No. M-102

Department of Business Affairs and Consumer Protection
Business Assistance Center- Public Way Use Unit
City Hall- 121 N. LaSalle Street Room 800 • Chicago, IL 60602
(312)-74-GOBIZ (312-744-6249) • (312) 744-1944 (TTY)
http://www.cityofchicago.org/bacp

04/10/2013

Alderman **Leslie Hairston**
Ward # **05**
City of Chicago
City Hall, Room **300**
121 North LaSalle Street
Chicago, Illinois 60602

Re: An ordinance to use and maintain a portion of the public right-of-way for **one (1) vault(s)** for **THE UNIVERSITY OF CHICAGO (FILE #56)**, adjacent to the premises known as **5640 S. Ellis Ave.**.

Dear Alderman **Leslie Hairston**:

The applicant referenced above has requested the use of the public right-of-way for a **vault(s)**. An ordinance has been prepared by the Department of Business Affairs and Consumer Protection – Business Assistance Center - Public Way Use Unit for presentation to the City Council. Because this request was made for properties located in your ward, as approved by you as per the attached, I respectfully request that you introduce the attached ordinance at the next City Council meeting.

If you have any questions regarding this ordinance, please contact Anthony Bertuca at (312) 744-5506.

Department of Business Affairs and Consumer Protection

Office of the City Clerk

O2013-2697

Office of the City Clerk

City Council Document Tracking Sheet

Meeting Date:	4/10/2013
Sponsor(s):	Hairston, Leslie A. (5)
Type:	Ordinance
Title:	Grant(s) of privilege in public way for University of Chicago, The- 1104314
Committee(s) Assignment:	Committee on Transportation and Public Way

ORDINANCE
THE UNIVERSITY OF CHICAGO
Acct. No. 43697 - 105
Permit No. 1104314

Be It Ordained by the City Council of the City of Chicago:

SECTION 1. Permission and authority are hereby given and granted to THE UNIVERSITY OF CHICAGO, upon the terms and subject to the conditions of this ordinance to construct, install, maintain and use twenty-two (22) Bollard(s) on the public right-of-way adjacent to its premises known as 5800 S. Stony Island Ave..

Said Bollard(s) at S. Stony Island on East & West Side measure(s):
Twenty-two (22) at one (1) foot in length, and one (1) foot in width for a total of twenty-two (22) square feet.

The location of said privilege shall be as shown on prints kept on file with the Department of Business Affairs and Consumer Protection and the Office of the City Clerk.

Said privilege shall be constructed in accordance with plans and specifications approved by the Department of Planning and Development and Department of Transportation (Division of Project Development).


This grant of privilege in the public way shall be subject to the provisions of Section 10-28-015 and all other required provisions of the Municipal Code of Chicago.

The grantee shall pay to the City of Chicago as compensation for the privilege #1104314 herein granted the sum of one thousand six hundred fifty ($1,650.00) per annum in advance.

A 25% penalty will be added for payments received after due date.

The permit holder agrees to hold the City of Chicago harmless for any damage, relocation or replacement costs associated with damage, relocation or removal of private property caused by the City performing work in the public way.


Authority herein given and granted for a period of five (5) years from and after Date of Passage.

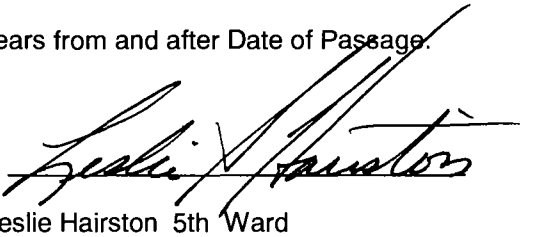Alderman 
Leslie Hairston 5th Ward

PROPOSED BOLLARD FOR ECC CROSSWALK FGM/VDTA 10.19.12

DAWN Enterprises

Specification Sheet
BOC12R: 12" Concrete Bollard

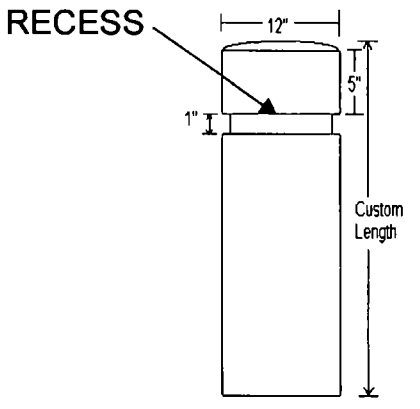



Specifications:

- Dimensions: 12" diameter x custom length (6ft max), with 1" tall x 1/2" deep reveal 5" down from top
- Weight: 120lbs per 1' length
- Materials: 3/8" steel rebar, Type 3 Portland cement conforming to ASTM C31 specifications
- Stress Load: 4000 PSI at 28 days
- Finish options: Natural, Con-Tex, Light Sandblast or Heavy Sandblast (please reference color/finish sheet)
- Color Options: Natural, Charcoal #920, Brown #238, Terra Cotta, Cocoa, Green or custom (please reference color/finish sheet)
- Warranty: One year warranty against manufacturer's defects

275 Progress Drive, Suite B, Manchester, CT 06042 www.godawn.com

Department of Business Affairs and Consumer Protection
Business Assistance Center - Public Way Use Unit
City Hall - 121 N. LaSalle Street, Room 800 • Chicago, IL 60602
(312)-74-GOBIZ (312-744-6249) • (312) 744-1944 (TTY)
http://www.cityofchicago.org/bacp

04/10/2013

Alderman **Leslie Hairston**
Ward # **05**
City of Chicago
City Hall, Room **300**
121 North LaSalle Street
Chicago, Illinois 60602

Re: An ordinance to use and maintain a portion of the public right-of-way for **twenty-two (22) bollard(s)** for **THE UNIVERSITY OF CHICAGO**, adjacent to the premises known as **5800 S. Stony Island Ave.**.

Dear Alderman **Leslie Hairston**:

The applicant referenced above has requested the use of the public right-of-way for a **bollard(s)**. An ordinance has been prepared by the Department of Business Affairs and Consumer Protection – Business Assistance Center - Public Way Use Unit for presentation to the City Council. Because this request was made for properties located in your ward, as approved by you as per the attached, I respectfully request that you introduce the attached ordinance at the next City Council meeting.

If you have any questions regarding this ordinance, please contact Anthony Bertuca at (312) 744-5506.

Department of Business Affairs and Consumer Protection

Office of the City Clerk

O2013-2698

Office of the City Clerk

City Council Document Tracking Sheet

Meeting Date:	4/10/2013
Sponsor(s):	Hairston, Leslie A. (5)
Type:	Ordinance
Title:	Grant(s) of privilege in public way for University of Chicago, The - 1105421
Committee(s) Assignment:	Committee on Transportation and Public Way

ORDINANCE
THE UNIVERSITY OF CHICAGO
Acct. No. 43697 - 86
Permit No. 1105421

Be It Ordained by the City Council of the City of Chicago:

SECTION 1. Permission and authority are hereby given and granted to THE UNIVERSITY OF CHICAGO, upon the terms and subject to the conditions of this ordinance to maintain and use, as now constructed, one (1) Conduit(s) under the public right-of-way adjacent to its premises known as 5550 S. University Ave..

Said Conduit(s) at S. University Avenue West To East 56th Street & Greenwood Avenue measure(s):
One (1) at three hundred seventy (370) feet in length, and point five (.5) feet in width for a total of one hundred eighty-five (185) square feet.

The location of said privilege shall be as shown on prints kept on file with the Department of Business Affairs and Consumer Protection and the Office of the City Clerk.

Said privilege shall be constructed in accordance with plans and specifications approved by the Department of Transportation (Division of Project Development) and Department of Transportation (Office of Underground Coordination).


This grant of privilege in the public way shall be subject to the provisions of Section 10-28-015 and all other required provisions of the Municipal Code of Chicago.

The grantee shall pay to the City of Chicago as compensation for the privilege #1105421 herein granted the sum of two thousand two hundred twenty ($2,220.00) per annum in advance.

A 25% penalty will be added for payments received after due date.

The permit holder agrees to hold the City of Chicago harmless for any damage, relocation or replacement costs associated with damage, relocation or removal of private property caused by the City performing work in the public way.

Authority herein given and granted for a period of five (5) years from and after Date of Passage.

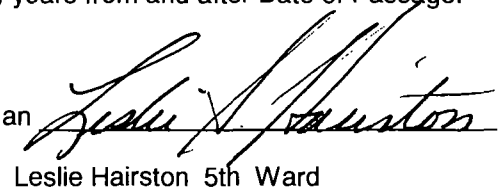Alderman 
Leslie Hairston 5th Ward

THE UNIVERSITY OF CHICAGO

OUTSIDE PLANT FIBER OPTIC BUILD

E 56TH ST-GREENWOOD AVE TO UNIVERSITY AVE
CHICAGO, ILLINOIS 60637


DRAWING INDEX:

SHEET	DRAWING TITLE
1	COVER
2	LEGEND
3	NOTES AND ABBREVIATIONS
4	TYPICALS
5	PROJECT SUMMARY
6-7	PLANS
8	CONDUIT PROFILE

REV	DATE	DESCRIPTION	BY
	01/30/2013	ISSUED FOR PERMIT	BT

THIS DOCUMENT CONTAINS CONFIDENTIAL INFORMATION AND IS THE PROPERTY OF THE OWNER. RELEASE OR DISTRIBUTION OF THIS DOCUMENT IN ANY FORM TO ANYONE WITHOUT WRITTEN PERMISSION OF THE OWNER IS STRICTLY PROHIBITED.

CALL CHICAGO DIGGERS HOTLINE
1-312-744-7000
REQUIRES 48 HRS. NOTICE BEFORE YOU EXCAVATE

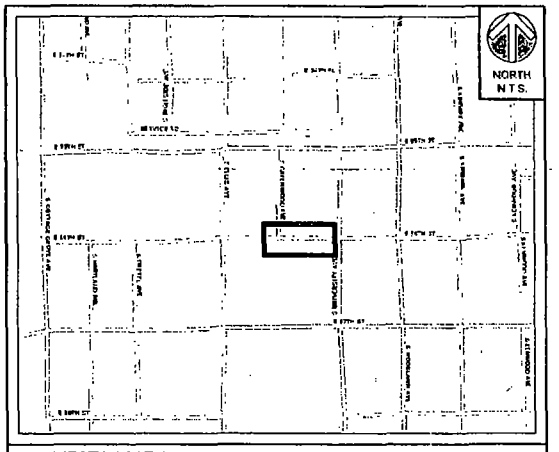

PROJECT LOCATION:
LOCATION: SEC 14, T38N-R14E
CHICAGO, COOK COUNTY, ILLINOIS

PROJECT (1223-002) DESCRIPTION:

INSTALLATION OF (1)-4" HDPE SDR-11 CONDUIT W/ (2)-1.25" & (1)-1.00" SDR-11 INNERDUCTS @ A MINIMUM DEPTH OF 48" BY DIRECTIONAL BORE TO THE ABOVE MENTIONED ADDRESS.

CONNECT TO 3'X3'X3' PROPOSED MANHOLE APPROX. 37' NML (E 56TH ST) AND 11' WEL (S GREENWOOD AVE). CONSTRUCTION THEN HEADS SOUTH APPROX 48' AND THEN PROCEEDS EAST APPROX. 324' ALONG THE NORTH PARKWAY OF E 56TH ST AND CONNECTS TO EXISTING COMMUNICATION MANHOLE APPROX. 7' ENL (E 56TH ST) AND 45' WML (S GREENWOOD AVE)

CONTACT LIST:

THE UNIVERSITY OF CHICAGO

OWNER:
AL CHAVDEK
NITS MANAGER
UNIVERSITY OF CHICAGO
1307 E 60TH STREET
CHICAGO, ILLINOIS 60637
PHONE: (773) 834-4621
MOBILE (773) 426 4521

CONTRACTOR.

T.B.D.

COMDESCO GROUP

DESIGN FIRM:
SPENCER FOSTER
PRESIDENT
COMDESCO GROUP, INC
9453 ENTERPRISE DRIVE
MOKENA, ILLINOIS 60448
PHONE (708) 995-2030
FAX (708) 478-8195

Department of Business Affairs and Consumer Protection
Business Assistance Center - Public Way Use Unit
City Hall - 121 N. LaSalle Street, Room 800 • Chicago, IL 60602
(312)-74-GOBIZ (312-744-6249) • (312) 744-1944 (TTY)
http://www.cityofchicago.org/bacp

04/10/2013

Alderman **Leslie Hairston**
Ward # **05**
City of Chicago
City Hall, Room **300**
121 North LaSalle Street
Chicago, Illinois 60602

Re: An ordinance to use and maintain a portion of the public right-of-way for **one (1) conduit(s)** for **THE UNIVERSITY OF CHICAGO**, adjacent to the premises known as **5550 S. University Ave.**.

Dear Alderman **Leslie Hairston**:

The applicant referenced above has requested the use of the public right-of-way for a **conduit(s)**. An ordinance has been prepared by the Department of Business Affairs and Consumer Protection – Business Assistance Center - Public Way Use Unit for presentation to the City Council. Because this request was made for properties located in your ward, as approved by you as per the attached, I respectfully request that you introduce the attached ordinance at the next City Council meeting.

If you have any questions regarding this ordinance, please contact Anthony Bertuca at (312) 744-5506.

Department of Business Affairs and Consumer Protection

Office of the City Clerk

O2013-2699

Office of the City Clerk

City Council Document Tracking Sheet

Meeting Date:	4/10/2013
Sponsor(s):	Hairston, Leslie A. (5)
Type:	Ordinance
Title:	Grant(s) of privilege in public way for University of Chicago, The - 1105025
Committee(s) Assignment:	Committee on Transportation and Public Way

ORDINANCE
THE UNIVERSITY OF CHICAGO
Acct. No. 43697 - 115
Permit No. 1105025

Be It Ordained by the City Council of the City of Chicago:

SECTION 1. Permission and authority are hereby given and granted to THE UNIVERSITY OF CHICAGO, upon the terms and subject to the conditions of this ordinance to construct, install, maintain and use handicap accessible Ramp on the public right-of-way adjacent to its premises known as 1135 E. 57th St..

Said Handicap Accessible Ramp at East 57th Street measure(s):

One (1) at fifty-five point seven (55.7) feet in length, and five point nine (5.9) feet in width for a total of three hundred twenty-eight point six three (328.63) square feet.

The location of said privilege shall be as shown on prints kept on file with the Department of Business Affairs and Consumer Protection and the Office of the City Clerk.

Said privilege shall be constructed in accordance with plans and specifications approved by the Department of Transportation (Division of Project Development) and Mayor's Office for People with Disabilities.

This grant of privilege in the public way shall be subject to the provisions of Section 10-28-015 and all other required provisions of the Municipal Code of Chicago.

The grantee shall pay to the City of Chicago as compensation for the privilege #1105025 herein granted the sum of four hundred eighteen ($418.00) per annum in advance.


A 25% penalty will be added for payments received after due date.

The permit holder agrees to hold the City of Chicago harmless for any damage, relocation or replacement costs associated with damage, relocation or removal of private property caused by the City performing work in the public way.

Authority herein given and granted for a period of five (5) years from and after Date of Passage.

Alderman

Leslie Hairston 5th Ward

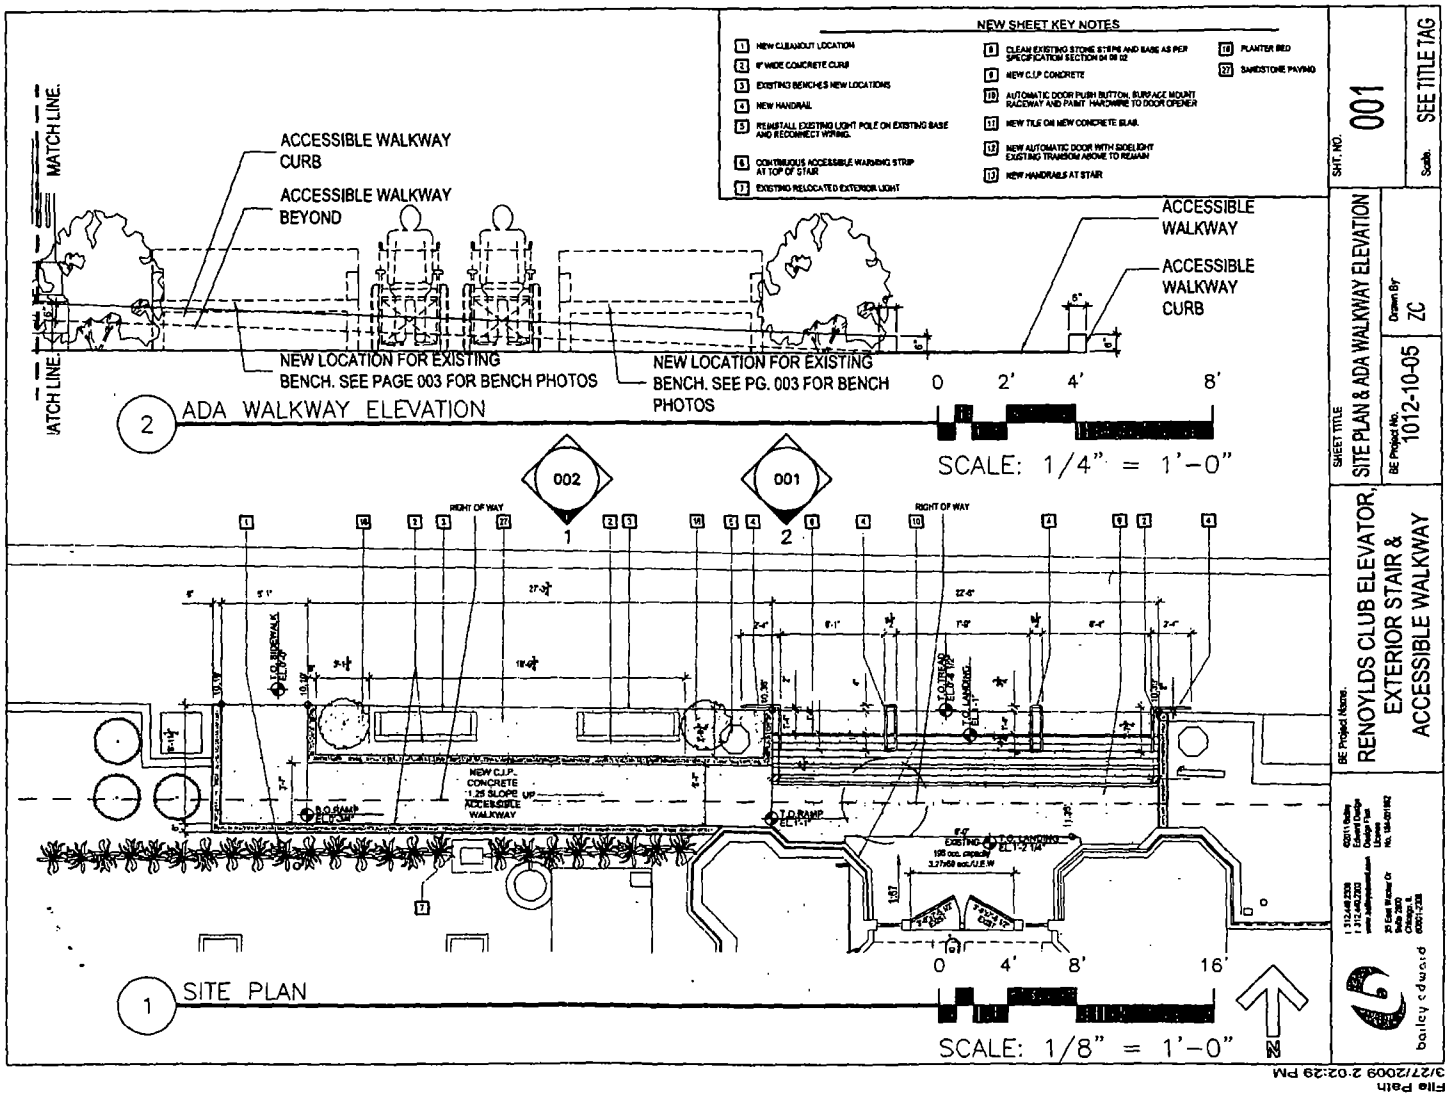
NEW SHEET KEY NOTES
1 NEW CLEANOUT LOCATION
2 6" WIDE CONCRETE CURB
3 EXISTING BENCHES NEW LOCATIONS
4 NEW HANDRAIL
5 REINSTALL EXISTING LIGHT POLE ON EXISTING BASE AND RECONNECT WIRING.
6 CONTINUOUS ACCESSIBLE WARNING STRIP AT TOP OF STAIR
7 EXISTING RELOCATED EXTERIOR LIGHT
8 CLEAN EXISTING STONE STEPS AND BASE AS PER SPECIFICATION SECTION 04 08 02
9 NEW C.I.P. CONCRETE
10 AUTOMATIC DOOR PUSH BUTTON, SURFACE MOUNT RACEWAY AND PAINT HARDWIRE TO DOOR OPENER
11 NEW TILE ON NEW CONCRETE SLAB.
12 NEW AUTOMATIC DOOR WITH SIDELIGHT EXISTING TRANSOM ABOVE TO REMAIN
13 NEW HANDRAILS AT STAIR
16 PLANTER BED
27 SANDSTONE PAVING
MATCH LINE.
ACCESSIBLE WALKWAY CURB
ACCESSIBLE WALKWAY BEYOND
NEW LOCATION FOR EXISTING BENCH. SEE PAGE 003 FOR BENCH PHOTOS
NEW LOCATION FOR EXISTING BENCH. SEE PG. 003 FOR BENCH PHOTOS
ACCESSIBLE WALKWAY
ACCESSIBLE WALKWAY CURB
0 2' 4' 8'
2 ADA WALKWAY ELEVATION
SCALE: 1/4" = 1'-0"
002
001
1
2
RIGHT OF WAY
RIGHT OF WAY
NEW C.I.P. CONCRETE 1.25 SLOPE UP ACCESSIBLE WALKWAY
T.O. RAMP ELEV. 0'-0"
T.O. RAMP ELEV. 1'-1"
EXISTING T.O. LANDING ELEV. 2'-1 1/4"
0 4' 8' 16'
1 SITE PLAN
SCALE: 1/8" = 1'-0"
SHT. NO. 001
Scale: SEE TITLE TAG
SHEET TITLE: SITE PLAN & ADA WALKWAY ELEVATION
Drawn By: ZC
BE Project No. 1012-10-05
BE Project Name: RENOYLDS CLUB ELEVATOR, EXTERIOR STAIR & ACCESSIBLE WALKWAY
bailey edward
3/27/2009 2:02:29 PM
File Path

Department of Business Affairs and Consumer Protection
Business Assistance Center- Public Way Use Unit
City Hall- 121 N. LaSalle Street Room 800 • Chicago, IL 60602
(312)-74-GOBIZ (312-744-6249) • (312) 744-1944 (TTY)
http://www.cityofchicago.org/bacp

04/10/2013

Alderman **Leslie Hairston**
Ward # **05**
City of Chicago
City Hall, Room **300**
121 North LaSalle Street
Chicago, Illinois 60602

Re: An ordinance to use and maintain a portion of the public right-of-way for **one (1) ramp(s)** for **THE UNIVERSITY OF CHICAGO**, adjacent to the premises known as **1135 E. 57th St.**.

Dear Alderman **Leslie Hairston**:

The applicant referenced above has requested the use of the public right-of-way for a **ramp(s)**. An ordinance has been prepared by the Department of Business Affairs and Consumer Protection – Business Assistance Center - Public Way Use Unit for presentation to the City Council. Because this request was made for properties located in your ward, as approved by you as per the attached, I respectfully request that you introduce the attached ordinance at the next City Council meeting.

If you have any questions regarding this ordinance, please contact Anthony Bertuca at (312) 744-5506.

Department of Business Affairs and Consumer Protection

Office of the City Clerk

O2013-2703

Office of the City Clerk

City Council Document Tracking Sheet

Meeting Date:	4/10/2013
Sponsor(s):	Hairston, Leslie A. (5)
Type:	Ordinance
Title:	Grant(s) of privilege in public way for University of Chicago, The - 1105027
Committee(s) Assignment:	Committee on Transportation and Public Way

ORDINANCE
THE UNIVERSITY OF CHICAGO
Acct. No. 43697 - 115
Permit No. 1105027

Be It Ordained by the City Council of the City of Chicago:

SECTION 1. Permission and authority are hereby given and granted to THE UNIVERSITY OF CHICAGO, upon the terms and subject to the conditions of this ordinance to construct, install, maintain and use two (2) Park bench(s) on the public right-of-way adjacent to its premises known as 1135 E. 57th St..

Said Park bench(s) at E. 57th Street measure(s):
Two (2) at six (6) feet in length, and one point six seven (1.67) foot in width for a total of twenty point zero four (20.04) square feet.

The location of said privilege shall be as shown on prints kept on file with the Department of Business Affairs and Consumer Protection and the Office of the City Clerk.

Said privilege shall be constructed in accordance with plans and specifications approved by the Department of Transportation (Division of Project Development).

This grant of privilege in the public way shall be subject to the provisions of Section 10-28-015 and all other required provisions of the Municipal Code of Chicago.


The grantee shall pay to the City of Chicago as compensation for the privilege #1105027 herein granted the sum of one hundred fifty ($150.00) per annum in advance.

A 25% penalty will be added for payments received after due date.

The permit holder agrees to hold the City of Chicago harmless for any damage, relocation or replacement costs associated with damage, relocation or removal of private property caused by the City performing work in the public way.

Authority herein given and granted for a period of five (5) years from and after Date of Passage.

Alderman Leslie Hairston 5th Ward

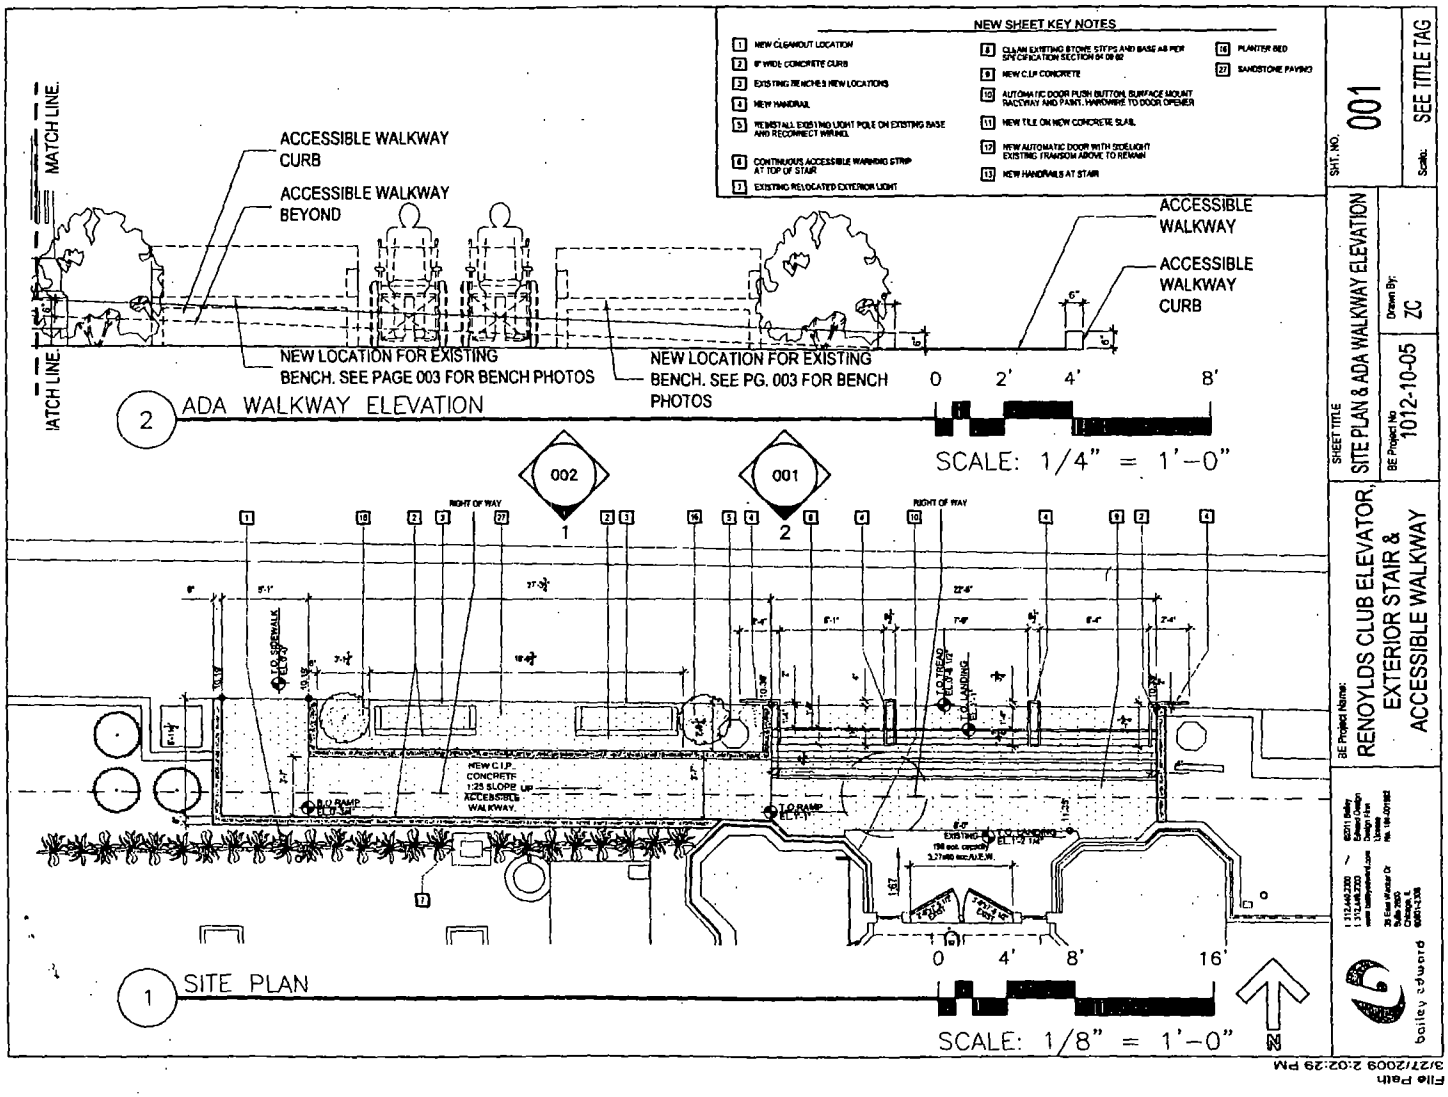
NEW SHEET KEY NOTES
1 NEW CLEANOUT LOCATION
2 8" WIDE CONCRETE CURB
3 EXISTING RE-NICHES IN NEW LOCATIONS
4 NEW HANDRAIL
5 RE-INSTALL EXISTING LIGHT POLE ON EXISTING BASE AND RECONNECT WIRING
6 CONTINUOUS ACCESSIBLE WARNING STRIP AT TOP OF STAIR
7 EXISTING RELOCATED EXTERIOR LIGHT
8 CLEAN EXISTING STONE STEPS AND BASE AS PER SPECIFICATION SECTION 04 08 02
9 NEW C.I.P. CONCRETE
10 AUTOMATIC DOOR PUSH BUTTON, SURFACE MOUNT RACEWAY AND PAINT, HARDWIRE TO DOOR OPENER
11 NEW TILE ON NEW CONCRETE SLAB
12 NEW AUTOMATIC DOOR WITH SIDELIGHT EXISTING TRANSOM ABOVE TO REMAIN
13 NEW HANDRAILS AT STAIR
16 PLANTER BED
27 SANDSTONE PAVING
MATCH LINE
MATCH LINE
ACCESSIBLE WALKWAY CURB
ACCESSIBLE WALKWAY BEYOND
NEW LOCATION FOR EXISTING BENCH. SEE PAGE 003 FOR BENCH PHOTOS
NEW LOCATION FOR EXISTING BENCH. SEE PG. 003 FOR BENCH PHOTOS
ACCESSIBLE WALKWAY
ACCESSIBLE WALKWAY CURB
0 2' 4' 8'
2 ADA WALKWAY ELEVATION
SCALE: 1/4" = 1'-0"
002
001
1
2
RIGHT OF WAY
RIGHT OF WAY
NEW C.I.P. CONCRETE 1:25 SLOPE UP ACCESSIBLE WALKWAY.
0 4' 8' 16'
1 SITE PLAN
SCALE: 1/8" = 1'-0"
SHT. NO. 001
Scale: SEE TITLE TAG
SHEET TITLE SITE PLAN & ADA WALKWAY ELEVATION
Drawn By: ZC
BE Project No 1012-10-05
BE Project Name: RENOYLDS CLUB ELEVATOR, EXTERIOR STAIR & ACCESSIBLE WALKWAY
bailey edward
File Path
3/27/2009 2:02:29 PM

Department of Business Affairs and Consumer Protection
Business Assistance Center - Public Way Use Unit
City Hall - 121 N. LaSalle Street, Room 800 • Chicago, IL 60602
(312)-74-GOBIZ (312-744-6249) • (312) 744-1944 (TTY)
http://www.cityofchicago.org/bacp

04/10/2013

Alderman **Leslie Hairston**
Ward # **05**
City of Chicago
City Hall, Room **300**
121 North LaSalle Street
Chicago, Illinois 60602

Re: An ordinance to use and maintain a portion of the public right-of-way for **two (2) park bench(s)** for **THE UNIVERSITY OF CHICAGO**, adjacent to the premises known as **1135 E. 57th St.**.

Dear Alderman **Leslie Hairston**:

The applicant referenced above has requested the use of the public right-of-way for a **park bench(s)**. An ordinance has been prepared by the Department of Business Affairs and Consumer Protection – Business Assistance Center - Public Way Use Unit for presentation to the City Council. Because this request was made for properties located in your ward, as approved by you as per the attached, I respectfully request that you introduce the attached ordinance at the next City Council meeting.

If you have any questions regarding this ordinance, please contact Anthony Bertuca at (312) 744-5506.

Department of Business Affairs and Consumer Protection

Office of the City Clerk

O2013-2705

Office of the City Clerk

City Council Document Tracking Sheet

Meeting Date:	4/10/2013
Sponsor(s):	Hairston, Leslie A. (5)
Type:	Ordinance
Title:	Grant(s) of privilege in public way for University of Chicago, The - 1105029
Committee(s) Assignment:	Committee on Transportation and Public Way

ORDINANCE
THE UNIVERSITY OF CHICAGO
Acct. No. 43697 - 116
Permit No. 1105029

Be It Ordained by the City Council of the City of Chicago:

SECTION 1. Permission and authority are hereby given and granted to THE UNIVERSITY OF CHICAGO, upon the terms and subject to the conditions of this ordinance to construct, install, maintain and use one (1) Stair Case with railing on the public right-of-way adjacent to its premises known as 1131 E. 57th St..

Said Stair Case with railing at E. 57th Street measure(s):
One (1) at twenty-two point five (22.5) feet in length, and four (4) feet in width for a total of ninety (90) square feet.

The location of said privilege shall be as shown on prints kept on file with the Department of Business Affairs and Consumer Protection and the Office of the City Clerk.

Said privilege shall be constructed in accordance with plans and specifications approved by the Department of Transportation (Division of Project Development).

This grant of privilege in the public way shall be subject to the provisions of Section 10-28-015 and all other required provisions of the Municipal Code of Chicago.

The grantee shall pay to the City of Chicago as compensation for the privilege #1105029 herein granted the sum of four hundred ($400.00) per annum in advance.


A 25% penalty will be added for payments received after due date.

The permit holder agrees to hold the City of Chicago harmless for any damage, relocation or replacement costs associated with damage, relocation or removal of private property caused by the City performing work in the public way.

Authority herein given and granted for a period of five (5) years from and after Date of Passage.

Alderman Leslie N. Hairston

Leslie Hairston 5th Ward

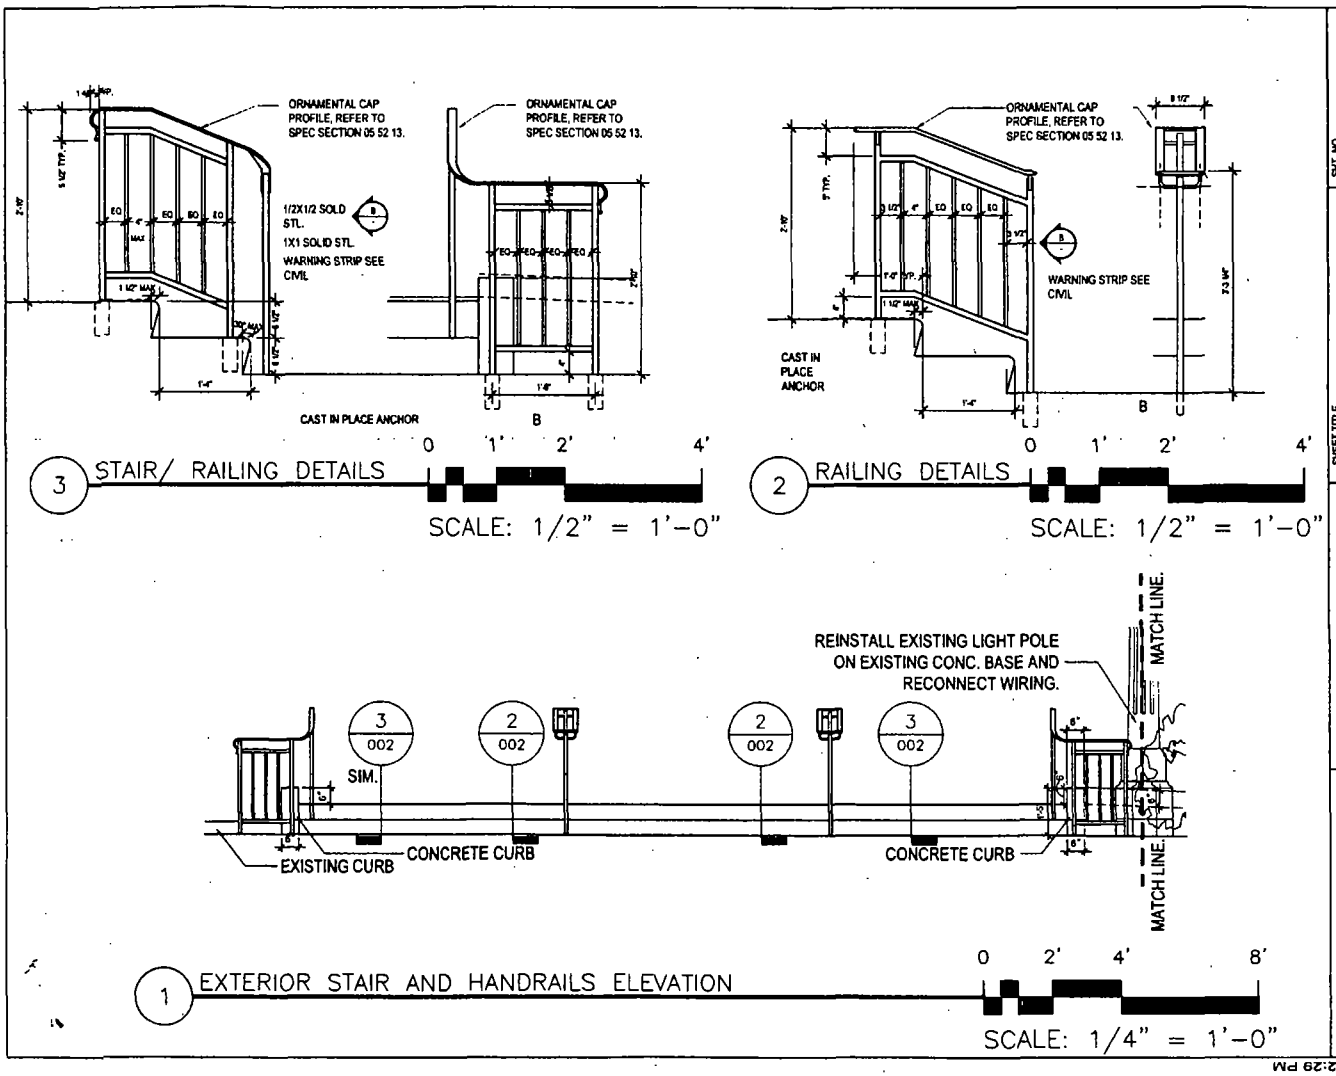

SHT. NO. 002
Scale: SEE TITLE TAG
SHEET TITLE: HANDRAIL ELEVATIONS AND DETAILS
Drawn By: ZC
BE Project No.: 1012-10-05
BE Project Name: RENOYLDS CLUB ELEVATOR, EXTERIOR STAIR & ACCESSIBLE WALKWAY

bailey edward

File Path
3/27/2009 2:02:29 PM

Department of Business Affairs and Consumer Protection
Business Assistance Center- Public Way Use Unit
City Hall- 121 N. LaSalle Street Room 800 • Chicago, IL 60602
(312)-74-GOBIZ (312-744-6249) • (312) 744-1944 (TTY)
http://www.cityofchicago.org/bacp

04/10/2013

Alderman **Leslie Hairston**
Ward # **05**
City of Chicago
City Hall, Room **300**
121 North LaSalle Street
Chicago, Illinois 60602

Re: An ordinance to use and maintain a portion of the public right-of-way for **one (1) stair case(s)** for **THE UNIVERSITY OF CHICAGO**, adjacent to the premises known as **1131 E. 57th St.**.

Dear Alderman **Leslie Hairston**:

The applicant referenced above has requested the use of the public right-of-way for a **stair case(s)**. An ordinance has been prepared by the Department of Business Affairs and Consumer Protection – Business Assistance Center - Public Way Use Unit for presentation to the City Council. Because this request was made for properties located in your ward, as approved by you as per the attached, I respectfully request that you introduce the attached ordinance at the next City Council meeting.

If you have any questions regarding this ordinance, please contact Anthony Bertuca at (312) 744-5506.

Department of Business Affairs and Consumer Protection

Office of the City Clerk

O2013-2722

Office of the City Clerk

City Council Document Tracking Sheet

Meeting Date:	4/10/2013
Sponsor(s):	Harris, Michelle A. (8)
Type:	Ordinance
Title:	Grant(s) of privilege in public way for WKRB Food & Liquor
Committee(s) Assignment:	Committee on Transportation and Public Way

ORDINANCE
W K R B FOOD & LIQUOR
Acct. No. 10242 - 1
Permit No. 1105522

Be It Ordained by the City Council of the City of Chicago:

SECTION 1. Permission and authority are hereby given and granted to W K R B FOOD & LIQUOR, upon the terms and subject to the conditions of this ordinance to maintain and use one (1) sign(s) projecting over the public right-of-way attached to its premises known as 9361 S. Cottage Grove Ave..

Said sign structure(s) measures as follows; along S. Cottage Grove Avenue:
One (1) at ten (10) feet in length, six (6) feet in height and twelve (12) feet above grade level.

The location of said privilege shall be as shown on prints kept on file with the Department of Business Affairs and Consumer Protection and the Office of the City Clerk.

Said privilege shall be constructed in accordance with plans and specifications approved by the Department of Transportation (Division of Project Development) and Zoning Department - Signs.

This grant of privilege in the public way shall be subject to the provisions of Section 10-28-015 and all other required provisions of the Municipal Code of Chicago.

The grantee shall pay to the City of Chicago as compensation for the privilege #1105522 herein granted the sum of three hundred ($300.00) per annum in advance.

A 25% penalty will be added for payments received after due date.

The permit holder agrees to hold the City of Chicago harmless for any damage, relocation or replacement costs associated with damage, relocation or removal of private property caused by the City performing work in the public way.


Authority herein given and granted for a period of five (5) years from and after 01/09/2013.

Alderman Michelle A Harris

Michelle A. Harris 8th Ward

(Page 2 of 3)

07/07/2007 23:18 7738467470 W_K_R_P FOREMOST LQ PAGE 02

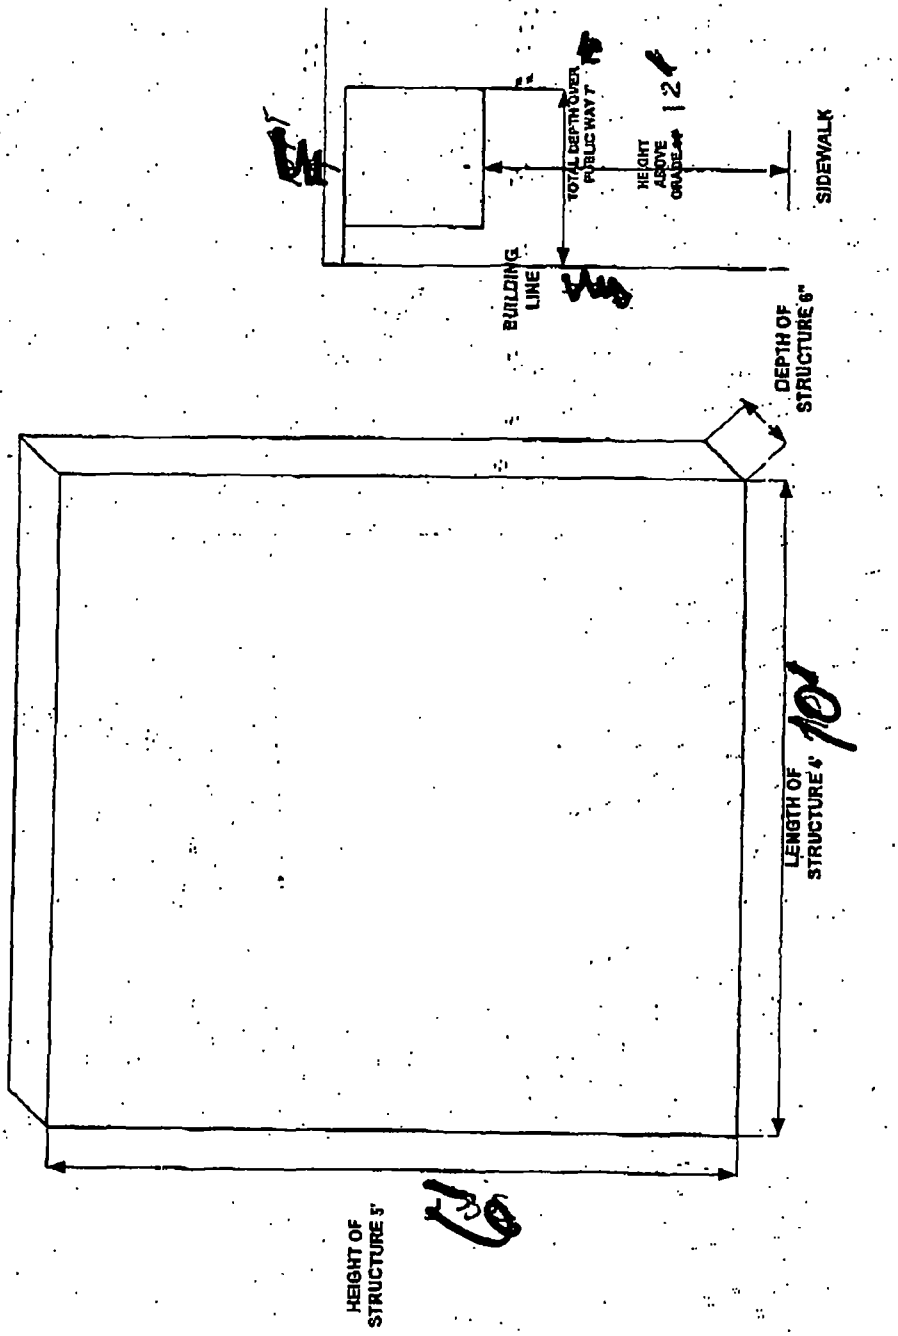

Department of Business Affairs and Consumer Protection
Business Assistance Center - Public Way Use Unit
City Hall - 121 N. LaSalle Street, Room 800 • Chicago, IL 60602
(312)-74-GOBIZ (312-744-6249) • (312) 744-1944 (TTY)
http://www.cityofchicago.org/bacp

04/10/2013

Alderman **Michelle A. Harris**
Ward # **08**
City of Chicago
City Hall, Room **300**
121 North LaSalle Street
Chicago, Illinois 60602

Re: An ordinance to use and maintain a portion of the public right-of-way for **one (1) sign(s)** for **W K R B FOOD & LIQUOR**, adjacent to the premises known as **9361 S. Cottage Grove Ave.**.

Dear Alderman **Michelle A. Harris**:

The applicant referenced above has requested the use of the public right-of-way for a **sign(s)**. An ordinance has been prepared by the Department of Business Affairs and Consumer Protection – Business Assistance Center - Public Way Use Unit for presentation to the City Council. Because this request was made for properties located in your ward, as approved by you as per the attached, I respectfully request that you introduce the attached ordinance at the next City Council meeting.

If you have any questions regarding this ordinance, please contact Anthony Bertuca at (312) 744-5506.

Department of Business Affairs and Consumer Protection

Office of the City Clerk

O2013-2724

Office of the City Clerk

City Council Document Tracking Sheet

Meeting Date:	4/10/2013
Sponsor(s):	Beale, Anthony (9)
Type:	Ordinance
Title:	Grant(s) of privilege in public way for Dollar General
Committee(s) Assignment:	Committee on Transportation and Public Way

ORDINANCE
DOLLAR GENERAL
Acct. No. 345673 - 19
Permit No. 1104908

Be It Ordained by the City Council of the City of Chicago:

SECTION 1. Permission and authority are hereby given and granted to DOLLAR GENERAL, upon the terms and subject to the conditions of this ordinance to maintain and use one (1) sign(s) projecting over the public right-of-way attached to its premises known as 316 W. 103rd St..

Said sign structure(s) measures as follows; along W. 103rd Street:
One (1) at twenty-six (26) feet in length, three point seven five (3.75) feet in height and fifteen (15) feet above grade level.

The location of said privilege shall be as shown on prints kept on file with the Department of Business Affairs and Consumer Protection and the Office of the City Clerk.

Said privilege shall be constructed in accordance with plans and specifications approved by the Department of Transportation (Division of Project Development) and Zoning Department - Signs.

This grant of privilege in the public way shall be subject to the provisions of Section 10-28-015 and all other required provisions of the Municipal Code of Chicago.

The grantee shall pay to the City of Chicago as compensation for the privilege #1104908 herein granted the sum of three hundred ($300.00) per annum in advance.


A 25% penalty will be added for payments received after due date.

The permit holder agrees to hold the City of Chicago harmless for any damage, relocation or replacement costs associated with damage, relocation or removal of private property caused by the City performing work in the public way.

Authority herein given and granted for a period of ~~five~~ Three (5) years from and after Date of Passage.

Alderman Anthony Beale


Anthony Beale 9th Ward

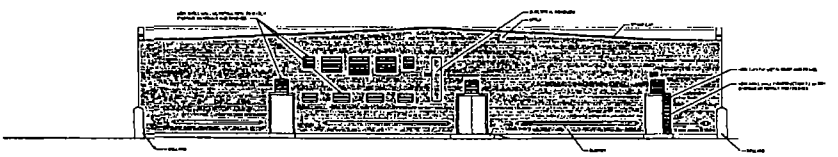


PROPOSED RIGHT SIDE ELEVATION



PROPOSED REAR ELEVATION

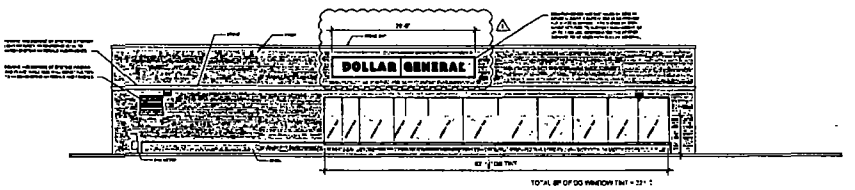

PROPOSED LEFT SIDE ELEVATION

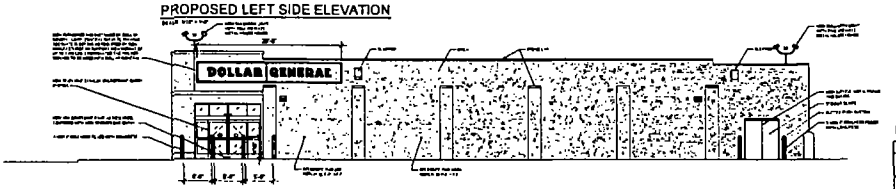

PROPOSED FRONT ELEVATION

PROPOSED ELEVATIONS

NOT TO SCALE

EXTERIOR PAINT SCHEDULE

SUPPLIER	COLOR	AREAS
SHERWIN WILLIAMS	[illegible] BALANCED BEIGE	ALL "LOW" PORTIONS OF BUILDING. COORDINATE WITH PM.
SHERWIN WILLIAMS	[illegible] WIRE DYKE BROWN	ALL "HIGH" PORTIONS OF BUILDING. COORDINATE WITH PM.
SHERWIN WILLIAMS	[illegible] SAFETY YELLOW	YELLOW CURBING AND BOLLARDS. PAINT TWO COATS. NEW. ACRYLIC. ALLY'D EGG-SHELL SAFETY YELLOW.
SHERWIN WILLIAMS	[illegible] BLUE	HANDICAP STRIPING - PARKING LOT - TOP COAT, PRO-MAR TRAFFIC MARKING PAINT "H.C." BLUE.

NOTE:
PAINT COLORS LISTED ARE DOLLAR GENERAL PREFERRED COLOR SPECIFICATIONS. VERIFY WITH SCOPE OF WORK, PROJECT MANAGER AND PROPERTY MANAGEMENT FOR EXTENT OF NEW COLORS OR MATCHING EXISTING COLORS.

DG

PROPOSED LOCATION:
CHICAGO
IL
318 W. 103RD ST

REVISED BY:

DEF	11/28/12

DOLLAR GENERAL

A & E Department
100 MISSION RIDGE
GOODLETTSVILLE, TN 37072
615-855-4000

DATE
11/19/2012

SCALE.
N.T.S.

SHEET NO
A3

APPLICATION TO USE THE PUBLIC RIGHT OF WAY

345673-19

APPLICANT INFORMATION

LEGAL NAME OF ENTITY:	Dollar General		
PERMIT MAILING ADDRESS:	316 W 103rd St		
CITY: Chicago	STATE: IL	ZIP CODE: 60628	
CONTACT PERSON: Kathy Carman		TITLE:	
PHONE: 773-545-4416	FAX:	E-MAIL:	

BUILDING OWNER INFORMATION

NAME:		
ADDRESS:		
CITY:	STATE:	ZIP CODE:
PHONE:	FAX:	E-MAIL:

1104908

USE OF THE PUBLIC WAY

1. List the proposed or existing use below and complete the worksheet on page 3. Use only one application for all public way use type.

TYPE	HOW MANY?	BUILDING ADDRESS
Sign	1	316 W 103rd St.

2. Please enclose one sketch of each proposed use of the public way, which maps to scale the proposed use(s) and its relationship to surrounding right-of-way. All measurements must be indicated.

   The prints should also accurately depict the location of the property line and public facilities (meters, light poles, sidewalks).

APPLICANT CERTIFICATION

I hereby certify that all statements made as part of the application, and the attachments herein, are true to the best of my knowledge and belief.

BY: Kathy Hoerman TITLE: Ext. Sign Buyer

F.E.I.N. or SOCIAL SECURITY NUMBER:


ALDERMAN'S APPROVAL

As part of this application process, you are required to notify/obtain approval from the Alderman in whose ward your proposed use of the public way is located.

ALDERMAN'S SIGNATURE:

DATE: 1-7-12 WARD: 9th

Feb 15 13 12:18p Majdi Danwiah 6305174545 p.1

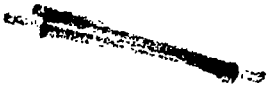

Office of the City Clerk

O2013-2728

Office of the City Clerk

City Council Document Tracking Sheet

Meeting Date:	4/10/2013
Sponsor(s):	Pope, John (10)
Type:	Ordinance
Title:	Grant(s) of privilege in public way for Villa Join the Movement
Committee(s) Assignment:	Committee on Transportation and Public Way

ORDINANCE
VILLA JOIN THE MOVEMENT
Acct. No. 373644 - 12
Permit No. 1104969

Be It Ordained by the City Council of the City of Chicago:

SECTION 1. Permission and authority are hereby given and granted to VILLA JOIN THE MOVEMENT, upon the terms and subject to the conditions of this ordinance to maintain and use two (2) sign(s) projecting over the public right-of-way attached to its premises known as 9059 S. Commercial Ave..

Said sign structure(s) measures as follows; along S. Commercial:
One (1) at thirty-four (34) feet in length, three point two five (3.25) feet in height and fourteen (14) feet above grade level.

Said sign structure(s) measures as follows; along East 91st Street:
One (1) at thirty-four (34) feet in length, three point two five (3.25) feet in height and fourteen (14) feet above grade level.

The location of said privilege shall be as shown on prints kept on file with the Department of Business Affairs and Consumer Protection and the Office of the City Clerk.

Said privilege shall be constructed in accordance with plans and specifications approved by the Department of Transportation (Division of Project Development) and Zoning Department - Signs.

This grant of privilege in the public way shall be subject to the provisions of Section 10-28-015 and all other required provisions of the Municipal Code of Chicago.

The grantee shall pay to the City of Chicago as compensation for the privilege #1104969 herein granted the sum of six hundred ($600.00) per annum in advance.

A 25% penalty will be added for payments received after due date.

The permit holder agrees to hold the City of Chicago harmless for any damage, relocation or replacement costs associated with damage, relocation or removal of private property caused by the City performing work in the public way.

Authority herein given and granted for a period of five (5) years from and after Date of Passage.

Alderman _____

John Pope 10th Ward



proposed signage
Scale: NTS

West Elevation

BLAIR COMPANIES
SIGNS · PICTURES · LOGISTICS

address: 5107 Kissell Avenue
Altoona PA 16601
telephone: 814.949.8287
fax: 814.949.8293
web: blaircompanies.com

project information

client: SNEAKER VILLA
address: 9059 S Commercial Ave
Chicago, IL 60617

store #:
rn number: 28979
date: 10.15.12
rendered: FD
file name: SNV_28979_12

revisions

a.
b.
c.
d.
e.

These drawings are not for construction. The information contained herein is intended to express design intent only

This original design is the sole property of the Blair Companies. It can not be reproduced, copied or exhibited, in whole or part, without first obtaining written consent from the Blair Companies.

Department of Business Affairs and Consumer Protection
Business Assistance Center - Public Way Use Unit
City Hall - 121 N. LaSalle Street, Room 800 • Chicago, IL 60602
(312)-74-GOBIZ (312-744-6249) • (312) 744-1944 (TTY)
http://www.cityofchicago.org/bacp

04/10/2013

Alderman **John Pope**
Ward # **10**
City of Chicago
City Hall, Room **300**
121 North LaSalle Street
Chicago, Illinois 60602

Re: An ordinance to use and maintain a portion of the public right-of-way for **two (2) sign(s)** for **VILLA JOIN THE MOVEMENT**, adjacent to the premises known as **9059 S. Commercial Ave.**.

Dear Alderman **John Pope**:

The applicant referenced above has requested the use of the public right-of-way for a **sign(s)**. An ordinance has been prepared by the Department of Business Affairs and Consumer Protection – Business Assistance Center - Public Way Use Unit for presentation to the City Council. Because this request was made for properties located in your ward, as approved by you as per the attached, I respectfully request that you introduce the attached ordinance at the next City Council meeting.

If you have any questions regarding this ordinance, please contact Anthony Bertuca at (312) 744-5506.

Department of Business Affairs and Consumer Protection

Office of the City Clerk

O2013-2730

Office of the City Clerk

City Council Document Tracking Sheet

Meeting Date:	4/10/2013
Sponsor(s):	Pope, John (10)
Type:	Ordinance
Title:	Grant(s) of privilege in public way for SH Bell Company
Committee(s) Assignment:	Committee on Transportation and Public Way

ORDINANCE
S H BELL COMPANY
Acct. No. 27443 - 1
Permit No. 1105418

Be It Ordained by the City Council of the City of Chicago:

SECTION 1. Permission and authority are hereby given and granted to S H BELL COMPANY, upon the terms and subject to the conditions of this ordinance to maintain and use, as now constructed, a security gate (Fence) on the public right-of-way adjacent to its premises known as 10218 S. Avenue O. Existing security gate (fence) measure thirty-three (33) feet in length and is used to secure East 102th Street during non-business hours. S. H. Bell Company is the only entity served by the street. Fence must be open during regular business hours, access may be restricted from 5:00 P.M. to 7:00 A. M. Monday through Friday and at all hours on weekends and holidays. Existing fence and gate must be key-locking. Gate must be of a breakaway design. S. H. Bell Company shall provide keys to the Commissioners of Transportation, Streets and Sanitation, Water Sewer, Fire and Police.

The location of said privilege shall be as shown on prints kept on file with the Department of Business Affairs and Consumer Protection and the Office of the City Clerk.

Said privilege shall be constructed in accordance with plans and specifications approved by the Department of Transportation (Division of Project Development).

This grant of privilege in the public way shall be subject to the provisions of Section 10-28-015 and all other required provisions of the Municipal Code of Chicago.

The grantee shall pay to the City of Chicago as compensation for the privilege #1105418 herein granted the sum of four hundred ($400.00) per annum in advance.

A 25% penalty will be added for payments received after due date.

The permit holder agrees to hold the City of Chicago harmless for any damage, relocation or replacement costs associated with damage, relocation or removal of private property caused by the City performing work in the public way.

Authority herein given and granted for a period of five (5) years from and after 02/05/2013.

Alderman _____

John Pope 10th Ward



26081180100000 08/16/2007

Department of Business Affairs and Consumer Protection
Business Assistance Center- Public Way Use Unit
City Hall- 121 N. LaSalle Street Room 800 • Chicago, IL 60602
(312)-74-GOBIZ (312-744-6249) • (312) 744-1944 (TTY)
http://www.cityofchicago.org/bacp

04/10/2013

Alderman **John Pope**
Ward # **10**
City of Chicago
City Hall, Room **300**
121 North LaSalle Street
Chicago, Illinois 60602

Re: An ordinance to use and maintain a portion of the public right-of-way for **one (1) fence(s)** for **S H BELL COMPANY**, adjacent to the premises known as **10218 S. Avenue O** .

Dear Alderman **John Pope**:

The applicant referenced above has requested the use of the public right-of-way for a **fence(s)**. An ordinance has been prepared by the Department of Business Affairs and Consumer Protection – Business Assistance Center - Public Way Use Unit for presentation to the City Council. Because this request was made for properties located in your ward, as approved by you as per the attached, I respectfully request that you introduce the attached ordinance at the next City Council meeting.

If you have any questions regarding this ordinance, please contact Anthony Bertuca at (312) 744-5506.

Department of Business Affairs and Consumer Protection

Office of the City Clerk

O2013-2734

Office of the City Clerk

City Council Document Tracking Sheet

Meeting Date:	4/10/2013
Sponsor(s):	Balcer, James (11)
Type:	Ordinance
Title:	Grant(s) of privilege in public way for Holabird & Root
Committee(s) Assignment:	Committee on Transportation and Public Way

ORDINANCE
HOLABIRD & ROOT
Acct. No. 5723 - 2
Permit No. 1105086

Be It Ordained by the City Council of the City of Chicago:

SECTION 1. Permission and authority are hereby given and granted to HOLABIRD & ROOT, upon the terms and subject to the conditions of this ordinance to maintain and use, as now constructed, three (3) Fence(s) on the public right-of-way adjacent to its premises known as 344 W. 28th Pl..

Said Fence(s) at S. Stewart Avenue measure(s):
One (1) at four hundred sixty-four (464) feet in length, and one (1) foot in width for a total of four hundred sixty-four (464) square feet. Existing fencing is approximately six (6) feet in height.

Said Fence(s) at W. 27th Place measure(s):
One (1) at two hundred thirty-five (235) feet in length, and one (1) foot in width for a total of two hundred thirty-five (235) square feet. Existing fencing is approximately six (6) feet in height.

Said Fence(s) at S. Sheilds Street measure(s):
One (1) at four hundred sixty-six (466) feet in length, and one (1) foot in width for a total of four hundred sixty-six (466) square feet. Existing fencing is approximately six (6) feet in height.

The location of said privilege shall be as shown on prints kept on file with the Department of Business Affairs and Consumer Protection and the Office of the City Clerk.

Said privilege shall be constructed in accordance with plans and specifications approved by the Department of Transportation (Division of Project Development).

This grant of privilege in the public way shall be subject to the provisions of Section 10-28-015 and all other required provisions of the Municipal Code of Chicago.

The grantee shall pay to the City of Chicago as compensation for the privilege #1105086 herein granted the sum of four hundred ($400.00) per annum in advance.

A 25% penalty will be added for payments received after due date.

The permit holder agrees to hold the City of Chicago harmless for any damage, relocation or replacement costs associated with damage, relocation or removal of private property caused by the City performing work in the public way.


Authority herein given and granted for a period of five (5) years from and after Date of Passage.

Alderman James A Balcer


James A. Balcer 11th Ward

[redacted]

Chicago Housing Authority
LONG LIFE SENIOR APARTMENTS –RISER REPLACEMENT T.O. 34
344 WEST 28TH PLACE
Chicago, IL 60616

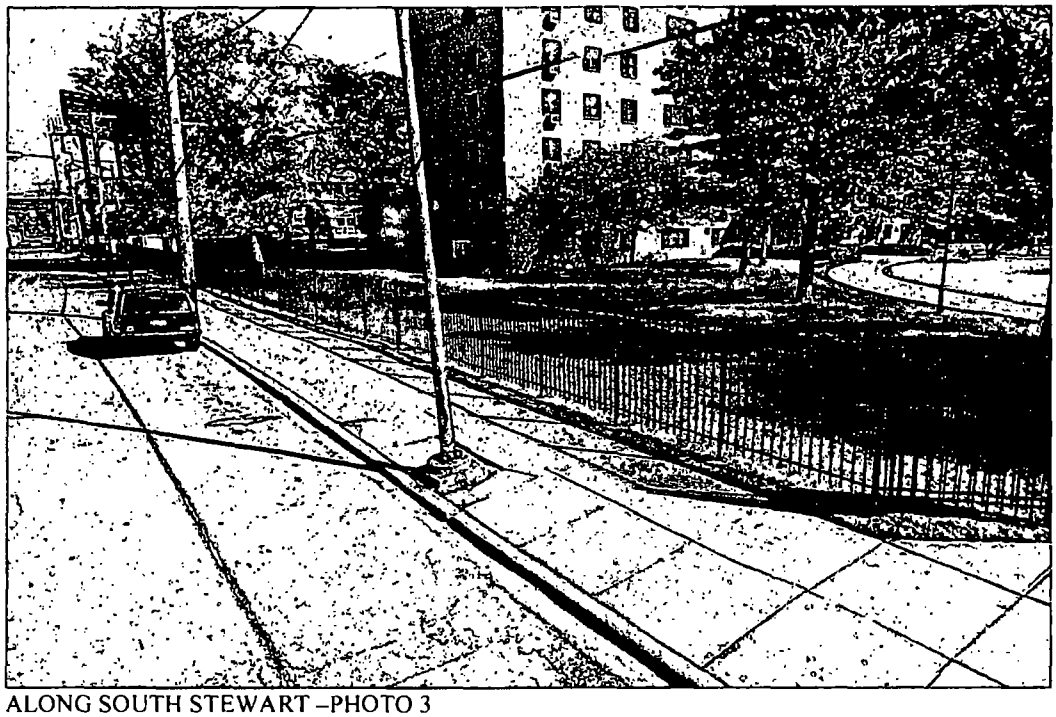

ALONG SOUTH STEWART –PHOTO 3

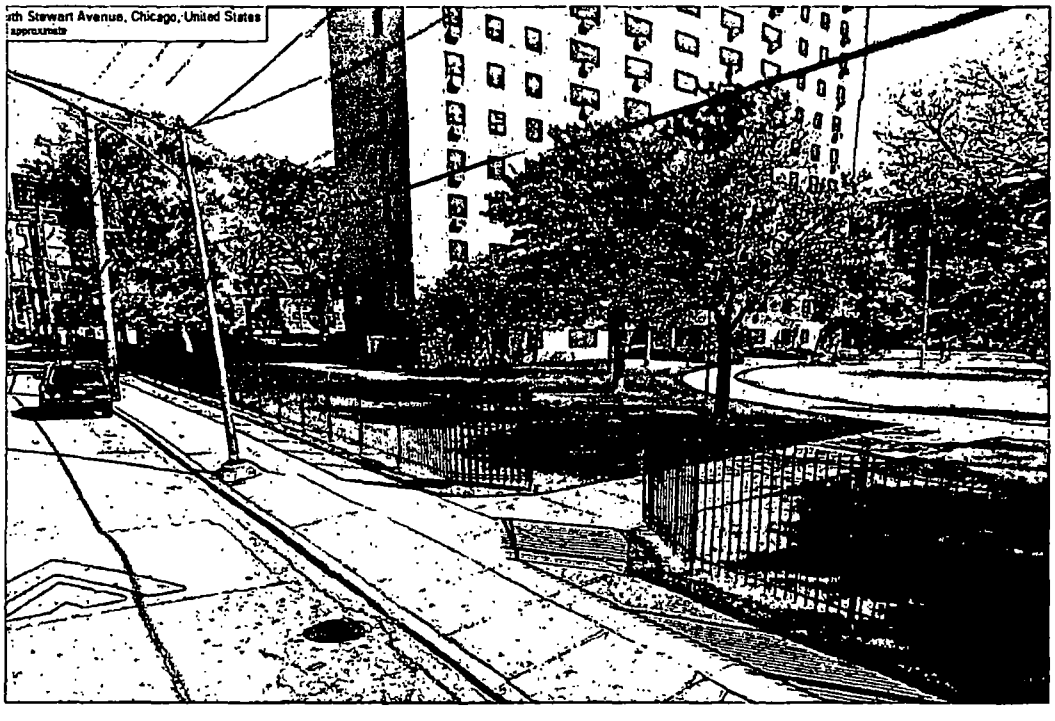

Holabird & Root Architects
140 S. Dearborn
Chicago, IL 60603
(312) 357-1771

Department of Business Affairs and Consumer Protection
Business Assistance Center- Public Way Use Unit
City Hall - 121 N. LaSalle Street Room 800 • Chicago, IL 60602
(312)-74-GOBIZ (312-744-6249) • (312) 744-1944 (TTY)
http://www.cityofchicago.org/bacp

04/10/2013

Alderman **James A. Balcer**
Ward # **11**
City of Chicago
City Hall, Room **203**
121 North LaSalle Street
Chicago, Illinois 60602

Re: An ordinance to use and maintain a portion of the public right-of-way for **three (3) fence(s)** for **HOLABIRD & ROOT**, adjacent to the premises known as **344 W. 28th Pl.**.

Dear Alderman **James A. Balcer**:

The applicant referenced above has requested the use of the public right-of-way for a **fence(s)**. An ordinance has been prepared by the Department of Business Affairs and Consumer Protection – Business Assistance Center - Public Way Use Unit for presentation to the City Council. Because this request was made for properties located in your ward, as approved by you as per the attached, I respectfully request that you introduce the attached ordinance at the next City Council meeting.

If you have any questions regarding this ordinance, please contact Anthony Bertuca at (312) 744-5506.

Department of Business Affairs and Consumer Protection

Office of the City Clerk

O2013-2740

Office of the City Clerk

City Council Document Tracking Sheet

Meeting Date:	4/10/2013
Sponsor(s):	Balcer, James (11)
Type:	Ordinance
Title:	Grant(s) of privilege in public way for Kelly's Tavern
Committee(s) Assignment:	Committee on Transportation and Public Way

ORDINANCE
KELLY'S TAVERN
Acct. No. 4279 - 2
Permit No. 1105529

Be It Ordained by the City Council of the City of Chicago:

SECTION 1. Permission and authority are hereby given and granted to KELLY'S TAVERN, upon the terms and subject to the conditions of this ordinance to maintain and use, as now constructed, one (1) Step(s) on the public right-of-way adjacent to its premises known as 4403 S. Wallace St..

Said Step(s) at S. Wallace St. measure(s):
One (1) at eleven (11) feet in length, and one (1) foot in width for a total of eleven (11) square feet.

The location of said privilege shall be as shown on prints kept on file with the Department of Business Affairs and Consumer Protection and the Office of the City Clerk.

Said privilege shall be constructed in accordance with plans and specifications approved by the Department of Transportation (Division of Project Development).

This grant of privilege in the public way shall be subject to the provisions of Section 10-28-015 and all other required provisions of the Municipal Code of Chicago.

The grantee shall pay to the City of Chicago as compensation for the privilege #1105529 herein granted the sum of four hundred ($400.00) per annum in advance.

A 25% penalty will be added for payments received after due date.

The permit holder agrees to hold the City of Chicago harmless for any damage, relocation or replacement costs associated with damage, relocation or removal of private property caused by the City performing work in the public way.

Authority herein given and granted for a period of five (5) years from and after 02/06/2013.

Alderman James A. Balcer

James A. Balcer 11th Ward

Department of Business Affairs and Consumer Protection
Business Assistance Center - Public Way Use Unit
City Hall - 121 N. LaSalle Street, Room 800 • Chicago, IL 60602
(312)-74-GOBIZ (312-744-6249) • (312) 744-1944 (TTY)
http://www.cityofchicago.org/bacp

04/10/2013

Alderman **James A. Balcer**
Ward # **11**
City of Chicago
City Hall, Room **203**
121 North LaSalle Street
Chicago, Illinois 60602

Re: An ordinance to use and maintain a portion of the public right-of-way for **one (1) step(s)** for **KELLY'S TAVERN**, adjacent to the premises known as **4403 S. Wallace St.**.

Dear Alderman **James A. Balcer**:

The applicant referenced above has requested the use of the public right-of-way for a **step(s)**. An ordinance has been prepared by the Department of Business Affairs and Consumer Protection – Business Assistance Center - Public Way Use Unit for presentation to the City Council. Because this request was made for properties located in your ward, as approved by you as per the attached, I respectfully request that you introduce the attached ordinance at the next City Council meeting.

If you have any questions regarding this ordinance, please contact Anthony Bertuca at (312) 744-5506.

Department of Business Affairs and Consumer Protection

Office of the City Clerk

O2013-2744

Office of the City Clerk

City Council Document Tracking Sheet

Meeting Date:	4/10/2013
Sponsor(s):	Balcer, James (11)
Type:	Ordinance
Title:	Grant(s) of privilege in public way for Reach Higher Learning
Committee(s) Assignment:	Committee on Transportation and Public Way

ORDINANCE
REACH HIGHER LEARNING
Acct. No. 360816 - 1
Permit No. 1096071

Be It Ordained by the City Council of the City of Chicago:

SECTION 1. Permission and authority are hereby given and granted to REACH HIGHER LEARNING, upon the terms and subject to the conditions of this ordinance to maintain and use one (1) sign(s) projecting over the public right-of-way attached to its premises known as 447 W. 26th St..

Said sign structure(s) measures as follows; along W.26th St:
One (1) at eight (8) feet in length, four (4) feet in height and ten point seven five (10.75) feet above grade level.

The location of said privilege shall be as shown on prints kept on file with the Department of Business Affairs and Consumer Protection and the Office of the City Clerk.

Said privilege shall be constructed in accordance with plans and specifications approved by the Department of Transportation (Division of Project Development) and Zoning Department - Signs.


This grant of privilege in the public way shall be subject to the provisions of Section 10-28-015 and all other required provisions of the Municipal Code of Chicago.

The grantee shall pay to the City of Chicago as compensation for the privilege #1096071 herein granted the sum of three hundred ($300.00) per annum in advance.

A 25% penalty will be added for payments received after due date.


The permit holder agrees to hold the City of Chicago harmless for any damage, relocation or replacement costs associated with damage, relocation or removal of private property caused by the City performing work in the public way.


Authority herein given and granted for a period of five (5) years from and after Date of Passage.

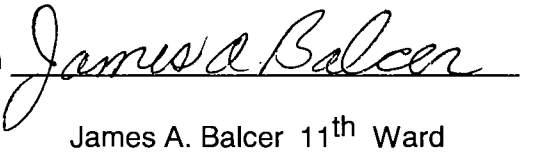Alderman 

James A. Balcer 11th Ward



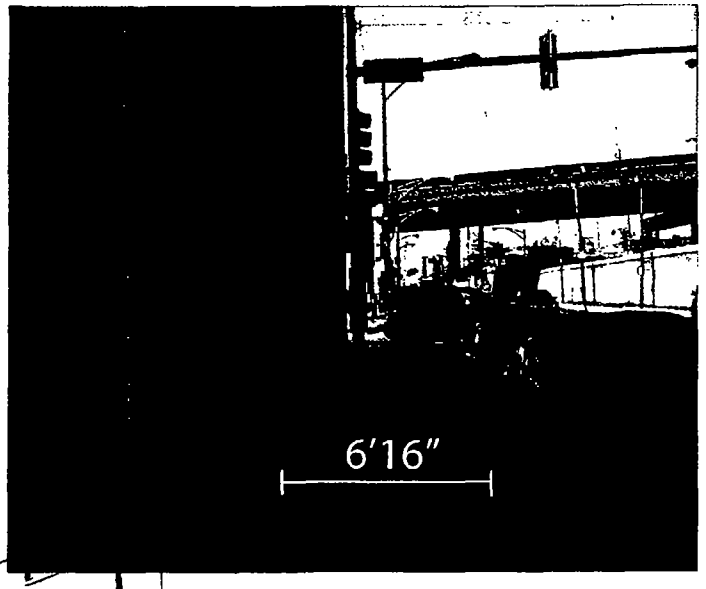

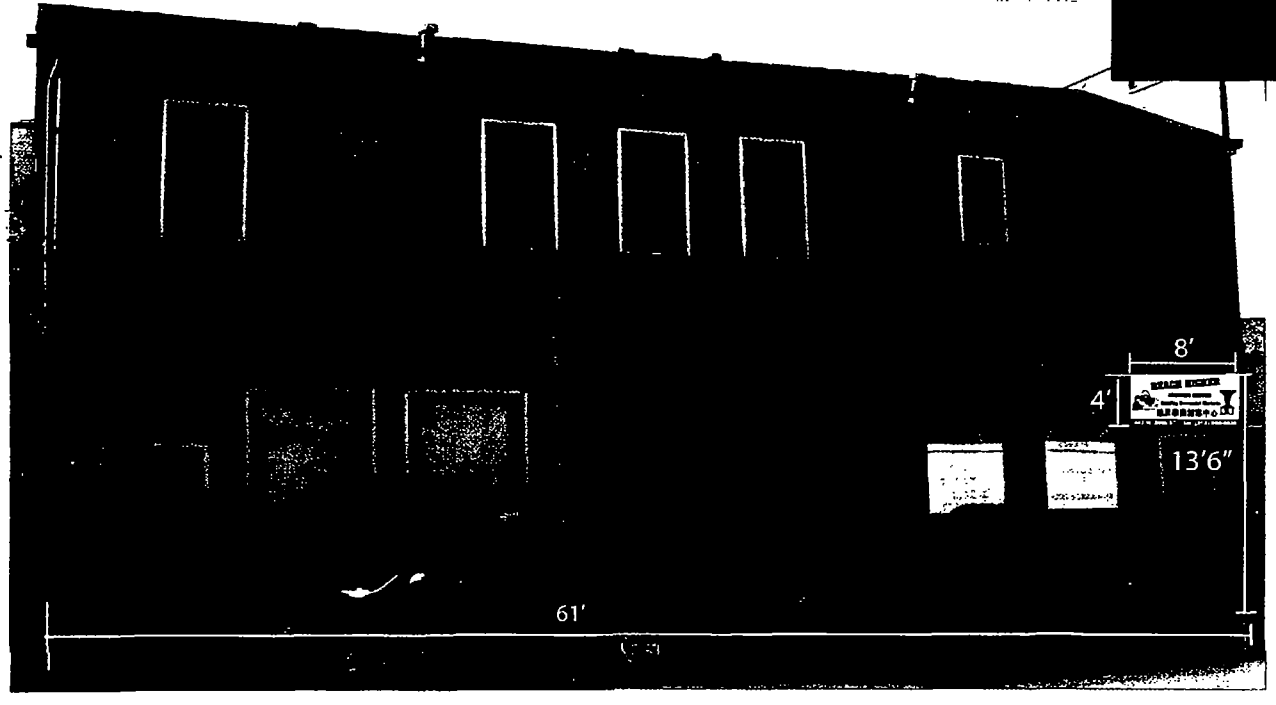

SIGNATURE

LANDLORD

Phone

TENANT

DATE

Site Address	447 W 26th St. Chicago, IL 60608	
Sign Type	Aluminum Sign	
Physical Information	Color	Light
	Red / Yellow / Blue/ Black/white	

Client: Talent Center Corp.		Drawing #:	
Approved:	Sales:	Date: 3-29-2011	
Scale:	Drawn by: K.W.	Rev Date:	

All sign designs and concepts shown here are confidential and are the property of MONSIBIC
They are not to be distributed, exhibited, copied, or otherwise used without our written permission.

COMPUTER GENERATED COLORS ARE NOT A TRUE MATCH TO ANY PMS. VINYL. OR PAINT

Department of Business Affairs and Consumer Protection
Business Assistance Center - Public Way Use Unit
City Hall - 121 N. LaSalle Street, Room 800 • Chicago, IL 60602
(312)-74-GOBIZ (312-744-6249) • (312) 744-1944 (TTY)
http://www.cityofchicago.org/bacp

04/10/2013

Alderman **James A. Balcer**
Ward # **11**
City of Chicago
City Hall, Room **203**
121 North LaSalle Street
Chicago, Illinois 60602

Re: An ordinance to use and maintain a portion of the public right-of-way for **one (1) sign(s)** for **REACH HIGHER LEARNING**, adjacent to the premises known as **447 W. 26th St.**.

Dear Alderman **James A. Balcer**:

The applicant referenced above has requested the use of the public right-of-way for a **sign(s)**. An ordinance has been prepared by the Department of Business Affairs and Consumer Protection – Business Assistance Center - Public Way Use Unit for presentation to the City Council. Because this request was made for properties located in your ward, as approved by you as per the attached, I respectfully request that you introduce the attached ordinance at the next City Council meeting.

If you have any questions regarding this ordinance, please contact Anthony Bertuca at (312) 744-5506.

Department of Business Affairs and Consumer Protection

Office of the City Clerk

O2013-2745

Office of the City Clerk

City Council Document Tracking Sheet

Meeting Date:	4/10/2013
Sponsor(s):	Balcer, James (11)
Type:	Ordinance
Title:	Grant(s) of privilege in public way for Save A Lot Food Store
Committee(s) Assignment:	Committee on Transportation and Public Way

ORDINANCE
SAVE A LOT FOOD STORE
Acct. No. 320243 - 1
Permit No. 1104487

Be It Ordained by the City Council of the City of Chicago:

SECTION 1. Permission and authority are hereby given and granted to SAVE A LOT FOOD STORE, upon the terms and subject to the conditions of this ordinance to maintain and use one (1) sign(s) projecting over the public right-of-way attached to its premises known as 3418 S. Halsted St..

Said sign structure(s) measures as follows; along S Halsted St:
One (1) at forty-two (42) feet in length, five (5) feet in height and twelve (12) feet above grade level.

The location of said privilege shall be as shown on prints kept on file with the Department of Business Affairs and Consumer Protection and the Office of the City Clerk.

Said privilege shall be constructed in accordance with plans and specifications approved by the Department of Transportation (Division of Project Development) and Zoning Department - Signs.

This grant of privilege in the public way shall be subject to the provisions of Section 10-28-015 and all other required provisions of the Municipal Code of Chicago.

The grantee shall pay to the City of Chicago as compensation for the privilege #1104487 herein granted the sum of three hundred ($300.00) per annum in advance.


A 25% penalty will be added for payments received after due date.

The permit holder agrees to hold the City of Chicago harmless for any damage, relocation or replacement costs associated with damage, relocation or removal of private property caused by the City performing work in the public way.


Authority herein given and granted for a period of five (5) years from and after Date of Passage.

Alderman James A. Balcer


James A. Balcer 11th Ward

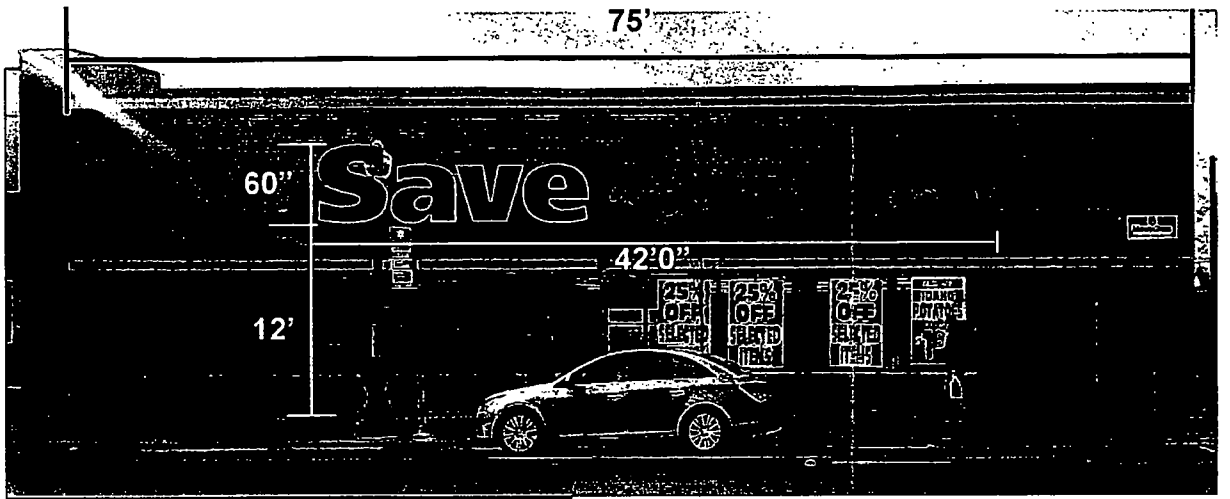

Sideview

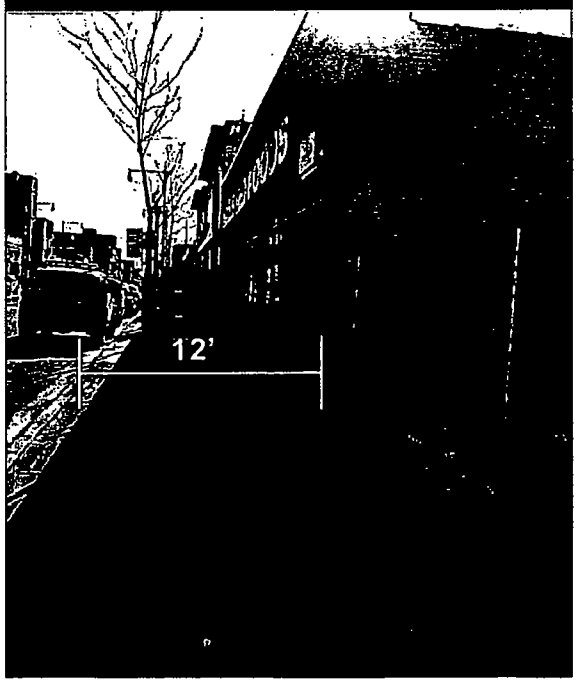

FLUSH MOUNT CHANNEL LETTER

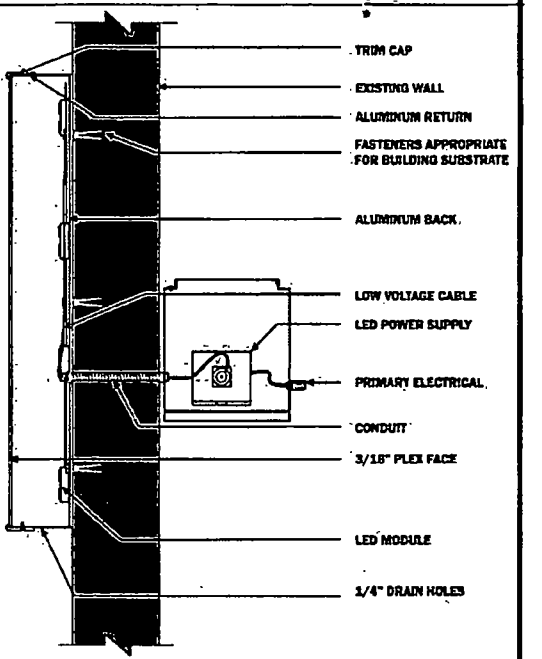

Standard Face Lit - LED Illuminated

SIGNATURE

LANDLORD

PHONE

TENANT

DATE

Total Area: 5' x42'= 210 SQF
Projection: 6"

Site Address	39 Skokie Blvd. Northrook IL 60014			
Sign Type	FLUSH MOUNT CHANNEL LETTER			
Physical Information	FACE	RETURN	TRIM	LIGHT
	Red Blue	Black	Red blue 3/4"	White LED

Client: Save A lot		Drawing #:	
Approved:	Sales:	Date: 1-22-2013	
Scale: 1":32"	Drawn by:	Rev Date:	

All sign designs and concepts shown here are confidential and are the property of Monsibic, Inc They are not to be distributed, exhibited, copied, or otherwise used without our written permission.

COMPUTER GENERATED COLORS ARE NOT A TRUE MATCH TO ANY PMS. VINYL. OR PAINT.

MONSIBIC Sign & Display
3401 S. Halsted St., Chicago, IL 60608 Tel: 773-847-2828 Fax:773-847-0088

Department of Business Affairs and Consumer Protection
Business Assistance Center - Public Way Use Unit
City Hall - 121 N. LaSalle Street, Room 800 • Chicago, IL 60602
(312)-74-GOBIZ (312-744-6249) • (312) 744-1944 (TTY)
http://www.cityofchicago.org/bacp

04/10/2013

Alderman **James A. Balcer**
Ward # **11**
City of Chicago
City Hall, Room **203**
121 North LaSalle Street
Chicago, Illinois 60602

Re: An ordinance to use and maintain a portion of the public right-of-way for **one (1) sign(s)** for **SAVE A LOT FOOD STORE**, adjacent to the premises known as **3418 S. Halsted St.**.

Dear Alderman **James A. Balcer**:

The applicant referenced above has requested the use of the public right-of-way for a **sign(s)**. An ordinance has been prepared by the Department of Business Affairs and Consumer Protection – Business Assistance Center - Public Way Use Unit for presentation to the City Council. Because this request was made for properties located in your ward, as approved by you as per the attached, I respectfully request that you introduce the attached ordinance at the next City Council meeting.

If you have any questions regarding this ordinance, please contact Anthony Bertuca at (312) 744-5506.

Department of Business Affairs and Consumer Protection

Office of the City Clerk

O2013-2811

Office of the City Clerk

City Council Document Tracking Sheet

Meeting Date:	4/10/2013
Sponsor(s):	Cardenas, George A. (12)
Type:	Ordinance
Title:	Grant(s) of privilege in public way for United Neighborhood Organization of Chicago
Committee(s) Assignment:	Committee on Transportation and Public Way

ORDINANCE
UNITED NEIGHBORHOOD ORGANIZATION OF CHICAGO
Acct. No. 351473 - 2
Permit No. 1092701

Be It Ordained by the City Council of the City of Chicago:

SECTION 1. Permission and authority are hereby given and granted to UNITED NEIGHBORHOOD ORGANIZATION OF CHICAGO, upon the terms and subject to the conditions of this ordinance to construct, install, maintain and use sixteen (16) Light Fixture(s) projecting over the public right-of-way adjacent to its premises known as 2744 W. Pershing Rd..

Said Light Fixture(s) at W. PERSHING ROAD measure(s):
Eight (8) at point zero eight (.08) feet in length, point one seven (.17) feet in width and ten (10) feet above grade level.
Eight (8) at point zero eight (.08) feet in length, point one seven (.17) feet in width and twenty (20) feet above grade level.

The location of said privilege shall be as shown on prints kept on file with the Department of Business Affairs and Consumer Protection and the Office of the City Clerk.

Said privilege shall be constructed in accordance with plans and specifications approved by the Department of Transportation (Division of Project Development).

This grant of privilege in the public way shall be subject to the provisions of Section 10-28-015 and all other required provisions of the Municipal Code of Chicago.

The grantee shall pay to the City of Chicago as compensation for the privilege #1092701 herein granted the sum of seventy-five ($75.00) per annum in advance.


A 25% penalty will be added for payments received after due date.

The permit holder agrees to hold the City of Chicago harmless for any damage, relocation or replacement costs associated with damage, relocation or removal of private property caused by the City performing work in the public way.

Authority herein given and granted for a period of five (5) years from and after Date of Passage.

Alderman _____


George Cardenas 12th Ward

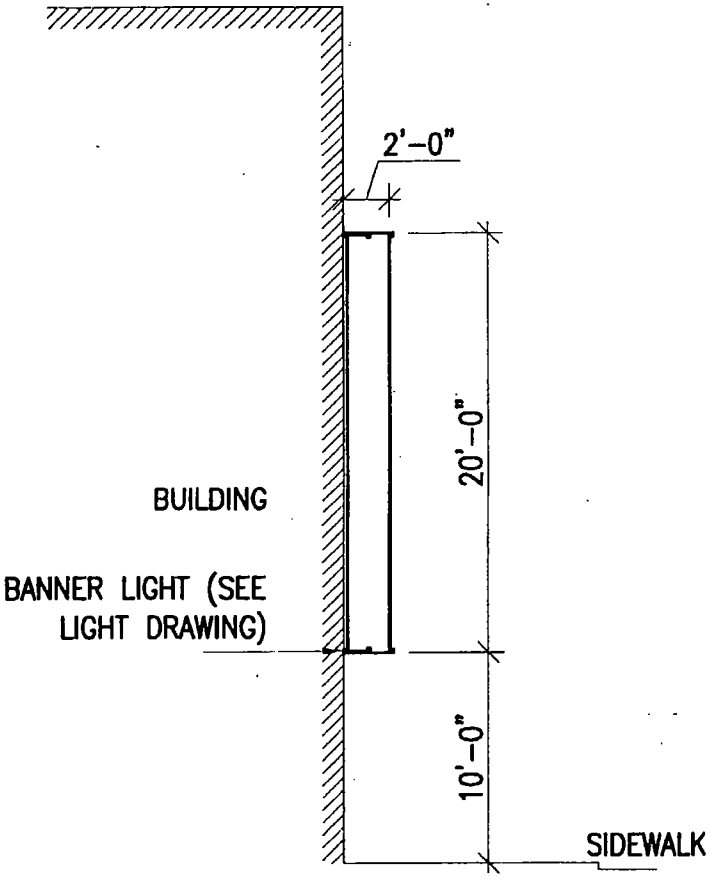

BANNER IS COMPOSED OF FABRIC (MINIMAL THICKNESS)

BANNER DRAWING

2774 W. PERHSING ROAD

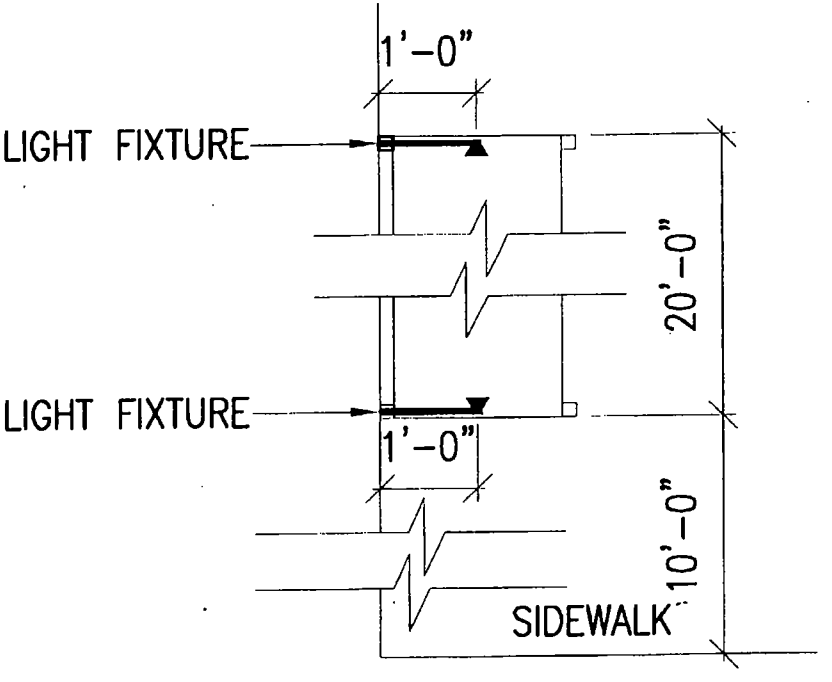

LIGHT DRAWING

2774 W. PERHSING ROAD

UNO

GAGE PARK CAMPUS
2774 W. PERSHING RD

A-1

Department of Business Affairs and Consumer Protection
Business Assistance Center - Public Way Use Unit
City Hall - 121 N. LaSalle Street, Room 800 • Chicago, IL 60602
(312)-74-GOBIZ (312-744-6249) • (312) 744-1944 (TTY)
http://www.cityofchicago.org/bacp

2nd Attempt at Introduction

04/10/2013

Alderman **George Cardenas**
Ward # **12**
City of Chicago
City Hall, Room **203**
121 North LaSalle Street
Chicago, Illinois 60602

Re: An ordinance to use and maintain a portion of the public right-of-way for **sixteen (16) light fixture(s)** for **UNITED NEIGHBORHOOD ORGANIZATION OF CHICAGO**, adjacent to the premises known as **2744 W. Pershing Rd.**.

Dear Alderman **George Cardenas**:

The applicant referenced above has requested the use of the public right-of-way for a **light fixture(s)**. An ordinance has been prepared by the Department of Business Affairs and Consumer Protection – Business Assistance Center - Public Way Use Unit for presentation to the City Council. Because this request was made for properties located in your ward, as approved by you as per the attached, I respectfully request that you introduce the attached ordinance at the next City Council meeting.

If you have any questions regarding this ordinance, please contact Anthony Bertuca at (312) 744-5506.

Department of Business Affairs and Consumer Protection

Office of the City Clerk

O2013-2876

Office of the City Clerk

City Council Document Tracking Sheet

Meeting Date:	4/10/2013
Sponsor(s):	Quinn, Marty (13)
Type:	Ordinance
Title:	Grant(s) of privilege in public way for AV Anthony's
Committee(s) Assignment:	Committee on Transportation and Public Way

ORDINANCE
A V ANTHONY'S
Acct. No. 8019 - 1
Permit No. 1105492

Be It Ordained by the City Council of the City of Chicago:

SECTION 1. Permission and authority are hereby given and granted to A V ANTHONY'S, upon the terms and subject to the conditions of this ordinance to maintain and use one (1) sign(s) projecting over the public right-of-way attached to its premises known as 4720 W. 63rd St..

Said sign structure(s) measures as follows; along W. 63rd Street:
One (1) at nine (9) feet in length, nine (9) feet in height and fourteen (14) feet above grade level.

The location of said privilege shall be as shown on prints kept on file with the Department of Business Affairs and Consumer Protection and the Office of the City Clerk.

Said privilege shall be constructed in accordance with plans and specifications approved by the Department of Transportation (Division of Project Development) and Zoning Department - Signs.

This grant of privilege in the public way shall be subject to the provisions of Section 10-28-015 and all other required provisions of the Municipal Code of Chicago.

The grantee shall pay to the City of Chicago as compensation for the privilege #1105492 herein granted the sum of three hundred ($300.00) per annum in advance.


A 25% penalty will be added for payments received after due date.

The permit holder agrees to hold the City of Chicago harmless for any damage, relocation or replacement costs associated with damage, relocation or removal of private property caused by the City performing work in the public way.

Authority herein given and granted for a period of five (5) years from and after 04/09/2013.

Alderman _____

Marty Quinn 13th Ward

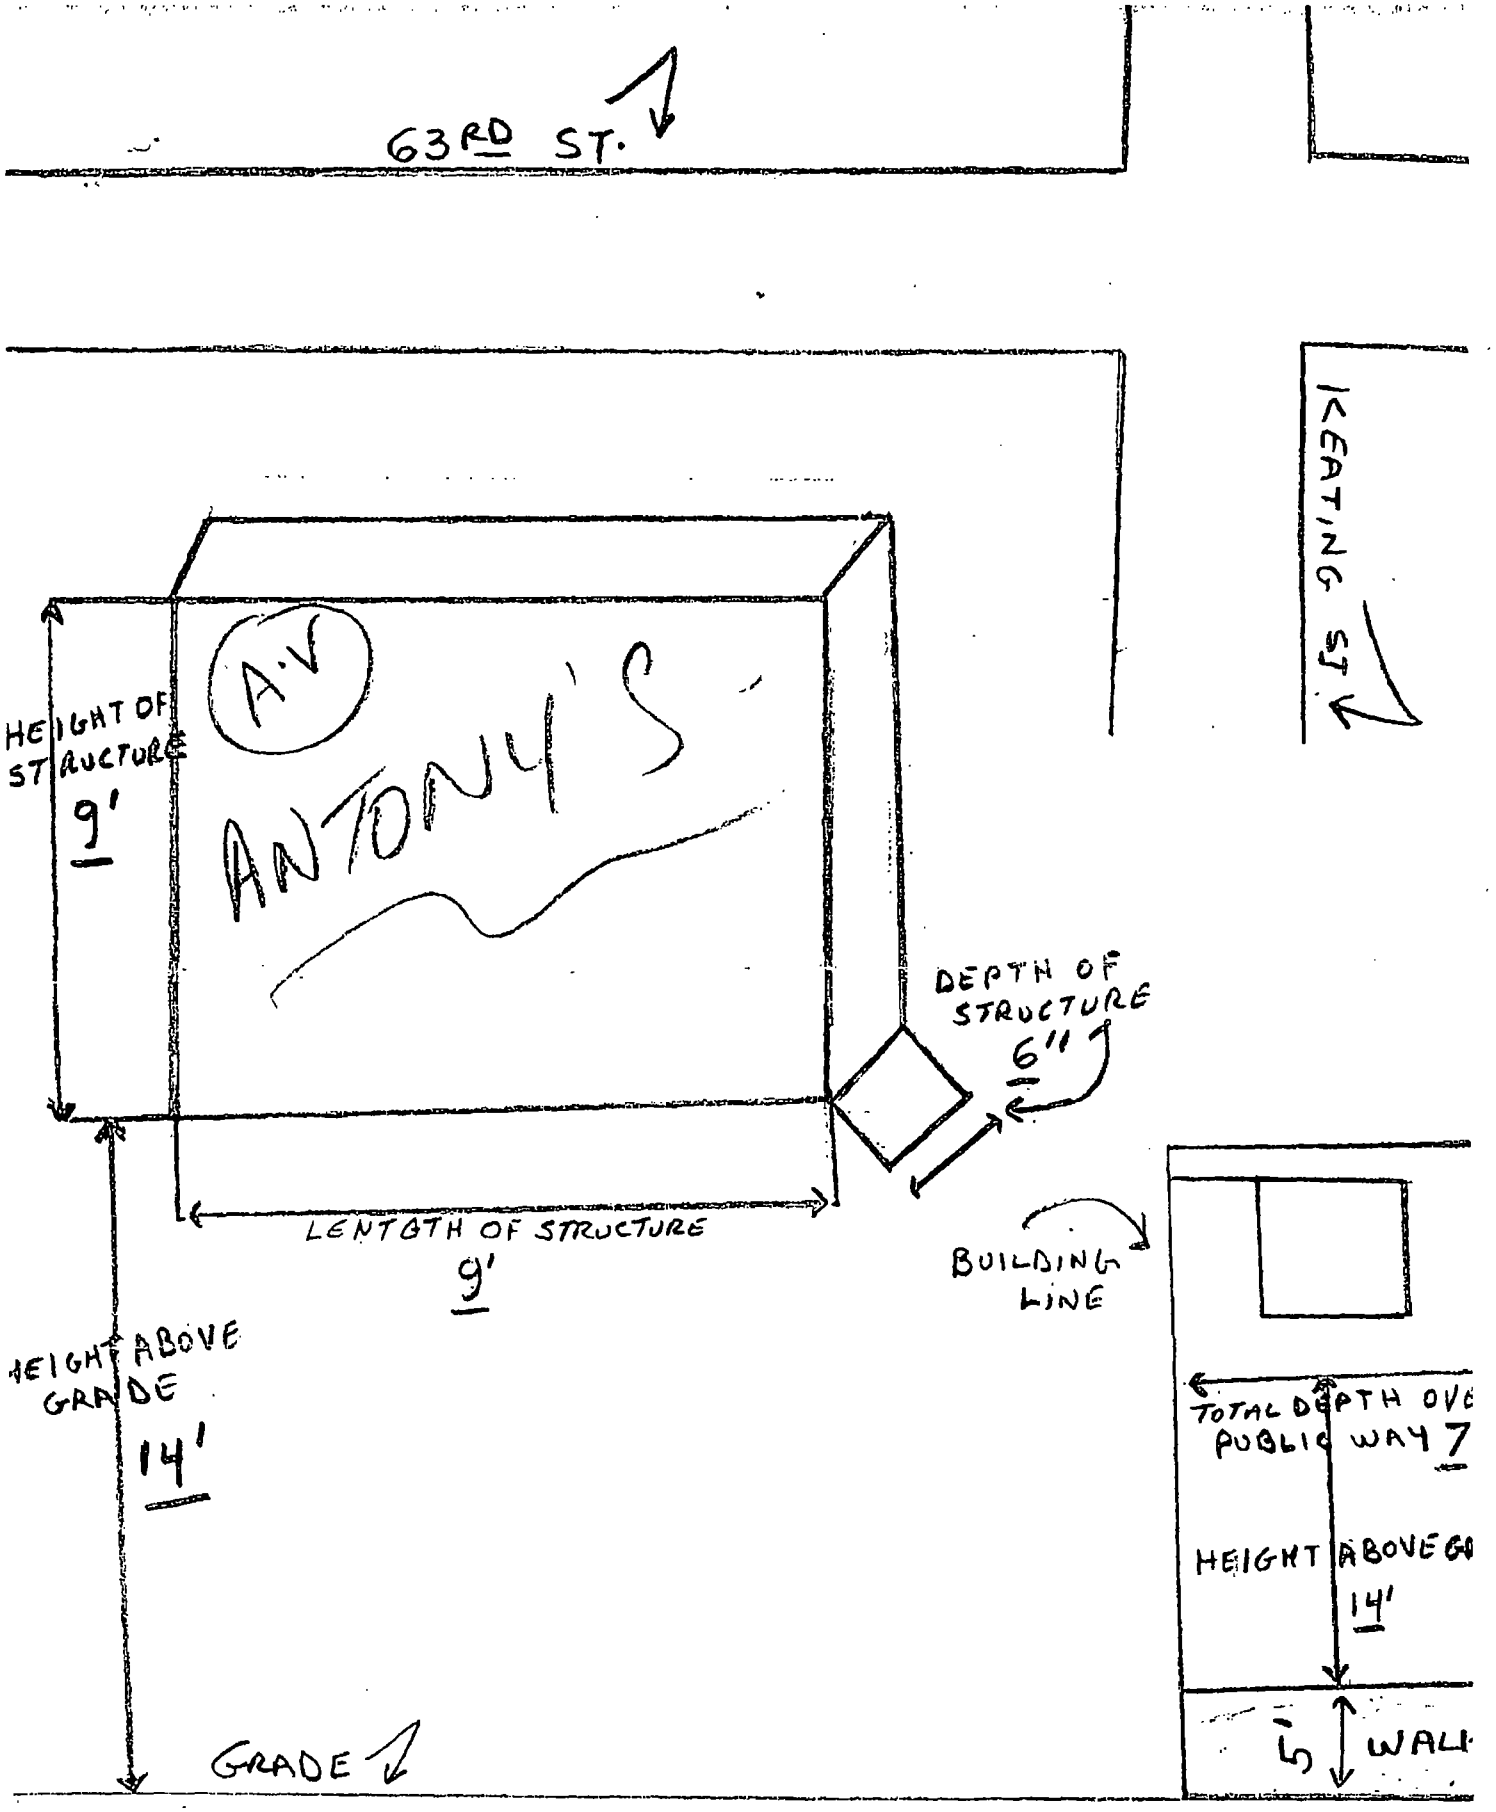
63RD ST.
KEATING ST
A·V
ANTONY'S
HEIGHT OF STRUCTURE
9'
DEPTH OF STRUCTURE
6"
LENGTH OF STRUCTURE
9'
BUILDING LINE
HEIGHT ABOVE GRADE
14'
GRADE
TOTAL DEPTH OVE
PUBLIC WAY 7
HEIGHT ABOVE GR
14'
5
WALL

Department of Business Affairs and Consumer Protection
Business Assistance Center - Public Way Use Unit
City Hall - 121 N. LaSalle Street, Room 800 • Chicago, IL 60602
(312)-74-GOBIZ (312-744-6249) • (312) 744-1944 (TTY)
http://www.cityofchicago.org/bacp

04/10/2013

Alderman **Marty Quinn**
Ward # **13**
City of Chicago
City Hall, Room **203**
121 North LaSalle Street
Chicago, Illinois 60602

Re: An ordinance to use and maintain a portion of the public right-of-way for **one (1) sign(s)** for **A V ANTHONY'S**, adjacent to the premises known as **4720 W. 63rd St.**.

Dear Alderman **Marty Quinn**:

The applicant referenced above has requested the use of the public right-of-way for a **sign(s)**. An ordinance has been prepared by the Department of Business Affairs and Consumer Protection – Business Assistance Center - Public Way Use Unit for presentation to the City Council. Because this request was made for properties located in your ward, as approved by you as per the attached, I respectfully request that you introduce the attached ordinance at the next City Council meeting.

If you have any questions regarding this ordinance, please contact Anthony Bertuca at (312) 744-5506.

Department of Business Affairs and Consumer Protection

Office of the City Clerk

O2013-2879

Office of the City Clerk

City Council Document Tracking Sheet

Meeting Date:	4/10/2013
Sponsor(s):	Quinn, Marty (13)
Type:	Ordinance
Title:	Grant(s) of privilege in public way for Carquest Auto Parts No. 2777
Committee(s) Assignment:	Committee on Transportation and Public Way

ORDINANCE
CARQUEST AUTO PARTS #2777
Acct. No. 330714 - 2
Permit No. 1098757

Be It Ordained by the City Council of the City of Chicago:

SECTION 1. Permission and authority are hereby given and granted to CARQUEST AUTO PARTS #2777, upon the terms and subject to the conditions of this ordinance to maintain and use one (1) sign(s) projecting over the public right-of-way attached to its premises known as 5815 W. 63rd St..

Said sign structure(s) measures as follows; along W. 63rd St:
One (1) at twelve (12) feet in length, seven (7) feet in height and thirteen (13) feet above grade level.

The location of said privilege shall be as shown on prints kept on file with the Department of Business Affairs and Consumer Protection and the Office of the City Clerk.

Said privilege shall be constructed in accordance with plans and specifications approved by the Department of Transportation (Division of Project Development) and Zoning Department - Signs.

This grant of privilege in the public way shall be subject to the provisions of Section 10-28-015 and all other required provisions of the Municipal Code of Chicago.

The grantee shall pay to the City of Chicago as compensation for the privilege #1098757 herein granted the sum of three hundred ($300.00) per annum in advance.

A 25% penalty will be added for payments received after due date.


The permit holder agrees to hold the City of Chicago harmless for any damage, relocation or replacement costs associated with damage, relocation or removal of private property caused by the City performing work in the public way.

Authority herein given and granted for a period of five (5) years from and after Date of Passage.

Alderman _____
Marty Quinn 13th Ward

APPLICATION TO USE THE PUBLIC RIGHT OF WAY

EXAMPLE OF SIGN DRAWING

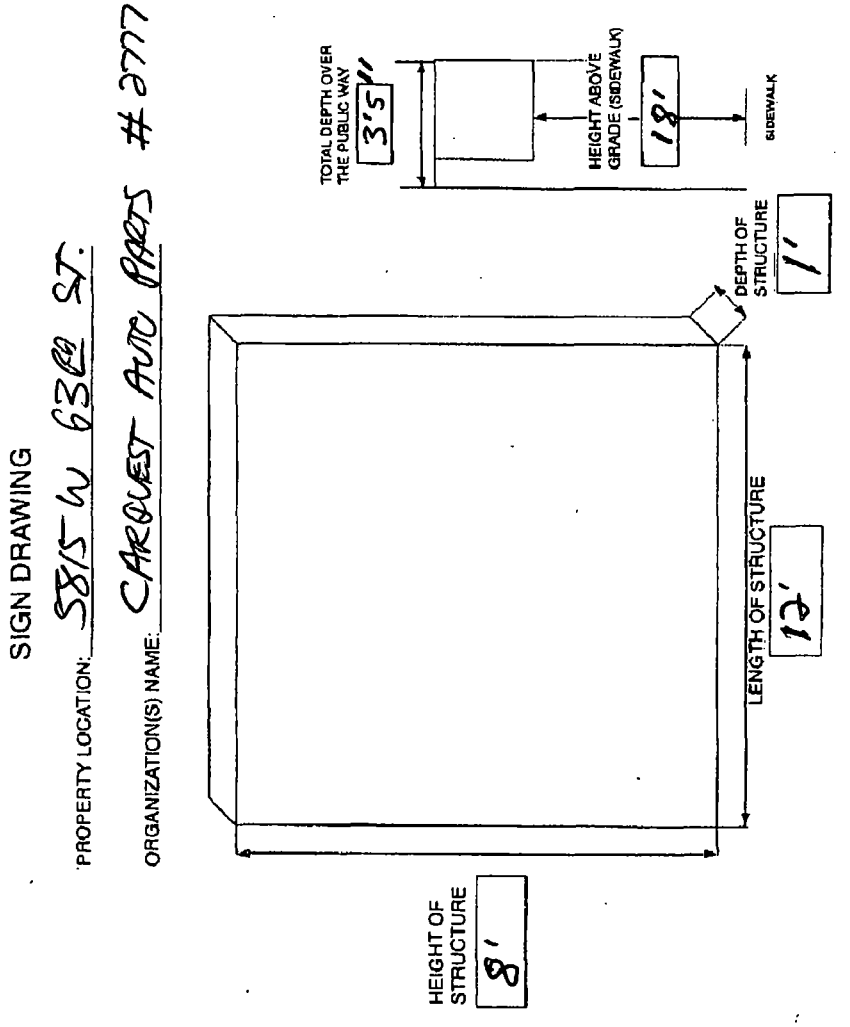

Department of Business Affairs and Consumer Protection
Business Assistance Center - Public Way Use Unit
City Hall - 121 N. LaSalle Street, Room 800 • Chicago, IL 60602
(312)-74-GOBIZ (312-744-6249) • (312) 744-1944 (TTY)
http://www.cityofchicago.org/bacp

04/10/2013

Alderman **Marty Quinn**
Ward # **13**
City of Chicago
City Hall, Room **203**
121 North LaSalle Street
Chicago, Illinois 60602

Re: An ordinance to use and maintain a portion of the public right-of-way for **one (1) sign(s)** for **CARQUEST AUTO PARTS #2777**, adjacent to the premises known as **5815 W. 63rd St.**.

Dear Alderman **Marty Quinn**:

The applicant referenced above has requested the use of the public right-of-way for a **sign(s)**. An ordinance has been prepared by the Department of Business Affairs and Consumer Protection – Business Assistance Center - Public Way Use Unit for presentation to the City Council. Because this request was made for properties located in your ward, as approved by you as per the attached, I respectfully request that you introduce the attached ordinance at the next City Council meeting.

If you have any questions regarding this ordinance, please contact Anthony Bertuca at (312) 744-5506.

Department of Business Affairs and Consumer Protection

Office of the City Clerk

O2013-2882

Office of the City Clerk

City Council Document Tracking Sheet

Meeting Date:	4/10/2013
Sponsor(s):	Quinn, Marty (13)
Type:	Ordinance
Title:	Grant(s) of privilege in public way for El Ranchito Food Market
Committee(s) Assignment:	Committee on Transportation and Public Way

ORDINANCE
EL RANCHITO FOOD MARKET
Acct. No. 297464 - 2
Permit No. 1105572

Be It Ordained by the City Council of the City of Chicago:

SECTION 1. Permission and authority are hereby given and granted to EL RANCHITO FOOD MARKET, upon the terms and subject to the conditions of this ordinance to maintain and use, as now constructed, nine (9) Light Fixture(s) projecting over the public right-of-way adjacent to its premises known as 3900 W. 71st St..

Said Light Fixture(s) at W. 71st measure(s):
Nine (9) at point eight three (.83) feet in length, three (3) feet in width and twelve (12) feet above grade level.

The location of said privilege shall be as shown on prints kept on file with the Department of Business Affairs and Consumer Protection and the Office of the City Clerk.

Said privilege shall be constructed in accordance with plans and specifications approved by the Department of Transportation (Division of Project Development).

This grant of privilege in the public way shall be subject to the provisions of Section 10-28-015 and all other required provisions of the Municipal Code of Chicago.

The grantee shall pay to the City of Chicago as compensation for the privilege #1105572 herein granted the sum of one hundred fifteen ($115.00) per annum in advance.

A 25% penalty will be added for payments received after due date.

The permit holder agrees to hold the City of Chicago harmless for any damage, relocation or replacement costs associated with damage, relocation or removal of private property caused by the City performing work in the public way.

Authority herein given and granted for a period of five (5) years from and after 04/09/2013.

Alderman _____

Marty Quinn 13th Ward


(Page 2 of 3)

AWNINGS
EXPRESS
Signs
OFFICE
(773) 579-1437
www.awningexpress.net
E-mail: awningexpress@sbcglobal.net
2415 W.24Pl CHICAGO IL
FAX
(773) 277-0097

light fixtures

Light Fixtures DIMENSIONS.


3900 W. 71

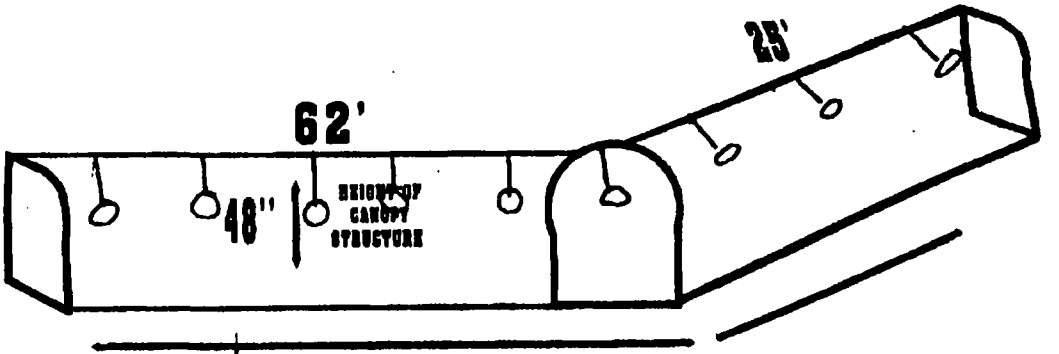

87' LENGHT ALONG PUBLIC WAY

12'

HEIGHT FROM GRADE

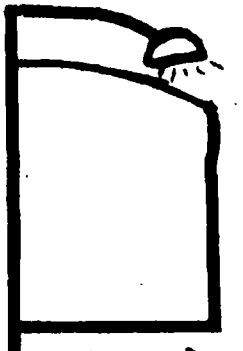

DGROUND LEVEL

SIDEWALK

DEPTH OF CANOPY OVER PUBLIC WAY

Department of Business Affairs and Consumer Protection
Business Assistance Center - Public Way Use Unit
City Hall - 121 N. LaSalle Street, Room 800 • Chicago, IL 60602
(312)-74-GOBIZ (312-744-6249) • (312) 744-1944 (TTY)
http://www.cityofchicago.org/bacp

04/10/2013

Alderman **Marty Quinn**
Ward # **13**
City of Chicago
City Hall, Room **203**
121 North LaSalle Street
Chicago, Illinois 60602

Re: An ordinance to use and maintain a portion of the public right-of-way for **nine (9) light fixture(s)** for **EL RANCHITO FOOD MARKET**, adjacent to the premises known as **3900 W. 71st St.**.

Dear Alderman **Marty Quinn**:

The applicant referenced above has requested the use of the public right-of-way for a **light fixture(s)**. An ordinance has been prepared by the Department of Business Affairs and Consumer Protection – Business Assistance Center - Public Way Use Unit for presentation to the City Council. Because this request was made for properties located in your ward, as approved by you as per the attached, I respectfully request that you introduce the attached ordinance at the next City Council meeting.

If you have any questions regarding this ordinance, please contact Anthony Bertuca at (312) 744-5506.

Department of Business Affairs and Consumer Protection

Office of the City Clerk

O2013-2884

Office of the City Clerk

City Council Document Tracking Sheet

Meeting Date:	4/10/2013
Sponsor(s):	Quinn, Marty (13)
Type:	Ordinance
Title:	Grant(s) of privilege in public way for State Farm Insurance Agent
Committee(s) Assignment:	Committee on Transportation and Public Way

ORDINANCE
STATE FARM INSURANCE AGENT
Acct. No. 311113 - 1
Permit No. 1105446

Be It Ordained by the City Council of the City of Chicago:

SECTION 1. Permission and authority are hereby given and granted to STATE FARM INSURANCE AGENT, upon the terms and subject to the conditions of this ordinance to maintain and use one (1) sign(s) projecting over the public right-of-way attached to its premises known as 4943 W. 63rd St..

Said sign structure(s) measures as follows; along W. 63rd Street:
One (1) at six (6) feet in length, four (4) feet in height and nine (9) feet above grade level.

The location of said privilege shall be as shown on prints kept on file with the Department of Business Affairs and Consumer Protection and the Office of the City Clerk.

Said privilege shall be constructed in accordance with plans and specifications approved by the Department of Transportation (Division of Project Development) and Zoning Department - Signs.

This grant of privilege in the public way shall be subject to the provisions of Section 10-28-015 and all other required provisions of the Municipal Code of Chicago.

The grantee shall pay to the City of Chicago as compensation for the privilege #1105446 herein granted the sum of one hundred ($100.00) per annum in advance.

A 25% penalty will be added for payments received after due date.

The permit holder agrees to hold the City of Chicago harmless for any damage, relocation or replacement costs associated with damage, relocation or removal of private property caused by the City performing work in the public way.


Authority herein given and granted for a period of five (5) years from and after 04/09/2013.

Alderman _____

Marty Quinn 13th Ward



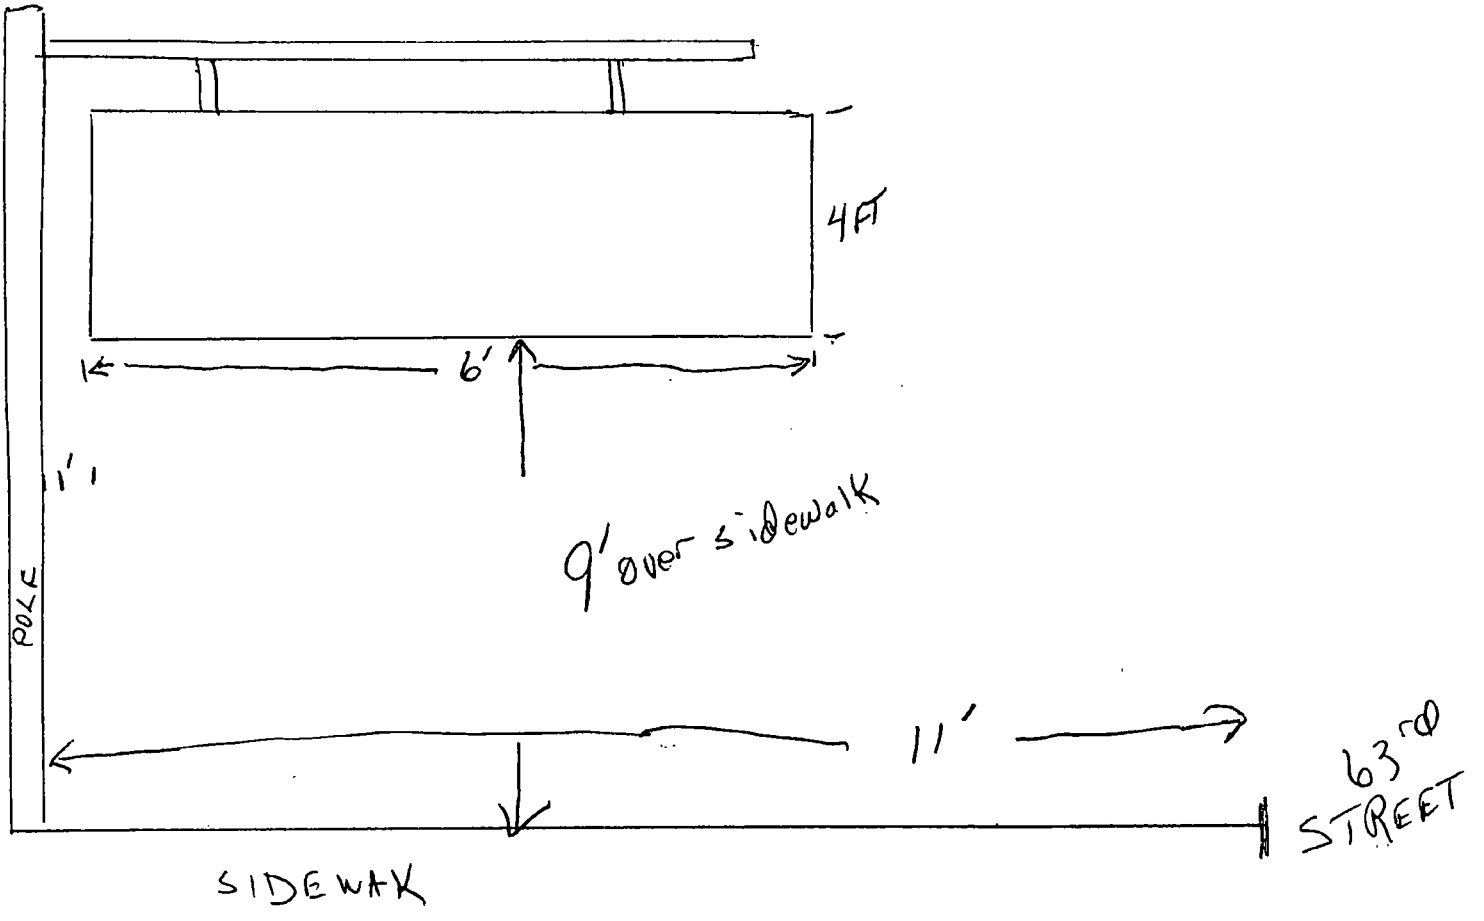


4FT
6'
1'
9' over sidewalk
POLE
11'
63rd
STREET
SIDEWAK

Department of Business Affairs and Consumer Protection
Business Assistance Center - Public Way Use Unit
City Hall - 121 N. LaSalle Street, Room 800 • Chicago, IL 60602
(312)-74-GOBIZ (312-744-6249) • (312) 744-1944 (TTY)
http://www.cityofchicago.org/bacp

04/10/2013

Alderman **Marty Quinn**
Ward # **13**
City of Chicago
City Hall, Room **203**
121 North LaSalle Street
Chicago, Illinois 60602

Re: An ordinance to use and maintain a portion of the public right-of-way for **one (1) sign(s)** for **STATE FARM INSURANCE AGENT**, adjacent to the premises known as **4943 W. 63rd St.**.

Dear Alderman **Marty Quinn**:

The applicant referenced above has requested the use of the public right-of-way for a **sign(s)**. An ordinance has been prepared by the Department of Business Affairs and Consumer Protection – Business Assistance Center - Public Way Use Unit for presentation to the City Council. Because this request was made for properties located in your ward, as approved by you as per the attached, I respectfully request that you introduce the attached ordinance at the next City Council meeting.

If you have any questions regarding this ordinance, please contact Anthony Bertuca at (312) 744-5506.

Department of Business Affairs and Consumer Protection

Office of the City Clerk

O2013-2886

Office of the City Clerk

City Council Document Tracking Sheet

Meeting Date:	4/10/2013
Sponsor(s):	Burke, Edward M. (14)
Type:	Ordinance
Title:	Grant(s) of privilege in public way for Archer Avenue Tattoo & Body Piercing
Committee(s) Assignment:	Committee on Transportation and Public Way

ORDINANCE
ARCHER AVENUE TATTOO & BODY PIERCING
Acct. No. 356600 - 1
Permit No. 1102364

Be It Ordained by the City Council of the City of Chicago:

SECTION 1. Permission and authority are hereby given and granted to ARCHER AVENUE TATTOO & BODY PIERCING, upon the terms and subject to the conditions of this ordinance to maintain and use one (1) sign(s) projecting over the public right-of-way attached to its premises known as 4440 S. Archer Ave..

Said sign structure(s) measures as follows; along ARCHER AVE:
One (1) at eight (8) feet in length, four (4) feet in height and ten (10) feet above grade level.

The location of said privilege shall be as shown on prints kept on file with the Department of Business Affairs and Consumer Protection and the Office of the City Clerk.

Said privilege shall be constructed in accordance with plans and specifications approved by the Department of Transportation (Division of Project Development) and Zoning Department - Signs.

This grant of privilege in the public way shall be subject to the provisions of Section 10-28-015 and all other required provisions of the Municipal Code of Chicago.

The grantee shall pay to the City of Chicago as compensation for the privilege #1102364 herein granted the sum of three hundred ($300.00) per annum in advance.

A 25% penalty will be added for payments received after due date.

The permit holder agrees to hold the City of Chicago harmless for any damage, relocation or replacement costs associated with damage, relocation or removal of private property caused by the City performing work in the public way.


Authority herein given and granted for a period of five (5) years from and after Date of Passage.

Alderman

Edward M. Burke 14th Ward

APPLICATION TO USE THE PUBLIC RIGHT OF WAY

EXAMPLE OF SIGN DRAWING

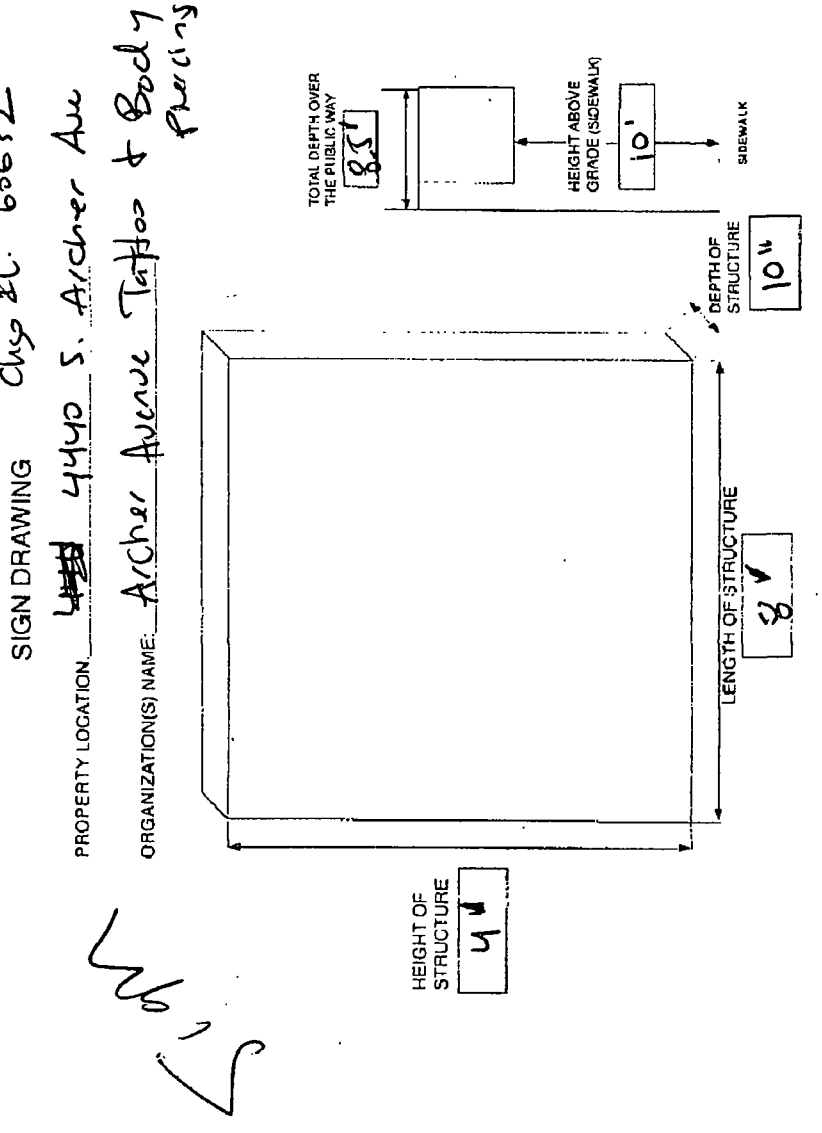

Department of Business Affairs and Consumer Protection
Business Assistance Center - Public Way Use Unit
City Hall - 121 N. LaSalle Street, Room 800 • Chicago, IL 60602
(312)-74-GOBIZ (312-744-6249) • (312) 744-1944 (TTY)
http://www.cityofchicago.org/bacp

04/10/2013

Alderman **Edward M. Burke**
Ward # **14**
City of Chicago
City Hall, Room **302**
121 North LaSalle Street
Chicago, Illinois 60602

Re: An ordinance to use and maintain a portion of the public right-of-way for **one (1) sign(s)** for **ARCHER AVENUE TATTOO & BODY PIERCING**, adjacent to the premises known as **4440 S. Archer Ave.**.

Dear Alderman **Edward M. Burke**:

The applicant referenced above has requested the use of the public right-of-way for a **sign(s)**. An ordinance has been prepared by the Department of Business Affairs and Consumer Protection – Business Assistance Center - Public Way Use Unit for presentation to the City Council. Because this request was made for properties located in your ward, as approved by you as per the attached, I respectfully request that you introduce the attached ordinance at the next City Council meeting.

If you have any questions regarding this ordinance, please contact Anthony Bertuca at (312) 744-5506.

Department of Business Affairs and Consumer Protection

Office of the City Clerk

O2013-2889

Office of the City Clerk

City Council Document Tracking Sheet

Meeting Date:	4/10/2013
Sponsor(s):	Foulkes, Toni (15)
Type:	Ordinance
Title:	Grant(s) of privilege in public way for Jbees
Committee(s) Assignment:	Committee on Transportation and Public Way

ORDINANCE
JBEES
Acct. No. 266903 - 1
Permit No. 1105437

Be It Ordained by the City Council of the City of Chicago:

SECTION 1. Permission and authority are hereby given and granted to JBEES, upon the terms and subject to the conditions of this ordinance to maintain and use one (1) sign(s) projecting over the public right-of-way attached to its premises known as 2410 W. 63rd St..

Said sign structure(s) measures as follows; along W. 63rd Street:
One (1) at one point six seven (1.67) feet in length, eleven (11) feet in height and fourteen (14) feet above grade level.

The location of said privilege shall be as shown on prints kept on file with the Department of Business Affairs and Consumer Protection and the Office of the City Clerk.

Said privilege shall be constructed in accordance with plans and specifications approved by the Department of Transportation (Division of Project Development) and Zoning Department - Signs.

This grant of privilege in the public way shall be subject to the provisions of Section 10-28-015 and all other required provisions of the Municipal Code of Chicago.

The grantee shall pay to the City of Chicago as compensation for the privilege #1105437 herein granted the sum of one hundred ($100.00) per annum in advance.


A 25% penalty will be added for payments received after due date.

The permit holder agrees to hold the City of Chicago harmless for any damage, relocation or replacement costs associated with damage, relocation or removal of private property caused by the City performing work in the public way.

Authority herein given and granted for a period of five (5) years from and after 01/09/2013.

Alderman

Toni Foulkes 15th Ward

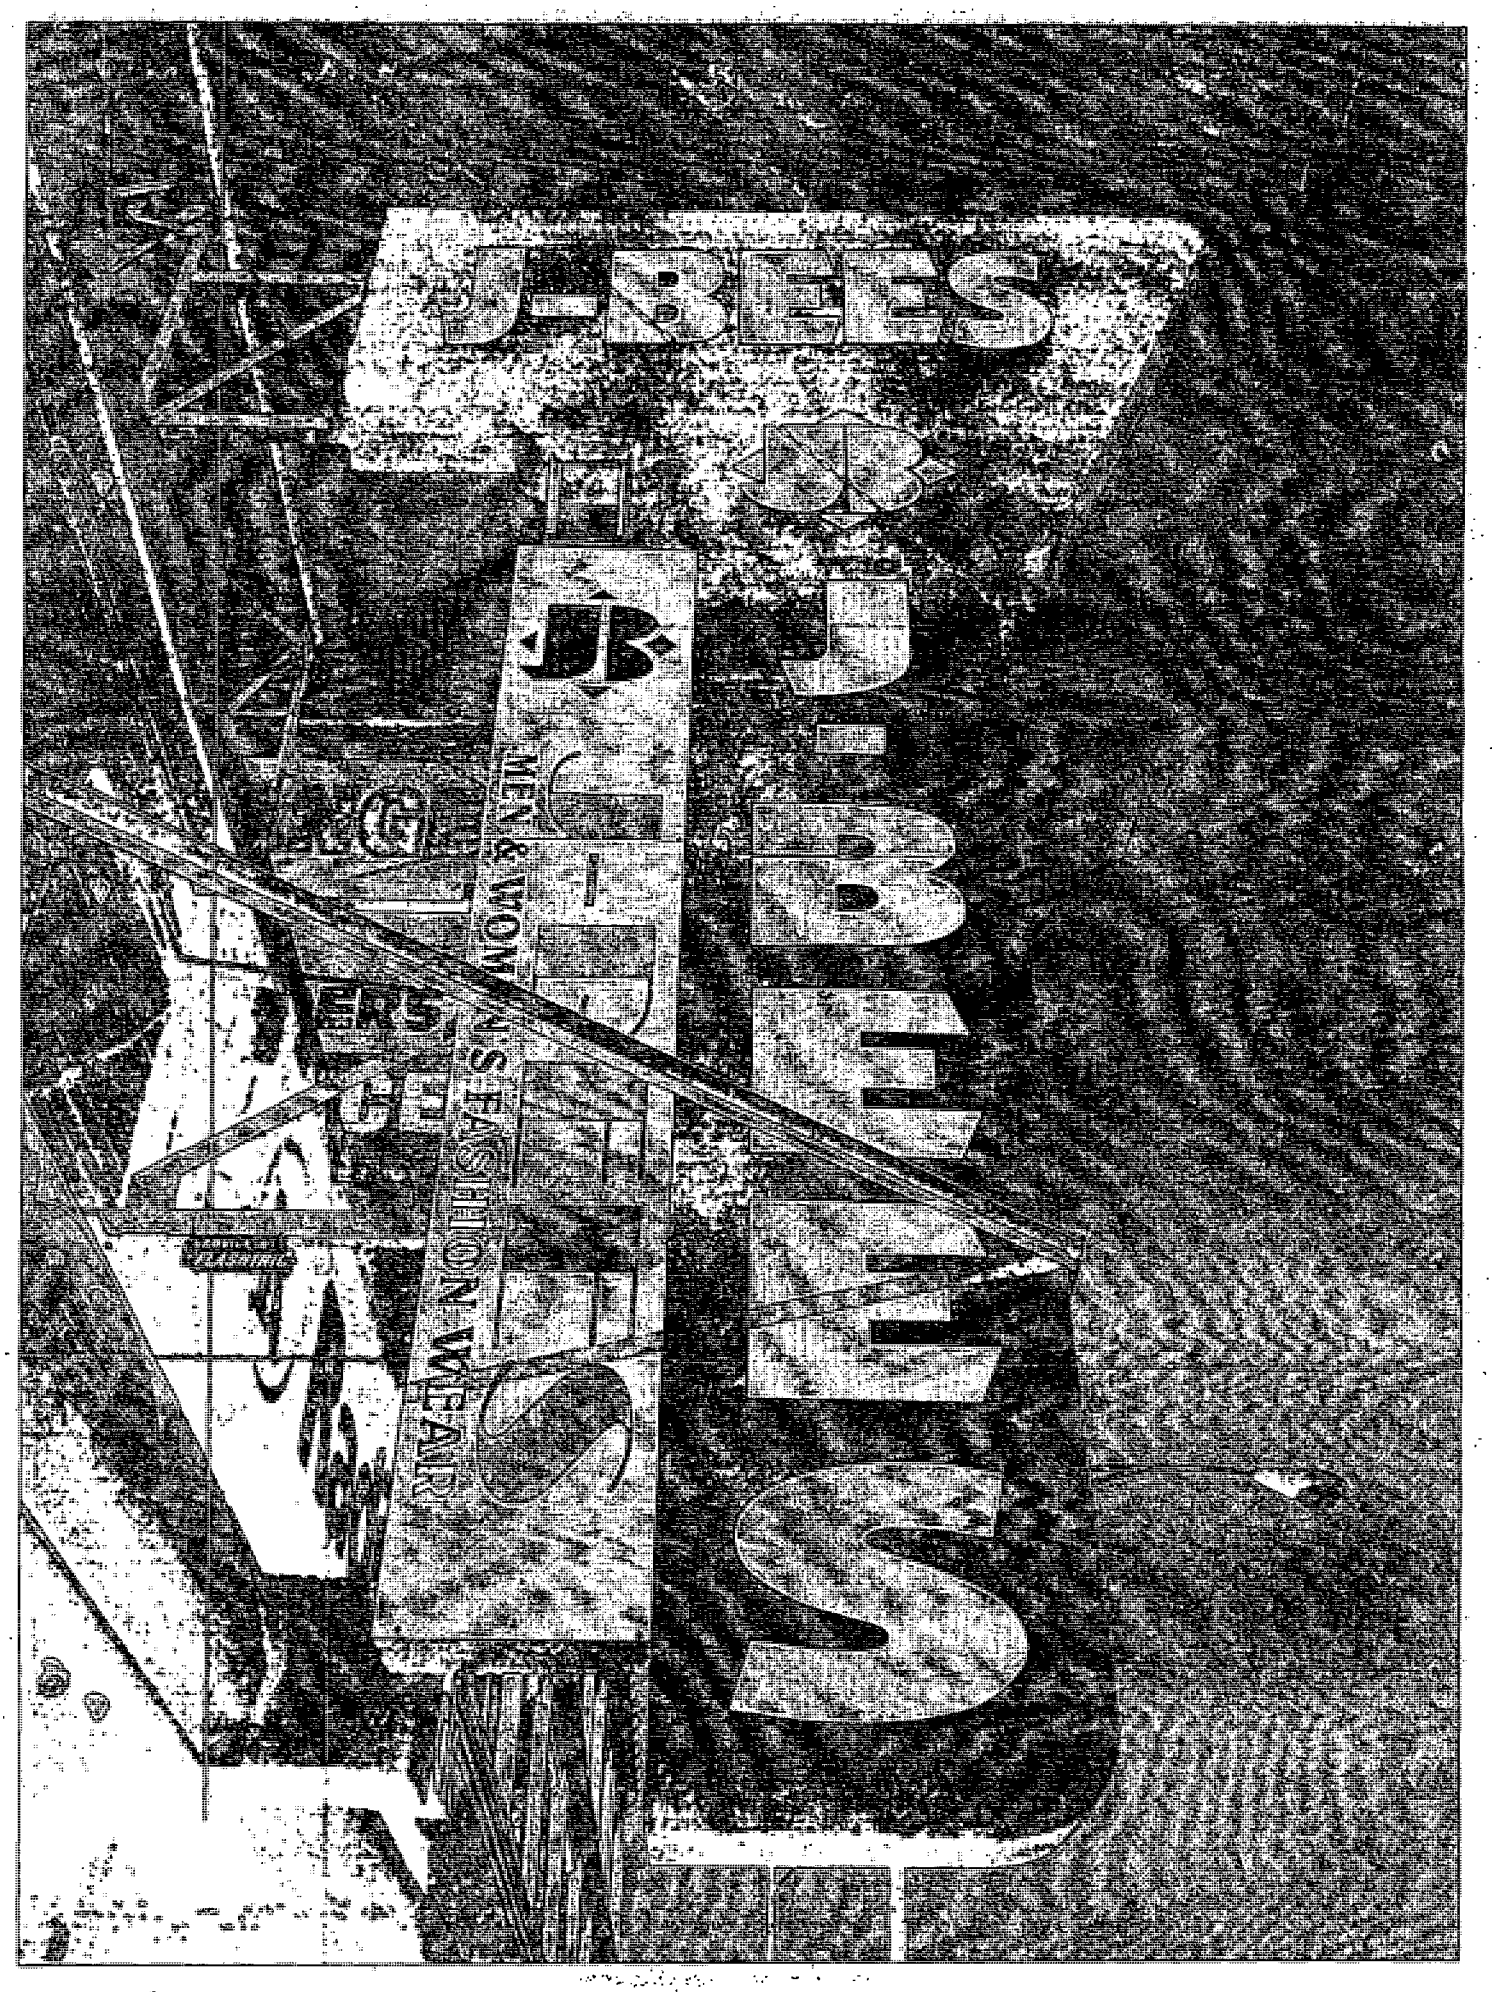
JEANS
JEANS
JEANS

Office of the City Clerk

O2013-2891

Office of the City Clerk

City Council Document Tracking Sheet

Meeting Date:	4/10/2013
Sponsor(s):	Thompson, Joann (16)
Type:	Ordinance
Title:	Grant(s) of privilege in public way for LJ Herro CDPC
Committee(s) Assignment:	Committee on Transportation and Public Way

ORDINANCE
LJ HERRO CDPC
Acct. No. 322877 - 1
Permit No. 1105515

Be It Ordained by the City Council of the City of Chicago:

SECTION 1. Permission and authority are hereby given and granted to LJ HERRO CDPC, upon the terms and subject to the conditions of this ordinance to maintain and use one (1) sign(s) projecting over the public right-of-way attached to its premises known as 5026 S. Ashland Ave..

Said sign structure(s) measures as follows; along S. Ashland Avenue:
One (1) at four (4) feet in length, four (4) feet in height and fifteen (15) feet above grade level.

The location of said privilege shall be as shown on prints kept on file with the Department of Business Affairs and Consumer Protection and the Office of the City Clerk.

Said privilege shall be constructed in accordance with plans and specifications approved by the Department of Transportation (Division of Project Development) and Zoning Department - Signs.

This grant of privilege in the public way shall be subject to the provisions of Section 10-28-015 and all other required provisions of the Municipal Code of Chicago.

The grantee shall pay to the City of Chicago as compensation for the privilege #1105515 herein granted the sum of one hundred ($100.00) per annum in advance.


A 25% penalty will be added for payments received after due date.

The permit holder agrees to hold the City of Chicago harmless for any damage, relocation or replacement costs associated with damage, relocation or removal of private property caused by the City performing work in the public way.

Authority herein given and granted for a period of five (5) years from and after 04/09/2013.

Alderman _____

Joann Thompson 16th Ward

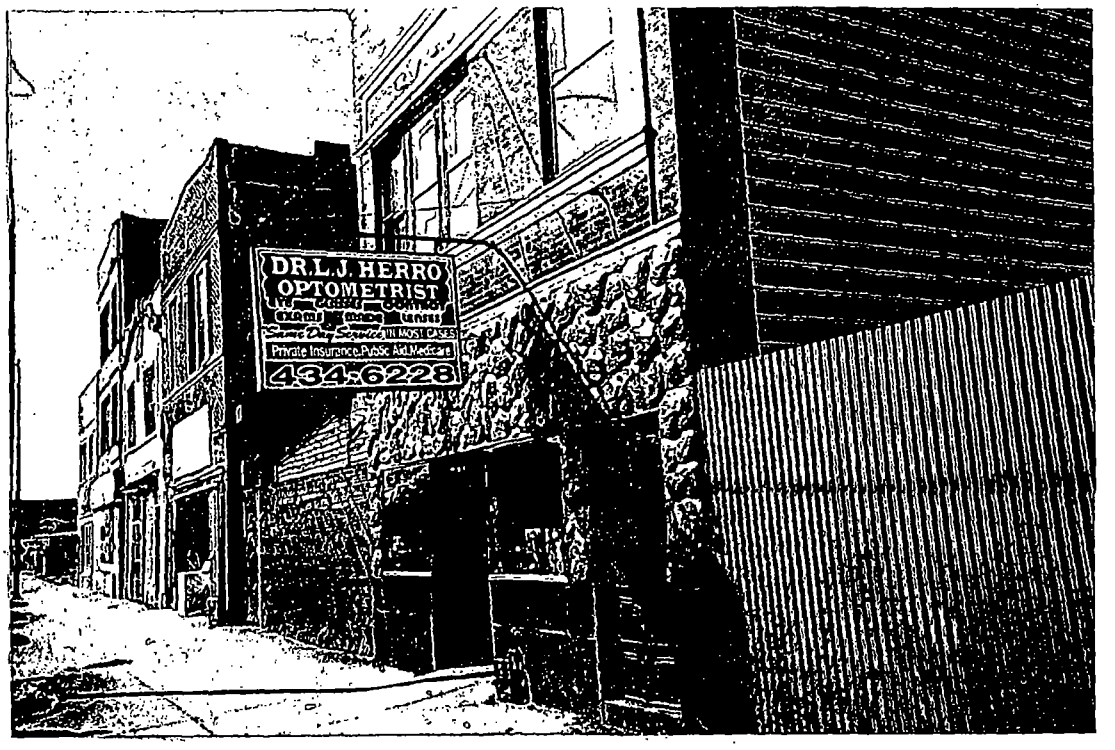
DR. L. J. HERRO
OPTOMETRIST
Private Insurance, Public Aid, Medicare
434-6228

Office of the City Clerk

O2013-2893

Office of the City Clerk

City Council Document Tracking Sheet

Meeting Date:	4/10/2013
Sponsor(s):	Thomas, Latasha R. (17)
Type:	Ordinance
Title:	Grant(s) of privilege in public way for Currency Exchange
Committee(s) Assignment:	Committee on Transportation and Public Way

ORDINANCE
CURRENCEY EXCHANGE
Acct. No. 43844 - 1
Permit No. 1105470

Be It Ordained by the City Council of the City of Chicago:

SECTION 1. Permission and authority are hereby given and granted to CURRENCEY EXCHANGE, upon the terms and subject to the conditions of this ordinance to maintain and use, as now constructed, three (3) Light Fixture(s) projecting over the public right-of-way adjacent to its premises known as 7056 S. Western Ave..

Said Light Fixture(s) at s. wESTERN measure(s):
Three (3) at point six six (.66) feet in length, two (2) feet in width and twelve (12) feet above grade level.

The location of said privilege shall be as shown on prints kept on file with the Department of Business Affairs and Consumer Protection and the Office of the City Clerk.

Said privilege shall be constructed in accordance with plans and specifications approved by the Department of Transportation (Division of Project Development).

This grant of privilege in the public way shall be subject to the provisions of Section 10-28-015 and all other required provisions of the Municipal Code of Chicago.

The grantee shall pay to the City of Chicago as compensation for the privilege #1105470 herein granted the sum of eighty-five ($85.00) per annum in advance.

A 25% penalty will be added for payments received after due date.

The permit holder agrees to hold the City of Chicago harmless for any damage, relocation or replacement costs associated with damage, relocation or removal of private property caused by the City performing work in the public way.

Authority herein given and granted for a period of five (5) years from and after 02/06/2013.


Alderman _____

Latasha R. Thomas 17th Ward

BARR MANAGEMENT ASSOCIATED CURRENCY EXCHANGES

MAIN OFFICE • 2400 WEST DEVON AVENUE • CHICAGO, ILLINOIS • 60659 • 773.274.5700 • FAX 773.274.7297

71st & Western Currency Exchange
2400 W. 71st St.
Chicago, IL 60636

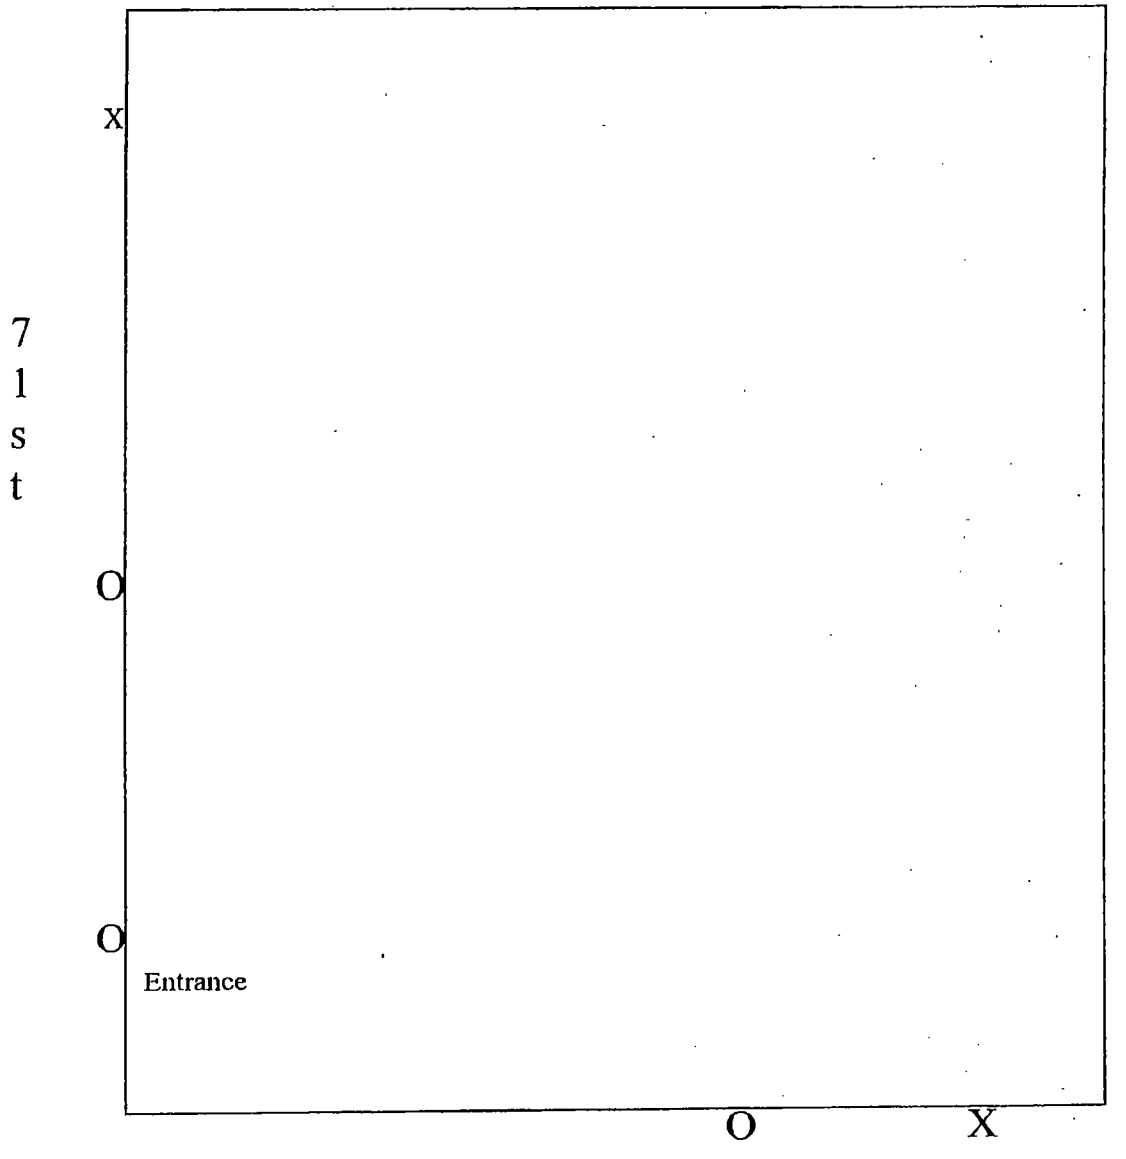

X = Camera Locations
O = Lights

Office of the City Clerk

O2013-2895

Office of the City Clerk

City Council Document Tracking Sheet

Meeting Date:	4/10/2013
Sponsor(s):	Thomas, Latasha R. (17)
Type:	Ordinance
Title:	Grant(s) of privilege in public way for Images Barber Hair Designers
Committee(s) Assignment:	Committee on Transportation and Public Way

ORDINANCE
IMAGES BARBER HAIR DESIGNERS
Acct. No. 43853 - 1
Permit No. 1105038

Be It Ordained by the City Council of the City of Chicago:

SECTION 1. Permission and authority are hereby given and granted to IMAGES BARBER HAIR DESIGNERS, upon the terms and subject to the conditions of this ordinance to maintain and use one (1) sign(s) projecting over the public right-of-way attached to its premises known as 6918 S. Western Ave..

Said sign structure(s) measures as follows; along SOUTH WESTERN:
One (1) at eight (8) feet in length, four (4) feet in height and ten point six six (10.66) feet above grade level.

The location of said privilege shall be as shown on prints kept on file with the Department of Business Affairs and Consumer Protection and the Office of the City Clerk.

Said privilege shall be constructed in accordance with plans and specifications approved by the Department of Transportation (Division of Project Development) and Zoning Department - Signs.

This grant of privilege in the public way shall be subject to the provisions of Section 10-28-015 and all other required provisions of the Municipal Code of Chicago.

The grantee shall pay to the City of Chicago as compensation for the privilege #1105038 herein granted the sum of three hundred ($300.00) per annum in advance.

A 25% penalty will be added for payments received after due date.


The permit holder agrees to hold the City of Chicago harmless for any damage, relocation or replacement costs associated with damage, relocation or removal of private property caused by the City performing work in the public way.

Authority herein given and granted for a period of five (5) years from and after 05/23/2012.

Alderman _____

Latasha R. Thomas 17th Ward

Example of Sign

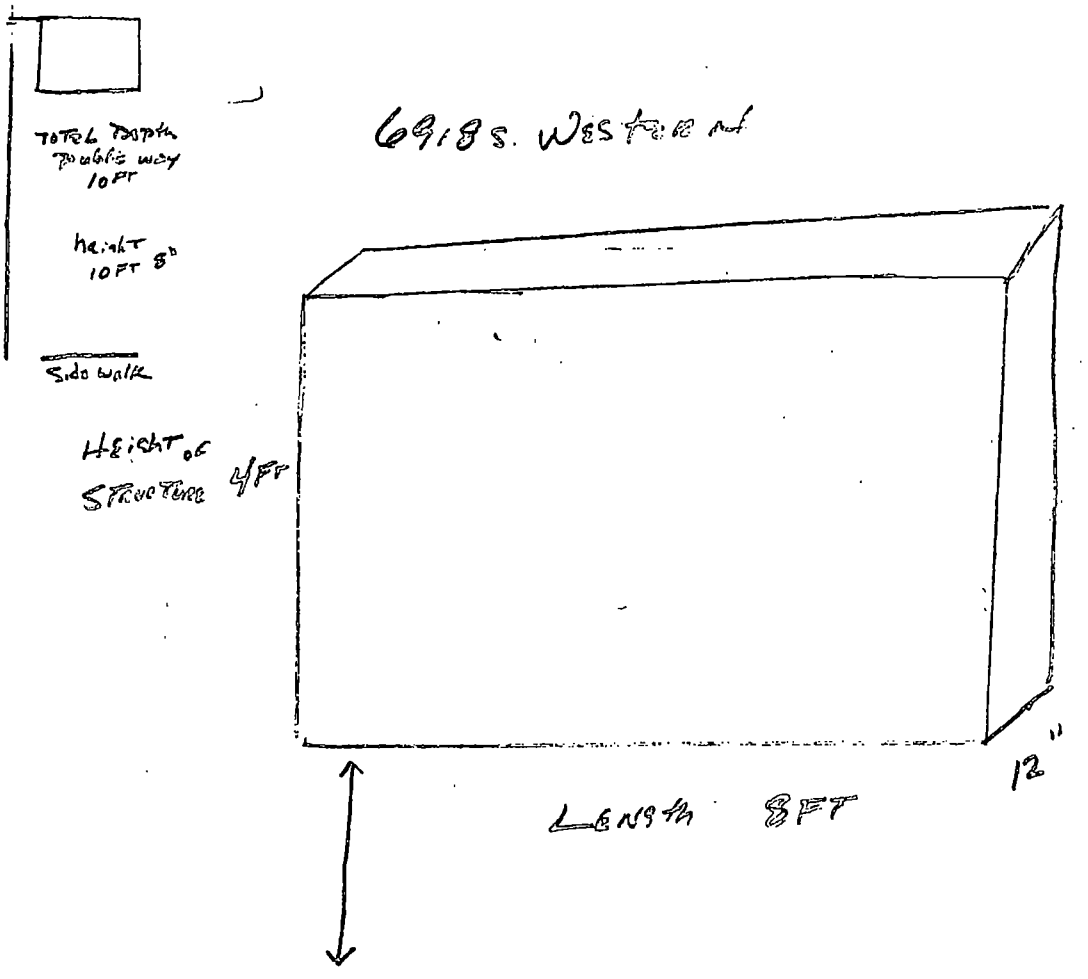

Office of the City Clerk

O2013-2896

Office of the City Clerk

City Council Document Tracking Sheet

Meeting Date:	4/10/2013
Sponsor(s):	Thomas, Latasha R. (17)
Type:	Ordinance
Title:	Grant(s) of privilege in public way for Mobil Gas Station
Committee(s) Assignment:	Committee on Transportation and Public Way

ORDINANCE
MOBIL GAS STATION
Acct. No. 270677 - 1
Permit No. 1105429

Be It Ordained by the City Council of the City of Chicago:

SECTION 1. Permission and authority are hereby given and granted to MOBIL GAS STATION, upon the terms and subject to the conditions of this ordinance to maintain and use one (1) sign(s) projecting over the public right-of-way attached to its premises known as 7059 S. Ashland Ave..

Said sign structure(s) measures as follows; along S. Ashland Avenue:
One (1) at eleven (11) feet in length, nine (9) feet in height and eleven (11) feet above grade level.

The location of said privilege shall be as shown on prints kept on file with the Department of Business Affairs and Consumer Protection and the Office of the City Clerk.

Said privilege shall be constructed in accordance with plans and specifications approved by the Department of Transportation (Division of Project Development) and Zoning Department - Signs.

This grant of privilege in the public way shall be subject to the provisions of Section 10-28-015 and all other required provisions of the Municipal Code of Chicago.

The grantee shall pay to the City of Chicago as compensation for the privilege #1105429 herein granted the sum of three hundred ($300.00) per annum in advance.


A 25% penalty will be added for payments received after due date.

The permit holder agrees to hold the City of Chicago harmless for any damage, relocation or replacement costs associated with damage, relocation or removal of private property caused by the City performing work in the public way.

Authority herein given and granted for a period of five (5) years from and after 02/06/2013.

Alderman _____

Latasha R. Thomas 17th Ward

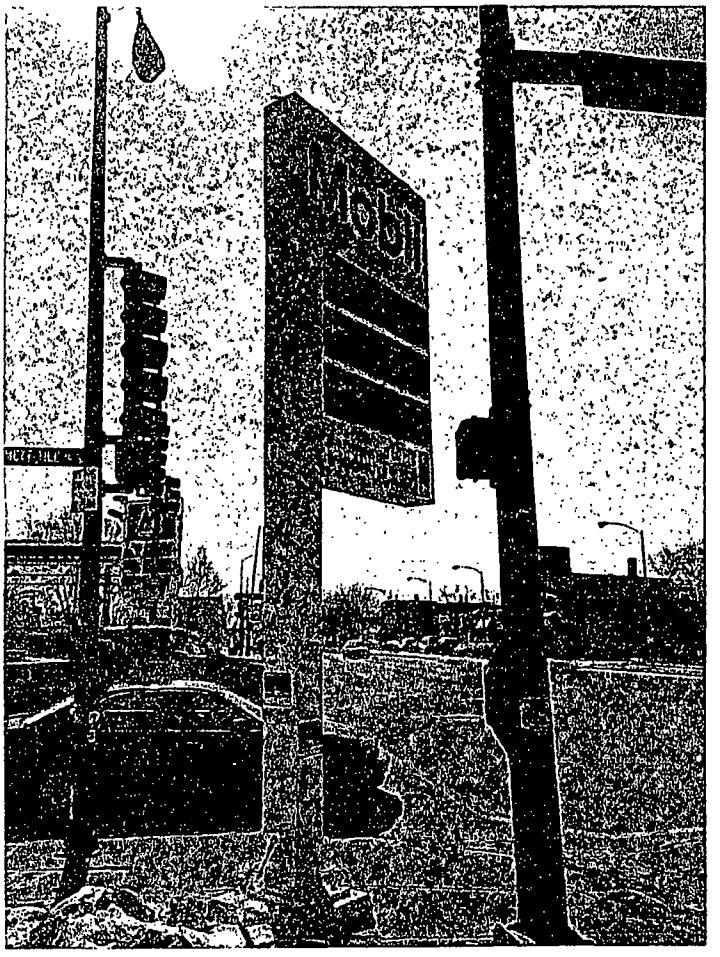

Office of the City Clerk

O2013-2898

Office of the City Clerk

City Council Document Tracking Sheet

Meeting Date:	4/10/2013
Sponsor(s):	O'Shea, Matthew J. (19)
Type:	Ordinance
Title:	Grant(s) of privilege in public way for Beverly Smiles Family Dental Care
Committee(s) Assignment:	Committee on Transportation and Public Way

ORDINANCE
BEVERLY SMILES FAMILY DENTAL CARE
Acct. No. 377398 - 1
Permit No. 1103793

Be It Ordained by the City Council of the City of Chicago:

SECTION 1. Permission and authority are hereby given and granted to BEVERLY SMILES FAMILY DENTAL CARE, upon the terms and subject to the conditions of this ordinance to maintain and use one (1) sign(s) projecting over the public right-of-way attached to its premises known as 2307 W. 95th St..

Said sign structure(s) measures as follows; along W. 95th Street:
One (1) at twelve point two five (12.25) feet in length, three point one six (3.16) feet in height and fourteen (14) feet above grade level.

The location of said privilege shall be as shown on prints kept on file with the Department of Business Affairs and Consumer Protection and the Office of the City Clerk.

Said privilege shall be constructed in accordance with plans and specifications approved by the Department of Transportation (Division of Project Development) and Zoning Department - Signs.

This grant of privilege in the public way shall be subject to the provisions of Section 10-28-015 and all other required provisions of the Municipal Code of Chicago.

The grantee shall pay to the City of Chicago as compensation for the privilege #1103793 herein granted the sum of three hundred ($300.00) per annum in advance.


A 25% penalty will be added for payments received after due date.


The permit holder agrees to hold the City of Chicago harmless for any damage, relocation or replacement costs associated with damage, relocation or removal of private property caused by the City performing work in the public way.

Authority herein given and granted for a period of five (5) years from and after Date of Passage.

Alderman Matthew J. O'Shea (19)

Matthew J. O'Shea 19th Ward

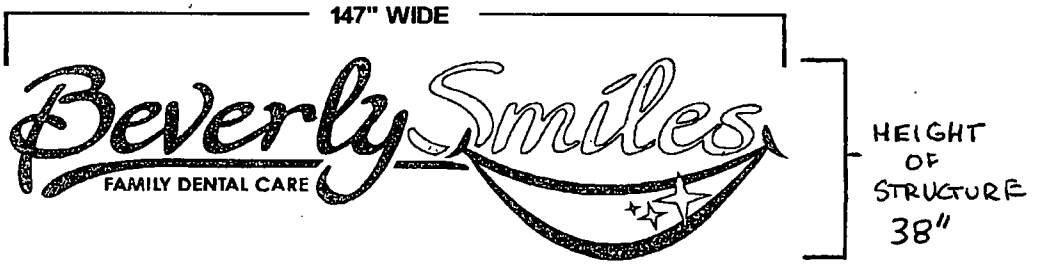

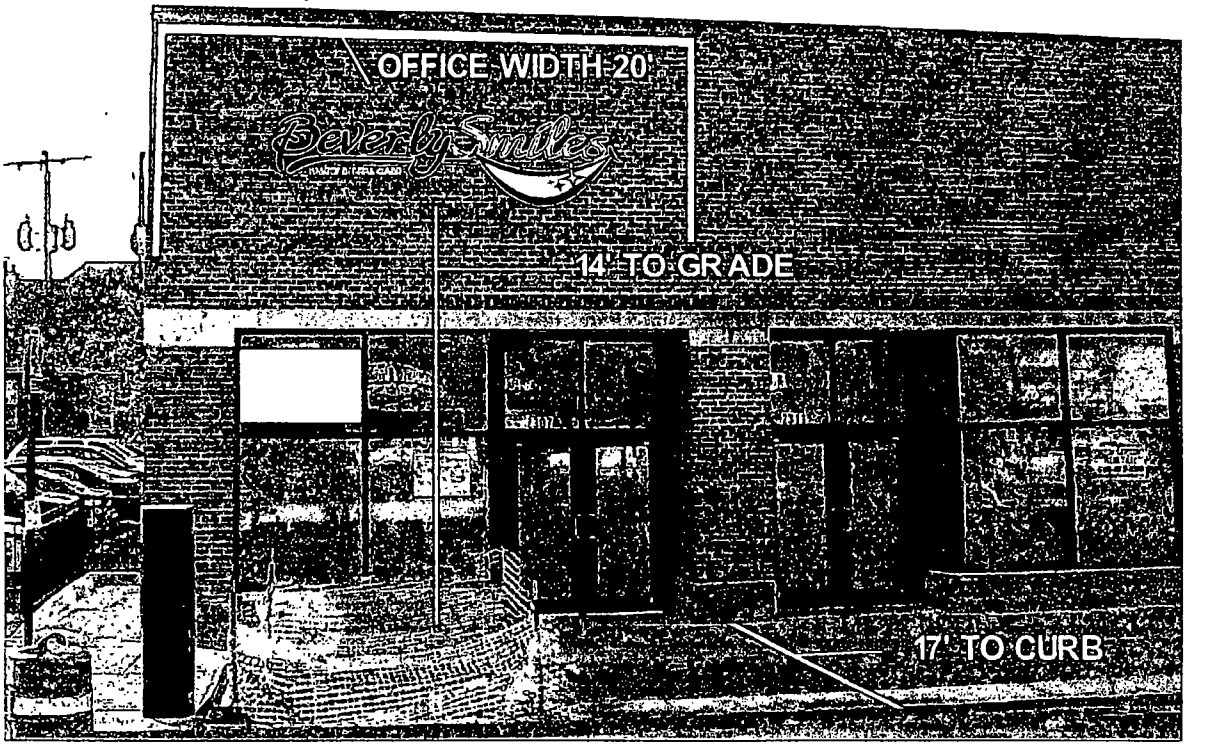

PROPERTY LOCATION - 2307 W. 95th STREET, CHICAGO IL.
ORGONIZATION NAME - BEVERLY SMILES FAMILY DENTAL CARE, INC.

FILE: C:\signs\J2012\18383001.scv	DATE. Tuesday, November 06, 2012
CUSTOMER:	DESIGNER: Sign-A-Rama 17332 Torrence Ave. Lansing IL 60438 708-895-5885
COMMENTS	

Department of Business Affairs and Consumer Protection
Business Assistance Center - Public Way Use Unit
City Hall - 121 N. LaSalle Street, Room 800 • Chicago, IL 60602
(312)-74-GOBIZ (312-744-6249) • (312) 744-1944 (TTY)
http://www.cityofchicago.org/bacp

04/10/2013

Alderman **Matthew J. O'Shea**
Ward # **19**
City of Chicago
City Hall, Room **300**
121 North LaSalle Street
Chicago, Illinois 60602

Re: An ordinance to use and maintain a portion of the public right-of-way for **one (1) sign(s)** for **BEVERLY SMILES FAMILY DENTAL CARE**, adjacent to the premises known as **2307 W. 95th St.**.

Dear Alderman **Matthew J. O'Shea**:

The applicant referenced above has requested the use of the public right-of-way for a **sign(s)**. An ordinance has been prepared by the Department of Business Affairs and Consumer Protection – Business Assistance Center - Public Way Use Unit for presentation to the City Council. Because this request was made for properties located in your ward, as approved by you as per the attached, I respectfully request that you introduce the attached ordinance at the next City Council meeting.

If you have any questions regarding this ordinance, please contact Anthony Bertuca at (312) 744-5506.

Department of Business Affairs and Consumer Protection

Office of the City Clerk

O2013-2902

Office of the City Clerk

City Council Document Tracking Sheet

Meeting Date:	4/10/2013
Sponsor(s):	O'Shea, Matthew J. (19)
Type:	Ordinance
Title:	Grant(s) of privilege in public way for O'Rourke's Office
Committee(s) Assignment:	Committee on Transportation and Public Way

ORDINANCE
O'ROURKE'S OFFICE
Acct. No. 264305 - 1
Permit No. 1105494

Be It Ordained by the City Council of the City of Chicago:

SECTION 1. Permission and authority are hereby given and granted to O'ROURKE'S OFFICE, upon the terms and subject to the conditions of this ordinance to maintain and use one (1) sign(s) projecting over the public right-of-way attached to its premises known as 11064 S. Western Ave..

Said sign structure(s) measures as follows; along S. Western Avenue:
One (1) at five (5) feet in length, five (5) feet in height and twenty (20) feet above grade level.

The location of said privilege shall be as shown on prints kept on file with the Department of Business Affairs and Consumer Protection and the Office of the City Clerk.

Said privilege shall be constructed in accordance with plans and specifications approved by the Department of Transportation (Division of Project Development) and Zoning Department - Signs.

This grant of privilege in the public way shall be subject to the provisions of Section 10-28-015 and all other required provisions of the Municipal Code of Chicago.

The grantee shall pay to the City of Chicago as compensation for the privilege #1105494 herein granted the sum of three hundred ($300.00) per annum in advance.

A 25% penalty will be added for payments received after due date.

The permit holder agrees to hold the City of Chicago harmless for any damage, relocation or replacement costs associated with damage, relocation or removal of private property caused by the City performing work in the public way.

Authority herein given and granted for a period of five (5) years from and after 01/09/2013.

Alderman Matt J. O'Shea (19)


Matthew J. O'Shea 19th Ward


(Page 2 of 2)

SIGN★A★RAMA 708.346.0496 708.346.0498 FAX 8034 S. CICERO AVE. BURBANK, IL. 60459
BURBANK


SPECS




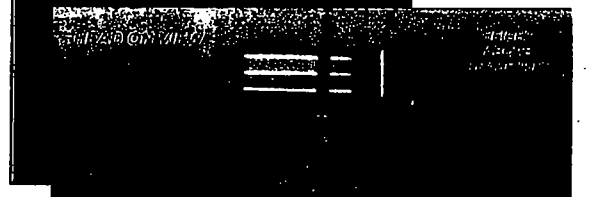

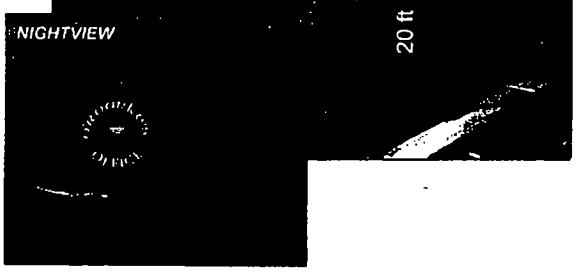

CONCEPT DRAWING

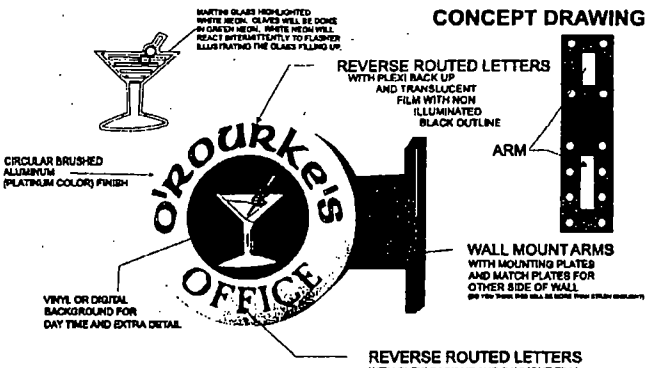

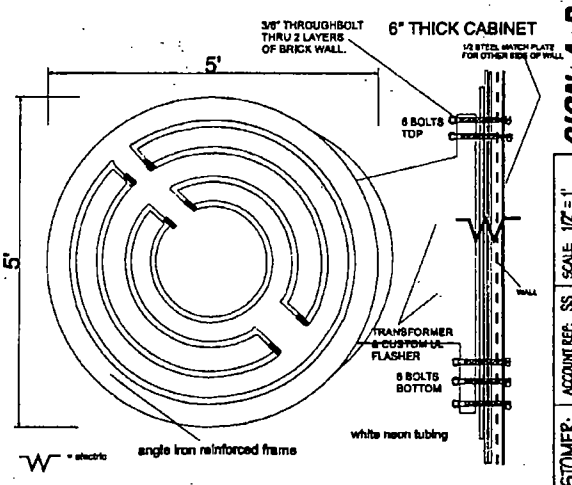

DOUBLE-SIDED WALL MOUNTED (UL APPROVED) ROUTED REVERSE CABINET WITH NEON CENTER

CUSTOMER APPROVAL: Y DATE: 6-27-07
DRAWN BY: CE | REVISION #: 8 | SALES ORDER #: 2753

* COMPUTER GENERATED COLORS IN THIS SKETCH MAY NOT EXACTLY MATCH THE FINISHED SIGN COLORS

© THIS SKETCH IS THE PROPERTY OF SIGN-A-RAMA MANUFACTURING. ANY REPRODUCTION IS PROHIBITED.

SIGN★A★RAMA
BURBANK
8034 S. CICERO AVE.
BURBANK, IL. 60459
708.346.0496

CUSTOMER: O'ROURKES | ACCOUNT REF: SS | SCALE: 1/2" = 1'
LOCATION: CHICAGO | DATE: 7/5/07 | DRAWING NUMBER: 00752753

Department of Business Affairs and Consumer Protection
Business Assistance Center - Public Way Use Unit
City Hall - 121 N. LaSalle Street, Room 800 • Chicago, IL 60602
(312)-74-GOBIZ (312-744-6249) • (312) 744-1944 (TTY)
http://www.cityofchicago.org/bacp

04/10/2013

Alderman **Matthew J. O'Shea**
Ward # **19**
City of Chicago
City Hall, Room **300**
121 North LaSalle Street
Chicago, Illinois 60602

Re: An ordinance to use and maintain a portion of the public right-of-way for **one (1) sign(s)** for **O'ROURKE'S OFFICE**, adjacent to the premises known as **11064 S. Western Ave.**.

Dear Alderman **Matthew J. O'Shea**:

The applicant referenced above has requested the use of the public right-of-way for a **sign(s)**. An ordinance has been prepared by the Department of Business Affairs and Consumer Protection – Business Assistance Center - Public Way Use Unit for presentation to the City Council. Because this request was made for properties located in your ward, as approved by you as per the attached, I respectfully request that you introduce the attached ordinance at the next City Council meeting.

If you have any questions regarding this ordinance, please contact Anthony Bertuca at (312) 744-5506.

Department of Business Affairs and Consumer Protection

Office of the City Clerk

O2013-2904

Office of the City Clerk

City Council Document Tracking Sheet

Meeting Date:	4/10/2013
Sponsor(s):	Zalewski, Michael R. (23)
Type:	Ordinance
Title:	Grant(s) of privilege in public way for Dollar Tree No. 5169
Committee(s) Assignment:	Committee on Transportation and Public Way

ORDINANCE
DOLLAR TREE #5169
Acct. No. 7049 - 51
Permit No. 1103957

Be It Ordained by the City Council of the City of Chicago:

SECTION 1. Permission and authority are hereby given and granted to DOLLAR TREE #5169, upon the terms and subject to the conditions of this ordinance to maintain and use two (2) sign(s) projecting over the public right-of-way attached to its premises known as 5133 S. Cicero Ave..

Said sign structure(s) measures as follows; along S Cicero Ave:
Two (2) at twenty-two point zero eight (22.08) feet in length, two point two nine (2.29) feet in height and eleven (11) feet above grade level.

The location of said privilege shall be as shown on prints kept on file with the Department of Business Affairs and Consumer Protection and the Office of the City Clerk.

Said privilege shall be constructed in accordance with plans and specifications approved by the Department of Transportation (Division of Project Development) and Zoning Department - Signs.

This grant of privilege in the public way shall be subject to the provisions of Section 10-28-015 and all other required provisions of the Municipal Code of Chicago.

The grantee shall pay to the City of Chicago as compensation for the privilege #1103957 herein granted the sum of six hundred ($600.00) per annum in advance.

A 25% penalty will be added for payments received after due date.

The permit holder agrees to hold the City of Chicago harmless for any damage, relocation or replacement costs associated with damage, relocation or removal of private property caused by the City performing work in the public way.

Authority herein given and granted for a period of five (5) years from and after Date of Passage.


Alderman _____


Michael R. Zalewski 23rd Ward

24" Internally Illuminated Channel Letters on a Backer, Raceway Mounted, Linear

Landlord Approved: _____

Date: _____

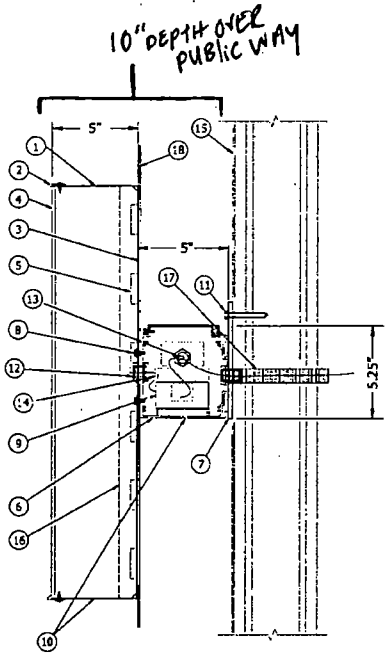

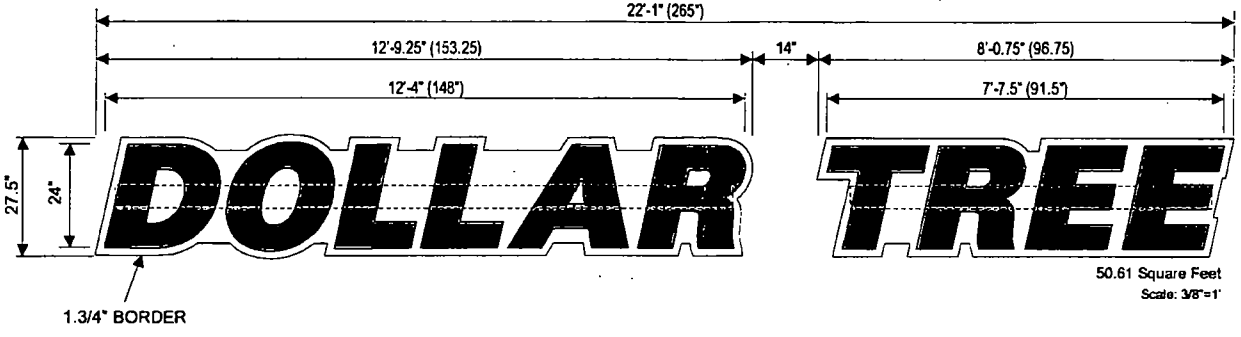

50.61 Square Feet
Scale: 3/8"=1'

CALLOUTS:

1. .040" PREFINISHED BRONZE ALUMINUM RETURNS LETTER LOCKED/STAPLED TO BACKS
2. .125" X 1" PRE-FINISHED BRONZE TRIM CAP CHEMICALLY BONDED TO FACES (LETTERS 4' AND LARGER REQUIRE TRIM CAP CLIPS)
3. .063" MILL FINISH ALUMINUM BACKS
4. 3/16" 7328 WHITE ACRYLIC FACES W/ ■ ARLON #2500-156 VIVID GREEN VINYL APPLIED FIRST SURFACE
5. GREEN LED MODULES
6. 4 3/4"H x 5"D ALUMINUM RACEWAY EXTRUSION W/ REMOVABLE TOP COVER
7. 1/4" X 2" MOUNTING STRAPS
8. #10 X 1/2" LG TEK SCREWS
9. LED POWER SUPPLY ON 1/2" STANDOFF
10. 1/4" WEEP HOLES
11. MOUNTING HARDWARE TO SUIT WALL CONSTRUCTION (SEE TABLE)
12. PRIMARY ELECTRICAL FEED IN ½" WEATHER TIGHT FLEX CONNECTOR
13. 15 AMP TOGGLE SWITCH ON RACEWAY
14. U.L., MANUFACTURER, AND VOLTAGE/AMPERAGE TAGS ON RACEWAY
15. EXISTING BUILDING WALL
16. 1" X 1" ALUMINUM TUBE CROSS BRACING (USED IN 5' LETTERS AND LARGER)
17. FLEXIBLE CONDUIT WITH WEATHER TIGHT FLEX CONNECTOR
18. .080" PRE-FINISHED WHITE ALUMINUM BACKER (CREATES 1.75" BORDER AROUND LETTERS)

Electrical Note :

DOLLAR TREE LED Letters:
15.0 amp draw - (1) 120v Circuit Req.

Color Schedule:

A. Acrylic Face : White #7328 With Vinyl Overlay, Arlon #2500-156 Vivid Green
B. Trim Cap: Bronze
C. Metal Letter - Exterior: Prefinished Bronze
D. Metal Letter - Interior: White
E. LED: Green (6500k)

DOLLAR TREE

Client: Dollar Tree
Site #: xxxx
Address: 5133 Cicero Ave
Chicago, IL 60638
Number: 90252_r4 | Designer: AS | Date: 9/25/12

REVISION INFO

10/02/12	ADDED 36" LETTERING TO BUILDING ELEVATION	AS
10/03/12	ADDED PYLON SIGN DRAWING (INTERNAL REV)	AS
10/05/12	ADDED BACKER TO CHANNEL LETTERS	AS
10/17/12	ADJUSTED SIZE OF SIGNBAND AREA & TENANT SIGN PER SURVEY RESULTS	AS
10/19/12	CHANGED LETTERS SIZE ON NORTH & WEST ELEVATIONS TO 24"	AS

These drawings are not for construction.
The information contained herein is intended to express design intent only. This original design is the sole property of Jones Sign Company, it can not be reproduced, copied or exhibited, in whole or part, without first obtaining written consent from Jones Sign Company.

JONES SIGN
1711 Scheuring Road De Pere, WI 54115
Tel: 920-983-6700 Fax: 920-983 9145
www.jonessign.com

Department of Business Affairs and Consumer Protection
Business Assistance Center - Public Way Use Unit
City Hall - 121 N. LaSalle Street, Room 800 • Chicago, IL 60602
(312)-74-GOBIZ (312-744-6249) • (312) 744-1944 (TTY)
http://www.cityofchicago.org/bacp

04/10/2013

Alderman **Michael R. Zalewski**
Ward # **23**
City of Chicago
City Hall, Room **203**
121 North LaSalle Street
Chicago, Illinois 60602

Re: An ordinance to use and maintain a portion of the public right-of-way for **two (2) sign(s)** for **DOLLAR TREE #5169**, adjacent to the premises known as **5133 S. Cicero Ave.**.

Dear Alderman **Michael R. Zalewski**:

The applicant referenced above has requested the use of the public right-of-way for a **sign(s)**. An ordinance has been prepared by the Department of Business Affairs and Consumer Protection – Business Assistance Center - Public Way Use Unit for presentation to the City Council. Because this request was made for properties located in your ward, as approved by you as per the attached, I respectfully request that you introduce the attached ordinance at the next City Council meeting.

If you have any questions regarding this ordinance, please contact Anthony Bertuca at (312) 744-5506.

Department of Business Affairs and Consumer Protection

Office of the City Clerk

O2013-2907

Office of the City Clerk

City Council Document Tracking Sheet

Meeting Date:	4/10/2013
Sponsor(s):	Chandler, Michael D. (24)
Type:	Ordinance
Title:	Grant(s) of privilege in public way for Belmonte Liquors
Committee(s) Assignment:	Committee on Transportation and Public Way

ORDINANCE
BELMONTE LIQUORS
Acct. No. 24139 - 1
Permit No. 1105571

Be It Ordained by the City Council of the City of Chicago:

SECTION 1. Permission and authority are hereby given and granted to BELMONTE LIQUORS, upon the terms and subject to the conditions of this ordinance to maintain and use, as now constructed, seven (7) Flood Light(s) projecting over the public right-of-way adjacent to its premises known as 600 S. Cicero Ave..

Said Flood Light(s) at S. Cicero Avenue measure(s):
One (1) at one point two five (1.25) foot in length, and point six six (.66) feet in width for a total of point eight three (.83) square feet.

Said Flood Light(s) at W. Harrison Street measure(s):
Six (6) at one point two five (1.25) foot in length, and point six six (.66) feet in width for a total of four point nine five (4.95) square feet.

The location of said privilege shall be as shown on prints kept on file with the Department of Business Affairs and Consumer Protection and the Office of the City Clerk.

Said privilege shall be constructed in accordance with plans and specifications approved by the Department of Streets and Sanitation (Bureau of Electricity) and Department of Transportation (Division of Project Development).

This grant of privilege in the public way shall be subject to the provisions of Section 10-28-015 and all other required provisions of the Municipal Code of Chicago.

The grantee shall pay to the City of Chicago as compensation for the privilege #1105571 herein granted the sum of one hundred five ($105.00) per annum in advance.

A 25% penalty will be added for payments received after due date.


The permit holder agrees to hold the City of Chicago harmless for any damage, relocation or replacement costs associated with damage, relocation or removal of private property caused by the City performing work in the public way.

Authority herein given and granted for a period of five (5) years from and after Date of Passage.

Alderman _____

Michael D. Chandler 24th Ward

S. CICERO AV

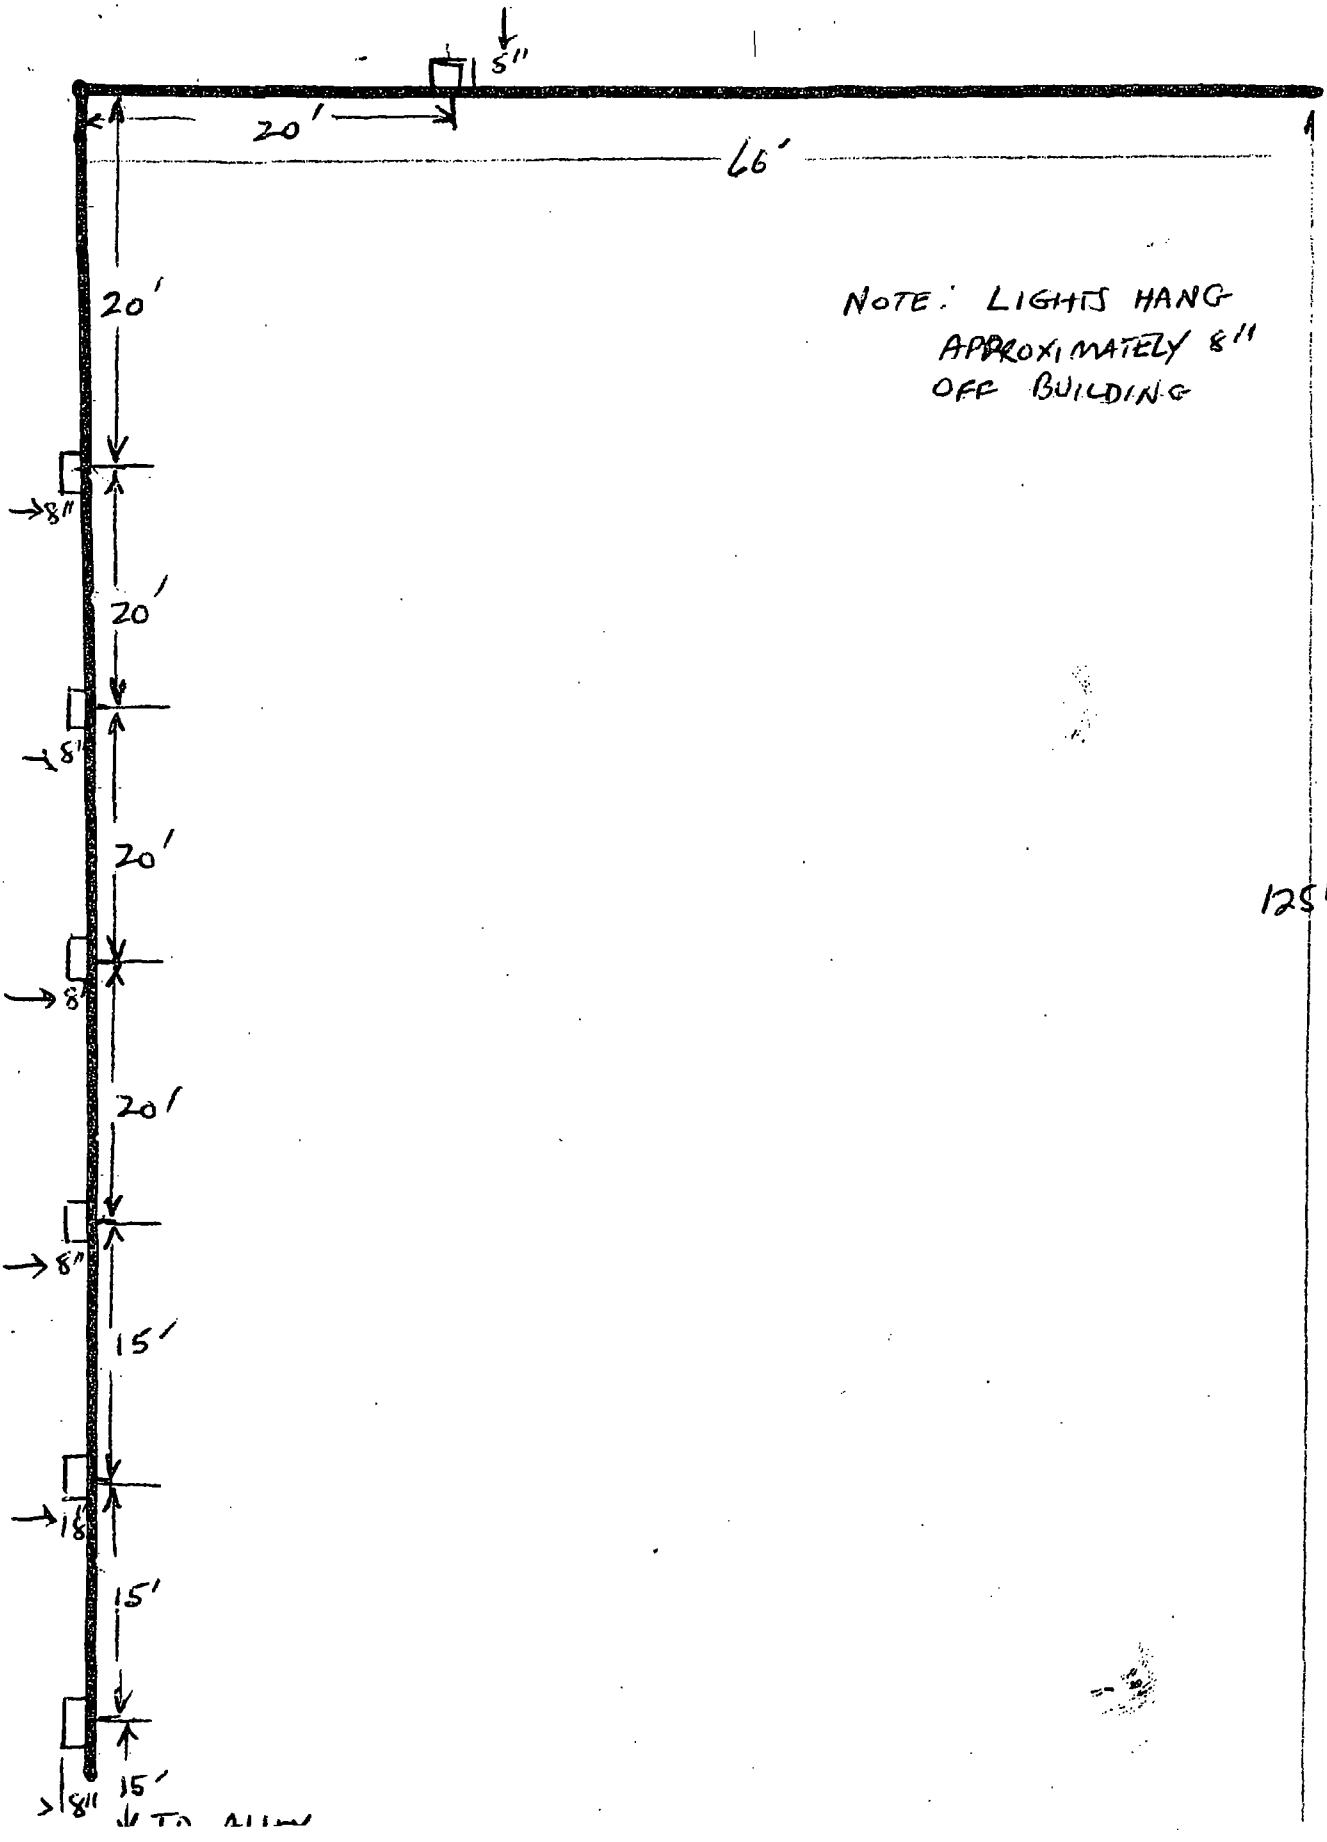

NOTE: LIGHTS HANG APPROXIMATELY 8" OFF BUILDING

Department of Business Affairs and Consumer Protection
Business Assistance Center - Public Way Use Unit
City Hall - 121 N. LaSalle Street, Room 800 • Chicago, IL 60602
(312)-74-GOBIZ (312-744-6249) • (312) 744-1944 (TTY)
http://www.cityofchicago.org/bacp

04/10/2013

Alderman **Michael D. Chandler**
Ward # **24**
City of Chicago
City Hall, Room **203**
121 North LaSalle Street
Chicago, Illinois 60602

Re: An ordinance to use and maintain a portion of the public right-of-way for **seven (7) flood light(s)** for **BELMONTE LIQUORS**, adjacent to the premises known as **600 S. Cicero Ave.**.

Dear Alderman **Michael D. Chandler**:

The applicant referenced above has requested the use of the public right-of-way for a **flood light(s)**. An ordinance has been prepared by the Department of Business Affairs and Consumer Protection – Business Assistance Center - Public Way Use Unit for presentation to the City Council. Because this request was made for properties located in your ward, as approved by you as per the attached, I respectfully request that you introduce the attached ordinance at the next City Council meeting.

If you have any questions regarding this ordinance, please contact Anthony Bertuca at (312) 744-5506.

Department of Business Affairs and Consumer Protection

Office of the City Clerk

O2013-2908

Office of the City Clerk

City Council Document Tracking Sheet

Meeting Date:	4/10/2013
Sponsor(s):	Solis, Daniel (25)
Type:	Ordinance
Title:	Grant(s) of privilege in public way for First Aid Comics
Committee(s) Assignment:	Committee on Transportation and Public Way

ORDINANCE
Fist Aid Comics
Acct. No. 373807 - 1
Permit No. 1104489

Be It Ordained by the City Council of the City of Chicago:

SECTION 1. Permission and authority are hereby given and granted to Fist Aid Comics, upon the terms and subject to the conditions of this ordinance to maintain and use one (1) sign(s) projecting over the public right-of-way attached to its premises known as 1142 W. Taylor St..

Said sign structure(s) measures as follows; along W Taylor St:
One (1) at four (4) feet in length, three point one seven (3.17) feet in height and nine (9) feet above grade level.

The location of said privilege shall be as shown on prints kept on file with the Department of Business Affairs and Consumer Protection and the Office of the City Clerk.

Said privilege shall be constructed in accordance with plans and specifications approved by the Department of Transportation (Division of Project Development) and Zoning Department - Signs.

This grant of privilege in the public way shall be subject to the provisions of Section 10-28-015 and all other required provisions of the Municipal Code of Chicago.

The grantee shall pay to the City of Chicago as compensation for the privilege #1104489 herein granted the sum of one hundred ($100.00) per annum in advance.


A 25% penalty will be added for payments received after due date.

The permit holder agrees to hold the City of Chicago harmless for any damage, relocation or replacement costs associated with damage, relocation or removal of private property caused by the City performing work in the public way.

Authority herein given and granted for a period of five (5) years from and after Date of Passage.

Alderman _____

Daniel S. Solis 25th Ward

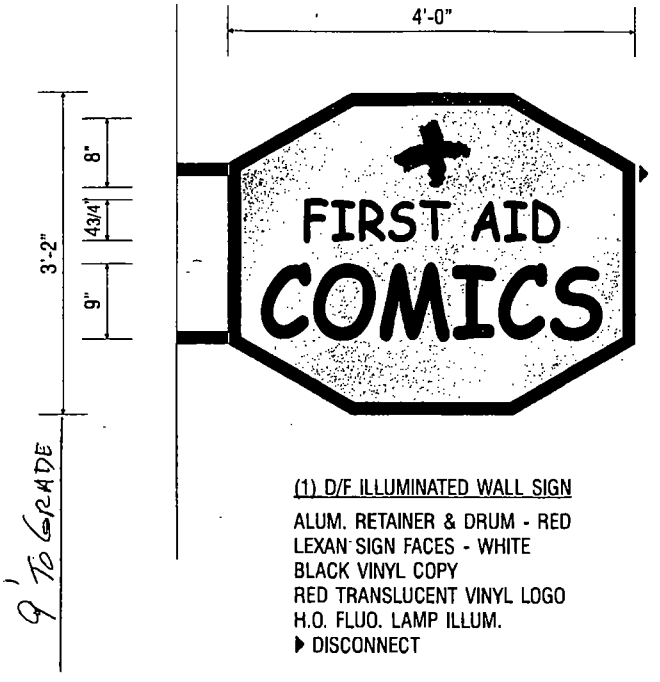

(1) D/F ILLUMINATED WALL SIGN

ALUM. RETAINER & DRUM - RED
LEXAN SIGN FACES - WHITE
BLACK VINYL COPY
RED TRANSLUCENT VINYL LOGO
H.O. FLUO. LAMP ILLUM.
▶ DISCONNECT



APPROVED: _____ DATE: _____

M-K SIGNS
CHICAGO
4900 N. ELSTON AVE
CHICAGO, IL 60630
773/545-9444
FAX 773/545-0042
E-MAIL: artdept@mksigns.net

FIRST AID COMICS
1142 W. TAYLOR ST. CHICAGO, IL

Colors represented in this drawing are for presentation purposes only. They will not match your finished product exactly. Actual color samples can be obtained from your sales representative.

This design is the original and unpublished work of MK SIGNS and may not be reproduced, copied or exhibited in any fashion without the expressed written consent of MK SIGNS. The rights to this design may be purchased.

DATE	REVISION

SCALE: 3/4"=1'-0"	DATE: 1-10-13
DESIGNER: LM	SALES: RC
FILE: First Aid Comics	DRAWING NUMBER: 2165

Department of Business Affairs and Consumer Protection
Business Assistance Center - Public Way Use Unit
City Hall - 121 N. LaSalle Street, Room 800 • Chicago, IL 60602
(312)-74-GOBIZ (312-744-6249) • (312) 744-1944 (TTY)
http://www.cityofchicago.org/bacp

04/10/2013

Alderman **Daniel S. Solis**
Ward # **25**
City of Chicago
City Hall, Room **203**
121 North LaSalle Street
Chicago, Illinois 60602

Re: An ordinance to use and maintain a portion of the public right-of-way for **one (1) sign(s)** for **Fist Aid Comics**, adjacent to the premises known as **1142 W. Taylor St.**.

Dear Alderman **Daniel S. Solis**:

The applicant referenced above has requested the use of the public right-of-way for a **sign(s)**. An ordinance has been prepared by the Department of Business Affairs and Consumer Protection – Business Assistance Center - Public Way Use Unit for presentation to the City Council. Because this request was made for properties located in your ward, as approved by you as per the attached, I respectfully request that you introduce the attached ordinance at the next City Council meeting.

If you have any questions regarding this ordinance, please contact Anthony Bertuca at (312) 744-5506.

Department of Business Affairs and Consumer Protection

Office of the City Clerk

O2013-2909

Office of the City Clerk

City Council Document Tracking Sheet

Meeting Date:	4/10/2013
Sponsor(s):	Solis, Daniel (25)
Type:	Ordinance
Title:	Grant(s) of privilege in public way for Lucky's Sandwich Company
Committee(s) Assignment:	Committee on Transportation and Public Way

ORDINANCE
LUCKY'S SANDWICH COMPANY
Acct. No. 357976 - 1
Permit No. 1096054

Be It Ordained by the City Council of the City of Chicago:

SECTION 1. Permission and authority are hereby given and granted to LUCKY'S SANDWICH COMPANY, upon the terms and subject to the conditions of this ordinance to maintain and use one (1) sign(s) projecting over the public right-of-way attached to its premises known as 717 W. Maxwell St..

Said sign structure(s) measures as follows; along W. MAXWELL:
One (1) at sixteen (16) feet in length, three point three three (3.33) feet in height and twelve (12) feet above grade level.

The location of said privilege shall be as shown on prints kept on file with the Department of Business Affairs and Consumer Protection and the Office of the City Clerk.

Said privilege shall be constructed in accordance with plans and specifications approved by the Department of Transportation (Division of Project Development) and Zoning Department - Signs.

This grant of privilege in the public way shall be subject to the provisions of Section 10-28-015 and all other required provisions of the Municipal Code of Chicago.

The grantee shall pay to the City of Chicago as compensation for the privilege #1096054 herein granted the sum of three hundred ($300.00) per annum in advance.

A 25% penalty will be added for payments received after due date.

The permit holder agrees to hold the City of Chicago harmless for any damage, relocation or replacement costs associated with damage, relocation or removal of private property caused by the City performing work in the public way.

Authority herein given and granted for a period of five (5) years from and after Date of Passage.

Alderman _____

Daniel S. Solis 25th Ward


APPLICATION TO USE THE PUBLIC RIGHT OF WAY

EXAMPLE OF SIGN DRAWING

SIGN DRAWING

PROPERTY LOCATION: 717 W. Maxwell St.

ORGANIZATION(S) NAME: London Calling, Inc. dba Lucky's Sandwich Co, Maxwell

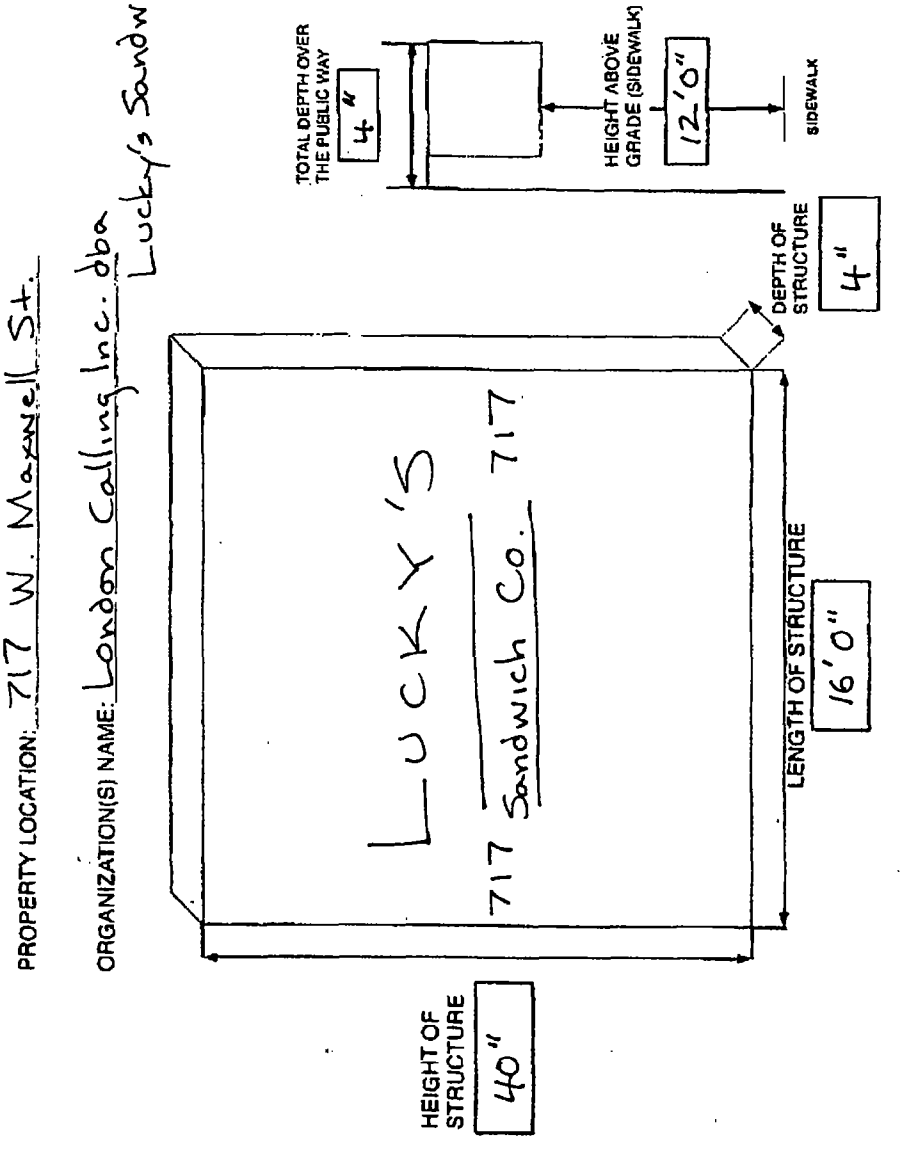

Department of Business Affairs and Consumer Protection
Business Assistance Center - Public Way Use Unit
City Hall - 121 N. LaSalle Street, Room 800 • Chicago, IL 60602
(312)-74-GOBIZ (312-744-6249) • (312) 744-1944 (TTY)
http://www.cityofchicago.org/bacp

04/10/2013

Alderman **Daniel S. Solis**
Ward # **25**
City of Chicago
City Hall, Room **203**
121 North LaSalle Street
Chicago, Illinois 60602

Re: An ordinance to use and maintain a portion of the public right-of-way for **one (1) sign(s)** for **LUCKY'S SANDWICH COMPANY**, adjacent to the premises known as **717 W. Maxwell St.**.

Dear Alderman **Daniel S. Solis**:

The applicant referenced above has requested the use of the public right-of-way for a **sign(s)**. An ordinance has been prepared by the Department of Business Affairs and Consumer Protection – Business Assistance Center - Public Way Use Unit for presentation to the City Council. Because this request was made for properties located in your ward, as approved by you as per the attached, I respectfully request that you introduce the attached ordinance at the next City Council meeting.

If you have any questions regarding this ordinance, please contact Anthony Bertuca at (312) 744-5506.

Department of Business Affairs and Consumer Protection

Office of the City Clerk

O2013-2911

Office of the City Clerk

City Council Document Tracking Sheet

Meeting Date:	4/10/2013
Sponsor(s):	Solis, Daniel (25)
Type:	Ordinance
Title:	Grant(s) of privilege in public way for Motoworks Chicago
Committee(s) Assignment:	Committee on Transportation and Public Way

ORDINANCE
MOTOWORKS CHICAGO
Acct. No. 293098 - 1
Permit No. 1103652

Be It Ordained by the City Council of the City of Chicago:

SECTION 1. Permission and authority are hereby given and granted to MOTOWORKS CHICAGO, upon the terms and subject to the conditions of this ordinance to maintain and use three (3) sign(s) projecting over the public right-of-way attached to its premises known as 1901 S. Western Ave..

Said sign structure(s) measures as follows; along W. 19th Street:
One (1) at twenty-four (24) feet in length, three (3) feet in height and twenty-five (25) feet above grade level.

Said sign structure(s) measures as follows; along Public Alley:
One (1) at three (3) feet in length, three (3) feet in height and twelve (12) feet above grade level.

Said sign structure(s) measures as follows; along S. Western Avenue:
One (1) at fifteen (15) feet in length, three (3) feet in height and thirty (30) feet above grade level.

The location of said privilege shall be as shown on prints kept on file with the Department of Business Affairs and Consumer Protection and the Office of the City Clerk.

Said privilege shall be constructed in accordance with plans and specifications approved by the Department of Transportation (Division of Project Development) and Zoning Department - Signs.

This grant of privilege in the public way shall be subject to the provisions of Section 10-28-015 and all other required provisions of the Municipal Code of Chicago.

The grantee shall pay to the City of Chicago as compensation for the privilege #1103652 herein granted the sum of seven hundred ($700.00) per annum in advance.

A 25% penalty will be added for payments received after due date.


The permit holder agrees to hold the City of Chicago harmless for any damage, relocation or replacement costs associated with damage, relocation or removal of private property caused by the City performing work in the public way.


Authority herein given and granted for a period of five (5) years from and after Date of Passage.


Alderman _____


Daniel S. Solis 25th Ward

1901 S. Western Ave. Chicago, IL 60608

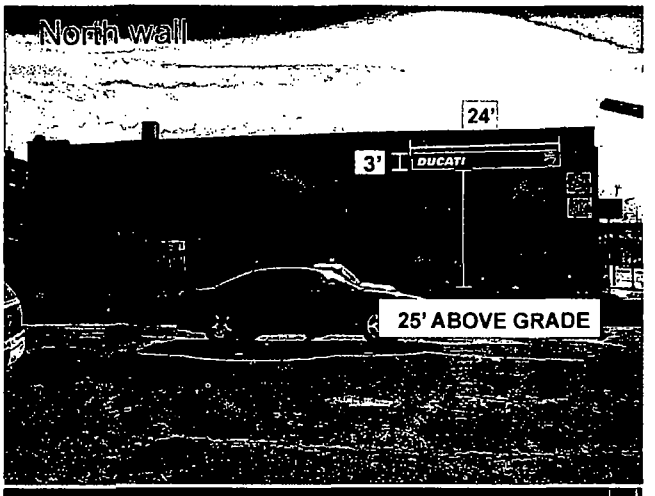

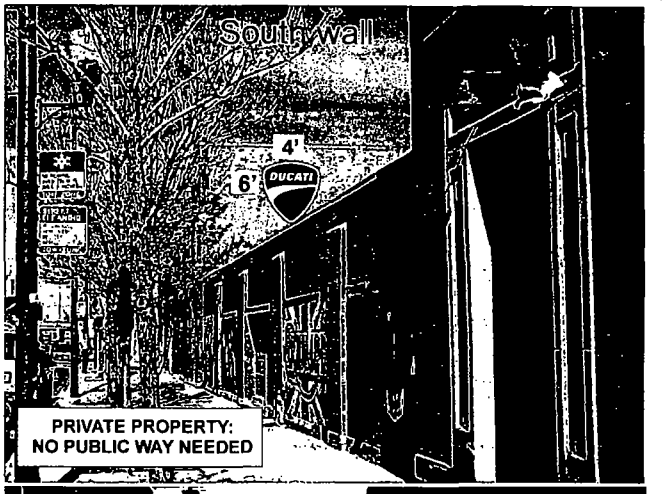

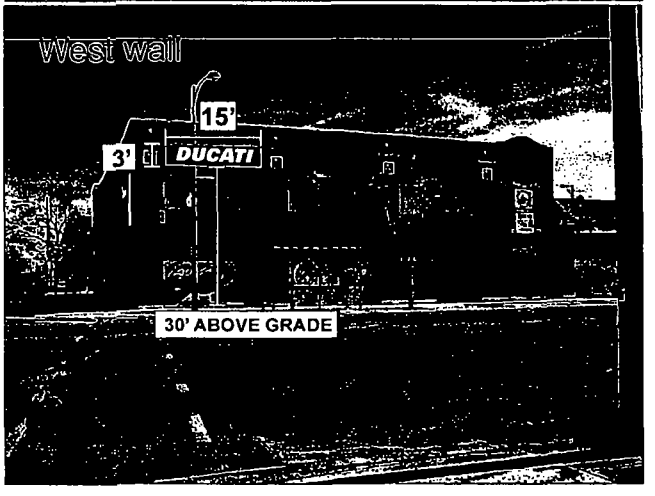

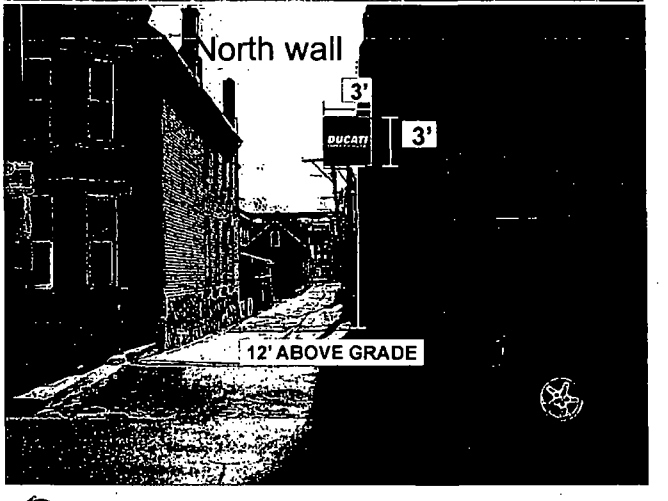

Alderman Signature: Daniel Solis (15) Date 2-8-13

Department of Business Affairs and Consumer Protection
Business Assistance Center - Public Way Use Unit
City Hall - 121 N. LaSalle Street, Room 800 • Chicago, IL 60602
(312)-74-GOBIZ (312-744-6249) • (312) 744-1944 (TTY)
http://www.cityofchicago.org/bacp

04/10/2013

Alderman **Daniel S. Solis**
Ward # **25**
City of Chicago
City Hall, Room **203**
121 North LaSalle Street
Chicago, Illinois 60602

Re: An ordinance to use and maintain a portion of the public right-of-way for **three (3) sign(s)** for **MOTOWORKS CHICAGO**, adjacent to the premises known as **1901 S. Western Ave.**.

Dear Alderman **Daniel S. Solis**:

The applicant referenced above has requested the use of the public right-of-way for a **sign(s)**. An ordinance has been prepared by the Department of Business Affairs and Consumer Protection – Business Assistance Center - Public Way Use Unit for presentation to the City Council. Because this request was made for properties located in your ward, as approved by you as per the attached, I respectfully request that you introduce the attached ordinance at the next City Council meeting.

If you have any questions regarding this ordinance, please contact Anthony Bertuca at (312) 744-5506.

Department of Business Affairs and Consumer Protection

Office of the City Clerk

O2013-2914

Office of the City Clerk

City Council Document Tracking Sheet

Meeting Date:	4/10/2013
Sponsor(s):	Solis, Daniel (25)
Type:	Ordinance
Title:	Grant(s) of privilege in public way for Quiznos Subs No. 14577
Committee(s) Assignment:	Committee on Transportation and Public Way

ORDINANCE
QUIZNOS SUBS #14577
Acct. No. 378215 - 1
Permit No. 1104784

Be It Ordained by the City Council of the City of Chicago:

SECTION 1. Permission and authority are hereby given and granted to QUIZNOS SUBS #14577, upon the terms and subject to the conditions of this ordinance to maintain and use one (1) sign(s) projecting over the public right-of-way attached to its premises known as 1332 S. Halsted St..

Said sign structure(s) measures as follows; along S. Halsted:
One (1) at seven point seven five (7.75) feet in length, three (3) feet in height and eleven (11) feet above grade level.

The location of said privilege shall be as shown on prints kept on file with the Department of Business Affairs and Consumer Protection and the Office of the City Clerk.

Said privilege shall be constructed in accordance with plans and specifications approved by the Department of Transportation (Division of Project Development) and Zoning Department - Signs.

This grant of privilege in the public way shall be subject to the provisions of Section 10-28-015 and all other required provisions of the Municipal Code of Chicago.

The grantee shall pay to the City of Chicago as compensation for the privilege #1104784 herein granted the sum of one hundred ($100.00) per annum in advance.

A 25% penalty will be added for payments received after due date.

The permit holder agrees to hold the City of Chicago harmless for any damage, relocation or replacement costs associated with damage, relocation or removal of private property caused by the City performing work in the public way.

Authority herein given and granted for a period of five (5) years from and after Date of Passage.


Alderman _____


Daniel S. Solis 25th Ward


S1b Illuminated Letterset on Background Panel - (Qty; 1)

Remove and dispose of existing sign. Install new front illuminated letterset on aluminum background panel.



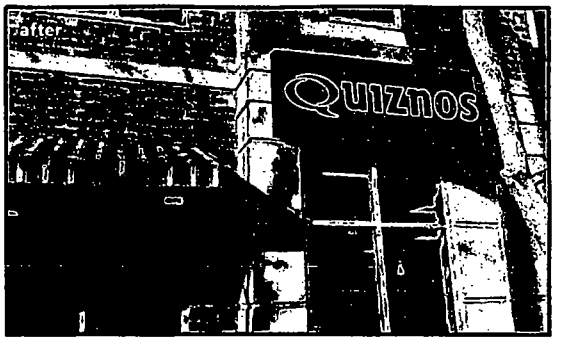


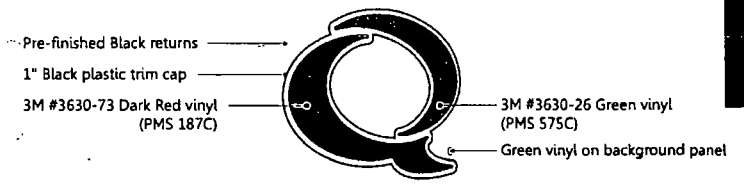

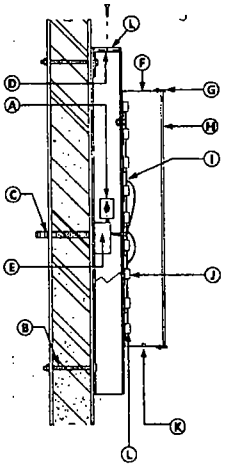

A	listed disconnect switch
B	mounting varies
C	primary electrical source
D	angle clip mounting
E	power supply (.63 amps)
F	5" (.040) aluminum return
G	1" trim cap
H	3/16" thick plex face
I	supply wire
J	LED units
K	weep holes
L	4" aluminum background panel

All electrical to be UL Listed and Labeled

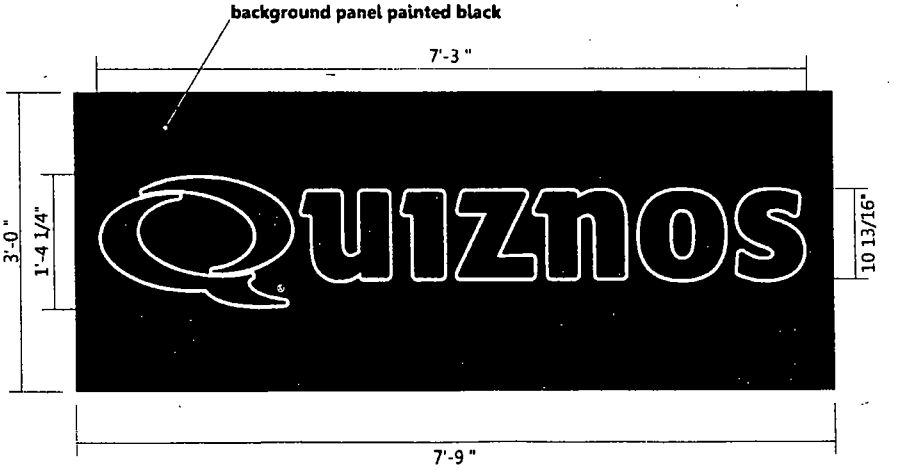

Scale: 3/4" = 1'-0" | SF = 23.3

priority sign

Revisions: Change color and size of letterset and panel TMC 12/14/12		File Location:	Date: 12-14-12	City/State: Chicago, IL	Drawing #	C35122.S1a
			Designer: JAB PM: BF	Address: 1332 South Halsted Street	Site Name	-

Department of Business Affairs and Consumer Protection
Business Assistance Center - Public Way Use Unit
City Hall - 121 N. LaSalle Street, Room 800 • Chicago, IL 60602
(312)-74-GOBIZ (312-744-6249) • (312) 744-1944 (TTY)
http://www.cityofchicago.org/bacp

04/10/2013

Alderman **Daniel S. Solis**
Ward # **25**
City of Chicago
City Hall, Room **203**
121 North LaSalle Street
Chicago, Illinois 60602

Re: An ordinance to use and maintain a portion of the public right-of-way for **one (1) sign(s)** for **QUIZNOS SUBS #14577**, adjacent to the premises known as **1332 S. Halsted St.**.

Dear Alderman **Daniel S. Solis**:

The applicant referenced above has requested the use of the public right-of-way for a **sign(s)**. An ordinance has been prepared by the Department of Business Affairs and Consumer Protection – Business Assistance Center - Public Way Use Unit for presentation to the City Council. Because this request was made for properties located in your ward, as approved by you as per the attached, I respectfully request that you introduce the attached ordinance at the next City Council meeting.

If you have any questions regarding this ordinance, please contact Anthony Bertuca at (312) 744-5506.

Department of Business Affairs and Consumer Protection

Office of the City Clerk

O2013-2916

Office of the City Clerk

City Council Document Tracking Sheet

Meeting Date:	4/10/2013
Sponsor(s):	Solis, Daniel (25)
Type:	Ordinance
Title:	Grant(s) of privilege in public way for Tuscany Restaurant
Committee(s) Assignment:	Committee on Transportation and Public Way

ORDINANCE
TUSCANY RESTAURANT
Acct. No. 8914 - 1
Permit No. 1105413

Be It Ordained by the City Council of the City of Chicago:

SECTION 1. Permission and authority are hereby given and granted to TUSCANY RESTAURANT, upon the terms and subject to the conditions of this ordinance to maintain and use, as now constructed, seven (7) Planter(s) on the public right-of-way for beautification purposes adjacent to its premises known as 1014 W. Taylor St..

Said Planter(s) at W. Taylor measure(s):
Seven (7) at one (1) foot in length, and two (2) feet in width for a total of fourteen (14) square feet.

Grantee must allow the required clear and unobstructed space for pedestrian passage at all times per rules and regulations approved by the Department of Transportation.

The location of said privilege shall be as shown on prints kept on file with the Department of Business Affairs and Consumer Protection and the Office of the City Clerk.

Said privilege shall be constructed in accordance with plans and specifications approved by the Department of Planning and Development and Department of Transportation (Division of Project Development).

This grant of privilege in the public way shall be subject to the provisions of Section 10-28-015 and all other required provisions of the Municipal Code of Chicago.

The grantee shall pay to the City of Chicago as compensation for the privilege #1105413 herein granted the sum of zero ($.00) per annum in advance.

A 25% penalty will be added for payments received after due date.


The permit holder agrees to hold the City of Chicago harmless for any damage, relocation or replacement costs associated with damage, relocation or removal of private property caused by the City performing work in the public way.

Authority herein given and granted for a period of five (5) years from and after 04/09/2013.

Alderman _____

Daniel S. Solis 25th Ward

(Page 2 of 3)

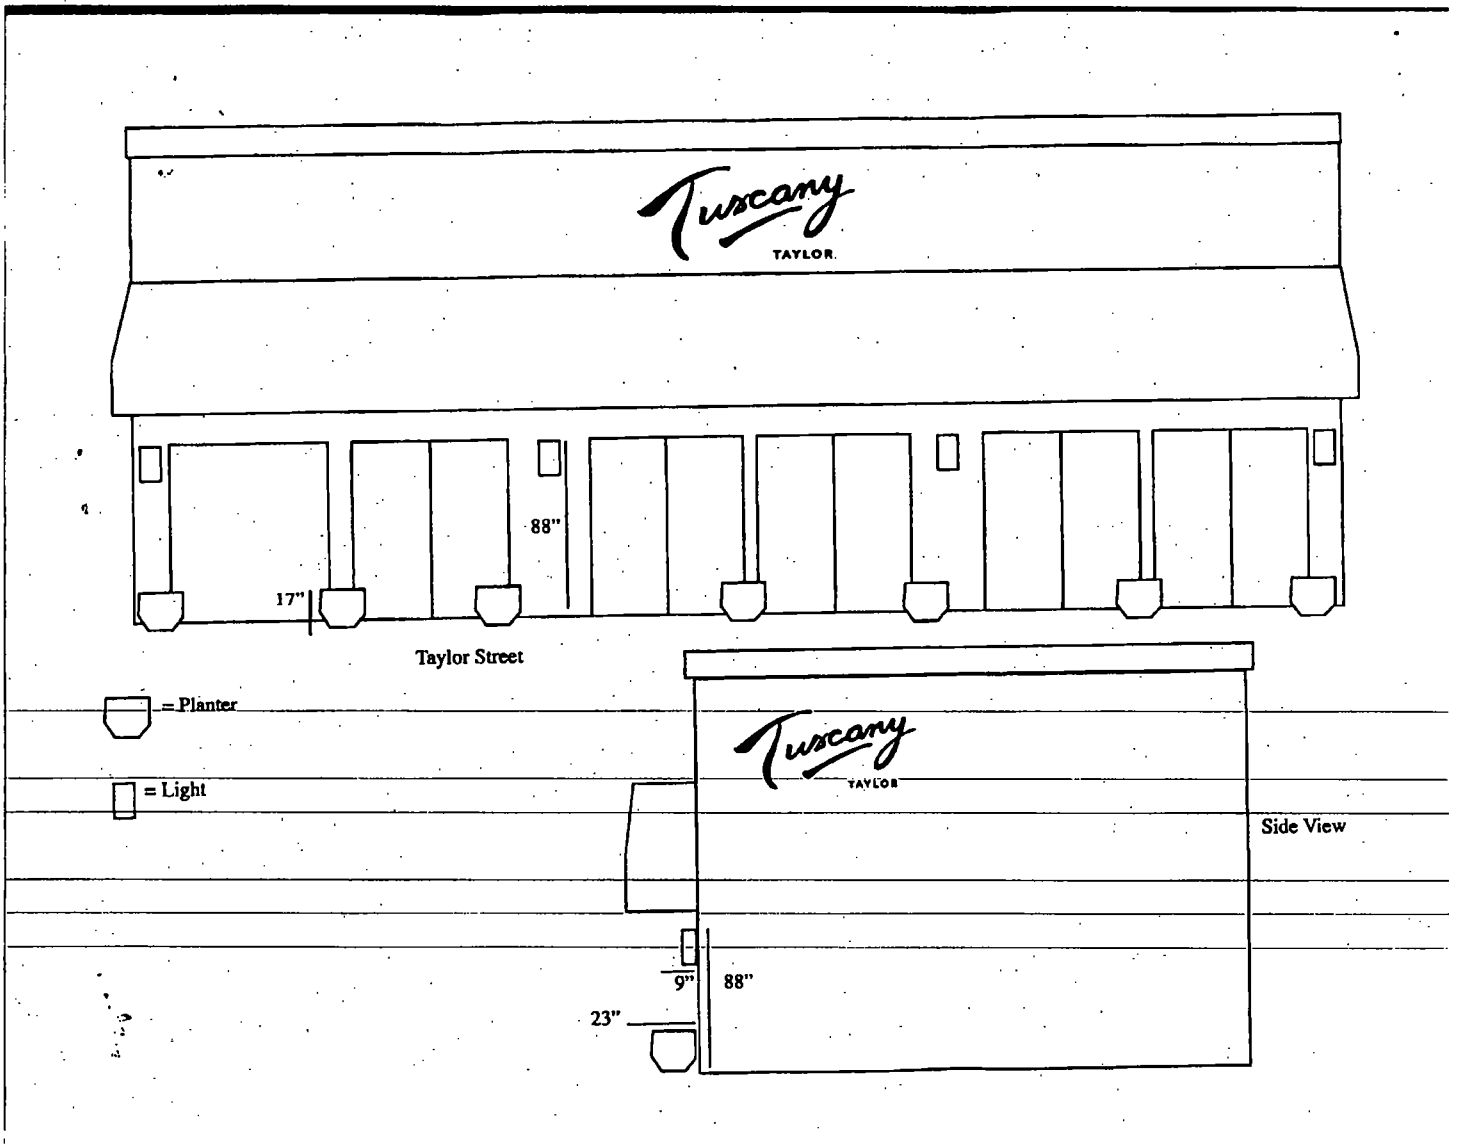
Tuscany
TAYLOR
88"
17"
Taylor Street
= Planter
= Light
Tuscany
TAYLOR
Side View
9"
88"
23"

Department of Business Affairs and Consumer Protection
Business Assistance Center - Public Way Use Unit
City Hall - 121 N. LaSalle Street, Room 800 • Chicago, IL 60602
(312)-74-GOBIZ (312-744-6249) • (312) 744-1944 (TTY)
http://www.cityofchicago.org/bacp

04/10/2013

Alderman **Daniel S. Solis**
Ward # **25**
City of Chicago
City Hall, Room **203**
121 North LaSalle Street
Chicago, Illinois 60602

Re: An ordinance to use and maintain a portion of the public right-of-way for **seven (7) planter(s)** for **TUSCANY RESTAURANT**, adjacent to the premises known as **1014 W. Taylor St.**.

Dear Alderman **Daniel S. Solis**:

The applicant referenced above has requested the use of the public right-of-way for a **planter(s)**. An ordinance has been prepared by the Department of Business Affairs and Consumer Protection – Business Assistance Center - Public Way Use Unit for presentation to the City Council. Because this request was made for properties located in your ward, as approved by you as per the attached, I respectfully request that you introduce the attached ordinance at the next City Council meeting.

If you have any questions regarding this ordinance, please contact Anthony Bertuca at (312) 744-5506.

Department of Business Affairs and Consumer Protection

Office of the City Clerk

O2013-2920

Office of the City Clerk

City Council Document Tracking Sheet

Meeting Date:	4/10/2013
Sponsor(s):	Solis, Daniel (25)
Type:	Ordinance
Title:	Grant(s) of privilege in public way for Xpert Insurance
Committee(s) Assignment:	Committee on Transportation and Public Way

ORDINANCE
XPERT INSURANCE
Acct. No. 378482 - 1
Permit No. 1104398

Be It Ordained by the City Council of the City of Chicago:

SECTION 1. Permission and authority are hereby given and granted to XPERT INSURANCE, upon the terms and subject to the conditions of this ordinance to maintain and use one (1) sign(s) projecting over the public right-of-way attached to its premises known as 1858 W. 18th St..

Said sign structure(s) measures as follows; along W. 18th Street:
One (1) at twelve point five (12.5) feet in length, four point five (4.5) feet in height and eleven point five (11.5) feet above grade level.

The location of said privilege shall be as shown on prints kept on file with the Department of Business Affairs and Consumer Protection and the Office of the City Clerk.

Said privilege shall be constructed in accordance with plans and specifications approved by the Department of Transportation (Division of Project Development) and Zoning Department - Signs.

This grant of privilege in the public way shall be subject to the provisions of Section 10-28-015 and all other required provisions of the Municipal Code of Chicago.

The grantee shall pay to the City of Chicago as compensation for the privilege #1104398 herein granted the sum of three hundred ($300.00) per annum in advance.


A 25% penalty will be added for payments received after due date.

The permit holder agrees to hold the City of Chicago harmless for any damage, relocation or replacement costs associated with damage, relocation or removal of private property caused by the City performing work in the public way.

Authority herein given and granted for a period of five (5) years from and after Date of Passage.

Alderman _____


Daniel S. Solis 25th Ward

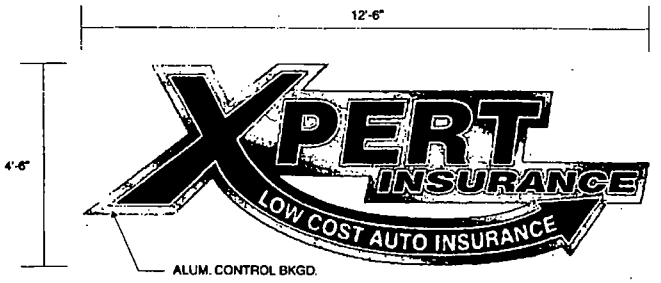


1 PLEX FACE, CHANNEL LETTER DISPLAY
SCALE: ½"=1'

LEGEND


1 TRIM CAP -
2 .125 ACRYLIC FACE -
3 .040 ALUMINUM RETURN -
4 TERMINAL BLOCK
5 TRANSFORMER, CLASS II 12V
6 BRIDGE RECTIFIER
7 SAFETY SWITCH
8 .090 ALUMINUM BACK
9 120V PRIMARY, NO. 12 THHN STRANDED WIRE, 1-20 AMP CIRCUIT
10 FLEXIBLE WEATHERPROOF CONDUIT PER LOCAL CODE SILICONE SEAL ALL PENETRATIONS
11 UL APPROVED STANDARD BUSHING
12 ALUM. FAB'D. RACEWAY w/ ACCESS LID
14 1/4" DRAIN HOLE
15 L.E.D. CIRCUIT BOARD
16 L.E.D. STENCIL
17 "J" BOX
18 1/8" ALUM. CONTROL BACKGROUND

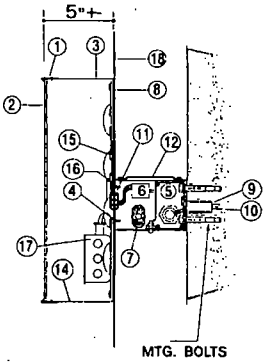

EXISTING TO BE REMOVED

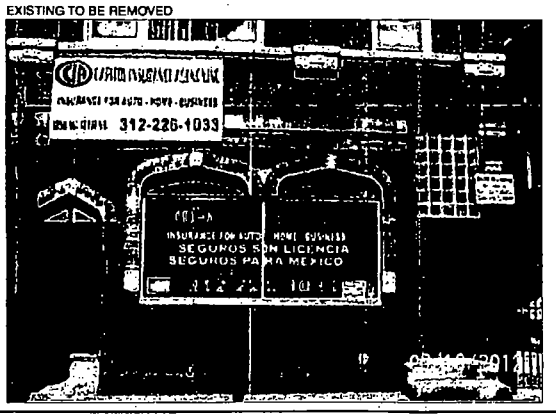

PROPOSED: SCALE: 1/4" = 1'

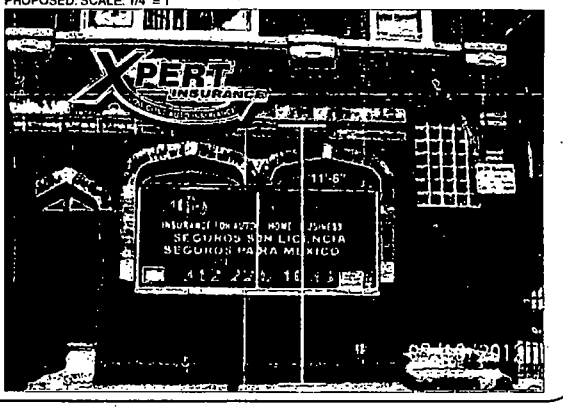

DOYLE
GENERAL SIGN CONTRACTORS

DATE	REVISION

CUSTOMER APPROVAL DATE

This design is the original and unpublished work of DOYLE SIGNS, INC. and may not be reproduced, copied or exhibited in any fashion without the expressed written consent from an authorized officer of The Company. The rights to this design may be purchased.

CLIENT	XPERT INSURANCE				
ADDRESS	1858 W. 18TH STREET				
CITY	CHICAGO	STATE IL	DESIGNER KM	SALESPERSON BR	
DRWG. NO.	13028	SCALE: NOTED	DATE: 10.10.2012	SHEET NO. 1 of 2	

Department of Business Affairs and Consumer Protection
Business Assistance Center - Public Way Use Unit
City Hall - 121 N. LaSalle Street, Room 800 • Chicago, IL 60602
(312)-74-GOBIZ (312-744-6249) • (312) 744-1944 (TTY)
http://www.cityofchicago.org/bacp

04/10/2013

Alderman **Daniel S. Solis**
Ward # **25**
City of Chicago
City Hall, Room **203**
121 North LaSalle Street
Chicago, Illinois 60602

Re: An ordinance to use and maintain a portion of the public right-of-way for **one (1) sign(s)** for **XPERT INSURANCE**, adjacent to the premises known as **1858 W. 18th St.**.

Dear Alderman **Daniel S. Solis**:

The applicant referenced above has requested the use of the public right-of-way for a **sign(s)**. An ordinance has been prepared by the Department of Business Affairs and Consumer Protection – Business Assistance Center - Public Way Use Unit for presentation to the City Council. Because this request was made for properties located in your ward, as approved by you as per the attached, I respectfully request that you introduce the attached ordinance at the next City Council meeting.

If you have any questions regarding this ordinance, please contact Anthony Bertuca at (312) 744-5506.

Department of Business Affairs and Consumer Protection

Office of the City Clerk

O2013-2922

Office of the City Clerk

City Council Document Tracking Sheet

Meeting Date:	4/10/2013
Sponsor(s):	Maldonado, Roberto (26)
Type:	Ordinance
Title:	Grant(s) of privilege in public way for Cermak Produce No. 4
Committee(s) Assignment:	Committee on Transportation and Public Way

ORDINANCE
CERMAK PRODUCE NO.4
Acct. No. 21223 - 1
Permit No. 1104690

Be It Ordained by the City Council of the City of Chicago:

SECTION 1. Permission and authority are hereby given and granted to CERMAK PRODUCE NO.4, upon the terms and subject to the conditions of this ordinance to maintain and use one (1) sign(s) projecting over the public right-of-way attached to its premises known as 2701 W. North Ave..

Said sign structure(s) measures as follows; along North:
One (1) at fifteen (15) feet in length, eight (8) feet in height and fifteen (15) feet above grade level.

The location of said privilege shall be as shown on prints kept on file with the Department of Business Affairs and Consumer Protection and the Office of the City Clerk.

Said privilege shall be constructed in accordance with plans and specifications approved by the Department of Transportation (Division of Project Development) and Zoning Department - Signs.

This grant of privilege in the public way shall be subject to the provisions of Section 10-28-015 and all other required provisions of the Municipal Code of Chicago.

The grantee shall pay to the City of Chicago as compensation for the privilege #1104690 herein granted the sum of three hundred ($300.00) per annum in advance.

A 25% penalty will be added for payments received after due date.

The permit holder agrees to hold the City of Chicago harmless for any damage, relocation or replacement costs associated with damage, relocation or removal of private property caused by the City performing work in the public way.

Authority herein given and granted for a period of five (5) years from and after Date of Passage.


Alderman _____

Roberto Maldonado 26th Ward

SIGN DRAWING

PROPERTY LOCATION: 2701 W North Ave

ORGANIZATION(S) NAME: CERMAK PRODUCE #4

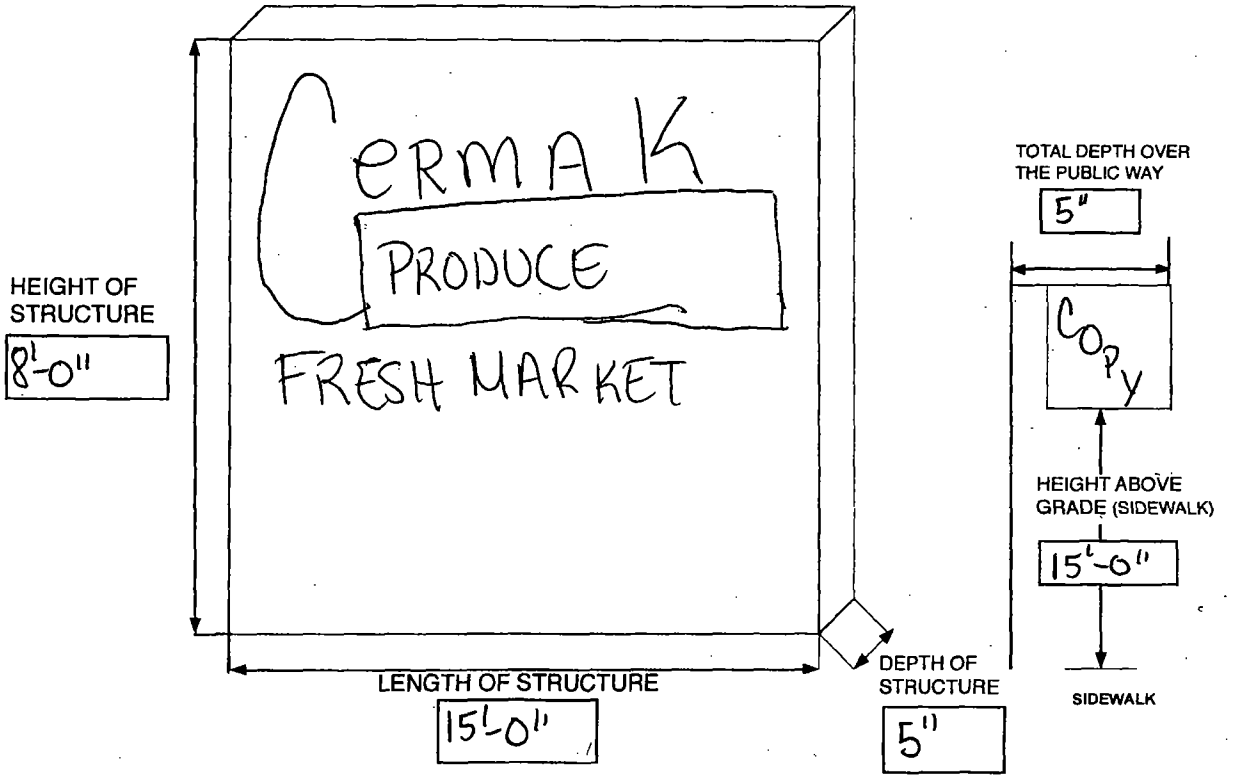

Department of Business Affairs and Consumer Protection
Business Assistance Center - Public Way Use Unit
City Hall - 121 N. LaSalle Street, Room 800 • Chicago, IL 60602
(312)-74-GOBIZ (312-744-6249) • (312) 744-1944 (TTY)
http://www.cityofchicago.org/bacp

04/10/2013

Alderman **Roberto Maldonado**
Ward # **26**
City of Chicago
City Hall, Room **300**
121 North LaSalle Street
Chicago, Illinois 60602

Re: An ordinance to use and maintain a portion of the public right-of-way for **one (1) sign(s)** for **CERMAK PRODUCE NO.4**, adjacent to the premises known as **2701 W. North Ave.**.

Dear Alderman **Roberto Maldonado**:

The applicant referenced above has requested the use of the public right-of-way for a **sign(s)**. An ordinance has been prepared by the Department of Business Affairs and Consumer Protection – Business Assistance Center - Public Way Use Unit for presentation to the City Council. Because this request was made for properties located in your ward, as approved by you as per the attached, I respectfully request that you introduce the attached ordinance at the next City Council meeting.

If you have any questions regarding this ordinance, please contact Anthony Bertuca at (312) 744-5506.

Department of Business Affairs and Consumer Protection

Office of the City Clerk

O2013-2925

Office of the City Clerk

City Council Document Tracking Sheet

Meeting Date:	4/10/2013
Sponsor(s):	Maldonado, Roberto (26)
Type:	Ordinance
Title:	Grant(s) of privilege in public way for 1500-1504 West Ohio Condominium Association - balconies
Committee(s) Assignment:	Committee on Transportation and Public Way

ORDINANCE
1500-04 WEST OHIO CONDOMINIUM ASSOCIATION
Acct. No. 324657 - 1
Permit No. 1105435

Be It Ordained by the City Council of the City of Chicago:

SECTION 1. Permission and authority are hereby given and granted to 1500-04 WEST OHIO CONDOMINIUM ASSOCIATION, upon the terms and subject to the conditions of this ordinance to maintain and use, as now constructed, six (6) Balcony(s) projecting over the public right-of-way adjacent to its premises known as 1500-04 W. Ohio St..

Said Balcony(s) at W. Ohio Street measure(s):
Three (3) at eight (8) feet in length, and four point five (4.5) feet in width for a total of one hundred eight (108) square feet.
Three (3) at eight (8) feet in length, and four point five (4.5) feet in width for a total of one hundred eight (108) square feet.

The location of said privilege shall be as shown on prints kept on file with the Department of Business Affairs and Consumer Protection and the Office of the City Clerk.

Said privilege shall be constructed in accordance with plans and specifications approved by the Department of Planning and Development and Department of Transportation (Division of Project Development).

This grant of privilege in the public way shall be subject to the provisions of Section 10-28-015 and all other required provisions of the Municipal Code of Chicago.

The grantee shall pay to the City of Chicago as compensation for the privilege #1105435 herein granted the sum of four hundred fifty ($450.00) per annum in advance.


A 25% penalty will be added for payments received after due date.

The permit holder agrees to hold the City of Chicago harmless for any damage, relocation or replacement costs associated with damage, relocation or removal of private property caused by the City performing work in the public way.

Authority herein given and granted for a period of five (5) years from and after 03/12/2013.

Alderman _____

Roberto Maldonado 26th Ward

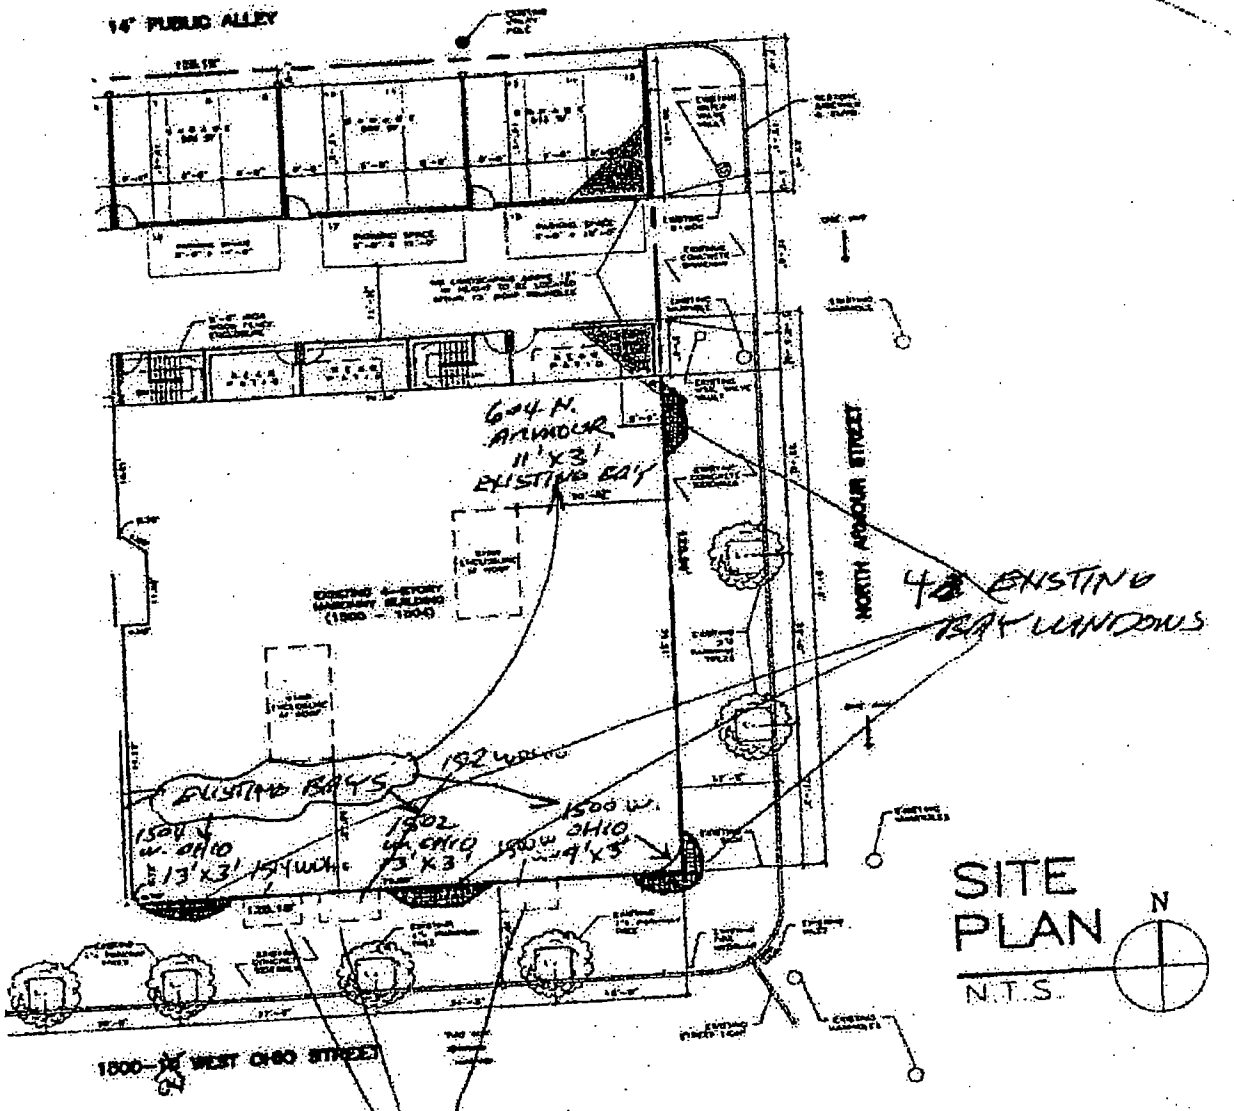

6 Existing balconies.
All 8'0" x 4'6".
~~One balcony~~
One balcony on both the 2nd & 3rd floors of 1500 W Ohio, 1502 W Ohio and 1504 W Ohio

Department of Business Affairs and Consumer Protection
Business Assistance Center - Public Way Use Unit
City Hall - 121 N. LaSalle Street, Room 800 • Chicago, IL 60602
(312)-74-GOBIZ (312-744-6249) • (312) 744-1944 (TTY)
http://www.cityofchicago.org/bacp

04/10/2013

Alderman **Roberto Maldonado**
Ward # **26**
City of Chicago
City Hall, Room **300**
121 North LaSalle Street
Chicago, Illinois 60602

Re: An ordinance to use and maintain a portion of the public right-of-way for **six (6) balcony(ies)** for **1500-04 WEST OHIO CONDOMINIUM ASSOCIATION**, adjacent to the premises known as **1500-04 W. Ohio St.**.

Dear Alderman **Roberto Maldonado**:

The applicant referenced above has requested the use of the public right-of-way for a **balcony(ies)**. An ordinance has been prepared by the Department of Business Affairs and Consumer Protection – Business Assistance Center - Public Way Use Unit for presentation to the City Council. Because this request was made for properties located in your ward, as approved by you as per the attached, I respectfully request that you introduce the attached ordinance at the next City Council meeting.

If you have any questions regarding this ordinance, please contact Anthony Bertuca at (312) 744-5506.

Department of Business Affairs and Consumer Protection

Office of the City Clerk

O2013-2928

Office of the City Clerk

City Council Document Tracking Sheet

Meeting Date:	4/10/2013
Sponsor(s):	Maldonado, Roberto (26)
Type:	Ordinance
Title:	Grant(s) of privilege in public way for 1500-1504 West Ohio Condominium Association -bay window
Committee(s) Assignment:	Committee on Transportation and Public Way

ORDINANCE
1500-04 WEST OHIO CONDOMINIUM ASSOCIATION
Acct. No. 324657 - 1
Permit No. 1105434

Be It Ordained by the City Council of the City of Chicago:

SECTION 1. Permission and authority are hereby given and granted to 1500-04 WEST OHIO CONDOMINIUM ASSOCIATION, upon the terms and subject to the conditions of this ordinance to maintain and use, as now constructed, four (4) Bay Window(s) projecting over the public right-of-way adjacent to its premises known as 1500-04 W. Ohio St..

Said Bay Window(s) at W. Ohio Street measure(s):
One (1) at nine (9) feet in length, and three (3) feet in width for a total of twenty-seven (27) square feet.
Two (2) at thirteen (13) feet in length, and three (3) feet in width for a total of seventy-eight (78) square feet.

Said Bay Window(s) at N. Armour Street measure(s):
One (1) at eleven (11) feet in length, and three (3) feet in width for a total of thirty-three (33) square feet.

The location of said privilege shall be as shown on prints kept on file with the Department of Business Affairs and Consumer Protection and the Office of the City Clerk.

Said privilege shall be constructed in accordance with plans and specifications approved by the Department of Transportation (Division of Project Development).

This grant of privilege in the public way shall be subject to the provisions of Section 10-28-015 and all other required provisions of the Municipal Code of Chicago.

The grantee shall pay to the City of Chicago as compensation for the privilege #1105434 herein granted the sum of three hundred ($300.00) per annum in advance.


A 25% penalty will be added for payments received after due date.

The permit holder agrees to hold the City of Chicago harmless for any damage, relocation or replacement costs associated with damage, relocation or removal of private property caused by the City performing work in the public way.

Authority herein given and granted for a period of five (5) years from and after 03/12/2013.

Alderman _____

Roberto Maldonado 26th Ward

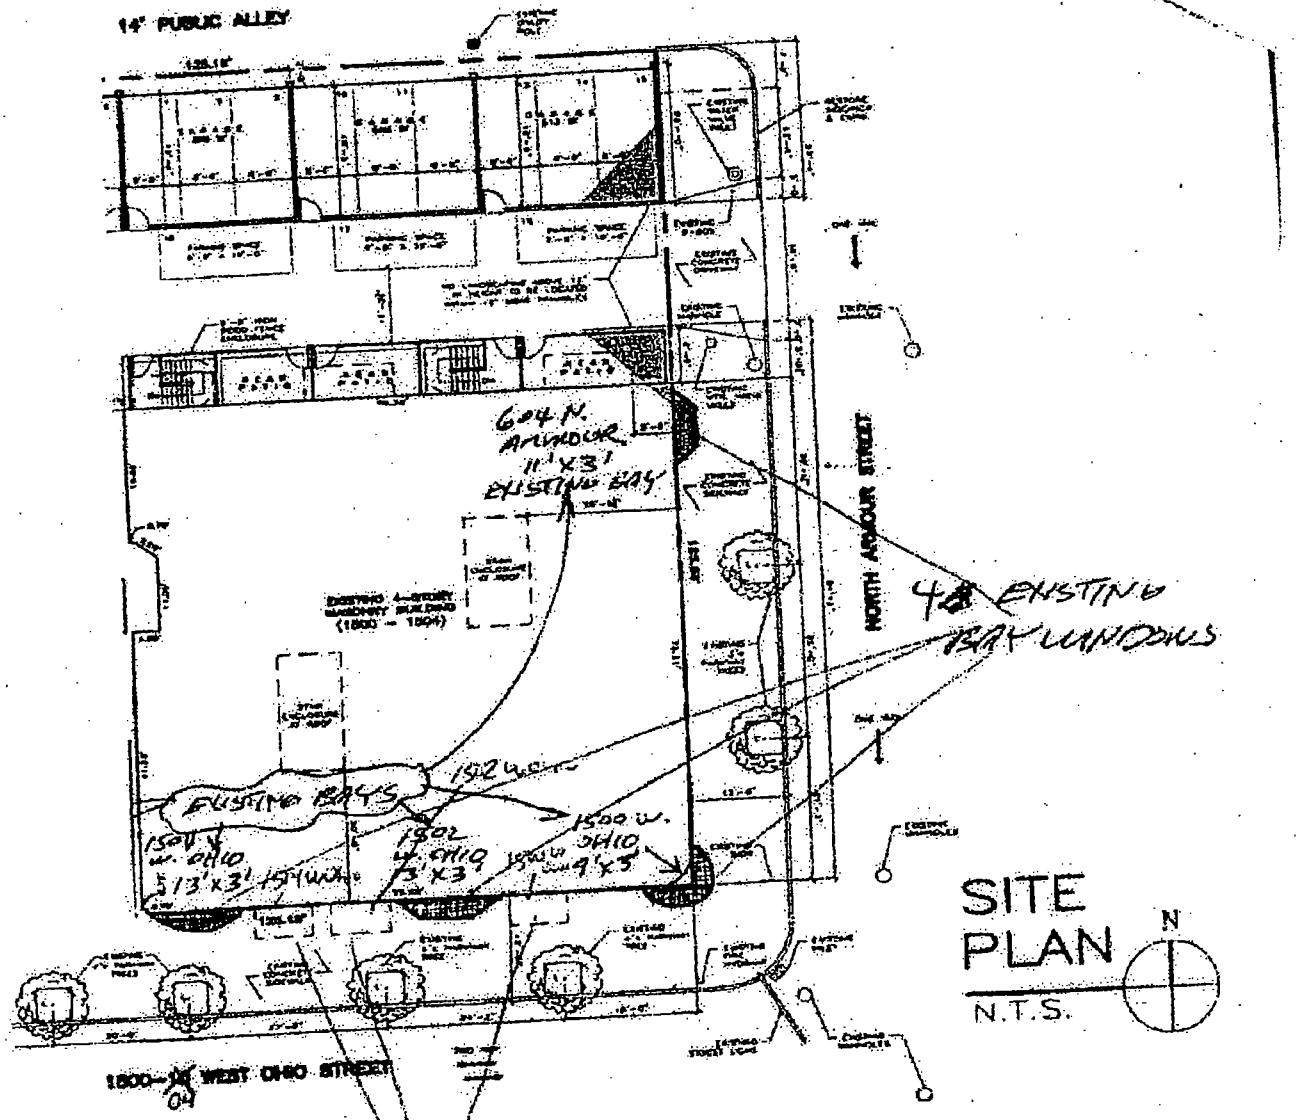

6 Existing balconies.
All 8'0" x 4'6".
~~One balcony~~
One balcony on both the 2nd & 3rd floors of 1500 W Ohio, 1502 W Ohio and 1504 W Ohio

Department of Business Affairs and Consumer Protection
Business Assistance Center - Public Way Use Unit
City Hall - 121 N. LaSalle Street, Room 800 • Chicago, IL 60602
(312)-74-GOBIZ (312-744-6249) • (312) 744-1944 (TTY)
http://www.cityofchicago.org/bacp

04/10/2013

Alderman **Roberto Maldonado**
Ward # **26**
City of Chicago
City Hall, Room **300**
121 North LaSalle Street
Chicago, Illinois 60602

Re: An ordinance to use and maintain a portion of the public right-of-way for **four (4) bay window(s)** for **1500-04 WEST OHIO CONDOMINIUM ASSOCIATION**, adjacent to the premises known as **1500-04 W. Ohio St.**.

Dear Alderman **Roberto Maldonado**:

The applicant referenced above has requested the use of the public right-of-way for a **bay window(s)**. An ordinance has been prepared by the Department of Business Affairs and Consumer Protection – Business Assistance Center - Public Way Use Unit for presentation to the City Council. Because this request was made for properties located in your ward, as approved by you as per the attached, I respectfully request that you introduce the attached ordinance at the next City Council meeting.

If you have any questions regarding this ordinance, please contact Anthony Bertuca at (312) 744-5506.

Department of Business Affairs and Consumer Protection

Office of the City Clerk

O2013-2930

Office of the City Clerk

City Council Document Tracking Sheet

Meeting Date:	4/10/2013
Sponsor(s):	Burnett, Walter (27)
Type:	Ordinance
Title:	Grant(s) of privilege in public way for Au Cheval
Committee(s) Assignment:	Committee on Transportation and Public Way

ORDINANCE
AU CHEVAL
Acct. No. 366751 - 1
Permit No. 1104322

Be It Ordained by the City Council of the City of Chicago:

SECTION 1. Permission and authority are hereby given and granted to AU CHEVAL, upon the terms and subject to the conditions of this ordinance to maintain and use, as now constructed, one (1) Wind Screen(s) on the public right-of-way adjacent to its premises known as 800 W. Randolph St..

Said Wind Screen(s) at W. Randolph measure(s):
One (1) at fourteen point eight three (14.83) feet in length, and four (4) feet in width for a total of fifty-nine point three two (59.32) square feet.

The location of said privilege shall be as shown on prints kept on file with the Department of Business Affairs and Consumer Protection and the Office of the City Clerk.

Said privilege shall be constructed in accordance with plans and specifications approved by the Department of Transportation (Division of Project Development).

This grant of privilege in the public way shall be subject to the provisions of Section 10-28-015 and all other required provisions of the Municipal Code of Chicago.

The grantee shall pay to the City of Chicago as compensation for the privilege #1104322 herein granted the sum of four hundred ($400.00) per annum in advance.


A 25% penalty will be added for payments received after due date.

The permit holder agrees to hold the City of Chicago harmless for any damage, relocation or replacement costs associated with damage, relocation or removal of private property caused by the City performing work in the public way.

Authority herein given and granted for a period of five (5) years from and after Date of Passage.

Alderman _____

Walter Burnett Jr. 27th Ward

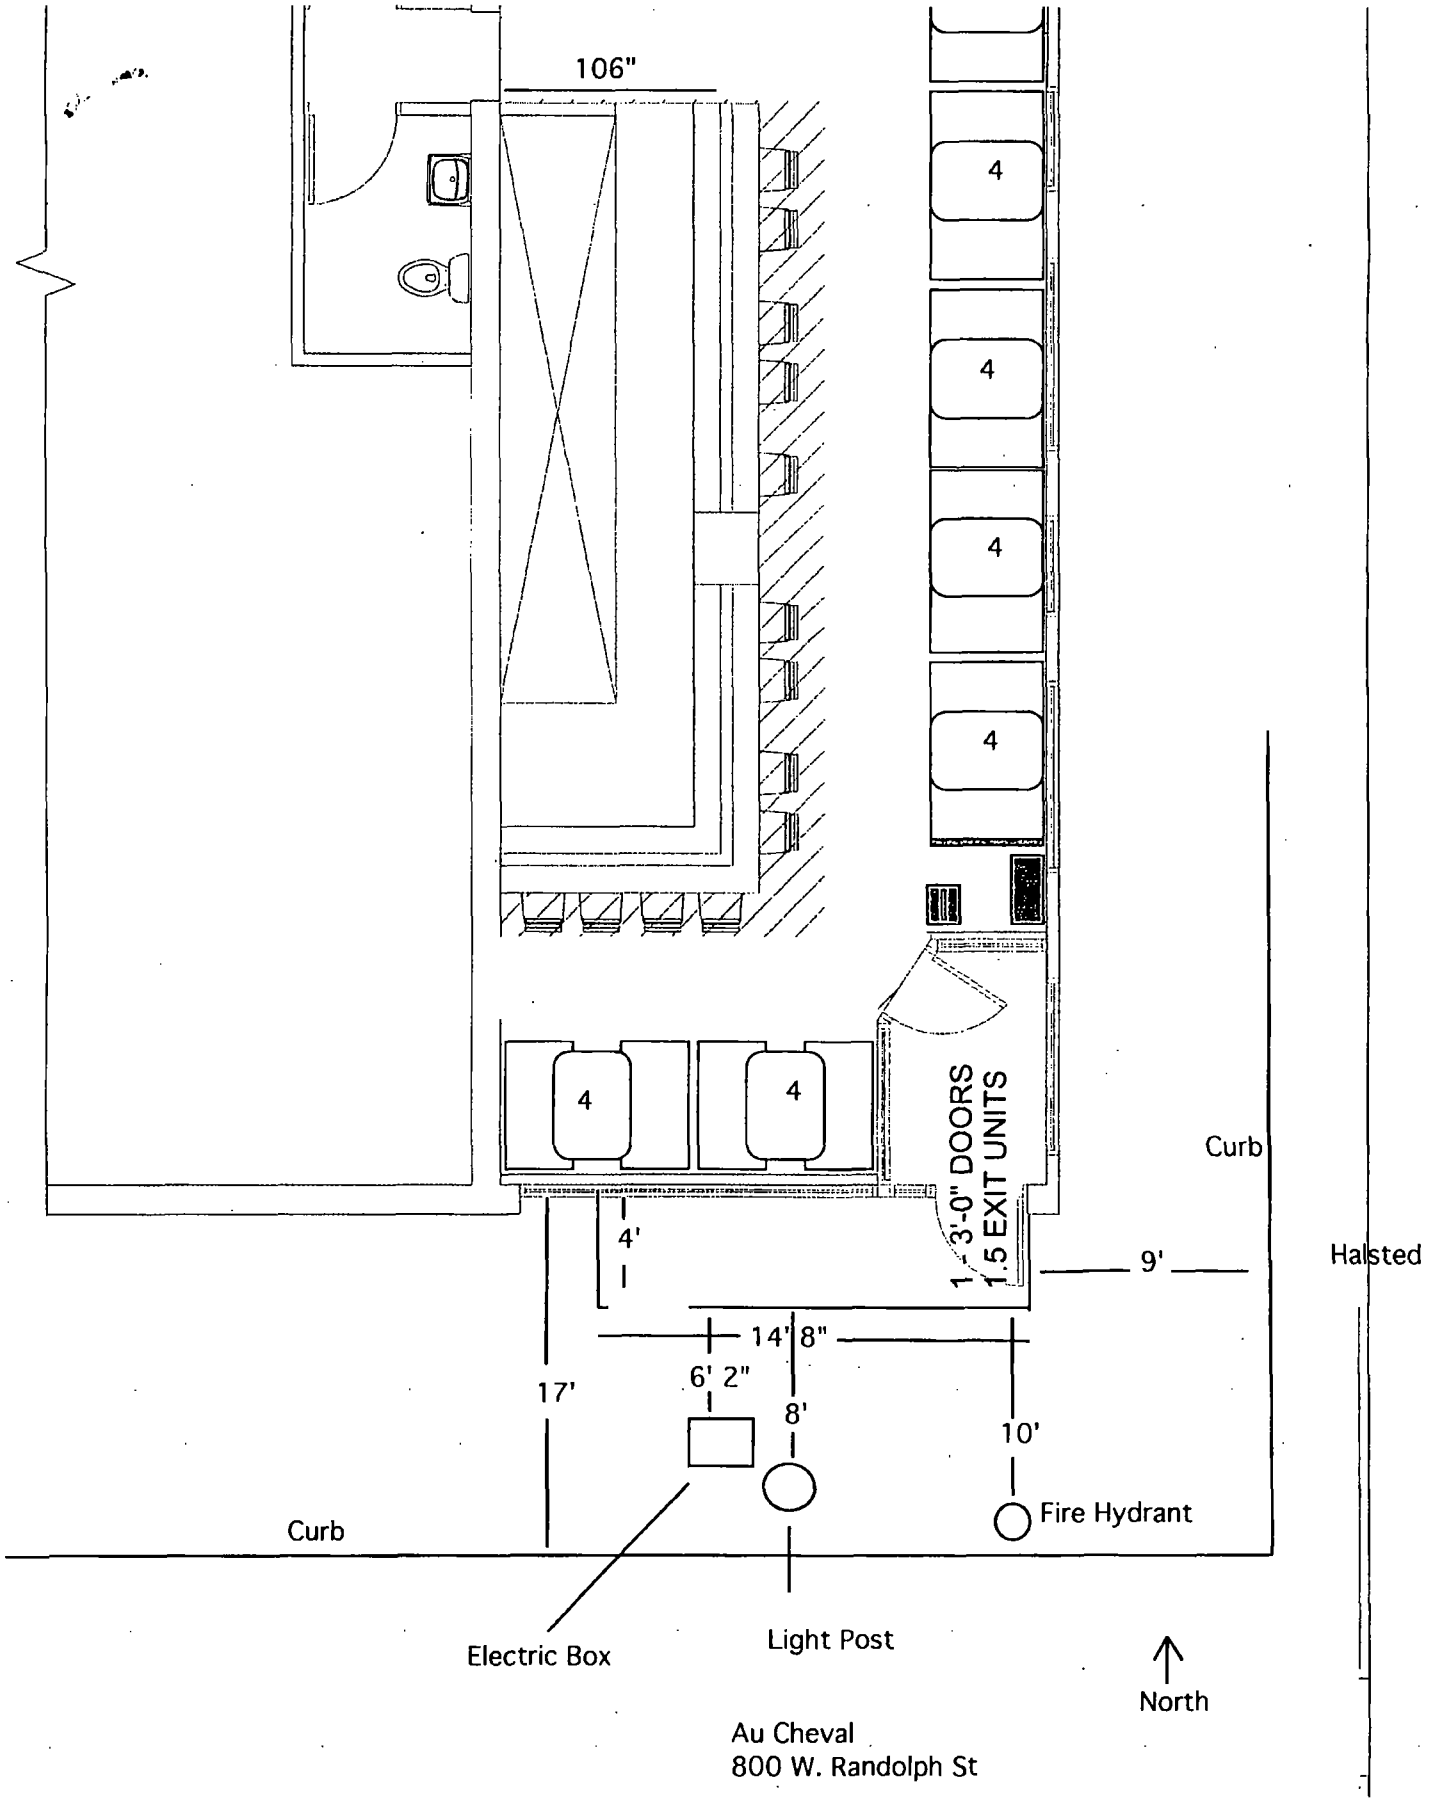

Au Cheval
800 W. Randolph St

Office of the City Clerk

O2013-2939

Office of the City Clerk

City Council Document Tracking Sheet

Meeting Date:	4/10/2013
Sponsor(s):	Burnett, Walter (27)
Type:	Ordinance
Title:	Grant(s) of privilege in public way for Scadron Outdoor Advertising LLC - Privilege No. 1105476
Committee(s) Assignment:	Committee on Transportation and Public Way

ORDINANCE
SCADRON OUTDOOR ADVERTISING LLC
Acct. No. 78412 - 3
Permit No. 1105476

Be It Ordained by the City Council of the City of Chicago:

SECTION 1. Permission and authority are hereby given and granted to SCADRON OUTDOOR ADVERTISING LLC, upon the terms and subject to the conditions of this ordinance to maintain and use, as now constructed, one (1) Fire Escape(s) projecting over the public right-of-way adjacent to its premises known as 1035 W. Grand Ave..

Said Fire Escape(s) at Carpenter Street measure(s):
One (1) at thirty-three (33) feet in length, and four (4) feet in width for a total of one hundred thirty-two (132) square feet.

The location of said privilege shall be as shown on prints kept on file with the Department of Business Affairs and Consumer Protection and the Office of the City Clerk.

Said privilege shall be constructed in accordance with plans and specifications approved by the Department of Transportation (Division of Project Development).

This grant of privilege in the public way shall be subject to the provisions of Section 10-28-015 and all other required provisions of the Municipal Code of Chicago.

The grantee shall pay to the City of Chicago as compensation for the privilege #1105476 herein granted the sum of four hundred ($400.00) per annum in advance.


A 25% penalty will be added for payments received after due date.

The permit holder agrees to hold the City of Chicago harmless for any damage, relocation or replacement costs associated with damage, relocation or removal of private property caused by the City performing work in the public way.


Authority herein given and granted for a period of five (5) years from and after 02/06/2013.

Alderman _____

Walter Burnett Jr. 27th Ward

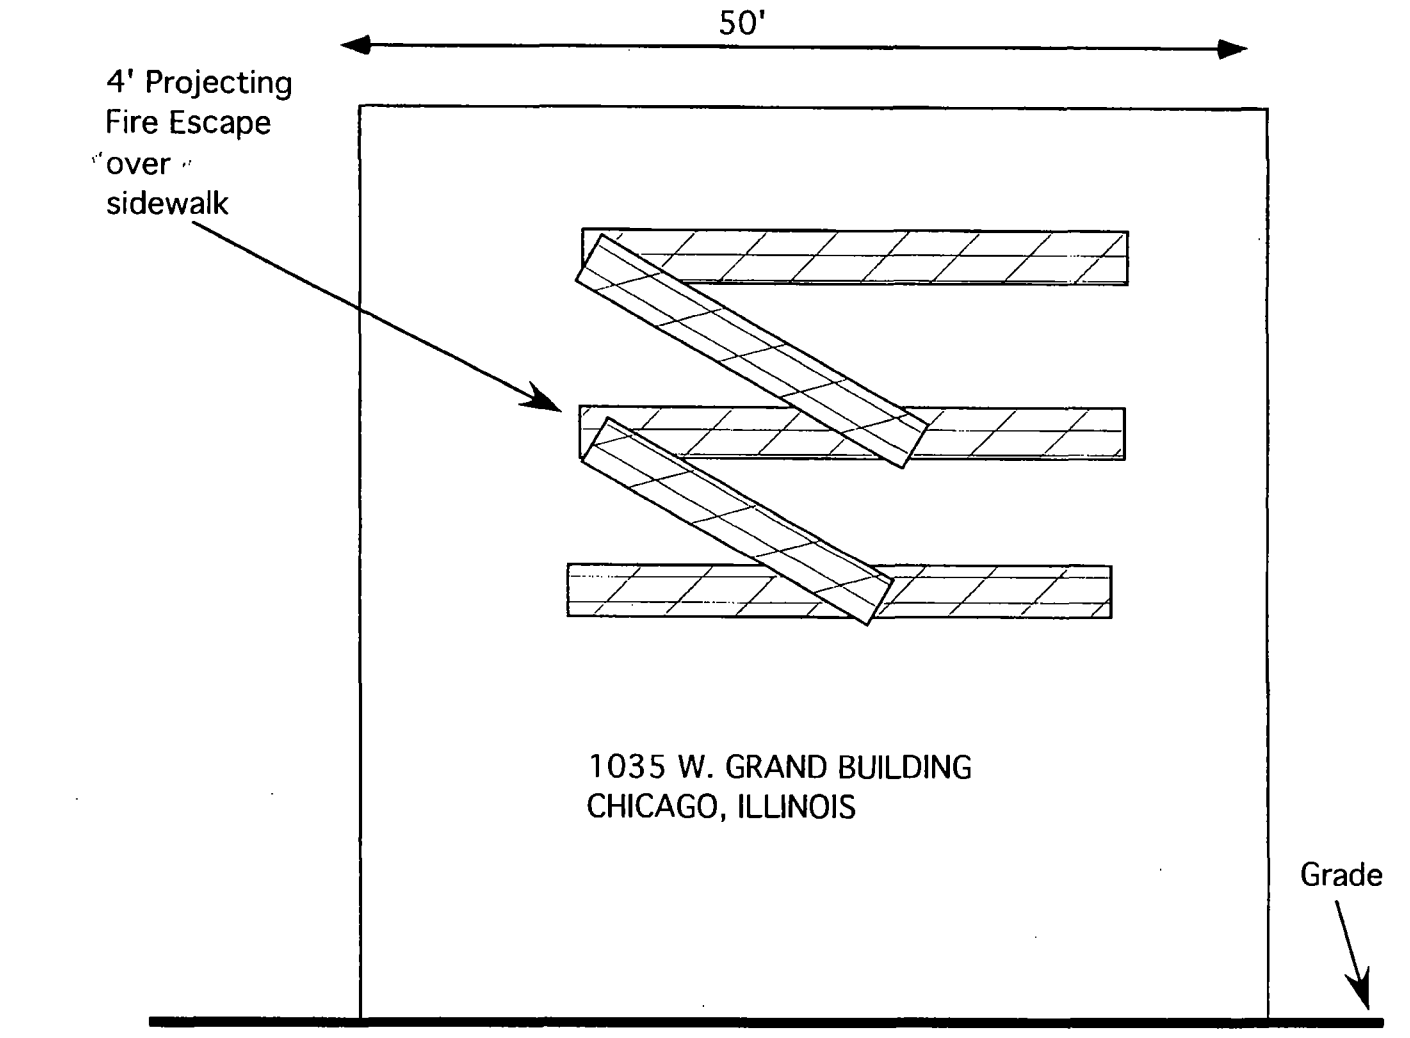

East Elevation
Carpenter St.

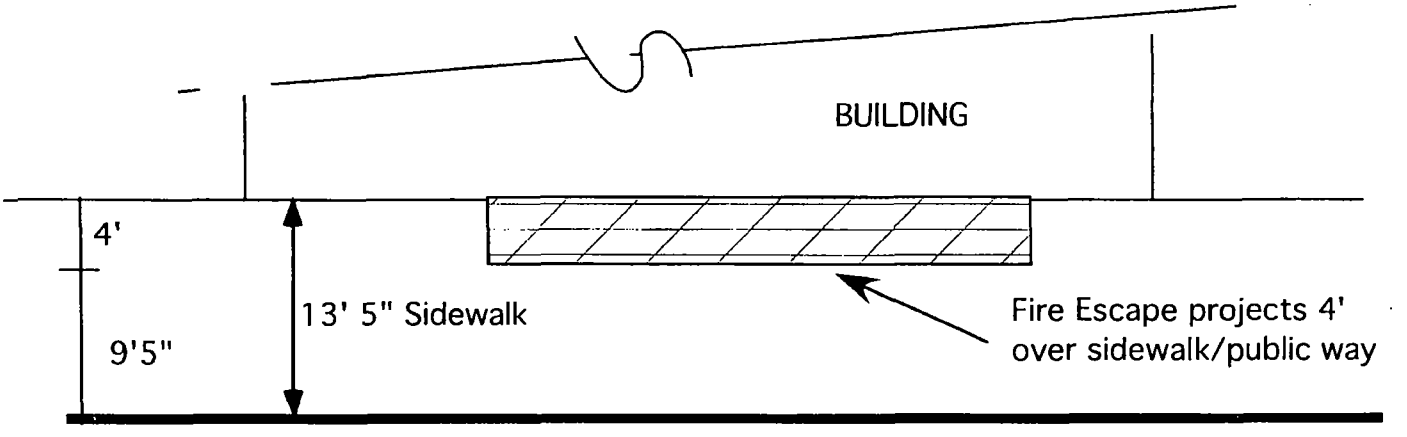

Scadron Outdoor Advertising LLC
1035 W. Grand Ave.
Chicago, IL 60642
3/11/13

Partial Plan View N →
Projecting Fire Escape

Carpenter St.

Office of the City Clerk

O2013-2941

Office of the City Clerk

City Council Document Tracking Sheet

Meeting Date:	4/10/2013
Sponsor(s):	Burnett, Walter (27)
Type:	Ordinance
Title:	Grant(s) of privilege in public way for Scadron Outdoor Advertising LLC - Privilege No. 1105474
Committee(s) Assignment:	Committee on Transportation and Public Way

ORDINANCE
SCADRON OUTDOOR ADVERTISING
Acct. No. 78412 - 1
Permit No. 1105474

Be It Ordained by the City Council of the City of Chicago:

SECTION 1. Permission and authority are hereby given and granted to SCADRON OUTDOOR ADVERTISING, upon the terms and subject to the conditions of this ordinance to maintain and use, as now constructed, four (4) Light Fixture(s) projecting over the public right-of-way adjacent to its premises known as 1015 W. Grand Ave..

Said Light Fixture(s) at W. Grand Avenue measure(s):
Four (4) at two (2) feet in length, two (2) feet in width and forty-five (45) feet above grade level.

The location of said privilege shall be as shown on prints kept on file with the Department of Business Affairs and Consumer Protection and the Office of the City Clerk.

Said privilege shall be constructed in accordance with plans and specifications approved by the Department of Transportation (Division of Project Development).

This grant of privilege in the public way shall be subject to the provisions of Section 10-28-015 and all other required provisions of the Municipal Code of Chicago.

The grantee shall pay to the City of Chicago as compensation for the privilege #1105474 herein granted the sum of ninety ($90.00) per annum in advance.


A 25% penalty will be added for payments received after due date.

The permit holder agrees to hold the City of Chicago harmless for any damage, relocation or replacement costs associated with damage, relocation or removal of private property caused by the City performing work in the public way.

Authority herein given and granted for a period of five (5) years from and after 02/06/2013.

Alderman _____

Walter Burnett Jr. 27th Ward

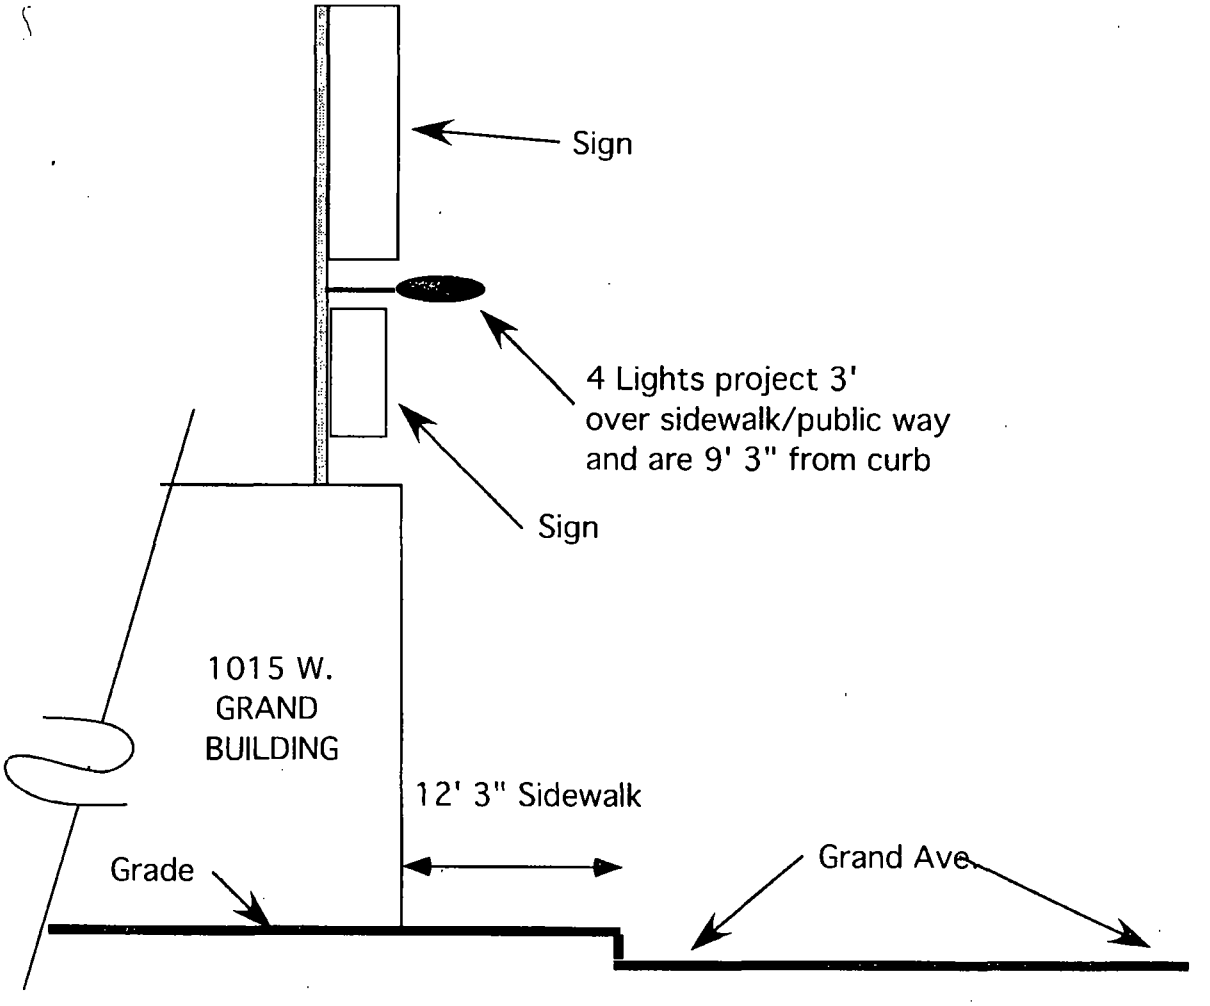

Partial Side Elevation

NOTE: Sign does not project over public way

Scadron Outdoor Advertising LLC
1015 W. Grand Ave.
Chicago, IL 60642
3/11/13

Office of the City Clerk

O2013-2943

Office of the City Clerk

City Council Document Tracking Sheet

Meeting Date:	4/10/2013
Sponsor(s):	Burnett, Walter (27)
Type:	Ordinance
Title:	Grant(s) of privilege in public way for Scadron Outdoor Advertising LLC - Privilege No. 1105475
Committee(s) Assignment:	Committee on Transportation and Public Way

ORDINANCE
SCADRON OUTDOOR ADVERTISING LLC
Acct. No. 78412 - 3
Permit No. 1105475

Be It Ordained by the City Council of the City of Chicago:

SECTION 1. Permission and authority are hereby given and granted to SCADRON OUTDOOR ADVERTISING LLC, upon the terms and subject to the conditions of this ordinance to maintain and use, as now constructed, five (5) Light Fixture(s) projecting over the public right-of-way adjacent to its premises known as 1035 W. Grand Ave..

Said Light Fixture(s) at W. Grand Avenue measure(s):
Five (5) at fifty (50) feet in length, nine (9) feet in width and forty-five (45) feet above grade level.

The location of said privilege shall be as shown on prints kept on file with the Department of Business Affairs and Consumer Protection and the Office of the City Clerk.

Said privilege shall be constructed in accordance with plans and specifications approved by the Department of Transportation (Division of Project Development).

This grant of privilege in the public way shall be subject to the provisions of Section 10-28-015 and all other required provisions of the Municipal Code of Chicago.

The grantee shall pay to the City of Chicago as compensation for the privilege #1105475 herein granted the sum of ninety-five ($95.00) per annum in advance.


A 25% penalty will be added for payments received after due date.

The permit holder agrees to hold the City of Chicago harmless for any damage, relocation or replacement costs associated with damage, relocation or removal of private property caused by the City performing work in the public way.


Authority herein given and granted for a period of five (5) years from and after 02/06/2013.

Alderman _____

Walter Burnett Jr. 27th Ward

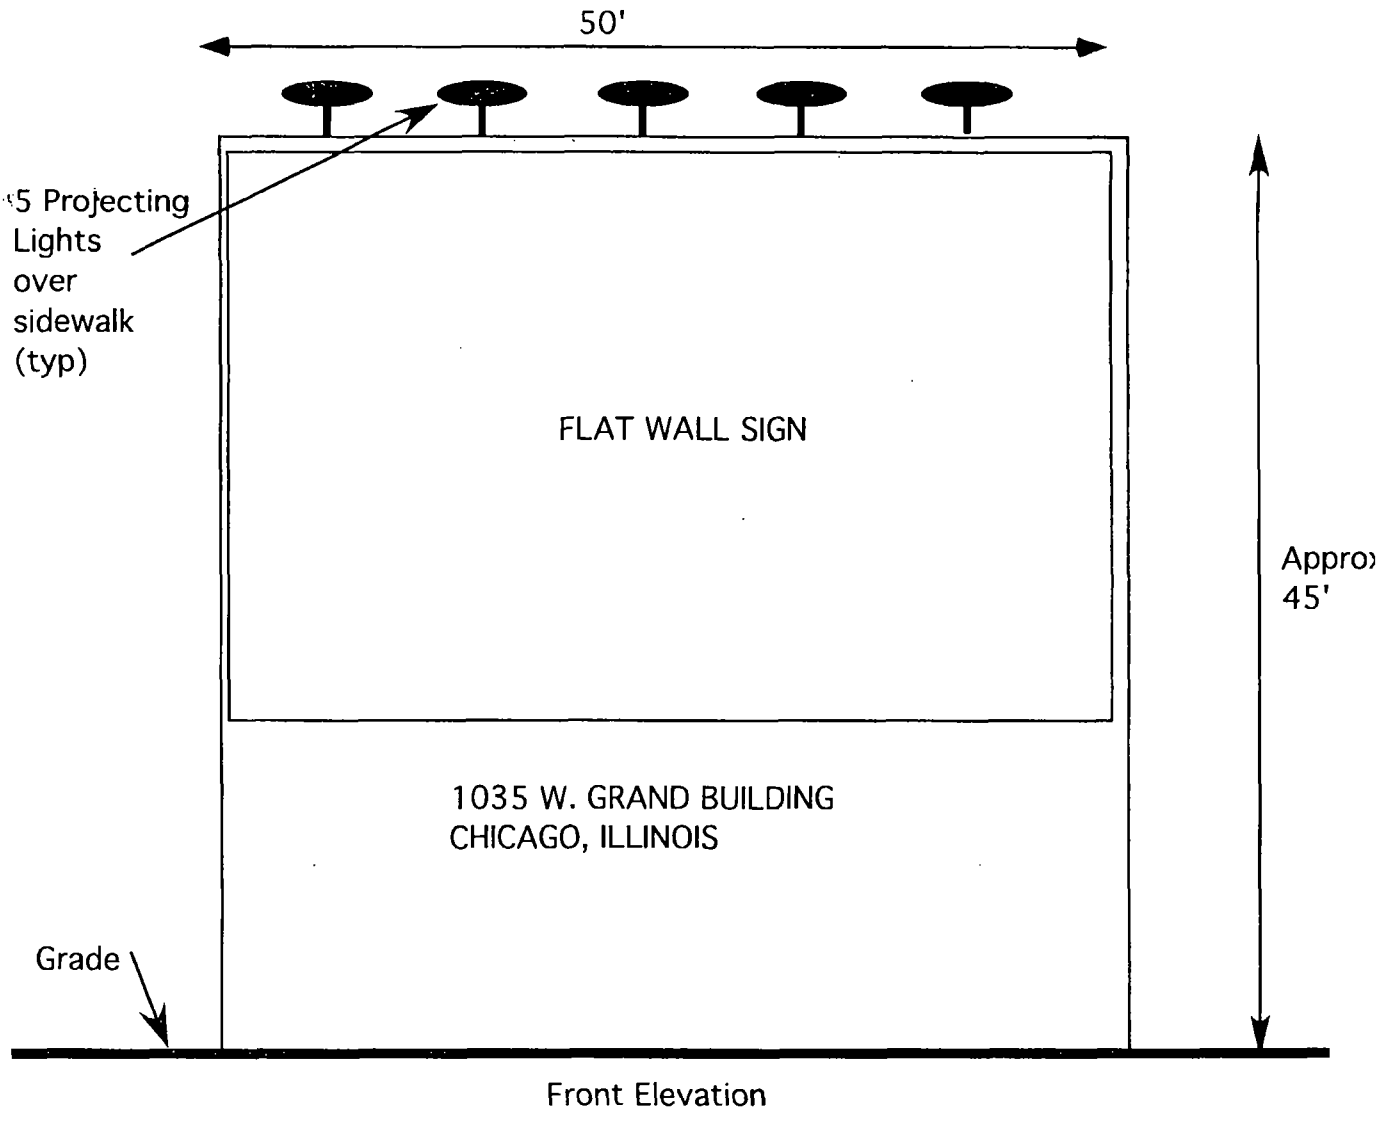

Front Elevation

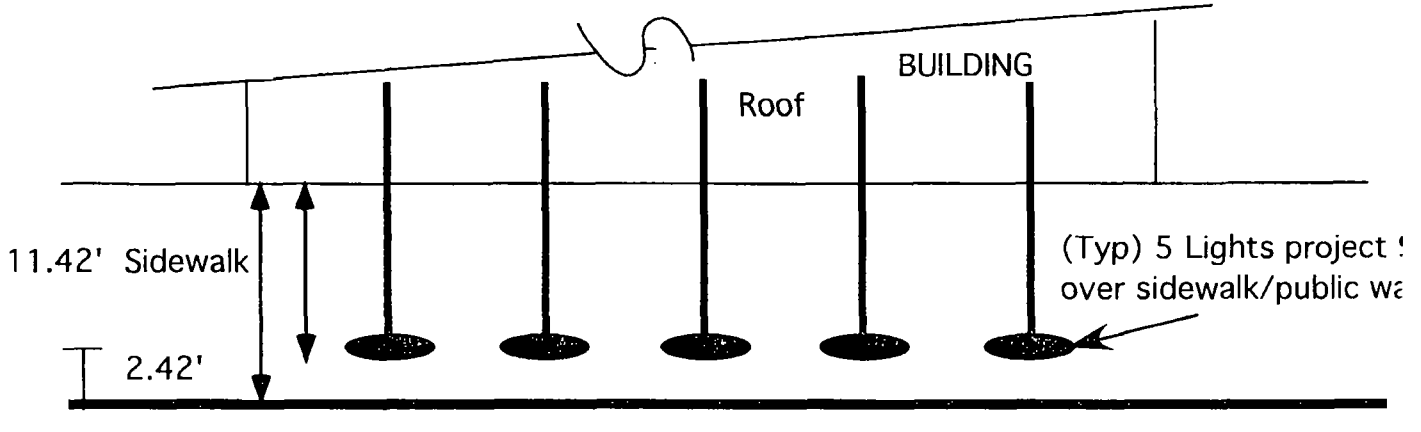

Partial Plan View

GRAND AVE.

Scadron Outdoor Advertising LLC
1035 W. Grand Ave.
Chicago, IL 60642
3/11/13

Office of the City Clerk

O2013-2946

Office of the City Clerk

City Council Document Tracking Sheet

Meeting Date:	4/10/2013
Sponsor(s):	Burnett, Walter (27)
Type:	Ordinance
Title:	Grant(s) of privilege in public way for Chinese Yum Yum
Committee(s) Assignment:	Committee on Transportation and Public Way

ORDINANCE
CHINESE YUM YUM
Acct. No. 353204 - 1
Permit No. 1092057

Be It Ordained by the City Council of the City of Chicago:

SECTION 1. Permission and authority are hereby given and granted to CHINESE YUM YUM, upon the terms and subject to the conditions of this ordinance to maintain and use one (1) sign(s) projecting over the public right-of-way attached to its premises known as 809 W. Jackson Blvd..

Said sign structure(s) measures as follows; along W Jackson:
One (1) at six (6) feet in length, eight (8) feet in height and fifteen (15) feet above grade level.

The location of said privilege shall be as shown on prints kept on file with the Department of Business Affairs and Consumer Protection and the Office of the City Clerk.

Said privilege shall be constructed in accordance with plans and specifications approved by the Department of Transportation (Division of Project Development) and Zoning Department - Signs.

This grant of privilege in the public way shall be subject to the provisions of Section 10-28-015 and all other required provisions of the Municipal Code of Chicago.

The grantee shall pay to the City of Chicago as compensation for the privilege #1092057 herein granted the sum of three hundred ($300.00) per annum in advance.


A 25% penalty will be added for payments received after due date.

The permit holder agrees to hold the City of Chicago harmless for any damage, relocation or replacement costs associated with damage, relocation or removal of private property caused by the City performing work in the public way.

Authority herein given and granted for a period of five (5) years from and after Date of Passage.


Alderman

Walter Burnett Jr. 27th Ward

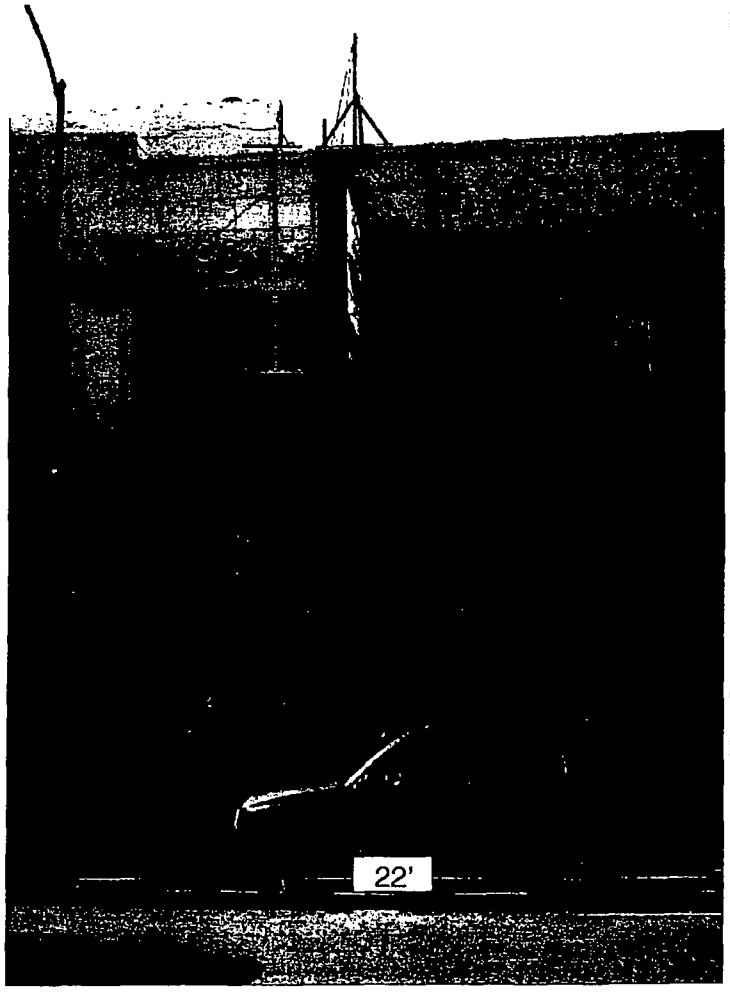



Double Sided Illuminated Box Sign

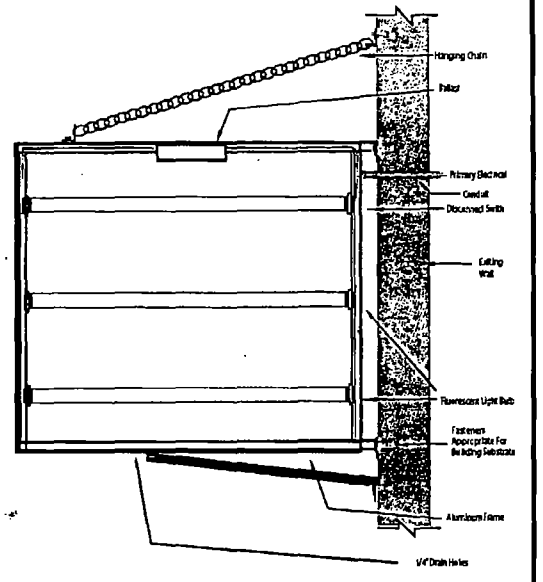

SIGNATURE

LANDLORD

PHONE

TENANT

DATE

Site Address	809 W. Jackson			
Sign Type	Double Sided Light Box			
Physical Information	FACE	RETURN	TRIM	LIGHT
				Lamp

Client: Chinese Yum Yum		Drawing #:	
Approved:	Sales:	Date: 05-10-10	
Scale: 1":32"	Drawn by:	Rev Date:	

All sign designs and concepts shown here are confidential and are the property of Monsibic, Inc They are not to be distributed, exhibited, copied, or otherwise used without our written permission.

COMPUTER GENERATED COLORS ARE NOT A TRUE MATCH TO ANY PMS. VINYL. OR PAINT.

MONSIBIC Signs & Displays

3401 S. Halsted St., Chicago, IL 60608 Tel: 773-847-2828 Fax:773-847-0088

Office of the City Clerk

O2013-2947

Office of the City Clerk

City Council Document Tracking Sheet

Meeting Date:	4/10/2013
Sponsor(s):	Burnett, Walter (27)
Type:	Ordinance
Title:	Grant(s) of privilege in public way for Club Climax-Parliament
Committee(s) Assignment:	Committee on Transportation and Public Way

ORDINANCE
CLUB CLIMAX-PARLIAMENT
Acct. No. 297994 - 2
Permit No. 1104654

Be It Ordained by the City Council of the City of Chicago:

SECTION 1. Permission and authority are hereby given and granted to CLUB CLIMAX-PARLIAMENT, upon the terms and subject to the conditions of this ordinance to construct, install, maintain and use three (3) Door Swing(s) on the public right-of-way adjacent to its premises known as 324 W. Chicago Ave..

Said Door Swing(s) at W. Chicago Avenue measure(s):
One (1) at two point two five (2.25) feet in length, and two point nine two (2.92) feet in width for a total of six point five seven (6.57) square feet.

Said Door Swing(s) at Alley measure(s):
One (1) at one point two five (1.25) foot in length, and two point nine two (2.92) feet in width for a total of three point six five (3.65) square feet.
One (1) at point seven five (.75) feet in length, and two point one seven (2.17) feet in width for a total of one point six three (1.63) square feet.

The location of said privilege shall be as shown on prints kept on file with the Department of Business Affairs and Consumer Protection and the Office of the City Clerk.

Said privilege shall be constructed in accordance with plans and specifications approved by the Department of Transportation (Division of Project Development).

This grant of privilege in the public way shall be subject to the provisions of Section 10-28-015 and all other required provisions of the Municipal Code of Chicago.

The grantee shall pay to the City of Chicago as compensation for the privilege #1104654 herein granted the sum of two hundred twenty-five ($225.00) per annum in advance.


A 25% penalty will be added for payments received after due date.

The permit holder agrees to hold the City of Chicago harmless for any damage, relocation or replacement costs associated with damage, relocation or removal of private property caused by the City performing work in the public way.

Authority herein given and granted for a period of five (5) years from and after Date of Passage.


Alderman _____

Walter Burnett Jr. 27th Ward

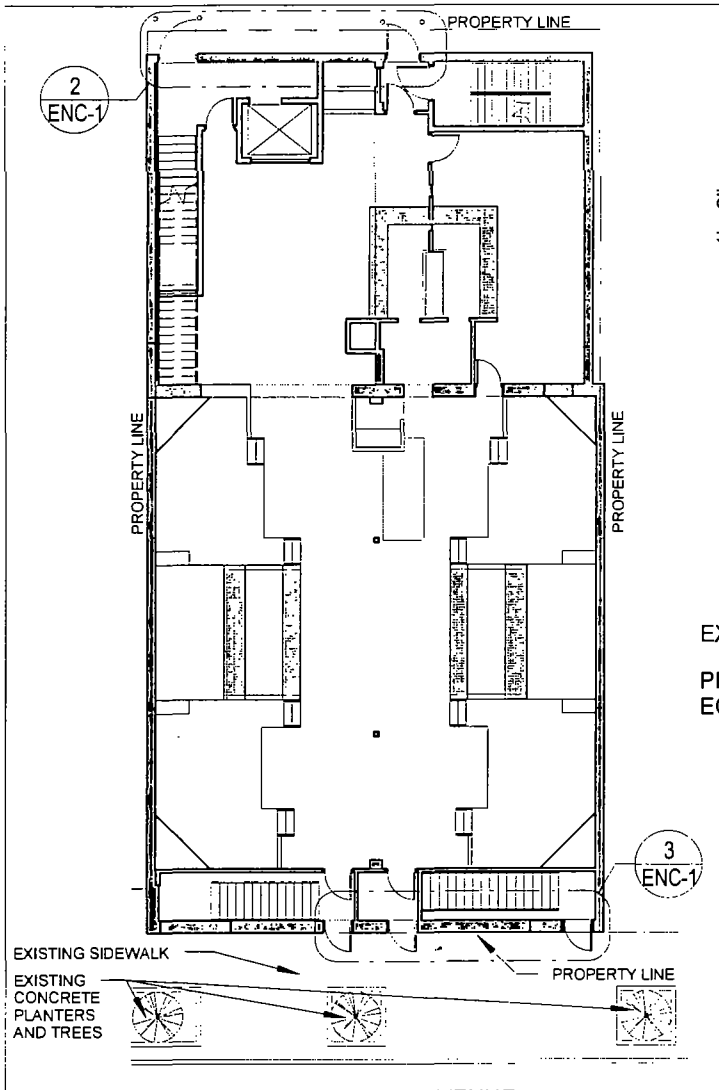


NORTH

1 ENCROACHMENT PLAN (OVERALL)
1" = 20'-0"

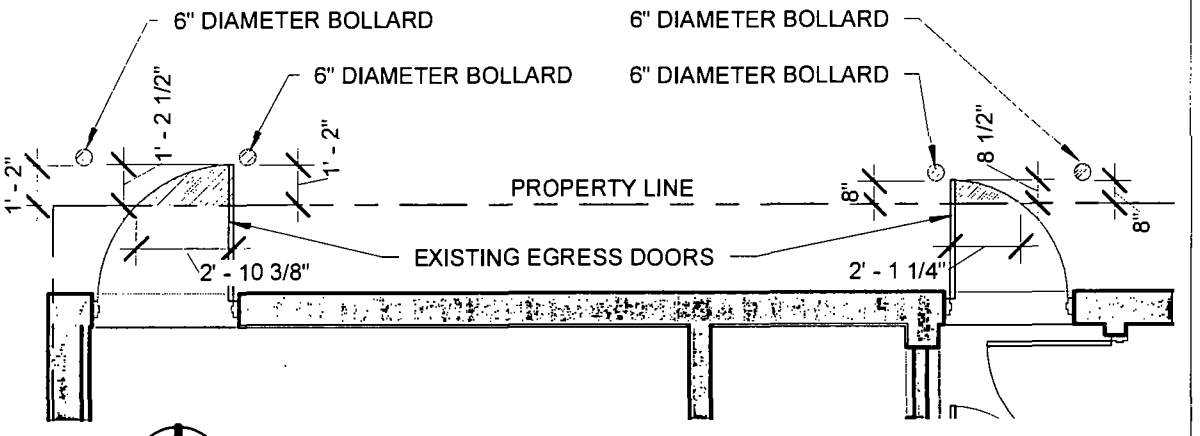

NORTH

2 PARTIAL ENCROACHMENT PLAN (NORTH)
3/16" = 1'-0"

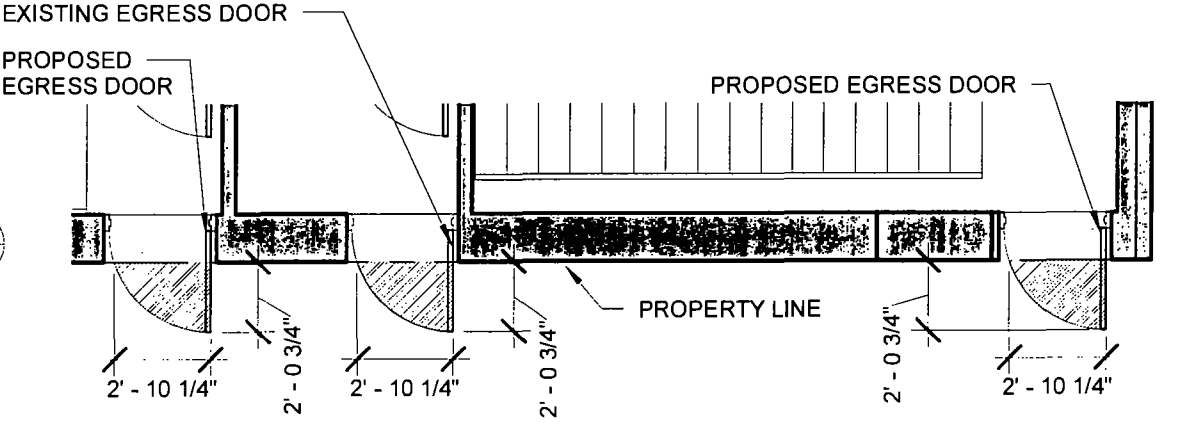

NORTH

3 PARTIAL ENCROACHMENT PLAN (SOUTH)
3/16" = 1'-0"

SHEET: ENC-1

SCALE: As indicated

DATE: 10/3/2012 12:03:13 PM

PROJECT: 1226

ENCROACHMENT PLANS

PARLIAMENT
324-326 WEST CHICAGO AVENUE
CHICAGO, ILLINOIS 60610

dk ARCHITECTS
1147 WEST OHIO STREET
SUITE 103
CHICAGO, IL 60642
312.573.2490
www.dk-arch.com

Office of the City Clerk

O2013-2948

Office of the City Clerk

City Council Document Tracking Sheet

Meeting Date:	4/10/2013
Sponsor(s):	Burnett, Walter (27)
Type:	Ordinance
Title:	Grant(s) of privilege in public way for Damato Bakery No. 1
Committee(s) Assignment:	Committee on Transportation and Public Way

ORDINANCE
DAMATO BAKERY #1
Acct. No. 29369 - 2
Permit No. 1105469

Be It Ordained by the City Council of the City of Chicago:

SECTION 1. Permission and authority are hereby given and granted to DAMATO BAKERY #1, upon the terms and subject to the conditions of this ordinance to maintain and use one (1) sign(s) projecting over the public right-of-way attached to its premises known as 1124 W. Grand Ave..

Said sign structure(s) measures as follows; along W. Grand Avenue:
One (1) at four point nine two (4.92) feet in length, four point eight three (4.83) feet in height and twelve (12) feet above grade level.

The location of said privilege shall be as shown on prints kept on file with the Department of Business Affairs and Consumer Protection and the Office of the City Clerk.

Said privilege shall be constructed in accordance with plans and specifications approved by the Department of Transportation (Division of Project Development) and Zoning Department - Signs.


This grant of privilege in the public way shall be subject to the provisions of Section 10-28-015 and all other required provisions of the Municipal Code of Chicago.

The grantee shall pay to the City of Chicago as compensation for the privilege #1105469 herein granted the sum of one hundred ($100.00) per annum in advance.

A 25% penalty will be added for payments received after due date.

The permit holder agrees to hold the City of Chicago harmless for any damage, relocation or replacement costs associated with damage, relocation or removal of private property caused by the City performing work in the public way.

Authority herein given and granted for a period of five (5) years from and after 01/09/2013.

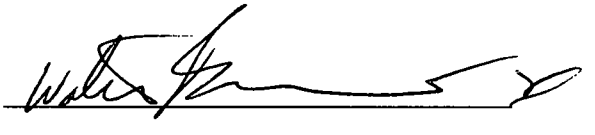Alderman 

Walter Burnett Jr. 27th Ward


D'amato's
BAKERY
ITALIAN FRENCH BREAD
PIZZA TO GO
733-5456
Bakery #1
Pizza to go
(312) 733 - 5456
Party Sub
Trays
Available

Office of the City Clerk

O2013-2949

Office of the City Clerk

City Council Document Tracking Sheet

Meeting Date:	4/10/2013
Sponsor(s):	Burnett, Walter (27)
Type:	Ordinance
Title:	Grant(s) of privilege in public way for Digital Greensigns Inc.
Committee(s) Assignment:	Committee on Transportation and Public Way

ORDINANCE
Digital Greensigns Inc.
Acct. No. 367556 - 4
Permit No. 1103726

Be It Ordained by the City Council of the City of Chicago:

SECTION 1. Permission and authority are hereby given and granted to Digital Greensigns Inc., upon the terms and subject to the conditions of this ordinance to maintain and use one (1) sign(s) projecting over the public right-of-way attached to its premises known as 749 N. Ashland Ave..

Said sign structure(s) measures as follows; along Ashland:
One (1) at ten (10) feet in length, ten (10) feet in height and fifteen (15) feet above grade level.

The location of said privilege shall be as shown on prints kept on file with the Department of Business Affairs and Consumer Protection and the Office of the City Clerk.

Said privilege shall be constructed in accordance with plans and specifications approved by the Department of Transportation (Division of Project Development) and Zoning Department - Signs.


This grant of privilege in the public way shall be subject to the provisions of Section 10-28-015 and all other required provisions of the Municipal Code of Chicago.

The grantee shall pay to the City of Chicago as compensation for the privilege #1103726 herein granted the sum of three hundred ($300.00) per annum in advance.


A 25% penalty will be added for payments received after due date.

The permit holder agrees to hold the City of Chicago harmless for any damage, relocation or replacement costs associated with damage, relocation or removal of private property caused by the City performing work in the public way.

Authority herein given and granted for a period of five (5) years from and after Date of Passage.

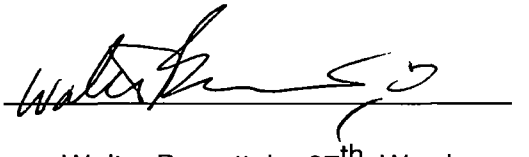Alderman 

Walter Burnett Jr. 27th Ward

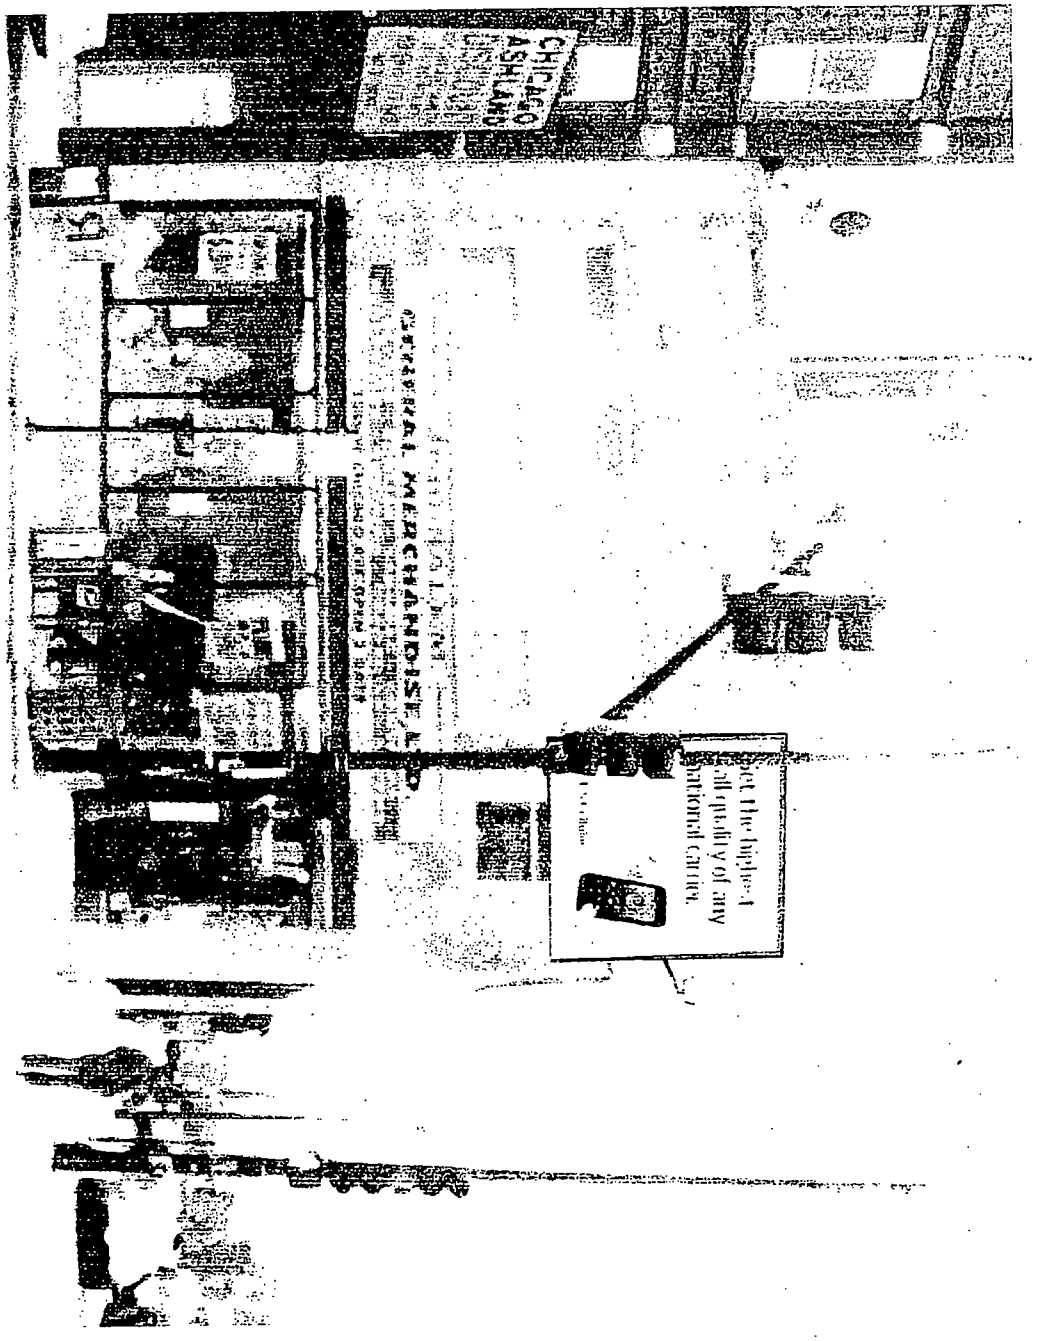

749 N ASHLAND

Office of the City Clerk

O2013-2950

Office of the City Clerk

City Council Document Tracking Sheet

Meeting Date:	4/10/2013
Sponsor(s):	Burnett, Walter (27)
Type:	Ordinance
Title:	Grant(s) of privilege in public way for Dragonfly Mandarin
Committee(s) Assignment:	Committee on Transportation and Public Way

ORDINANCE
DRAGONFLY MANDARIN
Acct. No. 281839 - 1
Permit No. 1105489

Be It Ordained by the City Council of the City of Chicago:

SECTION 1. Permission and authority are hereby given and granted to DRAGONFLY MANDARIN, upon the terms and subject to the conditions of this ordinance to maintain and use, as now constructed, eleven (11) Light Fixture(s) projecting over the public right-of-way adjacent to its premises known as 832 W. Randolph St..

Said Light Fixture(s) at W. Randolph Street measure(s):
Six (6) at point seven five (.75) feet in length, one point five (1.5) foot in width and eight point five (8.5) feet above grade level.

Said Light Fixture(s) at Green Street measure(s):
Five (5) at point seven five (.75) feet in length, one point five (1.5) foot in width and eight point five (8.5) feet above grade level.

The location of said privilege shall be as shown on prints kept on file with the Department of Business Affairs and Consumer Protection and the Office of the City Clerk.

Said privilege shall be constructed in accordance with plans and specifications approved by the Department of Transportation (Division of Project Development).

This grant of privilege in the public way shall be subject to the provisions of Section 10-28-015 and all other required provisions of the Municipal Code of Chicago.

The grantee shall pay to the City of Chicago as compensation for the privilege #1105489 herein granted the sum of one hundred twenty-five ($125.00) per annum in advance.


A 25% penalty will be added for payments received after due date.

The permit holder agrees to hold the City of Chicago harmless for any damage, relocation or replacement costs associated with damage, relocation or removal of private property caused by the City performing work in the public way.

Authority herein given and granted for a period of five (5) years from and after 02/06/2013.

Alderman _____

Walter Burnett Jr. 27th Ward

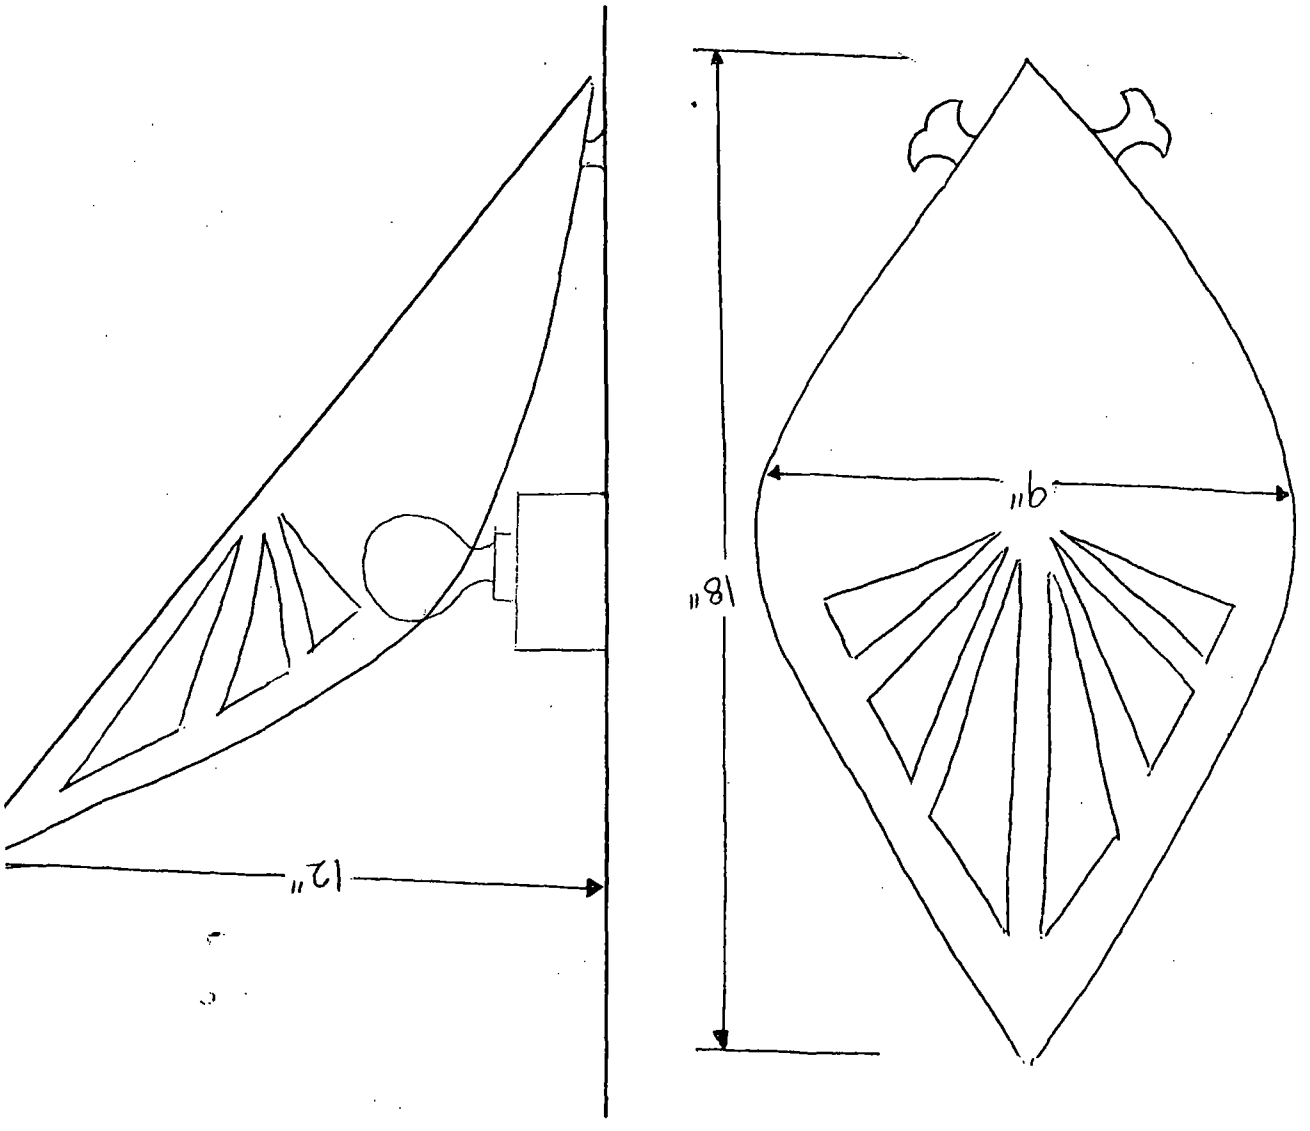
12"
18"
9"

Office of the City Clerk

O2013-2951

Office of the City Clerk

City Council Document Tracking Sheet

Meeting Date:	4/10/2013
Sponsor(s):	Burnett, Walter (27)
Type:	Ordinance
Title:	Grant(s) of privilege in public way for Duran European Sandwiches Cafe
Committee(s) Assignment:	Committee on Transportation and Public Way

ORDINANCE
DURAN EUROPEAN SANDWICHES CAFE
Acct. No. 377495 - 1
Permit No. 1104490

Be It Ordained by the City Council of the City of Chicago:

SECTION 1. Permission and authority are hereby given and granted to DURAN EUROPEAN SANDWICHES CAFE, upon the terms and subject to the conditions of this ordinance to maintain and use one (1) sign(s) projecting over the public right-of-way attached to its premises known as 529 N. Milwaukee Ave..

Said sign structure(s) measures as follows; along N Milwaukee Ave:
One (1) at seven (7) feet in length, three point five (3.5) feet in height and twelve (12) feet above grade level.

The location of said privilege shall be as shown on prints kept on file with the Department of Business Affairs and Consumer Protection and the Office of the City Clerk.

Said privilege shall be constructed in accordance with plans and specifications approved by the Department of Transportation (Division of Project Development) and Zoning Department - Signs.

This grant of privilege in the public way shall be subject to the provisions of Section 10-28-015 and all other required provisions of the Municipal Code of Chicago.

The grantee shall pay to the City of Chicago as compensation for the privilege #1104490 herein granted the sum of one hundred ($100.00) per annum in advance.

A 25% penalty will be added for payments received after due date.

The permit holder agrees to hold the City of Chicago harmless for any damage, relocation or replacement costs associated with damage, relocation or removal of private property caused by the City performing work in the public way.

Authority herein given and granted for a period of five (5) years from and after Date of Passage.

Alderman _____

Walter Burnett Jr. 27th Ward



OPTION #2

(1) D/F ILLUMINATED SIGN

ALUM. DRUM - BLACK
ALUM. SIGN FACES - BLACK
"DURAN" - WHITE DOUBLE-TUBE NEON LTS.
W/ GREEN LTS ON SIGN FACE
"EUROPEAN SANDWICHES & CAFE" - ROUTED LTS.
BACKED W/ YELLOW PLEX
H.O. FLUO. LAMP ILLUM.
▶ SAFETY SWITCH



APPROVED: _____ DATE: _____

M-K SIGNS
CHICAGO
4900 N. ELSTON AVE
CHICAGO, IL 60630
773/283-0000
FAX:773/545-0042
E-MAIL: artdept@mksigns.net

DURAN EUROPEAN SANDWICHES & CAFE
CHICAGO, IL

Colors represented in this drawing are for presentation purposes only. They will not match your finished product exactly. Actual color samples can be obtained from your sales representative.

This design is the original and unpublished work of MK SIGNS and may not be reproduced, copied or exhibited in any fashion without the expressed written consent of MK SIGNS. The rights to this design may be purchased

DATE	REVISION
11-16-12	

SCALE	1/2"=1'-0"
DATE	11-13-12
DESIGNER	LM
SALES	RC
FILE	Duran
DRAWING NUMBER	2151

Office of the City Clerk

O2013-2953

Office of the City Clerk

City Council Document Tracking Sheet

Meeting Date:	4/10/2013
Sponsor(s):	Burnett, Walter (27)
Type:	Ordinance
Title:	Grant(s) of privilege in public way for Efengee Electrical Supply
Committee(s) Assignment:	Committee on Transportation and Public Way

ORDINANCE
EFENGEE ELECTRICAL SUPPLY
Acct. No. 51726 - 3
Permit No. 1104791

Be It Ordained by the City Council of the City of Chicago:

SECTION 1. Permission and authority are hereby given and granted to EFENGEE ELECTRICAL SUPPLY, upon the terms and subject to the conditions of this ordinance to maintain and use two (2) sign(s) projecting over the public right-of-way attached to its premises known as 727 N. Milwaukee Ave..

Said sign structure(s) measures as follows; along 727 N. Milwaukee Ave.:
Two (2) at twelve (12) feet in length, three (3) feet in height and twelve (12) feet above grade level.

The location of said privilege shall be as shown on prints kept on file with the Department of Business Affairs and Consumer Protection and the Office of the City Clerk.

Said privilege shall be constructed in accordance with plans and specifications approved by the Department of Transportation (Division of Project Development) and Zoning Department - Signs.

This grant of privilege in the public way shall be subject to the provisions of Section 10-28-015 and all other required provisions of the Municipal Code of Chicago.

The grantee shall pay to the City of Chicago as compensation for the privilege #1104791 herein granted the sum of six hundred ($600.00) per annum in advance.


A 25% penalty will be added for payments received after due date.


The permit holder agrees to hold the City of Chicago harmless for any damage, relocation or replacement costs associated with damage, relocation or removal of private property caused by the City performing work in the public way.


Authority herein given and granted for a period of five (5) years from and after Date of Passage.

Alderman 

Walter Burnett Jr. 27th Ward

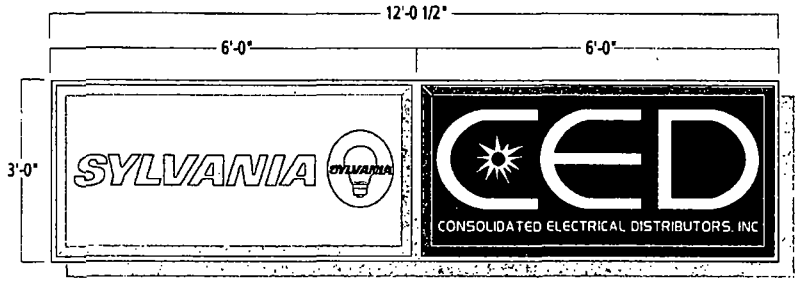

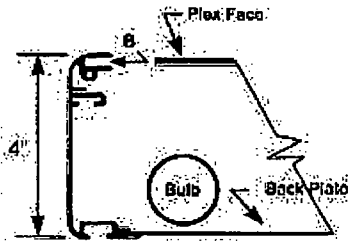

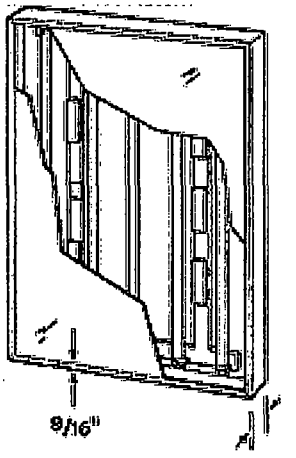

2-04 SYLVANIA 3'x6' LOGO PANEL : PANTONE 165 ORANGE & 280 BLUE
SYLVANIA = PANTONE 165 ORANGE
OVAL = ORANGE, BULB = WHITE w/ 20% 280 BLUE DOT SHADOWING,
SYLVANIA (in icon) = 280 BLUE, 60% 280 BLUE DOT & WHITE HIGHLIGHTS
WHITE BACKGROUND & RETURNS

STANDARD 3'X6' CED LOGO PANEL : PANTONE REFLEX BLUE
"CED" & shine around SUN is WHITE
"CONSOLIDATED ELECTRICAL DISTRIBUTORS, INC." is WHITE
ALL ON A PMS REFLEX BLUE BACKGROUND & RETURNS

MILL FINISH MOLDING, H-MEMBER & CABINET

impactsigns.com
26 E. Burlington Ave. LaGrange, IL 60525
PH: 708-492-0131 FX: 708-492-0131 impact@impactsigns.com

CLIENT: Efengee - 12139
DATE: 1/24/13
SCALE:

Office of the City Clerk

O2013-2955

Office of the City Clerk

City Council Document Tracking Sheet

Meeting Date:	4/10/2013
Sponsor(s):	Burnett, Walter (27)
Type:	Ordinance
Title:	Grant(s) of privilege in public way for Gallery on Lake
Committee(s) Assignment:	Committee on Transportation and Public Way

ORDINANCE
GALLERY ON LAKE
Acct. No. 214051 - 1
Permit No. 1105449

Be It Ordained by the City Council of the City of Chicago:

SECTION 1. Permission and authority are hereby given and granted to GALLERY ON LAKE, upon the terms and subject to the conditions of this ordinance to maintain and use, as now constructed, one (1) Banner(s) projecting over the public right-of-way adjacent to its premises known as 942 W. Lake St..

Said Banner(s) at W. Lake Street measure(s):
One (1) at two point five (2.5) feet in length, and eight point one seven (8.17) feet in width for a total of twenty point four three (20.43) square feet.

The location of said privilege shall be as shown on prints kept on file with the Department of Business Affairs and Consumer Protection and the Office of the City Clerk.

Said privilege shall be constructed in accordance with plans and specifications approved by the Zoning Department - Signs.

This grant of privilege in the public way shall be subject to the provisions of Section 10-28-015 and all other required provisions of the Municipal Code of Chicago.

The grantee shall pay to the City of Chicago as compensation for the privilege #1105449 herein granted the sum of seventy-five ($75.00) per annum in advance.

A 25% penalty will be added for payments received after due date.


The permit holder agrees to hold the City of Chicago harmless for any damage, relocation or replacement costs associated with damage, relocation or removal of private property caused by the City performing work in the public way.

Authority herein given and granted for a period of five (5) years from and after 02/06/2013.

Alderman _____

Walter Burnett Jr. 27th Ward

942 W. Lake St.

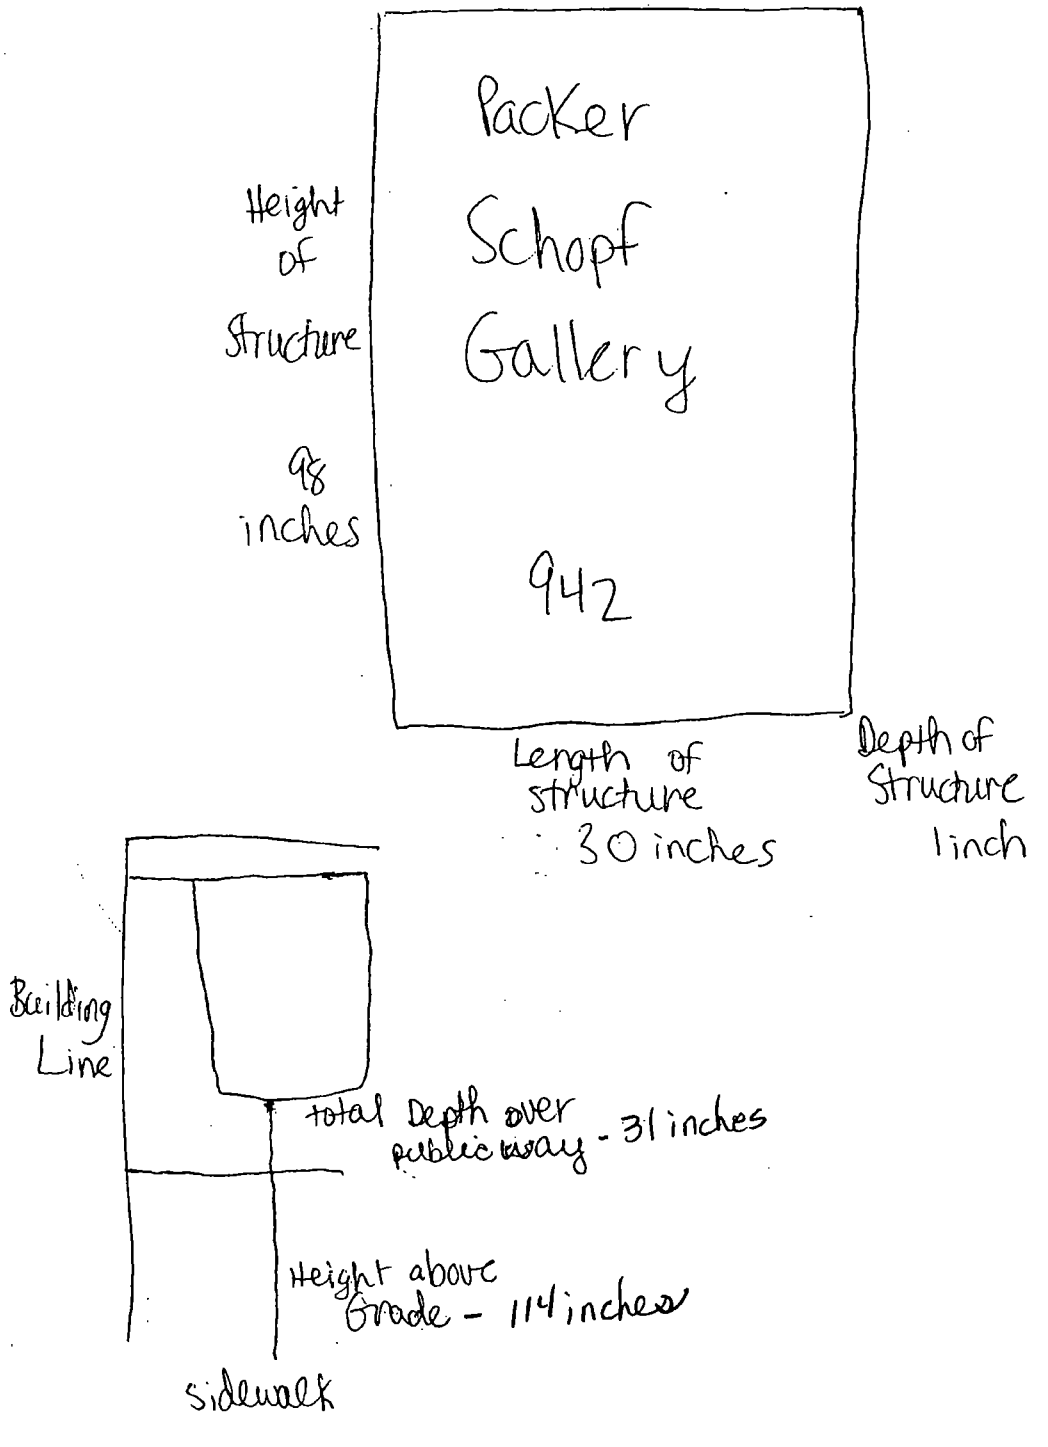
Packer
Schopf
Gallery
942
Height of Structure
98 inches
Length of structure
30 inches
Depth of Structure
1 inch
Building Line
total Depth over public way - 31 inches
Height above Grade - 114 inches
sidewalk

Office of the City Clerk

O2013-2960

Office of the City Clerk

City Council Document Tracking Sheet

Meeting Date:	4/10/2013
Sponsor(s):	Burnett, Walter (27)
Type:	Ordinance
Title:	Grant(s) of privilege in public way for Greater Little Rock the Lord's Church
Committee(s) Assignment:	Committee on Transportation and Public Way

ORDINANCE
GREATER LITTLE ROCK THE LORD'S CHURCH
Acct. No. 378266 - 1
Permit No. 1104268

Be It Ordained by the City Council of the City of Chicago:

SECTION 1. Permission and authority are hereby given and granted to GREATER LITTLE ROCK THE LORD'S CHURCH, upon the terms and subject to the conditions of this ordinance to maintain and use one (1) sign(s) projecting over the public right-of-way attached to its premises known as 647 N. Kedzie Ave..

Said sign structure(s) measures as follows; along N KEDZIE AVE:
One (1) at six (6) feet in length, four (4) feet in height and ten (10) feet above grade level.

The location of said privilege shall be as shown on prints kept on file with the Department of Business Affairs and Consumer Protection and the Office of the City Clerk.

Said privilege shall be constructed in accordance with plans and specifications approved by the Department of Transportation (Division of Project Development) and Zoning Department - Signs.

This grant of privilege in the public way shall be subject to the provisions of Section 10-28-015 and all other required provisions of the Municipal Code of Chicago.

The grantee shall pay to the City of Chicago as compensation for the privilege #1104268 herein granted the sum of one hundred ($100.00) per annum in advance.


A 25% penalty will be added for payments received after due date.

The permit holder agrees to hold the City of Chicago harmless for any damage, relocation or replacement costs associated with damage, relocation or removal of private property caused by the City performing work in the public way.

Authority herein given and granted for a period of five (5) years from and after Date of Passage.

Alderman _____

Walter Burnett Jr. 27th Ward

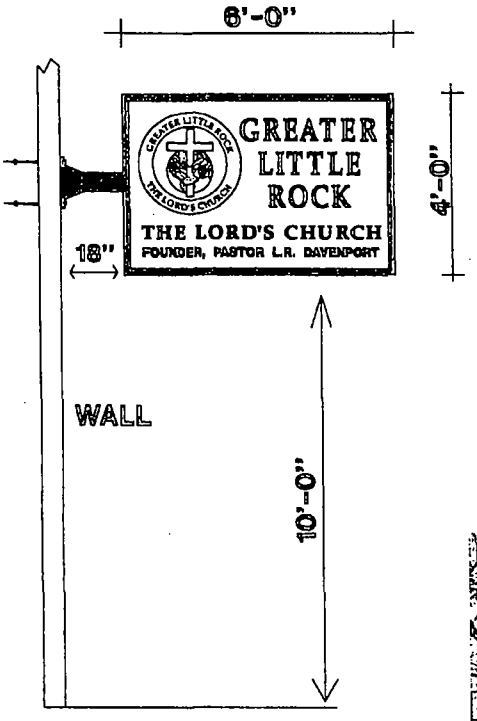

NEW 4'X8' DOUBLE FACE SIGN
BEAM MOUNTED

INSTALLING
BEAM MOUNTED WITH GUSSETS WELDED
TO 1/2" STEEL PLATE
THROUGH BOLTED INTO WALL

2" X 2" X 1/4" GALV. DOUBLE ANGLE IRON FRAME/WELDED

1 1/2" X 3/8" GALV. BOLTS

20 GAUGE GALV. DRUM

2" X 2" GALV. 20 GA. TRIM

1/2" DRAIN HOLES

3/16" LEXAN FACES


ALL WIRING IN 20 GA. RACEWAYS
NO. 14 WIRE 600V. 15 AMP

HIGH OUTPUT LAMPS
1,000 V. LAMP HOLDERS


DISCONNECT SWITCH


800 M.A. BALLASTS 110 V.

U.L. APPROVED

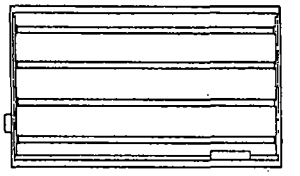

CLOSE UP OF LOGO

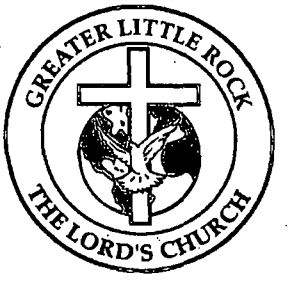

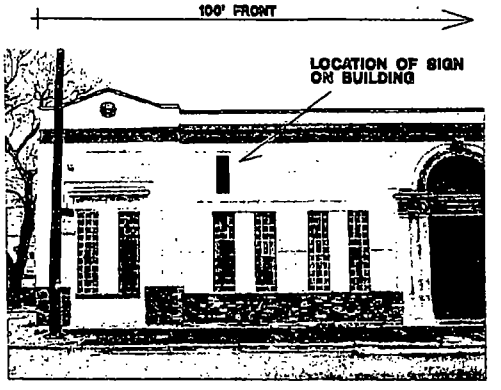

BEST NEON SIGN CO.

SCALE NO SCALE BY NO. GLR
CUSTOMER GREATER LITTLE ROCK / THE LORD'S CHURCH
JOB ADDRESS 947 N. KEDZIE
CITY CHICAGO STATE IL
ARTIST MICHAEL DATE 12/28/12
SALES APPROVED DATE
CUSTOMER APPROVAL:

By signing the approval box on this sketch, I understand that I am accepting all aspects of this drawing. This includes artwork, specifications, dimensions, spelling and any other representations herein. I also understand that color representations on this sketch are approximate, and may not match manufactured product exactly.

Office of the City Clerk

O2013-2961

Office of the City Clerk

City Council Document Tracking Sheet

Meeting Date:	4/10/2013
Sponsor(s):	Burnett, Walter (27)
Type:	Ordinance
Title:	Grant(s) of privilege in public way for Park One
Committee(s) Assignment:	Committee on Transportation and Public Way

ORDINANCE
PARK ONE
Acct. No. 337454 - 1
Permit No. 1095450

Be It Ordained by the City Council of the City of Chicago:

SECTION 1. Permission and authority are hereby given and granted to PARK ONE, upon the terms and subject to the conditions of this ordinance to maintain and use one (1) sign(s) projecting over the public right-of-way attached to its premises known as 850 W. Washington Blvd..

Said sign structure(s) measures as follows; along W. Washington:
One (1) at ten (10) feet in length, four (4) feet in height and twelve (12) feet above grade level.

The location of said privilege shall be as shown on prints kept on file with the Department of Business Affairs and Consumer Protection and the Office of the City Clerk.

Said privilege shall be constructed in accordance with plans and specifications approved by the Department of Transportation (Division of Project Development) and Zoning Department - Signs.

This grant of privilege in the public way shall be subject to the provisions of Section 10-28-015 and all other required provisions of the Municipal Code of Chicago.

The grantee shall pay to the City of Chicago as compensation for the privilege #1095450 herein granted the sum of three hundred ($300.00) per annum in advance.

A 25% penalty will be added for payments received after due date.

The permit holder agrees to hold the City of Chicago harmless for any damage, relocation or replacement costs associated with damage, relocation or removal of private property caused by the City performing work in the public way.


Authority herein given and granted for a period of five (5) years from and after Date of Passage.

Alderman _____

Walter Burnett Jr. 27th Ward

APPLICATION TO USE THE PUBLIC RIGHT OF WAY

EXAMPLE OF SIGN DRAWING

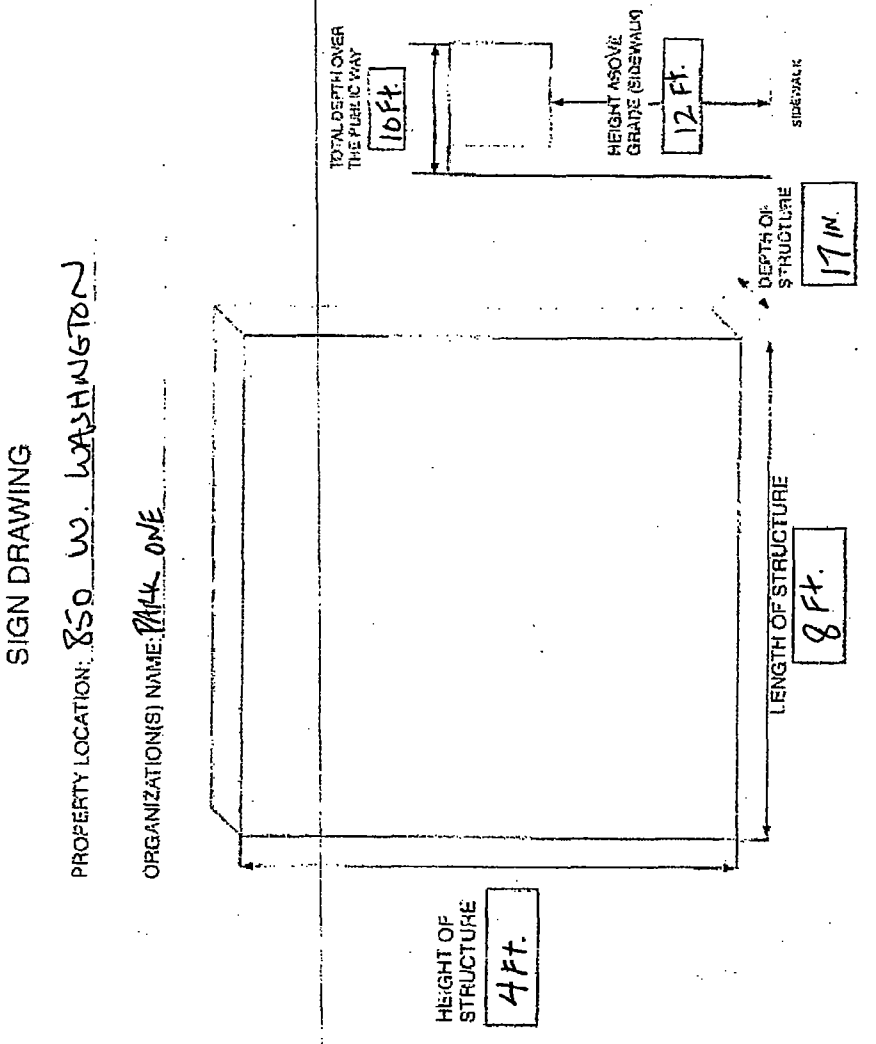

Office of the City Clerk

O2013-2962

Office of the City Clerk

City Council Document Tracking Sheet

Meeting Date:	4/10/2013
Sponsor(s):	Burnett, Walter (27)
Type:	Ordinance
Title:	Grant(s) of privilege in public way for 1455 W Hubbard LLC
Committee(s) Assignment:	Committee on Transportation and Public Way

ORDINANCE
1455 W HUBBARD LLC
Acct. No. 378201 - 1
Permit No. 1104219

Be It Ordained by the City Council of the City of Chicago:

SECTION 1. Permission and authority are hereby given and granted to 1455 W HUBBARD LLC, upon the terms and subject to the conditions of this ordinance to maintain and use two (2) sign(s) projecting over the public right-of-way attached to its premises known as 1455 W. Hubbard St..

Said sign structure(s) measures as follows; along W HUBBARD:
One (1) at eight (8) feet in length, ten (10) feet in height and fifteen point eight three (15.83) feet above grade level.
One (1) at ten (10) feet in length, ten (10) feet in height and fifteen point eight three (15.83) feet above grade level.

The location of said privilege shall be as shown on prints kept on file with the Department of Business Affairs and Consumer Protection and the Office of the City Clerk.

Said privilege shall be constructed in accordance with plans and specifications approved by the Department of Transportation (Division of Project Development) and Zoning Department - Signs.

This grant of privilege in the public way shall be subject to the provisions of Section 10-28-015 and all other required provisions of the Municipal Code of Chicago.

The grantee shall pay to the City of Chicago as compensation for the privilege #1104219 herein granted the sum of six hundred ($600.00) per annum in advance.

A 25% penalty will be added for payments received after due date.


The permit holder agrees to hold the City of Chicago harmless for any damage, relocation or replacement costs associated with damage, relocation or removal of private property caused by the City performing work in the public way.

Authority herein given and granted for a period of five (5) years from and after Date of Passage.

Alderman _____

Walter Burnett Jr. 27th Ward

1455 W. Hubbard - West Elevation

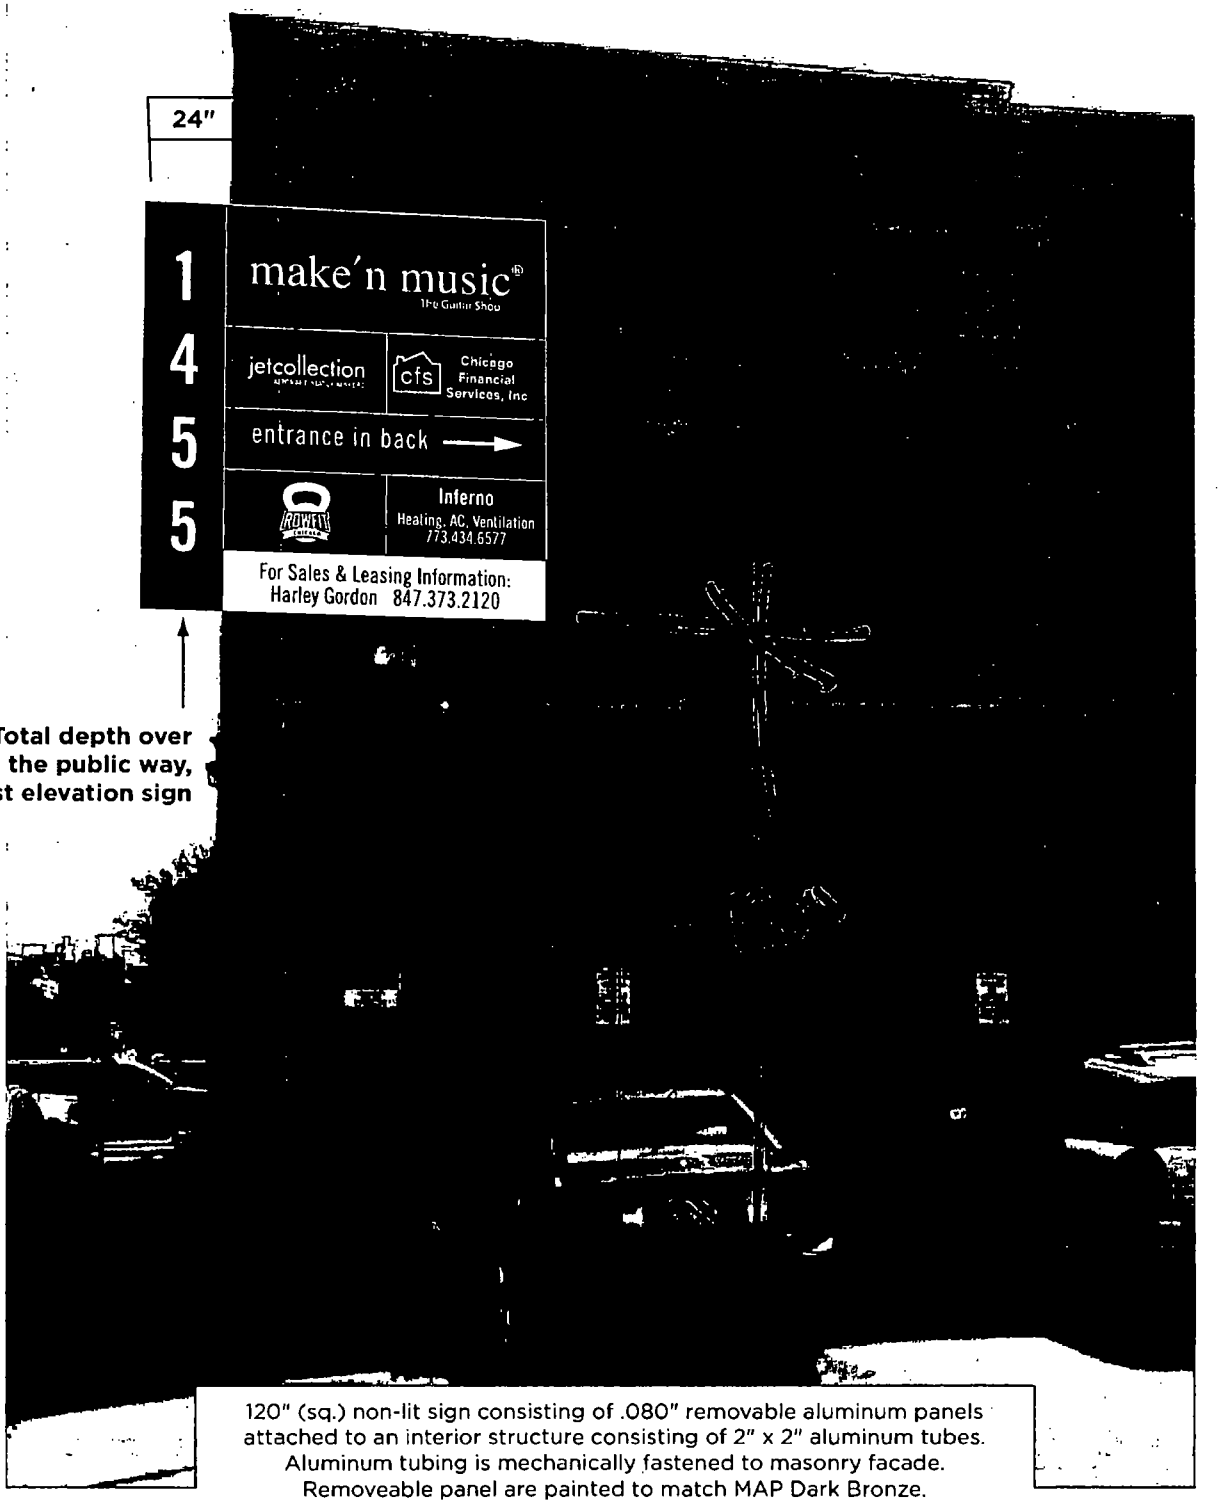

120" (sq.) non-lit sign consisting of .080" removable aluminum panels attached to an interior structure consisting of 2" x 2" aluminum tubes. Aluminum tubing is mechanically fastened to masonry facade. Removeable panel are painted to match MAP Dark Bronze. Red & white vinyl graphics as shown.

H.M. WITT & Co. Signs
FINE SIGNAGE SINCE 1894
3313 West Newport Ave. Chicago, IL 60618
office | 773 250 5000 fax | 773 250 5100
toll free | 1 888 427 0703 web | www.hmwitt.com

APPROVED AS IS ○
APPROVED W/CHANGES ○
REVISE AND RESUBMIT ○
APPROVAL
DATE

REVISIONS

CLIENT 1455 W. Hubbard
DATE 12-07-12
JOB # West Elevation
DRAWN BY bs
SCALE No Scale

THIS IS AN ORIGINAL DRAWING BY H.M. WITT & CO. SIGNS AND IS NOT TO BE REPRODUCED WITHOUT PERMISSION OF H.M. WITT & CO. SIGNS.

Office of the City Clerk

O2013-2970

Office of the City Clerk

City Council Document Tracking Sheet

Meeting Date:	4/10/2013
Sponsor(s):	Ervin, Jason C. (28)
Type:	Ordinance
Title:	Grant(s) of privilege in public way for Family Dollar Store No. 6618
Committee(s) Assignment:	Committee on Transportation and Public Way

ORDINANCE
FAMILY DOLLAR STORE #6618
Acct. No. 11071 - 63
Permit No. 1098676

Be It Ordained by the City Council of the City of Chicago:

SECTION 1. Permission and authority are hereby given and granted to FAMILY DOLLAR STORE #6618, upon the terms and subject to the conditions of this ordinance to maintain and use two (2) sign(s) projecting over the public right-of-way attached to its premises known as 4247 W. Madison St..

Said sign structure(s) measures as follows; along W. Madison:
One (1) at ten (10) feet in length, six (6) feet in height and twelve (12) feet above grade level.

Said sign structure(s) measures as follows; along W. Madison:
One (1) at thirty-four point six six (34.66) feet in length, eight point five (8.5) feet in height and twelve (12) feet above grade level.

The location of said privilege shall be as shown on prints kept on file with the Department of Business Affairs and Consumer Protection and the Office of the City Clerk.

Said privilege shall be constructed in accordance with plans and specifications approved by the Department of Transportation (Division of Project Development) and Zoning Department - Signs.

This grant of privilege in the public way shall be subject to the provisions of Section 10-28-015 and all other required provisions of the Municipal Code of Chicago.

The grantee shall pay to the City of Chicago as compensation for the privilege #1098676 herein granted the sum of six hundred ($600.00) per annum in advance.

A 25% penalty will be added for payments received after due date.

The permit holder agrees to hold the City of Chicago harmless for any damage, relocation or replacement costs associated with damage, relocation or removal of private property caused by the City performing work in the public way.

Authority herein given and granted for a period of five (5) years from and after Date of Passage.

Alderman


Jason Ervin 28th Ward

Family Dollar Design Drawings


48" Cloud Sign w/ 5'-6" Medallion

FACE MATERIAL BURN RATE:
UL 94 FLAM CLASS RATING- 94V-2

SIGN WEIGHT = 750 LBS.
SIGN AREA = 144.17 SQ. FT.

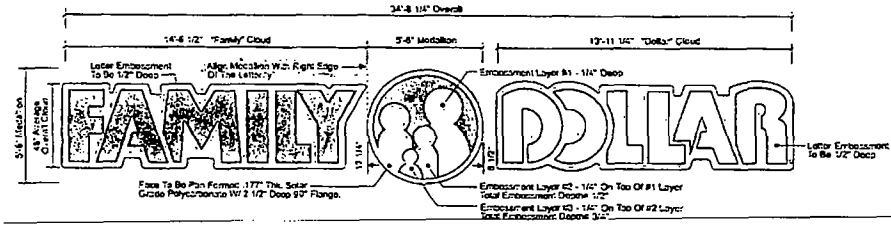


Front View - 48" Linear Cloud / 5'-6" Medallion
Scale: 1/4" = 1'-0"

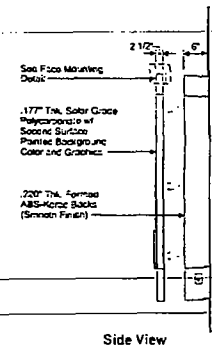


Side View
Scale: 1/2" = 1'-0"

Color Reference:


- Red — Akzo Nobel (Grip Flex) SIGN:0208
- Orange — Akzo Nobel (Grip Flex) SIGN:0290
- White — Akzo Nobel (Grip Flex) SIGN:0399

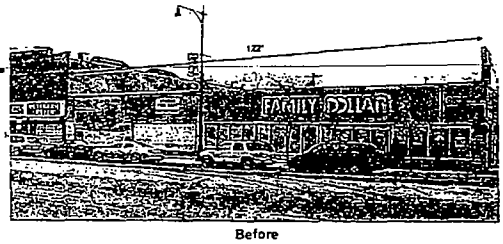

Before

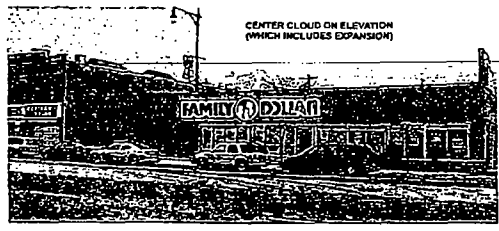

After

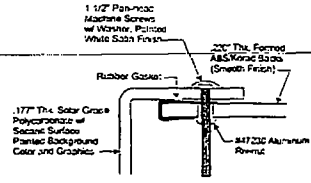

Face Mounting Detail
Scale: N.T.S.

8.4 AMPS TOTAL

UNDERWRITERS LABORATORIES INC. LISTED ELECTRIC SIGN

Client Review Status	Notes	Date / Description	Project Information
Approved ☐ Approved as Noted ☐ Revise & Resubmit		05/23/11 Issue Date	Client: Family Dollar
Signature / Date			4247 West Madison Street
			Chicago, IL
			File: FD-C 3514 Chicago IL 48LM Cloud
			Scale: House Designer: DJS

This is an original unpublished drawing, created by Allen Industries, Inc. It is submitted for your personal use in connection with the project being planned for you by Allen Industries, Inc. It is not to be shown to anyone outside your organization, nor used, reproduced, copied or exhibited in any fashion whatsoever. All or part of this design (except for registered trademarks) remain the property of Allen Industries, Inc.

Allen Industries
www.allenindustries.com
Signs and Image Solutions
Corporate Headquarters
8434 Bunt Pedar Road, Greensboro, NC 27409
Phone 800-967-3553 336-668-7781 Fax 336-668-7875

Office of the City Clerk

O2013-2972

Office of the City Clerk

City Council Document Tracking Sheet

Meeting Date:	4/10/2013
Sponsor(s):	Ervin, Jason C. (28)
Type:	Ordinance
Title:	Grant(s) of privilege in public way for Sinai Health System
Committee(s) Assignment:	Committee on Transportation and Public Way

ORDINANCE
SINAI HEALTH SYSTEM
Acct. No. 379117 - 1
Permit No. 1104954

Be It Ordained by the City Council of the City of Chicago:

SECTION 1. Permission and authority are hereby given and granted to SINAI HEALTH SYSTEM, upon the terms and subject to the conditions of this ordinance to construct, install, maintain and use one (1) Conduit(s) under the public right-of-way adjacent to its premises known as 2750 W. 15th St..

Said Conduit(s) at S. Washtennaw Avenue/West 15th Street/West 15th Place and Public Alleys measure(s): One (1) at five hundred nineteen (519) feet in length, and one (1) foot in width for a total of five hundred nineteen (519) square feet.

The location of said privilege shall be as shown on prints kept on file with the Department of Business Affairs and Consumer Protection and the Office of the City Clerk.

Said privilege shall be constructed in accordance with plans and specifications approved by the Department of Transportation (Division of Project Development) and Department of Transportation (Office of Underground Coordination).

This grant of privilege in the public way shall be subject to the provisions of Section 10-28-015 and all other required provisions of the Municipal Code of Chicago.

The grantee shall pay to the City of Chicago as compensation for the privilege #1104954 herein granted the sum of three thousand one hundred fourteen ($3,114.00) per annum in advance.

A 25% penalty will be added for payments received after due date.

The permit holder agrees to hold the City of Chicago harmless for any damage, relocation or replacement costs associated with damage, relocation or removal of private property caused by the City performing work in the public way.

Authority herein given and granted for a period of five (5) years from and after Date of Passage.

Alderman

Jason Ervin 28th Ward

SINAI HOSPITAL

OUTSIDE PLANT FIBER OPTIC BUILD

SINAI HOSPITAL
2750 W 15TH ST
CHICAGO, IL 60608


DRAWING INDEX:

SHEET	DRAWING TITLE
1	COVER
2	LEGEND
3	NOTES AND ABBREVIATIONS
4	TYPICALS
5	PROJECT SUMMARY
6-7	TRAFFIC PLANS
8-9	PLAN(S)
10-11	CONDUIT PROFILE

REV	DATE	DESCRIPTION	BY
	01/03/12	ISSUED FOR PERMIT	BT

THIS DOCUMENT CONTAINS CONFIDENTIAL INFORMATION AND IS THE PROPERTY OF THE OWNER. RELEASE OR DISTRIBUTION OF THIS DOCUMENT IN ANY FORM TO ANYONE WITHOUT WRITTEN PERMISSION OF THE OWNER IS STRICTLY PROHIBITED.

CALL CHICAGO DIGGERS HOTLINE
1-312-744-7000
REQUIRES 48 HRS.
NOTICE BEFORE YOU EXCAVATE

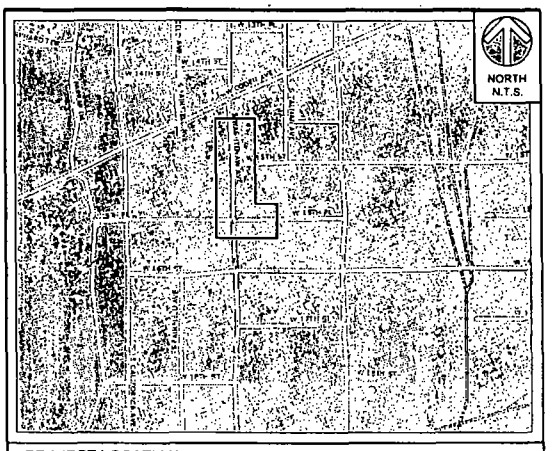

PROJECT LOCATION:

LOCATION: SEC 24, T39N-R13E
CHICAGO, COOK COUNTY, ILLINOIS

PROJECT (1217-093) DESCRIPTION:

INSTALLATION OF (1)-4" SCHEDULE 40 PVC CONDUIT W/ (2)-1.25" & (1)-1.00" SDR-11 HDPE INNERDUCTS & (1)-4" HDPE SDR-11 CONDUIT W/ (2)-1.25" & (1)-1.00" SDR-11 INNERDUCTS @ A MINIMUM DEPTH OF 48" BY OPEN CUT/TRENCH & DIRECTIONAL BORE TO THE ABOVE MENTIONED ADDRESS.

PENETRATE 2653 W OGDEN AVE JUST SOUTH OF EXISTING TRENCH LINE. CONTINUE SOUTH ON THE EAST SIDE OF S WASHTENAW AVE APPROX. 515' AND PLACE NEW MANHOLE. PROCEED EAST THOUGH PARKING LOT TO BUILDING AND PENETRATE THE NORTHWEST CORNER

CONTACT LIST:

Sinai Hospital

OWNER:
MR. JIM BICAK
DIRECTOR, SINAI TOMORROW PROJECT
MT. SINAI HOSPITAL
2750 W. 15TH PLACE
CHICAGO, ILLINOIS 60608
PHONE: (773) 257-2175
EMAIL: JIM.BICAK@SINAI.ORG

CONTRACTOR:
TIM HAYES
PRESIDENT
WESTERN UTILITY CONTRACTORS, INC
2565 PALMER AVENUE
UNIVERSITY PARK, ILLINOIS 60484
PHONE: (708) 235-1400
FAX: (708) 235-1410

DESIGN FIRM:
COMDESCO GROUP
SPENCER FOSTER
PRESIDENT
COMDESCO GROUP, INC
8453 ENTERPRISE DRIVE
MOKENA, ILLINOIS 60448
PHONE: (708) 995-2050
FAX: (708) 479-8195

Office of the City Clerk

O2013-2974

Office of the City Clerk

City Council Document Tracking Sheet

Meeting Date:	4/10/2013
Sponsor(s):	Ervin, Jason C. (28)
Type:	Ordinance
Title:	Grant(s) of privilege in public way for Sunny- Submarine
Committee(s) Assignment:	Committee on Transportation and Public Way

ORDINANCE
SUNNY-SUBMARINE
Acct. No. 342510 - 1
Permit No. 1105496

Be It Ordained by the City Council of the City of Chicago:

SECTION 1. Permission and authority are hereby given and granted to SUNNY-SUBMARINE, upon the terms and subject to the conditions of this ordinance to maintain and use one (1) sign(s) projecting over the public right-of-way attached to its premises known as 5140 W. Madison St..

Said sign structure(s) measures as follows; along W. Madison St.:
One (1) at six (6) feet in length, five (5) feet in height and eight (8) feet above grade level.

The location of said privilege shall be as shown on prints kept on file with the Department of Business Affairs and Consumer Protection and the Office of the City Clerk.

Said privilege shall be constructed in accordance with plans and specifications approved by the Department of Transportation (Division of Project Development) and Zoning Department - Signs.

This grant of privilege in the public way shall be subject to the provisions of Section 10-28-015 and all other required provisions of the Municipal Code of Chicago.

The grantee shall pay to the City of Chicago as compensation for the privilege #1105496 herein granted the sum of three hundred ($300.00) per annum in advance.

A 25% penalty will be added for payments received after due date.

The permit holder agrees to hold the City of Chicago harmless for any damage, relocation or replacement costs associated with damage, relocation or removal of private property caused by the City performing work in the public way.

Authority herein given and granted for a period of five (5) years from and after 03/12/2013.

Alderman

Jason Ervin 28th Ward


SUNNY SUB
FISH SUBS
POLISH & BURGERS
WINGS & FISH & SHRIMP
5138
OPEN
10AM - 5AM
WINGS
SUNNY SUB
MADISION

Office of the City Clerk

O2013-2977

Office of the City Clerk

City Council Document Tracking Sheet

Meeting Date:	4/10/2013
Sponsor(s):	Ervin, Jason C. (28)
Type:	Ordinance
Title:	Grant(s) of privilege in public way for Villa Join the Movement
Committee(s) Assignment:	Committee on Transportation and Public Way

ORDINANCE
VILLA JOIN THE MOVEMENT
Acct. No. 373644 - 1
Permit No. 1103874

Be It Ordained by the City Council of the City of Chicago:

SECTION 1. Permission and authority are hereby given and granted to VILLA JOIN THE MOVEMENT, upon the terms and subject to the conditions of this ordinance to maintain and use one (1) sign(s) projecting over the public right-of-way attached to its premises known as 3913-3919 W. Madison St..

Said sign structure(s) measures as follows; along W Madison St:
One (1) at forty-five (45) feet in length, six point four two (6.42) feet in height and fourteen (14) feet above grade level.

The location of said privilege shall be as shown on prints kept on file with the Department of Business Affairs and Consumer Protection and the Office of the City Clerk.

Said privilege shall be constructed in accordance with plans and specifications approved by the Department of Transportation (Division of Project Development) and Zoning Department - Signs.

This grant of privilege in the public way shall be subject to the provisions of Section 10-28-015 and all other required provisions of the Municipal Code of Chicago.

The grantee shall pay to the City of Chicago as compensation for the privilege #1103874 herein granted the sum of three hundred ($300.00) per annum in advance.

A 25% penalty will be added for payments received after due date.

The permit holder agrees to hold the City of Chicago harmless for any damage, relocation or replacement costs associated with damage, relocation or removal of private property caused by the City performing work in the public way.


Authority herein given and granted for a period of five (5) years from and after Date of Passage.

Alderman


Jason Ervin 28th Ward



existing conditions

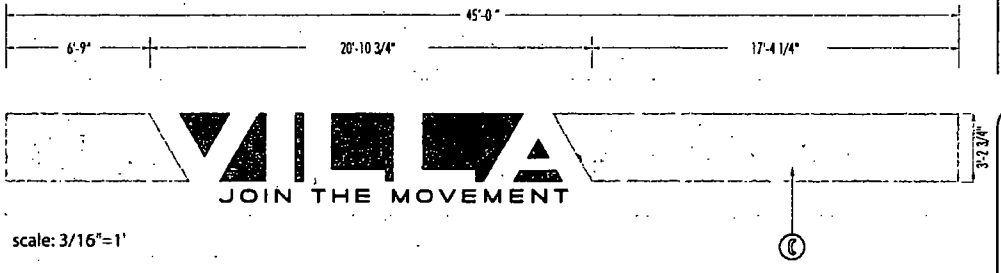

scale: 3/16"=1'

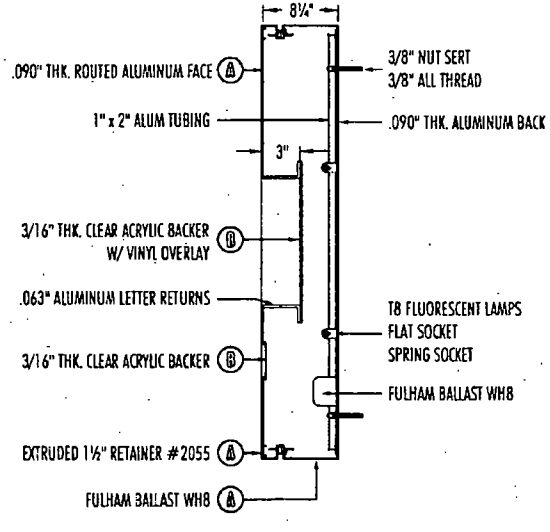

SIDE VIEW

COLOR SCHEDULE:
A. CABINET, LETTER RETURNS, RETAINER : PAINT SEMI GLOSS WHITE
B. BEHIND VILLA, "JOIN... MOVEMENT": RED VINYL ORACAL #8500-017
C. STRIP : TELE GRAY VINYL ORACAL #8500-30-076

Signage is: 120V Ballast/Power Supply



proposed signage

storefront elevation

BLAIR COMPANIES
SIGNS • FIXTURES • LOGISTICS

address: 5107 Kissell Avenue
Altoona PA 16601
telephone: 814.949.8287
fax: 814.949.8293
web: blaircompanies.com

project information

client: SNEAKER VILLA
address: 3917 W. Madison Street
Chicago, IL

store #:
rn number: 24936
date: 05/01/12
rendered: JO
file name: SNV_24936_12

revisions

a. 05.16.12rna/Revised artwork of sign 1.
b. 05.21.12rna/Revised sign 1. Added 2 signs.
c.

notes:

These drawings are not for construction. The information contained herein is intended to express design intent only.

This original design is the sole property of the Blair Companies, it cannot be reproduced, copied or exhibited, in whole or part, without first obtaining written consent from the Blair Companies.

UL nec 2008

Office of the City Clerk

O2013-2981

Office of the City Clerk

City Council Document Tracking Sheet

Meeting Date:	4/10/2013
Sponsor(s):	Reboyras, Ariel (30)
Type:	Ordinance
Title:	Grant(s) of privilege in public way for Primecare Community Health
Committee(s) Assignment:	Committee on Transportation and Public Way

ORDINANCE
PRIMECARE COMMUNITY HEALTH
Acct. No. 378345 - 1
Permit No. 1104332

Be It Ordained by the City Council of the City of Chicago:

SECTION 1. Permission and authority are hereby given and granted to PRIMECARE COMMUNITY HEALTH, upon the terms and subject to the conditions of this ordinance to maintain and use five (5) sign(s) projecting over the public right-of-way attached to its premises known as 1649 N. Pulaski Rd..

Said sign structure(s) measures as follows; along N. Pulaski Road:
One (1) at eleven point zero eight (11.08) feet in length, one point seven five (1.75) feet in height and twelve point eight three (12.83) feet above grade level.
One (1) at eleven point two five (11.25) feet in length, one point five (1.5) feet in height and twelve point five eight (12.58) feet above grade level.
One (1) at six point two five (6.25) feet in length, one point five (1.5) feet in height and twelve point five eight (12.58) feet above grade level.
One (1) at six point five (6.5) feet in length, one point five (1.5) feet in height and twelve point five eight (12.58) feet above grade level.
One (1) at ten (10) feet in length, one point five (1.5) feet in height and twelve point five eight (12.58) feet above grade level.

The location of said privilege shall be as shown on prints kept on file with the Department of Business Affairs and Consumer Protection and the Office of the City Clerk.

Said privilege shall be constructed in accordance with plans and specifications approved by the Department of Transportation (Division of Project Development) and Zoning Department - Signs.


This grant of privilege in the public way shall be subject to the provisions of Section 10-28-015 and all other required provisions of the Municipal Code of Chicago.


The grantee shall pay to the City of Chicago as compensation for the privilege #1104332 herein granted the sum of one hundred seventy-five ($175.00) per annum in advance.

A 25% penalty will be added for payments received after due date.

The permit holder agrees to hold the City of Chicago harmless for any damage, relocation or replacement costs associated with damage, relocation or removal of private property caused by the City performing work in the public way.

Authority herein given and granted for a period of five (5) years from and after Date of Passage.

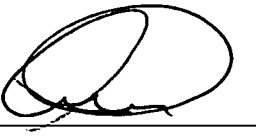Alderman 

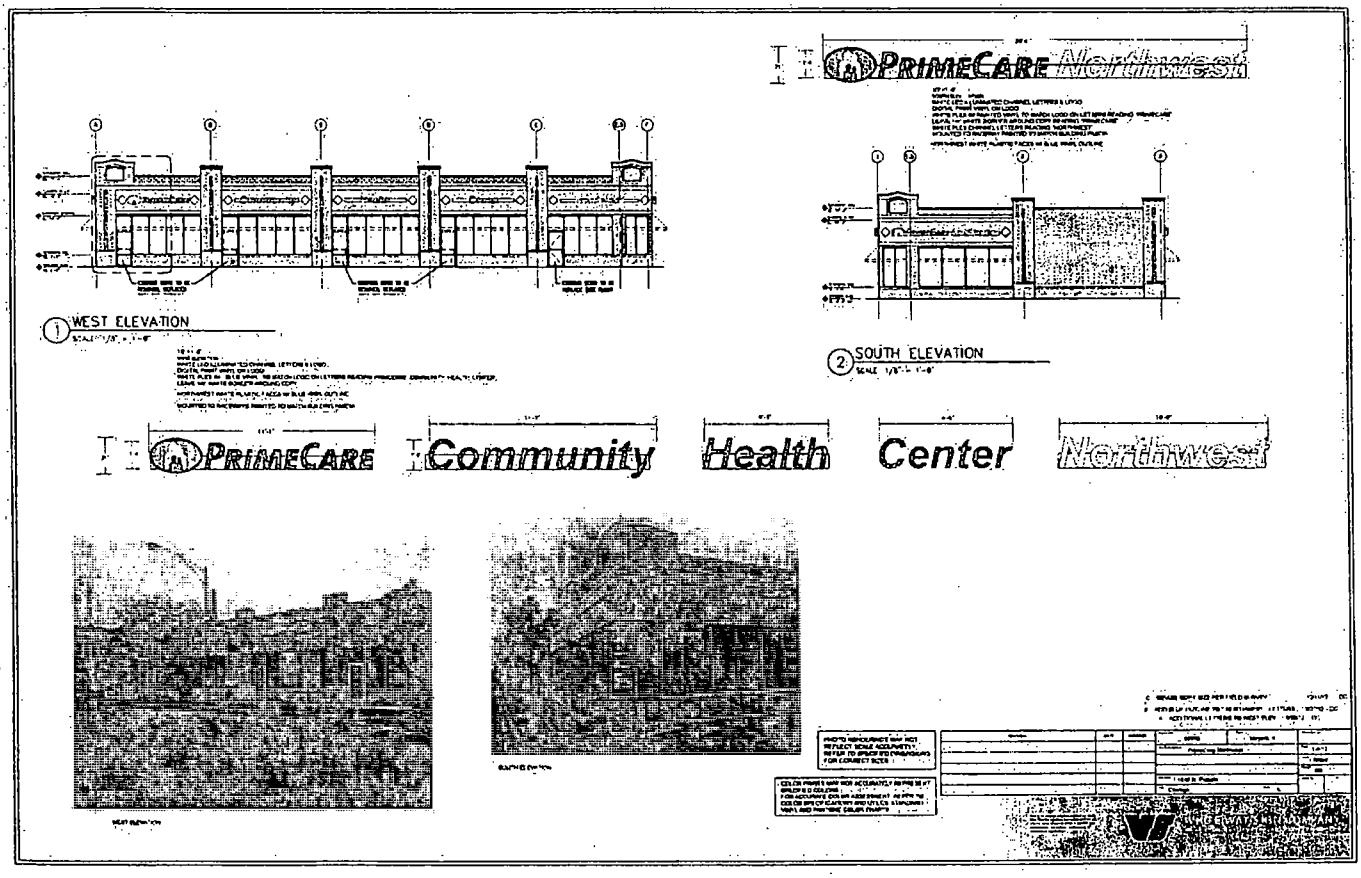
PRIMECARE Northwest
1 WEST ELEVATION
2 SOUTH ELEVATION
PRIMECARE Community Health Center Northwest

Department of Business Affairs and Consumer Protection
Business Assistance Center - Public Way Use Unit
City Hall - 121 N. LaSalle Street, Room 800 • Chicago, IL 60602
(312)-74-GOBIZ (312-744-6249) • (312) 744-1944 (TTY)
http://www.cityofchicago.org/bacp

04/10/2013

Alderman **Ariel Reboyras**
Ward # **30**
City of Chicago
City Hall, Room **203**
121 North LaSalle Street
Chicago, Illinois 60602

Re: An ordinance to use and maintain a portion of the public right-of-way for **five (5) sign(s)** for **PRIMECARE COMMUNITY HEALTH**, adjacent to the premises known as **1649 N. Pulaski Rd.**.

Dear Alderman **Ariel Reboyras**:

The applicant referenced above has requested the use of the public right-of-way for a **sign(s)**. An ordinance has been prepared by the Department of Business Affairs and Consumer Protection – Business Assistance Center - Public Way Use Unit for presentation to the City Council. Because this request was made for properties located in your ward, as approved by you as per the attached, I respectfully request that you introduce the attached ordinance at the next City Council meeting.

If you have any questions regarding this ordinance, please contact Anthony Bertuca at (312) 744-5506.

Department of Business Affairs and Consumer Protection

Office of the City Clerk

O2013-2984

Office of the City Clerk

City Council Document Tracking Sheet

Meeting Date:	4/10/2013
Sponsor(s):	Suarez, Regner Ray (31)
Type:	Ordinance
Title:	Grant(s) of privilege in public way for Advanced Auto Body Inc.
Committee(s) Assignment:	Committee on Transportation and Public Way

ORDINANCE
ADVANCED AUTO BODY INC
Acct. No. 62825 - 2
Permit No. 1105525

Be It Ordained by the City Council of the City of Chicago:

SECTION 1. Permission and authority are hereby given and granted to ADVANCED AUTO BODY INC, upon the terms and subject to the conditions of this ordinance to maintain and use one (1) sign(s) projecting over the public right-of-way attached to its premises known as 2541 N. Cicero Ave..

Said sign structure(s) measures as follows; along N. Cicero Avenue:
One (1) at four (4) feet in length, three (3) feet in height and twelve (12) feet above grade level.

The location of said privilege shall be as shown on prints kept on file with the Department of Business Affairs and Consumer Protection and the Office of the City Clerk.

Said privilege shall be constructed in accordance with plans and specifications approved by the Department of Transportation (Division of Project Development) and Zoning Department - Signs.

This grant of privilege in the public way shall be subject to the provisions of Section 10-28-015 and all other required provisions of the Municipal Code of Chicago.

The grantee shall pay to the City of Chicago as compensation for the privilege #1105525 herein granted the sum of one hundred ($100.00) per annum in advance.

A 25% penalty will be added for payments received after due date.


The permit holder agrees to hold the City of Chicago harmless for any damage, relocation or replacement costs associated with damage, relocation or removal of private property caused by the City performing work in the public way.

Authority herein given and granted for a period of five (5) years from and after 03/12/2013.

Alderman _____

Ray Suarez 31st Ward

2541 N. CICERO

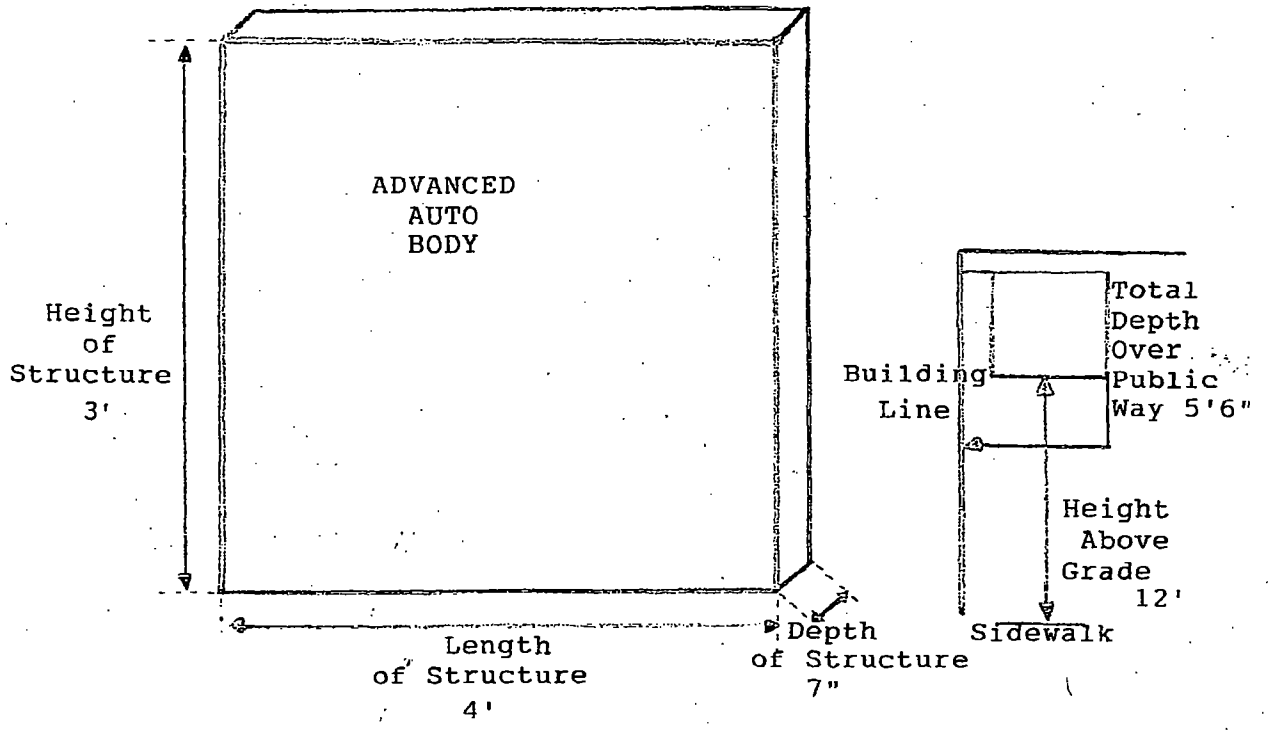

Department of Business Affairs and Consumer Protection
Business Assistance Center - Public Way Use Unit
City Hall - 121 N. LaSalle Street, Room 800 • Chicago, IL 60602
(312)-74-GOBIZ (312-744-6249) • (312) 744-1944 (TTY)
http://www.cityofchicago.org/bacp

04/10/2013

Alderman **Ray Suarez**
Ward # **31**
City of Chicago
City Hall, Room **203**
121 North LaSalle Street
Chicago, Illinois 60602

Re: An ordinance to use and maintain a portion of the public right-of-way for **one (1) sign(s)** for **ADVANCED AUTO BODY INC**, adjacent to the premises known as **2541 N. Cicero Ave.**.

Dear Alderman **Ray Suarez**:

The applicant referenced above has requested the use of the public right-of-way for a **sign(s)**. An ordinance has been prepared by the Department of Business Affairs and Consumer Protection – Business Assistance Center - Public Way Use Unit for presentation to the City Council. Because this request was made for properties located in your ward, as approved by you as per the attached, I respectfully request that you introduce the attached ordinance at the next City Council meeting.

If you have any questions regarding this ordinance, please contact Anthony Bertuca at (312) 744-5506.

Department of Business Affairs and Consumer Protection

Office of the City Clerk

O2013-2986

Office of the City Clerk

City Council Document Tracking Sheet

Meeting Date:	4/10/2013
Sponsor(s):	Waguespack, Scott (32)
Type:	Ordinance
Title:	Grant(s) of privilege in public way for Absinthe Cafe
Committee(s) Assignment:	Committee on Transportation and Public Way

ORDINANCE
ABSINTHE CAFE
Acct. No. 63912 - 2
Permit No. 1105499

Be It Ordained by the City Council of the City of Chicago:

SECTION 1. Permission and authority are hereby given and granted to ABSINTHE CAFE, upon the terms and subject to the conditions of this ordinance to maintain and use, as now constructed, three (3) Light Fixture(s) projecting over the public right-of-way adjacent to its premises known as 1954-58 W. North Ave..

Said Light Fixture(s) at Public Alley Off Damen Avenue measure(s):
Three (3) at two (2) feet in length, one (1) foot in width and fifteen (15) feet above grade level.

The location of said privilege shall be as shown on prints kept on file with the Department of Business Affairs and Consumer Protection and the Office of the City Clerk.

Said privilege shall be constructed in accordance with plans and specifications approved by the Department of Transportation (Division of Project Development).

This grant of privilege in the public way shall be subject to the provisions of Section 10-28-015 and all other required provisions of the Municipal Code of Chicago.

The grantee shall pay to the City of Chicago as compensation for the privilege #1105499 herein granted the sum of eighty-five ($85.00) per annum in advance.

A 25% penalty will be added for payments received after due date.


The permit holder agrees to hold the City of Chicago harmless for any damage, relocation or replacement costs associated with damage, relocation or removal of private property caused by the City performing work in the public way.

Authority herein given and granted for a period of five (5) years from and after 02/06/2013.

Alderman _____

Scott Waguespack 32nd Ward

ABSINTHE CAFE - PERMIT: 1065264 - ACCOUNT: 63912-2
1954-1958 W. NORTH AVE., CHICAGO, IL 60622
LIGHT FIXTURE DIAGRAM - ALLEY EXPOSURE (NORTH SIDE OF BUILDING)

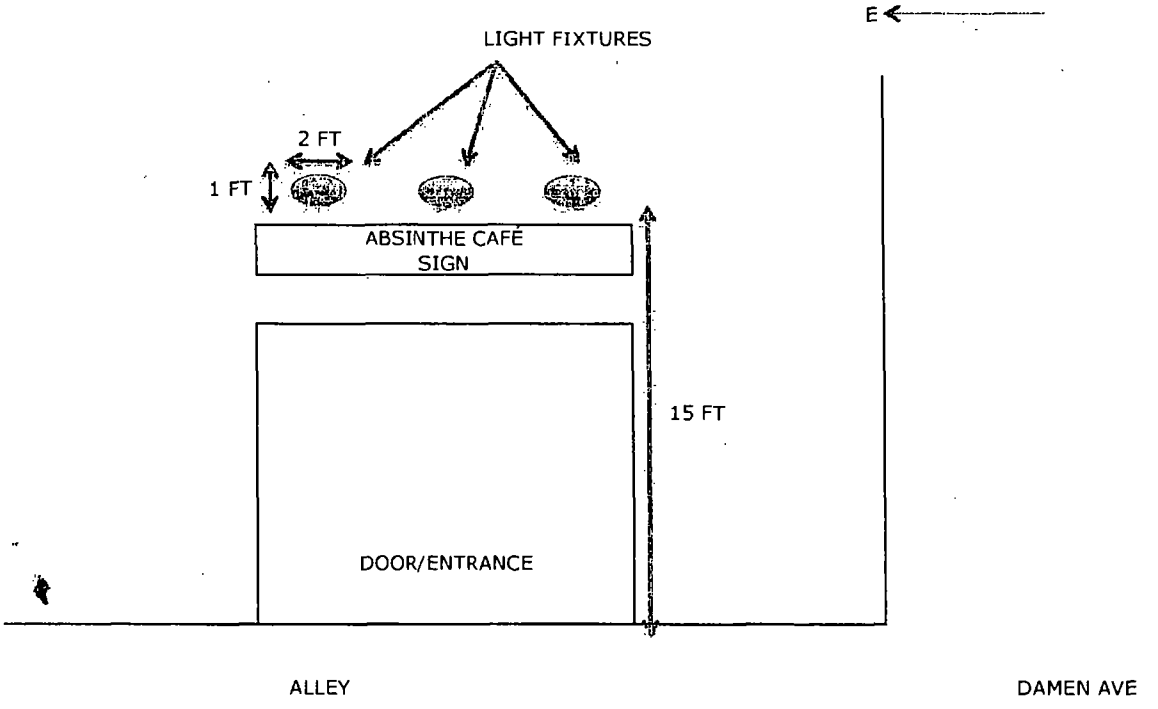

Notes: All 3 light fixtures are the identical size, are mounted at the same height, and extend 1 foot from the building.

Department of Business Affairs and Consumer Protection
Business Assistance Center - Public Way Use Unit
City Hall - 121 N. LaSalle Street, Room 800 • Chicago, IL 60602
(312)-74-GOBIZ (312-744-6249) • (312) 744-1944 (TTY)
http://www.cityofchicago.org/bacp

04/10/2013

Alderman **Scott Waguespack**
Ward # **32**
City of Chicago
City Hall, Room **300**
121 North LaSalle Street
Chicago, Illinois 60602

Re: An ordinance to use and maintain a portion of the public right-of-way for **three (3) light fixture(s)** for **ABSINTHE CAFE**, adjacent to the premises known as **1954-58 W. North Ave.**.

Dear Alderman **Scott Waguespack**:

The applicant referenced above has requested the use of the public right-of-way for a **light fixture(s)**. An ordinance has been prepared by the Department of Business Affairs and Consumer Protection – Business Assistance Center - Public Way Use Unit for presentation to the City Council. Because this request was made for properties located in your ward, as approved by you as per the attached, I respectfully request that you introduce the attached ordinance at the next City Council meeting.

If you have any questions regarding this ordinance, please contact Anthony Bertuca at (312) 744-5506.

Department of Business Affairs and Consumer Protection

Office of the City Clerk

O2013-2990

Office of the City Clerk

City Council Document Tracking Sheet

Meeting Date:	4/10/2013
Sponsor(s):	Waguespack, Scott (32)
Type:	Ordinance
Title:	Grant(s) of privilege in public way for Cafe Furaibo Japanese Restaurant & Sushi
Committee(s) Assignment:	Committee on Transportation and Public Way

ORDINANCE
CAFE FURAIBO JAPANESE RESTAURANT & SUSHI
Acct. No. 271439 - 1
Permit No. 1093476

Be It Ordained by the City Council of the City of Chicago:

SECTION 1. Permission and authority are hereby given and granted to CAFE FURAIBO JAPANESE RESTAURANT & SUSHI, upon the terms and subject to the conditions of this ordinance to maintain and use one (1) sign(s) projecting over the public right-of-way attached to its premises known as 2907 N. Lincoln Ave..

Said sign structure(s) measures as follows; along N. Lincoln Avenue:
One (1) at four (4) feet in length, five (5) feet in height and eleven (11) feet above grade level.

The location of said privilege shall be as shown on prints kept on file with the Department of Business Affairs and Consumer Protection and the Office of the City Clerk.

Said privilege shall be constructed in accordance with plans and specifications approved by the Department of Transportation (Division of Project Development) and Zoning Department - Signs.

This grant of privilege in the public way shall be subject to the provisions of Section 10-28-015 and all other required provisions of the Municipal Code of Chicago.

The grantee shall pay to the City of Chicago as compensation for the privilege #1093476 herein granted the sum of seventy-five ($75.00) per annum **to commence (1) one year after passage**.


A 25% penalty will be added for payments received after due date.

The permit holder agrees to hold the City of Chicago harmless for any damage, relocation or replacement costs associated with damage, relocation or removal of private property caused by the City performing work in the public way.

Authority herein given and granted for a period of five (5) years from and after Date of Passage.

Alderman Scott Waguespack

Scott Waguespack 32nd Ward

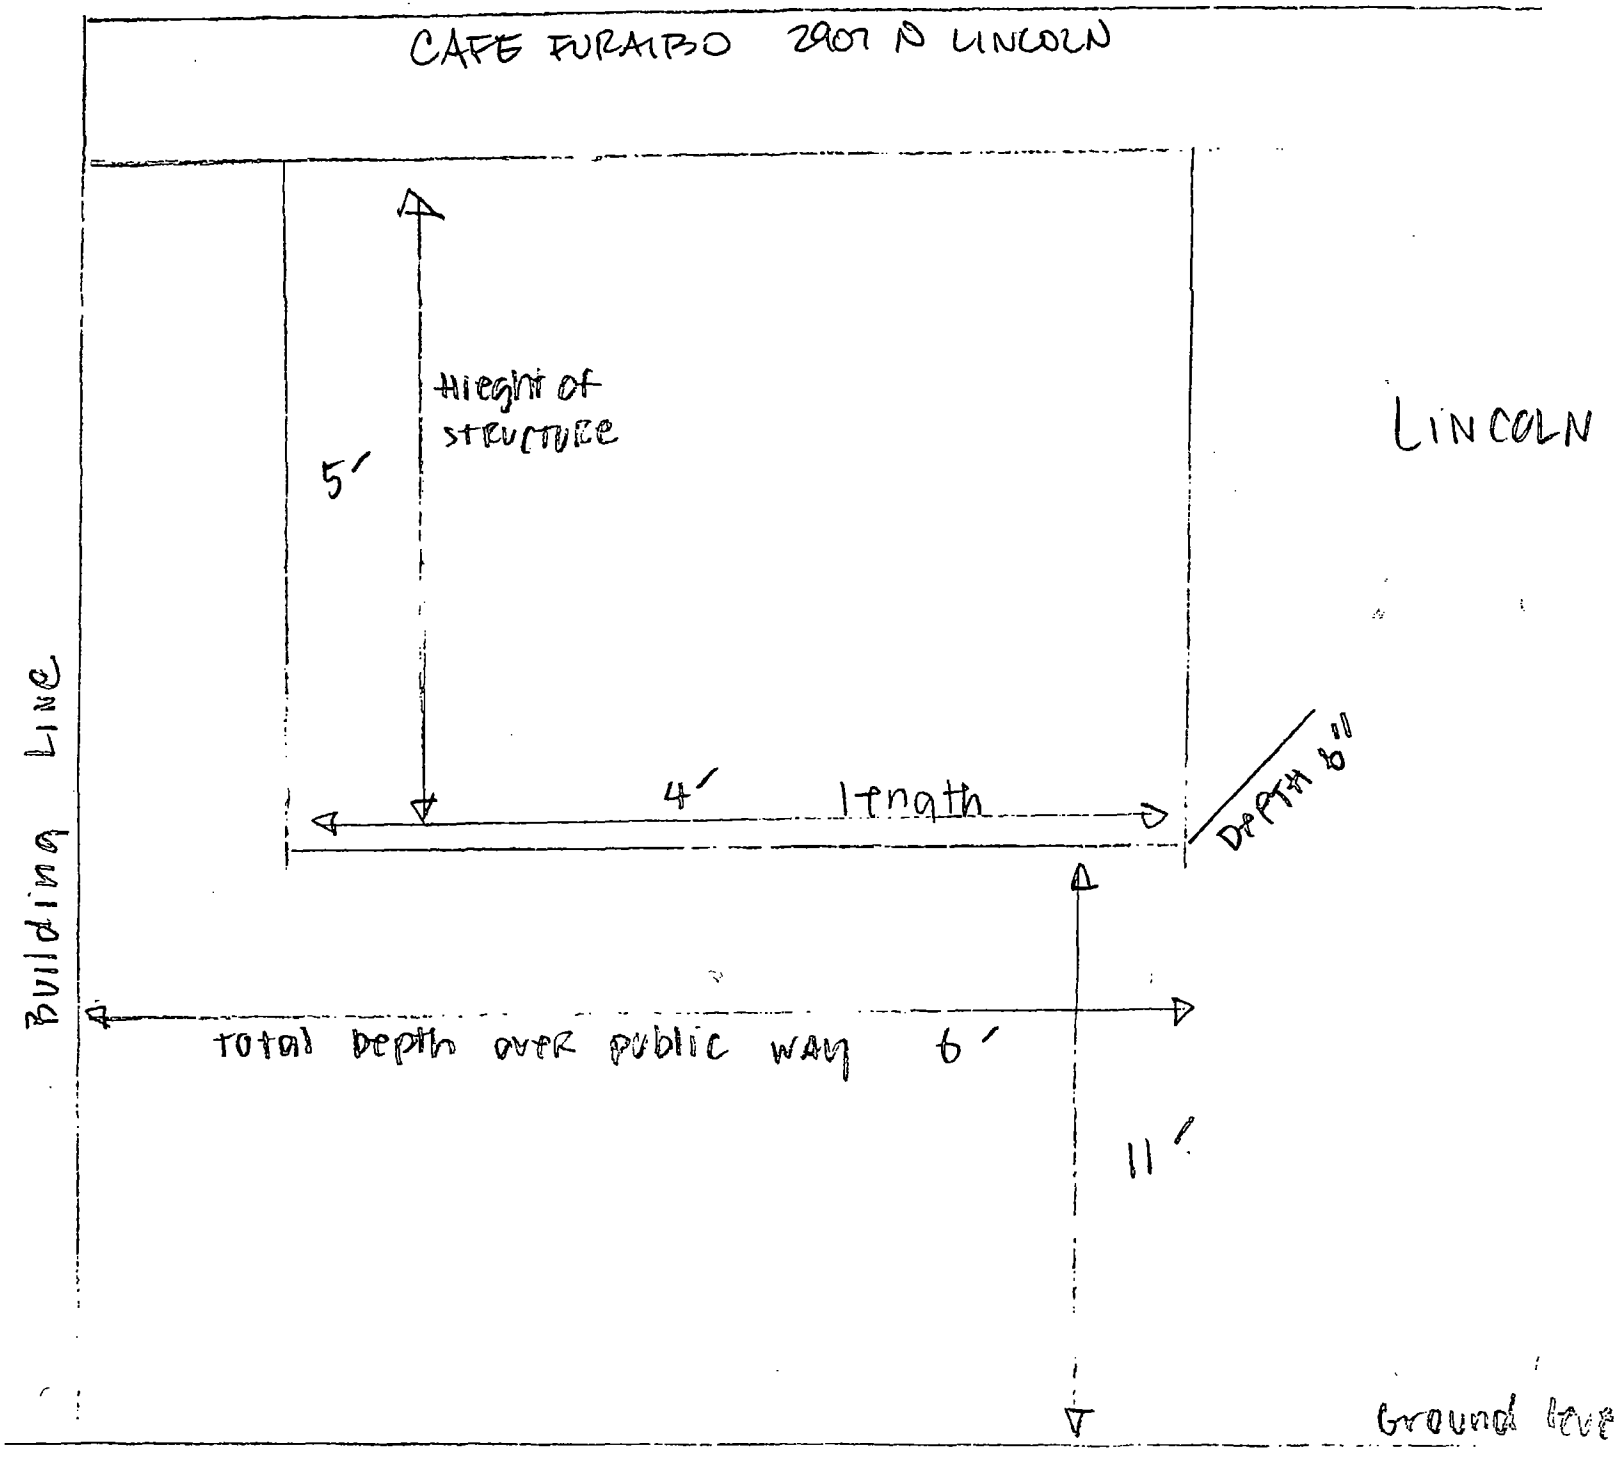
CAFE FURAIBO 2907 N LINCOLN
LINCOLN
Height of structure
5'
4'
length
DEPTH 6"
BUILDING LINE
total depth over public way 6'
11'
Ground level

Department of Business Affairs and Consumer Protection
Business Assistance Center - Public Way Use Unit
City Hall - 121 N. LaSalle Street, Room 800 • Chicago, IL 60602
(312)-74-GOBIZ (312-744-6249) • (312) 744-1944 (TTY)
http://www.cityofchicago.org/bacp

04/10/2013

Alderman **Scott Waguespack**
Ward # **32**
City of Chicago
City Hall, Room **300**
121 North LaSalle Street
Chicago, Illinois 60602

Re: An ordinance to use and maintain a portion of the public right-of-way for **one (1) sign(s)** for **CAFE FURAIBO JAPANESE RESTAURANT & SUSHI**, adjacent to the premises known as **2907 N. Lincoln Ave.**.

Dear Alderman **Scott Waguespack**:

The applicant referenced above has requested the use of the public right-of-way for a **sign(s)**. An ordinance has been prepared by the Department of Business Affairs and Consumer Protection – Business Assistance Center - Public Way Use Unit for presentation to the City Council. Because this request was made for properties located in your ward, as approved by you as per the attached, I respectfully request that you introduce the attached ordinance at the next City Council meeting.

If you have any questions regarding this ordinance, please contact Anthony Bertuca at (312) 744-5506.

Department of Business Affairs and Consumer Protection

Office of the City Clerk

O2013-2994

Office of the City Clerk

City Council Document Tracking Sheet

Meeting Date:	4/10/2013
Sponsor(s):	Waguespack, Scott (32)
Type:	Ordinance
Title:	Grant(s) of privilege in public way for Citizens Law Group LTD
Committee(s) Assignment:	Committee on Transportation and Public Way

ORDINANCE
CITIZENS LAW GROUP LTD
Acct. No. 379359 - 1
Permit No. 1105195

Be It Ordained by the City Council of the City of Chicago:

SECTION 1. Permission and authority are hereby given and granted to CITIZENS LAW GROUP LTD, upon the terms and subject to the conditions of this ordinance to maintain and use two (2) sign(s) projecting over the public right-of-way attached to its premises known as 2101 W. Division St..

Said sign structure(s) measures as follows; along W. Division:
One (1) at nineteen point two five (19.25) feet in length, one point five (1.5) feet in height and twelve (12) feet above grade level.

Said sign structure(s) measures as follows; along Hoyne:
One (1) at nineteen point two five (19.25) feet in length, one point five (1.5) feet in height and twelve (12) feet above grade level.

The location of said privilege shall be as shown on prints kept on file with the Department of Business Affairs and Consumer Protection and the Office of the City Clerk.

Said privilege shall be constructed in accordance with plans and specifications approved by the Department of Transportation (Division of Project Development) and Zoning Department - Signs.

This grant of privilege in the public way shall be subject to the provisions of Section 10-28-015 and all other required provisions of the Municipal Code of Chicago.

The grantee shall pay to the City of Chicago as compensation for the privilege #1105195 herein granted the sum of six hundred ($600.00) per annum in advance.

A 25% penalty will be added for payments received after due date.

The permit holder agrees to hold the City of Chicago harmless for any damage, relocation or replacement costs associated with damage, relocation or removal of private property caused by the City performing work in the public way.

Authority herein given and granted for a period of five (5) years from and after Date of Passage.


Alderman Scott Waguespack

Scott Waguespack 32nd Ward

Install new CITIZENS LAW GROUP;
individual channel letters
mounted to raceway.raceway painted to match facia
connected to existing 120vt from previous sign
Illuminated box to be built as a letter, with aluminium return, trim cap and face.


24"X 22" red and white logo,14" letters ;7138 ,white, 2283 red faces,white trim,white return

Raceway Mounted Letter Cross Section Detail

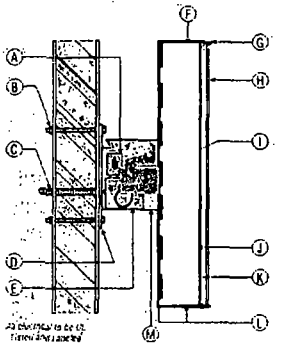


A	listed disconnect switch
B	mounting varies
C	primary electrical source
D	mounting plate (2" x 1/4")
E	transformer:
F	5" (.040) aluminum return
G	1" trim cap
H	3/16" thick plex face
I	glass housing
J	WHITE LED
K	
L	weep holes
M	aluminum raceway (" x 8")

This sign is intended to be installed in accordance with the requirements of Article 600 of the National Electrical Code and/or other applicable local codes.
This includes proper grounding and bonding of the sign.
Sign will be U.L. certified.

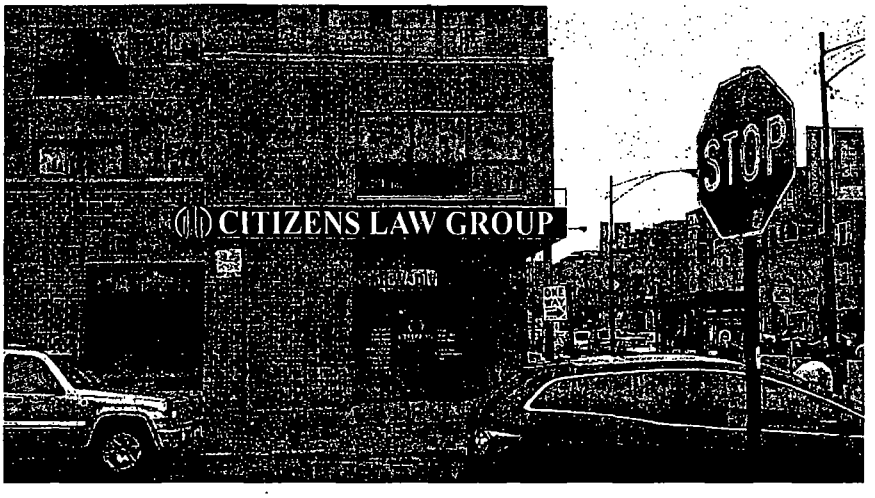

NOTE: Photo for representational purposes only. Signs are not to scale and may appear larger or smaller than shown.

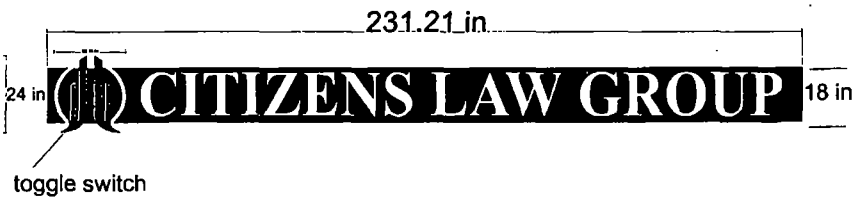

Scale:

Liberty-Flag-And-Banner

© Copyright

Designer:	DW
Rev:	X
	X
	X
	X

Location:
Address:
Date:

Approval:

I.D. #	Artwork #	Drawing #
-	As Shown	

Department of Business Affairs and Consumer Protection
Business Assistance Center - Public Way Use Unit
City Hall - 121 N. LaSalle Street, Room 800 • Chicago, IL 60602
(312)-74-GOBIZ (312-744-6249) • (312) 744-1944 (TTY)
http://www.cityofchicago.org/bacp

04/10/2013

Alderman **Scott Waguespack**
Ward # **32**
City of Chicago
City Hall, Room **300**
121 North LaSalle Street
Chicago, Illinois 60602

Re: An ordinance to use and maintain a portion of the public right-of-way for **two (2) sign(s)** for **CITIZENS LAW GROUP LTD**, adjacent to the premises known as **2101 W. Division St.**.

Dear Alderman **Scott Waguespack**:

The applicant referenced above has requested the use of the public right-of-way for a **sign(s)**. An ordinance has been prepared by the Department of Business Affairs and Consumer Protection – Business Assistance Center - Public Way Use Unit for presentation to the City Council. Because this request was made for properties located in your ward, as approved by you as per the attached, I respectfully request that you introduce the attached ordinance at the next City Council meeting.

If you have any questions regarding this ordinance, please contact Anthony Bertuca at (312) 744-5506.

Department of Business Affairs and Consumer Protection

Office of the City Clerk

O2013-2997

Office of the City Clerk

City Council Document Tracking Sheet

Meeting Date:	4/10/2013
Sponsor(s):	Waguespack, Scott (32)
Type:	Ordinance
Title:	Grant(s) of privilege in public way for Depaul University
Committee(s) Assignment:	Committee on Transportation and Public Way

ORDINANCE
DEPAUL UNIVERSITY
Acct. No. 210335 - 3
Permit No. 1105448

Be It Ordained by the City Council of the City of Chicago:

SECTION 1. Permission and authority are hereby given and granted to DEPAUL UNIVERSITY, upon the terms and subject to the conditions of this ordinance to construct, install, maintain and use six (6) Landscaping(s) on the public right-of-way for beautification purposes adjacent to its premises known as 2350 N. Racine Ave..

Said Landscaping(s) at N. Racine Avenue measure(s):
Six (6) at thirty (30) feet in length, and six point eight three (6.83) feet in width for a total of one thousand two hundred twenty-nine point four (1229.4) square feet.

The location of said privilege shall be as shown on prints kept on file with the Department of Business Affairs and Consumer Protection and the Office of the City Clerk.

Said privilege shall be constructed in accordance with plans and specifications approved by the Department of Planning and Development and Department of Transportation (Division of Project Development).

This grant of privilege in the public way shall be subject to the provisions of Section 10-28-015 and all other required provisions of the Municipal Code of Chicago.

The grantee shall pay to the City of Chicago as compensation for the privilege #1105448 herein granted the sum of zero ($.00) per annum in advance.


A 25% penalty will be added for payments received after due date.

The permit holder agrees to hold the City of Chicago harmless for any damage, relocation or replacement costs associated with damage, relocation or removal of private property caused by the City performing work in the public way.

Authority herein given and granted for a period of five (5) years from and after Date of Passage.

Alderman _____

Scott Waguespack 32nd Ward

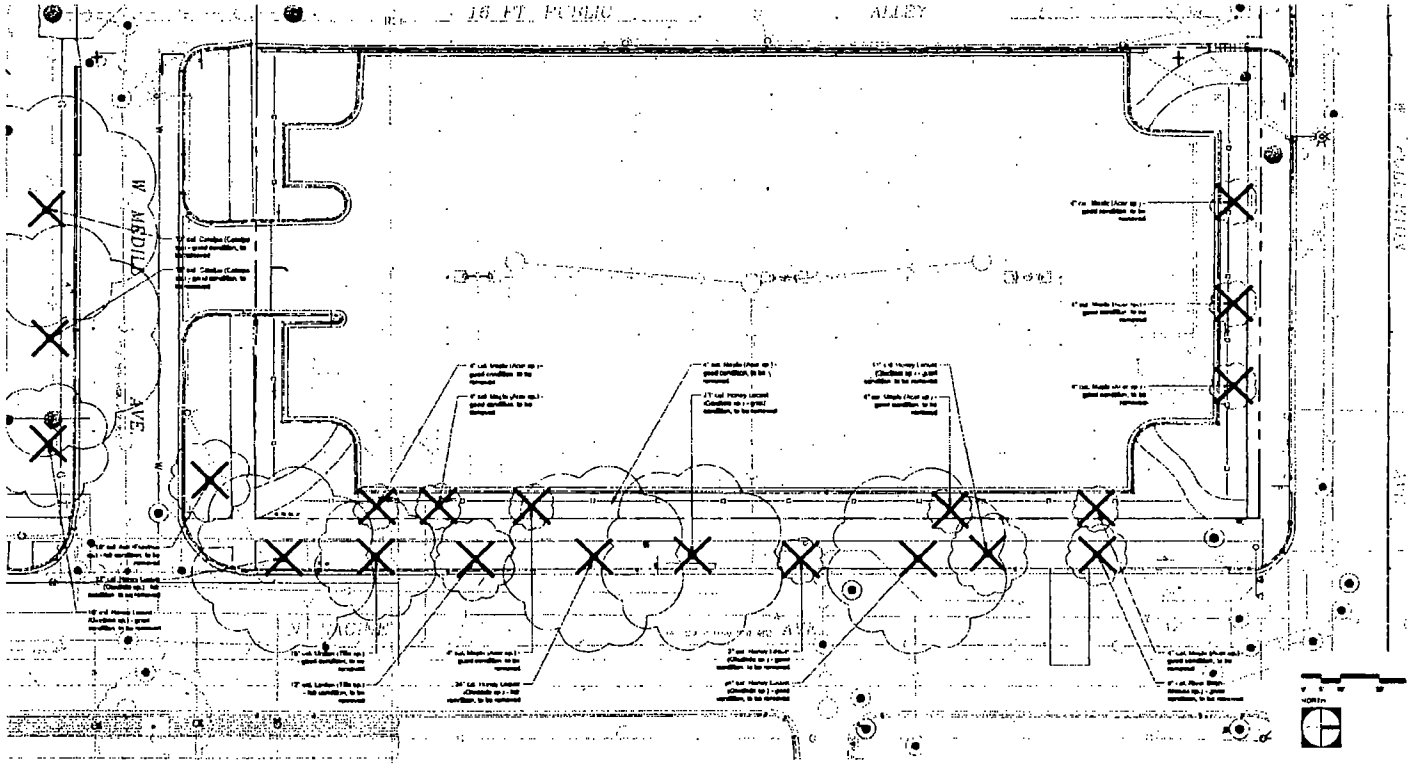

EXISTING STREET LEVEL LANDSCAPE PLAN
BUILDING PERMITS ISSUED: 100406181 AND 100424483

DEPAUL UNIVERSITY
THE THEATRE SCHOOL

CANNONDESIGN

Issue Date: 2/14/2013	Project No: 003391.00
Scale: As Noted	Sheet Ref No: L2.0

SK-L2.0-20130214.01

© 2010 Cannon Design

Department of Business Affairs and Consumer Protection
Business Assistance Center - Public Way Use Unit
City Hall - 121 N. LaSalle Street, Room 800 • Chicago, IL 60602
(312)-74-GOBIZ (312-744-6249) • (312) 744-1944 (TTY)
http://www.cityofchicago.org/bacp

04/10/2013

Alderman **Scott Waguespack**
Ward # **32**
City of Chicago
City Hall, Room **300**
121 North LaSalle Street
Chicago, Illinois 60602

Re: An ordinance to use and maintain a portion of the public right-of-way for **six (6) landscaping(s)** for **DEPAUL UNIVERSITY**, adjacent to the premises known as **2350 N. Racine Ave.**.

Dear Alderman **Scott Waguespack**:

The applicant referenced above has requested the use of the public right-of-way for a **landscaping(s)**. An ordinance has been prepared by the Department of Business Affairs and Consumer Protection – Business Assistance Center - Public Way Use Unit for presentation to the City Council. Because this request was made for properties located in your ward, as approved by you as per the attached, I respectfully request that you introduce the attached ordinance at the next City Council meeting.

If you have any questions regarding this ordinance, please contact Anthony Bertuca at (312) 744-5506.

Department of Business Affairs and Consumer Protection

Office of the City Clerk

O2013-3000

Office of the City Clerk

City Council Document Tracking Sheet

Meeting Date:	4/10/2013
Sponsor(s):	Waguespack, Scott (32)
Type:	Ordinance
Title:	Grant(s) of privilege in public way for Fizz Bar & Grill
Committee(s) Assignment:	Committee on Transportation and Public Way

ORDINANCE
FIZZ BAR & GRILL
Acct. No. 18138 - 1
Permit No. 1096469

Be It Ordained by the City Council of the City of Chicago:

SECTION 1. Permission and authority are hereby given and granted to FIZZ BAR & GRILL, upon the terms and subject to the conditions of this ordinance to maintain and use one (1) sign(s) projecting over the public right-of-way attached to its premises known as 3220 N. Lincoln Ave..

Said sign structure(s) measures as follows; along N Lincoln Ave:
One (1) at twenty-four (24) feet in length, four (4) feet in height and twelve (12) feet above grade level.

The location of said privilege shall be as shown on prints kept on file with the Department of Business Affairs and Consumer Protection and the Office of the City Clerk.

Said privilege shall be constructed in accordance with plans and specifications approved by the Department of Transportation (Division of Project Development) and Zoning Department - Signs.

This grant of privilege in the public way shall be subject to the provisions of Section 10-28-015 and all other required provisions of the Municipal Code of Chicago.

The grantee shall pay to the City of Chicago as compensation for the privilege #1096469 herein granted the sum of three hundred ($300.00) per annum in advance.

A 25% penalty will be added for payments received after due date.

The permit holder agrees to hold the City of Chicago harmless for any damage, relocation or replacement costs associated with damage, relocation or removal of private property caused by the City performing work in the public way.

Authority herein given and granted for a period of five (5) years from and after Date of Passage.

Alderman Scott Waguespack


Scott Waguespack 32nd Ward

Google

Address 3227 North Lincoln Avenue

Address is approximate

Fizz Bar + Grill

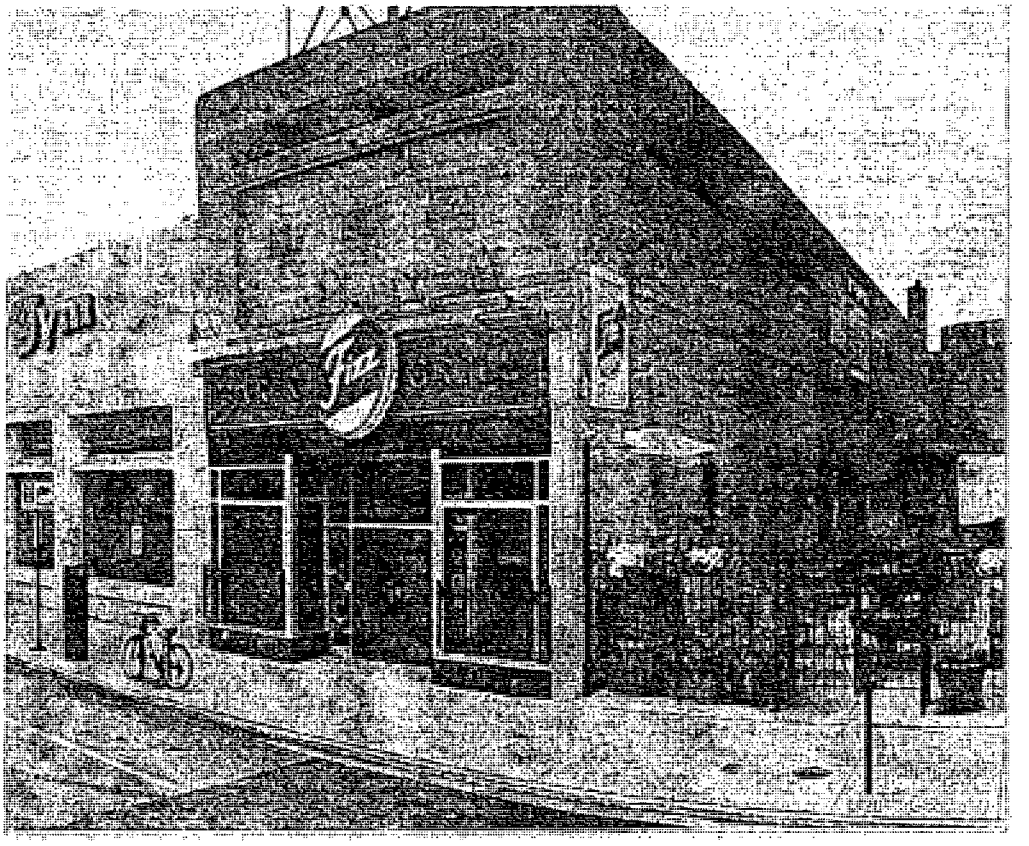

Department of Business Affairs and Consumer Protection
Business Assistance Center - Public Way Use Unit
City Hall - 121 N. LaSalle Street, Room 800 • Chicago, IL 60602
(312)-74-GOBIZ (312-744-6249) • (312) 744-1944 (TTY)
http://www.cityofchicago.org/bacp

04/10/2013

Alderman **Scott Waguespack**
Ward # **32**
City of Chicago
City Hall, Room **300**
121 North LaSalle Street
Chicago, Illinois 60602

Re: An ordinance to use and maintain a portion of the public right-of-way for **one (1) sign(s)** for **FIZZ BAR & GRILL**, adjacent to the premises known as **3220 N. Lincoln Ave.**.

Dear Alderman **Scott Waguespack**:

The applicant referenced above has requested the use of the public right-of-way for a **sign(s)**. An ordinance has been prepared by the Department of Business Affairs and Consumer Protection – Business Assistance Center - Public Way Use Unit for presentation to the City Council. Because this request was made for properties located in your ward, as approved by you as per the attached, I respectfully request that you introduce the attached ordinance at the next City Council meeting.

If you have any questions regarding this ordinance, please contact Anthony Bertuca at (312) 744-5506.

Department of Business Affairs and Consumer Protection

Office of the City Clerk

O2013-3003

Office of the City Clerk

City Council Document Tracking Sheet

Meeting Date:	4/10/2013
Sponsor(s):	Waguespack, Scott (32)
Type:	Ordinance
Title:	Grant(s) of privilege in public way for Lucky's Sandwhich Co. Wicker Park
Committee(s) Assignment:	Committee on Transportation and Public Way

ORDINANCE
LUCKY'S SANDWICH CO. WICKER PARK
Acct. No. 375878 - 1
Permit No. 1104945

Be It Ordained by the City Council of the City of Chicago:

SECTION 1. Permission and authority are hereby given and granted to LUCKY'S SANDWICH CO. WICKER PARK, upon the terms and subject to the conditions of this ordinance to maintain and use one (1) sign(s) projecting over the public right-of-way attached to its premises known as 1635 N. Milwaukee Ave..

Said sign structure(s) measures as follows; along N. Milwaukee:
One (1) at fourteen (14) feet in length, two point five (2.5) feet in height and sixteen (16) feet above grade level.

The location of said privilege shall be as shown on prints kept on file with the Department of Business Affairs and Consumer Protection and the Office of the City Clerk.

Said privilege shall be constructed in accordance with plans and specifications approved by the Department of Transportation (Division of Project Development) and Zoning Department - Signs.

This grant of privilege in the public way shall be subject to the provisions of Section 10-28-015 and all other required provisions of the Municipal Code of Chicago.

The grantee shall pay to the City of Chicago as compensation for the privilege #1104945 herein granted the sum of three hundred ($300.00) per annum in advance.

A 25% penalty will be added for payments received after due date.

The permit holder agrees to hold the City of Chicago harmless for any damage, relocation or replacement costs associated with damage, relocation or removal of private property caused by the City performing work in the public way.


Authority herein given and granted for a period of five (5) years from and after Date of Passage.

Alderman Scott Waguespack

Scott Waguespack 32nd Ward

APPLICATION TO USE THE PUBLIC RIGHT OF WAY

EXAMPLE OF SIGN DRAWING

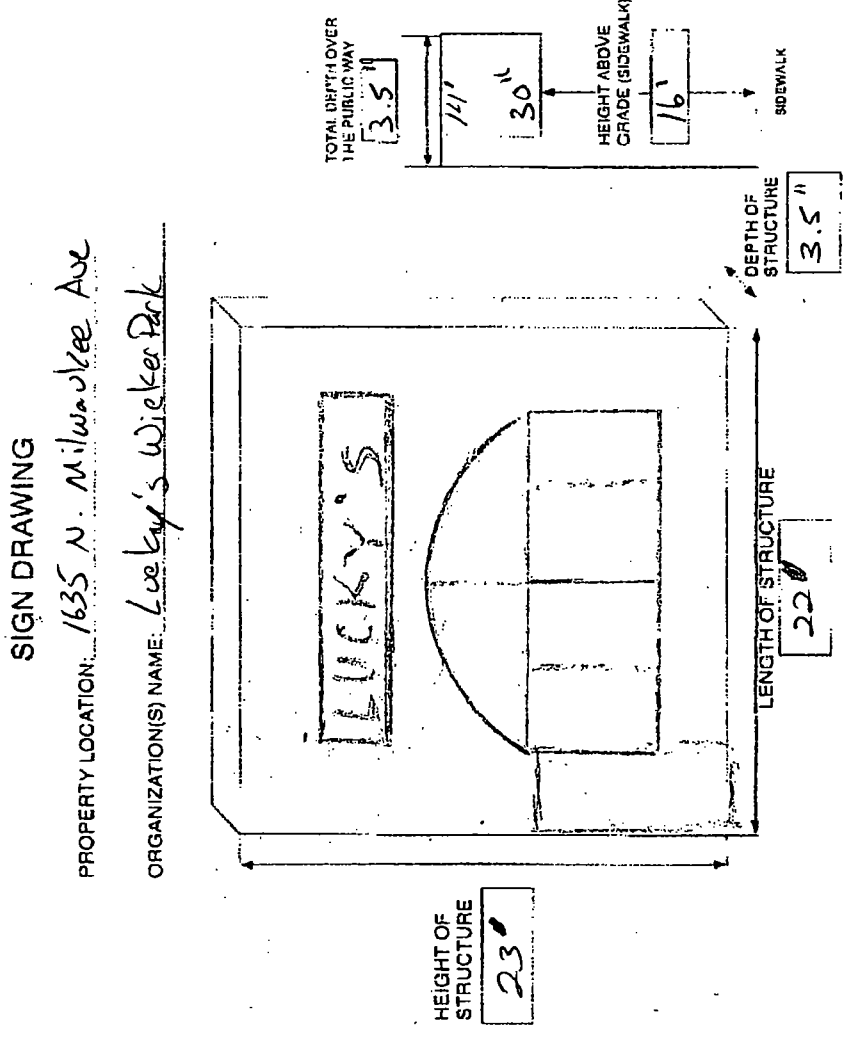

Department of Business Affairs and Consumer Protection
Business Assistance Center - Public Way Use Unit
City Hall - 121 N. LaSalle Street, Room 800 • Chicago, IL 60602
(312)-74-GOBIZ (312-744-6249) • (312) 744-1944 (TTY)
http://www.cityofchicago.org/bacp

04/10/2013

Alderman **Scott Waguespack**
Ward # **32**
City of Chicago
City Hall, Room **300**
121 North LaSalle Street
Chicago, Illinois 60602

Re: An ordinance to use and maintain a portion of the public right-of-way for **one (1) sign(s)** for **LUCKY'S SANDWICH CO. WICKER PARK**, adjacent to the premises known as **1635 N. Milwaukee Ave.**.

Dear Alderman **Scott Waguespack**:

The applicant referenced above has requested the use of the public right-of-way for a **sign(s)**. An ordinance has been prepared by the Department of Business Affairs and Consumer Protection – Business Assistance Center - Public Way Use Unit for presentation to the City Council. Because this request was made for properties located in your ward, as approved by you as per the attached, I respectfully request that you introduce the attached ordinance at the next City Council meeting.

If you have any questions regarding this ordinance, please contact Anthony Bertuca at (312) 744-5506.

Department of Business Affairs and Consumer Protection

Office of the City Clerk

O2013-3008

Office of the City Clerk

City Council Document Tracking Sheet

Meeting Date:	4/10/2013
Sponsor(s):	Waguespack, Scott (32)
Type:	Ordinance
Title:	Grant(s) of privilege in public way for S & G Grill - light fixture
Committee(s) Assignment:	Committee on Transportation and Public Way

ORDINANCE
S & G GRILL
Acct. No. 286952 - 1
Permit No. 1105527

Be It Ordained by the City Council of the City of Chicago:

SECTION 1. Permission and authority are hereby given and granted to S & G GRILL, upon the terms and subject to the conditions of this ordinance to maintain and use, as now constructed, twelve (12) Light Fixture(s) projecting over the public right-of-way adjacent to its premises known as 3000 N. Lincoln Ave..

Said Light Fixture(s) at N. Lincoln Avenue measure(s):
Six (6) at one point five two (1.52) foot in length, point five (.5) feet in width and ten point two five (10.25) feet above grade level.

Said Light Fixture(s) at W. Wellington measure(s):
Six (6) at one point five two (1.52) foot in length, point five (.5) feet in width and ten point two five (10.25) feet above grade level.

The location of said privilege shall be as shown on prints kept on file with the Department of Business Affairs and Consumer Protection and the Office of the City Clerk.

Said privilege shall be constructed in accordance with plans and specifications approved by the Department of Transportation (Division of Project Development).

This grant of privilege in the public way shall be subject to the provisions of Section 10-28-015 and all other required provisions of the Municipal Code of Chicago.

The grantee shall pay to the City of Chicago as compensation for the privilege #1105527 herein granted the sum of one hundred thirty ($130.00) per annum in advance.


A 25% penalty will be added for payments received after due date.

The permit holder agrees to hold the City of Chicago harmless for any damage, relocation or replacement costs associated with damage, relocation or removal of private property caused by the City performing work in the public way.

Authority herein given and granted for a period of five (5) years from and after 02/06/2013.

Alderman S Waguespack

Scott Waguespack 32nd Ward

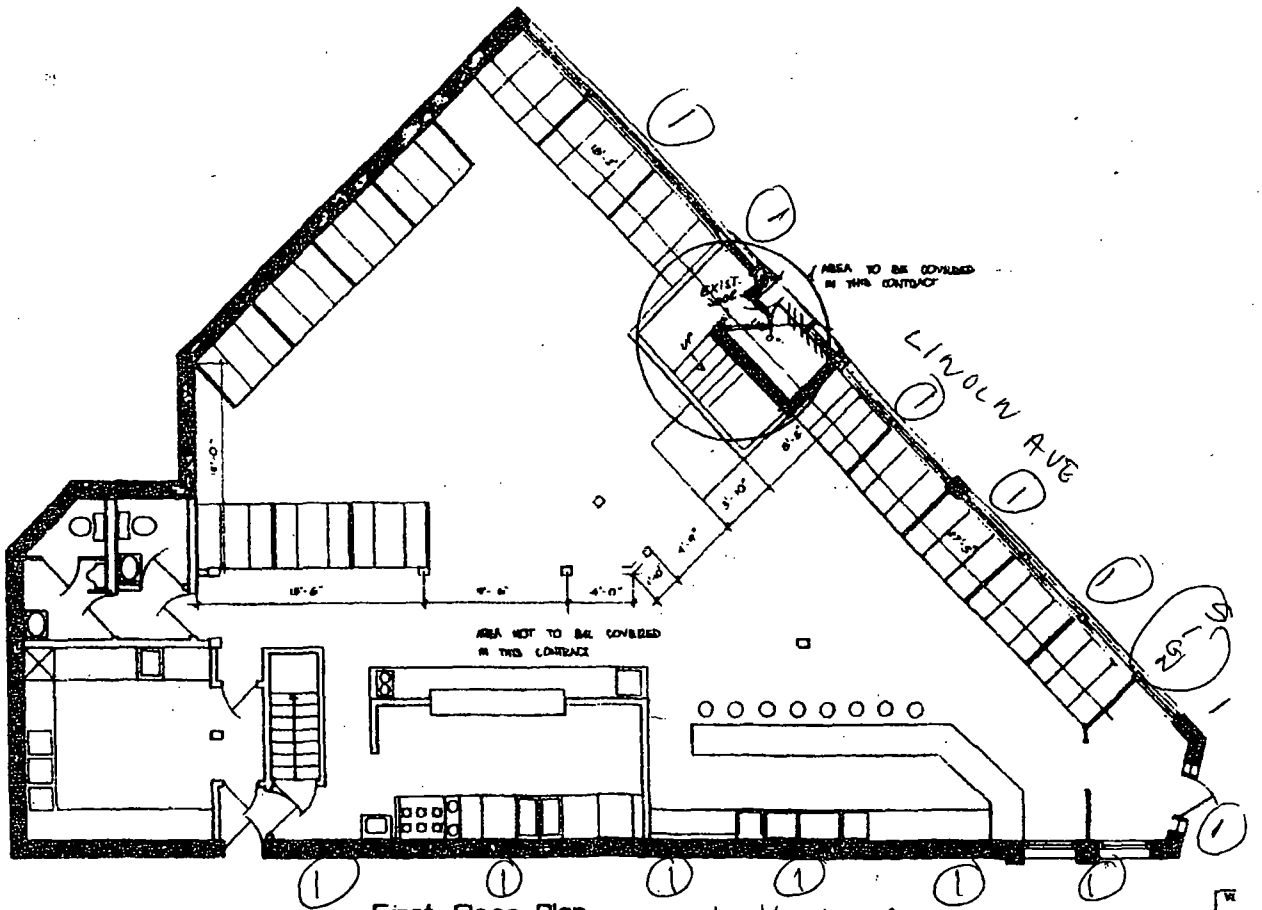

First Floor Plan

SCALE: 1/4" = 1'-0"

Symbols

REFRIGERATION
REVIEWED

Department of Business Affairs and Consumer Protection
Business Assistance Center - Public Way Use Unit
City Hall - 121 N. LaSalle Street, Room 800 • Chicago, IL 60602
(312)-74-GOBIZ (312-744-6249) • (312) 744-1944 (TTY)
http://www.cityofchicago.org/bacp

04/10/2013

Alderman **Scott Waguespack**
Ward # **32**
City of Chicago
City Hall, Room **300**
121 North LaSalle Street
Chicago, Illinois 60602

Re: An ordinance to use and maintain a portion of the public right-of-way for **twelve (12) light fixture(s)** for **S & G GRILL**, adjacent to the premises known as **3000 N. Lincoln Ave.**.

Dear Alderman **Scott Waguespack**:

The applicant referenced above has requested the use of the public right-of-way for a **light fixture(s)**. An ordinance has been prepared by the Department of Business Affairs and Consumer Protection – Business Assistance Center - Public Way Use Unit for presentation to the City Council. Because this request was made for properties located in your ward, as approved by you as per the attached, I respectfully request that you introduce the attached ordinance at the next City Council meeting.

If you have any questions regarding this ordinance, please contact Anthony Bertuca at (312) 744-5506.

Department of Business Affairs and Consumer Protection

Office of the City Clerk

O2013-3009

Office of the City Clerk

City Council Document Tracking Sheet

Meeting Date:	4/10/2013
Sponsor(s):	Waguespack, Scott (32)
Type:	Ordinance
Title:	Grant(s) of privilege in public way for S & G Grill - sign
Committee(s) Assignment:	Committee on Transportation and Public Way

ORDINANCE
S & G GRILL
Acct. No. 286952 - 1
Permit No. 1105528

Be It Ordained by the City Council of the City of Chicago:

SECTION 1. Permission and authority are hereby given and granted to S & G GRILL, upon the terms and subject to the conditions of this ordinance to maintain and use one (1) sign(s) projecting over the public right-of-way attached to its premises known as 3000 N. Lincoln Ave..

Said sign structure(s) measures as follows; along N. Lincoln Avenue:
One (1) at seven point seven five (7.75) feet in length, five point two five (5.25) feet in height and thirteen point four two (13.42) feet above grade level.

The location of said privilege shall be as shown on prints kept on file with the Department of Business Affairs and Consumer Protection and the Office of the City Clerk.

Said privilege shall be constructed in accordance with plans and specifications approved by the Department of Transportation (Division of Project Development) and Zoning Department - Signs.

This grant of privilege in the public way shall be subject to the provisions of Section 10-28-015 and all other required provisions of the Municipal Code of Chicago.

The grantee shall pay to the City of Chicago as compensation for the privilege #1105528 herein granted the sum of three hundred ($300.00) per annum in advance.


A 25% penalty will be added for payments received after due date.

The permit holder agrees to hold the City of Chicago harmless for any damage, relocation or replacement costs associated with damage, relocation or removal of private property caused by the City performing work in the public way.

Authority herein given and granted for a period of five (5) years from and after 02/06/2013.

Alderman _____

Scott Waguespack 32nd Ward

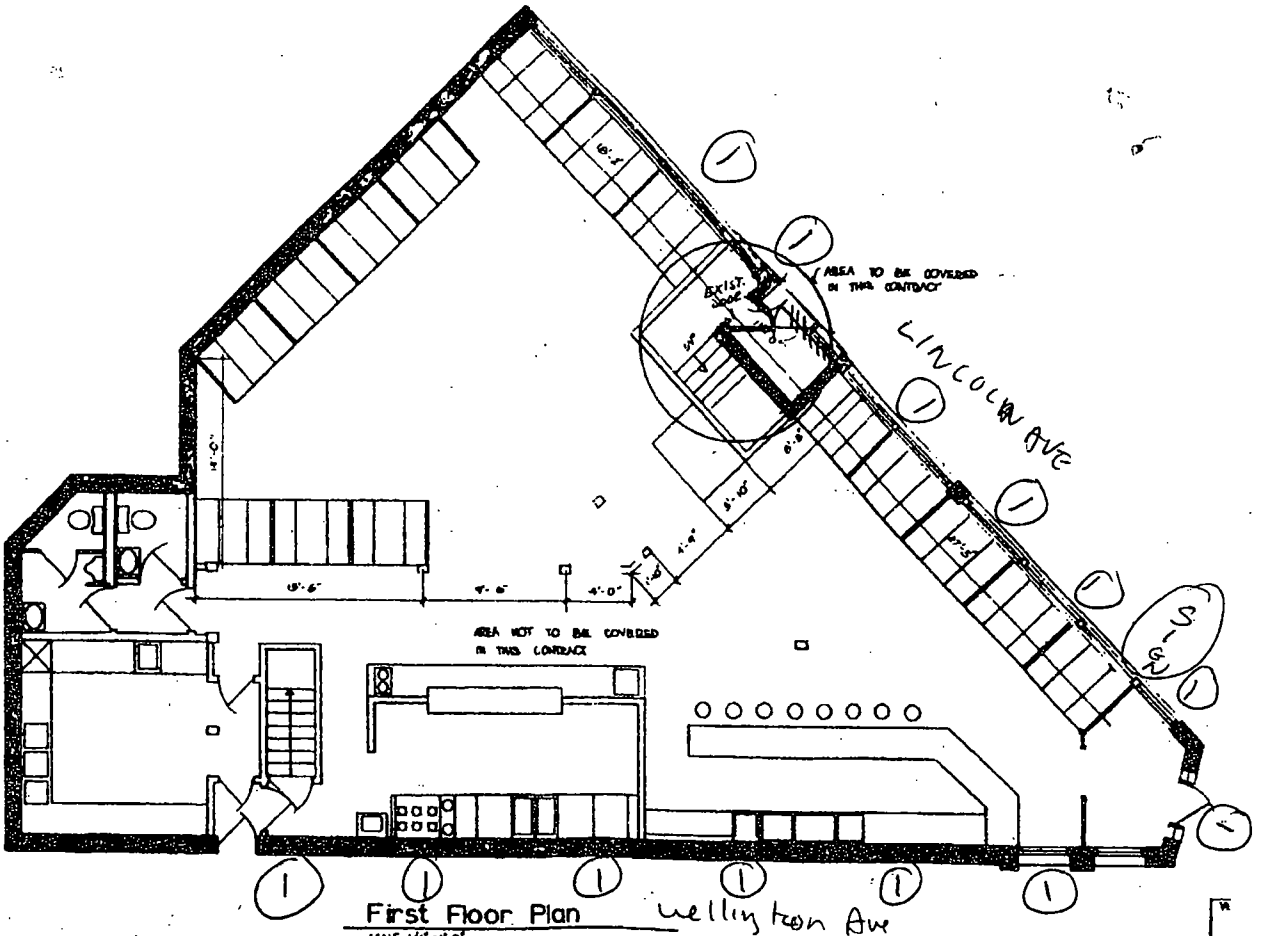

Symbols

REFRIGERATION
REVIEWED
MAY 24 1995

Department of Business Affairs and Consumer Protection
Business Assistance Center - Public Way Use Unit
City Hall - 121 N. LaSalle Street, Room 800 • Chicago, IL 60602
(312)-74-GOBIZ (312-744-6249) • (312) 744-1944 (TTY)
http://www.cityofchicago.org/bacp

04/10/2013

Alderman **Scott Waguespack**
Ward # **32**
City of Chicago
City Hall, Room **300**
121 North LaSalle Street
Chicago, Illinois 60602

Re: An ordinance to use and maintain a portion of the public right-of-way for **one (1) sign(s)** for **S & G GRILL**, adjacent to the premises known as **3000 N. Lincoln Ave.**.

Dear Alderman **Scott Waguespack**:

The applicant referenced above has requested the use of the public right-of-way for a **sign(s)**. An ordinance has been prepared by the Department of Business Affairs and Consumer Protection – Business Assistance Center - Public Way Use Unit for presentation to the City Council. Because this request was made for properties located in your ward, as approved by you as per the attached, I respectfully request that you introduce the attached ordinance at the next City Council meeting.

If you have any questions regarding this ordinance, please contact Anthony Bertuca at (312) 744-5506.

Department of Business Affairs and Consumer Protection

Office of the City Clerk

O2013-3012

Office of the City Clerk

City Council Document Tracking Sheet

Meeting Date:	4/10/2013
Sponsor(s):	Waguespack, Scott (32)
Type:	Ordinance
Title:	Grant(s) of privilege in public way for Paciugo Roscoe Village
Committee(s) Assignment:	Committee on Transportation and Public Way

ORDINANCE
PACIUGO ROSCOE VILLAGE
Acct. No. 372746 - 1
Permit No. 1105592

Be It Ordained by the City Council of the City of Chicago:

SECTION 1. Permission and authority are hereby given and granted to PACIUGO ROSCOE VILLAGE, upon the terms and subject to the conditions of this ordinance to construct, install, maintain and use two (2) Light Fixture(s) projecting over the public right-of-way adjacent to its premises known as 2009 W. Roscoe St..

Said Light Fixture(s) at W ROSCOE ST measure(s):
Two (2) at point five (.5) feet in length, two (2) feet in width and twelve (12) feet above grade level.

The location of said privilege shall be as shown on prints kept on file with the Department of Business Affairs and Consumer Protection and the Office of the City Clerk.

Said privilege shall be constructed in accordance with plans and specifications approved by the Department of Transportation (Division of Project Development).

This grant of privilege in the public way shall be subject to the provisions of Section 10-28-015 and all other required provisions of the Municipal Code of Chicago.

The grantee shall pay to the City of Chicago as compensation for the privilege #1105592 herein granted the sum of eighty ($80.00) per annum in advance.


A 25% penalty will be added for payments received after due date.

The permit holder agrees to hold the City of Chicago harmless for any damage, relocation or replacement costs associated with damage, relocation or removal of private property caused by the City performing work in the public way.

Authority herein given and granted for a period of five (5) years from and after Date of Passage.


Alderman Scott Waguespack

Scott Waguespack 32nd Ward

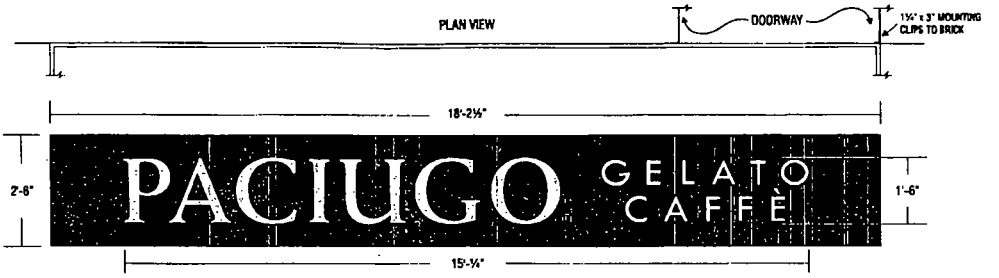


(1) NON-ILLUMINATED AWNING


- FABRICATE AND INSTALL ONE (1) ALUMINUM TUBE FRAME AWNING WITH CLOSED ENDS
- COVERED IN SUNBRELLA #4648 - CAPTAIN NAVY WITH WHITE PAINTED COPY.
- LEFT END & TOP MOUNTED TO WINDOW/DOOR FRAMES.
- RIGHT END MOUNTED TO DOORWAY BRICK w/ 1¼"x3" CLIPS PAINTED Sw6051 TANBARK TO MATCH BRICK

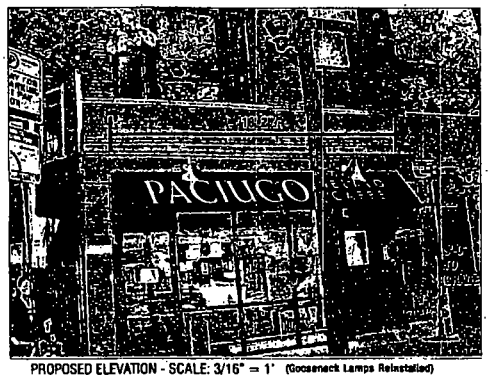

PROPOSED ELEVATION - SCALE: 3/16" = 1' (Gooseneck Lamps Reinstalled)

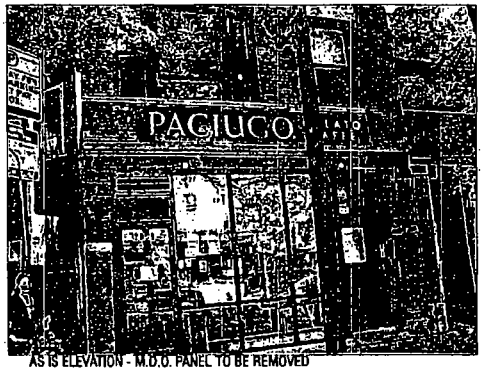

AS IS ELEVATION - M.D.O. PANEL TO BE REMOVED

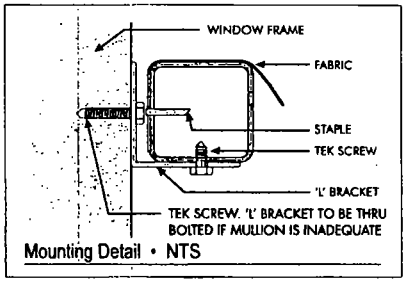

Mounting Detail • NTS

DOYLE
GENERAL SIGN CONTRACTORS

DATE	REVISION
9.27.12	REVISED "GELATO" TO "ICE CREAM"
10.08.12	REVISED ALL COPY TO CAPS
10.19.12	REVISED PER SURVEY
02.14.13	REVISED PER PENCTTIRS
3.18.13	REVISED PER PD ROTATIONS/REINSTALL FLOODS
03.26.13	REVISED PER JST NOTES

CUSTOMER APPROVAL DATE

This design is the original and unpublished work of DOYLE SIGNS, INC. and may not be reproduced, copied or exhibited in any fashion without the expressed written consent from an authorized officer of The Company. The rights to this design may be purchased.

CLIENT	PACIUGO				
ADDRESS	2009 W. ROSCOE				
CITY	CHICAGO	STATE IL	DESIGNER AT	SALESPERSON	/ST
DRWG. NO.	12783	SCALE: NOTED	DATE: 5.16.12	SHEET NO.	1 of 1

Department of Business Affairs and Consumer Protection
Business Assistance Center - Public Way Use Unit
City Hall - 121 N. LaSalle Street, Room 800 • Chicago, IL 60602
(312)-74-GOBIZ (312-744-6249) • (312) 744-1944 (TTY)
http://www.cityofchicago.org/bacp

04/10/2013

Alderman **Scott Waguespack**
Ward # **32**
City of Chicago
City Hall, Room **300**
121 North LaSalle Street
Chicago, Illinois 60602

Re: An ordinance to use and maintain a portion of the public right-of-way for **two (2) light fixture(s)** for **PACIUGO ROSCOE VILLAGE**, adjacent to the premises known as **2009 W. Roscoe St.**.

Dear Alderman **Scott Waguespack**:

The applicant referenced above has requested the use of the public right-of-way for a **light fixture(s)**. An ordinance has been prepared by the Department of Business Affairs and Consumer Protection – Business Assistance Center - Public Way Use Unit for presentation to the City Council. Because this request was made for properties located in your ward, as approved by you as per the attached, I respectfully request that you introduce the attached ordinance at the next City Council meeting.

If you have any questions regarding this ordinance, please contact Anthony Bertuca at (312) 744-5506.

Department of Business Affairs and Consumer Protection

Office of the City Clerk

O2013-3015

Office of the City Clerk

City Council Document Tracking Sheet

Meeting Date:	4/10/2013
Sponsor(s):	Waguespack, Scott (32)
Type:	Ordinance
Title:	Grant(s) of privilege in public way for Pizzeria Serio Company
Committee(s) Assignment:	Committee on Transportation and Public Way

ORDINANCE
PIZZERIA SERIO COMPANY
Acct. No. 351146 - 1
Permit No. 1098130

Be It Ordained by the City Council of the City of Chicago:

SECTION 1. Permission and authority are hereby given and granted to PIZZERIA SERIO COMPANY, upon the terms and subject to the conditions of this ordinance to maintain and use one (1) sign(s) projecting over the public right-of-way attached to its premises known as 1708 W. Belmont Ave..

Said sign structure(s) measures as follows; along W. Belmont Avenue:
One (1) at seven (7) feet in length, four (4) feet in height and fifteen (15) feet above grade level.

The location of said privilege shall be as shown on prints kept on file with the Department of Business Affairs and Consumer Protection and the Office of the City Clerk.

Said privilege shall be constructed in accordance with plans and specifications approved by the Department of Transportation (Division of Project Development) and Zoning Department - Signs.

This grant of privilege in the public way shall be subject to the provisions of Section 10-28-015 and all other required provisions of the Municipal Code of Chicago.

The grantee shall pay to the City of Chicago as compensation for the privilege #1098130 herein granted the sum of three hundred ($300.00) per annum in advance.

A 25% penalty will be added for payments received after due date.

The permit holder agrees to hold the City of Chicago harmless for any damage, relocation or replacement costs associated with damage, relocation or removal of private property caused by the City performing work in the public way.

Authority herein given and granted for a period of five (5) years from and after Date of Passage.

Alderman _____

Scott Waguespack 32nd Ward


PIZZERIA
SERIO
8"
4"
15'
11'
3'
8'

Department of Business Affairs and Consumer Protection
Business Assistance Center - Public Way Use Unit
City Hall - 121 N. LaSalle Street, Room 800 • Chicago, IL 60602
(312)-74-GOBIZ (312-744-6249) • (312) 744-1944 (TTY)
http://www.cityofchicago.org/bacp

04/10/2013

Alderman **Scott Waguespack**
Ward # **32**
City of Chicago
City Hall, Room **300**
121 North LaSalle Street
Chicago, Illinois 60602

Re: An ordinance to use and maintain a portion of the public right-of-way for **one (1) sign(s)** for **PIZZERIA SERIO COMPANY**, adjacent to the premises known as **1708 W. Belmont Ave.**.

Dear Alderman **Scott Waguespack**:

The applicant referenced above has requested the use of the public right-of-way for a **sign(s)**. An ordinance has been prepared by the Department of Business Affairs and Consumer Protection – Business Assistance Center - Public Way Use Unit for presentation to the City Council. Because this request was made for properties located in your ward, as approved by you as per the attached, I respectfully request that you introduce the attached ordinance at the next City Council meeting.

If you have any questions regarding this ordinance, please contact Anthony Bertuca at (312) 744-5506.

Department of Business Affairs and Consumer Protection

Office of the City Clerk

O2013-3017

Office of the City Clerk

City Council Document Tracking Sheet

Meeting Date:	4/10/2013
Sponsor(s):	Waguespack, Scott (32)
Type:	Ordinance
Title:	Grant(s) of privilege in public way for Sephora
Committee(s) Assignment:	Committee on Transportation and Public Way

ORDINANCE
Sephora
Acct. No. 307531 - 4
Permit No. 1104339

Be It Ordained by the City Council of the City of Chicago:

SECTION 1. Permission and authority are hereby given and granted to Sephora, upon the terms and subject to the conditions of this ordinance to maintain and use two (2) sign(s) projecting over the public right-of-way attached to its premises known as 938 W. North Ave..

Said sign structure(s) measures as follows; along W. North Avenue:
One (1) at fifteen point nine two (15.92) feet in length, two (2) feet in height and fifteen (15) feet above grade level.
One (1) at two point four two (2.42) feet in length, one point four two (1.42) feet in height and ten (10) feet above grade level.

The location of said privilege shall be as shown on prints kept on file with the Department of Business Affairs and Consumer Protection and the Office of the City Clerk.

Said privilege shall be constructed in accordance with plans and specifications approved by the Department of Transportation (Division of Project Development) and Zoning Department - Signs.

This grant of privilege in the public way shall be subject to the provisions of Section 10-28-015 and all other required provisions of the Municipal Code of Chicago.

The grantee shall pay to the City of Chicago as compensation for the privilege #1104339 herein granted the sum of four hundred ($400.00) per annum in advance.


A 25% penalty will be added for payments received after due date.

The permit holder agrees to hold the City of Chicago harmless for any damage, relocation or replacement costs associated with damage, relocation or removal of private property caused by the City performing work in the public way.

Authority herein given and granted for a period of five (5) years from and after Date of Passage.

Alderman _____

Scott Waguespack 32nd Ward

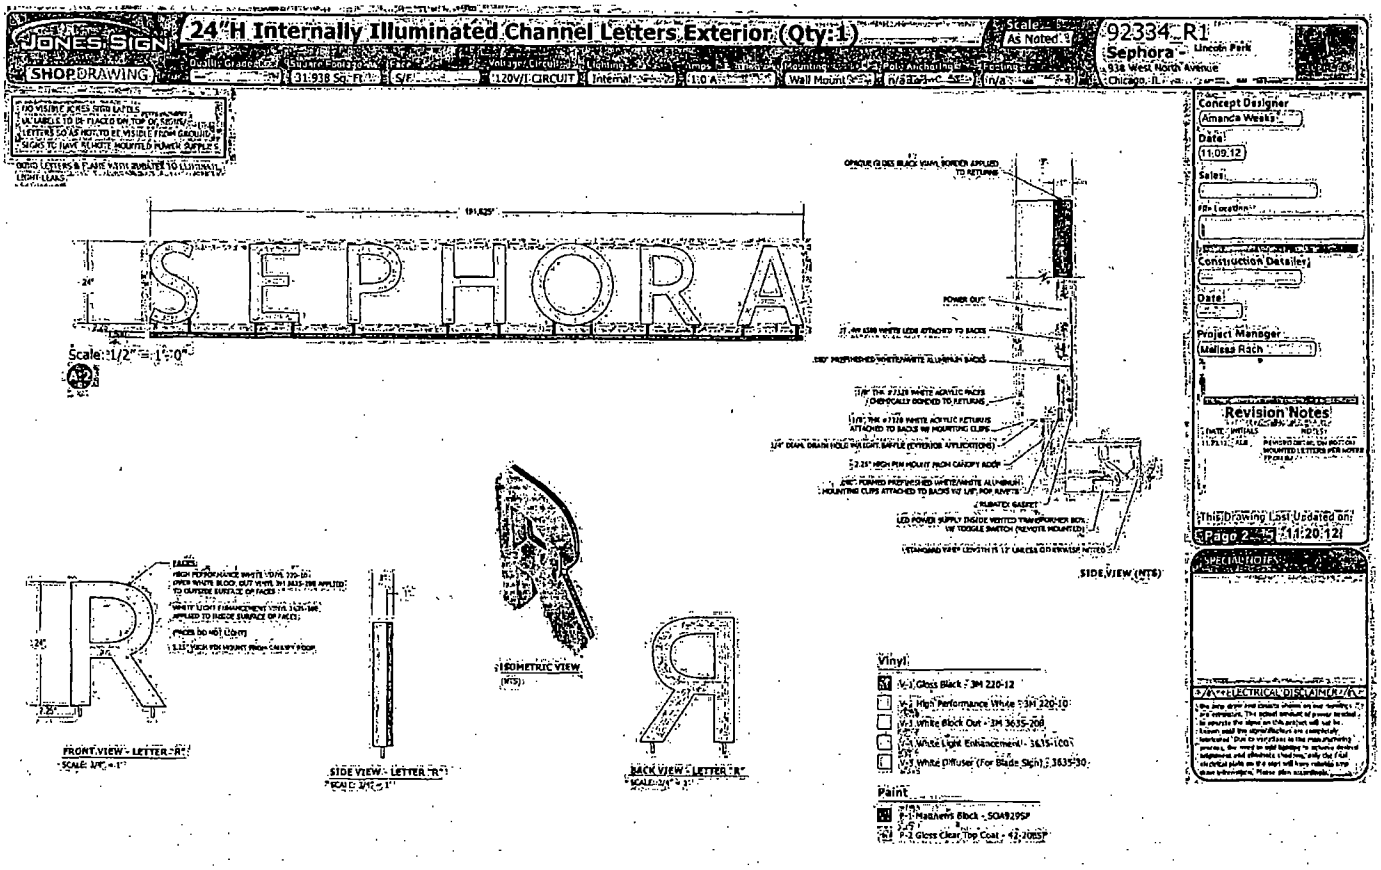
JONES SIGN
24"H Internally Illuminated Channel Letters Exterior (Qty:1)
Scale: As Noted
92334_R1
Sephora - Lincoln Park
938 West North Avenue
Chicago, IL
SHOP DRAWING
31.938 Sq. Ft.
S/F
120V/1 CIRCUIT
Internal
1.0 A
Wall Mount
n/a
n/a
SEPHORA
Scale: 1/2" = 1'-0"
FRONT VIEW - LETTER "R"
SIDE VIEW - LETTER "R"
ISOMETRIC VIEW
BACK VIEW - LETTER "R"
SIDE VIEW (NTS)
Concept Designer
Amanda Weeks
Date
11.09.12
Sales
Construction Details
Project Manager
Melissa Rach
Revision Notes
This Drawing Last Updated on:
Page 2 of 5
11.20.12
SPECIAL NOTES
ELECTRICAL DISCLAIMER
Vinyl
V-1 Gloss Black - 3M 220-12
V-2 High Performance White - 3M 220-10
V-3 White Block Out - 3M 3635-208
V-4 White Light Enhancement - 3635-100
V-5 White Diffuser (For Blade Sign) - 3635-30
Paint
P-1 Heatherly Black - SO49295P
P-2 Gloss Clear Top Coat - 42-20857

Department of Business Affairs and Consumer Protection
Business Assistance Center - Public Way Use Unit
City Hall - 121 N. LaSalle Street, Room 800 • Chicago, IL 60602
(312)-74-GOBIZ (312-744-6249) • (312) 744-1944 (TTY)
http://www.cityofchicago.org/bacp

04/10/2013

Alderman **Scott Waguespack**
Ward # **32**
City of Chicago
City Hall, Room **300**
121 North LaSalle Street
Chicago, Illinois 60602

Re: An ordinance to use and maintain a portion of the public right-of-way for **two (2) sign(s)** for **Sephora**, adjacent to the premises known as **938 W. North Ave.**.

Dear Alderman **Scott Waguespack**:

The applicant referenced above has requested the use of the public right-of-way for a **sign(s)**. An ordinance has been prepared by the Department of Business Affairs and Consumer Protection – Business Assistance Center - Public Way Use Unit for presentation to the City Council. Because this request was made for properties located in your ward, as approved by you as per the attached, I respectfully request that you introduce the attached ordinance at the next City Council meeting.

If you have any questions regarding this ordinance, please contact Anthony Bertuca at (312) 744-5506.

Department of Business Affairs and Consumer Protection

Office of the City Clerk

O2013-3018

Office of the City Clerk

City Council Document Tracking Sheet

Meeting Date:	4/10/2013
Sponsor(s):	Waguespack, Scott (32)
Type:	Ordinance
Title:	Grant(s) of privilege in public way for Tavern, The
Committee(s) Assignment:	Committee on Transportation and Public Way

ORDINANCE
THE TAVERN
Acct. No. 63377 - 2
Permit No. 1105500

Be It Ordained by the City Council of the City of Chicago:

SECTION 1. Permission and authority are hereby given and granted to THE TAVERN, upon the terms and subject to the conditions of this ordinance to maintain and use, as now constructed, five (5) Flag Pole(s) projecting over the public right-of-way adjacent to its premises known as 1954-58 W. North Ave..

Said Flag Pole(s) at N. Damen measure(s):
Three (3) at five (5) feet in length, and one (1) foot in width for a total of fifteen (15) square feet.

Said Flag Pole(s) at n. Damen measure(s):
One (1) at five (5) feet in length, and one (1) foot in width for a total of five (5) square feet.

Said Flag Pole(s) at N. Avenue measure(s):
One (1) at five (5) feet in length, and one (1) foot in width for a total of five (5) square feet.

The location of said privilege shall be as shown on prints kept on file with the Department of Business Affairs and Consumer Protection and the Office of the City Clerk.

Said privilege shall be constructed in accordance with plans and specifications approved by the Department of Transportation (Division of Project Development).

This grant of privilege in the public way shall be subject to the provisions of Section 10-28-015 and all other required provisions of the Municipal Code of Chicago.

The grantee shall pay to the City of Chicago as compensation for the privilege #1105500 herein granted the sum of three hundred seventy-five ($375.00) per annum in advance.

A 25% penalty will be added for payments received after due date.

The permit holder agrees to hold the City of Chicago harmless for any damage, relocation or replacement costs associated with damage, relocation or removal of private property caused by the City performing work in the public way.


Authority herein given and granted for a period of five (5) years from and after 03/12/2013.

Alderman _____

Scott Waguespack 32nd Ward

THE TAVERN/HODO MENETTI- PERMIT: 1065253 - ACCOUNT:63377-2
1958 W. NORTH AVE., SUITE 1, CHICAGO, IL 60622

FLAG POLE DIAGRAM DAMEN AVENUE EXPOSURE (WEST SIDE OF BUILDING)

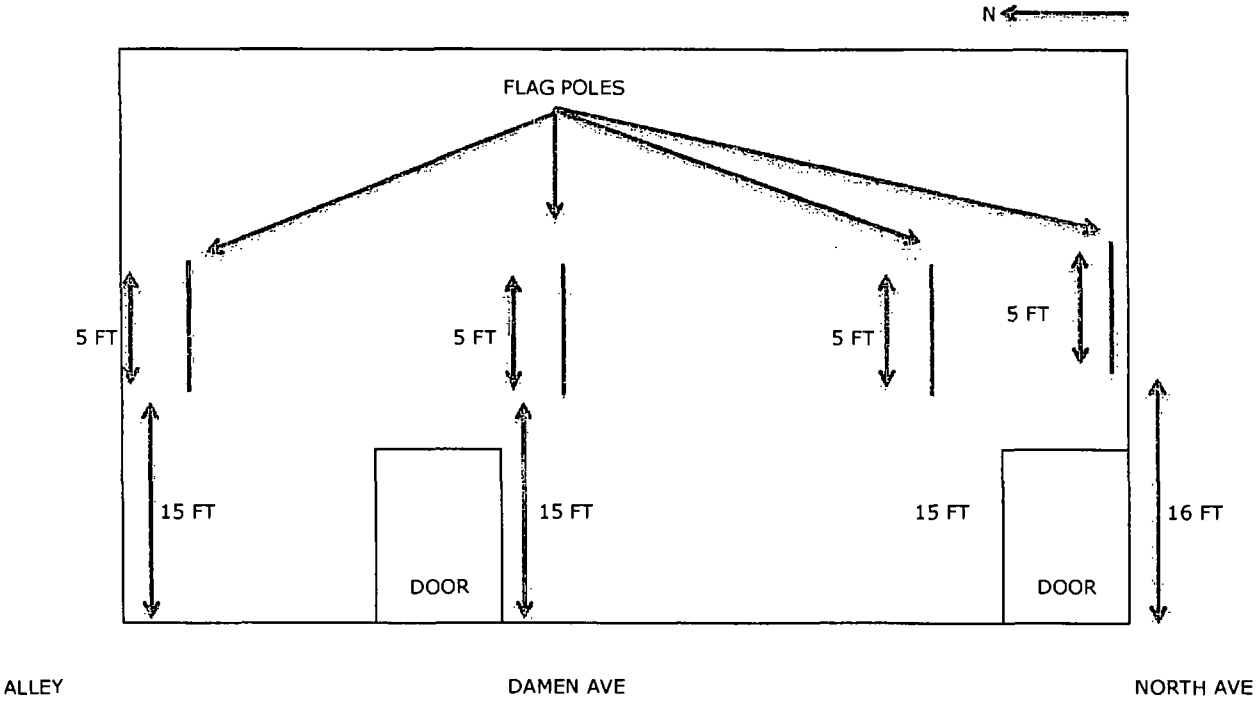

NOTES: ALL FLAG POLES ARE ATTACHED TO THE BUILDING AT A 25 DEGREE ANGLE AND EXTEND 2 FT OVER THE PUBLIC WAY.

Department of Business Affairs and Consumer Protection
Business Assistance Center - Public Way Use Unit
City Hall - 121 N. LaSalle Street, Room 800 • Chicago, IL 60602
(312)-74-GOBIZ (312-744-6249) • (312) 744-1944 (TTY)
http://www.cityofchicago.org/bacp

04/10/2013

Alderman **Scott Waguespack**
Ward # **32**
City of Chicago
City Hall, Room **300**
121 North LaSalle Street
Chicago, Illinois 60602

Re: An ordinance to use and maintain a portion of the public right-of-way for **five (5) flag pole(s)** for **THE TAVERN**, adjacent to the premises known as **1954-58 W. North Ave.**.

Dear Alderman **Scott Waguespack**:

The applicant referenced above has requested the use of the public right-of-way for a **flag pole(s)**. An ordinance has been prepared by the Department of Business Affairs and Consumer Protection – Business Assistance Center - Public Way Use Unit for presentation to the City Council. Because this request was made for properties located in your ward, as approved by you as per the attached, I respectfully request that you introduce the attached ordinance at the next City Council meeting.

If you have any questions regarding this ordinance, please contact Anthony Bertuca at (312) 744-5506.

Department of Business Affairs and Consumer Protection

Office of the City Clerk

O2013-3021

Office of the City Clerk

City Council Document Tracking Sheet

Meeting Date:	4/10/2013
Sponsor(s):	Mell, Richard F. (33)
Type:	Ordinance
Title:	Grant(s) of privilege in public way for KFC - Privilege No. 1104643
Committee(s) Assignment:	Committee on Transportation and Public Way

ORDINANCE
KFC
Acct. No. 370752 - 2
Permit No. 1104643

Be It Ordained by the City Council of the City of Chicago:

SECTION 1. Permission and authority are hereby given and granted to KFC, upon the terms and subject to the conditions of this ordinance to construct, install, maintain and use one (1) Cornice(s) projecting over the public right-of-way adjacent to its premises known as 2807 W. Irving Park Rd..

Said Cornice(s) at W. Irving Park Rd measure(s):

One (1) at eleven point three three (11.33) feet in length, and point eight three (.83) feet in width for a total of nine point four (9.4) square feet. Said cornice shall be nineteen (19) feet three (3) inches above grade level.

The location of said privilege shall be as shown on prints kept on file with the Department of Business Affairs and Consumer Protection and the Office of the City Clerk.

Said privilege shall be constructed in accordance with plans and specifications approved by the Department of Transportation (Division of Project Development).


This grant of privilege in the public way shall be subject to the provisions of Section 10-28-015 and all other required provisions of the Municipal Code of Chicago.

The grantee shall pay to the City of Chicago as compensation for the privilege #1104643 herein granted the sum of four hundred ($400.00) per annum in advance.

A 25% penalty will be added for payments received after due date.


The permit holder agrees to hold the City of Chicago harmless for any damage, relocation or replacement costs associated with damage, relocation or removal of private property caused by the City performing work in the public way.

Authority herein given and granted for a period of five (5) years from and after Date of Passage.

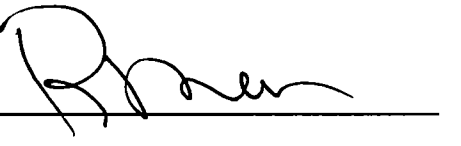Alderman 

Richard F. Mell 33rd Ward

PANTER ASSOCIATES
Architecture • Interior Design
1670 West Hollywood Ave., Unit 1E
Chicago, Illinois 60660
773/293-3754 Phone
773/293-0204 Fax
PanterArchitects@ameritech.net

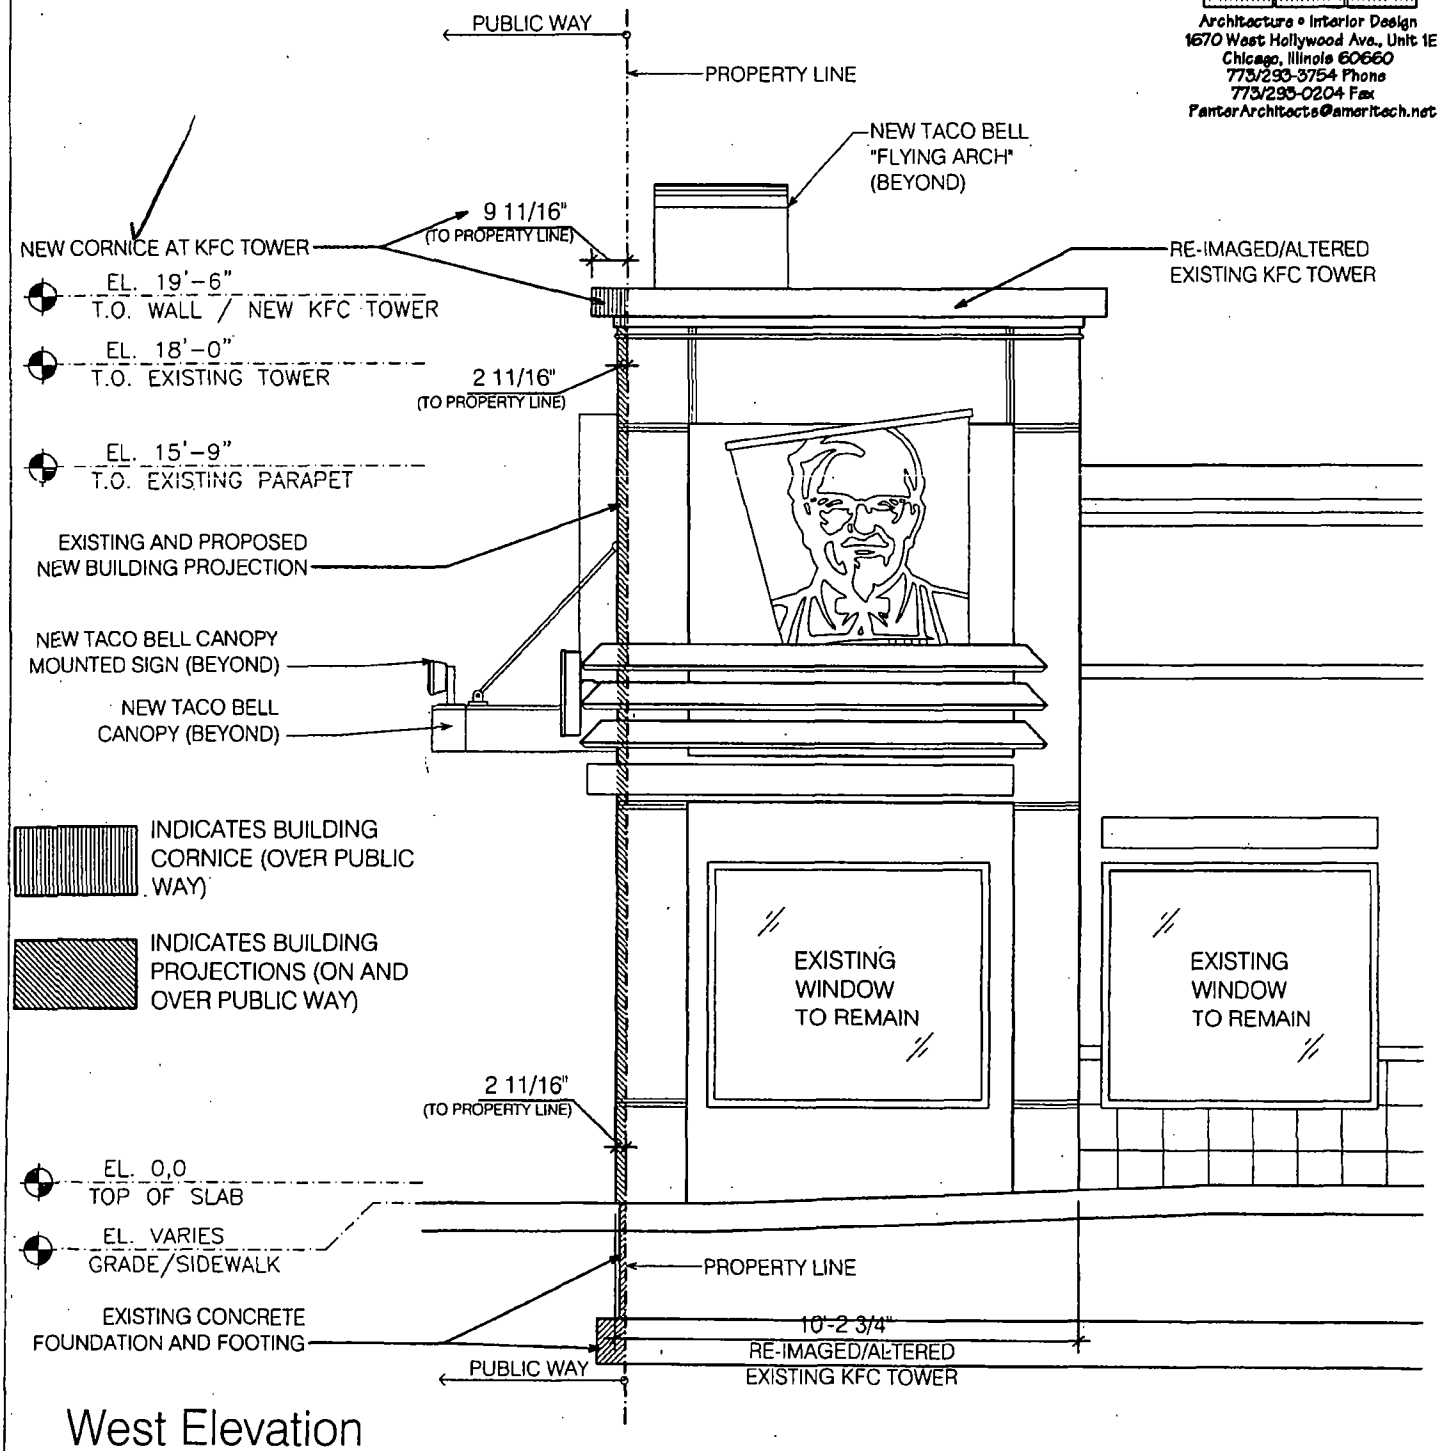

West Elevation

Scale: 1/4" = 1'-0"

INDICATES BUILDING FOUNDATIONS (UNDER PUBLIC WAY)

Public Way Use Permit - BUILDING PROJECTIONS, FOUNDATIONS AND CORNICE

ISSUED FOR PUBLIC WAY USE PERMIT: FEBRUARY 4, 2013

KFC
2807 W Irving Park Rd
Chicago, Illinois

Department of Business Affairs and Consumer Protection
Business Assistance Center- Public Way Use Unit
City Hall- 121 N. LaSalle Street Room 800 • Chicago, IL 60602
(312)-74-GOBIZ (312-744-6249) • (312) 744-1944 (TTY)
http://www.cityofchicago.org/bacp

04/10/2013

Alderman **Richard F. Mell**
Ward # **33**
City of Chicago
City Hall, Room **208**
121 North LaSalle Street
Chicago, Illinois 60602

Re: An ordinance to use and maintain a portion of the public right-of-way for **one (1) cornice(s)** for **KFC**, adjacent to the premises known as **2807 W. Irving Park Rd.**.

Dear Alderman **Richard F. Mell**:

The applicant referenced above has requested the use of the public right-of-way for a **cornice(s)**. An ordinance has been prepared by the Department of Business Affairs and Consumer Protection – Business Assistance Center - Public Way Use Unit for presentation to the City Council. Because this request was made for properties located in your ward, as approved by you as per the attached, I respectfully request that you introduce the attached ordinance at the next City Council meeting.

If you have any questions regarding this ordinance, please contact Anthony Bertuca at (312) 744-5506.

Department of Business Affairs and Consumer Protection

Office of the City Clerk

O2013-3023

Office of the City Clerk

City Council Document Tracking Sheet

Meeting Date:	4/10/2013
Sponsor(s):	Mell, Richard F. (33)
Type:	Ordinance
Title:	Grant(s) of privilege in public way for KFC - Privilege No. 1104651
Committee(s) Assignment:	Committee on Transportation and Public Way

ORDINANCE
KFC
Acct. No. 370752 - 2
Permit No. 1104651

Be It Ordained by the City Council of the City of Chicago:

SECTION 1. Permission and authority are hereby given and granted to KFC, upon the terms and subject to the conditions of this ordinance to maintain and use, as now constructed, one (1) Facade(s) on the public right-of-way adjacent to its premises known as 2807 W. Irving Park Rd..

Said Facade(s) at W. Irving Park Rd measure(s):

One (1) at ten point one seven (10.17) feet in length, and point zero eight (.08) feet in width for a total of point eight one (.81) square feet. Existing facade is approximately eighteen (18) feet in height.

The location of said privilege shall be as shown on prints kept on file with the Department of Business Affairs and Consumer Protection and the Office of the City Clerk.

Said privilege shall be constructed in accordance with plans and specifications approved by the Department of Planning and Development and Department of Transportation (Division of Project Development).

This grant of privilege in the public way shall be subject to the provisions of Section 10-28-015 and all other required provisions of the Municipal Code of Chicago.

The grantee shall pay to the City of Chicago as compensation for the privilege #1104651 herein granted the sum of four hundred ($400.00) per annum in advance.


A 25% penalty will be added for payments received after due date.

The permit holder agrees to hold the City of Chicago harmless for any damage, relocation or replacement costs associated with damage, relocation or removal of private property caused by the City performing work in the public way.

Authority herein given and granted for a period of five (5) years from and after Date of Passage.

Alderman _____

Richard F. Mell 33rd Ward

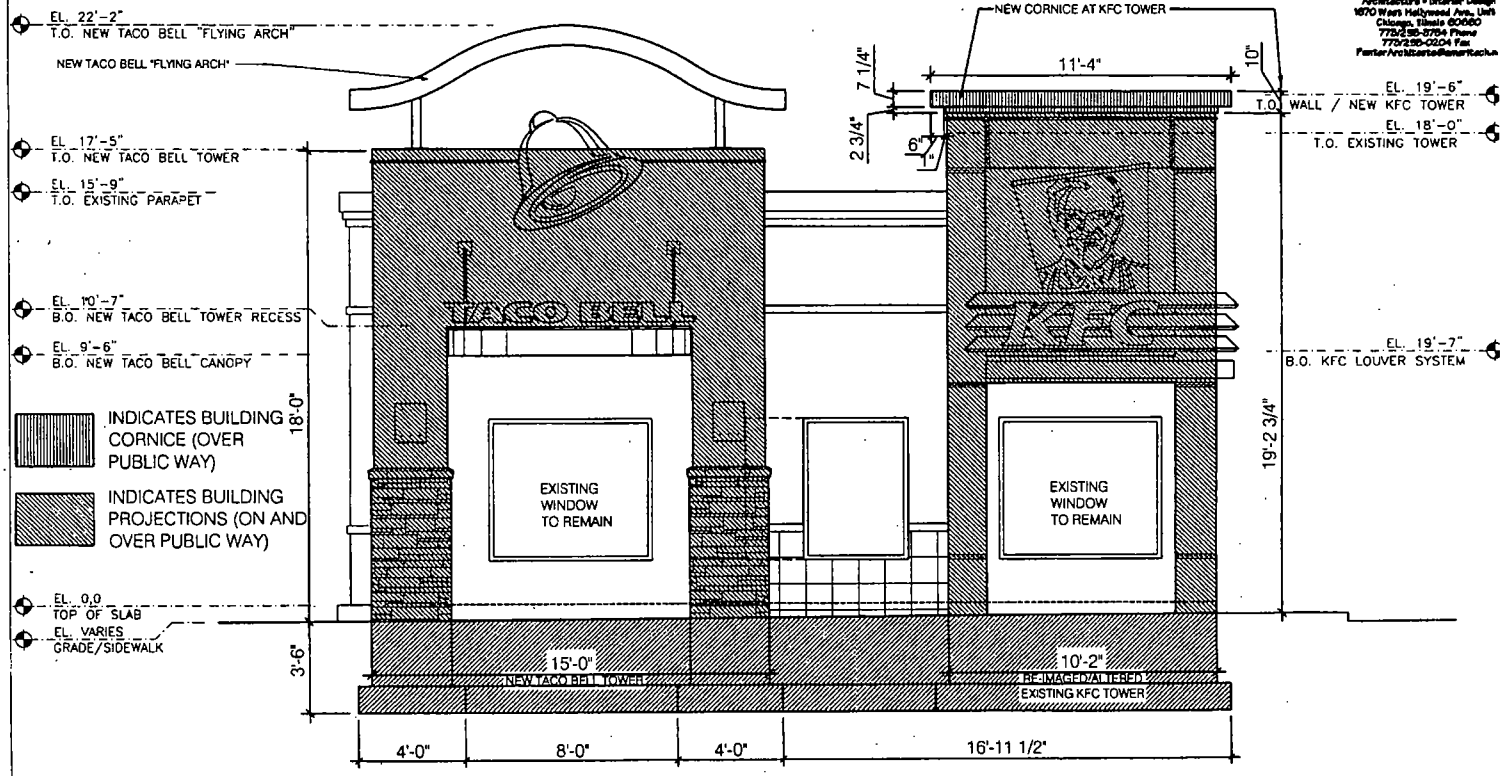

North / Front Elevation
Scale: 3/16" = 1'-0"

INDICATES BUILDING FOUNDATIONS (UNDER PUBLIC WAY)

Public Way Use Permit - BUILDING ~~Facade~~ PROJECTIONS, FOUNDATIONS AND CORNICE
ISSUED FOR PUBLIC WAY USE PERMIT: FEBRUARY 4, 2013

KFC
2807 W Irving Park Rd
Chicago, Illinois

Department of Business Affairs and Consumer Protection
Business Assistance Center- Public Way Use Unit
City Hall - 121 N. LaSalle Street Room 800 • Chicago, IL 60602
(312)-74-GOBIZ (312-744-6249) • (312) 744-1944 (TTY)
http://www.cityofchicago.org/bacp

04/10/2013

Alderman **Richard F. Mell**
Ward # **33**
City of Chicago
City Hall, Room **208**
121 North LaSalle Street
Chicago, Illinois 60602

Re: An ordinance to use and maintain a portion of the public right-of-way for **one (1) facade(s)** for **KFC**, adjacent to the premises known as **2807 W. Irving Park Rd.**.

Dear Alderman **Richard F. Mell**:

The applicant referenced above has requested the use of the public right-of-way for a **facade(s)**. An ordinance has been prepared by the Department of Business Affairs and Consumer Protection – Business Assistance Center - Public Way Use Unit for presentation to the City Council. Because this request was made for properties located in your ward, as approved by you as per the attached, I respectfully request that you introduce the attached ordinance at the next City Council meeting.

If you have any questions regarding this ordinance, please contact Anthony Bertuca at (312) 744-5506.

Department of Business Affairs and Consumer Protection

Office of the City Clerk

O2013-3028

Office of the City Clerk

City Council Document Tracking Sheet

Meeting Date:	4/10/2013
Sponsor(s):	Mell, Richard F. (33)
Type:	Ordinance
Title:	Grant(s) of privilege in public way for KFC - Privilege No. 1104645
Committee(s) Assignment:	Committee on Transportation and Public Way

ORDINANCE
KFC
Acct. No. 370752 - 2
Permit No. 1104645

Be It Ordained by the City Council of the City of Chicago:

SECTION 1. Permission and authority are hereby given and granted to KFC, upon the terms and subject to the conditions of this ordinance to construct, install, maintain and use two (2) Facade(s) on the public right-of-way adjacent to its premises known as 2807 W. Irving Park Rd..

Said Facade(s) at W. Irving Park Rd measure(s):

One (1) at ten point one seven (10.17) feet in length, and point two five (.25) feet in width for a total of two point five four (2.54) square feet. Said façade shall have a height of nineteen (19) feet three (3) inches.

One (1) at fourteen point seven five (14.75) feet in length, and point two nine (.29) feet in width for a total of four point two eight (4.28) square feet. Said façade shall have a height of eighteen (18) feet.

The location of said privilege shall be as shown on prints kept on file with the Department of Business Affairs and Consumer Protection and the Office of the City Clerk.

Said privilege shall be constructed in accordance with plans and specifications approved by the Department of Planning and Development and Department of Transportation (Division of Project Development).

This grant of privilege in the public way shall be subject to the provisions of Section 10-28-015 and all other required provisions of the Municipal Code of Chicago.

The grantee shall pay to the City of Chicago as compensation for the privilege #1104645 herein granted the sum of eight hundred ($800.00) per annum in advance.

A 25% penalty will be added for payments received after due date.


The permit holder agrees to hold the City of Chicago harmless for any damage, relocation or replacement costs associated with damage, relocation or removal of private property caused by the City performing work in the public way.

Authority herein given and granted for a period of five (5) years from and after Date of Passage.

Alderman _____

Richard F. Mell 33rd Ward

PANTER ASSOCIATES
Architecture • Interior Design
1670 West Hollywood Ave., Unit 1E
Chicago, Illinois 60660
773/293-3754 Phone
773/293-0204 Fax
PanterArchitects@ameritech.net

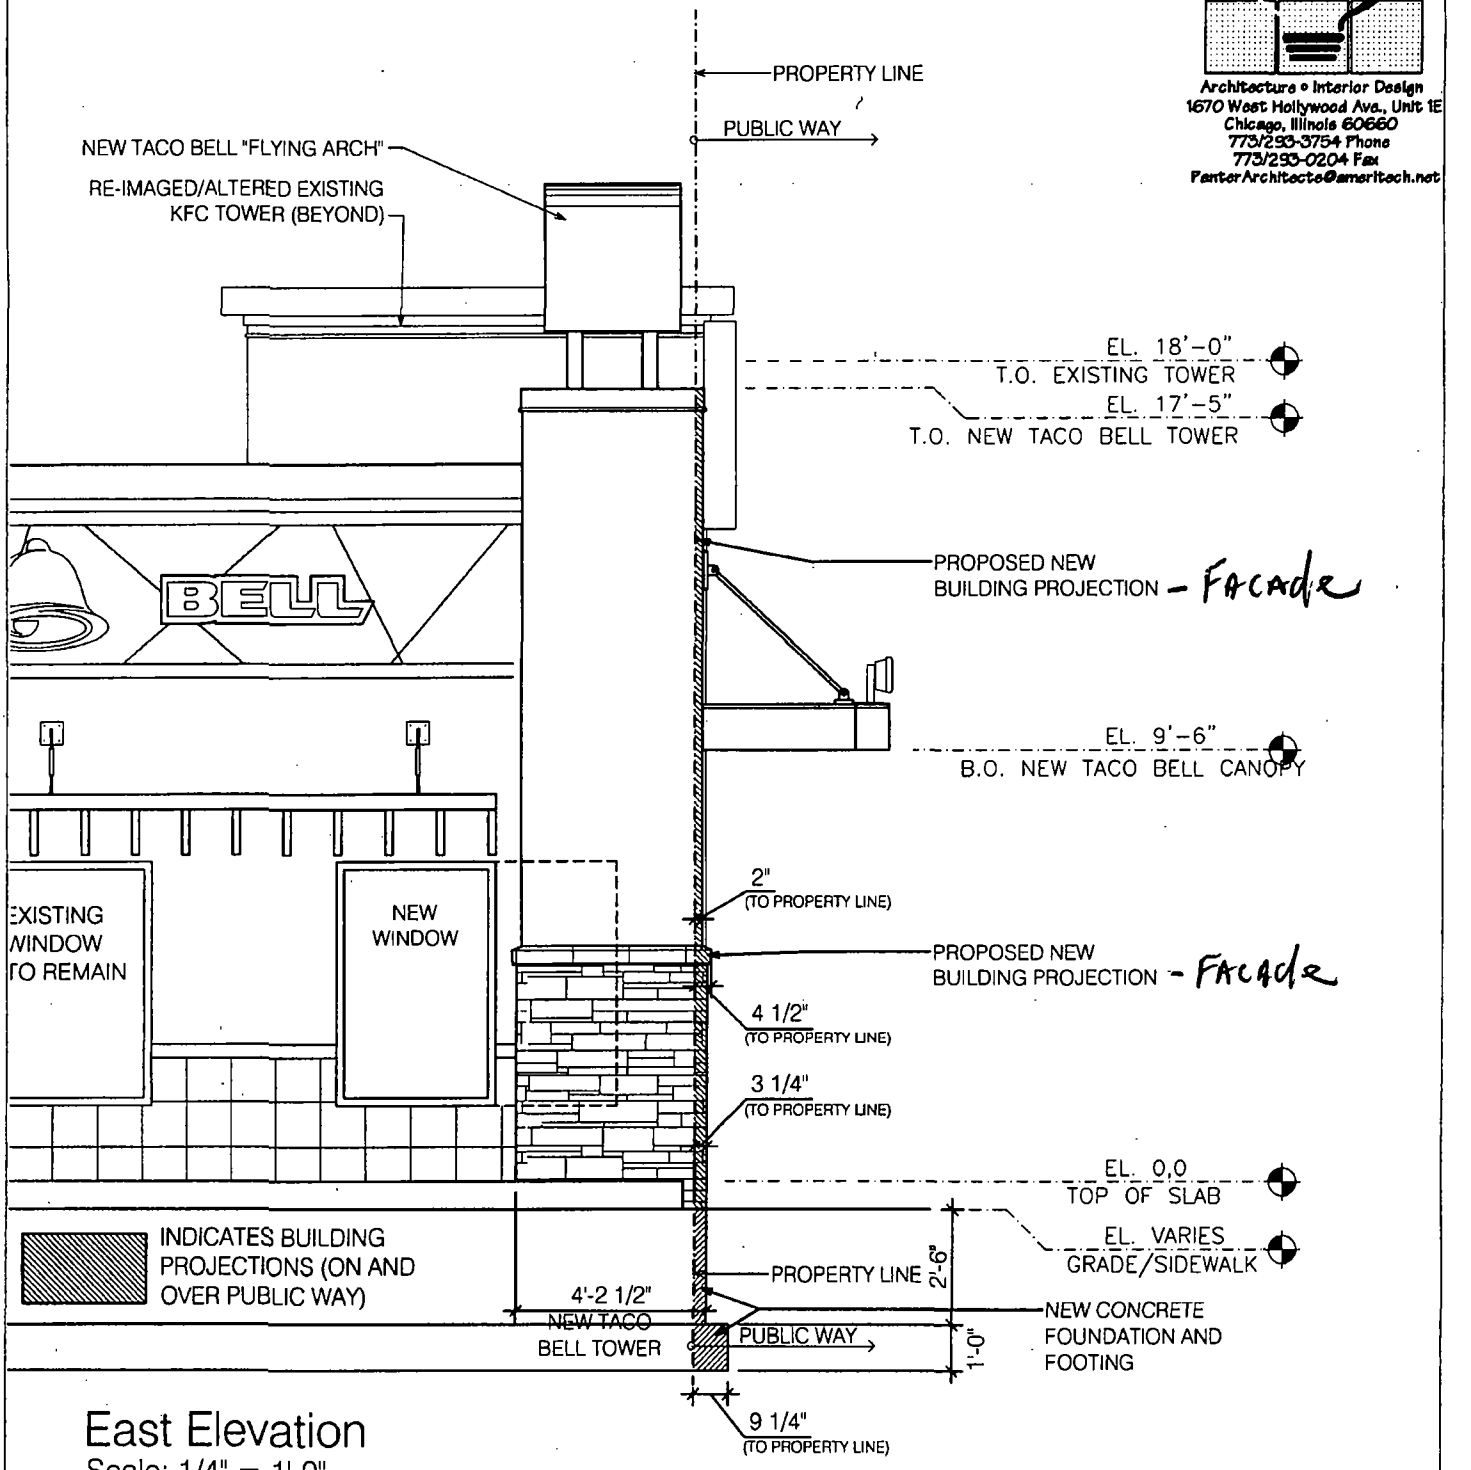

East Elevation

Scale: 1/4" = 1'-0"

INDICATES BUILDING FOUNDATIONS (UNDER PUBLIC WAY)

Public Way Use Permit - BUILDING PROJECTIONS, FOUNDATIONS AND CORNICE

ISSUED FOR PUBLIC WAY USE PERMIT: FEBRUARY 4, 2013

KFC
2807 W Irving Park Rd
Chicago, Illinois

Department of Business Affairs and Consumer Protection
Business Assistance Center- Public Way Use Unit
City Hall - 121 N. LaSalle Street Room 800 • Chicago, IL 60602
(312)-74-GOBIZ (312-744-6249) • (312) 744-1944 (TTY)
http://www.cityofchicago.org/bacp

04/10/2013

Alderman **Richard F. Mell**
Ward # **33**
City of Chicago
City Hall, Room **208**
121 North LaSalle Street
Chicago, Illinois 60602

Re: An ordinance to use and maintain a portion of the public right-of-way for **two (2) facade(s)** for **KFC**, adjacent to the premises known as **2807 W. Irving Park Rd.**.

Dear Alderman **Richard F. Mell**:

The applicant referenced above has requested the use of the public right-of-way for **facade(s)**. An ordinance has been prepared by the Department of Business Affairs and Consumer Protection – Business Assistance Center - Public Way Use Unit for presentation to the City Council. Because this request was made for properties located in your ward, as approved by you as per the attached, I respectfully request that you introduce the attached ordinance at the next City Council meeting.

If you have any questions regarding this ordinance, please contact Anthony Bertuca at (312) 744-5506.

Department of Business Affairs and Consumer Protection

Office of the City Clerk

O2013-3032

Office of the City Clerk

City Council Document Tracking Sheet

Meeting Date:	4/10/2013
Sponsor(s):	Mell, Richard F. (33)
Type:	Ordinance
Title:	Grant(s) of privilege in public way for KFC - Privilege No. 1104650
Committee(s) Assignment:	Committee on Transportation and Public Way

ORDINANCE
KFC
Acct. No. 370752 - 2
Permit No. 1104650

Be It Ordained by the City Council of the City of Chicago:

SECTION 1. Permission and authority are hereby given and granted to KFC, upon the terms and subject to the conditions of this ordinance to maintain and use, as now constructed, one (1) Foundation Support(s) under the public right-of-way adjacent to its premises known as 2807 W. Irving Park Rd..

Said Foundation Support(s) at W. Irving Park Rd measure(s):
One (1) at twenty-four point five (24.5) feet in length, and point two five (.25) feet in width for a total of six point one three (6.13) square feet.

The location of said privilege shall be as shown on prints kept on file with the Department of Business Affairs and Consumer Protection and the Office of the City Clerk.

Said privilege shall be constructed in accordance with plans and specifications approved by the Department of Planning and Development and Department of Transportation (Office of Underground Coordination).

This grant of privilege in the public way shall be subject to the provisions of Section 10-28-015 and all other required provisions of the Municipal Code of Chicago.

The grantee shall pay to the City of Chicago as compensation for the privilege #1104650 herein granted the sum of four hundred ($400.00) per annum in advance.


A 25% penalty will be added for payments received after due date.

The permit holder agrees to hold the City of Chicago harmless for any damage, relocation or replacement costs associated with damage, relocation or removal of private property caused by the City performing work in the public way.

Authority herein given and granted for a period of five (5) years from and after Date of Passage.

Alderman _____

Richard F. Mell 33rd Ward

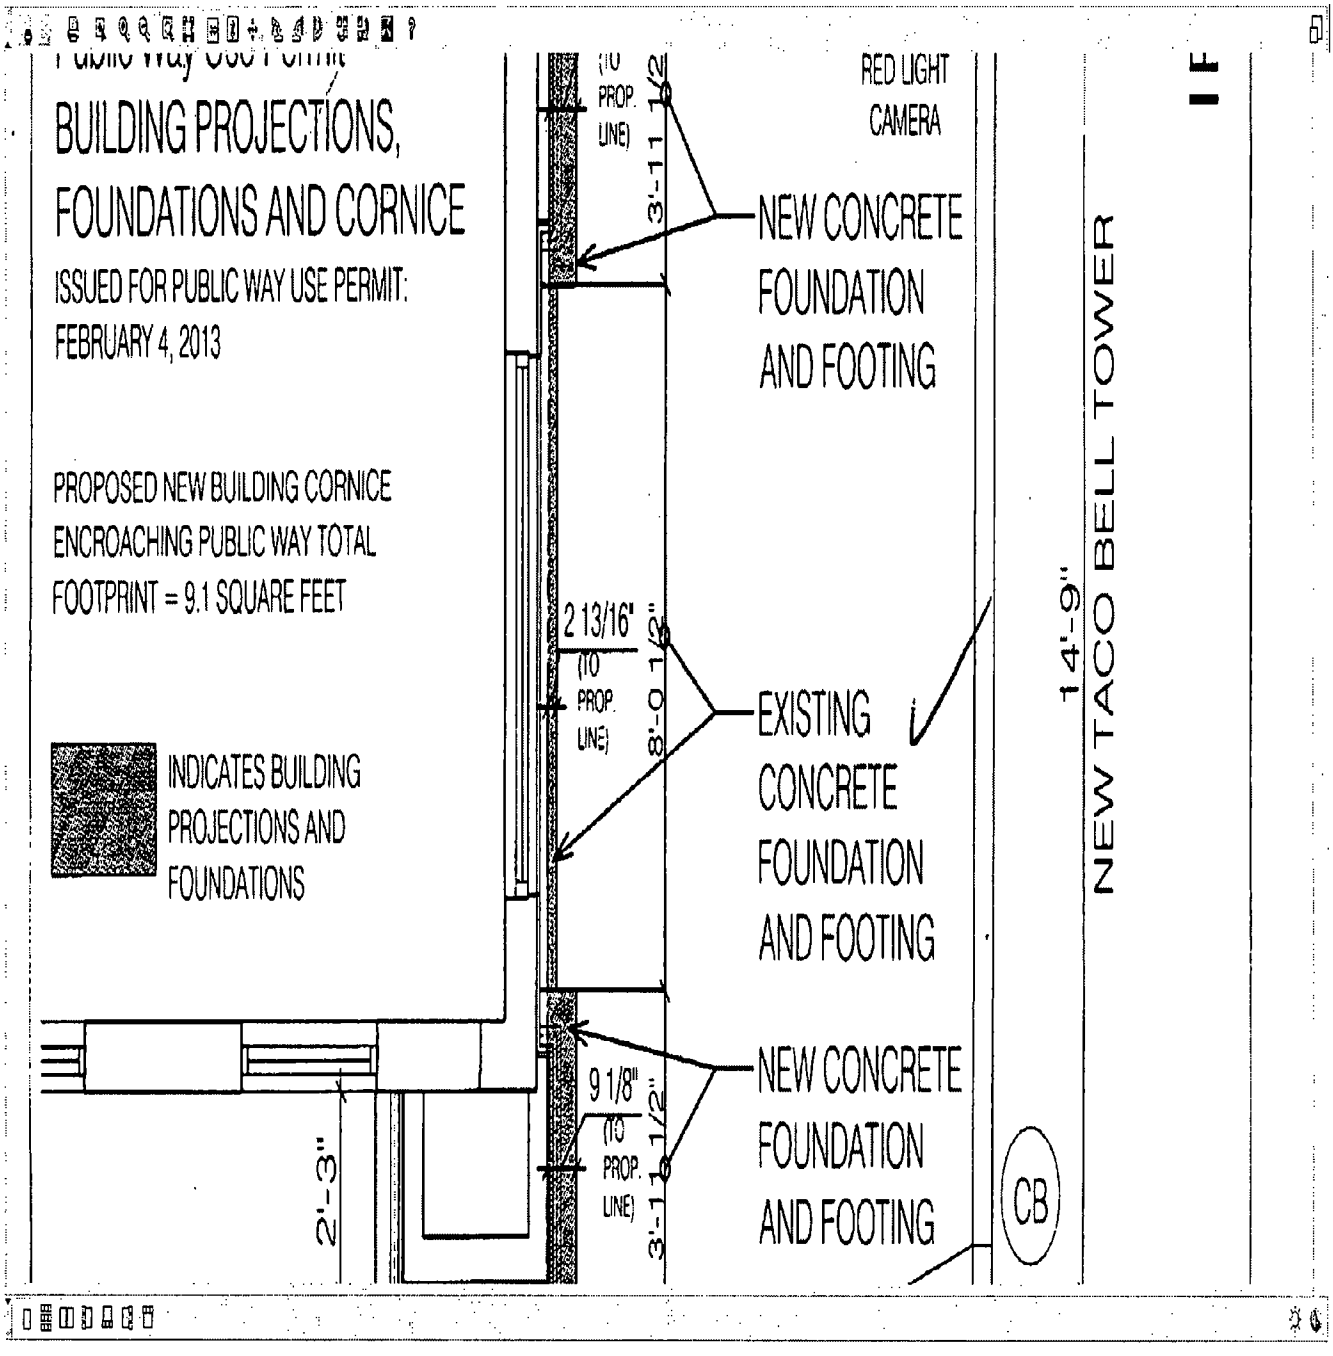
BUILDING PROJECTIONS, FOUNDATIONS AND CORNICE
ISSUED FOR PUBLIC WAY USE PERMIT: FEBRUARY 4, 2013
PROPOSED NEW BUILDING CORNICE ENCROACHING PUBLIC WAY TOTAL FOOTPRINT = 9.1 SQUARE FEET
INDICATES BUILDING PROJECTIONS AND FOUNDATIONS
RED LIGHT CAMERA
NEW CONCRETE FOUNDATION AND FOOTING
EXISTING CONCRETE FOUNDATION AND FOOTING
NEW CONCRETE FOUNDATION AND FOOTING
NEW TACO BELL TOWER
14'-9"
2 13/16" (TO PROP. LINE)
9 1/8" (TO PROP. LINE)
3'-11 1/2"
8'-0 1/2"
2'-3"
CB

Department of Business Affairs and Consumer Protection
Business Assistance Center- Public Way Use Unit
City Hall - 121 N. LaSalle Street Room 800 • Chicago. IL 60602
(312)-74-GOBIZ (312-744-6249) • (312) 744-1944 (TTY)
http://www.cityofchicago.org/bacp

04/10/2013

Alderman **Richard F. Mell**
Ward # **33**
City of Chicago
City Hall, Room **208**
121 North LaSalle Street
Chicago, Illinois 60602

Re: An ordinance to use and maintain a portion of the public right-of-way for **one (1) foundation support(s)** for **KFC**, adjacent to the premises known as **2807 W. Irving Park Rd.**.

Dear Alderman **Richard F. Mell**:

The applicant referenced above has requested the use of the public right-of-way for a **foundation support(s)**. An ordinance has been prepared by the Department of Business Affairs and Consumer Protection – Business Assistance Center - Public Way Use Unit for presentation to the City Council. Because this request was made for properties located in your ward, as approved by you as per the attached, I respectfully request that you introduce the attached ordinance at the next City Council meeting.

If you have any questions regarding this ordinance, please contact Anthony Bertuca at (312) 744-5506.

Department of Business Affairs and Consumer Protection

Office of the City Clerk

O2013-3035

Office of the City Clerk

City Council Document Tracking Sheet

Meeting Date:	4/10/2013
Sponsor(s):	Colón, Rey (35)
Type:	Ordinance
Title:	Grant(s) of privilege in public way for Azucar
Committee(s) Assignment:	Committee on Transportation and Public Way

ORDINANCE
AZUCAR
Acct. No. 350935 - 1
Permit No. 1092433

Be It Ordained by the City Council of the City of Chicago:

SECTION 1. Permission and authority are hereby given and granted to AZUCAR, upon the terms and subject to the conditions of this ordinance to maintain and use one (1) sign(s) projecting over the public right-of-way attached to its premises known as 3415 W. Belmont Ave..

Said sign structure(s) measures as follows; along W. Belmont:
One (1) at four (4) feet in length, six (6) feet in height and twelve (12) feet above grade level.

The location of said privilege shall be as shown on prints kept on file with the Department of Business Affairs and Consumer Protection and the Office of the City Clerk.

Said privilege shall be constructed in accordance with plans and specifications approved by the Department of Transportation (Division of Project Development) and Zoning Department - Signs.

This grant of privilege in the public way shall be subject to the provisions of Section 10-28-015 and all other required provisions of the Municipal Code of Chicago.


The grantee shall pay to the City of Chicago as compensation for the privilege #1092433 herein granted the sum of one hundred ($100.00) per annum **to commence (1) one year after passage**.


A 25% penalty will be added for payments received after due date.

The permit holder agrees to hold the City of Chicago harmless for any damage, relocation or replacement costs associated with damage, relocation or removal of private property caused by the City performing work in the public way.

Authority herein given and granted for a period of five (5) years from and after Date of Passage.

Alderman
Reynaldo Colon 35th Ward

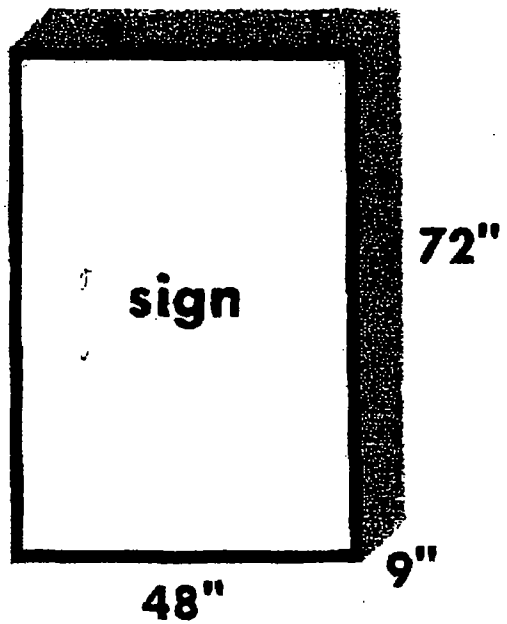
sign
72"
9"
48"

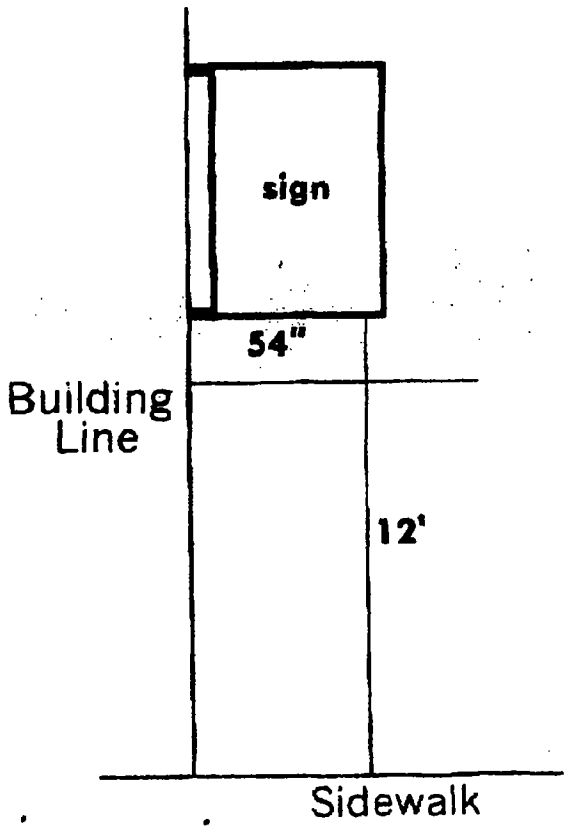
sign
54"
Building
Line
12'
Sidewalk

Department of Business Affairs and Consumer Protection
Business Assistance Center - Public Way Use Unit
City Hall - 121 N. LaSalle Street, Room 800 • Chicago, IL 60602
(312)-74-GOBIZ (312-744-6249) • (312) 744-1944 (TTY)
http://www.cityofchicago.org/bacp

04/10/2013

Alderman **Reynaldo Colon**
Ward # **35**
City of Chicago
City Hall, Room **203**
121 North LaSalle Street
Chicago, Illinois 60602

Re: An ordinance to use and maintain a portion of the public right-of-way for **one (1) sign(s)** for **AZUCAR**, adjacent to the premises known as **3415 W. Belmont Ave.**.

Dear Alderman **Reynaldo Colon**:

The applicant referenced above has requested the use of the public right-of-way for a **sign(s)**. An ordinance has been prepared by the Department of Business Affairs and Consumer Protection – Business Assistance Center - Public Way Use Unit for presentation to the City Council. Because this request was made for properties located in your ward, as approved by you as per the attached, I respectfully request that you introduce the attached ordinance at the next City Council meeting.

If you have any questions regarding this ordinance, please contact Anthony Bertuca at (312) 744-5506.

Department of Business Affairs and Consumer Protection

Office of the City Clerk

O2013-3037

Office of the City Clerk

City Council Document Tracking Sheet

Meeting Date:	4/10/2013
Sponsor(s):	Colón, Rey (35)
Type:	Ordinance
Title:	Grant(s) of privilege in public way for Carniceria La Mejor Produce Inc.
Committee(s) Assignment:	Committee on Transportation and Public Way

ORDINANCE
CARNICERIA LA MEJOR PRODUCE, INC.
Acct. No. 313836 - 1
Permit No. 1105438

Be It Ordained by the City Council of the City of Chicago:

SECTION 1. Permission and authority are hereby given and granted to CARNICERIA LA MEJOR PRODUCE, INC., upon the terms and subject to the conditions of this ordinance to maintain and use one (1) sign(s) projecting over the public right-of-way attached to its premises known as 2915 N. Milwaukee Ave..

Said sign structure(s) measures as follows; along N. Milwaukee Avenue:
One (1) at eight point five (8.5) feet in length, thirteen point three three (13.33) feet in height and ten point eight three (10.83) feet above grade level.

The location of said privilege shall be as shown on prints kept on file with the Department of Business Affairs and Consumer Protection and the Office of the City Clerk.

Said privilege shall be constructed in accordance with plans and specifications approved by the Department of Transportation (Division of Project Development) and Zoning Department - Signs.

This grant of privilege in the public way shall be subject to the provisions of Section 10-28-015 and all other required provisions of the Municipal Code of Chicago.

The grantee shall pay to the City of Chicago as compensation for the privilege #1105438 herein granted the sum of three hundred ($300.00) per annum in advance.

A 25% penalty will be added for payments received after due date.

The permit holder agrees to hold the City of Chicago harmless for any damage, relocation or replacement costs associated with damage, relocation or removal of private property caused by the City performing work in the public way.


Authority herein given and granted for a period of five (5) years from and after 02/06/2013.

Alderman

Reynaldo Colon 35th Ward

(Page 2 of 3)

2915 N Milwaukee

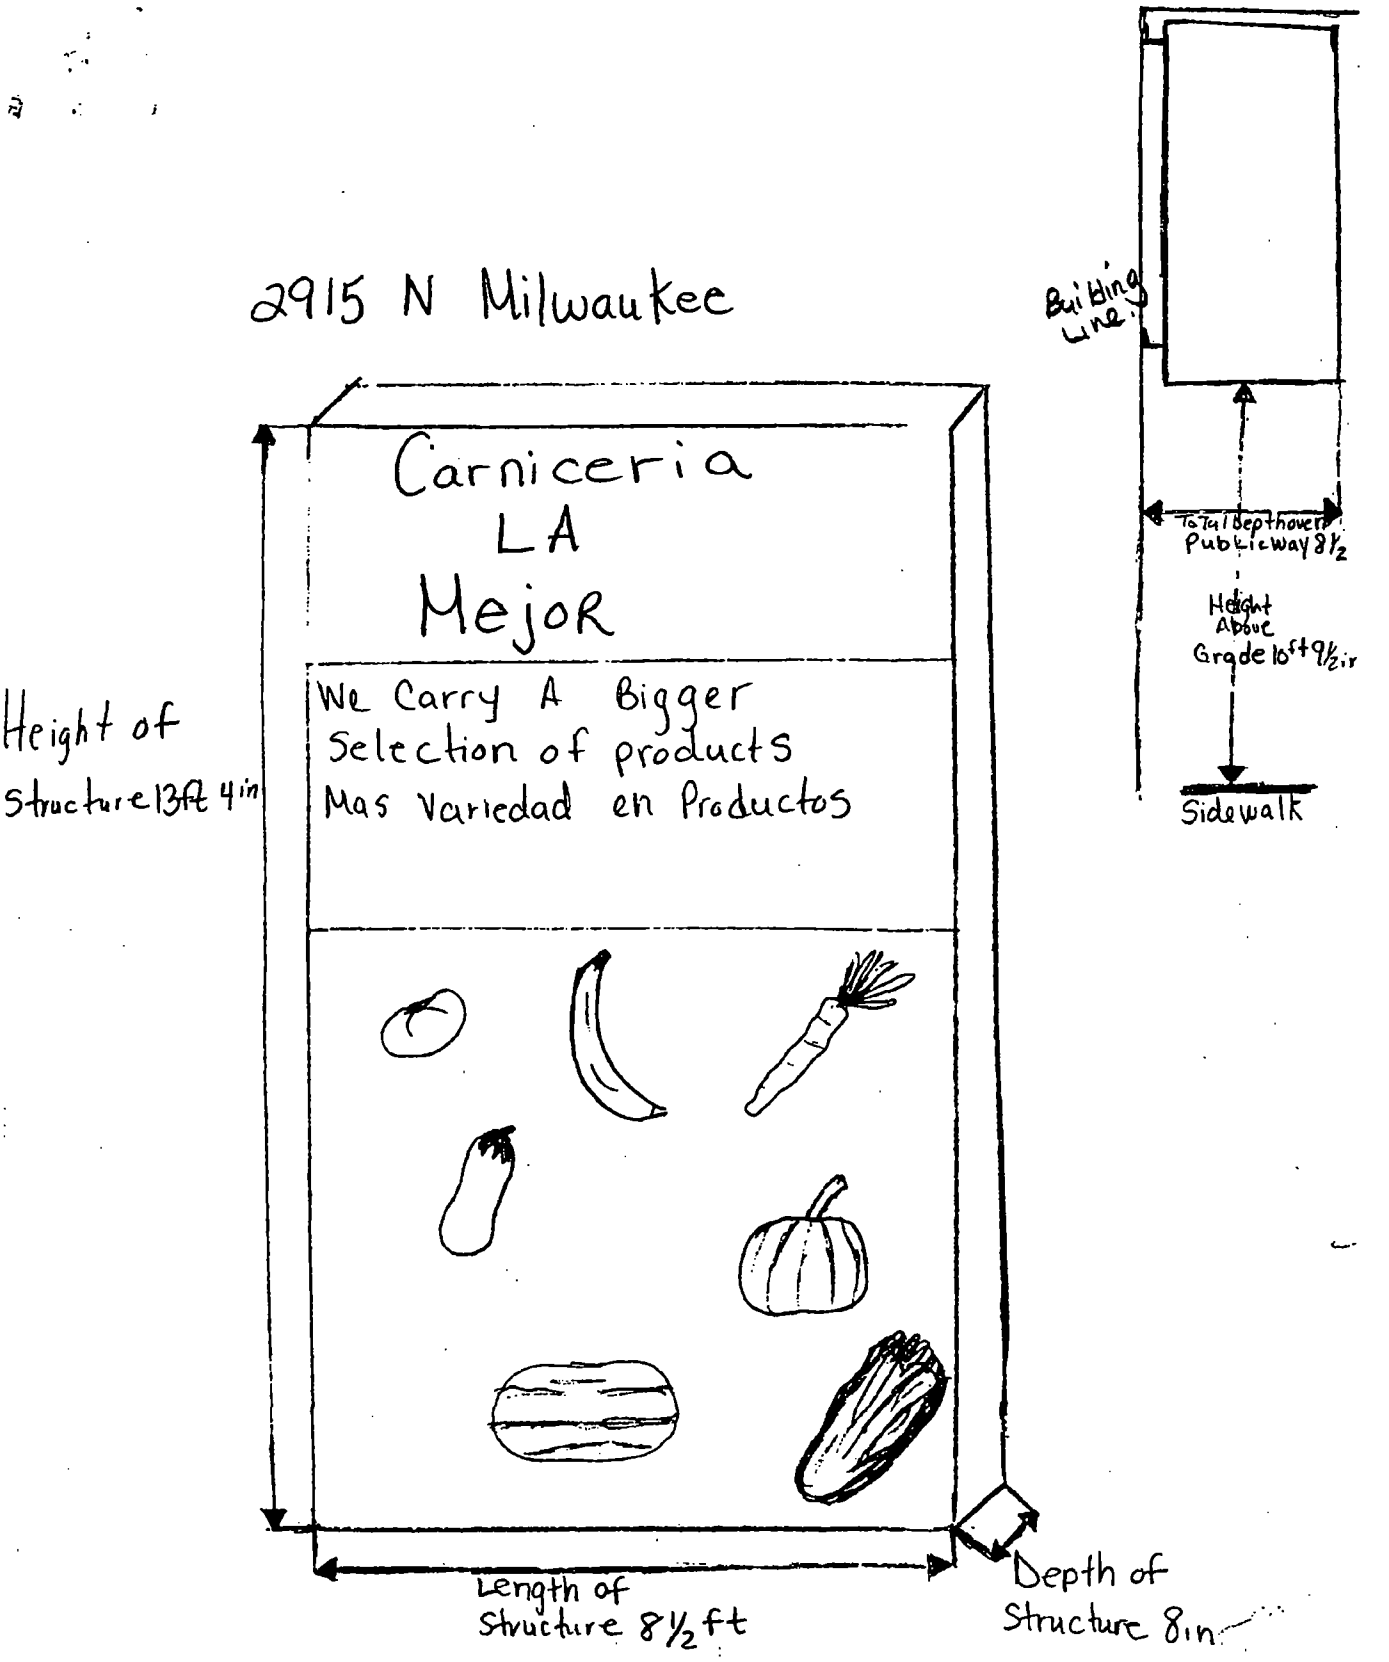

Department of Business Affairs and Consumer Protection
Business Assistance Center - Public Way Use Unit
City Hall - 121 N. LaSalle Street, Room 800 • Chicago, IL 60602
(312)-74-GOBIZ (312-744-6249) • (312) 744-1944 (TTY)
http://www.cityofchicago.org/bacp

04/10/2013

Alderman **Reynaldo Colon**
Ward # **35**
City of Chicago
City Hall, Room **203**
121 North LaSalle Street
Chicago, Illinois 60602

Re: An ordinance to use and maintain a portion of the public right-of-way for **one (1) sign(s)** for **CARNICERIA LA MEJOR PRODUCE, INC.**, adjacent to the premises known as **2915 N. Milwaukee Ave.**.

Dear Alderman **Reynaldo Colon**:

The applicant referenced above has requested the use of the public right-of-way for a **sign(s)**. An ordinance has been prepared by the Department of Business Affairs and Consumer Protection – Business Assistance Center - Public Way Use Unit for presentation to the City Council. Because this request was made for properties located in your ward, as approved by you as per the attached, I respectfully request that you introduce the attached ordinance at the next City Council meeting.

If you have any questions regarding this ordinance, please contact Anthony Bertuca at (312) 744-5506.

Department of Business Affairs and Consumer Protection

Office of the City Clerk

O2013-3041

Office of the City Clerk

City Council Document Tracking Sheet

Meeting Date:	4/10/2013
Sponsor(s):	Colón, Rey (35)
Type:	Ordinance
Title:	Grant(s) of privilege in public way for Albany Food & Liquors
Committee(s) Assignment:	Committee on Transportation and Public Way

ORDINANCE
ALBANY FOOD & LIQUORS
Acct. No. 16037 - 1
Permit No. 1105479

Be It Ordained by the City Council of the City of Chicago:

SECTION 1. Permission and authority are hereby given and granted to ALBANY FOOD & LIQUORS, upon the terms and subject to the conditions of this ordinance to maintain and use one (1) sign(s) projecting over the public right-of-way attached to its premises known as 3048 W. Fullerton Ave..

Said sign structure(s) measures as follows; along WEST FULLERTON:
One (1) at four (4) feet in length, five (5) feet in height and ten point four one (10.41) feet above grade level.

The location of said privilege shall be as shown on prints kept on file with the Department of Business Affairs and Consumer Protection and the Office of the City Clerk.

Said privilege shall be constructed in accordance with plans and specifications approved by the Department of Transportation (Division of Project Development) and Zoning Department - Signs.

This grant of privilege in the public way shall be subject to the provisions of Section 10-28-015 and all other required provisions of the Municipal Code of Chicago.

The grantee shall pay to the City of Chicago as compensation for the privilege #1105479 herein granted the sum of one hundred ($100.00) per annum in advance.

A 25% penalty will be added for payments received after due date.

The permit holder agrees to hold the City of Chicago harmless for any damage, relocation or replacement costs associated with damage, relocation or removal of private property caused by the City performing work in the public way.

Authority herein given and granted for a period of five (5) years from and after 02/06/2013.

Alderman _____
Reynaldo Colon 35th Ward


ALBANY
FOOD
& LIQUOR
COLD BEER
ONE
WAY
ALBANY FOOD
GROCERY, SNACKS, CIGARRETTES

Department of Business Affairs and Consumer Protection
Business Assistance Center - Public Way Use Unit
City Hall - 121 N. LaSalle Street, Room 800 • Chicago, IL 60602
(312)-74-GOBIZ (312-744-6249) • (312) 744-1944 (TTY)
http://www.cityofchicago.org/bacp

04/10/2013

Alderman **Reynaldo Colon**
Ward # **35**
City of Chicago
City Hall, Room **203**
121 North LaSalle Street
Chicago, Illinois 60602

Re: An ordinance to use and maintain a portion of the public right-of-way for **one (1) sign(s)** for **ALBANY FOOD & LIQUORS**, adjacent to the premises known as **3048 W. Fullerton Ave.**.

Dear Alderman **Reynaldo Colon**:

The applicant referenced above has requested the use of the public right-of-way for a **sign(s)**. An ordinance has been prepared by the Department of Business Affairs and Consumer Protection – Business Assistance Center - Public Way Use Unit for presentation to the City Council. Because this request was made for properties located in your ward, as approved by you as per the attached, I respectfully request that you introduce the attached ordinance at the next City Council meeting.

If you have any questions regarding this ordinance, please contact Anthony Bertuca at (312) 744-5506.

Department of Business Affairs and Consumer Protection

Office of the City Clerk

O2013-3044

Office of the City Clerk

City Council Document Tracking Sheet

Meeting Date:	4/10/2013
Sponsor(s):	Sposato, Nicholas (36)
Type:	Ordinance
Title:	Grant(s) of privilege in public way for North Oak Joint Venture
Committee(s) Assignment:	Committee on Transportation and Public Way

ORDINANCE
NO OAK JOINT VENTURE
Acct. No. 379160 - 1
Permit No. 1104973

Be It Ordained by the City Council of the City of Chicago:

SECTION 1. Permission and authority are hereby given and granted to NO OAK JOINT VENTURE, upon the terms and subject to the conditions of this ordinance to maintain and use one (1) sign(s) projecting over the public right-of-way attached to its premises known as 6800-6818 W. North Ave..

Said sign structure(s) measures as follows; along W. North Avenue:
One (1) at six (6) feet in length, nine (9) feet in height and ten (10) feet above grade level.

The location of said privilege shall be as shown on prints kept on file with the Department of Business Affairs and Consumer Protection and the Office of the City Clerk.

Said privilege shall be constructed in accordance with plans and specifications approved by the Department of Transportation (Division of Project Development) and Zoning Department - Signs.

This grant of privilege in the public way shall be subject to the provisions of Section 10-28-015 and all other required provisions of the Municipal Code of Chicago.

The grantee shall pay to the City of Chicago as compensation for the privilege #1104973 herein granted the sum of three hundred ($300.00) per annum in advance.

A 25% penalty will be added for payments received after due date.


The permit holder agrees to hold the City of Chicago harmless for any damage, relocation or replacement costs associated with damage, relocation or removal of private property caused by the City performing work in the public way.


Authority herein given and granted for a period of five (5) years from and after Date of Passage.

Alderman Nicholas Sposato

Nicholas Sposato 36th Ward

North Oak Joint Venture - 6800-6818 W. North Ave, Chicago, IL 60707

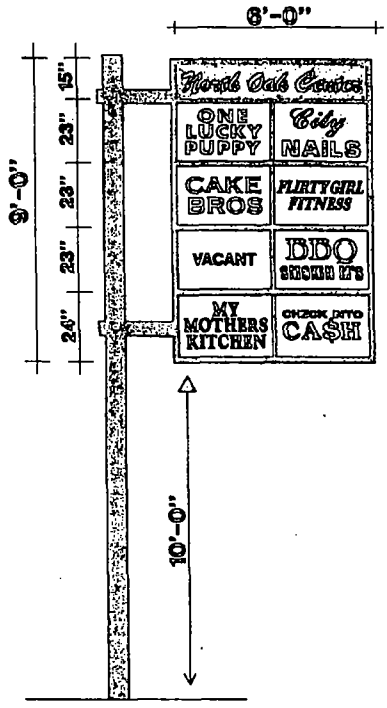

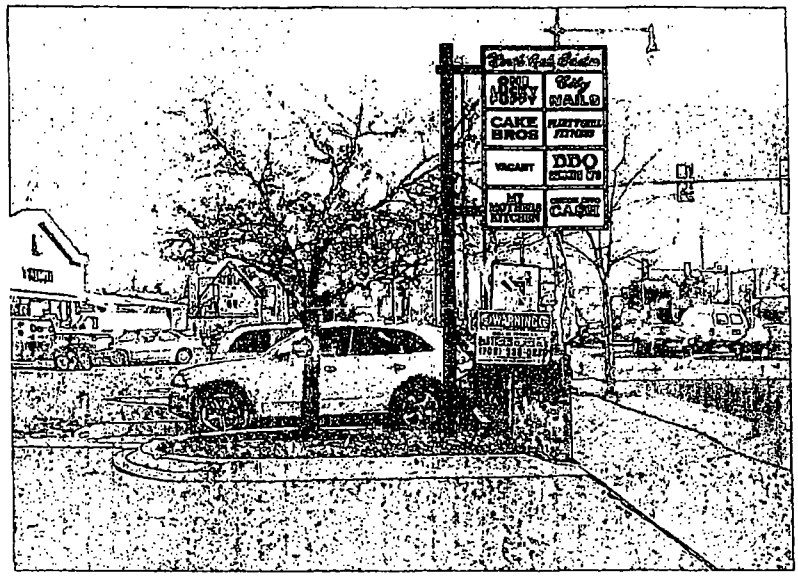

9'x6' FLAG MOUNT POLE SIGN

BEST NEON SIGN CO.	
SCALE 1/4"=1'0" SK NO. NOAKCEN	
CUSTOMER NORTH OAK CENTER	
JOB ADDRESS 6800 W. NORTH AVE.	
CITY CHICAGO	STATE IL.
ARTIST tc	DATE 1/29/13
SALES APPROVED	DATE
CUSTOMER APPROVAL:	

PLEASE By signing the approval box on this sketch, I understand that I am accepting all aspects of this drawing. This includes artwork, specifications, dimensions, spelling and any other representations herein. I also understand that color reproductions on this sketch are approximate, and may not match manufactured product exactly.

Department of Business Affairs and Consumer Protection
Business Assistance Center - Public Way Use Unit
City Hall - 121 N. LaSalle Street, Room 800 • Chicago, IL 60602
(312)-74-GOBIZ (312-744-6249) • (312) 744-1944 (TTY)
http://www.cityofchicago.org/bacp

04/10/2013

Alderman **Nicholas Sposato**
Ward # **36**
City of Chicago
City Hall, Room **304**
121 North LaSalle Street
Chicago, Illinois 60602

Re: An ordinance to use and maintain a portion of the public right-of-way for **one (1) sign(s)** for **NO OAK JOINT VENTURE**, adjacent to the premises known as **6800-6818 W. North Ave.**.

Dear Alderman **Nicholas Sposato**:

The applicant referenced above has requested the use of the public right-of-way for a **sign(s)**. An ordinance has been prepared by the Department of Business Affairs and Consumer Protection – Business Assistance Center - Public Way Use Unit for presentation to the City Council. Because this request was made for properties located in your ward, as approved by you as per the attached, I respectfully request that you introduce the attached ordinance at the next City Council meeting.

If you have any questions regarding this ordinance, please contact Anthony Bertuca at (312) 744-5506.

Department of Business Affairs and Consumer Protection

Office of the City Clerk

O2013-3047

Office of the City Clerk

City Council Document Tracking Sheet

Meeting Date:	4/10/2013
Sponsor(s):	Sposato, Nicholas (36)
Type:	Ordinance
Title:	Grant(s) of privilege in public way for Tots Land
Committee(s) Assignment:	Committee on Transportation and Public Way

ORDINANCE
TOTS LAND
Acct. No. 345318 - 2
Permit No. 1103955

Be It Ordained by the City Council of the City of Chicago:

SECTION 1. Permission and authority are hereby given and granted to TOTS LAND, upon the terms and subject to the conditions of this ordinance to maintain and use one (1) sign(s) projecting over the public right-of-way attached to its premises known as 2639 N. Harlem Ave..

Said sign structure(s) measures as follows; along N HARLEM AVE:
One (1) at twenty (20) feet in length, three (3) feet in height and ten point five eight (10.58) feet above grade level.

The location of said privilege shall be as shown on prints kept on file with the Department of Business Affairs and Consumer Protection and the Office of the City Clerk.

Said privilege shall be constructed in accordance with plans and specifications approved by the Department of Transportation (Division of Project Development) and Zoning Department - Signs.

This grant of privilege in the public way shall be subject to the provisions of Section 10-28-015 and all other required provisions of the Municipal Code of Chicago.

The grantee shall pay to the City of Chicago as compensation for the privilege #1103955 herein granted the sum of three hundred ($300.00) per annum in advance.

A 25% penalty will be added for payments received after due date.

The permit holder agrees to hold the City of Chicago harmless for any damage, relocation or replacement costs associated with damage, relocation or removal of private property caused by the City performing work in the public way.


Authority herein given and granted for a period of five (5) years from and after Date of Passage.

Alderman _____


Nicholas Sposato 36th Ward

APPLICATION TO USE THE PUBLIC RIGHT OF WAY


2639 N HARLEM AVE

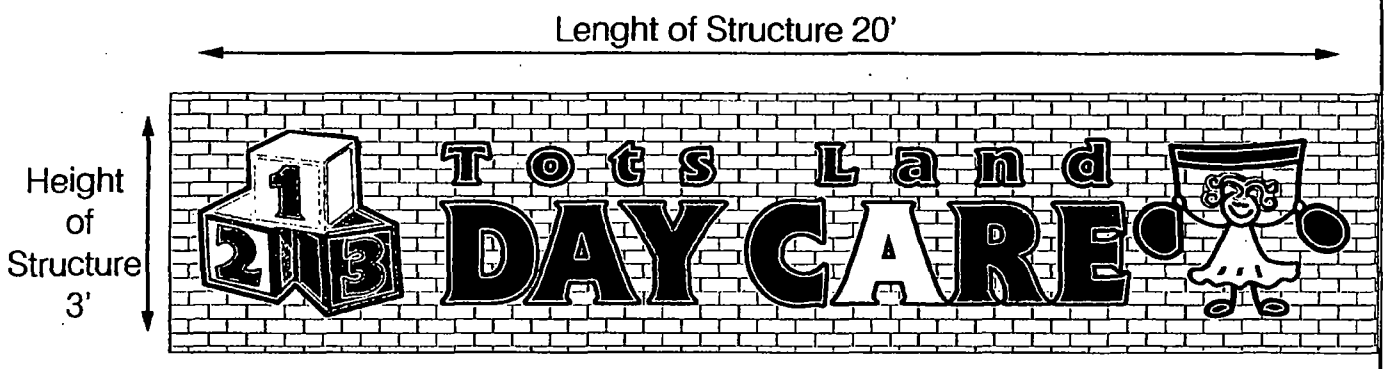

Total Depth over Public Way 1/2"

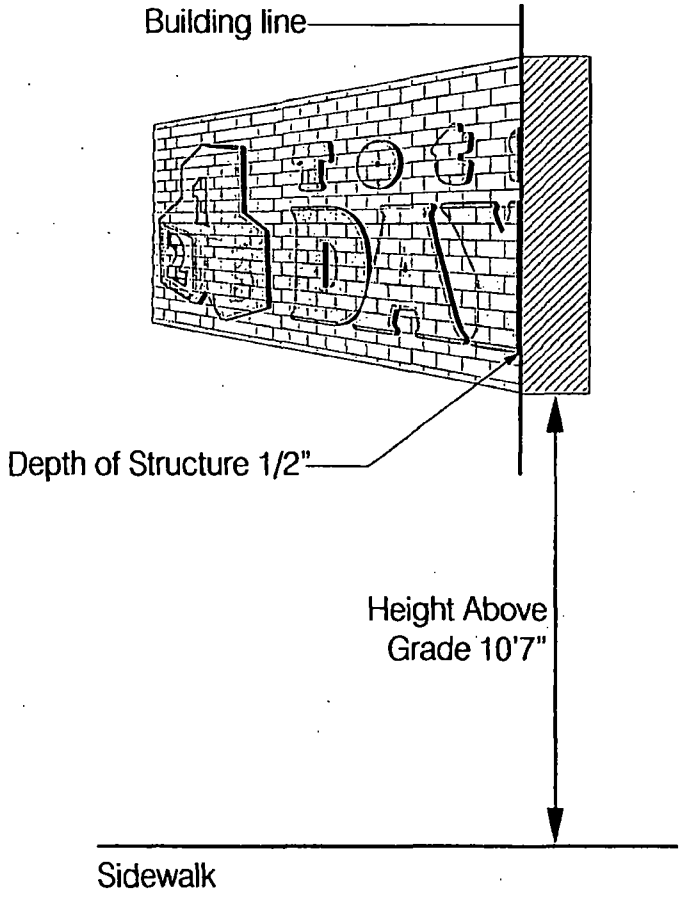

Sign Structure by Layers

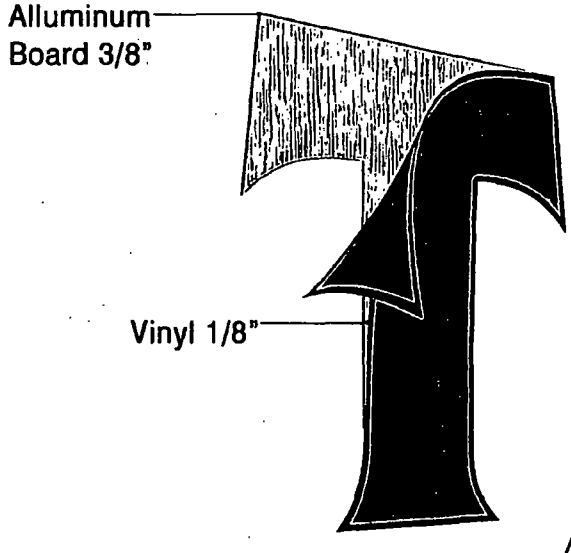

Department of Business Affairs and Consumer Protection
Business Assistance Center - Public Way Use Unit
City Hall - 121 N. LaSalle Street, Room 800 • Chicago, IL 60602
(312)-74-GOBIZ (312-744-6249) • (312) 744-1944 (TTY)
http://www.cityofchicago.org/bacp

04/10/2013

Alderman **Nicholas Sposato**
Ward # **36**
City of Chicago
City Hall, Room **304**
121 North LaSalle Street
Chicago, Illinois 60602

Re: An ordinance to use and maintain a portion of the public right-of-way for **one (1) sign(s)** for **TOTS LAND**, adjacent to the premises known as **2639 N. Harlem Ave.**.

Dear Alderman **Nicholas Sposato**:

The applicant referenced above has requested the use of the public right-of-way for a **sign(s)**. An ordinance has been prepared by the Department of Business Affairs and Consumer Protection – Business Assistance Center - Public Way Use Unit for presentation to the City Council. Because this request was made for properties located in your ward, as approved by you as per the attached, I respectfully request that you introduce the attached ordinance at the next City Council meeting.

If you have any questions regarding this ordinance, please contact Anthony Bertuca at (312) 744-5506.

Department of Business Affairs and Consumer Protection

Office of the City Clerk

O2013-3049

Office of the City Clerk

City Council Document Tracking Sheet

Meeting Date:	4/10/2013
Sponsor(s):	Mitts, Emma (37)
Type:	Ordinance
Title:	Grant(s) of privilege in public way for Villa Joint the Movement
Committee(s) Assignment:	Committee on Transportation and Public Way

ORDINANCE
VILLA JOIN THE MOVEMENT
Acct. No. 373644 - 10
Permit No. 1104500

Be It Ordained by the City Council of the City of Chicago:

SECTION 1. Permission and authority are hereby given and granted to VILLA JOIN THE MOVEMENT, upon the terms and subject to the conditions of this ordinance to maintain and use two (2) sign(s) projecting over the public right-of-way attached to its premises known as 345 N. Central Ave..

Said sign structure(s) measures as follows; along N CENTRAL AVE:
Two (2) at thirty-seven point five eight (37.58) feet in length, three (3) feet in height and fourteen (14) feet above grade level.

The location of said privilege shall be as shown on prints kept on file with the Department of Business Affairs and Consumer Protection and the Office of the City Clerk.

Said privilege shall be constructed in accordance with plans and specifications approved by the Department of Transportation (Division of Project Development) and Zoning Department - Signs.

This grant of privilege in the public way shall be subject to the provisions of Section 10-28-015 and all other required provisions of the Municipal Code of Chicago.

The grantee shall pay to the City of Chicago as compensation for the privilege #1104500 herein granted the sum of six hundred ($600.00) per annum in advance.


A 25% penalty will be added for payments received after due date.

The permit holder agrees to hold the City of Chicago harmless for any damage, relocation or replacement costs associated with damage, relocation or removal of private property caused by the City performing work in the public way.

Authority herein given and granted for a period of five (5) years from and after Date of Passage.


Alderman _____ 37th

~~Jason Ervin 28th Ward~~

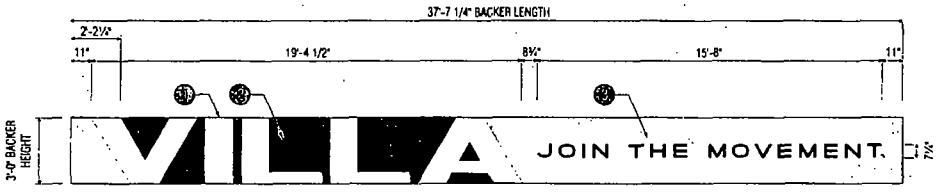

CHANNEL LETTERS WITH BACKER PANEL- 2 REQUIRED

Square Footage: 188.0 sq. ft.
Scale: 1/4"=1'-0"

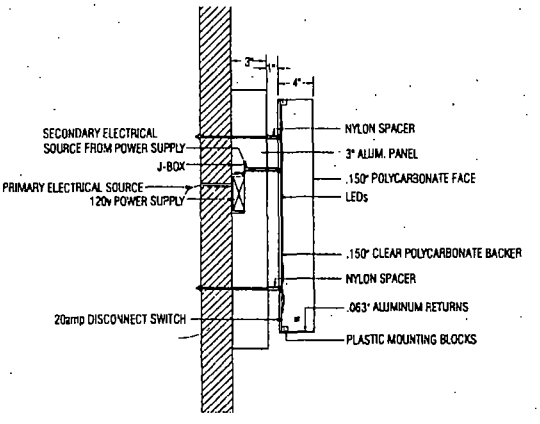

SIDE VIEW

NOTE:

A. "VILLA" HAS WHITE LEDs
B. "JOIN THE MOVEMENT" HAS RED LED
C. PANEL IS TO BE .090" THK ALUMINUM
D. ELECTRICAL LOCATION TOWARD TOP OF BACK OF SIGN

COLOR SCHEDULE

1. CABINET, LETTER RETURNS, RETAINER : PAINT SEMI GLOSS WHITE
2. BEHIND VILLA, "JOIN... MOVEMENT": RED VINYL ORACAL #8500-017
3. TELE GRAY VINYL ORACAL #8500-30-076

Signage is (2) 120V Ballast/Power Supply (2.4 amps)

BLAIR COMPANIES
SIGNS · FIXTURES · LOGISTICS

address: 5107 Kissell Avenue
Altoona PA 16601
telephone: 814.949.8287
fax: 814.949.8293
web: blaircompanies.com

project information

client: SNEAKER VILLA
address: 345 N Central Avenue
Chicago, IL 60644

store #:
m number: 28975
date: 10.02.12
rendered: RJP
file name: SNV_28975_12

revisions

a. 10.08.12,FD: Delete white top and bottom.
b.
c.
d.
e.

These drawings are not for construction. The information contained herein is intended to express design intent only.

This original design is the sole property of the Blair Companies. It cannot be reproduced, copied or exhibited, in whole or part, without first obtaining written consent from the Blair Companies.

UL nec 2008

Department of Business Affairs and Consumer Protection
Business Assistance Center - Public Way Use Unit
City Hall - 121 N. LaSalle Street, Room 800 • Chicago, IL 60602
(312)-74-GOBIZ (312-744-6249) • (312) 744-1944 (TTY)
http://www.cityofchicago.org/bacp

04/10/2013

Emma Mitts

Alderman ~~**Jason Ervin**~~
Ward #~~**28**~~ 37th
City of Chicago
City Hall, Room **203**
121 North LaSalle Street
Chicago, Illinois 60602

Re: An ordinance to use and maintain a portion of the public right-of-way for **two (2) sign(s)** for **VILLA JOIN THE MOVEMENT**, adjacent to the premises known as **345 N. Central Ave.**.

Dear Alderman **Jason Ervin**:

The applicant referenced above has requested the use of the public right-of-way for a **sign(s)**. An ordinance has been prepared by the Department of Business Affairs and Consumer Protection – Business Assistance Center - Public Way Use Unit for presentation to the City Council. Because this request was made for properties located in your ward, as approved by you as per the attached, I respectfully request that you introduce the attached ordinance at the next City Council meeting.

If you have any questions regarding this ordinance, please contact Anthony Bertuca at (312) 744-5506.

Department of Business Affairs and Consumer Protection

Office of the City Clerk

O2013-3050

Office of the City Clerk

City Council Document Tracking Sheet

Meeting Date:	4/10/2013
Sponsor(s):	Cullerton, Timothy M. (38)
Type:	Ordinance
Title:	Grant(s) of privilege in public way for Inter Auto Glass
Committee(s) Assignment:	Committee on Transportation and Public Way

ORDINANCE
INTER AUTO GLASS
Acct. No. 341867 - 1
Permit No. 1092888

Be It Ordained by the City Council of the City of Chicago:

SECTION 1. Permission and authority are hereby given and granted to INTER AUTO GLASS, upon the terms and subject to the conditions of this ordinance to maintain and use one (1) sign(s) projecting over the public right-of-way attached to its premises known as 5621 W. Irving Park Rd..

Said sign structure(s) measures as follows; along W. irving Park:
One (1) at thirty (30) feet in length, two (2) feet in height and eleven (11) feet above grade level.

The location of said privilege shall be as shown on prints kept on file with the Department of Business Affairs and Consumer Protection and the Office of the City Clerk.

Said privilege shall be constructed in accordance with plans and specifications approved by the Department of Transportation (Division of Project Development) and Zoning Department - Signs.

This grant of privilege in the public way shall be subject to the provisions of Section 10-28-015 and all other required provisions of the Municipal Code of Chicago.

The grantee shall pay to the City of Chicago as compensation for the privilege #1092888 herein granted the sum of three hundred ($300.00) per annum **to commence (1) one year after passage**.

A 25% penalty will be added for payments received after due date.

The permit holder agrees to hold the City of Chicago harmless for any damage, relocation or replacement costs associated with damage, relocation or removal of private property caused by the City performing work in the public way.

Authority herein given and granted for a period of five (5) years from and after Date of Passage.

Alderman _____


Timothy Cullerton 38th Ward

3'

inter AUTO GLASS

30"



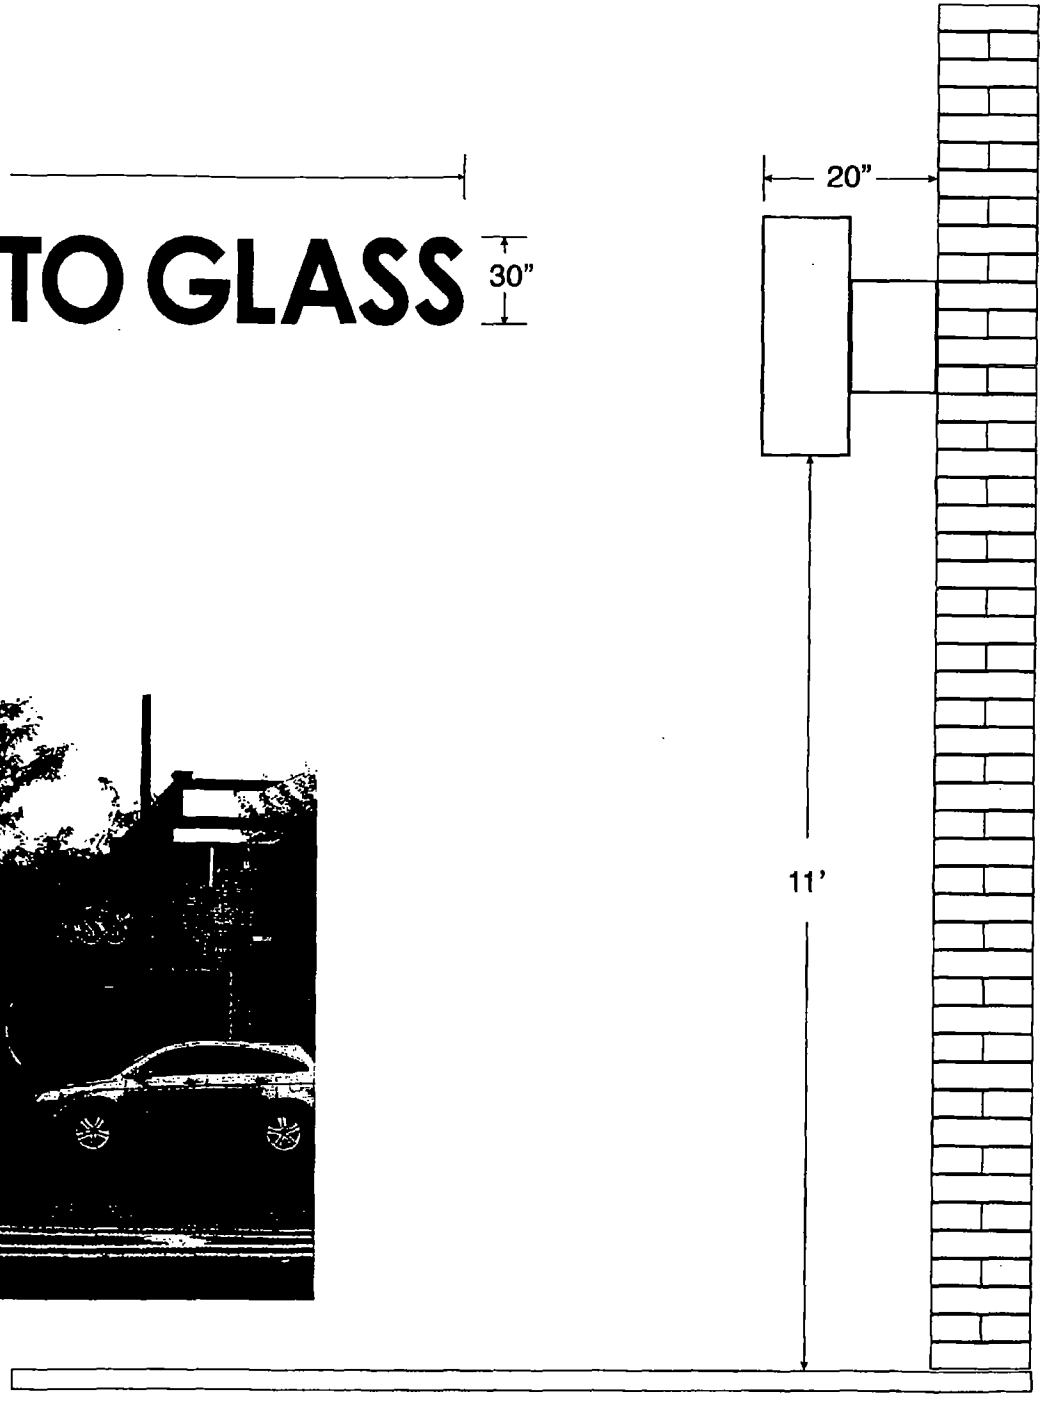

Office of the City Clerk

O2013-3052

Office of the City Clerk

City Council Document Tracking Sheet

Meeting Date:	4/10/2013
Sponsor(s):	Cullerton, Timothy M. (38)
Type:	Ordinance
Title:	Grant(s) of privilege in public way for Ezpawn Illinois
Committee(s) Assignment:	Committee on Transportation and Public Way

ORDINANCE
EZPAWN ILLINOIS
Acct. No. 356298 - 16
Permit No. 1104576

Be It Ordained by the City Council of the City of Chicago:

SECTION 1. Permission and authority are hereby given and granted to EZPAWN ILLINOIS, upon the terms and subject to the conditions of this ordinance to maintain and use three (3) sign(s) projecting over the public right-of-way attached to its premises known as 5456 W. Belmont Ave..

Said sign structure(s) measures as follows; along W. Belmont:
One (1) at eight (8) feet in length, seven point eight three (7.83) feet in height and twenty-three (23) feet above grade level.
One (1) at one hundred five (105) feet in length, four (4) feet in height and twelve (12) feet above grade level.
One (1) at eight (8) feet in length, five (5) feet in height and eighteen (18) feet above grade level.

The location of said privilege shall be as shown on prints kept on file with the Department of Business Affairs and Consumer Protection and the Office of the City Clerk.

Said privilege shall be constructed in accordance with plans and specifications approved by the Department of Transportation (Division of Project Development) and Zoning Department - Signs.

This grant of privilege in the public way shall be subject to the provisions of Section 10-28-015 and all other required provisions of the Municipal Code of Chicago.

The grantee shall pay to the City of Chicago as compensation for the privilege #1104576 herein granted the sum of nine hundred ($900.00) per annum in advance.

A 25% penalty will be added for payments received after due date.

The permit holder agrees to hold the City of Chicago harmless for any damage, relocation or replacement costs associated with damage, relocation or removal of private property caused by the City performing work in the public way.

Authority herein given and granted for a period of five (5) years from and after Date of Passage.

Alderman _____


Timothy Cullerton 38th Ward

PRECISIONSigns
National Presence. Local Perspective.

SIGN 5
103.00 SQUARE FEET

63.00 SQUARE FEET


40.00 SQUARE FEET

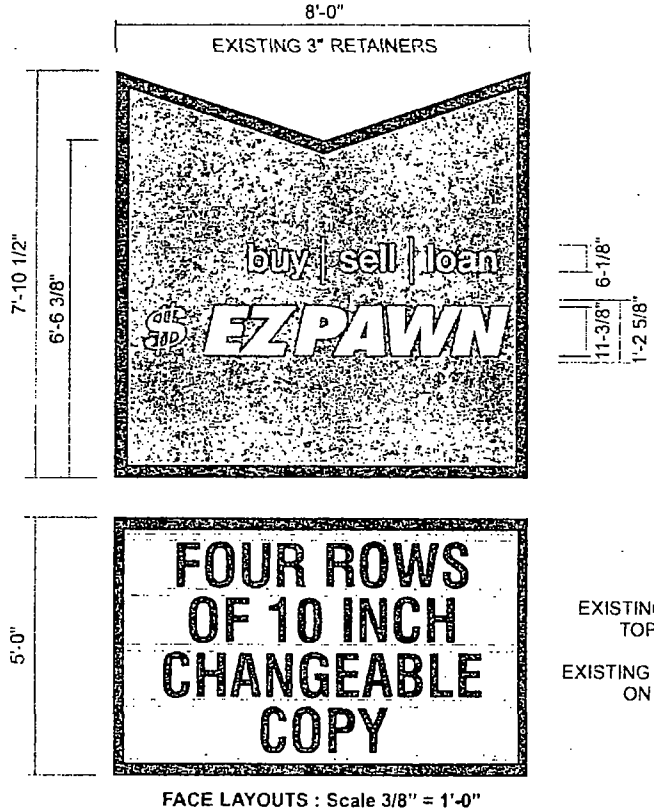

FACE LAYOUTS : Scale 3/8" = 1'-0"

EXISTING 3" RETAINERS
TOP & BOTTOM

EXISTING 2-1/4" RETAINERS
ON THE SIDES

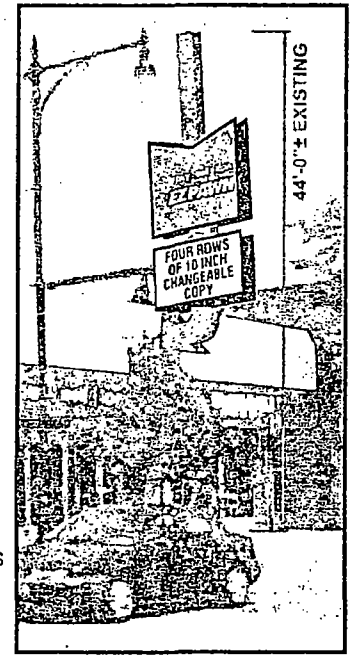

AFTER

PACKAGE OPTION 2 OF 3



BEFORE

24'-0" MAX HEIGHT ALLOWED
APPLY FOR VARIANCE

CLIENT:	EZ Pawn	SIGN	REFURBISH EXISTING DOUBLE FACE FREESTANDING SIGN. REPLACE TRIM OR RETURNS AS REQUIRED. PATCH HOLES, PREP, AND PAINT CABINETS BLACK. REMOVE NEON FROM EXISTING ARROW, PATCH HOLES, PREP, AND PAINT TO MATCH PMS485 RED.
DRAWING:	EZ Pawn#3022-Chicago IL-SA-OPT2	FACES	REMOVE AND DISPOSE OF EXISTING FACES. TOP CABINET TO HAVE FLAT WHITE LEXAN FACES WITH VINYL GRAPHICS APPLIED 1ST SURFACE. BOTTOM CABINET TO HAVE FLAT WHITE LEXAN FACES WITH ZIP TRACKING TO ACCOMMODATE (4) ROWS OF 10" CHANGEABLE COPY.
DATE:	07.11.12		
REV. DATE:	12.12.12	LIGHTING	INTERNALLY ILLUMINATED BY H.O. FLUORESCENT LAMPS. RE-LAMP & RE-BALLAST.
SCALE:	AS SHOWN	OTHER	QTY. (2) EACH REQUIRED. TRACE SHAPE OF TOP CABINET AS REQUIRED.

TO MATCH PMS 300C
TO MATCH PMS 485C
TO MATCH PMS 109C

BLACK
WHITE

Office of the City Clerk

O2013-3056

Office of the City Clerk

City Council Document Tracking Sheet

Meeting Date:	4/10/2013
Sponsor(s):	Laurino, Margaret (39)
Type:	Ordinance
Title:	Grant(s) of privilege in public way for Active Electrical Supply
Committee(s) Assignment:	Committee on Transportation and Public Way

ORDINANCE
ACTIVE ELECTRICAL SUPPLY
Acct. No. 449 - 1
Permit No. 1093968

Be It Ordained by the City Council of the City of Chicago:

SECTION 1. Permission and authority are hereby given and granted to ACTIVE ELECTRICAL SUPPLY, upon the terms and subject to the conditions of this ordinance to maintain and use two (2) sign(s) projecting over the public right-of-way attached to its premises known as 4240-4244 W. Lawrence Ave..

Said sign structure(s) measures as follows; along W. LAWRENCE:
One (1) at twenty-one point five (21.5) feet in length, one point one six (1.16) feet in height and thirteen (13) feet above grade level.
One (1) at eighteen (18) feet in length, two point four two (2.42) feet in height and eleven (11) feet above grade level.

The location of said privilege shall be as shown on prints kept on file with the Department of Business Affairs and Consumer Protection and the Office of the City Clerk.

Said privilege shall be constructed in accordance with plans and specifications approved by the Department of Transportation (Division of Project Development) and Zoning Department - Signs.

This grant of privilege in the public way shall be subject to the provisions of Section 10-28-015 and all other required provisions of the Municipal Code of Chicago.

The grantee shall pay to the City of Chicago as compensation for the privilege #1093968 herein granted the sum of four hundred ($400.00) per annum **to commence (1) one year after passage**.

A 25% penalty will be added for payments received after due date.

The permit holder agrees to hold the City of Chicago harmless for any damage, relocation or replacement costs associated with damage, relocation or removal of private property caused by the City performing work in the public way.

Authority herein given and granted for a period of five (5) years from and after Date of Passage.


Alderman _____

Margaret Laurino 39th Ward

Sign Drawing

Property Location 4244 W LAWRENCE AVE, CHICAGO IL, 60630

Organization Name: Active Electrical Supply

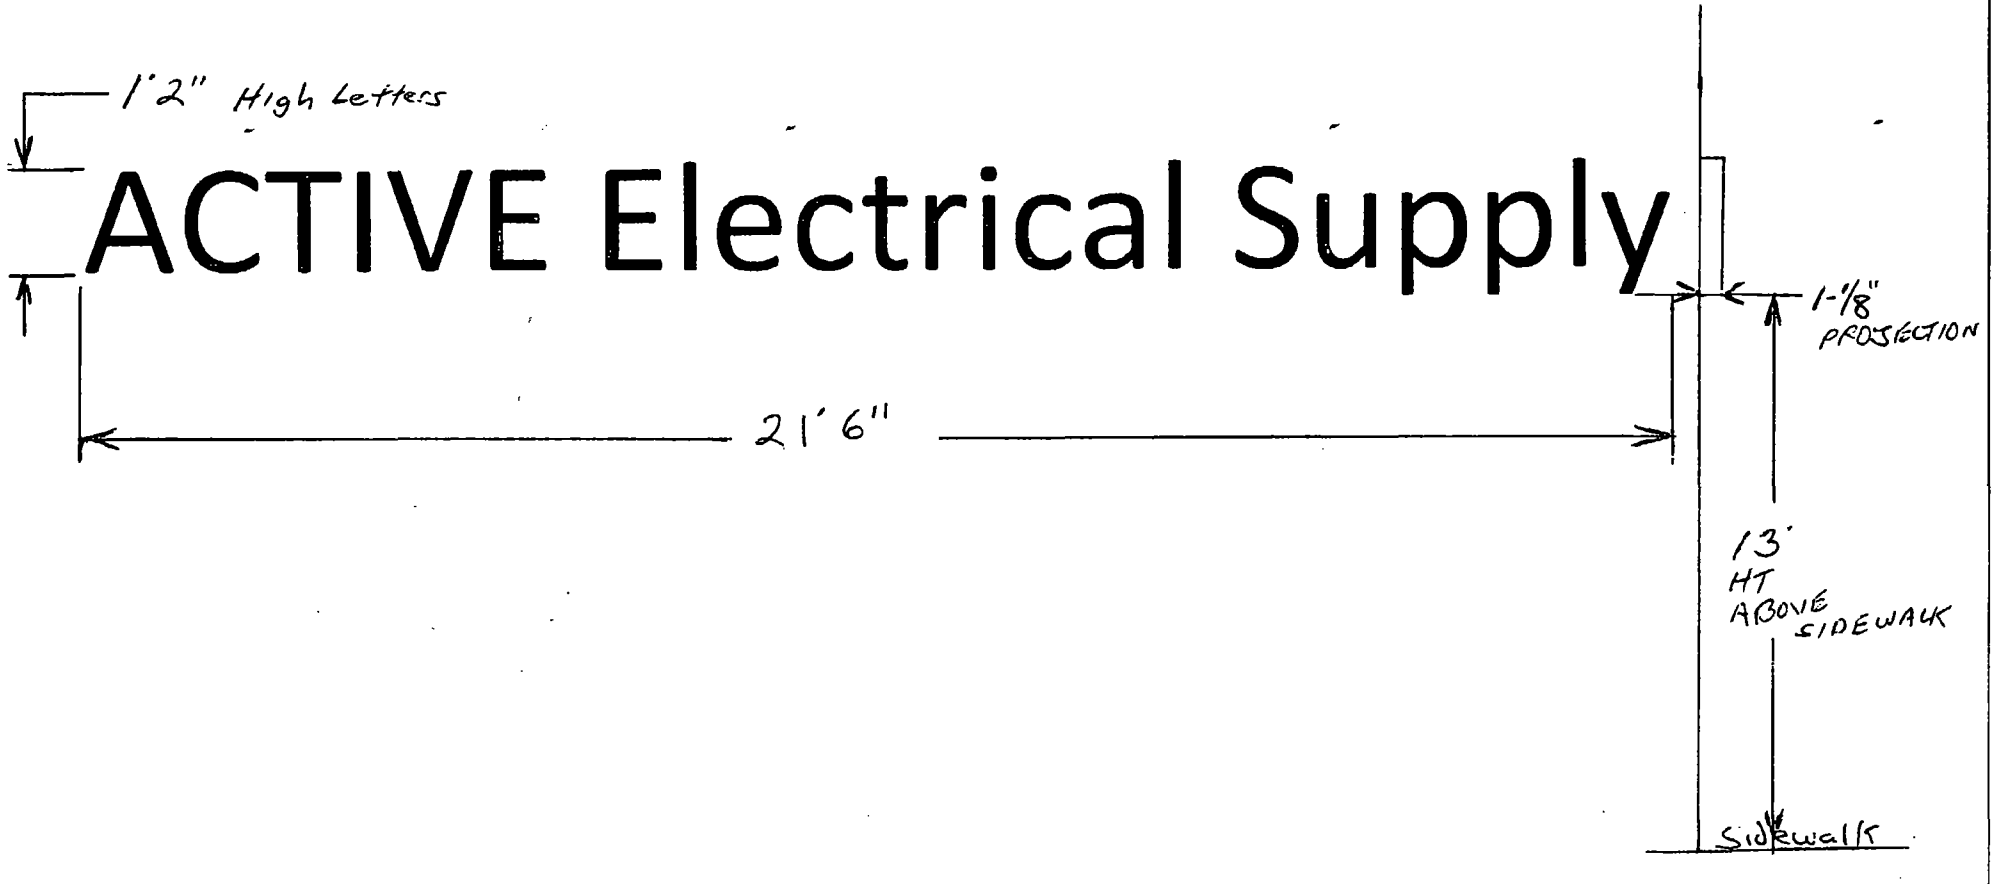


Sign Drawing

Property Location 4244 W LAWRENCE AVE, CHICAGO IL, 60630

Organization Name: Active Electrical Supply

(5)

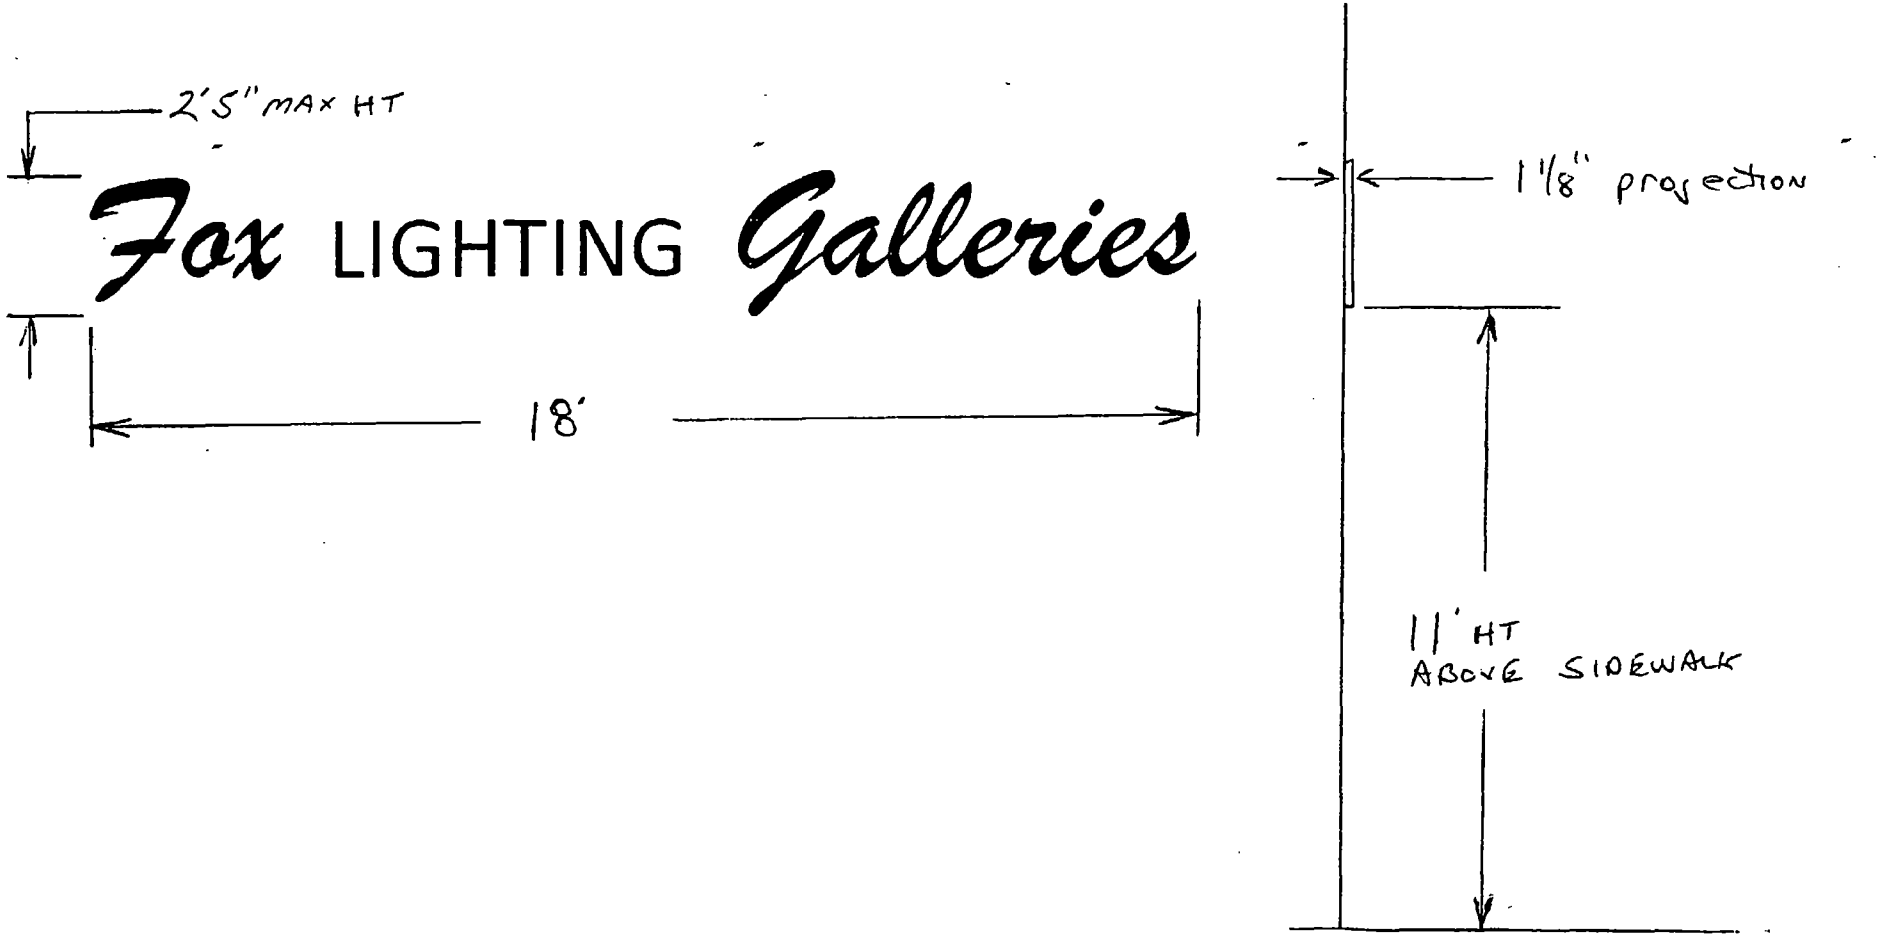

Office of the City Clerk

O2013-3059

Office of the City Clerk

City Council Document Tracking Sheet

Meeting Date:	4/10/2013
Sponsor(s):	Laurino, Margaret (39)
Type:	Ordinance
Title:	Grant(s) of privilege in public way for Buena Telecom
Committee(s) Assignment:	Committee on Transportation and Public Way

ORDINANCE
BUENA TELECOM
Acct. No. 367378 - 1
Permit No. 1100008

Be It Ordained by the City Council of the City of Chicago:

SECTION 1. Permission and authority are hereby given and granted to BUENA TELECOM, upon the terms and subject to the conditions of this ordinance to maintain and use one (1) sign(s) projecting over the public right-of-way attached to its premises known as 3716 W. Lawrence Ave..

Said sign structure(s) measures as follows; along W. Lawrence:
One (1) at four (4) feet in length, four (4) feet in height and eleven (11) feet above grade level.

The location of said privilege shall be as shown on prints kept on file with the Department of Business Affairs and Consumer Protection and the Office of the City Clerk.

Said privilege shall be constructed in accordance with plans and specifications approved by the Department of Transportation (Division of Project Development) and Zoning Department - Signs.

This grant of privilege in the public way shall be subject to the provisions of Section 10-28-015 and all other required provisions of the Municipal Code of Chicago.

The grantee shall pay to the City of Chicago as compensation for the privilege #1100008 herein granted the sum of one hundred ($100.00) per annum in advance.

A 25% penalty will be added for payments received after due date.


The permit holder agrees to hold the City of Chicago harmless for any damage, relocation or replacement costs associated with damage, relocation or removal of private property caused by the City performing work in the public way.

Authority herein given and granted for a period of five (5) years from and after Date of Passage.

Alderman _____

Margaret Laurino 39th Ward

Buena Telecom
3716 W. LAWRENCE
CHICAGO IL 60625

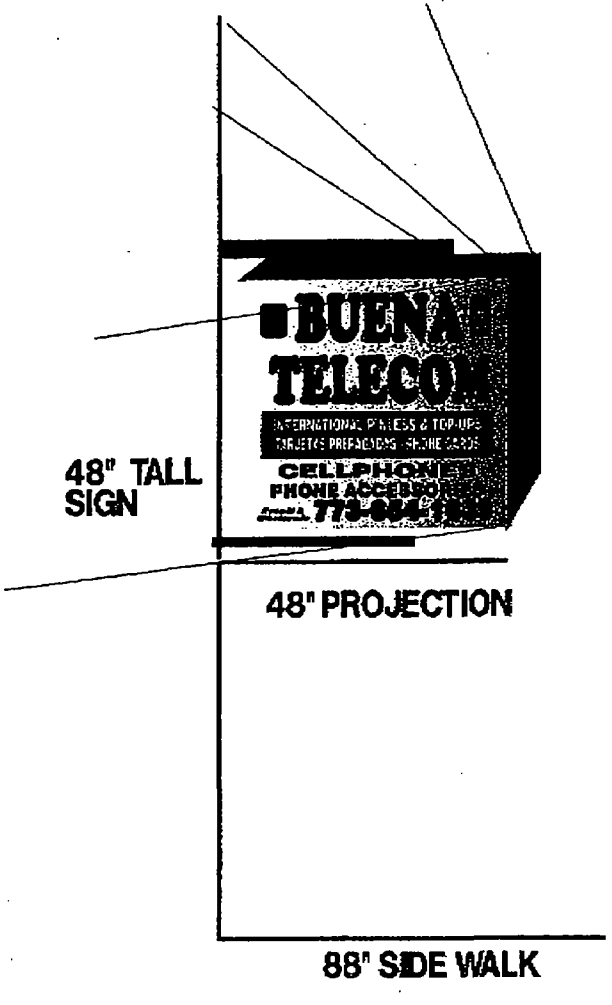



- 48X 48" box sign
- 88"side walk
- 11' from grade
- 4' projection

Office of the City Clerk

O2013-3061

Office of the City Clerk

City Council Document Tracking Sheet

Meeting Date:	4/10/2013
Sponsor(s):	Laurino, Margaret (39)
Type:	Ordinance
Title:	Grant(s) of privilege in public way for Janet Rasho
Committee(s) Assignment:	Committee on Transportation and Public Way

ORDINANCE
JANET RASHO
Acct. No. 365356 - 1
Permit No. 1104399

Be It Ordained by the City Council of the City of Chicago:

SECTION 1. Permission and authority are hereby given and granted to JANET RASHO, upon the terms and subject to the conditions of this ordinance to maintain and use one (1) sign(s) projecting over the public right-of-way attached to its premises known as 3405 W. Bryn Mawr Ave..

Said sign structure(s) measures as follows; along W. Bryn Mawr:
One (1) at six point five (6.5) feet in length, three (3) feet in height and eleven (11) feet above grade level.

The location of said privilege shall be as shown on prints kept on file with the Department of Business Affairs and Consumer Protection and the Office of the City Clerk.

Said privilege shall be constructed in accordance with plans and specifications approved by the Department of Transportation (Division of Project Development) and Zoning Department - Signs.

This grant of privilege in the public way shall be subject to the provisions of Section 10-28-015 and all other required provisions of the Municipal Code of Chicago.

The grantee shall pay to the City of Chicago as compensation for the privilege #1104399 herein granted the sum of one hundred ($100.00) per annum in advance.

A 25% penalty will be added for payments received after due date.

The permit holder agrees to hold the City of Chicago harmless for any damage, relocation or replacement costs associated with damage, relocation or removal of private property caused by the City performing work in the public way.

Authority herein given and granted for a period of five (5) years from and after Date of Passage.

Alderman _____

Margaret Laurino 39th Ward


J5 Hair Salon
For All Family Services
MOHAWK • BLOWOUT • BLADE FADE
773-267-6005
HAIR CUT
$5.00
PAY FOR PARKING AT PAY BOX
TOW ZONE
3405
OPEN
WE DO STEAM

Office of the City Clerk

O2013-3063

Office of the City Clerk

City Council Document Tracking Sheet

Meeting Date:	4/10/2013
Sponsor(s):	Laurino, Margaret (39)
Type:	Ordinance
Title:	Grant(s) of privilege in public way for J.J. Styles Inc.
Committee(s) Assignment:	Committee on Transportation and Public Way

ORDINANCE
J.J. STYLES INC.
Acct. No. 348581 - 1
Permit No. 1092675

Be It Ordained by the City Council of the City of Chicago:

SECTION 1. Permission and authority are hereby given and granted to J.J. STYLES INC., upon the terms and subject to the conditions of this ordinance to maintain and use one (1) sign(s) projecting over the public right-of-way attached to its premises known as 4716 N. Pulaski Rd..

Said sign structure(s) measures as follows; along N. Pulaski:
One (1) at twenty-two point four (22.4) feet in length, three (3) feet in height and twelve (12) feet above grade level.

The location of said privilege shall be as shown on prints kept on file with the Department of Business Affairs and Consumer Protection and the Office of the City Clerk.

Said privilege shall be constructed in accordance with plans and specifications approved by the Department of Transportation (Division of Project Development) and Zoning Department - Signs.

This grant of privilege in the public way shall be subject to the provisions of Section 10-28-015 and all other required provisions of the Municipal Code of Chicago.

The grantee shall pay to the City of Chicago as compensation for the privilege #1092675 herein granted the sum of three hundred ($300.00) per annum in advance.

A 25% penalty will be added for payments received after due date.

The permit holder agrees to hold the City of Chicago harmless for any damage, relocation or replacement costs associated with damage, relocation or removal of private property caused by the City performing work in the public way.

Authority herein given and granted for a period of five (5) years from and after Date of Passage.

Alderman _____

Margaret Laurino 39th Ward


ILLUMINATED CHANNEL LETTER SIGN

FOR SIGN AMNESTY PROGRAM

UL CERTIFIED COMPANY
UL FILE #E322358


266"


35"

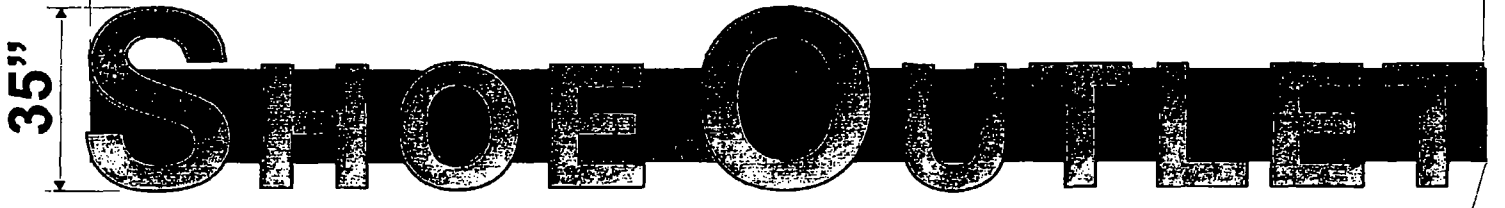

DISCONNECT SWITCH

EXISTING SIGNAGE

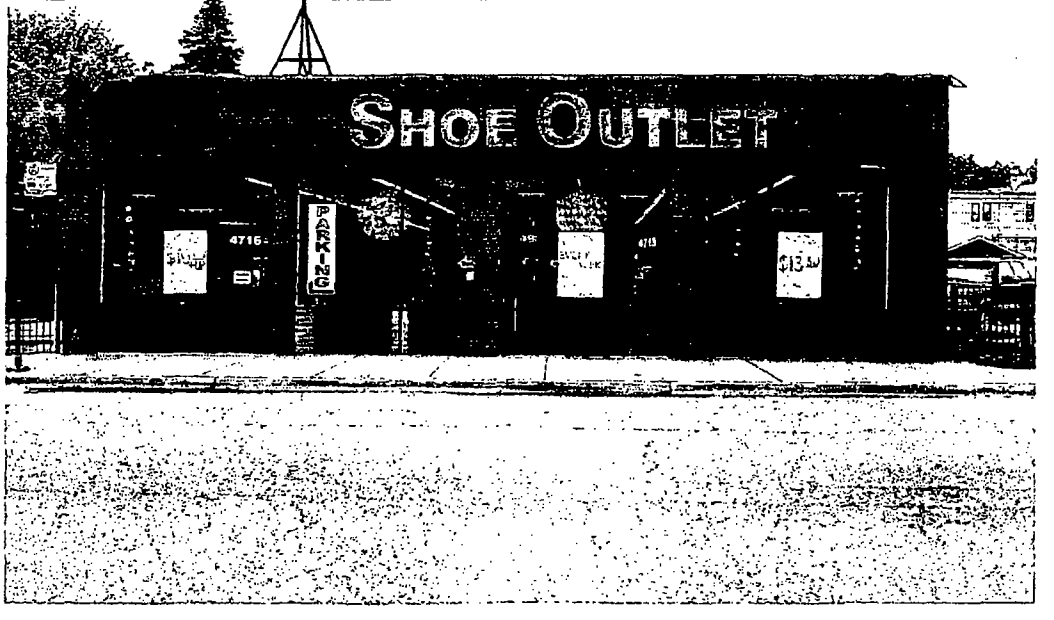

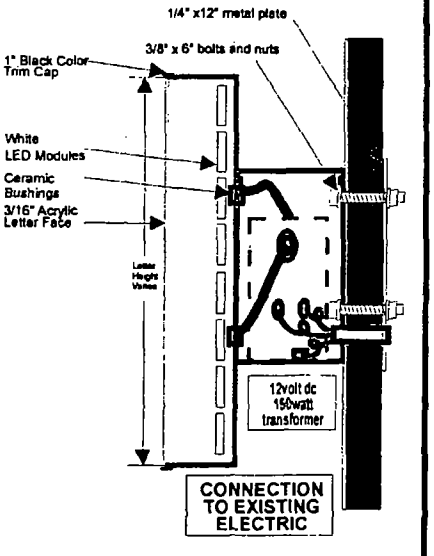

CHANNEL LETTER DETAIL
NOT SCALE

Created exclusively for: Shoe Outlet

Address: 4716 N. Pulaski Rd.

City: Chicago

State: Illinois

Sign Location:

Account Rep: SEUNG PARK

Client's Approved *Date*

Landlord's Approval *Date*

Design No. *Sheet* No.

Date: *Rev.* Date.

Designer: SEUNG PARK *Scale:* N/A

COLOR SCHEME

Red

Black

WORK DESCRIPTION
LED-LIT Channel Letters Attached to Raceway on Front of Business

Office of the City Clerk

O2013-3067

Office of the City Clerk

City Council Document Tracking Sheet

Meeting Date:	4/10/2013
Sponsor(s):	O'Connor, Patrick (40)
Type:	Ordinance
Title:	Grant(s) of privilege in public way for Anteprima - park benches
Committee(s) Assignment:	Committee on Transportation and Public Way

ORDINANCE
ANTEPRIMA
Acct. No. 311784 - 1
Permit No. 1105520

Be It Ordained by the City Council of the City of Chicago:

SECTION 1. Permission and authority are hereby given and granted to ANTEPRIMA, upon the terms and subject to the conditions of this ordinance to maintain and use, as now constructed, two (2) Park bench(s) on the public right-of-way adjacent to its premises known as 5316 N. Clark St..

Said Park bench(s) at N. Clark measure(s):
Two (2) at four point seven (4.7) feet in length, and one point four (1.4) foot in width for a total of thirteen point one six (13.16) square feet.

The location of said privilege shall be as shown on prints kept on file with the Department of Business Affairs and Consumer Protection and the Office of the City Clerk.

Said privilege shall be constructed in accordance with plans and specifications approved by the Department of Transportation (Division of Project Development).

This grant of privilege in the public way shall be subject to the provisions of Section 10-28-015 and all other required provisions of the Municipal Code of Chicago.

The grantee shall pay to the City of Chicago as compensation for the privilege #1105520 herein granted the sum of one hundred fifty ($150.00) per annum in advance.


A 25% penalty will be added for payments received after due date.

The permit holder agrees to hold the City of Chicago harmless for any damage, relocation or replacement costs associated with damage, relocation or removal of private property caused by the City performing work in the public way.

Authority herein given and granted for a period of five (5) years from and after 04/09/2013.

Alderman _____

Patrick O'Connor 40th Ward

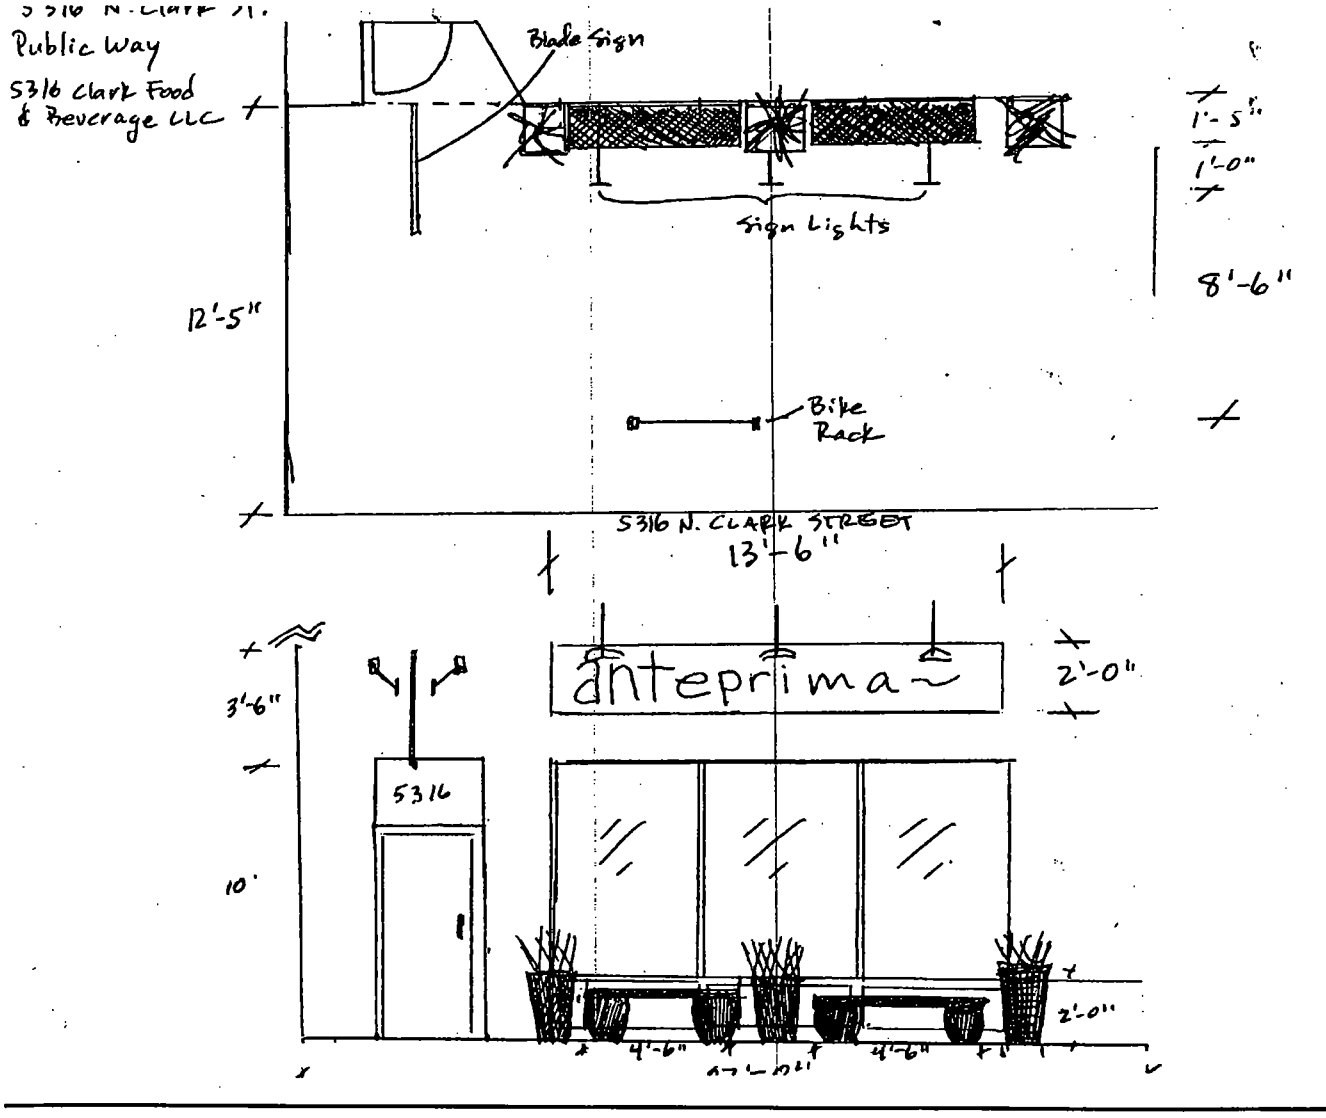
5316 N. Clark St.
Public Way
5316 Clark Food & Beverage LLC
Blade Sign
Sign Lights
1'-5"
1'-0"
8'-6"
12'-5"
Bike Rack
5316 N. CLARK STREET
13'-6"
3'-6"
10'
5316
anteprima
2'-0"
2'-0"
4'-6"
4'-6"

(Page 2 of 3)

Department of Business Affairs and Consumer Protection
Business Assistance Center - Public Way Use Unit
City Hall - 121 N. LaSalle Street, Room 800 • Chicago, IL 60602
(312)-74-GOBIZ (312-744-6249) • (312) 744-1944 (TTY)
http://www.cityofchicago.org/bacp

04/10/2013

Alderman **Patrick O'Connor**
Ward # **40**
City of Chicago
City Hall, Room **305**
121 North LaSalle Street
Chicago, Illinois 60602

Re: An ordinance to use and maintain a portion of the public right-of-way for **two (2) park bench(s)** for **ANTEPRIMA**, adjacent to the premises known as **5316 N. Clark St.**.

Dear Alderman **Patrick O'Connor**:

The applicant referenced above has requested the use of the public right-of-way for a **park bench(s)**. An ordinance has been prepared by the Department of Business Affairs and Consumer Protection – Business Assistance Center - Public Way Use Unit for presentation to the City Council. Because this request was made for properties located in your ward, as approved by you as per the attached, I respectfully request that you introduce the attached ordinance at the next City Council meeting.

If you have any questions regarding this ordinance, please contact Anthony Bertuca at (312) 744-5506.

Department of Business Affairs and Consumer Protection

Office of the City Clerk

O2013-3070

Office of the City Clerk

City Council Document Tracking Sheet

Meeting Date:	4/10/2013
Sponsor(s):	O'Connor, Patrick (40)
Type:	Ordinance
Title:	Grant(s) of privilege in public way for Anteprima - planters
Committee(s) Assignment:	Committee on Transportation and Public Way

ORDINANCE
ANTEPRIMA
Acct. No. 311784 - 1
Permit No. 1105519

Be It Ordained by the City Council of the City of Chicago:

SECTION 1. Permission and authority are hereby given and granted to ANTEPRIMA, upon the terms and subject to the conditions of this ordinance to maintain and use, as now constructed, three (3) Planter(s) on the public right-of-way for beautification purposes adjacent to its premises known as 5316 N. Clark St..

Said Planter(s) at N. Clark measure(s):
Three (3) at one point three (1.3) foot in length, and one point three (1.3) foot in width for a total of five point zero seven (5.07) square feet.

Grantee must allow the required clear and unobstructed space for pedestrian passage at all times per rules and regulations approved by the Department of Transportation.

The location of said privilege shall be as shown on prints kept on file with the Department of Business Affairs and Consumer Protection and the Office of the City Clerk.

Said privilege shall be constructed in accordance with plans and specifications approved by the Department of Planning and Development and Department of Transportation (Division of Project Development).

This grant of privilege in the public way shall be subject to the provisions of Section 10-28-015 and all other required provisions of the Municipal Code of Chicago.

The grantee shall pay to the City of Chicago as compensation for the privilege #1105519 herein granted the sum of zero ($.00) per annum in advance.


A 25% penalty will be added for payments received after due date.

The permit holder agrees to hold the City of Chicago harmless for any damage, relocation or replacement costs associated with damage, relocation or removal of private property caused by the City performing work in the public way.

Authority herein given and granted for a period of five (5) years from and after 04/09/2013.

Alderman _____

Patrick O'Connor 40th Ward

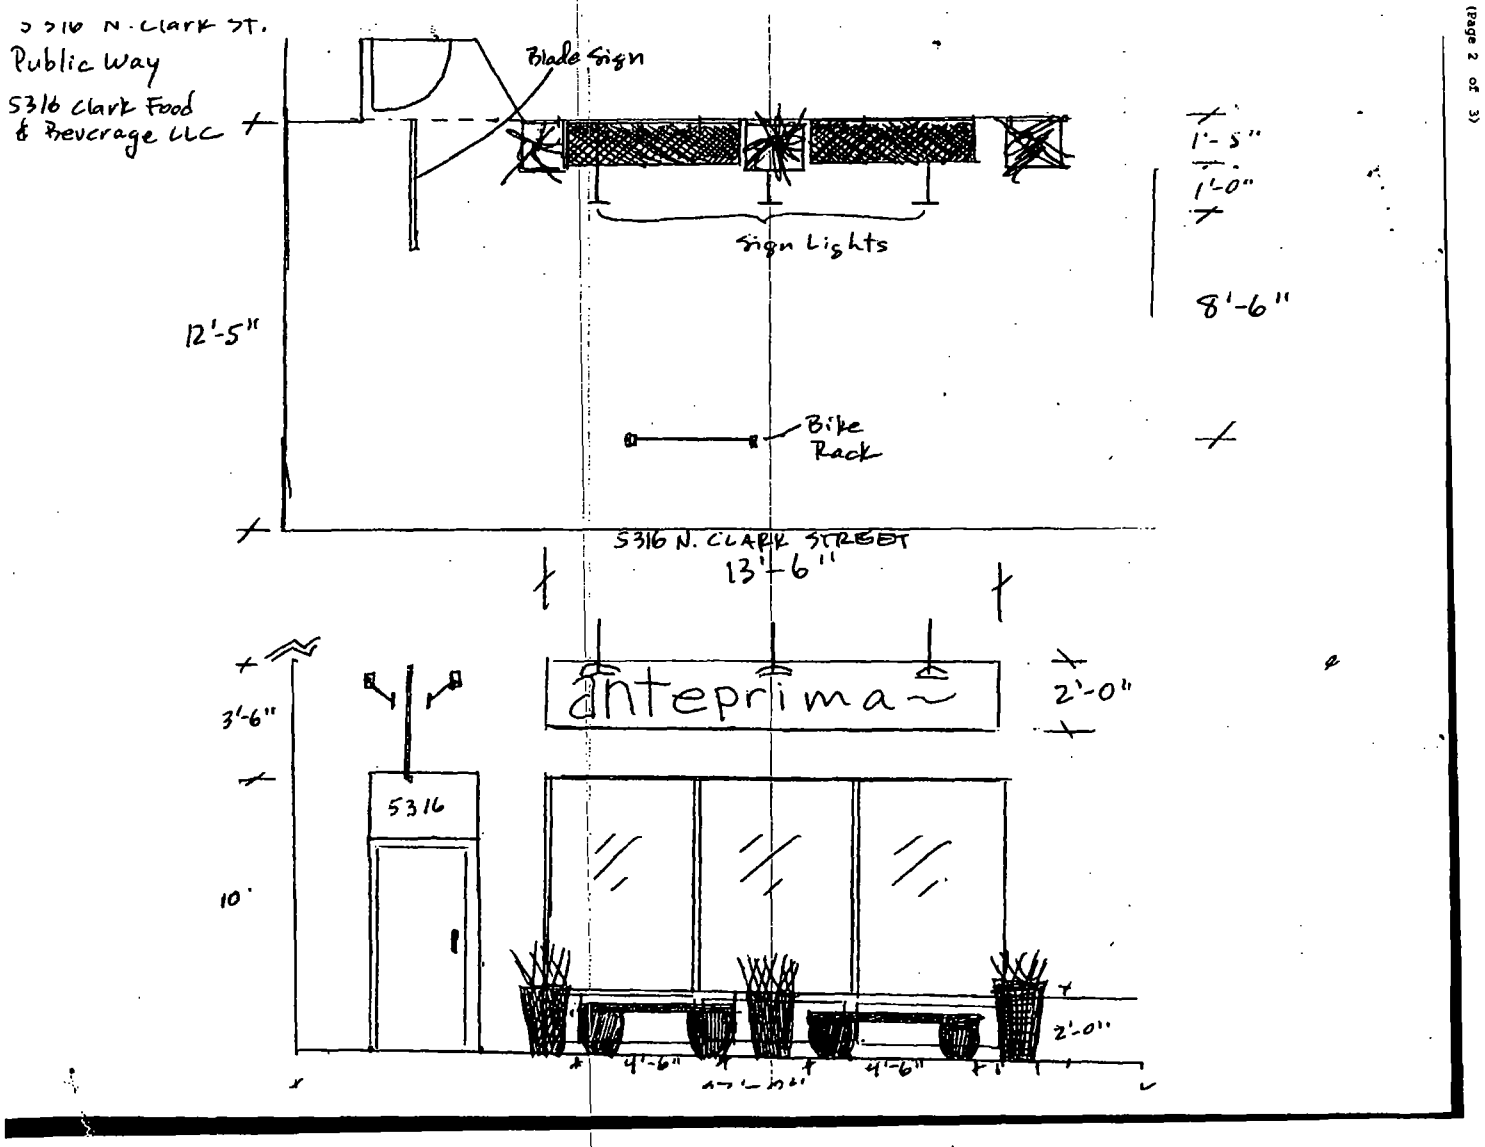
5316 N. Clark St.
Public Way
5316 Clark Food & Beverage LLC
Blade Sign
Sign Lights
1'-5"
1'-0"
8'-6"
12'-5"
Bike Rack
5316 N. CLARK STREET
13'-6"
anteprima
2'-0"
3'-6"
5316
10'
2'-0"
4'-6"
4'-6"

(Page 2 of 3)

Department of Business Affairs and Consumer Protection
Business Assistance Center - Public Way Use Unit
City Hall - 121 N. LaSalle Street, Room 800 • Chicago, IL 60602
(312)-74-GOBIZ (312-744-6249) • (312) 744-1944 (TTY)
http://www.cityofchicago.org/bacp

04/10/2013

Alderman **Patrick O'Connor**
Ward # **40**
City of Chicago
City Hall, Room **305**
121 North LaSalle Street
Chicago, Illinois 60602

Re: An ordinance to use and maintain a portion of the public right-of-way for **three (3) planter(s)** for **ANTEPRIMA**, adjacent to the premises known as **5316 N. Clark St.**.

Dear Alderman **Patrick O'Connor**:

The applicant referenced above has requested the use of the public right-of-way for a **planter(s)**. An ordinance has been prepared by the Department of Business Affairs and Consumer Protection – Business Assistance Center - Public Way Use Unit for presentation to the City Council. Because this request was made for properties located in your ward, as approved by you as per the attached, I respectfully request that you introduce the attached ordinance at the next City Council meeting.

If you have any questions regarding this ordinance, please contact Anthony Bertuca at (312) 744-5506.

Department of Business Affairs and Consumer Protection

Office of the City Clerk

O2013-3073

Office of the City Clerk

City Council Document Tracking Sheet

Meeting Date:	4/10/2013
Sponsor(s):	O'Connor, Patrick (40)
Type:	Ordinance
Title:	Grant(s) of privilege in public way for Newleaf Natural Grocery Inc.
Committee(s) Assignment:	Committee on Transportation and Public Way

ORDINANCE
NEWLEAF NATURAL GROCERY INC
Acct. No. 263261 - 1
Permit No. 1094000

Be It Ordained by the City Council of the City of Chicago:

SECTION 1. Permission and authority are hereby given and granted to NEWLEAF NATURAL GROCERY INC, upon the terms and subject to the conditions of this ordinance to maintain and use one (1) sign(s) projecting over the public right-of-way attached to its premises known as 1261 W. Loyola Ave..

Said sign structure(s) measures as follows; along W. Loyola:
One (1) at ten (10) feet in length, one point five (1.5) feet in height and nine (9) feet above grade level.

The location of said privilege shall be as shown on prints kept on file with the Department of Business Affairs and Consumer Protection and the Office of the City Clerk.

Said privilege shall be constructed in accordance with plans and specifications approved by the Department of Transportation (Division of Project Development) and Zoning Department - Signs.

This grant of privilege in the public way shall be subject to the provisions of Section 10-28-015 and all other required provisions of the Municipal Code of Chicago.

The grantee shall pay to the City of Chicago as compensation for the privilege #1094000 herein granted the sum of one hundred ($100.00) per annum **to commence (1) one year after passage**.


A 25% penalty will be added for payments received after due date.

The permit holder agrees to hold the City of Chicago harmless for any damage, relocation or replacement costs associated with damage, relocation or removal of private property caused by the City performing work in the public way.

Authority herein given and granted for a period of five (5) years from and after Date of Passage.

Alderman _____

Patrick O'Connor 40th Ward

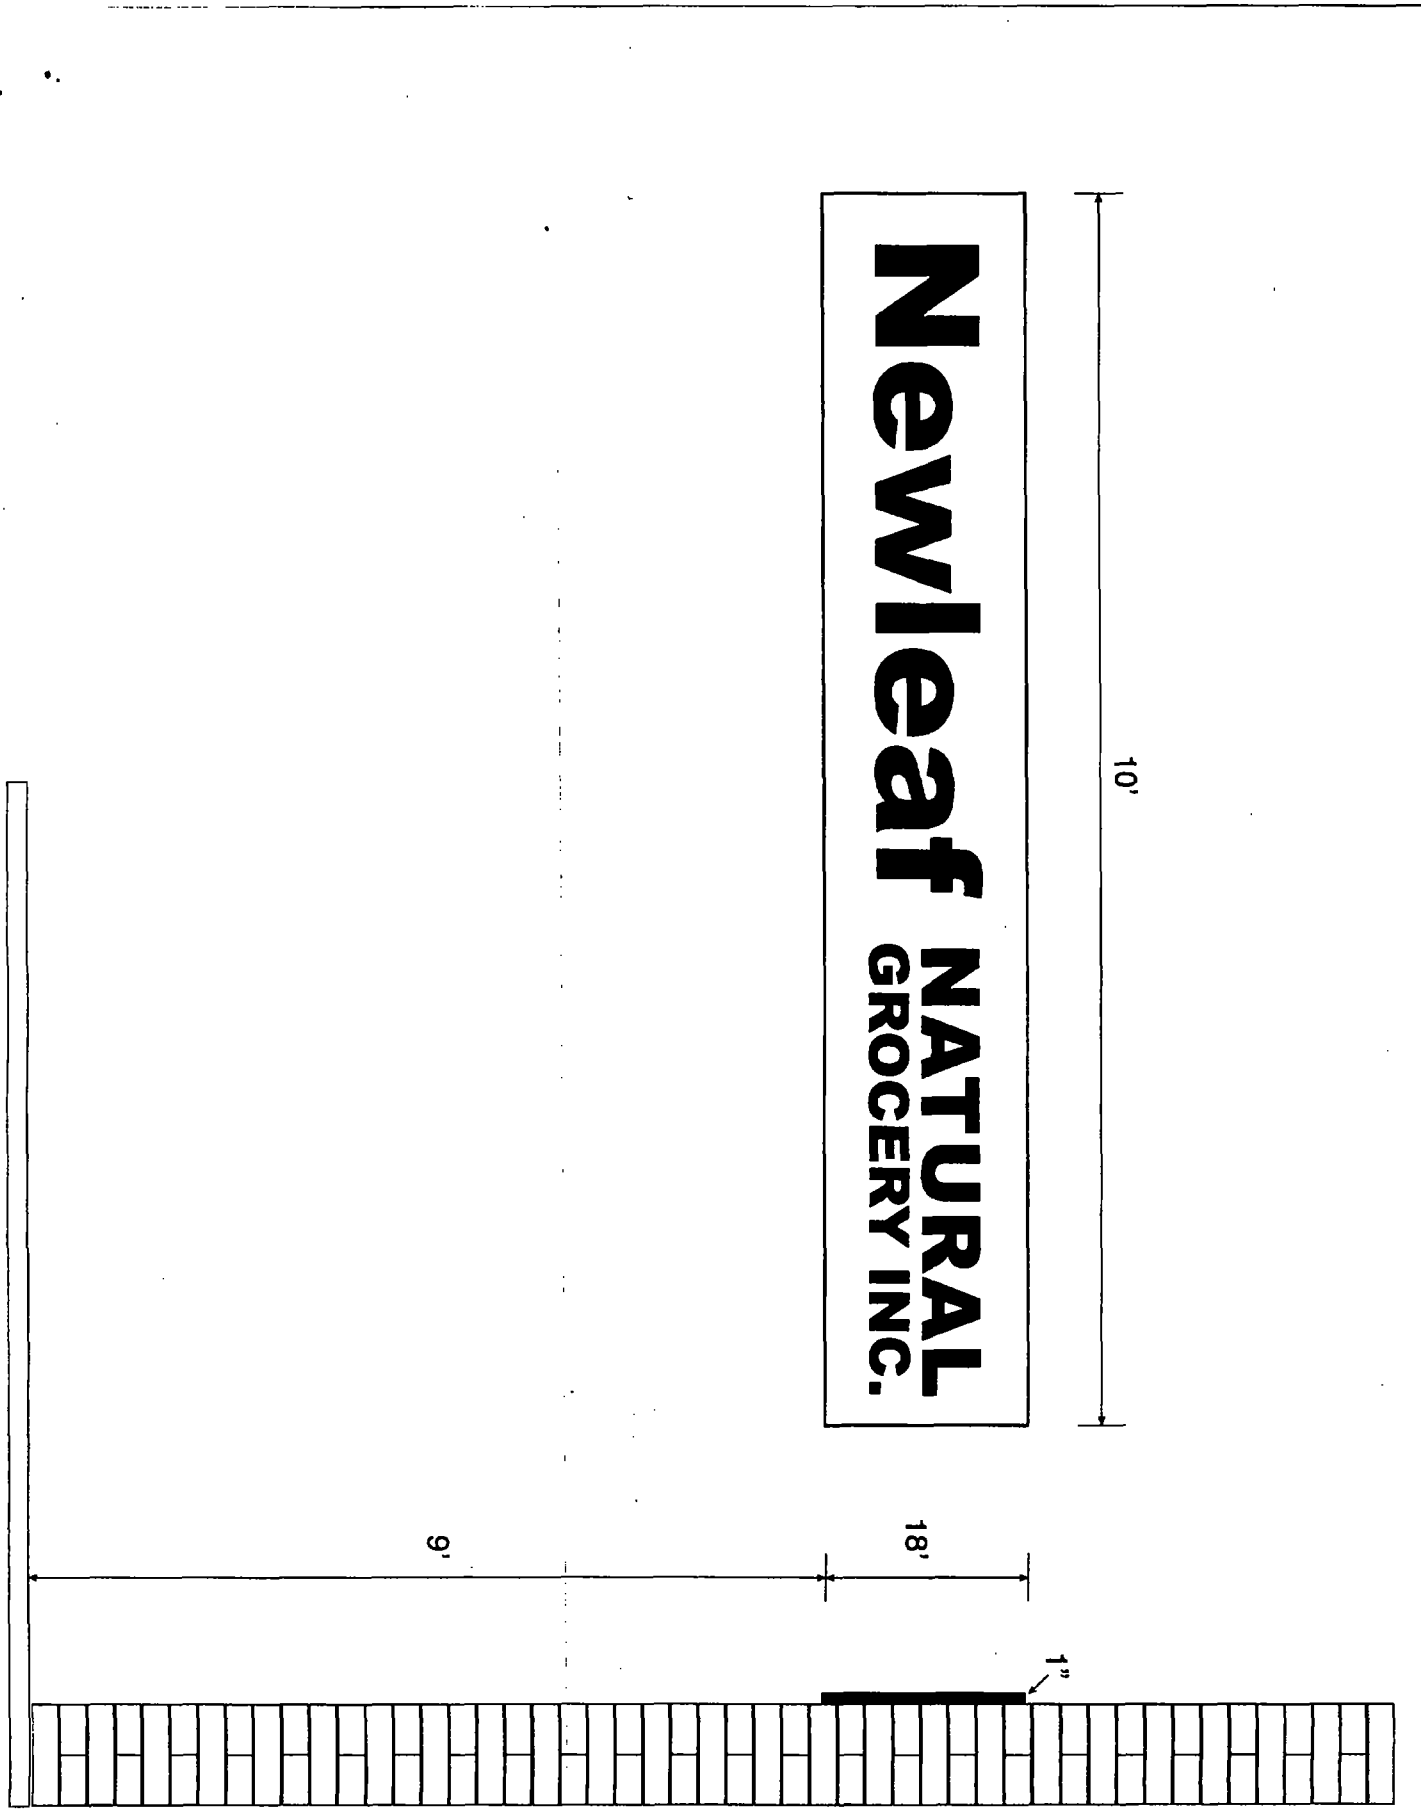
Newleaf NATURAL
GROCERY INC.
10'
9'
18'
1"

Department of Business Affairs and Consumer Protection
Business Assistance Center - Public Way Use Unit
City Hall - 121 N. LaSalle Street, Room 800 • Chicago, IL 60602
(312)-74-GOBIZ (312-744-6249) • (312) 744-1944 (TTY)
http://www.cityofchicago.org/bacp

04/10/2013

Alderman **Patrick O'Connor**
Ward # **40**
City of Chicago
City Hall, Room **305**
121 North LaSalle Street
Chicago, Illinois 60602

Re: An ordinance to use and maintain a portion of the public right-of-way for **one (1) sign(s)** for **NEWLEAF NATURAL GROCERY INC**, adjacent to the premises known as **1261 W. Loyola Ave..**

Dear Alderman **Patrick O'Connor**:

The applicant referenced above has requested the use of the public right-of-way for a **sign(s)**. An ordinance has been prepared by the Department of Business Affairs and Consumer Protection – Business Assistance Center - Public Way Use Unit for presentation to the City Council. Because this request was made for properties located in your ward, as approved by you as per the attached, I respectfully request that you introduce the attached ordinance at the next City Council meeting.

If you have any questions regarding this ordinance, please contact Anthony Bertuca at (312) 744-5506.

Department of Business Affairs and Consumer Protection

Office of the City Clerk

O2013-3077

Office of the City Clerk

City Council Document Tracking Sheet

Meeting Date:	4/10/2013
Sponsor(s):	O'Connor, Patrick (40)
Type:	Ordinance
Title:	Grant(s) of privilege in public way for Papa John's Pizza
Committee(s) Assignment:	Committee on Transportation and Public Way

ORDINANCE
Papa John's Pizza
Acct. No. 377818 - 1
Permit No. 1103983

Be It Ordained by the City Council of the City of Chicago:

SECTION 1. Permission and authority are hereby given and granted to Papa John's Pizza, upon the terms and subject to the conditions of this ordinance to maintain and use two (2) sign(s) projecting over the public right-of-way attached to its premises known as 1245 W. Devon Ave..

Said sign structure(s) measures as follows; along Devon:
One (1) at eight point eight three (8.83) feet in length, three point five (3.5) feet in height and fifteen (15) feet above grade level.
One (1) at three point zero four (3.04) feet in length, one point eight eight (1.88) feet in height and twelve (12) feet above grade level.

The location of said privilege shall be as shown on prints kept on file with the Department of Business Affairs and Consumer Protection and the Office of the City Clerk.

Said privilege shall be constructed in accordance with plans and specifications approved by the Department of Transportation (Division of Project Development) and Zoning Department - Signs.

This grant of privilege in the public way shall be subject to the provisions of Section 10-28-015 and all other required provisions of the Municipal Code of Chicago.

The grantee shall pay to the City of Chicago as compensation for the privilege #1103983 herein granted the sum of four hundred ($400.00) per annum in advance.


A 25% penalty will be added for payments received after due date.

The permit holder agrees to hold the City of Chicago harmless for any damage, relocation or replacement costs associated with damage, relocation or removal of private property caused by the City performing work in the public way.

Authority herein given and granted for a period of five (5) years from and after Date of Passage.

Alderman _____

Patrick O'Connor 40th Ward

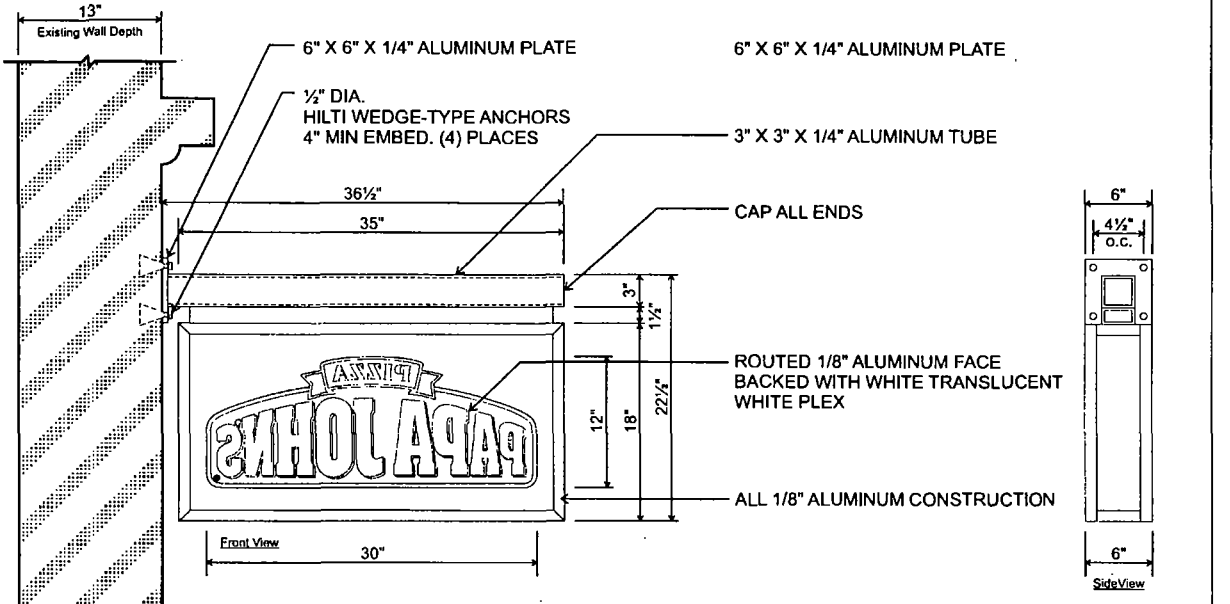

CONSTRUCTION - BLADE SIGN

SCALE 1½" = 1'-0"
MAXIMUM WATTAGE = 50 WATTS @ 120 VOLTS

Internally illuminated with white LED lighting
Routed logo shape backed up with translucent white plex
Vinyl decorated first surface to face

- This proof is FINAL artwork and will be used to produce your order.
- Once you have signed your proof we will proceed with your order unless otherwise instructed to make changes.
- Your signature and date are REQUIRED before we can proceed with your order.
- PLEASE CHECK THE APPROPRIATE BOX AND SIGN & DATE BELOW.
- PRODUCTION SCHEDULES BEGIN UPON APPROVAL.
- Please remember that by signing and returning this proof, you assume responsibility for any grammar, punctuation, spelling, layout or color errors that may occur.

Sign _____ Date _____

☐ APPROVED AS-IS ☐ APPROVED WITH CORRECTIONS NOTED

☐ CORRECTIONS NEEDED or NEW PROOF REQUIRED

SOUTH WATER SIGNS

PAPA JOHN'S EDGEWATER

Sales Rep: NPettit
Designer: rm / pml

SOUTH WATER SIGNS

Job#:60658 Drawing#:60658 P:\Devon_NW Blade Sign
Page: 5 of 7

Start Date: 7.27.2012
Last Revision: 11.29.2012

Location:
1241 West Devon Avenue
Chicago, IL 60660

MEMBER ISA INTERNATIONAL SIGN ASSOCIATION

UL LISTED

© COPYRIGHT 2012, BY SOUTH WATER SIGNS, LLC. ALL DESIGNS PRESENTED ARE THE SOLE PROPERTY OF SOUTH WATER SIGNS, LLC, AND MAY NOT BE REPRODUCED IN PART OR WHOLE WITHOUT WRITTEN PERMISSION FROM SOUTH WATER SIGNS, LLC.

Department of Business Affairs and Consumer Protection
Business Assistance Center - Public Way Use Unit
City Hall - 121 N. LaSalle Street, Room 800 • Chicago, IL 60602
(312)-74-GOBIZ (312-744-6249) • (312) 744-1944 (TTY)
http://www.cityofchicago.org/bacp

04/10/2013

Alderman **Patrick O'Connor**
Ward # **40**
City of Chicago
City Hall, Room **305**
121 North LaSalle Street
Chicago, Illinois 60602

Re: An ordinance to use and maintain a portion of the public right-of-way for **two (2) sign(s)** for **Papa John's Pizza**, adjacent to the premises known as **1245 W. Devon Ave.**.

Dear Alderman **Patrick O'Connor**:

The applicant referenced above has requested the use of the public right-of-way for a **sign(s)**. An ordinance has been prepared by the Department of Business Affairs and Consumer Protection – Business Assistance Center - Public Way Use Unit for presentation to the City Council. Because this request was made for properties located in your ward, as approved by you as per the attached, I respectfully request that you introduce the attached ordinance at the next City Council meeting.

If you have any questions regarding this ordinance, please contact Anthony Bertuca at (312) 744-5506.

Department of Business Affairs and Consumer Protection

Office of the City Clerk

O2013-2967

Office of the City Clerk

City Council Document Tracking Sheet

Meeting Date:	4/10/2013
Sponsor(s):	Reilly, Brendan (42)
Type:	Ordinance
Title:	Grant(s) of privilege in public way for Bistro BT The Pier, The
Committee(s) Assignment:	Committee on Transportation and Public Way

ORDINANCE
THE BISTRO BT THE PIER
Acct. No. 375386 - 2
Permit No. 1105546

Be It Ordained by the City Council of the City of Chicago:

SECTION 1. Permission and authority are hereby given and granted to THE BISTRO BT THE PIER, upon the terms and subject to the conditions of this ordinance to construct, install, maintain and use three (3) Light Fixture(s) projecting over the public right-of-way adjacent to its premises known as 580 E. Illinois St..

Said Light Fixture(s) at E. Illinois Street measure(s):
Three (3) at two (2) feet in length, two (2) feet in width and eighteen (18) feet above grade level.

The location of said privilege shall be as shown on prints kept on file with the Department of Business Affairs and Consumer Protection and the Office of the City Clerk.

Said privilege shall be constructed in accordance with plans and specifications approved by the Department of Transportation (Division of Project Development).

This grant of privilege in the public way shall be subject to the provisions of Section 10-28-015 and all other required provisions of the Municipal Code of Chicago.

The grantee shall pay to the City of Chicago as compensation for the privilege #1105546 herein granted the sum of eighty-five ($85.00) per annum in advance.

A 25% penalty will be added for payments received after due date.

The permit holder agrees to hold the City of Chicago harmless for any damage, relocation or replacement costs associated with damage, relocation or removal of private property caused by the City performing work in the public way.

Authority herein given and granted for a period of five (5) years from and after Date of Passage.

Alderman _____

Brendan Reilly 42nd Ward




SIDE VIEW

SHOWING CLIPS
AND 3/8" EXPANSION
BOLTS USED
TO MOUNT AWNING



5'-11" x 15'-1" BLACK FABRIC AWNING
30" PROJECTION / WITH AN 8" VALANCE
VALANCE IS ON FRONT AND
BOTH SIDES

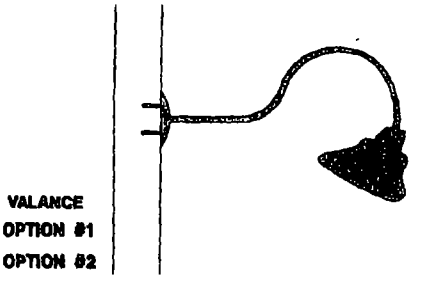

SIDE VIEW

THREE GOOSE NECK FIXTURES
SHOWING CLIPS
AND 1/4" EXPANSION
BOLTS USED
TO ANCHORED GOOSE NECK FIXTURES



LOCATION OF SIGN ON BUILDING, AND
LOCATION OF AWNING ABOVE DOOR

COLOR USED FOR ALL TEXT ON AWNING, VALANCE
AND DOUBLE FACE SIGN

Office of the City Clerk

O2013-2969

Office of the City Clerk

City Council Document Tracking Sheet

Meeting Date:	4/10/2013
Sponsor(s):	Reilly, Brendan (42)
Type:	Ordinance
Title:	Grant(s) of privilege in public way for Del Frisco's Double Eagle Steak House
Committee(s) Assignment:	Committee on Transportation and Public Way

ORDINANCE
DEL FRISCO'S DOUBLE EAGLE STEAK HOUSE
Acct. No. 370798 - 1
Permit No. 1103546

Be It Ordained by the City Council of the City of Chicago:

SECTION 1. Permission and authority are hereby given and granted to DEL FRISCO'S DOUBLE EAGLE STEAK HOUSE, upon the terms and subject to the conditions of this ordinance to construct, install, maintain and use one (1) Duct(s) projecting over the public right-of-way adjacent to its premises known as 58 E. Oak St..

Said Duct(s) at Public Alley measure(s):
One (1) at thirty-two point five (32.5) feet in length, and two point five (2.5) feet in width for a total of eighty-one point two five (81.25) square feet.

The location of said privilege shall be as shown on prints kept on file with the Department of Business Affairs and Consumer Protection and the Office of the City Clerk.

Said privilege shall be constructed in accordance with plans and specifications approved by the Department of Transportation (Division of Project Development) and Department of Transportation (Office of Underground Coordination).

This grant of privilege in the public way shall be subject to the provisions of Section 10-28-015 and all other required provisions of the Municipal Code of Chicago.

The grantee shall pay to the City of Chicago as compensation for the privilege #1103546 herein granted the sum of four hundred ($400.00) per annum in advance.


A 25% penalty will be added for payments received after due date.

The permit holder agrees to hold the City of Chicago harmless for any damage, relocation or replacement costs associated with damage, relocation or removal of private property caused by the City performing work in the public way.

Authority herein given and granted for a period of five (5) years from and after Date of Passage.

Alderman _____

Brendan Reilly 42nd Ward

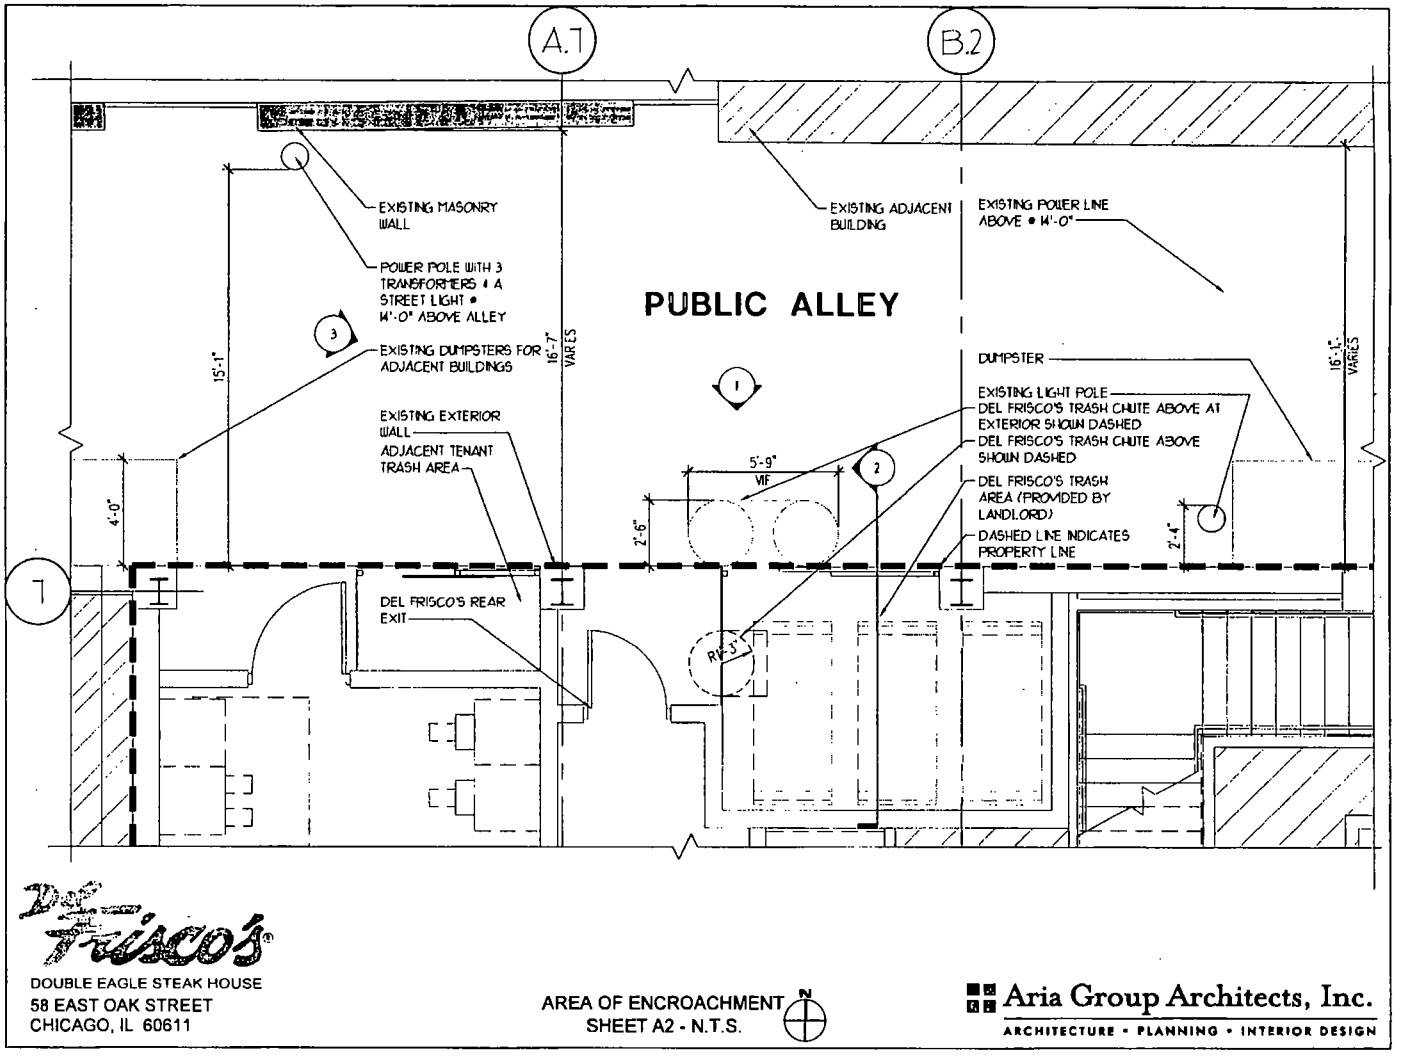

Del Frisco's

DOUBLE EAGLE STEAK HOUSE
58 EAST OAK STREET
CHICAGO, IL 60611

AREA OF ENCROACHMENT
SHEET A2 - N.T.S.

Aria Group Architects, Inc.
ARCHITECTURE • PLANNING • INTERIOR DESIGN

Office of the City Clerk

O2013-2971

Office of the City Clerk

City Council Document Tracking Sheet

Meeting Date:	4/10/2013
Sponsor(s):	Reilly, Brendan (42)
Type:	Ordinance
Title:	Grant(s) of privilege in public way for Ermenegildo Zegna Corp.
Committee(s) Assignment:	Committee on Transportation and Public Way

ORDINANCE
ERMENEGILDO ZEGNA, CORP
Acct. No. 72831 - 2
Permit No. 1104475

Be It Ordained by the City Council of the City of Chicago:

SECTION 1. Permission and authority are hereby given and granted to ERMENEGILDO ZEGNA, CORP, upon the terms and subject to the conditions of this ordinance to maintain and use one (1) sign(s) projecting over the public right-of-way attached to its premises known as 520 N. Michigan Ave..

Said sign structure(s) measures as follows; along N MICHIGAN AVE:
One (1) at ten point five (10.5) feet in length, one point six seven (1.67) feet in height and ten (10) feet above grade level.

The location of said privilege shall be as shown on prints kept on file with the Department of Business Affairs and Consumer Protection and the Office of the City Clerk.

Said privilege shall be constructed in accordance with plans and specifications approved by the Department of Transportation (Division of Project Development) and Zoning Department - Signs.

This grant of privilege in the public way shall be subject to the provisions of Section 10-28-015 and all other required provisions of the Municipal Code of Chicago.

The grantee shall pay to the City of Chicago as compensation for the privilege #1104475 herein granted the sum of one hundred ($100.00) per annum in advance.

A 25% penalty will be added for payments received after due date.

The permit holder agrees to hold the City of Chicago harmless for any damage, relocation or replacement costs associated with damage, relocation or removal of private property caused by the City performing work in the public way.

Authority herein given and granted for a period of five (5) years from and after Date of Passage.

Alderman _____


Brendan Reilly 42nd Ward

EXISTING SIGNAGE




PROPOSED SIGNAGE



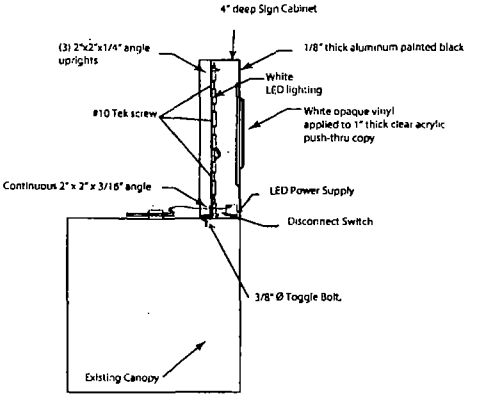

QTY: 1 - Single sided internally LED illuminated sign cabinet with white push-thru letters. White faces to be opaque with sides to be illuminated for a halo effect. Mounted top of existing canopy.

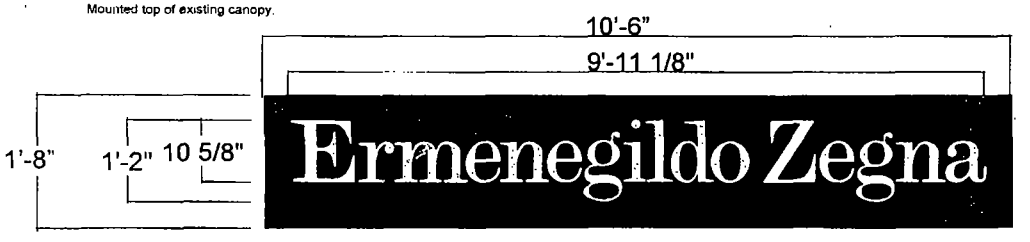

© 2013 SPS Worldwide, llc

The information contained in this document is only authorized for purposes connected with the specification or use of SPS Worldwide, llc. The USER of this information is authorized to reproduce and distribute exact copies or exact extracts for the sole purpose of detailing, specifying, building or using the work of SPS Worldwide, llc. designs. This information may not contain the full details required for construction. It is the USER's responsibility to ensure full building performance specifications and to ensure specification and installation of SPS Worldwide, llc. products and systems are in accordance with standard publications. Appropriate expert advice should always be obtained to ensure suitability of these drawings for your specific application. Any conditions that will require changes from the plans must be reported to SPS Worldwide, llc. for APPROVAL. SPS Worldwide llc accepts no responsibility or liability for any loss or damage caused to the USER or any third party through any use of the CAD drawings or related information, which use contravenes these terms of use and/or any use of the CAD drawings and related information: (a) with any product or system or design other than those provided by SPS Worldwide, llc ; and (b) where the CAD drawings and related information are modified in any way. The USER is deemed to accept these terms of use. IF YOU DO NOT AGREE TO THE TERMS OF USE, DO NOT USE SPS WORLDWIDE, LLC DOCUMENT.

SPS
one standard • one partner • endless solutions LLC
99 MADISON AVENUE
SUITE 801
NEW YORK, NY 10016
212.268.2908
WWW. SPSWORLDWIDE.COM

OWNER:
AMEEN NASSIRI

ACCOUNT EXECUTIVE:

DESIGNER/DRAFTER:

CLIENT SIGNATURE

DATE:

REVISIONS

DATE	ISSUED FOR
DRAWN BY	START DATE

PROJECT:
Zegna
540 N. Michigan Ave.
Chicago, IL 60611
LOCATION

SPS Worldwide, llc

SCALE: AS SHOWN

PRINT DATE: 3/4/13

DRAWING NUMBER:

Office of the City Clerk

O2013-2976

Office of the City Clerk

City Council Document Tracking Sheet

Meeting Date:	4/10/2013
Sponsor(s):	Reilly, Brendan (42)
Type:	Ordinance
Title:	Grant(s) of privilege in public way for Exhale Enterprises V, Inc.
Committee(s) Assignment:	Committee on Transportation and Public Way

ORDINANCE
EXHALE ENTERPRISES V, INC.
Acct. No. 290332 - 1
Permit No. 1105534

Be It Ordained by the City Council of the City of Chicago:

SECTION 1. Permission and authority are hereby given and granted to EXHALE ENTERPRISES V, INC., upon the terms and subject to the conditions of this ordinance to maintain and use, as now constructed, six (6) Banner(s) projecting over the public right-of-way adjacent to its premises known as 945 N. State St..

Said Banner(s) at N. State St. measure(s):
Six (6) at three (3) feet in length, and eight (8) feet in width for a total of one hundred forty-four (144) square feet.

The location of said privilege shall be as shown on prints kept on file with the Department of Business Affairs and Consumer Protection and the Office of the City Clerk.

Said privilege shall be constructed in accordance with plans and specifications approved by the Zoning Department - Signs.

This grant of privilege in the public way shall be subject to the provisions of Section 10-28-015 and all other required provisions of the Municipal Code of Chicago.

The grantee shall pay to the City of Chicago as compensation for the privilege #1105534 herein granted the sum of one hundred seventy-five ($175.00) per annum in advance.

A 25% penalty will be added for payments received after due date.

The permit holder agrees to hold the City of Chicago harmless for any damage, relocation or replacement costs associated with damage, relocation or removal of private property caused by the City performing work in the public way.


Authority herein given and granted for a period of five (5) years from and after 01/09/2013.

Alderman _____

Brendan Reilly 42nd Ward

quantity six

1 - transform
1 - exhale mind body spa
1 - awaken
1 - exhale mind body spa
1 - breathe
1 - exhale mind body spa

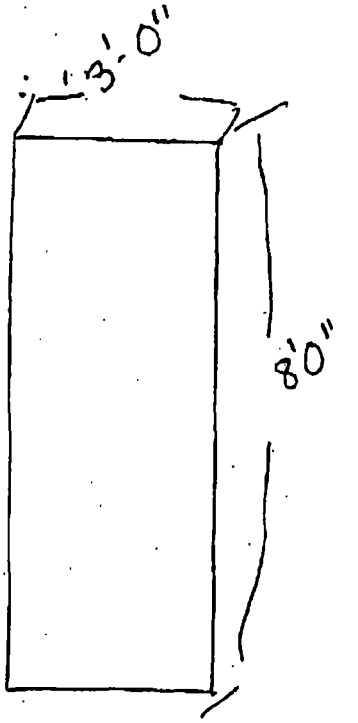

18'6" Height Above Grade

Ground level

Office of the City Clerk

O2013-2978

Office of the City Clerk

City Council Document Tracking Sheet

Meeting Date:	4/10/2013
Sponsor(s):	Reilly, Brendan (42)
Type:	Ordinance
Title:	Grant(s) of privilege in public way for Fleming's Prime Steakhouse & Winebar
Committee(s) Assignment:	Committee on Transportation and Public Way

ORDINANCE
FLEMING'S PRIME STEAKHOUSE & WINEBAR
Acct. No. 324758 - 1
Permit No. 1104336

Be It Ordained by the City Council of the City of Chicago:

SECTION 1. Permission and authority are hereby given and granted to FLEMING'S PRIME STEAKHOUSE & WINEBAR, upon the terms and subject to the conditions of this ordinance to maintain and use three (3) sign(s) projecting over the public right-of-way attached to its premises known as 25 E. Ohio St..

Said sign structure(s) measures as follows; along E Ohio St:
One (1) at five point eight three (5.83) feet in length, one (1) foot in height and thirteen (13) feet above grade level.
One (1) at one point five (1.5) feet in length, one point five (1.5) feet in height and thirteen (13) feet above grade level.
One (1) at two point eight three (2.83) feet in length, two point eight three (2.83) feet in height and thirteen (13) feet above grade level.

The location of said privilege shall be as shown on prints kept on file with the Department of Business Affairs and Consumer Protection and the Office of the City Clerk.

Said privilege shall be constructed in accordance with plans and specifications approved by the Department of Transportation (Division of Project Development) and Zoning Department - Signs.

This grant of privilege in the public way shall be subject to the provisions of Section 10-28-015 and all other required provisions of the Municipal Code of Chicago.

The grantee shall pay to the City of Chicago as compensation for the privilege #1104336 herein granted the sum of one hundred seventy-five ($175.00) per annum in advance.

A 25% penalty will be added for payments received after due date.


The permit holder agrees to hold the City of Chicago harmless for any damage, relocation or replacement costs associated with damage, relocation or removal of private property caused by the City performing work in the public way.

Authority herein given and granted for a period of five (5) years from and after Date of Passage.


Alderman _____

Brendan Reilly 42nd Ward

PLAN VIEW

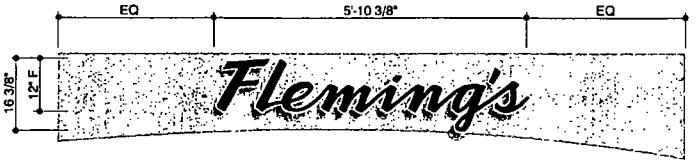

INDIVIDUAL INT. LED ILLUMINATED LETTER DISPLAY 1/2" = 1'-0"

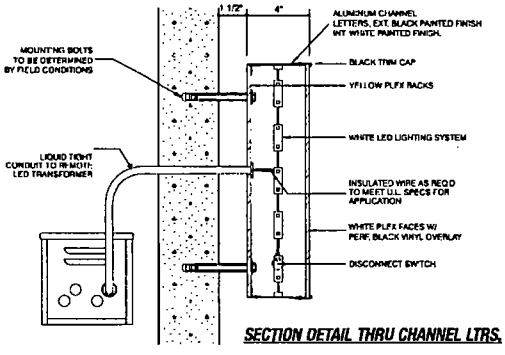

SECTION DETAIL THRU CHANNEL LTRS.



Customer's Signature:_____ Date:_____

Comments:


OLYMPIC SIGNS
1130 N. Garfield
Lombard, IL 60148

account representative: BPJR / client: Fleming's, 25 E. OHIO CHICAGO, IL / drawn by: JOHN W


• job#: 12-4947A
• 8-24-12
• rev.# 11-8-12

Ph.# 630.424.6100 Fx.# 630.424.6120 WWW.OLYSIGNS.COM


THIS IS AN ORIGINAL UNPUBLISHED DESIGNS SUBMITTED IN CONJUNCTION WITH A PROJECT WE ARE PLANNING FOR YOU. THIS IS NOT TO BE COPIED, REPRODUCED, EXHIBITED OR SHOWN TO ANYONE OUTSIDE OF YOUR ORGANIZATION WITHOUT THE WRITTEN PERMISSION OF OLYMPIC SIGNS, INC. ARTWORK IS EXCLUSIVE PROPERTY OF OLYMPIC SIGNS INC.

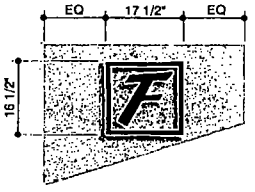

S/F ILLUMINATED LOGO DISPLAY 1/2" = 1'-0"

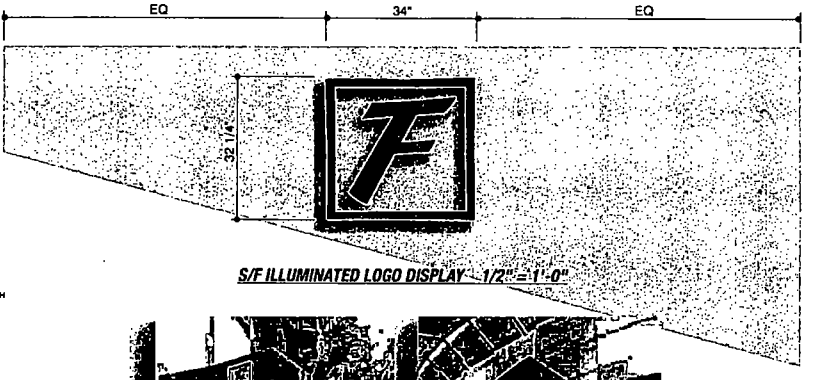

S/F ILLUMINATED LOGO DISPLAY 1/2" = 1'-0"

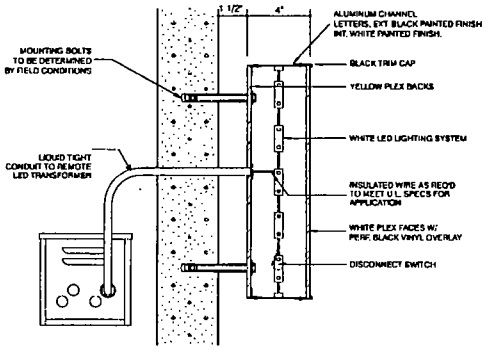

SECTION DETAIL THRU CHANNEL LTRS.



OLYMPIC SIGNS
1130 N. Garfield
Lombard, IL 60148
Ph.# 630.424.6100 Fx.# 630.424.6120 WWW.OLYSIGNS.COM

account representative: BPJR / client: Fleming's 25 E OHIO CHICAGO, IL / drawn by: JOHN W

- job#: 12-4947A
- 8-24-12
- rev.# 11-8-12

Customer's Signature: _____ Date: _____

Comments:

THIS IS AN ORIGINAL UNPUBLISHED DRAWING SUBMITTED IN CONNECTION WITH A PROJECT WE ARE PLANNING FOR YOU. THIS IS NOT TO BE COPIED, INTRODUCED, EXHIBITED OR DISPOSED TO ANYONE OUTSIDE OF YOUR ORGANIZATION WITHOUT THE WRITTEN PERMISSION OF OLYMPIC SIGNS, INC. AUTHORS OF EXCLUSIVE PROPERTY OF OLYMPIC SIGNS INC.

Office of the City Clerk

O2013-3025

Office of the City Clerk

City Council Document Tracking Sheet

Meeting Date:	4/10/2013
Sponsor(s):	Reilly, Brendan (42)
Type:	Ordinance
Title:	Grant(s) of privilege in public way for Intercontinental Hotel Chicago
Committee(s) Assignment:	Committee on Transportation and Public Way

ORDINANCE
INTERCONTINENTAL HOTEL CHICAGO
Acct. No. 322399 - 1
Permit No. 1103715

Be It Ordained by the City Council of the City of Chicago:

SECTION 1. Permission and authority are hereby given and granted to INTERCONTINENTAL HOTEL CHICAGO, upon the terms and subject to the conditions of this ordinance to maintain and use, as now constructed, one (1) Loading Dock(s) on the public right-of-way adjacent to its premises known as 505 N. Michigan Ave..

Said Loading Dock(s) at N. Michigan measure(s):
One (1) at ninety (90) feet in length, and ten (10) feet in width for a total of nine hundred (900) square feet.

The location of said privilege shall be as shown on prints kept on file with the Department of Business Affairs and Consumer Protection and the Office of the City Clerk.

Said privilege shall be constructed in accordance with plans and specifications approved by the Department of Transportation (Division of Project Development).

This grant of privilege in the public way shall be subject to the provisions of Section 10-28-015 and all other required provisions of the Municipal Code of Chicago.

The grantee shall pay to the City of Chicago as compensation for the privilege #1103715 herein granted the sum of eight thousand nine hundred eighty-six ($8,986.00) per annum in advance.


A 25% penalty will be added for payments received after due date.

The permit holder agrees to hold the City of Chicago harmless for any damage, relocation or replacement costs associated with damage, relocation or removal of private property caused by the City performing work in the public way.

Authority herein given and granted for a period of five (5) years from and after 11/13/2012.

Alderman _____

Brendan Reilly 42nd Ward

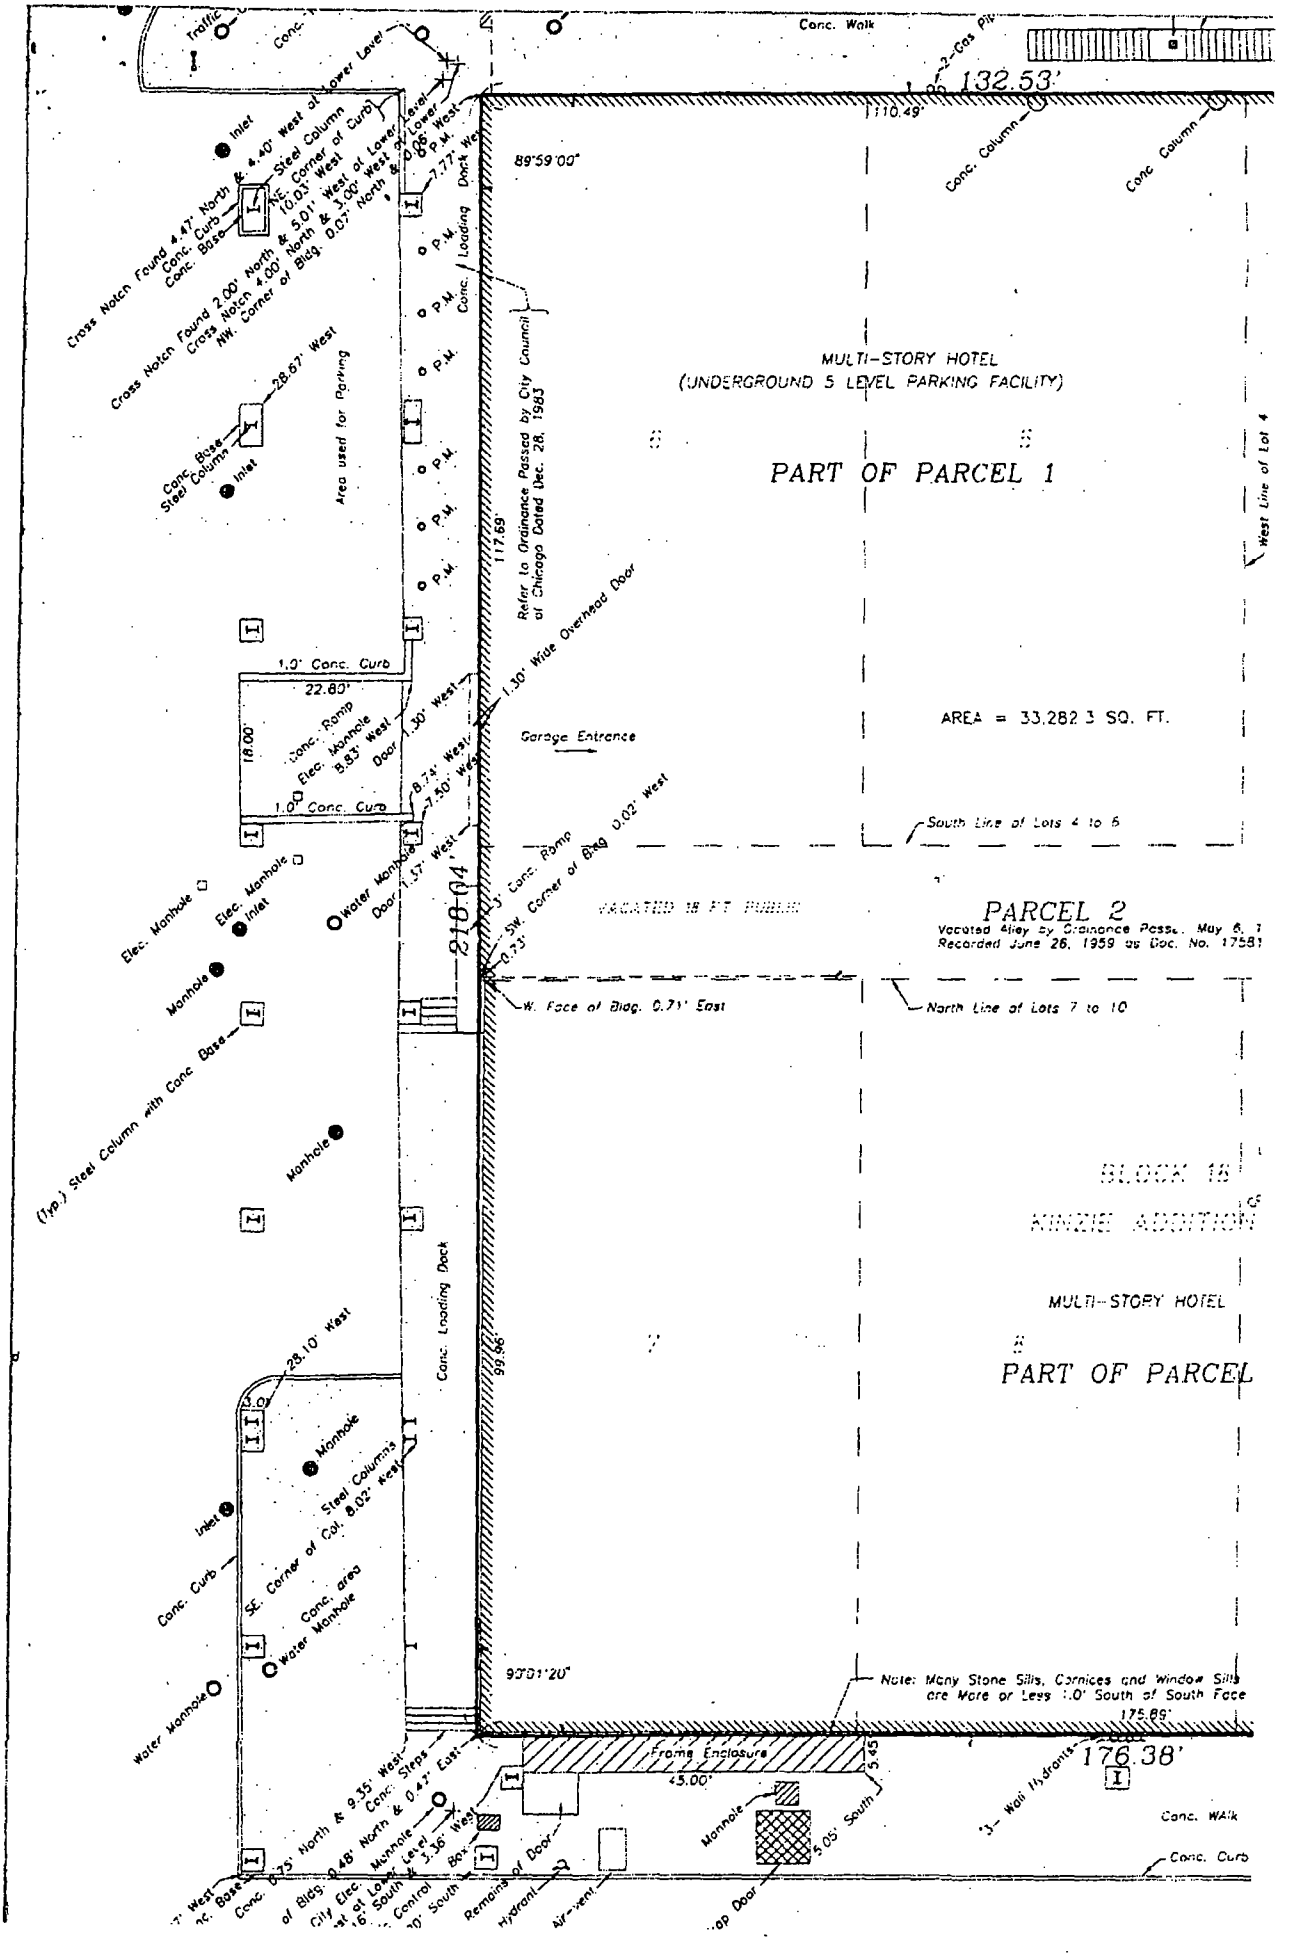
MULTI-STORY HOTEL
(UNDERGROUND 5 LEVEL PARKING FACILITY)
PART OF PARCEL 1
AREA = 33,282.3 SQ. FT.
PARCEL 2
Vacated Alley by Ordinance Pass. May 6, 1
Recorded June 26, 1959 as Doc. No. 17581
BLOCK 16
KINZIE ADDITION
MULTI-STORY HOTEL
PART OF PARCEL
Refer to Ordinance Passed by City Council of Chicago Dated Dec. 28, 1983
Area used for Parking
Garage Entrance
1.30' Wide Overhead Door
Conc. Ramp
Conc. Loading Dock
Conc. Walk
Conc. Column
Steel Column with Conc. Base
Inlet
Manhole
Elec. Manhole
Water Manhole
Conc. Curb
Conc. Steps
Frame Enclosure
Monhole
Hydrant
Air-vent
Remains of Door
Conc. Walk
Conc. Curb
West Line of Lot 4
South Line of Lots 4 to 6
North Line of Lots 7 to 10
W. Face of Bldg. 0.71' East
SW. Corner of Bldg 0.02' West
Note: Many Stone Sills, Cornices and Window Sills are More or Less 1.0' South of South Face
132.53'
110.49'
176.38'
175.89'
218.04'
117.69'
99.96'
89°59'00"
90°01'20"
45.00'
22.80'
18.00'

Office of the City Clerk

O2013-3036

Office of the City Clerk

City Council Document Tracking Sheet

Meeting Date:	4/10/2013
Sponsor(s):	Reilly, Brendan (42)
Type:	Ordinance
Title:	Grant(s) of privilege in public way for M&J Wilkow, Ltd.
Committee(s) Assignment:	Committee on Transportation and Public Way

ORDINANCE
M & J WILKOW,LTD
Acct. No. 2098 - 2
Permit No. 1105602

Be It Ordained by the City Council of the City of Chicago:

SECTION 1. Permission and authority are hereby given and granted to M & J WILKOW,LTD, upon the terms and subject to the conditions of this ordinance to maintain and use, as now constructed, four (4) Flag Pole(s) on the public right-of-way adjacent to its premises known as 203 N. La Salle St..

Said Flag Pole(s) at N. LaSalle Street measure(s):
Four (4) at forty (40) feet in length, and one point eight three (1.83) foot in width for a total of two hundred ninety-two point eight (292.8) square feet.

The location of said privilege shall be as shown on prints kept on file with the Department of Business Affairs and Consumer Protection and the Office of the City Clerk.

Said privilege shall be constructed in accordance with plans and specifications approved by the Department of Transportation (Division of Project Development).

This grant of privilege in the public way shall be subject to the provisions of Section 10-28-015 and all other required provisions of the Municipal Code of Chicago.

The grantee shall pay to the City of Chicago as compensation for the privilege #1105602 herein granted the sum of three hundred ($300.00) per annum in advance.

A 25% penalty will be added for payments received after due date.


The permit holder agrees to hold the City of Chicago harmless for any damage, relocation or replacement costs associated with damage, relocation or removal of private property caused by the City performing work in the public way.

Authority herein given and granted for a period of five (5) years from and after Date of Passage.

Alderman _____

Brendan Reilly 42nd Ward

203 N. LaSALLE
LAYOUT PLAN

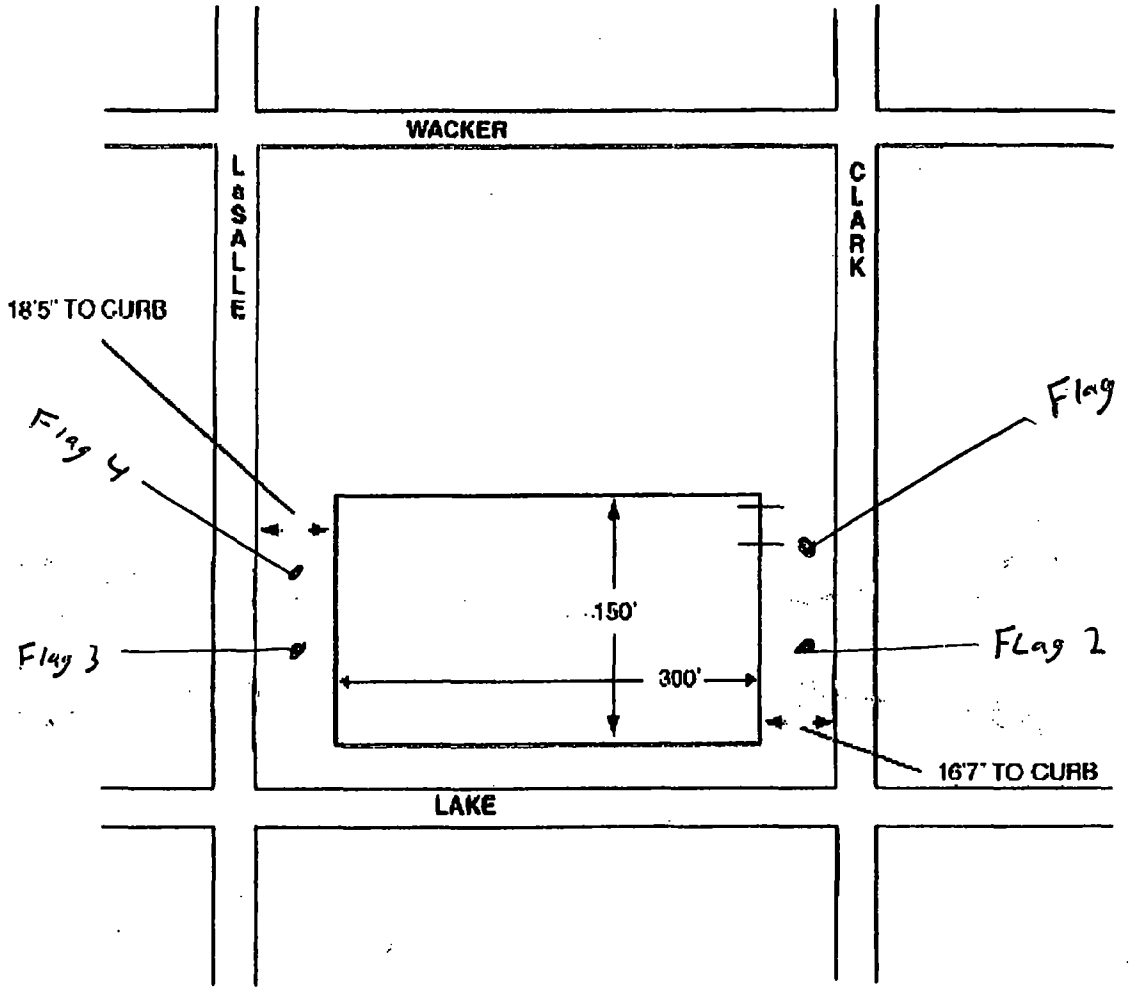

Flag 1 Distance pole to street 5' 1" pole to building 10' 11"

Flag 2 Distance pole to street 5' 1" pole to building 11' 1"

Flag 3 Distance pole to street 5' 2" pole to building 14' 10"

Flag 4 Distance pole to street 5' 2" Pole to building 15' 1"

Distance From sign A to Flag 1 or Flag 2 is 8' 3"

Distance From sign C to Flag 3 or Flag 4 is 8' 4"

Office of the City Clerk

O2013-3038

Office of the City Clerk

City Council Document Tracking Sheet

Meeting Date:	4/10/2013
Sponsor(s):	Reilly, Brendan (42)
Type:	Ordinance
Title:	Grant(s) of privilege in public way for Madewell, Inc.
Committee(s) Assignment:	Committee on Transportation and Public Way

ORDINANCE
MADEWELL, INC
Acct. No. 378683 - 1
Permit No. 1104581

Be It Ordained by the City Council of the City of Chicago:

SECTION 1. Permission and authority are hereby given and granted to MADEWELL, INC, upon the terms and subject to the conditions of this ordinance to maintain and use one (1) sign(s) projecting over the public right-of-way attached to its premises known as 932 N. Rush St..

Said sign structure(s) measures as follows; along N. Rush:
One (1) at six point three three (6.33) feet in length, one point five (1.5) feet in height and sixteen (16) feet above grade level.

The location of said privilege shall be as shown on prints kept on file with the Department of Business Affairs and Consumer Protection and the Office of the City Clerk.

Said privilege shall be constructed in accordance with plans and specifications approved by the Department of Transportation (Division of Project Development) and Zoning Department - Signs.

This grant of privilege in the public way shall be subject to the provisions of Section 10-28-015 and all other required provisions of the Municipal Code of Chicago.

The grantee shall pay to the City of Chicago as compensation for the privilege #1104581 herein granted the sum of one hundred ($100.00) per annum in advance.

A 25% penalty will be added for payments received after due date.


The permit holder agrees to hold the City of Chicago harmless for any damage, relocation or replacement costs associated with damage, relocation or removal of private property caused by the City performing work in the public way.

Authority herein given and granted for a period of five (5) years from and after Date of Passage.


Alderman _____

Brendan Reilly 42nd Ward

© REVERSE CHANNEL - LED LETTERS - ELEVATION
Scale: 1" = 1' - 0"

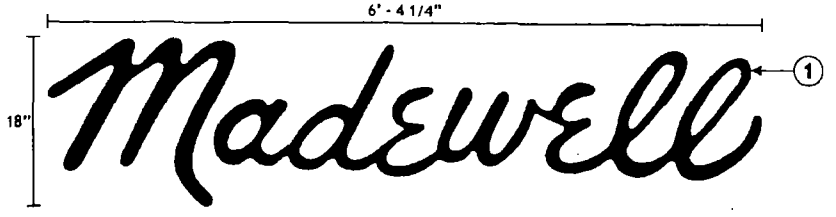

© REVERSE CHANNEL - LED LETTERS - SECTION
Scale: N.T.S.

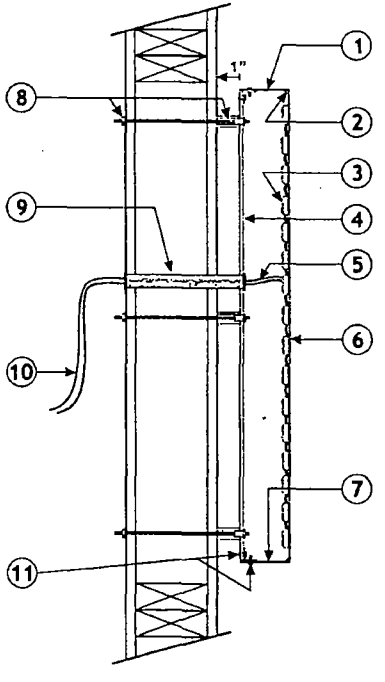

REVERSE CHANNEL - LED LETTERS - DETAILS

1. 1 1/2" DEEP x .063 ALUMINUM LETTER RETURNS PAINTED TO MATCH BM # 2061-10 "DEEP ROYAL"
2. LETTER RETURNS & FACES ARE WELDED TOGETHER AROUND THE ENTIRE PERIMETER OF LETTER
3. "SLOAN MINI" 6500K WHITE LED UNITS TO ILLUMINATE LETTERS
4. 1/8" THICK, "SATIN ICE" ACRYLIC LETTER BACKS
5. ELECTRICAL WIRING FOR LED'S THRU ELECTRICAL CONDUIT
6. .090 ROUTED ALUMINUM LETTER FACES PAINTED TO MATCH BM #2061-10 "DEEP ROYAL"
7. ALL INTERIOR LETTER SURFACES ARE PAINTED HIGH GLOSS WHITE
8. 1" PLASTIC SPACERS ARE RIV NUTTED INTO ACRYLIC LETTER BACKS, ALL THREAD ROD WILL SCREW INTO RIV NUTS, 10-24 NUT BEHIND WALL TO LOCK ALL THREAD ROD INTO PLACE
9. 1/2" RIGID CONDUIT THRU WALL SECTION
10. LED WIRING TO PRIMARY ELECTRICAL SOURCE & SERVICE DISCONNECT SWITCH (BY OTHERS) AND TO REMOTELY LOCATED LED POWER SUPPLIES (FIELD CONDITIONS TO DETERMINE EXACT LOCATION)
11. CLIPS ARE POP-RIVETED INTO ACRYLIC LETTER BACKS, AND THE BACKS ARE SECURED TO THE LETTER RETURNS WITH SELF TAPPING SCREWS THRU THE LETTER RETURNS

MW18BL LED

Ruggles
SIGN COMPANY
308 Crossfield Drive
Versailles, KY 40383
Phone: (859) 879-1199
Fax: (859) 879-8683
www.rugglessign.com

Madewell

Store# 249
Space#

RUSH STREET
932 NORTH RUSH STREET
CHICAGO, IL 60611

CUSTOMER APPROVAL

Customer Signature _____ Date _____
Copy, Colors and Sizes

RUGGLES SIGN COMPANY DOES NOT PROVIDE PRIMARY ELECTRICAL TO SIGN LOCATION RESPONSIBILITY OF OTHERS!

This design is the exclusive property of Ruggles Sign Company and cannot be reproduced in whole or in part without their prior written approval.

Submittal Date: 10/03/12
Plan Issue/Rev Date: 10/01/12
Acct Rep: Kemal Sulejmanagic
Designer: Jaye Williams

REVISIONS
r1: 10/11/12 r5: _____
r2: _____ r6: _____
r3: _____ r7: _____
r4: _____ r8: _____

Office of the City Clerk

O2013-3042

Office of the City Clerk

City Council Document Tracking Sheet

Meeting Date:	4/10/2013
Sponsor(s):	Reilly, Brendan (42)
Type:	Ordinance
Title:	Grant(s) of privilege in public way for McFadden's
Committee(s) Assignment:	Committee on Transportation and Public Way

ORDINANCE
MCFADDEN'S
Acct. No. 15304 - 1
Permit No. 1105524

Be It Ordained by the City Council of the City of Chicago:

SECTION 1. Permission and authority are hereby given and granted to MCFADDEN'S, upon the terms and subject to the conditions of this ordinance to maintain and use one (1) sign(s) projecting over the public right-of-way attached to its premises known as 1206 N. State Pkwy..

Said sign structure(s) measures as follows; along N. State Parkway:
One (1) at six point one seven (6.17) feet in length, three point two five (3.25) feet in height and seventeen (17) feet above grade level.

The location of said privilege shall be as shown on prints kept on file with the Department of Business Affairs and Consumer Protection and the Office of the City Clerk.

Said privilege shall be constructed in accordance with plans and specifications approved by the Department of Transportation (Division of Project Development) and Zoning Department - Signs.

This grant of privilege in the public way shall be subject to the provisions of Section 10-28-015 and all other required provisions of the Municipal Code of Chicago.

The grantee shall pay to the City of Chicago as compensation for the privilege #1105524 herein granted the sum of one hundred ($100.00) per annum in advance.


A 25% penalty will be added for payments received after due date.

The permit holder agrees to hold the City of Chicago harmless for any damage, relocation or replacement costs associated with damage, relocation or removal of private property caused by the City performing work in the public way.

Authority herein given and granted for a period of five (5) years from and after 10/31/2012.

Alderman _____

Brendan Reilly 42nd Ward

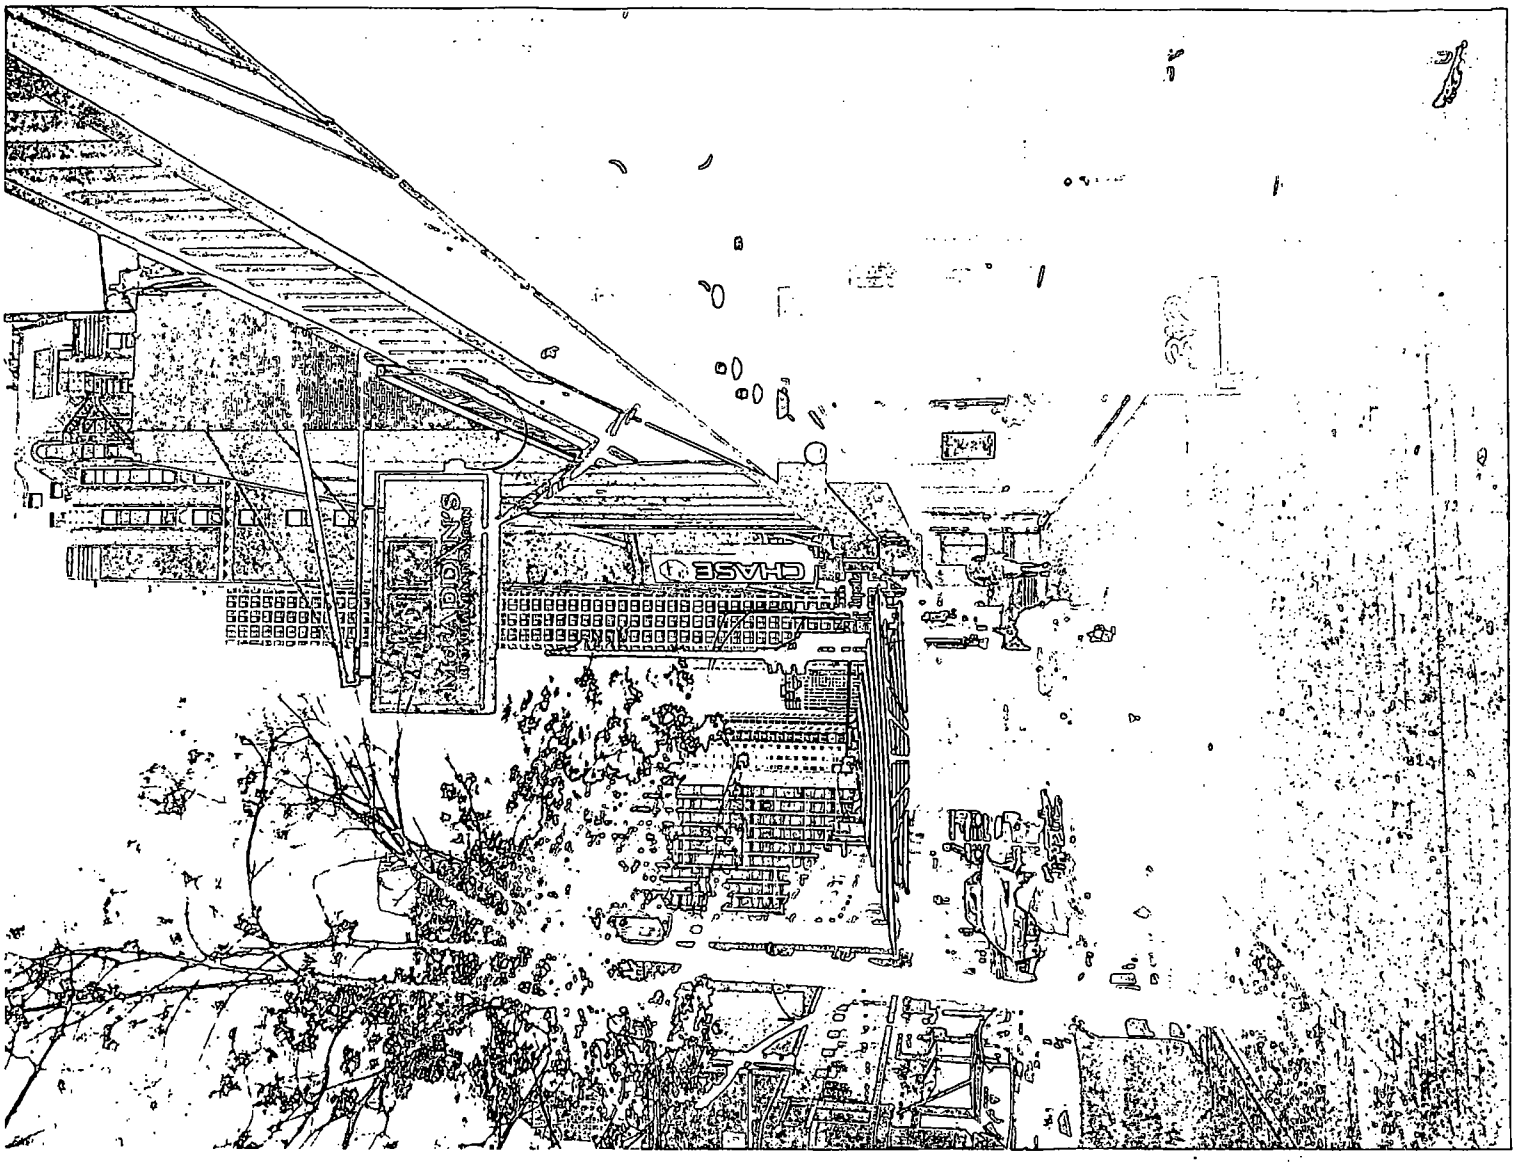
CHASE
STANDARD

Office of the City Clerk

O2013-3043

Office of the City Clerk

City Council Document Tracking Sheet

Meeting Date:	4/10/2013
Sponsor(s):	Reilly, Brendan (42)
Type:	Ordinance
Title:	Grant(s) of privilege in public way for Napletan's Aston Martin of Chicago
Committee(s) Assignment:	Committee on Transportation and Public Way

ORDINANCE
NAPLETAN'S ASTON MARTIN OF CHICAGO
Acct. No. 379031 - 1
Permit No. 1104921

Be It Ordained by the City Council of the City of Chicago:

SECTION 1. Permission and authority are hereby given and granted to NAPLETAN'S ASTON MARTIN OF CHICAGO, upon the terms and subject to the conditions of this ordinance to maintain and use two (2) sign(s) projecting over the public right-of-way attached to its premises known as 1030 N. Clark St..

Said sign structure(s) measures as follows; along N. Clark:
One (1) at eight point one seven (8.17) feet in length, point eight three (.83) feet in height and ten (10) feet above grade level.

Said sign structure(s) measures as follows; along W. Maple:
One (1) at eight point one seven (8.17) feet in length, point eight three (.83) feet in height and ten (10) feet above grade level.

The location of said privilege shall be as shown on prints kept on file with the Department of Business Affairs and Consumer Protection and the Office of the City Clerk.

Said privilege shall be constructed in accordance with plans and specifications approved by the Department of Transportation (Division of Project Development) and Zoning Department - Signs.

This grant of privilege in the public way shall be subject to the provisions of Section 10-28-015 and all other required provisions of the Municipal Code of Chicago.

The grantee shall pay to the City of Chicago as compensation for the privilege #1104921 herein granted the sum of one hundred seventy-five ($175.00) per annum in advance.

A 25% penalty will be added for payments received after due date.

The permit holder agrees to hold the City of Chicago harmless for any damage, relocation or replacement costs associated with damage, relocation or removal of private property caused by the City performing work in the public way.

Authority herein given and granted for a period of five (5) years from and after Date of Passage.

Alderman _____

Brendan Reilly 42nd Ward

ASTON MARTIN

10"

98" ± (8'-2" ±)


Quantity 2 Required

Square Feet: 10" x 98" = 6.8

Electrical Specifications
Transformers: **VLP200-120** Qty: **TBD** @ .65 Amps Ea
1 Watt White VL-W200 Ventex Venbrite LEDs
Total Amps Req'd: **TBD**
Voltage Req'd: **120V**


Elevation

Scale: 1"=1'-0" (@ 11 x 17)

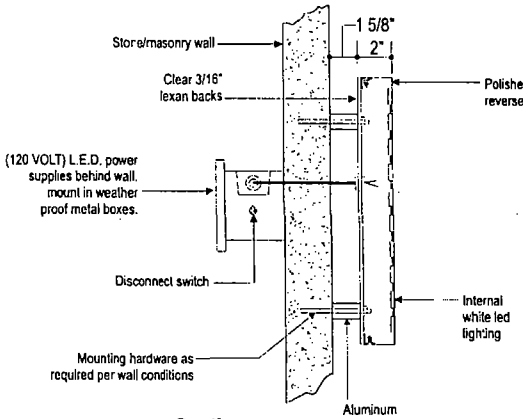

Section

Not to Scale

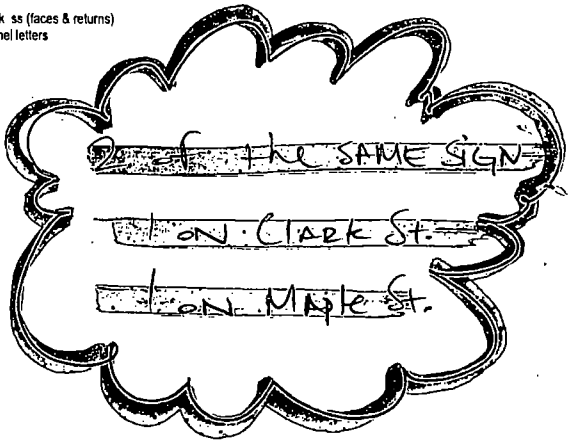

CLIENT:	Aston Martin
LOCATION:	Chicago, IL
DATE:	12.12.12
DRAWING #:	AST-Chicago-4.1
DRAWN BY:	CB
APPROVED BY:	

THIS DESIGN IS SUBMITTED AS PART OF OUR PROPOSAL AND IS TO REMAIN OUR PROPERTY EXCLUSIVELY UNTIL ACCEPTED AND APPROVED BY PURCHASE

REV #	DESCRIPTION	DATE	BY

CUSTOMER APPROVAL:

SIGNATURE

DATE

APPROVAL RECEIVED BY UNITED

DATE

IMPORTANT:
PERMANENT ACCESS TO THE BACK SIDE OF THE WALL IS REQUIRED FOR INSTALLATION AND WIRING OF THE SIGN. IF IT IS NOT AVAILABLE IT MUST BE PROVIDED BY THE CUSTOMER BEFORE INSTALLATION.

United Sign Systems

206 Tower Drive
Okaloosa, Florida 34477
unitedsignsystems.com
888-704-1516
A Division of United Advantage Sign Companies, Inc.

Office of the City Clerk

O2013-3046

Office of the City Clerk

City Council Document Tracking Sheet

Meeting Date:	4/10/2013
Sponsor(s):	Reilly, Brendan (42)
Type:	Ordinance
Title:	Grant(s) of privilege in public way for One North Dearborn Properties
Committee(s) Assignment:	Committee on Transportation and Public Way

ORDINANCE
ONE NORTH DEARBORN PROPERTIES
Acct. No. 88437 - 3
Permit No. 1105483

Be It Ordained by the City Council of the City of Chicago:

SECTION 1. Permission and authority are hereby given and granted to ONE NORTH DEARBORN PROPERTIES, upon the terms and subject to the conditions of this ordinance to maintain and use, as now constructed, one (1) Vault under the public right-of-way adjacent to its premises known as 18 N. Dearborn St.. Existing vault is one hundred fifty-seven and two-tenths (157.2) feet north of the intersection of North State Street and West Madison Street. Existing vaulted space is one hundred thirty-five (135) feet in length and ten (10) feet in width for a total of one thousand three hundred fifty (1,350) square feet. The east one hundred thirty-five (135) contains the entrance from the subway and provides access to the arcade to the Dearbor4n Street basement hall, storeroom with small private office, storeroom with vestibule and two (2) employee locker rooms.

The location of said privilege shall be as shown on prints kept on file with the Department of Business Affairs and Consumer Protection and the Office of the City Clerk.

Said privilege shall be constructed in accordance with plans and specifications approved by the Department of Transportation (Office of Underground Coordination).

This grant of privilege in the public way shall be subject to the provisions of Section 10-28-015 and all other required provisions of the Municipal Code of Chicago.

The grantee shall pay to the City of Chicago as compensation for the privilege #1105483 herein granted the sum of four thousand two hundred twelve ($4,212.00) per annum in advance.


A 25% penalty will be added for payments received after due date.

The permit holder agrees to hold the City of Chicago harmless for any damage, relocation or replacement costs associated with damage, relocation or removal of private property caused by the City performing work in the public way.

Authority herein given and granted for a period of five (5) years from and after 01/01/2014.

Alderman _____

Brendan Reilly 42nd Ward

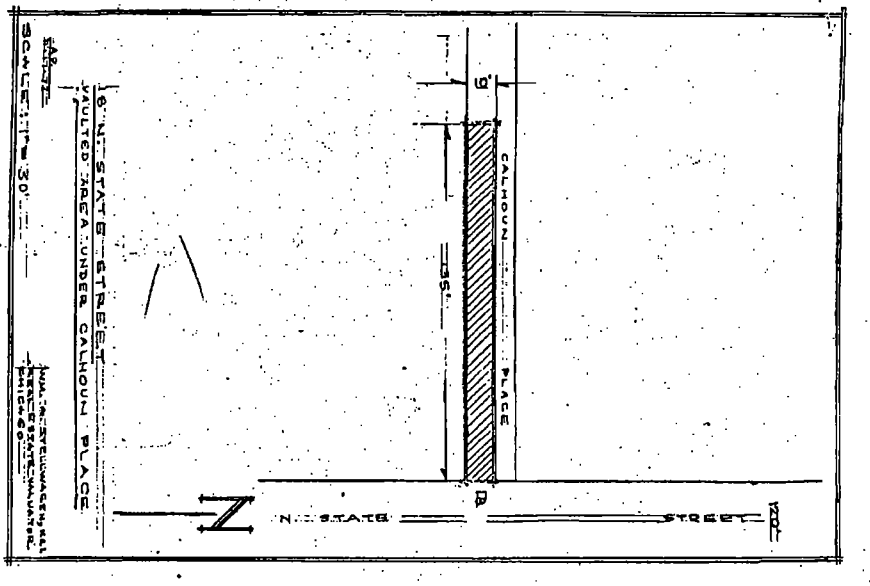
9'
35'
CALHOUN PLACE
N. STATE STREET
N
120'
16' N. STATE STREET
VAULTED AREA UNDER CALHOUN PLACE
SCALE: 1" = 30'

Office of the City Clerk

O2013-3051

Office of the City Clerk

City Council Document Tracking Sheet

Meeting Date:	4/10/2013
Sponsor(s):	Reilly, Brendan (42)
Type:	Ordinance
Title:	Grant(s) of privilege in public way for One North Dearborn Properties LLC
Committee(s) Assignment:	Committee on Transportation and Public Way

ORDINANCE
ONE NORTH DEARBORN PROPERTIES, LLC
Acct. No. 88437 - 1
Permit No. 1105482

Be It Ordained by the City Council of the City of Chicago:

SECTION 1. Permission and authority are hereby given and granted to ONE NORTH DEARBORN PROPERTIES, LLC, upon the terms and subject to the conditions of this ordinance to maintain and use, as now constructed, two (2) Vault(s) under the public right-of-way adjacent to its premises known as 1 N. Dearborn St..

Said Vault(s) at 1st Basement Level along North Dearborn Street measure(s):
One (1) at one hundred sixty-three point five (163.5) feet in length, and fifteen (15) feet in width for a total of two thousand four hundred fifty-two point five (2452.5) square feet.

Said Vault(s) at 2nd Basement Level along North Dearborn measure(s):
One (1) at one hundred twenty-six point six seven (126.67) feet in length, and fourteen point two five (14.25) feet in width for a total of one thousand eight hundred five point zero five (1805.05) square feet.

The location of said privilege shall be as shown on prints kept on file with the Department of Business Affairs and Consumer Protection and the Office of the City Clerk.

Said privilege shall be constructed in accordance with plans and specifications approved by the Department of Transportation (Office of Underground Coordination).

This grant of privilege in the public way shall be subject to the provisions of Section 10-28-015 and all other required provisions of the Municipal Code of Chicago.

The grantee shall pay to the City of Chicago as compensation for the privilege #1105482 herein granted the sum of eighteen thousand one hundred nineteen ($18,119.00) per annum in advance.


A 25% penalty will be added for payments received after due date.

The permit holder agrees to hold the City of Chicago harmless for any damage, relocation or replacement costs associated with damage, relocation or removal of private property caused by the City performing work in the public way.

Authority herein given and granted for a period of five (5) years from and after 07/29/2013.

Alderman _____

Brendan Reilly 42nd Ward

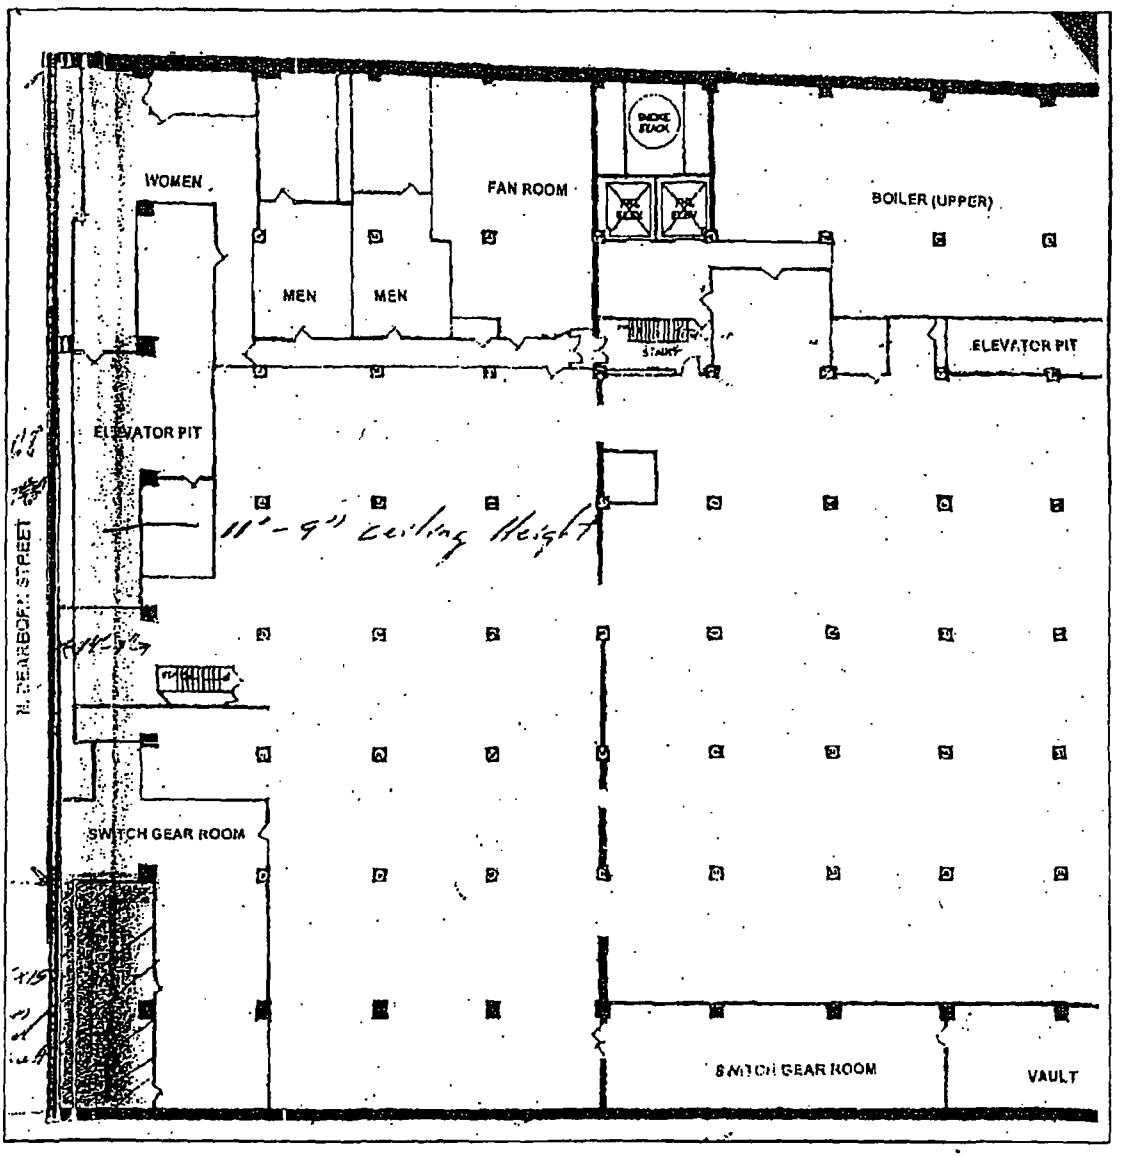
WOMEN
MEN
MEN
FAN ROOM
BOILER (UPPER)
ELEVATOR PIT
ELEVATOR PIT
11'-9" Ceiling Height
N. DEARBORN STREET
SWITCH GEAR ROOM
SWITCH GEAR ROOM
VAULT

Office of the City Clerk

O2013-3054

Office of the City Clerk

City Council Document Tracking Sheet

Meeting Date:	4/10/2013
Sponsor(s):	Reilly, Brendan (42)
Type:	Ordinance
Title:	Grant(s) of privilege in public way for Popeyes Fried Chicken
Committee(s) Assignment:	Committee on Transportation and Public Way

ORDINANCE
POPEYES FRIED CHICKEN
Acct. No. 63375 - 1
Permit No. 1097640

Be It Ordained by the City Council of the City of Chicago:

SECTION 1. Permission and authority are hereby given and granted to POPEYES FRIED CHICKEN, upon the terms and subject to the conditions of this ordinance to maintain and use one (1) sign(s) projecting over the public right-of-way attached to its premises known as 1160 N. Clark St..

Said sign structure(s) measures as follows; along N. Clark:
One (1) at eleven (11) feet in length, five (5) feet in height and eleven point five (11.5) feet above grade level.

The location of said privilege shall be as shown on prints kept on file with the Department of Business Affairs and Consumer Protection and the Office of the City Clerk.

Said privilege shall be constructed in accordance with plans and specifications approved by the Department of Transportation (Division of Project Development) and Zoning Department - Signs.

This grant of privilege in the public way shall be subject to the provisions of Section 10-28-015 and all other required provisions of the Municipal Code of Chicago.

The grantee shall pay to the City of Chicago as compensation for the privilege #1097640 herein granted the sum of three hundred ($300.00) per annum in advance.


A 25% penalty will be added for payments received after due date.

The permit holder agrees to hold the City of Chicago harmless for any damage, relocation or replacement costs associated with damage, relocation or removal of private property caused by the City performing work in the public way.

Authority herein given and granted for a period of five (5) years from and after Date of Passage.

Alderman _____

Brendan Reilly 42nd Ward

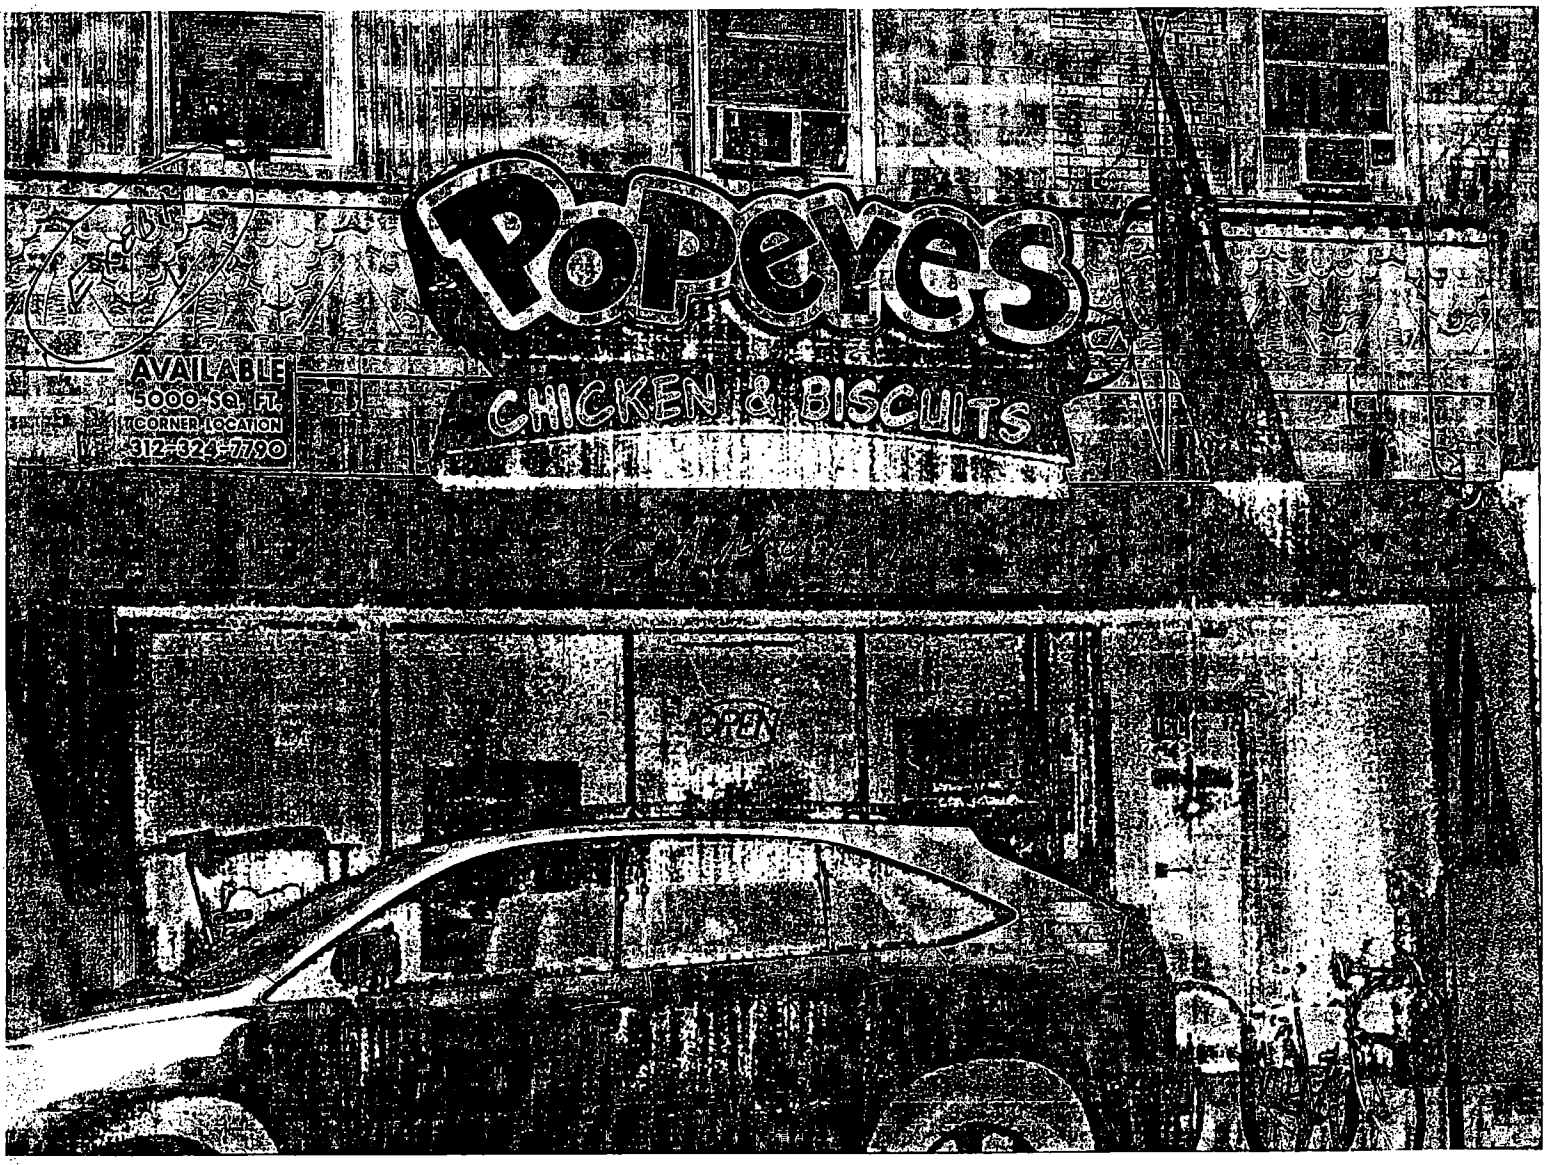
POPEYES
CHICKEN & BISCUITS
AVAILABLE
5000 SQ. FT.
CORNER LOCATION
312-324-7790
OPEN

Office of the City Clerk

O2013-3057

Office of the City Clerk

City Council Document Tracking Sheet

Meeting Date:	4/10/2013
Sponsor(s):	Reilly, Brendan (42)
Type:	Ordinance
Title:	Grant(s) of privilege in public way for Potbelly Sandwich Works LLC
Committee(s) Assignment:	Committee on Transportation and Public Way

ORDINANCE
POTBELLY SANDWICH WORKS LLC
Acct. No. 65004 - 1
Permit No. 1105244

Be It Ordained by the City Council of the City of Chicago:

SECTION 1. Permission and authority are hereby given and granted to POTBELLY SANDWICH WORKS LLC, upon the terms and subject to the conditions of this ordinance to maintain and use, as now constructed, three (3) Light Fixture(s) projecting over the public right-of-way adjacent to its premises known as 194 N. State St..

Said Light Fixture(s) at N. State measure(s):
One (1) at one (1) foot in length, point seven (.7) feet in width and fourteen (14) feet above grade level.
Two (2) at point seven five (.75) feet in length, point seven (.7) feet in width and nine point five (9.5) feet above grade level.

The location of said privilege shall be as shown on prints kept on file with the Department of Business Affairs and Consumer Protection and the Office of the City Clerk.

Said privilege shall be constructed in accordance with plans and specifications approved by the Department of Transportation (Division of Project Development).

This grant of privilege in the public way shall be subject to the provisions of Section 10-28-015 and all other required provisions of the Municipal Code of Chicago.

The grantee shall pay to the City of Chicago as compensation for the privilege #1105244 herein granted the sum of eighty-five ($85.00) per annum in advance.


A 25% penalty will be added for payments received after due date.

The permit holder agrees to hold the City of Chicago harmless for any damage, relocation or replacement costs associated with damage, relocation or removal of private property caused by the City performing work in the public way.


Authority herein given and granted for a period of five (5) years from and after 09/05/2012.

Alderman _____

Brendan Reilly 42nd Ward

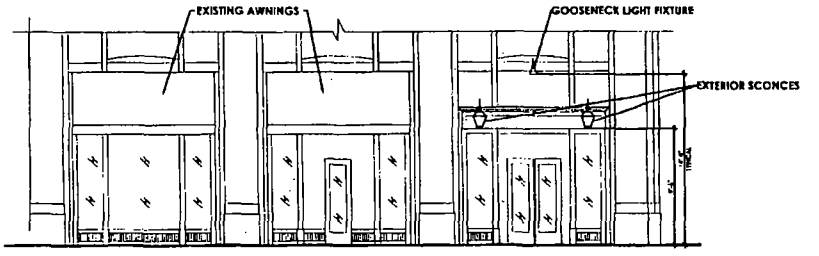

STATE ST. ELEVATION

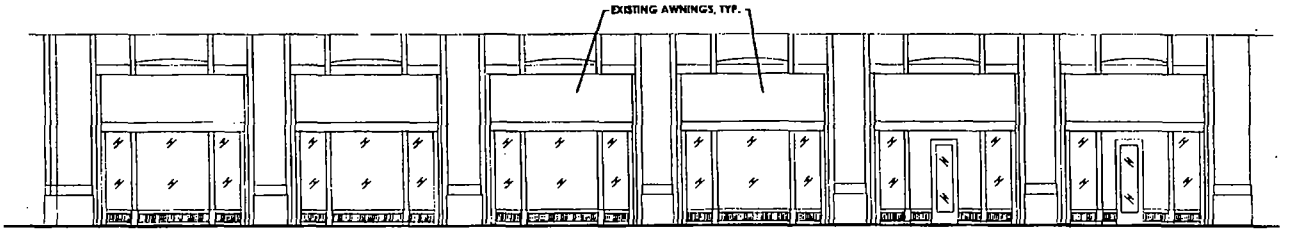

LAKE ST. ELEVATION

*NOTE: EXISTING GOOSENECK FIXTURES
REMOVED EXCEPT FOR 1 OVER THE ENTRY.

Potbelly Sandwich Works

194 N State St.
Chicago, IL

LIGHT FIXTURE LOCATIONS

DATE: 09/10/12

SCALE: 3/16"=1'-0"

Office of the City Clerk

O2013-3060

Office of the City Clerk

City Council Document Tracking Sheet

Meeting Date:	4/10/2013
Sponsor(s):	Reilly, Brendan (42)
Type:	Ordinance
Title:	Grant(s) of privilege in public way for Ra Sushi
Committee(s) Assignment:	Committee on Transportation and Public Way

ORDINANCE
RA SUSHI
Acct. No. 23079 - 2
Permit No. 1105502

Be It Ordained by the City Council of the City of Chicago:

SECTION 1. Permission and authority are hereby given and granted to RA SUSHI, upon the terms and subject to the conditions of this ordinance to maintain and use, as now constructed, eleven (11) Light Fixture(s) projecting over the public right-of-way adjacent to its premises known as 1139 N. State St..

Said Light Fixture(s) at N. State Street measure(s):
Five (5) at one (1) foot in length, three (3) feet in width and nine point five (9.5) feet above grade level.

Said Light Fixture(s) at Elm Street measure(s):
Six (6) at one (1) foot in length, three (3) feet in width and nine point five (9.5) feet above grade level.

The location of said privilege shall be as shown on prints kept on file with the Department of Business Affairs and Consumer Protection and the Office of the City Clerk.

Said privilege shall be constructed in accordance with plans and specifications approved by the Department of Transportation (Division of Project Development).

This grant of privilege in the public way shall be subject to the provisions of Section 10-28-015 and all other required provisions of the Municipal Code of Chicago.

The grantee shall pay to the City of Chicago as compensation for the privilege #1105502 herein granted the sum of one hundred twenty-five ($125.00) per annum in advance.


A 25% penalty will be added for payments received after due date.

The permit holder agrees to hold the City of Chicago harmless for any damage, relocation or replacement costs associated with damage, relocation or removal of private property caused by the City performing work in the public way.

Authority herein given and granted for a period of five (5) years from and after 09/05/2012.

Alderman _____

Brendan Reilly 42nd Ward

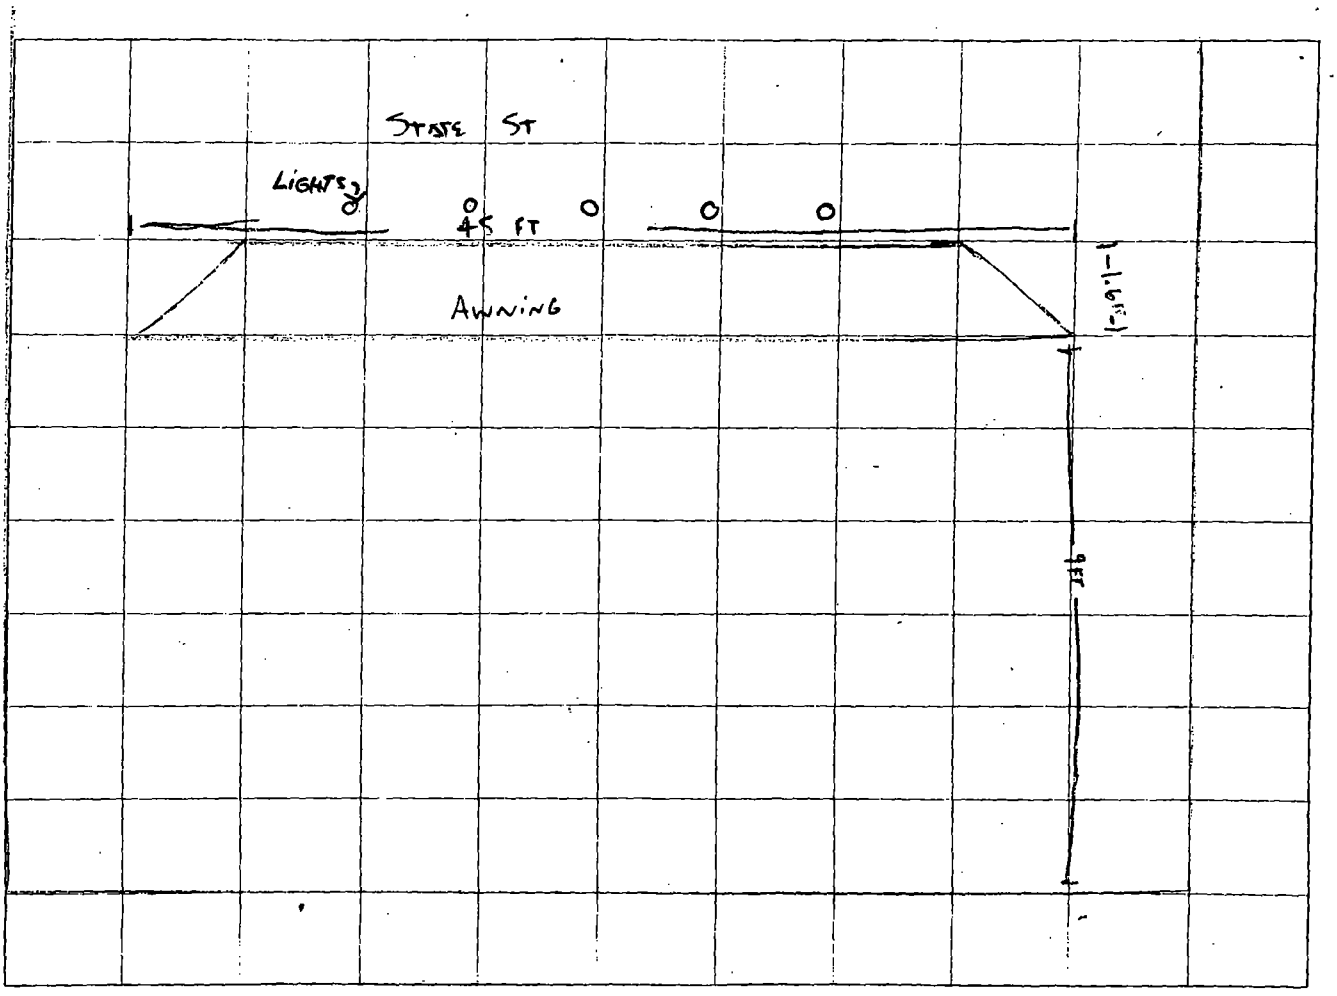
STATE ST
LIGHTS
45 FT
AWNING
9 FT

Office of the City Clerk

O2013-3064

Office of the City Clerk

City Council Document Tracking Sheet

Meeting Date:	4/10/2013
Sponsor(s):	Reilly, Brendan (42)
Type:	Ordinance
Title:	Grant(s) of privilege in public way for Rockit Bar & Grill
Committee(s) Assignment:	Committee on Transportation and Public Way

ORDINANCE
Rockit Bar & Grill
Acct. No. 262541 - 1
Permit No. 1105567

Be It Ordained by the City Council of the City of Chicago:

SECTION 1. Permission and authority are hereby given and granted to Rockit Bar & Grill, upon the terms and subject to the conditions of this ordinance to maintain and use, as now constructed, one (1) Flag Pole(s) projecting over the public right-of-way adjacent to its premises known as 22 W. Hubbard St..

Said Flag Pole(s) at W. Hubbard measure(s):
One (1) at fourteen (14) feet in length, and one (1) foot in width for a total of fourteen (14) square feet.

The location of said privilege shall be as shown on prints kept on file with the Department of Business Affairs and Consumer Protection and the Office of the City Clerk.

Said privilege shall be constructed in accordance with plans and specifications approved by the Department of Transportation (Division of Project Development).

This grant of privilege in the public way shall be subject to the provisions of Section 10-28-015 and all other required provisions of the Municipal Code of Chicago.

The grantee shall pay to the City of Chicago as compensation for the privilege #1105567 herein granted the sum of seventy-five ($75.00) per annum in advance.


A 25% penalty will be added for payments received after due date.

The permit holder agrees to hold the City of Chicago harmless for any damage, relocation or replacement costs associated with damage, relocation or removal of private property caused by the City performing work in the public way.

Authority herein given and granted for a period of five (5) years from and after 04/09/2013.

Alderman _____

Brendan Reilly 42nd Ward

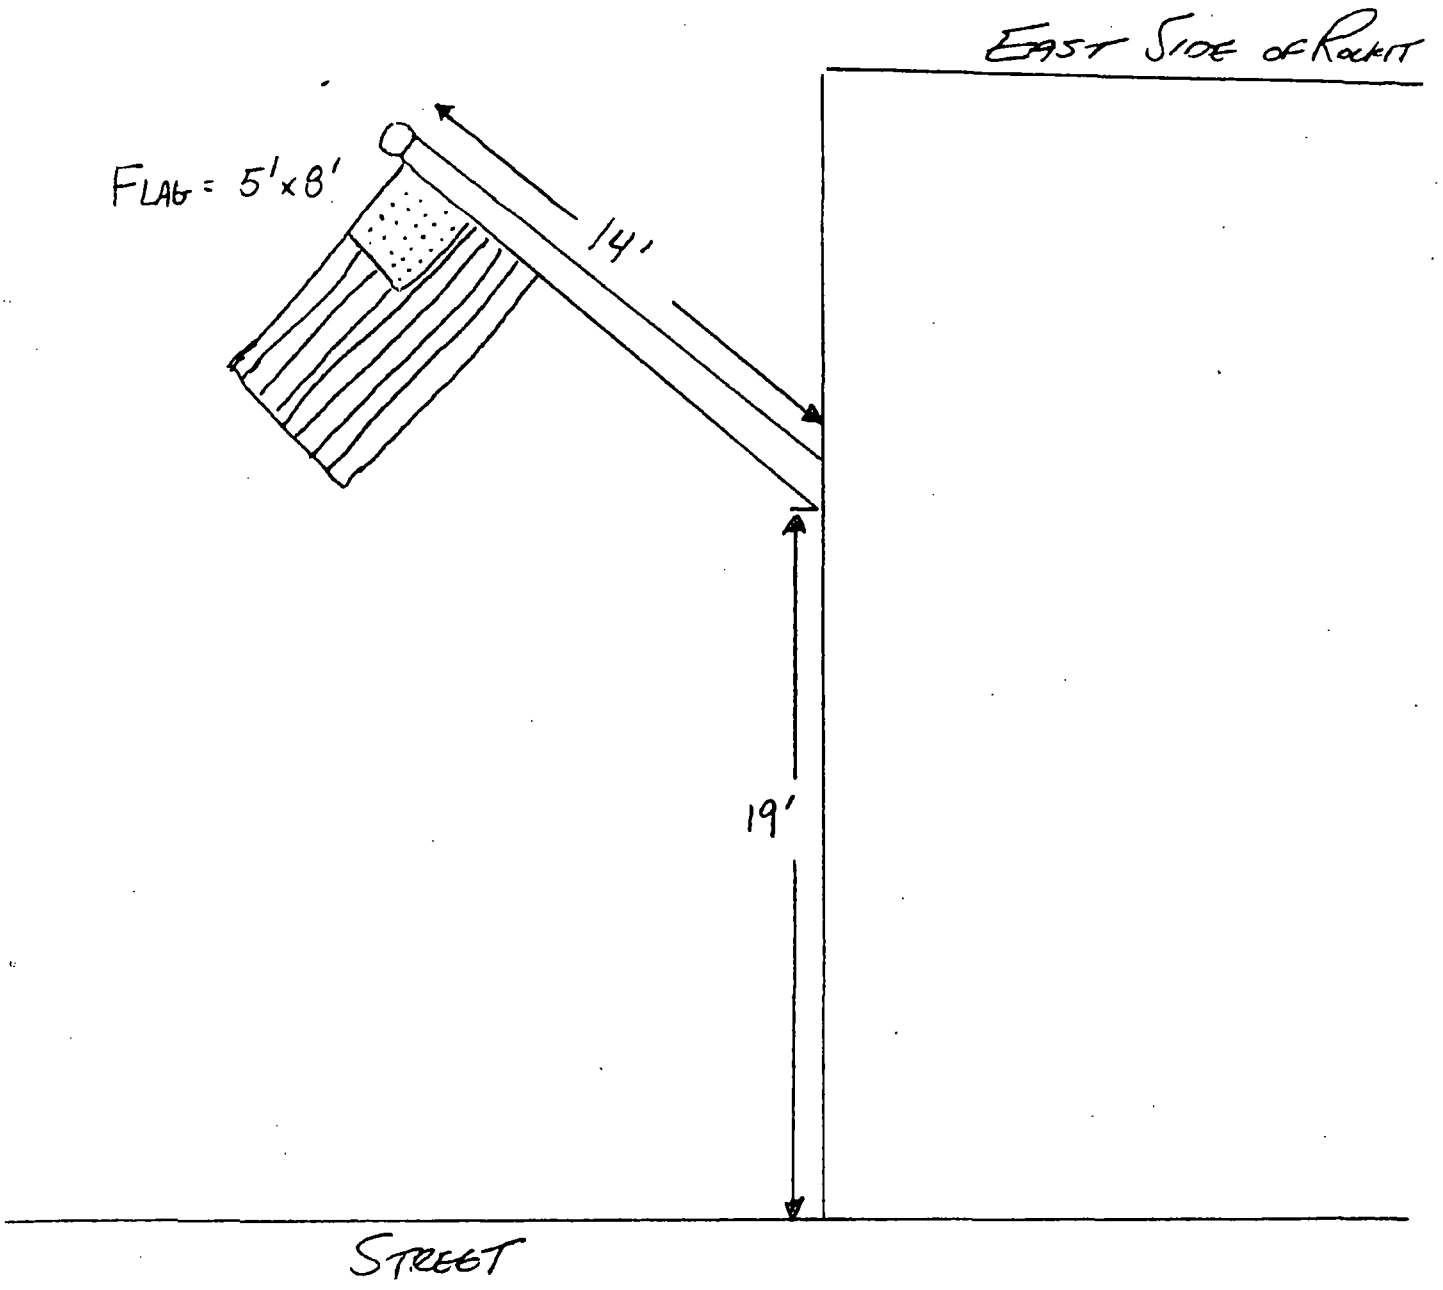
EAST SIDE of ROCKIT
FLAG = 5'x8'
14'
19'
STREET

Office of the City Clerk

O2013-3078

Office of the City Clerk

City Council Document Tracking Sheet

Meeting Date:	4/10/2013
Sponsor(s):	Reilly, Brendan (42)
Type:	Ordinance
Title:	Grant(s) of privilege in public way for RPM Italian
Committee(s) Assignment:	Committee on Transportation and Public Way

ORDINANCE
RPM ITALIAN
Acct. No. 366625 - 1
Permit No. 1104811

Be It Ordained by the City Council of the City of Chicago:

SECTION 1. Permission and authority are hereby given and granted to RPM ITALIAN, upon the terms and subject to the conditions of this ordinance to construct, install, maintain and use one (1) Wind Screen(s) on the public right-of-way adjacent to its premises known as 52 W. Illinois St..

Said Wind Screen(s) at W. Illinois measure(s):
One (1) at twelve point five eight (12.58) feet in length, and eight point eight three (8.83) feet in width for a total of one hundred eleven point zero eight (111.08) square feet.

The location of said privilege shall be as shown on prints kept on file with the Department of Business Affairs and Consumer Protection and the Office of the City Clerk.

Said privilege shall be constructed in accordance with plans and specifications approved by the Department of Transportation (Division of Project Development).

This grant of privilege in the public way shall be subject to the provisions of Section 10-28-015 and all other required provisions of the Municipal Code of Chicago.

The grantee shall pay to the City of Chicago as compensation for the privilege #1104811 herein granted the sum of four hundred ($400.00) per annum in advance.


A 25% penalty will be added for payments received after due date.

The permit holder agrees to hold the City of Chicago harmless for any damage, relocation or replacement costs associated with damage, relocation or removal of private property caused by the City performing work in the public way.


Authority herein given and granted for a period of five (5) years from and after Date of Passage.

Alderman _____


Brendan Reilly 42nd Ward

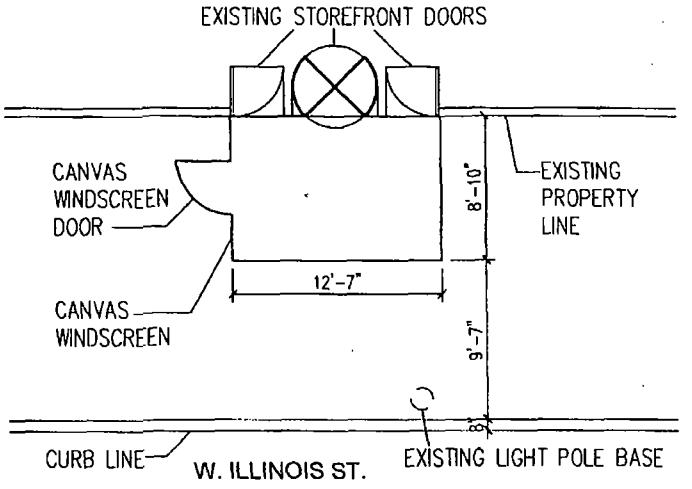


PLAN

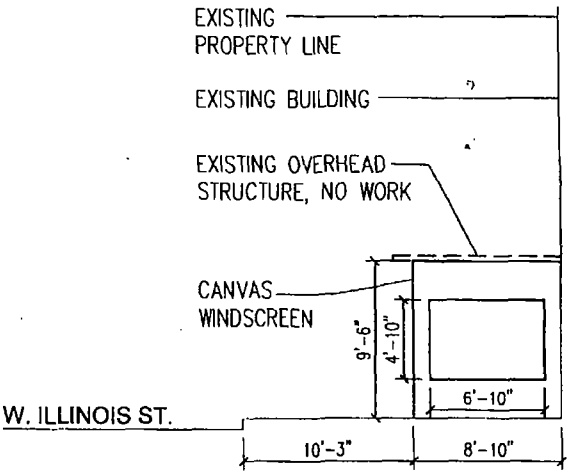

RIGHT ELEVATION

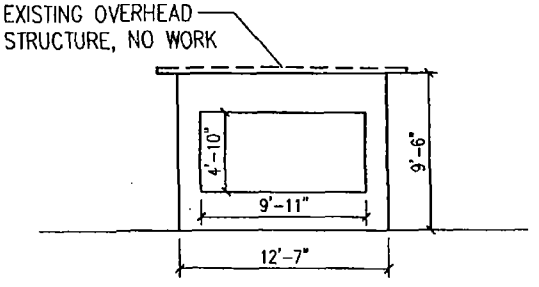

FRONT ELEVATION

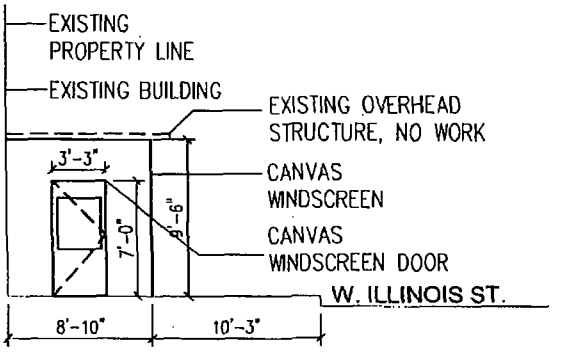

LEFT ELEVATION

RPM ITALIAN
52 W. ILLINOIS ST.
CHICAGO, IL

WINDSCREEN CANVAS
SCALE: 1/8"=1'-0"
03/05/2013

lettuce entertain you
restaurants

Office of the City Clerk

O2013-3081

Office of the City Clerk

City Council Document Tracking Sheet

Meeting Date:	4/10/2013
Sponsor(s):	Reilly, Brendan (42)
Type:	Ordinance
Title:	Grant(s) of privilege in public way for Rush Entertainment LCC
Committee(s) Assignment:	Committee on Transportation and Public Way

ORDINANCE
RUSH ENTERTAINMENT LCC.
Acct. No. 66031 - 1
Permit No. 1104108

Be It Ordained by the City Council of the City of Chicago:

SECTION 1. Permission and authority are hereby given and granted to RUSH ENTERTAINMENT LCC., upon the terms and subject to the conditions of this ordinance to maintain and use one (1) sign(s) projecting over the public right-of-way attached to its premises known as 937 N. Rush St..

Said sign structure(s) measures as follows; along N. Rush:
One (1) at three point four two (3.42) feet in length, three point four two (3.42) feet in height and twelve (12) feet above grade level.

The location of said privilege shall be as shown on prints kept on file with the Department of Business Affairs and Consumer Protection and the Office of the City Clerk.

Said privilege shall be constructed in accordance with plans and specifications approved by the Department of Transportation (Division of Project Development) and Zoning Department - Signs.

This grant of privilege in the public way shall be subject to the provisions of Section 10-28-015 and all other required provisions of the Municipal Code of Chicago.

The grantee shall pay to the City of Chicago as compensation for the privilege #1104108 herein granted the sum of one hundred ($100.00) per annum in advance.

A 25% penalty will be added for payments received after due date.


The permit holder agrees to hold the City of Chicago harmless for any damage, relocation or replacement costs associated with damage, relocation or removal of private property caused by the City performing work in the public way.

Authority herein given and granted for a period of five (5) years from and after Date of Passage.

Alderman _____


Brendan Reilly 42nd Ward


Face & Right Side Views with basic dimensions

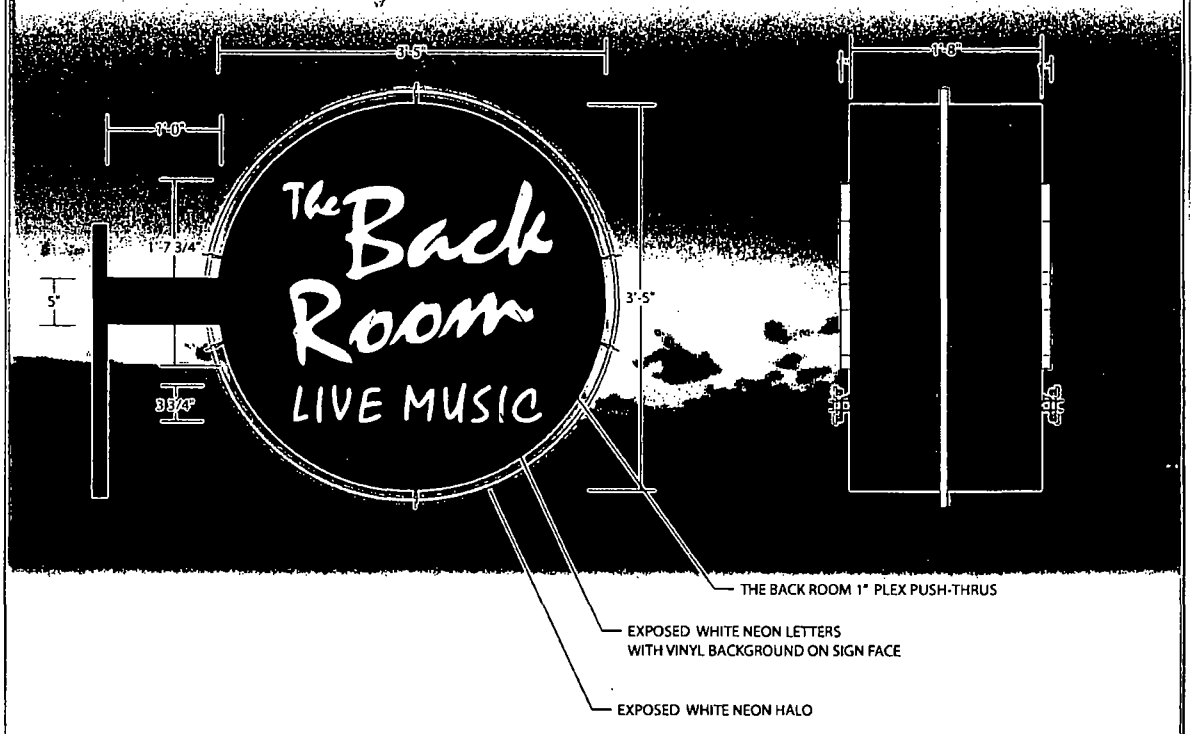

ONE (1) DOUBLE FACE INTERNALLY ILLUMINATED SIGN / ROUTED ALUMINUM WITH 1" PLEX PUSH-THRUS WITH APPLIED TRANSLUCENT VINYL FACES/ EXPOSED NEON ON SIGNCASE/ FLAG MOUNTED FROM BUILDING FASCIA (per engineering)

CASE & SUPPORTS	COPY
SIGNCASE & BKGD = DUPONT 99 GLOSS BLACK	**THE BACK ROOM LETTER FACES** = OPAQUE WHITE VINYL
SUPPORTS = DUPONT 99 BLACK GLOSS	**LIVE MUSIC** = 8300 WHITE NEON with WHITE VINYL BKGD

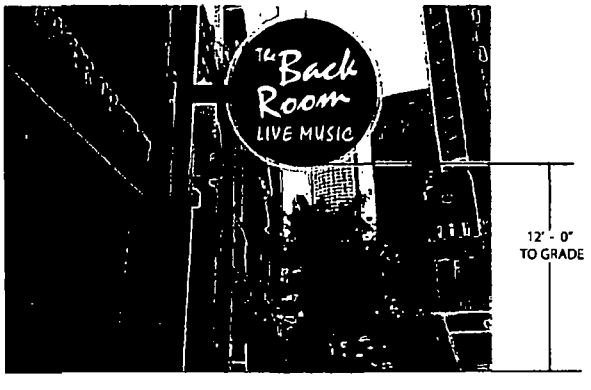

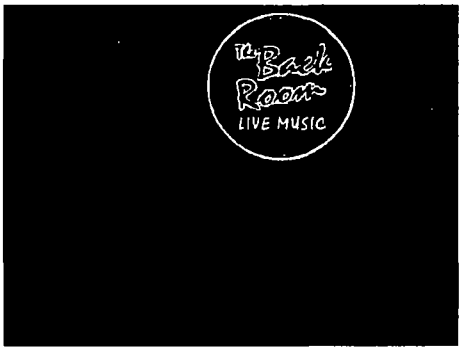

NIGHT VIEW - NTS

Designed for 110 Volts
Electrical Connection will be Visible within 5 Ft. at time of installation. Second Trip will be Charged at Time & Material

Landmark Sign group
www.landmarksign.com
7424 Industrial Avenue
Chesterton, IN 46304
phone 219.762.9577
fax 219.762.4259

SO-20850-3	SHAUN O'BRIEN
PRINT #	LSG SALES REP.
THE BACK ROOM	937 N. RUSH CHICAGO, IL
CLIENT NAME	JOB LOCATION
12.10.12	MT 1" = 1'-0"
DATE	DRAWN BY SCALE

REVISIONS:
1.

X
Customer Acceptance SIGNATURE DATE

X
IF REQUIRED: Landlord Acceptance SIGNATURE DATE

L.S.G SALES INITIALS DATE

THIS DRAWING IS THE PROPERTY OF LANDMARK SIGN GROUP, INC. NO REPRODUCTIONS OR EXHIBITIONS ARE PERMITTED WITHOUT THE EXPRESS WRITTEN CONSENT OF LANDMARK SIGN GROUP, INC. AN ASSESSMENT OF UP TO $2500.00 WILL BE CHARGED FOR ANY MISUSE OF THIS DRAWING.
By signing the Customer Acceptance on this print, I understand that I am accepting all aspects of this drawing. This includes Artwork, Specifications, Dimensions, Spelling, and all other representations herein.
I also understand that color reproductions on this print are approximate, and may not match manufactures samples exactly.

Office of the City Clerk

O2013-3084

Office of the City Clerk

City Council Document Tracking Sheet

Meeting Date:	4/10/2013
Sponsor(s):	Reilly, Brendan (42)
Type:	Ordinance
Title:	Grant(s) of privilege in public way for Zed 451
Committee(s) Assignment:	Committee on Transportation and Public Way

ORDINANCE
ZED 451
Acct. No. 308380 - 1
Permit No. 1105228

Be It Ordained by the City Council of the City of Chicago:

SECTION 1. Permission and authority are hereby given and granted to ZED 451, upon the terms and subject to the conditions of this ordinance to maintain and use, as now constructed, one (1) Vault(s) under the public right-of-way adjacent to its premises known as 739 N. Clark St..

Said Vault(s) at N. Clark Street measure(s):
One (1) at twenty-five (25) feet in length, and seventeen (17) feet in width for a total of four hundred twenty-five (425) square feet.

The location of said privilege shall be as shown on prints kept on file with the Department of Business Affairs and Consumer Protection and the Office of the City Clerk.

Said privilege shall be constructed in accordance with plans and specifications approved by the Department of Transportation (Office of Underground Coordination).

This grant of privilege in the public way shall be subject to the provisions of Section 10-28-015 and all other required provisions of the Municipal Code of Chicago.

The grantee shall pay to the City of Chicago as compensation for the privilege #1105228 herein granted the sum of five hundred thirty ($530.00) per annum in advance.


A 25% penalty will be added for payments received after due date.

The permit holder agrees to hold the City of Chicago harmless for any damage, relocation or replacement costs associated with damage, relocation or removal of private property caused by the City performing work in the public way.

Authority herein given and granted for a period of five (5) years from and after 05/12/2009.

Alderman _____

Brendan Reilly 42nd Ward

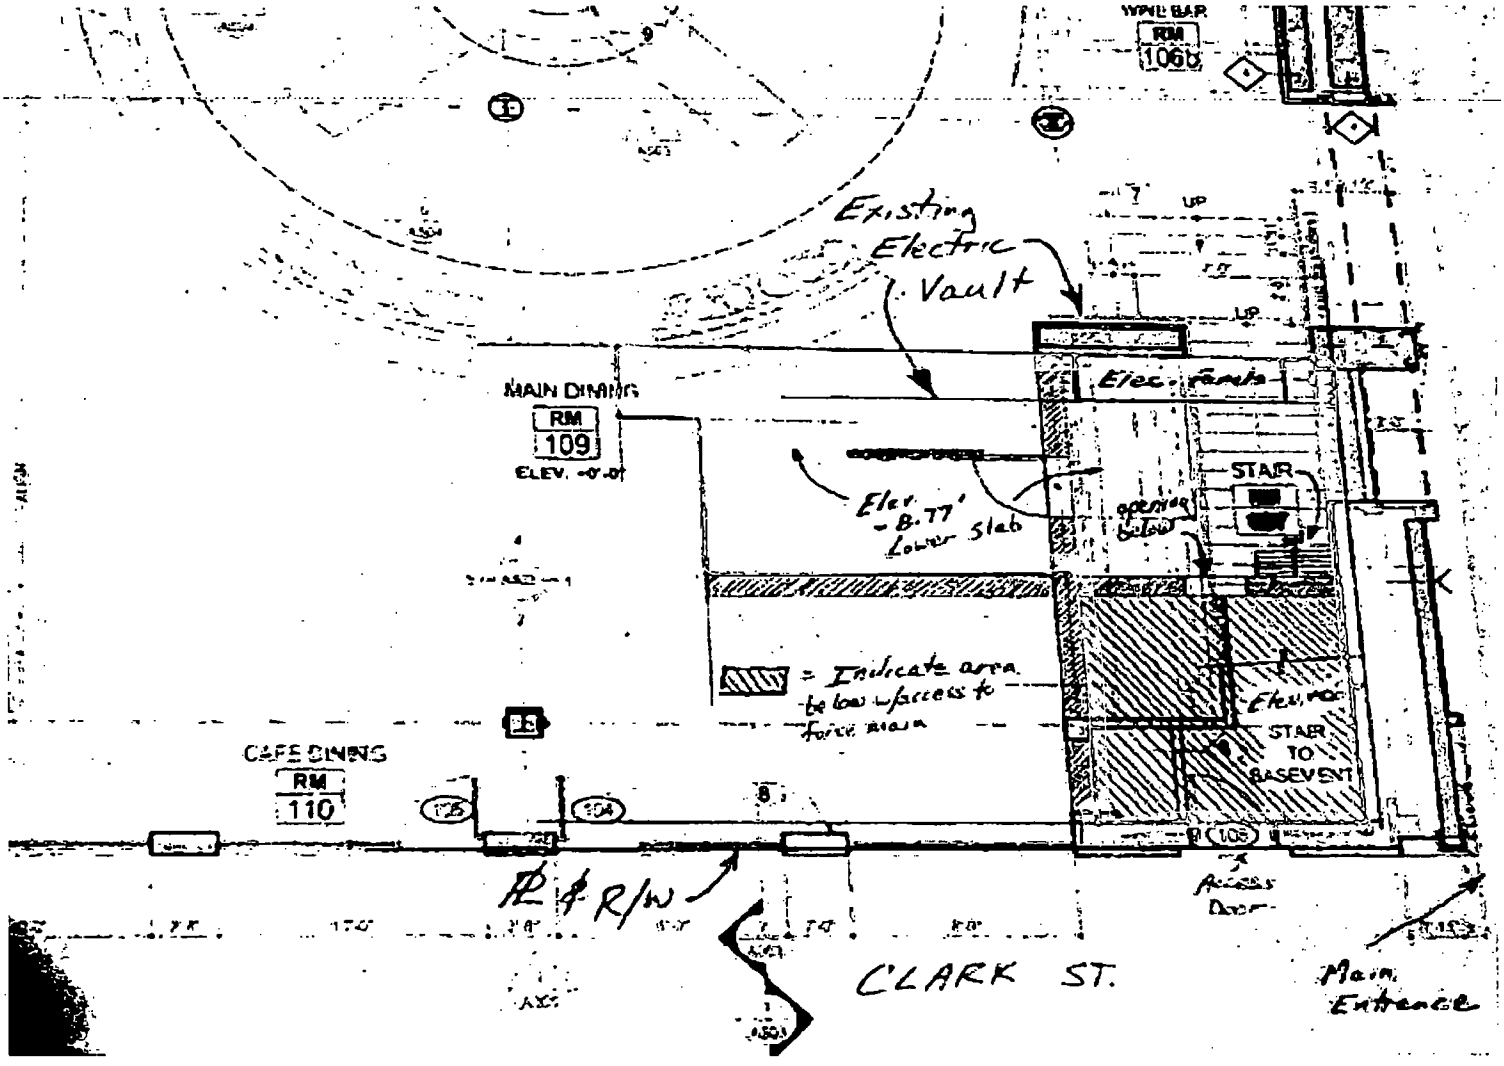
WINE BAR
RM
106
Existing
Electric
Vault
MAIN DINING
RM
109
ELEV. -0'-0"
Elec. Panels
STAIR
Elev. Pit -8.77'
Lower Slab
opening below
= Indicate area
to be low w/access to
STAIR
TO
BASEMENT
CAFE DINING
RM
110
105
Access
Door
C'LARK ST.
Main
Entrance

Office of the City Clerk

O2013-3086

Office of the City Clerk

City Council Document Tracking Sheet

Meeting Date:	4/10/2013
Sponsor(s):	Reilly, Brendan (42)
Type:	Ordinance
Title:	Grant(s) of privilege in public way for 7-Eleven
Committee(s) Assignment:	Committee on Transportation and Public Way

ORDINANCE
7-Eleven
Acct. No. 65465 - 8
Permit No. 1105543

Be It Ordained by the City Council of the City of Chicago:

SECTION 1. Permission and authority are hereby given and granted to 7-Eleven, upon the terms and subject to the conditions of this ordinance to maintain and use two (2) sign(s) projecting over the public right-of-way attached to its premises known as 48 N. Wells St..

Said sign structure(s) measures as follows; along Wells:
One (1) at three point three three (3.33) feet in length, three point one seven (3.17) feet in height and nine (9) feet above grade level.

Said sign structure(s) measures as follows; along Washington:
One (1) at three point three three (3.33) feet in length, three point one seven (3.17) feet in height and nine (9) feet above grade level.

The location of said privilege shall be as shown on prints kept on file with the Department of Business Affairs and Consumer Protection and the Office of the City Clerk.

Said privilege shall be constructed in accordance with plans and specifications approved by the Department of Transportation (Division of Project Development) and Zoning Department - Signs.

This grant of privilege in the public way shall be subject to the provisions of Section 10-28-015 and all other required provisions of the Municipal Code of Chicago.

The grantee shall pay to the City of Chicago as compensation for the privilege #1105543 herein granted the sum of one hundred seventy-five ($175.00) per annum in advance.

A 25% penalty will be added for payments received after due date.

The permit holder agrees to hold the City of Chicago harmless for any damage, relocation or replacement costs associated with damage, relocation or removal of private property caused by the City performing work in the public way.


Authority herein given and granted for a period of five (5) years from and after Date of Passage.

Alderman _____


Brendan Reilly 42nd Ward

RECOVER EXISTING NON-ILLUMINATED EXTERIOR AWNING

RECOVER EXISTING AWNING
SUNBRELLA FIRESIST-FOREST GREEN FABRIC
8" - "7-ELEVEN" COPY TO BE WHITE OPAQUE

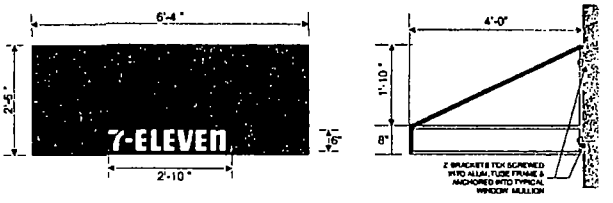

(2) EXT-ILLUM'D PROJECTING DISPLAYS

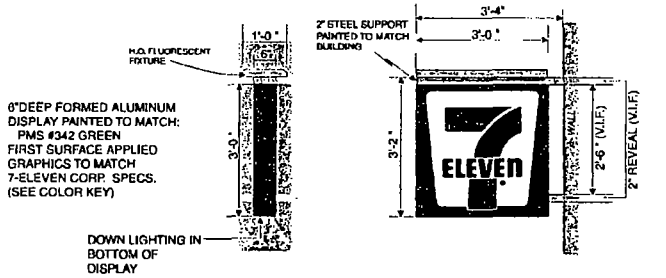



COLORS

- PMS 165 Orange
- PMS 1797 Red
- PMS 342 Green

DOYLE
GENERAL SIGN CONTRACTORS
732 INTERSTATE RD. P.O. BOX 1068 ADDISON, IL. 60101
630-543-9490 FAX 630-543-9493

DATE	REVISION
8-6-08	REV PER 7-ELEVEN SPECIFICATIONS
8-8-08	REV CABINET DEPTH PER SPECIFICATIONS
9-7-18	ADD CLEARANCE TO BRACE FOR AWNING & PROJ DISPLAYS
3-28-13	ADD AWNING MOUNTING DETAIL

CUSTOMER APPROVAL DATE

This design is the original and unpublished work of DOYLE SIGNS, INC. and may not be reproduced, copied or exhibited in any fashion without the expressed written consent from an authorized officer of The Company. The rights to this design may be purchased.

CLIENT 7-ELEVEN
ADDRESS 40-48 N. WELLS
CITY CHICAGO STATE IL DESIGNER JRS SALESPERSON TD
DRWG. NO. 10225ALT-1 SCALE: NOTED DATE: 08-07-2008 SHEET NO. 1 OF 1

Office of the City Clerk

O2013-3089

Office of the City Clerk

City Council Document Tracking Sheet

Meeting Date:	4/10/2013
Sponsor(s):	Reilly, Brendan (42)
Type:	Ordinance
Title:	Grant(s) of privilege in public way for 111 North Canal LLC
Committee(s) Assignment:	Committee on Transportation and Public Way

ORDINANCE
111 NORTH CANAL, LLC
Acct. No. 378314 - 1
Permit No. 1104318

Be It Ordained by the City Council of the City of Chicago:

SECTION 1. Permission and authority are hereby given and granted to 111 NORTH CANAL, LLC, upon the terms and subject to the conditions of this ordinance to maintain and use, as now constructed, five (5) Vault(s) under the public right-of-way adjacent to its premises known as 111 N. Canal St..

Said Vault(s) at W. Washington measure(s):
One (1) at one hundred sixty (160) feet in length, and twelve (12) feet in width for a total of one thousand nine hundred twenty (1920) square feet.

Said Vault(s) at N. Canal measure(s):
One (1) at three hundred twenty (320) feet in length, and thirteen (13) feet in width for a total of four thousand one hundred sixty (4160) square feet.

Said Vault(s) at W. Randolph measure(s):
One (1) at ninety (90) feet in length, and fourteen (14) feet in width for a total of one thousand two hundred sixty (1260) square feet.

One (1) at thirty-seven (37) feet in length, and fourteen (14) feet in width for a total of five hundred eighteen (518) square feet.

One (1) at thirty-three (33) feet in length, and fourteen (14) feet in width for a total of four hundred sixty-two (462) square feet.

Existing vaulted area contain heating system and also is used for storage space for building.

The location of said privilege shall be as shown on prints kept on file with the Department of Business Affairs and Consumer Protection and the Office of the City Clerk.

Said privilege shall be constructed in accordance with plans and specifications approved by the Department of Transportation (Office of Underground Coordination).

This grant of privilege in the public way shall be subject to the provisions of Section 10-28-015 and all other required provisions of the Municipal Code of Chicago.

The grantee shall pay to the City of Chicago as compensation for the privilege #1104318 herein granted the sum of twenty thousand seven hundred sixty-seven ($20,767.00) per annum in advance.


A 25% penalty will be added for payments received after due date.

The permit holder agrees to hold the City of Chicago harmless for any damage, relocation or replacement costs associated with damage, relocation or removal of private property caused by the City performing work in the public way.

Authority herein given and granted for a period of five (5) years from and after 12/09/2012.

Alderman _____

Brendan Reilly 42nd Ward

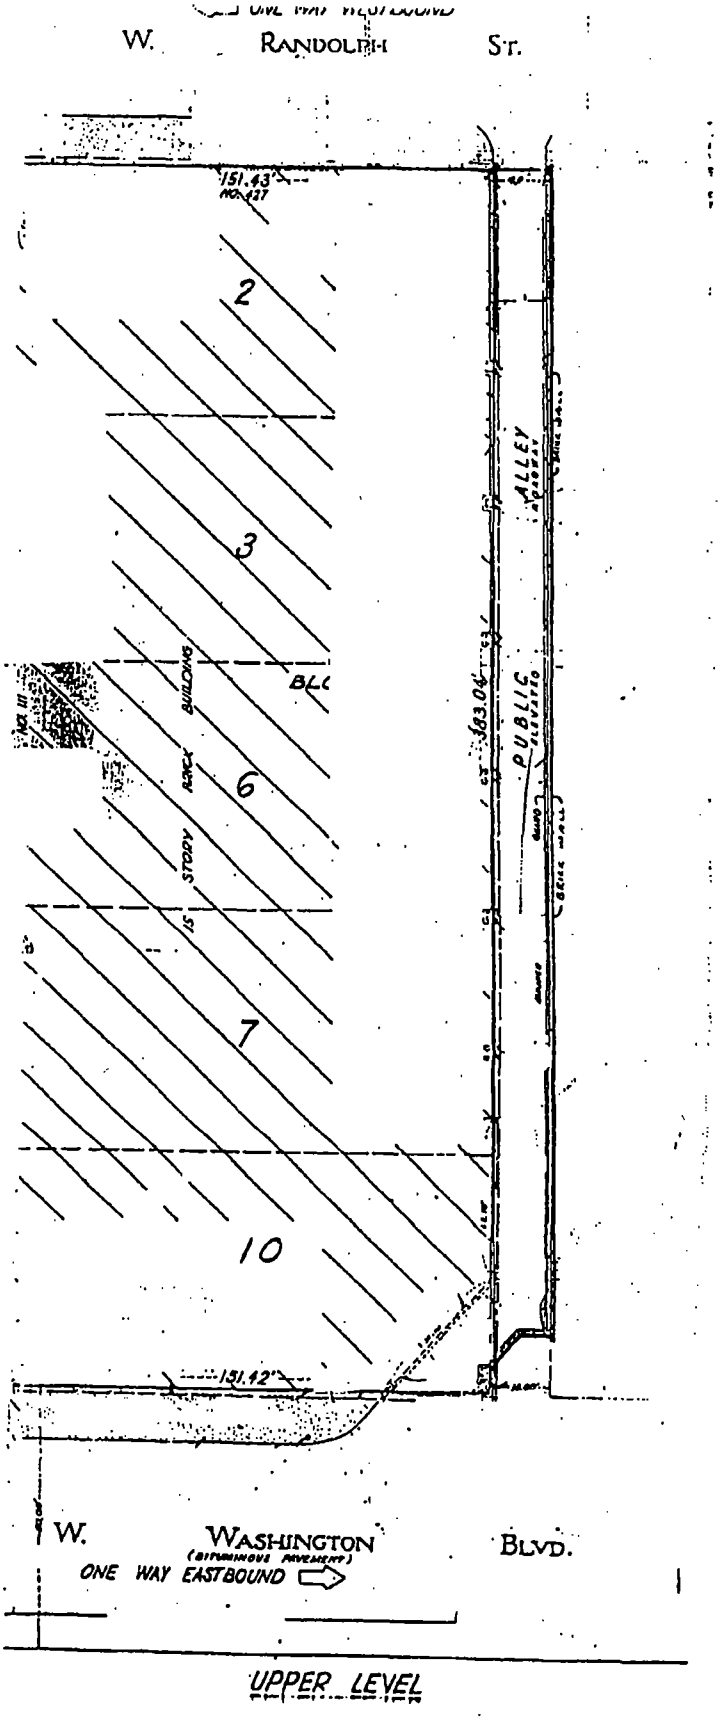
W. RANDOLPH ST.
151.43'
2
3
6
7
10
ALLEY
PUBLIC
363.04'
BUILDING
STORY BRICK
151.42'
W. WASHINGTON BLVD.
(BITUMINOUS PAVEMENT)
ONE WAY EASTBOUND

UPPER LEVEL

Office of the City Clerk

O2013-3091

Office of the City Clerk

City Council Document Tracking Sheet

Meeting Date:	4/10/2013
Sponsor(s):	Reilly, Brendan (42)
Type:	Ordinance
Title:	Grant(s) of privilege in public way for 850 Investors LLC
Committee(s) Assignment:	Committee on Transportation and Public Way

ORDINANCE
850 INVESTORS LLC
Acct. No. 335775 - 1
Permit No. 1103882

Be It Ordained by the City Council of the City of Chicago:

SECTION 1. Permission and authority are hereby given and granted to 850 INVESTORS LLC, upon the terms and subject to the conditions of this ordinance to construct, install, maintain and use one (1) Planter(s) on the public right-of-way for beautification purposes adjacent to its premises known as 850 N. Lake Shore Dr..

Said Planter(s) at E CHESTNUT ST measure(s):
One (1) at thirty (30) feet in length, and six (6) feet in width for a total of one hundred eighty (180) square feet.

Grantee must allow the required clear and unobstructed space for pedestrian passage at all times per rules and regulations approved by the Department of Transportation.

The location of said privilege shall be as shown on prints kept on file with the Department of Business Affairs and Consumer Protection and the Office of the City Clerk.

Said privilege shall be constructed in accordance with plans and specifications approved by the Department of Planning and Development and Department of Transportation (Division of Project Development).

This grant of privilege in the public way shall be subject to the provisions of Section 10-28-015 and all other required provisions of the Municipal Code of Chicago.

The grantee shall pay to the City of Chicago as compensation for the privilege #1103882 herein granted the sum of zero ($.00) per annum in advance.

A 25% penalty will be added for payments received after due date.


The permit holder agrees to hold the City of Chicago harmless for any damage, relocation or replacement costs associated with damage, relocation or removal of private property caused by the City performing work in the public way.

Authority herein given and granted for a period of five (5) years from and after Date of Passage.

Alderman _____

Brendan Reilly 42nd Ward

1 SITE PLAN- ROW REVIEW

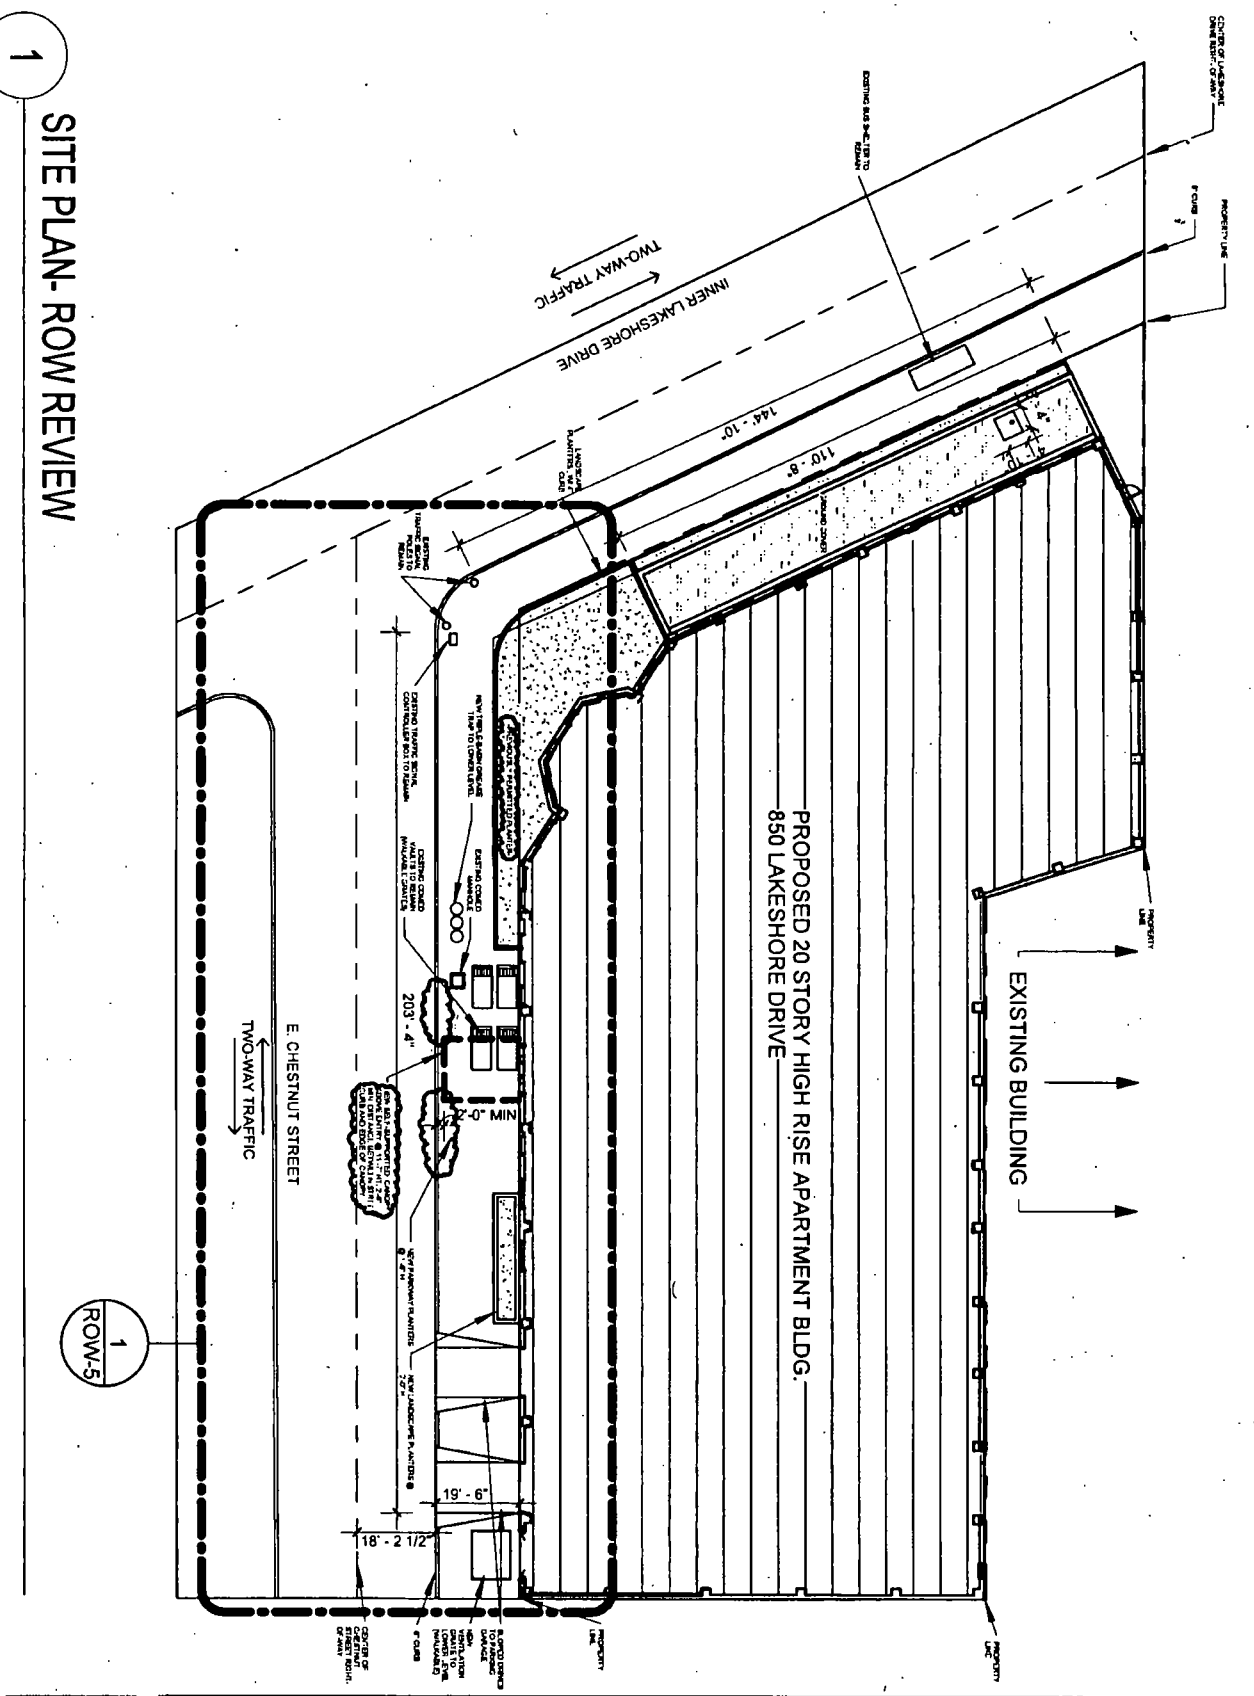

BOOTH HANSEN

SITE PLAN- 01-23-2013

850 LAKESHORE DRIVE

1" = 40'-0"

ROW-1

Office of the City Clerk

O2013-3101

Office of the City Clerk

City Council Document Tracking Sheet

Meeting Date:	4/10/2013
Sponsor(s):	Smith, Michele (43)
Type:	Ordinance
Title:	Grant(s) of privilege in public way for Acadia 639 W Divsery LLC
Committee(s) Assignment:	Committee on Transportation and Public Way

ORDINANCE
ACADIA 639 WEST DIVERSEY, LLC
Acct. No. 379011 - 1
Permit No. 1104911

Be It Ordained by the City Council of the City of Chicago:

SECTION 1. Permission and authority are hereby given and granted to ACADIA 639 WEST DIVERSEY, LLC, upon the terms and subject to the conditions of this ordinance to maintain and use one (1) sign(s) projecting over the public right-of-way attached to its premises known as 639 W. Diversey Pkwy..

Said sign structure(s) measures as follows; along W DIVERSEY:
One (1) at five (5) feet in length, two (2) feet in height and ten (10) feet above grade level.

The location of said privilege shall be as shown on prints kept on file with the Department of Business Affairs and Consumer Protection and the Office of the City Clerk.

Said privilege shall be constructed in accordance with plans and specifications approved by the Department of Transportation (Division of Project Development) and Zoning Department - Signs.

This grant of privilege in the public way shall be subject to the provisions of Section 10-28-015 and all other required provisions of the Municipal Code of Chicago.

The grantee shall pay to the City of Chicago as compensation for the privilege #1104911 herein granted the sum of one hundred ($100.00) per annum in advance.


A 25% penalty will be added for payments received after due date.

The permit holder agrees to hold the City of Chicago harmless for any damage, relocation or replacement costs associated with damage, relocation or removal of private property caused by the City performing work in the public way.

Authority herein given and granted for a period of five (5) years from and after Date of Passage.

Alderman 


Michele Smith 43rd Ward

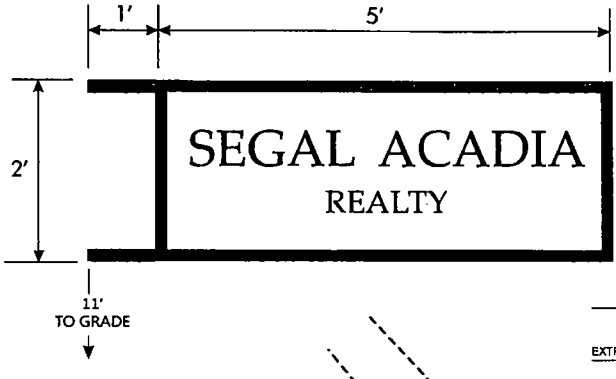


639 W. DIVERSEY

ILLUMINATED BOX SIGN

2' X 5' ALUMINUM CABINET
WHITE ACRYLIC FACE WITH VINYL COPY
RIDGED MOUNT

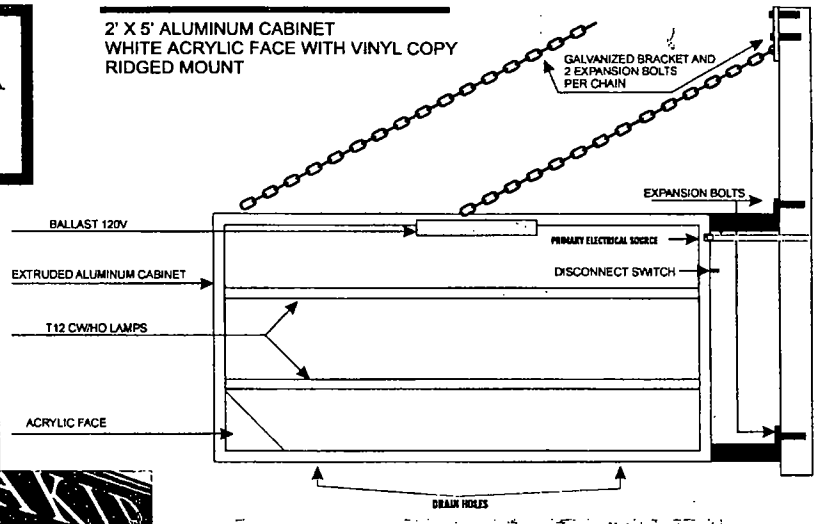

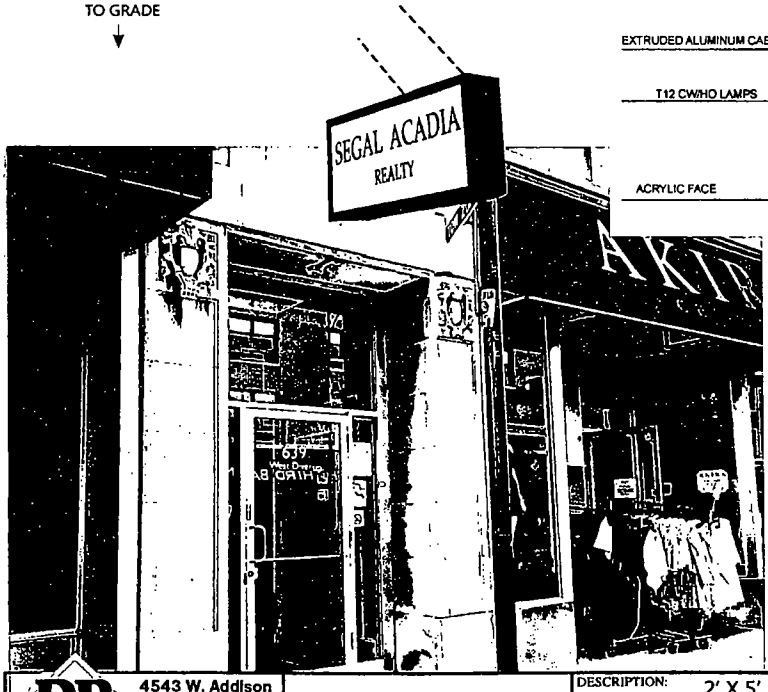



RB SIGNS
4543 W. Addison
Chicago IL. 60641
PH. 773-736-0800
FAX 773-736-4730

All electrical to be UL Listed and Labeled

DESCRIPTION:	2' X 5' DOUBLE FACE ILLUMINATED BOX SIGN
CUSTOMER:	639 W. DIVERSEY CHICAGO IL
CUSTOMER ACCEPTANCE:	DATE: 2-1-13

Department of Business Affairs and Consumer Protection
Business Assistance Center - Public Way Use Unit
City Hall - 121 N. LaSalle Street, Room 800 • Chicago, IL 60602
(312)-74-GOBIZ (312-744-6249) • (312) 744-1944 (TTY)
http://www.cityofchicago.org/bacp

04/10/2013

Alderman **Michele Smith**
Ward # **43**
City of Chicago
City Hall, Room **300**
121 North LaSalle Street
Chicago, Illinois 60602

Re: An ordinance to use and maintain a portion of the public right-of-way for **one (1) sign(s)** for **ACADIA 639 WEST DIVERSEY, LLC**, adjacent to the premises known as **639 W. Diversey Pkwy.**.

Dear Alderman **Michele Smith**:

The applicant referenced above has requested the use of the public right-of-way for a **sign(s)**. An ordinance has been prepared by the Department of Business Affairs and Consumer Protection – Business Assistance Center - Public Way Use Unit for presentation to the City Council. Because this request was made for properties located in your ward, as approved by you as per the attached, I respectfully request that you introduce the attached ordinance at the next City Council meeting.

If you have any questions regarding this ordinance, please contact Anthony Bertuca at (312) 744-5506.

2/20/13
4/10/13

Department of Business Affairs and Consumer Protection

Office of the City Clerk

O2013-3103

Office of the City Clerk

City Council Document Tracking Sheet

Meeting Date:	4/10/2013
Sponsor(s):	Smith, Michele (43)
Type:	Ordinance
Title:	Grant(s) of privilege in public way for Acadia 639 W Diversey LLC - 2744 N Clark St
Committee(s) Assignment:	Committee on Transportation and Public Way

ORDINANCE
ACADIA 639 W DIVERSEY, LLC
Acct. No. 379011 - 2
Permit No. 1104912

Be It Ordained by the City Council of the City of Chicago:

SECTION 1. Permission and authority are hereby given and granted to ACADIA 639 W DIVERSEY, LLC, upon the terms and subject to the conditions of this ordinance to maintain and use one (1) sign(s) projecting over the public right-of-way attached to its premises known as 2744 N. Clark St..

Said sign structure(s) measures as follows; along N CLARK ST:
One (1) at five (5) feet in length, two (2) feet in height and ten (10) feet above grade level.

The location of said privilege shall be as shown on prints kept on file with the Department of Business Affairs and Consumer Protection and the Office of the City Clerk.

Said privilege shall be constructed in accordance with plans and specifications approved by the Department of Transportation (Division of Project Development) and Zoning Department - Signs.

This grant of privilege in the public way shall be subject to the provisions of Section 10-28-015 and all other required provisions of the Municipal Code of Chicago.

The grantee shall pay to the City of Chicago as compensation for the privilege #1104912 herein granted the sum of one hundred ($100.00) per annum in advance.


A 25% penalty will be added for payments received after due date.

The permit holder agrees to hold the City of Chicago harmless for any damage, relocation or replacement costs associated with damage, relocation or removal of private property caused by the City performing work in the public way.

Authority herein given and granted for a period of five (5) years from and after Date of Passage.

Alderman _____

Michele Smith 43rd Ward

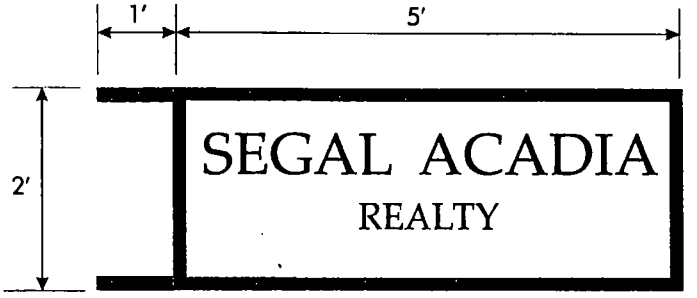


2744 N. CLARK

ILLUMINATED BOX SIGN

2' X 5' ALUMINUM CABINET
WHITE ACRYLIC FACE WITH VINYL COPY
RIDGED MOUNT



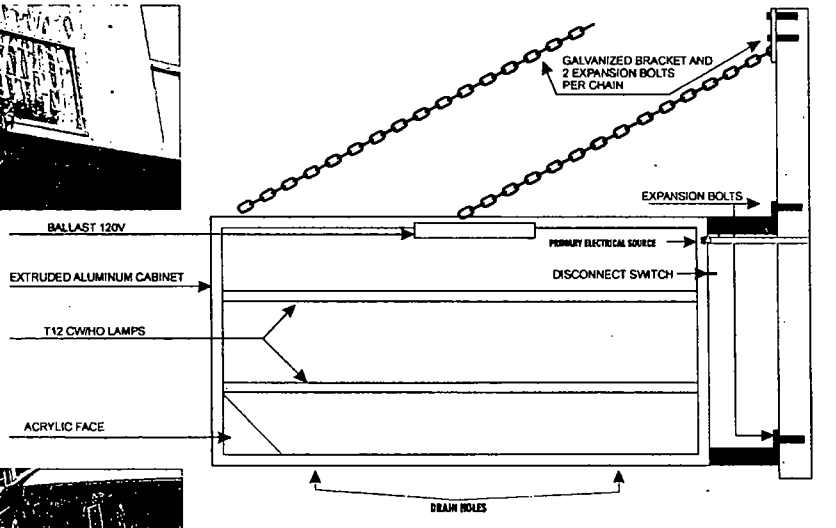

RB SIGNS
4543 W. Addison
Chicago IL. 60641
PH. 773-736-0800
FAX 773-736-4730

All electrical to be UL Listed and Labeled

DESCRIPTION:	2' X 5' DOUBLE FACE ILLUMINATED BOX SIGN
CUSTOMER:	2744 N. CLARK CHICAGO IL
CUSTOMER ACCEPTANCE:	DATE: 2-1-13

Office of the City Clerk

O2013-3106

Office of the City Clerk

City Council Document Tracking Sheet

Meeting Date:	4/10/2013
Sponsor(s):	Smith, Michele (43)
Type:	Ordinance
Title:	Grant(s) of privilege in public way for Body N Brain Clark Dahn Yoga Inc.
Committee(s) Assignment:	Committee on Transportation and Public Way

ORDINANCE
BODY N BRAIN CLARK DAHN YOGA, INC.
Acct. No. 342568 - 1
Permit No. 1104693

Be It Ordained by the City Council of the City of Chicago:

SECTION 1. Permission and authority are hereby given and granted to BODY N BRAIN CLARK DAHN YOGA, INC., upon the terms and subject to the conditions of this ordinance to maintain and use one (1) sign(s) projecting over the public right-of-way attached to its premises known as 2732 N. Clark St..

Said sign structure(s) measures as follows; along N. Clark:
One (1) at three (3) feet in length, five (5) feet in height and fifteen (15) feet above grade level.

The location of said privilege shall be as shown on prints kept on file with the Department of Business Affairs and Consumer Protection and the Office of the City Clerk.

Said privilege shall be constructed in accordance with plans and specifications approved by the Department of Transportation (Division of Project Development) and Zoning Department - Signs.

This grant of privilege in the public way shall be subject to the provisions of Section 10-28-015 and all other required provisions of the Municipal Code of Chicago.

The grantee shall pay to the City of Chicago as compensation for the privilege #1104693 herein granted the sum of one hundred ($100.00) per annum in advance.

A 25% penalty will be added for payments received after due date.

The permit holder agrees to hold the City of Chicago harmless for any damage, relocation or replacement costs associated with damage, relocation or removal of private property caused by the City performing work in the public way.


Authority herein given and granted for a period of five (5) years from and after Date of Passage.

Alderman _____


Michele Smith 43rd Ward

POLYCARBONATE FOR SIGN AMNESTY

CERTIFIED COMPANY
UL FILE #E322358

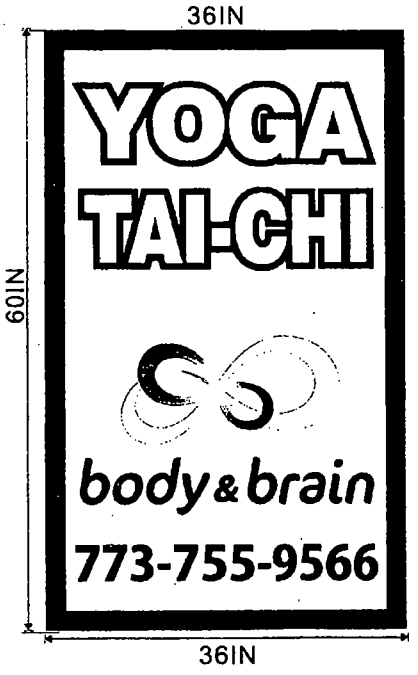

COLOR SCHEME

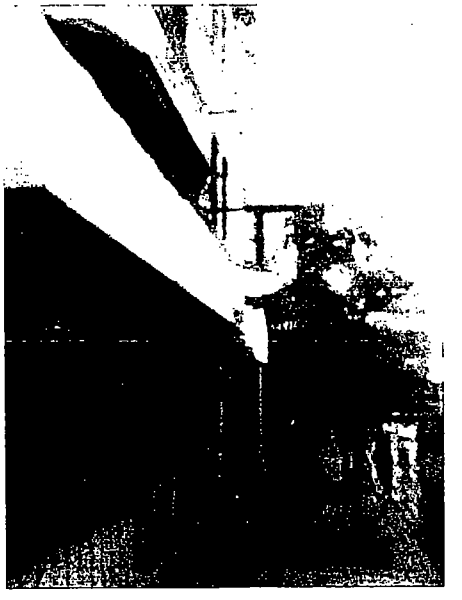

existing signage

Created exclusively for:

Address:

City:

State:

Sign Location:

Account Rep: SEUNG PARK

Client's Approved Date

Landlord's Approval Date

DesignNo. Sheet No.

Date: Rev. Date.

Designer: SEUNG PARK Scale: N/A

First Ad-Comm
3744 W. Lawrence Ave.
Chicago, IL 60625
773-267-6007
Fax- 773-696-2121
e-mail: firstadsign@gmail.com

www.tfasigns.com

NOTE: THIS DRAWING IS THE PROPERTY OF FIRST AD-COMM & IS TO ONLY BE USED IN CONNECTION WITH WORK PERFORMED BY FIRST AD-COMM. THIS DRAWING IS NOT TO BE REPRODUCED, COPIED, OR EXHIBITED IN ANY FASHION WITHOUT WRITTEN CONSENT FROM FIRST AD-COMM. CHARGES UP TO $2000.00 WITH BE ASSESSED FOR ANY MIS-USE.

Office of the City Clerk

O2013-3110

Office of the City Clerk

City Council Document Tracking Sheet

Meeting Date:	4/10/2013
Sponsor(s):	Smith, Michele (43)
Type:	Ordinance
Title:	Grant(s) of privilege in public way for Insomnia Cookies
Committee(s) Assignment:	Committee on Transportation and Public Way

ORDINANCE
INSOMNIA COOKIES
Acct. No. 378554 - 1
Permit No. 1104782

Be It Ordained by the City Council of the City of Chicago:

SECTION 1. Permission and authority are hereby given and granted to INSOMNIA COOKIES, upon the terms and subject to the conditions of this ordinance to maintain and use one (1) sign(s) projecting over the public right-of-way attached to its premises known as 2260 N. Lincoln Ave..

Said sign structure(s) measures as follows; along N Lincoln Ave:
One (1) at two point five (2.5) feet in length, two point five (2.5) feet in height and nine (9) feet above grade level.

The location of said privilege shall be as shown on prints kept on file with the Department of Business Affairs and Consumer Protection and the Office of the City Clerk.

Said privilege shall be constructed in accordance with plans and specifications approved by the Department of Transportation (Division of Project Development) and Zoning Department - Signs.

This grant of privilege in the public way shall be subject to the provisions of Section 10-28-015 and all other required provisions of the Municipal Code of Chicago.

The grantee shall pay to the City of Chicago as compensation for the privilege #1104782 herein granted the sum of one hundred ($100.00) per annum in advance.

A 25% penalty will be added for payments received after due date.


The permit holder agrees to hold the City of Chicago harmless for any damage, relocation or replacement costs associated with damage, relocation or removal of private property caused by the City performing work in the public way.


Authority herein given and granted for a period of five (5) years from and after Date of Passage.


Alderman 

Michele Smith 43rd Ward

tfasigns

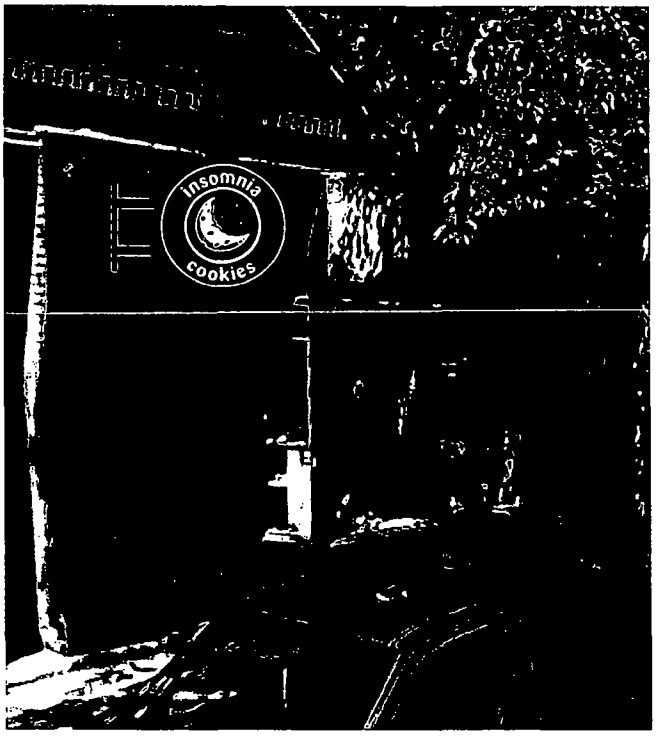

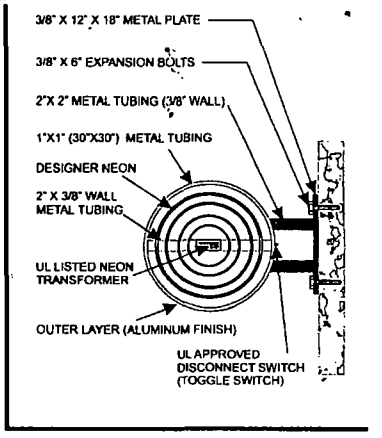

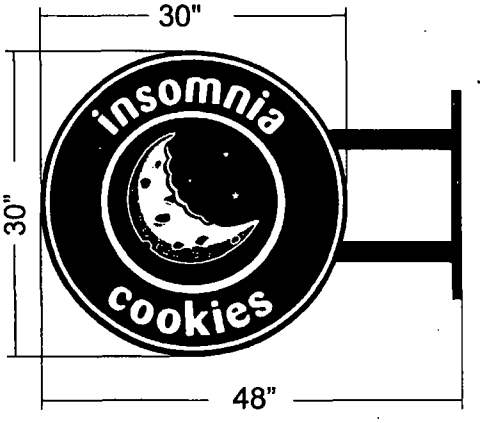

tfasigns	**Store Name:** Insomnia Cookies **Location:** 2260 N. Lincoln Ave. Chicago, IL.	**Client Name:** **Phone:** **Landlord:** **Address:**	• **Client Approval (signature)** **Date** • **Landlord Approval (signature)** **Date**	**Sales Rep:** SEAN PARK **Designer:** SEAN PARK

Office of the City Clerk

O2013-3112

Office of the City Clerk

City Council Document Tracking Sheet

Meeting Date:	4/10/2013
Sponsor(s):	Smith, Michele (43)
Type:	Ordinance
Title:	Grant(s) of privilege in public way for Lincoln Park Chamber of Commerce - 619 W Diversey Pkwy
Committee(s) Assignment:	Committee on Transportation and Public Way

ORDINANCE
LINCOLN PARK CHAMBER OF COMMERCE
Acct. No. 298885 - 33
Permit No. 1104374

Be It Ordained by the City Council of the City of Chicago:

SECTION 1. Permission and authority are hereby given and granted to LINCOLN PARK CHAMBER OF COMMERCE, upon the terms and subject to the conditions of this ordinance to construct, install, maintain and use one (1) Sculpture (Public Art) on the public right-of-way adjacent to its premises known as 619 W. Diversey Pkwy..

Said Sculpture (Public Art) at W. Diversey Pkwy measure(s):

One (1) at eight (8) feet in length and twelve (12) feet in height.

The location of said privilege shall be as shown on prints kept on file with the Department of Business Affairs and Consumer Protection and the Office of the City Clerk.

Said privilege shall be constructed in accordance with plans and specifications approved by the Department of Planning and Development and Department of Transportation (Division of Project Development).

This grant of privilege in the public way shall be subject to the provisions of Section 10-28-015 and all other required provisions of the Municipal Code of Chicago.

The grantee shall pay to the City of Chicago as compensation for the privilege #1104374 herein granted the sum of four hundred ($400.00) per annum in advance.


A 25% penalty will be added for payments received after due date.

The permit holder agrees to hold the City of Chicago harmless for any damage, relocation or replacement costs associated with damage, relocation or removal of private property caused by the City performing work in the public way.

Authority herein given and granted for a period of five (5) years from and after Date of Passage.

Alderman _____

Michele Smith 43rd Ward

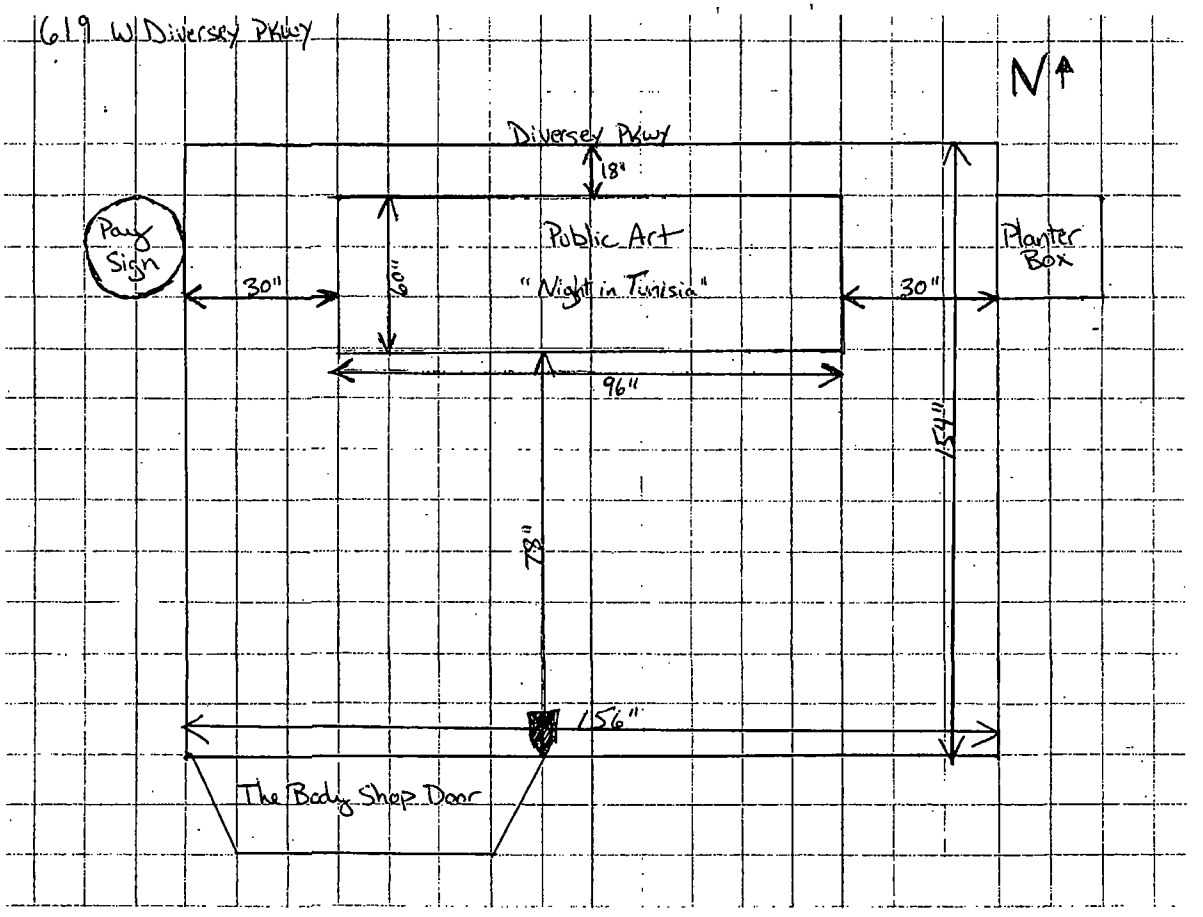
619 W Diversey Pkwy
N
Diversey Pkwy
18"
Public Art
"Night in Tunisia"
Pay Sign
30"
60"
30"
Planter Box
96"
154"
78"
156"
The Body Shop Door

Office of the City Clerk

O2013-3121

Office of the City Clerk

City Council Document Tracking Sheet

Meeting Date:	4/10/2013
Sponsor(s):	Smith, Michele (43)
Type:	Ordinance
Title:	Grant(s) of privilege in public way for Starbucks Coffee No. 16696
Committee(s) Assignment:	Committee on Transportation and Public Way

ORDINANCE
STARBUCKS COFFEE # 16696
Acct. No. 63414 - 155
Permit No. 1103184

Be It Ordained by the City Council of the City of Chicago:

SECTION 1. Permission and authority are hereby given and granted to STARBUCKS COFFEE # 16696, upon the terms and subject to the conditions of this ordinance to maintain and use three (3) sign(s) projecting over the public right-of-way attached to its premises known as 1599 N. Clybourn Ave..

Said sign structure(s) measures as follows; along N. Clybourn Avenue:
Two (2) at eighteen point seven five (18.75) feet in length, one point one seven (1.17) feet in height and fifteen (15) feet above grade level.
One (1) at two point three three (2.33) feet in length, two point three three (2.33) feet in height and sixteen (16) feet above grade level.

The location of said privilege shall be as shown on prints kept on file with the Department of Business Affairs and Consumer Protection and the Office of the City Clerk.

Said privilege shall be constructed in accordance with plans and specifications approved by the Department of Transportation (Division of Project Development) and Zoning Department - Signs.

This grant of privilege in the public way shall be subject to the provisions of Section 10-28-015 and all other required provisions of the Municipal Code of Chicago.

The grantee shall pay to the City of Chicago as compensation for the privilege #1103184 herein granted the sum of one hundred seventy-five ($175.00) per annum in advance.


A 25% penalty will be added for payments received after due date.

The permit holder agrees to hold the City of Chicago harmless for any damage, relocation or replacement costs associated with damage, relocation or removal of private property caused by the City performing work in the public way.

Authority herein given and granted for a period of five (5) years from and after Date of Passage.


Alderman _____

Michele Smith 43rd Ward

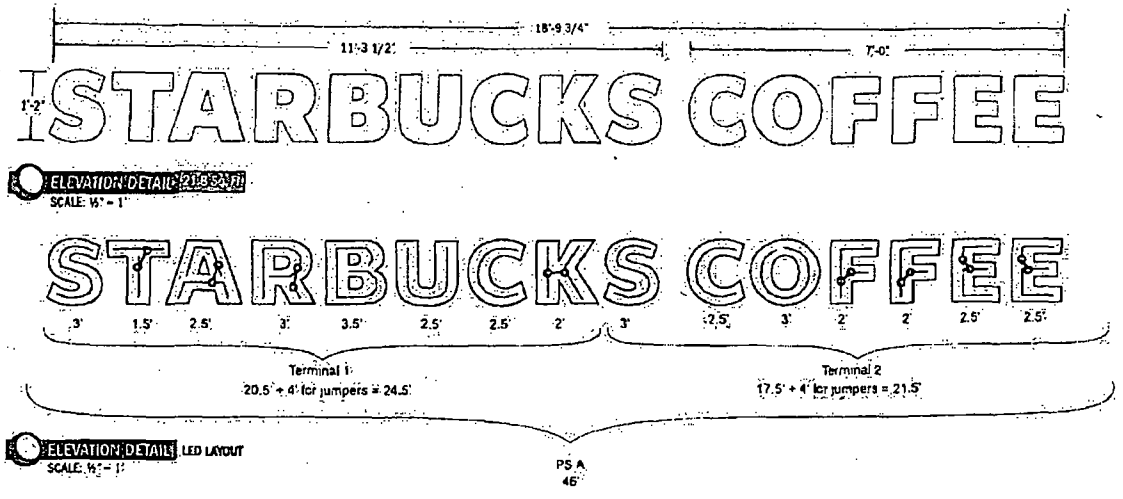


ELEVATION DETAIL 21.5 SQ FT
SCALE: ½" = 1'


ELEVATION DETAIL LED LAYOUT
SCALE: ½" = 1'

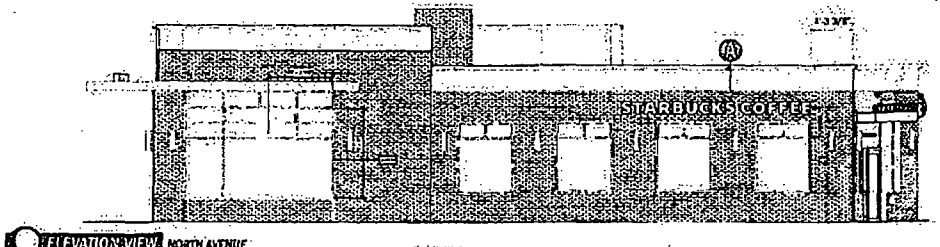

ELEVATION VIEW NORTH AVENUE
SCALE: 3/32" = 1'

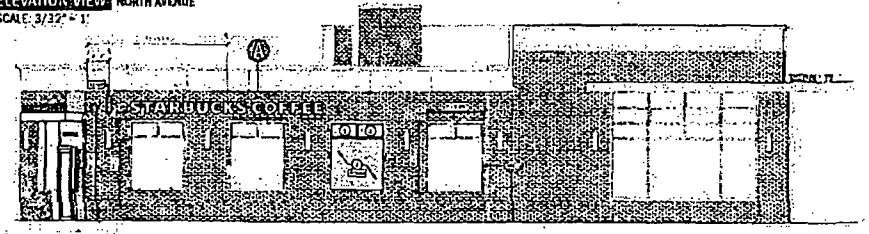

ELEVATION VIEW CLYBOURN AVENUE
SCALE: 3/32" = 1'

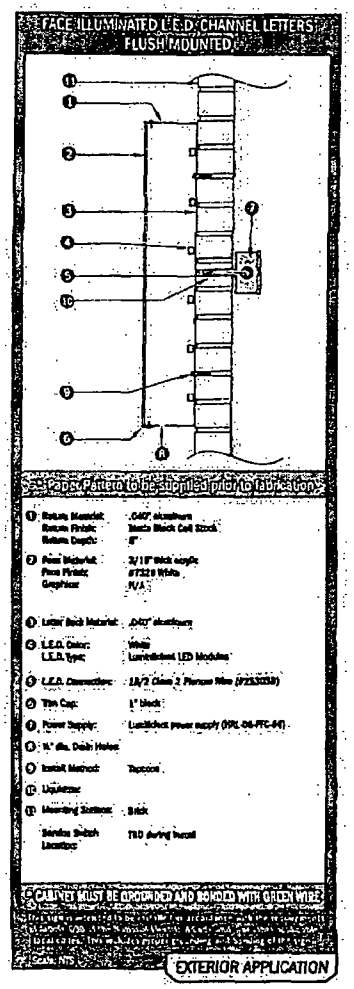

GableSigns

CUSTOMER NAME	Starbucks Coffee
PHONE NUMBER	312-350-8898
SITE/STORE NAME	Starbucks Coffee #18696
CITY/STATE	Chicago, IL
DRAWING DATE	08/22/12
SALES REP	JK
ACCT/PROJ MGR	SRS
DRAWING NUMBER	44754-001
COMPLETION DATE	

REV #	DRAWING DATE	DRAWING # REPLACED

ELECTRICAL REQUIREMENTS

SIGN TYPE	AMPS	VOLTAGE
AS SHOWN	TBD	120v

TIME MANAGEMENT OFFICE

PHOTO CELL	-X-	TIME CLOCK	N	MANUAL	X

CLIENT/LANDLORD APPROVAL

☐ APPROVED ☐ APPROVED AS NOTED ☐ RE-APPROVED SIGNS & AWNINGS

CLIENT SIGNATURE DATE

LANDLORD SIGNATURE DATE

SIGN TYPE	QTY.
ID-11392 (#S411) 14" Tall L.E.D. Channel Letters, Single Line, Rush Mounted	2

DRAWING NUMBER: 7132SM
SHEET NUMBER: 2 of 5

COLORS PORTRAYED ARE REPRESENTATIONAL UNLESS NOTED; ACTUAL COLOR SAMPLES AVAILABLE UPON REQUEST.
This drawing remains the exclusive property of GableSigns & Graphics, Inc.. It is submitted for your consideration in the purchase of the product(s) manufactured according to these plans. This design cannot be copied in whole or in part, altered or exhibited in any manner without written permission of Gable Signs & Graphics, Inc.. Exceptions are previously copyrighted artwork supplied by client.

Office of the City Clerk

O2013-3163

Office of the City Clerk

City Council Document Tracking Sheet

Meeting Date:	4/10/2013
Sponsor(s):	Smith, Michele (43)
Type:	Ordinance
Title:	Grant(s) of privilege in public way for Vinci
Committee(s) Assignment:	Committee on Transportation and Public Way

ORDINANCE
VINCI
Acct. No. 11244 - 1
Permit No. 1105538

Be It Ordained by the City Council of the City of Chicago:

SECTION 1. Permission and authority are hereby given and granted to VINCI, upon the terms and subject to the conditions of this ordinance to maintain and use, as now constructed, five (5) Step(s) on the public right-of-way adjacent to its premises known as 1732 N. Halsted St..

Said Step(s) at N. Halsted Street measure(s):
One (1) at seven point five (7.5) feet in length, and seven point five (7.5) feet in width for a total of fifty-six point two five (56.25) square feet.
One (1) at seven point five (7.5) feet in length, and seven point five (7.5) feet in width for a total of fifty-six point two five (56.25) square feet.

Said Step(s) at Halsted and Willow measure(s):
One (1) at six (6) feet in length, and six (6) feet in width for a total of thirty-six (36) square feet.

Said Step(s) at Willow measure(s):
One (1) at three (3) feet in length, and three (3) feet in width for a total of nine (9) square feet.
One (1) at three (3) feet in length, and three (3) feet in width for a total of nine (9) square feet.

The location of said privilege shall be as shown on prints kept on file with the Department of Business Affairs and Consumer Protection and the Office of the City Clerk.

Said privilege shall be constructed in accordance with plans and specifications approved by the Department of Transportation (Division of Project Development).

This grant of privilege in the public way shall be subject to the provisions of Section 10-28-015 and all other required provisions of the Municipal Code of Chicago.

The grantee shall pay to the City of Chicago as compensation for the privilege #1105538 herein granted the sum of two thousand ($2,000.00) per annum in advance.


A 25% penalty will be added for payments received after due date.

The permit holder agrees to hold the City of Chicago harmless for any damage, relocation or replacement costs associated with damage, relocation or removal of private property caused by the City performing work in the public way.

Authority herein given and granted for a period of five (5) years from and after 03/12/2013.

Alderman _____

Michele Smith 43rd Ward

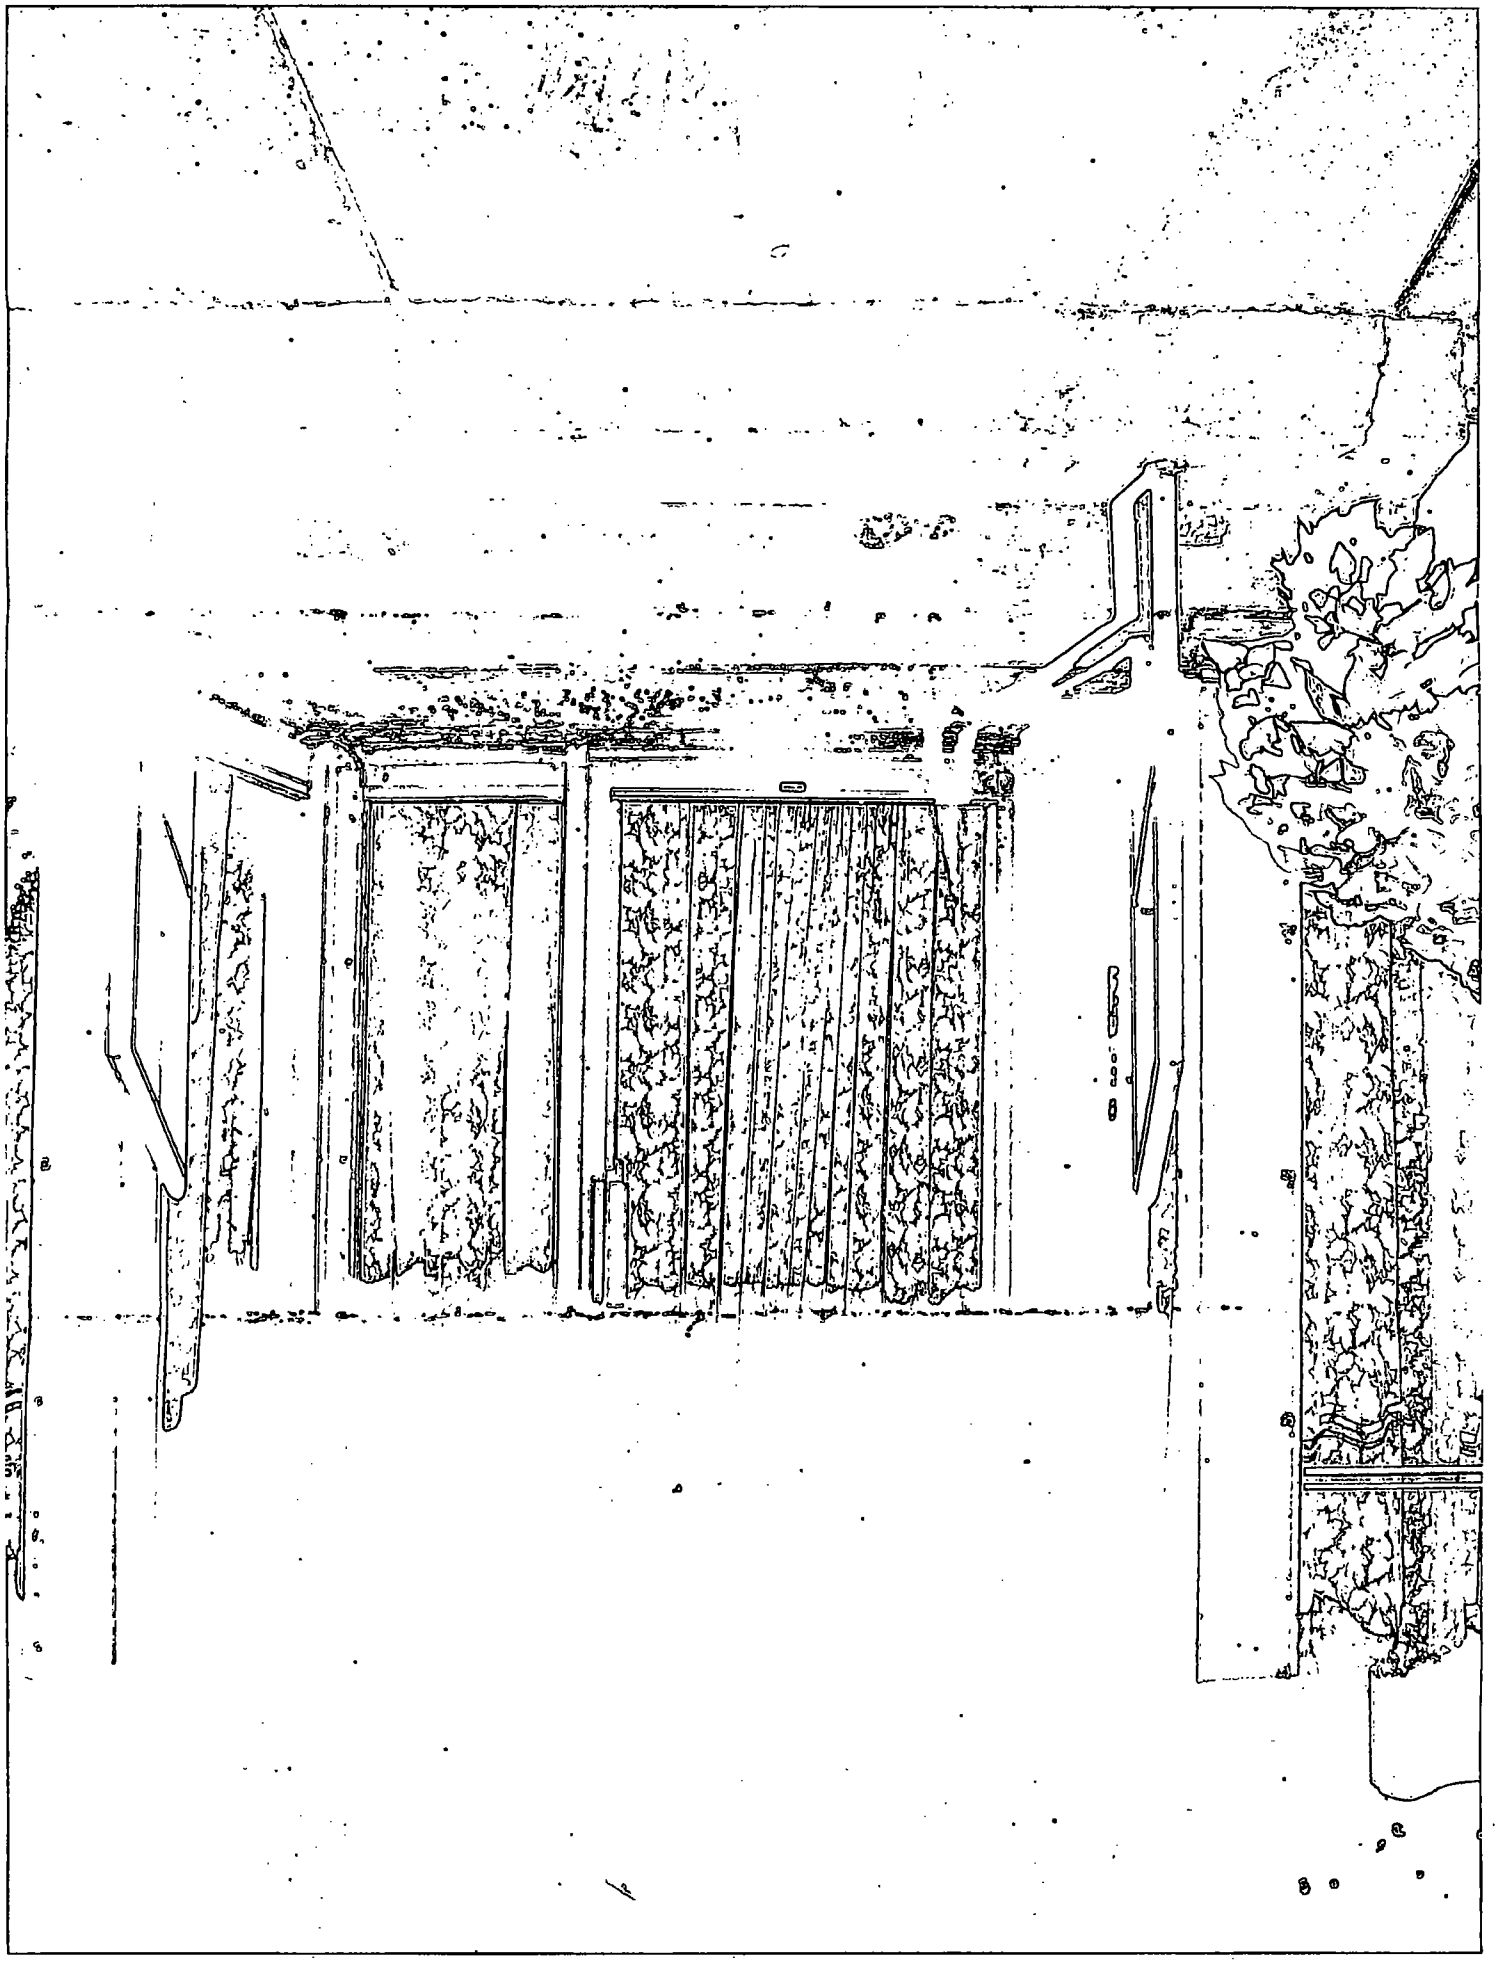

Office of the City Clerk

O2013-3165

Office of the City Clerk

City Council Document Tracking Sheet

Meeting Date:	4/10/2013
Sponsor(s):	Smith, Michele (43)
Type:	Ordinance
Title:	Grant(s) of privilege in public way for VM Lincoln Park
Committee(s) Assignment:	Committee on Transportation and Public Way

ORDINANCE
VM Lincoln Park
Acct. No. 351235 - 7
Permit No. 1104449

Be It Ordained by the City Council of the City of Chicago:

SECTION 1. Permission and authority are hereby given and granted to VM Lincoln Park, upon the terms and subject to the conditions of this ordinance to maintain and use one (1) sign(s) projecting over the public right-of-way attached to its premises known as 2562 N. Clark St..

Said sign structure(s) measures as follows; along N. Clark:
One (1) at three (3) feet in length, two point two five (2.25) feet in height and eight point eight three (8.83) feet above grade level.

The location of said privilege shall be as shown on prints kept on file with the Department of Business Affairs and Consumer Protection and the Office of the City Clerk.

Said privilege shall be constructed in accordance with plans and specifications approved by the Department of Transportation (Division of Project Development) and Zoning Department - Signs.

This grant of privilege in the public way shall be subject to the provisions of Section 10-28-015 and all other required provisions of the Municipal Code of Chicago.

The grantee shall pay to the City of Chicago as compensation for the privilege #1104449 herein granted the sum of one hundred ($100.00) per annum in advance.

A 25% penalty will be added for payments received after due date.


The permit holder agrees to hold the City of Chicago harmless for any damage, relocation or replacement costs associated with damage, relocation or removal of private property caused by the City performing work in the public way.


Authority herein given and granted for a period of five (5) years from and after Date of Passage.

Alderman _____

Michele Smith 43rd Ward

2562 N. CLARK ST.

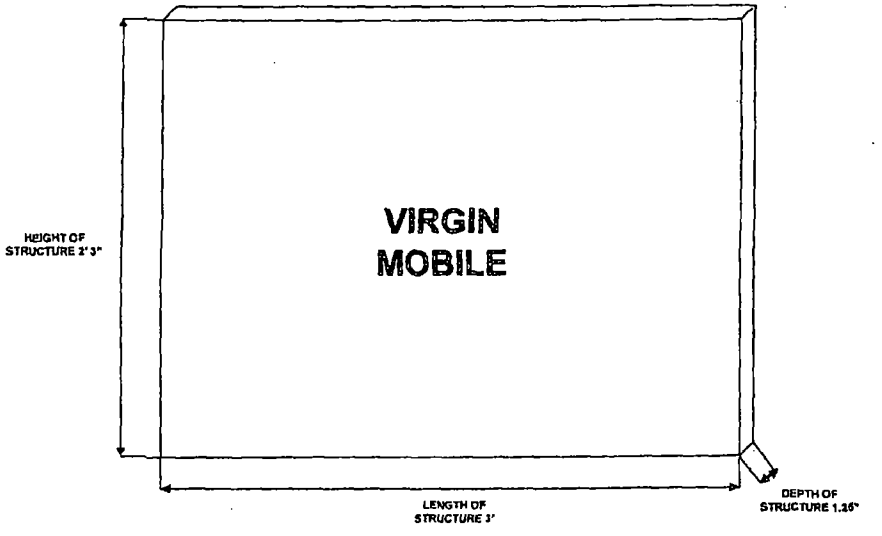

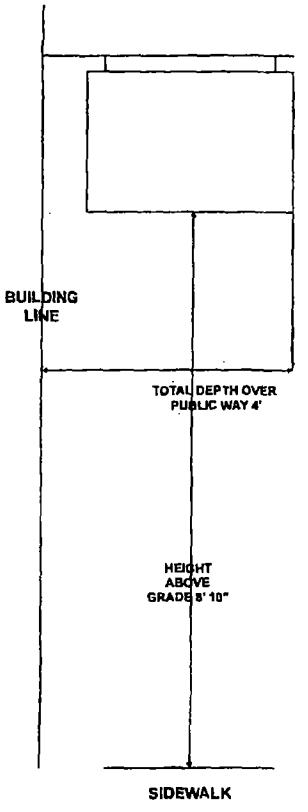

Office of the City Clerk

O2013-3168

Office of the City Clerk

City Council Document Tracking Sheet

Meeting Date:	4/10/2013
Sponsor(s):	Smith, Michele (43)
Type:	Ordinance
Title:	Grant(s) of privilege in public way for Wish Baby Registry and Gifts
Committee(s) Assignment:	Committee on Transportation and Public Way

ORDINANCE
Wish Baby Registry and Gifts
Acct. No. 376668 - 1
Permit No. 1103446

Be It Ordained by the City Council of the City of Chicago:

SECTION 1. Permission and authority are hereby given and granted to Wish Baby Registry and Gifts, upon the terms and subject to the conditions of this ordinance to maintain and use one (1) sign(s) projecting over the public right-of-way attached to its premises known as 2209 N. Halsted St..

Said sign structure(s) measures as follows; along N Halsted St:
One (1) at three point five (3.5) feet in length, eight (8) feet in height and sixteen point six seven (16.67) feet above grade level.

The location of said privilege shall be as shown on prints kept on file with the Department of Business Affairs and Consumer Protection and the Office of the City Clerk.

Said privilege shall be constructed in accordance with plans and specifications approved by the Department of Transportation (Division of Project Development) and Zoning Department - Signs.

This grant of privilege in the public way shall be subject to the provisions of Section 10-28-015 and all other required provisions of the Municipal Code of Chicago.

The grantee shall pay to the City of Chicago as compensation for the privilege #1103446 herein granted the sum of three hundred ($300.00) per annum in advance.

A 25% penalty will be added for payments received after due date.

The permit holder agrees to hold the City of Chicago harmless for any damage, relocation or replacement costs associated with damage, relocation or removal of private property caused by the City performing work in the public way.

Authority herein given and granted for a period of five (5) years from and after Date of Passage.

Alderman _____

Michele Smith 43rd Ward

Wish Exterior Signage (west elevation)
2209 N. Halsted, Chicago, IL 60614



scale: 1/4" = 1' – 0"

Office of the City Clerk

O2013-3171

Office of the City Clerk

City Council Document Tracking Sheet

Meeting Date:	4/10/2013
Sponsor(s):	Smith, Michele (43)
Type:	Ordinance
Title:	Grant(s) of privilege in public way for Yogurtland Lincoln Park
Committee(s) Assignment:	Committee on Transportation and Public Way

ORDINANCE
YOGURTLAND LINCOLN PARK
Acct. No. 378856 - 1
Permit No. 1104798

Be It Ordained by the City Council of the City of Chicago:

SECTION 1. Permission and authority are hereby given and granted to YOGURTLAND LINCOLN PARK, upon the terms and subject to the conditions of this ordinance to maintain and use one (1) sign(s) projecting over the public right-of-way attached to its premises known as 2468 N. Clark St..

Said sign structure(s) measures as follows; along N. Clark:
One (1) at ten point seven seven (10.77) feet in length, two point six (2.6) feet in height and fourteen (14) feet above grade level.

The location of said privilege shall be as shown on prints kept on file with the Department of Business Affairs and Consumer Protection and the Office of the City Clerk.

Said privilege shall be constructed in accordance with plans and specifications approved by the Department of Transportation (Division of Project Development) and Zoning Department - Signs.


This grant of privilege in the public way shall be subject to the provisions of Section 10-28-015 and all other required provisions of the Municipal Code of Chicago.

The grantee shall pay to the City of Chicago as compensation for the privilege #1104798 herein granted the sum of three hundred ($300.00) per annum in advance.


A 25% penalty will be added for payments received after due date.

The permit holder agrees to hold the City of Chicago harmless for any damage, relocation or replacement costs associated with damage, relocation or removal of private property caused by the City performing work in the public way.

Authority herein given and granted for a period of five (5) years from and after Date of Passage.

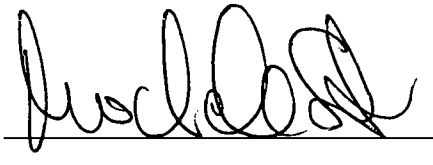
Alderman 

Michele Smith 43rd Ward

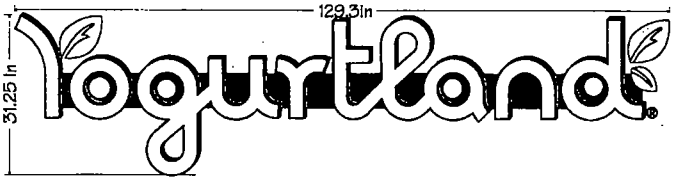

LED Raceway Mounting & SIDE VIEW

1. *Building facade / sign band*
2. *LED power supply*
3. *Emergency turn off switch*
4. *3/16"Acrylic face*
5. *LED light*
6. *0.040 alluminum return*
7. *Power supply*
8. *Conduit*
9. *Alluminum raceway*

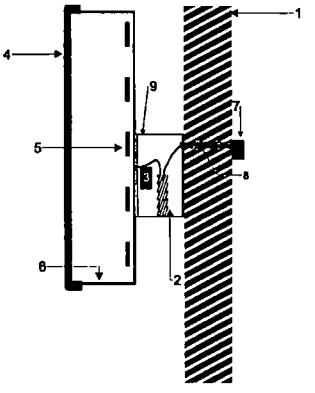

General Specifications

Sign Type		Raceway channel letters	
Illumination Type	Color	LED	White
Face material	Gauge	Plexiglass	3/16"
	Color		White
Graphic	Color	N/A	
Retainer type	Size/Color	Trim-cap	1"/A
Return depth	Gauge/Color	5" .040	Aluminum /
Back material	Gauge	Aluminum	.060
Raceway material	Gauge	Aluminum	.060
	Size/Color	6"x8"x11 "	PMS 228C
Tube support	Type/Ht.		N/A
Transformer	Type/mA	LED transmiter	30mA
Retainer screw		#4 x 0.5" lg Hex hd	
Neon electrical	Wire size	Remote wiring 600V 16AWG	
	Wire type	UL LED cable	
Boot insulated / Sleeve		None	
Electrical connectors		1/2" Greenfield	

Sign will be fastened directly to facade no exposed wiring

EXPRESS SIGN
& Graphics Inc
Whole Sale & Retail Interior / Exterior Signage
www.expresssign.net
1-888-263-6639
5026 N. Broadway, Chicago, IL 60640

CUSTOMER: Yogurtland
LOCATION: 2468B N Clark St
Chicago, IL
Design By:CN
Date: 02/07/2013

Customer approval signature / / 2013 Date

© by Express Sign. Proprietary and Confidential

This design is the original and unpublished work of Express Sign & Graphics,Inc. and may not be reproduced,copied or exhibited in any fashion without the expressed writing from an authorized personnel of the company. The rights to this design may be purchased

Special Note:
This Sign Is Manufactured By NITE-LITE SIGNS

Landlord approval signature / / 2013 Date

Office of the City Clerk

O2013-3174

Office of the City Clerk

City Council Document Tracking Sheet

Meeting Date:	4/10/2013
Sponsor(s):	Smith, Michele (43)
Type:	Ordinance
Title:	Grant(s) of privilege in public way for Lincoln Park Chamber of Commerce - 2262 N Clark St
Committee(s) Assignment:	Committee on Transportation and Public Way

ORDINANCE
LINCOLN PARK CHAMBER OF COMMERCE
Acct. No. 298885 - 32
Permit No. 1104373

Be It Ordained by the City Council of the City of Chicago:

SECTION 1. Permission and authority are hereby given and granted to LINCOLN PARK CHAMBER OF COMMERCE, upon the terms and subject to the conditions of this ordinance to construct, install, maintain and use one (1) Sculpture (Public Art) on the public right-of-way adjacent to its premises known as 2262 N. Clark St..

Said Sculpture (Public Art) at N. Clark Street measure(s):

One (1) at four (4) feet in length and six point six seven (6.67) in height.

The location of said privilege shall be as shown on prints kept on file with the Department of Business Affairs and Consumer Protection and the Office of the City Clerk.

Said privilege shall be constructed in accordance with plans and specifications approved by the Department of Planning and Development and Department of Transportation (Division of Project Development).

This grant of privilege in the public way shall be subject to the provisions of Section 10-28-015 and all other required provisions of the Municipal Code of Chicago.

The grantee shall pay to the City of Chicago as compensation for the privilege #1104373 herein granted the sum of four hundred ($400.00) per annum in advance.


A 25% penalty will be added for payments received after due date.

The permit holder agrees to hold the City of Chicago harmless for any damage, relocation or replacement costs associated with damage, relocation or removal of private property caused by the City performing work in the public way.

Authority herein given and granted for a period of five (5) years from and after Date of Passage.

Alderman _____

Michele Smith 43rd Ward

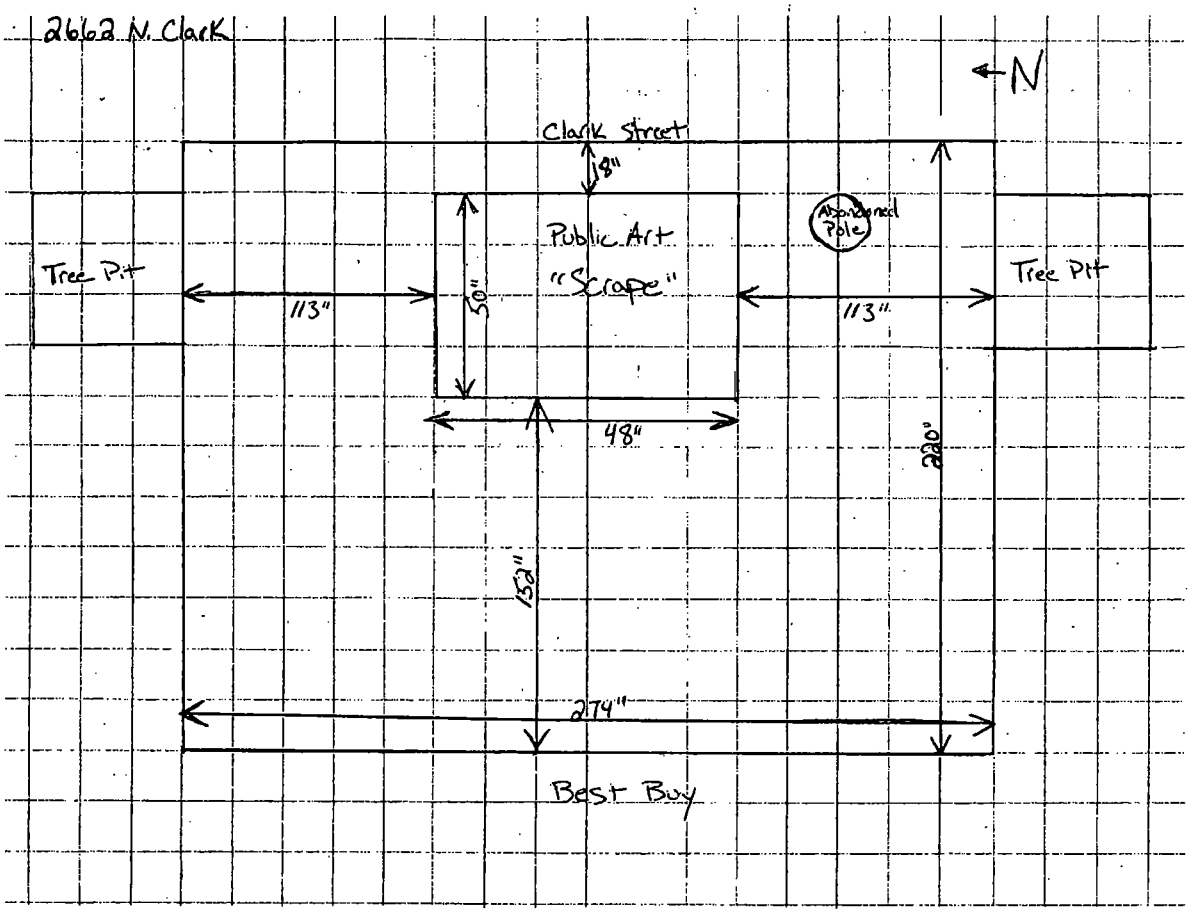
2662 N. Clark
N
Clark Street
8"
Public Art
"Scrape"
Abandoned Pole
Tree Pit
Tree Pit
113"
50"
113"
48"
220"
132"
274"
Best Buy

Office of the City Clerk

O2013-3177

Office of the City Clerk

City Council Document Tracking Sheet

Meeting Date:	4/10/2013
Sponsor(s):	Smith, Michele (43)
Type:	Ordinance
Title:	Grant(s) of privilege in public way for Lincoln Park of Commerce
Committee(s) Assignment:	Committee on Transportation and Public Way

ORDINANCE
LINCOLN PARK OF COMMERCE
Acct. No. 298885 - 34
Permit No. 1104375

Be It Ordained by the City Council of the City of Chicago:

SECTION 1. Permission and authority are hereby given and granted to LINCOLN PARK OF COMMERCE, upon the terms and subject to the conditions of this ordinance to construct, install, maintain and use one (1) Sculpture (Public Art) on the public right-of-way adjacent to its premises known as 2645 N. Clark St..

Said Sculpture (Public Art) at N. Clark measure(s):

One (1) at seven (7) feet in length and seven (7) feet in height.

The location of said privilege shall be as shown on prints kept on file with the Department of Business Affairs and Consumer Protection and the Office of the City Clerk.

Said privilege shall be constructed in accordance with plans and specifications approved by the Department of Planning and Development and Department of Transportation (Division of Project Development).

This grant of privilege in the public way shall be subject to the provisions of Section 10-28-015 and all other required provisions of the Municipal Code of Chicago.

The grantee shall pay to the City of Chicago as compensation for the privilege #1104375 herein granted the sum of four hundred ($400.00) per annum in advance.


A 25% penalty will be added for payments received after due date.

The permit holder agrees to hold the City of Chicago harmless for any damage, relocation or replacement costs associated with damage, relocation or removal of private property caused by the City performing work in the public way.

Authority herein given and granted for a period of five (5) years from and after Date of Passage.

Alderman _____

Michele Smith 43rd Ward

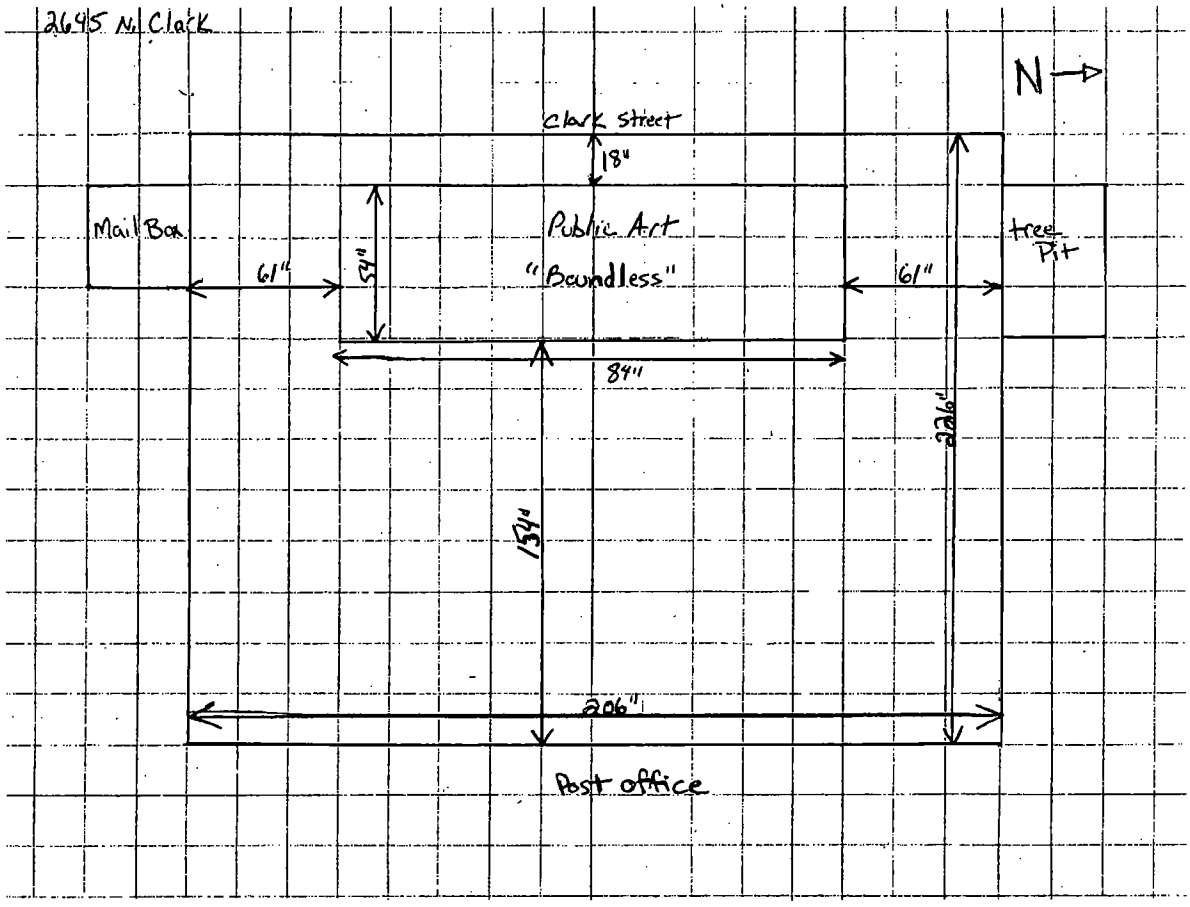
2645 N. Clark
N
Clark Street
18"
Mail Box
Public Art
"Boundless"
tree Pit
61"
61"
54"
84"
226"
134"
206"
Post office

Office of the City Clerk

O2013-3186

Office of the City Clerk

City Council Document Tracking Sheet

Meeting Date:	4/10/2013
Sponsor(s):	Smith, Michele (43)
Type:	Ordinance
Title:	Grant(s) of privilege in public way for Lincoln Park Chamber of Commerce - 2664 N Clark St
Committee(s) Assignment:	Committee on Transportation and Public Way

ORDINANCE
LINCOLN PARK CHAMBER OF COMMERCE
Acct. No. 298885 - 35
Permit No. 1104376

Be It Ordained by the City Council of the City of Chicago:

SECTION 1. Permission and authority are hereby given and granted to LINCOLN PARK CHAMBER OF COMMERCE, upon the terms and subject to the conditions of this ordinance to construct, install, maintain and use one (1) Sculpture(s) on the public right-of-way adjacent to its premises known as 2664 N. Clark St..

Said Sculpture(s) at N. Clark measure(s):

One (1) at nine point zero eight (9.08) feet in length and three point five eight (3.58) feet in height.

The location of said privilege shall be as shown on prints kept on file with the Department of Business Affairs and Consumer Protection and the Office of the City Clerk.

Said privilege shall be constructed in accordance with plans and specifications approved by the Department of Planning and Development and Department of Transportation (Division of Project Development).

This grant of privilege in the public way shall be subject to the provisions of Section 10-28-015 and all other required provisions of the Municipal Code of Chicago.

The grantee shall pay to the City of Chicago as compensation for the privilege #1104376 herein granted the sum of four hundred ($400.00) per annum in advance.


A 25% penalty will be added for payments received after due date.

The permit holder agrees to hold the City of Chicago harmless for any damage, relocation or replacement costs associated with damage, relocation or removal of private property caused by the City performing work in the public way.

Authority herein given and granted for a period of five (5) years from and after Date of Passage.

Alderman _____

Michele Smith 43rd Ward

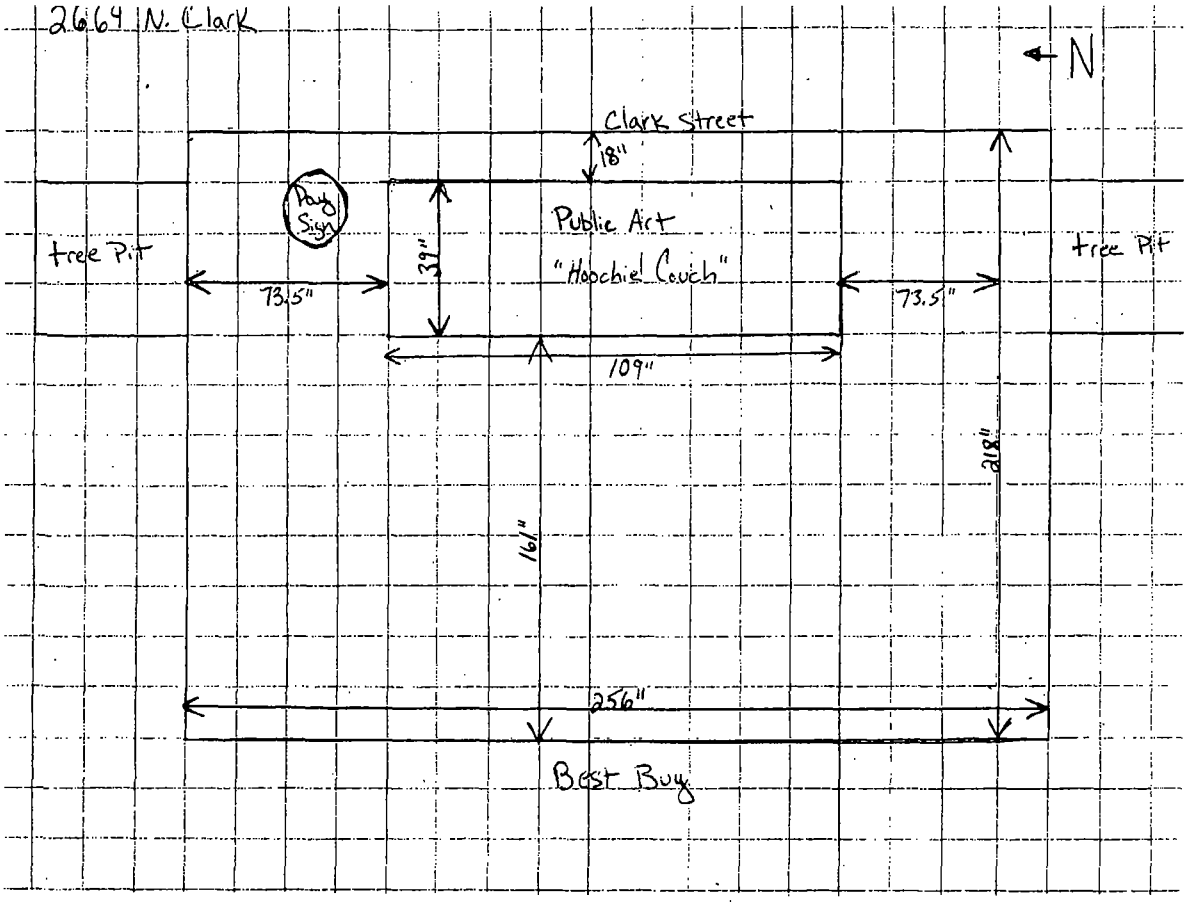
2664 N. Clark
N
Clark Street
18"
Bay Sign
Public Art
"Hoochie Couch"
tree Pit
tree Pit
73.5"
39"
73.5"
109"
218"
161"
256"
Best Buy

Office of the City Clerk

O2013-3197

Office of the City Clerk

City Council Document Tracking Sheet

Meeting Date:	4/10/2013
Sponsor(s):	Smith, Michele (43)
Type:	Ordinance
Title:	Grant(s) of privilege in public way for Lincoln Park Chamber of Commerce -2708 N Clark St
Committee(s) Assignment:	Committee on Transportation and Public Way

ORDINANCE
LINCOLN PARK CHAMBER OF COMMERCE
Acct. No. 298885 - 30
Permit No. 1104371

Be It Ordained by the City Council of the City of Chicago:

SECTION 1. Permission and authority are hereby given and granted to LINCOLN PARK CHAMBER OF COMMERCE, upon the terms and subject to the conditions of this ordinance to construct, install, maintain and use one (1) Sculpture (Public Art) on the public right-of-way adjacent to its premises known as 2708 N. Clark St..

Said Sculpture (Public Art) at N. Clark Street measure(s):

One (1) at five (5) feet in length and eight (8) feet in height.

The location of said privilege shall be as shown on prints kept on file with the Department of Business Affairs and Consumer Protection and the Office of the City Clerk.

Said privilege shall be constructed in accordance with plans and specifications approved by the Department of Planning and Development and Department of Transportation (Division of Project Development).


This grant of privilege in the public way shall be subject to the provisions of Section 10-28-015 and all other required provisions of the Municipal Code of Chicago.

The grantee shall pay to the City of Chicago as compensation for the privilege #1104371 herein granted the sum of four hundred ($400.00) per annum in advance.


A 25% penalty will be added for payments received after due date.

The permit holder agrees to hold the City of Chicago harmless for any damage, relocation or replacement costs associated with damage, relocation or removal of private property caused by the City performing work in the public way.

Authority herein given and granted for a period of five (5) years from and after Date of Passage.

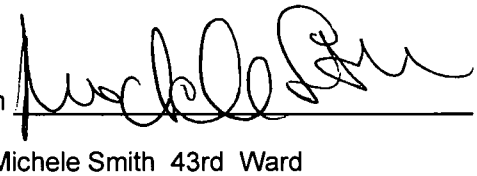Alderman 

Michele Smith 43rd Ward

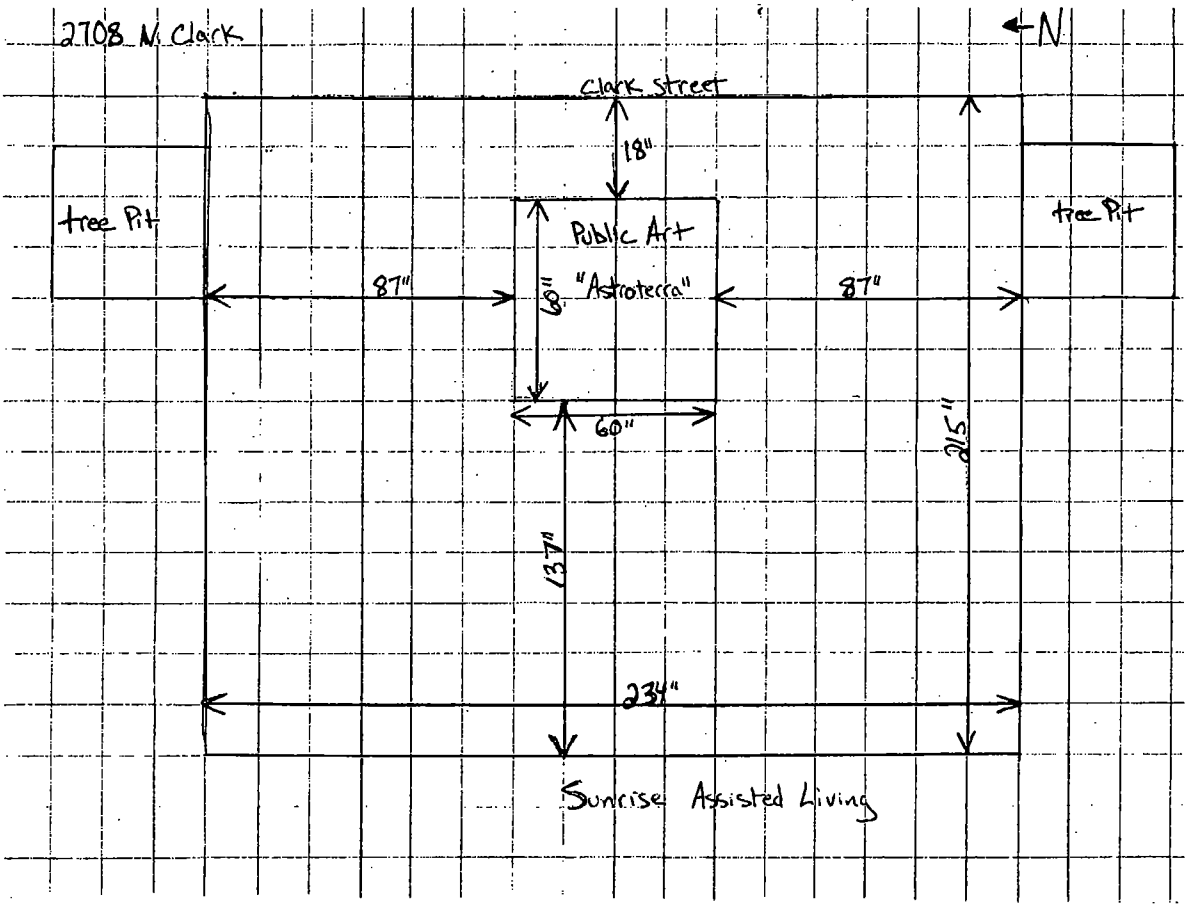
2708 N. Clark
N
Clark Street
18"
tree Pit
Public Art
"Astrotecca"
87"
87"
tree Pit
8"
60"
215"
137"
234"
Sunrise Assisted Living

Office of the City Clerk

O2013-3198

Office of the City Clerk

City Council Document Tracking Sheet

Meeting Date:	4/10/2013
Sponsor(s):	Smith, Michele (43)
Type:	Ordinance
Title:	Grant(s) of privilege in public way for Lincoln Park Chamber of Commerce - 667 W Diversey Pkwy
Committee(s) Assignment:	Committee on Transportation and Public Way

ORDINANCE
LINCOLN PARK CHAMBER OF COMMERCE
Acct. No. 298885 - 31
Permit No. 1104372

Be It Ordained by the City Council of the City of Chicago:

SECTION 1. Permission and authority are hereby given and granted to LINCOLN PARK CHAMBER OF COMMERCE, upon the terms and subject to the conditions of this ordinance to construct, install, maintain and use one (1) Sculpture (Public Art) on the public right-of-way adjacent to its premises known as 667 W. Diversey Pkwy..

Said Sculpture (Public Art) at W. Diversey Pkwy measure(s):

One (1) at seven point eight three (7.83) feet in length, and six (6) feet in height.

The location of said privilege shall be as shown on prints kept on file with the Department of Business Affairs and Consumer Protection and the Office of the City Clerk.

Said privilege shall be constructed in accordance with plans and specifications approved by the Department of Planning and Development and Department of Transportation (Division of Project Development).


This grant of privilege in the public way shall be subject to the provisions of Section 10-28-015 and all other required provisions of the Municipal Code of Chicago.

The grantee shall pay to the City of Chicago as compensation for the privilege #1104372 herein granted the sum of four hundred ($400.00) per annum in advance.


A 25% penalty will be added for payments received after due date.

The permit holder agrees to hold the City of Chicago harmless for any damage, relocation or replacement costs associated with damage, relocation or removal of private property caused by the City performing work in the public way.

Authority herein given and granted for a period of five (5) years from and after Date of Passage.

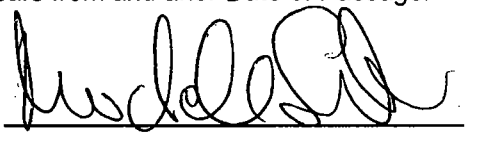Alderman 

Michele Smith 43rd Ward

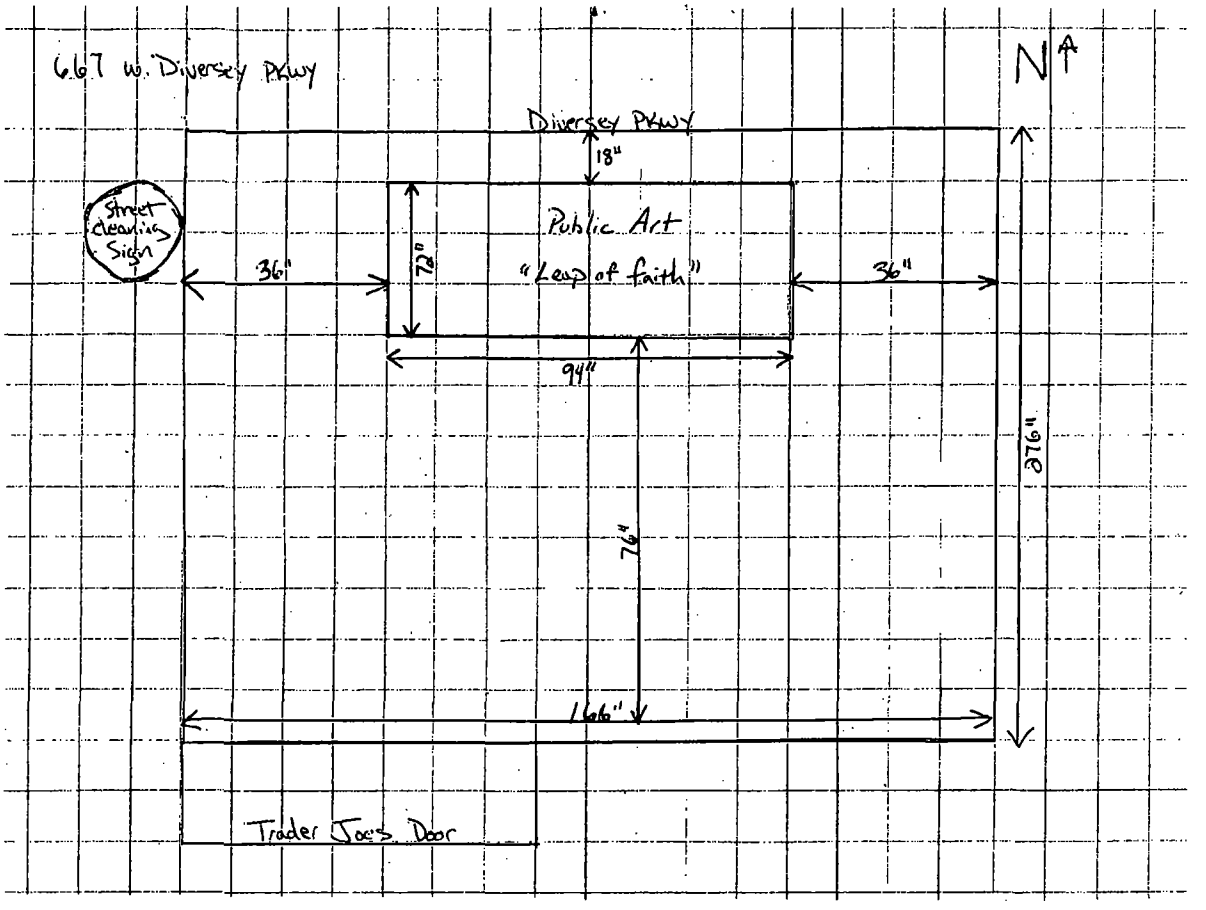
667 W. Diversey Pkwy
N
Diversey Pkwy
18"
Street cleaning Sign
Public Art
"Leap of faith"
36"
72"
36"
94"
376"
76"
166"
Trader Joe's Door

Office of the City Clerk

O2013-3199

Office of the City Clerk

City Council Document Tracking Sheet

Meeting Date:	4/10/2013
Sponsor(s):	Smith, Michele (43)
Type:	Ordinance
Title:	Grant(s) of privilege in public way for Lush Handmade Cosmetics
Committee(s) Assignment:	Committee on Transportation and Public Way

ORDINANCE
LUSH HANDMADE COSMETICS
Acct. No. 284166 - 1
Permit No. 1104712

Be It Ordained by the City Council of the City of Chicago:

SECTION 1. Permission and authority are hereby given and granted to LUSH HANDMADE COSMETICS, upon the terms and subject to the conditions of this ordinance to maintain and use two (2) sign(s) projecting over the public right-of-way attached to its premises known as 859 W. Armitage Ave..

Said sign structure(s) measures as follows; along Armitage:
Two (2) at four point eight three (4.83) feet in length, three point one seven (3.17) feet in height and ten (10) feet above grade level.

The location of said privilege shall be as shown on prints kept on file with the Department of Business Affairs and Consumer Protection and the Office of the City Clerk.

Said privilege shall be constructed in accordance with plans and specifications approved by the Department of Transportation (Division of Project Development) and Zoning Department - Signs.


This grant of privilege in the public way shall be subject to the provisions of Section 10-28-015 and all other required provisions of the Municipal Code of Chicago.

The grantee shall pay to the City of Chicago as compensation for the privilege #1104712 herein granted the sum of one hundred seventy-five ($175.00) per annum in advance.


A 25% penalty will be added for payments received after due date.

The permit holder agrees to hold the City of Chicago harmless for any damage, relocation or replacement costs associated with damage, relocation or removal of private property caused by the City performing work in the public way.

Authority herein given and granted for a period of five (5) years from and after Date of Passage.

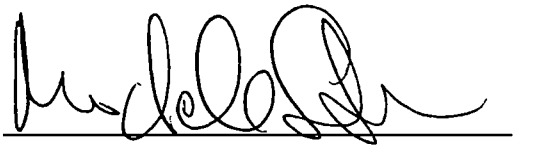Alderman 

Michele Smith 43rd Ward

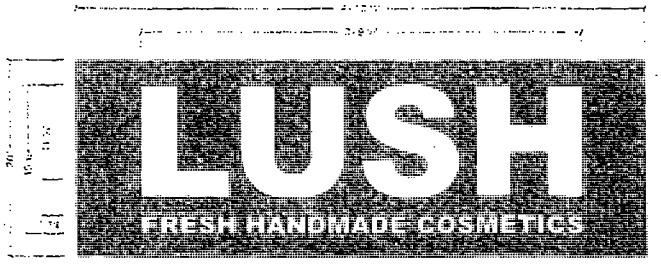

S/F ILLUMINATED PUSH THRU CABINET
SCALE: 1 1/2" = 1'-0"

QTY. 2


ILLUMINATION
SLOAN VALUE LINE LONG WHITE LEDs
REMOTE SLOAN 12V POWER SUPPLIES.

CABINET
.125 ALUMINUM
ROUTED FACE TO RECEIVE
PUSH THRU LETTERS
INSIDE PAINTED WHITE
OUTSIDE PAINTED BLACK
CONCEALED HINGE FOR SERVICE.

LETTERS
"LUSH" 1/8" FCO FLEX PUSH THRUS.
TRANSLUCENT WHITE VINYL APPLIED
FIRST SURFACE
DIFFUSER VINYL APPLIED SECOND
SURFACE.
"FRESH" 3/16" FCO MILK PAINTED WHITE
APPLIED TO CABINET FACE W/ VHB TAPE

MOUNTING
FLUSH MOUNTED.
THRU BOLTED USING THREAD POD,
RED HEAD OR HILTI FASTENERS
APPROPRIATE FOR WALL MATERIALS
WASHER & NUT REQUIRED ON BACK
OF FASTENERS.
RWAYS IN CABINET BACK.
BLOCKING BY OTHERS

ELECTRIC
U.L. LISTED INTERIOR
DISCONNECT SWITCH

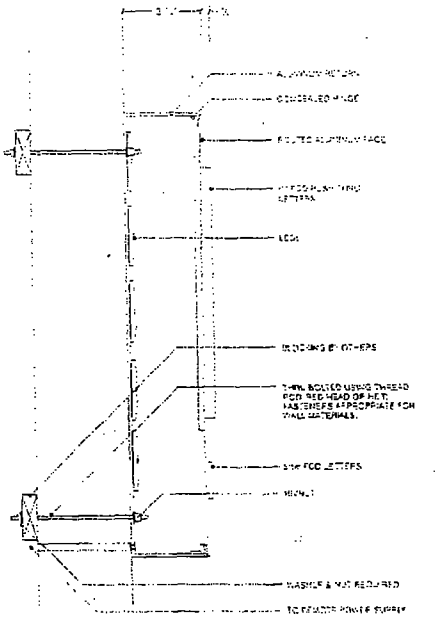

CROSS SECTION
NTS

5 OF 6

north american signs

DRAWN: MARK ANDERSEN
APP'D: THAS LADAS
DATE: NOV 11 2013

JOB #: 131104R-02
REVISION:

LOCATION
808 W. ARMITAGE AVE.
CHICAGO IL 60614

THIS DRAWING AND DESIGN IS THE PROPERTY OF NORTH AMERICAN SIGNS. ANY REPRODUCTION, COPY OR USE OF THIS DRAWING WITHOUT WRITTEN PERMISSION IS PROHIBITED.

Office of the City Clerk

O2013-3150

Office of the City Clerk

City Council Document Tracking Sheet

Meeting Date:	4/10/2013
Sponsor(s):	Tunney, Thomas (44)
Type:	Ordinance
Title:	Grant(s) of privilege in public way for Gap, Inc. Store 503, The
Committee(s) Assignment:	Committee on Transportation and Public Way

ORDINANCE
THE GAP, INC. STORE 503
Acct. No. 3529 - 28
Permit No. 1103876

Be It Ordained by the City Council of the City of Chicago:

SECTION 1. Permission and authority are hereby given and granted to THE GAP, INC. STORE 503, upon the terms and subject to the conditions of this ordinance to maintain and use two (2) sign(s) projecting over the public right-of-way attached to its premises known as 3216 N. Broadway.

Said sign structure(s) measures as follows; along N Broadway:
Two (2) at five (5) feet in length, five (5) feet in height and fourteen (14) feet above grade level.

The location of said privilege shall be as shown on prints kept on file with the Department of Business Affairs and Consumer Protection and the Office of the City Clerk.

Said privilege shall be constructed in accordance with plans and specifications approved by the Department of Transportation (Division of Project Development) and Zoning Department - Signs.

This grant of privilege in the public way shall be subject to the provisions of Section 10-28-015 and all other required provisions of the Municipal Code of Chicago.


The grantee shall pay to the City of Chicago as compensation for the privilege #1103876 herein granted the sum of six hundred ($600.00) per annum in advance.

A 25% penalty will be added for payments received after due date.

The permit holder agrees to hold the City of Chicago harmless for any damage, relocation or replacement costs associated with damage, relocation or removal of private property caused by the City performing work in the public way.

Authority herein given and granted for a period of five (5) years from and after Date of Passage.

Alderman _____
Thomas Tunney 44th Ward

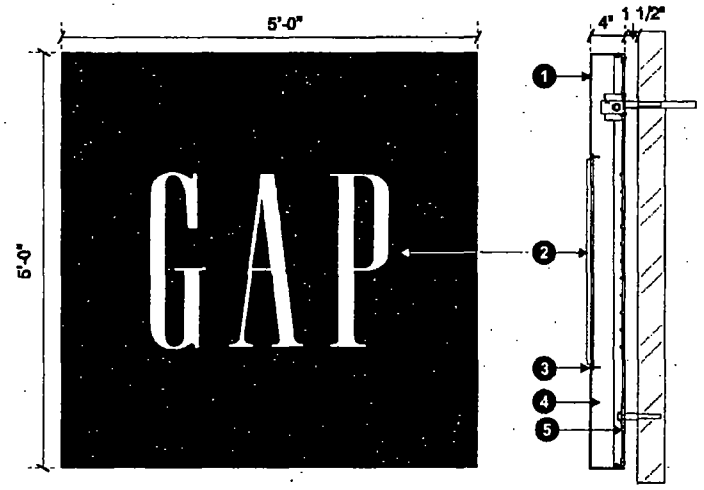

SECTION SHOWN WITH OUT LEDS, POWER PACK AND WIRING FOR CLARITY

A **TYPE "A" INTERNALLY ILLUMINATED PIN MOUNTED SIGN - FRONT ELEVATION AND SECTION**
Scale: NTS

1. FACE 1/8" THK. ALUM. PAN-SCORED AT INTERIOR FACE AND BEND. WELD INSIDE CORNERS. NO VISIBLE SEAMS AT CORNERS. PAINT PPG DELTRON 2000 "GAP 2004 BLUE" HIGH GLOSS FINISH
2. 1/2" THK. CLEAR PLEXI LETTERS W/ PEENED FINISH ON FACE AND SIDES PUSH THRU ROUTED OUT LETTERS
3. 1/8" THK. WHITE PLEXI BACK UP #2447 MOUNTS W/ 10/24 x 1" ALUM. STUDS AS NEEDED TO HOLD IN PLACE.
4. ENTIRE INSIDE OF SIGN BOX TO BE PAINTED WHITE EXCEPT LEXAN.
5. 1/4" THK. WHITE LEXAN BACKING.

NOTE: TYPE "A" W/ 4" RETURNS IS FOR SIGNS LARGER THAN 2'-0" AND LESS THAN 6'-0"

2009 LOGO
LAYOUT OF SIGN BOX TO FOLLOW CUSTOMER SUPPLIED ARTWORK

HIGH POLISH PAINT FINISH STEPS
NOTE: ALL STEPS TO TAKE PLACE IN A COMPLETELY DUST FREE CONTROLLED ENVIRONMENT.

1. SAND RAW ALUMINUM WITH 80 GRIT, THEN 180 GRIT & PROGRESS TO 360 GRIT TO ACHIEVE A SMOOTH FINISH.
2. CLEAN WITH PPG METAL ETCH.
3. RINSE WITH CLEAR WATER & DRY THOROUGHLY.
4. APPLY 3 COATS OF EPOXY PRIMER.
5. ALLOW 2 HOURS DRY TIME.
6. APPLY 3 COATS PPG BASE COAT.
7. APPLY 3 COATS PPG CATALYZED URETHANE CLEAR.
8. ALLOW 48 HOURS CURE TIME.
9. WET SAND WITH 1500 GRIT SAND PAPER.
10. WET SAND WITH 3000 GRIT SAND PAPER.
11. MACHINE POLISH WITH 3M RUBBING COMPOUND.
12. MACHINE GLAZE WITH 3M MACHINE GLAZE.
13. HAND POLISH WITH 3M MACHINE GLAZE.
14. COVER SURFACE TO PROTECT SIGN.

TRIANGLE SIGN & SERVICE	CLIENT & LOCATION		LEAD NO.	DATE	REVIEWED BY	REVISION	SHEET NO.
	GAP GAP GAP 2009 LOGO	STORE #0503 BROADWAY & BELMONT 3218 N. BROADWAY ST CHICAGO, IL 60657	00106054 R2	9-13-2012			5 of 14
			SALESMAN B. ALTSHULER	DRAWN BY JJH	SEG. NO.		

11 AZAR COURT • P.O. BOX 24186 • BALTIMORE, MARYLAND 21227 • T: 410-247-5300 • F: 410-247-1911 • REPRODUCTION IN WHOLE OR PART PROHIBITED WITHOUT EXPRESS PERMISSION OF TRIANGLE S & S • WWW.TRIANGLESIGN.COM

Department of Business Affairs and Consumer Protection
Business Assistance Center - Public Way Use Unit
City Hall - 121 N. LaSalle Street, Room 800 • Chicago, IL 60602
(312)-74-GOBIZ (312-744-6249) • (312) 744-1944 (TTY)
http://www.cityofchicago.org/bacp

04/10/2013

Alderman **Thomas Tunney**
Ward # **44**
City of Chicago
City Hall, Room **203**
121 North LaSalle Street
Chicago, Illinois 60602

Re: An ordinance to use and maintain a portion of the public right-of-way for **two (2) sign(s)** for **THE GAP, INC. STORE 503**, adjacent to the premises known as **3216 N. Broadway** .

Dear Alderman **Thomas Tunney**:

The applicant referenced above has requested the use of the public right-of-way for a **sign(s)**. An ordinance has been prepared by the Department of Business Affairs and Consumer Protection – Business Assistance Center - Public Way Use Unit for presentation to the City Council. Because this request was made for properties located in your ward, as approved by you as per the attached, I respectfully request that you introduce the attached ordinance at the next City Council meeting.

If you have any questions regarding this ordinance, please contact Anthony Bertuca at (312) 744-5506.

Department of Business Affairs and Consumer Protection

Office of the City Clerk

O2013-3152

Office of the City Clerk

City Council Document Tracking Sheet

Meeting Date:	4/10/2013
Sponsor(s):	Tunney, Thomas (44)
Type:	Ordinance
Title:	Grant(s) of privilege in public way for Green Cleaner
Committee(s) Assignment:	Committee on Transportation and Public Way

ORDINANCE
GREEN CLEANER
Acct. No. 331558 - 1
Permit No. 1092874

Be It Ordained by the City Council of the City of Chicago:

SECTION 1. Permission and authority are hereby given and granted to GREEN CLEANER, upon the terms and subject to the conditions of this ordinance to maintain and use one (1) sign(s) projecting over the public right-of-way attached to its premises known as 933 W. Grace St..

Said sign structure(s) measures as follows; along W GRACE ST:
One (1) at thirty (30) feet in length, three (3) feet in height and nine point nine two (9.92) feet above grade level.

The location of said privilege shall be as shown on prints kept on file with the Department of Business Affairs and Consumer Protection and the Office of the City Clerk.

Said privilege shall be constructed in accordance with plans and specifications approved by the Department of Transportation (Division of Project Development) and Zoning Department - Signs.

This grant of privilege in the public way shall be subject to the provisions of Section 10-28-015 and all other required provisions of the Municipal Code of Chicago.

The grantee shall pay to the City of Chicago as compensation for the privilege #1092874 herein granted the sum of three hundred ($300.00) per annum **to commence (1) one year after passage**.

A 25% penalty will be added for payments received after due date.

The permit holder agrees to hold the City of Chicago harmless for any damage, relocation or replacement costs associated with damage, relocation or removal of private property caused by the City performing work in the public way.


Authority herein given and granted for a period of five (5) years from and after Date of Passage.

Alderman _____

Thomas Tunney 44th Ward

APPLICATION TO USE THE PUBLIC RIGHT OF WAY

EXAMPLE OF SIGN DRAWING

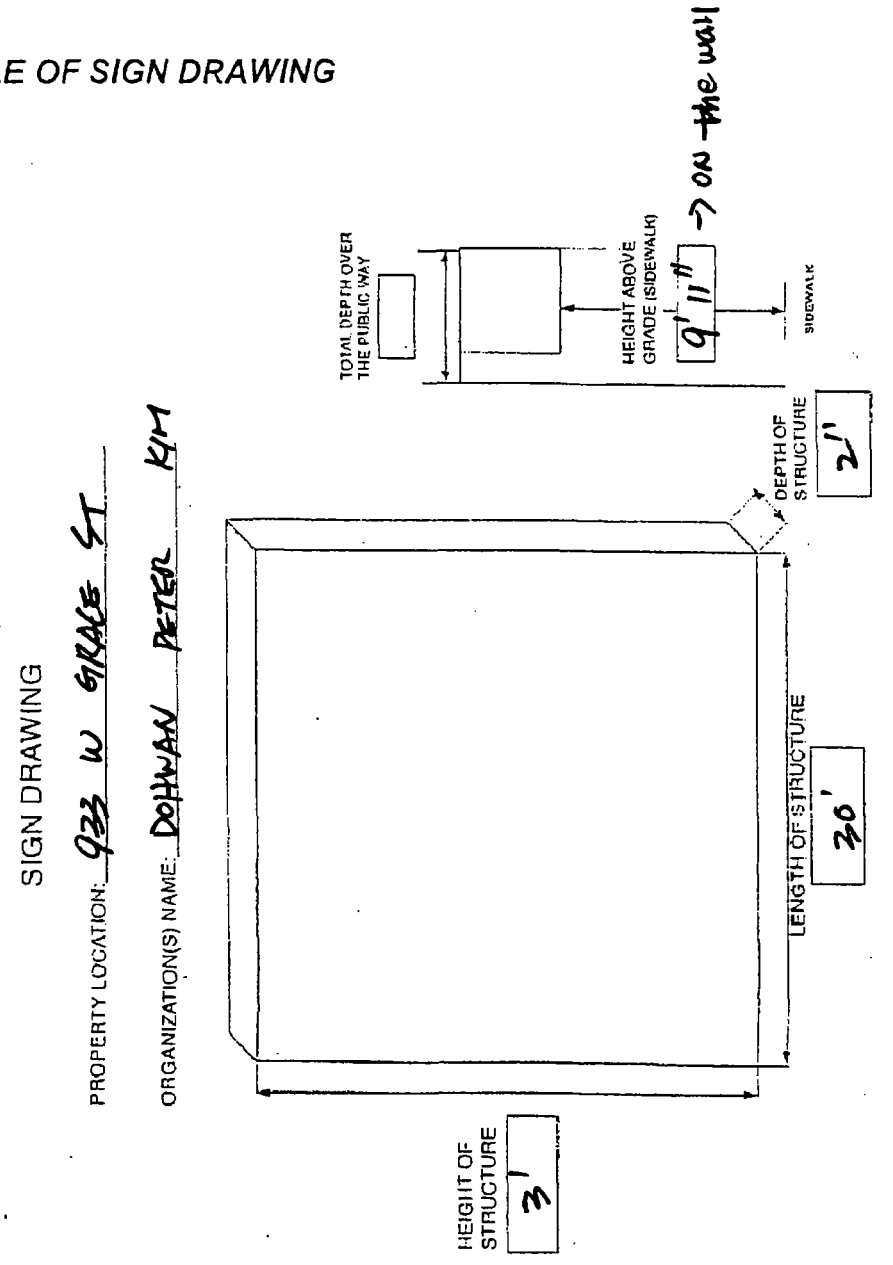

Department of Business Affairs and Consumer Protection
Business Assistance Center - Public Way Use Unit
City Hall - 121 N. LaSalle Street, Room 800 • Chicago, IL 60602
(312)-74-GOBIZ (312-744-6249) • (312) 744-1944 (TTY)
http://www.cityofchicago.org/bacp

04/10/2013

Alderman **Thomas Tunney**
Ward # **44**
City of Chicago
City Hall, Room **203**
121 North LaSalle Street
Chicago, Illinois 60602

Re: An ordinance to use and maintain a portion of the public right-of-way for **one (1) sign(s)** for **GREEN CLEANER**, adjacent to the premises known as **933 W. Grace St.**.

Dear Alderman **Thomas Tunney**:

The applicant referenced above has requested the use of the public right-of-way for a **sign(s)**. An ordinance has been prepared by the Department of Business Affairs and Consumer Protection – Business Assistance Center - Public Way Use Unit for presentation to the City Council. Because this request was made for properties located in your ward, as approved by you as per the attached, I respectfully request that you introduce the attached ordinance at the next City Council meeting.

If you have any questions regarding this ordinance, please contact Anthony Bertuca at (312) 744-5506.

Department of Business Affairs and Consumer Protection

Office of the City Clerk

O2013-3153

Office of the City Clerk

City Council Document Tracking Sheet

Meeting Date:	4/10/2013
Sponsor(s):	Tunney, Thomas (44)
Type:	Ordinance
Title:	Grant(s) of privilege in public way for Irish Oak, The
Committee(s) Assignment:	Committee on Transportation and Public Way

ORDINANCE
THE IRISH OAK
Acct. No. 18826 - 1
Permit No. 1105407

Be It Ordained by the City Council of the City of Chicago:

SECTION 1. Permission and authority are hereby given and granted to THE IRISH OAK, upon the terms and subject to the conditions of this ordinance to maintain and use two (2) sign(s) projecting over the public right-of-way attached to its premises known as 3511 N. Clark St..

Said sign structure(s) measures as follows; along N. Clark Street:
Two (2) at four (4) feet in length, four (4) feet in height and fourteen point six seven (14.67) feet above grade level.

The location of said privilege shall be as shown on prints kept on file with the Department of Business Affairs and Consumer Protection and the Office of the City Clerk.

Said privilege shall be constructed in accordance with plans and specifications approved by the Department of Transportation (Division of Project Development) and Zoning Department - Signs.

This grant of privilege in the public way shall be subject to the provisions of Section 10-28-015 and all other required provisions of the Municipal Code of Chicago.

The grantee shall pay to the City of Chicago as compensation for the privilege #1105407 herein granted the sum of one hundred seventy-five ($175.00) per annum in advance.

A 25% penalty will be added for payments received after due date.

The permit holder agrees to hold the City of Chicago harmless for any damage, relocation or replacement costs associated with damage, relocation or removal of private property caused by the City performing work in the public way.

Authority herein given and granted for a period of five (5) years from and after 09/27/2012.

Alderman _____
Thomas Tunney 44th Ward

Department of Business Affairs and Consumer Protection
Business Assistance Center - Public Way Use Unit
City Hall - 121 N. LaSalle Street, Room 800 • Chicago, IL 60602
(312)-74-GOBIZ (312-744-6249) • (312) 744-1944 (TTY)
http://www.cityofchicago.org/bacp

04/10/2013

Alderman **Thomas Tunney**
Ward # **44**
City of Chicago
City Hall, Room **203**
121 North LaSalle Street
Chicago, Illinois 60602

Re: An ordinance to use and maintain a portion of the public right-of-way for **two (2) sign(s)** for **THE IRISH OAK**, adjacent to the premises known as **3511 N. Clark St.**.

Dear Alderman **Thomas Tunney**:

The applicant referenced above has requested the use of the public right-of-way for a **sign(s)**. An ordinance has been prepared by the Department of Business Affairs and Consumer Protection – Business Assistance Center - Public Way Use Unit for presentation to the City Council. Because this request was made for properties located in your ward, as approved by you as per the attached, I respectfully request that you introduce the attached ordinance at the next City Council meeting.

If you have any questions regarding this ordinance, please contact Anthony Bertuca at (312) 744-5506.

ND Pix

Department of Business Affairs and Consumer Protection

Office of the City Clerk

O2013-3154

Office of the City Clerk

City Council Document Tracking Sheet

Meeting Date:	4/10/2013
Sponsor(s):	Tunney, Thomas (44)
Type:	Ordinance
Title:	Grant(s) of privilege in public way for La Creperie, Inc.
Committee(s) Assignment:	Committee on Transportation and Public Way

ORDINANCE
LA CREPERIE, INC.
Acct. No. 422 - 1
Permit No. 1094125

Be It Ordained by the City Council of the City of Chicago:

SECTION 1. Permission and authority are hereby given and granted to LA CREPERIE, INC., upon the terms and subject to the conditions of this ordinance to maintain and use one (1) sign(s) projecting over the public right-of-way attached to its premises known as 2845 N. Clark St..

Said sign structure(s) measures as follows; along N. Clark Street:
One (1) at five point zero eight (5.08) feet in length, three (3) feet in height and fifteen (15) feet above grade level.

The location of said privilege shall be as shown on prints kept on file with the Department of Business Affairs and Consumer Protection and the Office of the City Clerk.

Said privilege shall be constructed in accordance with plans and specifications approved by the Department of Transportation (Division of Project Development) and Zoning Department - Signs.

This grant of privilege in the public way shall be subject to the provisions of Section 10-28-015 and all other required provisions of the Municipal Code of Chicago.

The grantee shall pay to the City of Chicago as compensation for the privilege #1094125 herein granted the sum of one hundred ($100.00) per annum in advance.


A 25% penalty will be added for payments received after due date.


The permit holder agrees to hold the City of Chicago harmless for any damage, relocation or replacement costs associated with damage, relocation or removal of private property caused by the City performing work in the public way.

Authority herein given and granted for a period of five (5) years from and after Date of Passage.

Alderman _____

Thomas Tunney 44th Ward

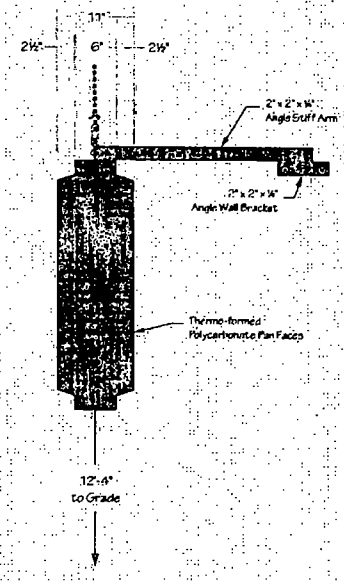

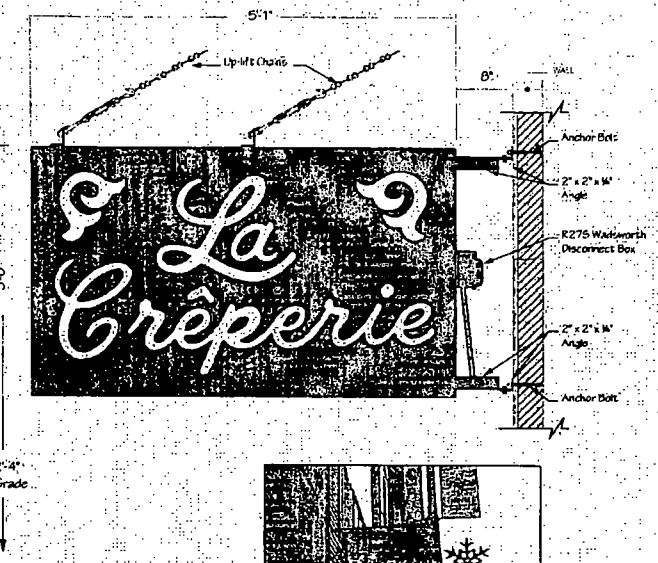



(1) 3'-0" x 5'-1" x 6" Double Face Illuminated Flag Mounted Wall Sign

Cabinet: Extruded Aluminum Painted Black, Satin Finish
Faces: Thermo-formed Polycarbonate
Graphics: 2nd Surface - Opaque Black Background / White Copy w/ Red Outline
Illumination: Fluorescent Lamps
Power: (1) 15Amp @ 120Volts Electrical Circuit Run to Site by Others
Mounting: 2" x 2" x ¼" Steel Angle Arms & Mounting Brackets
Up-lift Chains & 2" x 2" x ¼" Steel Angle Stiff Arm

This Document is owned by, and the information contained in it is proprietary to, Parvin-Clauss Sign Company. By receipt hereof the holder agrees not to use the information, disclose it to any third party, nor reproduce this document without the prior written consent of Parvin-Clauss Sign Company. Holder also agrees to immediately return this document upon request of Parvin-Clauss Sign Company.

© Copyright 2011 by Parvin-Clauss Sign Co

Parvin-Clauss
SIGN COMPANY

Design • Manufacture • Installation • Maintenance
1687 Tobey Drive • Crete, Illinois 60417
Phone 800.323.2020 • Fax 630.514.2077
e-mail sign@parvinclauss.com
www.parvinclauss.com

PROJECT:
LaCreperie
2846 N. Clark Street
Chicago, IL

CUSTOMER APPROVAL:
DATE
AUTHORIZED SIGNATURE
REPRESENTATIVE: Todd Kowalsky
DRAWN BY: Bill Marlow
DATE: 1.28.13
SCALE: 1" = 1'
SHEET NO.: 1 of 2
WORK ORDER: 68100
FILE NAME: LAC68100

REVISIONS:
1.
2.
3.
4.
5.
6.
7.
8.

This sign is intended to be installed in accordance with the requirements of Article 600 of the National Electrical Code and/or other applicable local codes. This includes proper grounding and bonding of the sign

Department of Business Affairs and Consumer Protection
Business Assistance Center - Public Way Use Unit
City Hall - 121 N. LaSalle Street, Room 800 • Chicago, IL 60602
(312)-74-GOBIZ (312-744-6249) • (312) 744-1944 (TTY)
http://www.cityofchicago.org/bacp

04/10/2013

Alderman **Thomas Tunney**
Ward # **44**
City of Chicago
City Hall, Room **203**
121 North LaSalle Street
Chicago, Illinois 60602

Re: An ordinance to use and maintain a portion of the public right-of-way for **one (1) sign(s)** for **LA CREPERIE, INC.**, adjacent to the premises known as **2845 N. Clark St.**.

Dear Alderman **Thomas Tunney**:

The applicant referenced above has requested the use of the public right-of-way for a **sign(s)**. An ordinance has been prepared by the Department of Business Affairs and Consumer Protection – Business Assistance Center - Public Way Use Unit for presentation to the City Council. Because this request was made for properties located in your ward, as approved by you as per the attached, I respectfully request that you introduce the attached ordinance at the next City Council meeting.

If you have any questions regarding this ordinance, please contact Anthony Bertuca at (312) 744-5506.

Department of Business Affairs and Consumer Protection

Office of the City Clerk

O2013-3155

Office of the City Clerk

City Council Document Tracking Sheet

Meeting Date:	4/10/2013
Sponsor(s):	Tunney, Thomas (44)
Type:	Ordinance
Title:	Grant(s) of privilege in public way for Pick Me Up Cafe
Committee(s) Assignment:	Committee on Transportation and Public Way

ORDINANCE
PICK ME UP CAFE
Acct. No. 17562 - 1
Permit No. 1105441

Be It Ordained by the City Council of the City of Chicago:

SECTION 1. Permission and authority are hereby given and granted to PICK ME UP CAFE, upon the terms and subject to the conditions of this ordinance to maintain and use one (1) sign(s) projecting over the public right-of-way attached to its premises known as 3408 N. Clark St..

Said sign structure(s) measures as follows; along N. Clark Street:
One (1) at three point five (3.5) feet in length, seven point six seven (7.67) feet in height and nine point seven five (9.75) feet above grade level.

The location of said privilege shall be as shown on prints kept on file with the Department of Business Affairs and Consumer Protection and the Office of the City Clerk.

Said privilege shall be constructed in accordance with plans and specifications approved by the Department of Transportation (Division of Project Development) and Zoning Department - Signs.

This grant of privilege in the public way shall be subject to the provisions of Section 10-28-015 and all other required provisions of the Municipal Code of Chicago.

The grantee shall pay to the City of Chicago as compensation for the privilege #1105441 herein granted the sum of three hundred ($300.00) per annum in advance.

A 25% penalty will be added for payments received after due date.


The permit holder agrees to hold the City of Chicago harmless for any damage, relocation or replacement costs associated with damage, relocation or removal of private property caused by the City performing work in the public way.


Authority herein given and granted for a period of five (5) years from and after 02/06/2013.

Alderman _____

Thomas Tunney 44th Ward

Pick Me UP Cafe
3408 N. Clark St
Chicago, IL
60657
773-248-6613
Acnt #17562

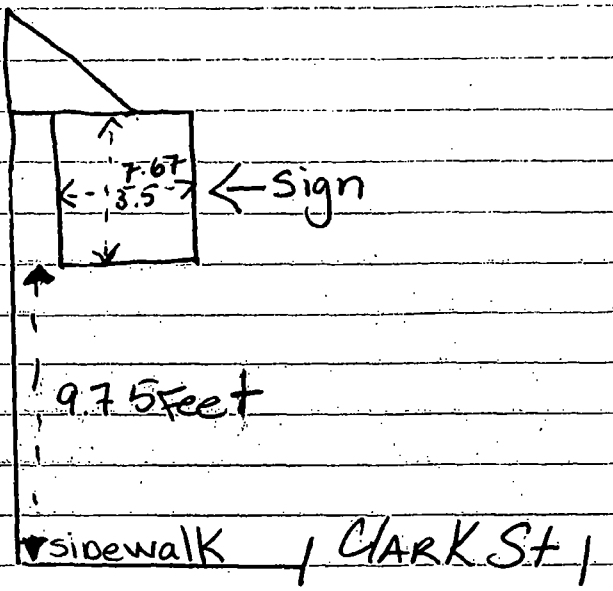

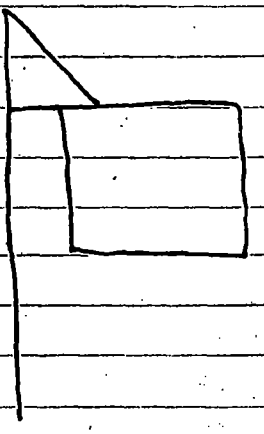

Dimensions of Sign =

3.5' x 7.67'

Height From Sidewalk to Sign =

9.75'

Department of Business Affairs and Consumer Protection
Business Assistance Center - Public Way Use Unit
City Hall - 121 N. LaSalle Street, Room 800 • Chicago, IL 60602
(312)-74-GOBIZ (312-744-6249) • (312) 744-1944 (TTY)
http://www.cityofchicago.org/bacp

04/10/2013

Alderman **Thomas Tunney**
Ward # **44**
City of Chicago
City Hall, Room **203**
121 North LaSalle Street
Chicago, Illinois 60602

Re: An ordinance to use and maintain a portion of the public right-of-way for **one (1) sign(s)** for **PICK ME UP CAFE**, adjacent to the premises known as **3408 N. Clark St.**.

Dear Alderman **Thomas Tunney**:

The applicant referenced above has requested the use of the public right-of-way for a **sign(s)**. An ordinance has been prepared by the Department of Business Affairs and Consumer Protection – Business Assistance Center - Public Way Use Unit for presentation to the City Council. Because this request was made for properties located in your ward, as approved by you as per the attached, I respectfully request that you introduce the attached ordinance at the next City Council meeting.

If you have any questions regarding this ordinance, please contact Anthony Bertuca at (312) 744-5506.

Department of Business Affairs and Consumer Protection

Office of the City Clerk

O2013-3157

Office of the City Clerk

City Council Document Tracking Sheet

Meeting Date:	4/10/2013
Sponsor(s):	Tunney, Thomas (44)
Type:	Ordinance
Title:	Grant(s) of privilege in public way for Postal Place
Committee(s) Assignment:	Committee on Transportation and Public Way

ORDINANCE
Postal Place
Acct. No. 65473 - 3
Permit No. 1105540

Be It Ordained by the City Council of the City of Chicago:

SECTION 1. Permission and authority are hereby given and granted to Postal Place, upon the terms and subject to the conditions of this ordinance to maintain and use one (1) sign(s) projecting over the public right-of-way attached to its premises known as 3304 N. Broadway .

Said sign structure(s) measures as follows; along N. Broadway:
One (1) at eight (8) feet in length, three (3) feet in height and eight point seven five (8.75) feet above grade level.

The location of said privilege shall be as shown on prints kept on file with the Department of Business Affairs and Consumer Protection and the Office of the City Clerk.

Said privilege shall be constructed in accordance with plans and specifications approved by the Department of Transportation (Division of Project Development) and Zoning Department - Signs.

This grant of privilege in the public way shall be subject to the provisions of Section 10-28-015 and all other required provisions of the Municipal Code of Chicago.


The grantee shall pay to the City of Chicago as compensation for the privilege #1105540 herein granted the sum of one hundred ($100.00) per annum in advance.

A 25% penalty will be added for payments received after due date.

The permit holder agrees to hold the City of Chicago harmless for any damage, relocation or replacement costs associated with damage, relocation or removal of private property caused by the City performing work in the public way.

Authority herein given and granted for a period of five (5) years from and after 04/09/2013.

Alderman _____
Thomas Tunney 44th Ward

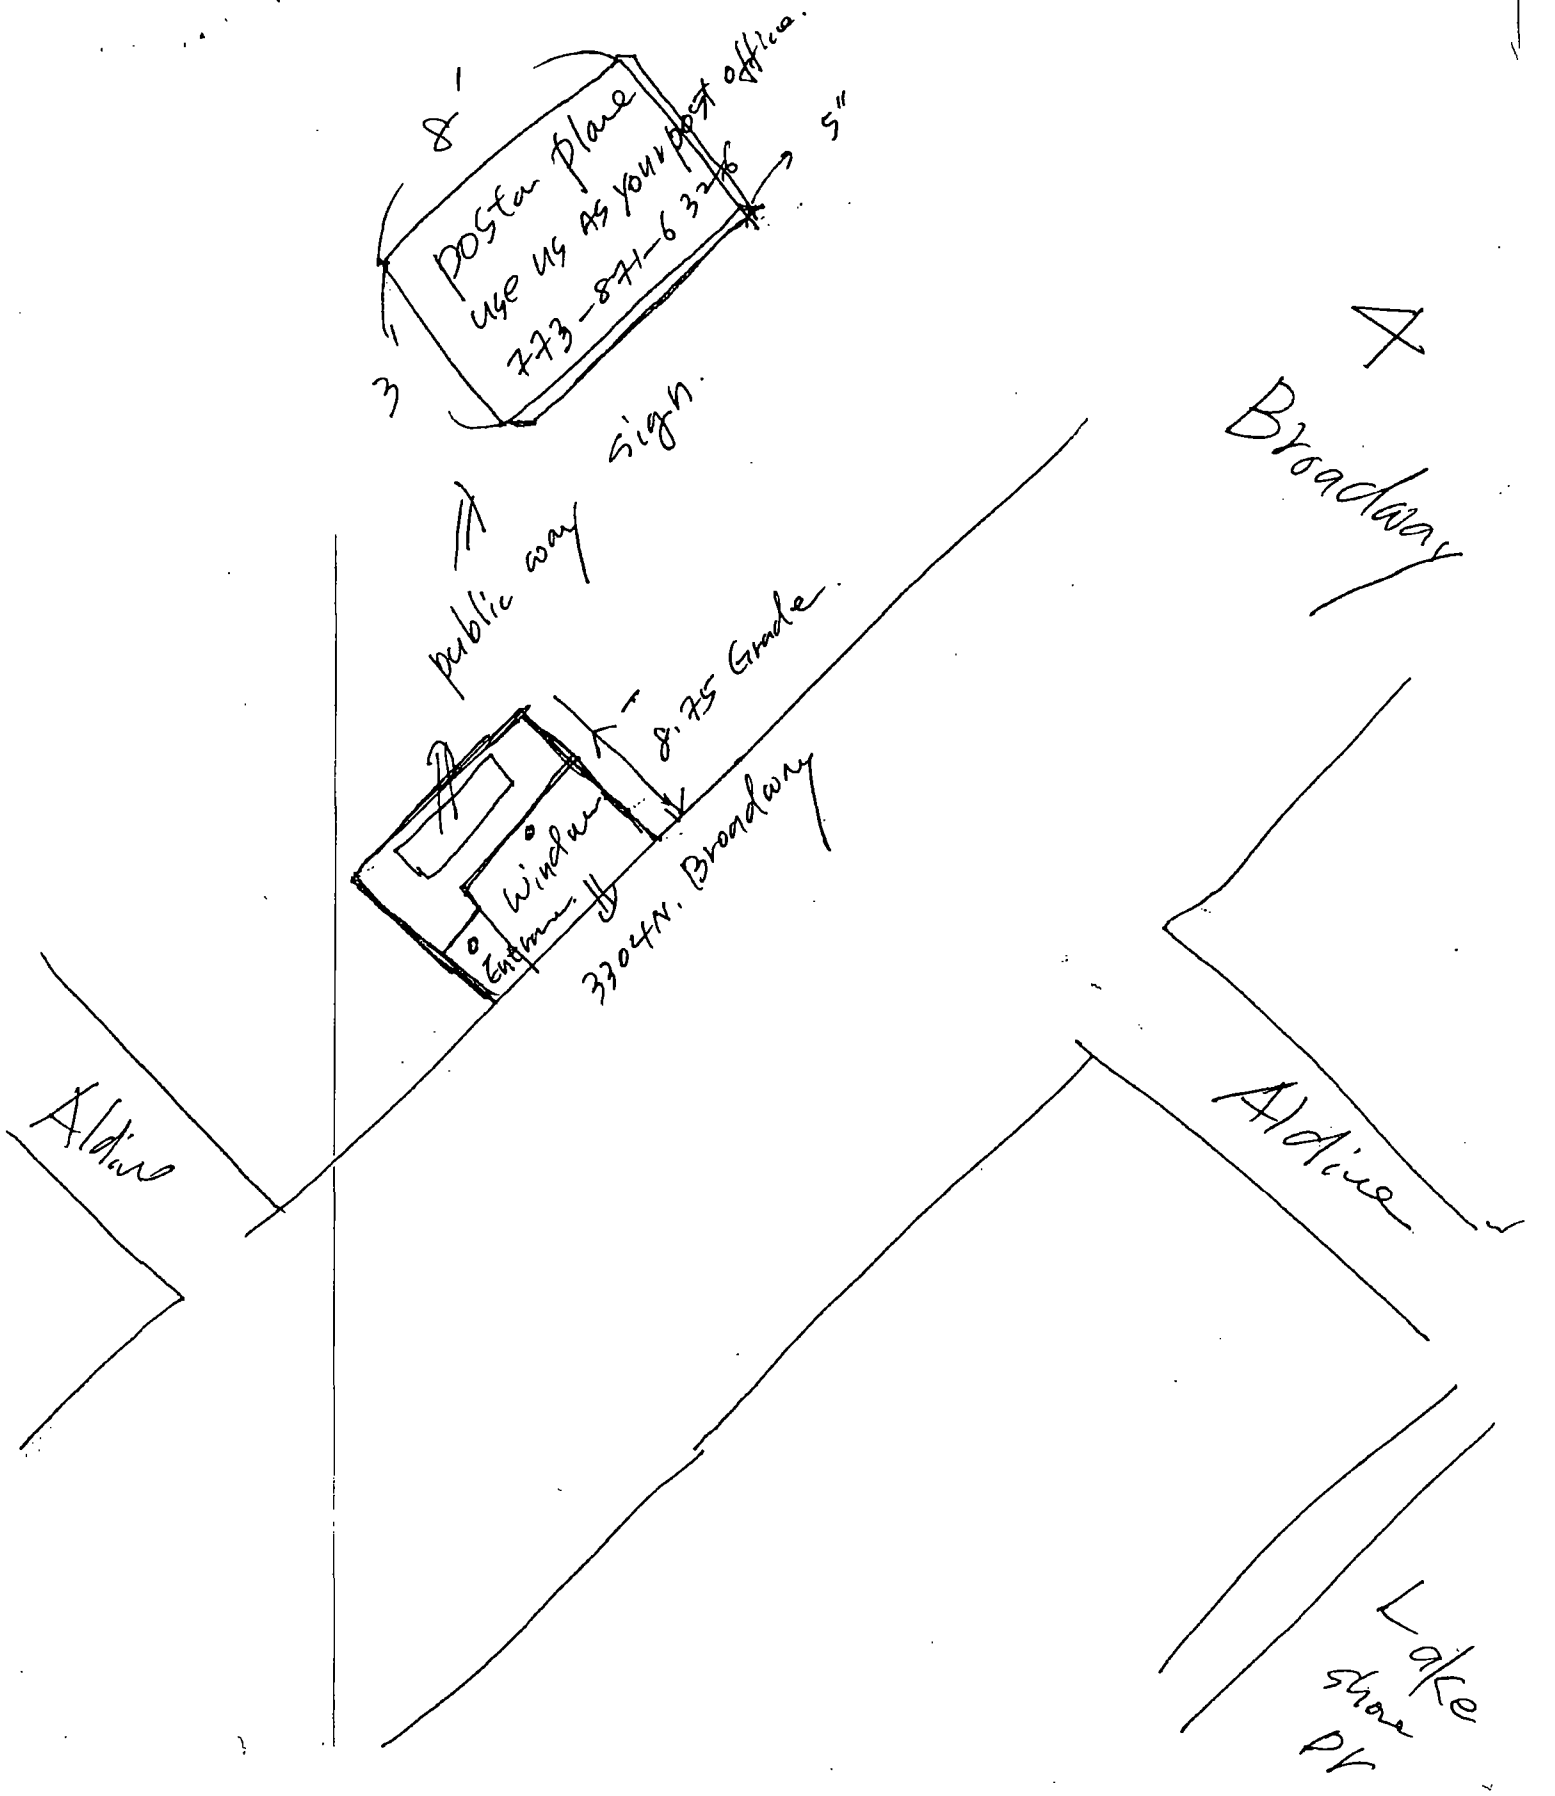
8'
poster plane
use us as your post office.
773-871-6 32
5"
3
sign.
public way
8.75 Grade
Broadway
Entrance
3304 N. Broadway
Aldine
Aldine
Lake
shore
Dr

Department of Business Affairs and Consumer Protection
Business Assistance Center - Public Way Use Unit
City Hall - 121 N. LaSalle Street, Room 800 • Chicago, IL 60602
(312)-74-GOBIZ (312-744-6249) • (312) 744-1944 (TTY)
http://www.cityofchicago.org/bacp

04/10/2013

Alderman **Thomas Tunney**
Ward # **44**
City of Chicago
City Hall, Room **203**
121 North LaSalle Street
Chicago, Illinois 60602

Re: An ordinance to use and maintain a portion of the public right-of-way for **one (1) sign(s)** for **Postal Place**, adjacent to the premises known as **3304 N. Broadway** .

Dear Alderman **Thomas Tunney**:

The applicant referenced above has requested the use of the public right-of-way for a **sign(s)**. An ordinance has been prepared by the Department of Business Affairs and Consumer Protection – Business Assistance Center - Public Way Use Unit for presentation to the City Council. Because this request was made for properties located in your ward, as approved by you as per the attached, I respectfully request that you introduce the attached ordinance at the next City Council meeting.

If you have any questions regarding this ordinance, please contact Anthony Bertuca at (312) 744-5506.

Department of Business Affairs and Consumer Protection

Office of the City Clerk

O2013-3158

Office of the City Clerk

City Council Document Tracking Sheet

Meeting Date:	4/10/2013
Sponsor(s):	Tunney, Thomas (44)
Type:	Ordinance
Title:	Grant(s) of privilege in public way for Apartment People Ltd., The
Committee(s) Assignment:	Committee on Transportation and Public Way

ORDINANCE
THE APARTMENT PEOPLE LTD
Acct. No. 5429 - 1
Permit No. 1104132

Be It Ordained by the City Council of the City of Chicago:

SECTION 1. Permission and authority are hereby given and granted to THE APARTMENT PEOPLE LTD, upon the terms and subject to the conditions of this ordinance to maintain and use one (1) sign(s) projecting over the public right-of-way attached to its premises known as 3121 N. Broadway .

Said sign structure(s) measures as follows; along N. Broadway:
One (1) at five (5) feet in length, eight (8) feet in height and ten (10) feet above grade level.

The location of said privilege shall be as shown on prints kept on file with the Department of Business Affairs and Consumer Protection and the Office of the City Clerk.

Said privilege shall be constructed in accordance with plans and specifications approved by the Department of Transportation (Division of Project Development) and Zoning Department - Signs.

This grant of privilege in the public way shall be subject to the provisions of Section 10-28-015 and all other required provisions of the Municipal Code of Chicago.


The grantee shall pay to the City of Chicago as compensation for the privilege #1104132 herein granted the sum of three hundred ($300.00) per annum in advance.

A 25% penalty will be added for payments received after due date.


The permit holder agrees to hold the City of Chicago harmless for any damage, relocation or replacement costs associated with damage, relocation or removal of private property caused by the City performing work in the public way.

Authority herein given and granted for a period of five (5) years from and after Date of Passage.

Alderman _____
Thomas Tunney 44th Ward

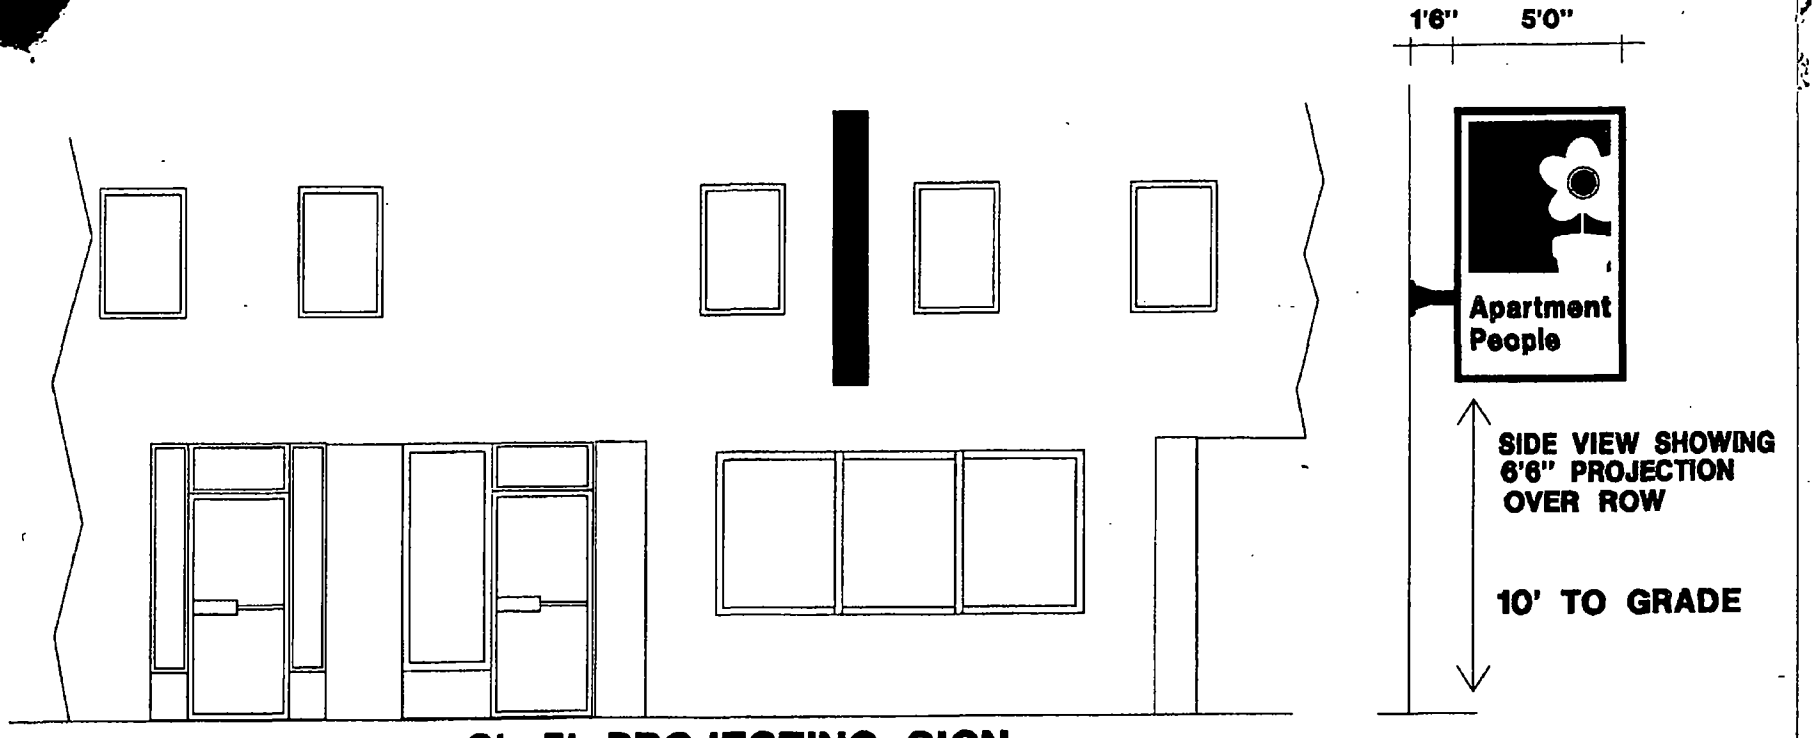

8'x5' PROJECTING SIGN

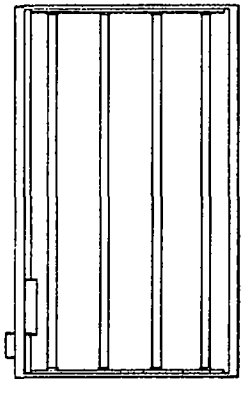

2" X 2" X 1/4" GALV. ANGLE IRON FRAME / WELDED

1 1/2" X 3/8" GALV. BOLTS

20 GAUGE GALV. DRUM

2" X 2" GALV. 20 GA. TRIM

1/2" DRAIN HOLES

3/16" LEXAN FACES

ALL WIRING IN 20 GA. RACEWAYS NO. 14 WIRE 600V. 15 AMP

HIGH OUTPUT LAMPS 1,000 V. LAMP HOLDERS

DISCONNECT SWITCH

800 M.A. BALLASTS 110 V.

U.L. APPROVED

COLOR: SIGN TO MATCH 4601 PACIFIC BLUE



BEST NEON SIGN CO.

SCALE 3/16"=1'0" SK. NO. APTPEOP2	
CUSTOMER APARTMENT PEOPLE	
JOB ADDRESS 3121 N. BROADWAY	
CITY CHICAGO	STATE IL.
ARTIST tc	DATE 12/28/12
SALES APPROVED	DATE

CUSTOMER APPROVAL:

PLEASE NOTE!! By signing the approval box on this sketch, I understand that I am accepting all aspects of this drawing. This includes artwork, specifications, dimensions, spelling and any other representations herein. I also understand that color reproductions on this sketch are approximate, and may not match manufactured product exactly.

Department of Business Affairs and Consumer Protection
Business Assistance Center - Public Way Use Unit
City Hall - 121 N. LaSalle Street, Room 800 • Chicago, IL 60602
(312)-74-GOBIZ (312-744-6249) • (312) 744-1944 (TTY)
http://www.cityofchicago.org/bacp

04/10/2013

Alderman **Thomas Tunney**
Ward # **44**
City of Chicago
City Hall, Room **203**
121 North LaSalle Street
Chicago, Illinois 60602

Re: An ordinance to use and maintain a portion of the public right-of-way for **one (1) sign(s)** for **THE APARTMENT PEOPLE LTD**, adjacent to the premises known as **3121 N. Broadway** .

Dear Alderman **Thomas Tunney**:

The applicant referenced above has requested the use of the public right-of-way for a **sign(s)**. An ordinance has been prepared by the Department of Business Affairs and Consumer Protection – Business Assistance Center - Public Way Use Unit for presentation to the City Council. Because this request was made for properties located in your ward, as approved by you as per the attached, I respectfully request that you introduce the attached ordinance at the next City Council meeting.

If you have any questions regarding this ordinance, please contact Anthony Bertuca at (312) 744-5506.

Department of Business Affairs and Consumer Protection

Office of the City Clerk

O2013-3159

Office of the City Clerk

City Council Document Tracking Sheet

Meeting Date:	4/10/2013
Sponsor(s):	Tunney, Thomas (44)
Type:	Ordinance
Title:	Grant(s) of privilege in public way for Bountiful Eatery, Inc.
Committee(s) Assignment:	Committee on Transportation and Public Way

ORDINANCE
BOUNTIFUL EATERY INC.
Acct. No. 372965 - 1
Permit No. 1104428

Be It Ordained by the City Council of the City of Chicago:

SECTION 1. Permission and authority are hereby given and granted to BOUNTIFUL EATERY INC., upon the terms and subject to the conditions of this ordinance to maintain and use two (2) sign(s) projecting over the public right-of-way attached to its premises known as 3310-12 N. Broadway .

Said sign structure(s) measures as follows; along N Broadway:
Two (2) at twelve (12) feet in length, four point five (4.5) feet in height and fifteen (15) feet above grade level.

The location of said privilege shall be as shown on prints kept on file with the Department of Business Affairs and Consumer Protection and the Office of the City Clerk.

Said privilege shall be constructed in accordance with plans and specifications approved by the Department of Transportation (Division of Project Development) and Zoning Department - Signs.

This grant of privilege in the public way shall be subject to the provisions of Section 10-28-015 and all other required provisions of the Municipal Code of Chicago.

The grantee shall pay to the City of Chicago as compensation for the privilege #1104428 herein granted the sum of six hundred ($600.00) per annum in advance.


A 25% penalty will be added for payments received after due date.


The permit holder agrees to hold the City of Chicago harmless for any damage, relocation or replacement costs associated with damage, relocation or removal of private property caused by the City performing work in the public way.

Authority herein given and granted for a period of five (5) years from and after Date of Passage.

Alderman _____
Thomas Tunney 44th Ward



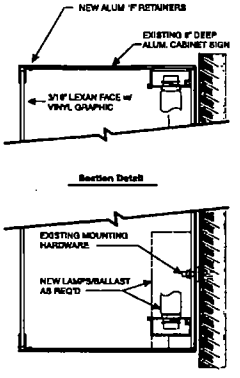

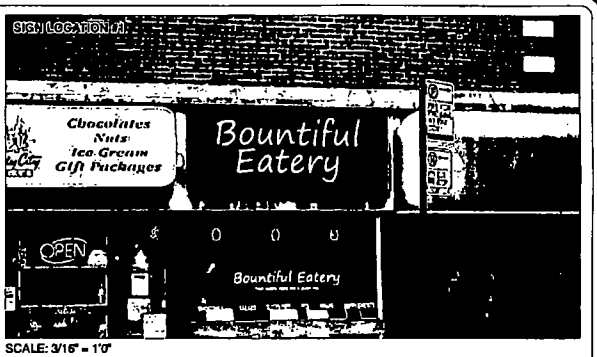

SCALE: 3/16" = 1'0"



SCALE: 3/8" = 1'0"

(1) LEXAN REPLACEMENT FACES w/ NEW RETAINERS

SCALE: 3/8"=1'

- FURNISH AND INSTALL TWO(2) NEW LEXAN FACES w/ VINYL GRAPHICS APPLIED TO FIRST SURFACE
- FURNISH AND INSTALL ALL NEW ALUMINUM "F" RETAINERS PAINTED PMS 187 C (RED)
- FURNISH AND INSTALL NEW FLUORESCENT LAMPS/BALLASTS AS NEEDED TO ENSURE ENTIRE SIGN CABINET ILLUMINATES
- EXISTING ROUTED OUT/ PUSH THRU FACES TO BE REMOVED

#3630-73 DARK RED

PMS 187 C

DOYLE
GENERAL SIGN CONTRACTORS

DATE	REVISION

CUSTOMER APPROVAL DATE

This design is the original and unpublished work of DOYLE SIGNS, INC. and may not be reproduced, copied or exhibited in any fashion without the expressed written consent from an authorized officer of The Company. The rights to this design may be purchased.

CLIENT BOUNTIFUL EATERY
ADDRESS 3312 N. BROADWAY
CITY CHICAGO STATE IL DESIGNER KM SALESPERSON BR
DRWG. NO. 12943 SCALE: NOTED DATE: 08.28.12 SHEET NO. 1 of 1

Department of Business Affairs and Consumer Protection
Business Assistance Center - Public Way Use Unit
City Hall - 121 N. LaSalle Street, Room 800 • Chicago, IL 60602
(312)-74-GOBIZ (312-744-6249) • (312) 744-1944 (TTY)
http://www.cityofchicago.org/bacp

04/10/2013

Alderman **Thomas Tunney**
Ward # **44**
City of Chicago
City Hall, Room **203**
121 North LaSalle Street
Chicago, Illinois 60602

Re: An ordinance to use and maintain a portion of the public right-of-way for **two (2) sign(s)** for **BOUNTIFUL EATERY INC.**, adjacent to the premises known as **3310-12 N. Broadway** .

Dear Alderman **Thomas Tunney**:

The applicant referenced above has requested the use of the public right-of-way for a **sign(s)**. An ordinance has been prepared by the Department of Business Affairs and Consumer Protection – Business Assistance Center - Public Way Use Unit for presentation to the City Council. Because this request was made for properties located in your ward, as approved by you as per the attached, I respectfully request that you introduce the attached ordinance at the next City Council meeting.

If you have any questions regarding this ordinance, please contact Anthony Bertuca at (312) 744-5506.

Department of Business Affairs and Consumer Protection

Office of the City Clerk

O2013-3160

Office of the City Clerk

City Council Document Tracking Sheet

Meeting Date:	4/10/2013
Sponsor(s):	Tunney, Thomas (44)
Type:	Ordinance
Title:	Grant(s) of privilege in public way for Davids Tea
Committee(s) Assignment:	Committee on Transportation and Public Way

ORDINANCE
DAVIDS TEA
Acct. No. 375708 - 2
Permit No. 1103660

Be It Ordained by the City Council of the City of Chicago:

SECTION 1. Permission and authority are hereby given and granted to DAVIDS TEA, upon the terms and subject to the conditions of this ordinance to maintain and use one (1) sign(s) projecting over the public right-of-way attached to its premises known as 3530 N. Southport Ave..

Said sign structure(s) measures as follows; along N. Southport:
One (1) at three point five (3.5) feet in length, two (2) feet in height and ten point nine two (10.92) feet above grade level.

The location of said privilege shall be as shown on prints kept on file with the Department of Business Affairs and Consumer Protection and the Office of the City Clerk.

Said privilege shall be constructed in accordance with plans and specifications approved by the Department of Transportation (Division of Project Development) and Zoning Department - Signs.

This grant of privilege in the public way shall be subject to the provisions of Section 10-28-015 and all other required provisions of the Municipal Code of Chicago.

The grantee shall pay to the City of Chicago as compensation for the privilege #1103660 herein granted the sum of one hundred ($100.00) per annum in advance.


A 25% penalty will be added for payments received after due date.

The permit holder agrees to hold the City of Chicago harmless for any damage, relocation or replacement costs associated with damage, relocation or removal of private property caused by the City performing work in the public way.

Authority herein given and granted for a period of five (5) years from and after Date of Passage.

Alderman _____

Thomas Tunney 44th Ward

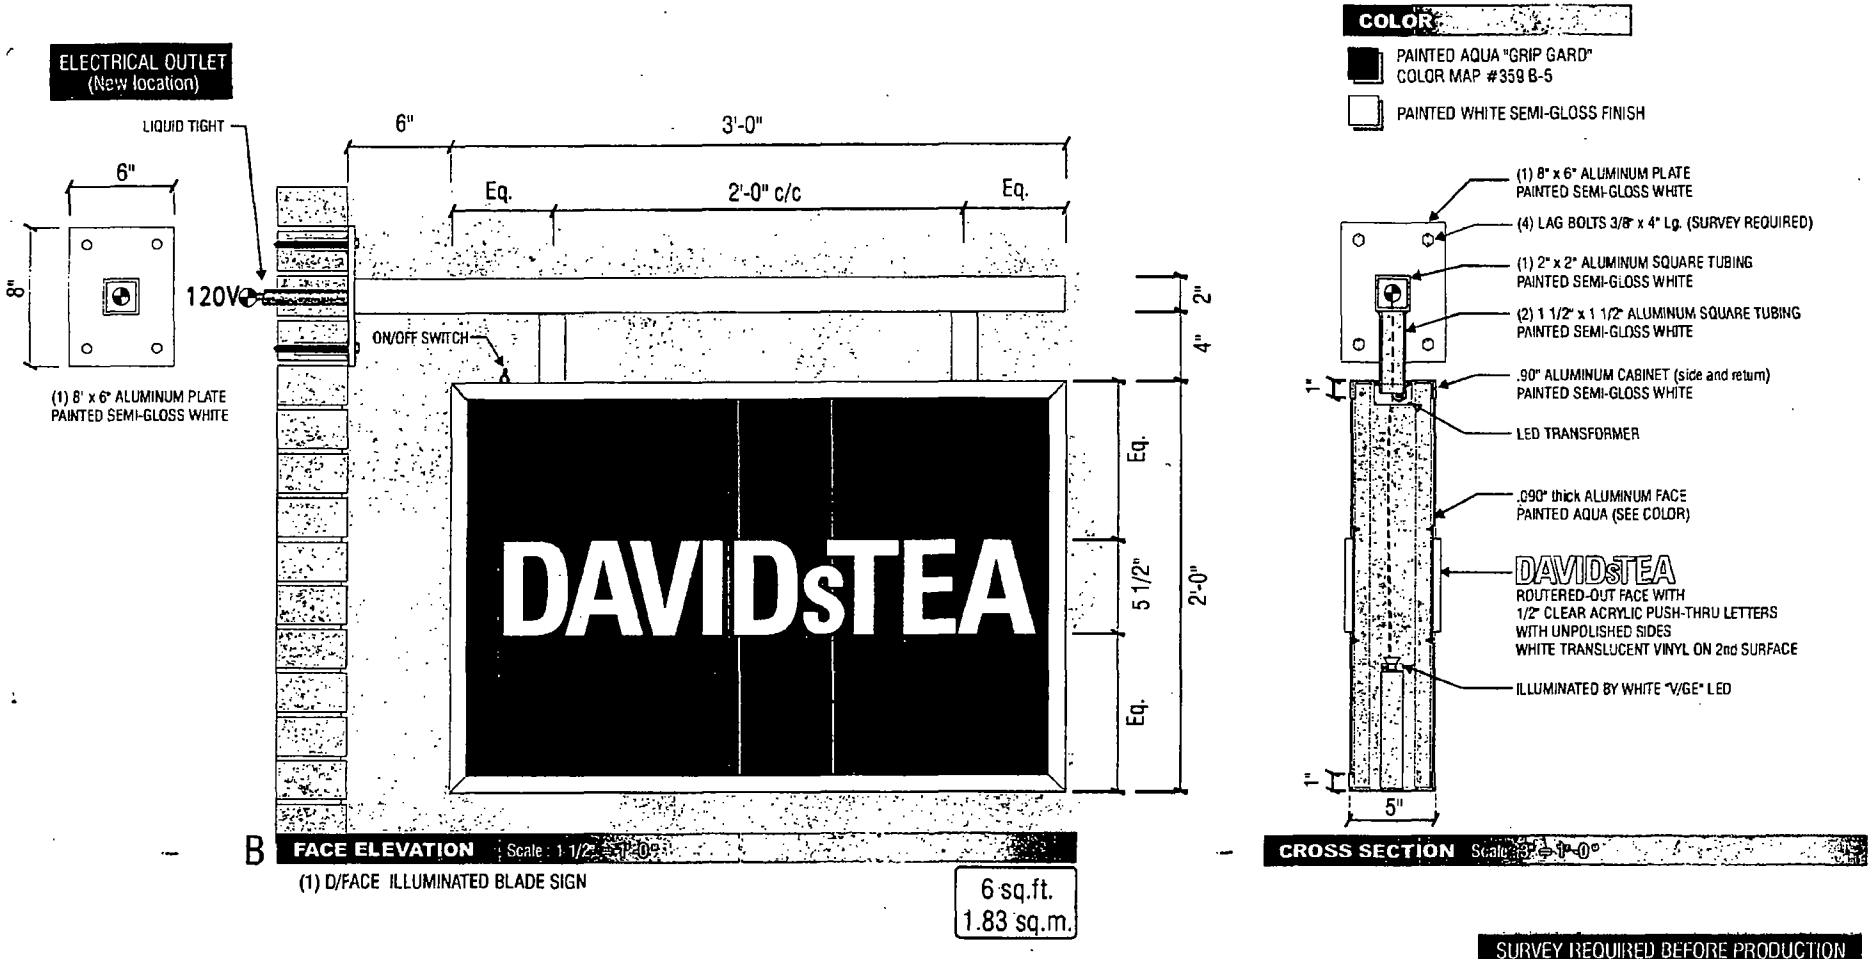

SURVEY REQUIRED BEFORE PRODUCTION

ACCESS
Your Sign Department
www.accesssigns.com
2351 Fernand-Lafontaine Blvd. Longueuil, Qc J4N 1H7
tel: 450.674.3333 / 888.655.6866 / fax: 450.674.4098

This artwork is protected by copyright.
All rights reserved by Access Signs Inc.

OT12_Southport_Chicago IL_CITY C.C

☐ PRELIMINARY
☐ FINAL

CUSTOMER APPROVAL

Signature

Printed name please

Revisions	Date
Change new blade (JF/M)	2012-10-18 (JA)
3'-0" Awning Projection (NT)	2012-10-19 (JA)
Raise Blade from the ground (NT)	2012-10-19 (JA)
Change awning size (JF/M)	2012-10-23 (JA)

DAVIDsTEA
3530 N. Southport,
Chicago IL
60657

Date: 2012-08-29
Designer: N.Tremblay Acc. Rep.: Tammi Derson UL: # E183093 Request # 5395 Page: 3/5

Department of Business Affairs and Consumer Protection
Business Assistance Center - Public Way Use Unit
City Hall - 121 N. LaSalle Street, Room 800 • Chicago, IL 60602
(312)-74-GOBIZ (312-744-6249) • (312) 744-1944 (TTY)
http://www.cityofchicago.org/bacp

04/10/2013

Alderman **Thomas Tunney**
Ward # **44**
City of Chicago
City Hall, Room **203**
121 North LaSalle Street
Chicago, Illinois 60602

Re: An ordinance to use and maintain a portion of the public right-of-way for **one (1) sign(s)** for **DAVIDS TEA**, adjacent to the premises known as **3530 N. Southport Ave.**.

Dear Alderman **Thomas Tunney**:

The applicant referenced above has requested the use of the public right-of-way for a **sign(s)**. An ordinance has been prepared by the Department of Business Affairs and Consumer Protection – Business Assistance Center - Public Way Use Unit for presentation to the City Council. Because this request was made for properties located in your ward, as approved by you as per the attached, I respectfully request that you introduce the attached ordinance at the next City Council meeting.

If you have any questions regarding this ordinance, please contact Anthony Bertuca at (312) 744-5506.

Department of Business Affairs and Consumer Protection

Office of the City Clerk

O2013-3162

Office of the City Clerk

City Council Document Tracking Sheet

Meeting Date:	4/10/2013
Sponsor(s):	Tunney, Thomas (44)
Type:	Ordinance
Title:	Grant(s) of privilege in public way for Discount Mattress
Committee(s) Assignment:	Committee on Transportation and Public Way

ORDINANCE
DISCOUNT MATTRESS
Acct. No. 367838 - 3
Permit No. 1104028

Be It Ordained by the City Council of the City of Chicago:

SECTION 1. Permission and authority are hereby given and granted to DISCOUNT MATTRESS, upon the terms and subject to the conditions of this ordinance to maintain and use one (1) sign(s) projecting over the public right-of-way attached to its premises known as 548 W. Diversey Pkwy..

Said sign structure(s) measures as follows; along W Diversey Ave:
One (1) at fifteen (15) feet in length, two (2) feet in height and twelve (12) feet above grade level.

The location of said privilege shall be as shown on prints kept on file with the Department of Business Affairs and Consumer Protection and the Office of the City Clerk.

Said privilege shall be constructed in accordance with plans and specifications approved by the Department of Transportation (Division of Project Development) and Zoning Department - Signs.

This grant of privilege in the public way shall be subject to the provisions of Section 10-28-015 and all other required provisions of the Municipal Code of Chicago.

The grantee shall pay to the City of Chicago as compensation for the privilege #1104028 herein granted the sum of three hundred ($300.00) per annum in advance.


A 25% penalty will be added for payments received after due date.

The permit holder agrees to hold the City of Chicago harmless for any damage, relocation or replacement costs associated with damage, relocation or removal of private property caused by the City performing work in the public way.

Authority herein given and granted for a period of five (5) years from and after Date of Passage.

Alderman _____
Thomas Tunney 44th Ward

Internally Illuminated Flush Mounted Channel Letters

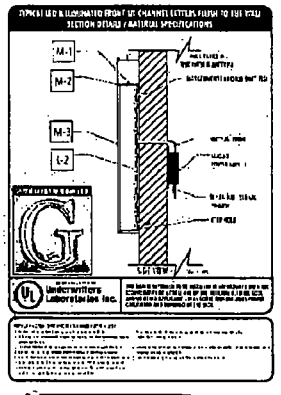

ELECTRICAL REQUIREMENTS

(1) 120V 20A circuit req'd


UL labels required away from public view.

IMPORTANT NOTE

UL 2161 COMPLIANT NEC AND MANUFACTURING RECOMMENDATIONS. ALL ELECTRICAL PRIMARY CIRCUITS MUST BE DEDICATED ISOLATED CIRCUITS PROVIDED BY CLIENT / OWNER.

GC TO PROVIDE ACCESSIBILITY TO REMOTE TRANSFORMERS AND OR BALLASTS FOR INSTALL AND SERVICE.

FINAL ELECTRICAL HOOK UP BY INSTALLERS

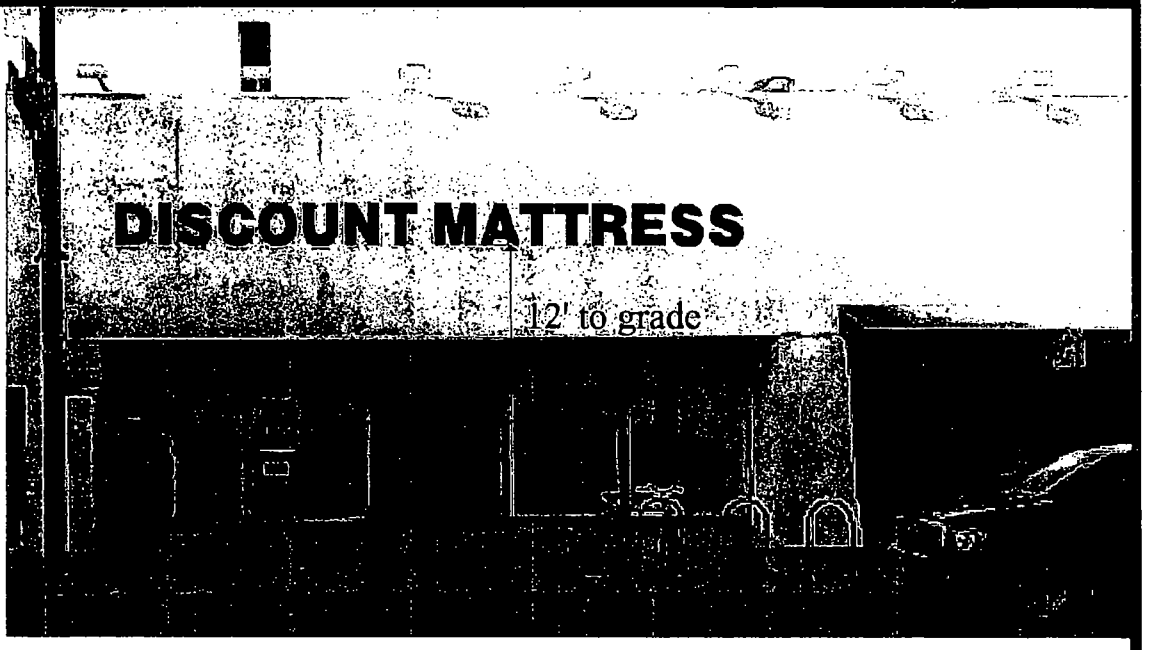

15'

24"

DISCOUNT MATTRESS

STRICTLY NEON, INC.
4608 W. 137TH ST.
CRESTWOOD, IL 60445
(708)597-1616
(708)597-8638 FAX

LOCATION
548 W. DIVERSEY
CHICAGO, IL

CLIENT
DISCOUNT MATTRESS

INDIVIDUALLY INTERNALLY ILLUMINATED CHANNEL LETTERS.
- FLUSH MOUNTED.
- FACES 3/16" RED.
- RETURNS 5" DEEP, BLACK.
- TRIM CAP 1" BLACK.
- NEON 15MM RED.
- TRANSFORMER 30 ma.

Department of Business Affairs and Consumer Protection
Business Assistance Center - Public Way Use Unit
City Hall - 121 N. LaSalle Street, Room 800 • Chicago, IL 60602
(312)-74-GOBIZ (312-744-6249) • (312) 744-1944 (TTY)
http://www.cityofchicago.org/bacp

04/10/2013

Alderman **Thomas Tunney**
Ward # **44**
City of Chicago
City Hall, Room **203**
121 North LaSalle Street
Chicago, Illinois 60602

Re: An ordinance to use and maintain a portion of the public right-of-way for **one (1) sign(s)** for **DISCOUNT MATTRESS**, adjacent to the premises known as **548 W. Diversey Pkwy.**.

Dear Alderman **Thomas Tunney**:

The applicant referenced above has requested the use of the public right-of-way for a **sign(s)**. An ordinance has been prepared by the Department of Business Affairs and Consumer Protection – Business Assistance Center - Public Way Use Unit for presentation to the City Council. Because this request was made for properties located in your ward, as approved by you as per the attached, I respectfully request that you introduce the attached ordinance at the next City Council meeting.

If you have any questions regarding this ordinance, please contact Anthony Bertuca at (312) 744-5506.

Department of Business Affairs and Consumer Protection

Office of the City Clerk

O2013-3164

Office of the City Clerk

City Council Document Tracking Sheet

Meeting Date:	4/10/2013
Sponsor(s):	Tunney, Thomas (44)
Type:	Ordinance
Title:	Grant(s) of privilege in public way for Fitness 19
Committee(s) Assignment:	Committee on Transportation and Public Way

ORDINANCE
FITNESS 19
Acct. No. 378930 - 1
Permit No. 1104841

Be It Ordained by the City Council of the City of Chicago:

SECTION 1. Permission and authority are hereby given and granted to FITNESS 19, upon the terms and subject to the conditions of this ordinance to maintain and use one (1) sign(s) projecting over the public right-of-way attached to its premises known as 2834 N. Broadway .

Said sign structure(s) measures as follows; along N. Broadway:
One (1) at twenty-one (21) feet in length, four point five (4.5) feet in height and twenty-four (24) feet above grade level.

The location of said privilege shall be as shown on prints kept on file with the Department of Business Affairs and Consumer Protection and the Office of the City Clerk.

Said privilege shall be constructed in accordance with plans and specifications approved by the Department of Transportation (Division of Project Development) and Zoning Department - Signs.

This grant of privilege in the public way shall be subject to the provisions of Section 10-28-015 and all other required provisions of the Municipal Code of Chicago.

The grantee shall pay to the City of Chicago as compensation for the privilege #1104841 herein granted the sum of three hundred ($300.00) per annum in advance.

A 25% penalty will be added for payments received after due date.

The permit holder agrees to hold the City of Chicago harmless for any damage, relocation or replacement costs associated with damage, relocation or removal of private property caused by the City performing work in the public way.

Authority herein given and granted for a period of five (5) years from and after Date of Passage.

Alderman _____

Thomas Tunney 44th Ward

21'-0" ±


4'-6" ±




Install (1 set) Existing Illuminated Channel Letters & Logo on Raceway

Existing Letters & Logo: T.B.D.
Raceway: Std. 8" Fabricated Aluminum Painted to Match Building Color - T.B.D.
Power: (1) 15Amp @ 120Volts Electrical Circuit Run to Site by Others
Mounting: Raceway Mounted Flush to Wall

NOTE: FIELD SURVEY REQUIRED PRIOR TO FABRICATION

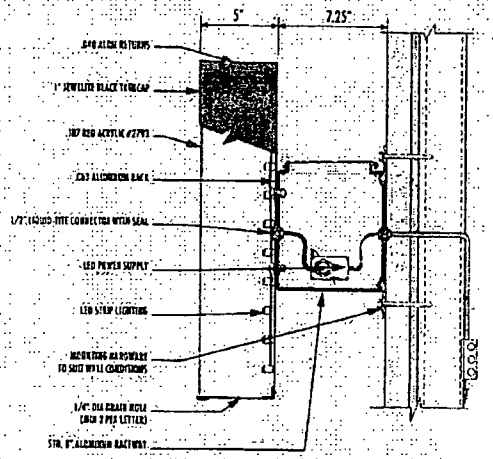

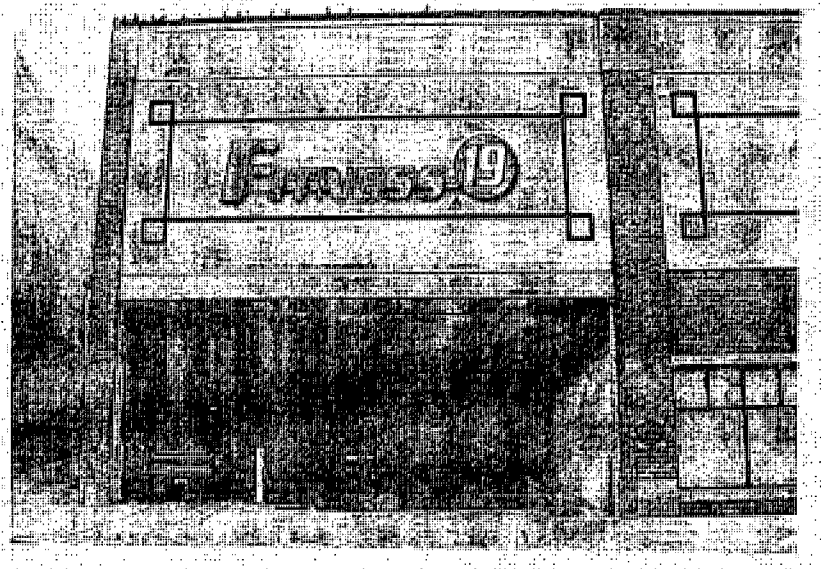

This sign is intended to be installed in accordance with the requirements of Article 600 of the National Electrical Code and/or other applicable local codes. This includes proper grounding and bonding of the sign.

"This Document is owned by, and the information contained in it is proprietary to, Parvin-Clauss Sign Company. By receipt hereof the holder agrees not to use the information, disclose it to any third party, nor reproduce this document without the prior written consent of Parvin-Clauss Sign Company. Holder also agrees to immediately return this document upon request of Parvin-Clauss Sign Company."

© Copyright 2012 by Parvin-Clauss Sign Co.

Parvin-Clauss
SIGN COMPANY
Design • Fabrication • Installation • Maintenance
165 Tokeway Drive • Carol Stream • Illinois • 60188
Tel: 630-510-2020 • Fax: 630-510-2074
e-mail: signs@parvinclauss.com
www.parvinclauss.com

PROJECT:

FITNESS 19
2834 N. Broadway
Chicago, IL

CUSTOMER APPROVAL:
DATE

AUTHORIZED SIGNATURE

REPRESENTATIVE: Lisa Voight
DRAWN BY: Bill Marlow
DATE: 12.27.12
SCALE: 1/2" = 1'
SHEET NO.: 4 of 4
WORK ORDER: 67955
FILE NAME: FIT67955
PRINT INFO

REVISIONS:
1
2
3
4
5
6
7
8
9
10

Department of Business Affairs and Consumer Protection
Business Assistance Center - Public Way Use Unit
City Hall - 121 N. LaSalle Street, Room 800 • Chicago, IL 60602
(312)-74-GOBIZ (312-744-6249) • (312) 744-1944 (TTY)
http://www.cityofchicago.org/bacp

04/10/2013

Alderman **Thomas Tunney**
Ward # **44**
City of Chicago
City Hall, Room **203**
121 North LaSalle Street
Chicago, Illinois 60602

Re: An ordinance to use and maintain a portion of the public right-of-way for **one (1) sign(s)** for **FITNESS 19**, adjacent to the premises known as **2834 N. Broadway** .

Dear Alderman **Thomas Tunney**:

The applicant referenced above has requested the use of the public right-of-way for a **sign(s)**. An ordinance has been prepared by the Department of Business Affairs and Consumer Protection – Business Assistance Center - Public Way Use Unit for presentation to the City Council. Because this request was made for properties located in your ward, as approved by you as per the attached, I respectfully request that you introduce the attached ordinance at the next City Council meeting.

If you have any questions regarding this ordinance, please contact Anthony Bertuca at (312) 744-5506.

Department of Business Affairs and Consumer Protection

Office of the City Clerk

O2013-3166

Office of the City Clerk

City Council Document Tracking Sheet

Meeting Date:	4/10/2013
Sponsor(s):	Tunney, Thomas (44)
Type:	Ordinance
Title:	Grant(s) of privilege in public way for Flaco's Tacos 3
Committee(s) Assignment:	Committee on Transportation and Public Way

ORDINANCE
FLACO'S TACOS 3
Acct. No. 378361 - 1
Permit No. 1104335

Be It Ordained by the City Council of the City of Chicago:

SECTION 1. Permission and authority are hereby given and granted to FLACO'S TACOS 3, upon the terms and subject to the conditions of this ordinance to maintain and use one (1) sign(s) projecting over the public right-of-way attached to its premises known as 3530 N. Clark St..

Said sign structure(s) measures as follows; along N. Clark Street:
One (1) at five (5) feet in length, seventeen point five (17.5) feet in height and sixteen point six seven (16.67) feet above grade level.

The location of said privilege shall be as shown on prints kept on file with the Department of Business Affairs and Consumer Protection and the Office of the City Clerk.

Said privilege shall be constructed in accordance with plans and specifications approved by the Department of Transportation (Division of Project Development) and Zoning Department - Signs.

This grant of privilege in the public way shall be subject to the provisions of Section 10-28-015 and all other required provisions of the Municipal Code of Chicago.

The grantee shall pay to the City of Chicago as compensation for the privilege #1104335 herein granted the sum of three hundred ($300.00) per annum in advance.

A 25% penalty will be added for payments received after due date.


The permit holder agrees to hold the City of Chicago harmless for any damage, relocation or replacement costs associated with damage, relocation or removal of private property caused by the City performing work in the public way.


Authority herein given and granted for a period of five (5) years from and after Date of Passage.

Alderman _____

Thomas Tunney 44th Ward

OPTION A

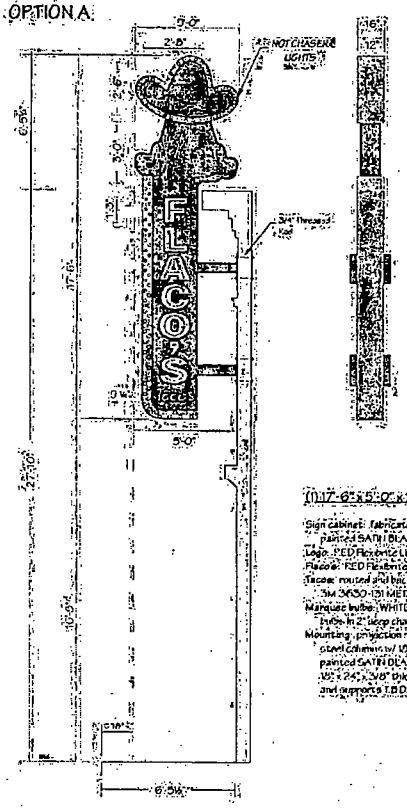


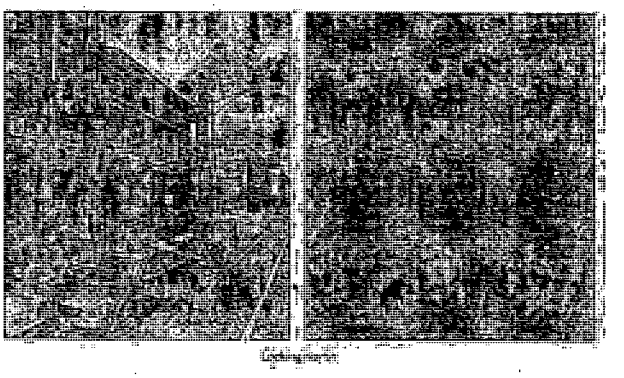

Looking North

(1) 17'-6" x 5'-0" x 16" deep double face LED illuminated sign

Sign cabinet: fabricated aluminum,
painted SATIN BLACK w/ METALLIC GOLD channel
Logo: RED Flexlume LED flashers
Flacos: RED Flexlume LED's on METALLIC GOLD letters
Tacos: routed and backlit with WHITE Scrylic w/
3M 3630-131 METALLIC GOLD translucent vinyl applied
Marquee bulbs: WHITE LED exclusively on style
1 with 2" deep channel painted METALLIC GOLD
Mounting: projection mount, 6" x 6" square
steel columns w/ 1/2" x 24" x 1/2" thick steel mounting plates
painted SATIN BLACK, thru-bolt with 3/4" threaded rod &
1/2" x 24" x 3/8" thick steel backer plates - appropriate chairs
and supports T.B.D.

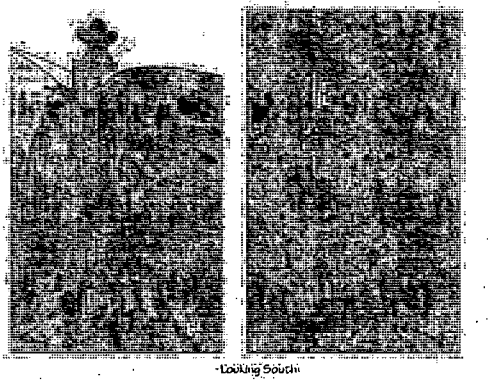

Looking South

*This Document is owned by, and the information contained in it is proprietary to, Parvin-Clauss Sign Company. By receipt hereof the holder agrees not to use the information disclosed in it to any third party, not reproduce this document without the prior written consent of Parvin-Clauss Sign Company. Holder also agrees to immediately return this document upon request of Parvin-Clauss Sign Company.

© Copyright 2012 by Parvin-Clauss Sign Co.

Parvin-Clauss
SIGN COMPANY

PROJECT:

Flaco's Tacos
3530 N. Clark St.
CHICAGO

CUSTOMER APPROVAL:

DATE

AUTHORIZED SIGNATURE

REPRESENTATIVE: Brian Newton / KZ

DRAWN BY: Bill Goodwyn

DATE: 7.9.12

SCALE: 1/4" = 1'

SHEET NO.: 1 of 3

WORK ORDER: #66798

FILE NAME: fla66798

PRINT INFO:

REVISIONS:
7.16.12
7.20.12
7.23.12
8.28.12 (bm)
9.05.12 (bm)
9.11.12 (bm)
9.12.12 (bm)
9.14.12 (bm)
12.20.12 (bm)

Department of Business Affairs and Consumer Protection
Business Assistance Center - Public Way Use Unit
City Hall - 121 N. LaSalle Street, Room 800 • Chicago, IL 60602
(312)-74-GOBIZ (312-744-6249) • (312) 744-1944 (TTY)
http://www.cityofchicago.org/bacp

04/10/2013

Alderman **Thomas Tunney**
Ward # **44**
City of Chicago
City Hall, Room **203**
121 North LaSalle Street
Chicago, Illinois 60602

Re: An ordinance to use and maintain a portion of the public right-of-way for **one (1) sign(s)** for **FLACO'S TACOS 3**, adjacent to the premises known as **3530 N. Clark St.**.

Dear Alderman **Thomas Tunney**:

The applicant referenced above has requested the use of the public right-of-way for a **sign(s)**. An ordinance has been prepared by the Department of Business Affairs and Consumer Protection – Business Assistance Center - Public Way Use Unit for presentation to the City Council. Because this request was made for properties located in your ward, as approved by you as per the attached, I respectfully request that you introduce the attached ordinance at the next City Council meeting.

If you have any questions regarding this ordinance, please contact Anthony Bertuca at (312) 744-5506.

Department of Business Affairs and Consumer Protection

Office of the City Clerk

O2013-3169

Office of the City Clerk

City Council Document Tracking Sheet

Meeting Date:	4/10/2013
Sponsor(s):	Tunney, Thomas (44)
Type:	Ordinance
Title:	Grant(s) of privilege in public way for Giordano's On Belmont
Committee(s) Assignment:	Committee on Transportation and Public Way

ORDINANCE
GIORDANO'S ON BELMONT
Acct. No. 369743 - 2
Permit No. 1104648

Be It Ordained by the City Council of the City of Chicago:

SECTION 1. Permission and authority are hereby given and granted to GIORDANO'S ON BELMONT, upon the terms and subject to the conditions of this ordinance to maintain and use one (1) sign(s) projecting over the public right-of-way attached to its premises known as 1040 W. Belmont Ave..

Said sign structure(s) measures as follows; along W. Belmont:
One (1) at three (3) feet in length, twelve (12) feet in height and eleven (11) feet above grade level.

The location of said privilege shall be as shown on prints kept on file with the Department of Business Affairs and Consumer Protection and the Office of the City Clerk.

Said privilege shall be constructed in accordance with plans and specifications approved by the Department of Transportation (Division of Project Development) and Zoning Department - Signs.

This grant of privilege in the public way shall be subject to the provisions of Section 10-28-015 and all other required provisions of the Municipal Code of Chicago.

The grantee shall pay to the City of Chicago as compensation for the privilege #1104648 herein granted the sum of three hundred ($300.00) per annum in advance.

A 25% penalty will be added for payments received after due date.


The permit holder agrees to hold the City of Chicago harmless for any damage, relocation or replacement costs associated with damage, relocation or removal of private property caused by the City performing work in the public way.

Authority herein given and granted for a period of five (5) years from and after Date of Passage.


Alderman _____
Thomas Tunney 44th Ward

2"X2"X3/16" GALV. ANGLE IRON FRAME/WELDED
1 1/2" X 3/8" GALV. BOLTS
.063 ALUMINUM FACES
SECONDARY GROUND FAULT TRANSFORMERS
1/2" DRAIN HOLES
DISCONNECT SWITCH
U.L. APPROVED
20 GAUGE GALV. DRUM

NEW DOUBLE FACE
12'x 3' BLADE SIGN

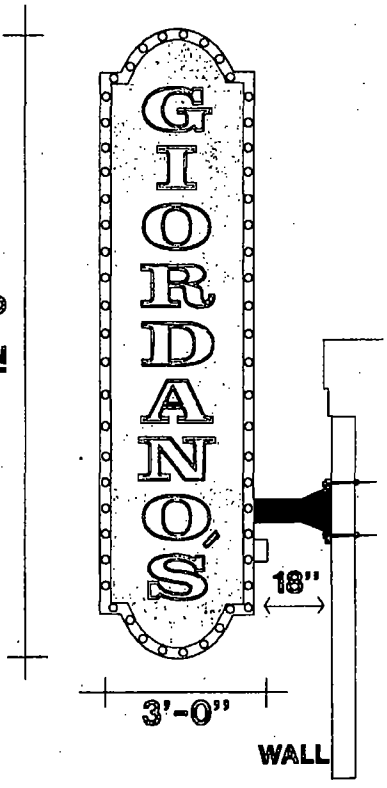

TRANSFORMER IN SIGN DRUM
NEON TUBES INTO GLASS HOUSINGS
GLASS TUBE SUPPORTS

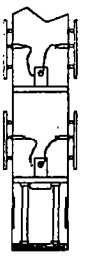

DOUBLE-FACE BLADE SIGN
WITH SURFACE NEON
CROSS SECTION



SHOWN ON BUILDING

INSTALLING
TUBE WITH GUSSETS WELDED
TO 1/2" STEEL PLATE
THROUGH BOLTED INTO WALL

BEST NEON SIGN CO.

SCALE NO SCALE BK NO. GIOBEL3P	
CUSTOMER GIORDANO'S	
JOB ADDRESS 1040 W. BELMONT AVE.	
CITY CHICAGO	STATE IL.
ARTIST MG/tc	DATE 1/28/13
SALES APPROVED	DATE

CUSTOMER APPROVAL:

PLEASE NOTE: By signing the approval box on this sketch, I understand that I am accepting all aspects of this drawing. This includes artwork, specifications, dimensions, spelling and any other representations herein. I also understand that color reproductions on this sketch are approximate, and may not match manufactured product exactly.

Department of Business Affairs and Consumer Protection
Business Assistance Center - Public Way Use Unit
City Hall - 121 N. LaSalle Street, Room 800 • Chicago, IL 60602
(312)-74-GOBIZ (312-744-6249) • (312) 744-1944 (TTY)
http://www.cityofchicago.org/bacp

04/10/2013

Alderman **Thomas Tunney**
Ward # **44**
City of Chicago
City Hall, Room **203**
121 North LaSalle Street
Chicago, Illinois 60602

Re: An ordinance to use and maintain a portion of the public right-of-way for **one (1) sign(s)** for **GIORDANO'S ON BELMONT**, adjacent to the premises known as **1040 W. Belmont Ave.**.

Dear Alderman **Thomas Tunney**:

The applicant referenced above has requested the use of the public right-of-way for a **sign(s)**. An ordinance has been prepared by the Department of Business Affairs and Consumer Protection – Business Assistance Center - Public Way Use Unit for presentation to the City Council. Because this request was made for properties located in your ward, as approved by you as per the attached, I respectfully request that you introduce the attached ordinance at the next City Council meeting.

If you have any questions regarding this ordinance, please contact Anthony Bertuca at (312) 744-5506.

Department of Business Affairs and Consumer Protection

Office of the City Clerk

O2013-3172

Office of the City Clerk

City Council Document Tracking Sheet

Meeting Date:	4/10/2013
Sponsor(s):	Tunney, Thomas (44)
Type:	Ordinance
Title:	Grant(s) of privilege in public way for Irish Oak, The
Committee(s) Assignment:	Committee on Transportation and Public Way

ORDINANCE
THE IRISH OAK
Acct. No. 18826 - 1
Permit No. 1105406

Be It Ordained by the City Council of the City of Chicago:

SECTION 1. Permission and authority are hereby given and granted to THE IRISH OAK, upon the terms and subject to the conditions of this ordinance to maintain and use, as now constructed, five (5) Light Fixture(s) projecting over the public right-of-way adjacent to its premises known as 3511 N. Clark St..

Said Light Fixture(s) at N. Clark measure(s):
Five (5) at one point two five (1.25) foot in length, point five (.5) feet in width and ten point nine (10.9) feet above grade level.

The location of said privilege shall be as shown on prints kept on file with the Department of Business Affairs and Consumer Protection and the Office of the City Clerk.

Said privilege shall be constructed in accordance with plans and specifications approved by the Department of Transportation (Division of Project Development).

This grant of privilege in the public way shall be subject to the provisions of Section 10-28-015 and all other required provisions of the Municipal Code of Chicago.


The grantee shall pay to the City of Chicago as compensation for the privilege #1105406 herein granted the sum of ninety-five ($95.00) per annum in advance.

A 25% penalty will be added for payments received after due date.

The permit holder agrees to hold the City of Chicago harmless for any damage, relocation or replacement costs associated with damage, relocation or removal of private property caused by the City performing work in the public way.

Authority herein given and granted for a period of five (5) years from and after 09/27/2012.

Alderman _____
Thomas Tunney 44th Ward

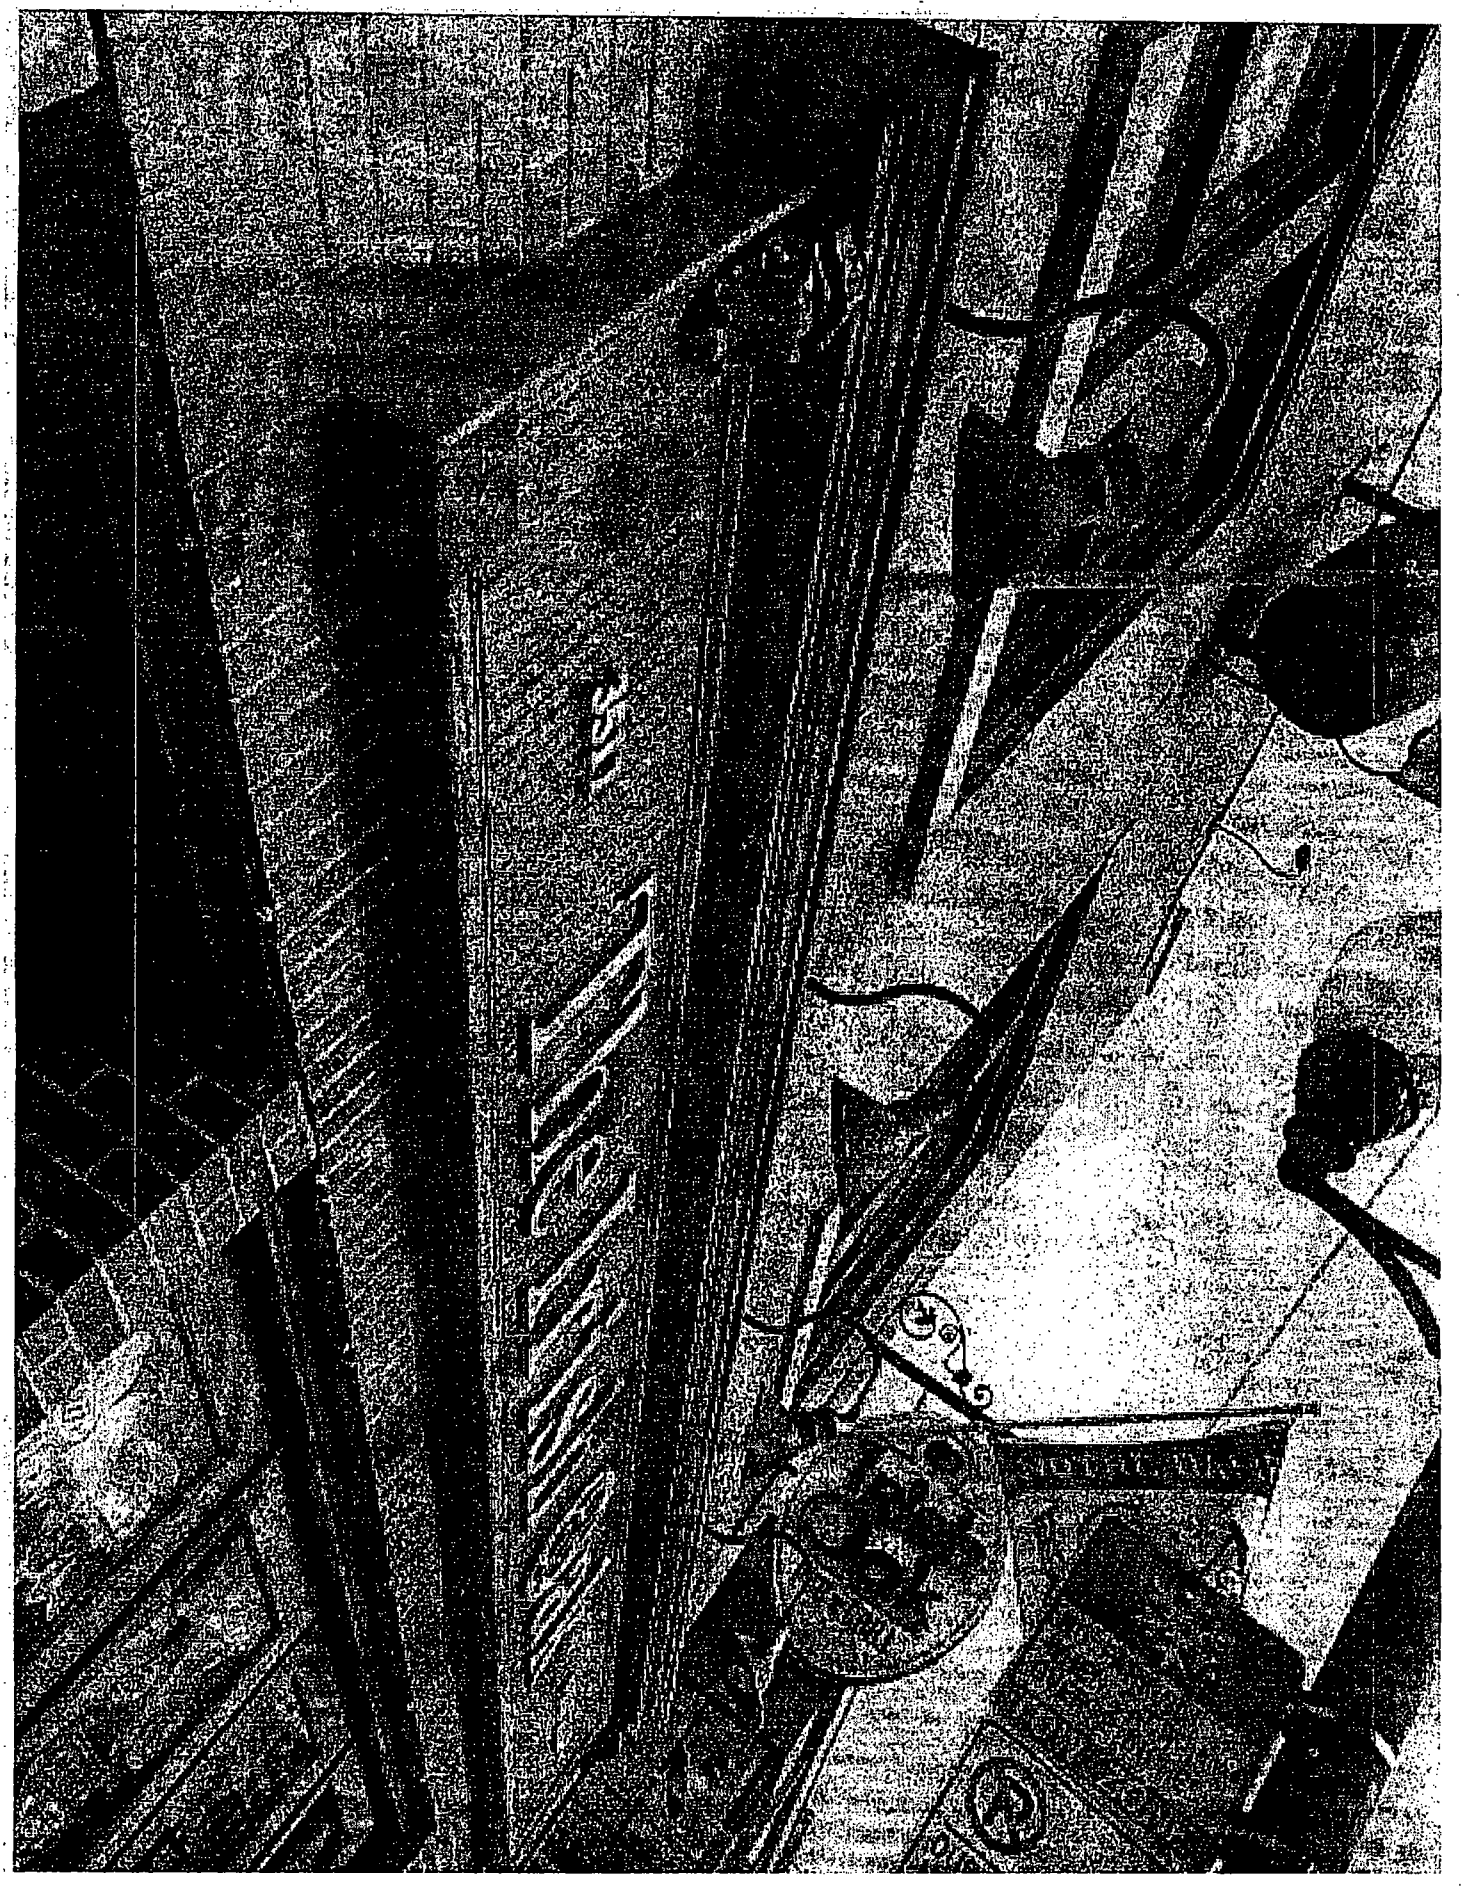

Department of Business Affairs and Consumer Protection
Business Assistance Center - Public Way Use Unit
City Hall - 121 N. LaSalle Street, Room 800 • Chicago, IL 60602
(312)-74-GOBIZ (312-744-6249) • (312) 744-1944 (TTY)
http://www.cityofchicago.org/bacp

04/10/2013

Alderman **Thomas Tunney**
Ward # **44**
City of Chicago
City Hall, Room **203**
121 North LaSalle Street
Chicago, Illinois 60602

Re: An ordinance to use and maintain a portion of the public right-of-way for **five (5) light fixture(s)** for **THE IRISH OAK**, adjacent to the premises known as **3511 N. Clark St.**.

Dear Alderman **Thomas Tunney**:

The applicant referenced above has requested the use of the public right-of-way for a **light fixture(s)**. An ordinance has been prepared by the Department of Business Affairs and Consumer Protection – Business Assistance Center - Public Way Use Unit for presentation to the City Council. Because this request was made for properties located in your ward, as approved by you as per the attached, I respectfully request that you introduce the attached ordinance at the next City Council meeting.

If you have any questions regarding this ordinance, please contact Anthony Bertuca at (312) 744-5506.

Department of Business Affairs and Consumer Protection

Office of the City Clerk

O2013-3175

Office of the City Clerk

City Council Document Tracking Sheet

Meeting Date:	4/10/2013
Sponsor(s):	Tunney, Thomas (44)
Type:	Ordinance
Title:	Grant(s) of privilege in public way for Last Bay Beer Company LLC
Committee(s) Assignment:	Committee on Transportation and Public Way

ORDINANCE
LAST BAY BEER COMPANY LLC
Acct. No. 369402 - 1
Permit No. 1104295

Be It Ordained by the City Council of the City of Chicago:

SECTION 1. Permission and authority are hereby given and granted to LAST BAY BEER COMPANY LLC, upon the terms and subject to the conditions of this ordinance to maintain and use one (1) sign(s) projecting over the public right-of-way attached to its premises known as 3155 N. Broadway .

Said sign structure(s) measures as follows; along N. Broadway:
One (1) at four (4) feet in length, four point two five (4.25) feet in height and fourteen (14) feet above grade level.

The location of said privilege shall be as shown on prints kept on file with the Department of Business Affairs and Consumer Protection and the Office of the City Clerk.

Said privilege shall be constructed in accordance with plans and specifications approved by the Department of Transportation (Division of Project Development) and Zoning Department - Signs.

This grant of privilege in the public way shall be subject to the provisions of Section 10-28-015 and all other required provisions of the Municipal Code of Chicago.

The grantee shall pay to the City of Chicago as compensation for the privilege #1104295 herein granted the sum of one hundred ($100.00) per annum in advance.


A 25% penalty will be added for payments received after due date.

The permit holder agrees to hold the City of Chicago harmless for any damage, relocation or replacement costs associated with damage, relocation or removal of private property caused by the City performing work in the public way.

Authority herein given and granted for a period of five (5) years from and after Date of Passage.

Alderman _____

Thomas Tunney 44th Ward

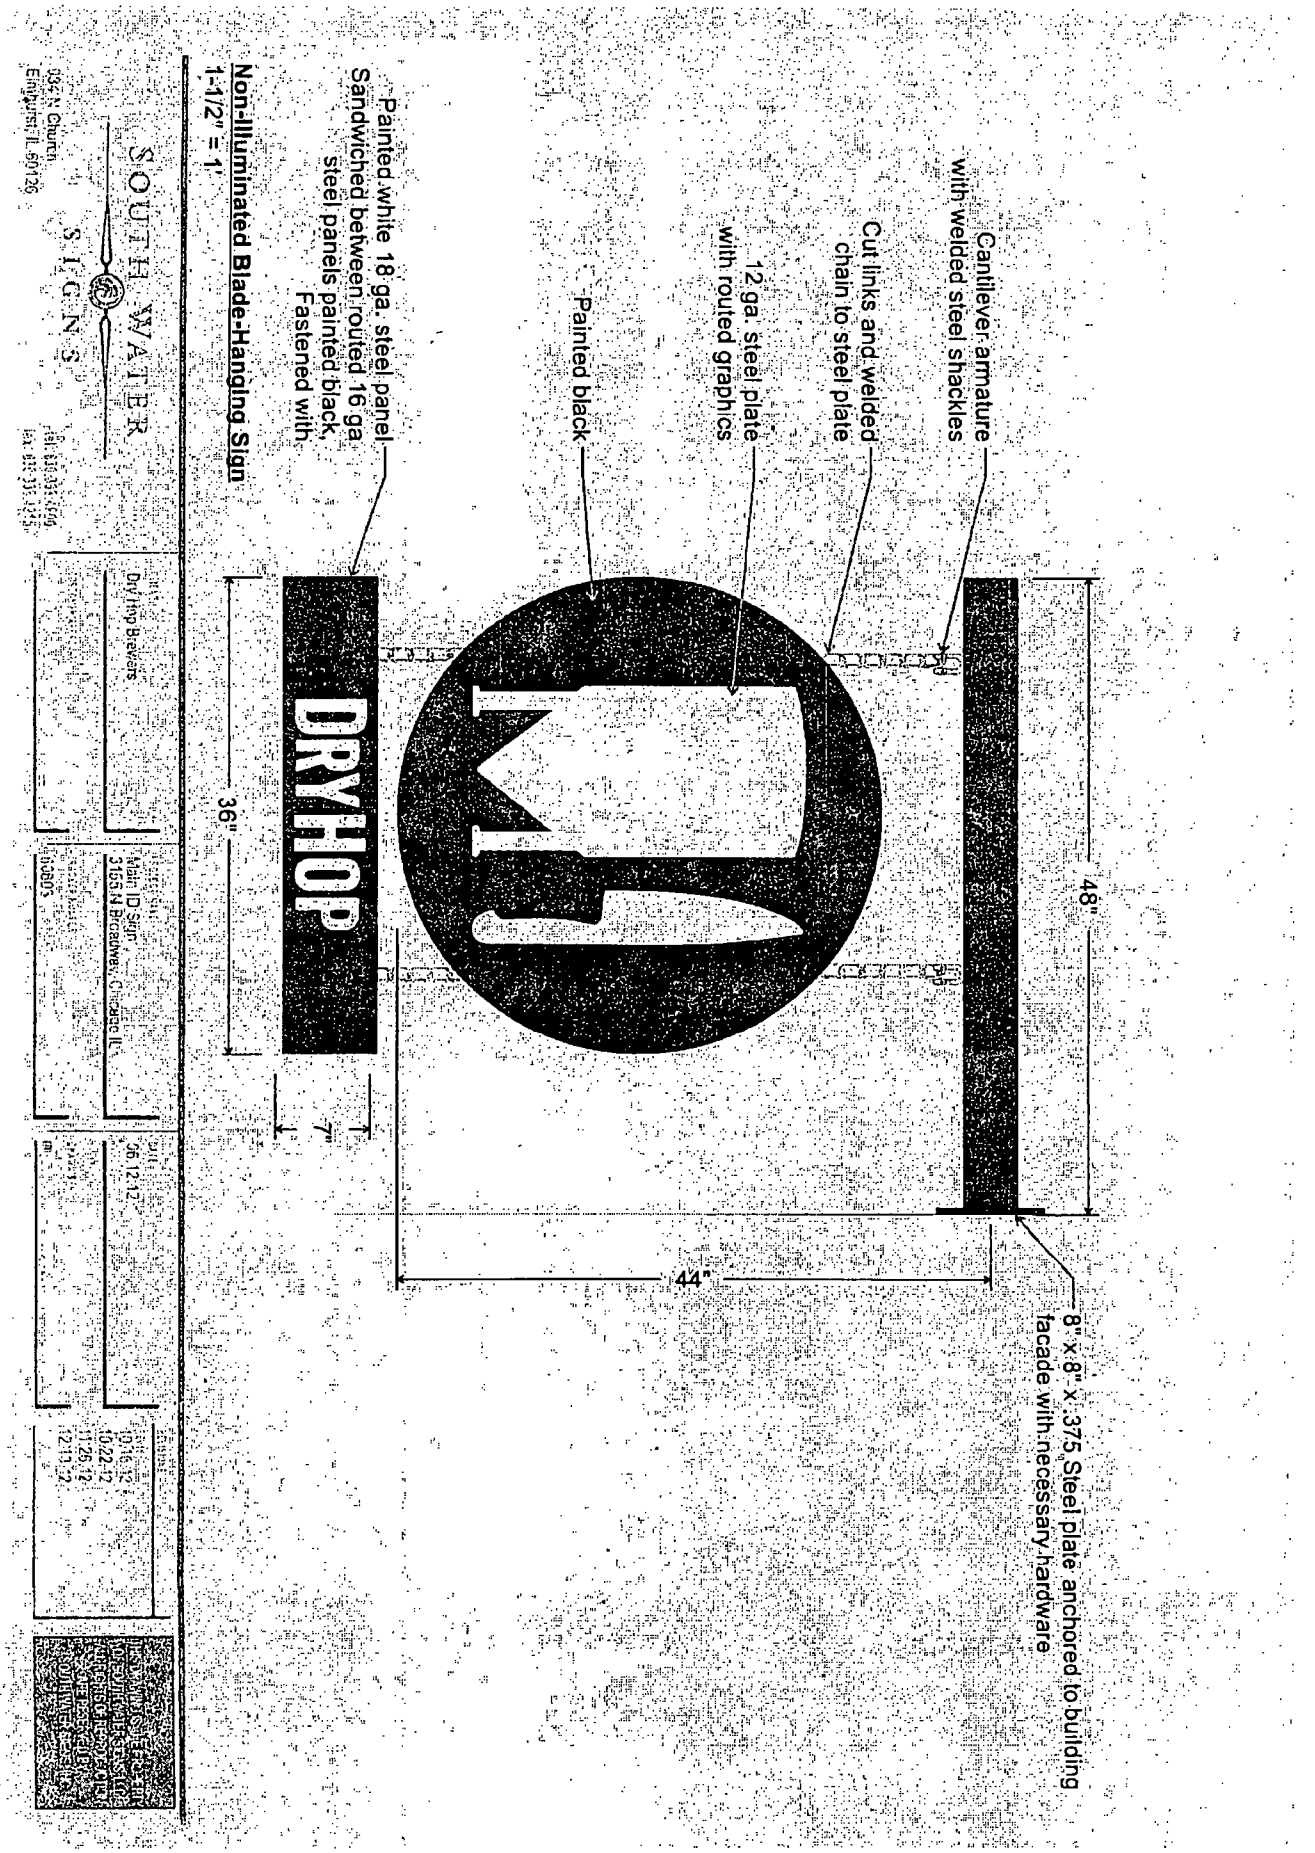
Cantilever armature with welded steel shackles
Cut links and welded chain to steel plate
12 ga. steel plate with routed graphics
Painted black
Painted white 18 ga. steel panel Sandwiched between routed 16 ga steel panels painted black, Fastened with
8" x 8" x .375 Steel plate anchored to building facade with necessary hardware
48"
44"
36"
7"
DRYHOP
Non-Illuminated Blade-Hanging Sign
1-1/2" = 1'
SOUTH WATER
SIGNS
Dry Hop Brewers
Main ID Sign
3155 N Broadway, Chicago IL
36.12.12
10.16.12
10.22.12
11.26.12
12.13.12
h6805

Department of Business Affairs and Consumer Protection
Business Assistance Center - Public Way Use Unit
City Hall - 121 N. LaSalle Street, Room 800 • Chicago, IL 60602
(312)-74-GOBIZ (312-744-6249) • (312) 744-1944 (TTY)
http://www.cityofchicago.org/bacp

04/10/2013

Alderman **Thomas Tunney**
Ward # **44**
City of Chicago
City Hall, Room **203**
121 North LaSalle Street
Chicago, Illinois 60602

Re: An ordinance to use and maintain a portion of the public right-of-way for **one (1) sign(s)** for **LAST BAY BEER COMPANY LLC**, adjacent to the premises known as **3155 N. Broadway** .

Dear Alderman **Thomas Tunney**:

The applicant referenced above has requested the use of the public right-of-way for a **sign(s)**. An ordinance has been prepared by the Department of Business Affairs and Consumer Protection – Business Assistance Center - Public Way Use Unit for presentation to the City Council. Because this request was made for properties located in your ward, as approved by you as per the attached, I respectfully request that you introduce the attached ordinance at the next City Council meeting.

If you have any questions regarding this ordinance, please contact Anthony Bertuca at (312) 744-5506.

Department of Business Affairs and Consumer Protection

Office of the City Clerk

O2013-3176

Office of the City Clerk

City Council Document Tracking Sheet

Meeting Date:	4/10/2013
Sponsor(s):	Tunney, Thomas (44)
Type:	Ordinance
Title:	Grant(s) of privilege in public way for Milt's BBQ
Committee(s) Assignment:	Committee on Transportation and Public Way

ORDINANCE
MILT'S BBQ
Acct. No. 372735 - 1
Permit No. 1103600

Be It Ordained by the City Council of the City of Chicago:

SECTION 1. Permission and authority are hereby given and granted to MILT'S BBQ, upon the terms and subject to the conditions of this ordinance to maintain and use one (1) sign(s) projecting over the public right-of-way attached to its premises known as 3411 N. Broadway .

Said sign structure(s) measures as follows; along N. Broadway:
One (1) at twenty-five (25) feet in length, one point six seven (1.67) feet in height and ten (10) feet above grade level. .

The location of said privilege shall be as shown on prints kept on file with the Department of Business Affairs and Consumer Protection and the Office of the City Clerk.

Said privilege shall be constructed in accordance with plans and specifications approved by the Department of Transportation (Division of Project Development) and Zoning Department - Signs.

This grant of privilege in the public way shall be subject to the provisions of Section 10-28-015 and all other required provisions of the Municipal Code of Chicago.

The grantee shall pay to the City of Chicago as compensation for the privilege #1103600 herein granted the sum of three hundred ($300.00) per annum in advance.


A 25% penalty will be added for payments received after due date.

The permit holder agrees to hold the City of Chicago harmless for any damage, relocation or replacement costs associated with damage, relocation or removal of private property caused by the City performing work in the public way.

Authority herein given and granted for a period of five (5) years from and after Date of Passage.

Alderman _____


Thomas Tunney 44th Ward

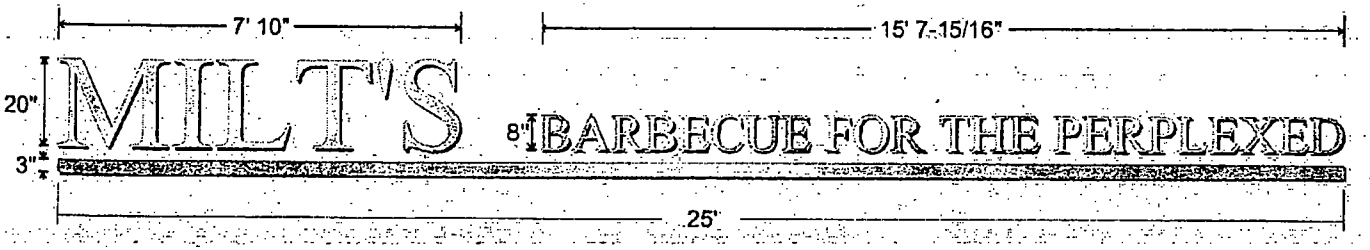

Fabricated 3"deep aluminum channel letters & rule line
.125 faces with .063 returns, .1875 clear backs
Halo illuminated with white LED lighting
Units painted MP Brushed Aluminum

Projection mounted 1-1/2" off exterior building facade
Drivit on plywood with 1-1/2" void between brickwall (19"Thick)

Remote power supplies covered with drywall
Access panels required

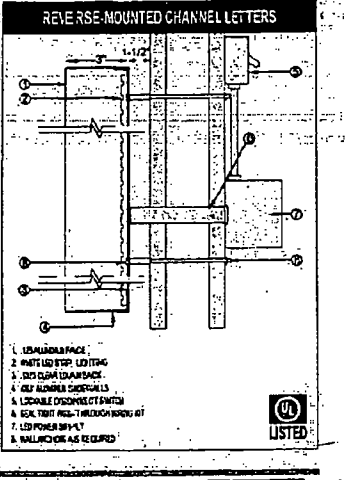

SOUTH WATER
SIGNS
934 N Church
Elmhurst, IL 60126
tel: 630.833.4600
fax: 630.833.4615

client: Milt's Barbecue
project name: Main ID Sign
3411 Broadway, Chicago, IL
date: 10.04.12
file #: 33343

THIS DRAWING IS THE PROPERTY OF SOUTH WATER SIGNS LLC. ALL RIGHTS OF REPRODUCTION ARE RESERVED BY SOUTH WATER SIGNS LLC.

Department of Business Affairs and Consumer Protection
Business Assistance Center - Public Way Use Unit
City Hall - 121 N. LaSalle Street, Room 800 • Chicago, IL 60602
(312)-74-GOBIZ (312-744-6249) • (312) 744-1944 (TTY)
http://www.cityofchicago.org/bacp

04/10/2013

Alderman **Thomas Tunney**
Ward # **44**
City of Chicago
City Hall, Room **203**
121 North LaSalle Street
Chicago, Illinois 60602

Re: An ordinance to use and maintain a portion of the public right-of-way for **one (1) sign(s)** for **MILT'S BBQ**, adjacent to the premises known as **3411 N. Broadway** .

Dear Alderman **Thomas Tunney**:

The applicant referenced above has requested the use of the public right-of-way for a **sign(s)**. An ordinance has been prepared by the Department of Business Affairs and Consumer Protection – Business Assistance Center - Public Way Use Unit for presentation to the City Council. Because this request was made for properties located in your ward, as approved by you as per the attached, I respectfully request that you introduce the attached ordinance at the next City Council meeting.

If you have any questions regarding this ordinance, please contact Anthony Bertuca at (312) 744-5506.

Department of Business Affairs and Consumer Protection

Office of the City Clerk

O2013-3178

Office of the City Clerk

City Council Document Tracking Sheet

Meeting Date:	4/10/2013
Sponsor(s):	Tunney, Thomas (44)
Type:	Ordinance
Title:	Grant(s) of privilege in public way for Modern Dental on Sheffield
Committee(s) Assignment:	Committee on Transportation and Public Way

ORDINANCE
MODERN DENTAL ON SHEFFIELD
Acct. No. 344298 - 2
Permit No. 1092309

Be It Ordained by the City Council of the City of Chicago:

SECTION 1. Permission and authority are hereby given and granted to MODERN DENTAL ON SHEFFIELD, upon the terms and subject to the conditions of this ordinance to construct, install, maintain and use two (2) Banner(s) projecting over the public right-of-way adjacent to its premises known as 1005 W. Wellington Ave..

Said Banner(s) at W. WELLINGTON AVE. measure(s):
One (1) at eight (8) feet in length, and three (3) feet in width for a total of twenty-four (24) square feet.

Said Banner(s) at N. SHEFFIELD AVE. measure(s):
One (1) at eight (8) feet in length, and three (3) feet in width for a total of twenty-four (24) square feet.

The location of said privilege shall be as shown on prints kept on file with the Department of Business Affairs and Consumer Protection and the Office of the City Clerk.

Said privilege shall be constructed in accordance with plans and specifications approved by the Zoning Department - Signs.

This grant of privilege in the public way shall be subject to the provisions of Section 10-28-015 and all other required provisions of the Municipal Code of Chicago.

The grantee shall pay to the City of Chicago as compensation for the privilege #1092309 herein granted the sum of one hundred fifty ($150.00) per annum in advance.

A 25% penalty will be added for payments received after due date.

The permit holder agrees to hold the City of Chicago harmless for any damage, relocation or replacement costs associated with damage, relocation or removal of private property caused by the City performing work in the public way.

Authority herein given and granted for a period of five (5) years from and after Date of Passage.

Alderman _____
Thomas Tunney 44th Ward


Chesterfield Awning Co.
www.chesterfieldawning.com

Please note that upon signing this graphics sheet you are approving this design for production. Any changes made to the graphics and/or fabrication of the awning after your first signed approval will result in extra fees needed to cover the cost and time spent to make these changes. This can and will effect your installation date.


Chesterfield Awning Co. , Inc
16999 Van Dam Rd.
South Holland, IL 60473
(708) 596-4434

3 AWNINGS AT THIS SIZE


SIDE VIEW

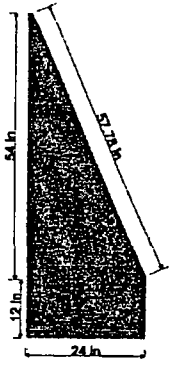


FRONT VIEW (GRAPHICS WILL LOOK SKEWED IN THIS VIEW)

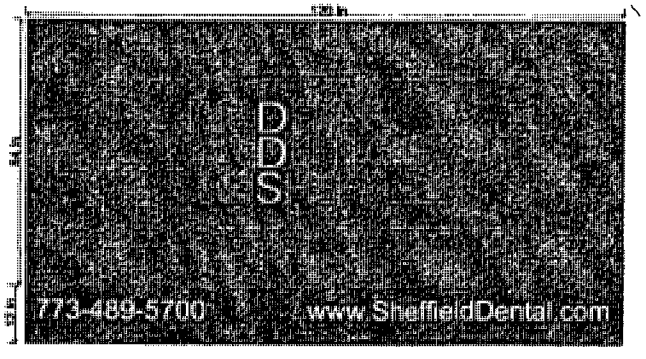

APPROXIMATE SIZE OF AWNING HYPOTENUSE (LAID FLAT)

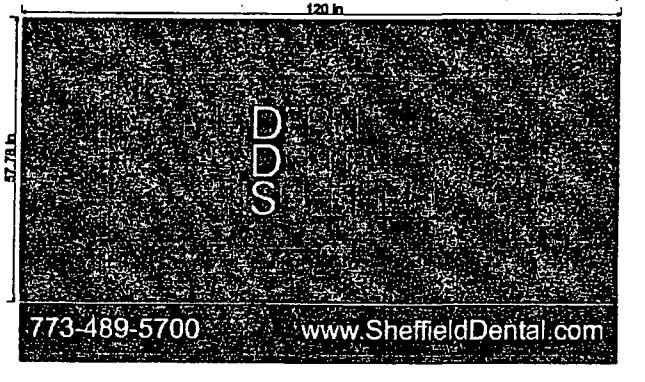

2 Double Sided Banners

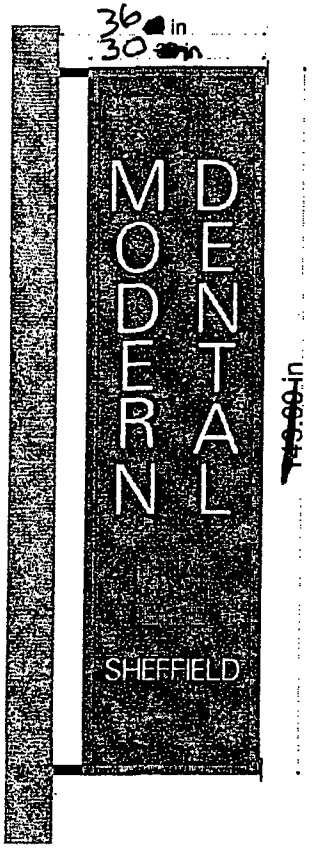

File Name / Job Number: Modern Dental on Sheffield
Size/Style: Charcoal grey 4644 + Northstar 27 mint
Color/Method: White PX / Custom Green PX
Font Style: Arial Font / Custom Logos/Font
Contact Person:
Misc. Notes:

This is an original drawing, created by Chesterfield Awning Company, Inc. It is being submitted for your personal use in connection with a project being planned for you by Chesterfield Awning Company, Inc. It is not to be used, reproduced, copied or exhibited in any fashion. In the event any of the above occurs, Chesterfield Awning company, Inc. expects to be riembursed $250.00 in

Customer Approval Date

Sales Approval Date

Department of Business Affairs and Consumer Protection
Business Assistance Center - Public Way Use Unit
City Hall - 121 N. LaSalle Street, Room 800 • Chicago, IL 60602
(312)-74-GOBIZ (312-744-6249) • (312) 744-1944 (TTY)
http://www.cityofchicago.org/bacp

04/10/2013

Alderman **Thomas Tunney**
Ward # **44**
City of Chicago
City Hall, Room **203**
121 North LaSalle Street
Chicago, Illinois 60602

Re: An ordinance to use and maintain a portion of the public right-of-way for **two (2) banner(s)** for **MODERN DENTAL ON SHEFFIELD**, adjacent to the premises known as **1005 W. Wellington Ave.**.

Dear Alderman **Thomas Tunney**:

The applicant referenced above has requested the use of the public right-of-way for a **banner(s)**. An ordinance has been prepared by the Department of Business Affairs and Consumer Protection – Business Assistance Center - Public Way Use Unit for presentation to the City Council. Because this request was made for properties located in your ward, as approved by you as per the attached, I respectfully request that you introduce the attached ordinance at the next City Council meeting.

If you have any questions regarding this ordinance, please contact Anthony Bertuca at (312) 744-5506.

Department of Business Affairs and Consumer Protection

Office of the City Clerk

O2013-3179

Office of the City Clerk

City Council Document Tracking Sheet

Meeting Date:	4/10/2013
Sponsor(s):	Tunney, Thomas (44)
Type:	Ordinance
Title:	Grant(s) of privilege in public way for Rainbow Pizza
Committee(s) Assignment:	Committee on Transportation and Public Way

ORDINANCE
RAINBOW PIZZA
Acct. No. 373388 - 1
Permit No. 1102029

Be It Ordained by the City Council of the City of Chicago:

SECTION 1. Permission and authority are hereby given and granted to RAINBOW PIZZA, upon the terms and subject to the conditions of this ordinance to maintain and use two (2) sign(s) projecting over the public right-of-way attached to its premises known as 3450 N. Halsted St..

Said sign structure(s) measures as follows; along Halsted:
Two (2) at two (2) feet in length, four (4) feet in height and nine (9) feet above grade level.

The location of said privilege shall be as shown on prints kept on file with the Department of Business Affairs and Consumer Protection and the Office of the City Clerk.

Said privilege shall be constructed in accordance with plans and specifications approved by the Department of Transportation (Division of Project Development) and Zoning Department - Signs.

This grant of privilege in the public way shall be subject to the provisions of Section 10-28-015 and all other required provisions of the Municipal Code of Chicago.


The grantee shall pay to the City of Chicago as compensation for the privilege #1102029 herein granted the sum of one hundred seventy-five ($175.00) per annum in advance.

A 25% penalty will be added for payments received after due date.

The permit holder agrees to hold the City of Chicago harmless for any damage, relocation or replacement costs associated with damage, relocation or removal of private property caused by the City performing work in the public way.

Authority herein given and granted for a period of five (5) years from and after Date of Passage.

Alderman _____
Thomas Tunney 44th Ward

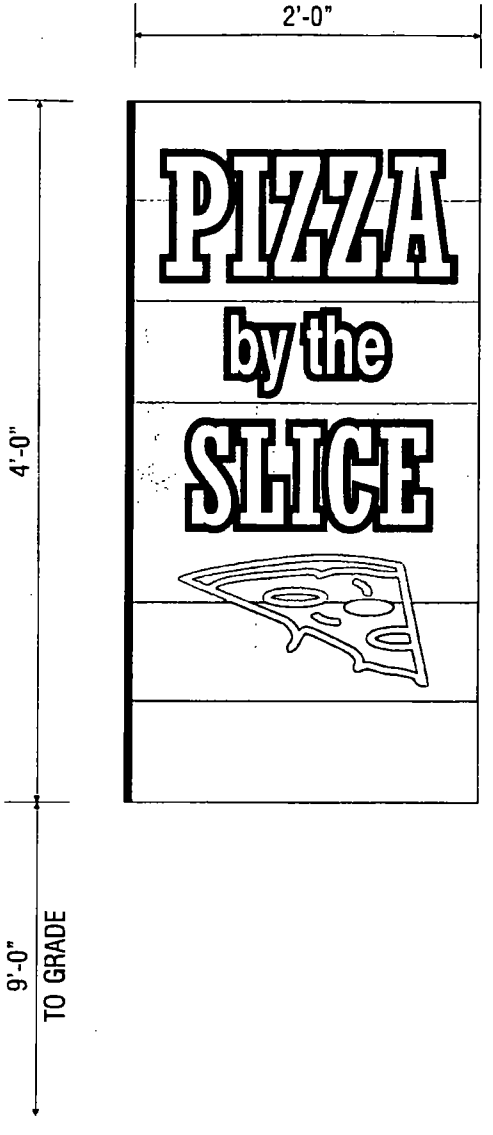

3 (2) D/F NON-ILLUMINATED SIGNS

FLAT ALUM. BCKG'D
VINYL GRAPHICS



APPROVED: _____ DATE: _____

M-K SIGNS
CHICAGO
4900 N. ELSTON AVE
CHICAGO, IL 60630
773/545-4444
FAX 773/545-0042
E-MAIL: artdept@mksigns.net

RAINBOW PIZZA
CHICAGO, IL

Colors represented in this drawing are for presentation purposes only. They will not match your finished product exactly. Actual color samples can be obtained from your sales representative.

This design is the original and unpublished work of MK SIGNS and may not be reproduced, copied or exhibited in any fashion without the expressed written consent of MK SIGNS. The rights to this design may be purchased.

DATE	REVISION
5-25-12	
6-1-12	
6-5-12	

SCALE: 1"=1'-0"	DATE: 5-4-12
DESIGNER: LM	SALES: RC
FILE: Rainbow Pizza 3	DRAWING NUMBER: 2087-3

Department of Business Affairs and Consumer Protection
Business Assistance Center - Public Way Use Unit
City Hall - 121 N. LaSalle Street, Room 800 • Chicago, IL 60602
(312)-74-GOBIZ (312-744-6249) • (312) 744-1944 (TTY)
http://www.cityofchicago.org/bacp

04/10/2013

Alderman **Thomas Tunney**
Ward # **44**
City of Chicago
City Hall, Room **203**
121 North LaSalle Street
Chicago, Illinois 60602

Re: An ordinance to use and maintain a portion of the public right-of-way for **two (2) sign(s)** for **RAINBOW PIZZA**, adjacent to the premises known as **3450 N. Halsted St.**.

Dear Alderman **Thomas Tunney**:

The applicant referenced above has requested the use of the public right-of-way for a **sign(s)**. An ordinance has been prepared by the Department of Business Affairs and Consumer Protection – Business Assistance Center - Public Way Use Unit for presentation to the City Council. Because this request was made for properties located in your ward, as approved by you as per the attached, I respectfully request that you introduce the attached ordinance at the next City Council meeting.

If you have any questions regarding this ordinance, please contact Anthony Bertuca at (312) 744-5506.

Department of Business Affairs and Consumer Protection

Office of the City Clerk

O2013-3180

Office of the City Clerk

City Council Document Tracking Sheet

Meeting Date:	4/10/2013
Sponsor(s):	Tunney, Thomas (44)
Type:	Ordinance
Title:	Grant(s) of privilege in public way for Vegetarian Express, Inc.
Committee(s) Assignment:	Committee on Transportation and Public Way

ORDINANCE
VEGETARIAN EXPRESS, INC.
Acct. No. 365553 - 1
Permit No. 1097855

Be It Ordained by the City Council of the City of Chicago:

SECTION 1. Permission and authority are hereby given and granted to VEGETARIAN EXPRESS, INC., upon the terms and subject to the conditions of this ordinance to maintain and use one (1) sign(s) projecting over the public right-of-way attached to its premises known as 3109 N. Halsted St..

Said sign structure(s) measures as follows; along N. Halsted Street:
One (1) at ten (10) feet in length, four (4) feet in height and eleven point two five (11.25) feet above grade level.

The location of said privilege shall be as shown on prints kept on file with the Department of Business Affairs and Consumer Protection and the Office of the City Clerk.

Said privilege shall be constructed in accordance with plans and specifications approved by the Department of Transportation (Division of Project Development) and Zoning Department - Signs.

This grant of privilege in the public way shall be subject to the provisions of Section 10-28-015 and all other required provisions of the Municipal Code of Chicago.

The grantee shall pay to the City of Chicago as compensation for the privilege #1097855 herein granted the sum of three hundred ($300.00) per annum in advance.

A 25% penalty will be added for payments received after due date.

The permit holder agrees to hold the City of Chicago harmless for any damage, relocation or replacement costs associated with damage, relocation or removal of private property caused by the City performing work in the public way.


Authority herein given and granted for a period of five (5) years from and after Date of Passage.

Alderman

Thomas Tunney 44th Ward

APPLICATION TO USE THE PUBLIC RIGHT OF WAY

EXAMPLE OF SIGN DRAWING

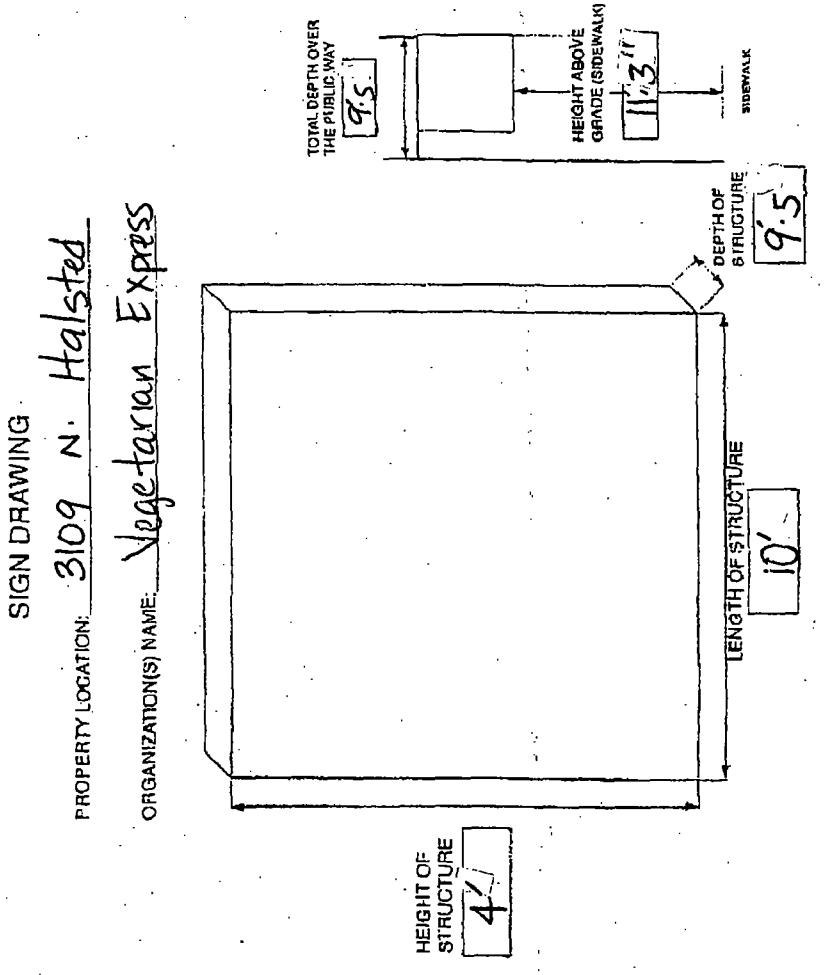

Department of Business Affairs and Consumer Protection
Business Assistance Center - Public Way Use Unit
City Hall - 121 N. LaSalle Street, Room 800 • Chicago, IL 60602
(312)-74-GOBIZ (312-744-6249) • (312) 744-1944 (TTY)
http://www.cityofchicago.org/bacp

04/10/2013

Alderman **Thomas Tunney**
Ward # **44**
City of Chicago
City Hall, Room **203**
121 North LaSalle Street
Chicago, Illinois 60602

Re: An ordinance to use and maintain a portion of the public right-of-way for **one (1) sign(s)** for **VEGETARIAN EXPRESS, INC.**, adjacent to the premises known as **3109 N. Halsted St.**.

Dear Alderman **Thomas Tunney**:

The applicant referenced above has requested the use of the public right-of-way for a **sign(s)**. An ordinance has been prepared by the Department of Business Affairs and Consumer Protection – Business Assistance Center - Public Way Use Unit for presentation to the City Council. Because this request was made for properties located in your ward, as approved by you as per the attached, I respectfully request that you introduce the attached ordinance at the next City Council meeting.

If you have any questions regarding this ordinance, please contact Anthony Bertuca at (312) 744-5506.

Department of Business Affairs and Consumer Protection

Office of the City Clerk

O2013-3182

Office of the City Clerk

City Council Document Tracking Sheet

Meeting Date:	4/10/2013
Sponsor(s):	Tunney, Thomas (44)
Type:	Ordinance
Title:	Grant(s) of privilege in public way for Vu Sua
Committee(s) Assignment:	Committee on Transportation and Public Way

ORDINANCE
VU SUA
Acct. No. 378680 - 1
Permit No. 1104826

Be It Ordained by the City Council of the City of Chicago:

SECTION 1. Permission and authority are hereby given and granted to VU SUA, upon the terms and subject to the conditions of this ordinance to maintain and use two (2) sign(s) projecting over the public right-of-way attached to its premises known as 2925 N. Halsted St..

Said sign structure(s) measures as follows; along N HALSTED ST:
Two (2) at two (2) feet in length, four (4) feet in height and nine (9) feet above grade level.

The location of said privilege shall be as shown on prints kept on file with the Department of Business Affairs and Consumer Protection and the Office of the City Clerk.

Said privilege shall be constructed in accordance with plans and specifications approved by the Department of Transportation (Division of Project Development) and Zoning Department - Signs.

This grant of privilege in the public way shall be subject to the provisions of Section 10-28-015 and all other required provisions of the Municipal Code of Chicago.

The grantee shall pay to the City of Chicago as compensation for the privilege #1104826 herein granted the sum of one hundred seventy-five ($175.00) per annum in advance.

A 25% penalty will be added for payments received after due date.

The permit holder agrees to hold the City of Chicago harmless for any damage, relocation or replacement costs associated with damage, relocation or removal of private property caused by the City performing work in the public way.


Authority herein given and granted for a period of five (5) years from and after Date of Passage.

Alderman _____
Thomas Tunney 44th Ward

Blade Sign A



METHOD OF ATTACHMENT

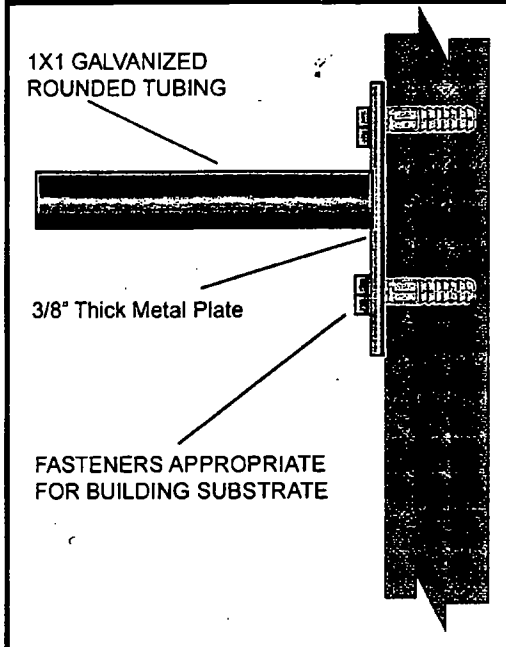

SIGNATURE

LANDLORD

Phone

TENANT

DATE

Site Address	2925 N. Halsted St.	
Sign Type	Blade Sign	
Physical Information	Lettering Color	Fabric Color
	BLACK	Gray

Client: Va Sua		Drawing #:	
Approved:	Sales:	Date: 1/31/2013	
Scale:	Drawn by:	Rev Date:	

All sign designs and concepts shown here are confidential and are the property of MONSIBIC
They are not to be distributed, exhibited, copied, or otherwise used without our written permission.

COMPUTER GENERATED COLORS ARE NOT A TRUE MATCH TO ANY PMS. VINYL. OR PAINT

Department of Business Affairs and Consumer Protection
Business Assistance Center - Public Way Use Unit
City Hall - 121 N. LaSalle Street, Room 800 • Chicago, IL 60602
(312)-74-GOBIZ (312-744-6249) • (312) 744-1944 (TTY)
http://www.cityofchicago.org/bacp

04/10/2013

Alderman **Thomas Tunney**
Ward # **44**
City of Chicago
City Hall, Room **203**
121 North LaSalle Street
Chicago, Illinois 60602

Re: An ordinance to use and maintain a portion of the public right-of-way for **two (2) sign(s)** for **VU SUA**, adjacent to the premises known as **2925 N. Halsted St.**.

Dear Alderman **Thomas Tunney**:

The applicant referenced above has requested the use of the public right-of-way for a **sign(s)**. An ordinance has been prepared by the Department of Business Affairs and Consumer Protection – Business Assistance Center - Public Way Use Unit for presentation to the City Council. Because this request was made for properties located in your ward, as approved by you as per the attached, I respectfully request that you introduce the attached ordinance at the next City Council meeting.

If you have any questions regarding this ordinance, please contact Anthony Bertuca at (312) 744-5506.

Department of Business Affairs and Consumer Protection

Office of the City Clerk

O2013-2702

Office of the City Clerk

City Council Document Tracking Sheet

Meeting Date:	4/10/2013
Sponsor(s):	Arena, John (45)
Type:	Ordinance
Title:	Grant(s) of privilege in public way for Colletti's Restaurant
Committee(s) Assignment:	Committee on Transportation and Public Way

ORDINANCE
COLLETTI'S RESTAURANT
Acct. No. 4447 - 1
Permit No. 1103655

Be It Ordained by the City Council of the City of Chicago:

SECTION 1. Permission and authority are hereby given and granted to COLLETTI'S RESTAURANT, upon the terms and subject to the conditions of this ordinance to maintain and use one (1) sign(s) projecting over the public right-of-way attached to its premises known as 5707 N. Central Ave..

Said sign structure(s) measures as follows; along N. Central Avenue:
One (1) at three (3) feet in length, ten (10) feet in height and twelve point two five (12.25) feet above grade level.

The location of said privilege shall be as shown on prints kept on file with the Department of Business Affairs and Consumer Protection and the Office of the City Clerk.

Said privilege shall be constructed in accordance with plans and specifications approved by the Department of Transportation (Division of Project Development) and Zoning Department - Signs.

This grant of privilege in the public way shall be subject to the provisions of Section 10-28-015 and all other required provisions of the Municipal Code of Chicago.

The grantee shall pay to the City of Chicago as compensation for the privilege #1103655 herein granted the sum of three hundred ($300.00) per annum in advance.


A 25% penalty will be added for payments received after due date.

The permit holder agrees to hold the City of Chicago harmless for any damage, relocation or replacement costs associated with damage, relocation or removal of private property caused by the City performing work in the public way.

Authority herein given and granted for a period of five (5) years from and after Date of Passage.

Alderman

John Arena 45th Ward

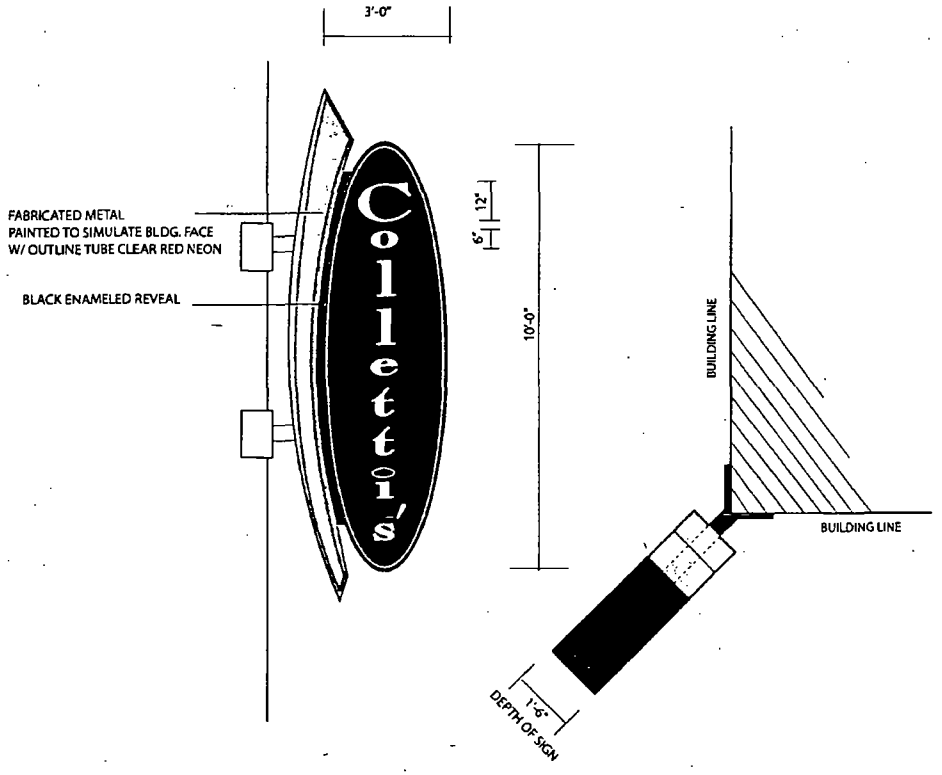



DOUBLE FACE DISPLAY 1/2"-1'-0"

FABRICATED METAL OVAL ENAMELED TO SIMULATE BLUE OF BLDG. TRIM.
OUTLINE BLUE NEON TUBE.
COPY ROUTED OUT AND BACKED UP W/ WHITE PLASTIC PUSH THRU COPY

OLIVE ABOVE "I" COPY ROUTED OUT AND BACKED UP W/ WHITE PLASTIC PUSH THRU COPY
W/ GREEN AND RED APPLIED VINYL

- 4 - NEON TRANSFORMERS
- 1 - BALLAST
- 4 - H.O. TUBES
- 2070 WATTS TOTAL
- 2 - 20 AMP CKTS @ 120 VOLT
  ON TIME CLOCK

COLOR PRINTS MAY NOT ACCURATELY REPRESENT SPECIFIED COLORS.
FOR ACCURATE COLOR ASSESSMENT REFER TO COLOR SPECIFICATIONS AND UTILIZE STANDARD VINYL AND PANTONE COLOR CHARTS.

PHOTO RENDERINGS MAY NOT REFLECT SCALE ACCURATELY.
REFER TO SPECIFIED DIMENSIONS FOR CORRECT SIZES.

CAMERA READY ART REQUIRED

FIELD SURVEY REQUIRED

Customer Approval	Date
Production No.	
Approved for Production	Date
Due to Returns	Proofs Date

This is an original drawing created by White Way Sign Co. It is the property of White Way Sign Co. and is not to be shown to anyone outside your organization, nor used, reproduced, or exhibited in any fashion. ©

WHITE WAY SIGN COMPANY
451 KINGSTON COURT, MOUNT PROSPECT, IL 60056
847/391-0200 FAX 847/391-0099

Job Description	COLLETTI'S	Scale	1/2"-1'-0"
Location	5707 NORTH CENTRAL	Date	11/7/12
City	CHICAGO	Sheet No.	Of
		Design	COLLINS
		Sales	J. WOOD
		Sketch No.	86007

Department of Business Affairs and Consumer Protection
Business Assistance Center - Public Way Use Unit
City Hall - 121 N. LaSalle Street, Room 800 • Chicago, IL 60602
(312)-74-GOBIZ (312-744-6249) • (312) 744-1944 (TTY)
http://www.cityofchicago.org/bacp

04/10/2013

Alderman **John Arena**
Ward # **45**
City of Chicago
City Hall, Room **305**
121 North LaSalle Street
Chicago, Illinois 60602

Re: An ordinance to use and maintain a portion of the public right-of-way for **one (1) sign(s)** for **COLLETTI'S RESTAURANT**, adjacent to the premises known as **5707 N. Central Ave.**.

Dear Alderman **John Arena**:

The applicant referenced above has requested the use of the public right-of-way for a **sign(s)**. An ordinance has been prepared by the Department of Business Affairs and Consumer Protection – Business Assistance Center - Public Way Use Unit for presentation to the City Council. Because this request was made for properties located in your ward, as approved by you as per the attached, I respectfully request that you introduce the attached ordinance at the next City Council meeting.

If you have any questions regarding this ordinance, please contact Anthony Bertuca at (312) 744-5506.

Department of Business Affairs and Consumer Protection

Office of the City Clerk

O2013-3102

Office of the City Clerk

City Council Document Tracking Sheet

Meeting Date:	4/10/2013
Sponsor(s):	Cappleman, James (46)
Type:	Ordinance
Title:	Grant(s) of privilege in public way for Gold Medal Liquors
Committee(s) Assignment:	Committee on Transportation and Public Way

ORDINANCE
GOLD MEDAL LIQUORS
Acct. No. 62797 - 1
Permit No. 1105035

Be It Ordained by the City Council of the City of Chicago:

SECTION 1. Permission and authority are hereby given and granted to GOLD MEDAL LIQUORS, upon the terms and subject to the conditions of this ordinance to maintain and use one (1) sign(s) projecting over the public right-of-way attached to its premises known as 3823 N. Broadway .

Said sign structure(s) measures as follows; along N Broadway:
One (1) at twenty (20) feet in length, three (3) feet in height and twelve (12) feet above grade level.

The location of said privilege shall be as shown on prints kept on file with the Department of Business Affairs and Consumer Protection and the Office of the City Clerk.

Said privilege shall be constructed in accordance with plans and specifications approved by the Department of Transportation (Division of Project Development) and Zoning Department - Signs.

This grant of privilege in the public way shall be subject to the provisions of Section 10-28-015 and all other required provisions of the Municipal Code of Chicago.

The grantee shall pay to the City of Chicago as compensation for the privilege #1105035 herein granted the sum of three hundred ($300.00) per annum in advance.

A 25% penalty will be added for payments received after due date.


The permit holder agrees to hold the City of Chicago harmless for any damage, relocation or replacement costs associated with damage, relocation or removal of private property caused by the City performing work in the public way.


Authority herein given and granted for a period of five (5) years from and after Date of Passage.

Alderman James Cappleman

James Cappleman 46th Ward

SIGN DRAWING
3823 N BROADWAY, CHICAGO, IL 60613
GOLD MEDAL LIQUORS, INC

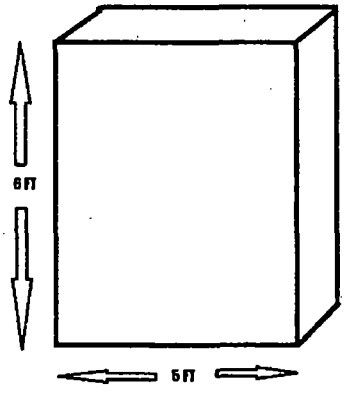

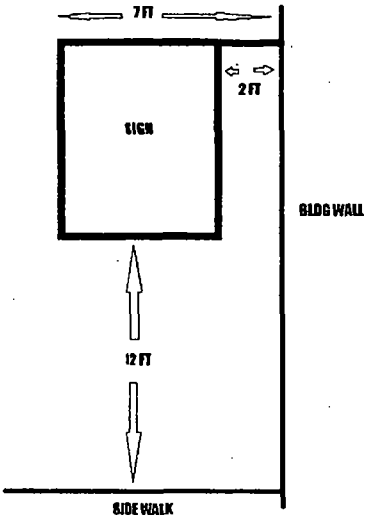

Department of Business Affairs and Consumer Protection
Business Assistance Center - Public Way Use Unit
City Hall - 121 N. LaSalle Street, Room 800 • Chicago, IL 60602
(312)-74-GOBIZ (312-744-6249) • (312) 744-1944 (TTY)
http://www.cityofchicago.org/bacp

04/10/2013

Alderman **James Cappleman**
Ward # **46**
City of Chicago
City Hall, Room **300**
121 North LaSalle Street
Chicago, Illinois 60602

Re: An ordinance to use and maintain a portion of the public right-of-way for **one (1) sign(s)** for **GOLD MEDAL LIQUORS**, adjacent to the premises known as **3823 N. Broadway** .

Dear Alderman **James Cappleman**:

The applicant referenced above has requested the use of the public right-of-way for a **sign(s)**. An ordinance has been prepared by the Department of Business Affairs and Consumer Protection – Business Assistance Center - Public Way Use Unit for presentation to the City Council. Because this request was made for properties located in your ward, as approved by you as per the attached, I respectfully request that you introduce the attached ordinance at the next City Council meeting.

If you have any questions regarding this ordinance, please contact Anthony Bertuca at (312) 744-5506.

Department of Business Affairs and Consumer Protection

Office of the City Clerk

O2013-3105

Office of the City Clerk

City Council Document Tracking Sheet

Meeting Date:	4/10/2013
Sponsor(s):	Cappleman, James (46)
Type:	Ordinance
Title:	Grant(s) of privilege in public way for My Fit Foods
Committee(s) Assignment:	Committee on Transportation and Public Way

ORDINANCE
MY FIT FOODS
Acct. No. 376629 - 1
Permit No. 1104380

Be It Ordained by the City Council of the City of Chicago:

SECTION 1. Permission and authority are hereby given and granted to MY FIT FOODS, upon the terms and subject to the conditions of this ordinance to maintain and use two (2) sign(s) projecting over the public right-of-way attached to its premises known as 3701-3705 N. Halsted St..

Said sign structure(s) measures as follows; along Halsted:
One (1) at twenty-three (23) feet in length, four (4) feet in height and eleven point two five (11.25) feet above grade level.

Said sign structure(s) measures as follows; along Waveland:
One (1) at twenty-three (23) feet in length, four (4) feet in height and eleven point two five (11.25) feet above grade level.

The location of said privilege shall be as shown on prints kept on file with the Department of Business Affairs and Consumer Protection and the Office of the City Clerk.

Said privilege shall be constructed in accordance with plans and specifications approved by the Department of Transportation (Division of Project Development) and Zoning Department - Signs.

This grant of privilege in the public way shall be subject to the provisions of Section 10-28-015 and all other required provisions of the Municipal Code of Chicago.

The grantee shall pay to the City of Chicago as compensation for the privilege #1104380 herein granted the sum of six hundred ($600.00) per annum in advance.

A 25% penalty will be added for payments received after due date.

The permit holder agrees to hold the City of Chicago harmless for any damage, relocation or replacement costs associated with damage, relocation or removal of private property caused by the City performing work in the public way.


Authority herein given and granted for a period of five (5) years from and after Date of Passage.

Alderman James Cappleman


James Cappleman 46th Ward

ELEVATIONS

SCALE: 1/8" = 1'-0"

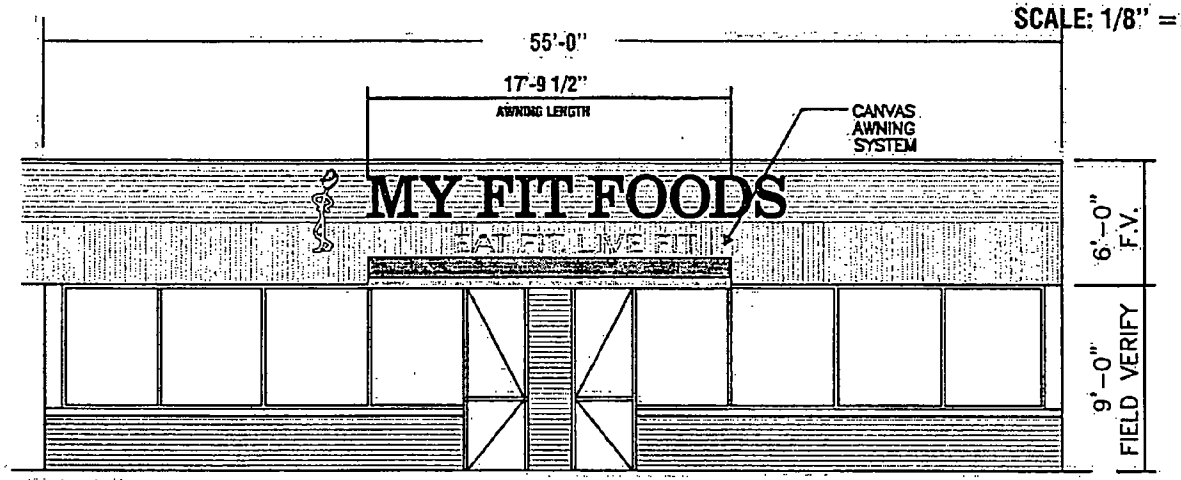

FRONT ELEVATION

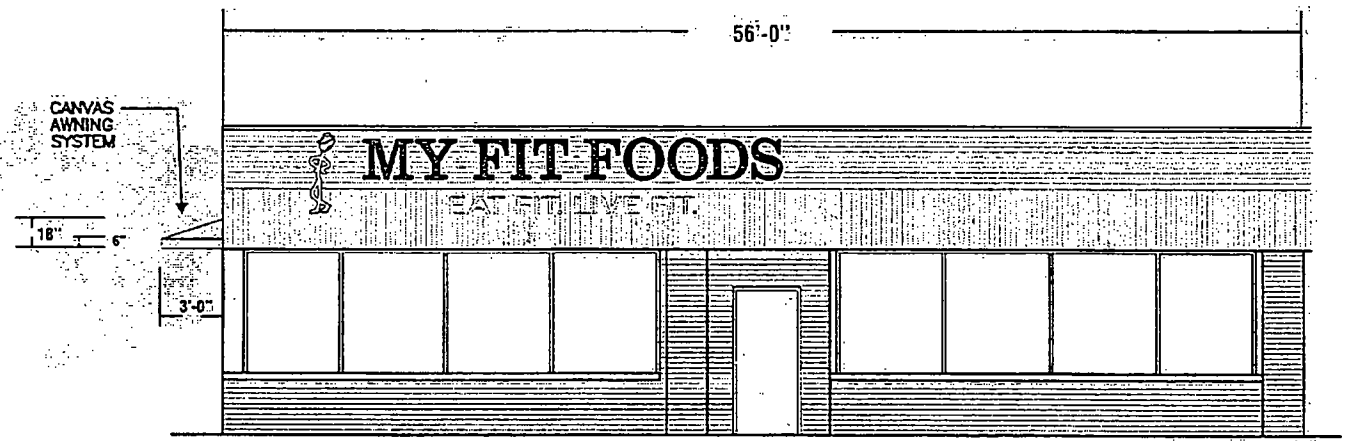

SIDE ELEVATION

FABRICATE & INSTALL (2) TWO SETS OF CHANNEL LETTERS
NEW AWNING: TOP: RED, SIDE & SIGN BAND: GRAY

CODE ALLOWS 4X THE STREET FRONTAGE
FRONT IS 55 FEET (220.0 SQ. FT.). & SIDE IS 56 FEET
MAX IS 33% OF THE WALL AREA (247.50 SQ. FT.)

THIS DESIGN AND ENGINEERING IS SUBMITTED AS OUR PROPOSAL, AND THE RIGHT TO USE OR EXHIBIT IN ANY FORM, IS NOT AUTHORIZED WITHOUT WRITTEN PERMISSION BY US SIGNS.

US SIGNS
Houston
Dallas
Houston Corporate Office
5525 Katy Freeway
Suite 350
Houston, TX 77007
713-977-7900
Fax 713-977-7903
Dallas Regional Office
2220 San Jacinto Blvd.
Suite 365
Denton, Texas 76205
940-380-9153
FAX: 940-380-9395

my fit FOODS EAT FIT. LIVE FIT.

SIGN ELEVATION EXHIBIT

Address: 3701 N. HALSTEAD
City: CHICAGO
State: IL. 60613
Account Rep: S. HICKS
Sales Rep: J. GRAFF
APPROVALS
CLIENT
DESIGN
PROD.
Designer: MD
Design No. US 17415-R2
DATE 10-15-12
Rev. Date: 11-20-12

ELECTRICAL TO BE U.L. APPROVED AND SHALL MEET N.E.C. STANDARDS

2:7

The purchaser agrees to hold the seller harmless against any claims for action for damage which may occur as a result of digging for piers and foundations including but not limited to sewer, gas lines or any underground obstacles which the purchaser or others may deem valuable.

Department of Business Affairs and Consumer Protection
Business Assistance Center - Public Way Use Unit
City Hall - 121 N. LaSalle Street, Room 800 • Chicago, IL 60602
(312)-74-GOBIZ (312-744-6249) • (312) 744-1944 (TTY)
http://www.cityofchicago.org/bacp

04/10/2013

Alderman **James Cappleman**
Ward # **46**
City of Chicago
City Hall, Room **300**
121 North LaSalle Street
Chicago, Illinois 60602

Re: An ordinance to use and maintain a portion of the public right-of-way for **two (2) sign(s)** for **MY FIT FOODS**, adjacent to the premises known as **3701-3705 N. Halsted St.**.

Dear Alderman **James Cappleman**:

The applicant referenced above has requested the use of the public right-of-way for a **sign(s)**. An ordinance has been prepared by the Department of Business Affairs and Consumer Protection – Business Assistance Center - Public Way Use Unit for presentation to the City Council. Because this request was made for properties located in your ward, as approved by you as per the attached, I respectfully request that you introduce the attached ordinance at the next City Council meeting.

If you have any questions regarding this ordinance, please contact Anthony Bertuca at (312) 744-5506.

Department of Business Affairs and Consumer Protection

Office of the City Clerk

O2013-3109

Office of the City Clerk

City Council Document Tracking Sheet

Meeting Date:	4/10/2013
Sponsor(s):	Cappleman, James (46)
Type:	Ordinance
Title:	Grant(s) of privilege in public way for Salvation Army, The
Committee(s) Assignment:	Committee on Transportation and Public Way

ORDINANCE
THE SALVATION ARMY
Acct. No. 219898 - 2
Permit No. 1105495

Be It Ordained by the City Council of the City of Chicago:

SECTION 1. Permission and authority are hereby given and granted to THE SALVATION ARMY, upon the terms and subject to the conditions of this ordinance to maintain and use, as now constructed, one (1) Landscaping(s) on the public right-of-way for beautification purposes adjacent to its premises known as 700 W. Brompton Ave..

Said Landscaping(s) at W. BROMPTON measure(s):
One (1) at five hundred ninety (590) feet in length, and eleven (11) feet in width for a total of six thousand four hundred ninety (6490) square feet.

The location of said privilege shall be as shown on prints kept on file with the Department of Business Affairs and Consumer Protection and the Office of the City Clerk.

Said privilege shall be constructed in accordance with plans and specifications approved by the Department of Planning and Development and Department of Transportation (Division of Project Development).

This grant of privilege in the public way shall be subject to the provisions of Section 10-28-015 and all other required provisions of the Municipal Code of Chicago.

The grantee shall pay to the City of Chicago as compensation for the privilege #1105495 herein granted the sum of zero ($.00) per annum in advance.


A 25% penalty will be added for payments received after due date.

The permit holder agrees to hold the City of Chicago harmless for any damage, relocation or replacement costs associated with damage, relocation or removal of private property caused by the City performing work in the public way.

Authority herein given and granted for a period of five (5) years from and after 01/16/2013.

Alderman James Cappleman

James Cappleman 46th Ward

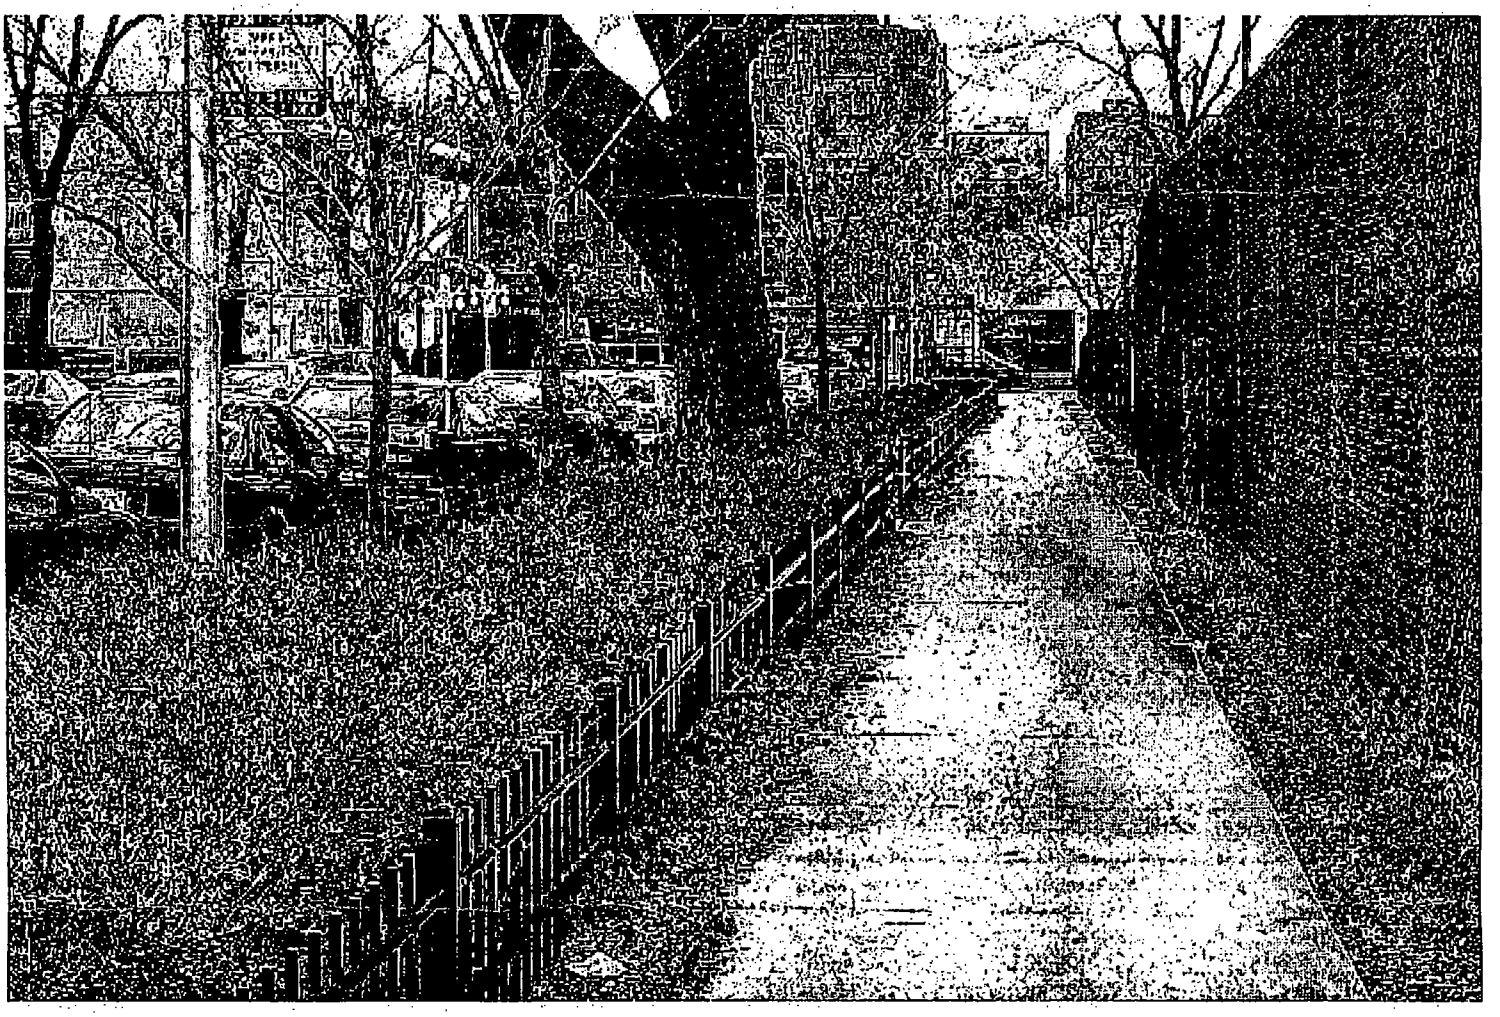

Department of Business Affairs and Consumer Protection
Business Assistance Center - Public Way Use Unit
City Hall - 121 N. LaSalle Street, Room 800 • Chicago, IL 60602
(312)-74-GOBIZ (312-744-6249) • (312) 744-1944 (TTY)
http://www.cityofchicago.org/bacp

04/10/2013

Alderman **James Cappleman**
Ward # **46**
City of Chicago
City Hall, Room **300**
121 North LaSalle Street
Chicago, Illinois 60602

Re: An ordinance to use and maintain a portion of the public right-of-way for **one (1) landscaping(s)** for **THE SALVATION ARMY**, adjacent to the premises known as **700 W. Brompton Ave.**.

Dear Alderman **James Cappleman**:

The applicant referenced above has requested the use of the public right-of-way for a **landscaping(s)**. An ordinance has been prepared by the Department of Business Affairs and Consumer Protection – Business Assistance Center - Public Way Use Unit for presentation to the City Council. Because this request was made for properties located in your ward, as approved by you as per the attached, I respectfully request that you introduce the attached ordinance at the next City Council meeting.

If you have any questions regarding this ordinance, please contact Anthony Bertuca at (312) 744-5506.

Department of Business Affairs and Consumer Protection

Office of the City Clerk

O2013-3113

Office of the City Clerk

City Council Document Tracking Sheet

Meeting Date:	4/10/2013
Sponsor(s):	Cappleman, James (46)
Type:	Ordinance
Title:	Grant(s) of privilege in public way for Sunnyside Commons LLC-Permit No. 1105454
Committee(s) Assignment:	Committee on Transportation and Public Way

ORDINANCE
SUNNYSIDE COMMONS LLC
Acct. No. 379631 - 1
Permit No. 1105454

Be It Ordained by the City Council of the City of Chicago:

SECTION 1. Permission and authority are hereby given and granted to SUNNYSIDE COMMONS LLC, upon the terms and subject to the conditions of this ordinance to maintain and use, as now constructed, one (1) Planter Railling(s) on the public right-of-way for beautification purposes adjacent to its premises known as 1025 W. Sunnyside Ave..

Said Planter Railling(s) at N BROADWAY measure(s):
One (1) at thirty-five point five (35.5) feet in length, and six point nine two (6.92) feet in width for a total of two hundred forty-five point six six (245.66) square feet.

Grantee must allow the required clear and unobstructed space for pedestrian passage at all times per rules and regulations approved by the Department of Transportation.

The location of said privilege shall be as shown on prints kept on file with the Department of Business Affairs and Consumer Protection and the Office of the City Clerk.

Said privilege shall be constructed in accordance with plans and specifications approved by the Department of Planning and Development and Department of Transportation (Division of Project Development).

This grant of privilege in the public way shall be subject to the provisions of Section 10-28-015 and all other required provisions of the Municipal Code of Chicago.

The grantee shall pay to the City of Chicago as compensation for the privilege #1105454 herein granted the sum of zero ($.00) per annum in advance.


A 25% penalty will be added for payments received after due date.


The permit holder agrees to hold the City of Chicago harmless for any damage, relocation or replacement costs associated with damage, relocation or removal of private property caused by the City performing work in the public way.

Authority herein given and granted for a period of five (5) years from and after Date of Passage.

Alderman James Cappleman

James Cappleman 46th Ward

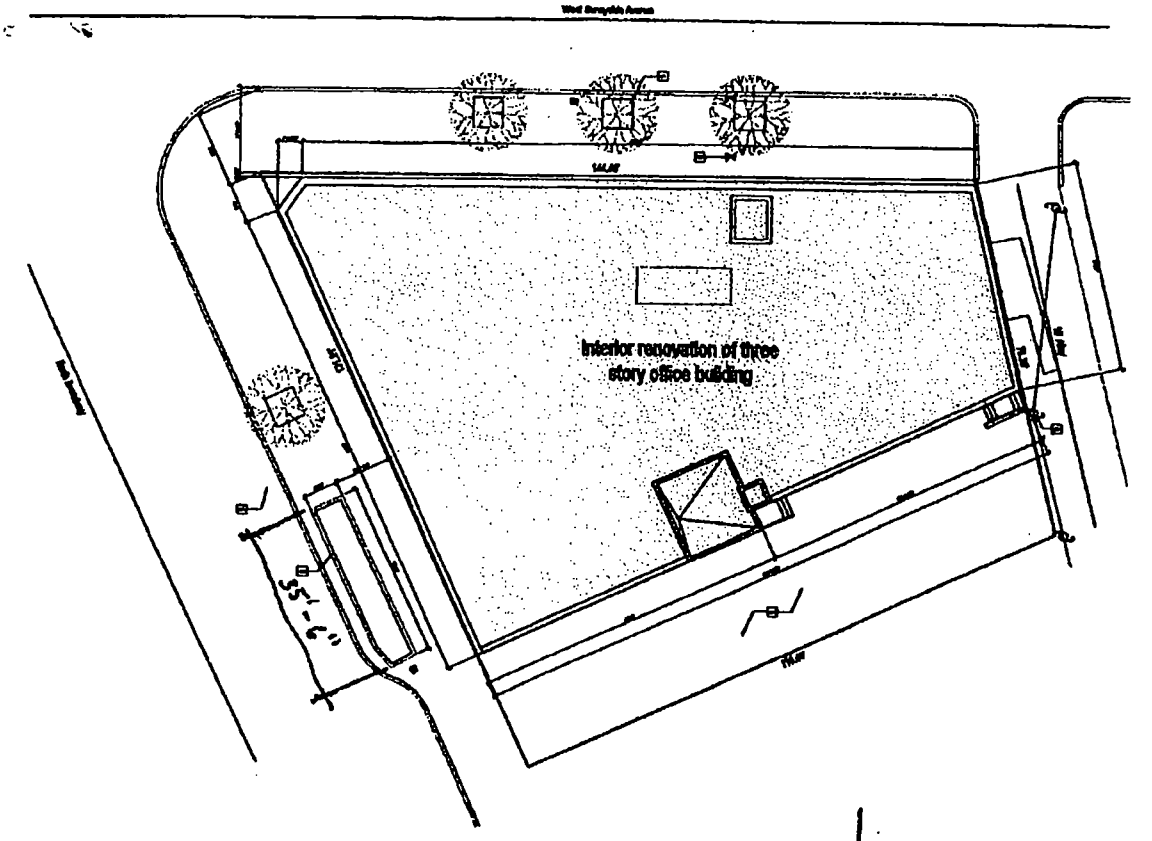

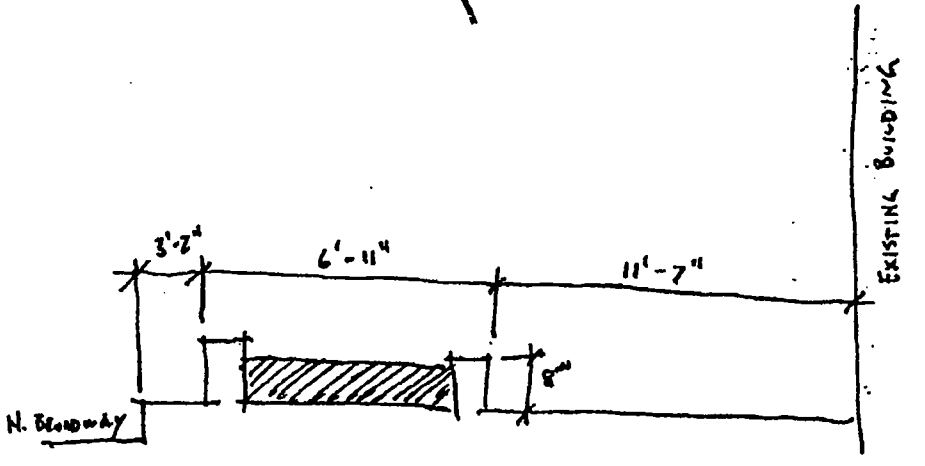

1025 W. SUNNYSIDE

EXISTING PLANTER BOX

Department of Business Affairs and Consumer Protection
Business Assistance Center - Public Way Use Unit
City Hall - 121 N. LaSalle Street, Room 800 • Chicago, IL 60602
(312)-74-GOBIZ (312-744-6249) • (312) 744-1944 (TTY)
http://www.cityofchicago.org/bacp

04/10/2013

Alderman **James Cappleman**
Ward # **46**
City of Chicago
City Hall, Room **300**
121 North LaSalle Street
Chicago, Illinois 60602

Re: An ordinance to use and maintain a portion of the public right-of-way for **one (1) planter railling(s)** for **SUNNYSIDE COMMONS LLC**, adjacent to the premises known as **1025 W. Sunnyside Ave.**.

Dear Alderman **James Cappleman**:

The applicant referenced above has requested the use of the public right-of-way for a **planter railling(s)**. An ordinance has been prepared by the Department of Business Affairs and Consumer Protection – Business Assistance Center - Public Way Use Unit for presentation to the City Council. Because this request was made for properties located in your ward, as approved by you as per the attached, I respectfully request that you introduce the attached ordinance at the next City Council meeting.

If you have any questions regarding this ordinance, please contact Anthony Bertuca at (312) 744-5506.

Department of Business Affairs and Consumer Protection

Office of the City Clerk

O2013-3115

Office of the City Clerk

City Council Document Tracking Sheet

Meeting Date:	4/10/2013
Sponsor(s):	Cappleman, James (46)
Type:	Ordinance
Title:	Grant(s) of privilege in public way for Sunnyside Commons LLC-Permit No. 1105455
Committee(s) Assignment:	Committee on Transportation and Public Way

ORDINANCE
SUNNYSIDE COMMONS LLC
Acct. No. 379631 - 1
Permit No. 1105455

Be It Ordained by the City Council of the City of Chicago:

SECTION 1. Permission and authority are hereby given and granted to SUNNYSIDE COMMONS LLC, upon the terms and subject to the conditions of this ordinance to maintain and use, as now constructed, one (1) Planter Curb(s) on the public right-of-way for beautification purposes adjacent to its premises known as 1025 W. Sunnyside Ave..

Said Planter Curb(s) at N BROADWAY measure(s):
One (1) at thirty-five point five (35.5) feet in length, and six point nine two (6.92) feet in width for a total of two hundred forty-five point six six (245.66) square feet.

Grantee must allow the required clear and unobstructed space for pedestrian passage at all times per rules and regulations approved by the Department of Transportation.

The location of said privilege shall be as shown on prints kept on file with the Department of Business Affairs and Consumer Protection and the Office of the City Clerk.

Said privilege shall be constructed in accordance with plans and specifications approved by the Department of Planning and Development and Department of Transportation (Division of Project Development).

This grant of privilege in the public way shall be subject to the provisions of Section 10-28-015 and all other required provisions of the Municipal Code of Chicago.

The grantee shall pay to the City of Chicago as compensation for the privilege #1105455 herein granted the sum of zero ($.00) per annum in advance.


A 25% penalty will be added for payments received after due date.


The permit holder agrees to hold the City of Chicago harmless for any damage, relocation or replacement costs associated with damage, relocation or removal of private property caused by the City performing work in the public way.

Authority herein given and granted for a period of five (5) years from and after Date of Passage.

Alderman _____

James Cappleman 46th Ward

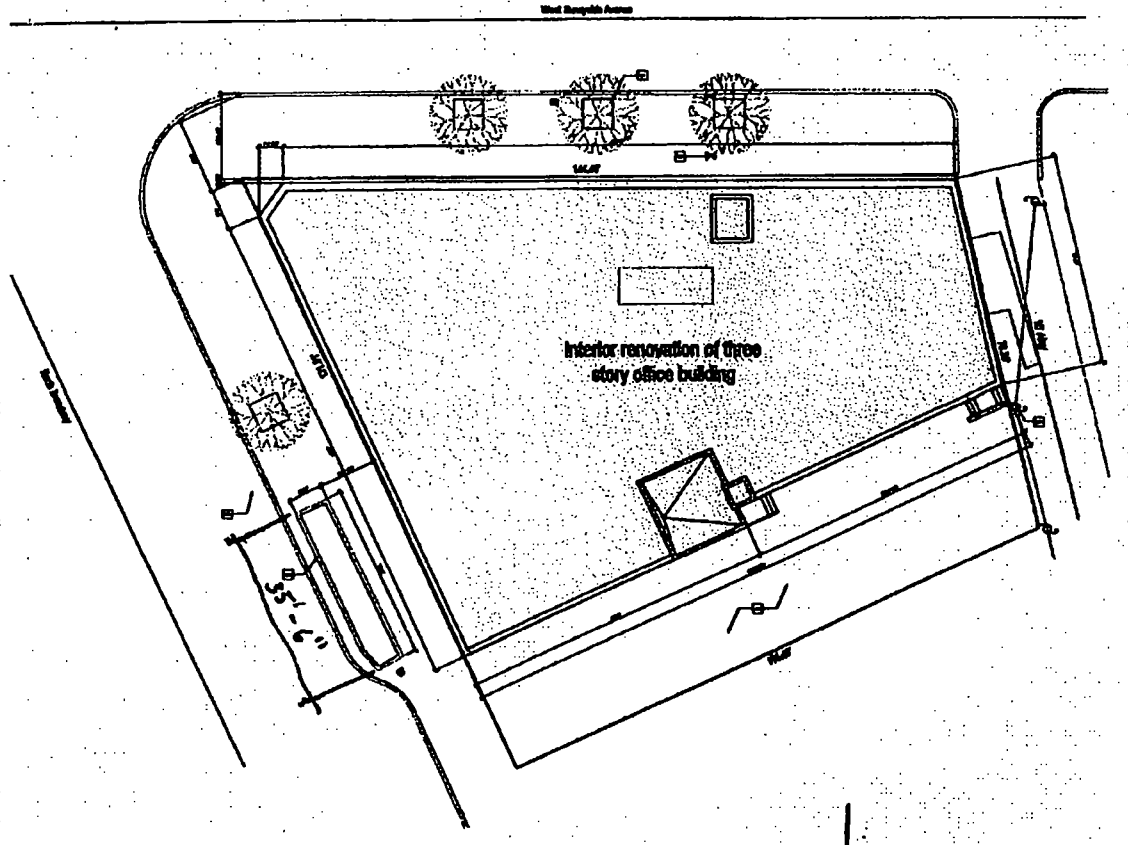

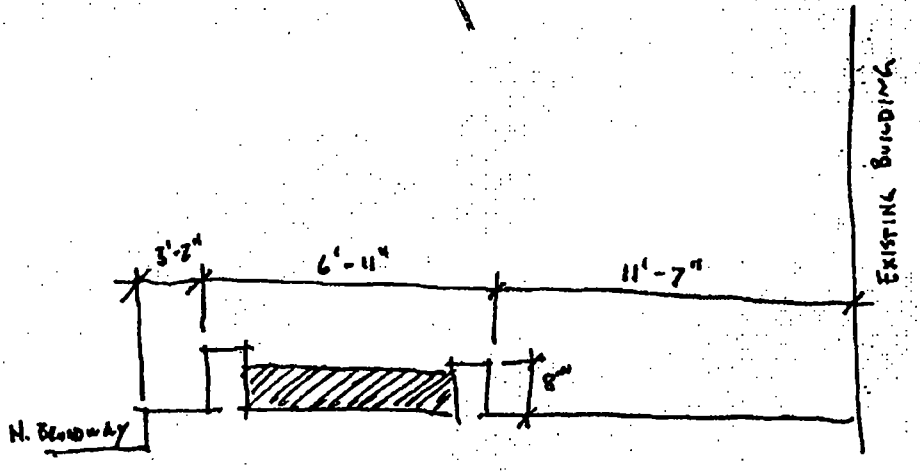

1025 W. SUNNYSIDE

EXISTING PLANTER BOX

Department of Business Affairs and Consumer Protection
Business Assistance Center - Public Way Use Unit
City Hall - 121 N. LaSalle Street, Room 800 • Chicago, IL 60602
(312)-74-GOBIZ (312-744-6249) • (312) 744-1944 (TTY)
http://www.cityofchicago.org/bacp

04/10/2013

Alderman **James Cappleman**
Ward # **46**
City of Chicago
City Hall, Room **300**
121 North LaSalle Street
Chicago, Illinois 60602

Re: An ordinance to use and maintain a portion of the public right-of-way for **one (1) planter curb(s)** for **SUNNYSIDE COMMONS LLC**, adjacent to the premises known as **1025 W. Sunnyside Ave.**.

Dear Alderman **James Cappleman**:

The applicant referenced above has requested the use of the public right-of-way for a **planter curb(s)**. An ordinance has been prepared by the Department of Business Affairs and Consumer Protection – Business Assistance Center - Public Way Use Unit for presentation to the City Council. Because this request was made for properties located in your ward, as approved by you as per the attached, I respectfully request that you introduce the attached ordinance at the next City Council meeting.

If you have any questions regarding this ordinance, please contact Anthony Bertuca at (312) 744-5506.

Department of Business Affairs and Consumer Protection

Office of the City Clerk

O2013-3119

Office of the City Clerk

City Council Document Tracking Sheet

Meeting Date:	4/10/2013
Sponsor(s):	Cappleman, James (46)
Type:	Ordinance
Title:	Grant(s) of privilege in public way for Sunnyside Commons LLC-Permit No. 1105456
Committee(s) Assignment:	Committee on Transportation and Public Way

ORDINANCE
SUNNYSIDE COMMONS LLC
Acct. No. 379631 - 1
Permit No. 1105456

Be It Ordained by the City Council of the City of Chicago:

SECTION 1. Permission and authority are hereby given and granted to SUNNYSIDE COMMONS LLC, upon the terms and subject to the conditions of this ordinance to maintain and use, as now constructed, one (1) Fire Escape(s) projecting over the public right-of-way adjacent to its premises known as 1025 W. Sunnyside Ave..

Said Fire Escape(s) at PUBLIC ALLEY measure(s):
One (1) at twenty-seven point five (27.5) feet in length, and six point five (6.5) feet in width for a total of one hundred seventy-eight point seven five (178.75) square feet.

The location of said privilege shall be as shown on prints kept on file with the Department of Business Affairs and Consumer Protection and the Office of the City Clerk.

Said privilege shall be constructed in accordance with plans and specifications approved by the Department of Transportation (Division of Project Development).

This grant of privilege in the public way shall be subject to the provisions of Section 10-28-015 and all other required provisions of the Municipal Code of Chicago.


The grantee shall pay to the City of Chicago as compensation for the privilege #1105456 herein granted the sum of four hundred ($400.00) per annum in advance.

A 25% penalty will be added for payments received after due date.

The permit holder agrees to hold the City of Chicago harmless for any damage, relocation or replacement costs associated with damage, relocation or removal of private property caused by the City performing work in the public way.

Authority herein given and granted for a period of five (5) years from and after Date of Passage.

Alderman _____
James Cappleman 46th Ward

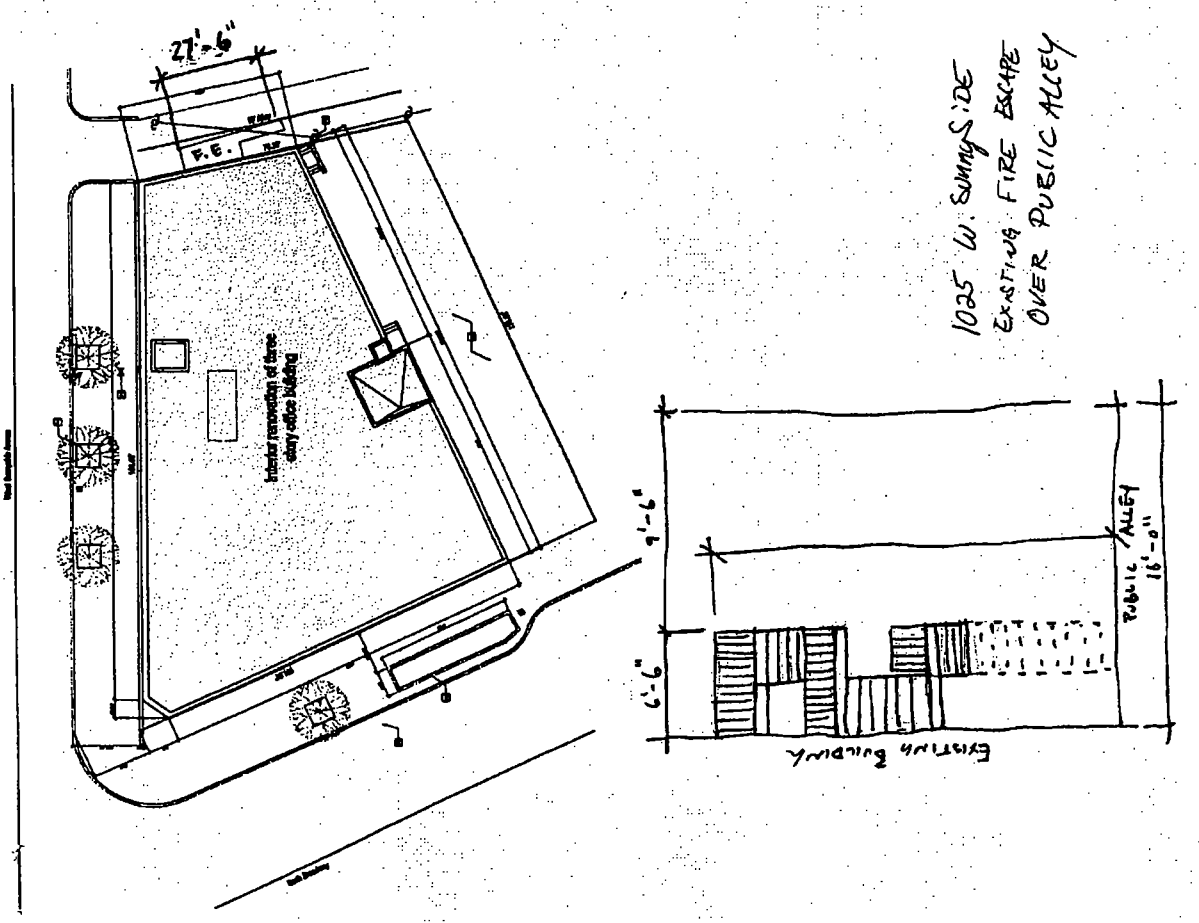
27'-6"
F.E.
Interior renovation of front story office building
1025 W. SUMMYSIDE
EXISTING FIRE ESCAPE
OVER PUBLIC ALLEY
9'-6"
6'-6"
PUBLIC ALLEY
18'-0"
EXISTING BUILDING

Department of Business Affairs and Consumer Protection
Business Assistance Center - Public Way Use Unit
City Hall - 121 N. LaSalle Street, Room 800 • Chicago, IL 60602
(312)-74-GOBIZ (312-744-6249) • (312) 744-1944 (TTY)
http://www.cityofchicago.org/bacp

04/10/2013

Alderman **James Cappleman**
Ward # **46**
City of Chicago
City Hall, Room **300**
121 North LaSalle Street
Chicago, Illinois 60602

Re: An ordinance to use and maintain a portion of the public right-of-way for **one (1) fire escape(s)** for **SUNNYSIDE COMMONS LLC**, adjacent to the premises known as **1025 W. Sunnyside Ave.**.

Dear Alderman **James Cappleman**:

The applicant referenced above has requested the use of the public right-of-way for a **fire escape(s)**. An ordinance has been prepared by the Department of Business Affairs and Consumer Protection – Business Assistance Center - Public Way Use Unit for presentation to the City Council. Because this request was made for properties located in your ward, as approved by you as per the attached, I respectfully request that you introduce the attached ordinance at the next City Council meeting.

If you have any questions regarding this ordinance, please contact Anthony Bertuca at (312) 744-5506.

Department of Business Affairs and Consumer Protection

Office of the City Clerk

O2013-3124

Office of the City Clerk

City Council Document Tracking Sheet

Meeting Date:	4/10/2013
Sponsor(s):	Cappleman, James (46)
Type:	Ordinance
Title:	Grant(s) of privilege in public way for Xong Xong Express
Committee(s) Assignment:	Committee on Transportation and Public Way

ORDINANCE
XONG XONG EXPRESS
Acct. No. 354896 - 1
Permit No. 1093104

Be It Ordained by the City Council of the City of Chicago:

SECTION 1. Permission and authority are hereby given and granted to XONG XONG EXPRESS, upon the terms and subject to the conditions of this ordinance to maintain and use one (1) sign(s) projecting over the public right-of-way attached to its premises known as 1007 W. Argyle St..

Said sign structure(s) measures as follows; along W. Argyle:
One (1) at ten (10) feet in length, three (3) feet in height and twelve (12) feet above grade level.

The location of said privilege shall be as shown on prints kept on file with the Department of Business Affairs and Consumer Protection and the Office of the City Clerk.

Said privilege shall be constructed in accordance with plans and specifications approved by the Department of Transportation (Division of Project Development) and Zoning Department - Signs.

This grant of privilege in the public way shall be subject to the provisions of Section 10-28-015 and all other required provisions of the Municipal Code of Chicago.

The grantee shall pay to the City of Chicago as compensation for the privilege #1093104 herein granted the sum of three hundred ($300.00) per annum in advance.

A 25% penalty will be added for payments received after due date.

The permit holder agrees to hold the City of Chicago harmless for any damage, relocation or replacement costs associated with damage, relocation or removal of private property caused by the City performing work in the public way.

Authority herein given and granted for a period of five (5) years from and after Date of Passage.


Alderman James Cappleman

James Cappleman 46th Ward

Sign A.




Sign B

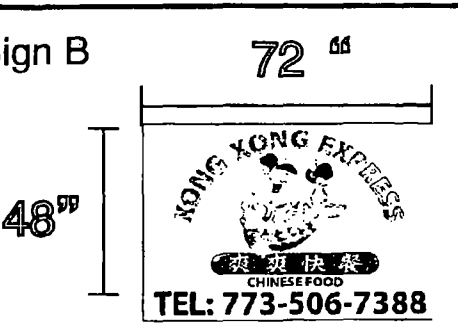



Aluminum Sign

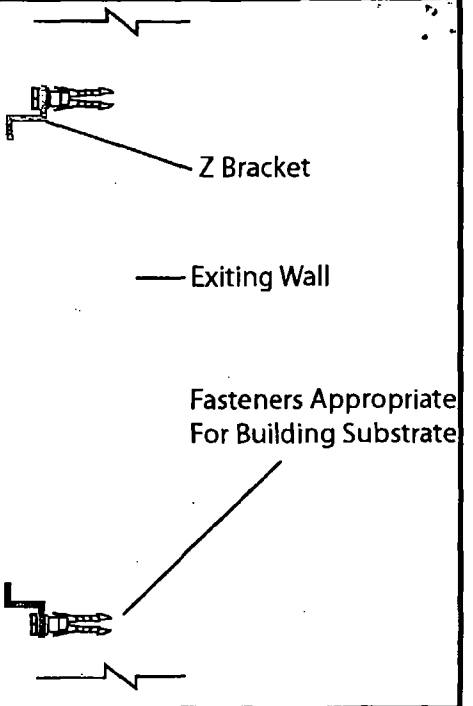

SIGNATURE

LANDLORD

Phone

TENANT

DATE

Site Address	1007 W. Argyle St, Chicago	
Sign Type	Aluminun Sign	
Physical Information	Color	Aluminum Color
	Digital Printed	Yellow

Client: XONG XONG EXPRESS		Drawing #:	
Approved:	Sales:	Date: 08/12/2010	
Scale:	Drawn by:	Rev.Date:	

All sign designs and concepts shown here are confidential and are the property of MONSIBIC They are not to be distributed, exhibited, copied, or otherwise used without our written permission.

COMPUTER GENERATED COLORS ARE NOT A TRUE MATCH TO ANY PMS. VINYL. OR PAINT

Department of Business Affairs and Consumer Protection
Business Assistance Center - Public Way Use Unit
City Hall - 121 N. LaSalle Street, Room 800 • Chicago, IL 60602
(312)-74-GOBIZ (312-744-6249) • (312) 744-1944 (TTY)
http://www.cityofchicago.org/bacp

04/10/2013

Alderman **James Cappleman**
Ward # **46**
City of Chicago
City Hall, Room **300**
121 North LaSalle Street
Chicago, Illinois 60602

Re: An ordinance to use and maintain a portion of the public right-of-way for **one (1) sign(s)** for **XONG XONG EXPRESS**, adjacent to the premises known as **1007 W. Argyle St.**.

Dear Alderman **James Cappleman**:

The applicant referenced above has requested the use of the public right-of-way for a **sign(s)**. An ordinance has been prepared by the Department of Business Affairs and Consumer Protection – Business Assistance Center - Public Way Use Unit for presentation to the City Council. Because this request was made for properties located in your ward, as approved by you as per the attached, I respectfully request that you introduce the attached ordinance at the next City Council meeting.

If you have any questions regarding this ordinance, please contact Anthony Bertuca at (312) 744-5506.

Department of Business Affairs and Consumer Protection

Office of the City Clerk

O2013-3184

Office of the City Clerk

City Council Document Tracking Sheet

Meeting Date:	4/10/2013
Sponsor(s):	Pawar, Ameya (47)
Type:	Ordinance
Title:	Grant(s) of privilege in public way for Cusp Dental Studio
Committee(s) Assignment:	Committee on Transportation and Public Way

ORDINANCE
CUSP DENTAL STUDIO
Acct. No. 379122 - 1
Permit No. 1104962

Be It Ordained by the City Council of the City of Chicago:

SECTION 1. Permission and authority are hereby given and granted to CUSP DENTAL STUDIO, upon the terms and subject to the conditions of this ordinance to maintain and use one (1) sign(s) projecting over the public right-of-way attached to its premises known as 3917 N. Ashland Ave..

Said sign structure(s) measures as follows; along N Ashland Ave:
One (1) at ten (10) feet in length, two point five (2.5) feet in height and eleven (11) feet above grade level.

The location of said privilege shall be as shown on prints kept on file with the Department of Business Affairs and Consumer Protection and the Office of the City Clerk.

Said privilege shall be constructed in accordance with plans and specifications approved by the Department of Transportation (Division of Project Development) and Zoning Department - Signs.

This grant of privilege in the public way shall be subject to the provisions of Section 10-28-015 and all other required provisions of the Municipal Code of Chicago.

The grantee shall pay to the City of Chicago as compensation for the privilege #1104962 herein granted the sum of three hundred ($300.00) per annum in advance.

A 25% penalty will be added for payments received after due date.


The permit holder agrees to hold the City of Chicago harmless for any damage, relocation or replacement costs associated with damage, relocation or removal of private property caused by the City performing work in the public way.

Authority herein given and granted for a period of five (5) years from and after Date of Passage.

Alderman _____


Ameya Pawar 47th Ward


LED CHNNEL LETTERS

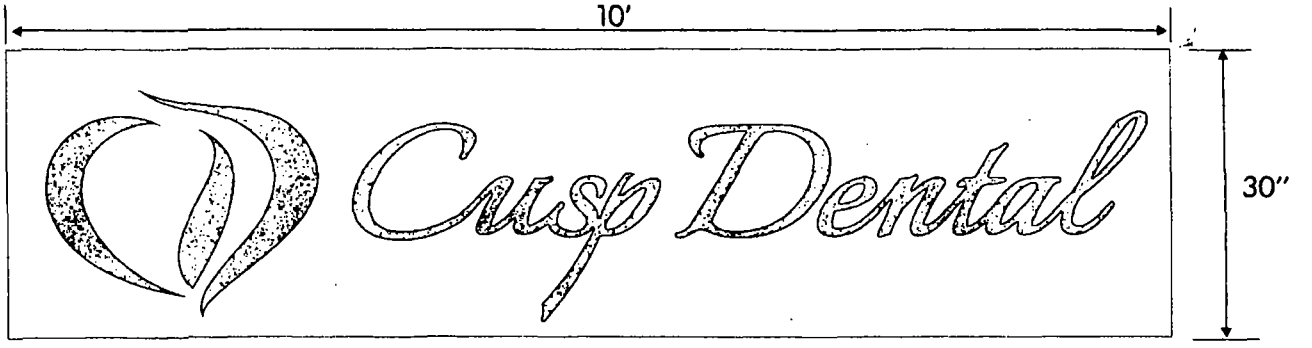

REVERSE CHANNEL LETTERS RACEWAY MOUNTED

- ALLUMINUM RACEWAY
- SILVER RETURNS
- SILVER ACRYLIC FACE
- WHITE LEDS
- 12V POWER SUPPLY
- DISCONNECT SWITCH

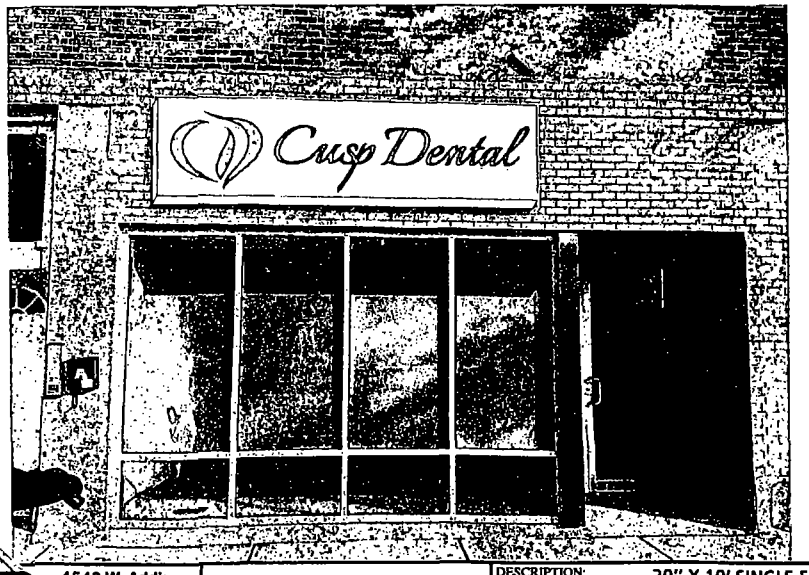

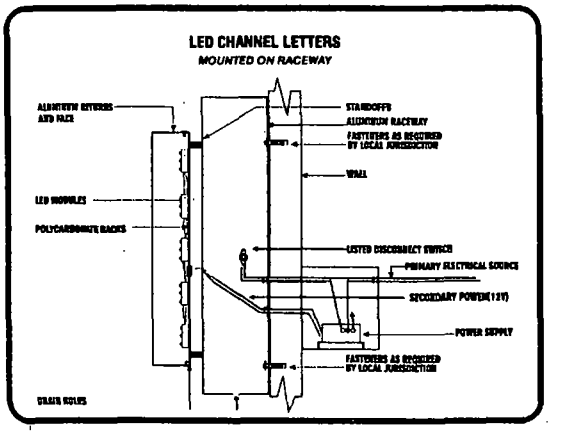

RB SIGNS
4543 W. Addison
Chicago IL. 60641
PH. 773-736-0800
FAX 773-736-4730

DESCRIPTION:	30" X 10' SINGLE FACE SIGN CHANNEL LETTER SIGN
CUSTOMER:	CUSP DENTAL 3917 N. ASHLAND CHICAGO, IL. 60613
CUSTOMER ACCEPTANCE:	DATE: 1-18-13

Department of Business Affairs and Consumer Protection
Business Assistance Center - Public Way Use Unit
City Hall - 121 N. LaSalle Street, Room 800 • Chicago, IL 60602
(312)-74-GOBIZ (312-744-6249) • (312) 744-1944 (TTY)
http://www.cityofchicago.org/bacp

04/10/2013

Alderman **Ameya Pawar**
Ward # **47**
City of Chicago
City Hall, Room **300**
121 North LaSalle Street
Chicago, Illinois 60602

Re: An ordinance to use and maintain a portion of the public right-of-way for **one (1) sign(s)** for **CUSP DENTAL STUDIO**, adjacent to the premises known as **3917 N. Ashland Ave.**.

Dear Alderman **Ameya Pawar**:

The applicant referenced above has requested the use of the public right-of-way for a **sign(s)**. An ordinance has been prepared by the Department of Business Affairs and Consumer Protection – Business Assistance Center - Public Way Use Unit for presentation to the City Council. Because this request was made for properties located in your ward, as approved by you as per the attached, I respectfully request that you introduce the attached ordinance at the next City Council meeting.

If you have any questions regarding this ordinance, please contact Anthony Bertuca at (312) 744-5506.

Department of Business Affairs and Consumer Protection

Office of the City Clerk

O2013-3188

Office of the City Clerk

City Council Document Tracking Sheet

Meeting Date:	4/10/2013
Sponsor(s):	Pawar, Ameya (47)
Type:	Ordinance
Title:	Grant(s) of privilege in public way for Motiv Personal Training
Committee(s) Assignment:	Committee on Transportation and Public Way

ORDINANCE
MOTIV PERSONAL TRAINING
Acct. No. 338105 - 3
Permit No. 1094117

Be It Ordained by the City Council of the City of Chicago:

SECTION 1. Permission and authority are hereby given and granted to MOTIV PERSONAL TRAINING, upon the terms and subject to the conditions of this ordinance to maintain and use one (1) sign(s) projecting over the public right-of-way attached to its premises known as 3813 N. Lincoln Ave..

Said sign structure(s) measures as follows; along N. Lincoln Avenue:
One (1) at three point three three (3.33) feet in length, four point one seven (4.17) feet in height and eight (8) feet above grade level.

The location of said privilege shall be as shown on prints kept on file with the Department of Business Affairs and Consumer Protection and the Office of the City Clerk.

Said privilege shall be constructed in accordance with plans and specifications approved by the Department of Transportation (Division of Project Development) and Zoning Department - Signs.

This grant of privilege in the public way shall be subject to the provisions of Section 10-28-015 and all other required provisions of the Municipal Code of Chicago.

The grantee shall pay to the City of Chicago as compensation for the privilege #1094117 herein granted the sum of one hundred ($100.00) per annum in advance.

A 25% penalty will be added for payments received after due date.


The permit holder agrees to hold the City of Chicago harmless for any damage, relocation or replacement costs associated with damage, relocation or removal of private property caused by the City performing work in the public way.


Authority herein given and granted for a period of five (5) years from and after Date of Passage.

Alderman

Ameya Pawar 47th Ward

Sign Drawing
Property Location: 3813 N Lincoln, Chicago, IL
Organization Name: Motiv Personal Training

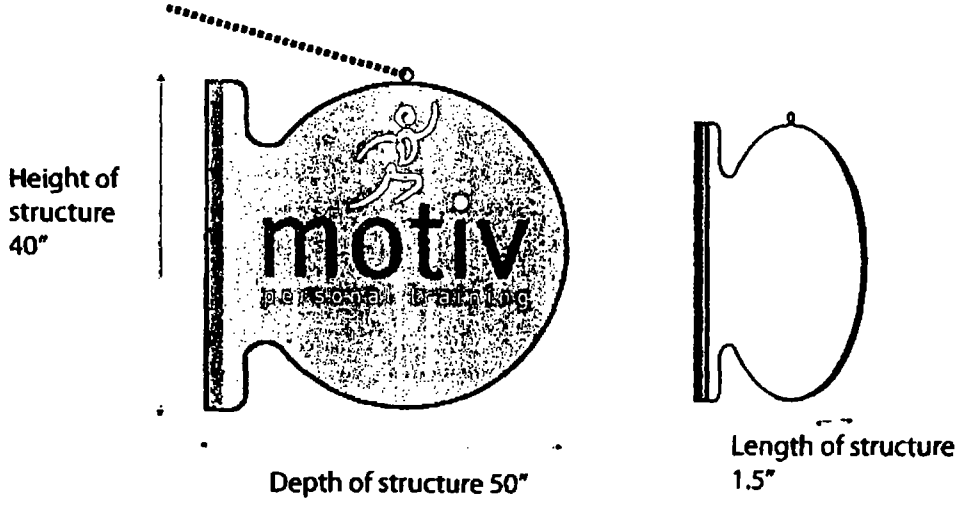

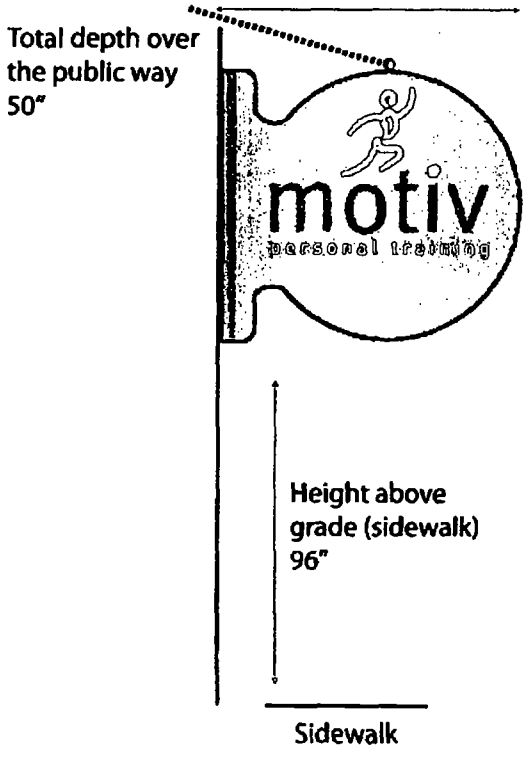

CHICAGO BACP
BUSINESS AFFAIRS & CONSUMER PROTECTION

Department of Business Affairs and Consumer Protection
Business Assistance Center - Public Way Use Unit
City Hall - 121 N. LaSalle Street, Room 800 • Chicago, IL 60602
(312)-74-GOBIZ (312-744-6249) • (312) 744-1944 (TTY)
http://www.cityofchicago.org/bacp

04/10/2013

Alderman **Ameya Pawar**
Ward # **47**
City of Chicago
City Hall, Room **300**
121 North LaSalle Street
Chicago, Illinois 60602

Re: An ordinance to use and maintain a portion of the public right-of-way for **one (1) sign(s)** for **MOTIV PERSONAL TRAINING**, adjacent to the premises known as **3813 N. Lincoln Ave.**.

Dear Alderman **Ameya Pawar**:

The applicant referenced above has requested the use of the public right-of-way for a **sign(s)**. An ordinance has been prepared by the Department of Business Affairs and Consumer Protection – Business Assistance Center - Public Way Use Unit for presentation to the City Council. Because this request was made for properties located in your ward, as approved by you as per the attached, I respectfully request that you introduce the attached ordinance at the next City Council meeting.

If you have any questions regarding this ordinance, please contact Anthony Bertuca at (312) 744-5506.

Department of Business Affairs and Consumer Protection

Office of the City Clerk

O2013-3126

Office of the City Clerk

City Council Document Tracking Sheet

Meeting Date:	4/10/2013
Sponsor(s):	Osterman, Harry (48)
Type:	Ordinance
Title:	Grant(s) of privilege in public way for Calo Lounge, Inc.
Committee(s) Assignment:	Committee on Transportation and Public Way

ORDINANCE
Calo Lounge, Inc.
Acct. No. 118 - 2
Permit No. 1105440

Be It Ordained by the City Council of the City of Chicago:

SECTION 1. Permission and authority are hereby given and granted to Calo Lounge, Inc., upon the terms and subject to the conditions of this ordinance to maintain and use one (1) sign(s) projecting over the public right-of-way attached to its premises known as 5341-43 N. Clark St..

Said sign structure(s) measures as follows; along N. Clark Street:
One (1) at seven (7) feet in length, ten (10) feet in height and eleven point eight three (11.83) feet above grade level.

The location of said privilege shall be as shown on prints kept on file with the Department of Business Affairs and Consumer Protection and the Office of the City Clerk.

Said privilege shall be constructed in accordance with plans and specifications approved by the Department of Transportation (Division of Project Development) and Zoning Department - Signs.


This grant of privilege in the public way shall be subject to the provisions of Section 10-28-015 and all other required provisions of the Municipal Code of Chicago.

The grantee shall pay to the City of Chicago as compensation for the privilege #1105440 herein granted the sum of three hundred ($300.00) per annum in advance.


A 25% penalty will be added for payments received after due date.


The permit holder agrees to hold the City of Chicago harmless for any damage, relocation or replacement costs associated with damage, relocation or removal of private property caused by the City performing work in the public way.

Authority herein given and granted for a period of five (5) years from and after 04/09/2013.

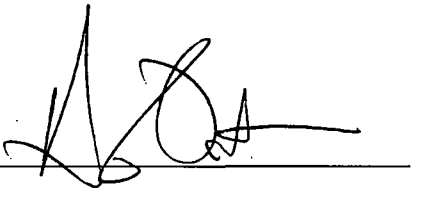Alderman 

Harry Osterman 48th Ward

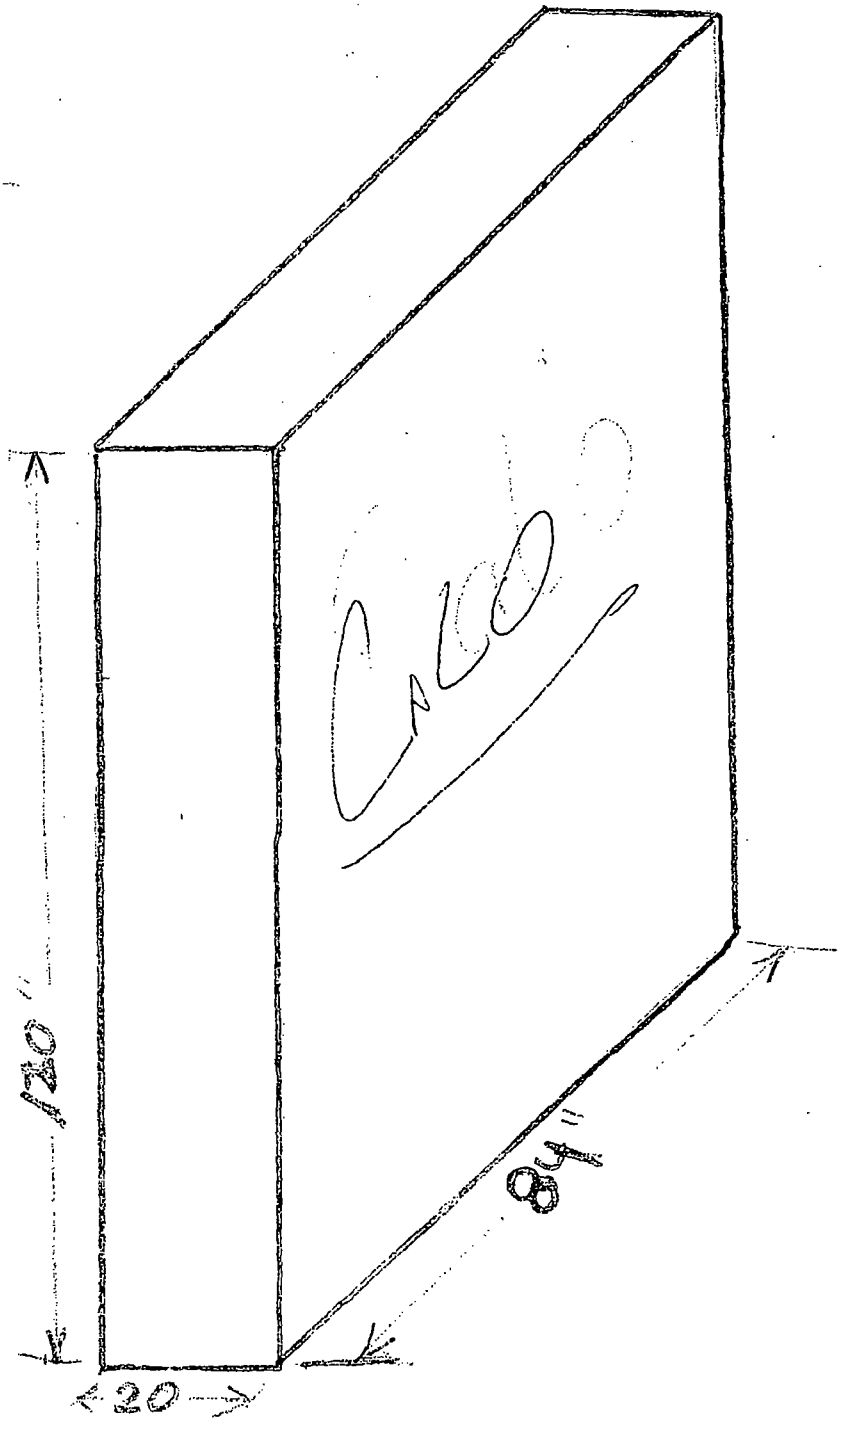
120
120
84

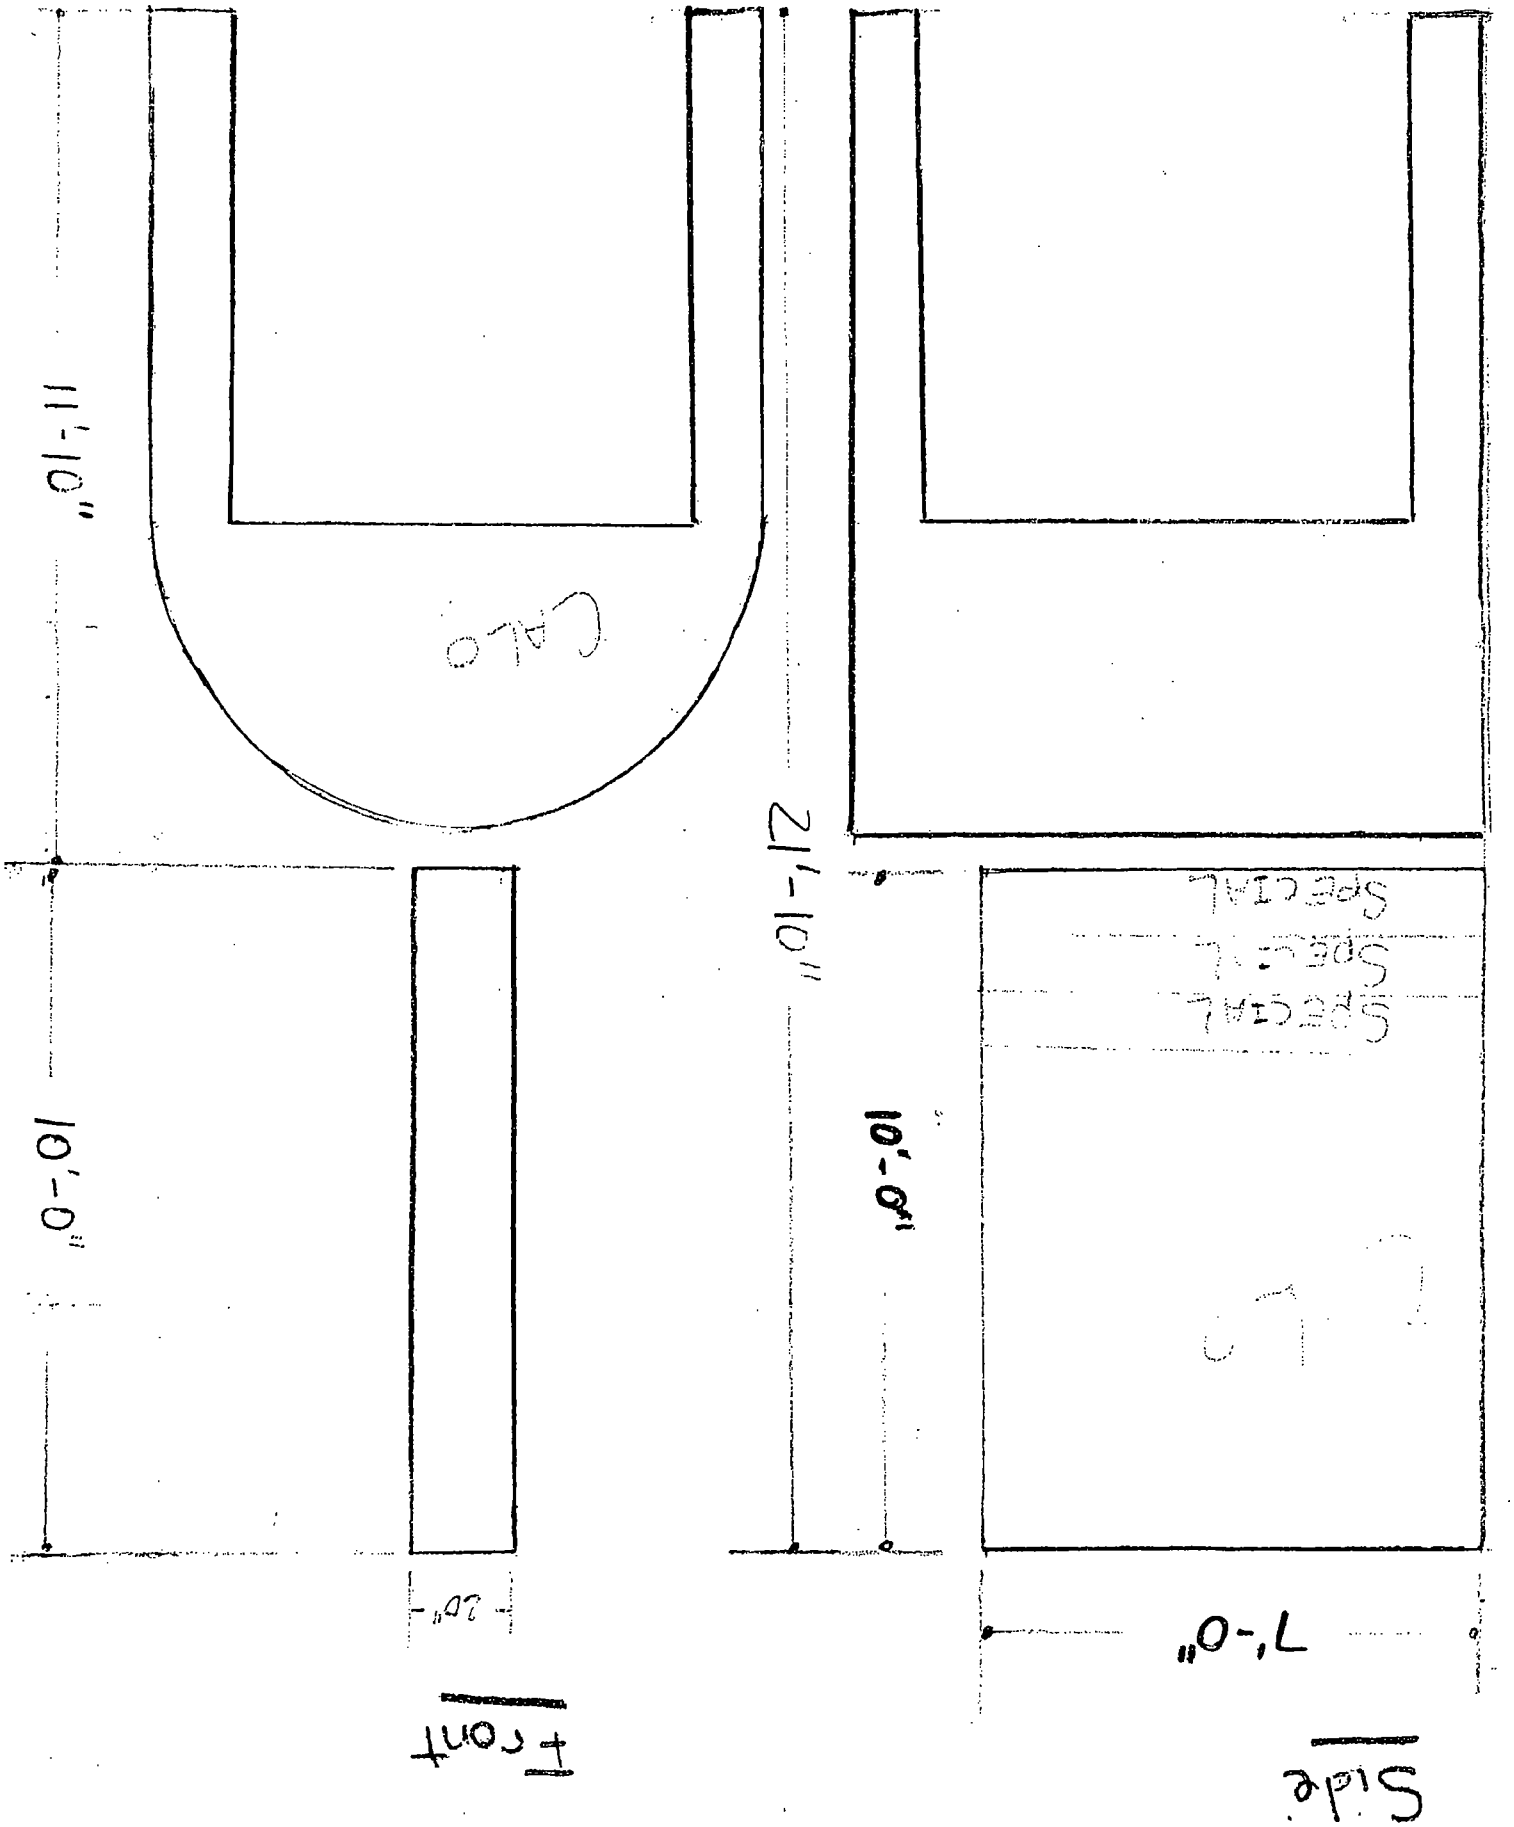
11'-10"
21'-10"
10'-0"
10'-0"
7'-0"
Front
Side

Department of Business Affairs and Consumer Protection
Business Assistance Center - Public Way Use Unit
City Hall - 121 N. LaSalle Street, Room 800 • Chicago, IL 60602
(312)-74-GOBIZ (312-744-6249) • (312) 744-1944 (TTY)
http://www.cityofchicago.org/bacp

04/10/2013

Alderman **Harry Osterman**
Ward # **48**
City of Chicago
City Hall, Room **300**
121 North LaSalle Street
Chicago, Illinois 60602

Re: An ordinance to use and maintain a portion of the public right-of-way for **one (1) sign(s)** for **Calo Lounge, Inc.**, adjacent to the premises known as **5341-43 N. Clark St.**.

Dear Alderman **Harry Osterman**:

The applicant referenced above has requested the use of the public right-of-way for a **sign(s)**. An ordinance has been prepared by the Department of Business Affairs and Consumer Protection – Business Assistance Center - Public Way Use Unit for presentation to the City Council. Because this request was made for properties located in your ward, as approved by you as per the attached, I respectfully request that you introduce the attached ordinance at the next City Council meeting.

If you have any questions regarding this ordinance, please contact Anthony Bertuca at (312) 744-5506.

Department of Business Affairs and Consumer Protection

Office of the City Clerk

O2013-3128

Office of the City Clerk

City Council Document Tracking Sheet

Meeting Date:	4/10/2013
Sponsor(s):	Osterman, Harry (48)
Type:	Ordinance
Title:	Grant(s) of privilege in public way for Summer
Committee(s) Assignment:	Committee on Transportation and Public Way

ORDINANCE
SUMMER
Acct. No. 322962 - 1
Permit No. 1105493

Be It Ordained by the City Council of the City of Chicago:

SECTION 1. Permission and authority are hereby given and granted to SUMMER, upon the terms and subject to the conditions of this ordinance to maintain and use one (1) sign(s) projecting over the public right-of-way attached to its premises known as 1123 W. Granville Ave..

Said sign structure(s) measures as follows; along W. Granville Avenue:
One (1) at six (6) feet in length, four (4) feet in height and nine point six seven (9.67) feet above grade level.

The location of said privilege shall be as shown on prints kept on file with the Department of Business Affairs and Consumer Protection and the Office of the City Clerk.

Said privilege shall be constructed in accordance with plans and specifications approved by the Department of Transportation (Division of Project Development) and Zoning Department - Signs.


This grant of privilege in the public way shall be subject to the provisions of Section 10-28-015 and all other required provisions of the Municipal Code of Chicago.

The grantee shall pay to the City of Chicago as compensation for the privilege #1105493 herein granted the sum of one hundred ($100.00) per annum in advance.


A 25% penalty will be added for payments received after due date.

The permit holder agrees to hold the City of Chicago harmless for any damage, relocation or replacement costs associated with damage, relocation or removal of private property caused by the City performing work in the public way.

Authority herein given and granted for a period of five (5) years from and after 03/12/2013.

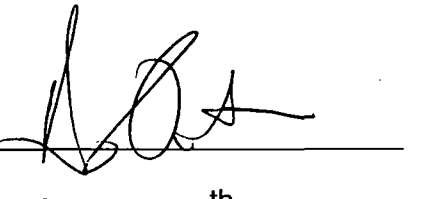Alderman 

Harry Osterman 48th Ward

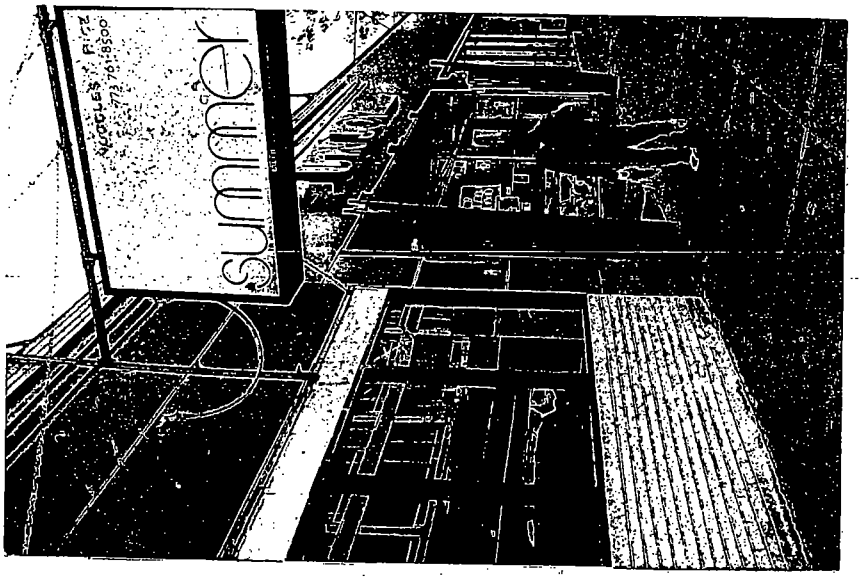
jewels
NICOLET PLAZA
(213) 761-8300

Department of Business Affairs and Consumer Protection
Business Assistance Center - Public Way Use Unit
City Hall - 121 N. LaSalle Street, Room 800 • Chicago, IL 60602
(312)-74-GOBIZ (312-744-6249) • (312) 744-1944 (TTY)
http://www.cityofchicago.org/bacp

04/10/2013

Alderman **Harry Osterman**
Ward # **48**
City of Chicago
City Hall, Room **300**
121 North LaSalle Street
Chicago, Illinois 60602

Re: An ordinance to use and maintain a portion of the public right-of-way for **one (1) sign(s)** for **SUMMER**, adjacent to the premises known as **1123 W. Granville Ave.**.

Dear Alderman **Harry Osterman**:

The applicant referenced above has requested the use of the public right-of-way for a **sign(s)**. An ordinance has been prepared by the Department of Business Affairs and Consumer Protection – Business Assistance Center - Public Way Use Unit for presentation to the City Council. Because this request was made for properties located in your ward, as approved by you as per the attached, I respectfully request that you introduce the attached ordinance at the next City Council meeting.

If you have any questions regarding this ordinance, please contact Anthony Bertuca at (312) 744-5506.

Department of Business Affairs and Consumer Protection

Office of the City Clerk

O2013-3132

Office of the City Clerk

City Council Document Tracking Sheet

Meeting Date:	4/10/2013
Sponsor(s):	Osterman, Harry (48)
Type:	Ordinance
Title:	Grant(s) of privilege in public way for U'N Joy
Committee(s) Assignment:	Committee on Transportation and Public Way

ORDINANCE
U'N JOY
Acct. No. 30834 - 1
Permit No. 1105425

Be It Ordained by the City Council of the City of Chicago:

SECTION 1. Permission and authority are hereby given and granted to U'N JOY, upon the terms and subject to the conditions of this ordinance to maintain and use one (1) sign(s) projecting over the public right-of-way attached to its premises known as 1125 W. Granville Ave..

Said sign structure(s) measures as follows; along W. Granville Ave.:
One (1) at fourteen point eight three (14.83) feet in length, two (2) feet in height and ten (10) feet above grade level.

The location of said privilege shall be as shown on prints kept on file with the Department of Business Affairs and Consumer Protection and the Office of the City Clerk.

Said privilege shall be constructed in accordance with plans and specifications approved by the Department of Transportation (Division of Project Development) and Zoning Department - Signs.

This grant of privilege in the public way shall be subject to the provisions of Section 10-28-015 and all other required provisions of the Municipal Code of Chicago.

The grantee shall pay to the City of Chicago as compensation for the privilege #1105425 herein granted the sum of three hundred ($300.00) per annum in advance.

A 25% penalty will be added for payments received after due date.

The permit holder agrees to hold the City of Chicago harmless for any damage, relocation or replacement costs associated with damage, relocation or removal of private property caused by the City performing work in the public way.

Authority herein given and granted for a period of five (5) years from and after 03/12/2013.

Alderman _____


Harry Osterman 48th Ward

Client : U'N JOY Beauty Supply / Chicago, IL

"welcome!"
well-communication design :)




Scale : 3.16" 1"

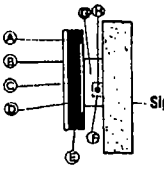

ⓐ 0.40 Aluminum bronze color return
ⓑ 1/8" Thick Acrylic face
ⓒ 1" trim cap
ⓓ Red led and white Lamp
ⓔ 1/4" drain hole
ⓕ Transformer : Input 110v AC, Output 12v DC for LED
ⓖ Raceway : (11.25" H x 4.5" D x 178" L)
ⓗ Carling switch(20A) for disconnect

X 14' ABOVE GRADE

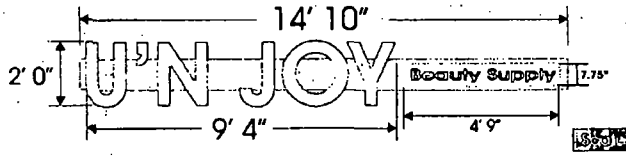

DESIGN IS ATTACHED TO BACK OTHER ON SAME MOUNTING!

Furnish & Install set of 24" illuminated channel letters on the raceway.
Letters Face to be Red(#2283), and Red vinyl letter on white Arclylic panel (Lighted inside)
Light Source : Red LED and Fluorescent lamp.

Customer Approval Signature _____ Date: _____

Landlord Approval Signature _____ Date: _____

CUSTOMER	U'N JOY Beauty Supply			
ADRESS	1125 w. Granville, Chicago, IL 60660			
COLOR	FACE	TRIM CAP	RETURN	LED
	Red (#2283)	White	Bronze	Red
DRAWING No.	#073107-01			

Department of Business Affairs and Consumer Protection
Business Assistance Center - Public Way Use Unit
City Hall - 121 N. LaSalle Street, Room 800 • Chicago, IL 60602
(312)-74-GOBIZ (312-744-6249) • (312) 744-1944 (TTY)
http://www.cityofchicago.org/bacp

04/10/2013

Alderman **Harry Osterman**
Ward # **48**
City of Chicago
City Hall, Room **300**
121 North LaSalle Street
Chicago, Illinois 60602

Re: An ordinance to use and maintain a portion of the public right-of-way for **one (1) sign(s)** for **U'N JOY**, adjacent to the premises known as **1125 W. Granville Ave..**

Dear Alderman **Harry Osterman**:

The applicant referenced above has requested the use of the public right-of-way for a **sign(s)**. An ordinance has been prepared by the Department of Business Affairs and Consumer Protection – Business Assistance Center - Public Way Use Unit for presentation to the City Council. Because this request was made for properties located in your ward, as approved by you as per the attached, I respectfully request that you introduce the attached ordinance at the next City Council meeting.

If you have any questions regarding this ordinance, please contact Anthony Bertuca at (312) 744-5506.

Department of Business Affairs and Consumer Protection

Office of the City Clerk

O2013-3133

Office of the City Clerk

City Council Document Tracking Sheet

Meeting Date:	4/10/2013
Sponsor(s):	Moore, Joseph (49)
Type:	Ordinance
Title:	Grant(s) of privilege in public way for Luzzat Restaurant, Inc.
Committee(s) Assignment:	Committee on Transportation and Public Way

ORDINANCE
LUZZAT RESTAURANT INC.
Acct. No. 292553 - 1
Permit No. 1093982

Be It Ordained by the City Council of the City of Chicago:

SECTION 1. Permission and authority are hereby given and granted to LUZZAT RESTAURANT INC., upon the terms and subject to the conditions of this ordinance to maintain and use one (1) sign(s) projecting over the public right-of-way attached to its premises known as 1505 W. Jarvis Ave..

Said sign structure(s) measures as follows; along W. Jarvis:
One (1) at ten (10) feet in length, four (4) feet in height and ten (10) feet above grade level.

The location of said privilege shall be as shown on prints kept on file with the Department of Business Affairs and Consumer Protection and the Office of the City Clerk.

Said privilege shall be constructed in accordance with plans and specifications approved by the Department of Transportation (Division of Project Development) and Zoning Department - Signs.

This grant of privilege in the public way shall be subject to the provisions of Section 10-28-015 and all other required provisions of the Municipal Code of Chicago.

The grantee shall pay to the City of Chicago as compensation for the privilege #1093982 herein granted the sum of three hundred ($300.00) per annum **to commence (1) one year after passage**.


A 25% penalty will be added for payments received after due date.

The permit holder agrees to hold the City of Chicago harmless for any damage, relocation or replacement costs associated with damage, relocation or removal of private property caused by the City performing work in the public way.

Authority herein given and granted for a period of five (5) years from and after Date of Passage.

Alderman _____

Joe Moore 49th Ward

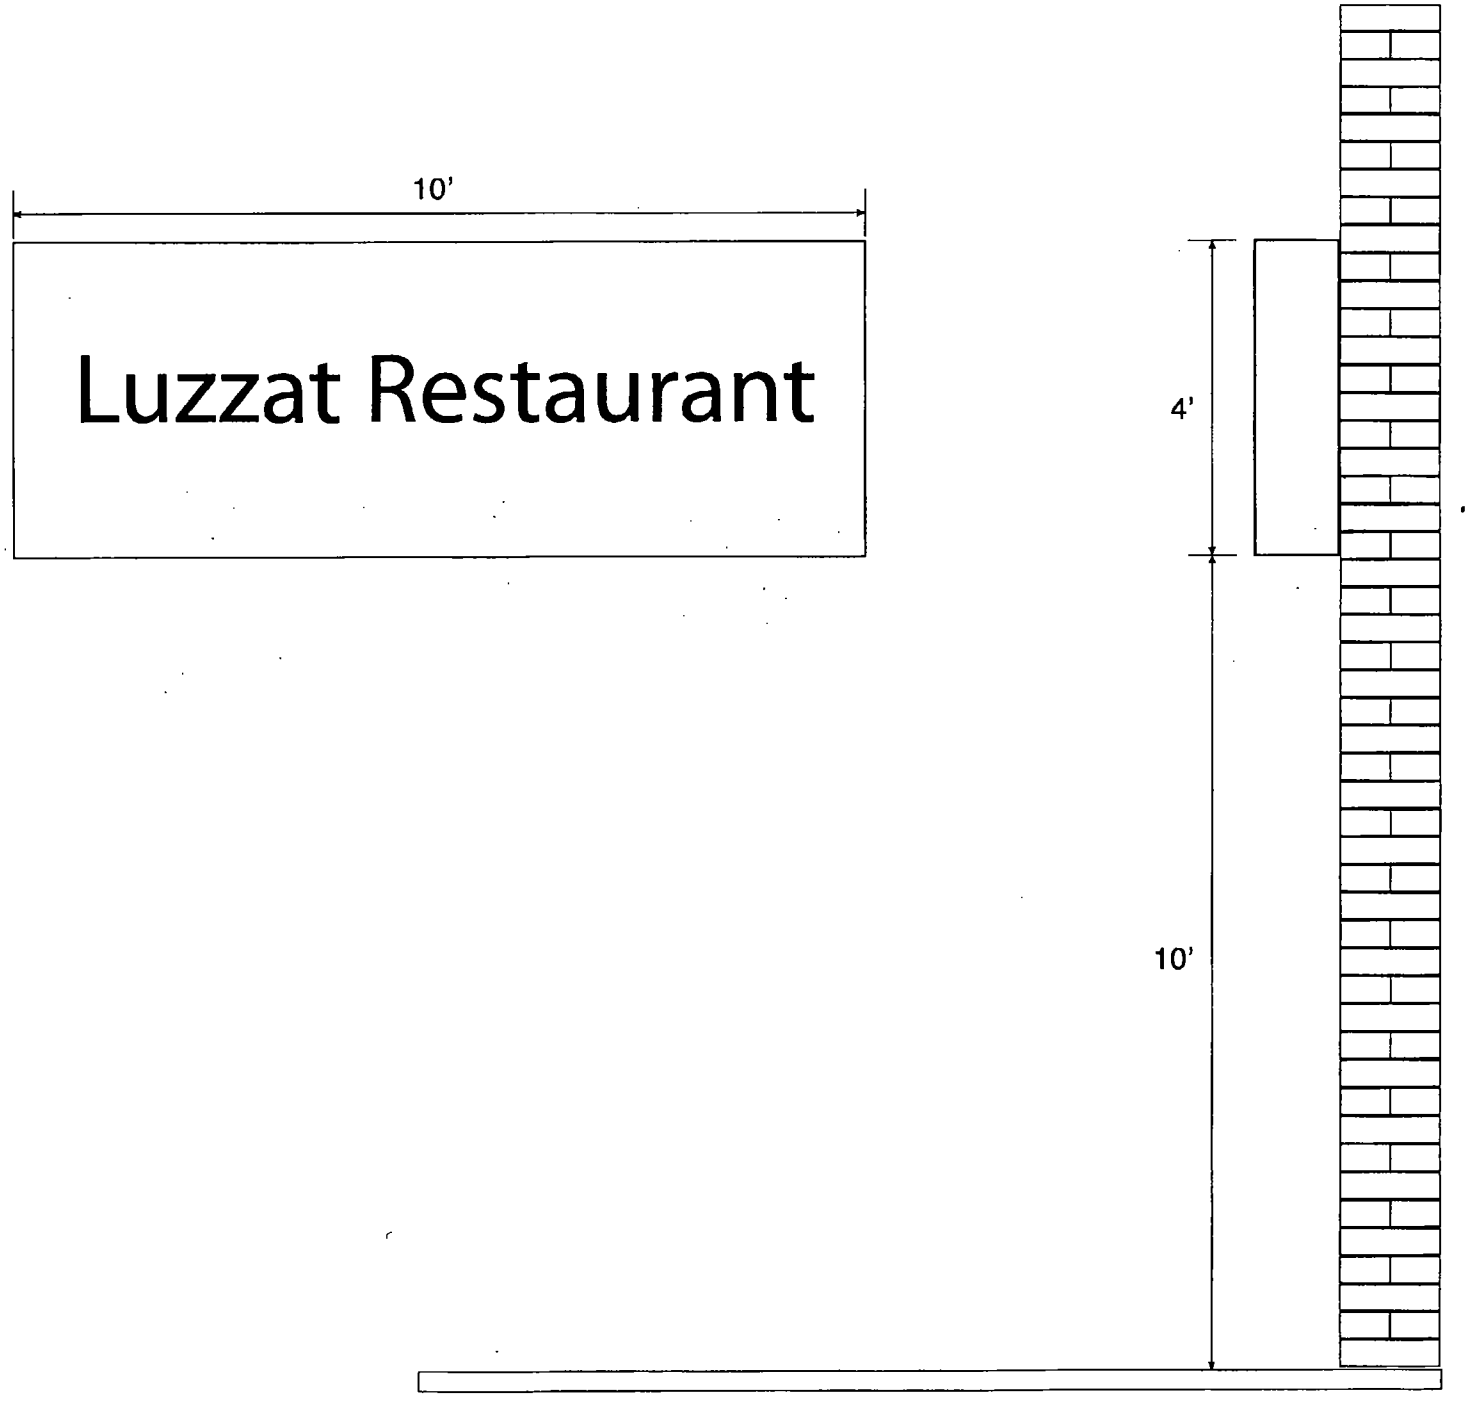
10'
Luzzat Restaurant
4'
10'

Department of Business Affairs and Consumer Protection
Business Assistance Center - Public Way Use Unit
City Hall - 121 N. LaSalle Street, Room 800 • Chicago, IL 60602
(312)-74-GOBIZ (312-744-6249) • (312) 744-1944 (TTY)
http://www.cityofchicago.org/bacp

04/10/2013

Alderman **Joe Moore**
Ward # **49**
City of Chicago
City Hall, Room **300**
121 North LaSalle Street
Chicago, Illinois 60602

Re: An ordinance to use and maintain a portion of the public right-of-way for **one (1) sign(s)** for **LUZZAT RESTAURANT INC.**, adjacent to the premises known as **1505 W. Jarvis Ave.**.

Dear Alderman **Joe Moore**:

The applicant referenced above has requested the use of the public right-of-way for a **sign(s)**. An ordinance has been prepared by the Department of Business Affairs and Consumer Protection – Business Assistance Center - Public Way Use Unit for presentation to the City Council. Because this request was made for properties located in your ward, as approved by you as per the attached, I respectfully request that you introduce the attached ordinance at the next City Council meeting.

If you have any questions regarding this ordinance, please contact Anthony Bertuca at (312) 744-5506.

Department of Business Affairs and Consumer Protection

Office of the City Clerk

O2013-2824

Office of the City Clerk

City Council Document Tracking Sheet

Meeting Date:	4/10/2013
Sponsor(s):	Brookins, Howard (21)
Type:	Ordinance
Title:	Amendment of grant(s) of privilege in public way to Family Dollar No. 5719
Committee(s) Assignment:	Committee on Transportation and Public Way

ORDINANCE AMENDMENT
Acct. No. 11071 - 49
Permit No. 1098042

BE IT ORDAINED BY THE CITY COUNCIL OF THE CITY OF CHICAGO:

Section 1:

The ordinance passed by the City Council of the City of Chicago for **FAMILY DOLLAR #5719** on **11/02/2011**, and printed upon page **11982** of the Journal of Proceedings of the City of Chicago is here by Amended by deleting the words "SECTION 1. Permission and authority are hereby given and granted to FAMILY DOLLAR #5719, upon the terms and subject to the conditions of this ordinance to maintain and use one (1) sign(s) projecting over the public right-of-way attached to its premises known as 1221 W. 87th St.."

and inserting in their place the words

"SECTION 1. Permission and authority are hereby given and granted to FAMILY DOLLAR #5719, upon the terms and subject to the conditions of this ordinance to maintain and use one (1) sign(s) projecting over the public right-of-way attached to its premises known as 1221 W. 95th St..
"

Section 2:

This ordinance Amendment shall be in effect upon its passage.

ALDERMAN: 4/10/13

Howard Brookins, Jr. **Ward: 21** **Date:**

Department of Business Affairs and Consumer Protection
Business Assistance Center - Public Way Use Unit
City Hall - 121 N LaSalle Street, Room 800 • Chicago, IL 60602
(312)-74-GOBIZ (312-744-6249) • (312) 744-1944 (TTY)
http://www.cityofchicago.org/bacp

04/10/2013

Alderman **Howard Brookins, Jr.**
Ward # **21**
City of Chicago
City Hall, Room **300**
121 North LaSalle Street
Chicago, Illinois 60602

Re: An amended ordinance to use and maintain a portion of the public right-of-way for **one (1) sign(s)** for **FAMILY DOLLAR #5719**, adjacent to the premises known as **1221 W. 95th St.**.

Dear Alderman **Howard Brookins, Jr.**:

The applicant referenced above has requested the use of the public right-of-way for a **sign(s)**. An ordinance has been prepared by the Department of Business Affairs and Consumer Protection – Business Assistance Center - Public Way Use Unit for presentation to the City Council. Because this request was made for properties located in your ward, as approved by you as per the attached, I respectfully request that you introduce the attached ordinance at the next City Council meeting.

If you have any questions regarding this ordinance, please contact Anthony Bertuca at (312) 744-5506.

Department of Business Affairs and Consumer Protection

Office of the City Clerk

O2013-2816

Office of the City Clerk

City Council Document Tracking Sheet

Meeting Date:	4/10/2013
Sponsor(s):	Graham, Deborah L. (29)
Type:	Ordinance
Title:	Amendment of grant(s) of privilege in public way to Better West Car Repair
Committee(s) Assignment:	Committee on Transportation and Public Way

ORDINANCE AMENDMENT
Acct. No. 52055 - 1
Permit No. 1101361

BE IT ORDAINED BY THE CITY COUNCIL OF THE CITY OF CHICAGO:

Section 1:

The ordinance passed by the City Council of the City of Chicago for **BETTER WEST CAR REPAIR** on **06/06/2012**, and printed upon page **28691** of the Journal of Proceedings of the City of Chicago is here by Amended by deleting the words "**BETTER WEST CAR REPAIR**" and inserting in their place the words "**BETTER WEST AUTO REPAIR**"

Section 2:

This ordinance Amendment shall be in effect upon its passage.

ALDERMAN: Deborah J. Graham 4/10/2013

Deborah Graham **Ward: 29** **Date:**

Department of Business Affairs and Consumer Protection
Business Assistance Center - Public Way Use Unit
City Hall - 121 N. LaSalle Street, Room 800 • Chicago, IL 60602
(312)-74-GOBIZ (312-744-6249) • (312) 744-1944 (TTY)
http://www.cityofchicago.org/bacp

04/10/2013

Alderman **Deborah Graham**
Ward # **29**
City of Chicago
City Hall, Room **300**
121 North LaSalle Street
Chicago, Illinois 60602

Re: An amended ordinance to use and maintain a portion of the public right-of-way for **one (1) sign(s)** for **BETTER WEST AUTO REPAIR**, adjacent to the premises known as **5835 W. Grand Ave.**.

Dear Alderman **Deborah Graham**:

The applicant referenced above has requested the use of the public right-of-way for a **sign(s)**. An ordinance has been prepared by the Department of Business Affairs and Consumer Protection – Business Assistance Center - Public Way Use Unit for presentation to the City Council. Because this request was made for properties located in your ward, as approved by you as per the attached, I respectfully request that you introduce the attached ordinance at the next City Council meeting.

If you have any questions regarding this ordinance, please contact Anthony Bertuca at (312) 744-5506.

Department of Business Affairs and Consumer Protection

Office of the City Clerk

O2013-2831

Office of the City Clerk

City Council Document Tracking Sheet

Meeting Date:	4/10/2013
Sponsor(s):	Waguespack, Scott (32)
Type:	Ordinance
Title:	Amendment of grant(s) of privilege in public way to Forever Yogurt
Committee(s) Assignment:	Committee on Transportation and Public Way

Department of Business Affairs and Consumer Protection
Business Assistance Center - Public Way Use Unit
City Hall - 121 N. LaSalle Street, Room 800 • Chicago, IL 60602
(312)-74-GOBIZ (312-744-6249) • (312) 744-1944 (TTY)
http://www.cityofchicago.org/bacp

04/10/2013

Alderman **Scott Waguespack**
Ward # **32**
City of Chicago
City Hall, Room **300**
121 North LaSalle Street
Chicago, Illinois 60602

Re: An amended ordinance to use and maintain a portion of the public right-of-way for **two (2) sign(s)** for **Forever Yogurt**, adjacent to the premises known as **1924 W. North Ave.**.

Dear Alderman **Scott Waguespack**:

The applicant referenced above has requested the use of the public right-of-way for a **sign(s)**. An ordinance has been prepared by the Department of Business Affairs and Consumer Protection – Business Assistance Center - Public Way Use Unit for presentation to the City Council. Because this request was made for properties located in your ward, as approved by you as per the attached, I respectfully request that you introduce the attached ordinance at the next City Council meeting.

If you have any questions regarding this ordinance, please contact Anthony Bertuca at (312) 744-5506.

Department of Business Affairs and Consumer Protection

ORDINANCE AMENDMENT
Acct. No. 353409 - 1
Permit No. 1101322

BE IT ORDAINED BY THE CITY COUNCIL OF THE CITY OF CHICAGO:

Section 1:

The ordinance passed by the City Council of the City of Chicago for **Forever Yogurt** on **12/12/2012**, and printed upon page **44139** of the Journal of Proceedings of the City of Chicago is here by Amended by deleting the words "The grantee shall pay to the City of Chicago as compensation for the privilege #1101322 herein granted the sum of one hundred seventy-five ($175.00) per annum in advance."

and inserting in their place the words

"The grantee shall pay to the City of Chicago as compensation for the privilege #1101322 herein granted the sum of seventy-five ($75.00) per annum in advance."

Section 2:

This ordinance Amendment shall be in effect upon its passage.

ALDERMAN: Scott Waguespack 4-10-13

Scott Waguespack **Ward: 32** **Date:**

Office of the City Clerk

O2013-2796

Office of the City Clerk

City Council Document Tracking Sheet

Meeting Date:	4/10/2013
Sponsor(s):	Reilly, Brendan (42)
Type:	Ordinance
Title:	Amendment of grant(s) of privilege in public way to 830 N Michigan Ave
Committee(s) Assignment:	Committee on Transportation and Public Way

ORDINANCE AMENDMENT
Acct. No. 88423 - 1
Permit No. 1087984

BE IT ORDAINED BY THE CITY COUNCIL OF THE CITY OF CHICAGO:

Section 1:

The ordinance passed by the City Council of the City of Chicago for **830 N. MICHIGAN AVE.** on **01/13/2010**, and printed upon page **82082** of the Journal of Proceedings of the City of Chicago is here by Amended by deleting the words

"Eleven (11) Bay Windows

Eleven at fourteen point nine (14.9) feet in length, and two (2) feet in width for a total of three hundred twenty-seven point eight (327.80 square feet.

The sum of two thousand six hundred two ($2,602.00) per annum in advance."

and inserting in their place the words

"Six (6) Bay Windows

Six (6) at fourteen point nine (14.9) feet in length and two (2) feet in width.

The sum of one thousand three hundred one ($1,301.00) per annum in advance."

Section 2:

This ordinance Amendment shall be in ~~effect~~ upon its passage.

ALDERMAN: _____

Brendan Reilly **Ward: 42** **Date:**

Office of the City Clerk

O2013-2804

Office of the City Clerk

City Council Document Tracking Sheet

Meeting Date:	4/10/2013
Sponsor(s):	Reilly, Brendan (42)
Type:	Ordinance
Title:	Amendment of grant(s) of privilege in public way to Stonewater One North State Funding LLC
Committee(s) Assignment:	Committee on Transportation and Public Way

ORDINANCE AMENDMENT
Acct. No. 319302 - 1
Permit No. 1103555

BE IT ORDAINED BY THE CITY COUNCIL OF THE CITY OF CHICAGO:

Section 1:

The ordinance passed by the City Council of the City of Chicago for **STONEWATER ONE NORTH STATE FUNDING LLC** on **12/12/2012**, and printed upon page **44243** of the Journal of Proceedings of the City of Chicago is here by Amended by deleting the words

"Said Loading Dock(s) at E. Holden Court measure(s):

One (1) at thirty (30) feet in length, and twenty (20) feet in width for a total of six hundred (600) square feet.

the sum of fifteen thousand five hundred four ($15,504.00) per annum in advance."

and inserting in their place the words

"Existing Loading Docks along North Holden Court measure:

Twenty (20) feet in length and ten (10) feet in width.
Nineteen (19) feet in length and seven (7) feet in width.

the sum of eight thousand six hundred five ($8,605.00) per annum in advance."

Section 2:

This ordinance Amendment shall be in effect upon its passage.

ALDERMAN: _____

Brendan Reilly **Ward: 42** **Date:**

Office of the City Clerk

O2013-2810

Office of the City Clerk

City Council Document Tracking Sheet

Meeting Date:	4/10/2013
Sponsor(s):	Reilly, Brendan (42)
Type:	Ordinance
Title:	Amendment of grant(s) of privilege in public way to Chicago Marriott Downtown
Committee(s) Assignment:	Committee on Transportation and Public Way

ORDINANCE AMENDMENT
Acct. No. 4154 - 2
Permit No. 1103647

BE IT ORDAINED BY THE CITY COUNCIL OF THE CITY OF CHICAGO:

Section 1:

The ordinance passed by the City Council of the City of Chicago for **CHICAGO MARRIOTT DOWNTOWN** on **01/17/2013**, and printed upon page **45424** of the Journal of Proceedings of the City of Chicago is here by Amended by deleting the words

"sixty-six thousand one hundred thirty-two ($66,132.00) per annum in advance."

and inserting in their place the words

"thirty-nine thousand nine hundred thirty-eight ($39,938.00) per annum in advance."

Section 2:

This ordinance Amendment shall be in effect upon its passage.

ALDERMAN: _____

Brendan Reilly **Ward: 42** **Date:**

Office of the City Clerk

O2013-2830

Office of the City Clerk

City Council Document Tracking Sheet

Meeting Date:	4/10/2013
Sponsor(s):	Smith, Michele (43)
Type:	Ordinance
Title:	Amendment of grant(s) of privilege in public way to Public Chicago
Committee(s) Assignment:	Committee on Transportation and Public Way

ORDINANCE AMENDMENT
Acct. No. 351514 - 1
Permit No. 1098091

BE IT ORDAINED BY THE CITY COUNCIL OF THE CITY OF CHICAGO:

Section 1:

The ordinance passed by the City Council of the City of Chicago for **PUBLIC CHICAGO** on **10/31/2012**, and printed upon page **38358** of the Journal of Proceedings of the City of Chicago is here by Amended by deleting the words

"Two (2) at one (1) foot in length, and two (2) feet in width for a total of four (4) feet square feet."

and inserting in their place the words

"Two (2) at four (4) feet eight (8) inches in diameter."

Section 2:

This ordinance Amendment shall be in effect upon its passage.

ALDERMAN: _____

Brendan Reilly **Ward: 42** **Date:**

Office of the City Clerk

O2013-2823

Office of the City Clerk

City Council Document Tracking Sheet

Meeting Date:	4/10/2013
Sponsor(s):	Pawar, Ameya (47)
Type:	Ordinance
Title:	Amendment of grant(s) of privilege in public way to Kenneth Fils
Committee(s) Assignment:	Committee on Transportation and Public Way

ORDINANCE AMENDMENT
Acct. No. 368046 - 1
Permit No. 1098961

BE IT ORDAINED BY THE CITY COUNCIL OF THE CITY OF CHICAGO:

Section 1:

The ordinance passed by the City Council of the City of Chicago for **KENNETH FILS** on **04/24/2012**, and printed upon page **24632** of the Journal of Proceedings of the City of Chicago is here by Amended by deleting the words

"Sum of seventy-five ($75.00) per annum in advance.

and inserting in their place the words

"Sum of zero dollars per annum."

Section 2:

This ordinance Amendment shall be in effect upon its passage.

ALDERMAN: _____

Ameya Pawar **Ward: 47** **Date:**

Department of Business Affairs and Consumer Protection
Business Assistance Center - Public Way Use Unit
City Hall - 121 N. LaSalle Street, Room 800 • Chicago, IL 60602
(312)-74-GOBIZ (312-744-6249) • (312) 744-1944 (TTY)
http://www.cityofchicago.org/bacp

04/10/2013

Alderman **Ameya Pawar**
Ward # **47**
City of Chicago
City Hall, Room **300**
121 North LaSalle Street
Chicago, Illinois 60602

Re: An amended ordinance to use and maintain a portion of the public right-of-way for **one (1) bay window(s)** for **KENNETH FILS**, adjacent to the premises known as **3500 N. Damen Ave.**.

Dear Alderman **Ameya Pawar**:

The applicant referenced above has requested the use of the public right-of-way for a **bay window(s)**. An ordinance has been prepared by the Department of Business Affairs and Consumer Protection – Business Assistance Center - Public Way Use Unit for presentation to the City Council. Because this request was made for properties located in your ward, as approved by you as per the attached, I respectfully request that you introduce the attached ordinance at the next City Council meeting.

If you have any questions regarding this ordinance, please contact Anthony Bertuca at (312) 744-5506.

Department of Business Affairs and Consumer Protection

Office of the City Clerk

Or2013-180

Office of the City Clerk

City Council Document Tracking Sheet

Meeting Date:	4/10/2013
Sponsor(s):	Tunney, Thomas (44)
Type:	Order
Title:	Historical landmark fee waiver for property at 3600 N Halsted St
Committee(s) Assignment:	Committee on Zoning, Landmarks and Building Standards

ORDER Zoning, Bldg. + Landmarks

WHEREAS, Section 2-120-815 of the Municipal Code provides that the Chicago City Council may by passage of an appropriate order waive any fees charged by the City for any permit for which approval of the Commission on Chicago Landmarks (the "Commission") is required, in accordance with chapter 2-120 of the Municipal Code; and

WHEREAS, the permits identified below require Commission approval, in accordance with Section 2-120-740 of the Municipal Code; now, therefore,

BE IT ORDAINED BY THE CITY COUNCIL OF THE CITY OF CHICAGO:

SECTION 1. The foregoing recitals are hereby adopted as the findings of the City Council.

SECTION 2. The Commissioner of the Department of Buildings, the Commissioners of the Departments of Environment and Fire, the Director of the Department of Revenue, and the Zoning Administrator are hereby directed to issue those permits for which approval of the Commission on Chicago Landmarks is required pursuant to Chapter 2-120 of the Municipal Code free of charge, notwithstanding any other ordinances of the City Council to the contrary, for the property at:

Address:	3600 North Halsted Street ("Property")
District/Building:	Town Hall Police Station

for work generally described as: Development of a 79 unit affordable senior living housing center.

Owner:	Halsted Limited Partnership
Owner's Address:	208 South LaSalle, #1818
City, State, Zip:	Chicago, Illinois 60604

SECTION 3. The fee waiver authorized by this Order shall be effective from March 1, 2013 through August 1, 2014, and shall not apply to **additional developer service fees, stop-work order fees or any fines.**

SECTION 4. That the permit purchaser for the Property shall be entitled to a refund of city fees for which it has paid and which are exempt pursuant to Section 1 hereof.

SECTION 5. This order shall be in force and effect upon its passage.

Thomas Tunney
Alderman, 44th Ward

NOTE: This is NOT a permit nor does it constitute a Letter of Approval for the above described work. A permit application for the work must be approved by the appropriate City department(s) as well as the Commission on Chicago Landmarks for this permit fee waiver, subject to City Council approval, to be valid.

CITY OF CHICAGO
ECONOMIC DISCLOSURE STATEMENT
AND AFFIDAVIT

SECTION I – GENERAL INFORMATION

A. Legal name of the Disclosing Party submitting this EDS. Include d/b/a/ if applicable:

Halsted Limited Partnership

Check ONE of the following three boxes:

Indicate whether the Disclosing Party submitting this EDS is:

1. [X] the Applicant
   OR
2. [ ] a legal entity holding a direct or indirect interest in the Applicant. State the legal name of the Applicant in which the Disclosing Party holds an interest: _____
   OR
3. [ ] a legal entity with a right of control (see Section II.B.1.) State the legal name of the entity in which the Disclosing Party holds a right of control: _____

B. Business address of the Disclosing Party: 208 S. LaSalle #208
Chicago, IL 60604

C. Telephone: 312.660.1383 Fax: 312.669.1555 Email: mgoldberg@heartlandalliance.org

D. Name of contact person: Michael Goldberg

E. Federal Employer Identification No. (if you have one): _____

F. Brief description of contract, transaction or other undertaking (referred to below as the "Matter") to which this EDS pertains. (Include project number and location of property, if applicable):

Permit Fee Waiver
Land disposition and City financing relating to 3600-16 N. Halsted

G. Which City agency or department is requesting this EDS? Housing & Economic Development

If the Matter is a contract being handled by the City's Department of Procurement Services, please complete the following:

Specification # _____ and Contract # _____

SECTION II -- DISCLOSURE OF OWNERSHIP INTERESTS

A. NATURE OF THE DISCLOSING PARTY

1. Indicate the nature of the Disclosing Party:

[ ] Person
[ ] Publicly registered business corporation
[ ] Privately held business corporation
[ ] Sole proprietorship
[ ] General partnership
[X] Limited partnership
[ ] Trust
[ ] Limited liability company
[ ] Limited liability partnership
[ ] Joint venture
[ ] Not-for-profit corporation
(Is the not-for-profit corporation also a 501(c)(3))?
[ ] Yes [ ] No
[ ] Other (please specify)

2. For legal entities, the state (or foreign country) of incorporation or organization, if applicable:

Illinois

3. For legal entities not organized in the State of Illinois: Has the organization registered to do business in the State of Illinois as a foreign entity?

[ ] Yes [ ] No [ ] N/A

B. IF THE DISCLOSING PARTY IS A LEGAL ENTITY:

1. List below the full names and titles of all executive officers and all directors of the entity. **NOTE:** For not-for-profit corporations, also list below all members, if any, which are legal entities. If there are no such members, write "no members." For trusts, estates or other similar entities, list below the legal titleholder(s).

If the entity is a general partnership, limited partnership, limited liability company, limited liability partnership or joint venture, list below the name and title of each general partner, managing member, manager or any other person or entity that controls the day-to-day management of the Disclosing Party. **NOTE:** Each legal entity listed below must submit an EDS on its own behalf.

Name	Title
Halsted GP, LLC	General Partner

2. Please provide the following information concerning each person or entity having a direct or indirect beneficial interest (including ownership) in excess of 7.5% of the Disclosing Party. Examples of such an interest include shares in a corporation, partnership interest in a partnership or joint venture,

interest of a member or manager in a limited liability company, or interest of a beneficiary of a trust, estate or other similar entity. If none, state "None." **NOTE**: Pursuant to Section 2-154-030 of the Municipal Code of Chicago ("Municipal Code"), the City may require any such additional information from any applicant which is reasonably intended to achieve full disclosure.

Name	Business Address	Percentage Interest in the Disclosing Party
Halsted GP, LLC	208 S. LaSalle #1818, Chicago, IL	0.01%
Heartland Housing, Inc.*	208 S. LaSalle #1818, Chicago, IL	99.99%

SECTION III -- BUSINESS RELATIONSHIPS WITH CITY ELECTED OFFICIALS

Has the Disclosing Party had a "business relationship," as defined in Chapter 2-156 of the Municipal Code, with any City elected official in the 12 months before the date this EDS is signed?

[ ] Yes [X] No

If yes, please identify below the name(s) of such City elected official(s) and describe such relationship(s):

SECTION IV -- DISCLOSURE OF SUBCONTRACTORS AND OTHER RETAINED PARTIES

The Disclosing Party must disclose the name and business address of each subcontractor, attorney, lobbyist, accountant, consultant and any other person or entity whom the Disclosing Party has retained or expects to retain in connection with the Matter, as well as the nature of the relationship, and the total amount of the fees paid or estimated to be paid. The Disclosing Party is not required to disclose employees who are paid solely through the Disclosing Party's regular payroll.

"Lobbyist" means any person or entity who undertakes to influence any legislative or administrative action on behalf of any person or entity other than: (1) a not-for-profit entity, on an unpaid basis, or (2) himself. "Lobbyist" also means any person or entity any part of whose duties as an employee of another includes undertaking to influence any legislative or administrative action.

If the Disclosing Party is uncertain whether a disclosure is required under this Section, the Disclosing Party must either ask the City whether disclosure is required or make the disclosure.

*It is anticipated that NEF Assignment Corporation as Nominee, located at 120 S. Riverside Plaza, 15th Floor, Chicago, IL, will acquire a 99.99% interest upon the Closing of the Matter.

Name (indicate whether retained or anticipated to be retained)	Business Address	Relationship to Disclosing Party (subcontractor, attorney, lobbyist, etc.)	Fees (indicate whether paid or estimated.) **NOTE:** "hourly rate" or "t.b.d." is not an acceptable response.
Please see attached for parties currently retained or expected to be retained by Heartland Housing, Inc. that will be assigned to the Disclosing Party.			

(Add sheets if necessary)

[ ] Check here if the Disclosing Party has not retained, nor expects to retain, any such persons or entities.

SECTION V -- CERTIFICATIONS

A. COURT-ORDERED CHILD SUPPORT COMPLIANCE

Under Municipal Code Section 2-92-415, substantial owners of business entities that contract with the City must remain in compliance with their child support obligations throughout the contract's term.

Has any person who directly or indirectly owns 10% or more of the Disclosing Party been declared in arrearage on any child support obligations by any Illinois court of competent jurisdiction?

[ ] Yes [ ] No [X] No person directly or indirectly owns 10% or more of the Disclosing Party.

If "Yes," has the person entered into a court-approved agreement for payment of all support owed and is the person in compliance with that agreement?

[ ] Yes [ ] No

B. FURTHER CERTIFICATIONS

1. Pursuant to Municipal Code Chapter 1-23, Article I ("Article I")(which the Applicant should consult for defined terms (e.g., "doing business") and legal requirements), if the Disclosing Party submitting this EDS is the Applicant and is doing business with the City, then the Disclosing Party certifies as follows: (i) neither the Applicant nor any controlling person is currently indicted or charged with, or has admitted guilt of, or has ever been convicted of, or placed under supervision for, any criminal offense involving actual, attempted, or conspiracy to commit bribery, theft, fraud, forgery, perjury, dishonesty or deceit against an officer or employee of the City or any sister agency; and (ii) the Applicant understands and acknowledges that compliance with Article I is a continuing requirement for doing business with the City. NOTE: If Article I applies to the Applicant, the permanent compliance timeframe in Article I supersedes some five-year compliance timeframes in certifications 2 and 3 below.

2. The Disclosing Party and, if the Disclosing Party is a legal entity, all of those persons or entities identified in Section II.B.1. of this EDS:

a. are not presently debarred, suspended, proposed for debarment, declared ineligible or voluntarily excluded from any transactions by any federal, state or local unit of government;

b. have not, within a five-year period preceding the date of this EDS, been convicted of a criminal offense, adjudged guilty, or had a civil judgment rendered against them in connection with: obtaining, attempting to obtain, or performing a public (federal, state or local) transaction or contract under a public transaction; a violation of federal or state antitrust statutes; fraud; embezzlement; theft; forgery; bribery; falsification or destruction of records; making false statements; or receiving stolen property;

c. are not presently indicted for, or criminally or civilly charged by, a governmental entity (federal, state or local) with committing any of the offenses set forth in clause B.2.b. of this Section V;

d. have not, within a five-year period preceding the date of this EDS, had one or more public transactions (federal, state or local) terminated for cause or default; and

e. have not, within a five-year period preceding the date of this EDS, been convicted, adjudged guilty, or found liable in a civil proceeding, or in any criminal or civil action, including actions concerning environmental violations, instituted by the City or by the federal government, any state, or any other unit of local government.

3. The certifications in subparts 3, 4 and 5 concern:

• the Disclosing Party;
• any "Contractor" (meaning any contractor or subcontractor used by the Disclosing Party in connection with the Matter, including but not limited to all persons or legal entities disclosed under Section IV, "Disclosure of Subcontractors and Other Retained Parties");
• any "Affiliated Entity" (meaning a person or entity that, directly or indirectly: controls the Disclosing Party, is controlled by the Disclosing Party, or is, with the Disclosing Party, under common control of another person or entity. Indicia of control include, without limitation: interlocking management or ownership; identity of interests among family members, shared facilities and equipment; common use of employees; or organization of a business entity following the ineligibility of a business entity to do business with federal or state or local government, including the City, using substantially the same management, ownership, or principals as the ineligible entity); with respect to Contractors, the term Affiliated Entity means a person or entity that directly or indirectly controls the Contractor, is controlled by it, or, with the Contractor, is under common control of another person or entity;
• any responsible official of the Disclosing Party, any Contractor or any Affiliated Entity or any other official, agent or employee of the Disclosing Party, any Contractor or any Affiliated Entity, acting pursuant to the direction or authorization of a responsible official of the Disclosing Party, any Contractor or any Affiliated Entity (collectively "Agents").

Neither the Disclosing Party, nor any Contractor, nor any Affiliated Entity of either the Disclosing Party or any Contractor nor any Agents have, during the five years before the date this EDS is signed, or, with respect to a Contractor, an Affiliated Entity, or an Affiliated Entity of a Contractor during the five years before the date of such Contractor's or Affiliated Entity's contract or engagement in connection with the Matter:

a. bribed or attempted to bribe, or been convicted or adjudged guilty of bribery or attempting to bribe, a public officer or employee of the City, the State of Illinois, or any agency of the federal government or of any state or local government in the United States of America, in that officer's or employee's official capacity;

b. agreed or colluded with other bidders or prospective bidders, or been a party to any such agreement, or been convicted or adjudged guilty of agreement or collusion among bidders or prospective bidders, in restraint of freedom of competition by agreement to bid a fixed price or otherwise; or

c. made an admission of such conduct described in a. or b. above that is a matter of record, but have not been prosecuted for such conduct; or

d. violated the provisions of Municipal Code Section 2-92-610 (Living Wage Ordinance).

4. Neither the Disclosing Party, Affiliated Entity or Contractor, or any of their employees, officials, agents or partners, is barred from contracting with any unit of state or local government as a result of engaging in or being convicted of (1) bid-rigging in violation of 720 ILCS 5/33E-3; (2) bid-rotating in violation of 720 ILCS 5/33E-4; or (3) any similar offense of any state or of the United States of America that contains the same elements as the offense of bid-rigging or bid-rotating.

5. Neither the Disclosing Party nor any Affiliated Entity is listed on any of the following lists maintained by the Office of Foreign Assets Control of the U.S. Department of the Treasury or the Bureau of Industry and Security of the U.S. Department of Commerce or their successors: the Specially Designated Nationals List, the Denied Persons List, the Unverified List, the Entity List and the Debarred List.

6. The Disclosing Party understands and shall comply with the applicable requirements of Chapters 2-55 (Legislative Inspector General), 2-56 (Inspector General) and 2-156 (Governmental Ethics) of the Municipal Code.

7. If the Disclosing Party is unable to certify to any of the above statements in this Part B (Further Certifications), the Disclosing Party must explain below:

_____

_____

_____

_____

If the letters "NA," the word "None," or no response appears on the lines above, it will be conclusively presumed that the Disclosing Party certified to the above statements.

8. To the best of the Disclosing Party's knowledge after reasonable inquiry, the following is a complete list of all current employees of the Disclosing Party who were, at any time during the 12-month period preceding the execution date of this EDS, an employee, or elected or appointed official, of the City of Chicago (if none, indicate with "N/A" or "none").

None.

9. To the best of the Disclosing Party's knowledge after reasonable inquiry, the following is a complete list of all gifts that the Disclosing Party has given or caused to be given, at any time during the 12-month period preceding the execution date of this EDS, to an employee, or elected or appointed official, of the City of Chicago. For purposes of this statement, a "gift" does not include: (i) anything made generally available to City employees or to the general public, or (ii) food or drink provided in the course of official City business and having a retail value of less than $20 per recipient (if none, indicate with "N/A" or "none"). As to any gift listed below, please also list the name of the City recipient.

None.

C. CERTIFICATION OF STATUS AS FINANCIAL INSTITUTION

1. The Disclosing Party certifies that the Disclosing Party (check one)

[ ] is [X] is not

a "financial institution" as defined in Section 2-32-455(b) of the Municipal Code.

2. If the Disclosing Party IS a financial institution, then the Disclosing Party pledges:

"We are not and will not become a predatory lender as defined in Chapter 2-32 of the Municipal Code. We further pledge that none of our affiliates is, and none of them will become, a predatory lender as defined in Chapter 2-32 of the Municipal Code. We understand that becoming a predatory lender or becoming an affiliate of a predatory lender may result in the loss of the privilege of doing business with the City."

If the Disclosing Party is unable to make this pledge because it or any of its affiliates (as defined in Section 2-32-455(b) of the Municipal Code) is a predatory lender within the meaning of Chapter 2-32 of the Municipal Code, explain here (attach additional pages if necessary):

If the letters "NA," the word "None," or no response appears on the lines above, it will be conclusively presumed that the Disclosing Party certified to the above statements.

D. CERTIFICATION REGARDING INTEREST IN CITY BUSINESS

Any words or terms that are defined in Chapter 2-156 of the Municipal Code have the same meanings when used in this Part D.

1. In accordance with Section 2-156-110 of the Municipal Code: Does any official or employee of the City have a financial interest in his or her own name or in the name of any other person or entity in the Matter?

[ ] Yes [X] No

NOTE: If you checked "Yes" to Item D.1., proceed to Items D.2. and D.3. If you checked "No" to Item D.1., proceed to Part E.

2. Unless sold pursuant to a process of competitive bidding, or otherwise permitted, no City elected official or employee shall have a financial interest in his or her own name or in the name of any other person or entity in the purchase of any property that (i) belongs to the City, or (ii) is sold for taxes or assessments, or (iii) is sold by virtue of legal process at the suit of the City (collectively, "City Property Sale"). Compensation for property taken pursuant to the City's eminent domain power does not constitute a financial interest within the meaning of this Part D.

Does the Matter involve a City Property Sale?

[ ] Yes [ ] No

3. If you checked "Yes" to Item D.1., provide the names and business addresses of the City officials or employees having such interest and identify the nature of such interest:

Name	Business Address	Nature of Interest

4. The Disclosing Party further certifies that no prohibited financial interest in the Matter will be acquired by any City official or employee.

E. CERTIFICATION REGARDING SLAVERY ERA BUSINESS

Please check either 1. or 2. below. If the Disclosing Party checks 2., the Disclosing Party must disclose below or in an attachment to this EDS all information required by paragraph 2. Failure to

comply with these disclosure requirements may make any contract entered into with the City in connection with the Matter voidable by the City.

X 1. The Disclosing Party verifies that the Disclosing Party has searched any and all records of the Disclosing Party and any and all predecessor entities regarding records of investments or profits from slavery or slaveholder insurance policies during the slavery era (including insurance policies issued to slaveholders that provided coverage for damage to or injury or death of their slaves), and the Disclosing Party has found no such records.

____2. The Disclosing Party verifies that, as a result of conducting the search in step 1 above, the Disclosing Party has found records of investments or profits from slavery or slaveholder insurance policies. The Disclosing Party verifies that the following constitutes full disclosure of all such records, including the names of any and all slaves or slaveholders described in those records:

_____

_____

_____

_____

SECTION VI – CERTIFICATIONS FOR FEDERALLY FUNDED MATTERS

NOTE: If the Matter is federally funded, complete this Section VI. **If the Matter is not federally funded,** proceed to Section VII. For purposes of this Section VI, tax credits allocated by the City and proceeds of debt obligations of the City are not federal funding.

A. CERTIFICATION REGARDING LOBBYING

1. List below the names of all persons or entities registered under the federal Lobbying Disclosure Act of 1995 who have made lobbying contacts on behalf of the Disclosing Party with respect to the Matter: (Add sheets if necessary):

_____

_____

_____

(If no explanation appears or begins on the lines above, or if the letters "NA" or if the word "None" appear, it will be conclusively presumed that the Disclosing Party means that NO persons or entities registered under the Lobbying Disclosure Act of 1995 have made lobbying contacts on behalf of the Disclosing Party with respect to the Matter.)

2. The Disclosing Party has not spent and will not expend any federally appropriated funds to pay any person or entity listed in Paragraph A.1. above for his or her lobbying activities or to pay any person or entity to influence or attempt to influence an officer or employee of any agency, as defined by applicable federal law, a member of Congress, an officer or employee of Congress, or an employee of a member of Congress, in connection with the award of any federally funded contract, making any federally funded grant or loan, entering into any cooperative agreement, or to extend, continue, renew, amend, or modify any federally funded contract, grant, loan, or cooperative agreement.

3. The Disclosing Party will submit an updated certification at the end of each calendar quarter in which there occurs any event that materially affects the accuracy of the statements and information set forth in paragraphs A.1. and A.2. above.

4. The Disclosing Party certifies that either: (i) it is not an organization described in section 501(c)(4) of the Internal Revenue Code of 1986; or (ii) it is an organization described in section 501(c)(4) of the Internal Revenue Code of 1986 but has not engaged and will not engage in "Lobbying Activities".

5. If the Disclosing Party is the Applicant, the Disclosing Party must obtain certifications equal in form and substance to paragraphs A.1. through A.4. above from all subcontractors before it awards any subcontract and the Disclosing Party must maintain all such subcontractors' certifications for the duration of the Matter and must make such certifications promptly available to the City upon request.

B. CERTIFICATION REGARDING EQUAL EMPLOYMENT OPPORTUNITY

If the Matter is federally funded, federal regulations require the Applicant and all proposed subcontractors to submit the following information with their bids or in writing at the outset of negotiations.

Is the Disclosing Party the Applicant?

[X] Yes [ ] No

If "Yes," answer the three questions below:

1. Have you developed and do you have on file affirmative action programs pursuant to applicable federal regulations? (See 41 CFR Part 60-2.)
[ ] Yes [X] No

2. Have you filed with the Joint Reporting Committee, the Director of the Office of Federal Contract Compliance Programs, or the Equal Employment Opportunity Commission all reports due under the applicable filing requirements?
[ ] Yes [X] No

3. Have you participated in any previous contracts or subcontracts subject to the equal opportunity clause?
[ ] Yes [X] No

If you checked "No" to question 1. or 2. above, please provide an explanation:
The Applicant has no employees.

SECTION VII – ACKNOWLEDGMENTS, CONTRACT INCORPORATION, COMPLIANCE, PENALTIES, DISCLOSURE

The Disclosing Party understands and agrees that:

A. The certifications, disclosures, and acknowledgments contained in this EDS will become part of any contract or other agreement between the Applicant and the City in connection with the Matter, whether procurement, City assistance, or other City action, and are material inducements to the City's execution of any contract or taking other action with respect to the Matter. The Disclosing Party understands that it must comply with all statutes, ordinances, and regulations on which this EDS is based.

B. The City's Governmental Ethics and Campaign Financing Ordinances, Chapters 2-156 and 2-164 of the Municipal Code, impose certain duties and obligations on persons or entities seeking City contracts, work, business, or transactions. The full text of these ordinances and a training program is available on line at www.cityofchicago.org/Ethics, and may also be obtained from the City's Board of Ethics, 740 N.

Sedgwick St., Suite 500, Chicago, IL 60610, (312) 744-9660. The Disclosing Party must comply fully with the applicable ordinances.

C. If the City determines that any information provided in this EDS is false, incomplete or inaccurate, any contract or other agreement in connection with which it is submitted may be rescinded or be void or voidable, and the City may pursue any remedies under the contract or agreement (if not rescinded or void), at law, or in equity, including terminating the Disclosing Party's participation in the Matter and/or declining to allow the Disclosing Party to participate in other transactions with the City. Remedies at law for a false statement of material fact may include incarceration and an award to the City of treble damages.

D. It is the City's policy to make this document available to the public on its Internet site and/or upon request. Some or all of the information provided on this EDS and any attachments to this EDS may be made available to the public on the Internet, in response to a Freedom of Information Act request, or otherwise. By completing and signing this EDS, the Disclosing Party waives and releases any possible rights or claims which it may have against the City in connection with the public release of information contained in this EDS and also authorizes the City to verify the accuracy of any information submitted in this EDS.

E. The information provided in this EDS must be kept current. In the event of changes, the Disclosing Party must supplement this EDS up to the time the City takes action on the Matter. If the Matter is a contract being handled by the City's Department of Procurement Services, the Disclosing Party must update this EDS as the contract requires. **NOTE:** With respect to Matters subject to Article I of Chapter 1-23 of the Municipal Code (imposing **PERMANENT INELIGIBILITY** for certain specified offenses), the information provided herein regarding eligibility must be kept current for a longer period, as required by Chapter 1-23 and Section 2-154-020 of the Municipal Code.

The Disclosing Party represents and warrants that:

F.1. The Disclosing Party is not delinquent in the payment of any tax administered by the Illinois Department of Revenue, nor are the Disclosing Party or its Affiliated Entities delinquent in paying any fine, fee, tax or other charge owed to the City. This includes, but is not limited to, all water charges, sewer charges, license fees, parking tickets, property taxes or sales taxes.

F.2 If the Disclosing Party is the Applicant, the Disclosing Party and its Affiliated Entities will not use, nor permit their subcontractors to use, any facility listed by the U.S. E.P.A. on the federal Excluded Parties List System ("EPLS") maintained by the U. S. General Services Administration.

F.3 If the Disclosing Party is the Applicant, the Disclosing Party will obtain from any contractors/subcontractors hired or to be hired in connection with the Matter certifications equal in form and substance to those in F.1. and F.2. above and will not, without the prior written consent of the City, use any such contractor/subcontractor that does not provide such certifications or that the Disclosing Party has reason to believe has not provided or cannot provide truthful certifications.

NOTE: If the Disclosing Party cannot certify as to any of the items in F.1., F.2. or F.3. above, an explanatory statement must be attached to this EDS.

CERTIFICATION

Under penalty of perjury, the person signing below: (1) warrants that he/she is authorized to execute this EDS and Appendix A (if applicable) on behalf of the Disclosing Party, and (2) warrants that all certifications and statements contained in this EDS and Appendix A (if applicable) are true, accurate and complete as of the date furnished to the City.

Halsted Limited Partnership
(Print or type name of Disclosing Party)

By: _____
(Sign here)

Michael Goldberg
(Print or type name of person signing)

Executive Director, Heartland Housing, manager of Halsted GP, LLC, general partner of Halsted Limited Partnership
(Print or type title of person signing)

Signed and sworn to before me on (date) 2/4/2013,
at Cook County, Illinois (state).

_____ Notary Public.

KRISTINA BUTLER
OFFICIAL SEAL
Notary Public, State of Illinois
My Commission Expires
September 12, 2016

Commission expires: September 12, 2016

CITY OF CHICAGO
ECONOMIC DISCLOSURE STATEMENT AND AFFIDAVIT
APPENDIX A

FAMILIAL RELATIONSHIPS WITH ELECTED CITY OFFICIALS AND DEPARTMENT HEADS

This Appendix is to be completed only by (a) the Applicant, and (b) any legal entity which has a direct ownership interest in the Applicant exceeding 7.5 percent. It is not to be completed by any legal entity which has only an indirect ownership interest in the Applicant.

Under Municipal Code Section 2-154-015, the Disclosing Party must disclose whether such Disclosing Party or any "Applicable Party" or any Spouse or Domestic Partner thereof currently has a "familial relationship" with any elected city official or department head. A "familial relationship" exists if, as of the date this EDS is signed, the Disclosing Party or any "Applicable Party" or any Spouse or Domestic Partner thereof is related to the mayor, any alderman, the city clerk, the city treasurer or any city department head as spouse or domestic partner or as any of the following, whether by blood or adoption: parent, child, brother or sister, aunt or uncle, niece or nephew, grandparent, grandchild, father-in-law, mother-in-law, son-in-law, daughter-in-law, stepfather or stepmother, stepson or stepdaughter, stepbrother or stepsister or half-brother or half-sister.

"Applicable Party" means (1) all executive officers of the Disclosing Party listed in Section II.B.1.a., if the Disclosing Party is a corporation; all partners of the Disclosing Party, if the Disclosing Party is a general partnership; all general partners and limited partners of the Disclosing Party, if the Disclosing Party is a limited partnership; all managers, managing members and members of the Disclosing Party, if the Disclosing Party is a limited liability company; (2) all principal officers of the Disclosing Party; and (3) any person having more than a 7.5 percent ownership interest in the Disclosing Party. "Principal officers" means the president, chief operating officer, executive director, chief financial officer, treasurer or secretary of a legal entity or any person exercising similar authority.

Does the Disclosing Party or any "Applicable Party" or any Spouse or Domestic Partner thereof currently have a "familial relationship" with an elected city official or department head?

[ ] Yes [X] No

If yes, please identify below (1) the name and title of such person, (2) the name of the legal entity to which such person is connected; (3) the name and title of the elected city official or department head to whom such person has a familial relationship, and (4) the precise nature of such familial relationship.

_____

_____

_____

HEARTLAND HOUSING, INC. BOARD OF DIRECTORS

Chair:	Kevin A. Sterling, Esq.
Vice Chair:	Roberto Requejo
Secretary:	Robin Snyderman
Treasurer:	Adnan F. Assad

Directors:
Robert G. Byron
Jennifer L. Zellner Faron
Robert Griffiths
Kristine Jurmu
Tania J. Kadakia
Daniel V. Lezotte
Alison Miner
Kathy Schaack
Benjamin J. Weprin
Paul A. Zucker

HEARTLAND HOUSING, INC.

Michael Goldberg, Executive Director

Parties Expected to be Retained by Heartland Housing, Inc. (to be assigned to Halsted Limited Partnership)

Name	Address	Relationship	Amount of Contract
Applegate & Thorne-Thomsen	626 W. Jackson Boulevard, Suite 400 Chicago, Illinois 60661	Attorney	$120,000
Gensler	11 East Madison Street Suite 300 Chicago, IL 60602	Architect	~$900,000
Power Construction	118 East Erie Street Chicago, IL 60611	General Contractor	$16.83 million

Parties Retained by Heartland Housing, Inc. (to be assigned to Halsted Limited Partnership)

Name	Address	Relationship	Amount of Contract
American Marketing Services	527 S Wells St Ste 400, Chicago, IL	Market Research	$10,000
Appraisal Research Counselors	400 East Randolph Street Chicago, IL 60601	Appraiser	$10,000
Carnow Conibear	600 West Van Buren Street Chicago, IL 60607	Environmental Engineer / Testing	$5,000
GEI	115 Lake Street Unit 202 Libertyville, IL 60048	Geotechnical survey	$35,000
McGuire Igleski & Associates	1330 Sherman Avenue Evanston, IL 60201	Historic Preservation Consultant	$12,000
Gremley & Biedermann	4505 North Elston Avenue Chicago, IL 60630	Surveyor	$5,000
#9 Design, LLC	135 S. PALMER DRIVE, SUITE 200 ELMHURST, ILLINOIS 60126	Physical Needs Analysis	$3,500
Pioneer Environmental, LLC	700 North Sacramento Boulevard Chicago, IL 60612	Environmental Consultants / Remediation	~$250,000
Traffic Analysis & Design, Inc. (TADI)	233 South Wacker Drive Suite 8400 Chicago, IL 60606	Traffic Analysis	$3,600

CITY OF CHICAGO
ECONOMIC DISCLOSURE STATEMENT
AND AFFIDAVIT

SECTION I – GENERAL INFORMATION

A. Legal name of the Disclosing Party submitting this EDS. Include d/b/a/ if applicable:

Halsted GP LLC

Check ONE of the following three boxes:

Indicate whether the Disclosing Party submitting this EDS is:

1. [ ] the Applicant
   OR
2. [X] a legal entity holding a direct or indirect interest in the Applicant. State the legal name of the Applicant in which the Disclosing Party holds an interest: Halsted Limited Partnership
   OR
3. [ ] a legal entity with a right of control (see Section II.B.1.) State the legal name of the entity in which the Disclosing Party holds a right of control: _____

B. Business address of the Disclosing Party: 208 S. LaSalle #208
Chicago, IL 60604

C. Telephone: 312.660.1383 Fax: 312,669,1555 Email: mgoldberg@heartlandalliance.org

D. Name of contact person: Michael Goldberg

E. Federal Employer Identification No. (if you have one): __

F. Brief description of contract, transaction or other undertaking (referred to below as the "Matter") to which this EDS pertains. (Include project number and location of property, if applicable):
Permit Fee Waiver
Land disposition and City financing relating to 3600-16 N. Halsted

G. Which City agency or department is requesting this EDS? Housing & Economic Development

If the Matter is a contract being handled by the City's Department of Procurement Services, please complete the following:

Specification # _____ and Contract # _____

interest of a member or manager in a limited liability company, or interest of a beneficiary of a trust, estate or other similar entity. If none, state "None." **NOTE:** Pursuant to Section 2-154-030 of the Municipal Code of Chicago ("Municipal Code"), the City may require any such additional information from any applicant which is reasonably intended to achieve full disclosure.

Name	Business Address	Percentage Interest in the Disclosing Party
Heartland Housing, Inc.	208 S. Lasalle #1818, Chicago, IL 60604	75%
Center on Halsted	3656 N. Halsted, Chicago, IL 60613	25%

SECTION III -- BUSINESS RELATIONSHIPS WITH CITY ELECTED OFFICIALS

Has the Disclosing Party had a "business relationship," as defined in Chapter 2-156 of the Municipal Code, with any City elected official in the 12 months before the date this EDS is signed?

[ ] Yes [X] No

If yes, please identify below the name(s) of such City elected official(s) and describe such relationship(s):

SECTION IV -- DISCLOSURE OF SUBCONTRACTORS AND OTHER RETAINED PARTIES

The Disclosing Party must disclose the name and business address of each subcontractor, attorney, lobbyist, accountant, consultant and any other person or entity whom the Disclosing Party has retained or expects to retain in connection with the Matter, as well as the nature of the relationship, and the total amount of the fees paid or estimated to be paid. The Disclosing Party is not required to disclose employees who are paid solely through the Disclosing Party's regular payroll.

"Lobbyist" means any person or entity who undertakes to influence any legislative or administrative action on behalf of any person or entity other than: (1) a not-for-profit entity, on an unpaid basis, or (2) himself. "Lobbyist" also means any person or entity any part of whose duties as an employee of another includes undertaking to influence any legislative or administrative action.

If the Disclosing Party is uncertain whether a disclosure is required under this Section, the Disclosing Party must either ask the City whether disclosure is required or make the disclosure.

2. The Disclosing Party and, if the Disclosing Party is a legal entity, all of those persons or entities identified in Section II.B.1. of this EDS:

a. are not presently debarred, suspended, proposed for debarment, declared ineligible or voluntarily excluded from any transactions by any federal, state or local unit of government;

b. have not, within a five-year period preceding the date of this EDS, been convicted of a criminal offense, adjudged guilty, or had a civil judgment rendered against them in connection with: obtaining, attempting to obtain, or performing a public (federal, state or local) transaction or contract under a public transaction; a violation of federal or state antitrust statutes; fraud; embezzlement; theft; forgery; bribery; falsification or destruction of records; making false statements; or receiving stolen property;

c. are not presently indicted for, or criminally or civilly charged by, a governmental entity (federal, state or local) with committing any of the offenses set forth in clause B.2.b. of this Section V;

d. have not, within a five-year period preceding the date of this EDS, had one or more public transactions (federal, state or local) terminated for cause or default; and

e. have not, within a five-year period preceding the date of this EDS, been convicted, adjudged guilty, or found liable in a civil proceeding, or in any criminal or civil action, including actions concerning environmental violations, instituted by the City or by the federal government, any state, or any other unit of local government.

3. The certifications in subparts 3, 4 and 5 concern:

• the Disclosing Party;
• any "Contractor" (meaning any contractor or subcontractor used by the Disclosing Party in connection with the Matter, including but not limited to all persons or legal entities disclosed under Section IV, "Disclosure of Subcontractors and Other Retained Parties");
• any "Affiliated Entity" (meaning a person or entity that, directly or indirectly: controls the Disclosing Party, is controlled by the Disclosing Party, or is, with the Disclosing Party, under common control of another person or entity. Indicia of control include, without limitation: interlocking management or ownership; identity of interests among family members, shared facilities and equipment; common use of employees; or organization of a business entity following the ineligibility of a business entity to do business with federal or state or local government, including the City, using substantially the same management, ownership, or principals as the ineligible entity); with respect to Contractors, the term Affiliated Entity means a person or entity that directly or indirectly controls the Contractor, is controlled by it, or, with the Contractor, is under common control of another person or entity;
• any responsible official of the Disclosing Party, any Contractor or any Affiliated Entity or any other official, agent or employee of the Disclosing Party, any Contractor or any Affiliated Entity, acting pursuant to the direction or authorization of a responsible official of the Disclosing Party, any Contractor or any Affiliated Entity (collectively "Agents").

If the letters "NA," the word "None," or no response appears on the lines above, it will be conclusively presumed that the Disclosing Party certified to the above statements.

8. To the best of the Disclosing Party's knowledge after reasonable inquiry, the following is a complete list of all current employees of the Disclosing Party who were, at any time during the 12-month period preceding the execution date of this EDS, an employee, or elected or appointed official, of the City of Chicago (if none, indicate with "N/A" or "none").

None.

9. To the best of the Disclosing Party's knowledge after reasonable inquiry, the following is a complete list of all gifts that the Disclosing Party has given or caused to be given, at any time during the 12-month period preceding the execution date of this EDS, to an employee, or elected or appointed official, of the City of Chicago. For purposes of this statement, a "gift" does not include: (i) anything made generally available to City employees or to the general public, or (ii) food or drink provided in the course of official City business and having a retail value of less than $20 per recipient (if none, indicate with "N/A" or "none"). As to any gift listed below, please also list the name of the City recipient.

None.

C. CERTIFICATION OF STATUS AS FINANCIAL INSTITUTION

1. The Disclosing Party certifies that the Disclosing Party (check one)

[ ] is [X] is not

a "financial institution" as defined in Section 2-32-455(b) of the Municipal Code.

2. If the Disclosing Party IS a financial institution, then the Disclosing Party pledges:

"We are not and will not become a predatory lender as defined in Chapter 2-32 of the Municipal Code. We further pledge that none of our affiliates is, and none of them will become, a predatory lender as defined in Chapter 2-32 of the Municipal Code. We understand that becoming a predatory lender or becoming an affiliate of a predatory lender may result in the loss of the privilege of doing business with the City."

If the Disclosing Party is unable to make this pledge because it or any of its affiliates (as defined in Section 2-32-455(b) of the Municipal Code) is a predatory lender within the meaning of Chapter 2-32 of the Municipal Code, explain here (attach additional pages if necessary):

comply with these disclosure requirements may make any contract entered into with the City in connection with the Matter voidable by the City.

_X_ 1. The Disclosing Party verifies that the Disclosing Party has searched any and all records of the Disclosing Party and any and all predecessor entities regarding records of investments or profits from slavery or slaveholder insurance policies during the slavery era (including insurance policies issued to slaveholders that provided coverage for damage to or injury or death of their slaves), and the Disclosing Party has found no such records.

____2. The Disclosing Party verifies that, as a result of conducting the search in step 1 above, the Disclosing Party has found records of investments or profits from slavery or slaveholder insurance policies. The Disclosing Party verifies that the following constitutes full disclosure of all such records, including the names of any and all slaves or slaveholders described in those records:

_____

_____

_____

_____

SECTION VI -- CERTIFICATIONS FOR FEDERALLY FUNDED MATTERS

NOTE: If the Matter is federally funded, complete this Section VI. **If the Matter is not federally funded,** proceed to Section VII. For purposes of this Section VI, tax credits allocated by the City and proceeds of debt obligations of the City are not federal funding.

A. CERTIFICATION REGARDING LOBBYING

1. List below the names of all persons or entities registered under the federal Lobbying Disclosure Act of 1995 who have made lobbying contacts on behalf of the Disclosing Party with respect to the Matter: (Add sheets if necessary):

_____

_____

_____

(If no explanation appears or begins on the lines above, or if the letters "NA" or if the word "None" appear, it will be conclusively presumed that the Disclosing Party means that NO persons or entities registered under the Lobbying Disclosure Act of 1995 have made lobbying contacts on behalf of the Disclosing Party with respect to the Matter.)

2. The Disclosing Party has not spent and will not expend any federally appropriated funds to pay any person or entity listed in Paragraph A.1. above for his or her lobbying activities or to pay any person or entity to influence or attempt to influence an officer or employee of any agency, as defined by applicable federal law, a member of Congress, an officer or employee of Congress, or an employee of a member of Congress, in connection with the award of any federally funded contract, making any federally funded grant or loan, entering into any cooperative agreement, or to extend, continue, renew, amend, or modify any federally funded contract, grant, loan, or cooperative agreement.

SECTION VII – ACKNOWLEDGMENTS, CONTRACT INCORPORATION, COMPLIANCE, PENALTIES, DISCLOSURE

The Disclosing Party understands and agrees that:

A. The certifications, disclosures, and acknowledgments contained in this EDS will become part of any contract or other agreement between the Applicant and the City in connection with the Matter, whether procurement, City assistance, or other City action, and are material inducements to the City's execution of any contract or taking other action with respect to the Matter. The Disclosing Party understands that it must comply with all statutes, ordinances, and regulations on which this EDS is based.

B. The City's Governmental Ethics and Campaign Financing Ordinances, Chapters 2-156 and 2-164 of the Municipal Code, impose certain duties and obligations on persons or entities seeking City contracts, work, business, or transactions. The full text of these ordinances and a training program is available on line at www.cityofchicago.org/Ethics, and may also be obtained from the City's Board of Ethics, 740 N.

Sedgwick St., Suite 500, Chicago, IL 60610, (312) 744-9660. The Disclosing Party must comply fully with the applicable ordinances.

C. If the City determines that any information provided in this EDS is false, incomplete or inaccurate, any contract or other agreement in connection with which it is submitted may be rescinded or be void or voidable, and the City may pursue any remedies under the contract or agreement (if not rescinded or void), at law, or in equity, including terminating the Disclosing Party's participation in the Matter and/or declining to allow the Disclosing Party to participate in other transactions with the City. Remedies at law for a false statement of material fact may include incarceration and an award to the City of treble damages.

D. It is the City's policy to make this document available to the public on its Internet site and/or upon request. Some or all of the information provided on this EDS and any attachments to this EDS may be made available to the public on the Internet, in response to a Freedom of Information Act request, or otherwise. By completing and signing this EDS, the Disclosing Party waives and releases any possible rights or claims which it may have against the City in connection with the public release of information contained in this EDS and also authorizes the City to verify the accuracy of any information submitted in this EDS.

E. The information provided in this EDS must be kept current. In the event of changes, the Disclosing Party must supplement this EDS up to the time the City takes action on the Matter. If the Matter is a contract being handled by the City's Department of Procurement Services, the Disclosing Party must update this EDS as the contract requires. **NOTE:** With respect to Matters subject to Article I of Chapter 1-23 of the Municipal Code (imposing **PERMANENT INELIGIBILITY** for certain specified offenses), the information provided herein regarding eligibility must be kept current for a longer period, as required by Chapter 1-23 and Section 2-154-020 of the Municipal Code.

The Disclosing Party represents and warrants that:

CITY OF CHICAGO
ECONOMIC DISCLOSURE STATEMENT AND AFFIDAVIT
APPENDIX A

FAMILIAL RELATIONSHIPS WITH ELECTED CITY OFFICIALS AND DEPARTMENT HEADS

This Appendix is to be completed only by (a) the Applicant, and (b) any legal entity which has a direct ownership interest in the Applicant exceeding 7.5 percent. It is not to be completed by any legal entity which has only an indirect ownership interest in the Applicant.

Under Municipal Code Section 2-154-015, the Disclosing Party must disclose whether such Disclosing Party or any "Applicable Party" or any Spouse or Domestic Partner thereof currently has a "familial relationship" with any elected city official or department head. A "familial relationship" exists if, as of the date this EDS is signed, the Disclosing Party or any "Applicable Party" or any Spouse or Domestic Partner thereof is related to the mayor, any alderman, the city clerk, the city treasurer or any city department head as spouse or domestic partner or as any of the following, whether by blood or adoption: parent, child, brother or sister, aunt or uncle, niece or nephew, grandparent, grandchild, father-in-law, mother-in-law, son-in-law, daughter-in-law, stepfather or stepmother, stepson or stepdaughter, stepbrother or stepsister or half-brother or half-sister.

"Applicable Party" means (1) all executive officers of the Disclosing Party listed in Section II.B.1.a., if the Disclosing Party is a corporation; all partners of the Disclosing Party, if the Disclosing Party is a general partnership; all general partners and limited partners of the Disclosing Party, if the Disclosing Party is a limited partnership; all managers, managing members and members of the Disclosing Party, if the Disclosing Party is a limited liability company; (2) all principal officers of the Disclosing Party; and (3) any person having more than a 7.5 percent ownership interest in the Disclosing Party. "Principal officers" means the president, chief operating officer, executive director, chief financial officer, treasurer or secretary of a legal entity or any person exercising similar authority.

Does the Disclosing Party or any "Applicable Party" or any Spouse or Domestic Partner thereof currently have a "familial relationship" with an elected city official or department head?

[ ] Yes [X] No

If yes, please identify below (1) the name and title of such person, (2) the name of the legal entity to which such person is connected; (3) the name and title of the elected city official or department head to whom such person has a familial relationship, and (4) the precise nature of such familial relationship.

_____

_____

_____

CITY OF CHICAGO
ECONOMIC DISCLOSURE STATEMENT
AND AFFIDAVIT

SECTION I – GENERAL INFORMATION

A. Legal name of the Disclosing Party submitting this EDS. Include d/b/a/ if applicable:

Heartland Housing, Inc.

Check ONE of the following three boxes:

Indicate whether the Disclosing Party submitting this EDS is:

1. [ ] the Applicant
   OR
2. [X] a legal entity holding a direct or indirect interest in the Applicant. State the legal name of the Applicant in which the Disclosing Party holds an interest: Halsted Limited Partnership
   OR
3. [ ] a legal entity with a right of control (see Section II.B.1.) State the legal name of the entity in which the Disclosing Party holds a right of control: _____

B. Business address of the Disclosing Party: 208 S. LaSalle #208
Chicago, IL 60604

C. Telephone: 312.660.1383 Fax: 312,669,1555 Email: mgoldberg@heartlandalliance.org

D. Name of contact person: Michael Goldberg

E. Federal Employer Identification No. (if you have one) _____

F. Brief description of contract, transaction or other undertaking (referred to below as the "Matter") to which this EDS pertains. (Include project number and location of property, if applicable):

Permit Fee Waiver
Land disposition and City financing relating to 3600-16 N. Halsted

G. Which City agency or department is requesting this EDS? Housing & Economic Development

If the Matter is a contract being handled by the City's Department of Procurement Services, please complete the following:

Specification # _____ and Contract # _____

SECTION II -- DISCLOSURE OF OWNERSHIP INTERESTS

A. NATURE OF THE DISCLOSING PARTY

1. Indicate the nature of the Disclosing Party:

[ ] Person
[ ] Publicly registered business corporation
[ ] Privately held business corporation
[ ] Sole proprietorship
[ ] General partnership
[ ] Limited partnership
[ ] Trust
[ ] Limited liability company
[ ] Limited liability partnership
[ ] Joint venture
[X] Not-for-profit corporation
(Is the not-for-profit corporation also a 501(c)(3))?
[X] Yes [ ] No
[ ] Other (please specify)

2. For legal entities, the state (or foreign country) of incorporation or organization, if applicable:

Illinois

3. For legal entities not organized in the State of Illinois: Has the organization registered to do business in the State of Illinois as a foreign entity?

[ ] Yes [ ] No [ ] N/A

B. IF THE DISCLOSING PARTY IS A LEGAL ENTITY:

1. List below the full names and titles of all executive officers and all directors of the entity. **NOTE:** For not-for-profit corporations, also list below all members, if any, which are legal entities. If there are no such members, write "no members." For trusts, estates or other similar entities, list below the legal titleholder(s).

If the entity is a general partnership, limited partnership, limited liability company, limited liability partnership or joint venture, list below the name and title of each general partner, managing member, manager or any other person or entity that controls the day-to-day management of the Disclosing Party. **NOTE:** Each legal entity listed below must submit an EDS on its own behalf.

Name	Title
Attached.	
No members.	

2. Please provide the following information concerning each person or entity having a direct or indirect beneficial interest (including ownership) in excess of 7.5% of the Disclosing Party. Examples of such an interest include shares in a corporation, partnership interest in a partnership or joint venture,

interest of a member or manager in a limited liability company, or interest of a beneficiary of a trust, estate or other similar entity. If none, state "None." **NOTE**: Pursuant to Section 2-154-030 of the Municipal Code of Chicago ("Municipal Code"), the City may require any such additional information from any applicant which is reasonably intended to achieve full disclosure.

Name	Business Address	Percentage Interest in the Disclosing Party
None.		

SECTION III -- BUSINESS RELATIONSHIPS WITH CITY ELECTED OFFICIALS

Has the Disclosing Party had a "business relationship," as defined in Chapter 2-156 of the Municipal Code, with any City elected official in the 12 months before the date this EDS is signed?

[ ] Yes [X] No

If yes, please identify below the name(s) of such City elected official(s) and describe such relationship(s):

SECTION IV -- DISCLOSURE OF SUBCONTRACTORS AND OTHER RETAINED PARTIES

The Disclosing Party must disclose the name and business address of each subcontractor, attorney, lobbyist, accountant, consultant and any other person or entity whom the Disclosing Party has retained or expects to retain in connection with the Matter, as well as the nature of the relationship, and the total amount of the fees paid or estimated to be paid. The Disclosing Party is not required to disclose employees who are paid solely through the Disclosing Party's regular payroll.

"Lobbyist" means any person or entity who undertakes to influence any legislative or administrative action on behalf of any person or entity other than: (1) a not-for-profit entity, on an unpaid basis, or (2) himself. "Lobbyist" also means any person or entity any part of whose duties as an employee of another includes undertaking to influence any legislative or administrative action.

If the Disclosing Party is uncertain whether a disclosure is required under this Section, the Disclosing Party must either ask the City whether disclosure is required or make the disclosure.

Name (indicate whether retained or anticipated to be retained)	Business Address	Relationship to Disclosing Party (subcontractor, attorney, lobbyist, etc.)	Fees (indicate whether paid or estimated.) NOTE: "hourly rate" or "t.b.d." is not an acceptable response.
See attached.			

(Add sheets if necessary)

[ ] Check here if the Disclosing Party has not retained, nor expects to retain, any such persons or entities.

SECTION V -- CERTIFICATIONS

A. COURT-ORDERED CHILD SUPPORT COMPLIANCE

Under Municipal Code Section 2-92-415, substantial owners of business entities that contract with the City must remain in compliance with their child support obligations throughout the contract's term.

Has any person who directly or indirectly owns 10% or more of the Disclosing Party been declared in arrearage on any child support obligations by any Illinois court of competent jurisdiction?

[ ] Yes [ ] No [X] No person directly or indirectly owns 10% or more of the Disclosing Party.

If "Yes," has the person entered into a court-approved agreement for payment of all support owed and is the person in compliance with that agreement?

[ ] Yes [ ] No

B. FURTHER CERTIFICATIONS

1. Pursuant to Municipal Code Chapter 1-23, Article I ("Article I")(which the Applicant should consult for defined terms (e.g., "doing business") and legal requirements), if the Disclosing Party submitting this EDS is the Applicant and is doing business with the City, then the Disclosing Party certifies as follows: (i) neither the Applicant nor any controlling person is currently indicted or charged with, or has admitted guilt of, or has ever been convicted of, or placed under supervision for, any criminal offense involving actual, attempted, or conspiracy to commit bribery, theft, fraud, forgery, perjury, dishonesty or deceit against an officer or employee of the City or any sister agency; and (ii) the Applicant understands and acknowledges that compliance with Article I is a continuing requirement for doing business with the City. NOTE: If Article I applies to the Applicant, the permanent compliance timeframe in Article I supersedes some five-year compliance timeframes in certifications 2 and 3 below.

2. The Disclosing Party and, if the Disclosing Party is a legal entity, all of those persons or entities identified in Section II.B.1. of this EDS:

a. are not presently debarred, suspended, proposed for debarment, declared ineligible or voluntarily excluded from any transactions by any federal, state or local unit of government;

b. have not, within a five-year period preceding the date of this EDS, been convicted of a criminal offense, adjudged guilty, or had a civil judgment rendered against them in connection with: obtaining, attempting to obtain, or performing a public (federal, state or local) transaction or contract under a public transaction; a violation of federal or state antitrust statutes; fraud; embezzlement; theft; forgery; bribery; falsification or destruction of records; making false statements; or receiving stolen property;

c. are not presently indicted for, or criminally or civilly charged by, a governmental entity (federal, state or local) with committing any of the offenses set forth in clause B.2.b. of this Section V;

d. have not, within a five-year period preceding the date of this EDS, had one or more public transactions (federal, state or local) terminated for cause or default; and

e. have not, within a five-year period preceding the date of this EDS, been convicted, adjudged guilty, or found liable in a civil proceeding, or in any criminal or civil action, including actions concerning environmental violations, instituted by the City or by the federal government, any state, or any other unit of local government.

3. The certifications in subparts 3, 4 and 5 concern:

• the Disclosing Party;
• any "Contractor" (meaning any contractor or subcontractor used by the Disclosing Party in connection with the Matter, including but not limited to all persons or legal entities disclosed under Section IV, "Disclosure of Subcontractors and Other Retained Parties");
• any "Affiliated Entity" (meaning a person or entity that, directly or indirectly: controls the Disclosing Party, is controlled by the Disclosing Party, or is, with the Disclosing Party, under common control of another person or entity. Indicia of control include, without limitation: interlocking management or ownership; identity of interests among family members, shared facilities and equipment; common use of employees; or organization of a business entity following the ineligibility of a business entity to do business with federal or state or local government, including the City, using substantially the same management, ownership, or principals as the ineligible entity); with respect to Contractors, the term Affiliated Entity means a person or entity that directly or indirectly controls the Contractor, is controlled by it, or, with the Contractor, is under common control of another person or entity;
• any responsible official of the Disclosing Party, any Contractor or any Affiliated Entity or any other official, agent or employee of the Disclosing Party, any Contractor or any Affiliated Entity, acting pursuant to the direction or authorization of a responsible official of the Disclosing Party, any Contractor or any Affiliated Entity (collectively "Agents").

Neither the Disclosing Party, nor any Contractor, nor any Affiliated Entity of either the Disclosing Party or any Contractor nor any Agents have, during the five years before the date this EDS is signed, or, with respect to a Contractor, an Affiliated Entity, or an Affiliated Entity of a Contractor during the five years before the date of such Contractor's or Affiliated Entity's contract or engagement in connection with the Matter:

a. bribed or attempted to bribe, or been convicted or adjudged guilty of bribery or attempting to bribe, a public officer or employee of the City, the State of Illinois, or any agency of the federal government or of any state or local government in the United States of America, in that officer's or employee's official capacity;

b. agreed or colluded with other bidders or prospective bidders, or been a party to any such agreement, or been convicted or adjudged guilty of agreement or collusion among bidders or prospective bidders, in restraint of freedom of competition by agreement to bid a fixed price or otherwise; or

c. made an admission of such conduct described in a. or b. above that is a matter of record, but have not been prosecuted for such conduct; or

d. violated the provisions of Municipal Code Section 2-92-610 (Living Wage Ordinance).

4. Neither the Disclosing Party, Affiliated Entity or Contractor, or any of their employees, officials, agents or partners, is barred from contracting with any unit of state or local government as a result of engaging in or being convicted of (1) bid-rigging in violation of 720 ILCS 5/33E-3; (2) bid-rotating in violation of 720 ILCS 5/33E-4; or (3) any similar offense of any state or of the United States of America that contains the same elements as the offense of bid-rigging or bid-rotating.

5. Neither the Disclosing Party nor any Affiliated Entity is listed on any of the following lists maintained by the Office of Foreign Assets Control of the U.S. Department of the Treasury or the Bureau of Industry and Security of the U.S. Department of Commerce or their successors: the Specially Designated Nationals List, the Denied Persons List, the Unverified List, the Entity List and the Debarred List.

6. The Disclosing Party understands and shall comply with the applicable requirements of Chapters 2-55 (Legislative Inspector General), 2-56 (Inspector General) and 2-156 (Governmental Ethics) of the Municipal Code.

7. If the Disclosing Party is unable to certify to any of the above statements in this Part B (Further Certifications), the Disclosing Party must explain below:

_____

_____

_____

_____

If the letters "NA," the word "None," or no response appears on the lines above, it will be conclusively presumed that the Disclosing Party certified to the above statements.

8. To the best of the Disclosing Party's knowledge after reasonable inquiry, the following is a complete list of all current employees of the Disclosing Party who were, at any time during the 12-month period preceding the execution date of this EDS, an employee, or elected or appointed official, of the City of Chicago (if none, indicate with "N/A" or "none").

None.

9. To the best of the Disclosing Party's knowledge after reasonable inquiry, the following is a complete list of all gifts that the Disclosing Party has given or caused to be given, at any time during the 12-month period preceding the execution date of this EDS, to an employee, or elected or appointed official, of the City of Chicago. For purposes of this statement, a "gift" does not include: (i) anything made generally available to City employees or to the general public, or (ii) food or drink provided in the course of official City business and having a retail value of less than $20 per recipient (if none, indicate with "N/A" or "none"). As to any gift listed below, please also list the name of the City recipient.

None.

C. CERTIFICATION OF STATUS AS FINANCIAL INSTITUTION

1. The Disclosing Party certifies that the Disclosing Party (check one)

[ ] is [X] is not

a "financial institution" as defined in Section 2-32-455(b) of the Municipal Code.

2. If the Disclosing Party IS a financial institution, then the Disclosing Party pledges:

"We are not and will not become a predatory lender as defined in Chapter 2-32 of the Municipal Code. We further pledge that none of our affiliates is, and none of them will become, a predatory lender as defined in Chapter 2-32 of the Municipal Code. We understand that becoming a predatory lender or becoming an affiliate of a predatory lender may result in the loss of the privilege of doing business with the City."

If the Disclosing Party is unable to make this pledge because it or any of its affiliates (as defined in Section 2-32-455(b) of the Municipal Code) is a predatory lender within the meaning of Chapter 2-32 of the Municipal Code, explain here (attach additional pages if necessary):

If the letters "NA," the word "None," or no response appears on the lines above, it will be conclusively presumed that the Disclosing Party certified to the above statements.

D. CERTIFICATION REGARDING INTEREST IN CITY BUSINESS

Any words or terms that are defined in Chapter 2-156 of the Municipal Code have the same meanings when used in this Part D.

1. In accordance with Section 2-156-110 of the Municipal Code: Does any official or employee of the City have a financial interest in his or her own name or in the name of any other person or entity in the Matter?

[ ] Yes [X] No

NOTE: If you checked "Yes" to Item D.1., proceed to Items D.2. and D.3. If you checked "No" to Item D.1., proceed to Part E.

2. Unless sold pursuant to a process of competitive bidding, or otherwise permitted, no City elected official or employee shall have a financial interest in his or her own name or in the name of any other person or entity in the purchase of any property that (i) belongs to the City, or (ii) is sold for taxes or assessments, or (iii) is sold by virtue of legal process at the suit of the City (collectively, "City Property Sale"). Compensation for property taken pursuant to the City's eminent domain power does not constitute a financial interest within the meaning of this Part D.

Does the Matter involve a City Property Sale?

[ ] Yes [ ] No

3. If you checked "Yes" to Item D.1., provide the names and business addresses of the City officials or employees having such interest and identify the nature of such interest:

Name	Business Address	Nature of Interest

4. The Disclosing Party further certifies that no prohibited financial interest in the Matter will be acquired by any City official or employee.

E. CERTIFICATION REGARDING SLAVERY ERA BUSINESS

Please check either 1. or 2. below. If the Disclosing Party checks 2., the Disclosing Party must disclose below or in an attachment to this EDS all information required by paragraph 2. Failure to

comply with these disclosure requirements may make any contract entered into with the City in connection with the Matter voidable by the City.

__X__ 1. The Disclosing Party verifies that the Disclosing Party has searched any and all records of the Disclosing Party and any and all predecessor entities regarding records of investments or profits from slavery or slaveholder insurance policies during the slavery era (including insurance policies issued to slaveholders that provided coverage for damage to or injury or death of their slaves), and the Disclosing Party has found no such records.

____2. The Disclosing Party verifies that, as a result of conducting the search in step 1 above, the Disclosing Party has found records of investments or profits from slavery or slaveholder insurance policies. The Disclosing Party verifies that the following constitutes full disclosure of all such records, including the names of any and all slaves or slaveholders described in those records:

_____

_____

_____

_____

SECTION VI -- CERTIFICATIONS FOR FEDERALLY FUNDED MATTERS

NOTE: If the Matter is federally funded, complete this Section VI. If the Matter is not federally funded, proceed to Section VII. For purposes of this Section VI, tax credits allocated by the City and proceeds of debt obligations of the City are not federal funding.

A. CERTIFICATION REGARDING LOBBYING

1. List below the names of all persons or entities registered under the federal Lobbying Disclosure Act of 1995 who have made lobbying contacts on behalf of the Disclosing Party with respect to the Matter: (Add sheets if necessary):

_____

_____

_____

(If no explanation appears or begins on the lines above, or if the letters "NA" or if the word "None" appear, it will be conclusively presumed that the Disclosing Party means that NO persons or entities registered under the Lobbying Disclosure Act of 1995 have made lobbying contacts on behalf of the Disclosing Party with respect to the Matter.)

2. The Disclosing Party has not spent and will not expend any federally appropriated funds to pay any person or entity listed in Paragraph A.1. above for his or her lobbying activities or to pay any person or entity to influence or attempt to influence an officer or employee of any agency, as defined by applicable federal law, a member of Congress, an officer or employee of Congress, or an employee of a member of Congress, in connection with the award of any federally funded contract, making any federally funded grant or loan, entering into any cooperative agreement, or to extend, continue, renew, amend, or modify any federally funded contract, grant, loan, or cooperative agreement.

3. The Disclosing Party will submit an updated certification at the end of each calendar quarter in which there occurs any event that materially affects the accuracy of the statements and information set forth in paragraphs A.1. and A.2. above.

4. The Disclosing Party certifies that either: (i) it is not an organization described in section 501(c)(4) of the Internal Revenue Code of 1986; or (ii) it is an organization described in section 501(c)(4) of the Internal Revenue Code of 1986 but has not engaged and will not engage in "Lobbying Activities".

5. If the Disclosing Party is the Applicant, the Disclosing Party must obtain certifications equal in form and substance to paragraphs A.1. through A.4. above from all subcontractors before it awards any subcontract and the Disclosing Party must maintain all such subcontractors' certifications for the duration of the Matter and must make such certifications promptly available to the City upon request.

B. CERTIFICATION REGARDING EQUAL EMPLOYMENT OPPORTUNITY

If the Matter is federally funded, federal regulations require the Applicant and all proposed subcontractors to submit the following information with their bids or in writing at the outset of negotiations.

Is the Disclosing Party the Applicant?

[ ] Yes [X] No

If "Yes," answer the three questions below:

1. Have you developed and do you have on file affirmative action programs pursuant to applicable federal regulations? (See 41 CFR Part 60-2.)
[ ] Yes [ ] No

2. Have you filed with the Joint Reporting Committee, the Director of the Office of Federal Contract Compliance Programs, or the Equal Employment Opportunity Commission all reports due under the applicable filing requirements?
[ ] Yes [ ] No

3. Have you participated in any previous contracts or subcontracts subject to the equal opportunity clause?
[ ] Yes [ ] No

If you checked "No" to question 1. or 2. above, please provide an explanation:

_____

_____

SECTION VII -- ACKNOWLEDGMENTS, CONTRACT INCORPORATION, COMPLIANCE, PENALTIES, DISCLOSURE

The Disclosing Party understands and agrees that:

A. The certifications, disclosures, and acknowledgments contained in this EDS will become part of any contract or other agreement between the Applicant and the City in connection with the Matter, whether procurement, City assistance, or other City action, and are material inducements to the City's execution of any contract or taking other action with respect to the Matter. The Disclosing Party understands that it must comply with all statutes, ordinances, and regulations on which this EDS is based.

B. The City's Governmental Ethics and Campaign Financing Ordinances, Chapters 2-156 and 2-164 of the Municipal Code, impose certain duties and obligations on persons or entities seeking City contracts, work, business, or transactions. The full text of these ordinances and a training program is available on line at www.cityofchicago.org/Ethics, and may also be obtained from the City's Board of Ethics, 740 N.

Sedgwick St., Suite 500, Chicago, IL 60610, (312) 744-9660. The Disclosing Party must comply fully with the applicable ordinances.

C. If the City determines that any information provided in this EDS is false, incomplete or inaccurate, any contract or other agreement in connection with which it is submitted may be rescinded or be void or voidable, and the City may pursue any remedies under the contract or agreement (if not rescinded or void), at law, or in equity, including terminating the Disclosing Party's participation in the Matter and/or declining to allow the Disclosing Party to participate in other transactions with the City. Remedies at law for a false statement of material fact may include incarceration and an award to the City of treble damages.

D. It is the City's policy to make this document available to the public on its Internet site and/or upon request. Some or all of the information provided on this EDS and any attachments to this EDS may be made available to the public on the Internet, in response to a Freedom of Information Act request, or otherwise. By completing and signing this EDS, the Disclosing Party waives and releases any possible rights or claims which it may have against the City in connection with the public release of information contained in this EDS and also authorizes the City to verify the accuracy of any information submitted in this EDS.

E. The information provided in this EDS must be kept current. In the event of changes, the Disclosing Party must supplement this EDS up to the time the City takes action on the Matter. If the Matter is a contract being handled by the City's Department of Procurement Services, the Disclosing Party must update this EDS as the contract requires. **NOTE:** With respect to Matters subject to Article I of Chapter 1-23 of the Municipal Code (imposing **PERMANENT INELIGIBILITY** for certain specified offenses), the information provided herein regarding eligibility must be kept current for a longer period, as required by Chapter 1-23 and Section 2-154-020 of the Municipal Code.

The Disclosing Party represents and warrants that:

F.1. The Disclosing Party is not delinquent in the payment of any tax administered by the Illinois Department of Revenue, nor are the Disclosing Party or its Affiliated Entities delinquent in paying any fine, fee, tax or other charge owed to the City. This includes, but is not limited to, all water charges, sewer charges, license fees, parking tickets, property taxes or sales taxes.

F.2 If the Disclosing Party is the Applicant, the Disclosing Party and its Affiliated Entities will not use, nor permit their subcontractors to use, any facility listed by the U.S. E.P.A. on the federal Excluded Parties List System ("EPLS") maintained by the U. S. General Services Administration.

F.3 If the Disclosing Party is the Applicant, the Disclosing Party will obtain from any contractors/subcontractors hired or to be hired in connection with the Matter certifications equal in form and substance to those in F.1. and F.2. above and will not, without the prior written consent of the City, use any such contractor/subcontractor that does not provide such certifications or that the Disclosing Party has reason to believe has not provided or cannot provide truthful certifications.

NOTE: If the Disclosing Party cannot certify as to any of the items in F.1., F.2. or F.3. above, an explanatory statement must be attached to this EDS.

CERTIFICATION

Under penalty of perjury, the person signing below: (1) warrants that he/she is authorized to execute this EDS and Appendix A (if applicable) on behalf of the Disclosing Party, and (2) warrants that all certifications and statements contained in this EDS and Appendix A (if applicable) are true, accurate and complete as of the date furnished to the City.

Heartland Housing, Inc.
(Print or type name of Disclosing Party)

By: Michael Goldberg
(Sign here)

Michael Goldberg
(Print or type name of person signing)

Executive Director
(Print or type title of person signing)

Signed and sworn to before me on (date) 2/6/2013,
at Cook County, Illinois (state).

KRISTINA BUTLER
OFFICIAL SEAL
Notary Public, State of Illinois
My Commission Expires
September 12, 2016

Notary Public.

Commission expires: September 12, 2016

CITY OF CHICAGO
ECONOMIC DISCLOSURE STATEMENT AND AFFIDAVIT
APPENDIX A

FAMILIAL RELATIONSHIPS WITH ELECTED CITY OFFICIALS AND DEPARTMENT HEADS

This Appendix is to be completed only by (a) the Applicant, and (b) any legal entity which has a direct ownership interest in the Applicant exceeding 7.5 percent. It is not to be completed by any legal entity which has only an indirect ownership interest in the Applicant.

Under Municipal Code Section 2-154-015, the Disclosing Party must disclose whether such Disclosing Party or any "Applicable Party" or any Spouse or Domestic Partner thereof currently has a "familial relationship" with any elected city official or department head. A "familial relationship" exists if, as of the date this EDS is signed, the Disclosing Party or any "Applicable Party" or any Spouse or Domestic Partner thereof is related to the mayor, any alderman, the city clerk, the city treasurer or any city department head as spouse or domestic partner or as any of the following, whether by blood or adoption: parent, child, brother or sister, aunt or uncle, niece or nephew, grandparent, grandchild, father-in-law, mother-in-law, son-in-law, daughter-in-law, stepfather or stepmother, stepson or stepdaughter, stepbrother or stepsister or half-brother or half-sister.

"Applicable Party" means (1) all executive officers of the Disclosing Party listed in Section II.B.1.a., if the Disclosing Party is a corporation; all partners of the Disclosing Party, if the Disclosing Party is a general partnership; all general partners and limited partners of the Disclosing Party, if the Disclosing Party is a limited partnership; all managers, managing members and members of the Disclosing Party, if the Disclosing Party is a limited liability company; (2) all principal officers of the Disclosing Party; and (3) any person having more than a 7.5 percent ownership interest in the Disclosing Party. "Principal officers" means the president, chief operating officer, executive director, chief financial officer, treasurer or secretary of a legal entity or any person exercising similar authority.

Does the Disclosing Party or any "Applicable Party" or any Spouse or Domestic Partner thereof currently have a "familial relationship" with an elected city official or department head?

[ ] Yes [X] No

If yes, please identify below (1) the name and title of such person, (2) the name of the legal entity to which such person is connected; (3) the name and title of the elected city official or department head to whom such person has a familial relationship, and (4) the precise nature of such familial relationship.

_____

_____

_____

HEARTLAND HOUSING, INC. BOARD OF DIRECTORS

Chair:	Kevin A. Sterling, Esq.
Vice Chair:	Roberto Requejo
Secretary:	Robin Snyderman
Treasurer:	Adnan F. Assad

Directors:
Robert G. Byron
Jennifer L. Zellner Faron
Robert Griffiths
Kristine Jurmu
Tania J. Kadakia
Daniel V. Lezotte
Alison Miner
Kathy Schaack
Benjamin J. Weprin
Paul A. Zucker

HEARTLAND HOUSING, INC.

Michael Goldberg, Executive Director

Parties Expected to be Retained by Heartland Housing, Inc.

Name	Address	Relationship	Amount of Contract
Applegate & Thorne-Thomsen	626 W. Jackson Boulevard, Suite 400 Chicago, Illinois 60661	Attorney	$120,000
Gensler	11 East Madison Street Suite 300 Chicago, IL 60602	Architect	~$900,000
Power Construction	118 East Erie Street Chicago, IL 60611	General Contractor	$16.83 million

Parties Retained by Heartland Housing, Inc.

Name	Address	Relationship	Amount of Contract
American Marketing Services	527 S Wells St Ste 400, Chicago, IL	Market Research	$10,000
Appraisal Research Counselors	400 East Randolph Street Chicago, IL 60601	Appraiser	$10,000
Carnow Conibear	600 West Van Buren Street Chicago, IL 60607	Environmental Engineer / Testing	$5,000
GEI	115 Lake Street Unit 202 Libertyville, IL 60048	Geotechnical survey	$35,000
McGuire Igleski & Associates	1330 Sherman Avenue Evanston, IL 60201	Historic Preservation Consultant	$12,000
Gremley & Biedermann	4505 North Elston Avenue Chicago, IL 60630	Surveyor	$5,000
#9 Design, LLC	135 S. PALMER DRIVE, SUITE 200 ELMHURST, ILLINOIS 60126	Physical Needs Analysis	$3,500
Pioneer Environmental, LLC	700 North Sacramento Boulevard Chicago, IL 60612	Environmental Consultants / Remediation	~$250,000
Traffic Analysis & Design, Inc. (TADI)	233 South Wacker Drive Suite 8400 Chicago, IL 60606	Traffic Analysis	$3,600

CITY OF CHICAGO
ECONOMIC DISCLOSURE STATEMENT
AND AFFIDAVIT

SECTION I -- GENERAL INFORMATION

A. Legal name of Disclosing Party submitting this EDS. Include d/b/a/ if applicable:

Center on Halsted

Check ONE of the following three boxes:

Indicate whether Disclosing Party submitting this EDS is:

1. [ ] the Applicant
   OR
2. [X] a legal entity holding a direct or indirect interest in the Applicant. State the legal name of the Applicant in which Disclosing Party holds an interest: Halsted Limited Partnership
   OR
3. [ ] a specified legal entity with a right of control (see Section II.B.1.b.) State the legal name of the entity in which Disclosing Party holds a right of control: _____

B. Business address of Disclosing Party: 3656 N. Halsted
Chicago, IL 60613

C. Telephone: (773)472-6469 Fax: (773)661-0774 Email: mvalle@centeronhalsted.org

D. Name of contact person: Modesto Valle

E. Federal Employer Identification No. (if you have on _____

F. Brief description of contract, transaction or other undertaking (referred to below as the "Matter") to which this EDS pertains. (Include project number and location of property, if applicable):
Permit Fee Waiver
Land disposition and City financing relating to 3600-16 N. Halsted

G. Which City agency or department is requesting this EDS? Housing and Economic Development

If the Matter is a contract being handled by the City's Department of Procurement Services, please complete the following:

Specification # _____ and Contract # _____

SECTION II -- DISCLOSURE OF OWNERSHIP INTERESTS

A. NATURE OF THE DISCLOSING PARTY

1. Indicate the nature of the Disclosing Party:

[ ] Person
[ ] Publicly registered business corporation
[ ] Privately held business corporation
[ ] Sole proprietorship
[ ] General partnership
[ ] Limited partnership
[ ] Trust
[ ] Limited liability company
[ ] Limited liability partnership
[ ] Joint venture
[X] Not-for-profit corporation
(Is the not-for-profit corporation also a 501(c)(3))?
[X] Yes [ ] No
[ ] Other (please specify)

2. For legal entities, the state (or foreign country) of incorporation or organization, if applicable:

Illinois

3. For legal entities not organized in the State of Illinois: Has the organization registered to do business in the State of Illinois as a foreign entity?

[ ] Yes [ ] No [ ] N/A

B. IF THE DISCLOSING PARTY IS A LEGAL ENTITY:

1. List below the full names and titles of all executive officers and all directors of the entity. **NOTE:** For not-for-profit corporations, also list below all members, if any, which are legal entities. If there are no such members, write "no members." For trusts, estates or other similar entities, list below the legal titleholder(s).

If the entity is a general partnership, limited partnership, limited liability company, limited liability partnership or joint venture, list below the name and title of each general partner, managing member, manager or any other person or entity that controls the day-to-day management of the Disclosing Party. **NOTE:** Each legal entity listed below must submit an EDS on its own behalf.

Name	Title
Marcus Brady	Chair
Charles R. Middleton	Vice Chair
Brooke Wiseman	Secretary
Duane M. DesParte	Treasurer
Modesto Valle	Chief Executive Officer

2. Please provide the following information concerning each person or entity having a direct or indirect beneficial interest (including ownership) in excess of 7.5% of the Disclosing Party. Examples of such an interest include shares in a corporation, partnership interest in a partnership or joint venture,

interest of a member or manager in a limited liability company, or interest of a beneficiary of a trust, estate or other similar entity. If none, state "None." **NOTE:** Pursuant to Section 2-154-030 of the Municipal Code of Chicago ("Municipal Code"), the City may require any such additional information from any applicant which is reasonably intended to achieve full disclosure.

Name	Business Address	Percentage Interest in the Disclosing Party
None		

SECTION III – BUSINESS RELATIONSHIPS WITH CITY ELECTED OFFICIALS

Has the Disclosing Party had a "business relationship," as defined in Chapter 2-156 of the Municipal Code, with any City elected official in the 12 months before the date this EDS is signed?

[ ] Yes [X] No

If yes, please identify below the name(s) of such City elected official(s) and describe such relationship(s):

SECTION IV -- DISCLOSURE OF SUBCONTRACTORS AND OTHER RETAINED PARTIES

The Disclosing Party must disclose the name and business address of each subcontractor, attorney, lobbyist, accountant, consultant and any other person or entity whom the Disclosing Party has retained or expects to retain in connection with the Matter, as well as the nature of the relationship, and the total amount of the fees paid or estimated to be paid. The Disclosing Party is not required to disclose employees who are paid solely through the Disclosing Party's regular payroll.

"Lobbyist" means any person or entity who undertakes to influence any legislative or administrative action on behalf of any person or entity other than: (1) a not-for-profit entity, on an unpaid basis, or (2) himself. "Lobbyist" also means any person or entity any part of whose duties as an employee of another includes undertaking to influence any legislative or administrative action.

If the Disclosing Party is uncertain whether a disclosure is required under this Section, the Disclosing Party must either ask the City whether disclosure is required or make the disclosure.

Name (indicate whether retained or anticipated to be retained)	Business Address	Relationship to Disclosing Party (subcontractor, attorney, lobbyist, etc.)	Fees (indicate whether paid or estimated.) NOTE: "hourly rate" or "t.b.d." is not an acceptable response.

(Add sheets if necessary)

[X] Check here if the Disclosing Party has not retained, nor expects to retain, any such persons or entities.

SECTION V -- CERTIFICATIONS

A. COURT-ORDERED CHILD SUPPORT COMPLIANCE

Under Municipal Code Section 2-92-415, substantial owners of business entities that contract with the City must remain in compliance with their child support obligations throughout the contract's term.

Has any person who directly or indirectly owns 10% or more of the Disclosing Party been declared in arrearage on any child support obligations by any Illinois court of competent jurisdiction?

[ ] Yes [ ] No [X] No person directly or indirectly owns 10% or more of the Disclosing Party.

If "Yes," has the person entered into a court-approved agreement for payment of all support owed and is the person in compliance with that agreement?

[ ] Yes [ ] No

B. FURTHER CERTIFICATIONS

1. Pursuant to Municipal Code Chapter 1-23, Article I ("Article I")(which the Applicant should consult for defined terms (e.g., "doing business") and legal requirements), if the Disclosing Party submitting this EDS is the Applicant and is doing business with the City, then the Disclosing Party certifies as follows: (i) neither the Applicant nor any controlling person is currently indicted or charged with, or has admitted guilt of, or has ever been convicted of, or placed under supervision for, any criminal offense involving actual, attempted, or conspiracy to commit bribery, theft, fraud, forgery, perjury, dishonesty or deceit against an officer or employee of the City or any sister agency; and (ii) the Applicant understands and acknowledges that compliance with Article I is a continuing requirement for doing business with the City. NOTE: If Article I applies to the Applicant, the permanent compliance timeframe in Article I supersedes some five-year compliance timeframes in certifications 2 and 3 below.

2. The Disclosing Party and, if the Disclosing Party is a legal entity, all of those persons or entities identified in Section II.B.1. of this EDS:

a. are not presently debarred, suspended, proposed for debarment, declared ineligible or voluntarily excluded from any transactions by any federal, state or local unit of government;

b. have not, within a five-year period preceding the date of this EDS, been convicted of a criminal offense, adjudged guilty, or had a civil judgment rendered against them in connection with: obtaining, attempting to obtain, or performing a public (federal, state or local) transaction or contract under a public transaction; a violation of federal or state antitrust statutes; fraud; embezzlement; theft; forgery; bribery; falsification or destruction of records; making false statements; or receiving stolen property;

c. are not presently indicted for, or criminally or civilly charged by, a governmental entity (federal, state or local) with committing any of the offenses set forth in clause B.2.b. of this Section V;

d. have not, within a five-year period preceding the date of this EDS, had one or more public transactions (federal, state or local) terminated for cause or default; and

e. have not, within a five-year period preceding the date of this EDS, been convicted, adjudged guilty, or found liable in a civil proceeding, or in any criminal or civil action, including actions concerning environmental violations, instituted by the City or by the federal government, any state, or any other unit of local government.

3. The certifications in subparts 3, 4 and 5 concern:

• the Disclosing Party;
• any "Contractor" (meaning any contractor or subcontractor used by the Disclosing Party in connection with the Matter, including but not limited to all persons or legal entities disclosed under Section IV, "Disclosure of Subcontractors and Other Retained Parties");
• any "Affiliated Entity" (meaning a person or entity that, directly or indirectly: controls the Disclosing Party, is controlled by the Disclosing Party, or is, with the Disclosing Party, under common control of another person or entity. Indicia of control include, without limitation: interlocking management or ownership; identity of interests among family members, shared facilities and equipment; common use of employees; or organization of a business entity following the ineligibility of a business entity to do business with federal or state or local government, including the City, using substantially the same management, ownership, or principals as the ineligible entity); with respect to Contractors, the term Affiliated Entity means a person or entity that directly or indirectly controls the Contractor, is controlled by it, or, with the Contractor, is under common control of another person or entity;
• any responsible official of the Disclosing Party, any Contractor or any Affiliated Entity or any other official, agent or employee of the Disclosing Party, any Contractor or any Affiliated Entity, acting pursuant to the direction or authorization of a responsible official of the Disclosing Party, any Contractor or any Affiliated Entity (collectively "Agents").

Neither the Disclosing Party, nor any Contractor, nor any Affiliated Entity of either the Disclosing Party or any Contractor nor any Agents have, during the five years before the date this EDS is signed, or, with respect to a Contractor, an Affiliated Entity, or an Affiliated Entity of a Contractor during the five years before the date of such Contractor's or Affiliated Entity's contract or engagement in connection with the Matter:

a. bribed or attempted to bribe, or been convicted or adjudged guilty of bribery or attempting to bribe, a public officer or employee of the City, the State of Illinois, or any agency of the federal government or of any state or local government in the United States of America, in that officer's or employee's official capacity;

b. agreed or colluded with other bidders or prospective bidders, or been a party to any such agreement, or been convicted or adjudged guilty of agreement or collusion among bidders or prospective bidders, in restraint of freedom of competition by agreement to bid a fixed price or otherwise; or

c. made an admission of such conduct described in a. or b. above that is a matter of record, but have not been prosecuted for such conduct; or

d. violated the provisions of Municipal Code Section 2-92-610 (Living Wage Ordinance).

4. Neither the Disclosing Party, Affiliated Entity or Contractor, or any of their employees, officials, agents or partners, is barred from contracting with any unit of state or local government as a result of engaging in or being convicted of (1) bid-rigging in violation of 720 ILCS 5/33E-3; (2) bid-rotating in violation of 720 ILCS 5/33E-4; or (3) any similar offense of any state or of the United States of America that contains the same elements as the offense of bid-rigging or bid-rotating.

5. Neither the Disclosing Party nor any Affiliated Entity is listed on any of the following lists maintained by the Office of Foreign Assets Control of the U.S. Department of the Treasury or the Bureau of Industry and Security of the U.S. Department of Commerce or their successors: the Specially Designated Nationals List, the Denied Persons List, the Unverified List, the Entity List and the Debarred List.

6. The Disclosing Party understands and shall comply with the applicable requirements of Chapters 2-55 (Legislative Inspector General), 2-56 (Inspector General) and 2-156 (Governmental Ethics) of the Municipal Code.

7. If the Disclosing Party is unable to certify to any of the above statements in this Part B (Further Certifications), the Disclosing Party must explain below:

If the letters "NA," the word "None," or no response appears on the lines above, it will be conclusively presumed that the Disclosing Party certified to the above statements.

8. To the best of the Disclosing Party's knowledge after reasonable inquiry, the following is a complete list of all current employees of the Disclosing Party who were, at any time during the 12-month period preceding the execution date of this EDS, an employee, or elected or appointed official, of the City of Chicago (if none, indicate with "N/A" or "none").

None

9. To the best of the Disclosing Party's knowledge after reasonable inquiry, the following is a complete list of all gifts that the Disclosing Party has given or caused to be given, at any time during the 12-month period preceding the execution date of this EDS, to an employee, or elected or appointed official, of the City of Chicago. For purposes of this statement, a "gift" does not include: (i) anything made generally available to City employees or to the general public, or (ii) food or drink provided in the course of official City business and having a retail value of less than $20 per recipient (if none, indicate with "N/A" or "none"). As to any gift listed below, please also list the name of the City recipient.

None

C. CERTIFICATION OF STATUS AS FINANCIAL INSTITUTION

1. The Disclosing Party certifies that the Disclosing Party (check one)

[ ] is [X] is not

a "financial institution" as defined in Section 2-32-455(b) of the Municipal Code.

2. If the Disclosing Party IS a financial institution, then the Disclosing Party pledges:

"We are not and will not become a predatory lender as defined in Chapter 2-32 of the Municipal Code. We further pledge that none of our affiliates is, and none of them will become, a predatory lender as defined in Chapter 2-32 of the Municipal Code. We understand that becoming a predatory lender or becoming an affiliate of a predatory lender may result in the loss of the privilege of doing business with the City."

If the Disclosing Party is unable to make this pledge because it or any of its affiliates (as defined in Section 2-32-455(b) of the Municipal Code) is a predatory lender within the meaning of Chapter 2-32 of the Municipal Code, explain here (attach additional pages if necessary):

If the letters "NA," the word "None," or no response appears on the lines above, it will be conclusively presumed that the Disclosing Party certified to the above statements.

D. CERTIFICATION REGARDING INTEREST IN CITY BUSINESS

Any words or terms that are defined in Chapter 2-156 of the Municipal Code have the same meanings when used in this Part D.

1. In accordance with Section 2-156-110 of the Municipal Code: Does any official or employee of the City have a financial interest in his or her own name or in the name of any other person or entity in the Matter?

[ ] Yes [X] No

NOTE: If you checked "Yes" to Item D.1., proceed to Items D.2. and D.3. If you checked "No" to Item D.1., proceed to Part E.

2. Unless sold pursuant to a process of competitive bidding, or otherwise permitted, no City elected official or employee shall have a financial interest in his or her own name or in the name of any other person or entity in the purchase of any property that (i) belongs to the City, or (ii) is sold for taxes or assessments, or (iii) is sold by virtue of legal process at the suit of the City (collectively, "City Property Sale"). Compensation for property taken pursuant to the City's eminent domain power does not constitute a financial interest within the meaning of this Part D.

Does the Matter involve a City Property Sale?

[ ] Yes [ ] No

3. If you checked "Yes" to Item D.1., provide the names and business addresses of the City officials or employees having such interest and identify the nature of such interest:

Name	Business Address	Nature of Interest

4. The Disclosing Party further certifies that no prohibited financial interest in the Matter will be acquired by any City official or employee.

E. CERTIFICATION REGARDING SLAVERY ERA BUSINESS

Please check either 1. or 2. below. If the Disclosing Party checks 2., the Disclosing Party must disclose below or in an attachment to this EDS all information required by paragraph 2. Failure to

comply with these disclosure requirements may make any contract entered into with the City in connection with the Matter voidable by the City.

__X__ 1. The Disclosing Party verifies that the Disclosing Party has searched any and all records of the Disclosing Party and any and all predecessor entities regarding records of investments or profits from slavery or slaveholder insurance policies during the slavery era (including insurance policies issued to slaveholders that provided coverage for damage to or injury or death of their slaves), and the Disclosing Party has found no such records.

____ 2. The Disclosing Party verifies that, as a result of conducting the search in step 1 above, the Disclosing Party has found records of investments or profits from slavery or slaveholder insurance policies. The Disclosing Party verifies that the following constitutes full disclosure of all such records, including the names of any and all slaves or slaveholders described in those records:

_____

_____

_____

_____

SECTION VI -- CERTIFICATIONS FOR FEDERALLY FUNDED MATTERS

NOTE: If the Matter is federally funded, complete this Section VI. **If the Matter is not federally funded,** proceed to Section VII. For purposes of this Section VI, tax credits allocated by the City and proceeds of debt obligations of the City are not federal funding.

A. CERTIFICATION REGARDING LOBBYING

1. List below the names of all persons or entities registered under the federal Lobbying Disclosure Act of 1995 who have made lobbying contacts on behalf of the Disclosing Party with respect to the Matter: (Add sheets if necessary):

_____

_____

_____

(If no explanation appears or begins on the lines above, or if the letters "NA" or if the word "None" appear, it will be conclusively presumed that the Disclosing Party means that NO persons or entities registered under the Lobbying Disclosure Act of 1995 have made lobbying contacts on behalf of the Disclosing Party with respect to the Matter.)

2. The Disclosing Party has not spent and will not expend any federally appropriated funds to pay any person or entity listed in Paragraph A.1. above for his or her lobbying activities or to pay any person or entity to influence or attempt to influence an officer or employee of any agency, as defined by applicable federal law, a member of Congress, an officer or employee of Congress, or an employee of a member of Congress, in connection with the award of any federally funded contract, making any federally funded grant or loan, entering into any cooperative agreement, or to extend, continue, renew, amend, or modify any federally funded contract, grant, loan, or cooperative agreement.

3. The Disclosing Party will submit an updated certification at the end of each calendar quarter in which there occurs any event that materially affects the accuracy of the statements and information set forth in paragraphs A.1. and A.2. above.

4. The Disclosing Party certifies that either: (i) it is not an organization described in section 501(c)(4) of the Internal Revenue Code of 1986; or (ii) it is an organization described in section 501(c)(4) of the Internal Revenue Code of 1986 but has not engaged and will not engage in "Lobbying Activities".

5. If the Disclosing Party is the Applicant, the Disclosing Party must obtain certifications equal in form and substance to paragraphs A.1. through A.4. above from all subcontractors before it awards any subcontract and the Disclosing Party must maintain all such subcontractors' certifications for the duration of the Matter and must make such certifications promptly available to the City upon request.

B. CERTIFICATION REGARDING EQUAL EMPLOYMENT OPPORTUNITY

If the Matter is federally funded, federal regulations require the Applicant and all proposed subcontractors to submit the following information with their bids or in writing at the outset of negotiations.

Is the Disclosing Party the Applicant?

[ ] Yes [X] No

If "Yes," answer the three questions below:

1. Have you developed and do you have on file affirmative action programs pursuant to applicable federal regulations? (See 41 CFR Part 60-2.)
[ ] Yes [ ] No

2. Have you filed with the Joint Reporting Committee, the Director of the Office of Federal Contract Compliance Programs, or the Equal Employment Opportunity Commission all reports due under the applicable filing requirements?
[ ] Yes [ ] No

3. Have you participated in any previous contracts or subcontracts subject to the equal opportunity clause?
[ ] Yes [ ] No

If you checked "No" to question 1. or 2. above, please provide an explanation:

SECTION VII – ACKNOWLEDGMENTS, CONTRACT INCORPORATION, COMPLIANCE, PENALTIES, DISCLOSURE

The Disclosing Party understands and agrees that:

A. The certifications, disclosures, and acknowledgments contained in this EDS will become part of any contract or other agreement between the Applicant and the City in connection with the Matter, whether procurement, City assistance, or other City action, and are material inducements to the City's execution of any contract or taking other action with respect to the Matter. The Disclosing Party understands that it must comply with all statutes, ordinances, and regulations on which this EDS is based.

B. The City's Governmental Ethics and Campaign Financing Ordinances, Chapters 2-156 and 2-164 of the Municipal Code, impose certain duties and obligations on persons or entities seeking City contracts, work, business, or transactions. The full text of these ordinances and a training program is available on line at www.cityofchicago.org/Ethics, and may also be obtained from the City's Board of Ethics, 740 N.

Sedgwick St., Suite 500, Chicago, IL 60610, (312) 744-9660. The Disclosing Party must comply fully with the applicable ordinances.

C. If the City determines that any information provided in this EDS is false, incomplete or inaccurate, any contract or other agreement in connection with which it is submitted may be rescinded or be void or voidable, and the City may pursue any remedies under the contract or agreement (if not rescinded or void), at law, or in equity, including terminating the Disclosing Party's participation in the Matter and/or declining to allow the Disclosing Party to participate in other transactions with the City. Remedies at law for a false statement of material fact may include incarceration and an award to the City of treble damages.

D. It is the City's policy to make this document available to the public on its Internet site and/or upon request. Some or all of the information provided on this EDS and any attachments to this EDS may be made available to the public on the Internet, in response to a Freedom of Information Act request, or otherwise. By completing and signing this EDS, the Disclosing Party waives and releases any possible rights or claims which it may have against the City in connection with the public release of information contained in this EDS and also authorizes the City to verify the accuracy of any information submitted in this EDS.

E. The information provided in this EDS must be kept current. In the event of changes, the Disclosing Party must supplement this EDS up to the time the City takes action on the Matter. If the Matter is a contract being handled by the City's Department of Procurement Services, the Disclosing Party must update this EDS as the contract requires. **NOTE:** With respect to Matters subject to Article I of Chapter 1-23 of the Municipal Code (imposing **PERMANENT INELIGIBILITY** for certain specified offenses), the information provided herein regarding eligibility must be kept current for a longer period, as required by Chapter 1-23 and Section 2-154-020 of the Municipal Code.

The Disclosing Party represents and warrants that:

F.1. The Disclosing Party is not delinquent in the payment of any tax administered by the Illinois Department of Revenue, nor are the Disclosing Party or its Affiliated Entities delinquent in paying any fine, fee, tax or other charge owed to the City. This includes, but is not limited to, all water charges, sewer charges, license fees, parking tickets, property taxes or sales taxes.

F.2 If the Disclosing Party is the Applicant, the Disclosing Party and its Affiliated Entities will not use, nor permit their subcontractors to use, any facility listed by the U.S. E.P.A. on the federal Excluded Parties List System ("EPLS") maintained by the U. S. General Services Administration.

F.3 If the Disclosing Party is the Applicant, the Disclosing Party will obtain from any contractors/subcontractors hired or to be hired in connection with the Matter certifications equal in form and substance to those in F.1. and F.2. above and will not, without the prior written consent of the City, use any such contractor/subcontractor that does not provide such certifications or that the Disclosing Party has reason to believe has not provided or cannot provide truthful certifications.

NOTE: If the Disclosing Party cannot certify as to any of the items in F.1., F.2. or F.3. above, an explanatory statement must be attached to this EDS.

CERTIFICATION

Under penalty of perjury, the person signing below: (1) warrants that he/she is authorized to execute this EDS and Appendix A (if applicable) on behalf of the Disclosing Party, and (2) warrants that all certifications and statements contained in this EDS and Appendix A (if applicable) are true, accurate and complete as of the date furnished to the City.

Center on Halsted
(Print or type name of Disclosing Party)

By: Modesto Valle 2/6/13
(Sign here)

Modesto Valle
(Print or type name of person signing)

Chief Executive Officer
(Print or type title of person signing)

Signed and sworn to before me on (date) 2/6/13
at Cook County, Illinois (state).

Jason T Yamashita Notary Public.

OFFICIAL SEAL
JASON T YAMASHITA
NOTARY PUBLIC - STATE OF ILLINOIS
MY COMMISSION EXPIRES:04/26/16

Commission expires: 4/26/16

CITY OF CHICAGO
ECONOMIC DISCLOSURE STATEMENT AND AFFIDAVIT
APPENDIX A

FAMILIAL RELATIONSHIPS WITH ELECTED CITY OFFICIALS AND DEPARTMENT HEADS

This Appendix is to be completed only by (a) the Applicant, and (b) any legal entity which has a direct ownership interest in the Applicant exceeding 7.5 percent. It is not to be completed by any legal entity which has only an indirect ownership interest in the Applicant.

Under Municipal Code Section 2-154-015, the Disclosing Party must disclose whether such Disclosing Party or any "Applicable Party" or any Spouse or Domestic Partner thereof currently has a "familial relationship" with any elected city official or department head. A "familial relationship" exists if, as of the date this EDS is signed, the Disclosing Party or any "Applicable Party" or any Spouse or Domestic Partner thereof is related to the mayor, any alderman, the city clerk, the city treasurer or any city department head as spouse or domestic partner or as any of the following, whether by blood or adoption: parent, child, brother or sister, aunt or uncle, niece or nephew, grandparent, grandchild, father-in-law, mother-in-law, son-in-law, daughter-in-law, stepfather or stepmother, stepson or stepdaughter, stepbrother or stepsister or half-brother or half-sister.

"Applicable Party" means (1) all executive officers of the Disclosing Party listed in Section II.B.1.a., if the Disclosing Party is a corporation; all partners of the Disclosing Party, if the Disclosing Party is a general partnership; all general partners and limited partners of the Disclosing Party, if the Disclosing Party is a limited partnership; all managers, managing members and members of the Disclosing Party, if the Disclosing Party is a limited liability company; (2) all principal officers of the Disclosing Party; and (3) any person having more than a 7.5 percent ownership interest in the Disclosing Party. "Principal officers" means the president, chief operating officer, executive director, chief financial officer, treasurer or secretary of a legal entity or any person exercising similar authority.

Does the Disclosing Party or any "Applicable Party" or any Spouse or Domestic Partner thereof currently have a "familial relationship" with an elected city official or department head?

[ ] Yes [X] No

If yes, please identify below (1) the name and title of such person, (2) the name of the legal entity to which such person is connected; (3) the name and title of the elected city official or department head to whom such person has a familial relationship, and (4) the precise nature of such familial relationship.

CITY OF CHICAGO
ECONOMIC DISCLOSURE STATEMENT
AND AFFIDAVIT

SECTION I – GENERAL INFORMATION

A. Legal name of the Disclosing Party submitting this EDS. Include d/b/a/ if applicable:

NEF Community Investments, Inc.

Check ONE of the following three boxes:

Indicate whether the Disclosing Party submitting this EDS is:

1. [ ] the Applicant
   OR
2. [X] a legal entity holding a direct or indirect interest in the Applicant. State the legal name of the Applicant in which the Disclosing Party holds an interest: Halsted Limited Partnership*
   OR
3. [ ] a legal entity with a right of control (see Section II.B.1.) State the legal name of the entity in which the Disclosing Party holds a right of control: _____

B. Business address of the Disclosing Party: 120 South Riverside Plaza, 15th Flor.
Chicago, Illinois 60606

C. Telephone: 312-360-0400 Fax: 312-441-0484 Email: TFLANAGAN@NEFINC.org

D. Name of contact person: THOMAS FLANAGAN

E. Federal Employer Identification No. (if you have one): __ ____

F. Brief description of contract, transaction or other undertaking (referred to below as the "Matter") to which this EDS pertains. (Include project number and location of property, if applicable):

Permit Fee Waiver
Land disposition and city financing relating to 3600-16 N. Halsted

G. Which City agency or department is requesting this EDS? Dept of Housing & Economic Development

If the Matter is a contract being handled by the City's Department of Procurement Services, please complete the following:

Specification # _____ and Contract # _____

* At closing, NEF Assignment Corporation as Nominee ("NEFAC") will acquire a 99.99% limited partnership interest in the Applicant. After the closing, NEFAC will assign its interest in the Applicant to a low-income housing tax credit investment fund managed by NEF Community Investments, Inc., an affiliate of National Equity Fund, Inc.

SECTION II – DISCLOSURE OF OWNERSHIP INTERESTS

A. NATURE OF THE DISCLOSING PARTY

1. Indicate the nature of the Disclosing Party:

[ ] Person
[ ] Publicly registered business corporation
[ ] Privately held business corporation
[ ] Sole proprietorship
[ ] General partnership
[ ] Limited partnership
[ ] Trust
[ ] Limited liability company
[ ] Limited liability partnership
[ ] Joint venture
[X] Not-for-profit corporation
(Is the not-for-profit corporation also a 501(c)(3))?
Yes [X] No
[ ] Other (please specify)

2. For legal entities, the state (or foreign country) of incorporation or organization, if applicable:

Illinois

3. For legal entities not organized in the State of Illinois: Has the organization registered to do business in the State of Illinois as a foreign entity?

[ ] Yes [ ] No [ ] N/A

B. IF THE DISCLOSING PARTY IS A LEGAL ENTITY:

1. List below the full names and titles of all executive officers and all directors of the entity. **NOTE:** For not-for-profit corporations, also list below all members, if any, which are legal entities. If there are no such members, write "no members." For trusts, estates or other similar entities, list below the legal titleholder(s).

If the entity is a general partnership, limited partnership, limited liability company, limited liability partnership or joint venture, list below the name and title of each general partner, managing member, manager or any other person or entity that controls the day-to-day management of the Disclosing Party. **NOTE:** Each legal entity listed below must submit an EDS on its own behalf.

Name — Title

Sole Voting Member

National Equity Fund, Inc.
120 South Riverside Plaza, 15th Floor
Chicago, Illinois 60606

2. Please provide the following information concerning each person or entity having a direct or indirect beneficial interest (including ownership) in excess of 7.5% of the Disclosing Party. Examples of such an interest include shares in a corporation, partnership interest in a partnership or joint venture,

interest of a member or manager in a limited liability company, or interest of a beneficiary of a trust, estate or other similar entity. If none, state "None." NOTE: Pursuant to Section 2-154-030 of the Municipal Code of Chicago ("Municipal Code"), the City may require any such additional information from any applicant which is reasonably intended to achieve full disclosure.

Name	Business Address	Percentage Interest in the Disclosing Party
None		

SECTION III – BUSINESS RELATIONSHIPS WITH CITY ELECTED OFFICIALS

Has the Disclosing Party had a "business relationship," as defined in Chapter 2-156 of the Municipal Code, with any City elected official in the 12 months before the date this EDS is signed?

[ ] Yes [X] No

If yes, please identify below the name(s) of such City elected official(s) and describe such relationship(s):

SECTION IV – DISCLOSURE OF SUBCONTRACTORS AND OTHER RETAINED PARTIES

The Disclosing Party must disclose the name and business address of each subcontractor, attorney, lobbyist, accountant, consultant and any other person or entity whom the Disclosing Party has retained or expects to retain in connection with the Matter, as well as the nature of the relationship, and the total amount of the fees paid or estimated to be paid. The Disclosing Party is not required to disclose employees who are paid solely through the Disclosing Party's regular payroll.

"Lobbyist" means any person or entity who undertakes to influence any legislative or administrative action on behalf of any person or entity other than: (1) a not-for-profit entity, on an unpaid basis, or (2) himself. "Lobbyist" also means any person or entity any part of whose duties as an employee of another includes undertaking to influence any legislative or administrative action.

If the Disclosing Party is uncertain whether a disclosure is required under this Section, the Disclosing Party must either ask the City whether disclosure is required or make the disclosure.

Name (indicate whether retained or anticipated to be retained)	Business Address	Relationship to Disclosing Party (subcontractor, attorney, lobbyist, etc.)	Fees (indicate whether paid or estimated.) NOTE: "hourly rate" or "t.b.d." is not an acceptable response.

(Add sheets if necessary)

[X] Check here if the Disclosing Party has not retained, nor expects to retain, any such persons or entities.

SECTION V -- CERTIFICATIONS

A. COURT-ORDERED CHILD SUPPORT COMPLIANCE

Under Municipal Code Section 2-92-415, substantial owners of business entities that contract with the City must remain in compliance with their child support obligations throughout the contract's term.

Has any person who directly or indirectly owns 10% or more of the Disclosing Party been declared in arrearage on any child support obligations by any Illinois court of competent jurisdiction?

[ ] Yes [ ] No [X] No person directly or indirectly owns 10% or more of the Disclosing Party.

If "Yes," has the person entered into a court-approved agreement for payment of all support owed and is the person in compliance with that agreement?

[ ] Yes [ ] No

B. FURTHER CERTIFICATIONS

1. Pursuant to Municipal Code Chapter 1-23, Article I ("Article I")(which the Applicant should consult for defined terms (e.g., "doing business") and legal requirements), if the Disclosing Party submitting this EDS is the Applicant and is doing business with the City, then the Disclosing Party certifies as follows: (i) neither the Applicant nor any controlling person is currently indicted or charged with, or has admitted guilt of, or has ever been convicted of, or placed under supervision for, any criminal offense involving actual, attempted, or conspiracy to commit bribery, theft, fraud, forgery, perjury, dishonesty or deceit against an officer or employee of the City or any sister agency; and (ii) the Applicant understands and acknowledges that compliance with Article I is a continuing requirement for doing business with the City. NOTE: If Article I applies to the Applicant, the permanent compliance timeframe in Article I supersedes some five-year compliance timeframes in certifications 2 and 3 below.

2. The Disclosing Party and, if the Disclosing Party is a legal entity, all of those persons or entities identified in Section II.B.1. of this EDS:

a. are not presently debarred, suspended, proposed for debarment, declared ineligible or voluntarily excluded from any transactions by any federal, state or local unit of government;

b. have not, within a five-year period preceding the date of this EDS, been convicted of a criminal offense, adjudged guilty, or had a civil judgment rendered against them in connection with: obtaining, attempting to obtain, or performing a public (federal, state or local) transaction or contract under a public transaction; a violation of federal or state antitrust statutes; fraud; embezzlement; theft; forgery; bribery; falsification or destruction of records; making false statements; or receiving stolen property;

c. are not presently indicted for, or criminally or civilly charged by, a governmental entity (federal, state or local) with committing any of the offenses set forth in clause B.2.b. of this Section V;

d. have not, within a five-year period preceding the date of this EDS, had one or more public transactions (federal, state or local) terminated for cause or default; and

e. have not, within a five-year period preceding the date of this EDS, been convicted, adjudged guilty, or found liable in a civil proceeding, or in any criminal or civil action, including actions concerning environmental violations, instituted by the City or by the federal government, any state, or any other unit of local government.

3. The certifications in subparts 3, 4 and 5 concern:

• the Disclosing Party;
• any "Contractor" (meaning any contractor or subcontractor used by the Disclosing Party in connection with the Matter, including but not limited to all persons or legal entities disclosed under Section IV, "Disclosure of Subcontractors and Other Retained Parties");
• any "Affiliated Entity" (meaning a person or entity that, directly or indirectly: controls the Disclosing Party, is controlled by the Disclosing Party, or is, with the Disclosing Party, under common control of another person or entity. Indicia of control include, without limitation: interlocking management or ownership; identity of interests among family members, shared facilities and equipment; common use of employees; or organization of a business entity following the ineligibility of a business entity to do business with federal or state or local government, including the City, using substantially the same management, ownership, or principals as the ineligible entity); with respect to Contractors, the term Affiliated Entity means a person or entity that directly or indirectly controls the Contractor, is controlled by it, or, with the Contractor, is under common control of another person or entity;
• any responsible official of the Disclosing Party, any Contractor or any Affiliated Entity or any other official, agent or employee of the Disclosing Party, any Contractor or any Affiliated Entity, acting pursuant to the direction or authorization of a responsible official of the Disclosing Party, any Contractor or any Affiliated Entity (collectively "Agents").

Neither the Disclosing Party, nor any Contractor, nor any Affiliated Entity of either the Disclosing Party or any Contractor nor any Agents have, during the five years before the date this EDS is signed, or, with respect to a Contractor, an Affiliated Entity, or an Affiliated Entity of a Contractor during the five years before the date of such Contractor's or Affiliated Entity's contract or engagement in connection with the Matter:

a. bribed or attempted to bribe, or been convicted or adjudged guilty of bribery or attempting to bribe, a public officer or employee of the City, the State of Illinois, or any agency of the federal government or of any state or local government in the United States of America, in that officer's or employee's official capacity;

b. agreed or colluded with other bidders or prospective bidders, or been a party to any such agreement, or been convicted or adjudged guilty of agreement or collusion among bidders or prospective bidders, in restraint of freedom of competition by agreement to bid a fixed price or otherwise; or

c. made an admission of such conduct described in a. or b. above that is a matter of record, but have not been prosecuted for such conduct; or

d. violated the provisions of Municipal Code Section 2-92-610 (Living Wage Ordinance).

4. Neither the Disclosing Party, Affiliated Entity or Contractor, or any of their employees, officials, agents or partners, is barred from contracting with any unit of state or local government as a result of engaging in or being convicted of (1) bid-rigging in violation of 720 ILCS 5/33E-3; (2) bid-rotating in violation of 720 ILCS 5/33E-4; or (3) any similar offense of any state or of the United States of America that contains the same elements as the offense of bid-rigging or bid-rotating.

5. Neither the Disclosing Party nor any Affiliated Entity is listed on any of the following lists maintained by the Office of Foreign Assets Control of the U.S. Department of the Treasury or the Bureau of Industry and Security of the U.S. Department of Commerce or their successors: the Specially Designated Nationals List, the Denied Persons List, the Unverified List, the Entity List and the Debarred List.

6. The Disclosing Party understands and shall comply with the applicable requirements of Chapters 2-55 (Legislative Inspector General), 2-56 (Inspector General) and 2-156 (Governmental Ethics) of the Municipal Code.

7. If the Disclosing Party is unable to certify to any of the above statements in this Part B (Further Certifications), the Disclosing Party must explain below:

N/A

If the letters "NA," the word "None," or no response appears on the lines above, it will be conclusively presumed that the Disclosing Party certified to the above statements.

8. To the best of the Disclosing Party's knowledge after reasonable inquiry, the following is a complete list of all current employees of the Disclosing Party who were, at any time during the 12-month period preceding the execution date of this EDS, an employee, or elected or appointed official, of the City of Chicago (if none, indicate with "N/A" or "none").

N/A

9. To the best of the Disclosing Party's knowledge after reasonable inquiry, the following is a complete list of all gifts that the Disclosing Party has given or caused to be given, at any time during the 12-month period preceding the execution date of this EDS, to an employee, or elected or appointed official, of the City of Chicago. For purposes of this statement, a "gift" does not include: (i) anything made generally available to City employees or to the general public, or (ii) food or drink provided in the course of official City business and having a retail value of less than $20 per recipient (if none, indicate with "N/A" or "none"). As to any gift listed below, please also list the name of the City recipient.

N/A

C. CERTIFICATION OF STATUS AS FINANCIAL INSTITUTION

1. The Disclosing Party certifies that the Disclosing Party (check one)

[ ] is [X] is not

a "financial institution" as defined in Section 2-32-455(b) of the Municipal Code.

2. If the Disclosing Party IS a financial institution, then the Disclosing Party pledges:

"We are not and will not become a predatory lender as defined in Chapter 2-32 of the Municipal Code. We further pledge that none of our affiliates is, and none of them will become, a predatory lender as defined in Chapter 2-32 of the Municipal Code. We understand that becoming a predatory lender or becoming an affiliate of a predatory lender may result in the loss of the privilege of doing business with the City."

If the Disclosing Party is unable to make this pledge because it or any of its affiliates (as defined in Section 2-32-455(b) of the Municipal Code) is a predatory lender within the meaning of Chapter 2-32 of the Municipal Code, explain here (attach additional pages if necessary):

N/A

If the letters "NA," the word "None," or no response appears on the lines above, it will be conclusively presumed that the Disclosing Party certified to the above statements.

D. CERTIFICATION REGARDING INTEREST IN CITY BUSINESS

Any words or terms that are defined in Chapter 2-156 of the Municipal Code have the same meanings when used in this Part D.

1. In accordance with Section 2-156-110 of the Municipal Code: Does any official or employee of the City have a financial interest in his or her own name or in the name of any other person or entity in the Matter?

[ ] Yes [X] No

NOTE: If you checked "Yes" to Item D.1., proceed to Items D.2. and D.3. If you checked "No" to Item D.1., proceed to Part E.

2. Unless sold pursuant to a process of competitive bidding, or otherwise permitted, no City elected official or employee shall have a financial interest in his or her own name or in the name of any other person or entity in the purchase of any property that (i) belongs to the City, or (ii) is sold for taxes or assessments, or (iii) is sold by virtue of legal process at the suit of the City (collectively, "City Property Sale"). Compensation for property taken pursuant to the City's eminent domain power does not constitute a financial interest within the meaning of this Part D.

Does the Matter involve a City Property Sale?

[ ] Yes [ ] No

3. If you checked "Yes" to Item D.1., provide the names and business addresses of the City officials or employees having such interest and identify the nature of such interest:

Name	Business Address	Nature of Interest

4. The Disclosing Party further certifies that no prohibited financial interest in the Matter will be acquired by any City official or employee.

E. CERTIFICATION REGARDING SLAVERY ERA BUSINESS

Please check either 1. or 2. below. If the Disclosing Party checks 2., the Disclosing Party must disclose below or in an attachment to this EDS all information required by paragraph 2. Failure to

comply with these disclosure requirements may make any contract entered into with the City in connection with the Matter voidable by the City.

X 1. The Disclosing Party verifies that the Disclosing Party has searched any and all records of the Disclosing Party and any and all predecessor entities regarding records of investments or profits from slavery or slaveholder insurance policies during the slavery era (including insurance policies issued to slaveholders that provided coverage for damage to or injury or death of their slaves), and the Disclosing Party has found no such records.

____2. The Disclosing Party verifies that, as a result of conducting the search in step 1 above, the Disclosing Party has found records of investments or profits from slavery or slaveholder insurance policies. The Disclosing Party verifies that the following constitutes full disclosure of all such records, including the names of any and all slaves or slaveholders described in those records:

SECTION VI – CERTIFICATIONS FOR FEDERALLY FUNDED MATTERS

NOTE: If the Matter is federally funded, complete this Section VI. If the Matter is not federally funded, proceed to Section VII. For purposes of this Section VI, tax credits allocated by the City and proceeds of debt obligations of the City are not federal funding.

A. CERTIFICATION REGARDING LOBBYING

1. List below the names of all persons or entities registered under the federal Lobbying Disclosure Act of 1995 who have made lobbying contacts on behalf of the Disclosing Party with respect to the Matter: (Add sheets if necessary):

None

(If no explanation appears or begins on the lines above, or if the letters "NA" or if the word "None" appear, it will be conclusively presumed that the Disclosing Party means that NO persons or entities registered under the Lobbying Disclosure Act of 1995 have made lobbying contacts on behalf of the Disclosing Party with respect to the Matter.)

2. The Disclosing Party has not spent and will not expend any federally appropriated funds to pay any person or entity listed in Paragraph A.1. above for his or her lobbying activities or to pay any person or entity to influence or attempt to influence an officer or employee of any agency, as defined by applicable federal law, a member of Congress, an officer or employee of Congress, or an employee of a member of Congress, in connection with the award of any federally funded contract, making any federally funded grant or loan, entering into any cooperative agreement, or to extend, continue, renew, amend, or modify any federally funded contract, grant, loan, or cooperative agreement.

3. The Disclosing Party will submit an updated certification at the end of each calendar quarter in which there occurs any event that materially affects the accuracy of the statements and information set forth in paragraphs A.1. and A.2. above.

4. The Disclosing Party certifies that either: (i) it is not an organization described in section 501(c)(4) of the Internal Revenue Code of 1986; or (ii) it is an organization described in section 501(c)(4) of the Internal Revenue Code of 1986 but has not engaged and will not engage in "Lobbying Activities".

5. If the Disclosing Party is the Applicant, the Disclosing Party must obtain certifications equal in form and substance to paragraphs A.1. through A.4. above from all subcontractors before it awards any subcontract and the Disclosing Party must maintain all such subcontractors' certifications for the duration of the Matter and must make such certifications promptly available to the City upon request.

B. CERTIFICATION REGARDING EQUAL EMPLOYMENT OPPORTUNITY

If the Matter is federally funded, federal regulations require the Applicant and all proposed subcontractors to submit the following information with their bids or in writing at the outset of negotiations.

Is the Disclosing Party the Applicant?

[ ] Yes [X] No

If "Yes," answer the three questions below:

1. Have you developed and do you have on file affirmative action programs pursuant to applicable federal regulations? (See 41 CFR Part 60-2.)
[ ] Yes [ ] No

2. Have you filed with the Joint Reporting Committee, the Director of the Office of Federal Contract Compliance Programs, or the Equal Employment Opportunity Commission all reports due under the applicable filing requirements?
[ ] Yes [ ] No

3. Have you participated in any previous contracts or subcontracts subject to the equal opportunity clause?
[ ] Yes [ ] No

If you checked "No" to question 1. or 2. above, please provide an explanation:

_____

_____

SECTION VII – ACKNOWLEDGMENTS, CONTRACT INCORPORATION, COMPLIANCE, PENALTIES, DISCLOSURE

The Disclosing Party understands and agrees that:

A. The certifications, disclosures, and acknowledgments contained in this EDS will become part of any contract or other agreement between the Applicant and the City in connection with the Matter, whether procurement, City assistance, or other City action, and are material inducements to the City's execution of any contract or taking other action with respect to the Matter. The Disclosing Party understands that it must comply with all statutes, ordinances, and regulations on which this EDS is based.

B. The City's Governmental Ethics and Campaign Financing Ordinances, Chapters 2-156 and 2-164 of the Municipal Code, impose certain duties and obligations on persons or entities seeking City contracts, work, business, or transactions. The full text of these ordinances and a training program is available on line at www.cityofchicago.org/Ethics, and may also be obtained from the City's Board of Ethics, 740 N. Sedgwick St., Suite 500, Chicago, IL 60610, (312) 744-9660. The Disclosing Party must comply fully with the applicable ordinances.

C. If the City determines that any information provided in this EDS is false, incomplete or inaccurate, any contract or other agreement in connection with which it is submitted may be rescinded or be void or voidable, and the City may pursue any remedies under the contract or agreement (if not rescinded or void), at law, or in equity, including terminating the Disclosing Party's participation in the Matter and/or declining to allow the Disclosing Party to participate in other transactions with the City. Remedies at law for a false statement of material fact may include incarceration and an award to the City of treble damages.

D. It is the City's policy to make this document available to the public on its Internet site and/or upon request. Some or all of the information provided on this EDS and any attachments to this EDS may be made available to the public on the Internet, in response to a Freedom of Information Act request, or otherwise. By completing and signing this EDS, the Disclosing Party waives and releases any possible rights or claims which it may have against the City in connection with the public release of information contained in this EDS and also authorizes the City to verify the accuracy of any information submitted in this EDS.

E. The information provided in this EDS must be kept current. In the event of changes, the Disclosing Party must supplement this EDS up to the time the City takes action on the Matter. If the Matter is a contract being handled by the City's Department of Procurement Services, the Disclosing Party must update this EDS as the contract requires. NOTE: With respect to Matters subject to Article I of Chapter 1-23 of the Municipal Code (imposing **PERMANENT INELIGIBILITY** for certain specified offenses), the information provided herein regarding eligibility must be kept current for a longer period, as required by Chapter 1-23 and Section 2-154-020 of the Municipal Code.

The Disclosing Party represents and warrants that:

F.1. The Disclosing Party is not delinquent in the payment of any tax administered by the Illinois Department of Revenue, nor are the Disclosing Party or its Affiliated Entities delinquent in paying any fine, fee, tax or other charge owed to the City. This includes, but is not limited to, all water charges, sewer charges, license fees, parking tickets, property taxes or sales taxes.

F.2 If the Disclosing Party is the Applicant, the Disclosing Party and its Affiliated Entities will not use, nor permit their subcontractors to use, any facility listed by the U.S. E.P.A. on the federal Excluded Parties List System ("EPLS") maintained by the U. S. General Services Administration.

F.3 If the Disclosing Party is the Applicant, the Disclosing Party will obtain from any contractors/subcontractors hired or to be hired in connection with the Matter certifications equal in form and substance to those in F.1. and F.2. above and will not, without the prior written consent of the City, use any such contractor/subcontractor that does not provide such certifications or that the Disclosing Party has reason to believe has not provided or cannot provide truthful certifications.

NOTE: If the Disclosing Party cannot certify as to any of the items in F.1., F.2. or F.3. above, an explanatory statement must be attached to this EDS.

CERTIFICATION

Under penalty of perjury, the person signing below: (1) warrants that he/she is authorized to execute this EDS and Appendix A (if applicable) on behalf of the Disclosing Party, and (2) warrants that all certifications and statements contained in this EDS and Appendix A (if applicable) are true, accurate and complete as of the date furnished to the City.

NEF Community Investments, Inc.
(Print or type name of Disclosing Party)

By: _____
(Sign here)

Renee G. Harrison
(Print or type name of person signing)

Senior Vice President
(Print or type title of person signing)

Signed and sworn to before me on (date) February 6, 2013,
at Cook County, Illinois (state).

Renee B. Murdock Notary Public.

Commission expires: 4/29/2015.

OFFICIAL SEAL
RENEE B MURDOCK
Notary Public - State of Illinois
My Commission Expires Apr 29, 2015

CITY OF CHICAGO
ECONOMIC DISCLOSURE STATEMENT AND AFFIDAVIT
APPENDIX A

FAMILIAL RELATIONSHIPS WITH ELECTED CITY OFFICIALS AND DEPARTMENT HEADS

This Appendix is to be completed only by (a) the Applicant, and (b) any legal entity which has a direct ownership interest in the Applicant exceeding 7.5 percent. It is not to be completed by any legal entity which has only an indirect ownership interest in the Applicant.

Under Municipal Code Section 2-154-015, the Disclosing Party must disclose whether such Disclosing Party or any "Applicable Party" or any Spouse or Domestic Partner thereof currently has a "familial relationship" with any elected city official or department head. A "familial relationship" exists if, as of the date this EDS is signed, the Disclosing Party or any "Applicable Party" or any Spouse or Domestic Partner thereof is related to the mayor, any alderman, the city clerk, the city treasurer or any city department head as spouse or domestic partner or as any of the following, whether by blood or adoption: parent, child, brother or sister, aunt or uncle, niece or nephew, grandparent, grandchild, father-in-law, mother-in-law, son-in-law, daughter-in-law, stepfather or stepmother, stepson or stepdaughter, stepbrother or stepsister or half-brother or half-sister.

"Applicable Party" means (1) all executive officers of the Disclosing Party listed in Section II.B.1.a., if the Disclosing Party is a corporation; all partners of the Disclosing Party, if the Disclosing Party is a general partnership; all general partners and limited partners of the Disclosing Party, if the Disclosing Party is a limited partnership; all managers, managing members and members of the Disclosing Party, if the Disclosing Party is a limited liability company; (2) all principal officers of the Disclosing Party; and (3) any person having more than a 7.5 percent ownership interest in the Disclosing Party. "Principal officers" means the president, chief operating officer, executive director, chief financial officer, treasurer or secretary of a legal entity or any person exercising similar authority.

Does the Disclosing Party or any "Applicable Party" or any Spouse or Domestic Partner thereof currently have a "familial relationship" with an elected city official or department head?

[ ] Yes [ ] No

If yes, please identify below (1) the name and title of such person, (2) the name of the legal entity to which such person is connected; (3) the name and title of the elected city official or department head to whom such person has a familial relationship, and (4) the precise nature of such familial relationship.

Not Applicable - indirect interest

Exhibit A
NEF Community Investments, Inc.
LIST OF OFFICERS, DIRECTORS AND MEMBERS
CHICAGO ECONOMIC DISCLOSURE STATEMENT

Names And Addresses	Title
Directors :	
Joseph S. Hagan 120 South Riverside Plaza, 15th Floor Chicago, Illinois 60606-3908	Director
Mike Mantle 49 Red Cedar Court Danville, CA 94506	Director
Howard Sereda 120 South Riverside Plaza, 15th Floor Chicago, Illinois 60606-3908	Director
Officers:	
Joseph S. Hagan 120 South Riverside Plaza, 15th Floor Chicago, Illinois 60606-3908	President and Chief Executive Officer
Kevin D. Boes 120 South Riverside Plaza, 15th Floor Chicago, Illinois 60606-3908	Senior Vice President
Alex Denja 120 South Riverside Plaza, 15th Floor Chicago, Illinois 60606-3908	Senior Vice President, Treasurer and Chief Financial Officer
Tom Flanagan 120 South Riverside Plaza, 15th Floor Chicago, Illinois 60606-3908	Vice President and Secretary
Peter Harrison 120 South Riverside Plaza, 15th Floor Chicago, Illinois 60606-3908	Senior Vice President
Michael A. Jacobs 120 South Riverside Plaza, 15th Floor Chicago, Illinois 60606-3908	Senior Vice President
Karen Przypyszny 120 South Riverside Plaza, 15th Floor Chicago, Illinois 60606-3908	Senior Vice President
Judy Schneider 120 South Riverside Plaza, 15th Floor Chicago, Illinois 60606-3908	Senior Vice President
Gregory Schuler 120 South Riverside Plaza, 15th Floor Chicago, Illinois 60606-3908	Senior Vice President and Assistant Secretary
Howard Sereda 120 South Riverside Plaza, 15th Floor Chicago, Illinois 60606-3908	Senior Vice President
Mark Siranovic 120 South Riverside Plaza, 15th Floor Chicago, Illinois 60606-3908	Senior Vice President
Member:	
National Equity Fund, Inc. 120 South Riverside Plaza, 15th Floor Chicago, Illinois 60606-3908	Sole Voting Member

CITY OF CHICAGO
ECONOMIC DISCLOSURE STATEMENT
AND AFFIDAVIT

SECTION I – GENERAL INFORMATION

A. Legal name of the Disclosing Party submitting this EDS. Include d/b/a/ if applicable:

NEF Assignment Corporation as Nominee

Check ONE of the following three boxes:

Indicate whether the Disclosing Party submitting this EDS is:

1. [ ] the Applicant
   OR
2. [X] a legal entity holding a direct or indirect interest in the Applicant. State the legal name of the Applicant in which the Disclosing Party holds an interest: Halsted Limited Partnership *
   OR
3. [ ] a legal entity with a right of control (see Section II.B.1.) State the legal name of the entity in which the Disclosing Party holds a right of control: _____

B. Business address of the Disclosing Party: 120 South Riverside Plaza, 15th Flr.
Chicago, Illinois 60606

C. Telephone: 312-360-0400 Fax: 312-441-0484 Email: TFLANAGAN@NEFINC.ORG

D. Name of contact person: THOMAS FLANAGAN

E. Federal Employer Identification No. (if you have one): _____

F. Brief description of contract, transaction or other undertaking (referred to below as the "Matter") to which this EDS pertains. (Include project number and location of property, if applicable):

Permit Fee Waiver
Land disposition and City financing relating to 3600-16 N. Halsted

G. Which City agency or department is requesting this EDS? Dept. of Housing and Economic Development

If the Matter is a contract being handled by the City's Department of Procurement Services, please complete the following:

Specification # _____ and Contract # _____

* NEF Assignment Corporation as Nominee ("NEFAC") agreed to acquire a 99.99% limited partnership interest in the Applicant at closing. After the closing, NEFAC will assign its interest in the Applicant to a low-income housing tax credit investment fund managed by NEF Community Investments, Inc., an affiliate of National Equity Fund, Inc.

SECTION II – DISCLOSURE OF OWNERSHIP INTERESTS

A. NATURE OF THE DISCLOSING PARTY

1. Indicate the nature of the Disclosing Party:

[ ] Person
[ ] Publicly registered business corporation
[ ] Privately held business corporation
[ ] Sole proprietorship
[ ] General partnership
[ ] Limited partnership
[ ] Trust
[ ] Limited liability company
[ ] Limited liability partnership
[ ] Joint venture
[X] Not-for-profit corporation
(Is the not-for-profit corporation also a 501(c)(3))?
[ ] Yes [X] No
[ ] Other (please specify)

2. For legal entities, the state (or foreign country) of incorporation or organization, if applicable:

Illinois

3. For legal entities not organized in the State of Illinois: Has the organization registered to do business in the State of Illinois as a foreign entity?

[ ] Yes [ ] No N/A

B. IF THE DISCLOSING PARTY IS A LEGAL ENTITY:

1. List below the full names and titles of all executive officers and all directors of the entity. NOTE: For not-for-profit corporations, also list below all members, if any, which are legal entities. If there are no such members, write "no members." For trusts, estates or other similar entities, list below the legal titleholder(s).

If the entity is a general partnership, limited partnership, limited liability company, limited liability partnership or joint venture, list below the name and title of each general partner, managing member, manager or any other person or entity that controls the day-to-day management of the Disclosing Party. NOTE: Each legal entity listed below must submit an EDS on its own behalf.

Name Title Sole Voting Member

National Equity Fund, Inc.
120 S. Riverside Plaza, 15th Floor
Chicago, Illinois 60606

2. Please provide the following information concerning each person or entity having a direct or indirect beneficial interest (including ownership) in excess of 7.5% of the Disclosing Party. Examples of such an interest include shares in a corporation, partnership interest in a partnership or joint venture,

interest of a member or manager in a limited liability company, or interest of a beneficiary of a trust, estate or other similar entity. If none, state "None." **NOTE:** Pursuant to Section 2-154-030 of the Municipal Code of Chicago ("Municipal Code"), the City may require any such additional information from any applicant which is reasonably intended to achieve full disclosure.

Name	Business Address	Percentage Interest in the Disclosing Party
None		

SECTION III – BUSINESS RELATIONSHIPS WITH CITY ELECTED OFFICIALS

Has the Disclosing Party had a "business relationship," as defined in Chapter 2-156 of the Municipal Code, with any City elected official in the 12 months before the date this EDS is signed?

[ ] Yes [X] No

If yes, please identify below the name(s) of such City elected official(s) and describe such relationship(s):

SECTION IV – DISCLOSURE OF SUBCONTRACTORS AND OTHER RETAINED PARTIES

The Disclosing Party must disclose the name and business address of each subcontractor, attorney, lobbyist, accountant, consultant and any other person or entity whom the Disclosing Party has retained or expects to retain in connection with the Matter, as well as the nature of the relationship, and the total amount of the fees paid or estimated to be paid. The Disclosing Party is not required to disclose employees who are paid solely through the Disclosing Party's regular payroll.

"Lobbyist" means any person or entity who undertakes to influence any legislative or administrative action on behalf of any person or entity other than: (1) a not-for-profit entity, on an unpaid basis, or (2) himself. "Lobbyist" also means any person or entity any part of whose duties as an employee of another includes undertaking to influence any legislative or administrative action.

If the Disclosing Party is uncertain whether a disclosure is required under this Section, the Disclosing Party must either ask the City whether disclosure is required or make the disclosure.

Name (indicate whether retained or anticipated to be retained)	Business Address	Relationship to Disclosing Party (subcontractor, attorney, lobbyist, etc.)	Fees (indicate whether paid or estimated.) NOTE: "hourly rate" or "t.b.d." is not an acceptable response.

(Add sheets if necessary)

[X] Check here if the Disclosing Party has not retained, nor expects to retain, any such persons or entities.

SECTION V – CERTIFICATIONS

A. COURT-ORDERED CHILD SUPPORT COMPLIANCE

Under Municipal Code Section 2-92-415, substantial owners of business entities that contract with the City must remain in compliance with their child support obligations throughout the contract's term.

Has any person who directly or indirectly owns 10% or more of the Disclosing Party been declared in arrearage on any child support obligations by any Illinois court of competent jurisdiction?

[ ] Yes [ ] No [X] No person directly or indirectly owns 10% or more of the Disclosing Party.

If "Yes," has the person entered into a court-approved agreement for payment of all support owed and is the person in compliance with that agreement?

[ ] Yes [ ] No

B. FURTHER CERTIFICATIONS

1. Pursuant to Municipal Code Chapter 1-23, Article I ("Article I")(which the Applicant should consult for defined terms (e.g., "doing business") and legal requirements), if the Disclosing Party submitting this EDS is the Applicant and is doing business with the City, then the Disclosing Party certifies as follows: (i) neither the Applicant nor any controlling person is currently indicted or charged with, or has admitted guilt of, or has ever been convicted of, or placed under supervision for, any criminal offense involving actual, attempted, or conspiracy to commit bribery, theft, fraud, forgery, perjury, dishonesty or deceit against an officer or employee of the City or any sister agency; and (ii) the Applicant understands and acknowledges that compliance with Article I is a continuing requirement for doing business with the City. NOTE: If Article I applies to the Applicant, the permanent compliance timeframe in Article I supersedes some five-year compliance timeframes in certifications 2 and 3 below.

2. The Disclosing Party and, if the Disclosing Party is a legal entity, all of those persons or entities identified in Section II.B.1. of this EDS:

a. are not presently debarred, suspended, proposed for debarment, declared ineligible or voluntarily excluded from any transactions by any federal, state or local unit of government;

b. have not, within a five-year period preceding the date of this EDS, been convicted of a criminal offense, adjudged guilty, or had a civil judgment rendered against them in connection with: obtaining, attempting to obtain, or performing a public (federal, state or local) transaction or contract under a public transaction; a violation of federal or state antitrust statutes; fraud; embezzlement; theft; forgery; bribery; falsification or destruction of records; making false statements; or receiving stolen property;

c. are not presently indicted for, or criminally or civilly charged by, a governmental entity (federal, state or local) with committing any of the offenses set forth in clause B.2.b. of this Section V;

d. have not, within a five-year period preceding the date of this EDS, had one or more public transactions (federal, state or local) terminated for cause or default; and

e. have not, within a five-year period preceding the date of this EDS, been convicted, adjudged guilty, or found liable in a civil proceeding, or in any criminal or civil action, including actions concerning environmental violations, instituted by the City or by the federal government, any state, or any other unit of local government.

3. The certifications in subparts 3, 4 and 5 concern:

• the Disclosing Party;
• any "Contractor" (meaning any contractor or subcontractor used by the Disclosing Party in connection with the Matter, including but not limited to all persons or legal entities disclosed under Section IV, "Disclosure of Subcontractors and Other Retained Parties");
• any "Affiliated Entity" (meaning a person or entity that, directly or indirectly: controls the Disclosing Party, is controlled by the Disclosing Party, or is, with the Disclosing Party, under common control of another person or entity. Indicia of control include, without limitation: interlocking management or ownership; identity of interests among family members, shared facilities and equipment; common use of employees; or organization of a business entity following the ineligibility of a business entity to do business with federal or state or local government, including the City, using substantially the same management, ownership, or principals as the ineligible entity); with respect to Contractors, the term Affiliated Entity means a person or entity that directly or indirectly controls the Contractor, is controlled by it, or, with the Contractor, is under common control of another person or entity;
• any responsible official of the Disclosing Party, any Contractor or any Affiliated Entity or any other official, agent or employee of the Disclosing Party, any Contractor or any Affiliated Entity, acting pursuant to the direction or authorization of a responsible official of the Disclosing Party, any Contractor or any Affiliated Entity (collectively "Agents").

Neither the Disclosing Party, nor any Contractor, nor any Affiliated Entity of either the Disclosing Party or any Contractor nor any Agents have, during the five years before the date this EDS is signed, or, with respect to a Contractor, an Affiliated Entity, or an Affiliated Entity of a Contractor during the five years before the date of such Contractor's or Affiliated Entity's contract or engagement in connection with the Matter:

a. bribed or attempted to bribe, or been convicted or adjudged guilty of bribery or attempting to bribe, a public officer or employee of the City, the State of Illinois, or any agency of the federal government or of any state or local government in the United States of America, in that officer's or employee's official capacity;

b. agreed or colluded with other bidders or prospective bidders, or been a party to any such agreement, or been convicted or adjudged guilty of agreement or collusion among bidders or prospective bidders, in restraint of freedom of competition by agreement to bid a fixed price or otherwise; or

c. made an admission of such conduct described in a. or b. above that is a matter of record, but have not been prosecuted for such conduct; or

d. violated the provisions of Municipal Code Section 2-92-610 (Living Wage Ordinance).

4. Neither the Disclosing Party, Affiliated Entity or Contractor, or any of their employees, officials, agents or partners, is barred from contracting with any unit of state or local government as a result of engaging in or being convicted of (1) bid-rigging in violation of 720 ILCS 5/33E-3; (2) bid-rotating in violation of 720 ILCS 5/33E-4; or (3) any similar offense of any state or of the United States of America that contains the same elements as the offense of bid-rigging or bid-rotating.

5. Neither the Disclosing Party nor any Affiliated Entity is listed on any of the following lists maintained by the Office of Foreign Assets Control of the U.S. Department of the Treasury or the Bureau of Industry and Security of the U.S. Department of Commerce or their successors: the Specially Designated Nationals List, the Denied Persons List, the Unverified List, the Entity List and the Debarred List.

6. The Disclosing Party understands and shall comply with the applicable requirements of Chapters 2-55 (Legislative Inspector General), 2-56 (Inspector General) and 2-156 (Governmental Ethics) of the Municipal Code.

7. If the Disclosing Party is unable to certify to any of the above statements in this Part B (Further Certifications), the Disclosing Party must explain below:

N/A

If the letters "NA," the word "None," or no response appears on the lines above, it will be conclusively presumed that the Disclosing Party certified to the above statements.

8. To the best of the Disclosing Party's knowledge after reasonable inquiry, the following is a complete list of all current employees of the Disclosing Party who were, at any time during the 12-month period preceding the execution date of this EDS, an employee, or elected or appointed official, of the City of Chicago (if none, indicate with "N/A" or "none").

N/A

9. To the best of the Disclosing Party's knowledge after reasonable inquiry, the following is a complete list of all gifts that the Disclosing Party has given or caused to be given, at any time during the 12-month period preceding the execution date of this EDS, to an employee, or elected or appointed official, of the City of Chicago. For purposes of this statement, a "gift" does not include: (i) anything made generally available to City employees or to the general public, or (ii) food or drink provided in the course of official City business and having a retail value of less than $20 per recipient (if none, indicate with "N/A" or "none"). As to any gift listed below, please also list the name of the City recipient.

N/A

C. CERTIFICATION OF STATUS AS FINANCIAL INSTITUTION

1. The Disclosing Party certifies that the Disclosing Party (check one)

[ ] is [X] is not

a "financial institution" as defined in Section 2-32-455(b) of the Municipal Code.

2. If the Disclosing Party IS a financial institution, then the Disclosing Party pledges:

"We are not and will not become a predatory lender as defined in Chapter 2-32 of the Municipal Code. We further pledge that none of our affiliates is, and none of them will become, a predatory lender as defined in Chapter 2-32 of the Municipal Code. We understand that becoming a predatory lender or becoming an affiliate of a predatory lender may result in the loss of the privilege of doing business with the City."

If the Disclosing Party is unable to make this pledge because it or any of its affiliates (as defined in Section 2-32-455(b) of the Municipal Code) is a predatory lender within the meaning of Chapter 2-32 of the Municipal Code, explain here (attach additional pages if necessary):

N/A

If the letters "NA," the word "None," or no response appears on the lines above, it will be conclusively presumed that the Disclosing Party certified to the above statements.

D. CERTIFICATION REGARDING INTEREST IN CITY BUSINESS

Any words or terms that are defined in Chapter 2-156 of the Municipal Code have the same meanings when used in this Part D.

1. In accordance with Section 2-156-110 of the Municipal Code: Does any official or employee of the City have a financial interest in his or her own name or in the name of any other person or entity in the Matter?

[ ] Yes [X] No

NOTE: If you checked "Yes" to Item D.1., proceed to Items D.2. and D.3. If you checked "No" to Item D.1., proceed to Part E.

2. Unless sold pursuant to a process of competitive bidding, or otherwise permitted, no City elected official or employee shall have a financial interest in his or her own name or in the name of any other person or entity in the purchase of any property that (i) belongs to the City, or (ii) is sold for taxes or assessments, or (iii) is sold by virtue of legal process at the suit of the City (collectively, "City Property Sale"). Compensation for property taken pursuant to the City's eminent domain power does not constitute a financial interest within the meaning of this Part D.

Does the Matter involve a City Property Sale?

[ ] Yes [ ] No

3. If you checked "Yes" to Item D.1., provide the names and business addresses of the City officials or employees having such interest and identify the nature of such interest:

Name	Business Address	Nature of Interest

4. The Disclosing Party further certifies that no prohibited financial interest in the Matter will be acquired by any City official or employee.

E. CERTIFICATION REGARDING SLAVERY ERA BUSINESS

Please check either 1. or 2. below. If the Disclosing Party checks 2., the Disclosing Party must disclose below or in an attachment to this EDS all information required by paragraph 2. Failure to

comply with these disclosure requirements may make any contract entered into with the City in connection with the Matter voidable by the City.

X 1. The Disclosing Party verifies that the Disclosing Party has searched any and all records of the Disclosing Party and any and all predecessor entities regarding records of investments or profits from slavery or slaveholder insurance policies during the slavery era (including insurance policies issued to slaveholders that provided coverage for damage to or injury or death of their slaves), and the Disclosing Party has found no such records.

____2. The Disclosing Party verifies that, as a result of conducting the search in step 1 above, the Disclosing Party has found records of investments or profits from slavery or slaveholder insurance policies. The Disclosing Party verifies that the following constitutes full disclosure of all such records, including the names of any and all slaves or slaveholders described in those records:

SECTION VI -- CERTIFICATIONS FOR FEDERALLY FUNDED MATTERS

NOTE: If the Matter is federally funded, complete this Section VI. If the Matter is not federally funded, proceed to Section VII. For purposes of this Section VI, tax credits allocated by the City and proceeds of debt obligations of the City are not federal funding.

A. CERTIFICATION REGARDING LOBBYING

1. List below the names of all persons or entities registered under the federal Lobbying Disclosure Act of 1995 who have made lobbying contacts on behalf of the Disclosing Party with respect to the Matter: (Add sheets if necessary):

None

(If no explanation appears or begins on the lines above, or if the letters "NA" or if the word "None" appear, it will be conclusively presumed that the Disclosing Party means that NO persons or entities registered under the Lobbying Disclosure Act of 1995 have made lobbying contacts on behalf of the Disclosing Party with respect to the Matter.)

2. The Disclosing Party has not spent and will not expend any federally appropriated funds to pay any person or entity listed in Paragraph A.1. above for his or her lobbying activities or to pay any person or entity to influence or attempt to influence an officer or employee of any agency, as defined by applicable federal law, a member of Congress, an officer or employee of Congress, or an employee of a member of Congress, in connection with the award of any federally funded contract, making any federally funded grant or loan, entering into any cooperative agreement, or to extend, continue, renew, amend, or modify any federally funded contract, grant, loan, or cooperative agreement.

3. The Disclosing Party will submit an updated certification at the end of each calendar quarter in which there occurs any event that materially affects the accuracy of the statements and information set forth in paragraphs A.1. and A.2. above.

4. The Disclosing Party certifies that either: (i) it is not an organization described in section 501(c)(4) of the Internal Revenue Code of 1986; or (ii) it is an organization described in section 501(c)(4) of the Internal Revenue Code of 1986 but has not engaged and will not engage in "Lobbying Activities".

5. If the Disclosing Party is the Applicant, the Disclosing Party must obtain certifications equal in form and substance to paragraphs A.1. through A.4. above from all subcontractors before it awards any subcontract and the Disclosing Party must maintain all such subcontractors' certifications for the duration of the Matter and must make such certifications promptly available to the City upon request.

B. CERTIFICATION REGARDING EQUAL EMPLOYMENT OPPORTUNITY

If the Matter is federally funded, federal regulations require the Applicant and all proposed subcontractors to submit the following information with their bids or in writing at the outset of negotiations.

Is the Disclosing Party the Applicant?

[ ] Yes [X] No

If "Yes," answer the three questions below:

1. Have you developed and do you have on file affirmative action programs pursuant to applicable federal regulations? (See 41 CFR Part 60-2.)
[ ] Yes [ ] No

2. Have you filed with the Joint Reporting Committee, the Director of the Office of Federal Contract Compliance Programs, or the Equal Employment Opportunity Commission all reports due under the applicable filing requirements?
[ ] Yes [ ] No

3. Have you participated in any previous contracts or subcontracts subject to the equal opportunity clause?
[ ] Yes [ ] No

If you checked "No" to question 1. or 2. above, please provide an explanation:

_____

_____

SECTION VII – ACKNOWLEDGMENTS, CONTRACT INCORPORATION, COMPLIANCE, PENALTIES, DISCLOSURE

The Disclosing Party understands and agrees that:

A. The certifications, disclosures, and acknowledgments contained in this EDS will become part of any contract or other agreement between the Applicant and the City in connection with the Matter, whether procurement, City assistance, or other City action, and are material inducements to the City's execution of any contract or taking other action with respect to the Matter. The Disclosing Party understands that it must comply with all statutes, ordinances, and regulations on which this EDS is based.

B. The City's Governmental Ethics and Campaign Financing Ordinances, Chapters 2-156 and 2-164 of the Municipal Code, impose certain duties and obligations on persons or entities seeking City contracts, work, business, or transactions. The full text of these ordinances and a training program is available on line at www.cityofchicago.org/Ethics, and may also be obtained from the City's Board of Ethics, 740 N.

Sedgwick St., Suite 500, Chicago, IL 60610, (312) 744-9660. The Disclosing Party must comply fully with the applicable ordinances.

C. If the City determines that any information provided in this EDS is false, incomplete or inaccurate, any contract or other agreement in connection with which it is submitted may be rescinded or be void or voidable, and the City may pursue any remedies under the contract or agreement (if not rescinded or void), at law, or in equity, including terminating the Disclosing Party's participation in the Matter and/or declining to allow the Disclosing Party to participate in other transactions with the City. Remedies at law for a false statement of material fact may include incarceration and an award to the City of treble damages.

D. It is the City's policy to make this document available to the public on its Internet site and/or upon request. Some or all of the information provided on this EDS and any attachments to this EDS may be made available to the public on the Internet, in response to a Freedom of Information Act request, or otherwise. By completing and signing this EDS, the Disclosing Party waives and releases any possible rights or claims which it may have against the City in connection with the public release of information contained in this EDS and also authorizes the City to verify the accuracy of any information submitted in this EDS.

E. The information provided in this EDS must be kept current. In the event of changes, the Disclosing Party must supplement this EDS up to the time the City takes action on the Matter. If the Matter is a contract being handled by the City's Department of Procurement Services, the Disclosing Party must update this EDS as the contract requires. NOTE: With respect to Matters subject to Article I of Chapter 1-23 of the Municipal Code (imposing **PERMANENT INELIGIBILITY** for certain specified offenses), the information provided herein regarding eligibility must be kept current for a longer period, as required by Chapter 1-23 and Section 2-154-020 of the Municipal Code.

The Disclosing Party represents and warrants that:

F.1. The Disclosing Party is not delinquent in the payment of any tax administered by the Illinois Department of Revenue, nor are the Disclosing Party or its Affiliated Entities delinquent in paying any fine, fee, tax or other charge owed to the City. This includes, but is not limited to, all water charges, sewer charges, license fees, parking tickets, property taxes or sales taxes.

F.2 If the Disclosing Party is the Applicant, the Disclosing Party and its Affiliated Entities will not use, nor permit their subcontractors to use, any facility listed by the U.S. E.P.A. on the federal Excluded Parties List System ("EPLS") maintained by the U. S. General Services Administration.

F.3 If the Disclosing Party is the Applicant, the Disclosing Party will obtain from any contractors/subcontractors hired or to be hired in connection with the Matter certifications equal in form and substance to those in F.1. and F.2. above and will not, without the prior written consent of the City, use any such contractor/subcontractor that does not provide such certifications or that the Disclosing Party has reason to believe has not provided or cannot provide truthful certifications.

NOTE: If the Disclosing Party cannot certify as to any of the items in F.1., F.2. or F.3. above, an explanatory statement must be attached to this EDS.

CERTIFICATION

Under penalty of perjury, the person signing below: (1) warrants that he/she is authorized to execute this EDS and Appendix A (if applicable) on behalf of the Disclosing Party, and (2) warrants that all certifications and statements contained in this EDS and Appendix A (if applicable) are true, accurate and complete as of the date furnished to the City.

NEF Assignment Corporation as Nominee
(Print or type name of Disclosing Party)

By: _____
(Sign here)

Peter G. Harrison
(Print or type name of person signing)

Senior Vice President
(Print or type title of person signing)

Signed and sworn to before me on (date) February 6, 2013
at Cook County, Illinois (state).

Renee B. Murdock Notary Public.

Commission expires: 4/29/2015.

OFFICIAL SEAL
RENEE B MURDOCK
Notary Public - State of Illinois
My Commission Expires Apr 29, 2015

CITY OF CHICAGO
ECONOMIC DISCLOSURE STATEMENT AND AFFIDAVIT
APPENDIX A

FAMILIAL RELATIONSHIPS WITH ELECTED CITY OFFICIALS AND DEPARTMENT HEADS

This Appendix is to be completed only by (a) the Applicant, and (b) any legal entity which has a direct ownership interest in the Applicant exceeding 7.5 percent. It is not to be completed by any legal entity which has only an indirect ownership interest in the Applicant.

Under Municipal Code Section 2-154-015, the Disclosing Party must disclose whether such Disclosing Party or any "Applicable Party" or any Spouse or Domestic Partner thereof currently has a "familial relationship" with any elected city official or department head. A "familial relationship" exists if, as of the date this EDS is signed, the Disclosing Party or any "Applicable Party" or any Spouse or Domestic Partner thereof is related to the mayor, any alderman, the city clerk, the city treasurer or any city department head as spouse or domestic partner or as any of the following, whether by blood or adoption: parent, child, brother or sister, aunt or uncle, niece or nephew, grandparent, grandchild, father-in-law, mother-in-law, son-in-law, daughter-in-law, stepfather or stepmother, stepson or stepdaughter, stepbrother or stepsister or half-brother or half-sister.

"Applicable Party" means (1) all executive officers of the Disclosing Party listed in Section II.B.1.a., if the Disclosing Party is a corporation; all partners of the Disclosing Party, if the Disclosing Party is a general partnership; all general partners and limited partners of the Disclosing Party, if the Disclosing Party is a limited partnership; all managers, managing members and members of the Disclosing Party, if the Disclosing Party is a limited liability company; (2) all principal officers of the Disclosing Party; and (3) any person having more than a 7.5 percent ownership interest in the Disclosing Party. "Principal officers" means the president, chief operating officer, executive director, chief financial officer, treasurer or secretary of a legal entity or any person exercising similar authority.

Does the Disclosing Party or any "Applicable Party" or any Spouse or Domestic Partner thereof currently have a "familial relationship" with an elected city official or department head?

[ ] Yes [X] No

If yes, please identify below (1) the name and title of such person, (2) the name of the legal entity to which such person is connected; (3) the name and title of the elected city official or department head to whom such person has a familial relationship, and (4) the precise nature of such familial relationship.

None

Revised 1-22-2010 pon

Exhibit A
NEF ASSIGNMENT CORPORATION
LIST OF OFFICERS, DIRECTORS AND MEMBERS
CHICAGO ECONOMIC DISCLOSURE STATEMENT

Names and Addresses	Title
Directors:	
Peter Harrison 120 South Riverside Plaza, 15th Floor Chicago, Illinois 60606-3908	Director
Karen Przypyszny 120 South Riverside Plaza, 15th Floor Chicago, Illinois 60606-3908	Director
Howard Sereda 120 South Riverside Plaza, 15th Floor Chicago, Illinois 60606-3908	Director
Officers:	
Joseph S. Hagan 120 South Riverside Plaza, 15th Floor Chicago, Illinois 60606-3908	President and Chief Executive Officer
Kevin D. Boes 120 South Riverside Plaza, 15th Floor Chicago, IL 60606-3908	Senior Vice President
Alex Denja 120 South Riverside Plaza, 15th Floor Chicago, IL 60606-3908	Senior Vice President and Chief Financial Officer
Thomas Flanagan 120 South Riverside Plaza, 15th Floor Chicago, IL 60606-3908	Vice President and Secretary
Peter Harrison 120 South Riverside Plaza, 15th Floor Chicago, IL 60606-3908	Senior Vice President
Michael A. Jacobs 120 South Riverside Plaza, 15th Floor Chicago, IL 60606-3908	Senior Vice President
Karen Przypyszny 120 South Riverside Plaza, 15th Floor Chicago, Illinois 60606-3908	Senior Vice President
Judy Schneider 120 South Riverside Plaza, 15th Floor Chicago, Illinois 60606-3908	Senior Vice President
Gregory Schuler 120 South Riverside Plaza, 15th Floor Chicago, Illinois 60606-3908	Senior Vice President and Assistant Secretary
Howard Sereda 120 South Riverside Plaza, 15th Floor Chicago, Illinois 60606-3908	Senior Vice President
Mark Siranovic 120 South Riverside Plaza, 15th Floor Chicago, Illinois 60606-3908	Senior Vice President
Member:	
National Equity Fund, Inc. 120 South Riverside Plaza, 15th Floor Chicago, Illinois 60606-3908	Sole Voting Member

CITY OF CHICAGO
ECONOMIC DISCLOSURE STATEMENT
AND AFFIDAVIT

SECTION I – GENERAL INFORMATION

A. Legal name of the Disclosing Party submitting this EDS. Include d/b/a/ if applicable:

National Equity Fund, Inc.

Check ONE of the following three boxes:

Indicate whether the Disclosing Party submitting this EDS is:

1. [ ] the Applicant
   OR
2. [X] a legal entity holding a direct or indirect interest in the Applicant. State the legal name of the Applicant in which the Disclosing Party holds an interest: Halsted Limited Partnership *
   OR
3. [ ] a legal entity with a right of control (see Section II.B.1.) State the legal name of the entity in which the Disclosing Party holds a right of control: _____

B. Business address of the Disclosing Party: 120 South Riverside Plaza, 15th Fl.
Chicago, Illinois 60606

C. Telephone: 312-360-0400 Fax: 312-441-0484 Email: TFLANAGAN@NEFINC.

D. Name of contact person: THOMAS FLANAGAN

E. Federal Employer Identification No. (if you have one _____

F. Brief description of contract, transaction or other undertaking (referred to below as ...tter") to which this EDS pertains. (Include project number and location of property, if applicable):

Permit Fee Waiver
Land disposition and City financing relating to 3600-16 N. Halsted

G. Which City agency or department is requesting this EDS? Dept of Housing & Economic Development

If the Matter is a contract being handled by the City's Department of Procurement Services, please complete the following:

Specification # _____ and Contract # _____

* National Equity Fund, Inc. ("NEF") is the sole voting member of NEF Assignment Corporation as Nominee ("NEFAC"). NEFAC has agreed to acquire at closing a 99.99% limited partnership interest in the Applicant. After the closing, NEFAC will assign its interest in the Applicant to a low-income housing tax credit investment fund managed by NEF Community Investments, Inc., an affiliate of National Equity Fund, Inc.

SECTION II – DISCLOSURE OF OWNERSHIP INTERESTS

A. NATURE OF THE DISCLOSING PARTY

1. Indicate the nature of the Disclosing Party:

[ ] Person
[ ] Publicly registered business corporation
[ ] Privately held business corporation
[ ] Sole proprietorship
[ ] General partnership
[ ] Limited partnership
[ ] Trust
[ ] Limited liability company
[ ] Limited liability partnership
[ ] Joint venture
[X] Not-for-profit corporation
(Is the not-for-profit corporation also a 501(c)(3))?
[ ] Yes [X] No
[ ] Other (please specify)

2. For legal entities, the state (or foreign country) of incorporation or organization, if applicable:

Illinois

3. For legal entities not organized in the State of Illinois: Has the organization registered to do business in the State of Illinois as a foreign entity?

[ ] Yes [ ] No [ ] N/A

B. IF THE DISCLOSING PARTY IS A LEGAL ENTITY:

1. List below the full names and titles of all executive officers and all directors of the entity. NOTE: For not-for-profit corporations, also list below all members, if any, which are legal entities. If there are no such members, write "no members." For trusts, estates or other similar entities, list below the legal titleholder(s).

If the entity is a general partnership, limited partnership, limited liability company, limited liability partnership or joint venture, list below the name and title of each general partner, managing member, manager or any other person or entity that controls the day-to-day management of the Disclosing Party. NOTE: Each legal entity listed below must submit an EDS on its own behalf.

Name	Title
LISC 501 Seventh Avenue New York, NY 10018	Sole Voting Member

2. Please provide the following information concerning each person or entity having a direct or indirect beneficial interest (including ownership) in excess of 7.5% of the Disclosing Party. Examples of such an interest include shares in a corporation, partnership interest in a partnership or joint venture,

interest of a member or manager in a limited liability company, or interest of a beneficiary of a trust, estate or other similar entity. If none, state "None." NOTE: Pursuant to Section 2-154-030 of the Municipal Code of Chicago ("Municipal Code"), the City may require any such additional information from any applicant which is reasonably intended to achieve full disclosure.

Name	Business Address	Percentage Interest in the Disclosing Party
None		

SECTION III – BUSINESS RELATIONSHIPS WITH CITY ELECTED OFFICIALS

Has the Disclosing Party had a "business relationship," as defined in Chapter 2-156 of the Municipal Code, with any City elected official in the 12 months before the date this EDS is signed?

[ ] Yes [X] No

If yes, please identify below the name(s) of such City elected official(s) and describe such relationship(s):

SECTION IV – DISCLOSURE OF SUBCONTRACTORS AND OTHER RETAINED PARTIES

The Disclosing Party must disclose the name and business address of each subcontractor, attorney, lobbyist, accountant, consultant and any other person or entity whom the Disclosing Party has retained or expects to retain in connection with the Matter, as well as the nature of the relationship, and the total amount of the fees paid or estimated to be paid. The Disclosing Party is not required to disclose employees who are paid solely through the Disclosing Party's regular payroll.

"Lobbyist" means any person or entity who undertakes to influence any legislative or administrative action on behalf of any person or entity other than: (1) a not-for-profit entity, on an unpaid basis, or (2) himself. "Lobbyist" also means any person or entity any part of whose duties as an employee of another includes undertaking to influence any legislative or administrative action.

If the Disclosing Party is uncertain whether a disclosure is required under this Section, the Disclosing Party must either ask the City whether disclosure is required or make the disclosure.

Name (indicate whether retained or anticipated to be retained)	Business Address	Relationship to Disclosing Party (subcontractor, attorney, lobbyist, etc.)	Fees (indicate whether paid or estimated.) **NOTE: "hourly rate" or "t.b.d." is not an acceptable response.**

(Add sheets if necessary)

[X] Check here if the Disclosing Party has not retained, nor expects to retain, any such persons or entities.

SECTION V – CERTIFICATIONS

A. COURT-ORDERED CHILD SUPPORT COMPLIANCE

Under Municipal Code Section 2-92-415, substantial owners of business entities that contract with the City must remain in compliance with their child support obligations throughout the contract's term.

Has any person who directly or indirectly owns 10% or more of the Disclosing Party been declared in arrearage on any child support obligations by any Illinois court of competent jurisdiction?

[ ] Yes [ ] No [X] No person directly or indirectly owns 10% or more of the Disclosing Party.

If "Yes," has the person entered into a court-approved agreement for payment of all support owed and is the person in compliance with that agreement?

[ ] Yes [ ] No

B. FURTHER CERTIFICATIONS

1. Pursuant to Municipal Code Chapter 1-23, Article I ("Article I")(which the Applicant should consult for defined terms (e.g., "doing business") and legal requirements), if the Disclosing Party submitting this EDS is the Applicant and is doing business with the City, then the Disclosing Party certifies as follows: (i) neither the Applicant nor any controlling person is currently indicted or charged with, or has admitted guilt of, or has ever been convicted of, or placed under supervision for, any criminal offense involving actual, attempted, or conspiracy to commit bribery, theft, fraud, forgery, perjury, dishonesty or deceit against an officer or employee of the City or any sister agency; and (ii) the Applicant understands and acknowledges that compliance with Article I is a continuing requirement for doing business with the City. NOTE: If Article I applies to the Applicant, the permanent compliance timeframe in Article I supersedes some five-year compliance timeframes in certifications 2 and 3 below.

2. The Disclosing Party and, if the Disclosing Party is a legal entity, all of those persons or entities identified in Section II.B.1. of this EDS:

a. are not presently debarred, suspended, proposed for debarment, declared ineligible or voluntarily excluded from any transactions by any federal, state or local unit of government;

b. have not, within a five-year period preceding the date of this EDS, been convicted of a criminal offense, adjudged guilty, or had a civil judgment rendered against them in connection with: obtaining, attempting to obtain, or performing a public (federal, state or local) transaction or contract under a public transaction; a violation of federal or state antitrust statutes; fraud; embezzlement; theft; forgery; bribery; falsification or destruction of records; making false statements; or receiving stolen property;

c. are not presently indicted for, or criminally or civilly charged by, a governmental entity (federal, state or local) with committing any of the offenses set forth in clause B.2.b. of this Section V;

d. have not, within a five-year period preceding the date of this EDS, had one or more public transactions (federal, state or local) terminated for cause or default; and

e. have not, within a five-year period preceding the date of this EDS, been convicted, adjudged guilty, or found liable in a civil proceeding, or in any criminal or civil action, including actions concerning environmental violations, instituted by the City or by the federal government, any state, or any other unit of local government.

3. The certifications in subparts 3, 4 and 5 concern:

• the Disclosing Party;
• any "Contractor" (meaning any contractor or subcontractor used by the Disclosing Party in connection with the Matter, including but not limited to all persons or legal entities disclosed under Section IV, "Disclosure of Subcontractors and Other Retained Parties");
• any "Affiliated Entity" (meaning a person or entity that, directly or indirectly: controls the Disclosing Party, is controlled by the Disclosing Party, or is, with the Disclosing Party, under common control of another person or entity. Indicia of control include, without limitation: interlocking management or ownership; identity of interests among family members, shared facilities and equipment; common use of employees; or organization of a business entity following the ineligibility of a business entity to do business with federal or state or local government, including the City, using substantially the same management, ownership, or principals as the ineligible entity); with respect to Contractors, the term Affiliated Entity means a person or entity that directly or indirectly controls the Contractor, is controlled by it, or, with the Contractor, is under common control of another person or entity;
• any responsible official of the Disclosing Party, any Contractor or any Affiliated Entity or any other official, agent or employee of the Disclosing Party, any Contractor or any Affiliated Entity, acting pursuant to the direction or authorization of a responsible official of the Disclosing Party, any Contractor or any Affiliated Entity (collectively "Agents").

Neither the Disclosing Party, nor any Contractor, nor any Affiliated Entity of either the Disclosing Party or any Contractor nor any Agents have, during the five years before the date this EDS is signed, or, with respect to a Contractor, an Affiliated Entity, or an Affiliated Entity of a Contractor during the five years before the date of such Contractor's or Affiliated Entity's contract or engagement in connection with the Matter:

a. bribed or attempted to bribe, or been convicted or adjudged guilty of bribery or attempting to bribe, a public officer or employee of the City, the State of Illinois, or any agency of the federal government or of any state or local government in the United States of America, in that officer's or employee's official capacity;

b. agreed or colluded with other bidders or prospective bidders, or been a party to any such agreement, or been convicted or adjudged guilty of agreement or collusion among bidders or prospective bidders, in restraint of freedom of competition by agreement to bid a fixed price or otherwise; or

c. made an admission of such conduct described in a. or b. above that is a matter of record, but have not been prosecuted for such conduct; or

d. violated the provisions of Municipal Code Section 2-92-610 (Living Wage Ordinance).

4. Neither the Disclosing Party, Affiliated Entity or Contractor, or any of their employees, officials, agents or partners, is barred from contracting with any unit of state or local government as a result of engaging in or being convicted of (1) bid-rigging in violation of 720 ILCS 5/33E-3; (2) bid-rotating in violation of 720 ILCS 5/33E-4; or (3) any similar offense of any state or of the United States of America that contains the same elements as the offense of bid-rigging or bid-rotating.

5. Neither the Disclosing Party nor any Affiliated Entity is listed on any of the following lists maintained by the Office of Foreign Assets Control of the U.S. Department of the Treasury or the Bureau of Industry and Security of the U.S. Department of Commerce or their successors: the Specially Designated Nationals List, the Denied Persons List, the Unverified List, the Entity List and the Debarred List.

6. The Disclosing Party understands and shall comply with the applicable requirements of Chapters 2-55 (Legislative Inspector General), 2-56 (Inspector General) and 2-156 (Governmental Ethics) of the Municipal Code.

7. If the Disclosing Party is unable to certify to any of the above statements in this Part B (Further Certifications), the Disclosing Party must explain below:

N/A

If the letters "NA," the word "None," or no response appears on the lines above, it will be conclusively presumed that the Disclosing Party certified to the above statements.

8. To the best of the Disclosing Party's knowledge after reasonable inquiry, the following is a complete list of all current employees of the Disclosing Party who were, at any time during the 12-month period preceding the execution date of this EDS, an employee, or elected or appointed official, of the City of Chicago (if none, indicate with "N/A" or "none").

N/A

9. To the best of the Disclosing Party's knowledge after reasonable inquiry, the following is a complete list of all gifts that the Disclosing Party has given or caused to be given, at any time during the 12-month period preceding the execution date of this EDS, to an employee, or elected or appointed official, of the City of Chicago. For purposes of this statement, a "gift" does not include: (i) anything made generally available to City employees or to the general public, or (ii) food or drink provided in the course of official City business and having a retail value of less than $20 per recipient (if none, indicate with "N/A" or "none"). As to any gift listed below, please also list the name of the City recipient.

N/A

C. CERTIFICATION OF STATUS AS FINANCIAL INSTITUTION

1. The Disclosing Party certifies that the Disclosing Party (check one)

[ ] is [X] is not

a "financial institution" as defined in Section 2-32-455(b) of the Municipal Code.

2. If the Disclosing Party IS a financial institution, then the Disclosing Party pledges:

"We are not and will not become a predatory lender as defined in Chapter 2-32 of the Municipal Code. We further pledge that none of our affiliates is, and none of them will become, a predatory lender as defined in Chapter 2-32 of the Municipal Code. We understand that becoming a predatory lender or becoming an affiliate of a predatory lender may result in the loss of the privilege of doing business with the City."

If the Disclosing Party is unable to make this pledge because it or any of its affiliates (as defined in Section 2-32-455(b) of the Municipal Code) is a predatory lender within the meaning of Chapter 2-32 of the Municipal Code, explain here (attach additional pages if necessary):

N/A

If the letters "NA," the word "None," or no response appears on the lines above, it will be conclusively presumed that the Disclosing Party certified to the above statements.

D. CERTIFICATION REGARDING INTEREST IN CITY BUSINESS

Any words or terms that are defined in Chapter 2-156 of the Municipal Code have the same meanings when used in this Part D.

1. In accordance with Section 2-156-110 of the Municipal Code: Does any official or employee of the City have a financial interest in his or her own name or in the name of any other person or entity in the Matter?

[ ] Yes [X] No

NOTE: If you checked "Yes" to Item D.1., proceed to Items D.2. and D.3. If you checked "No" to Item D.1., proceed to Part E.

2. Unless sold pursuant to a process of competitive bidding, or otherwise permitted, no City elected official or employee shall have a financial interest in his or her own name or in the name of any other person or entity in the purchase of any property that (i) belongs to the City, or (ii) is sold for taxes or assessments, or (iii) is sold by virtue of legal process at the suit of the City (collectively, "City Property Sale"). Compensation for property taken pursuant to the City's eminent domain power does not constitute a financial interest within the meaning of this Part D.

Does the Matter involve a City Property Sale?

[ ] Yes [ ] No

3. If you checked "Yes" to Item D.1., provide the names and business addresses of the City officials or employees having such interest and identify the nature of such interest:

Name	Business Address	Nature of Interest

4. The Disclosing Party further certifies that no prohibited financial interest in the Matter will be acquired by any City official or employee.

E. CERTIFICATION REGARDING SLAVERY ERA BUSINESS

Please check either 1. or 2. below. If the Disclosing Party checks 2., the Disclosing Party must disclose below or in an attachment to this EDS all information required by paragraph 2. Failure to

comply with these disclosure requirements may make any contract entered into with the City in connection with the Matter voidable by the City.

X 1. The Disclosing Party verifies that the Disclosing Party has searched any and all records of the Disclosing Party and any and all predecessor entities regarding records of investments or profits from slavery or slaveholder insurance policies during the slavery era (including insurance policies issued to slaveholders that provided coverage for damage to or injury or death of their slaves), and the Disclosing Party has found no such records.

____2. The Disclosing Party verifies that, as a result of conducting the search in step 1 above, the Disclosing Party has found records of investments or profits from slavery or slaveholder insurance policies. The Disclosing Party verifies that the following constitutes full disclosure of all such records, including the names of any and all slaves or slaveholders described in those records:

SECTION VI – CERTIFICATIONS FOR FEDERALLY FUNDED MATTERS

NOTE: If the Matter is federally funded, complete this Section VI. If the Matter is not federally funded, proceed to Section VII. For purposes of this Section VI, tax credits allocated by the City and proceeds of debt obligations of the City are not federal funding.

A. CERTIFICATION REGARDING LOBBYING

1. List below the names of all persons or entities registered under the federal Lobbying Disclosure Act of 1995 who have made lobbying contacts on behalf of the Disclosing Party with respect to the Matter: (Add sheets if necessary):

None

(If no explanation appears or begins on the lines above, or if the letters "NA" or if the word "None" appear, it will be conclusively presumed that the Disclosing Party means that NO persons or entities registered under the Lobbying Disclosure Act of 1995 have made lobbying contacts on behalf of the Disclosing Party with respect to the Matter.)

2. The Disclosing Party has not spent and will not expend any federally appropriated funds to pay any person or entity listed in Paragraph A.1. above for his or her lobbying activities or to pay any person or entity to influence or attempt to influence an officer or employee of any agency, as defined by applicable federal law, a member of Congress, an officer or employee of Congress, or an employee of a member of Congress, in connection with the award of any federally funded contract, making any federally funded grant or loan, entering into any cooperative agreement, or to extend, continue, renew, amend, or modify any federally funded contract, grant, loan, or cooperative agreement.

3. The Disclosing Party will submit an updated certification at the end of each calendar quarter in which there occurs any event that materially affects the accuracy of the statements and information set forth in paragraphs A.1. and A.2. above.

4. The Disclosing Party certifies that either: (i) it is not an organization described in section 501(c)(4) of the Internal Revenue Code of 1986; or (ii) it is an organization described in section 501(c)(4) of the Internal Revenue Code of 1986 but has not engaged and will not engage in "Lobbying Activities".

5. If the Disclosing Party is the Applicant, the Disclosing Party must obtain certifications equal in form and substance to paragraphs A.1. through A.4. above from all subcontractors before it awards any subcontract and the Disclosing Party must maintain all such subcontractors' certifications for the duration of the Matter and must make such certifications promptly available to the City upon request.

B. CERTIFICATION REGARDING EQUAL EMPLOYMENT OPPORTUNITY

If the Matter is federally funded, federal regulations require the Applicant and all proposed subcontractors to submit the following information with their bids or in writing at the outset of negotiations.

Is the Disclosing Party the Applicant?

[ ] Yes [X] No

If "Yes," answer the three questions below:

1. Have you developed and do you have on file affirmative action programs pursuant to applicable federal regulations? (See 41 CFR Part 60-2.)
[ ] Yes [ ] No

2. Have you filed with the Joint Reporting Committee, the Director of the Office of Federal Contract Compliance Programs, or the Equal Employment Opportunity Commission all reports due under the applicable filing requirements?
[ ] Yes [ ] No

3. Have you participated in any previous contracts or subcontracts subject to the equal opportunity clause?
[ ] Yes [ ] No

If you checked "No" to question 1. or 2. above, please provide an explanation:

_____

_____

SECTION VII – ACKNOWLEDGMENTS, CONTRACT INCORPORATION, COMPLIANCE, PENALTIES, DISCLOSURE

The Disclosing Party understands and agrees that:

A. The certifications, disclosures, and acknowledgments contained in this EDS will become part of any contract or other agreement between the Applicant and the City in connection with the Matter, whether procurement, City assistance, or other City action, and are material inducements to the City's execution of any contract or taking other action with respect to the Matter. The Disclosing Party understands that it must comply with all statutes, ordinances, and regulations on which this EDS is based.

B. The City's Governmental Ethics and Campaign Financing Ordinances, Chapters 2-156 and 2-164 of the Municipal Code, impose certain duties and obligations on persons or entities seeking City contracts, work, business, or transactions. The full text of these ordinances and a training program is available on line at www.cityofchicago.org/Ethics, and may also be obtained from the City's Board of Ethics, 740 N.

Sedgwick St., Suite 500, Chicago, IL 60610, (312) 744-9660. The Disclosing Party must comply fully with the applicable ordinances.

C. If the City determines that any information provided in this EDS is false, incomplete or inaccurate, any contract or other agreement in connection with which it is submitted may be rescinded or be void or voidable, and the City may pursue any remedies under the contract or agreement (if not rescinded or void), at law, or in equity, including terminating the Disclosing Party's participation in the Matter and/or declining to allow the Disclosing Party to participate in other transactions with the City. Remedies at law for a false statement of material fact may include incarceration and an award to the City of treble damages.

D. It is the City's policy to make this document available to the public on its Internet site and/or upon request. Some or all of the information provided on this EDS and any attachments to this EDS may be made available to the public on the Internet, in response to a Freedom of Information Act request, or otherwise. By completing and signing this EDS, the Disclosing Party waives and releases any possible rights or claims which it may have against the City in connection with the public release of information contained in this EDS and also authorizes the City to verify the accuracy of any information submitted in this EDS.

E. The information provided in this EDS must be kept current. In the event of changes, the Disclosing Party must supplement this EDS up to the time the City takes action on the Matter. If the Matter is a contract being handled by the City's Department of Procurement Services, the Disclosing Party must update this EDS as the contract requires. **NOTE:** With respect to Matters subject to Article I of Chapter 1-23 of the Municipal Code (imposing **PERMANENT INELIGIBILITY** for certain specified offenses), the information provided herein regarding eligibility must be kept current for a longer period, as required by Chapter 1-23 and Section 2-154-020 of the Municipal Code.

The Disclosing Party represents and warrants that:

F.1. The Disclosing Party is not delinquent in the payment of any tax administered by the Illinois Department of Revenue, nor are the Disclosing Party or its Affiliated Entities delinquent in paying any fine, fee, tax or other charge owed to the City. This includes, but is not limited to, all water charges, sewer charges, license fees, parking tickets, property taxes or sales taxes.

F.2 If the Disclosing Party is the Applicant, the Disclosing Party and its Affiliated Entities will not use, nor permit their subcontractors to use, any facility listed by the U.S. E.P.A. on the federal Excluded Parties List System ("EPLS") maintained by the U. S. General Services Administration.

F.3 If the Disclosing Party is the Applicant, the Disclosing Party will obtain from any contractors/subcontractors hired or to be hired in connection with the Matter certifications equal in form and substance to those in F.1. and F.2. above and will not, without the prior written consent of the City, use any such contractor/subcontractor that does not provide such certifications or that the Disclosing Party has reason to believe has not provided or cannot provide truthful certifications.

NOTE: If the Disclosing Party cannot certify as to any of the items in F.1., F.2. or F.3. above, an explanatory statement must be attached to this EDS.

CERTIFICATION

Under penalty of perjury, the person signing below: (1) warrants that he/she is authorized to execute this EDS and Appendix A (if applicable) on behalf of the Disclosing Party, and (2) warrants that all certifications and statements contained in this EDS and Appendix A (if applicable) are true, accurate and complete as of the date furnished to the City.

National Equity Fund, Inc.
(Print or type name of Disclosing Party)

By: _____
(Sign here)

Peter G. Harrison
(Print or type name of person signing)

Senior Vice President
(Print or type title of person signing)

Signed and sworn to before me on (date) February 6, 2013
at Cook County, Illinois (state).

Renee B. Murdock Notary Public.

Commission expires: 4/29/2015.

OFFICIAL SEAL
RENEE B MURDOCK
Notary Public - State of Illinois
My Commission Expires Apr 29, 2015

CITY OF CHICAGO
ECONOMIC DISCLOSURE STATEMENT AND AFFIDAVIT
APPENDIX A

FAMILIAL RELATIONSHIPS WITH ELECTED CITY OFFICIALS AND DEPARTMENT HEADS

This Appendix is to be completed only by (a) the Applicant, and (b) any legal entity which has a direct ownership interest in the Applicant exceeding 7.5 percent. It is not to be completed by any legal entity which has only an indirect ownership interest in the Applicant.

Under Municipal Code Section 2-154-015, the Disclosing Party must disclose whether such Disclosing Party or any "Applicable Party" or any Spouse or Domestic Partner thereof currently has a "familial relationship" with any elected city official or department head. A "familial relationship" exists if, as of the date this EDS is signed, the Disclosing Party or any "Applicable Party" or any Spouse or Domestic Partner thereof is related to the mayor, any alderman, the city clerk, the city treasurer or any city department head as spouse or domestic partner or as any of the following, whether by blood or adoption: parent, child, brother or sister, aunt or uncle, niece or nephew, grandparent, grandchild, father-in-law, mother-in-law, son-in-law, daughter-in-law, stepfather or stepmother, stepson or stepdaughter, stepbrother or stepsister or half-brother or half-sister.

"Applicable Party" means (1) all executive officers of the Disclosing Party listed in Section II.B.1.a., if the Disclosing Party is a corporation; all partners of the Disclosing Party, if the Disclosing Party is a general partnership; all general partners and limited partners of the Disclosing Party, if the Disclosing Party is a limited partnership; all managers, managing members and members of the Disclosing Party, if the Disclosing Party is a limited liability company; (2) all principal officers of the Disclosing Party; and (3) any person having more than a 7.5 percent ownership interest in the Disclosing Party. "Principal officers" means the president, chief operating officer, executive director, chief financial officer, treasurer or secretary of a legal entity or any person exercising similar authority.

Does the Disclosing Party or any "Applicable Party" or any Spouse or Domestic Partner thereof currently have a "familial relationship" with an elected city official or department head?

[ ] Yes [ ] No

If yes, please identify below (1) the name and title of such person, (2) the name of the legal entity to which such person is connected; (3) the name and title of the elected city official or department head to whom such person has a familial relationship, and (4) the precise nature of such familial relationship.

Not Applicable - indirect interest

Exhibit A
NATIONAL EQUITY FUND, INC.
LIST OF OFFICERS, DIRECTORS AND MEMBERS
CHICAGO ECONOMIC DISCLOSURE STATEMENT

Name	Title
Directors:	
Larry Dale Newman and Associates, Inc. 1801 California Street Denver, CO 80202	Chairman
Michael Rubinger Local Initiative Support Corporation 501 Seventh Avenue, 7th Floor New York, NY 10018	Vice Chairperson
Zachary M. Boyers US Bancorp Community Development Corp. 1307 Washington Avenue Suite 300 St. Louis, MO 63101	Director
Andrew Ditton Citibank Community Development Citibank NA One Court Square,45th Floor, Zone 11 New York, NY 10022	Director
Helen L. Dunlap Independent Housing Consultant 104 East 32nd Street Chicago, IL 60616	Director
Eldridge Edgecombe 1048 North East Avenue Oak Park, IL 60302	Director
Printice L. Gary Carleton Residential Properties 5485 Belt Line Road Dallas, TX 75254	Director
Joseph S. Hagan National Equity Fund, Inc. 120 South Riverside Plaza, 15th Floor Chicago, IL 60606	Director
Tobin Levy Local Initiatives Support Corporation 501 Seventh Avenue, 7th Floor New York, New York 10018	Director
John D. Lindell 30 West Oak Street, Unit 19B Chicago, Illinois 60610	Director

Mike Mantle 49 Red Cedar Court Danville, CA 94506	Director
Michael C. May Freddie Mac 8100 Jones Branch Drive, Mail Stop – B4M McLean, VA 22102	Director
John Mealey Coachella Valley Housing Coalition 45701 Monroe, Suite G Indio, CA 92201	Director
Herbert E. Morse 241 Perkins Street, Castle 1 Jamaica Plain, MA 02130	Director
Elizabeth Pugh Local Initiative Support Corporation 501 Seventh Avenue, 7th Floor New York, NY 10018	Director
Edward J. Sigler Chase Community Development Real Estate One Chase Square, NY3-T081 Rochester, New York 14643	Director
Sindy Spivak Bank of America, Merrill Lynch 333 South Hope Street, 11th Floor Los Angeles, California 90071	Director
Officers:	
Joseph S. Hagan National Equity Fund, Inc. 120 South Riverside Plaza, 15th Floor Chicago, IL 60606-3908	President and Chief Executive Officer
Kevin D. Boes National Equity Fund, Inc. 120 South Riverside Plaza, 15th Floor Chicago, IL 60606-3908	Senior Vice President
Alex Denja National Equity Fund, Inc. 120 South Riverside Plaza, 15th Floor Chicago, IL 60606-3908	Senior Vice President, Chief Financial Officer
Thomas Flanagan National Equity Fund, Inc. 120 South Riverside Plaza, 15th Floor Chicago, IL 60606-3908	Vice President and Secretary
Peter Harrison National Equity Fund, Inc. 120 South Riverside Plaza, 15th Floor Chicago, IL 60606-3908	Senior Vice President
Michael A. Jacobs National Equity Fund, Inc. 120 South Riverside Plaza, 15th Floor Chicago, IL 60606-3908	Senior Vice President Acquisitions

Karen Przypyszny National Equity Fund, Inc. 120 South Riverside Plaza, 15th Floor Chicago, IL 60606-3908	Senior Vice President Proprietary Transactions
Gregory Schuler National Equity Fund, Inc. 120 South Riverside Plaza, 15th Floor Chicago, IL 60606-3908	Senior Vice President, General Counsel and Assistant Secretary
Judy Schneider National Equity Fund, Inc. 120 South Riverside Plaza, 15th Floor Chicago, IL 60606-3908	Senior Vice President and Chief Underwriter
Howard Sereda National Equity Fund, Inc. 120 South Riverside Plaza, 15th Floor Chicago, Illinois 60606-3908	Senior Vice President
Mark Siranovic National Equity Fund, Inc. 120 South Riverside Plaza, 15th Floor Chicago, IL 60606-3908	Senior Vice President, Business Development Officer and Assistant Treasurer
Member:	
Local Initiatives Support Corporation 501 Seventh Avenue, 7th Floor New York, NY 10018	Sole Voting Member

Office of the City Clerk

O2013-2505

Office of the City Clerk

City Council Document Tracking Sheet

Meeting Date:	4/10/2013
Sponsor(s):	Hairston, Leslie A. (5)
Type:	Ordinance
Title:	Honorary street designation as "Honorary Fr. Donald Senior, C.P. Way"
Committee(s) Assignment:	Committee on Transportation and Public Way

BE IT ORDAINED BY THE CITY COUNCIL OF THE City of CHICAGO:

SECTION 1. Pursuant to an ordinance heretofore passed by the City Council which allows erection of honorary street name signs, the Commissioner of Transportation shall take the necessary action for standardization of Cornell Ave.; between 54th and 53rd Street, as "Honorary Fr. Donald Senior, CP Way".

SECTION 2. This ordinance shall take effect upon its passage and publication.

Leslie A. Hairston

Leslie A. Hairston
Alderman, Fifth Ward

Office of the City Clerk

O2013-2564

Office of the City Clerk

City Council Document Tracking Sheet

Meeting Date:	4/10/2013
Sponsor(s):	Harris, Michelle A. (8)
Type:	Ordinance
Title:	Honorary street designation as "Elaine Marie Drake Lane" amend to "Ellen Marie Drake Lane"
Committee(s) Assignment:	Committee on Transportation and Public Way

BE IT ORDAINED BY THE CITY COUNCIL OF THE CITY OF CHICAGO:

SECTION 1. That an ordinance heretofore passed by the City Council on September 12, 2012, establishing an honorary street designation at the following location, be and the same is hereby amended by striking therefrom, the following [page 33336 of the Journal of Proceeding]:

"South Kenwood Avenue	**from 8300 to 8500 blocks as "Elaine Marie Drake Lane."** ***(Installation of three signs)***

Inserting in lieu thereof;

"South Kenwood Avenue	**from 8300 to 8500 blocks as "Ellen Marie Drake Lane."** ***(Installation of three signs)***

SECTION 2. This ordinance shall take effect and be in force upon its passage and publication.

MICHELLE A. HARRIS
Alderman, 8th Ward

Office of the City Clerk

O2013-2652

Office of the City Clerk

City Council Document Tracking Sheet

Meeting Date:	4/10/2013
Sponsor(s):	Harris, Michelle A. (8)
Type:	Ordinance
Title:	Honorary street designation as "Reverend Louis Montgomery, Sr. Way"
Committee(s) Assignment:	Committee on Transportation and Public Way

BE IT ORDAINED BY THE CITY COUNCIL OF THE CITY OF CHICAGO:

SECTION 1. Pursuant to an ordinance heretofore passed by the City Council which allows erection of honorary street-name signs, the Commissioner of Transportation shall take the necessary action for standardization of South Cottage Grove Avenue as "Rev. Louis Montgomery, Sr. Way," installing signs at East 89th Place, East 89th Street and East 88th Place (west side)

SECTION 2. This ordinance shall take effect upon its passage and publication.

Michelle A Harris

Michelle A. Harris
Alderman, 8th Ward

Office of the City Clerk

O2013-2531

Office of the City Clerk

City Council Document Tracking Sheet

Meeting Date:	4/10/2013
Sponsor(s):	Pope, John (10)
Type:	Ordinance
Title:	Honorary street designation as "Alderman John J. Buchanan Way"
Committee(s) Assignment:	Committee on Transportation and Public Way

BE IT ORDAINED BY THE CITY COUNCIL OF THE CITY OF CHICAGO;

SECTION 1. Pursuant to an ordinance heretofore passed by the City Council which allows erection of honorary street-name signs, the Commissioner of Transportation shall take the necessary action for standardization of East 126th Place, from South Avenue "O" to South Torrence Avenue as "Alderman John J. Buchanan Way."

SECTION 2. This ordinance shall take effect upon its passage and publication.

John A Pope 10th

JOHN A. POPE
Alderman, 10th Ward

Office of the City Clerk

O2013-2504

Office of the City Clerk


City Council Document Tracking Sheet

Meeting Date:	4/10/2013
Sponsor(s):	Ervin, Jason C. (28)
Type:	Ordinance
Title:	Honorary street designation as "Carolyn Corporation Way"
Committee(s) Assignment:	Committee on Transportation and Public Way

BE IT ORDAINED BY THE CITY COUNCIL OF THE CITY OF CHICAGO;

SECTION 1. Pursuant to an ordinance heretofore passed by the City Council which allows erection of honorary street-name signs, the Commissioner of Transportation shall take the necessary action for standardization of the 2500 block of West Arthington Place as "Carolyn Corporation Way."

SECTION 2. This ordinance shall take effect upon its passage and publication.

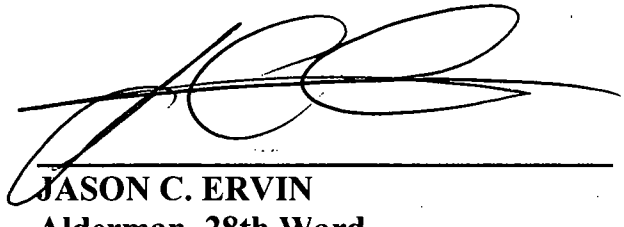

JASON C. ERVIN
Alderman, 28th Ward

Office of the City Clerk

O2013-2529

Office of the City Clerk

City Council Document Tracking Sheet

Meeting Date:	4/10/2013
Sponsor(s):	Burke, Edward M. (14)
Type:	Ordinance
Title:	Amendment of Section 4-60-010 of Municipal Code by defining place of business validly licensed as retail food establishment
Committee(s) Assignment:	Committee on License and Consumer Protection

ORDINANCE

BE IT ORDAINED BY THE CITY COUNCIL OF THE CITY OF CHICAGO:

SECTION 1. Section 4-60-010 of the Municipal Code of Chicago is hereby amended by adding the language underscored as follows:

4-60-010 Definitions.

"Consumption on premises – incidental activity license" means a city license for the retail sale of alcoholic liquor for consumption on the premises at a place of business where the sale of alcoholic liquor is incidental or secondary to the primary activity of such place of business. Places of business within this license classification include, but are not limited to, restaurants, hotels, theaters providing live stage performances and bowling alleys. The holder of a consumption on premises – incidental activity license may sell package goods in the licensed premises if such sales are incidental or secondary to the primary activity of such business. A place of business validly licensed as a retail food establishment, as that term is defined in section 4-8-010 of the Code, shall be deemed to be a place of business that primarily serves meals if its kitchen remains open and staffed during all hours of operation.

SECTION 2. This ordinance shall be in full force and effect upon its passage and publication.

Edward M. Burke, Alderman, 14th Ward

Office of the City Clerk

O2013-2557

Office of the City Clerk

City Council Document Tracking Sheet

Meeting Date:	4/10/2013
Sponsor(s):	Burke, Edward M. (14) Burns, William D. (4)
Type:	Ordinance
Title:	Amendment of Chapter 7-28 of Municipal Code by adding new Section 634 to prohibit sale and use of coal tar sealants
Committee(s) Assignment:	Committee on Finance

ORDINANCE

WHEREAS, the City of Chicago is a home rule unit government pursuant to the 1970 Illinois Constitution, Article VII, Section 6(a); and

WHEREAS, pursuant to its home rule power, the City of Chicago may exercise any power and perform any function relating to its government and affairs, including the power to regulate for the protection of the public health, safety, morals, and welfare; and

WHEREAS, coal tar sealants are used on asphalt driveways and parking lots to protect surfaces from weathering; and

WHEREAS, coal tar contains high levels of benzo(a)pyrene and other toxic chemicals known collectively as polycyclic aromatic hydrocarbons, or PAHs, which have been linked to cancer and other health problems; and

WHEREAS, in Lake of the Hills, approximately 50 miles northwest of Chicago, researchers from the U.S. Geological Survey found levels of benzo(a)pyrene, one of the most toxic chemicals in coal tar, in the dust from coal tar-covered driveways that were up to 5,300 times higher than the level that triggers a U.S. Environmental Protection Agency Superfund cleanup at polluted industrial sites; and

WHEREAS, other researchers have found significantly higher PAH levels in runoff from parking lots sealed with coal tar than in runoff from asphalt-sealed lots; and

WHEREAS, coal tar sealants have been banned in the state of Washington, counties in Maryland, New York and Wisconsin, the cities of Austin, Texas, South Barrington, Illinois, and over two dozen Minnesota cities; and

WHEREAS, the City Council of the City of Chicago hereby finds that it is in the best interest of the public health, safety and welfare to prohibit the sale and use of sealants containing coal tar; NOW THEREFORE

BE IT ORDAINED BY THE CITY COUNCIL OF THE CITY OF CHICAGO:

SECTION 1. The above recitals are expressly incorporated herein and made part hereof as though fully set forth herein.

SECTION 2. Chapter 7-28 of the Municipal Code of Chicago is hereby amended by inserting a new section 7-28-634 as follows:

7-28-634 Coal tar sealants – Prohibition on sale and use.

(a) As used in this section, the term "coal tar sealer" shall mean a sealer material containing coal tar for use on an asphalt or concrete surface, including a playground, driveway, or parking area.

(b) It shall be unlawful for any person to sell, offer or expose for sale, give or furnish any coal tar sealer within the City of Chicago.

(c) It shall be unlawful for any person to apply any coal tar sealer to any playground, driveway, parking lot, or other surface within the City of Chicago.

(d) It shall be unlawful for any person to contract for the application of any coal tar sealer to any playground, driveway, parking lot or other surface within the City of Chicago.

(e) It shall be unlawful for any person to direct any employee, independent contractor, volunteer, or other person to apply any coal tar sealer to any playground, driveway, parking lot, or other surface within the City of Chicago.

(f) Any person violating this section shall be fined not less than $100.00 nor more than $300.00 for the first offense, and not less than $300.00 nor more than $500.00 for the second and each subsequent offense. Each day that a violation continues shall constitute a separate and distinct offense.

SECTION 3. This ordinance shall be in full force and effect 30 days after its passage and publication.

Edward M. Burke, Alderman, 14th Ward

William Burns, Alderman, 4th Ward

Office of the City Clerk

O2013-2454

Office of the City Clerk

City Council Document Tracking Sheet

Meeting Date:	4/10/2013
Sponsor(s):	Lane, Lona (18) Dowell, Pat (3) Suarez, Regner Ray (31) Cappleman, James (46) Reboyras, Ariel (30) O'Connor, Mary (41) Cullerton, Timothy M. (38)
Type:	Ordinance
Title:	Amendment of Chapter 9-12-040 of Municipal Code further regulate play streets
Committee(s) Assignment:	Committee on Public Safety

SAFETY

ORDINANCE

BE IT ORDAINED BY THE CITY OF CHICAGO CITY COUNCIL:

SECTION 1. Chapter ~~2-8-035~~ 9-12-040 of the Municipal Code of the City of Chicago is hereby amended by striking out certain language and adding new language underlined as follows:

RECEIVED
CITY COUNCIL DIVISION
2013 MAR 25 PM 9:58
OFFICE OF THE
CITY CLERK

9-12-040 Play streets.

(a) The commissioner of transportation, subject to the approval of the city council, may designate certain streets or parts of streets, other than main thoroughfares, as play streets to be devoted to recreational purposes for children, under proper regulation and supervision. Such designation shall describe the street or part of the street to be used for such purpose, the hours of the day and the days of the week when it shall be ~~roped off~~ closed off to general vehicular traffic by barricades to be put in place and removed only by persons authorized by the agency requesting the designation, and such other directions as he may deem necessary for the protection of the children and of the public. In preparing his recommendations, the commissioner shall give preference to neighborhoods where recreation space and playground facilities are not otherwise available, and such streets or parts of streets on which vehicular traffic is light shall be selected. It shall be the duty of the heads of the several departments of the city government to render such assistance in the administration of the play street system as shall be necessary to insure safety to the children using same.

(b) During the hours that any play street is in use for recreation, the roadway thereof shall be closed to vehicular traffic by removable barriers. Such barriers shall be kept in place until the close of the period of recreation each day that it is to be used and shall then be removed only by persons so authorized.

(c) Whenever authorized barriers are erected indicating any street or part thereof as a play street, no person shall drive a vehicle upon such street or part thereof except drivers having business or whose residences are within such closed area, and each such driver shall exercise the greatest care in driving upon any such street or portion thereof. Such barriers shall only be moved by authorized persons and shall not be moved by drivers.

(d) Persons found to be in violation of this section shall be fined not less than $500 nor more than $1,000.

SECTION 2. This ordinance shall be in full force and effect upon its passage and publication

Patrick Dowell, 3rd

Ray Suarez

30

41

38

LONA LANE
Alderman – 18th Ward

Office of the City Clerk

O2013-2556

Office of the City Clerk

City Council Document Tracking Sheet

Meeting Date: 4/10/2013

Sponsor(s): Lane, Lona (18)
Mitts, Emma (37)
Hairston, Leslie A. (5)
Sawyer, Roderick T. (6)
Holmes, Natashia (7)
Harris, Michelle A. (8)
Pope, John (10)
Balcer, James (11)
Burke, Edward M. (14)
Foulkes, Toni (15)
Thomas, Latasha R. (17)
O'Shea, Matthew J. (19)
Brookins, Howard (21)
Munoz, Ricardo (22)
Zalewski, Michael R. (23)
Chandler, Michael D. (24)
Solis, Daniel (25)
Burnett, Walter (27)
Ervin, Jason C. (28)
Graham, Deborah L. (29)
Austin, Carrie M. (34)
Colón, Rey (35)
Sposato, Nicholas (36)
Cullerton, Timothy M. (38)
O'Connor, Mary (41)
Reilly, Brendan (42)
Smith, Michele (43)
Tunney, Thomas (44)
Arena, John (45)
Cappleman, James (46)
Pawar, Ameya (47)
Osterman, Harry (48)
Silverstein, Debra L. (50)

Type: Ordinance

Title: Amendment of Sections 3-42-070, 4-64-240 and 4-64-331 of Municipal Code regarding retail licenses and underage tobacco violators

Committee(s) Assignment: Committee on License and Consumer Protection

License

ORDINANCE

BE IT ORDAINED BY THE CITY COUNCIL OF THE CITY OF CHICAGO:

SECTION 1. Section 3-42-070 of the Municipal Code of Chicago is hereby amended by deleting the language stricken and inserting the language underscored, as follows:

3-42-070 ~~Reserved~~ Penalty for violations of subsection 3-42-020(d), subsection 3-42-060(a), Section 3-42-080, and subsection 3-42-100(a).

In addition to any other penalty provided by law, two or more violations within a two-year period of subsection 3-42-020(d), subsection 3-42-060(a), Section 3-42-080, or subsection 3-42-100(a) shall subject the violator to license suspension or revocation as provided in subsection 4-64-240(a) of this Code.

SECTION 2. Section 4-64-240 of the Municipal Code of Chicago is hereby amended by deleting the language stricken and inserting the language underscored, as follows:

4-64-240 Suspension~~,~~ and revocation~~, and nonrenewal~~ of licenses.

(a) ~~Knowing or repeated~~ Two or more violations within a two-year period of any provision of Sections 4-64-100, 4-64-101, 4-64-180, 4-64-181, 4-64-190, 4-64-200, ~~4-64-205,~~ 4-64-210, or 4-64-220, or of any of the sections and subsections listed in Section 3-42-070 of this Code, by a licensee shall be grounds for license revocation~~,~~ or suspension~~, or nonrenewal of such license~~ in addition to any other penalty provided by law. For purposes of this section, "license" includes any and all licenses issued by any officer, department, or agency of the City of Chicago required for retail or other business operations at the location at which the offense occurred, and includes but is not limited to retail tobacco licenses.

(Omitted text is not affected by this ordinance)

SECTION 3. Section 4-64-331 of the Municipal Code of Chicago is hereby amended by deleting the language stricken and inserting the language underscored, as follows:

4-64-331 Underage tobacco violations – Civil penalty.

(Omitted text is not affected by this ordinance)

(c) Any person who ~~commits an underage tobacco violation under~~ violates Section 4-64-190 shall be liable for a civil penalty of $1,000.00 for the first violation~~;~~ and for a civil penalty of $2,000.00 for ~~the second and~~ each subsequent violations within two years~~; and the~~

~~person's retail tobacco license shall be revoked for the third offense within two years~~ following the first violation. A person who commits any other underage tobacco violation shall be liable for a civil penalty of $200.00.

(Omitted text is not affected by this ordinance)

SECTION 4. This ordinance shall take effect ten days after passage and publication.

Lona Lane
Alderman, 18th Ward

Office of the City Clerk

O2013-2543

Office of the City Clerk

City Council Document Tracking Sheet

Meeting Date:	4/10/2013
Sponsor(s):	O'Shea, Matthew J. (19)
Type:	Ordinance
Title:	Amendment of Sections 8-4-030 and 8-4-081 of Municipal Code concerning drinking in public ways and public urination or defecation
Committee(s) Assignment:	Committee on Public Safety

PUB SAFETY

ORDINANCE

BE IT ORDAINED BY THE CITY COUNCIL OF THE CITY OF CHICAGO:

SECTION 1. Sections 8-4-030 and 8-4-081 of the Municipal Code of Chicago are hereby amended by deleting the language struck through and by inserting the language underscored, as follows:

8-4-030 Drinking in public ways.

(a) (1) It shall be unlawful for any person to drink any alcoholic liquor as defined by law on any public way or in or about any motor vehicle upon a public way in the city. This section shall not apply to portions of the public way occupied by a sidewalk café permitted pursuant to Chapter 10-28 of the municipal code which is properly licensed to sell alcoholic liquor, or to any portion of the public way located on Navy Pier; or to any venue holding a valid Riverwalk Venue liquor license under Section 4-60-074.

(~~b~~2) It shall be unlawful for any person to transport, carry, possess or have any alcoholic liquor in or upon or about any motor vehicle upon any public way in the city except: (1) in the original package and with the seal unbroken, or (2) in a package properly sealed, bagged and receipted pursuant to Section 6-33 of the Liquor Control Act of 1934, added by P.A. 94-1047, effective January 1, 2007, and codified at 235 ILCS 5/6-33, as amended, or (3) in compliance with Section 11-502 of the Illinois Vehicle Code, codified at 625 ILCS 5/11-502.

(~~c~~3) Except as otherwise provided in subsection (b), ~~Any~~ any person ~~violating any provision of~~ who violates this section shall be fined not less than $100.00 nor more than $500.00 or shall be punished by imprisonment for a period of up to six months or by both such fine and imprisonment for each offense.~~; provided, however, any~~

(b) Any person who violates this section while within 800 feet of a parade route which is not open to traffic shall be fined not less than $500.00 nor more than $1,000.00 or shall be punished by imprisonment for a period of up to six months or by both such fine and imprisonment for each offense. For purposes of this subsection, the term "parade" has the meaning ascribed to the term in Section 10-8-330 of this Code.

8-4-081 Public urination or defecation.

(a) No person shall urinate or defecate on the public way, or on any outdoor public property, or on any outdoor private property. Except as otherwise provided in subsection (b), ~~Any~~ any person who violates this section shall be fined not less than $100.00 nor more than $500.00 or shall be punished by imprisonment for not less than five days nor more than ten days or by both such fine and imprisonment.~~; provided, however, any~~

(b) Any person who violates this section while within 800 feet of a parade route which is not open to traffic shall be fined not less than $500.00 nor more than $1,000.00 or shall be punished by imprisonment for not less than five days nor more than ten days or by both such fine and imprisonment. For purposes of this section, the term "parade" has the meaning ascribed to the term in Section 10-8-330 of this Code.

(c) This ordinance shall not apply to use of a temporary or permanent structure or enclosure erected outdoors for use as a toilet facility.

SECTION 2. This ordinance shall take effect upon passage and approval.

Matthew J. O'Shea
Alderman, 19th Ward

Office of the City Clerk

O2013-2526

Office of the City Clerk

City Council Document Tracking Sheet

Meeting Date:	4/10/2013
Sponsor(s):	Solis, Daniel (25)
Type:	Ordinance
Title:	Amendment of Section 13-96-085 of Municipal Code by repealing it in its entirety and Section 17-15-0503 of Municipal Code concerning continuation of noncomforming signs
Committee(s) Assignment:	Committee on Zoning, Landmarks and Building Standards

City Council: February 13, 2013
Committee on Zoning, Landmarks & Building Standards

ORDINANCE

SECTION 1. Chapter 13-96 of the Municipal Code of the City of Chicago is hereby amended by repealing Section 13-96-085 in its entirety.

SECTION 2. Chapter 17-15, Section 15-15-0503 of the Municipal Code of the City of Chicago is hereby amended by deleting the language struck through as follows:

17-15-0503 Continuation of Nonconforming Signs. Nonconforming signs may remain in use, subject to the regulations of this section (Sec. 17-15-0500), section 13-20-565, and all other applicable requirements of the Municipal Code. Nonconforming signs must be maintained in good repair, and must comply with all other requirements of this Zoning Ordinance.

~~Notwithstanding any other provision of this code to the contrary, a legally established and lawfully permitted nonconforming off-premises sign may be replaced and such replacement shall not affect the legal status of the sign or sign structure as nonconforming if:~~

~~(a) the owner of a lot on which a nonconforming off-premises sign and sign structure is located is replacing the sign and sign structure solely for the purpose of entering into a contract with a new sign permittee;~~

~~(b) the replacement of the sign and sign structure is completed within 6 months of the termination of the contract with the sign permittee; provided that if a building permit is required for the construction of a new sign structure, the owner shall have until the expiration of the term of the building permit to erect the replacement sign structure;~~

~~(c) the replacement sign and sign structure are no larger or higher in size, area and height and have the same placement and configuration of the original sign and sign structure;~~

~~(d) the replacement sign is the same type of sign as the original sign and does not incorporate any new or different technological elements; and~~

~~(e) the owner of the lot has registered the sign and sign structure with the commissioner of buildings in compliance with Section 13-96-085.~~

~~The replacement sign and sign structure shall comply with all other applicable requirements for nonconforming signs.~~

SECTION 3. This ordinance takes effect upon its passage and approval.

DANIEL SOLIS
ALDERMAN 25th WARD

Office of the City Clerk

O2013-2536

Office of the City Clerk

City Council Document Tracking Sheet

Meeting Date:	4/10/2013
Sponsor(s):	Graham, Deborah L. (29)
Type:	Ordinance
Title:	Amendment of Section 4-60-140 of Municpal Code concerning prohibited activities for package goods license
Committee(s) Assignment:	Committee on Public Safety

PUBLIC SAFETY

ORDINANCE

BE IT ORDAINED BY THE CITY COUNCIL OF THE CITY OF CHICAGO:

SECTION 1. Section 4-60-140 of the Municipal Code of Chicago is hereby amended by inserting the language underscored, as follows:

4-60-140 Prohibited activities.

(Omitted text is not affected by this ordinance)

(k) No holder of a package goods license shall sell or otherwise provide to customers disposable cups that have been removed from their bulk packaging and are empty or contain only ice. For purposes of this subsection only, the term "disposable cup" means any drinking receptacle made of paper, plastic, styrofoam, or similar material, that is designed and intended to be disposed of after use. This subsection does not prohibit (1) the provision of empty disposable cups that are intended to be filled by the customer from an on-site self-serve dispenser in order to purchase soda, coffee, or other nonalcoholic beverage; (2) the sale of bulk packages of disposable cups; or (3) the sale of packaged or unpackaged non-disposable cups, such as coffee cups, travel mugs, and drinking glasses.

SECTION 2. This ordinance shall take effect upon passage and approval.

Deborah L. Graham
Alderman, 29th Ward

Office of the City Clerk

O2013-2518

Office of the City Clerk

City Council Document Tracking Sheet

Meeting Date:	4/10/2013
Sponsor(s):	Mitts, Emma (37)
Type:	Ordinance
Title:	Amendment of Section 4-244-140 to prohibit peddling in 37th Ward
Committee(s) Assignment:	Committee on License and Consumer Protection

April 10, 2013
Committee on License

ORDINANCE

BE IT ORDAINED BY THE CITY COUNCIL OF THE CITY OF CHICAGO:

SECTION 1. Chapter 4-244-140 of the Municipal Code of Chicago is hereby amended by adding the language underscored as follows:

4-244-140 Prohibited districts.
(a) No one having a peddler's license shall peddle any merchandise or any other article or thing whatsoever, at any time, within districts which have been or shall be hereafter designated by the city council. A description of such districts shall be kept in the office of the city clerk.

(Omitted text is unaffected by this ordinance)

(22) Peddling is prohibited at any time within the 37th Ward boundaries:
Beginning at the intersection of West Thomas Street and North Pulaski Road; thence south on North Pulaski Road to West Chicago Avenue; thence west on West Chicago Avenue to North Lamon Avenue; thence south on North Lamon Avenue to West Ferdinand Street; thence west on West Ferdinand Street to North Lavergne Avenue; thence north on North Lavergne Avenue to West Chicago Avenue; thence west on West Chicago Avenue to North Lockwood Avenue; thence south on North Lockwood Avenue to West Ferdinand Street; thence west on West Ferdinand Street to North Pine Avenue; thence north on North Pine Avenue to West Race Avenue; thence west on West Race Avenue to North Central Avenue; thence north on North Central Avenue to the southernmost centerline of the Soo Line Railroad; thence east on the southernmost centerline of the Soo Line Railroad to North Long Avenue extended; thence north on North Long Avenue extended and North Long Avenue to West Grand Avenue; thence northwest on West Grand Avenue to North Central Avenue; thence north on North Central Avenue to West Palmer Street; thence west on West Palmer Street to North Mango Avenue; thence south on North Mango Avenue to West Grand Avenue; thence northwest on West Grand Avenue to North McVicker Avenue; thence north on North McVicker Avenue to West Fullerton Avenue; thence east on West Fullerton Avenue to North Marmora Avenue; thence south on North Marmora Avenue to West Belden Avenue; thence east on West Belden Avenue to North Monitor Avenue; thence north on North Monitor Avenue to West Altgeld Street; thence east on West Altgeld Street to North Menard Avenue; thence south on North Menard Avenue to West Fullerton Avenue; thence east on West Fullerton Avenue to North Laramie Avenue; thence south on North Laramie Avenue to West Palmer Street; thence east on West Palmer Street to North Leclaire Avenue; thence south on North Leclaire Avenue to West Grand Avenue; thence southeast on West Grand Avenue to West Hirsch Street; thence west on West Hirsch Street to North Karlov Avenue; thence south on North Karlov Avenue to West Thomas Street; thence east on West Thomas Street to the place of beginning.

(Omitted text is unaffected by this ordinance)

SECTION 2. This ordinance shall be in force and effect upon passage and publication.

Emma Mitts
Alderman, 37th Ward

Office of the City Clerk

O2013-2549

Office of the City Clerk

City Council Document Tracking Sheet

Meeting Date: 4/10/2013

Sponsor(s): Mitts, Emma (37)
Fioretti, Bob (2)
Dowell, Pat (3)
Hairston, Leslie A. (5)
Sawyer, Roderick T. (6)
Holmes, Natashia (7)
Harris, Michelle A. (8)
Beale, Anthony (9)
Pope, John (10)
Foulkes, Toni (15)
Thomas, Latasha R. (17)
Lane, Lona (18)
Chandler, Michael D. (24)
Solis, Daniel (25)
Maldonado, Roberto (26)
Burnett, Walter (27)
Ervin, Jason C. (28)
Graham, Deborah L. (29)
Reboyras, Ariel (30)
Mell, Richard F. (33)
Austin, Carrie M. (34)
Sposato, Nicholas (36)
Cullerton, Timothy M. (38)
Laurino, Margaret (39)
O'Connor, Patrick (40)
O'Connor, Mary (41)
Reilly, Brendan (42)
Smith, Michele (43)
Tunney, Thomas (44)
Arena, John (45)
Cappleman, James (46)
Pawar, Ameya (47)
Silverstein, Debra L. (50)

Type: Ordinance

Title: Amendment of Section 7-28-261 of Municipal Code regarding accumulation of refuse - responsibility

Committee(s) Assignment: Committee on License and Consumer Protection

ORDINANCE

BE IT ORDAINED BY THE CITY COUNCIL OF THE CITY OF CHICAGO:

SECTION I. Section 7-28-261 of the Municipal Code of Chicago is hereby amended by deleting the language struck through and by inserting the language underscored, as follows:

7-28-261 Accumulation of refuse – Responsibility.

(a) No person shall deposit refuse in a standard or commercial refuse container, or compactor, in a manner that prevents complete closure of the container's cover, or deposit refuse on top of a container in a manner that interferes with opening of the container, or pile or stack refuse against a container.

(b) The owner, his agent or occupant of a property shall not allow any person to violate subsection (a) of this section. The presence of refuse preventing complete closure of the container's cover, deposited on or piled or stacked against a standard refuse container, a commercial refuse container, or compactor shall be prima facie evidence of violation of this subsection (b).

(c) Except as otherwise provided in subsection (d), ~~Any~~ any person who violates any provision of this section shall be fined not less than $200.00 and not more than ~~$500.00~~ $1,000.00 for each offense. Each day that a violation continues shall constitute a separate and distinct offense.

(d) Any person who violates any provision of this section in a vacant property shall be fined not less than $500.00 and not more than $1,000.00 for each offense. Each day that a violation continues shall constitute a separate and distinct offense. For purposes of this subsection, the term "vacant" has the meaning ascribed to the term in Section 13-12-125(e) of this Code.

SECTION II. This ordinance shall take effect 10 days after passage and publication.

Alderman Emma Mitts, 37th Ward

Office of the City Clerk

O2013-2540

Office of the City Clerk

City Council Document Tracking Sheet

Meeting Date:	4/10/2013
Sponsor(s):	Laurino, Margaret (39)
Type:	Ordinance
Title:	Amendment of Section 9-64-170 concerning parking restrictions for special types of vehicles
Committee(s) Assignment:	Committee on Pedestrian and Traffic Safety

ORDINANCE

BE IT ORDAINED BY THE CITY OF CHICAGO CITY COUNCIL:

SECTION 1. Section 9-64-170 of the Municipal code of the city of Chicago is hereby amended by striking the following language.

9-64-170 Parking restrictions - Special types of vehicles.

(a) It shall be unlawful to park any truck, tractor, semi-trailer, trailer, recreational vehicle more than 22 feet in length, self contained motor home, bus, taxicab or livery vehicle on any residential street for a longer period than is necessary for the reasonably expeditious loading or unloading of such vehicle, except that a driver of bus may park the bus in a designated bust stand as authorized elsewhere in the traffic code; provided, however ~~that in the 1st, 2nd, 3rd, 4th, 5th, 6th, 7th, 8th, 9th, 10th, 11th, 12th, 13th, 14th, 15th, 16th, 17th, 18th, 19th, 20th, 21st, 22nd, 23rd, 24th, 25th, 26th, 27th, 28th, 29th, 30th, 31st, 32nd, 33rd, 34th, 35th, 36th, 37th, 38th, 40th, 41st, 42nd, 43rd, 44th, 45th, 46th, 47th, 48th, 49th and 50th wards~~ this prohibition shall not apply to the owner of a pickup truck or van weighing under 8,000 pounds who has no outstanding parking violations, when such vehicle is parked at the curb adjacent to owners place of residence and the vehicle bears a valid and current city wheel tax license emblem and a special parking permit issued in accordance with this subsection. In the 7th, 8th, 10th, 15th, 23rd, 35th, 46th and 50th wards this prohibition also shall not apply to the owner of a taxicab, who has no outstanding parking violations, when such vehicle is not in service, when the vehicle is parked at the curb adjacent to the owner's place of residence and when the vehicle bears a valid and current city wheel tax license emblem and a special permit issued in accordance with this subsection. The owner shall apply for a permit for such parking from the alderman of the ward in which he or she resided. The Alderman shall evaluate the vehicle for compliance with relevant provisions of the municipal code and shall issue a special parking permit if the vehicle if the vehicle is believed to be compliant. A permit issued under this subsection shall be valid until the thirtieth of June following the date of issuance. The permit shall be affixed without the use of supplemental adhesives to the inside of the windshield of the vehicle, directly above the city wheel tax license emblem. If a residential parking zone restriction is in effect at the owner's place of residence, a residential parking permit shall also be required in accordance with Section 9-64-090. A violator of this subsection shall be subject to the fine set forth in Section 9-100-020.

(Omitted language is unaffected by this ordinance)

SECTION 2. This ordinance shall be in full force and effect upon its passage and publication.

MARGARET LAURINO
Alderman, 39th Ward

Office of the City Clerk

O2013-2546

Office of the City Clerk

City Council Document Tracking Sheet

Meeting Date:	4/10/2013
Sponsor(s):	Reilly, Brendan (42) Smith, Michele (43)
Type:	Ordinance
Title:	Amendment of Section 9-108-090 of Municipal Code regulating horse-drawn carriages
Committee(s) Assignment:	Committee on License and Consumer Protection

LICENSING

City Council Meeting April 10, 2013
Alderman Brendan Reilly, 42nd Ward
Horse Carriage Ordinance

ORDINANCE

BE IT ORDAINED BY THE CITY COUNCIL OF THE CITY OF CHICAGO:

SECTION 1. Chapter 9-108 of the Municipal Code of Chicago is hereby amended by adding the language underscored, as follows:

9-108-090 Regulations.

(a) No horse-drawn carriage may carry more than seven passengers at one time, including the driver.

(b) No horse-drawn carriage may display advertising on its exterior or interior.

(c) Each horse-drawn carriage must prominently display the rate or other charge to be made for its service in the manner prescribed by the commissioner by rule. It shall be unlawful to make any charge not so displayed.

(d) No person may sit in the driver's compartment or area except the driver.

(e) No horse-drawn carriage shall be drawn by a horse when the National Weather Service has determined that at O'Hare International Airport; (1) the actual air temperature is 90°F or greater, or 15°F or below; or (2) the wind chill factor is 0°F or below.

9-108-130 Information to be displayed.

(a) All horse-drawn carriages shall prominently display the name of the horse-drawn carriage licensee and license number on the rear of each carriage in a manner prescribed by the commissioner by rule.

(b) All horse-drawn carriages shall prominently display on the rear of each carriage a decal which clearly and conspicuously states that the Chicago Municipal Code prohibits any horse-drawn carriage to be drawn by a horse when the National Weather Service has determined that at O'Hare International Airport; (1) the actual air temperature is 90°F or greater, or 15°F or below; or (2) the wind chill factor is 0°F or below; and any violation of the temperature restrictions may be reported to 311.

SECTION 2. This ordinance shall take effect upon 90 days after its passage and publication.

Brendan Reilly
Alderman, 42nd Ward

Office of the City Clerk

O2013-2562

Office of the City Clerk

City Council Document Tracking Sheet

Meeting Date: 4/10/2013

Sponsor(s): Pawar, Ameya (47)
Moore, Joseph (49)
Cappleman, James (46)
Dowell, Pat (3)
Burns, William D. (4)
Smith, Michele (43)
Holmes, Natashia (7)
Sposato, Nicholas (36)
Waguespack, Scott (32)
Moreno, Proco Joe (1)
Osterman, Harry (48)
Reilly, Brendan (42)
Colón, Rey (35)
Munoz, Ricardo (22)
Sawyer, Roderick T. (6)
Arena, John (45)
Hairston, Leslie A. (5)
Fioretti, Bob (2)

Type: Ordinance

Title: Amendment of Chapter 2-45-155 of Municipal Code by creating and maintaining an online, searchable database for pubic consumption for each active TIF district private project funded

Committee(s) Assignment: Committee on Finance

Finance

TIF ACCOUNTABILITY O R D I N A N C E

WHEREAS, The City of Chicago has created Tax Increment Financing (T.I.F.) districts in various communities to finance economic development projects with the intent to improve the local economy, create jobs, and spur property value growth across Chicago; and

WHEREAS, Mayor Rahm Emanuel has made government transparency a priority of his administration and as a result, T.I.F. eligibility studies, redevelopment plans, maps, and other documents related to T.I.F. districts are available on the City of Chicago's website and data portal; and

WHEREAS, Mayor Emanuel's T.I.F. Reform report outlines specific steps to increase transparency by making data and project performance data available; and

WHEREAS, the public benefit of T.I.F dollars for a public infrastructure project is much easier to assess than T.I.F expenditures for private entities; and

WHEREAS, while the Chicago Data Portal lists expenditures by T.I.F. district, the City must do more to make project performance data related to private projects available in order to weigh the T.I.F. outlay against the public benefit; and

WHEREAS, information about the total dollar amount of the T.I.F. subsidy, jobs promised, jobs delivered, and other performance metrics are currently available online in various documents but this information should be aggregated into a single centralized and searchable database on the City of Chicago Data Portal; and now, therefore,

BE IT ORDAINED BY THE CITY COUNCIL OF CHICAGO:

Section 1. Chapter 2-45-155 of the Chicago Municipal Code be amended by adding the new underlined language below:

2-45-155 Tax increment financing (T.I.F.) Sunshine ordinance.

The following T.I.F.-related documents for each active T.I.F. district shall be made publicly available on the City of Chicago, Department of Housing and Economic Development website:

1. The ordinances establishing each T.I.F. district, including all attachments, and any amendments thereto;
2. The ordinances authorizing each T.I.F. redevelopment agreement, including any attachments, any amendments thereto and accompanying Economic Disclosure Statements;
3. Written staff reports presented to the Community Development Commission related to T.I.F.-funded projects;
4. T.I.F. overviews prepared by the Department of Housing and Economic Development and annual reports prepared pursuant to 65 ILCS 5/11-74.4-5(d);
5. City-issued Certificates of Completion and any required annual employment certifications prepared pursuant to T.I.F. redevelopment agreements.

All such ordinances as described in (1) and (2) above shall be made available on the City of Chicago, Department of Housing and Economic Development website within seven business days

of their passage and publication in the Journal of the Proceedings of the City Council of the City of Chicago. All such documents as described in (3), (4) and (5) above shall be made available on the City of Chicago, Department of Housing and Economic Development website within fourteen business days of their completion in final form. The Department of Housing and Economic Development shall create and maintain an online and searchable database for public consumption on the City of Chicago Data Portal for every private project funded by any active T.I.F. district starting with fiscal year 2004 in the City of Chicago within one year of project completion. The database shall be made available by July 1, 2014. The database shall include the following information:

1. Project location by address and ward
2. Total budget of project
3. Total T.I.F. subsidy
4. Total T.I.F. subsidy as a percentage of project budget
5. Project start date
6. Project completion date
7. Total jobs agreed to in redevelopment agreement
8. Total jobs created
9. Public capital improvements completed as part of project
10. MBE/WBE and job/community hiring commitments met - if applicable
11. Total sales tax creation - if applicable
12. Pre-development property tax generated
13. Post development property tax generated

The T.I.F. documents described above for T.I.F. districts established from and after July 30,2004 will similarly be made available by July 30, 2009.

Ald. Ameya Pawar

Ald. Joe Moore

Ald. James Cappleman

Ald. Pat Dowell

Ald. Will Burns

Ald. Michele Smith

Natasha D. Holmes 7th

Nicholas Sposato 36th

Scott Waguespack 32

Ald. Joe Moreno

Ald. Harry Osterman

Ald. Brendan Reilly

Ald. Rey Colon

Office of the City Clerk

O2013-2679

Office of the City Clerk

City Council Document Tracking Sheet

Meeting Date:	4/10/2013
Sponsor(s):	Moreno, Proco Joe (1)
Type:	Ordinance
Title:	Sidewalk cafe(s) for Bar Bar Black Sheep
Committee(s) Assignment:	Committee on Transportation and Public Way

ORDINANCE
BAR BAR BLACK SHEEP
Acct. No. 347117 - 1
Permit No. 1105633

Be It Ordained by the City Council of the City of Chicago:

Permission and authority are hereby given and granted to BAR BAR BLACK SHEEP upon the terms and subject to the conditions of this ordinance, to maintain and use a portion of the public right of way for a sidewalk cafe adjacent to its premises located at 1415 N. Milwaukee Ave.. Said sidewalk cafe area #1 shall be twenty-five (25) feet in length and four point seven five (4.75) feet in width for a total of one hundred eighteen point seven five (118.75) square feet and shall allow six (6) feet of clear space from the face of the curb/building line along N Milwaukee Ave. The compensation for said space and the days and hours of operation for the sidewalk cafe shall be as follows:

Tuesday through Friday 5:00 p.m. until 10:00 p.m. Saturday and Sunday 12:00 Noon until 10:00 p.m.
Compensation: $600.00
SEATING CAPACITY: 20

Sidewalk Cafe Permit and approved plan must be posted at all times.

This grant of privilege #1105633 for a sidewalk cafe shall be subject to the provisions of Section 10-28-800 though 10-28-885 of the Municipal Code of Chicago and the directions of the Commissioner of Department of Business Affairs and Consumer Protection, the Commissioner of Streets and Sanitation, and the Commissioner of Transportation.

The permit holder agrees to hold the City of Chicago harmless for any damage, relocation or replacement costs associated with damage, relocation or removal of private property caused by the City performing work in the public way.

Authority for the above named privilege is herein given and granted from and after March 1, 2013 through and including December 1, 2013.

Alderman _____

Proco Joe Moreno 1st Ward

Department of Business Affairs and Consumer Protection
Business Assistance Center - Public Way Use Unit
City Hall - 121 N. LaSalle Street, Room 800 • Chicago, IL 60602
(312)-74-GOBIZ (312-744-6249) • (312) 744-1944 (TTY)
http://www.cityofchicago.org/bacp

04/10/2013

Alderman **Proco Joe Moreno**
Ward # **01**
City of Chicago
City Hall, Room **300**
121 North LaSalle Street
Chicago, Illinois 60602

Re: An ordinance to use and maintain a portion of the public right-of-way for **one (1) sidewalk cafe(s)** for **BAR BAR BLACK SHEEP**, adjacent to the premises known as **1415 N. Milwaukee Ave.**.

Dear Alderman **Proco Joe Moreno**:

The applicant referenced above has requested the use of the public right-of-way for a **sidewalk cafe(s)**. An ordinance has been prepared by the Department of Business Affairs and Consumer Protection – Business Assistance Center - Public Way Use Unit for presentation to the City Council. Because this request was made for properties located in your ward, as approved by you as per the attached, I respectfully request that you introduce the attached ordinance at the next City Council meeting.

If you have any questions regarding this ordinance, please contact Anthony Bertuca at (312) 744-5506.

Department of Business Affairs and Consumer Protection

Office of the City Clerk

O2013-2712

Office of the City Clerk

City Council Document Tracking Sheet

Meeting Date:	4/10/2013
Sponsor(s):	Moreno, Proco Joe (1)
Type:	Ordinance
Title:	Sidewalk cafe(s) for Black Beetle Bar & Grill
Committee(s) Assignment:	Committee on Transportation and Public Way

ORDINANCE
BLACK BEETLE BAR & GRILL
Acct. No. 18816 - 1
Permit No. 1105794

Be It Ordained by the City Council of the City of Chicago:

Permission and authority are hereby given and granted to BLACK BEETLE BAR & GRILL upon the terms and subject to the conditions of this ordinance, to maintain and use a portion of the public right of way for a sidewalk cafe adjacent to its premises located at 2532 W. Chicago Ave.. Said sidewalk cafe area #1 shall be forty-one (41) feet in length and six point five (6.5) feet in width, area #2 shall be twenty-three point four (23.4) feet in length and nine point three (9.3) feet in width, area #3 shall be fifteen point six seven (15.67) feet in length and five point six seven (5.67) feet in width for a total of five hundred seventy-two point nine seven (572.97) square feet and shall allow six (6) feet of clear space from the face of the curb/building line along N. Maplewood Avenue, W. Chicago Avenue. The compensation for said space and the days and hours of operation for the sidewalk cafe shall be as follows:

Monday through Friday 11:30 a.m. to 12:00 midnight Saturday and Sunday 12:00 noon to 12:00 midnight
Compensation: $630.27
SEATING CAPACITY: 25

Sidewalk Cafe Permit and approved plan must be posted at all times.

This grant of privilege #1105794 for a sidewalk cafe shall be subject to the provisions of Section 10-28-800 though 10-28-885 of the Municipal Code of Chicago and the directions of the Commissioner of Department of Business Affairs and Consumer Protection, the Commissioner of Streets and Sanitation, and the Commissioner of Transportation.

The permit holder agrees to hold the City of Chicago harmless for any damage, relocation or replacement costs associated with damage, relocation or removal of private property caused by the City performing work in the public way.

Authority for the above named privilege is herein given and granted from and after March 1, 2013 through and including December 1, 2013.

Alderman _____

Proco Joe Moreno 1st Ward

Department of Business Affairs and Consumer Protection
Business Assistance Center- Public Way Use Unit
City Hall- 121 N. LaSalle Street Room 800 • Chicago, IL 60602
(312)-74-GOBIZ (312-744-6249) • (312) 744-1944 (TTY)
http://www.cityofchicago.org/bacp

04/10/2013

Alderman **Proco Joe Moreno**
Ward # **01**
City of Chicago
City Hall, Room **300**
121 North LaSalle Street
Chicago, Illinois 60602

Re: An ordinance to use and maintain a portion of the public right-of-way for **three (3) sidewalk cafe(s)** for **BLACK BEETLE BAR & GRILL**, adjacent to the premises known as **2532 W. Chicago Ave.**.

Dear Alderman **Proco Joe Moreno**:

The applicant referenced above has requested the use of the public right-of-way for a **sidewalk cafe(s)**. An ordinance has been prepared by the Department of Business Affairs and Consumer Protection – Business Assistance Center - Public Way Use Unit for presentation to the City Council. Because this request was made for properties located in your ward, as approved by you as per the attached, I respectfully request that you introduce the attached ordinance at the next City Council meeting.

If you have any questions regarding this ordinance, please contact Anthony Bertuca at (312) 744-5506.

Department of Business Affairs and Consumer Protection

Office of the City Clerk

O2013-2716

Office of the City Clerk

City Council Document Tracking Sheet

Meeting Date:	4/10/2013
Sponsor(s):	Moreno, Proco Joe (1)
Type:	Ordinance
Title:	Sidewalk cafe(s) for Bob San Sushi Bar
Committee(s) Assignment:	Committee on Transportation and Public Way

ORDINANCE
BOB SAN SUSHI BAR
Acct. No. 65630 - 3
Permit No. 1105745

Be It Ordained by the City Council of the City of Chicago:

Permission and authority are hereby given and granted to BOB SAN SUSHI BAR upon the terms and subject to the conditions of this ordinance, to maintain and use a portion of the public right of way for a sidewalk cafe adjacent to its premises located at 1805-09 W. Division St.. Said sidewalk cafe area #1 shall be fifty-seven (57) feet in length and fifteen point five (15.5) feet in width for a total of eight hundred eighty-three point five (883.5) square feet and shall allow six (6) feet of clear space from the face of the curb/building line along W Division St. The compensation for said space and the days and hours of operation for the sidewalk cafe shall be as follows:

Monday through Saturday 4:00 p.m. until 12:00 Midnight Sunday 3:00 p.m. until 11:00 p.m.
Compensation: $971.85
SEATING CAPACITY: 60

Sidewalk Cafe Permit and approved plan must be posted at all times.

This grant of privilege #1105745 for a sidewalk cafe shall be subject to the provisions of Section 10-28-800 though 10-28-885 of the Municipal Code of Chicago and the directions of the Commissioner of Department of Business Affairs and Consumer Protection, the Commissioner of Streets and Sanitation, and the Commissioner of Transportation.

The permit holder agrees to hold the City of Chicago harmless for any damage, relocation or replacement costs associated with damage, relocation or removal of private property caused by the City performing work in the public way.

Authority for the above named privilege is herein given and granted from and after March 1, 2013 through and including December 1, 2013.

Alderman _____

Proco Joe Moreno 1st Ward

Department of Business Affairs and Consumer Protection
Business Assistance Center- Public Way Use Unit
City Hall - 121 N. LaSalle Street, Room 800 • Chicago, IL 60602
(312)-74-GOBIZ (312-744-6249) • (312) 744-1944 (TTY)
http://www.cityofchicago.org/bacp

04/10/2013

Alderman **Proco Joe Moreno**
Ward # **01**
City of Chicago
City Hall, Room **300**
121 North LaSalle Street
Chicago, Illinois 60602

Re: An ordinance to use and maintain a portion of the public right-of-way for **one (1) sidewalk cafe(s)** for **BOB SAN SUSHI BAR**, adjacent to the premises known as **1805-09 W. Division St.**.

Dear Alderman **Proco Joe Moreno**:

The applicant referenced above has requested the use of the public right-of-way for a **sidewalk cafe(s)**. An ordinance has been prepared by the Department of Business Affairs and Consumer Protection – Business Assistance Center - Public Way Use Unit for presentation to the City Council. Because this request was made for properties located in your ward, as approved by you as per the attached, I respectfully request that you introduce the attached ordinance at the next City Council meeting.

If you have any questions regarding this ordinance, please contact Anthony Bertuca at (312) 744-5506.

Department of Business Affairs and Consumer Protection

Office of the City Clerk

O2013-2719

Office of the City Clerk

City Council Document Tracking Sheet

Meeting Date:	4/10/2013
Sponsor(s):	Moreno, Proco Joe (1)
Type:	Ordinance
Title:	Sidewalk cafe(s) for Carriage House
Committee(s) Assignment:	Committee on Transportation and Public Way

ORDINANCE
CARRIAGE HOUSE
Acct. No. 370980 - 1
Permit No. 1105698

Be It Ordained by the City Council of the City of Chicago:

Permission and authority are hereby given and granted to CARRIAGE HOUSE upon the terms and subject to the conditions of this ordinance, to maintain and use a portion of the public right of way for a sidewalk cafe adjacent to its premises located at 1700 W. Division St.. Said sidewalk cafe area #1 shall be twenty-eight point eight three (28.83) feet in length and seventeen point five eight (17.58) feet in width, area #2 shall be seventy-one point seven five (71.75) feet in length and five point four five (5.45) feet in width for a total of eight hundred ninety-seven point eight seven (897.87) square feet and shall allow six (6) feet of clear space from the face of the curb/building line along W. Division Avenue, N. Paulina Street. The compensation for said space and the days and hours of operation for the sidewalk cafe shall be as follows:

Monday through Sunday 9:00 a.m. to 12:00 a.m. midnight
Compensation: $987.66
SEATING CAPACITY: 74

Sidewalk Cafe Permit and approved plan must be posted at all times.

This grant of privilege #1105698 for a sidewalk cafe shall be subject to the provisions of Section 10-28-800 though 10-28-885 of the Municipal Code of Chicago and the directions of the Commissioner of Department of Business Affairs and Consumer Protection, the Commissioner of Streets and Sanitation, and the Commissioner of Transportation.

The permit holder agrees to hold the City of Chicago harmless for any damage, relocation or replacement costs associated with damage, relocation or removal of private property caused by the City performing work in the public way.

Authority for the above named privilege is herein given and granted from and after March 1, 2013 through and including December 1, 2013.

Alderman _____

Proco Joe Moreno 1st Ward

Department of Business Affairs and Consumer Protection
Business Assistance Center - Public Way Use Unit
City Hall - 121 N. LaSalle Street, Room 800 • Chicago, IL 60602
(312)-74-GOBIZ (312-744-6249) • (312) 744-1944 (TTY)
http://www.cityofchicago.org/bacp

04/10/2013

Alderman **Proco Joe Moreno**
Ward # **01**
City of Chicago
City Hall, Room **300**
121 North LaSalle Street
Chicago, Illinois 60602

Re: An ordinance to use and maintain a portion of the public right-of-way for **two (2) sidewalk cafe(s)** for **CARRIAGE HOUSE**, adjacent to the premises known as **1700 W. Division St.**.

Dear Alderman **Proco Joe Moreno**:

The applicant referenced above has requested the use of the public right-of-way for a **sidewalk cafe(s)**. An ordinance has been prepared by the Department of Business Affairs and Consumer Protection – Business Assistance Center - Public Way Use Unit for presentation to the City Council. Because this request was made for properties located in your ward, as approved by you as per the attached, I respectfully request that you introduce the attached ordinance at the next City Council meeting.

If you have any questions regarding this ordinance, please contact Anthony Bertuca at (312) 744-5506.

Department of Business Affairs and Consumer Protection

Office of the City Clerk

O2013-2723

Office of the City Clerk

City Council Document Tracking Sheet

Meeting Date:	4/10/2013
Sponsor(s):	Moreno, Proco Joe (1)
Type:	Ordinance
Title:	Sidewalk cafe(s) for Cornerstone Cafe
Committee(s) Assignment:	Committee on Transportation and Public Way

ORDINANCE
CORNERSTONE CAFE
Acct. No. 300195 - 1
Permit No. 1105676

Be It Ordained by the City Council of the City of Chicago:

Permission and authority are hereby given and granted to CORNERSTONE CAFE upon the terms and subject to the conditions of this ordinance, to maintain and use a portion of the public right of way for a sidewalk cafe adjacent to its premises located at 2753 N. Western Ave.. Said sidewalk cafe area #1 shall be fifteen point eight three (15.83) feet in length and twelve (12) feet in width, area #2 shall be twenty-six (26) feet in length and four point one seven (4.17) feet in width for a total of two hundred ninety-eight point three eight (298.38) square feet and shall allow six (6) feet of clear space from the face of the curb/building line along corner N. Western /N. Elston, N. ELSTON. The compensation for said space and the days and hours of operation for the sidewalk cafe shall be as follows:

Monday through Sunday 8:00 a.m. to 8:00 p.m.
Compensation: $600.00
SEATING CAPACITY: 32

Sidewalk Cafe Permit and approved plan must be posted at all times.

This grant of privilege #1105676 for a sidewalk cafe shall be subject to the provisions of Section 10-28-800 though 10-28-885 of the Municipal Code of Chicago and the directions of the Commissioner of Department of Business Affairs and Consumer Protection, the Commissioner of Streets and Sanitation, and the Commissioner of Transportation.

The permit holder agrees to hold the City of Chicago harmless for any damage, relocation or replacement costs associated with damage, relocation or removal of private property caused by the City performing work in the public way.

Authority for the above named privilege is herein given and granted from and after March 1, 2013 through and including December 1, 2013.

Alderman _____

Proco Joe Moreno 1st Ward

Department of Business Affairs and Consumer Protection
Business Assistance Center - Public Way Use Unit
City Hall - 121 N. LaSalle Street, Room 800 • Chicago, IL 60602
(312)-74-GOBIZ (312-744-6249) • (312) 744-1944 (TTY)
http://www.cityofchicago.org/bacp

04/10/2013

Alderman **Proco Joe Moreno**
Ward # **01**
City of Chicago
City Hall, Room **300**
121 North LaSalle Street
Chicago, Illinois 60602

Re: An ordinance to use and maintain a portion of the public right-of-way for **two (2) sidewalk cafe(s)** for **CORNERSTONE CAFE**, adjacent to the premises known as **2753 N. Western Ave.**.

Dear Alderman **Proco Joe Moreno**:

The applicant referenced above has requested the use of the public right-of-way for a **sidewalk cafe(s)**. An ordinance has been prepared by the Department of Business Affairs and Consumer Protection – Business Assistance Center - Public Way Use Unit for presentation to the City Council. Because this request was made for properties located in your ward, as approved by you as per the attached, I respectfully request that you introduce the attached ordinance at the next City Council meeting.

If you have any questions regarding this ordinance, please contact Anthony Bertuca at (312) 744-5506.

Department of Business Affairs and Consumer Protection

Office of the City Clerk

O2013-2725

Office of the City Clerk

City Council Document Tracking Sheet

Meeting Date:	4/10/2013
Sponsor(s):	Moreno, Proco Joe (1)
Type:	Ordinance
Title:	Sidewalk cafe(s) for Delish Diner
Committee(s) Assignment:	Committee on Transportation and Public Way

ORDINANCE
DELISH DINER
Acct. No. 354689 - 1
Permit No. 1105708

Be It Ordained by the City Council of the City of Chicago:

Permission and authority are hereby given and granted to DELISH DINER upon the terms and subject to the conditions of this ordinance, to maintain and use a portion of the public right of way for a sidewalk cafe adjacent to its premises located at 2018 W. Division St.. Said sidewalk cafe area #1 shall be twenty-one (21) feet in length and eighteen (18) feet in width for a total of three hundred seventy-eight (378) square feet and shall allow six (6) feet of clear space from the face of the curb/building line along W Division St. The compensation for said space and the days and hours of operation for the sidewalk cafe shall be as follows:

Saturday through Sunday 8:00 a.m. until 12:00 Midnight
Compensation: $600.00
SEATING CAPACITY: 28

Sidewalk Cafe Permit and approved plan must be posted at all times.

This grant of privilege #1105708 for a sidewalk cafe shall be subject to the provisions of Section 10-28-800 though 10-28-885 of the Municipal Code of Chicago and the directions of the Commissioner of Department of Business Affairs and Consumer Protection, the Commissioner of Streets and Sanitation, and the Commissioner of Transportation.

The permit holder agrees to hold the City of Chicago harmless for any damage, relocation or replacement costs associated with damage, relocation or removal of private property caused by the City performing work in the public way.

Authority for the above named privilege is herein given and granted from and after March 1, 2013 through and including December 1, 2013.

Alderman _____

Proco Joe Moreno 1st Ward

Department of Business Affairs and Consumer Protection
Business Assistance Center - Public Way Use Unit
City Hall - 121 N. LaSalle Street, Room 800 • Chicago, IL 60602
(312)-74-GOBIZ (312-744-6249) • (312) 744-1944 (TTY)
http //www.cityofchicago org/bacp

04/10/2013

Alderman **Proco Joe Moreno**
Ward # **01**
City of Chicago
City Hall, Room **300**
121 North LaSalle Street
Chicago, Illinois 60602

Re: An ordinance to use and maintain a portion of the public right-of-way for **one (1) sidewalk cafe(s)** for **DELISH DINER**, adjacent to the premises known as **2018 W. Division St.**.

Dear Alderman **Proco Joe Moreno**:

The applicant referenced above has requested the use of the public right-of-way for a **sidewalk cafe(s)**. An ordinance has been prepared by the Department of Business Affairs and Consumer Protection – Business Assistance Center - Public Way Use Unit for presentation to the City Council. Because this request was made for properties located in your ward, as approved by you as per the attached, I respectfully request that you introduce the attached ordinance at the next City Council meeting.

If you have any questions regarding this ordinance, please contact Anthony Bertuca at (312) 744-5506.

Department of Business Affairs and Consumer Protection

Office of the City Clerk

O2013-2726

Office of the City Clerk

City Council Document Tracking Sheet

Meeting Date:	4/10/2013
Sponsor(s):	Moreno, Proco Joe (1)
Type:	Ordinance
Title:	Sidewalk cafe(s) for Innjoy
Committee(s) Assignment:	Committee on Transportation and Public Way

ORDINANCE
INNJOY
Acct. No. 208932 - 1
Permit No. 1105704

Be It Ordained by the City Council of the City of Chicago:

Permission and authority are hereby given and granted to INNJOY upon the terms and subject to the conditions of this ordinance, to maintain and use a portion of the public right of way for a sidewalk cafe adjacent to its premises located at 2051 W. Division St.. Said sidewalk cafe area #1 shall be twenty-two (22) feet in length and twenty (20) feet in width for a total of four hundred forty (440) square feet and shall allow six (6) feet of clear space from the face of the curb/building line along W. Division St.. The compensation for said space and the days and hours of operation for the sidewalk cafe shall be as follows:

Monday through Friday 4:00 p.m. until 12:00 midnight Saturday and Sunday 11:00 a.m. until 12:00 midnight
Compensation: $600.00
SEATING CAPACITY: 44

Sidewalk Cafe Permit and approved plan must be posted at all times.

This grant of privilege #1105704 for a sidewalk cafe shall be subject to the provisions of Section 10-28-800 though 10-28-885 of the Municipal Code of Chicago and the directions of the Commissioner of Department of Business Affairs and Consumer Protection, the Commissioner of Streets and Sanitation, and the Commissioner of Transportation.

The permit holder agrees to hold the City of Chicago harmless for any damage, relocation or replacement costs associated with damage, relocation or removal of private property caused by the City performing work in the public way.

Authority for the above named privilege is herein given and granted from and after March 1, 2013 through and including December 1, 2013.

Alderman _____

Proco Joe Moreno 1st Ward

Department of Business Affairs and Consumer Protection
Business Assistance Center - Public Way Use Unit
City Hall - 121 N. LaSalle Street, Room 800 • Chicago, IL 60602
(312)-74-GOBIZ (312-744-6249) • (312) 744-1944 (TTY)
http://www.cityofchicago.org/bacp

04/10/2013

Alderman **Proco Joe Moreno**
Ward # **01**
City of Chicago
City Hall, Room **300**
121 North LaSalle Street
Chicago, Illinois 60602

Re: An ordinance to use and maintain a portion of the public right-of-way for **one (1) sidewalk cafe(s)** for **INNJOY**, adjacent to the premises known as **2051 W. Division St.**.

Dear Alderman **Proco Joe Moreno**:

The applicant referenced above has requested the use of the public right-of-way for a **sidewalk cafe(s)**. An ordinance has been prepared by the Department of Business Affairs and Consumer Protection – Business Assistance Center - Public Way Use Unit for presentation to the City Council. Because this request was made for properties located in your ward, as approved by you as per the attached, I respectfully request that you introduce the attached ordinance at the next City Council meeting.

If you have any questions regarding this ordinance, please contact Anthony Bertuca at (312) 744-5506.

Department of Business Affairs and Consumer Protection

Office of the City Clerk

O2013-2731

Office of the City Clerk

City Council Document Tracking Sheet

Meeting Date:	4/10/2013
Sponsor(s):	Moreno, Proco Joe (1)
Type:	Ordinance
Title:	Sidewalk cafe(s) for Mac's American Food
Committee(s) Assignment:	Committee on Transportation and Public Way

ORDINANCE
MAC'S AMERICAN FOOD
Acct. No. 23392 - 1
Permit No. 1105826

Be It Ordained by the City Council of the City of Chicago:

Permission and authority are hereby given and granted to MAC'S AMERICAN FOOD upon the terms and subject to the conditions of this ordinance, to maintain and use a portion of the public right of way for a sidewalk cafe adjacent to its premises located at 1801 W. Division St.. Said sidewalk cafe area #1 shall be sixty (60) feet in length and six (6) feet in width, area #2 shall be nineteen (19) feet in length and seventeen (17) feet in width for a total of six hundred eighty-three (683) square feet and shall allow six (6) feet of clear space from the face of the curb/building line along N. Wood Street, W.Division. The compensation for said space and the days and hours of operation for the sidewalk cafe shall be as follows:

Monday through Sunday 11:00 a.m to 12:00 midnight.
Compensation: $751.30
SEATING CAPACITY: 54

Sidewalk Cafe Permit and approved plan must be posted at all times.

This grant of privilege #1105826 for a sidewalk cafe shall be subject to the provisions of Section 10-28-800 though 10-28-885 of the Municipal Code of Chicago and the directions of the Commissioner of Department of Business Affairs and Consumer Protection, the Commissioner of Streets and Sanitation, and the Commissioner of Transportation.

The permit holder agrees to hold the City of Chicago harmless for any damage, relocation or replacement costs associated with damage, relocation or removal of private property caused by the City performing work in the public way.

Authority for the above named privilege is herein given and granted from and after March 1, 2013 through and including December 1, 2013.

Alderman _____

Proco Joe Moreno 1st Ward

Department of Business Affairs and Consumer Protection
Business Assistance Center- Public Way Use Unit
City Hall - 121 N. LaSalle Street Room 800 • Chicago, IL 60602
(312)-74-GOBIZ (312-744-6249) • (312) 744-1944 (TTY)
http://www.cityofchicago.org/bacp

04/10/2013

Alderman **Proco Joe Moreno**
Ward # **01**
City of Chicago
City Hall, Room **300**
121 North LaSalle Street
Chicago, Illinois 60602

Re: An ordinance to use and maintain a portion of the public right-of-way for **two (2) sidewalk cafe(s)** for **MAC'S AMERICAN FOOD**, adjacent to the premises known as **1801 W. Division St.**.

Dear Alderman **Proco Joe Moreno**:

The applicant referenced above has requested the use of the public right-of-way for a **sidewalk cafe(s)**. An ordinance has been prepared by the Department of Business Affairs and Consumer Protection – Business Assistance Center - Public Way Use Unit for presentation to the City Council. Because this request was made for properties located in your ward, as approved by you as per the attached, I respectfully request that you introduce the attached ordinance at the next City Council meeting.

If you have any questions regarding this ordinance, please contact Anthony Bertuca at (312) 744-5506.

Department of Business Affairs and Consumer Protection

Office of the City Clerk

O2013-2735

Office of the City Clerk

City Council Document Tracking Sheet

Meeting Date:	4/10/2013
Sponsor(s):	Moreno, Proco Joe (1)
Type:	Ordinance
Title:	Sidewalk cafe(s) for Moonshine
Committee(s) Assignment:	Committee on Transportation and Public Way

ORDINANCE
MOONSHINE
Acct. No. 245677 - 1
Permit No. 1105879

Be It Ordained by the City Council of the City of Chicago:

Permission and authority are hereby given and granted to MOONSHINE upon the terms and subject to the conditions of this ordinance, to maintain and use a portion of the public right of way for a sidewalk cafe adjacent to its premises located at 1824 W. Division St.. Said sidewalk cafe area #1 shall be seventy-nine point zero eight (79.08) feet in length and eighteen (18) feet in width, area #2 shall be sixteen (16) feet in length and eighteen (18) feet in width for a total of one thousand seven hundred eleven point four four (1711.44) square feet and shall allow six (6) feet of clear space from the face of the curb/building line along W. Division St.. The compensation for said space and the days and hours of operation for the sidewalk cafe shall be as follows:

Monday 11:00 a.m. to 12:00 Midnight Tuesday through Friday 11:00am to 12:00am Saturday & Sunday 10:00am to 12 :00 am
Compensation: $1,882.58
SEATING CAPACITY: 120

Sidewalk Cafe Permit and approved plan must be posted at all times.

This grant of privilege #1105879 for a sidewalk cafe shall be subject to the provisions of Section 10-28-800 though 10-28-885 of the Municipal Code of Chicago and the directions of the Commissioner of Department of Business Affairs and Consumer Protection, the Commissioner of Streets and Sanitation, and the Commissioner of Transportation.

The permit holder agrees to hold the City of Chicago harmless for any damage, relocation or replacement costs associated with damage, relocation or removal of private property caused by the City performing work in the public way.

Authority for the above named privilege is herein given and granted from and after March 1, 2013 through and including December 1, 2013.

Alderman _____

Proco Joe Moreno 1st Ward

Department of Business Affairs and Consumer Protection
Business Assistance Center- Public Way Use Unit
City Hall - 121 N. LaSalle Street, Room 800 • Chicago, IL 60602
(312)-74-GOBIZ (312-744-6249) • (312) 744-1944 (TTY)
http://www.cityofchicago.org/bacp

04/10/2013

Alderman **Proco Joe Moreno**
Ward # **01**
City of Chicago
City Hall, Room **300**
121 North LaSalle Street
Chicago, Illinois 60602

Re: An ordinance to use and maintain a portion of the public right-of-way for **two (2) sidewalk cafe(s)** for **MOONSHINE**, adjacent to the premises known as **1824 W. Division St.**.

Dear Alderman **Proco Joe Moreno**:

The applicant referenced above has requested the use of the public right-of-way for a **sidewalk cafe(s)**. An ordinance has been prepared by the Department of Business Affairs and Consumer Protection – Business Assistance Center - Public Way Use Unit for presentation to the City Council. Because this request was made for properties located in your ward, as approved by you as per the attached, I respectfully request that you introduce the attached ordinance at the next City Council meeting.

If you have any questions regarding this ordinance, please contact Anthony Bertuca at (312) 744-5506.

Department of Business Affairs and Consumer Protection

Office of the City Clerk

O2013-2738

Office of the City Clerk

City Council Document Tracking Sheet

Meeting Date:	4/10/2013
Sponsor(s):	Moreno, Proco Joe (1)
Type:	Ordinance
Title:	Sidewalk cafe(s) for Nori Chicago
Committee(s) Assignment:	Committee on Transportation and Public Way

ORDINANCE
NORI CHICAGO
Acct. No. 366426 - 1
Permit No. 1105874

Be It Ordained by the City Council of the City of Chicago:

Permission and authority are hereby given and granted to NORI CHICAGO upon the terms and subject to the conditions of this ordinance, to maintain and use a portion of the public right of way for a sidewalk cafe adjacent to its premises located at 1393 N. Milwaukee Ave.. Said sidewalk cafe area #1 shall be twenty-three (23) feet in length and seven (7) feet in width for a total of one hundred sixty-one (161) square feet and shall allow six (6) feet of clear space from the face of the curb/building line along Milwaukee. The compensation for said space and the days and hours of operation for the sidewalk cafe shall be as follows:

Monday - Thursday 11:00 am - 11:00 pm Friday & Saturday 11:00 am - 12:00 am midnight Sunday 11:00 am -10:00 pm
Compensation: $600.00
SEATING CAPACITY: 24

Sidewalk Cafe Permit and approved plan must be posted at all times.

This grant of privilege #1105874 for a sidewalk cafe shall be subject to the provisions of Section 10-28-800 though 10-28-885 of the Municipal Code of Chicago and the directions of the Commissioner of Department of Business Affairs and Consumer Protection, the Commissioner of Streets and Sanitation, and the Commissioner of Transportation.

The permit holder agrees to hold the City of Chicago harmless for any damage, relocation or replacement costs associated with damage, relocation or removal of private property caused by the City performing work in the public way.

Authority for the above named privilege is herein given and granted from and after March 1, 2013 through and including December 1, 2013.

Alderman _____

Proco Joe Moreno 1st Ward

Department of Business Affairs and Consumer Protection
Business Assistance Center- Public Way Use Unit
City Hall- 121 N. LaSalle Street Room 800 • Chicago, IL 60602
(312)-74-GOBIZ (312-744-6249) • (312) 744-1944 (TTY)
http://www.cityofchicago.org/bacp

04/10/2013

Alderman **Proco Joe Moreno**
Ward # **01**
City of Chicago
City Hall, Room **300**
121 North LaSalle Street
Chicago, Illinois 60602

Re: An ordinance to use and maintain a portion of the public right-of-way for **one (1) sidewalk cafe(s)** for **NORI CHICAGO**, adjacent to the premises known as **1393 N. Milwaukee Ave.**.

Dear Alderman **Proco Joe Moreno**:

The applicant referenced above has requested the use of the public right-of-way for a **sidewalk cafe(s)**. An ordinance has been prepared by the Department of Business Affairs and Consumer Protection – Business Assistance Center - Public Way Use Unit for presentation to the City Council. Because this request was made for properties located in your ward, as approved by you as per the attached, I respectfully request that you introduce the attached ordinance at the next City Council meeting.

If you have any questions regarding this ordinance, please contact Anthony Bertuca at (312) 744-5506.

Department of Business Affairs and Consumer Protection

Office of the City Clerk

O2013-2742

Office of the City Clerk

City Council Document Tracking Sheet

Meeting Date:	4/10/2013
Sponsor(s):	Moreno, Proco Joe (1)
Type:	Ordinance
Title:	Sidewalk cafe(s) for Picante Taqueria
Committee(s) Assignment:	Committee on Transportation and Public Way

ORDINANCE
PICANTE TAQUERIA
Acct. No. 338664 - 1
Permit No. 1105709

Be It Ordained by the City Council of the City of Chicago:

Permission and authority are hereby given and granted to PICANTE TAQUERIA upon the terms and subject to the conditions of this ordinance, to maintain and use a portion of the public right of way for a sidewalk cafe adjacent to its premises located at 2016 1/2 W. Division St.. Said sidewalk cafe area #1 shall be thirty-seven (37) feet in length and eighteen (18) feet in width for a total of six hundred sixty-six (666) square feet and shall allow six (6) feet of clear space from the face of the curb/building line along W. DIVISION ST.. The compensation for said space and the days and hours of operation for the sidewalk cafe shall be as follows:

Sunday through Saturday 8:00 a.m. to 12:00 midnight.
Compensation: $732.60
SEATING CAPACITY: 32

Sidewalk Cafe Permit and approved plan must be posted at all times.

This grant of privilege #1105709 for a sidewalk cafe shall be subject to the provisions of Section 10-28-800 though 10-28-885 of the Municipal Code of Chicago and the directions of the Commissioner of Department of Business Affairs and Consumer Protection, the Commissioner of Streets and Sanitation, and the Commissioner of Transportation.

The permit holder agrees to hold the City of Chicago harmless for any damage, relocation or replacement costs associated with damage, relocation or removal of private property caused by the City performing work in the public way.

Authority for the above named privilege is herein given and granted from and after March 1, 2013 through and including December 1, 2013.

Alderman _____

Proco Joe Moreno 1st Ward

Department of Business Affairs and Consumer Protection
Business Assistance Center - Public Way Use Unit
City Hall - 121 N. LaSalle Street, Room 800 • Chicago, IL 60602
(312)-74-GOBIZ (312-744-6249) • (312) 744-1944 (TTY)
http //www.cityofchicago org/bacp

04/10/2013

Alderman **Proco Joe Moreno**
Ward # **01**
City of Chicago
City Hall, Room **300**
121 North LaSalle Street
Chicago, Illinois 60602

Re: An ordinance to use and maintain a portion of the public right-of-way for **one (1) sidewalk cafe(s)** for **PICANTE TAQUERIA**, adjacent to the premises known as **2016 1/2 W. Division St.**.

Dear Alderman **Proco Joe Moreno**:

The applicant referenced above has requested the use of the public right-of-way for a **sidewalk cafe(s)**. An ordinance has been prepared by the Department of Business Affairs and Consumer Protection – Business Assistance Center - Public Way Use Unit for presentation to the City Council. Because this request was made for properties located in your ward, as approved by you as per the attached, I respectfully request that you introduce the attached ordinance at the next City Council meeting.

If you have any questions regarding this ordinance, please contact Anthony Bertuca at (312) 744-5506.

Department of Business Affairs and Consumer Protection

Office of the City Clerk

O2013-2743

Office of the City Clerk

City Council Document Tracking Sheet

Meeting Date:	4/10/2013
Sponsor(s):	Moreno, Proco Joe (1)
Type:	Ordinance
Title:	Sidewalk cafe(s) for Pint
Committee(s) Assignment:	Committee on Transportation and Public Way

ORDINANCE
PINT
Acct. No. 250735 - 2
Permit No. 1105811

Be It Ordained by the City Council of the City of Chicago:

Permission and authority are hereby given and granted to PINT upon the terms and subject to the conditions of this ordinance, to maintain and use a portion of the public right of way for a sidewalk cafe adjacent to its premises located at 1547-49 N. Milwaukee Ave.. Said sidewalk cafe area #1 shall be fifty (50) feet in length and five (5) feet in width for a total of two hundred fifty (250) square feet and shall allow six (6) feet of clear space from the face of the curb/building line along N. Milwaukee Avenue. The compensation for said space and the days and hours of operation for the sidewalk cafe shall be as follows:

Monday through Friday 11:00 a.m. to 12:00 midnight
Saturday and Sunday 8:00 a.m. to 12:00 midnight
Compensation: $600.00
SEATING CAPACITY: 32

Sidewalk Cafe Permit and approved plan must be posted at all times.

This grant of privilege #1105811 for a sidewalk cafe shall be subject to the provisions of Section 10-28-800 though 10-28-885 of the Municipal Code of Chicago and the directions of the Commissioner of Department of Business Affairs and Consumer Protection, the Commissioner of Streets and Sanitation, and the Commissioner of Transportation.

The permit holder agrees to hold the City of Chicago harmless for any damage, relocation or replacement costs associated with damage, relocation or removal of private property caused by the City performing work in the public way.

Authority for the above named privilege is herein given and granted from and after March 1, 2013 through and including December 1, 2013.

Alderman _____

Proco Joe Moreno 1st Ward

Department of Business Affairs and Consumer Protection
Business Assistance Center - Public Way Use Unit
City Hall - 121 N LaSalle Street, Room 800 • Chicago, IL 60602
(312)-74-GOBIZ (312-744-6249) • (312) 744-1944 (TTY)
http://www.cityofchicago.org/bacp

04/10/2013

Alderman **Proco Joe Moreno**
Ward # **01**
City of Chicago
City Hall, Room **300**
121 North LaSalle Street
Chicago, Illinois 60602

Re: An ordinance to use and maintain a portion of the public right-of-way for **one (1) sidewalk cafe(s)** for **PINT**, adjacent to the premises known as **1547-49 N. Milwaukee Ave.**.

Dear Alderman **Proco Joe Moreno**:

The applicant referenced above has requested the use of the public right-of-way for a **sidewalk cafe(s)**. An ordinance has been prepared by the Department of Business Affairs and Consumer Protection – Business Assistance Center - Public Way Use Unit for presentation to the City Council. Because this request was made for properties located in your ward, as approved by you as per the attached, I respectfully request that you introduce the attached ordinance at the next City Council meeting.

If you have any questions regarding this ordinance, please contact Anthony Bertuca at (312) 744-5506.

Department of Business Affairs and Consumer Protection

Office of the City Clerk

O2013-2746

Office of the City Clerk

City Council Document Tracking Sheet

Meeting Date:	4/10/2013
Sponsor(s):	Moreno, Proco Joe (1)
Type:	Ordinance
Title:	Sidewalk cafe(s) for Pizza-Metro
Committee(s) Assignment:	Committee on Transportation and Public Way

ORDINANCE
PIZZA-METRO
Acct. No. 284392 - 1
Permit No. 1105850

Be It Ordained by the City Council of the City of Chicago:

Permission and authority are hereby given and granted to PIZZA-METRO upon the terms and subject to the conditions of this ordinance, to maintain and use a portion of the public right of way for a sidewalk cafe adjacent to its premises located at 1707 W. Division St.. Said sidewalk cafe area #1 shall be twenty (20) feet in length and fifteen (15) feet in width for a total of three hundred (300) square feet and shall allow six (6) feet of clear space from the face of the curb/building line along W. Division Street. The compensation for said space and the days and hours of operation for the sidewalk cafe shall be as follows:

Monday through Sunday 11:00 a.m. until 12:00 midnight
Compensation: $600.00
SEATING CAPACITY: 27

Sidewalk Cafe Permit and approved plan must be posted at all times.

This grant of privilege #1105850 for a sidewalk cafe shall be subject to the provisions of Section 10-28-800 though 10-28-885 of the Municipal Code of Chicago and the directions of the Commissioner of Department of Business Affairs and Consumer Protection, the Commissioner of Streets and Sanitation, and the Commissioner of Transportation.

The permit holder agrees to hold the City of Chicago harmless for any damage, relocation or replacement costs associated with damage, relocation or removal of private property caused by the City performing work in the public way.

Authority for the above named privilege is herein given and granted from and after March 1, 2013 through and including December 1, 2013.

Alderman _____

Proco Joe Moreno 1st Ward

Department of Business Affairs and Consumer Protection
Business Assistance Center - Public Way Use Unit
City Hall - 121 N. LaSalle Street, Room 800 • Chicago, IL 60602
(312)-74-GOBIZ (312-744-6249) • (312) 744-1944 (TTY)
http://www.cityofchicago.org/bacp

04/10/2013

Alderman **Proco Joe Moreno**
Ward # **01**
City of Chicago
City Hall, Room **300**
121 North LaSalle Street
Chicago, Illinois 60602

Re: An ordinance to use and maintain a portion of the public right-of-way for **one (1) sidewalk cafe(s)** for **PIZZA-METRO**, adjacent to the premises known as **1707 W. Division St.**.

Dear Alderman **Proco Joe Moreno**:

The applicant referenced above has requested the use of the public right-of-way for a **sidewalk cafe(s)**. An ordinance has been prepared by the Department of Business Affairs and Consumer Protection – Business Assistance Center - Public Way Use Unit for presentation to the City Council. Because this request was made for properties located in your ward, as approved by you as per the attached, I respectfully request that you introduce the attached ordinance at the next City Council meeting.

If you have any questions regarding this ordinance, please contact Anthony Bertuca at (312) 744-5506.

Department of Business Affairs and Consumer Protection

Office of the City Clerk

O2013-2762

Office of the City Clerk

City Council Document Tracking Sheet

Meeting Date:	4/10/2013
Sponsor(s):	Moreno, Proco Joe (1)
Type:	Ordinance
Title:	Sidewalk cafe(s) for Red Square
Committee(s) Assignment:	Committee on Transportation and Public Way

ORDINANCE
RED SQUARE
Acct. No. 372984 - 1
Permit No. 1105707

Be It Ordained by the City Council of the City of Chicago:

Permission and authority are hereby given and granted to RED SQUARE upon the terms and subject to the conditions of this ordinance, to maintain and use a portion of the public right of way for a sidewalk cafe adjacent to its premises located at 1914-1916 W. Division St.. Said sidewalk cafe area #1 shall be thirty-six (36) feet in length and seventeen (17) feet in width for a total of six hundred twelve (612) square feet and shall allow six (6) feet of clear space from the face of the curb/building line along W. Division Street. The compensation for said space and the days and hours of operation for the sidewalk cafe shall be as follows:


Monday through Sunday 8:00 a.m. through 12:00 midnight
Compensation: $673.20
SEATING CAPACITY: 48

Sidewalk Cafe Permit and approved plan must be posted at all times.

This grant of privilege #1105707 for a sidewalk cafe shall be subject to the provisions of Section 10-28-800 though 10-28-885 of the Municipal Code of Chicago and the directions of the Commissioner of Department of Business Affairs and Consumer Protection, the Commissioner of Streets and Sanitation, and the Commissioner of Transportation.

The permit holder agrees to hold the City of Chicago harmless for any damage, relocation or replacement costs associated with damage, relocation or removal of private property caused by the City performing work in the public way.

Authority for the above named privilege is herein given and granted from and after March 1, 2013 through and including December 1, 2013.

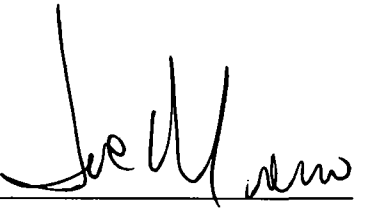Alderman 

Proco Joe Moreno 1st Ward

Department of Business Affairs and Consumer Protection
Business Assistance Center - Public Way Use Unit
City Hall - 121 N. LaSalle Street, Room 800 • Chicago, IL 60602
(312)-74-GOBIZ (312-744-6249) • (312) 744-1944 (TTY)
http://www.cityofchicago.org/bacp

04/10/2013

Alderman **Proco Joe Moreno**
Ward # **01**
City of Chicago
City Hall, Room **300**
121 North LaSalle Street
Chicago, Illinois 60602

Re: An ordinance to use and maintain a portion of the public right-of-way for **one (1) sidewalk cafe(s)** for **RED SQUARE**, adjacent to the premises known as **1914-1916 W. Division St.**.

Dear Alderman **Proco Joe Moreno**:

The applicant referenced above has requested the use of the public right-of-way for a **sidewalk cafe(s)**. An ordinance has been prepared by the Department of Business Affairs and Consumer Protection – Business Assistance Center - Public Way Use Unit for presentation to the City Council. Because this request was made for properties located in your ward, as approved by you as per the attached, I respectfully request that you introduce the attached ordinance at the next City Council meeting.

If you have any questions regarding this ordinance, please contact Anthony Bertuca at (312) 744-5506.

Department of Business Affairs and Consumer Protection

Office of the City Clerk

O2013-2764

Office of the City Clerk

City Council Document Tracking Sheet

Meeting Date:	4/10/2013
Sponsor(s):	Moreno, Proco Joe (1)
Type:	Ordinance
Title:	Sidewalk cafe(s) for Starfruit Cafe
Committee(s) Assignment:	Committee on Transportation and Public Way

ORDINANCE
STARFRUIT CAFE
Acct. No. 328992 - 1
Permit No. 1105825

Be It Ordained by the City Council of the City of Chicago:

Permission and authority are hereby given and granted to STARFRUIT CAFE upon the terms and subject to the conditions of this ordinance, to maintain and use a portion of the public right of way for a sidewalk cafe adjacent to its premises located at 1745 W. Division St.. Said sidewalk cafe area #1 shall be nineteen point six seven (19.67) feet in length and thirteen point four two (13.42) feet in width for a total of two hundred sixty-three point nine seven (263.97) square feet and shall allow six (6) feet of clear space from the face of the curb/building line along W. Division Street. The compensation for said space and the days and hours of operation for the sidewalk cafe shall be as follows:

Sunday through Thursday 8:00 a.m. to 11:00 p.m. Friday & Saturday 8:00am until 12:00am midnight
Compensation: $600.00
SEATING CAPACITY: 16

Sidewalk Cafe Permit and approved plan must be posted at all times.

This grant of privilege #1105825 for a sidewalk cafe shall be subject to the provisions of Section 10-28-800 though 10-28-885 of the Municipal Code of Chicago and the directions of the Commissioner of Department of Business Affairs and Consumer Protection, the Commissioner of Streets and Sanitation, and the Commissioner of Transportation.

The permit holder agrees to hold the City of Chicago harmless for any damage, relocation or replacement costs associated with damage, relocation or removal of private property caused by the City performing work in the public way.

Authority for the above named privilege is herein given and granted from and after March 1, 2013 through and including December 1, 2013.

Alderman _____

Proco Joe Moreno 1st Ward

Department of Business Affairs and Consumer Protection
Business Assistance Center- Public Way Use Unit
City Hall - 121 N. LaSalle Street Room 800 • Chicago, IL 60602
(312)-74-GOBIZ (312-744-6249) • (312) 744-1944 (TTY)
http://www.cityofchicago.org/bacp

04/10/2013

Alderman **Proco Joe Moreno**
Ward # **01**
City of Chicago
City Hall, Room **300**
121 North LaSalle Street
Chicago, Illinois 60602

Re: An ordinance to use and maintain a portion of the public right-of-way for **one (1) sidewalk cafe(s)** for **STARFRUIT CAFE**, adjacent to the premises known as **1745 W. Division St.**.

Dear Alderman **Proco Joe Moreno**:

The applicant referenced above has requested the use of the public right-of-way for a **sidewalk cafe(s)**. An ordinance has been prepared by the Department of Business Affairs and Consumer Protection – Business Assistance Center - Public Way Use Unit for presentation to the City Council. Because this request was made for properties located in your ward, as approved by you as per the attached, I respectfully request that you introduce the attached ordinance at the next City Council meeting.

If you have any questions regarding this ordinance, please contact Anthony Bertuca at (312) 744-5506.

Department of Business Affairs and Consumer Protection

Office of the City Clerk

O2013-2766

Office of the City Clerk

City Council Document Tracking Sheet

Meeting Date:	4/10/2013
Sponsor(s):	Moreno, Proco Joe (1)
Type:	Ordinance
Title:	Sidewalk cafe(s) for Tecalitlan
Committee(s) Assignment:	Committee on Transportation and Public Way

ORDINANCE
TECALITLAN
Acct. No. 62813 - 1
Permit No. 1105625

Be It Ordained by the City Council of the City of Chicago:

Permission and authority are hereby given and granted to TECALITLAN upon the terms and subject to the conditions of this ordinance, to maintain and use a portion of the public right of way for a sidewalk cafe adjacent to its premises located at 1814 W. Chicago Ave.. Said sidewalk cafe area #1 shall be thirty-four (34) feet in length and five point six (5.6) feet in width for a total of one hundred ninety point four (190.4) square feet and shall allow six (6) feet of clear space from the face of the curb/building line along W. Chicago Avenue. The compensation for said space and the days and hours of operation for the sidewalk cafe shall be as follows:

Monday through Sunday 10:00 to 12:00 midnight
Compensation: $600.00
SEATING CAPACITY: 15

Sidewalk Cafe Permit and approved plan must be posted at all times.

This grant of privilege #1105625 for a sidewalk cafe shall be subject to the provisions of Section 10-28-800 though 10-28-885 of the Municipal Code of Chicago and the directions of the Commissioner of Department of Business Affairs and Consumer Protection, the Commissioner of Streets and Sanitation, and the Commissioner of Transportation.

The permit holder agrees to hold the City of Chicago harmless for any damage, relocation or replacement costs associated with damage, relocation or removal of private property caused by the City performing work in the public way.

Authority for the above named privilege is herein given and granted from and after March 1, 2013 through and including December 1, 2013.

Alderman _____

Proco Joe Moreno 1st Ward

Department of Business Affairs and Consumer Protection
Business Assistance Center - Public Way Use Unit
City Hall - 121 N. LaSalle Street, Room 800 • Chicago, IL 60602
(312)-74-GOBIZ (312-744-6249) • (312) 744-1944 (TTY)
http://www.cityofchicago.org/bacp

04/10/2013

Alderman **Proco Joe Moreno**
Ward # **01**
City of Chicago
City Hall, Room **300**
121 North LaSalle Street
Chicago, Illinois 60602

Re: An ordinance to use and maintain a portion of the public right-of-way for **one (1) sidewalk cafe(s)** for **TECALITLAN**, adjacent to the premises known as **1814 W. Chicago Ave.**.

Dear Alderman **Proco Joe Moreno**:

The applicant referenced above has requested the use of the public right-of-way for a **sidewalk cafe(s)**. An ordinance has been prepared by the Department of Business Affairs and Consumer Protection – Business Assistance Center - Public Way Use Unit for presentation to the City Council. Because this request was made for properties located in your ward, as approved by you as per the attached, I respectfully request that you introduce the attached ordinance at the next City Council meeting.

If you have any questions regarding this ordinance, please contact Anthony Bertuca at (312) 744-5506.

Department of Business Affairs and Consumer Protection

Office of the City Clerk

O2013-2767

Office of the City Clerk

City Council Document Tracking Sheet

Meeting Date:	4/10/2013
Sponsor(s):	Moreno, Proco Joe (1)
Type:	Ordinance
Title:	Sidewalk cafe(s) for The Purple Cow
Committee(s) Assignment:	Committee on Transportation and Public Way

ORDINANCE
THE PURPLE COW
Acct. No. 361924 - 2
Permit No. 1105769

Be It Ordained by the City Council of the City of Chicago:

Permission and authority are hereby given and granted to THE PURPLE COW upon the terms and subject to the conditions of this ordinance, to maintain and use a portion of the public right of way for a sidewalk cafe adjacent to its premises located at 1740 W. Division St.. Said sidewalk cafe area #1 shall be nineteen (19) feet in length and fifteen point five (15.5) feet in width for a total of two hundred ninety-four point five (294.5) square feet and shall allow six (6) feet of clear space from the face of the curb/building line along W. Division Street. The compensation for said space and the days and hours of operation for the sidewalk cafe shall be as follows:


Monday through Sunday 8:00 a.m. to 12:00 midnight
Compensation: $600.00
SEATING CAPACITY: 36

Sidewalk Cafe Permit and approved plan must be posted at all times.

This grant of privilege #1105769 for a sidewalk cafe shall be subject to the provisions of Section 10-28-800 though 10-28-885 of the Municipal Code of Chicago and the directions of the Commissioner of Department of Business Affairs and Consumer Protection, the Commissioner of Streets and Sanitation, and the Commissioner of Transportation.

The permit holder agrees to hold the City of Chicago harmless for any damage, relocation or replacement costs associated with damage, relocation or removal of private property caused by the City performing work in the public way.

Authority for the above named privilege is herein given and granted from and after March 1, 2013 through and including December 1, 2013.

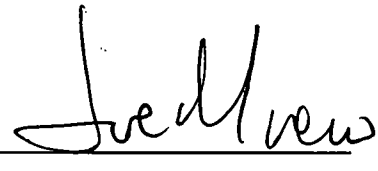Alderman 

Proco Joe Moreno 1st Ward

Department of Business Affairs and Consumer Protection
Business Assistance Center- Public Way Use Unit
City Hall - 121 N. LaSalle Street Room 800 • Chicago, IL 60602
(312)-74-GOBIZ (312-744-6249) • (312) 744-1944 (TTY)
http://www.cityofchicago.org/bacp

04/10/2013

Alderman **Proco Joe Moreno**
Ward # **01**
City of Chicago
City Hall, Room **300**
121 North LaSalle Street
Chicago, Illinois 60602

Re: An ordinance to use and maintain a portion of the public right-of-way for **one (1) sidewalk cafe(s)** for **THE PURPLE COW**, adjacent to the premises known as **1740 W. Division St.**.

Dear Alderman **Proco Joe Moreno**:

The applicant referenced above has requested the use of the public right-of-way for a **sidewalk cafe(s)**. An ordinance has been prepared by the Department of Business Affairs and Consumer Protection – Business Assistance Center - Public Way Use Unit for presentation to the City Council. Because this request was made for properties located in your ward, as approved by you as per the attached, I respectfully request that you introduce the attached ordinance at the next City Council meeting.

If you have any questions regarding this ordinance, please contact Anthony Bertuca at (312) 744-5506.

Department of Business Affairs and Consumer Protection

Office of the City Clerk

O2013-2769

Office of the City Clerk

City Council Document Tracking Sheet

Meeting Date:	4/10/2013
Sponsor(s):	Moreno, Proco Joe (1)
Type:	Ordinance
Title:	Sidewalk cafe(s) for The Savoy
Committee(s) Assignment:	Committee on Transportation and Public Way

ORDINANCE
THE SAVOY
Acct. No. 311817 - 1
Permit No. 1105693

Be It Ordained by the City Council of the City of Chicago:

Permission and authority are hereby given and granted to THE SAVOY upon the terms and subject to the conditions of this ordinance, to maintain and use a portion of the public right of way for a sidewalk cafe adjacent to its premises located at 1408 N. Milwaukee Ave.. Said sidewalk cafe area #1 shall be nineteen point one seven (19.17) feet in length and five (5) feet in width for a total of ninety-five point eight five (95.85) square feet and shall allow six (6) feet of clear space from the face of the curb/building line along N. Milwaukee. The compensation for said space and the days and hours of operation for the sidewalk cafe shall be as follows:


Monday through Sunday 10:00 a.m. to 12:00 midnight
Compensation: $600.00
SEATING CAPACITY: 12

Sidewalk Cafe Permit and approved plan must be posted at all times.

This grant of privilege #1105693 for a sidewalk cafe shall be subject to the provisions of Section 10-28-800 though 10-28-885 of the Municipal Code of Chicago and the directions of the Commissioner of Department of Business Affairs and Consumer Protection, the Commissioner of Streets and Sanitation, and the Commissioner of Transportation.

The permit holder agrees to hold the City of Chicago harmless for any damage, relocation or replacement costs associated with damage, relocation or removal of private property caused by the City performing work in the public way.

Authority for the above named privilege is herein given and granted from and after March 1, 2013 through and including December 1, 2013.

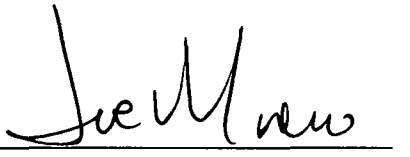Alderman 

Proco Joe Moreno 1st Ward

Department of Business Affairs and Consumer Protection
Business Assistance Center - Public Way Use Unit
City Hall - 121 N. LaSalle Street, Room 800 • Chicago, IL 60602
(312)-74-GOBIZ (312-744-6249) • (312) 744-1944 (TTY)
http://www.cityofchicago.org/bacp

04/10/2013

Alderman **Proco Joe Moreno**
Ward # **01**
City of Chicago
City Hall, Room **300**
121 North LaSalle Street
Chicago, Illinois 60602

Re: An ordinance to use and maintain a portion of the public right-of-way for **one (1) sidewalk cafe(s)** for **THE SAVOY**, adjacent to the premises known as **1408 N. Milwaukee Ave.**.

Dear Alderman **Proco Joe Moreno**:

The applicant referenced above has requested the use of the public right-of-way for a **sidewalk cafe(s)**. An ordinance has been prepared by the Department of Business Affairs and Consumer Protection – Business Assistance Center - Public Way Use Unit for presentation to the City Council. Because this request was made for properties located in your ward, as approved by you as per the attached, I respectfully request that you introduce the attached ordinance at the next City Council meeting.

If you have any questions regarding this ordinance, please contact Anthony Bertuca at (312) 744-5506.

Department of Business Affairs and Consumer Protection

Office of the City Clerk

O2013-2770

Office of the City Clerk

City Council Document Tracking Sheet

Meeting Date:	4/10/2013
Sponsor(s):	Moreno, Proco Joe (1)
Type:	Ordinance
Title:	Sidewalk cafe(s) for Tumans
Committee(s) Assignment:	Committee on Transportation and Public Way

ORDINANCE
TUMANS
Acct. No. 251661 - 1
Permit No. 1105840

Be It Ordained by the City Council of the City of Chicago:

Permission and authority are hereby given and granted to TUMANS upon the terms and subject to the conditions of this ordinance, to maintain and use a portion of the public right of way for a sidewalk cafe adjacent to its premises located at 2159 W. Chicago Ave.. Said sidewalk cafe area #1 shall be fifty-seven (57) feet in length and ten (10) feet in width, area #2 shall be thirty-six (36) feet in length and ten (10) feet in width for a total of nine hundred thirty (930) square feet and shall allow six (6) feet of clear space from the face of the curb/building line along N. Leavitt Street. The compensation for said space and the days and hours of operation for the sidewalk cafe shall be as follows:

Monday through Sunday 11:00 a.m. to 12:00 Midnight
Compensation: $1,023.00
SEATING CAPACITY: 72

Sidewalk Cafe Permit and approved plan must be posted at all times.

This grant of privilege #1105840 for a sidewalk cafe shall be subject to the provisions of Section 10-28-800 though 10-28-885 of the Municipal Code of Chicago and the directions of the Commissioner of Department of Business Affairs and Consumer Protection, the Commissioner of Streets and Sanitation, and the Commissioner of Transportation.

The permit holder agrees to hold the City of Chicago harmless for any damage, relocation or replacement costs associated with damage, relocation or removal of private property caused by the City performing work in the public way.

Authority for the above named privilege is herein given and granted from and after March 1, 2013 through and including December 1, 2013.

Alderman _____

Proco Joe Moreno 1st Ward

Department of Business Affairs and Consumer Protection
Business Assistance Center- Public Way Use Unit
City Hall- 121 N. LaSalle Street Room 800 • Chicago, IL 60602
(312)-74-GOBIZ (312-744-6249) • (312) 744-1944 (TTY)
http://www.cityofchicago.org/bacp

04/10/2013

Alderman **Proco Joe Moreno**
Ward # **01**
City of Chicago
City Hall, Room **300**
121 North LaSalle Street
Chicago, Illinois 60602

Re: An ordinance to use and maintain a portion of the public right-of-way for **two (2) sidewalk cafe(s)** for **TUMANS**, adjacent to the premises known as **2159 W. Chicago Ave.**.

Dear Alderman **Proco Joe Moreno**:

The applicant referenced above has requested the use of the public right-of-way for a **sidewalk cafe(s)**. An ordinance has been prepared by the Department of Business Affairs and Consumer Protection – Business Assistance Center - Public Way Use Unit for presentation to the City Council. Because this request was made for properties located in your ward, as approved by you as per the attached, I respectfully request that you introduce the attached ordinance at the next City Council meeting.

If you have any questions regarding this ordinance, please contact Anthony Bertuca at (312) 744-5506.

Department of Business Affairs and Consumer Protection

Office of the City Clerk

O2013-3147

Office of the City Clerk

City Council Document Tracking Sheet

Meeting Date:	4/10/2013
Sponsor(s):	Moreno, Proco Joe (1)
Type:	Ordinance
Title:	Sidewalk cafe(s) for Taqueria Super Burrito
Committee(s) Assignment:	Committee on Transportation and Public Way

ORDINANCE
TAQUERIA SUPER BURRITO
Acct. No. 10150 - 1
Permit No. 1105807

Be It Ordained by the City Council of the City of Chicago:

Permission and authority are hereby given and granted to TAQUERIA SUPER BURRITO upon the terms and subject to the conditions of this ordinance, to maintain and use a portion of the public right of way for a sidewalk cafe adjacent to its premises located at 1502 N. Western Ave.. Said sidewalk cafe area #1 shall be nineteen (19) feet in length and six point six seven (6.67) feet in width for a total of one hundred twenty-six point seven three (126.73) square feet and shall allow six (6) feet of clear space from the face of the curb/building line along N. Western Avenue. The compensation for said space and the days and hours of operation for the sidewalk cafe shall be as follows:

Monday through Sunday 9:00 a.m. to 12:00 midnight
Compensation: $600.00
SEATING CAPACITY: 12

Sidewalk Cafe Permit and approved plan must be posted at all times.

This grant of privilege #1105807 for a sidewalk cafe shall be subject to the provisions of Section 10-28-800 though 10-28-885 of the Municipal Code of Chicago and the directions of the Commissioner of Department of Business Affairs and Consumer Protection, the Commissioner of Streets and Sanitation, and the Commissioner of Transportation.

The permit holder agrees to hold the City of Chicago harmless for any damage, relocation or replacement costs associated with damage, relocation or removal of private property caused by the City performing work in the public way.

Authority for the above named privilege is herein given and granted from and after March 1, 2013 through and including December 1, 2013.

Alderman _____

Proco Joe Moreno 1st Ward

Department of Business Affairs and Consumer Protection
Business Assistance Center- Public Way Use Unit
City Hall- 121 N. LaSalle Street Room 800 • Chicago, IL 60602
(312)-74-GOBIZ (312-744-6249) • (312) 744-1944 (TTY)
http://www.cityofchicago.org/bacp

04/10/2013

Alderman **Proco Joe Moreno**
Ward # **01**
City of Chicago
City Hall, Room **300**
121 North LaSalle Street
Chicago, Illinois 60602

Re: An ordinance to use and maintain a portion of the public right-of-way for **one (1) sidewalk cafe(s)** for **TAQUERIA SUPER BURRITO**, adjacent to the premises known as **1502 N. Western Ave.**.

Dear Alderman **Proco Joe Moreno**:

The applicant referenced above has requested the use of the public right-of-way for a **sidewalk cafe(s)**. An ordinance has been prepared by the Department of Business Affairs and Consumer Protection – Business Assistance Center - Public Way Use Unit for presentation to the City Council. Because this request was made for properties located in your ward, as approved by you as per the attached, I respectfully request that you introduce the attached ordinance at the next City Council meeting.

If you have any questions regarding this ordinance, please contact Anthony Bertuca at (312) 744-5506.

Department of Business Affairs and Consumer Protection

Office of the City Clerk

O2013-2754

Office of the City Clerk

City Council Document Tracking Sheet

Meeting Date:	4/10/2013
Sponsor(s):	Fioretti, Bob (2)
Type:	Ordinance
Title:	Sidewalk cafe(s) for Amarit Restaurant
Committee(s) Assignment:	Committee on Transportation and Public Way

ORDINANCE
AMARIT RESTAURANT
Acct. No. 10683 - 2
Permit No. 1105823

Be It Ordained by the City Council of the City of Chicago:

Permission and authority are hereby given and granted to AMARIT RESTAURANT upon the terms and subject to the conditions of this ordinance, to maintain and use a portion of the public right of way for a sidewalk cafe adjacent to its premises located at 600 S. Dearborn St.. Said sidewalk cafe area #1 shall be forty-five (45) feet in length and eight (8) feet in width for a total of three hundred sixty (360) square feet and shall allow six (6) feet of clear space from the face of the curb/building line along S. Dearborn St.. The compensation for said space and the days and hours of operation for the sidewalk cafe shall be as follows:

Sunday through Saturday 10:00 a.m. to 11:00 p.m.
Compensation: $648.00
SEATING CAPACITY: 24

Sidewalk Cafe Permit and approved plan must be posted at all times.

This grant of privilege #1105823 for a sidewalk cafe shall be subject to the provisions of Section 10-28-800 though 10-28-885 of the Municipal Code of Chicago and the directions of the Commissioner of Department of Business Affairs and Consumer Protection, the Commissioner of Streets and Sanitation, and the Commissioner of Transportation.

The permit holder agrees to hold the City of Chicago harmless for any damage, relocation or replacement costs associated with damage, relocation or removal of private property caused by the City performing work in the public way.

Authority for the above named privilege is herein given and granted from and after March 1, 2013 through and including December 1, 2013.

Alderman _____
Bob Fioretti 2nd Ward

Department of Business Affairs and Consumer Protection
Business Assistance Center- Public Way Use Unit
City Hall - 121 N. LaSalle Street Room 800 • Chicago, IL 60602
(312)-74-GOBIZ (312-744-6249) • (312) 744-1944 (TTY)
http://www.cityofchicago.org/bacp

04/10/2013

Alderman **Bob Fioretti**
Ward # **02**
City of Chicago
City Hall, Room **300**
121 North LaSalle Street
Chicago, Illinois 60602

Re: An ordinance to use and maintain a portion of the public right-of-way for **one (1) sidewalk cafe(s)** for **AMARIT RESTAURANT**, adjacent to the premises known as **600 S. Dearborn St.**.

Dear Alderman **Bob Fioretti**:

The applicant referenced above has requested the use of the public right-of-way for a **sidewalk cafe(s)**. An ordinance has been prepared by the Department of Business Affairs and Consumer Protection – Business Assistance Center - Public Way Use Unit for presentation to the City Council. Because this request was made for properties located in your ward, as approved by you as per the attached, I respectfully request that you introduce the attached ordinance at the next City Council meeting.

If you have any questions regarding this ordinance, please contact Anthony Bertuca at (312) 744-5506.

Department of Business Affairs and Consumer Protection

Office of the City Clerk

O2013-2784

Office of the City Clerk

City Council Document Tracking Sheet

Meeting Date:	4/10/2013
Sponsor(s):	Fioretti, Bob (2)
Type:	Ordinance
Title:	Sidewalk cafe(s) for Artists Cafe
Committee(s) Assignment:	Committee on Transportation and Public Way

ORDINANCE
ARTISTS CAFE
Acct. No. 377344 - 1
Permit No. 1105839

Be It Ordained by the City Council of the City of Chicago:

Permission and authority are hereby given and granted to ARTISTS CAFE upon the terms and subject to the conditions of this ordinance, to maintain and use a portion of the public right of way for a sidewalk cafe adjacent to its premises located at 412 S. Michigan Ave.. Said sidewalk cafe area #1 shall be sixty-six point five (66.5) feet in length and fourteen point seven five (14.75) feet in width for a total of nine hundred eighty point eight eight (980.88) square feet and shall allow six (6) feet of clear space from the face of the curb/building line along S. Michigan Avenue. The compensation for said space and the days and hours of operation for the sidewalk cafe shall be as follows:

Monday and Tuesday 8:00 a.m. to 10:00 p.m. Wednesday and Thursday 8:00 a.m. to 11:00 p.m. Friday through Sunday 8:00 a.m. to 12:00 midnight
Compensation: $1,765.58
SEATING CAPACITY: 75

Sidewalk Cafe Permit and approved plan must be posted at all times.

This grant of privilege #1105839 for a sidewalk cafe shall be subject to the provisions of Section 10-28-800 though 10-28-885 of the Municipal Code of Chicago and the directions of the Commissioner of Department of Business Affairs and Consumer Protection, the Commissioner of Streets and Sanitation, and the Commissioner of Transportation.

The permit holder agrees to hold the City of Chicago harmless for any damage, relocation or replacement costs associated with damage, relocation or removal of private property caused by the City performing work in the public way.

Authority for the above named privilege is herein given and granted from and after March 1, 2013 through and including December 1, 2013.

Alderman

Bob Fioretti 2nd Ward

Department of Business Affairs and Consumer Protection
Business Assistance Center - Public Way Use Unit
City Hall - 121 N. LaSalle Street, Room 800 • Chicago, IL 60602
(312)-74-GOBIZ (312-744-6249) • (312) 744-1944 (TTY)
http://www.cityofchicago.org/bacp

04/10/2013

Alderman **Bob Fioretti**
Ward # **02**
City of Chicago
City Hall, Room **300**
121 North LaSalle Street
Chicago, Illinois 60602

Re: An ordinance to use and maintain a portion of the public right-of-way for **one (1) sidewalk cafe(s)** for **ARTISTS CAFE**, adjacent to the premises known as **412 S. Michigan Ave.**.

Dear Alderman **Bob Fioretti**:

The applicant referenced above has requested the use of the public right-of-way for a **sidewalk cafe(s)**. An ordinance has been prepared by the Department of Business Affairs and Consumer Protection – Business Assistance Center - Public Way Use Unit for presentation to the City Council. Because this request was made for properties located in your ward, as approved by you as per the attached, I respectfully request that you introduce the attached ordinance at the next City Council meeting.

If you have any questions regarding this ordinance, please contact Anthony Bertuca at (312) 744-5506.

Department of Business Affairs and Consumer Protection

Office of the City Clerk

O2013-2791

Office of the City Clerk

City Council Document Tracking Sheet

Meeting Date:	4/10/2013
Sponsor(s):	Fioretti, Bob (2)
Type:	Ordinance
Title:	Sidewalk cafe(s) for Artists Cafe - 1150 S Wabash Ave
Committee(s) Assignment:	Committee on Transportation and Public Way

ORDINANCE
ARTISTS CAFE
Acct. No. 373081 - 1
Permit No. 1105841

Be It Ordained by the City Council of the City of Chicago:

Permission and authority are hereby given and granted to ARTISTS CAFE upon the terms and subject to the conditions of this ordinance, to maintain and use a portion of the public right of way for a sidewalk cafe adjacent to its premises located at 1150 S. Wabash Ave.. Said sidewalk cafe area #1 shall be nineteen point five (19.5) feet in length and nine point three three (9.33) feet in width for a total of one hundred eighty-one point nine four (181.94) square feet and shall allow six (6) feet of clear space from the face of the curb/building line along S. Wabash Avenue. The compensation for said space and the days and hours of operation for the sidewalk cafe shall be as follows:

Monday through Sunday 8:00 a.m. to 10:00 p.m.
Compensation: $600.00
SEATING CAPACITY: 21

Sidewalk Cafe Permit and approved plan must be posted at all times.

This grant of privilege #1105841 for a sidewalk cafe shall be subject to the provisions of Section 10-28-800 though 10-28-885 of the Municipal Code of Chicago and the directions of the Commissioner of Department of Business Affairs and Consumer Protection, the Commissioner of Streets and Sanitation, and the Commissioner of Transportation.

The permit holder agrees to hold the City of Chicago harmless for any damage, relocation or replacement costs associated with damage, relocation or removal of private property caused by the City performing work in the public way.

Authority for the above named privilege is herein given and granted from and after March 1, 2013 through and including December 1, 2013.

Alderman _____

Bob Fioretti 2nd Ward

Department of Business Affairs and Consumer Protection
Business Assistance Center - Public Way Use Unit
City Hall - 121 N. LaSalle Street, Room 800 • Chicago, IL 60602
(312)-74-GOBIZ (312-744-6249) • (312) 744-1944 (TTY)
http://www.cityofchicago.org/bacp

04/10/2013

Alderman **Bob Fioretti**
Ward # **02**
City of Chicago
City Hall, Room **300**
121 North LaSalle Street
Chicago, Illinois 60602

Re: An ordinance to use and maintain a portion of the public right-of-way for **one (1) sidewalk cafe(s)** for **ARTISTS CAFE**, adjacent to the premises known as **1150 S. Wabash Ave.**.

Dear Alderman **Bob Fioretti**:

The applicant referenced above has requested the use of the public right-of-way for a **sidewalk cafe(s)**. An ordinance has been prepared by the Department of Business Affairs and Consumer Protection – Business Assistance Center - Public Way Use Unit for presentation to the City Council. Because this request was made for properties located in your ward, as approved by you as per the attached, I respectfully request that you introduce the attached ordinance at the next City Council meeting.

If you have any questions regarding this ordinance, please contact Anthony Bertuca at (312) 744-5506.

Department of Business Affairs and Consumer Protection

Office of the City Clerk

O2013-2793

Office of the City Clerk

City Council Document Tracking Sheet

Meeting Date:	4/10/2013
Sponsor(s):	Fioretti, Bob (2)
Type:	Ordinance
Title:	Sidewalk cafe(s) for Arturo Express
Committee(s) Assignment:	Committee on Transportation and Public Way

ORDINANCE
ARTURO EXPRESS
Acct. No. 64582 - 2
Permit No. 1105782

Be It Ordained by the City Council of the City of Chicago:

Permission and authority are hereby given and granted to ARTURO EXPRESS upon the terms and subject to the conditions of this ordinance, to maintain and use a portion of the public right of way for a sidewalk cafe adjacent to its premises located at 130 S. Canal St.. Said sidewalk cafe area #1 shall be thirty (30) feet in length and nine point seven five (9.75) feet in width for a total of two hundred ninety-two point five (292.5) square feet and shall allow six (6) feet of clear space from the face of the curb/building line along S. Canal. The compensation for said space and the days and hours of operation for the sidewalk cafe shall be as follows:

Monday through Friday 8:00 a.m. to 4:00 p.m. and Saturday 8:00 a.m. to 3:00 p.m.
Compensation: $600.00
SEATING CAPACITY: 22

Sidewalk Cafe Permit and approved plan must be posted at all times.

This grant of privilege #1105782 for a sidewalk cafe shall be subject to the provisions of Section 10-28-800 though 10-28-885 of the Municipal Code of Chicago and the directions of the Commissioner of Department of Business Affairs and Consumer Protection, the Commissioner of Streets and Sanitation, and the Commissioner of Transportation.

The permit holder agrees to hold the City of Chicago harmless for any damage, relocation or replacement costs associated with damage, relocation or removal of private property caused by the City performing work in the public way.

Authority for the above named privilege is herein given and granted from and after March 1, 2013 through and including December 1, 2013.

Alderman _____

Bob Fioretti 2nd Ward

Department of Business Affairs and Consumer Protection
Business Assistance Center- Public Way Use Unit
City Hall - 121 N LaSalle Street Room 800 • Chicago, IL 60602
(312)-74-GOBIZ (312-744-6249) • (312) 744-1944 (TTY)
http://www.cityofchicago.org/bacp

04/10/2013

Alderman **Bob Fioretti**
Ward # **02**
City of Chicago
City Hall, Room **300**
121 North LaSalle Street
Chicago, Illinois 60602

Re: An ordinance to use and maintain a portion of the public right-of-way for **one (1) sidewalk cafe(s)** for **ARTURO EXPRESS**, adjacent to the premises known as **130 S. Canal St.**.

Dear Alderman **Bob Fioretti**:

The applicant referenced above has requested the use of the public right-of-way for a **sidewalk cafe(s)**. An ordinance has been prepared by the Department of Business Affairs and Consumer Protection – Business Assistance Center - Public Way Use Unit for presentation to the City Council. Because this request was made for properties located in your ward, as approved by you as per the attached, I respectfully request that you introduce the attached ordinance at the next City Council meeting.

If you have any questions regarding this ordinance, please contact Anthony Bertuca at (312) 744-5506.

Department of Business Affairs and Consumer Protection

Office of the City Clerk

O2013-2795

Office of the City Clerk

City Council Document Tracking Sheet

Meeting Date:	4/10/2013
Sponsor(s):	Fioretti, Bob (2)
Type:	Ordinance
Title:	Sidewalk cafe(s) for Blackstone Hotel
Committee(s) Assignment:	Committee on Transportation and Public Way

ORDINANCE
BLACKSTONE HOTEL
Acct. No. 322493 - 1
Permit No. 1105800

Be It Ordained by the City Council of the City of Chicago:

Permission and authority are hereby given and granted to BLACKSTONE HOTEL upon the terms and subject to the conditions of this ordinance, to maintain and use a portion of the public right of way for a sidewalk cafe adjacent to its premises located at 638 S. Michigan Ave.. Said sidewalk cafe area #1 shall be thirty-four point six seven (34.67) feet in length and thirteen point three three (13.33) feet in width for a total of four hundred sixty-two point one five (462.15) square feet and shall allow six (6) feet of clear space from the face of the curb/building line along S. Michigan Ave.. The compensation for said space and the days and hours of operation for the sidewalk cafe shall be as follows:

Monday through Sunday 8:00 a.m. until 12:00 midnight
Compensation: $831.87
SEATING CAPACITY: 20

Sidewalk Cafe Permit and approved plan must be posted at all times.

This grant of privilege #1105800 for a sidewalk cafe shall be subject to the provisions of Section 10-28-800 though 10-28-885 of the Municipal Code of Chicago and the directions of the Commissioner of Department of Business Affairs and Consumer Protection, the Commissioner of Streets and Sanitation, and the Commissioner of Transportation.

The permit holder agrees to hold the City of Chicago harmless for any damage, relocation or replacement costs associated with damage, relocation or removal of private property caused by the City performing work in the public way.

Authority for the above named privilege is herein given and granted from and after March 1, 2013 through and including December 1, 2013.

Alderman

Bob Fioretti 2nd Ward

Department of Business Affairs and Consumer Protection
Business Assistance Center - Public Way Use Unit
City Hall - 121 N. LaSalle Street, Room 800 • Chicago, IL 60602
(312)-74-GOBIZ (312-744-6249) • (312) 744-1944 (TTY)
http://www.cityofchicago.org/bacp

04/10/2013

Alderman **Bob Fioretti**
Ward # **02**
City of Chicago
City Hall, Room **300**
121 North LaSalle Street
Chicago, Illinois 60602

Re: An ordinance to use and maintain a portion of the public right-of-way for **one (1) sidewalk cafe(s)** for **BLACKSTONE HOTEL**, adjacent to the premises known as **638 S. Michigan Ave.**.

Dear Alderman **Bob Fioretti**:

The applicant referenced above has requested the use of the public right-of-way for a **sidewalk cafe(s)**. An ordinance has been prepared by the Department of Business Affairs and Consumer Protection – Business Assistance Center - Public Way Use Unit for presentation to the City Council. Because this request was made for properties located in your ward, as approved by you as per the attached, I respectfully request that you introduce the attached ordinance at the next City Council meeting.

If you have any questions regarding this ordinance, please contact Anthony Bertuca at (312) 744-5506.

Department of Business Affairs and Consumer Protection

Office of the City Clerk

O2013-2798

Office of the City Clerk

City Council Document Tracking Sheet

Meeting Date:	4/10/2013
Sponsor(s):	Fioretti, Bob (2)
Type:	Ordinance
Title:	Sidewalk cafe(s) for Brando's
Committee(s) Assignment:	Committee on Transportation and Public Way

ORDINANCE
BRANDO'S
Acct. No. 318860 - 1
Permit No. 1105631

Be It Ordained by the City Council of the City of Chicago:

Permission and authority are hereby given and granted to BRANDO'S upon the terms and subject to the conditions of this ordinance, to maintain and use a portion of the public right of way for a sidewalk cafe adjacent to its premises located at 343 S. Dearborn St.. Said sidewalk cafe area #1 shall be twenty-six (26) feet in length and six (6) feet in width for a total of one hundred fifty-six (156) square feet and shall allow six (6) feet of clear space from the face of the curb/building line along S. Dearborn St.. The compensation for said space and the days and hours of operation for the sidewalk cafe shall be as follows:

Monday through Friday 11:00am until 11:00pm Saturday through Sunday 9:00am until 11:00pm
Compensation: $600.00
SEATING CAPACITY: 14

Sidewalk Cafe Permit and approved plan must be posted at all times.

This grant of privilege #1105631 for a sidewalk cafe shall be subject to the provisions of Section 10-28-800 though 10-28-885 of the Municipal Code of Chicago and the directions of the Commissioner of Department of Business Affairs and Consumer Protection, the Commissioner of Streets and Sanitation, and the Commissioner of Transportation.

The permit holder agrees to hold the City of Chicago harmless for any damage, relocation or replacement costs associated with damage, relocation or removal of private property caused by the City performing work in the public way.

Authority for the above named privilege is herein given and granted from and after March 1, 2013 through and including December 1, 2013.

Alderman

Bob Fioretti 2nd Ward

Department of Business Affairs and Consumer Protection
Business Assistance Center - Public Way Use Unit
City Hall - 121 N. LaSalle Street, Room 800 • Chicago, IL 60602
(312)-74-GOBIZ (312-744-6249) • (312) 744-1944 (TTY)
http://www.cityofchicago.org/bacp

04/10/2013

Alderman **Bob Fioretti**
Ward # **02**
City of Chicago
City Hall, Room **300**
121 North LaSalle Street
Chicago, Illinois 60602

Re: An ordinance to use and maintain a portion of the public right-of-way for **one (1) sidewalk cafe(s)** for **BRANDO'S**, adjacent to the premises known as **343 S. Dearborn St.**.

Dear Alderman **Bob Fioretti**:

The applicant referenced above has requested the use of the public right-of-way for a **sidewalk cafe(s)**. An ordinance has been prepared by the Department of Business Affairs and Consumer Protection – Business Assistance Center - Public Way Use Unit for presentation to the City Council. Because this request was made for properties located in your ward, as approved by you as per the attached, I respectfully request that you introduce the attached ordinance at the next City Council meeting.

If you have any questions regarding this ordinance, please contact Anthony Bertuca at (312) 744-5506.

Department of Business Affairs and Consumer Protection

Office of the City Clerk

O2013-2801

Office of the City Clerk

City Council Document Tracking Sheet

Meeting Date:	4/10/2013
Sponsor(s):	Fioretti, Bob (2)
Type:	Ordinance
Title:	Sidewalk cafe(s) for Brasserie By LM
Committee(s) Assignment:	Committee on Transportation and Public Way

ORDINANCE
BRASSERIE BY LM
Acct. No. 360303 - 1
Permit No. 1105684

Be It Ordained by the City Council of the City of Chicago:

Permission and authority are hereby given and granted to BRASSERIE BY LM upon the terms and subject to the conditions of this ordinance, to maintain and use a portion of the public right of way for a sidewalk cafe adjacent to its premises located at 800 S. Michigan Ave.. Said sidewalk cafe area #1 shall be sixty-nine (69) feet in length and fifteen point five (15.5) feet in width for a total of one thousand sixty-nine point five (1069.5) square feet and shall allow six (6) feet of clear space from the face of the curb/building line along S Michigan Ave. The compensation for said space and the days and hours of operation for the sidewalk cafe shall be as follows:

Sunday through Thursday 8:00 a.m. to 10:30 p.m. Friday and Saturday 8:00 a.m. to 12:00 midnight
Compensation: $1,925.10
SEATING CAPACITY: 50

Sidewalk Cafe Permit and approved plan must be posted at all times.

This grant of privilege #1105684 for a sidewalk cafe shall be subject to the provisions of Section 10-28-800 though 10-28-885 of the Municipal Code of Chicago and the directions of the Commissioner of Department of Business Affairs and Consumer Protection, the Commissioner of Streets and Sanitation, and the Commissioner of Transportation.

The permit holder agrees to hold the City of Chicago harmless for any damage, relocation or replacement costs associated with damage, relocation or removal of private property caused by the City performing work in the public way.

Authority for the above named privilege is herein given and granted from and after March 1, 2013 through and including December 1, 2013.

Alderman

Bob Fioretti 2nd Ward

Department of Business Affairs and Consumer Protection
Business Assistance Center - Public Way Use Unit
City Hall - 121 N. LaSalle Street, Room 800 • Chicago, IL 60602
(312)-74-GOBIZ (312-744-6249) • (312) 744-1944 (TTY)
http://www.cityofchicago.org/bacp

04/10/2013

Alderman **Bob Fioretti**
Ward # **02**
City of Chicago
City Hall, Room **300**
121 North LaSalle Street
Chicago, Illinois 60602

Re: An ordinance to use and maintain a portion of the public right-of-way for **one (1) sidewalk cafe(s)** for **BRASSERIE BY LM**, adjacent to the premises known as **800 S. Michigan Ave.**.

Dear Alderman **Bob Fioretti**:

The applicant referenced above has requested the use of the public right-of-way for a **sidewalk cafe(s)**. An ordinance has been prepared by the Department of Business Affairs and Consumer Protection – Business Assistance Center - Public Way Use Unit for presentation to the City Council. Because this request was made for properties located in your ward, as approved by you as per the attached, I respectfully request that you introduce the attached ordinance at the next City Council meeting.

If you have any questions regarding this ordinance, please contact Anthony Bertuca at (312) 744-5506.

Department of Business Affairs and Consumer Protection

Office of the City Clerk

O2013-2805

Office of the City Clerk

City Council Document Tracking Sheet

Meeting Date:	4/10/2013
Sponsor(s):	Fioretti, Bob (2)
Type:	Ordinance
Title:	Sidewalk cafe(s) for Buddy Guy's Legends
Committee(s) Assignment:	Committee on Transportation and Public Way

ORDINANCE
BUDDY GUY'S LEGENDS
Acct. No. 7318 - 2
Permit No. 1105833

Be It Ordained by the City Council of the City of Chicago:

Permission and authority are hereby given and granted to BUDDY GUY'S LEGENDS upon the terms and subject to the conditions of this ordinance, to maintain and use a portion of the public right of way for a sidewalk cafe adjacent to its premises located at 700 S. Wabash Ave.. Said sidewalk cafe area #1 shall be thirty-nine (39) feet in length and three point five eight (3.58) feet in width for a total of one hundred thirty-nine point six two (139.62) square feet and shall allow six (6) feet of clear space from the face of the curb/building line along S. Wabash. The compensation for said space and the days and hours of operation for the sidewalk cafe shall be as follows:

Saturday and Sunday 12:00pm until 12:00 midnight Monday through Friday 11:00am until 12:00 midnight
Compensation: $600.00
SEATING CAPACITY: 14

Sidewalk Cafe Permit and approved plan must be posted at all times.

This grant of privilege #1105833 for a sidewalk cafe shall be subject to the provisions of Section 10-28-800 though 10-28-885 of the Municipal Code of Chicago and the directions of the Commissioner of Department of Business Affairs and Consumer Protection, the Commissioner of Streets and Sanitation, and the Commissioner of Transportation.

The permit holder agrees to hold the City of Chicago harmless for any damage, relocation or replacement costs associated with damage, relocation or removal of private property caused by the City performing work in the public way.

Authority for the above named privilege is herein given and granted from and after March 1, 2013 through and including December 1, 2013.

Alderman _____

Bob Fioretti 2nd Ward

Department of Business Affairs and Consumer Protection
Business Assistance Center - Public Way Use Unit
City Hall - 121 N. LaSalle Street, Room 800 • Chicago, IL 60602
(312)-74-GOBIZ (312-744-6249) • (312) 744-1944 (TTY)
http://www.cityofchicago.org/bacp

04/10/2013

Alderman **Bob Fioretti**
Ward # **02**
City of Chicago
City Hall, Room **300**
121 North LaSalle Street
Chicago, Illinois 60602

Re: An ordinance to use and maintain a portion of the public right-of-way for **one (1) sidewalk cafe(s)** for **BUDDY GUY'S LEGENDS**, adjacent to the premises known as **700 S. Wabash Ave.**.

Dear Alderman **Bob Fioretti**:

The applicant referenced above has requested the use of the public right-of-way for a **sidewalk cafe(s)**. An ordinance has been prepared by the Department of Business Affairs and Consumer Protection – Business Assistance Center - Public Way Use Unit for presentation to the City Council. Because this request was made for properties located in your ward, as approved by you as per the attached, I respectfully request that you introduce the attached ordinance at the next City Council meeting.

If you have any questions regarding this ordinance, please contact Anthony Bertuca at (312) 744-5506.

Department of Business Affairs and Consumer Protection

Office of the City Clerk

O2013-2809

Office of the City Clerk

City Council Document Tracking Sheet

Meeting Date:	4/10/2013
Sponsor(s):	Fioretti, Bob (2)
Type:	Ordinance
Title:	Sidewalk cafe(s) for Cactus Bar & Grill
Committee(s) Assignment:	Committee on Transportation and Public Way

ORDINANCE
CACTUS BAR & GRILL
Acct. No. 272987 - 1
Permit No. 1105751

Be It Ordained by the City Council of the City of Chicago:

Permission and authority are hereby given and granted to CACTUS BAR & GRILL upon the terms and subject to the conditions of this ordinance, to maintain and use a portion of the public right of way for a sidewalk cafe adjacent to its premises located at 404-412 S. Wells St.. Said sidewalk cafe area #1 shall be thirty-four (34) feet in length and ten (10) feet in width, area #2 shall be thirty-four (34) feet in length and ten (10) feet in width for a total of six hundred eighty (680) square feet and shall allow six (6) feet of clear space from the face of the curb/building line along S. Wells Street. The compensation for said space and the days and hours of operation for the sidewalk cafe shall be as follows:

Monday through Sunday 11:00 a.m. to 11:00 p.m.
Compensation: $1,224.00
SEATING CAPACITY: 73

Sidewalk Cafe Permit and approved plan must be posted at all times.

This grant of privilege #1105751 for a sidewalk cafe shall be subject to the provisions of Section 10-28-800 though 10-28-885 of the Municipal Code of Chicago and the directions of the Commissioner of Department of Business Affairs and Consumer Protection, the Commissioner of Streets and Sanitation, and the Commissioner of Transportation.

The permit holder agrees to hold the City of Chicago harmless for any damage, relocation or replacement costs associated with damage, relocation or removal of private property caused by the City performing work in the public way.

Authority for the above named privilege is herein given and granted from and after March 1, 2013 through and including December 1, 2013.

Alderman _____

Bob Fioretti 2nd Ward

Department of Business Affairs and Consumer Protection
Business Assistance Center- Public Way Use Unit
City Hall- 121 N. LaSalle Street Room 800 • Chicago, IL 60602
(312)-74-GOBIZ (312-744-6249) • (312) 744-1944 (TTY)
http://www.cityofchicago.org/bacp

04/10/2013

Alderman **Bob Fioretti**
Ward # **02**
City of Chicago
City Hall, Room **300**
121 North LaSalle Street
Chicago, Illinois 60602

Re: An ordinance to use and maintain a portion of the public right-of-way for **two (2) sidewalk cafe(s)** for **CACTUS BAR & GRILL**, adjacent to the premises known as **404-412 S. Wells St.**.

Dear Alderman **Bob Fioretti**:

The applicant referenced above has requested the use of the public right-of-way for a **sidewalk cafe(s)**. An ordinance has been prepared by the Department of Business Affairs and Consumer Protection – Business Assistance Center - Public Way Use Unit for presentation to the City Council. Because this request was made for properties located in your ward, as approved by you as per the attached, I respectfully request that you introduce the attached ordinance at the next City Council meeting.

If you have any questions regarding this ordinance, please contact Anthony Bertuca at (312) 744-5506.

Department of Business Affairs and Consumer Protection

Office of the City Clerk

O2013-2814

Office of the City Clerk

City Council Document Tracking Sheet

Meeting Date:	4/10/2013
Sponsor(s):	Fioretti, Bob (2)
Type:	Ordinance
Title:	Sidewalk cafe(s) for Chef Luciano
Committee(s) Assignment:	Committee on Transportation and Public Way

ORDINANCE
CHEF LUCIANO
Acct. No. 86114 - 3
Permit No. 1105672

Be It Ordained by the City Council of the City of Chicago:

Permission and authority are hereby given and granted to CHEF LUCIANO upon the terms and subject to the conditions of this ordinance, to maintain and use a portion of the public right of way for a sidewalk cafe adjacent to its premises located at 43-51 E. Cermak Rd.. Said sidewalk cafe area #1 shall be twenty-five (25) feet in length and six (6) feet in width for a total of one hundred fifty (150) square feet and shall allow six (6) feet of clear space from the face of the curb/building line along E. Cermak Road. The compensation for said space and the days and hours of operation for the sidewalk cafe shall be as follows:

Monday through Sunday 10:30 a.m. to 10:00 p.m.
Compensation: $600.00
SEATING CAPACITY: 15

Sidewalk Cafe Permit and approved plan must be posted at all times.

This grant of privilege #1105672 for a sidewalk cafe shall be subject to the provisions of Section 10-28-800 though 10-28-885 of the Municipal Code of Chicago and the directions of the Commissioner of Department of Business Affairs and Consumer Protection, the Commissioner of Streets and Sanitation, and the Commissioner of Transportation.

The permit holder agrees to hold the City of Chicago harmless for any damage, relocation or replacement costs associated with damage, relocation or removal of private property caused by the City performing work in the public way.

Authority for the above named privilege is herein given and granted from and after March 1, 2013 through and including December 1, 2013.

Alderman _____

Bob Fioretti 2nd Ward

Department of Business Affairs and Consumer Protection
Business Assistance Center - Public Way Use Unit
City Hall - 121 N. LaSalle Street, Room 800 • Chicago, IL 60602
(312)-74-GOBIZ (312-744-6249) • (312) 744-1944 (TTY)
http://www.cityofchicago.org/bacp

04/10/2013

Alderman **Bob Fioretti**
Ward # **02**
City of Chicago
City Hall, Room **300**
121 North LaSalle Street
Chicago, Illinois 60602

Re: An ordinance to use and maintain a portion of the public right-of-way for **one (1) sidewalk cafe(s)** for **CHEF LUCIANO**, adjacent to the premises known as **43-51 E. Cermak Rd.**.

Dear Alderman **Bob Fioretti**:

The applicant referenced above has requested the use of the public right-of-way for a **sidewalk cafe(s)**. An ordinance has been prepared by the Department of Business Affairs and Consumer Protection – Business Assistance Center - Public Way Use Unit for presentation to the City Council. Because this request was made for properties located in your ward, as approved by you as per the attached, I respectfully request that you introduce the attached ordinance at the next City Council meeting.

If you have any questions regarding this ordinance, please contact Anthony Bertuca at (312) 744-5506.

Department of Business Affairs and Consumer Protection

Office of the City Clerk

O2013-2819

Office of the City Clerk

City Council Document Tracking Sheet

Meeting Date:	4/10/2013
Sponsor(s):	Fioretti, Bob (2)
Type:	Ordinance
Title:	Sidewalk cafe(s) for Chicago DQ Grill & Chill
Committee(s) Assignment:	Committee on Transportation and Public Way

ORDINANCE
Chicago DQ Grill & Chill
Acct. No. 341534 - 1
Permit No. 1105716

Be It Ordained by the City Council of the City of Chicago:

Permission and authority are hereby given and granted to Chicago DQ Grill & Chill upon the terms and subject to the conditions of this ordinance, to maintain and use a portion of the public right of way for a sidewalk cafe adjacent to its premises located at 436 S. Wabash Ave.. Said sidewalk cafe area #1 shall be fifty point four two (50.42) feet in length and eight point six seven (8.67) feet in width for a total of four hundred thirty-seven point one four (437.14) square feet and shall allow six (6) feet of clear space from the face of the curb/building line along S. Wabash. The compensation for said space and the days and hours of operation for the sidewalk cafe shall be as follows:

Sunday through Saturday 11:00am until 11:00pm
Compensation: $786.85
SEATING CAPACITY: 24

Sidewalk Cafe Permit and approved plan must be posted at all times.

This grant of privilege #1105716 for a sidewalk cafe shall be subject to the provisions of Section 10-28-800 though 10-28-885 of the Municipal Code of Chicago and the directions of the Commissioner of Department of Business Affairs and Consumer Protection, the Commissioner of Streets and Sanitation, and the Commissioner of Transportation.

The permit holder agrees to hold the City of Chicago harmless for any damage, relocation or replacement costs associated with damage, relocation or removal of private property caused by the City performing work in the public way.

Authority for the above named privilege is herein given and granted from and after March 1, 2013 through and including December 1, 2013.

Alderman

Bob Fioretti 2nd Ward

Department of Business Affairs and Consumer Protection
Business Assistance Center - Public Way Use Unit
City Hall - 121 N. LaSalle Street, Room 800 • Chicago, IL 60602
(312)-74-GOBIZ (312-744-6249) • (312) 744-1944 (TTY)
http://www.cityofchicago.org/bacp

04/10/2013

Alderman **Bob Fioretti**
Ward # **02**
City of Chicago
City Hall, Room **300**
121 North LaSalle Street
Chicago, Illinois 60602

Re: An ordinance to use and maintain a portion of the public right-of-way for **one (1) sidewalk cafe(s)** for **Chicago DQ Grill & Chill**, adjacent to the premises known as **436 S. Wabash Ave.**.

Dear Alderman **Bob Fioretti**:

The applicant referenced above has requested the use of the public right-of-way for a **sidewalk cafe(s)**. An ordinance has been prepared by the Department of Business Affairs and Consumer Protection – Business Assistance Center - Public Way Use Unit for presentation to the City Council. Because this request was made for properties located in your ward, as approved by you as per the attached, I respectfully request that you introduce the attached ordinance at the next City Council meeting.

If you have any questions regarding this ordinance, please contact Anthony Bertuca at (312) 744-5506.

Department of Business Affairs and Consumer Protection

Office of the City Clerk

O2013-2821

Office of the City Clerk

City Council Document Tracking Sheet

Meeting Date:	4/10/2013
Sponsor(s):	Fioretti, Bob (2)
Type:	Ordinance
Title:	Sidewalk cafe(s) for Cosi
Committee(s) Assignment:	Committee on Transportation and Public Way

ORDINANCE
COSI
Acct. No. 66022 - 7
Permit No. 1105786

Be It Ordained by the City Council of the City of Chicago:

Permission and authority are hereby given and granted to COSI upon the terms and subject to the conditions of this ordinance, to maintain and use a portion of the public right of way for a sidewalk cafe adjacent to its premises located at 230 W. Monroe St.. Said sidewalk cafe area #1 shall be twenty-eight point two one (28.21) feet in length and eleven point one two (11.12) feet in width for a total of three hundred thirteen point seven (313.7) square feet and shall allow six (6) feet of clear space from the face of the curb/building line along W. Monroe Street. The compensation for said space and the days and hours of operation for the sidewalk cafe shall be as follows:

Monday through Thursday 8:00 a.m. to 8:00 p.m. Friday 8:00 a.m. to 7:00 p.m.
Compensation: $1,411.63
SEATING CAPACITY: 23

Sidewalk Cafe Permit and approved plan must be posted at all times.

This grant of privilege #1105786 for a sidewalk cafe shall be subject to the provisions of Section 10-28-800 though 10-28-885 of the Municipal Code of Chicago and the directions of the Commissioner of Department of Business Affairs and Consumer Protection, the Commissioner of Streets and Sanitation, and the Commissioner of Transportation.

The permit holder agrees to hold the City of Chicago harmless for any damage, relocation or replacement costs associated with damage, relocation or removal of private property caused by the City performing work in the public way.

Authority for the above named privilege is herein given and granted from and after March 1, 2013 through and including December 1, 2013.

Alderman _____

Bob Fioretti 2nd Ward

Department of Business Affairs and Consumer Protection
Business Assistance Center- Public Way Use Unit
City Hall- 121 N. LaSalle Street Room 800 • Chicago, IL 60602
(312)-74-GOBIZ (312-744-6249) • (312) 744-1944 (TTY)
http://www.cityofchicago.org/bacp

04/10/2013

Alderman **Bob Fioretti**
Ward # **02**
City of Chicago
City Hall, Room **300**
121 North LaSalle Street
Chicago, Illinois 60602

Re: An ordinance to use and maintain a portion of the public right-of-way for **one (1) sidewalk cafe(s)** for **COSI**, adjacent to the premises known as **230 W. Monroe St.**.

Dear Alderman **Bob Fioretti**:

The applicant referenced above has requested the use of the public right-of-way for a **sidewalk cafe(s)**. An ordinance has been prepared by the Department of Business Affairs and Consumer Protection – Business Assistance Center - Public Way Use Unit for presentation to the City Council. Because this request was made for properties located in your ward, as approved by you as per the attached, I respectfully request that you introduce the attached ordinance at the next City Council meeting.

If you have any questions regarding this ordinance, please contact Anthony Bertuca at (312) 744-5506.

Department of Business Affairs and Consumer Protection

Office of the City Clerk

O2013-2826

Office of the City Clerk

City Council Document Tracking Sheet

Meeting Date:	4/10/2013
Sponsor(s):	Fioretti, Bob (2)
Type:	Ordinance
Title:	Sidewalk cafe(s) for Dunkin Donuts
Committee(s) Assignment:	Committee on Transportation and Public Way

ORDINANCE
DUNKIN DONUTS
Acct. No. 338777 - 1
Permit No. 1105743

Be It Ordained by the City Council of the City of Chicago:

Permission and authority are hereby given and granted to DUNKIN DONUTS upon the terms and subject to the conditions of this ordinance, to maintain and use a portion of the public right of way for a sidewalk cafe adjacent to its premises located at 117 S. Clinton St.. Said sidewalk cafe area #1 shall be twenty-one point four two (21.42) feet in length and nine (9) feet in width for a total of one hundred ninety-two point seven eight (192.78) square feet and shall allow six (6) feet of clear space from the face of the curb/building line along S. Clinton. The compensation for said space and the days and hours of operation for the sidewalk cafe shall be as follows:

Monday - Sunday 8:00 a.m. to 12 midnight
Compensation: $600.00
SEATING CAPACITY: 12

Sidewalk Cafe Permit and approved plan must be posted at all times.

This grant of privilege #1105743 for a sidewalk cafe shall be subject to the provisions of Section 10-28-800 though 10-28-885 of the Municipal Code of Chicago and the directions of the Commissioner of Department of Business Affairs and Consumer Protection, the Commissioner of Streets and Sanitation, and the Commissioner of Transportation.

The permit holder agrees to hold the City of Chicago harmless for any damage, relocation or replacement costs associated with damage, relocation or removal of private property caused by the City performing work in the public way.

Authority for the above named privilege is herein given and granted from and after March 1, 2013 through and including December 1, 2013.

Alderman

Bob Fioretti 2nd Ward

Department of Business Affairs and Consumer Protection
Business Assistance Center - Public Way Use Unit
City Hall - 121 N LaSalle Street, Room 800 • Chicago, IL 60602
(312)-74-GOBIZ (312-744-6249) • (312) 744-1944 (TTY)
http://www.cityofchicago.org/bacp

04/10/2013

Alderman **Bob Fioretti**
Ward # **02**
City of Chicago
City Hall, Room **300**
121 North LaSalle Street
Chicago, Illinois 60602

Re: An ordinance to use and maintain a portion of the public right-of-way for **one (1) sidewalk cafe(s)** for **DUNKIN DONUTS**, adjacent to the premises known as **117 S. Clinton St.**.

Dear Alderman **Bob Fioretti**:

The applicant referenced above has requested the use of the public right-of-way for a **sidewalk cafe(s)**. An ordinance has been prepared by the Department of Business Affairs and Consumer Protection – Business Assistance Center - Public Way Use Unit for presentation to the City Council. Because this request was made for properties located in your ward, as approved by you as per the attached, I respectfully request that you introduce the attached ordinance at the next City Council meeting.

If you have any questions regarding this ordinance, please contact Anthony Bertuca at (312) 744-5506.

Department of Business Affairs and Consumer Protection

Office of the City Clerk

O2013-2828

Office of the City Clerk

City Council Document Tracking Sheet

Meeting Date:	4/10/2013
Sponsor(s):	Fioretti, Bob (2)
Type:	Ordinance
Title:	Sidewalk cafe(s) for Dunkin Donuts Baskin Robbins
Committee(s) Assignment:	Committee on Transportation and Public Way

ORDINANCE
DUNKIN DONUTS BASKIN ROBBINS
Acct. No. 300016 - 1
Permit No. 1105829

Be It Ordained by the City Council of the City of Chicago:

Permission and authority are hereby given and granted to DUNKIN DONUTS BASKIN ROBBINS upon the terms and subject to the conditions of this ordinance, to maintain and use a portion of the public right of way for a sidewalk cafe adjacent to its premises located at 600 S. Wabash Ave.. Said sidewalk cafe area #1 shall be seventeen (17) feet in length and ten (10) feet in width, area #2 shall be thirteen (13) feet in length and ten (10) feet in width for a total of three hundred (300) square feet and shall allow six (6) feet of clear space from the face of the curb/building line along S. Wabash Avenue. The compensation for said space and the days and hours of operation for the sidewalk cafe shall be as follows:

Sunday through Saturday 8:00 a.m. to 12:00 midnight
Compensation: $600.00
SEATING CAPACITY: 20

Sidewalk Cafe Permit and approved plan must be posted at all times.

This grant of privilege #1105829 for a sidewalk cafe shall be subject to the provisions of Section 10-28-800 though 10-28-885 of the Municipal Code of Chicago and the directions of the Commissioner of Department of Business Affairs and Consumer Protection, the Commissioner of Streets and Sanitation, and the Commissioner of Transportation.

The permit holder agrees to hold the City of Chicago harmless for any damage, relocation or replacement costs associated with damage, relocation or removal of private property caused by the City performing work in the public way.

Authority for the above named privilege is herein given and granted from and after March 1, 2013 through and including December 1, 2013.

Alderman _____
Bob Fioretti 2nd Ward

Department of Business Affairs and Consumer Protection
Business Assistance Center - Public Way Use Unit
City Hall - 121 N. LaSalle Street, Room 800 • Chicago, IL 60602
(312)-74-GOBIZ (312-744-6249) • (312) 744-1944 (TTY)
http://www.cityofchicago.org/bacp

04/10/2013

Alderman **Bob Fioretti**
Ward # **02**
City of Chicago
City Hall, Room **300**
121 North LaSalle Street
Chicago, Illinois 60602

Re: An ordinance to use and maintain a portion of the public right-of-way for **two (2) sidewalk cafe(s)** for **DUNKIN DONUTS BASKIN ROBBINS**, adjacent to the premises known as **600 S. Wabash Ave.**.

Dear Alderman **Bob Fioretti**:

The applicant referenced above has requested the use of the public right-of-way for a **sidewalk cafe(s)**. An ordinance has been prepared by the Department of Business Affairs and Consumer Protection – Business Assistance Center - Public Way Use Unit for presentation to the City Council. Because this request was made for properties located in your ward, as approved by you as per the attached, I respectfully request that you introduce the attached ordinance at the next City Council meeting.

If you have any questions regarding this ordinance, please contact Anthony Bertuca at (312) 744-5506.

Department of Business Affairs and Consumer Protection

Office of the City Clerk

O2013-2832

Office of the City Clerk

City Council Document Tracking Sheet

Meeting Date:	4/10/2013
Sponsor(s):	Fioretti, Bob (2)
Type:	Ordinance
Title:	Sidewalk cafe(s) for Epic Burger
Committee(s) Assignment:	Committee on Transportation and Public Way

ORDINANCE
EPIC BURGER
Acct. No. 331323 - 1
Permit No. 1105843

Be It Ordained by the City Council of the City of Chicago:

Permission and authority are hereby given and granted to EPIC BURGER upon the terms and subject to the conditions of this ordinance, to maintain and use a portion of the public right of way for a sidewalk cafe adjacent to its premises located at 517 S. State St.. Said sidewalk cafe area #1 shall be nineteen point seven five (19.75) feet in length and eight point five eight (8.58) feet in width for a total of one hundred sixty-nine point four six (169.46) square feet and shall allow six (6) feet of clear space from the face of the curb/building line along S. State Street. The compensation for said space and the days and hours of operation for the sidewalk cafe shall be as follows:

Monday through Wednesday 10:30 a.m. to 10:00 p.m. Friday and Saturday 10:30 a.m. to 11:00 p.m. Sunday 10:30 a.m. to 9:00 p.m.
Compensation: $600.00
SEATING CAPACITY: 16

Sidewalk Cafe Permit and approved plan must be posted at all times.

This grant of privilege #1105843 for a sidewalk cafe shall be subject to the provisions of Section 10-28-800 though 10-28-885 of the Municipal Code of Chicago and the directions of the Commissioner of Department of Business Affairs and Consumer Protection, the Commissioner of Streets and Sanitation, and the Commissioner of Transportation.

The permit holder agrees to hold the City of Chicago harmless for any damage, relocation or replacement costs associated with damage, relocation or removal of private property caused by the City performing work in the public way.

Authority for the above named privilege is herein given and granted from and after March 1, 2013 through and including December 1, 2013.

Alderman _____

Bob Fioretti 2nd Ward

Department of Business Affairs and Consumer Protection
Business Assistance Center - Public Way Use Unit
City Hall - 121 N. LaSalle Street, Room 800 • Chicago, IL 60602
(312)-74-GOBIZ (312-744-6249) • (312) 744-1944 (TTY)
http://www.cityofchicago.org/bacp

04/10/2013

Alderman **Bob Fioretti**
Ward # **02**
City of Chicago
City Hall, Room **300**
121 North LaSalle Street
Chicago, Illinois 60602

Re: An ordinance to use and maintain a portion of the public right-of-way for **one (1) sidewalk cafe(s)** for **EPIC BURGER**, adjacent to the premises known as **517 S. State St.**.

Dear Alderman **Bob Fioretti**:

The applicant referenced above has requested the use of the public right-of-way for a **sidewalk cafe(s)**. An ordinance has been prepared by the Department of Business Affairs and Consumer Protection – Business Assistance Center - Public Way Use Unit for presentation to the City Council. Because this request was made for properties located in your ward, as approved by you as per the attached, I respectfully request that you introduce the attached ordinance at the next City Council meeting.

If you have any questions regarding this ordinance, please contact Anthony Bertuca at (312) 744-5506.

Department of Business Affairs and Consumer Protection

Office of the City Clerk

O2013-2834

Office of the City Clerk

City Council Document Tracking Sheet

Meeting Date:	4/10/2013
Sponsor(s):	Fioretti, Bob (2)
Type:	Ordinance
Title:	Sidewalk cafe(s) for Epples Restaurant
Committee(s) Assignment:	Committee on Transportation and Public Way

ORDINANCE
EPPLES RESTAURANT
Acct. No. 302687 - 1
Permit No. 1105832

Be It Ordained by the City Council of the City of Chicago:

Permission and authority are hereby given and granted to EPPLES RESTAURANT upon the terms and subject to the conditions of this ordinance, to maintain and use a portion of the public right of way for a sidewalk cafe adjacent to its premises located at 554 W. Roosevelt Rd.. Said sidewalk cafe area #1 shall be nineteen (19) feet in length and fourteen (14) feet in width for a total of two hundred sixty-six (266) square feet and shall allow six (6) feet of clear space from the face of the curb/building line along W. Roosevelt Rd. The compensation for said space and the days and hours of operation for the sidewalk cafe shall be as follows:

Saturday through Sunday 8:00 a.m. until 4:00 p.m.
Compensation: $600.00
SEATING CAPACITY: 16

Sidewalk Cafe Permit and approved plan must be posted at all times.

This grant of privilege #1105832 for a sidewalk cafe shall be subject to the provisions of Section 10-28-800 though 10-28-885 of the Municipal Code of Chicago and the directions of the Commissioner of Department of Business Affairs and Consumer Protection, the Commissioner of Streets and Sanitation, and the Commissioner of Transportation.

The permit holder agrees to hold the City of Chicago harmless for any damage, relocation or replacement costs associated with damage, relocation or removal of private property caused by the City performing work in the public way.

Authority for the above named privilege is herein given and granted from and after March 1, 2013 through and including December 1, 2013.

Alderman

Bob Fioretti 2nd Ward

Department of Business Affairs and Consumer Protection
Business Assistance Center - Public Way Use Unit
City Hall - 121 N. LaSalle Street, Room 800 • Chicago, IL 60602
(312)-74-GOBIZ (312-744-6249) • (312) 744-1944 (TTY)
http://www.cityofchicago.org/bacp

04/10/2013

Alderman **Bob Fioretti**
Ward # **02**
City of Chicago
City Hall, Room **300**
121 North LaSalle Street
Chicago, Illinois 60602

Re: An ordinance to use and maintain a portion of the public right-of-way for **one (1) sidewalk cafe(s)** for **EPPLES RESTAURANT**, adjacent to the premises known as **554 W. Roosevelt Rd.**.

Dear Alderman **Bob Fioretti**:

The applicant referenced above has requested the use of the public right-of-way for a **sidewalk cafe(s)**. An ordinance has been prepared by the Department of Business Affairs and Consumer Protection – Business Assistance Center - Public Way Use Unit for presentation to the City Council. Because this request was made for properties located in your ward, as approved by you as per the attached, I respectfully request that you introduce the attached ordinance at the next City Council meeting.

If you have any questions regarding this ordinance, please contact Anthony Bertuca at (312) 744-5506.

Department of Business Affairs and Consumer Protection

Office of the City Clerk

O2013-2837

Office of the City Clerk

City Council Document Tracking Sheet

Meeting Date:	4/10/2013
Sponsor(s):	Fioretti, Bob (2)
Type:	Ordinance
Title:	Sidewalk cafe(s) for Franklin Tap, The
Committee(s) Assignment:	Committee on Transportation and Public Way

ORDINANCE
THE FRANKLIN TAP
Acct. No. 313994 - 2
Permit No. 1105752

Be It Ordained by the City Council of the City of Chicago:

Permission and authority are hereby given and granted to THE FRANKLIN TAP upon the terms and subject to the conditions of this ordinance, to maintain and use a portion of the public right of way for a sidewalk cafe adjacent to its premises located at 325 S. Franklin St.. Said sidewalk cafe area #1 shall be forty-five (45) feet in length and thirteen point five (13.5) feet in width for a total of six hundred seven point five (607.5) square feet and shall allow six (6) feet of clear space from the face of the curb/building line along S. FRANKLIN ST.. The compensation for said space and the days and hours of operation for the sidewalk cafe shall be as follows:

Monday through Sunday 11:00 am to 12:00 midnight
Compensation: $1,093.50
SEATING CAPACITY: 43

Sidewalk Cafe Permit and approved plan must be posted at all times.

This grant of privilege #1105752 for a sidewalk cafe shall be subject to the provisions of Section 10-28-800 though 10-28-885 of the Municipal Code of Chicago and the directions of the Commissioner of Department of Business Affairs and Consumer Protection, the Commissioner of Streets and Sanitation, and the Commissioner of Transportation.

The permit holder agrees to hold the City of Chicago harmless for any damage, relocation or replacement costs associated with damage, relocation or removal of private property caused by the City performing work in the public way.

Authority for the above named privilege is herein given and granted from and after March 1, 2013 through and including December 1, 2013.

Alderman _____

Bob Fioretti 2nd Ward

Department of Business Affairs and Consumer Protection
Business Assistance Center- Public Way Use Unit
City Hall - 121 N. LaSalle Street Room 800 • Chicago, IL 60602
(312)-74-GOBIZ (312-744-6249) • (312) 744-1944 (TTY)
http://www.cityofchicago.org/bacp

04/10/2013

Alderman **Bob Fioretti**
Ward # **02**
City of Chicago
City Hall, Room **300**
121 North LaSalle Street
Chicago, Illinois 60602

Re: An ordinance to use and maintain a portion of the public right-of-way for **one (1) sidewalk cafe(s)** for **THE FRANKLIN TAP**, adjacent to the premises known as **325 S. Franklin St.**.

Dear Alderman **Bob Fioretti**:

The applicant referenced above has requested the use of the public right-of-way for a **sidewalk cafe(s)**. An ordinance has been prepared by the Department of Business Affairs and Consumer Protection – Business Assistance Center - Public Way Use Unit for presentation to the City Council. Because this request was made for properties located in your ward, as approved by you as per the attached, I respectfully request that you introduce the attached ordinance at the next City Council meeting.

If you have any questions regarding this ordinance, please contact Anthony Bertuca at (312) 744-5506.

Department of Business Affairs and Consumer Protection

Office of the City Clerk

O2013-2839

Office of the City Clerk

City Council Document Tracking Sheet

Meeting Date:	4/10/2013
Sponsor(s):	Fioretti, Bob (2)
Type:	Ordinance
Title:	Sidewalk cafe(s) for Gioco
Committee(s) Assignment:	Committee on Transportation and Public Way

ORDINANCE
GIOCO
Acct. No. 23031 - 1
Permit No. 1105836

Be It Ordained by the City Council of the City of Chicago:

Permission and authority are hereby given and granted to GIOCO upon the terms and subject to the conditions of this ordinance, to maintain and use a portion of the public right of way for a sidewalk cafe adjacent to its premises located at 1312-14 S. Wabash Ave.. Said sidewalk cafe area #1 shall be twenty-seven point six seven (27.67) feet in length and nine point one seven (9.17) feet in width for a total of two hundred fifty-three point seven three (253.73) square feet and shall allow six (6) feet of clear space from the face of the curb/building line along S. Wabash Avenue. The compensation for said space and the days and hours of operation for the sidewalk cafe shall be as follows:

Monday through Friday 11:00 a.m. to 12:00 midnight Saturday 4:00 p.m. to 12:00 midnight Sunday 8:00 a.m. to 12:00 midnight
Compensation: $600.00
SEATING CAPACITY: 16

Sidewalk Cafe Permit and approved plan must be posted at all times.

This grant of privilege #1105836 for a sidewalk cafe shall be subject to the provisions of Section 10-28-800 though 10-28-885 of the Municipal Code of Chicago and the directions of the Commissioner of Department of Business Affairs and Consumer Protection, the Commissioner of Streets and Sanitation, and the Commissioner of Transportation.

The permit holder agrees to hold the City of Chicago harmless for any damage, relocation or replacement costs associated with damage, relocation or removal of private property caused by the City performing work in the public way.

Authority for the above named privilege is herein given and granted from and after March 1, 2013 through and including December 1, 2013.

Alderman _____

Bob Fioretti 2nd Ward

Department of Business Affairs and Consumer Protection
Business Assistance Center - Public Way Use Unit
City Hall - 121 N. LaSalle Street, Room 800 • Chicago, IL 60602
(312)-74-GOBIZ (312-744-6249) • (312) 744-1944 (TTY)
http://www.cityofchicago.org/bacp

04/10/2013

Alderman **Bob Fioretti**
Ward # **02**
City of Chicago
City Hall, Room **300**
121 North LaSalle Street
Chicago, Illinois 60602

Re: An ordinance to use and maintain a portion of the public right-of-way for **one (1) sidewalk cafe(s)** for **GIOCO**, adjacent to the premises known as **1312-14 S. Wabash Ave.**.

Dear Alderman **Bob Fioretti**:

The applicant referenced above has requested the use of the public right-of-way for a **sidewalk cafe(s)**. An ordinance has been prepared by the Department of Business Affairs and Consumer Protection – Business Assistance Center - Public Way Use Unit for presentation to the City Council. Because this request was made for properties located in your ward, as approved by you as per the attached, I respectfully request that you introduce the attached ordinance at the next City Council meeting.

If you have any questions regarding this ordinance, please contact Anthony Bertuca at (312) 744-5506.

Department of Business Affairs and Consumer Protection

Office of the City Clerk

O2013-2843

Office of the City Clerk

City Council Document Tracking Sheet

Meeting Date:	4/10/2013
Sponsor(s):	Fioretti, Bob (2)
Type:	Ordinance
Title:	Sidewalk cafe(s) for Kasey's Tavern
Committee(s) Assignment:	Committee on Transportation and Public Way

ORDINANCE
KASEY'S TAVERN
Acct. No. 7032 - 1
Permit No. 1105626

Be It Ordained by the City Council of the City of Chicago:

Permission and authority are hereby given and granted to KASEY'S TAVERN upon the terms and subject to the conditions of this ordinance, to maintain and use a portion of the public right of way for a sidewalk cafe adjacent to its premises located at 701 S. Dearborn St.. Said sidewalk cafe area #1 shall be thirty (30) feet in length and ten (10) feet in width for a total of three hundred (300) square feet and shall allow six (6) feet of clear space from the face of the curb/building line along S. Dearborn Street. The compensation for said space and the days and hours of operation for the sidewalk cafe shall be as follows:

Monday through Sunday 11:00 a.m. to 12:00 midnight
Compensation: $600.00
SEATING CAPACITY: 32

Sidewalk Cafe Permit and approved plan must be posted at all times.

This grant of privilege #1105626 for a sidewalk cafe shall be subject to the provisions of Section 10-28-800 though 10-28-885 of the Municipal Code of Chicago and the directions of the Commissioner of Department of Business Affairs and Consumer Protection, the Commissioner of Streets and Sanitation, and the Commissioner of Transportation.

The permit holder agrees to hold the City of Chicago harmless for any damage, relocation or replacement costs associated with damage, relocation or removal of private property caused by the City performing work in the public way.

Authority for the above named privilege is herein given and granted from and after March 1, 2013 through and including December 1, 2013.

Alderman

Bob Fioretti 2nd Ward

Department of Business Affairs and Consumer Protection
Business Assistance Center - Public Way Use Unit
City Hall - 121 N. LaSalle Street, Room 800 • Chicago, IL 60602
(312)-74-GOBIZ (312-744-6249) • (312) 744-1944 (TTY)
http://www.cityofchicago.org/bacp

04/10/2013

Alderman **Bob Fioretti**
Ward # **02**
City of Chicago
City Hall, Room **300**
121 North LaSalle Street
Chicago, Illinois 60602

Re: An ordinance to use and maintain a portion of the public right-of-way for **one (1) sidewalk cafe(s)** for **KASEY'S TAVERN**, adjacent to the premises known as **701 S. Dearborn St.**.

Dear Alderman **Bob Fioretti**:

The applicant referenced above has requested the use of the public right-of-way for a **sidewalk cafe(s)**. An ordinance has been prepared by the Department of Business Affairs and Consumer Protection – Business Assistance Center - Public Way Use Unit for presentation to the City Council. Because this request was made for properties located in your ward, as approved by you as per the attached, I respectfully request that you introduce the attached ordinance at the next City Council meeting.

If you have any questions regarding this ordinance, please contact Anthony Bertuca at (312) 744-5506.

Department of Business Affairs and Consumer Protection

Office of the City Clerk

O2013-2844

Office of the City Clerk

City Council Document Tracking Sheet

Meeting Date:	4/10/2013
Sponsor(s):	Fioretti, Bob (2)
Type:	Ordinance
Title:	Sidewalk cafe(s) for Nesh Mediterranean Grill
Committee(s) Assignment:	Committee on Transportation and Public Way

ORDINANCE
NESH MEDITERRANEAN GRILL
Acct. No. 373041 - 1
Permit No. 1105636

Be It Ordained by the City Council of the City of Chicago:

Permission and authority are hereby given and granted to NESH MEDITERRANEAN GRILL upon the terms and subject to the conditions of this ordinance, to maintain and use a portion of the public right of way for a sidewalk cafe adjacent to its premises located at 205 W. Monroe St.. Said sidewalk cafe area #1 shall be nineteen (19) feet in length and eight (8) feet in width for a total of one hundred fifty-two (152) square feet and shall allow six (6) feet of clear space from the face of the curb/building line along S Wells St. The compensation for said space and the days and hours of operation for the sidewalk cafe shall be as follows:

Monday thru Friday 11:00 a.m. until 4:00 p.m.
Compensation: $600.00
SEATING CAPACITY: 28

Sidewalk Cafe Permit and approved plan must be posted at all times.

This grant of privilege #1105636 for a sidewalk cafe shall be subject to the provisions of Section 10-28-800 though 10-28-885 of the Municipal Code of Chicago and the directions of the Commissioner of Department of Business Affairs and Consumer Protection, the Commissioner of Streets and Sanitation, and the Commissioner of Transportation.

The permit holder agrees to hold the City of Chicago harmless for any damage, relocation or replacement costs associated with damage, relocation or removal of private property caused by the City performing work in the public way.

Authority for the above named privilege is herein given and granted from and after March 1, 2013 through and including December 1, 2013.

Alderman _____

Bob Fioretti 2nd Ward

Department of Business Affairs and Consumer Protection
Business Assistance Center - Public Way Use Unit
City Hall - 121 N. LaSalle Street, Room 800 • Chicago, IL 60602
(312)-74-GOBIZ (312-744-6249) • (312) 744-1944 (TTY)
http://www.cityofchicago.org/bacp

04/10/2013

Alderman **Bob Fioretti**
Ward # **02**
City of Chicago
City Hall, Room **300**
121 North LaSalle Street
Chicago, Illinois 60602

Re: An ordinance to use and maintain a portion of the public right-of-way for **one (1) sidewalk cafe(s)** for **NESH MEDITERRANEAN GRILL**, adjacent to the premises known as **205 W. Monroe St.**.

Dear Alderman **Bob Fioretti**:

The applicant referenced above has requested the use of the public right-of-way for a **sidewalk cafe(s)**. An ordinance has been prepared by the Department of Business Affairs and Consumer Protection – Business Assistance Center - Public Way Use Unit for presentation to the City Council. Because this request was made for properties located in your ward, as approved by you as per the attached, I respectfully request that you introduce the attached ordinance at the next City Council meeting.

If you have any questions regarding this ordinance, please contact Anthony Bertuca at (312) 744-5506.

Department of Business Affairs and Consumer Protection

Office of the City Clerk

O2013-2849

Office of the City Clerk

City Council Document Tracking Sheet

Meeting Date:	4/10/2013
Sponsor(s):	Fioretti, Bob (2)
Type:	Ordinance
Title:	Sidewalk cafe(s) for O'Neil's on Wells
Committee(s) Assignment:	Committee on Transportation and Public Way

ORDINANCE
O'NEIL'S ON WELLS
Acct. No. 360335 - 1
Permit No. 1105788

Be It Ordained by the City Council of the City of Chicago:

Permission and authority are hereby given and granted to O'NEIL'S ON WELLS upon the terms and subject to the conditions of this ordinance, to maintain and use a portion of the public right of way for a sidewalk cafe adjacent to its premises located at 411 S. Wells St.. Said sidewalk cafe area #1 shall be thirty-one point four two (31.42) feet in length and eight (8) feet in width for a total of two hundred fifty-one point three six (251.36) square feet and shall allow six (6) feet of clear space from the face of the curb/building line along S. Wells Street. The compensation for said space and the days and hours of operation for the sidewalk cafe shall be as follows:

Monday through Sunday 11:00 a.m. to 12:00 midnight
Compensation: $600.00
SEATING CAPACITY: 28

Sidewalk Cafe Permit and approved plan must be posted at all times.

This grant of privilege #1105788 for a sidewalk cafe shall be subject to the provisions of Section 10-28-800 though 10-28-885 of the Municipal Code of Chicago and the directions of the Commissioner of Department of Business Affairs and Consumer Protection, the Commissioner of Streets and Sanitation, and the Commissioner of Transportation.

The permit holder agrees to hold the City of Chicago harmless for any damage, relocation or replacement costs associated with damage, relocation or removal of private property caused by the City performing work in the public way.

Authority for the above named privilege is herein given and granted from and after March 1, 2013 through and including December 1, 2013.

Alderman _____

Bob Fioretti 2nd Ward

Department of Business Affairs and Consumer Protection
Business Assistance Center- Public Way Use Unit
City Hall- 121 N. LaSalle Street Room 800 • Chicago, IL 60602
(312)-74-GOBIZ (312-744-6249) • (312) 744-1944 (TTY)
http://www.cityofchicago.org/bacp

04/10/2013

Alderman **Bob Fioretti**
Ward # **02**
City of Chicago
City Hall, Room **300**
121 North LaSalle Street
Chicago, Illinois 60602

Re: An ordinance to use and maintain a portion of the public right-of-way for **one (1) sidewalk cafe(s)** for **O'NEIL'S ON WELLS**, adjacent to the premises known as **411 S. Wells St.**.

Dear Alderman **Bob Fioretti**:

The applicant referenced above has requested the use of the public right-of-way for a **sidewalk cafe(s)**. An ordinance has been prepared by the Department of Business Affairs and Consumer Protection – Business Assistance Center - Public Way Use Unit for presentation to the City Council. Because this request was made for properties located in your ward, as approved by you as per the attached, I respectfully request that you introduce the attached ordinance at the next City Council meeting.

If you have any questions regarding this ordinance, please contact Anthony Bertuca at (312) 744-5506.

Department of Business Affairs and Consumer Protection

Office of the City Clerk

O2013-2852

Office of the City Clerk

City Council Document Tracking Sheet

Meeting Date:	4/10/2013
Sponsor(s):	Fioretti, Bob (2)
Type:	Ordinance
Title:	Sidewalk cafe(s) for Oysy
Committee(s) Assignment:	Committee on Transportation and Public Way

ORDINANCE
OYSY
Acct. No. 249690 - 1
Permit No. 1105627

Be It Ordained by the City Council of the City of Chicago:

Permission and authority are hereby given and granted to OYSY upon the terms and subject to the conditions of this ordinance, to maintain and use a portion of the public right of way for a sidewalk cafe adjacent to its premises located at 888 S. Michigan Ave.. Said sidewalk cafe area #1 shall be twenty-eight (28) feet in length and fourteen (14) feet in width for a total of three hundred ninety-two (392) square feet and shall allow six (6) feet of clear space from the face of the curb/building line along S. MICHIGAN AVE. The compensation for said space and the days and hours of operation for the sidewalk cafe shall be as follows:

Monday through Thursday 11:30am until 2:30pm and then 5:00pm until 10:00pm Friday 11:30am until 2:30pm and then 5:00pm until 11:00pmSaturday 5:00pm until 11:00pm Sunday 5:00pm until 9:00pm
Compensation: $705.60
SEATING CAPACITY: 36

Sidewalk Cafe Permit and approved plan must be posted at all times.

This grant of privilege #1105627 for a sidewalk cafe shall be subject to the provisions of Section 10-28-800 though 10-28-885 of the Municipal Code of Chicago and the directions of the Commissioner of Department of Business Affairs and Consumer Protection, the Commissioner of Streets and Sanitation, and the Commissioner of Transportation.

The permit holder agrees to hold the City of Chicago harmless for any damage, relocation or replacement costs associated with damage, relocation or removal of private property caused by the City performing work in the public way.

Authority for the above named privilege is herein given and granted from and after March 1, 2013 through and including December 1, 2013.

Alderman _____

Bob Fioretti 2nd Ward

Department of Business Affairs and Consumer Protection
Business Assistance Center - Public Way Use Unit
City Hall - 121 N. LaSalle Street, Room 800 • Chicago, IL 60602
(312)-74-GOBIZ (312-744-6249) • (312) 744-1944 (TTY)
http://www.cityofchicago.org/bacp

04/10/2013

Alderman **Bob Fioretti**
Ward # **02**
City of Chicago
City Hall, Room **300**
121 North LaSalle Street
Chicago, Illinois 60602

Re: An ordinance to use and maintain a portion of the public right-of-way for **one (1) sidewalk cafe(s)** for **OYSY**, adjacent to the premises known as **888 S. Michigan Ave.**.

Dear Alderman **Bob Fioretti**:

The applicant referenced above has requested the use of the public right-of-way for a **sidewalk cafe(s)**. An ordinance has been prepared by the Department of Business Affairs and Consumer Protection – Business Assistance Center - Public Way Use Unit for presentation to the City Council. Because this request was made for properties located in your ward, as approved by you as per the attached, I respectfully request that you introduce the attached ordinance at the next City Council meeting.

If you have any questions regarding this ordinance, please contact Anthony Bertuca at (312) 744-5506.

Department of Business Affairs and Consumer Protection

Office of the City Clerk

O2013-2857

Office of the City Clerk

City Council Document Tracking Sheet

Meeting Date:	4/10/2013
Sponsor(s):	Fioretti, Bob (2)
Type:	Ordinance
Title:	Sidewalk cafe(s) for Panera Bread No. 1004
Committee(s) Assignment:	Committee on Transportation and Public Way

ORDINANCE
PANERA BREAD #1004
Acct. No. 207283 - 5
Permit No. 1105819

Be It Ordained by the City Council of the City of Chicago:

Permission and authority are hereby given and granted to PANERA BREAD #1004 upon the terms and subject to the conditions of this ordinance, to maintain and use a portion of the public right of way for a sidewalk cafe adjacent to its premises located at 525 S. State St.. Said sidewalk cafe area #1 shall be thirty (30) feet in length and eight (8) feet in width for a total of two hundred forty (240) square feet and shall allow six (6) feet of clear space from the face of the curb/building line along S. State Street. The compensation for said space and the days and hours of operation for the sidewalk cafe shall be as follows:

Monday through Sunday 8:00 a.m. to 10:00 p.m.
Compensation: $600.00
SEATING CAPACITY: 18

Sidewalk Cafe Permit and approved plan must be posted at all times.

This grant of privilege #1105819 for a sidewalk cafe shall be subject to the provisions of Section 10-28-800 though 10-28-885 of the Municipal Code of Chicago and the directions of the Commissioner of Department of Business Affairs and Consumer Protection, the Commissioner of Streets and Sanitation, and the Commissioner of Transportation.

The permit holder agrees to hold the City of Chicago harmless for any damage, relocation or replacement costs associated with damage, relocation or removal of private property caused by the City performing work in the public way.

Authority for the above named privilege is herein given and granted from and after March 1, 2013 through and including December 1, 2013.

Alderman _____

Bob Fioretti 2nd Ward

Department of Business Affairs and Consumer Protection
Business Assistance Center- Public Way Use Unit
City Hall - 121 N. LaSalle Street Room 800 • Chicago, IL 60602
(312)-74-GOBIZ (312-744-6249) • (312) 744-1944 (TTY)
http://www.cityofchicago.org/bacp

04/10/2013

Alderman **Bob Fioretti**
Ward # **02**
City of Chicago
City Hall, Room **300**
121 North LaSalle Street
Chicago, Illinois 60602

Re: An ordinance to use and maintain a portion of the public right-of-way for **one (1) sidewalk cafe(s)** for **PANERA BREAD #1004**, adjacent to the premises known as **525 S. State St.**.

Dear Alderman **Bob Fioretti**:

The applicant referenced above has requested the use of the public right-of-way for a **sidewalk cafe(s)**. An ordinance has been prepared by the Department of Business Affairs and Consumer Protection – Business Assistance Center - Public Way Use Unit for presentation to the City Council. Because this request was made for properties located in your ward, as approved by you as per the attached, I respectfully request that you introduce the attached ordinance at the next City Council meeting.

If you have any questions regarding this ordinance, please contact Anthony Bertuca at (312) 744-5506.

Department of Business Affairs and Consumer Protection

Office of the City Clerk

O2013-2861

Office of the City Clerk

City Council Document Tracking Sheet

Meeting Date:	4/10/2013
Sponsor(s):	Fioretti, Bob (2)
Type:	Ordinance
Title:	Sidewalk cafe(s) for Panozzo's Italian Specialties
Committee(s) Assignment:	Committee on Transportation and Public Way

ORDINANCE
PANOZZO'S ITALIAN SPECIALTIES
Acct. No. 305360 - 1
Permit No. 1105744

Be It Ordained by the City Council of the City of Chicago:

Permission and authority are hereby given and granted to PANOZZO'S ITALIAN SPECIALTIES upon the terms and subject to the conditions of this ordinance, to maintain and use a portion of the public right of way for a sidewalk cafe adjacent to its premises located at 1303 S. Michigan Ave.. Said sidewalk cafe area #1 shall be fifteen (15) feet in length and six point five (6.5) feet in width for a total of ninety-seven point five (97.5) square feet and shall allow six (6) feet of clear space from the face of the curb/building line along S. Michigan. The compensation for said space and the days and hours of operation for the sidewalk cafe shall be as follows:

Sunday 10:00am until 5:00pm Tuesday through Friday 10:30am until 8:00pm Saturday 10:00am until 5:00pm
Compensation: $600.00
SEATING CAPACITY: 9

Sidewalk Cafe Permit and approved plan must be posted at all times.

This grant of privilege #1105744 for a sidewalk cafe shall be subject to the provisions of Section 10-28-800 though 10-28-885 of the Municipal Code of Chicago and the directions of the Commissioner of Department of Business Affairs and Consumer Protection, the Commissioner of Streets and Sanitation, and the Commissioner of Transportation.

The permit holder agrees to hold the City of Chicago harmless for any damage, relocation or replacement costs associated with damage, relocation or removal of private property caused by the City performing work in the public way.

Authority for the above named privilege is herein given and granted from and after March 1, 2013 through and including December 1, 2013.

Alderman

Bob Fioretti 2nd Ward

Department of Business Affairs and Consumer Protection
Business Assistance Center - Public Way Use Unit
City Hall - 121 N. LaSalle Street, Room 800 • Chicago, IL 60602
(312)-74-GOBIZ (312-744-6249) • (312) 744-1944 (TTY)
http //www.cityofchicago.org/bacp

04/10/2013

Alderman **Bob Fioretti**
Ward # **02**
City of Chicago
City Hall, Room **300**
121 North LaSalle Street
Chicago, Illinois 60602

Re: An ordinance to use and maintain a portion of the public right-of-way for **one (1) sidewalk cafe(s)** for **PANOZZO'S ITALIAN SPECIALTIES**, adjacent to the premises known as **1303 S. Michigan Ave.**.

Dear Alderman **Bob Fioretti**:

The applicant referenced above has requested the use of the public right-of-way for a **sidewalk cafe(s)**. An ordinance has been prepared by the Department of Business Affairs and Consumer Protection – Business Assistance Center - Public Way Use Unit for presentation to the City Council. Because this request was made for properties located in your ward, as approved by you as per the attached, I respectfully request that you introduce the attached ordinance at the next City Council meeting.

If you have any questions regarding this ordinance, please contact Anthony Bertuca at (312) 744-5506.

Department of Business Affairs and Consumer Protection

Office of the City Clerk

O2013-2863

Office of the City Clerk

City Council Document Tracking Sheet

Meeting Date:	4/10/2013
Sponsor(s):	Fioretti, Bob (2)
Type:	Ordinance
Title:	Sidewalk cafe(s) for Paola's Vinum
Committee(s) Assignment:	Committee on Transportation and Public Way

ORDINANCE
PAOLA'S VINUM
Acct. No. 366151 - 1
Permit No. 1105892

Be It Ordained by the City Council of the City of Chicago:

Permission and authority are hereby given and granted to PAOLA'S VINUM upon the terms and subject to the conditions of this ordinance, to maintain and use a portion of the public right of way for a sidewalk cafe adjacent to its premises located at 328 S. Jefferson St.. Said sidewalk cafe area #1 shall be thirty-nine point six seven (39.67) feet in length and eight (8) feet in width for a total of three hundred seventeen point three six (317.36) square feet and shall allow six (6) feet of clear space from the face of the curb/building line along S. Jefferson Street. The compensation for said space and the days and hours of operation for the sidewalk cafe shall be as follows:

Monday through Friday 4:00 p.m. to 10:00 p.m. Saturday 5:00 p.m. to 10:00 p.m.
Compensation: $600.00
SEATING CAPACITY: 20

Sidewalk Cafe Permit and approved plan must be posted at all times.

This grant of privilege #1105892 for a sidewalk cafe shall be subject to the provisions of Section 10-28-800 though 10-28-885 of the Municipal Code of Chicago and the directions of the Commissioner of Department of Business Affairs and Consumer Protection, the Commissioner of Streets and Sanitation, and the Commissioner of Transportation.

The permit holder agrees to hold the City of Chicago harmless for any damage, relocation or replacement costs associated with damage, relocation or removal of private property caused by the City performing work in the public way.

Authority for the above named privilege is herein given and granted from and after March 1, 2013 through and including December 1, 2013.

Alderman

Bob Fioretti 2nd Ward

Department of Business Affairs and Consumer Protection
Business Assistance Center - Public Way Use Unit
City Hall - 121 N. LaSalle Street, Room 800 • Chicago, IL 60602
(312)-74-GOBIZ (312-744-6249) • (312) 744-1944 (TTY)
http://www.cityofchicago.org/bacp

04/10/2013

Alderman **Bob Fioretti**
Ward # **02**
City of Chicago
City Hall, Room **300**
121 North LaSalle Street
Chicago, Illinois 60602

Re: An ordinance to use and maintain a portion of the public right-of-way for **one (1) sidewalk cafe(s)** for **PAOLA'S VINUM**, adjacent to the premises known as **328 S. Jefferson St.**.

Dear Alderman **Bob Fioretti**:

The applicant referenced above has requested the use of the public right-of-way for a **sidewalk cafe(s)**. An ordinance has been prepared by the Department of Business Affairs and Consumer Protection – Business Assistance Center - Public Way Use Unit for presentation to the City Council. Because this request was made for properties located in your ward, as approved by you as per the attached, I respectfully request that you introduce the attached ordinance at the next City Council meeting.

If you have any questions regarding this ordinance, please contact Anthony Bertuca at (312) 744-5506.

Department of Business Affairs and Consumer Protection

Office of the City Clerk

O2013-2864

Office of the City Clerk

City Council Document Tracking Sheet

Meeting Date:	4/10/2013
Sponsor(s):	Fioretti, Bob (2)
Type:	Ordinance
Title:	Sidewalk cafe(s) for Poag Mahone's
Committee(s) Assignment:	Committee on Transportation and Public Way

ORDINANCE
POAG MAHONE'S
Acct. No. 260643 - 1
Permit No. 1105630

Be It Ordained by the City Council of the City of Chicago:

Permission and authority are hereby given and granted to POAG MAHONE'S upon the terms and subject to the conditions of this ordinance, to maintain and use a portion of the public right of way for a sidewalk cafe adjacent to its premises located at 175 W. Jackson Blvd.. Said sidewalk cafe area #1 shall be fifty (50) feet in length and six (6) feet in width for a total of three hundred (300) square feet and shall allow six (6) feet of clear space from the face of the curb/building line along S. Wells St.. The compensation for said space and the days and hours of operation for the sidewalk cafe shall be as follows:

Monday through Friday 10:30 a.m. to 11:00 p.m.
Compensation: $600.00
SEATING CAPACITY: 40

Sidewalk Cafe Permit and approved plan must be posted at all times.

This grant of privilege #1105630 for a sidewalk cafe shall be subject to the provisions of Section 10-28-800 though 10-28-885 of the Municipal Code of Chicago and the directions of the Commissioner of Department of Business Affairs and Consumer Protection, the Commissioner of Streets and Sanitation, and the Commissioner of Transportation.

The permit holder agrees to hold the City of Chicago harmless for any damage, relocation or replacement costs associated with damage, relocation or removal of private property caused by the City performing work in the public way.

Authority for the above named privilege is herein given and granted from and after March 1, 2013 through and including December 1, 2013.

Alderman

Bob Fioretti 2nd Ward

Department of Business Affairs and Consumer Protection
Business Assistance Center - Public Way Use Unit
City Hall - 121 N. LaSalle Street, Room 800 • Chicago, IL 60602
(312)-74-GOBIZ (312-744-6249) • (312) 744-1944 (TTY)
http://www.cityofchicago.org/bacp

04/10/2013

Alderman **Bob Fioretti**
Ward # **02**
City of Chicago
City Hall, Room **300**
121 North LaSalle Street
Chicago, Illinois 60602

Re: An ordinance to use and maintain a portion of the public right-of-way for **one (1) sidewalk cafe(s)** for **POAG MAHONE'S**, adjacent to the premises known as **175 W. Jackson Blvd.**.

Dear Alderman **Bob Fioretti**:

The applicant referenced above has requested the use of the public right-of-way for a **sidewalk cafe(s)**. An ordinance has been prepared by the Department of Business Affairs and Consumer Protection – Business Assistance Center - Public Way Use Unit for presentation to the City Council. Because this request was made for properties located in your ward, as approved by you as per the attached, I respectfully request that you introduce the attached ordinance at the next City Council meeting.

If you have any questions regarding this ordinance, please contact Anthony Bertuca at (312) 744-5506.

Department of Business Affairs and Consumer Protection

Office of the City Clerk

O2013-2865

Office of the City Clerk

City Council Document Tracking Sheet

Meeting Date:	4/10/2013
Sponsor(s):	Fioretti, Bob (2)
Type:	Ordinance
Title:	Sidewalk cafe(s) for South Coast
Committee(s) Assignment:	Committee on Transportation and Public Way

ORDINANCE
SOUTH COAST
Acct. No. 316115 - 1
Permit No. 1105740

Be It Ordained by the City Council of the City of Chicago:

Permission and authority are hereby given and granted to SOUTH COAST upon the terms and subject to the conditions of this ordinance, to maintain and use a portion of the public right of way for a sidewalk cafe adjacent to its premises located at 1700 S. Michigan Ave.. Said sidewalk cafe area #1 shall be sixteen point six seven (16.67) feet in length and four (4) feet in width for a total of sixty-six point six eight (66.68) square feet and shall allow six (6) feet of clear space from the face of the curb/building line along Michigan. The compensation for said space and the days and hours of operation for the sidewalk cafe shall be as follows:

Monday-Thursday 4:30 pm - 11:00 pm Friday 4:30 pm - 12:00 am Saturday 12:00 pm - 12:00 am Sunday 12:00 pm - 10:00 pm
Compensation: $600.00
SEATING CAPACITY: 12

Sidewalk Cafe Permit and approved plan must be posted at all times.

This grant of privilege #1105740 for a sidewalk cafe shall be subject to the provisions of Section 10-28-800 though 10-28-885 of the Municipal Code of Chicago and the directions of the Commissioner of Department of Business Affairs and Consumer Protection, the Commissioner of Streets and Sanitation, and the Commissioner of Transportation.

The permit holder agrees to hold the City of Chicago harmless for any damage, relocation or replacement costs associated with damage, relocation or removal of private property caused by the City performing work in the public way.

Authority for the above named privilege is herein given and granted from and after March 1, 2013 through and including December 1, 2013.

Alderman _____

Bob Fioretti 2nd Ward

Department of Business Affairs and Consumer Protection
Business Assistance Center - Public Way Use Unit
City Hall - 121 N LaSalle Street, Room 800 • Chicago, IL 60602
(312)-74-GOBIZ (312-744-6249) • (312) 744-1944 (TTY)
http://www.cityofchicago.org/bacp

04/10/2013

Alderman **Bob Fioretti**
Ward # **02**
City of Chicago
City Hall, Room **300**
121 North LaSalle Street
Chicago, Illinois 60602

Re: An ordinance to use and maintain a portion of the public right-of-way for **one (1) sidewalk cafe(s)** for **SOUTH COAST**, adjacent to the premises known as **1700 S. Michigan Ave.**.

Dear Alderman **Bob Fioretti**:

The applicant referenced above has requested the use of the public right-of-way for a **sidewalk cafe(s)**. An ordinance has been prepared by the Department of Business Affairs and Consumer Protection – Business Assistance Center - Public Way Use Unit for presentation to the City Council. Because this request was made for properties located in your ward, as approved by you as per the attached, I respectfully request that you introduce the attached ordinance at the next City Council meeting.

If you have any questions regarding this ordinance, please contact Anthony Bertuca at (312) 744-5506.

Department of Business Affairs and Consumer Protection

Office of the City Clerk

O2013-2867

Office of the City Clerk

City Council Document Tracking Sheet

Meeting Date:	4/10/2013
Sponsor(s):	Fioretti, Bob (2)
Type:	Ordinance
Title:	Sidewalk cafe(s) for Tutto Italiano
Committee(s) Assignment:	Committee on Transportation and Public Way

ORDINANCE
TUTTO ITALIANO
Acct. No. 14853 - 1
Permit No. 1105773

Be It Ordained by the City Council of the City of Chicago:

Permission and authority are hereby given and granted to TUTTO ITALIANO upon the terms and subject to the conditions of this ordinance, to maintain and use a portion of the public right of way for a sidewalk cafe adjacent to its premises located at 501 S. Wells St.. Said sidewalk cafe area #1 shall be twenty-two (22) feet in length and five point five (5.5) feet in width, area #2 shall be twenty-eight (28) feet in length and five (5) feet in width for a total of two hundred sixty-one (261) square feet and shall allow six (6) feet of clear space from the face of the curb/building line along S. Wells Street, Congress Parkway. The compensation for said space and the days and hours of operation for the sidewalk cafe shall be as follows:

Monday through Saturday 11:30 a.m. to 11:00 p.m.
Compensation: $600.00
SEATING CAPACITY: 24

Sidewalk Cafe Permit and approved plan must be posted at all times.

This grant of privilege #1105773 for a sidewalk cafe shall be subject to the provisions of Section 10-28-800 though 10-28-885 of the Municipal Code of Chicago and the directions of the Commissioner of Department of Business Affairs and Consumer Protection, the Commissioner of Streets and Sanitation, and the Commissioner of Transportation.

The permit holder agrees to hold the City of Chicago harmless for any damage, relocation or replacement costs associated with damage, relocation or removal of private property caused by the City performing work in the public way.

Authority for the above named privilege is herein given and granted from and after March 1, 2013 through and including December 1, 2013.

Alderman _____

Bob Fioretti 2nd Ward

Department of Business Affairs and Consumer Protection
Business Assistance Center- Public Way Use Unit
City Hall- 121 N. LaSalle Street Room 800 • Chicago, IL 60602
(312)-74-GOBIZ (312-744-6249) • (312) 744-1944 (TTY)
http://www.cityofchicago.org/bacp

04/10/2013

Alderman **Bob Fioretti**
Ward # **02**
City of Chicago
City Hall, Room **300**
121 North LaSalle Street
Chicago, Illinois 60602

Re: An ordinance to use and maintain a portion of the public right-of-way for **two (2) sidewalk cafe(s)** for **TUTTO ITALIANO**, adjacent to the premises known as **501 S. Wells St.**.

Dear Alderman **Bob Fioretti**:

The applicant referenced above has requested the use of the public right-of-way for a **sidewalk cafe(s)**. An ordinance has been prepared by the Department of Business Affairs and Consumer Protection – Business Assistance Center - Public Way Use Unit for presentation to the City Council. Because this request was made for properties located in your ward, as approved by you as per the attached, I respectfully request that you introduce the attached ordinance at the next City Council meeting.

If you have any questions regarding this ordinance, please contact Anthony Bertuca at (312) 744-5506.

Department of Business Affairs and Consumer Protection

Office of the City Clerk

O2013-2870

Office of the City Clerk

City Council Document Tracking Sheet

Meeting Date:	4/10/2013
Sponsor(s):	Fioretti, Bob (2)
Type:	Ordinance
Title:	Sidewalk cafe(s) for Weather Mark Tavern
Committee(s) Assignment:	Committee on Transportation and Public Way

ORDINANCE
Weather Mark Tavern
Acct. No. 290371 - 1
Permit No. 1105831

Be It Ordained by the City Council of the City of Chicago:

Permission and authority are hereby given and granted to Weather Mark Tavern upon the terms and subject to the conditions of this ordinance, to maintain and use a portion of the public right of way for a sidewalk cafe adjacent to its premises located at 1503 S. Michigan Ave.. Said sidewalk cafe area #1 shall be eighteen (18) feet in length and six (6) feet in width for a total of one hundred eight (108) square feet and shall allow six (6) feet of clear space from the face of the curb/building line along S. Michigan Avenue. The compensation for said space and the days and hours of operation for the sidewalk cafe shall be as follows:

Monday through Friday 11:30 a.m. to 12:00 midnight Saturday and Sunday 10:30 a.m. to 12:00 midnight
Compensation: $600.00
SEATING CAPACITY: 12

Sidewalk Cafe Permit and approved plan must be posted at all times.

This grant of privilege #1105831 for a sidewalk cafe shall be subject to the provisions of Section 10-28-800 though 10-28-885 of the Municipal Code of Chicago and the directions of the Commissioner of Department of Business Affairs and Consumer Protection, the Commissioner of Streets and Sanitation, and the Commissioner of Transportation.

The permit holder agrees to hold the City of Chicago harmless for any damage, relocation or replacement costs associated with damage, relocation or removal of private property caused by the City performing work in the public way.

Authority for the above named privilege is herein given and granted from and after March 1, 2013 through and including December 1, 2013.

Alderman

Bob Fioretti 2nd Ward

Department of Business Affairs and Consumer Protection
Business Assistance Center - Public Way Use Unit
City Hall - 121 N LaSalle Street, Room 800 • Chicago, IL 60602
(312)-74-GOBIZ (312-744-6249) • (312) 744-1944 (TTY)
http://www.cityofchicago.org/bacp

04/10/2013

Alderman **Bob Fioretti**
Ward # **02**
City of Chicago
City Hall, Room **300**
121 North LaSalle Street
Chicago, Illinois 60602

Re: An ordinance to use and maintain a portion of the public right-of-way for **one (1) sidewalk cafe(s)** for **Weather Mark Tavern**, adjacent to the premises known as **1503 S. Michigan Ave.**.

Dear Alderman **Bob Fioretti**:

The applicant referenced above has requested the use of the public right-of-way for a **sidewalk cafe(s)**. An ordinance has been prepared by the Department of Business Affairs and Consumer Protection – Business Assistance Center - Public Way Use Unit for presentation to the City Council. Because this request was made for properties located in your ward, as approved by you as per the attached, I respectfully request that you introduce the attached ordinance at the next City Council meeting.

If you have any questions regarding this ordinance, please contact Anthony Bertuca at (312) 744-5506.

Department of Business Affairs and Consumer Protection

Office of the City Clerk

O2013-2873

Office of the City Clerk

City Council Document Tracking Sheet

Meeting Date:	4/10/2013
Sponsor(s):	Fioretti, Bob (2)
Type:	Ordinance
Title:	Sidewalk cafe(s) for 175 Sopraffina Market Caffe LLC
Committee(s) Assignment:	Committee on Transportation and Public Way

ORDINANCE
175 SOPRAFFINA MARKET CAFFE LLC
Acct. No. 267676 - 1
Permit No. 1105635

Be It Ordained by the City Council of the City of Chicago:

Permission and authority are hereby given and granted to 175 SOPRAFFINA MARKET CAFFE LLC upon the terms and subject to the conditions of this ordinance, to maintain and use a portion of the public right of way for a sidewalk cafe adjacent to its premises located at 175 W. Jackson Blvd.. Said sidewalk cafe area #1 shall be nineteen (19) feet in length and six (6) feet in width for a total of one hundred fourteen (114) square feet and shall allow six (6) feet of clear space from the face of the curb/building line along W. Financial Place. The compensation for said space and the days and hours of operation for the sidewalk cafe shall be as follows:

Monday thru Friday 8:00 a.m. to 4:00 p.m.
Compensation: $600.00
SEATING CAPACITY: 12

Sidewalk Cafe Permit and approved plan must be posted at all times.

This grant of privilege #1105635 for a sidewalk cafe shall be subject to the provisions of Section 10-28-800 though 10-28-885 of the Municipal Code of Chicago and the directions of the Commissioner of Department of Business Affairs and Consumer Protection, the Commissioner of Streets and Sanitation, and the Commissioner of Transportation.

The permit holder agrees to hold the City of Chicago harmless for any damage, relocation or replacement costs associated with damage, relocation or removal of private property caused by the City performing work in the public way.

Authority for the above named privilege is herein given and granted from and after March 1, 2013 through and including December 1, 2013.

Alderman _____

Bob Fioretti 2nd Ward

Department of Business Affairs and Consumer Protection
Business Assistance Center - Public Way Use Unit
City Hall - 121 N. LaSalle Street, Room 800 • Chicago, IL 60602
(312)-74-GOBIZ (312-744-6249) • (312) 744-1944 (TTY)
http://www.cityofchicago.org/bacp

04/10/2013

Alderman **Bob Fioretti**
Ward # **02**
City of Chicago
City Hall, Room **300**
121 North LaSalle Street
Chicago, Illinois 60602

Re: An ordinance to use and maintain a portion of the public right-of-way for **one (1) sidewalk cafe(s)** for **175 SOPRAFFINA MARKET CAFFE LLC**, adjacent to the premises known as **175 W. Jackson Blvd.**.

Dear Alderman **Bob Fioretti**:

The applicant referenced above has requested the use of the public right-of-way for a **sidewalk cafe(s)**. An ordinance has been prepared by the Department of Business Affairs and Consumer Protection – Business Assistance Center - Public Way Use Unit for presentation to the City Council. Because this request was made for properties located in your ward, as approved by you as per the attached, I respectfully request that you introduce the attached ordinance at the next City Council meeting.

If you have any questions regarding this ordinance, please contact Anthony Bertuca at (312) 744-5506.

Department of Business Affairs and Consumer Protection

Office of the City Clerk

O2013-2906

Office of the City Clerk

City Council Document Tracking Sheet

Meeting Date:	4/10/2013
Sponsor(s):	Dowell, Pat (3)
Type:	Ordinance
Title:	Sidewalk cafe(s) for Tapas Valancia
Committee(s) Assignment:	Committee on Transportation and Public Way

ORDINANCE
TAPAS VALANCIA
Acct. No. 336613 - 1
Permit No. 1105817

Be It Ordained by the City Council of the City of Chicago:

Permission and authority are hereby given and granted to TAPAS VALANCIA upon the terms and subject to the conditions of this ordinance, to maintain and use a portion of the public right of way for a sidewalk cafe adjacent to its premises located at 1530 S. State St.. Said sidewalk cafe area #1 shall be seventy-nine (79) feet in length and ten point zero eight (10.08) feet in width for a total of seven hundred ninety-six point three two (796.32) square feet and shall allow six (6) feet of clear space from the face of the curb/building line along S. State Street. The compensation for said space and the days and hours of operation for the sidewalk cafe shall be as follows:

Sunday through Thursday 11:30 a.m. to 10:00 p.m. Friday and Saturday 11:30 a.m. to 11:00 p.m.
Compensation: $875.95
SEATING CAPACITY: 44

Sidewalk Cafe Permit and approved plan must be posted at all times.

This grant of privilege #1105817 for a sidewalk cafe shall be subject to the provisions of Section 10-28-800 though 10-28-885 of the Municipal Code of Chicago and the directions of the Commissioner of Department of Business Affairs and Consumer Protection, the Commissioner of Streets and Sanitation, and the Commissioner of Transportation.

The permit holder agrees to hold the City of Chicago harmless for any damage, relocation or replacement costs associated with damage, relocation or removal of private property caused by the City performing work in the public way.

Authority for the above named privilege is herein given and granted from and after March 1, 2013 through and including December 1, 2013.

Alderman Pat Dowell

Pat Dowell 3rd Ward

Department of Business Affairs and Consumer Protection
Business Assistance Center- Public Way Use Unit
City Hall- 121 N. LaSalle Street Room 800 • Chicago, IL 60602
(312)-74-GOBIZ (312-744-6249) • (312) 744-1944 (TTY)
http://www.cityofchicago.org/bacp

04/10/2013

Alderman **Pat Dowell**
Ward # **03**
City of Chicago
City Hall, Room **300**
121 North LaSalle Street
Chicago, Illinois 60602

Re: An ordinance to use and maintain a portion of the public right-of-way for **one (1) sidewalk cafe(s)** for **TAPAS VALANCIA**, adjacent to the premises known as **1530 S. State St.**.

Dear Alderman **Pat Dowell**:

The applicant referenced above has requested the use of the public right-of-way for a **sidewalk cafe(s)**. An ordinance has been prepared by the Department of Business Affairs and Consumer Protection – Business Assistance Center - Public Way Use Unit for presentation to the City Council. Because this request was made for properties located in your ward, as approved by you as per the attached, I respectfully request that you introduce the attached ordinance at the next City Council meeting.

If you have any questions regarding this ordinance, please contact Anthony Bertuca at (312) 744-5506.

Department of Business Affairs and Consumer Protection

Office of the City Clerk

O2013-2915

Office of the City Clerk

City Council Document Tracking Sheet

Meeting Date:	4/10/2013
Sponsor(s):	Burns, William D. (4)
Type:	Ordinance
Title:	Sidewalk cafe(s) for Regents Cup Coffee House
Committee(s) Assignment:	Committee on Transportation and Public Way

ORDINANCE
REGENTS CUP COFFEE HOUSE
Acct. No. 346315 - 1
Permit No. 1105699

Be It Ordained by the City Council of the City of Chicago:

Permission and authority are hereby given and granted to REGENTS CUP COFFEE HOUSE upon the terms and subject to the conditions of this ordinance, to maintain and use a portion of the public right of way for a sidewalk cafe adjacent to its premises located at 5050 S. Lake Shore West Dr.. Said sidewalk cafe area #1 shall be fifty-two (52) feet in length and eight (8) feet in width for a total of four hundred sixteen (416) square feet and shall allow six (6) feet of clear space from the face of the curb/building line along East End. The compensation for said space and the days and hours of operation for the sidewalk cafe shall be as follows:

Monday thropugh Friday 8:00am Until 7:00pm Saturday & Sunday 8:00am until 6:00pm
Compensation: $624.00
SEATING CAPACITY: 20

Sidewalk Cafe Permit and approved plan must be posted at all times.

This grant of privilege #1105699 for a sidewalk cafe shall be subject to the provisions of Section 10-28-800 though 10-28-885 of the Municipal Code of Chicago and the directions of the Commissioner of Department of Business Affairs and Consumer Protection, the Commissioner of Streets and Sanitation, and the Commissioner of Transportation.

The permit holder agrees to hold the City of Chicago harmless for any damage, relocation or replacement costs associated with damage, relocation or removal of private property caused by the City performing work in the public way.

Authority for the above named privilege is herein given and granted from and after March 1, 2013 through and including December 1, 2013.

Alderman _____

William D. Burns 4th Ward

Department of Business Affairs and Consumer Protection
Business Assistance Center - Public Way Use Unit
City Hall - 121 N. LaSalle Street, Room 800 • Chicago, IL 60602
(312)-74-GOBIZ (312-744-6249) • (312) 744-1944 (TTY)
http://www.cityofchicago.org/bacp

04/10/2013

Alderman **William D. Burns**
Ward # **04**
City of Chicago
City Hall, Room **300**
121 North LaSalle Street
Chicago, Illinois 60602

Re: An ordinance to use and maintain a portion of the public right-of-way for **one (1) sidewalk cafe(s)** for **REGENTS CUP COFFEE HOUSE**, adjacent to the premises known as **5050 S. Lake Shore West Dr.**.

Dear Alderman **William D. Burns**:

The applicant referenced above has requested the use of the public right-of-way for a **sidewalk cafe(s)**. An ordinance has been prepared by the Department of Business Affairs and Consumer Protection – Business Assistance Center - Public Way Use Unit for presentation to the City Council. Because this request was made for properties located in your ward, as approved by you as per the attached, I respectfully request that you introduce the attached ordinance at the next City Council meeting.

If you have any questions regarding this ordinance, please contact Anthony Bertuca at (312) 744-5506.

Department of Business Affairs and Consumer Protection

Office of the City Clerk

O2013-2919

Office of the City Clerk

City Council Document Tracking Sheet

Meeting Date:	4/10/2013
Sponsor(s):	Pope, John (10)
Type:	Ordinance
Title:	Sidewalk cafe(s) for Paleteria El Potrillo
Committee(s) Assignment:	Committee on Transportation and Public Way

ORDINANCE
PALETERIA EL POTRILLO
Acct. No. 46184 - 1
Permit No. 1105715

Be It Ordained by the City Council of the City of Chicago:

Permission and authority are hereby given and granted to PALETERIA EL POTRILLO upon the terms and subject to the conditions of this ordinance, to maintain and use a portion of the public right of way for a sidewalk cafe adjacent to its premises located at 8548 S. Commercial Ave.. Said sidewalk cafe area #1 shall be sixteen (16) feet in length and ten (10) feet in width for a total of one hundred sixty (160) square feet and shall allow six (6) feet of clear space from the face of the curb/building line along S. Commercial Ave.. The compensation for said space and the days and hours of operation for the sidewalk cafe shall be as follows:

Monday through Saturday 9:30am until 9:30pm Sunday 10:30am until 8:30pm
Compensation: $600.00
SEATING CAPACITY: 10

Sidewalk Cafe Permit and approved plan must be posted at all times.

This grant of privilege #1105715 for a sidewalk cafe shall be subject to the provisions of Section 10-28-800 though 10-28-885 of the Municipal Code of Chicago and the directions of the Commissioner of Department of Business Affairs and Consumer Protection, the Commissioner of Streets and Sanitation, and the Commissioner of Transportation.

The permit holder agrees to hold the City of Chicago harmless for any damage, relocation or replacement costs associated with damage, relocation or removal of private property caused by the City performing work in the public way.

Authority for the above named privilege is herein given and granted from and after March 1, 2013 through and including December 1, 2013.

Alderman _____
John Pope 10th Ward

Department of Business Affairs and Consumer Protection
Business Assistance Center - Public Way Use Unit
City Hall - 121 N. LaSalle Street, Room 800 • Chicago, IL 60602
(312)-74-GOBIZ (312-744-6249) • (312) 744-1944 (TTY)
http://www.cityofchicago.org/bacp

04/10/2013

Alderman **John Pope**
Ward # **10**
City of Chicago
City Hall, Room **300**
121 North LaSalle Street
Chicago, Illinois 60602

Re: An ordinance to use and maintain a portion of the public right-of-way for **one (1) sidewalk cafe(s)** for **PALETERIA EL POTRILLO**, adjacent to the premises known as **8548 S. Commercial Ave.**.

Dear Alderman **John Pope**:

The applicant referenced above has requested the use of the public right-of-way for a **sidewalk cafe(s)**. An ordinance has been prepared by the Department of Business Affairs and Consumer Protection – Business Assistance Center - Public Way Use Unit for presentation to the City Council. Because this request was made for properties located in your ward, as approved by you as per the attached, I respectfully request that you introduce the attached ordinance at the next City Council meeting.

If you have any questions regarding this ordinance, please contact Anthony Bertuca at (312) 744-5506.

Department of Business Affairs and Consumer Protection

Office of the City Clerk

O2013-2924

Office of the City Clerk

City Council Document Tracking Sheet

Meeting Date:	4/10/2013
Sponsor(s):	Balcer, James (11)
Type:	Ordinance
Title:	Sidewalk cafe(s) for Nana
Committee(s) Assignment:	Committee on Transportation and Public Way

ORDINANCE
NANA
Acct. No. 340905 - 1
Permit No. 1105868

Be It Ordained by the City Council of the City of Chicago:

Permission and authority are hereby given and granted to NANA upon the terms and subject to the conditions of this ordinance, to maintain and use a portion of the public right of way for a sidewalk cafe adjacent to its premises located at 3267 S. Halsted St.. Said sidewalk cafe area #1 shall be forty-seven (47) feet in length and seven (7) feet in width for a total of three hundred twenty-nine (329) square feet and shall allow six (6) feet of clear space from the face of the curb/building line along W. 33RD. The compensation for said space and the days and hours of operation for the sidewalk cafe shall be as follows:

MONDAY - SUNDAY 8:00AM UNTIL 10:00PM
Compensation: $600.00
SEATING CAPACITY: 28

Sidewalk Cafe Permit and approved plan must be posted at all times.

This grant of privilege #1105868 for a sidewalk cafe shall be subject to the provisions of Section 10-28-800 though 10-28-885 of the Municipal Code of Chicago and the directions of the Commissioner of Department of Business Affairs and Consumer Protection, the Commissioner of Streets and Sanitation, and the Commissioner of Transportation.

The permit holder agrees to hold the City of Chicago harmless for any damage, relocation or replacement costs associated with damage, relocation or removal of private property caused by the City performing work in the public way.

Authority for the above named privilege is herein given and granted from and after March 1, 2013 through and including December 1, 2013.

Alderman James A. Balcer

James A. Balcer 11th Ward

Department of Business Affairs and Consumer Protection
Business Assistance Center- Public Way Use Unit
City Hall - 121 N. LaSalle Street Room 800 • Chicago, IL 60602
(312)-74-GOBIZ (312-744-6249) • (312) 744-1944 (TTY)
http://www.cityofchicago.org/bacp

04/10/2013

Alderman **James A. Balcer**
Ward # **11**
City of Chicago
City Hall, Room **203**
121 North LaSalle Street
Chicago, Illinois 60602

Re: An ordinance to use and maintain a portion of the public right-of-way for **one (1) sidewalk cafe(s)** for **NANA**, adjacent to the premises known as **3267 S. Halsted St.**.

Dear Alderman **James A. Balcer**:

The applicant referenced above has requested the use of the public right-of-way for a **sidewalk cafe(s)**. An ordinance has been prepared by the Department of Business Affairs and Consumer Protection – Business Assistance Center - Public Way Use Unit for presentation to the City Council. Because this request was made for properties located in your ward, as approved by you as per the attached, I respectfully request that you introduce the attached ordinance at the next City Council meeting.

If you have any questions regarding this ordinance, please contact Anthony Bertuca at (312) 744-5506.

Department of Business Affairs and Consumer Protection

Office of the City Clerk

O2013-2929

Office of the City Clerk

City Council Document Tracking Sheet

Meeting Date:	4/10/2013
Sponsor(s):	Balcer, James (11)
Type:	Ordinance
Title:	Sidewalk cafe(s) for Original Scoops Chicago, Inc.
Committee(s) Assignment:	Committee on Transportation and Public Way

ORDINANCE
THE ORIGINAL SCOOPS CHICAGO INC.
Acct. No. 305048 - 1
Permit No. 1105598

Be It Ordained by the City Council of the City of Chicago:

Permission and authority are hereby given and granted to THE ORIGINAL SCOOPS CHICAGO INC. upon the terms and subject to the conditions of this ordinance, to maintain and use a portion of the public right of way for a sidewalk cafe adjacent to its premises located at 608 W. 31st St.. Said sidewalk cafe area #1 shall be twenty-five (25) feet in length and five (5) feet in width for a total of one hundred twenty-five (125) square feet and shall allow six (6) feet of clear space from the face of the curb/building line along W. 31st St.. The compensation for said space and the days and hours of operation for the sidewalk cafe shall be as follows:

Monday through Sunday 11:00 a.m. to 11:00 p.m.
Compensation: $600.00
SEATING CAPACITY: 12

Sidewalk Cafe Permit and approved plan must be posted at all times.

This grant of privilege #1105598 for a sidewalk cafe shall be subject to the provisions of Section 10-28-800 though 10-28-885 of the Municipal Code of Chicago and the directions of the Commissioner of Department of Business Affairs and Consumer Protection, the Commissioner of Streets and Sanitation, and the Commissioner of Transportation.

The permit holder agrees to hold the City of Chicago harmless for any damage, relocation or replacement costs associated with damage, relocation or removal of private property caused by the City performing work in the public way.

Authority for the above named privilege is herein given and granted from and after March 1, 2013 through and including December 1, 2013.

Alderman James A. Balcer

James A. Balcer 11th Ward

Department of Business Affairs and Consumer Protection
Business Assistance Center - Public Way Use Unit
City Hall - 121 N. LaSalle Street, Room 800 • Chicago, IL 60602
(312)-74-GOBIZ (312-744-6249) • (312) 744-1944 (TTY)
http://www.cityofchicago.org/bacp

04/10/2013

Alderman **James A. Balcer**
Ward # **11**
City of Chicago
City Hall, Room **203**
121 North LaSalle Street
Chicago, Illinois 60602

Re: An ordinance to use and maintain a portion of the public right-of-way for **one (1) sidewalk cafe(s)** for **THE ORIGINAL SCOOPS CHICAGO INC.**, adjacent to the premises known as **608 W. 31st St.**.

Dear Alderman **James A. Balcer**:

The applicant referenced above has requested the use of the public right-of-way for a **sidewalk cafe(s)**. An ordinance has been prepared by the Department of Business Affairs and Consumer Protection – Business Assistance Center - Public Way Use Unit for presentation to the City Council. Because this request was made for properties located in your ward, as approved by you as per the attached, I respectfully request that you introduce the attached ordinance at the next City Council meeting.

If you have any questions regarding this ordinance, please contact Anthony Bertuca at (312) 744-5506.

Department of Business Affairs and Consumer Protection

Office of the City Clerk

O2013-2935

Office of the City Clerk

City Council Document Tracking Sheet

Meeting Date:	4/10/2013
Sponsor(s):	Balcer, James (11)
Type:	Ordinance
Title:	Sidewalk cafe(s) for 26th Street Sugar Shack
Committee(s) Assignment:	Committee on Transportation and Public Way

ORDINANCE
26TH STREET SUGAR SHACK
Acct. No. 304099 - 1
Permit No. 1105667

Be It Ordained by the City Council of the City of Chicago:

Permission and authority are hereby given and granted to 26TH STREET SUGAR SHACK upon the terms and subject to the conditions of this ordinance, to maintain and use a portion of the public right of way for a sidewalk cafe adjacent to its premises located at 630 W. 26th St.. Said sidewalk cafe area #1 shall be twenty-five (25) feet in length and four point five (4.5) feet in width for a total of one hundred twelve point five (112.5) square feet and shall allow six (6) feet of clear space from the face of the curb/building line along W. 26th Street. The compensation for said space and the days and hours of operation for the sidewalk cafe shall be as follows:

Sunday through Saturday 11:00am until 10:00pm
Compensation: $600.00
SEATING CAPACITY: 12

Sidewalk Cafe Permit and approved plan must be posted at all times.

This grant of privilege #1105667 for a sidewalk cafe shall be subject to the provisions of Section 10-28-800 though 10-28-885 of the Municipal Code of Chicago and the directions of the Commissioner of Department of Business Affairs and Consumer Protection, the Commissioner of Streets and Sanitation, and the Commissioner of Transportation.

The permit holder agrees to hold the City of Chicago harmless for any damage, relocation or replacement costs associated with damage, relocation or removal of private property caused by the City performing work in the public way.

Authority for the above named privilege is herein given and granted from and after March 1, 2013 through and including December 1, 2013.

Alderman James A. Balcer

James A. Balcer 11th Ward

Department of Business Affairs and Consumer Protection
Business Assistance Center - Public Way Use Unit
City Hall - 121 N. LaSalle Street, Room 800 • Chicago, IL 60602
(312)-74-GOBIZ (312-744-6249) • (312) 744-1944 (TTY)
http://www.cityofchicago.org/bacp

04/10/2013

Alderman **James A. Balcer**
Ward # **11**
City of Chicago
City Hall, Room **203**
121 North LaSalle Street
Chicago, Illinois 60602

Re: An ordinance to use and maintain a portion of the public right-of-way for **one (1) sidewalk cafe(s)** for **26TH STREET SUGAR SHACK**, adjacent to the premises known as **630 W. 26th St.**.

Dear Alderman **James A. Balcer**:

The applicant referenced above has requested the use of the public right-of-way for a **sidewalk cafe(s)**. An ordinance has been prepared by the Department of Business Affairs and Consumer Protection – Business Assistance Center - Public Way Use Unit for presentation to the City Council. Because this request was made for properties located in your ward, as approved by you as per the attached, I respectfully request that you introduce the attached ordinance at the next City Council meeting.

If you have any questions regarding this ordinance, please contact Anthony Bertuca at (312) 744-5506.

Department of Business Affairs and Consumer Protection

Office of the City Clerk

O2013-2937

Office of the City Clerk

City Council Document Tracking Sheet

Meeting Date:	4/10/2013
Sponsor(s):	Quinn, Marty (13)
Type:	Ordinance
Title:	Sidewalk cafe(s) for El Solazo
Committee(s) Assignment:	Committee on Transportation and Public Way

ORDINANCE
EL SOLAZO
Acct. No. 298838 - 1
Permit No. 1105595

Be It Ordained by the City Council of the City of Chicago:

Permission and authority are hereby given and granted to EL SOLAZO upon the terms and subject to the conditions of this ordinance, to maintain and use a portion of the public right of way for a sidewalk cafe adjacent to its premises located at 5600 S. Pulaski Rd.. Said sidewalk cafe area #1 shall be forty-five (45) feet in length and ten (10) feet in width for a total of four hundred fifty (450) square feet and shall allow six (6) feet of clear space from the face of the curb/building line along W. 56th Street. The compensation for said space and the days and hours of operation for the sidewalk cafe shall be as follows:

Monday through Thursday 11:00 a.m. to 11:00 p.m. Friday through Sunday 11:00 a.m. to 12:00 midnight
Compensation: $600.00
SEATING CAPACITY: 32

Sidewalk Cafe Permit and approved plan must be posted at all times.

This grant of privilege #1105595 for a sidewalk cafe shall be subject to the provisions of Section 10-28-800 though 10-28-885 of the Municipal Code of Chicago and the directions of the Commissioner of Department of Business Affairs and Consumer Protection, the Commissioner of Streets and Sanitation, and the Commissioner of Transportation.

The permit holder agrees to hold the City of Chicago harmless for any damage, relocation or replacement costs associated with damage, relocation or removal of private property caused by the City performing work in the public way.

Authority for the above named privilege is herein given and granted from and after March 1, 2013 through and including December 1, 2013.

Alderman _____
Marty Quinn 13th Ward

Department of Business Affairs and Consumer Protection
Business Assistance Center - Public Way Use Unit
City Hall - 121 N. LaSalle Street, Room 800 • Chicago, IL 60602
(312)-74-GOBIZ (312-744-6249) • (312) 744-1944 (TTY)
http://www.cityofchicago.org/bacp

04/10/2013

Alderman **Marty Quinn**
Ward # **13**
City of Chicago
City Hall, Room **203**
121 North LaSalle Street
Chicago, Illinois 60602

Re: An ordinance to use and maintain a portion of the public right-of-way for **one (1) sidewalk cafe(s)** for **EL SOLAZO**, adjacent to the premises known as **5600 S. Pulaski Rd.**.

Dear Alderman **Marty Quinn**:

The applicant referenced above has requested the use of the public right-of-way for a **sidewalk cafe(s)**. An ordinance has been prepared by the Department of Business Affairs and Consumer Protection – Business Assistance Center - Public Way Use Unit for presentation to the City Council. Because this request was made for properties located in your ward, as approved by you as per the attached, I respectfully request that you introduce the attached ordinance at the next City Council meeting.

If you have any questions regarding this ordinance, please contact Anthony Bertuca at (312) 744-5506.

Department of Business Affairs and Consumer Protection

Office of the City Clerk

O2013-2942

Office of the City Clerk

City Council Document Tracking Sheet

Meeting Date:	4/10/2013
Sponsor(s):	O'Shea, Matthew J. (19)
Type:	Ordinance
Title:	Sidewalk cafe(s) for Panera Bread No. 933
Committee(s) Assignment:	Committee on Transportation and Public Way

ORDINANCE
PANERA BREAD #933
Acct. No. 207283 - 4
Permit No. 1105821

Be It Ordained by the City Council of the City of Chicago:

Permission and authority are hereby given and granted to PANERA BREAD #933 upon the terms and subject to the conditions of this ordinance, to maintain and use a portion of the public right of way for a sidewalk cafe adjacent to its premises located at 2314 W. 95th St.. Said sidewalk cafe area #1 shall be thirty point one seven (30.17) feet in length and ten point one seven (10.17) feet in width for a total of three hundred six point eight three (306.83) square feet and shall allow six (6) feet of clear space from the face of the curb/building line along S. Claremont Avenue. The compensation for said space and the days and hours of operation for the sidewalk cafe shall be as follows:

Monday through Sunday 8:00 a.m. to 9:00 p.m.
Compensation: $600.00
SEATING CAPACITY: 26

Sidewalk Cafe Permit and approved plan must be posted at all times.

This grant of privilege #1105821 for a sidewalk cafe shall be subject to the provisions of Section 10-28-800 though 10-28-885 of the Municipal Code of Chicago and the directions of the Commissioner of Department of Business Affairs and Consumer Protection, the Commissioner of Streets and Sanitation, and the Commissioner of Transportation.

The permit holder agrees to hold the City of Chicago harmless for any damage, relocation or replacement costs associated with damage, relocation or removal of private property caused by the City performing work in the public way.

Authority for the above named privilege is herein given and granted from and after March 1, 2013 through and including December 1, 2013.

Alderman _____

Matthew J. O'Shea 19th Ward

Department of Business Affairs and Consumer Protection
Business Assistance Center- Public Way Use Unit
City Hall - 121 N. LaSalle Street Room 800 • Chicago, IL 60602
(312)-74-GOBIZ (312-744-6249) • (312) 744-1944 (TTY)
http://www.cityofchicago.org/bacp

04/10/2013

Alderman **Matthew J. O'Shea**
Ward # **19**
City of Chicago
City Hall, Room **300**
121 North LaSalle Street
Chicago, Illinois 60602

Re: An ordinance to use and maintain a portion of the public right-of-way for **one (1) sidewalk cafe(s)** for **PANERA BREAD #933**, adjacent to the premises known as **2314 W. 95th St.**.

Dear Alderman **Matthew J. O'Shea**:

The applicant referenced above has requested the use of the public right-of-way for a **sidewalk cafe(s)**. An ordinance has been prepared by the Department of Business Affairs and Consumer Protection – Business Assistance Center - Public Way Use Unit for presentation to the City Council. Because this request was made for properties located in your ward, as approved by you as per the attached, I respectfully request that you introduce the attached ordinance at the next City Council meeting.

If you have any questions regarding this ordinance, please contact Anthony Bertuca at (312) 744-5506.

Department of Business Affairs and Consumer Protection

Office of the City Clerk

O2013-2956

Office of the City Clerk

City Council Document Tracking Sheet

Meeting Date:	4/10/2013
Sponsor(s):	Solis, Daniel (25)
Type:	Ordinance
Title:	Sidewalk cafe(s) for Kohan Japanese Restaurant
Committee(s) Assignment:	Committee on Transportation and Public Way

ORDINANCE
KOHAN JAPANESE RESTAURANT
Acct. No. 296741 - 2
Permit No. 1105593

Be It Ordained by the City Council of the City of Chicago:

Permission and authority are hereby given and granted to KOHAN JAPANESE RESTAURANT upon the terms and subject to the conditions of this ordinance, to maintain and use a portion of the public right of way for a sidewalk cafe adjacent to its premises located at 730-32 W. Maxwell St.. Said sidewalk cafe area #1 shall be fifty (50) feet in length and nine (9) feet in width for a total of four hundred fifty (450) square feet and shall allow six (6) feet of clear space from the face of the curb/building line along W. Maxwell Street. The compensation for said space and the days and hours of operation for the sidewalk cafe shall be as follows:

Monday through Wednesday 11:30 a.m. to 10:00 pm. Thursday through Saturday 11:30 to 12:00 midnight. Sunday 11:30am to 10:00pm.
Compensation: $600.00
SEATING CAPACITY: 42

Sidewalk Cafe Permit and approved plan must be posted at all times.

This grant of privilege #1105593 for a sidewalk cafe shall be subject to the provisions of Section 10-28-800 though 10-28-885 of the Municipal Code of Chicago and the directions of the Commissioner of Department of Business Affairs and Consumer Protection, the Commissioner of Streets and Sanitation, and the Commissioner of Transportation.

The permit holder agrees to hold the City of Chicago harmless for any damage, relocation or replacement costs associated with damage, relocation or removal of private property caused by the City performing work in the public way.

Authority for the above named privilege is herein given and granted from and after March 1, 2013 through and including December 1, 2013.

Alderman _____

Daniel S. Solis 25th Ward

Department of Business Affairs and Consumer Protection
Business Assistance Center - Public Way Use Unit
City Hall - 121 N. LaSalle Street, Room 800 • Chicago, IL 60602
(312)-74-GOBIZ (312-744-6249) • (312) 744-1944 (TTY)
http://www.cityofchicago.org/bacp

04/10/2013

Alderman **Daniel S. Solis**
Ward # **25**
City of Chicago
City Hall, Room **203**
121 North LaSalle Street
Chicago, Illinois 60602

Re: An ordinance to use and maintain a portion of the public right-of-way for **one (1) sidewalk cafe(s)** for **KOHAN JAPANESE RESTAURANT**, adjacent to the premises known as **730-32 W. Maxwell St.**.

Dear Alderman **Daniel S. Solis**:

The applicant referenced above has requested the use of the public right-of-way for a **sidewalk cafe(s)**. An ordinance has been prepared by the Department of Business Affairs and Consumer Protection – Business Assistance Center - Public Way Use Unit for presentation to the City Council. Because this request was made for properties located in your ward, as approved by you as per the attached, I respectfully request that you introduce the attached ordinance at the next City Council meeting.

If you have any questions regarding this ordinance, please contact Anthony Bertuca at (312) 744-5506.

Department of Business Affairs and Consumer Protection

Office of the City Clerk

O2013-2958

Office of the City Clerk

City Council Document Tracking Sheet

Meeting Date:	4/10/2013
Sponsor(s):	Solis, Daniel (25)
Type:	Ordinance
Title:	Sidewalk cafe(s) for Lalo's Mexican Restaurant
Committee(s) Assignment:	Committee on Transportation and Public Way

ORDINANCE
LALO'S MEXICAN RESTAURANT
Acct. No. 281776 - 1
Permit No. 1105834

Be It Ordained by the City Council of the City of Chicago:

Permission and authority are hereby given and granted to LALO'S MEXICAN RESTAURANT upon the terms and subject to the conditions of this ordinance, to maintain and use a portion of the public right of way for a sidewalk cafe adjacent to its premises located at 733 W. Maxwell St.. Said sidewalk cafe area #1 shall be thirty-eight point three three (38.33) feet in length and ten point eight three (10.83) feet in width for a total of four hundred fifteen point one one (415.11) square feet and shall allow six (6) feet of clear space from the face of the curb/building line along W. Maxwell St.. The compensation for said space and the days and hours of operation for the sidewalk cafe shall be as follows:

Sunday through Saturday 8:00am until 12:00am
Compensation: $600.00
SEATING CAPACITY: 30

Sidewalk Cafe Permit and approved plan must be posted at all times.

This grant of privilege #1105834 for a sidewalk cafe shall be subject to the provisions of Section 10-28-800 though 10-28-885 of the Municipal Code of Chicago and the directions of the Commissioner of Department of Business Affairs and Consumer Protection, the Commissioner of Streets and Sanitation, and the Commissioner of Transportation.

The permit holder agrees to hold the City of Chicago harmless for any damage, relocation or replacement costs associated with damage, relocation or removal of private property caused by the City performing work in the public way.

Authority for the above named privilege is herein given and granted from and after March 1, 2013 through and including December 1, 2013.

Alderman _____

Daniel S. Solis 25th Ward

Department of Business Affairs and Consumer Protection
Business Assistance Center - Public Way Use Unit
City Hall - 121 N. LaSalle Street, Room 800 • Chicago, IL 60602
(312)-74-GOBIZ (312-744-6249) • (312) 744-1944 (TTY)
http://www.cityofchicago.org/bacp

04/10/2013

Alderman **Daniel S. Solis**
Ward # **25**
City of Chicago
City Hall, Room **203**
121 North LaSalle Street
Chicago, Illinois 60602

Re: An ordinance to use and maintain a portion of the public right-of-way for **one (1) sidewalk cafe(s)** for **LALO'S MEXICAN RESTAURANT**, adjacent to the premises known as **733 W. Maxwell St.**.

Dear Alderman **Daniel S. Solis**:

The applicant referenced above has requested the use of the public right-of-way for a **sidewalk cafe(s)**. An ordinance has been prepared by the Department of Business Affairs and Consumer Protection – Business Assistance Center - Public Way Use Unit for presentation to the City Council. Because this request was made for properties located in your ward, as approved by you as per the attached, I respectfully request that you introduce the attached ordinance at the next City Council meeting.

If you have any questions regarding this ordinance, please contact Anthony Bertuca at (312) 744-5506.

Department of Business Affairs and Consumer Protection

Office of the City Clerk

O2013-2964

Office of the City Clerk

City Council Document Tracking Sheet

Meeting Date:	4/10/2013
Sponsor(s):	Solis, Daniel (25)
Type:	Ordinance
Title:	Sidewalk cafe(s) for Lotus Cafe & Banh Mi Sandwiches
Committee(s) Assignment:	Committee on Transportation and Public Way

ORDINANCE
LOTUS CAFE & BANH MI SANDWICHES
Acct. No. 374670 - 1
Permit No. 1105696

Be It Ordained by the City Council of the City of Chicago:

Permission and authority are hereby given and granted to LOTUS CAFE & BANH MI SANDWICHES upon the terms and subject to the conditions of this ordinance, to maintain and use a portion of the public right of way for a sidewalk cafe adjacent to its premises located at 719 W. Maxwell St.. Said sidewalk cafe area #1 shall be twelve (12) feet in length and ten point two five (10.25) feet in width for a total of one hundred twenty-three (123) square feet and shall allow six (6) feet of clear space from the face of the curb/building line along W. Maxwell Street. The compensation for said space and the days and hours of operation for the sidewalk cafe shall be as follows:

Monday through Saturday 10:30 a.m. to 8:00 p.m.
Compensation: $600.00
SEATING CAPACITY: 14

Sidewalk Cafe Permit and approved plan must be posted at all times.

This grant of privilege #1105696 for a sidewalk cafe shall be subject to the provisions of Section 10-28-800 though 10-28-885 of the Municipal Code of Chicago and the directions of the Commissioner of Department of Business Affairs and Consumer Protection, the Commissioner of Streets and Sanitation, and the Commissioner of Transportation.

The permit holder agrees to hold the City of Chicago harmless for any damage, relocation or replacement costs associated with damage, relocation or removal of private property caused by the City performing work in the public way.

Authority for the above named privilege is herein given and granted from and after March 1, 2013 through and including December 1, 2013.

Alderman _____

Daniel S. Solis 25th Ward

Department of Business Affairs and Consumer Protection
Business Assistance Center - Public Way Use Unit
City Hall - 121 N. LaSalle Street, Room 800 • Chicago, IL 60602
(312)-74-GOBIZ (312-744-6249) • (312) 744-1944 (TTY)
http://www.cityofchicago.org/bacp

04/10/2013

Alderman **Daniel S. Solis**
Ward # **25**
City of Chicago
City Hall, Room **203**
121 North LaSalle Street
Chicago, Illinois 60602

Re: An ordinance to use and maintain a portion of the public right-of-way for **one (1) sidewalk cafe(s)** for **LOTUS CAFE & BANH MI SANDWICHES**, adjacent to the premises known as **719 W. Maxwell St.**.

Dear Alderman **Daniel S. Solis**:

The applicant referenced above has requested the use of the public right-of-way for a **sidewalk cafe(s)**. An ordinance has been prepared by the Department of Business Affairs and Consumer Protection – Business Assistance Center - Public Way Use Unit for presentation to the City Council. Because this request was made for properties located in your ward, as approved by you as per the attached, I respectfully request that you introduce the attached ordinance at the next City Council meeting.

If you have any questions regarding this ordinance, please contact Anthony Bertuca at (312) 744-5506.

Department of Business Affairs and Consumer Protection

Office of the City Clerk

O2013-2966

Office of the City Clerk

City Council Document Tracking Sheet

Meeting Date:	4/10/2013
Sponsor(s):	Maldonado, Roberto (26)
Type:	Ordinance
Title:	Sidewalk cafe(s) for Bullhead Cantina
Committee(s) Assignment:	Committee on Transportation and Public Way

ORDINANCE
BULLHEAD CANTINA
Acct. No. 365984 - 1
Permit No. 1105859

Be It Ordained by the City Council of the City of Chicago:

Permission and authority are hereby given and granted to BULLHEAD CANTINA upon the terms and subject to the conditions of this ordinance, to maintain and use a portion of the public right of way for a sidewalk cafe adjacent to its premises located at 1143 N. California Ave.. Said sidewalk cafe area #1 shall be twenty-two (22) feet in length and eight (8) feet in width for a total of one hundred seventy-six (176) square feet and shall allow six (6) feet of clear space from the face of the curb/building line along N. California Avenue. The compensation for said space and the days and hours of operation for the sidewalk cafe shall be as follows:


Monday through Sunday 12:00 noon to 12:00 midnight
Compensation: $600.00
SEATING CAPACITY: 22

Sidewalk Cafe Permit and approved plan must be posted at all times.

This grant of privilege #1105859 for a sidewalk cafe shall be subject to the provisions of Section 10-28-800 though 10-28-885 of the Municipal Code of Chicago and the directions of the Commissioner of Department of Business Affairs and Consumer Protection, the Commissioner of Streets and Sanitation, and the Commissioner of Transportation.

The permit holder agrees to hold the City of Chicago harmless for any damage, relocation or replacement costs associated with damage, relocation or removal of private property caused by the City performing work in the public way.

Authority for the above named privilege is herein given and granted from and after March 1, 2013 through and including December 1, 2013.

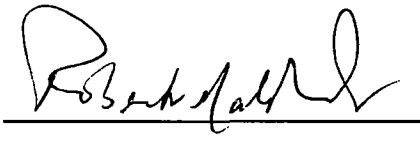Alderman 

Roberto Maldonado 26th Ward

Department of Business Affairs and Consumer Protection
Business Assistance Center- Public Way Use Unit
City Hall- 121 N. LaSalle Street Room 800 • Chicago, IL 60602
(312)-74-GOBIZ (312-744-6249) • (312) 744-1944 (TTY)
http://www.cityofchicago.org/bacp

04/10/2013

Alderman **Roberto Maldonado**
Ward # **26**
City of Chicago
City Hall, Room **300**
121 North LaSalle Street
Chicago, Illinois 60602

Re: An ordinance to use and maintain a portion of the public right-of-way for **one (1) sidewalk cafe(s)** for **BULLHEAD CANTINA**, adjacent to the premises known as **1143 N. California Ave.**.

Dear Alderman **Roberto Maldonado**:

The applicant referenced above has requested the use of the public right-of-way for a **sidewalk cafe(s)**. An ordinance has been prepared by the Department of Business Affairs and Consumer Protection – Business Assistance Center - Public Way Use Unit for presentation to the City Council. Because this request was made for properties located in your ward, as approved by you as per the attached, I respectfully request that you introduce the attached ordinance at the next City Council meeting.

If you have any questions regarding this ordinance, please contact Anthony Bertuca at (312) 744-5506.

Department of Business Affairs and Consumer Protection

Office of the City Clerk

O2013-2968

Office of the City Clerk

City Council Document Tracking Sheet

Meeting Date:	4/10/2013
Sponsor(s):	Maldonado, Roberto (26)
Type:	Ordinance
Title:	Sidewalk cafe(s) for Cafe Colao
Committee(s) Assignment:	Committee on Transportation and Public Way

ORDINANCE
CAFE COLAO
Acct. No. 311583 - 1
Permit No. 1105856

Be It Ordained by the City Council of the City of Chicago:

Permission and authority are hereby given and granted to CAFE COLAO upon the terms and subject to the conditions of this ordinance, to maintain and use a portion of the public right of way for a sidewalk cafe adjacent to its premises located at 2638 W. Division St.. Said sidewalk cafe area #1 shall be eleven point eight three (11.83) feet in length and seventeen (17) feet in width for a total of two hundred one point one one (201.11) square feet and shall allow six (6) feet of clear space from the face of the curb/building line along W. Division Street. The compensation for said space and the days and hours of operation for the sidewalk cafe shall be as follows:

Monday through Sunday 8:00 a.m. to 9:00 p.m.
Compensation: $600.00
SEATING CAPACITY: 24

Sidewalk Cafe Permit and approved plan must be posted at all times.

This grant of privilege #1105856 for a sidewalk cafe shall be subject to the provisions of Section 10-28-800 though 10-28-885 of the Municipal Code of Chicago and the directions of the Commissioner of Department of Business Affairs and Consumer Protection, the Commissioner of Streets and Sanitation, and the Commissioner of Transportation.

The permit holder agrees to hold the City of Chicago harmless for any damage, relocation or replacement costs associated with damage, relocation or removal of private property caused by the City performing work in the public way.

Authority for the above named privilege is herein given and granted from and after March 1, 2013 through and including December 1, 2013.

Alderman _____

Roberto Maldonado 26th Ward

Department of Business Affairs and Consumer Protection
Business Assistance Center- Public Way Use Unit
City Hall - 121 N. LaSalle Street Room 800 • Chicago, IL 60602
(312)-74-GOBIZ (312-744-6249) • (312) 744-1944 (TTY)
http://www.cityofchicago.org/bacp

04/10/2013

Alderman **Roberto Maldonado**
Ward # **26**
City of Chicago
City Hall, Room **300**
121 North LaSalle Street
Chicago, Illinois 60602

Re: An ordinance to use and maintain a portion of the public right-of-way for **one (1) sidewalk cafe(s)** for **CAFE COLAO**, adjacent to the premises known as **2638 W. Division St.**.

Dear Alderman **Roberto Maldonado**:

The applicant referenced above has requested the use of the public right-of-way for a **sidewalk cafe(s)**. An ordinance has been prepared by the Department of Business Affairs and Consumer Protection – Business Assistance Center - Public Way Use Unit for presentation to the City Council. Because this request was made for properties located in your ward, as approved by you as per the attached, I respectfully request that you introduce the attached ordinance at the next City Council meeting.

If you have any questions regarding this ordinance, please contact Anthony Bertuca at (312) 744-5506.

Department of Business Affairs and Consumer Protection

Office of the City Clerk

O2013-2975

Office of the City Clerk

City Council Document Tracking Sheet

Meeting Date:	4/10/2013
Sponsor(s):	Maldonado, Roberto (26)
Type:	Ordinance
Title:	Sidewalk cafe(s) for Guerrero's Tacos and Pizza
Committee(s) Assignment:	Committee on Transportation and Public Way

ORDINANCE
GUERRERO'S TACOS AND PIZZA
Acct. No. 368753 - 1
Permit No. 1105830

Be It Ordained by the City Council of the City of Chicago:

Permission and authority are hereby given and granted to GUERRERO'S TACOS AND PIZZA upon the terms and subject to the conditions of this ordinance, to maintain and use a portion of the public right of way for a sidewalk cafe adjacent to its premises located at 2534 W. Division St.. Said sidewalk cafe area #1 shall be twenty-one (21) feet in length and eleven (11) feet in width for a total of two hundred thirty-one (231) square feet and shall allow six (6) feet of clear space from the face of the curb/building line along W. Division Street. The compensation for said space and the days and hours of operation for the sidewalk cafe shall be as follows:

Monday through Sunday 10:00 a.m. to 10:00 p.m.
Compensation: $600.00
SEATING CAPACITY: 24

Sidewalk Cafe Permit and approved plan must be posted at all times.

This grant of privilege #1105830 for a sidewalk cafe shall be subject to the provisions of Section 10-28-800 though 10-28-885 of the Municipal Code of Chicago and the directions of the Commissioner of Department of Business Affairs and Consumer Protection, the Commissioner of Streets and Sanitation, and the Commissioner of Transportation.

The permit holder agrees to hold the City of Chicago harmless for any damage, relocation or replacement costs associated with damage, relocation or removal of private property caused by the City performing work in the public way.

Authority for the above named privilege is herein given and granted from and after March 1, 2013 through and including December 1, 2013.

Alderman _____

Roberto Maldonado 26th Ward

Department of Business Affairs and Consumer Protection
Business Assistance Center - Public Way Use Unit
City Hall - 121 N. LaSalle Street, Room 800 • Chicago, IL 60602
(312)-74-GOBIZ (312-744-6249) • (312) 744-1944 (TTY)
http://www.cityofchicago.org/bacp

04/10/2013

Alderman **Roberto Maldonado**
Ward # **26**
City of Chicago
City Hall, Room **300**
121 North LaSalle Street
Chicago, Illinois 60602

Re: An ordinance to use and maintain a portion of the public right-of-way for **one (1) sidewalk cafe(s)** for **GUERRERO'S TACOS AND PIZZA**, adjacent to the premises known as **2534 W. Division St.**.

Dear Alderman **Roberto Maldonado**:

The applicant referenced above has requested the use of the public right-of-way for a **sidewalk cafe(s)**. An ordinance has been prepared by the Department of Business Affairs and Consumer Protection – Business Assistance Center - Public Way Use Unit for presentation to the City Council. Because this request was made for properties located in your ward, as approved by you as per the attached, I respectfully request that you introduce the attached ordinance at the next City Council meeting.

If you have any questions regarding this ordinance, please contact Anthony Bertuca at (312) 744-5506.

Department of Business Affairs and Consumer Protection

Office of the City Clerk

O2013-2979

Office of the City Clerk

City Council Document Tracking Sheet

Meeting Date:	4/10/2013
Sponsor(s):	Maldonado, Roberto (26)
Type:	Ordinance
Title:	Sidewalk cafe(s) for La Plena Restaurant
Committee(s) Assignment:	Committee on Transportation and Public Way

ORDINANCE
LA PLENA RESTAURANT
Acct. No. 320825 - 1
Permit No. 1105609

Be It Ordained by the City Council of the City of Chicago:

Permission and authority are hereby given and granted to LA PLENA RESTAURANT upon the terms and subject to the conditions of this ordinance, to maintain and use a portion of the public right of way for a sidewalk cafe adjacent to its premises located at 2617 W. Division St.. Said sidewalk cafe area #1 shall be twenty (20) feet in length and twelve point five (12.5) feet in width for a total of two hundred fifty (250) square feet and shall allow six (6) feet of clear space from the face of the curb/building line along W. Division Street. The compensation for said space and the days and hours of operation for the sidewalk cafe shall be as follows:

Sunday through Saturday 8:00 a.m. to 11:00 p.m.
Compensation: $600.00
SEATING CAPACITY: 16

Sidewalk Cafe Permit and approved plan must be posted at all times.

This grant of privilege #1105609 for a sidewalk cafe shall be subject to the provisions of Section 10-28-800 though 10-28-885 of the Municipal Code of Chicago and the directions of the Commissioner of Department of Business Affairs and Consumer Protection, the Commissioner of Streets and Sanitation, and the Commissioner of Transportation.

The permit holder agrees to hold the City of Chicago harmless for any damage, relocation or replacement costs associated with damage, relocation or removal of private property caused by the City performing work in the public way.

Authority for the above named privilege is herein given and granted from and after March 1, 2013 through and including December 1, 2013.

Alderman _____

Roberto Maldonado 26th Ward

Department of Business Affairs and Consumer Protection
Business Assistance Center - Public Way Use Unit
City Hall - 121 N. LaSalle Street, Room 800 • Chicago, IL 60602
(312)-74-GOBIZ (312-744-6249) • (312) 744-1944 (TTY)
http://www.cityofchicago.org/bacp

04/10/2013

Alderman **Roberto Maldonado**
Ward # **26**
City of Chicago
City Hall, Room **300**
121 North LaSalle Street
Chicago, Illinois 60602

Re: An ordinance to use and maintain a portion of the public right-of-way for **one (1) sidewalk cafe(s)** for **LA PLENA RESTAURANT**, adjacent to the premises known as **2617 W. Division St.**.

Dear Alderman **Roberto Maldonado**:

The applicant referenced above has requested the use of the public right-of-way for a **sidewalk cafe(s)**. An ordinance has been prepared by the Department of Business Affairs and Consumer Protection – Business Assistance Center - Public Way Use Unit for presentation to the City Council. Because this request was made for properties located in your ward, as approved by you as per the attached, I respectfully request that you introduce the attached ordinance at the next City Council meeting.

If you have any questions regarding this ordinance, please contact Anthony Bertuca at (312) 744-5506.

Department of Business Affairs and Consumer Protection

Office of the City Clerk

O2013-2983

Office of the City Clerk

City Council Document Tracking Sheet

Meeting Date:	4/10/2013
Sponsor(s):	Maldonado, Roberto (26)
Type:	Ordinance
Title:	Sidewalk cafe(s) for Rootstock Wine & Beer Bar
Committee(s) Assignment:	Committee on Transportation and Public Way

ORDINANCE
ROOTSTOCK WINE & BEER BAR
Acct. No. 336518 - 1
Permit No. 1105783

Be It Ordained by the City Council of the City of Chicago:

Permission and authority are hereby given and granted to ROOTSTOCK WINE & BEER BAR upon the terms and subject to the conditions of this ordinance, to maintain and use a portion of the public right of way for a sidewalk cafe adjacent to its premises located at 954 N. California Ave.. Said sidewalk cafe area #1 shall be twenty-one (21) feet in length and nine point six seven (9.67) feet in width for a total of two hundred three point zero seven (203.07) square feet and shall allow six (6) feet of clear space from the face of the curb/building line along N CALIFORNIA AVE. The compensation for said space and the days and hours of operation for the sidewalk cafe shall be as follows:

Monday through Friday 5:00 p.m. until 12:00 midnight Saturday and Sunday 11:00 a.m. until 12:00 midnight
Compensation: $600.00
SEATING CAPACITY: 30

Sidewalk Cafe Permit and approved plan must be posted at all times.

This grant of privilege #1105783 for a sidewalk cafe shall be subject to the provisions of Section 10-28-800 though 10-28-885 of the Municipal Code of Chicago and the directions of the Commissioner of Department of Business Affairs and Consumer Protection, the Commissioner of Streets and Sanitation, and the Commissioner of Transportation.

The permit holder agrees to hold the City of Chicago harmless for any damage, relocation or replacement costs associated with damage, relocation or removal of private property caused by the City performing work in the public way.

Authority for the above named privilege is herein given and granted from and after March 1, 2013 through and including December 1, 2013.

Alderman _____

Roberto Maldonado 26th Ward

Department of Business Affairs and Consumer Protection
Business Assistance Center- Public Way Use Unit
City Hall- 121 N. LaSalle Street Room 800 • Chicago, IL 60602
(312)-74-GOBIZ (312-744-6249) • (312) 744-1944 (TTY)
http://www.cityofchicago.org/bacp

04/10/2013

Alderman **Roberto Maldonado**
Ward # **26**
City of Chicago
City Hall, Room **300**
121 North LaSalle Street
Chicago, Illinois 60602

Re: An ordinance to use and maintain a portion of the public right-of-way for **one (1) sidewalk cafe(s)** for **ROOTSTOCK WINE & BEER BAR**, adjacent to the premises known as **954 N. California Ave.**.

Dear Alderman **Roberto Maldonado**:

The applicant referenced above has requested the use of the public right-of-way for a **sidewalk cafe(s)**. An ordinance has been prepared by the Department of Business Affairs and Consumer Protection – Business Assistance Center - Public Way Use Unit for presentation to the City Council. Because this request was made for properties located in your ward, as approved by you as per the attached, I respectfully request that you introduce the attached ordinance at the next City Council meeting.

If you have any questions regarding this ordinance, please contact Anthony Bertuca at (312) 744-5506.

Department of Business Affairs and Consumer Protection

Office of the City Clerk

O2013-2985

Office of the City Clerk

City Council Document Tracking Sheet

Meeting Date:	4/10/2013
Sponsor(s):	Burnett, Walter (27)
Type:	Ordinance
Title:	Sidewalk cafe(s) for De Cero
Committee(s) Assignment:	Committee on Transportation and Public Way

ORDINANCE
DE CERO
Acct. No. 273771 - 1
Permit No. 1105611

Be It Ordained by the City Council of the City of Chicago:

Permission and authority are hereby given and granted to DE CERO upon the terms and subject to the conditions of this ordinance, to maintain and use a portion of the public right of way for a sidewalk cafe adjacent to its premises located at 812-816 W. Randolph St.. Said sidewalk cafe area #1 shall be fifty (50) feet in length and nine (9) feet in width for a total of four hundred fifty (450) square feet and shall allow six (6) feet of clear space from the face of the curb/building line along W. RANDOLPH ST.. The compensation for said space and the days and hours of operation for the sidewalk cafe shall be as follows:

Monday through Sunday 8:00 a.m. to 12:00 midnight
Compensation: $600.00
SEATING CAPACITY: 30

Sidewalk Cafe Permit and approved plan must be posted at all times.

This grant of privilege #1105611 for a sidewalk cafe shall be subject to the provisions of Section 10-28-800 though 10-28-885 of the Municipal Code of Chicago and the directions of the Commissioner of Department of Business Affairs and Consumer Protection, the Commissioner of Streets and Sanitation, and the Commissioner of Transportation.

The permit holder agrees to hold the City of Chicago harmless for any damage, relocation or replacement costs associated with damage, relocation or removal of private property caused by the City performing work in the public way.

Authority for the above named privilege is herein given and granted from and after March 1, 2013 through and including December 1, 2013.

Alderman

Walter Burnett Jr. 27th Ward

Office of the City Clerk

O2013-2988

Office of the City Clerk

City Council Document Tracking Sheet

Meeting Date:	4/10/2013
Sponsor(s):	Burnett, Walter (27)
Type:	Ordinance
Title:	Sidewalk cafe(s) for Dragonfly Mandarin
Committee(s) Assignment:	Committee on Transportation and Public Way

ORDINANCE
DRAGONFLY MANDARIN
Acct. No. 281839 - 1
Permit No. 1105557

Be It Ordained by the City Council of the City of Chicago:

Permission and authority are hereby given and granted to DRAGONFLY MANDARIN upon the terms and subject to the conditions of this ordinance, to maintain and use a portion of the public right of way for a sidewalk cafe adjacent to its premises located at 832 W. Randolph St.. Said sidewalk cafe area #1 shall be forty-seven (47) feet in length and nine point three three (9.33) feet in width for a total of four hundred thirty-eight point five one (438.51) square feet and shall allow six (6) feet of clear space from the face of the curb/building line along W. Randolph. The compensation for said space and the days and hours of operation for the sidewalk cafe shall be as follows:

Sunday through Saturday 11:00am until 12:00am midnught
Compensation: $1,008.57
SEATING CAPACITY: 48

Sidewalk Cafe Permit and approved plan must be posted at all times.

This grant of privilege #1105557 for a sidewalk cafe shall be subject to the provisions of Section 10-28-800 though 10-28-885 of the Municipal Code of Chicago and the directions of the Commissioner of Department of Business Affairs and Consumer Protection, the Commissioner of Streets and Sanitation, and the Commissioner of Transportation.

The permit holder agrees to hold the City of Chicago harmless for any damage, relocation or replacement costs associated with damage, relocation or removal of private property caused by the City performing work in the public way.

Authority for the above named privilege is herein given and granted from and after March 1, 2013 through and including December 1, 2013.

Alderman _____

Walter Burnett Jr. 27th Ward

Office of the City Clerk

O2013-2991

Office of the City Clerk

City Council Document Tracking Sheet

Meeting Date:	4/10/2013
Sponsor(s):	Burnett, Walter (27)
Type:	Ordinance
Title:	Sidewalk cafe(s) for Fireplace Inn
Committee(s) Assignment:	Committee on Transportation and Public Way

ORDINANCE
FIREPLACE INN
Acct. No. 9454 - 1
Permit No. 1105670

Be It Ordained by the City Council of the City of Chicago:

Permission and authority are hereby given and granted to FIREPLACE INN upon the terms and subject to the conditions of this ordinance, to maintain and use a portion of the public right of way for a sidewalk cafe adjacent to its premises located at 1448 N. Wells St.. Said sidewalk cafe area #1 shall be twenty-four point five (24.5) feet in length and ten (10) feet in width, area #2 shall be twenty-two point eight three (22.83) feet in length and ten (10) feet in width for a total of four hundred seventy-three point three (473.3) square feet and shall allow six (6) feet of clear space from the face of the curb/building line along N. Wells Street. The compensation for said space and the days and hours of operation for the sidewalk cafe shall be as follows:

Monday through Thursday 11:00a.m. to 12:00 midnight Friday through Sunday 11:00 a.m. to 12:00 midnight
Compensation: $1,088.59
SEATING CAPACITY: 44

Sidewalk Cafe Permit and approved plan must be posted at all times.

This grant of privilege #1105670 for a sidewalk cafe shall be subject to the provisions of Section 10-28-800 though 10-28-885 of the Municipal Code of Chicago and the directions of the Commissioner of Department of Business Affairs and Consumer Protection, the Commissioner of Streets and Sanitation, and the Commissioner of Transportation.

The permit holder agrees to hold the City of Chicago harmless for any damage, relocation or replacement costs associated with damage, relocation or removal of private property caused by the City performing work in the public way.

Authority for the above named privilege is herein given and granted from and after March 1, 2013 through and including December 1, 2013.

Alderman _____

Walter Burnett Jr. 27th Ward

Office of the City Clerk

O2013-2993

Office of the City Clerk

City Council Document Tracking Sheet

Meeting Date:	4/10/2013
Sponsor(s):	Burnett, Walter (27)
Type:	Ordinance
Title:	Sidewalk cafe(s) for Five Star Bar & Grill
Committee(s) Assignment:	Committee on Transportation and Public Way

ORDINANCE
FIVE STAR BAR & GRILL
Acct. No. 295380 - 1
Permit No. 1105614

Be It Ordained by the City Council of the City of Chicago:

Permission and authority are hereby given and granted to FIVE STAR BAR & GRILL upon the terms and subject to the conditions of this ordinance, to maintain and use a portion of the public right of way for a sidewalk cafe adjacent to its premises located at 1424 W. Chicago Ave.. Said sidewalk cafe area #1 shall be forty (40) feet in length and four point six seven (4.67) feet in width for a total of one hundred eighty-six point eight (186.8) square feet and shall allow six (6) feet of clear space from the face of the curb/building line along W. Chicago Avenue. The compensation for said space and the days and hours of operation for the sidewalk cafe shall be as follows:

Monday through Friday 12:00 noon to 12:00 midnight Saturday and Sunday 11:00 a.m. to 12:00 midnight
Compensation: $600.00
SEATING CAPACITY: 21

Sidewalk Cafe Permit and approved plan must be posted at all times.

This grant of privilege #1105614 for a sidewalk cafe shall be subject to the provisions of Section 10-28-800 though 10-28-885 of the Municipal Code of Chicago and the directions of the Commissioner of Department of Business Affairs and Consumer Protection, the Commissioner of Streets and Sanitation, and the Commissioner of Transportation.

The permit holder agrees to hold the City of Chicago harmless for any damage, relocation or replacement costs associated with damage, relocation or removal of private property caused by the City performing work in the public way.

Authority for the above named privilege is herein given and granted from and after March 1, 2013 through and including December 1, 2013.

Alderman _____

Walter Burnett Jr. 27th Ward

Office of the City Clerk

O2013-2996

Office of the City Clerk

City Council Document Tracking Sheet

Meeting Date:	4/10/2013
Sponsor(s):	Burnett, Walter (27)
Type:	Ordinance
Title:	Sidewalk cafe(s) for Girl & The Goat
Committee(s) Assignment:	Committee on Transportation and Public Way

ORDINANCE
GIRL & THE GOAT
Acct. No. 347093 - 1
Permit No. 1105774

Be It Ordained by the City Council of the City of Chicago:

Permission and authority are hereby given and granted to GIRL & THE GOAT upon the terms and subject to the conditions of this ordinance, to maintain and use a portion of the public right of way for a sidewalk cafe adjacent to its premises located at 809-813 W. Randolph St.. Said sidewalk cafe area #1 shall be fifty point seven five (50.75) feet in length and nine point zero eight (9.08) feet in width for a total of four hundred sixty point eight one (460.81) square feet and shall allow six (6) feet of clear space from the face of the curb/building line along W Randolph St. The compensation for said space and the days and hours of operation for the sidewalk cafe shall be as follows:

Monday 4:30 p.m. until 12:00 Midnight Tuesday through Friday 11:30 a.m. until 12:00 Midnight Saturday and Sunday 10:00 a.m. until 12:00 Midnight
Compensation: $600.00
SEATING CAPACITY: 32

Sidewalk Cafe Permit and approved plan must be posted at all times.

This grant of privilege #1105774 for a sidewalk cafe shall be subject to the provisions of Section 10-28-800 though 10-28-885 of the Municipal Code of Chicago and the directions of the Commissioner of Department of Business Affairs and Consumer Protection, the Commissioner of Streets and Sanitation, and the Commissioner of Transportation.

The permit holder agrees to hold the City of Chicago harmless for any damage, relocation or replacement costs associated with damage, relocation or removal of private property caused by the City performing work in the public way.

Authority for the above named privilege is herein given and granted from and after March 1, 2013 through and including December 1, 2013.

Alderman _____

Walter Burnett Jr. 27th Ward

Office of the City Clerk

O2013-2999

Office of the City Clerk

City Council Document Tracking Sheet

Meeting Date:	4/10/2013
Sponsor(s):	Burnett, Walter (27)
Type:	Ordinance
Title:	Sidewalk cafe(s) for Goddess River North, The
Committee(s) Assignment:	Committee on Transportation and Public Way

ORDINANCE
THE GODDESS RIVER NORTH
Acct. No. 376757 - 1
Permit No. 1104187

Be It Ordained by the City Council of the City of Chicago:

Permission and authority are hereby given and granted to THE GODDESS RIVER NORTH upon the terms and subject to the conditions of this ordinance, to maintain and use a portion of the public right of way for a sidewalk cafe adjacent to its premises located at 901 N. Larrabee St.. Said sidewalk cafe area #1 shall be twenty-six (26) feet in length and seven point five (7.5) feet in width for a total of one hundred ninety-five (195) square feet and shall allow six (6) feet of clear space from the face of the curb/building line along Larrabee. The compensation for said space and the days and hours of operation for the sidewalk cafe shall be as follows:

Monday to Sunday 8:00 am - 9:00 pm
Compensation: $600.00
SEATING CAPACITY: 20

Sidewalk Cafe Permit and approved plan must be posted at all times.

This grant of privilege #1104187 for a sidewalk cafe shall be subject to the provisions of Section 10-28-800 though 10-28-885 of the Municipal Code of Chicago and the directions of the Commissioner of Department of Business Affairs and Consumer Protection, the Commissioner of Streets and Sanitation, and the Commissioner of Transportation.

The permit holder agrees to hold the City of Chicago harmless for any damage, relocation or replacement costs associated with damage, relocation or removal of private property caused by the City performing work in the public way.

Authority for the above named privilege is herein given and granted from and after March 1, 2013 through and including December 1, 2013.

Alderman _____

Walter Burnett Jr. 27th Ward

Office of the City Clerk

O2013-3002

Office of the City Clerk

City Council Document Tracking Sheet

Meeting Date:	4/10/2013
Sponsor(s):	Burnett, Walter (27)
Type:	Ordinance
Title:	Sidewalk cafe(s) for Grange Hall Burger Bar
Committee(s) Assignment:	Committee on Transportation and Public Way

ORDINANCE
GRANGE HALL BURGER BAR
Acct. No. 322240 - 1
Permit No. 1105607

Be It Ordained by the City Council of the City of Chicago:

Permission and authority are hereby given and granted to GRANGE HALL BURGER BAR upon the terms and subject to the conditions of this ordinance, to maintain and use a portion of the public right of way for a sidewalk cafe adjacent to its premises located at 844 W. Randolph St.. Said sidewalk cafe area #1 shall be eighteen (18) feet in length and thirteen (13) feet in width for a total of two hundred thirty-four (234) square feet and shall allow six (6) feet of clear space from the face of the curb/building line along W. Randolph Street. The compensation for said space and the days and hours of operation for the sidewalk cafe shall be as follows:

Monday through Sunday 8:00 a.m. until 12:00 Midnight
Compensation: $600.00
SEATING CAPACITY: 20

Sidewalk Cafe Permit and approved plan must be posted at all times.

This grant of privilege #1105607 for a sidewalk cafe shall be subject to the provisions of Section 10-28-800 though 10-28-885 of the Municipal Code of Chicago and the directions of the Commissioner of Department of Business Affairs and Consumer Protection, the Commissioner of Streets and Sanitation, and the Commissioner of Transportation.

The permit holder agrees to hold the City of Chicago harmless for any damage, relocation or replacement costs associated with damage, relocation or removal of private property caused by the City performing work in the public way.

Authority for the above named privilege is herein given and granted from and after March 1, 2013 through and including December 1, 2013.

Alderman _____

Walter Burnett Jr. 27th Ward

Office of the City Clerk

O2013-3005

Office of the City Clerk

City Council Document Tracking Sheet

Meeting Date:	4/10/2013
Sponsor(s):	Burnett, Walter (27)
Type:	Ordinance
Title:	Sidewalk cafe(s) for Jaipur
Committee(s) Assignment:	Committee on Transportation and Public Way

ORDINANCE
JAIPUR
Acct. No. 329635 - 1
Permit No. 1105659

Be It Ordained by the City Council of the City of Chicago:

Permission and authority are hereby given and granted to JAIPUR upon the terms and subject to the conditions of this ordinance, to maintain and use a portion of the public right of way for a sidewalk cafe adjacent to its premises located at 847 W. Randolph St.. Said sidewalk cafe area #1 shall be twenty-one point three eight (21.38) feet in length and six point six seven (6.67) feet in width, area #2 shall be thirteen point zero eight (13.08) feet in length and six point six seven (6.67) feet in width for a total of two hundred twenty-nine point eight five (229.85) square feet and shall allow six (6) feet of clear space from the face of the curb/building line along W. RANDOLPH ST.. The compensation for said space and the days and hours of operation for the sidewalk cafe shall be as follows:

Monday through Sunday 11:00 am to 11:00 pm.
Compensation: $600.00
SEATING CAPACITY: 20

Sidewalk Cafe Permit and approved plan must be posted at all times.

This grant of privilege #1105659 for a sidewalk cafe shall be subject to the provisions of Section 10-28-800 though 10-28-885 of the Municipal Code of Chicago and the directions of the Commissioner of Department of Business Affairs and Consumer Protection, the Commissioner of Streets and Sanitation, and the Commissioner of Transportation.

The permit holder agrees to hold the City of Chicago harmless for any damage, relocation or replacement costs associated with damage, relocation or removal of private property caused by the City performing work in the public way.

Authority for the above named privilege is herein given and granted from and after March 1, 2013 through and including December 1, 2013.

Alderman 

Walter Burnett Jr. 27th Ward

Office of the City Clerk

O2013-3007

Office of the City Clerk

City Council Document Tracking Sheet

Meeting Date:	4/10/2013
Sponsor(s):	Burnett, Walter (27)
Type:	Ordinance
Title:	Sidewalk cafe(s) for Kiki's Bistro
Committee(s) Assignment:	Committee on Transportation and Public Way

ORDINANCE
KIKI'S BISTRO
Acct. No. 86724 - 2
Permit No. 1105700

Be It Ordained by the City Council of the City of Chicago:

Permission and authority are hereby given and granted to KIKI'S BISTRO upon the terms and subject to the conditions of this ordinance, to maintain and use a portion of the public right of way for a sidewalk cafe adjacent to its premises located at 900 N. Franklin St.. Said sidewalk cafe area #1 shall be sixty-five (65) feet in length and eight (8) feet in width for a total of five hundred twenty (520) square feet and shall allow six (6) feet of clear space from the face of the curb/building line along W. Locust. The compensation for said space and the days and hours of operation for the sidewalk cafe shall be as follows:

Monday through Saturday11:30 a.m. to 12:00 midnight
Compensation: $600.00
SEATING CAPACITY: 42

Sidewalk Cafe Permit and approved plan must be posted at all times.

This grant of privilege #1105700 for a sidewalk cafe shall be subject to the provisions of Section 10-28-800 though 10-28-885 of the Municipal Code of Chicago and the directions of the Commissioner of Department of Business Affairs and Consumer Protection, the Commissioner of Streets and Sanitation, and the Commissioner of Transportation.

The permit holder agrees to hold the City of Chicago harmless for any damage, relocation or replacement costs associated with damage, relocation or removal of private property caused by the City performing work in the public way.

Authority for the above named privilege is herein given and granted from and after March 1, 2013 through and including December 1, 2013.

Alderman _____

Walter Burnett Jr. 27th Ward

Office of the City Clerk

O2013-3010

Office of the City Clerk

City Council Document Tracking Sheet

Meeting Date:	4/10/2013
Sponsor(s):	Burnett, Walter (27)
Type:	Ordinance
Title:	Sidewalk cafe(s) for Little Goat Diner
Committee(s) Assignment:	Committee on Transportation and Public Way

ORDINANCE
LITTLE GOAT DINER
Acct. No. 368459 - 1
Permit No. 1105615

Be It Ordained by the City Council of the City of Chicago:

Permission and authority are hereby given and granted to LITTLE GOAT DINER upon the terms and subject to the conditions of this ordinance, to maintain and use a portion of the public right of way for a sidewalk cafe adjacent to its premises located at 818-822 W. Randolph St.. Said sidewalk cafe area #1 shall be seventy-two point five (72.5) feet in length and seven (7) feet in width for a total of five hundred seven point five (507.5) square feet and shall allow six (6) feet of clear space from the face of the curb/building line along W. Randolph Street. The compensation for said space and the days and hours of operation for the sidewalk cafe shall be as follows:

Sunday through Thursday 10:00 a.m. to 11:00 p.m. Friday and Saturday 10:00 a.m. to 12:00 midnight
Compensation: $600.00
SEATING CAPACITY: 36

Sidewalk Cafe Permit and approved plan must be posted at all times.

This grant of privilege #1105615 for a sidewalk cafe shall be subject to the provisions of Section 10-28-800 though 10-28-885 of the Municipal Code of Chicago and the directions of the Commissioner of Department of Business Affairs and Consumer Protection, the Commissioner of Streets and Sanitation, and the Commissioner of Transportation.

The permit holder agrees to hold the City of Chicago harmless for any damage, relocation or replacement costs associated with damage, relocation or removal of private property caused by the City performing work in the public way.

Authority for the above named privilege is herein given and granted from and after March 1, 2013 through and including December 1, 2013.

Alderman _____

Walter Burnett Jr. 27th Ward

Office of the City Clerk

O2013-3013

Office of the City Clerk

City Council Document Tracking Sheet

Meeting Date:	4/10/2013
Sponsor(s):	Burnett, Walter (27)
Type:	Ordinance
Title:	Sidewalk cafe(s) for Macello Ristorante
Committee(s) Assignment:	Committee on Transportation and Public Way

ORDINANCE
MACELLO RISTORANTE
Acct. No. 304670 - 1
Permit No. 1105624

Be It Ordained by the City Council of the City of Chicago:

Permission and authority are hereby given and granted to MACELLO RISTORANTE upon the terms and subject to the conditions of this ordinance, to maintain and use a portion of the public right of way for a sidewalk cafe adjacent to its premises located at 1235-1237 W. Lake St.. Said sidewalk cafe area #1 shall be twenty-eight (28) feet in length and fourteen (14) feet in width, area #2 shall be twelve (12) feet in length and twenty-one (21) feet in width, area #3 shall be ten (10) feet in length and nine (9) feet in width for a total of seven hundred thirty-four (734) square feet and shall allow six (6) feet of clear space from the face of the curb/building line along Rear of address/Public Alley, and W. Lake St.. The compensation for said space and the days and hours of operation for the sidewalk cafe shall be as follows:

Sunday through Saturday 11:30am until 12::00 am midnight
Compensation: $807.40
SEATING CAPACITY: 60

Sidewalk Cafe Permit and approved plan must be posted at all times.

This grant of privilege #1105624 for a sidewalk cafe shall be subject to the provisions of Section 10-28-800 though 10-28-885 of the Municipal Code of Chicago and the directions of the Commissioner of Department of Business Affairs and Consumer Protection, the Commissioner of Streets and Sanitation, and the Commissioner of Transportation.

The permit holder agrees to hold the City of Chicago harmless for any damage, relocation or replacement costs associated with damage, relocation or removal of private property caused by the City performing work in the public way.

Authority for the above named privilege is herein given and granted from and after March 1, 2013 through and including December 1, 2013.

Alderman _____

Walter Burnett Jr. 27th Ward

Office of the City Clerk

O2013-3016

Office of the City Clerk

City Council Document Tracking Sheet

Meeting Date:	4/10/2013
Sponsor(s):	Burnett, Walter (27)
Type:	Ordinance
Title:	Sidewalk cafe(s) for Next Restaurant
Committee(s) Assignment:	Committee on Transportation and Public Way

ORDINANCE
NEXT RESTAURANT
Acct. No. 355004 - 1
Permit No. 1105771

Be It Ordained by the City Council of the City of Chicago:

Permission and authority are hereby given and granted to NEXT RESTAURANT upon the terms and subject to the conditions of this ordinance, to maintain and use a portion of the public right of way for a sidewalk cafe adjacent to its premises located at 953-55 W. Fulton Market . Said sidewalk cafe area #1 shall be fifty-one point eight three (51.83) feet in length and seven point six seven (7.67) feet in width, area #2 shall be fifty-two (52) feet in length and six point six seven (6.67) feet in width, area #3 shall be twenty-nine point one seven (29.17) feet in length and six point six seven (6.67) feet in width for a total of nine hundred thirty-eight point nine four (938.94) square feet and shall allow six (6) feet of clear space from the face of the curb/building line along W Fulton Market, N Morgan St. The compensation for said space and the days and hours of operation for the sidewalk cafe shall be as follows:

Monday through Sunday 11:00 a.m. to 12:00 a.m.
Compensation: $1,032.83
SEATING CAPACITY: 52

Sidewalk Cafe Permit and approved plan must be posted at all times.

This grant of privilege #1105771 for a sidewalk cafe shall be subject to the provisions of Section 10-28-800 though 10-28-885 of the Municipal Code of Chicago and the directions of the Commissioner of Department of Business Affairs and Consumer Protection, the Commissioner of Streets and Sanitation, and the Commissioner of Transportation.

The permit holder agrees to hold the City of Chicago harmless for any damage, relocation or replacement costs associated with damage, relocation or removal of private property caused by the City performing work in the public way.

Authority for the above named privilege is herein given and granted from and after March 1, 2013 through and including December 1, 2013.

Alderman _____

Walter Burnett Jr. 27th Ward

Office of the City Clerk

O2013-3019

Office of the City Clerk

City Council Document Tracking Sheet

Meeting Date:	4/10/2013
Sponsor(s):	Burnett, Walter (27)
Type:	Ordinance
Title:	Sidewalk cafe(s) for Nia
Committee(s) Assignment:	Committee on Transportation and Public Way

ORDINANCE
NIA
Acct. No. 322341 - 1
Permit No. 1105860

Be It Ordained by the City Council of the City of Chicago:

Permission and authority are hereby given and granted to NIA upon the terms and subject to the conditions of this ordinance, to maintain and use a portion of the public right of way for a sidewalk cafe adjacent to its premises located at 803 W. Randolph St.. Said sidewalk cafe area #1 shall be twenty (20) feet in length and ten (10) feet in width for a total of two hundred (200) square feet and shall allow six (6) feet of clear space from the face of the curb/building line along W. Randolph St.. The compensation for said space and the days and hours of operation for the sidewalk cafe shall be as follows:

Sunday through Saturday 11:00 a.m. until 11:00 p.m.
Compensation: $600.00
SEATING CAPACITY: 24

Sidewalk Cafe Permit and approved plan must be posted at all times.

This grant of privilege #1105860 for a sidewalk cafe shall be subject to the provisions of Section 10-28-800 though 10-28-885 of the Municipal Code of Chicago and the directions of the Commissioner of Department of Business Affairs and Consumer Protection, the Commissioner of Streets and Sanitation, and the Commissioner of Transportation.

The permit holder agrees to hold the City of Chicago harmless for any damage, relocation or replacement costs associated with damage, relocation or removal of private property caused by the City performing work in the public way.

Authority for the above named privilege is herein given and granted from and after March 1, 2013 through and including December 1, 2013.

Alderman _____

Walter Burnett Jr. 27th Ward

Office of the City Clerk

O2013-3020

Office of the City Clerk

City Council Document Tracking Sheet

Meeting Date:	4/10/2013
Sponsor(s):	Burnett, Walter (27)
Type:	Ordinance
Title:	Sidewalk cafe(s) for Nohea Cafe
Committee(s) Assignment:	Committee on Transportation and Public Way

ORDINANCE
NOHEA CAFE
Acct. No. 346746 - 2
Permit No. 1102398

Be It Ordained by the City Council of the City of Chicago:

Permission and authority are hereby given and granted to NOHEA CAFE upon the terms and subject to the conditions of this ordinance, to maintain and use a portion of the public right of way for a sidewalk cafe adjacent to its premises located at 1312 W. Madison St.. Said sidewalk cafe area #1 shall be twenty-one point three three (21.33) feet in length and eight point five (8.5) feet in width for a total of one hundred eighty-one point three one (181.31) square feet and shall allow six (6) feet of clear space from the face of the curb/building line along Ada Street. The compensation for said space and the days and hours of operation for the sidewalk cafe shall be as follows:

Monday through Sunday 8:00 a.m. to 8:00 p.m.
Compensation: $600.00
SEATING CAPACITY: 20

Sidewalk Cafe Permit and approved plan must be posted at all times.

This grant of privilege #1102398 for a sidewalk cafe shall be subject to the provisions of Section 10-28-800 though 10-28-885 of the Municipal Code of Chicago and the directions of the Commissioner of Department of Business Affairs and Consumer Protection, the Commissioner of Streets and Sanitation, and the Commissioner of Transportation.

The permit holder agrees to hold the City of Chicago harmless for any damage, relocation or replacement costs associated with damage, relocation or removal of private property caused by the City performing work in the public way.

Authority for the above named privilege is herein given and granted from and after March 1, 2013 through and including December 1, 2013.

Alderman

Walter Burnett Jr. 27th Ward

Office of the City Clerk

O2013-3024

Office of the City Clerk

City Council Document Tracking Sheet

Meeting Date:	4/10/2013
Sponsor(s):	Burnett, Walter (27)
Type:	Ordinance
Title:	Sidewalk cafe(s) for Passion Cafe
Committee(s) Assignment:	Committee on Transportation and Public Way

ORDINANCE
PASSION CAFE
Acct. No. 314559 - 3
Permit No. 1105661

Be It Ordained by the City Council of the City of Chicago:

Permission and authority are hereby given and granted to PASSION CAFE upon the terms and subject to the conditions of this ordinance, to maintain and use a portion of the public right of way for a sidewalk cafe adjacent to its premises located at 1143-1145 N. Wells St.. Said sidewalk cafe area #1 shall be twenty-seven point eight (27.8) feet in length and ten (10) feet in width, area #2 shall be seventeen point seven (17.7) feet in length and sixteen (16) feet in width for a total of five hundred sixty-one point two (561.2) square feet and shall allow six (6) feet of clear space from the face of the curb/building line along Wells. The compensation for said space and the days and hours of operation for the sidewalk cafe shall be as follows:

Monday to Sunday 8:00 am - 11:00 pm
Compensation: $1,290.76
SEATING CAPACITY: 44

Sidewalk Cafe Permit and approved plan must be posted at all times.

This grant of privilege #1105661 for a sidewalk cafe shall be subject to the provisions of Section 10-28-800 though 10-28-885 of the Municipal Code of Chicago and the directions of the Commissioner of Department of Business Affairs and Consumer Protection, the Commissioner of Streets and Sanitation, and the Commissioner of Transportation.

The permit holder agrees to hold the City of Chicago harmless for any damage, relocation or replacement costs associated with damage, relocation or removal of private property caused by the City performing work in the public way.

Authority for the above named privilege is herein given and granted from and after March 1, 2013 through and including December 1, 2013.

Alderman _____

~~Michele Smith 43rd Ward~~
Walter Burnett, Jr

Office of the City Clerk

O2013-3026

Office of the City Clerk

City Council Document Tracking Sheet

Meeting Date:	4/10/2013
Sponsor(s):	Burnett, Walter (27)
Type:	Ordinance
Title:	Sidewalk cafe(s) for Santorini
Committee(s) Assignment:	Committee on Transportation and Public Way

ORDINANCE
SANTORINI
Acct. No. 64261 - 1
Permit No. 1105808

Be It Ordained by the City Council of the City of Chicago:

Permission and authority are hereby given and granted to SANTORINI upon the terms and subject to the conditions of this ordinance, to maintain and use a portion of the public right of way for a sidewalk cafe adjacent to its premises located at 138 S. Halsted St.. Said sidewalk cafe area #1 shall be eighty-three point four two (83.42) feet in length and seven point eight three (7.83) feet in width for a total of six hundred fifty-three point one eight (653.18) square feet and shall allow six (6) feet of clear space from the face of the curb/building line along W. Adams Street. The compensation for said space and the days and hours of operation for the sidewalk cafe shall be as follows:

Monday through Sunday 11:00 a.m. to 12:00 midnight
Compensation: $718.50
SEATING CAPACITY: 40

Sidewalk Cafe Permit and approved plan must be posted at all times.

This grant of privilege #1105808 for a sidewalk cafe shall be subject to the provisions of Section 10-28-800 though 10-28-885 of the Municipal Code of Chicago and the directions of the Commissioner of Department of Business Affairs and Consumer Protection, the Commissioner of Streets and Sanitation, and the Commissioner of Transportation.

The permit holder agrees to hold the City of Chicago harmless for any damage, relocation or replacement costs associated with damage, relocation or removal of private property caused by the City performing work in the public way.

Authority for the above named privilege is herein given and granted from and after March 1, 2013 through and including December 1, 2013.

Alderman _____

Walter Burnett Jr. 27th Ward

Office of the City Clerk

O2013-3027

Office of the City Clerk

City Council Document Tracking Sheet

Meeting Date:	4/10/2013
Sponsor(s):	Burnett, Walter (27)
Type:	Ordinance
Title:	Sidewalk cafe(s) for Vera
Committee(s) Assignment:	Committee on Transportation and Public Way

ORDINANCE
VERA
Acct. No. 329624 - 1
Permit No. 1105678

Be It Ordained by the City Council of the City of Chicago:

Permission and authority are hereby given and granted to VERA upon the terms and subject to the conditions of this ordinance, to maintain and use a portion of the public right of way for a sidewalk cafe adjacent to its premises located at 1023 W. Lake St.. Said sidewalk cafe area #1 shall be twenty-nine point five (29.5) feet in length and seven point three three (7.33) feet in width for a total of two hundred sixteen point two four (216.24) square feet and shall allow six (6) feet of clear space from the face of the curb/building line along Carpenter Street. The compensation for said space and the days and hours of operation for the sidewalk cafe shall be as follows:

Monday through Sunday 5:00 p.m. to 11:00 p.m.
Compensation: $600.00
SEATING CAPACITY: 18

Sidewalk Cafe Permit and approved plan must be posted at all times.

This grant of privilege #1105678 for a sidewalk cafe shall be subject to the provisions of Section 10-28-800 though 10-28-885 of the Municipal Code of Chicago and the directions of the Commissioner of Department of Business Affairs and Consumer Protection, the Commissioner of Streets and Sanitation, and the Commissioner of Transportation.

The permit holder agrees to hold the City of Chicago harmless for any damage, relocation or replacement costs associated with damage, relocation or removal of private property caused by the City performing work in the public way.

Authority for the above named privilege is herein given and granted from and after March 1, 2013 through and including December 1, 2013.

Alderman _____

Walter Burnett Jr. 27th Ward

Office of the City Clerk

O2013-3029

Office of the City Clerk

City Council Document Tracking Sheet

Meeting Date:	4/10/2013
Sponsor(s):	Burnett, Walter (27)
Type:	Ordinance
Title:	Sidewalk cafe(s) for Vivo Restaurant
Committee(s) Assignment:	Committee on Transportation and Public Way

ORDINANCE
VIVO RESTAURANT
Acct. No. 11184 - 1
Permit No. 1105750

Be It Ordained by the City Council of the City of Chicago:

Permission and authority are hereby given and granted to VIVO RESTAURANT upon the terms and subject to the conditions of this ordinance, to maintain and use a portion of the public right of way for a sidewalk cafe adjacent to its premises located at 838 W. Randolph St.. Said sidewalk cafe area #1 shall be nineteen (19) feet in length and nine (9) feet in width, area #2 shall be sixteen (16) feet in length and three (3) feet in width for a total of two hundred nineteen (219) square feet and shall allow six (6) feet of clear space from the face of the curb/building line along W. Randolph Street. The compensation for said space and the days and hours of operation for the sidewalk cafe shall be as follows:

Monday through Friday 11:00 a.m. to 12:00 midnight Saturday and Sunday 4:00 p.m. to 12:00 midnight
Compensation: $600.00
SEATING CAPACITY: 22

Sidewalk Cafe Permit and approved plan must be posted at all times.

This grant of privilege #1105750 for a sidewalk cafe shall be subject to the provisions of Section 10-28-800 though 10-28-885 of the Municipal Code of Chicago and the directions of the Commissioner of Department of Business Affairs and Consumer Protection, the Commissioner of Streets and Sanitation, and the Commissioner of Transportation.

The permit holder agrees to hold the City of Chicago harmless for any damage, relocation or replacement costs associated with damage, relocation or removal of private property caused by the City performing work in the public way.

Authority for the above named privilege is herein given and granted from and after March 1, 2013 through and including December 1, 2013.

Alderman _____

Walter Burnett Jr. 27th Ward

Office of the City Clerk

O2013-3031

Office of the City Clerk

City Council Document Tracking Sheet

Meeting Date:	4/10/2013
Sponsor(s):	Burnett, Walter (27)
Type:	Ordinance
Title:	Sidewalk cafe(s) for West Town Tavern
Committee(s) Assignment:	Committee on Transportation and Public Way

ORDINANCE
West Town Tavern
Acct. No. 20431 - 1
Permit No. 1105724

Be It Ordained by the City Council of the City of Chicago:

Permission and authority are hereby given and granted to West Town Tavern upon the terms and subject to the conditions of this ordinance, to maintain and use a portion of the public right of way for a sidewalk cafe adjacent to its premises located at 1329 W. Chicago Ave.. Said sidewalk cafe area #1 shall be seventeen (17) feet in length and five point one seven (5.17) feet in width, area #2 shall be twenty-three (23) feet in length and three point nine two (3.92) feet in width for a total of one hundred seventy-eight point zero five (178.05) square feet and shall allow six (6) feet of clear space from the face of the curb/building line along W. Chicago Avenue, N. Throop Street. The compensation for said space and the days and hours of operation for the sidewalk cafe shall be as follows:

Monday through Saturday 5:00 p.m. to 11:00 p.m.
Compensation: $600.00
SEATING CAPACITY: 20

Sidewalk Cafe Permit and approved plan must be posted at all times.

This grant of privilege #1105724 for a sidewalk cafe shall be subject to the provisions of Section 10-28-800 though 10-28-885 of the Municipal Code of Chicago and the directions of the Commissioner of Department of Business Affairs and Consumer Protection, the Commissioner of Streets and Sanitation, and the Commissioner of Transportation.

The permit holder agrees to hold the City of Chicago harmless for any damage, relocation or replacement costs associated with damage, relocation or removal of private property caused by the City performing work in the public way.

Authority for the above named privilege is herein given and granted from and after March 1, 2013 through and including December 1, 2013.

Alderman _____

Walter Burnett Jr. 27th Ward

Office of the City Clerk

O2013-3033

Office of the City Clerk

City Council Document Tracking Sheet

Meeting Date:	4/10/2013
Sponsor(s):	Waguespack, Scott (32)
Type:	Ordinance
Title:	Sidewalk cafe(s) for Armand's Pizzeria
Committee(s) Assignment:	Committee on Transportation and Public Way

ORDINANCE
ARMAND'S PIZZERIA
Acct. No. 377348 - 1
Permit No. 1103745

Be It Ordained by the City Council of the City of Chicago:

Permission and authority are hereby given and granted to ARMAND'S PIZZERIA upon the terms and subject to the conditions of this ordinance, to maintain and use a portion of the public right of way for a sidewalk cafe adjacent to its premises located at 2121 W. Division St.. Said sidewalk cafe area #1 shall be twenty-six point eight three (26.83) feet in length and seventeen point six seven (17.67) feet in width for a total of four hundred seventy-four point zero nine (474.09) square feet and shall allow six (6) feet of clear space from the face of the curb/building line along Division. The compensation for said space and the days and hours of operation for the sidewalk cafe shall be as follows:

Monday to Sunday 11:00 am - 12:00am midnight
Compensation: $600.00
SEATING CAPACITY: 32

Sidewalk Cafe Permit and approved plan must be posted at all times.

This grant of privilege #1103745 for a sidewalk cafe shall be subject to the provisions of Section 10-28-800 though 10-28-885 of the Municipal Code of Chicago and the directions of the Commissioner of Department of Business Affairs and Consumer Protection, the Commissioner of Streets and Sanitation, and the Commissioner of Transportation.

The permit holder agrees to hold the City of Chicago harmless for any damage, relocation or replacement costs associated with damage, relocation or removal of private property caused by the City performing work in the public way.

Authority for the above named privilege is herein given and granted from and after March 1, 2013 through and including December 1, 2013.

Alderman _____

Scott Waguespack 32nd Ward

Department of Business Affairs and Consumer Protection
Business Assistance Center- Public Way Use Unit
City Hall - 121 N. LaSalle Street Room 800 • Chicago, IL 60602
(312)-74-GOBIZ (312-744-6249) • (312) 744-1944 (TTY)
http://www.cityofchicago.org/bacp

04/10/2013

Alderman **Scott Waguespack**
Ward # **32**
City of Chicago
City Hall, Room **300**
121 North LaSalle Street
Chicago, Illinois 60602

Re: An ordinance to use and maintain a portion of the public right-of-way for **one (1) sidewalk cafe(s)** for **ARMAND'S PIZZERIA**, adjacent to the premises known as **2121 W. Division St.**.

Dear Alderman **Scott Waguespack**:

The applicant referenced above has requested the use of the public right-of-way for a **sidewalk cafe(s)**. An ordinance has been prepared by the Department of Business Affairs and Consumer Protection – Business Assistance Center - Public Way Use Unit for presentation to the City Council. Because this request was made for properties located in your ward, as approved by you as per the attached, I respectfully request that you introduce the attached ordinance at the next City Council meeting.

If you have any questions regarding this ordinance, please contact Anthony Bertuca at (312) 744-5506.

Department of Business Affairs and Consumer Protection

Office of the City Clerk

O2013-3048

Office of the City Clerk

City Council Document Tracking Sheet

Meeting Date:	4/10/2013
Sponsor(s):	Waguespack, Scott (32)
Type:	Ordinance
Title:	Sidewalk cafe(s) for Art of Chicken, The
Committee(s) Assignment:	Committee on Transportation and Public Way

ORDINANCE
THE ART OF CHICKEN
Acct. No. 365331 - 1
Permit No. 1105623

Be It Ordained by the City Council of the City of Chicago:

Permission and authority are hereby given and granted to THE ART OF CHICKEN upon the terms and subject to the conditions of this ordinance, to maintain and use a portion of the public right of way for a sidewalk cafe adjacent to its premises located at 2041 N. Western Ave.. Said sidewalk cafe area #1 shall be twenty-one point eight three (21.83) feet in length and eight point five (8.5) feet in width for a total of one hundred eighty-five point five six (185.56) square feet and shall allow six (6) feet of clear space from the face of the curb/building line along N. Western Avenue. The compensation for said space and the days and hours of operation for the sidewalk cafe shall be as follows:

Monday through Sunday 11:00 a.m. to 10:00 p.m.
Compensation: $600.00
SEATING CAPACITY: 10

Sidewalk Cafe Permit and approved plan must be posted at all times.

This grant of privilege #1105623 for a sidewalk cafe shall be subject to the provisions of Section 10-28-800 though 10-28-885 of the Municipal Code of Chicago and the directions of the Commissioner of Department of Business Affairs and Consumer Protection, the Commissioner of Streets and Sanitation, and the Commissioner of Transportation.

The permit holder agrees to hold the City of Chicago harmless for any damage, relocation or replacement costs associated with damage, relocation or removal of private property caused by the City performing work in the public way.

Authority for the above named privilege is herein given and granted from and after March 1, 2013 through and including December 1, 2013.

Alderman _____

Scott Waguespack 32nd Ward

Department of Business Affairs and Consumer Protection
Business Assistance Center - Public Way Use Unit
City Hall - 121 N. LaSalle Street, Room 800 • Chicago, IL 60602
(312)-74-GOBIZ (312-744-6249) • (312) 744-1944 (TTY)
http://www.cityofchicago.org/bacp

04/10/2013

Alderman **Scott Waguespack**
Ward # **32**
City of Chicago
City Hall, Room **300**
121 North LaSalle Street
Chicago, Illinois 60602

Re: An ordinance to use and maintain a portion of the public right-of-way for **one (1) sidewalk cafe(s)** for **THE ART OF CHICKEN**, adjacent to the premises known as **2041 N. Western Ave.**.

Dear Alderman **Scott Waguespack**:

The applicant referenced above has requested the use of the public right-of-way for a **sidewalk cafe(s)**. An ordinance has been prepared by the Department of Business Affairs and Consumer Protection – Business Assistance Center - Public Way Use Unit for presentation to the City Council. Because this request was made for properties located in your ward, as approved by you as per the attached, I respectfully request that you introduce the attached ordinance at the next City Council meeting.

If you have any questions regarding this ordinance, please contact Anthony Bertuca at (312) 744-5506.

Department of Business Affairs and Consumer Protection

Office of the City Clerk

O2013-3055

Office of the City Clerk

City Council Document Tracking Sheet

Meeting Date:	4/10/2013
Sponsor(s):	Waguespack, Scott (32)
Type:	Ordinance
Title:	Sidewalk cafe(s) for Banh Mi and Co.
Committee(s) Assignment:	Committee on Transportation and Public Way

ORDINANCE
BANH MI AND CO
Acct. No. 375489 - 1
Permit No. 1105882

Be It Ordained by the City Council of the City of Chicago:

Permission and authority are hereby given and granted to BANH MI AND CO upon the terms and subject to the conditions of this ordinance, to maintain and use a portion of the public right of way for a sidewalk cafe adjacent to its premises located at 2057 W. Roscoe St.. Said sidewalk cafe area #1 shall be twenty-five (25) feet in length and nine (9) feet in width for a total of two hundred twenty-five (225) square feet and shall allow six (6) feet of clear space from the face of the curb/building line along Roscoe. The compensation for said space and the days and hours of operation for the sidewalk cafe shall be as follows:

Monday to Sunday 11:00 am to 11:00 pm
Compensation: $600.00
SEATING CAPACITY: 28

Sidewalk Cafe Permit and approved plan must be posted at all times.

This grant of privilege #1105882 for a sidewalk cafe shall be subject to the provisions of Section 10-28-800 though 10-28-885 of the Municipal Code of Chicago and the directions of the Commissioner of Department of Business Affairs and Consumer Protection, the Commissioner of Streets and Sanitation, and the Commissioner of Transportation.

The permit holder agrees to hold the City of Chicago harmless for any damage, relocation or replacement costs associated with damage, relocation or removal of private property caused by the City performing work in the public way.

Authority for the above named privilege is herein given and granted from and after March 1, 2013 through and including December 1, 2013.

Alderman Scott Waguespack

Scott Waguespack 32nd Ward

Department of Business Affairs and Consumer Protection
Business Assistance Center- Public Way Use Unit
City Hall- 121 N. LaSalle Street Room 800 • Chicago, IL 60602
(312)-74-GOBIZ (312-744-6249) • (312) 744-1944 (TTY)
http://www.cityofchicago.org/bacp

04/10/2013

Alderman **Scott Waguespack**
Ward # **32**
City of Chicago
City Hall, Room **300**
121 North LaSalle Street
Chicago, Illinois 60602

Re: An ordinance to use and maintain a portion of the public right-of-way for **one (1) sidewalk cafe(s)** for **BANH MI AND CO**, adjacent to the premises known as **2057 W. Roscoe St.**.

Dear Alderman **Scott Waguespack**:

The applicant referenced above has requested the use of the public right-of-way for a **sidewalk cafe(s)**. An ordinance has been prepared by the Department of Business Affairs and Consumer Protection – Business Assistance Center - Public Way Use Unit for presentation to the City Council. Because this request was made for properties located in your ward, as approved by you as per the attached, I respectfully request that you introduce the attached ordinance at the next City Council meeting.

If you have any questions regarding this ordinance, please contact Anthony Bertuca at (312) 744-5506.

Department of Business Affairs and Consumer Protection

Office of the City Clerk

O2013-3062

Office of the City Clerk

City Council Document Tracking Sheet

Meeting Date:	4/10/2013
Sponsor(s):	Waguespack, Scott (32)
Type:	Ordinance
Title:	Sidewalk cafe(s) for Butcher & The Burger
Committee(s) Assignment:	Committee on Transportation and Public Way

ORDINANCE
BUTCHER & THE BURGER
Acct. No. 361256 - 1
Permit No. 1105605

Be It Ordained by the City Council of the City of Chicago:

Permission and authority are hereby given and granted to BUTCHER & THE BURGER upon the terms and subject to the conditions of this ordinance, to maintain and use a portion of the public right of way for a sidewalk cafe adjacent to its premises located at 1021 W. Armitage Ave.. Said sidewalk cafe area #1 shall be forty-two point five (42.5) feet in length and seven (7) feet in width for a total of two hundred ninety-seven point five (297.5) square feet and shall allow six (6) feet of clear space from the face of the curb/building line along N. Kenmore Avenue. The compensation for said space and the days and hours of operation for the sidewalk cafe shall be as follows:

Monday and Tuesday 11:00 a.m. to 9:00 p.m. Wednesday through Friday 11:00 a.m. to 10:00 p.m. Saturday 10:00 a.m. to 10:00 p.m. Sunday 10:00 a.m. to 9:00 p.m.
Compensation: $600.00
SEATING CAPACITY: 12

Sidewalk Cafe Permit and approved plan must be posted at all times.

This grant of privilege #1105605 for a sidewalk cafe shall be subject to the provisions of Section 10-28-800 though 10-28-885 of the Municipal Code of Chicago and the directions of the Commissioner of Department of Business Affairs and Consumer Protection, the Commissioner of Streets and Sanitation, and the Commissioner of Transportation.

The permit holder agrees to hold the City of Chicago harmless for any damage, relocation or replacement costs associated with damage, relocation or removal of private property caused by the City performing work in the public way.

Authority for the above named privilege is herein given and granted from and after March 1, 2013 through and including December 1, 2013.

Alderman _____

Scott Waguespack 32nd Ward

Department of Business Affairs and Consumer Protection
Business Assistance Center - Public Way Use Unit
City Hall - 121 N. LaSalle Street, Room 800 • Chicago, IL 60602
(312)-74-GOBIZ (312-744-6249) • (312) 744-1944 (TTY)
http://www.cityofchicago.org/bacp

04/10/2013

Alderman **Scott Waguespack**
Ward # **32**
City of Chicago
City Hall, Room **300**
121 North LaSalle Street
Chicago, Illinois 60602

Re: An ordinance to use and maintain a portion of the public right-of-way for **one (1) sidewalk cafe(s)** for **BUTCHER & THE BURGER**, adjacent to the premises known as **1021 W. Armitage Ave.**.

Dear Alderman **Scott Waguespack**:

The applicant referenced above has requested the use of the public right-of-way for a **sidewalk cafe(s)**. An ordinance has been prepared by the Department of Business Affairs and Consumer Protection – Business Assistance Center - Public Way Use Unit for presentation to the City Council. Because this request was made for properties located in your ward, as approved by you as per the attached, I respectfully request that you introduce the attached ordinance at the next City Council meeting.

If you have any questions regarding this ordinance, please contact Anthony Bertuca at (312) 744-5506.

Department of Business Affairs and Consumer Protection

Office of the City Clerk

O2013-3065

Office of the City Clerk

City Council Document Tracking Sheet

Meeting Date:	4/10/2013
Sponsor(s):	Waguespack, Scott (32)
Type:	Ordinance
Title:	Sidewalk cafe(s) for Costello's Sandwiches
Committee(s) Assignment:	Committee on Transportation and Public Way

ORDINANCE
COSTELLO'S SANDWICHES
Acct. No. 346222 - 2
Permit No. 1105655

Be It Ordained by the City Council of the City of Chicago:

Permission and authority are hereby given and granted to COSTELLO'S SANDWICHES upon the terms and subject to the conditions of this ordinance, to maintain and use a portion of the public right of way for a sidewalk cafe adjacent to its premises located at 2015 W. Roscoe St.. Said sidewalk cafe area #1 shall be sixteen (16) feet in length and eight (8) feet in width for a total of one hundred twenty-eight (128) square feet and shall allow six (6) feet of clear space from the face of the curb/building line along W. Roscoe. The compensation for said space and the days and hours of operation for the sidewalk cafe shall be as follows:

Monday through Sunday 11:00 a.m. to 9:00 p.m.
Compensation: $600.00
SEATING CAPACITY: 14

Sidewalk Cafe Permit and approved plan must be posted at all times.

This grant of privilege #1105655 for a sidewalk cafe shall be subject to the provisions of Section 10-28-800 though 10-28-885 of the Municipal Code of Chicago and the directions of the Commissioner of Department of Business Affairs and Consumer Protection, the Commissioner of Streets and Sanitation, and the Commissioner of Transportation.

The permit holder agrees to hold the City of Chicago harmless for any damage, relocation or replacement costs associated with damage, relocation or removal of private property caused by the City performing work in the public way.

Authority for the above named privilege is herein given and granted from and after March 1, 2013 through and including December 1, 2013.

Alderman _____

Scott Waguespack 32nd Ward

Department of Business Affairs and Consumer Protection
Business Assistance Center - Public Way Use Unit
City Hall - 121 N. LaSalle Street, Room 800 • Chicago, IL 60602
(312)-74-GOBIZ (312-744-6249) • (312) 744-1944 (TTY)
http://www.cityofchicago.org/bacp

04/10/2013

Alderman **Scott Waguespack**
Ward # **32**
City of Chicago
City Hall, Room **300**
121 North LaSalle Street
Chicago, Illinois 60602

Re: An ordinance to use and maintain a portion of the public right-of-way for **one (1) sidewalk cafe(s)** for **COSTELLO'S SANDWICHES**, adjacent to the premises known as **2015 W. Roscoe St.**.

Dear Alderman **Scott Waguespack**:

The applicant referenced above has requested the use of the public right-of-way for a **sidewalk cafe(s)**. An ordinance has been prepared by the Department of Business Affairs and Consumer Protection – Business Assistance Center - Public Way Use Unit for presentation to the City Council. Because this request was made for properties located in your ward, as approved by you as per the attached, I respectfully request that you introduce the attached ordinance at the next City Council meeting.

If you have any questions regarding this ordinance, please contact Anthony Bertuca at (312) 744-5506.

Department of Business Affairs and Consumer Protection

Office of the City Clerk

O2013-3068

Office of the City Clerk

City Council Document Tracking Sheet

Meeting Date:	4/10/2013
Sponsor(s):	Waguespack, Scott (32)
Type:	Ordinance
Title:	Sidewalk cafe(s) for El's Kitchen
Committee(s) Assignment:	Committee on Transportation and Public Way

ORDINANCE
EL'S KITCHEN
Acct. No. 349624 - 1
Permit No. 1105781

Be It Ordained by the City Council of the City of Chicago:

Permission and authority are hereby given and granted to EL'S KITCHEN upon the terms and subject to the conditions of this ordinance, to maintain and use a portion of the public right of way for a sidewalk cafe adjacent to its premises located at 1450 W. Webster Ave.. Said sidewalk cafe area #1 shall be sixty-eight (68) feet in length and seven (7) feet in width for a total of four hundred seventy-six (476) square feet and shall allow six (6) feet of clear space from the face of the curb/building line along W. Webster. The compensation for said space and the days and hours of operation for the sidewalk cafe shall be as follows:

Sunday through Saturday 9:00am until 11:00pm
Compensation: $600.00
SEATING CAPACITY: 38

Sidewalk Cafe Permit and approved plan must be posted at all times.

This grant of privilege #1105781 for a sidewalk cafe shall be subject to the provisions of Section 10-28-800 though 10-28-885 of the Municipal Code of Chicago and the directions of the Commissioner of Department of Business Affairs and Consumer Protection, the Commissioner of Streets and Sanitation, and the Commissioner of Transportation.

The permit holder agrees to hold the City of Chicago harmless for any damage, relocation or replacement costs associated with damage, relocation or removal of private property caused by the City performing work in the public way.

Authority for the above named privilege is herein given and granted from and after March 1, 2013 through and including December 1, 2013.

Alderman Scott Waguespack

Scott Waguespack 32nd Ward

Department of Business Affairs and Consumer Protection
Business Assistance Center- Public Way Use Unit
City Hall - 121 N. LaSalle Street Room 800 • Chicago, IL 60602
(312)-74-GOBIZ (312-744-6249) • (312) 744-1944 (TTY)
http://www.cityofchicago.org/bacp

04/10/2013

Alderman **Scott Waguespack**
Ward # **32**
City of Chicago
City Hall, Room **300**
121 North LaSalle Street
Chicago, Illinois 60602

Re: An ordinance to use and maintain a portion of the public right-of-way for **one (1) sidewalk cafe(s)** for **EL'S KITCHEN**, adjacent to the premises known as **1450 W. Webster Ave.**.

Dear Alderman **Scott Waguespack**:

The applicant referenced above has requested the use of the public right-of-way for a **sidewalk cafe(s)**. An ordinance has been prepared by the Department of Business Affairs and Consumer Protection – Business Assistance Center - Public Way Use Unit for presentation to the City Council. Because this request was made for properties located in your ward, as approved by you as per the attached, I respectfully request that you introduce the attached ordinance at the next City Council meeting.

If you have any questions regarding this ordinance, please contact Anthony Bertuca at (312) 744-5506.

Department of Business Affairs and Consumer Protection

Office of the City Clerk

O2013-3069

Office of the City Clerk

City Council Document Tracking Sheet

Meeting Date:	4/10/2013
Sponsor(s):	Waguespack, Scott (32)
Type:	Ordinance
Title:	Sidewalk cafe(s) for Feast
Committee(s) Assignment:	Committee on Transportation and Public Way

ORDINANCE
FEAST
Acct. No. 14433 - 1
Permit No. 1105776

Be It Ordained by the City Council of the City of Chicago:

Permission and authority are hereby given and granted to FEAST upon the terms and subject to the conditions of this ordinance, to maintain and use a portion of the public right of way for a sidewalk cafe adjacent to its premises located at 1616 N. Damen Ave.. Said sidewalk cafe area #1 shall be forty-eight (48) feet in length and four (4) feet in width for a total of one hundred ninety-two (192) square feet and shall allow six (6) feet of clear space from the face of the curb/building line along N. Damen Avenue. The compensation for said space and the days and hours of operation for the sidewalk cafe shall be as follows:

Monday through Friday 11:00 a.m.to 12:00 midnight Saturday & Sunday 9:00 a.m.to 12:00 midnight
Compensation: $600.00
SEATING CAPACITY: 22

Sidewalk Cafe Permit and approved plan must be posted at all times.

This grant of privilege #1105776 for a sidewalk cafe shall be subject to the provisions of Section 10-28-800 though 10-28-885 of the Municipal Code of Chicago and the directions of the Commissioner of Department of Business Affairs and Consumer Protection, the Commissioner of Streets and Sanitation, and the Commissioner of Transportation.

The permit holder agrees to hold the City of Chicago harmless for any damage, relocation or replacement costs associated with damage, relocation or removal of private property caused by the City performing work in the public way.

Authority for the above named privilege is herein given and granted from and after March 1, 2013 through and including December 1, 2013.

Alderman _____

Scott Waguespack 32nd Ward

Department of Business Affairs and Consumer Protection
Business Assistance Center- Public Way Use Unit
City Hall- 121 N. LaSalle Street Room 800 • Chicago, IL 60602
(312)-74-GOBIZ (312-744-6249) • (312) 744-1944 (TTY)
http://www.cityofchicago.org/bacp

04/10/2013

Alderman **Scott Waguespack**
Ward # **32**
City of Chicago
City Hall, Room **300**
121 North LaSalle Street
Chicago, Illinois 60602

Re: An ordinance to use and maintain a portion of the public right-of-way for **one (1) sidewalk cafe(s)** for **FEAST**, adjacent to the premises known as **1616 N. Damen Ave.**.

Dear Alderman **Scott Waguespack**:

The applicant referenced above has requested the use of the public right-of-way for a **sidewalk cafe(s)**. An ordinance has been prepared by the Department of Business Affairs and Consumer Protection – Business Assistance Center - Public Way Use Unit for presentation to the City Council. Because this request was made for properties located in your ward, as approved by you as per the attached, I respectfully request that you introduce the attached ordinance at the next City Council meeting.

If you have any questions regarding this ordinance, please contact Anthony Bertuca at (312) 744-5506.

Department of Business Affairs and Consumer Protection

Office of the City Clerk

O2013-3075

Office of the City Clerk

City Council Document Tracking Sheet

Meeting Date:	4/10/2013
Sponsor(s):	Waguespack, Scott (32)
Type:	Ordinance
Title:	Sidewalk cafe(s) for Folklore
Committee(s) Assignment:	Committee on Transportation and Public Way

ORDINANCE
FOLKLORE
Acct. No. 217946 - 1
Permit No. 1105753

Be It Ordained by the City Council of the City of Chicago:

Permission and authority are hereby given and granted to FOLKLORE upon the terms and subject to the conditions of this ordinance, to maintain and use a portion of the public right of way for a sidewalk cafe adjacent to its premises located at 2100-2102 W. Division St.. Said sidewalk cafe area #1 shall be twenty-three point one seven (23.17) feet in length and sixteen point three three (16.33) feet in width, area #2 shall be twenty point six seven (20.67) feet in length and sixteen point three three (16.33) feet in width for a total of seven hundred fifteen point nine one (715.91) square feet and shall allow six (6) feet of clear space from the face of the curb/building line along W. Division. The compensation for said space and the days and hours of operation for the sidewalk cafe shall be as follows:

Monnday through Friday 5:00pm until 12:00am Saturday 3:00pm until 12:00am Sunday 12:00pm until 12:00am
Compensation: $787.50
SEATING CAPACITY: 62

Sidewalk Cafe Permit and approved plan must be posted at all times.

This grant of privilege #1105753 for a sidewalk cafe shall be subject to the provisions of Section 10-28-800 though 10-28-885 of the Municipal Code of Chicago and the directions of the Commissioner of Department of Business Affairs and Consumer Protection, the Commissioner of Streets and Sanitation, and the Commissioner of Transportation.

The permit holder agrees to hold the City of Chicago harmless for any damage, relocation or replacement costs associated with damage, relocation or removal of private property caused by the City performing work in the public way.

Authority for the above named privilege is herein given and granted from and after March 1, 2013 through and including December 1, 2013.

Alderman Scott Waguespack

Scott Waguespack 32nd Ward

Department of Business Affairs and Consumer Protection
Business Assistance Center- Public Way Use Unit
City Hall - 121 N. LaSalle Street Room 800 • Chicago, IL 60602
(312)-74-GOBIZ (312-744-6249) • (312) 744-1944 (TTY)
http://www.cityofchicago.org/bacp

04/10/2013

Alderman **Scott Waguespack**
Ward # **32**
City of Chicago
City Hall, Room **300**
121 North LaSalle Street
Chicago, Illinois 60602

Re: An ordinance to use and maintain a portion of the public right-of-way for **two (2) sidewalk cafe(s)** for **FOLKLORE**, adjacent to the premises known as **2100-2102 W. Division St.**.

Dear Alderman **Scott Waguespack**:

The applicant referenced above has requested the use of the public right-of-way for a **sidewalk cafe(s)**. An ordinance has been prepared by the Department of Business Affairs and Consumer Protection – Business Assistance Center - Public Way Use Unit for presentation to the City Council. Because this request was made for properties located in your ward, as approved by you as per the attached, I respectfully request that you introduce the attached ordinance at the next City Council meeting.

If you have any questions regarding this ordinance, please contact Anthony Bertuca at (312) 744-5506.

Department of Business Affairs and Consumer Protection

Office of the City Clerk

O2013-3079

Office of the City Clerk

City Council Document Tracking Sheet

Meeting Date:	4/10/2013
Sponsor(s):	Waguespack, Scott (32)
Type:	Ordinance
Title:	Sidewalk cafe(s) for Ipsento
Committee(s) Assignment:	Committee on Transportation and Public Way

ORDINANCE
IPSENTO
Acct. No. 308426 - 1
Permit No. 1105617

Be It Ordained by the City Council of the City of Chicago:

Permission and authority are hereby given and granted to IPSENTO upon the terms and subject to the conditions of this ordinance, to maintain and use a portion of the public right of way for a sidewalk cafe adjacent to its premises located at 2035 N. Western Ave.. Said sidewalk cafe area #1 shall be fifteen point five (15.5) feet in length and eight (8) feet in width for a total of one hundred twenty-four (124) square feet and shall allow six (6) feet of clear space from the face of the curb/building line along N WESTERN AVE. The compensation for said space and the days and hours of operation for the sidewalk cafe shall be as follows:

Monday through Saturday 8:00 a.m. until 10:00 p.m. Sunday 8:00 a.m. until 8:00 p.m.
Compensation: $600.00
SEATING CAPACITY: 8

Sidewalk Cafe Permit and approved plan must be posted at all times.

This grant of privilege #1105617 for a sidewalk cafe shall be subject to the provisions of Section 10-28-800 though 10-28-885 of the Municipal Code of Chicago and the directions of the Commissioner of Department of Business Affairs and Consumer Protection, the Commissioner of Streets and Sanitation, and the Commissioner of Transportation.

The permit holder agrees to hold the City of Chicago harmless for any damage, relocation or replacement costs associated with damage, relocation or removal of private property caused by the City performing work in the public way.

Authority for the above named privilege is herein given and granted from and after March 1, 2013 through and including December 1, 2013.

Alderman Scott Waguespack

Scott Waguespack 32nd Ward

Department of Business Affairs and Consumer Protection
Business Assistance Center - Public Way Use Unit
City Hall - 121 N. LaSalle Street, Room 800 • Chicago, IL 60602
(312)-74-GOBIZ (312-744-6249) • (312) 744-1944 (TTY)
http://www.cityofchicago.org/bacp

04/10/2013

Alderman **Scott Waguespack**
Ward # **32**
City of Chicago
City Hall, Room **300**
121 North LaSalle Street
Chicago, Illinois 60602

Re: An ordinance to use and maintain a portion of the public right-of-way for **one (1) sidewalk cafe(s)** for **IPSENTO**, adjacent to the premises known as **2035 N. Western Ave.**.

Dear Alderman **Scott Waguespack**:

The applicant referenced above has requested the use of the public right-of-way for a **sidewalk cafe(s)**. An ordinance has been prepared by the Department of Business Affairs and Consumer Protection – Business Assistance Center - Public Way Use Unit for presentation to the City Council. Because this request was made for properties located in your ward, as approved by you as per the attached, I respectfully request that you introduce the attached ordinance at the next City Council meeting.

If you have any questions regarding this ordinance, please contact Anthony Bertuca at (312) 744-5506.

Department of Business Affairs and Consumer Protection

Office of the City Clerk

O2013-3087

Office of the City Clerk

City Council Document Tracking Sheet

Meeting Date:	4/10/2013
Sponsor(s):	Waguespack, Scott (32)
Type:	Ordinance
Title:	Sidewalk cafe(s) for Paladino's
Committee(s) Assignment:	Committee on Transportation and Public Way

ORDINANCE
PALADINO'S
Acct. No. 377810 - 1
Permit No. 1104830

Be It Ordained by the City Council of the City of Chicago:

Permission and authority are hereby given and granted to PALADINO'S upon the terms and subject to the conditions of this ordinance, to maintain and use a portion of the public right of way for a sidewalk cafe adjacent to its premises located at 1647 W. Cortland St.. Said sidewalk cafe area #1 shall be twenty-four point two five (24.25) feet in length and six point two five (6.25) feet in width for a total of one hundred fifty-one point five six (151.56) square feet and shall allow six (6) feet of clear space from the face of the curb/building line along W. Cortland Street. The compensation for said space and the days and hours of operation for the sidewalk cafe shall be as follows:


Monday through Sunday 8:00 a.m. to 12:00 midnight
Compensation: $600.00
SEATING CAPACITY: 16

Sidewalk Cafe Permit and approved plan must be posted at all times.

This grant of privilege #1104830 for a sidewalk cafe shall be subject to the provisions of Section 10-28-800 though 10-28-885 of the Municipal Code of Chicago and the directions of the Commissioner of Department of Business Affairs and Consumer Protection, the Commissioner of Streets and Sanitation, and the Commissioner of Transportation.

The permit holder agrees to hold the City of Chicago harmless for any damage, relocation or replacement costs associated with damage, relocation or removal of private property caused by the City performing work in the public way.

Authority for the above named privilege is herein given and granted from and after March 1, 2013 through and including December 1, 2013.

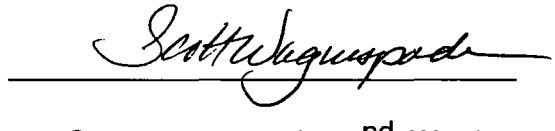Alderman 

Scott Waguespack 32nd Ward

Department of Business Affairs and Consumer Protection
Business Assistance Center - Public Way Use Unit
City Hall - 121 N. LaSalle Street, Room 800 • Chicago, IL 60602
(312)-74-GOBIZ (312-744-6249) • (312) 744-1944 (TTY)
http://www.cityofchicago.org/bacp

04/10/2013

Alderman **Scott Waguespack**
Ward # **32**
City of Chicago
City Hall, Room **300**
121 North LaSalle Street
Chicago, Illinois 60602

Re: An ordinance to use and maintain a portion of the public right-of-way for **one (1) sidewalk cafe(s)** for **PALADINO'S**, adjacent to the premises known as **1647 W. Cortland St.**.

Dear Alderman **Scott Waguespack**:

The applicant referenced above has requested the use of the public right-of-way for a **sidewalk cafe(s)**. An ordinance has been prepared by the Department of Business Affairs and Consumer Protection – Business Assistance Center - Public Way Use Unit for presentation to the City Council. Because this request was made for properties located in your ward, as approved by you as per the attached, I respectfully request that you introduce the attached ordinance at the next City Council meeting.

If you have any questions regarding this ordinance, please contact Anthony Bertuca at (312) 744-5506.

Department of Business Affairs and Consumer Protection

Office of the City Clerk

O2013-3090

Office of the City Clerk

City Council Document Tracking Sheet

Meeting Date:	4/10/2013
Sponsor(s):	Waguespack, Scott (32)
Type:	Ordinance
Title:	Sidewalk cafe(s) for Pat's Pizzaria
Committee(s) Assignment:	Committee on Transportation and Public Way

ORDINANCE
Pat's Pizzaria
Acct. No. 63168 - 3
Permit No. 1105787

Be It Ordained by the City Council of the City of Chicago:

Permission and authority are hereby given and granted to Pat's Pizzaria upon the terms and subject to the conditions of this ordinance, to maintain and use a portion of the public right of way for a sidewalk cafe adjacent to its premises located at 2679 N. Lincoln Ave.. Said sidewalk cafe area #1 shall be seventy-nine (79) feet in length and six point six seven (6.67) feet in width for a total of five hundred twenty-six point nine three (526.93) square feet and shall allow six (6) feet of clear space from the face of the curb/building line along W. Seminary Avenue. The compensation for said space and the days and hours of operation for the sidewalk cafe shall be as follows:

Monday through Thursday 11:00 a.m. to 9:00 p.m. Friday 11:00 a.m. to 10:00 p.m. Saturday 1:00 p.m. to 10:00 p.m. Sunday 1:00 p.m. to 9:00 p.m.
Compensation: $600.00
SEATING CAPACITY: 40

Sidewalk Cafe Permit and approved plan must be posted at all times.

This grant of privilege #1105787 for a sidewalk cafe shall be subject to the provisions of Section 10-28-800 though 10-28-885 of the Municipal Code of Chicago and the directions of the Commissioner of Department of Business Affairs and Consumer Protection, the Commissioner of Streets and Sanitation, and the Commissioner of Transportation.

The permit holder agrees to hold the City of Chicago harmless for any damage, relocation or replacement costs associated with damage, relocation or removal of private property caused by the City performing work in the public way.

Authority for the above named privilege is herein given and granted from and after March 1, 2013 through and including December 1, 2013.

Alderman Scott Waguespack

Scott Waguespack 32nd Ward

Department of Business Affairs and Consumer Protection
Business Assistance Center- Public Way Use Unit
City Hall- 121 N. LaSalle Street Room 800 • Chicago, IL 60602
(312)-74-GOBIZ (312-744-6249) • (312) 744-1944 (TTY)
http://www.cityofchicago.org/bacp

04/10/2013

Alderman **Scott Waguespack**
Ward # **32**
City of Chicago
City Hall, Room **300**
121 North LaSalle Street
Chicago, Illinois 60602

Re: An ordinance to use and maintain a portion of the public right-of-way for **one (1) sidewalk cafe(s)** for **Pat's Pizzaria**, adjacent to the premises known as **2679 N. Lincoln Ave.**.

Dear Alderman **Scott Waguespack**:

The applicant referenced above has requested the use of the public right-of-way for a **sidewalk cafe(s)**. An ordinance has been prepared by the Department of Business Affairs and Consumer Protection – Business Assistance Center - Public Way Use Unit for presentation to the City Council. Because this request was made for properties located in your ward, as approved by you as per the attached, I respectfully request that you introduce the attached ordinance at the next City Council meeting.

If you have any questions regarding this ordinance, please contact Anthony Bertuca at (312) 744-5506.

Department of Business Affairs and Consumer Protection

Office of the City Clerk

O2013-3092

Office of the City Clerk

City Council Document Tracking Sheet

Meeting Date:	4/10/2013
Sponsor(s):	Waguespack, Scott (32)
Type:	Ordinance
Title:	Sidewalk cafe(s) for Que Rico Restaurant
Committee(s) Assignment:	Committee on Transportation and Public Way

ORDINANCE
QUE RICO RESTAURANT
Acct. No. 348628 - 1
Permit No. 1102306

Be It Ordained by the City Council of the City of Chicago:

Permission and authority are hereby given and granted to QUE RICO RESTAURANT upon the terms and subject to the conditions of this ordinance, to maintain and use a portion of the public right of way for a sidewalk cafe adjacent to its premises located at 2814 N. Southport Ave.. Said sidewalk cafe area #1 shall be twenty (20) feet in length and sixteen (16) feet in width for a total of three hundred twenty (320) square feet and shall allow six (6) feet of clear space from the face of the curb/building line along N. Southport Avenue. The compensation for said space and the days and hours of operation for the sidewalk cafe shall be as follows:

Monday through Friday 5:00 p.m. to 11:00 p.m. Saturday and Sunday 11:00 a.m. to 11:00 p.m.
Compensation: $600.00
SEATING CAPACITY: 26

Sidewalk Cafe Permit and approved plan must be posted at all times.

This grant of privilege #1102306 for a sidewalk cafe shall be subject to the provisions of Section 10-28-800 though 10-28-885 of the Municipal Code of Chicago and the directions of the Commissioner of Department of Business Affairs and Consumer Protection, the Commissioner of Streets and Sanitation, and the Commissioner of Transportation.

The permit holder agrees to hold the City of Chicago harmless for any damage, relocation or replacement costs associated with damage, relocation or removal of private property caused by the City performing work in the public way.

Authority for the above named privilege is herein given and granted from and after March 1, 2013 through and including December 1, 2013.

Alderman _____

Scott Waguespack 32nd Ward

Department of Business Affairs and Consumer Protection
Business Assistance Center - Public Way Use Unit
City Hall - 121 N. LaSalle Street, Room 800 • Chicago, IL 60602
(312)-74-GOBIZ (312-744-6249) • (312) 744-1944 (TTY)
http://www.cityofchicago.org/bacp

04/10/2013

Alderman **Scott Waguespack**
Ward # **32**
City of Chicago
City Hall, Room **300**
121 North LaSalle Street
Chicago, Illinois 60602

Re: An ordinance to use and maintain a portion of the public right-of-way for **one (1) sidewalk cafe(s)** for **QUE RICO RESTAURANT**, adjacent to the premises known as **2814 N. Southport Ave.**.

Dear Alderman **Scott Waguespack**:

The applicant referenced above has requested the use of the public right-of-way for a **sidewalk cafe(s)**. An ordinance has been prepared by the Department of Business Affairs and Consumer Protection – Business Assistance Center - Public Way Use Unit for presentation to the City Council. Because this request was made for properties located in your ward, as approved by you as per the attached, I respectfully request that you introduce the attached ordinance at the next City Council meeting.

If you have any questions regarding this ordinance, please contact Anthony Bertuca at (312) 744-5506.

Department of Business Affairs and Consumer Protection

Office of the City Clerk

O2013-3093

Office of the City Clerk

City Council Document Tracking Sheet

Meeting Date:	4/10/2013
Sponsor(s):	Waguespack, Scott (32)
Type:	Ordinance
Title:	Sidewalk cafe(s) for Sal's Deli
Committee(s) Assignment:	Committee on Transportation and Public Way

ORDINANCE
Sal's Deli
Acct. No. 348555 - 1
Permit No. 1105780

Be It Ordained by the City Council of the City of Chicago:

Permission and authority are hereby given and granted to Sal's Deli upon the terms and subject to the conditions of this ordinance, to maintain and use a portion of the public right of way for a sidewalk cafe adjacent to its premises located at 1013 W. Webster Ave.. Said sidewalk cafe area #1 shall be nineteen point three three (19.33) feet in length and seven (7) feet in width for a total of one hundred thirty-five point three one (135.31) square feet and shall allow six (6) feet of clear space from the face of the curb/building line along W. Webster. The compensation for said space and the days and hours of operation for the sidewalk cafe shall be as follows:


Sunday through Saturday 8:00am until 9:00pm
Compensation: $600.00
SEATING CAPACITY: 8

Sidewalk Cafe Permit and approved plan must be posted at all times.

This grant of privilege #1105780 for a sidewalk cafe shall be subject to the provisions of Section 10-28-800 though 10-28-885 of the Municipal Code of Chicago and the directions of the Commissioner of Department of Business Affairs and Consumer Protection, the Commissioner of Streets and Sanitation, and the Commissioner of Transportation.

The permit holder agrees to hold the City of Chicago harmless for any damage, relocation or replacement costs associated with damage, relocation or removal of private property caused by the City performing work in the public way.

Authority for the above named privilege is herein given and granted from and after March 1, 2013 through and including December 1, 2013.

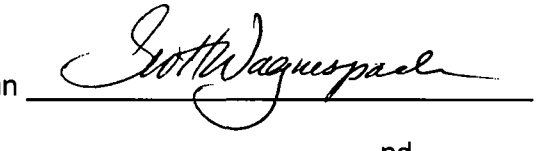Alderman 

Scott Waguespack 32nd Ward

Department of Business Affairs and Consumer Protection
Business Assistance Center- Public Way Use Unit
City Hall- 121 N. LaSalle Street Room 800 • Chicago, IL 60602
(312)-74-GOBIZ (312-744-6249) • (312) 744-1944 (TTY)
http://www.cityofchicago.org/bacp

04/10/2013

Alderman **Scott Waguespack**
Ward # **32**
City of Chicago
City Hall, Room **300**
121 North LaSalle Street
Chicago, Illinois 60602

Re: An ordinance to use and maintain a portion of the public right-of-way for **one (1) sidewalk cafe(s)** for **Sal's Deli**, adjacent to the premises known as **1013 W. Webster Ave.**.

Dear Alderman **Scott Waguespack**:

The applicant referenced above has requested the use of the public right-of-way for a **sidewalk cafe(s)**. An ordinance has been prepared by the Department of Business Affairs and Consumer Protection – Business Assistance Center - Public Way Use Unit for presentation to the City Council. Because this request was made for properties located in your ward, as approved by you as per the attached, I respectfully request that you introduce the attached ordinance at the next City Council meeting.

If you have any questions regarding this ordinance, please contact Anthony Bertuca at (312) 744-5506.

Department of Business Affairs and Consumer Protection

Office of the City Clerk

O2013-3094

Office of the City Clerk

City Council Document Tracking Sheet

Meeting Date:	4/10/2013
Sponsor(s):	Waguespack, Scott (32)
Type:	Ordinance
Title:	Sidewalk cafe(s) for Goddess & Grocer, The
Committee(s) Assignment:	Committee on Transportation and Public Way

ORDINANCE
The Goddess & Grocer
Acct. No. 268058 - 1
Permit No. 1105777

Be It Ordained by the City Council of the City of Chicago:

Permission and authority are hereby given and granted to The Goddess & Grocer upon the terms and subject to the conditions of this ordinance, to maintain and use a portion of the public right of way for a sidewalk cafe adjacent to its premises located at 1646 N. Damen Ave.. Said sidewalk cafe area #1 shall be fourteen (14) feet in length and four point one seven (4.17) feet in width for a total of fifty-eight point three eight (58.38) square feet and shall allow six (6) feet of clear space from the face of the curb/building line along N. Damen Avenue. The compensation for said space and the days and hours of operation for the sidewalk cafe shall be as follows:

Monday through Sunday 8:00 a.m. until 10:00 p.m.
Compensation: $600.00
SEATING CAPACITY: 6

Sidewalk Cafe Permit and approved plan must be posted at all times.

This grant of privilege #1105777 for a sidewalk cafe shall be subject to the provisions of Section 10-28-800 though 10-28-885 of the Municipal Code of Chicago and the directions of the Commissioner of Department of Business Affairs and Consumer Protection, the Commissioner of Streets and Sanitation, and the Commissioner of Transportation.

The permit holder agrees to hold the City of Chicago harmless for any damage, relocation or replacement costs associated with damage, relocation or removal of private property caused by the City performing work in the public way.

Authority for the above named privilege is herein given and granted from and after March 1, 2013 through and including December 1, 2013.

Alderman _____

Scott Waguespack 32nd Ward

Department of Business Affairs and Consumer Protection
Business Assistance Center- Public Way Use Unit
City Hall - 121 N. LaSalle Street Room 800 • Chicago, IL 60602
(312)-74-GOBIZ (312-744-6249) • (312) 744-1944 (TTY)
http://www.cityofchicago.org/bacp

04/10/2013

Alderman **Scott Waguespack**
Ward # **32**
City of Chicago
City Hall, Room **300**
121 North LaSalle Street
Chicago, Illinois 60602

Re: An ordinance to use and maintain a portion of the public right-of-way for **one (1) sidewalk cafe(s)** for **The Goddess & Grocer**, adjacent to the premises known as **1646 N. Damen Ave.**.

Dear Alderman **Scott Waguespack**:

The applicant referenced above has requested the use of the public right-of-way for a **sidewalk cafe(s)**. An ordinance has been prepared by the Department of Business Affairs and Consumer Protection – Business Assistance Center - Public Way Use Unit for presentation to the City Council. Because this request was made for properties located in your ward, as approved by you as per the attached, I respectfully request that you introduce the attached ordinance at the next City Council meeting.

If you have any questions regarding this ordinance, please contact Anthony Bertuca at (312) 744-5506.

Department of Business Affairs and Consumer Protection

Office of the City Clerk

O2013-3095

Office of the City Clerk

City Council Document Tracking Sheet

Meeting Date:	4/10/2013
Sponsor(s):	Waguespack, Scott (32)
Type:	Ordinance
Title:	Sidewalk cafe(s) for Turquoise Cafe
Committee(s) Assignment:	Committee on Transportation and Public Way

ORDINANCE
TURQUOISE CAFE
Acct. No. 265878 - 5
Permit No. 1105791

Be It Ordained by the City Council of the City of Chicago:

Permission and authority are hereby given and granted to TURQUOISE CAFE upon the terms and subject to the conditions of this ordinance, to maintain and use a portion of the public right of way for a sidewalk cafe adjacent to its premises located at 2147 W. Roscoe St.. Said sidewalk cafe area #1 shall be twenty-eight (28) feet in length and seven point five (7.5) feet in width for a total of two hundred ten (210) square feet and shall allow six (6) feet of clear space from the face of the curb/building line along W. Roscoe Street. The compensation for said space and the days and hours of operation for the sidewalk cafe shall be as follows:

Monday through Thursday 11:00 a.m. to 11:00 p.m. Friday and Saturday 11:00 a.m to 12:00 midnight Sunday 9:00 a.m. to 10 p.m.
Compensation: $600.00
SEATING CAPACITY: 16

Sidewalk Cafe Permit and approved plan must be posted at all times.

This grant of privilege #1105791 for a sidewalk cafe shall be subject to the provisions of Section 10-28-800 though 10-28-885 of the Municipal Code of Chicago and the directions of the Commissioner of Department of Business Affairs and Consumer Protection, the Commissioner of Streets and Sanitation, and the Commissioner of Transportation.

The permit holder agrees to hold the City of Chicago harmless for any damage, relocation or replacement costs associated with damage, relocation or removal of private property caused by the City performing work in the public way.

Authority for the above named privilege is herein given and granted from and after March 1, 2013 through and including December 1, 2013.

Alderman _____

Scott Waguespack 32nd Ward

Department of Business Affairs and Consumer Protection
Business Assistance Center- Public Way Use Unit
City Hall - 121 N. LaSalle Street Room 800 • Chicago, IL 60602
(312)-74-GOBIZ (312-744-6249) • (312) 744-1944 (TTY)
http://www.cityofchicago.org/bacp

04/10/2013

Alderman **Scott Waguespack**
Ward # **32**
City of Chicago
City Hall, Room **300**
121 North LaSalle Street
Chicago, Illinois 60602

Re: An ordinance to use and maintain a portion of the public right-of-way for **one (1) sidewalk cafe(s)** for **TURQUOISE CAFE**, adjacent to the premises known as **2147 W. Roscoe St.**.

Dear Alderman **Scott Waguespack**:

The applicant referenced above has requested the use of the public right-of-way for a **sidewalk cafe(s)**. An ordinance has been prepared by the Department of Business Affairs and Consumer Protection – Business Assistance Center - Public Way Use Unit for presentation to the City Council. Because this request was made for properties located in your ward, as approved by you as per the attached, I respectfully request that you introduce the attached ordinance at the next City Council meeting.

If you have any questions regarding this ordinance, please contact Anthony Bertuca at (312) 744-5506.

Department of Business Affairs and Consumer Protection

Office of the City Clerk

O2013-3096

Office of the City Clerk

City Council Document Tracking Sheet

Meeting Date:	4/10/2013
Sponsor(s):	Waguespack, Scott (32)
Type:	Ordinance
Title:	Sidewalk cafe(s) for Webster's Wine Bar
Committee(s) Assignment:	Committee on Transportation and Public Way

ORDINANCE
WEBSTER'S WINE BAR
Acct. No. 15488 - 1
Permit No. 1105772

Be It Ordained by the City Council of the City of Chicago:

Permission and authority are hereby given and granted to WEBSTER'S WINE BAR upon the terms and subject to the conditions of this ordinance, to maintain and use a portion of the public right of way for a sidewalk cafe adjacent to its premises located at 1480 W. Webster Ave.. Said sidewalk cafe area #1 shall be twenty-six point eight three (26.83) feet in length and six point three three (6.33) feet in width, area #2 shall be sixteen point eight three (16.83) feet in length and six point three three (6.33) feet in width, area #3 shall be twenty-six point five (26.5) feet in length and eight point two five (8.25) feet in width for a total of four hundred ninety-four point nine nine (494.99) square feet and shall allow six (6) feet of clear space from the face of the curb/building line along N. Dominick Street, W. Webster Avenue. The compensation for said space and the days and hours of operation for the sidewalk cafe shall be as follows:


Monday through Friday 5:00 p.m. to 12:00 midnight Saturday and Sunday 4:00 p.m. to 12:00 midnight
Compensation: $600.00
SEATING CAPACITY: 46

Sidewalk Cafe Permit and approved plan must be posted at all times.

This grant of privilege #1105772 for a sidewalk cafe shall be subject to the provisions of Section 10-28-800 though 10-28-885 of the Municipal Code of Chicago and the directions of the Commissioner of Department of Business Affairs and Consumer Protection, the Commissioner of Streets and Sanitation, and the Commissioner of Transportation.

The permit holder agrees to hold the City of Chicago harmless for any damage, relocation or replacement costs associated with damage, relocation or removal of private property caused by the City performing work in the public way.

Authority for the above named privilege is herein given and granted from and after March 1, 2013 through and including December 1, 2013.

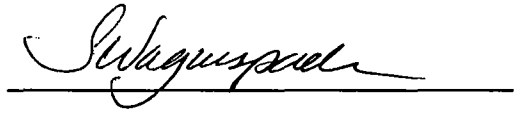Alderman 

Scott Waguespack 32nd Ward

Department of Business Affairs and Consumer Protection
Business Assistance Center- Public Way Use Unit
City Hall- 121 N. LaSalle Street Room 800 • Chicago, IL 60602
(312)-74-GOBIZ (312-744-6249) • (312) 744-1944 (TTY)
http://www.cityofchicago.org/bacp

04/10/2013

Alderman **Scott Waguespack**
Ward # **32**
City of Chicago
City Hall, Room **300**
121 North LaSalle Street
Chicago, Illinois 60602

Re: An ordinance to use and maintain a portion of the public right-of-way for **three (3) sidewalk cafe(s)** for **WEBSTER'S WINE BAR**, adjacent to the premises known as **1480 W. Webster Ave.**.

Dear Alderman **Scott Waguespack**:

The applicant referenced above has requested the use of the public right-of-way for a **sidewalk cafe(s)**. An ordinance has been prepared by the Department of Business Affairs and Consumer Protection – Business Assistance Center - Public Way Use Unit for presentation to the City Council. Because this request was made for properties located in your ward, as approved by you as per the attached, I respectfully request that you introduce the attached ordinance at the next City Council meeting.

If you have any questions regarding this ordinance, please contact Anthony Bertuca at (312) 744-5506.

Department of Business Affairs and Consumer Protection

Office of the City Clerk

O2013-3097

Office of the City Clerk

City Council Document Tracking Sheet

Meeting Date:	4/10/2013
Sponsor(s):	Waguespack, Scott (32)
Type:	Ordinance
Title:	Sidewalk cafe(s) for MM. Que Rico
Committee(s) Assignment:	Committee on Transportation and Public Way

ORDINANCE
MM.QUE RICO
Acct. No. 309280 - 1
Permit No. 1105883

Be It Ordained by the City Council of the City of Chicago:

Permission and authority are hereby given and granted to MM.QUE RICO upon the terms and subject to the conditions of this ordinance, to maintain and use a portion of the public right of way for a sidewalk cafe adjacent to its premises located at 2301 W. Roscoe St.. Said sidewalk cafe area #1 shall be twenty-three (23) feet in length and sixteen (16) feet in width, area #2 shall be eighty (80) feet in length and eleven point six seven (11.67) feet in width for a total of one thousand three hundred one point six (1301.6) square feet and shall allow six (6) feet of clear space from the face of the curb/building line along W Roscoe, Oakley. The compensation for said space and the days and hours of operation for the sidewalk cafe shall be as follows:

Monday through Friday 5:00 pm to 10:00 pm Saturday through Sunday 8:00 am to 10:00 pm
Compensation: $1,431.76
SEATING CAPACITY: 44

Sidewalk Cafe Permit and approved plan must be posted at all times.

This grant of privilege #1105883 for a sidewalk cafe shall be subject to the provisions of Section 10-28-800 though 10-28-885 of the Municipal Code of Chicago and the directions of the Commissioner of Department of Business Affairs and Consumer Protection, the Commissioner of Streets and Sanitation, and the Commissioner of Transportation.

The permit holder agrees to hold the City of Chicago harmless for any damage, relocation or replacement costs associated with damage, relocation or removal of private property caused by the City performing work in the public way.

Authority for the above named privilege is herein given and granted from and after March 1, 2013 through and including December 1, 2013.

Alderman _____

Scott Waguespack 32nd Ward

Department of Business Affairs and Consumer Protection
Business Assistance Center - Public Way Use Unit
City Hall - 121 N. LaSalle Street, Room 800 • Chicago, IL 60602
(312)-74-GOBIZ (312-744-6249) • (312) 744-1944 (TTY)
http://www.cityofchicago.org/bacp

04/10/2013

Alderman **Scott Waguespack**
Ward # **32**
City of Chicago
City Hall, Room **300**
121 North LaSalle Street
Chicago, Illinois 60602

Re: An ordinance to use and maintain a portion of the public right-of-way for **two (2) sidewalk cafe(s)** for **MM.QUE RICO**, adjacent to the premises known as **2301 W. Roscoe St.**.

Dear Alderman **Scott Waguespack**:

The applicant referenced above has requested the use of the public right-of-way for a **sidewalk cafe(s)**. An ordinance has been prepared by the Department of Business Affairs and Consumer Protection – Business Assistance Center - Public Way Use Unit for presentation to the City Council. Because this request was made for properties located in your ward, as approved by you as per the attached, I respectfully request that you introduce the attached ordinance at the next City Council meeting.

If you have any questions regarding this ordinance, please contact Anthony Bertuca at (312) 744-5506.

Department of Business Affairs and Consumer Protection

Office of the City Clerk

O2013-3098

Office of the City Clerk

City Council Document Tracking Sheet

Meeting Date:	4/10/2013
Sponsor(s):	Waguespack, Scott (32)
Type:	Ordinance
Title:	Sidewalk cafe(s) for Wishbone Restaurant
Committee(s) Assignment:	Committee on Transportation and Public Way

ORDINANCE
WISHBONE RESTAURANT
Acct. No. 10247 - 1
Permit No. 1105757

Be It Ordained by the City Council of the City of Chicago:

Permission and authority are hereby given and granted to WISHBONE RESTAURANT upon the terms and subject to the conditions of this ordinance, to maintain and use a portion of the public right of way for a sidewalk cafe adjacent to its premises located at 3300 N. Lincoln Ave.. Said sidewalk cafe area #1 shall be fifty-six (56) feet in length and eight point two five (8.25) feet in width for a total of four hundred sixty-two (462) square feet and shall allow six (6) feet of clear space from the face of the curb/building line along W. School Street. The compensation for said space and the days and hours of operation for the sidewalk cafe shall be as follows:

Monday 8:00 a.m. to 3:00 p.m. Tuesday through Saturday 8:00 a.m. to 10:00 p.m.
Sunday 8:00 a.m.to 9:00 p.m.
Compensation: $600.00
SEATING CAPACITY: 34

Sidewalk Cafe Permit and approved plan must be posted at all times.

This grant of privilege #1105757 for a sidewalk cafe shall be subject to the provisions of Section 10-28-800 though 10-28-885 of the Municipal Code of Chicago and the directions of the Commissioner of Department of Business Affairs and Consumer Protection, the Commissioner of Streets and Sanitation, and the Commissioner of Transportation.

The permit holder agrees to hold the City of Chicago harmless for any damage, relocation or replacement costs associated with damage, relocation or removal of private property caused by the City performing work in the public way.

Authority for the above named privilege is herein given and granted from and after March 1, 2013 through and including December 1, 2013.

Alderman Scott Waguespack

Scott Waguespack 32nd Ward

Department of Business Affairs and Consumer Protection
Business Assistance Center - Public Way Use Unit
City Hall - 121 N. LaSalle Street, Room 800 • Chicago, IL 60602
(312)-74-GOBIZ (312-744-6249) • (312) 744-1944 (TTY)
http://www.cityofchicago.org/bacp

04/10/2013

Alderman **Scott Waguespack**
Ward # **32**
City of Chicago
City Hall, Room **300**
121 North LaSalle Street
Chicago, Illinois 60602

Re: An ordinance to use and maintain a portion of the public right-of-way for **one (1) sidewalk cafe(s)** for **WISHBONE RESTAURANT**, adjacent to the premises known as **3300 N. Lincoln Ave.**.

Dear Alderman **Scott Waguespack**:

The applicant referenced above has requested the use of the public right-of-way for a **sidewalk cafe(s)**. An ordinance has been prepared by the Department of Business Affairs and Consumer Protection – Business Assistance Center - Public Way Use Unit for presentation to the City Council. Because this request was made for properties located in your ward, as approved by you as per the attached, I respectfully request that you introduce the attached ordinance at the next City Council meeting.

If you have any questions regarding this ordinance, please contact Anthony Bertuca at (312) 744-5506.

Department of Business Affairs and Consumer Protection

Office of the City Clerk

O2013-3170

Office of the City Clerk

City Council Document Tracking Sheet

Meeting Date:	4/10/2013
Sponsor(s):	Mell, Richard F. (33)
Type:	Ordinance
Title:	Sidewalk cafe(s) for Beograd Meat Market
Committee(s) Assignment:	Committee on Transportation and Public Way

ORDINANCE
BEOGRAD MEAT MARKET
Acct. No. 262142 - 2
Permit No. 1105768

Be It Ordained by the City Council of the City of Chicago:

Permission and authority are hereby given and granted to BEOGRAD MEAT MARKET upon the terms and subject to the conditions of this ordinance, to maintain and use a portion of the public right of way for a sidewalk cafe adjacent to its premises located at 2933-2939 W. Irving Park Rd.. Said sidewalk cafe area #1 shall be fifty-seven (57) feet in length and eleven (11) feet in width for a total of six hundred twenty-seven (627) square feet and shall allow six (6) feet of clear space from the face of the curb/building line along N. Richmond. The compensation for said space and the days and hours of operation for the sidewalk cafe shall be as follows:

Monday through Sunday 8:00 am until 12:00 midnight
Compensation: $689.70
SEATING CAPACITY: 32

Sidewalk Cafe Permit and approved plan must be posted at all times.

This grant of privilege #1105768 for a sidewalk cafe shall be subject to the provisions of Section 10-28-800 though 10-28-885 of the Municipal Code of Chicago and the directions of the Commissioner of Department of Business Affairs and Consumer Protection, the Commissioner of Streets and Sanitation, and the Commissioner of Transportation.

The permit holder agrees to hold the City of Chicago harmless for any damage, relocation or replacement costs associated with damage, relocation or removal of private property caused by the City performing work in the public way.

Authority for the above named privilege is herein given and granted from and after March 1, 2013 through and including December 1, 2013.

Alderman _____

Richard F. Mell 33rd Ward

Department of Business Affairs and Consumer Protection
Business Assistance Center- Public Way Use Unit
City Hall - 121 N. LaSalle Street Room 800 • Chicago, IL 60602
(312)-74-GOBIZ (312-744-6249) • (312) 744-1944 (TTY)
http://www.cityofchicago.org/baep

04/10/2013

Alderman **Richard F. Mell**
Ward # **33**
City of Chicago
City Hall, Room **208**
121 North LaSalle Street
Chicago, Illinois 60602

Re: An ordinance to use and maintain a portion of the public right-of-way for **one (1) sidewalk cafe(s)** for **BEOGRAD MEAT MARKET**, adjacent to the premises known as **2933-2939 W. Irving Park Rd.**.

Dear Alderman **Richard F. Mell**:

The applicant referenced above has requested the use of the public right-of-way for a **sidewalk cafe(s)**. An ordinance has been prepared by the Department of Business Affairs and Consumer Protection – Business Assistance Center - Public Way Use Unit for presentation to the City Council. Because this request was made for properties located in your ward, as approved by you as per the attached, I respectfully request that you introduce the attached ordinance at the next City Council meeting.

If you have any questions regarding this ordinance, please contact Anthony Bertuca at (312) 744-5506.

Department of Business Affairs and Consumer Protection

Office of the City Clerk

O2013-3173

Office of the City Clerk

City Council Document Tracking Sheet

Meeting Date:	4/10/2013
Sponsor(s):	Mell, Richard F. (33)
Type:	Ordinance
Title:	Sidewalk cafe(s) for Pie Cafe LLC
Committee(s) Assignment:	Committee on Transportation and Public Way

ORDINANCE
Pie Cafe, LLC
Acct. No. 294900 - 3
Permit No. 1105705

Be It Ordained by the City Council of the City of Chicago:

Permission and authority are hereby given and granted to Pie Cafe, LLC upon the terms and subject to the conditions of this ordinance, to maintain and use a portion of the public right of way for a sidewalk cafe adjacent to its premises located at 4664 N. Manor Ave.. Said sidewalk cafe area #1 shall be seventeen point five (17.5) feet in length and eleven point two five (11.25) feet in width for a total of one hundred ninety-six point eight eight (196.88) square feet and shall allow six (6) feet of clear space from the face of the curb/building line along N. Manor. The compensation for said space and the days and hours of operation for the sidewalk cafe shall be as follows:

Sunday through Saturday 8:00am until 8:00pm
Compensation: $600.00
SEATING CAPACITY: 24

Sidewalk Cafe Permit and approved plan must be posted at all times.

This grant of privilege #1105705 for a sidewalk cafe shall be subject to the provisions of Section 10-28-800 though 10-28-885 of the Municipal Code of Chicago and the directions of the Commissioner of Department of Business Affairs and Consumer Protection, the Commissioner of Streets and Sanitation, and the Commissioner of Transportation.

The permit holder agrees to hold the City of Chicago harmless for any damage, relocation or replacement costs associated with damage, relocation or removal of private property caused by the City performing work in the public way.

Authority for the above named privilege is herein given and granted from and after March 1, 2013 through and including December 1, 2013.

Alderman _____

Richard F. Mell 33rd Ward

Department of Business Affairs and Consumer Protection
Business Assistance Center - Public Way Use Unit
City Hall - 121 N. LaSalle Street, Room 800 • Chicago, IL 60602
(312)-74-GOBIZ (312-744-6249) • (312) 744-1944 (TTY)
http://www.cityofchicago.org/bacp

04/10/2013

Alderman **Richard F. Mell**
Ward # **33**
City of Chicago
City Hall, Room **208**
121 North LaSalle Street
Chicago, Illinois 60602

Re: An ordinance to use and maintain a portion of the public right-of-way for **one (1) sidewalk cafe(s)** for **Pie Cafe, LLC**, adjacent to the premises known as **4664 N. Manor Ave.**.

Dear Alderman **Richard F. Mell**:

The applicant referenced above has requested the use of the public right-of-way for a **sidewalk cafe(s)**. An ordinance has been prepared by the Department of Business Affairs and Consumer Protection – Business Assistance Center - Public Way Use Unit for presentation to the City Council. Because this request was made for properties located in your ward, as approved by you as per the attached, I respectfully request that you introduce the attached ordinance at the next City Council meeting.

If you have any questions regarding this ordinance, please contact Anthony Bertuca at (312) 744-5506.

Department of Business Affairs and Consumer Protection

Office of the City Clerk

O2013-3183

Office of the City Clerk

City Council Document Tracking Sheet

Meeting Date:	4/10/2013
Sponsor(s):	Colón, Rey (35)
Type:	Ordinance
Title:	Sidewalk cafe(s) for Azucar Bar & Grill
Committee(s) Assignment:	Committee on Transportation and Public Way

ORDINANCE
AZUCAR BAR & GRILL
Acct. No. 297399 - 1
Permit No. 1105694

Be It Ordained by the City Council of the City of Chicago:

Permission and authority are hereby given and granted to AZUCAR BAR & GRILL upon the terms and subject to the conditions of this ordinance, to maintain and use a portion of the public right of way for a sidewalk cafe adjacent to its premises located at 2647 N. Kedzie Ave.. Said sidewalk cafe area #1 shall be twenty-two (22) feet in length and eight (8) feet in width for a total of one hundred seventy-six (176) square feet and shall allow six (6) feet of clear space from the face of the curb/building line along N. Kedzie Avenue. The compensation for said space and the days and hours of operation for the sidewalk cafe shall be as follows:

Wednesday through Sunday 4:30 p.m. to 12:00 midnight
Compensation: $600.00
SEATING CAPACITY: 19

Sidewalk Cafe Permit and approved plan must be posted at all times.

This grant of privilege #1105694 for a sidewalk cafe shall be subject to the provisions of Section 10-28-800 though 10-28-885 of the Municipal Code of Chicago and the directions of the Commissioner of Department of Business Affairs and Consumer Protection, the Commissioner of Streets and Sanitation, and the Commissioner of Transportation.

The permit holder agrees to hold the City of Chicago harmless for any damage, relocation or replacement costs associated with damage, relocation or removal of private property caused by the City performing work in the public way.

Authority for the above named privilege is herein given and granted from and after March 1, 2013 through and including December 1, 2013.

Alderman _____
Reynaldo Colon 35th Ward

Department of Business Affairs and Consumer Protection
Business Assistance Center - Public Way Use Unit
City Hall - 121 N. LaSalle Street, Room 800 • Chicago, IL 60602
(312)-74-GOBIZ (312-744-6249) • (312) 744-1944 (TTY)
http://www.cityofchicago.org/bacp

04/10/2013

Alderman **Reynaldo Colon**
Ward # **35**
City of Chicago
City Hall, Room **203**
121 North LaSalle Street
Chicago, Illinois 60602

Re: An ordinance to use and maintain a portion of the public right-of-way for **one (1) sidewalk cafe(s)** for **AZUCAR BAR & GRILL**, adjacent to the premises known as **2647 N. Kedzie Ave.**.

Dear Alderman **Reynaldo Colon**:

The applicant referenced above has requested the use of the public right-of-way for a **sidewalk cafe(s)**. An ordinance has been prepared by the Department of Business Affairs and Consumer Protection – Business Assistance Center - Public Way Use Unit for presentation to the City Council. Because this request was made for properties located in your ward, as approved by you as per the attached, I respectfully request that you introduce the attached ordinance at the next City Council meeting.

If you have any questions regarding this ordinance, please contact Anthony Bertuca at (312) 744-5506.

Department of Business Affairs and Consumer Protection

Office of the City Clerk

O2013-3185

Office of the City Clerk

City Council Document Tracking Sheet

Meeting Date:	4/10/2013
Sponsor(s):	Colón, Rey (35)
Type:	Ordinance
Title:	Sidewalk cafe(s) for Buona Terra Ristorante
Committee(s) Assignment:	Committee on Transportation and Public Way

ORDINANCE
BUONA TERRA RISTORANTE
Acct. No. 220779 - 1
Permit No. 1105682

Be It Ordained by the City Council of the City of Chicago:

Permission and authority are hereby given and granted to BUONA TERRA RISTORANTE upon the terms and subject to the conditions of this ordinance, to maintain and use a portion of the public right of way for a sidewalk cafe adjacent to its premises located at 2535 N. California Ave.. Said sidewalk cafe area #1 shall be thirty-seven point one seven (37.17) feet in length and five point six seven (5.67) feet in width for a total of two hundred ten point seven five (210.75) square feet and shall allow six (6) feet of clear space from the face of the curb/building line along N. California Avenue. The compensation for said space and the days and hours of operation for the sidewalk cafe shall be as follows:

Tuesday through Friday 4:00 p.m. to 11:00 p.m. Saturday 10:00 a.m. to 11:00 p.m. Sunday 10:00 a.m. to 11:00 p.m.
Compensation: $600.00
SEATING CAPACITY: 23

Sidewalk Cafe Permit and approved plan must be posted at all times.

This grant of privilege #1105682 for a sidewalk cafe shall be subject to the provisions of Section 10-28-800 though 10-28-885 of the Municipal Code of Chicago and the directions of the Commissioner of Department of Business Affairs and Consumer Protection, the Commissioner of Streets and Sanitation, and the Commissioner of Transportation.

The permit holder agrees to hold the City of Chicago harmless for any damage, relocation or replacement costs associated with damage, relocation or removal of private property caused by the City performing work in the public way.

Authority for the above named privilege is herein given and granted from and after March 1, 2013 through and including December 1, 2013.

Alderman _____
Reynaldo Colon 35th Ward

Department of Business Affairs and Consumer Protection
Business Assistance Center - Public Way Use Unit
City Hall - 121 N. LaSalle Street, Room 800 • Chicago, IL 60602
(312)-74-GOBIZ (312-744-6249) • (312) 744-1944 (TTY)
http://www.cityofchicago.org/bacp

04/10/2013

Alderman **Reynaldo Colon**
Ward # **35**
City of Chicago
City Hall, Room **203**
121 North LaSalle Street
Chicago, Illinois 60602

Re: An ordinance to use and maintain a portion of the public right-of-way for **one (1) sidewalk cafe(s)** for **BUONA TERRA RISTORANTE**, adjacent to the premises known as **2535 N. California Ave.**.

Dear Alderman **Reynaldo Colon**:

The applicant referenced above has requested the use of the public right-of-way for a **sidewalk cafe(s)**. An ordinance has been prepared by the Department of Business Affairs and Consumer Protection – Business Assistance Center - Public Way Use Unit for presentation to the City Council. Because this request was made for properties located in your ward, as approved by you as per the attached, I respectfully request that you introduce the attached ordinance at the next City Council meeting.

If you have any questions regarding this ordinance, please contact Anthony Bertuca at (312) 744-5506.

Department of Business Affairs and Consumer Protection

Office of the City Clerk

O2013-3187

Office of the City Clerk

City Council Document Tracking Sheet

Meeting Date:	4/10/2013
Sponsor(s):	Colón, Rey (35)
Type:	Ordinance
Title:	Sidewalk cafe(s) for Cafe Con Leche D' Noche
Committee(s) Assignment:	Committee on Transportation and Public Way

ORDINANCE
CAFE CON LECHE D' NOCHE
Acct. No. 246146 - 2
Permit No. 1105586

Be It Ordained by the City Council of the City of Chicago:

Permission and authority are hereby given and granted to CAFE CON LECHE D' NOCHE upon the terms and subject to the conditions of this ordinance, to maintain and use a portion of the public right of way for a sidewalk cafe adjacent to its premises located at 2710-2714 N. Milwaukee Ave.. Said sidewalk cafe area #1 shall be fifteen (15) feet in length and six (6) feet in width, area #2 shall be thirteen (13) feet in length and six (6) feet in width for a total of one hundred sixty-eight (168) square feet and shall allow six (6) feet of clear space from the face of the curb/building line along N. Milwaukee. The compensation for said space and the days and hours of operation for the sidewalk cafe shall be as follows:

Sunday through Saturday 8:00am until 12:00am Midnight
Compensation: $600.00
SEATING CAPACITY: 24

Sidewalk Cafe Permit and approved plan must be posted at all times.

This grant of privilege #1105586 for a sidewalk cafe shall be subject to the provisions of Section 10-28-800 though 10-28-885 of the Municipal Code of Chicago and the directions of the Commissioner of Department of Business Affairs and Consumer Protection, the Commissioner of Streets and Sanitation, and the Commissioner of Transportation.

The permit holder agrees to hold the City of Chicago harmless for any damage, relocation or replacement costs associated with damage, relocation or removal of private property caused by the City performing work in the public way.

Authority for the above named privilege is herein given and granted from and after March 1, 2013 through and including December 1, 2013.

Alderman _____

Reynaldo Colon 35th Ward

Department of Business Affairs and Consumer Protection
Business Assistance Center - Public Way Use Unit
City Hall - 121 N. LaSalle Street, Room 800 • Chicago, IL 60602
(312)-74-GOBIZ (312-744-6249) • (312) 744-1944 (TTY)
http://www.cityofchicago.org/bacp

04/10/2013

Alderman **Reynaldo Colon**
Ward # **35**
City of Chicago
City Hall, Room **203**
121 North LaSalle Street
Chicago, Illinois 60602

Re: An ordinance to use and maintain a portion of the public right-of-way for **two (2) sidewalk cafe(s)** for **CAFE CON LECHE D' NOCHE**, adjacent to the premises known as **2710-2714 N. Milwaukee Ave.**.

Dear Alderman **Reynaldo Colon**:

The applicant referenced above has requested the use of the public right-of-way for a **sidewalk cafe(s)**. An ordinance has been prepared by the Department of Business Affairs and Consumer Protection – Business Assistance Center - Public Way Use Unit for presentation to the City Council. Because this request was made for properties located in your ward, as approved by you as per the attached, I respectfully request that you introduce the attached ordinance at the next City Council meeting.

If you have any questions regarding this ordinance, please contact Anthony Bertuca at (312) 744-5506.

Department of Business Affairs and Consumer Protection

Office of the City Clerk

O2013-3189

Office of the City Clerk

City Council Document Tracking Sheet

Meeting Date:	4/10/2013
Sponsor(s):	Colón, Rey (35)
Type:	Ordinance
Title:	Sidewalk cafe(s) for Jam
Committee(s) Assignment:	Committee on Transportation and Public Way

ORDINANCE
JAM
Acct. No. 366285 - 1
Permit No. 1105717

Be It Ordained by the City Council of the City of Chicago:

Permission and authority are hereby given and granted to JAM upon the terms and subject to the conditions of this ordinance, to maintain and use a portion of the public right of way for a sidewalk cafe adjacent to its premises located at 3057 W. Logan Blvd.. Said sidewalk cafe area #1 shall be thirteen point five eight (13.58) feet in length and nineteen (19) feet in width for a total of two hundred fifty-eight point zero two (258.02) square feet and shall allow six (6) feet of clear space from the face of the curb/building line along W. Logan Blvd. The compensation for said space and the days and hours of operation for the sidewalk cafe shall be as follows:

Monday through Sunday 8:00 a.m. to 3:00 p.m.
Compensation: $600.00
SEATING CAPACITY: 20

Sidewalk Cafe Permit and approved plan must be posted at all times.

This grant of privilege #1105717 for a sidewalk cafe shall be subject to the provisions of Section 10-28-800 though 10-28-885 of the Municipal Code of Chicago and the directions of the Commissioner of Department of Business Affairs and Consumer Protection, the Commissioner of Streets and Sanitation, and the Commissioner of Transportation.

The permit holder agrees to hold the City of Chicago harmless for any damage, relocation or replacement costs associated with damage, relocation or removal of private property caused by the City performing work in the public way.

Authority for the above named privilege is herein given and granted from and after March 1, 2013 through and including December 1, 2013.

Alderman

Reynaldo Colon 35th Ward

Department of Business Affairs and Consumer Protection
Business Assistance Center - Public Way Use Unit
City Hall - 121 N. LaSalle Street, Room 800 • Chicago, IL 60602
(312)-74-GOBIZ (312-744-6249) • (312) 744-1944 (TTY)
http://www.cityofchicago.org/bacp

04/10/2013

Alderman **Reynaldo Colon**
Ward # **35**
City of Chicago
City Hall, Room **203**
121 North LaSalle Street
Chicago, Illinois 60602

Re: An ordinance to use and maintain a portion of the public right-of-way for **one (1) sidewalk cafe(s)** for **JAM**, adjacent to the premises known as **3057 W. Logan Blvd.**.

Dear Alderman **Reynaldo Colon**:

The applicant referenced above has requested the use of the public right-of-way for a **sidewalk cafe(s)**. An ordinance has been prepared by the Department of Business Affairs and Consumer Protection – Business Assistance Center - Public Way Use Unit for presentation to the City Council. Because this request was made for properties located in your ward, as approved by you as per the attached, I respectfully request that you introduce the attached ordinance at the next City Council meeting.

If you have any questions regarding this ordinance, please contact Anthony Bertuca at (312) 744-5506.

Department of Business Affairs and Consumer Protection

Office of the City Clerk

O2013-3190

Office of the City Clerk

City Council Document Tracking Sheet

Meeting Date:	4/10/2013
Sponsor(s):	Colón, Rey (35)
Type:	Ordinance
Title:	Sidewalk cafe(s) for Intelligentsia Coffee & Tea
Committee(s) Assignment:	Committee on Transportation and Public Way

ORDINANCE
Intelligentsia Coffee & Tea
Acct. No. 86212-12
Permit No. 1105875

Be It Ordained by the City Council of the City of Chicago:

Permission and authority are hereby given and granted to Intelligentsia Coffee & Tea upon the terms and subject to the conditions of this ordinance, to maintain and use a portion of the public right of way for a sidewalk cafe adjacent to its premises located at 2642 N. Milwaukee Ave.. Said sidewalk cafe area #1 shall be thirteen (13) feet in length and four point six seven (4.67) feet in width for a total of sixty point seven one (60.71) square feet and shall allow six (6) feet of clear space from the face of the curb/building line along Milwaukee. The compensation for said space and the days and hours of operation for the sidewalk cafe shall be as follows:

Monday - Sunday 8:00 am - 7:00 pm
Compensation: $600.00
SEATING CAPACITY: 6

Sidewalk Cafe Permit and approved plan must be posted at all times.

This grant of privilege #1105875 for a sidewalk cafe shall be subject to the provisions of Section 10-28-800 though 10-28-885 of the Municipal Code of Chicago and the directions of the Commissioner of Department of Business Affairs and Consumer Protection, the Commissioner of Streets and Sanitation, and the Commissioner of Transportation.

The permit holder agrees to hold the City of Chicago harmless for any damage, relocation or replacement costs associated with damage, relocation or removal of private property caused by the City performing work in the public way.

Authority for the above named privilege is herein given and granted from and after March 1, 2013 through and including December 1, 2013.

Alderman _____
Reynaldo Colon 35th Ward

Department of Business Affairs and Consumer Protection
Business Assistance Center - Public Way Use Unit
City Hall - 121 N. LaSalle Street, Room 800 • Chicago, IL 60602
(312)-74-GOBIZ (312-744-6249) • (312) 744-1944 (TTY)
http://www.cityofchicago.org/bacp

04/10/2013

Alderman **Reynaldo Colon**
Ward # **35**
City of Chicago
City Hall, Room **203**
121 North LaSalle Street
Chicago, Illinois 60602

Re: An ordinance to use and maintain a portion of the public right-of-way for **one (1) sidewalk cafe(s)** for **Intelligentsia Coffee & Tea**, adjacent to the premises known as **2642 N. Milwaukee Ave.**.

Dear Alderman **Reynaldo Colon**:

The applicant referenced above has requested the use of the public right-of-way for a **sidewalk cafe(s)**. An ordinance has been prepared by the Department of Business Affairs and Consumer Protection – Business Assistance Center - Public Way Use Unit for presentation to the City Council. Because this request was made for properties located in your ward, as approved by you as per the attached, I respectfully request that you introduce the attached ordinance at the next City Council meeting.

If you have any questions regarding this ordinance, please contact Anthony Bertuca at (312) 744-5506.

Department of Business Affairs and Consumer Protection

Office of the City Clerk

O2013-3191

Office of the City Clerk

City Council Document Tracking Sheet

Meeting Date:	4/10/2013
Sponsor(s):	Colón, Rey (35)
Type:	Ordinance
Title:	Sidewalk cafe(s) for La Boulangerie
Committee(s) Assignment:	Committee on Transportation and Public Way

ORDINANCE
LA BOULANGERIE
Acct. No. 356029 - 1
Permit No. 1105803

Be It Ordained by the City Council of the City of Chicago:

Permission and authority are hereby given and granted to LA BOULANGERIE upon the terms and subject to the conditions of this ordinance, to maintain and use a portion of the public right of way for a sidewalk cafe adjacent to its premises located at 2569 N. Milwaukee Ave.. Said sidewalk cafe area #1 shall be twenty-four (24) feet in length and six (6) feet in width for a total of one hundred forty-four (144) square feet and shall allow six (6) feet of clear space from the face of the curb/building line along W. Logan Blvd. The compensation for said space and the days and hours of operation for the sidewalk cafe shall be as follows:

Sunday 8:00am to 6:00pm Monday through Thursday 8:00am to 7:00pm Friday & Saturday 8:00am to 8:00pm
Compensation: $600.00
SEATING CAPACITY: 16

Sidewalk Cafe Permit and approved plan must be posted at all times.

This grant of privilege #1105803 for a sidewalk cafe shall be subject to the provisions of Section 10-28-800 though 10-28-885 of the Municipal Code of Chicago and the directions of the Commissioner of Department of Business Affairs and Consumer Protection, the Commissioner of Streets and Sanitation, and the Commissioner of Transportation.

The permit holder agrees to hold the City of Chicago harmless for any damage, relocation or replacement costs associated with damage, relocation or removal of private property caused by the City performing work in the public way.

Authority for the above named privilege is herein given and granted from and after March 1, 2013 through and including December 1, 2013.

Alderman _____
Reynaldo Colon 35th Ward

Department of Business Affairs and Consumer Protection
Business Assistance Center- Public Way Use Unit
City Hall - 121 N. LaSalle Street, Room 800 • Chicago, IL 60602
(312)-74-GOBIZ (312-744-6249) • (312) 744-1944 (TTY)
http://www.cityofchicago.org/bacp

04/10/2013

Alderman **Reynaldo Colon**
Ward # **35**
City of Chicago
City Hall, Room **203**
121 North LaSalle Street
Chicago, Illinois 60602

Re: An ordinance to use and maintain a portion of the public right-of-way for **one (1) sidewalk cafe(s)** for **LA BOULANGERIE**, adjacent to the premises known as **2569 N. Milwaukee Ave.**.

Dear Alderman **Reynaldo Colon**:

The applicant referenced above has requested the use of the public right-of-way for a **sidewalk cafe(s)**. An ordinance has been prepared by the Department of Business Affairs and Consumer Protection – Business Assistance Center - Public Way Use Unit for presentation to the City Council. Because this request was made for properties located in your ward, as approved by you as per the attached, I respectfully request that you introduce the attached ordinance at the next City Council meeting.

If you have any questions regarding this ordinance, please contact Anthony Bertuca at (312) 744-5506.

Department of Business Affairs and Consumer Protection

Office of the City Clerk

O2013-3193

Office of the City Clerk

City Council Document Tracking Sheet

Meeting Date:	4/10/2013
Sponsor(s):	Colón, Rey (35)
Type:	Ordinance
Title:	Sidewalk cafe(s) for Lula Cafe
Committee(s) Assignment:	Committee on Transportation and Public Way

ORDINANCE
LULA CAFE
Acct. No. 65265 - 9
Permit No. 1105669

Be It Ordained by the City Council of the City of Chicago:

Permission and authority are hereby given and granted to LULA CAFE upon the terms and subject to the conditions of this ordinance, to maintain and use a portion of the public right of way for a sidewalk cafe adjacent to its premises located at 2537-2543 N. Kedzie Blvd.. Said sidewalk cafe area #1 shall be thirty (30) feet in length and ten point four two (10.42) feet in width, area #2 shall be fifteen point five (15.5) feet in length and ten point four two (10.42) feet in width for a total of four hundred seventy-four point one one (474.11) square feet and shall allow six (6) feet of clear space from the face of the curb/building line along N. Kedzie Boulevard. The compensation for said space and the days and hours of operation for the sidewalk cafe shall be as follows:

Wednesday through Monday 8:00 a.m. to 12:00 midnight
Compensation: $600.00
SEATING CAPACITY: 40

Sidewalk Cafe Permit and approved plan must be posted at all times.

This grant of privilege #1105669 for a sidewalk cafe shall be subject to the provisions of Section 10-28-800 though 10-28-885 of the Municipal Code of Chicago and the directions of the Commissioner of Department of Business Affairs and Consumer Protection, the Commissioner of Streets and Sanitation, and the Commissioner of Transportation.

The permit holder agrees to hold the City of Chicago harmless for any damage, relocation or replacement costs associated with damage, relocation or removal of private property caused by the City performing work in the public way.

Authority for the above named privilege is herein given and granted from and after March 1, 2013 through and including December 1, 2013.

Alderman _____
Reynaldo Colon 35th Ward

Department of Business Affairs and Consumer Protection
Business Assistance Center - Public Way Use Unit
City Hall - 121 N. LaSalle Street, Room 800 • Chicago, IL 60602
(312)-74-GOBIZ (312-744-6249) • (312) 744-1944 (TTY)
http://www.cityofchicago.org/bacp

04/10/2013

Alderman **Reynaldo Colon**
Ward # **35**
City of Chicago
City Hall, Room **203**
121 North LaSalle Street
Chicago, Illinois 60602

Re: An ordinance to use and maintain a portion of the public right-of-way for **two (2) sidewalk cafe(s)** for **LULA CAFE**, adjacent to the premises known as **2537-2543 N. Kedzie Blvd.**.

Dear Alderman **Reynaldo Colon**:

The applicant referenced above has requested the use of the public right-of-way for a **sidewalk cafe(s)**. An ordinance has been prepared by the Department of Business Affairs and Consumer Protection – Business Assistance Center - Public Way Use Unit for presentation to the City Council. Because this request was made for properties located in your ward, as approved by you as per the attached, I respectfully request that you introduce the attached ordinance at the next City Council meeting.

If you have any questions regarding this ordinance, please contact Anthony Bertuca at (312) 744-5506.

Department of Business Affairs and Consumer Protection

Office of the City Clerk

O2013-3194

Office of the City Clerk

City Council Document Tracking Sheet

Meeting Date:	4/10/2013
Sponsor(s):	Colón, Rey (35)
Type:	Ordinance
Title:	Sidewalk cafe(s) for New Wave Coffee LLC
Committee(s) Assignment:	Committee on Transportation and Public Way

ORDINANCE
NEW WAVE COFFEE, LLC
Acct. No. 339662 - 1
Permit No. 1105866

Be It Ordained by the City Council of the City of Chicago:

Permission and authority are hereby given and granted to NEW WAVE COFFEE, LLC upon the terms and subject to the conditions of this ordinance, to maintain and use a portion of the public right of way for a sidewalk cafe adjacent to its premises located at 3103 W. Logan Blvd.. Said sidewalk cafe area #1 shall be twenty-five point five eight (25.58) feet in length and thirteen point four two (13.42) feet in width for a total of three hundred forty-three point two eight (343.28) square feet and shall allow six (6) feet of clear space from the face of the curb/building line along W. Logan Boulevard. The compensation for said space and the days and hours of operation for the sidewalk cafe shall be as follows:

Monday through Sunday 8:00 a.m. to 11:00 p.m.
Compensation: $600.00
SEATING CAPACITY: 32

Sidewalk Cafe Permit and approved plan must be posted at all times.

This grant of privilege #1105866 for a sidewalk cafe shall be subject to the provisions of Section 10-28-800 though 10-28-885 of the Municipal Code of Chicago and the directions of the Commissioner of Department of Business Affairs and Consumer Protection, the Commissioner of Streets and Sanitation, and the Commissioner of Transportation.

The permit holder agrees to hold the City of Chicago harmless for any damage, relocation or replacement costs associated with damage, relocation or removal of private property caused by the City performing work in the public way.

Authority for the above named privilege is herein given and granted from and after March 1, 2013 through and including December 1, 2013.

Alderman _____
Reynaldo Colón 35th Ward

Department of Business Affairs and Consumer Protection
Business Assistance Center- Public Way Use Unit
City Hall - 121 N. LaSalle Street, Room 800 • Chicago, IL 60602
(312)-74-GOBIZ (312-744-6249) • (312) 744-1944 (TTY)
http://www.cityofchicago.org/bacp

04/10/2013

Alderman **Reynaldo Colon**
Ward # **35**
City of Chicago
City Hall, Room **203**
121 North LaSalle Street
Chicago, Illinois 60602

Re: An ordinance to use and maintain a portion of the public right-of-way for **one (1) sidewalk cafe(s)** for **NEW WAVE COFFEE, LLC**, adjacent to the premises known as **3103 W. Logan Blvd.**.

Dear Alderman **Reynaldo Colon**:

The applicant referenced above has requested the use of the public right-of-way for a **sidewalk cafe(s)**. An ordinance has been prepared by the Department of Business Affairs and Consumer Protection – Business Assistance Center - Public Way Use Unit for presentation to the City Council. Because this request was made for properties located in your ward, as approved by you as per the attached, I respectfully request that you introduce the attached ordinance at the next City Council meeting.

If you have any questions regarding this ordinance, please contact Anthony Bertuca at (312) 744-5506.

Department of Business Affairs and Consumer Protection

Office of the City Clerk

O2013-3195

Office of the City Clerk

City Council Document Tracking Sheet

Meeting Date:	4/10/2013
Sponsor(s):	Colón, Rey (35)
Type:	Ordinance
Title:	Sidewalk cafe(s) for Reno
Committee(s) Assignment:	Committee on Transportation and Public Way

ORDINANCE
RENO
Acct. No. 344481 - 1
Permit No. 1105861

Be It Ordained by the City Council of the City of Chicago:

Permission and authority are hereby given and granted to RENO upon the terms and subject to the conditions of this ordinance, to maintain and use a portion of the public right of way for a sidewalk cafe adjacent to its premises located at 2607 N. Milwaukee Ave.. Said sidewalk cafe area #1 shall be forty-five point one seven (45.17) feet in length and twelve (12) feet in width for a total of five hundred forty-two point zero four (542.04) square feet and shall allow six (6) feet of clear space from the face of the curb/building line along N Kedzie Ave. The compensation for said space and the days and hours of operation for the sidewalk cafe shall be as follows:

Monday through Friday 11:00 a.m. until 11:00 p.m. Saturday & Sunday 8:00 a.m. until 11:00 p.m.
Compensation: $600.00
SEATING CAPACITY: 34

Sidewalk Cafe Permit and approved plan must be posted at all times.

This grant of privilege #1105861 for a sidewalk cafe shall be subject to the provisions of Section 10-28-800 though 10-28-885 of the Municipal Code of Chicago and the directions of the Commissioner of Department of Business Affairs and Consumer Protection, the Commissioner of Streets and Sanitation, and the Commissioner of Transportation.

The permit holder agrees to hold the City of Chicago harmless for any damage, relocation or replacement costs associated with damage, relocation or removal of private property caused by the City performing work in the public way.

Authority for the above named privilege is herein given and granted from and after March 1, 2013 through and including December 1, 2013.

Alderman _____
Reynaldo Colon 35th Ward

Department of Business Affairs and Consumer Protection
Business Assistance Center- Public Way Use Unit
City Hall - 121 N. LaSalle Street Room 800 • Chicago, IL 60602
(312)-74-GOBIZ (312-744-6249) • (312) 744-1944 (TTY)
http://www.cityofchicago.org/bacp

04/10/2013

Alderman **Reynaldo Colon**
Ward # **35**
City of Chicago
City Hall, Room **203**
121 North LaSalle Street
Chicago, Illinois 60602

Re: An ordinance to use and maintain a portion of the public right-of-way for **one (1) sidewalk cafe(s)** for **RENO**, adjacent to the premises known as **2607 N. Milwaukee Ave.**.

Dear Alderman **Reynaldo Colon**:

The applicant referenced above has requested the use of the public right-of-way for a **sidewalk cafe(s)**. An ordinance has been prepared by the Department of Business Affairs and Consumer Protection – Business Assistance Center - Public Way Use Unit for presentation to the City Council. Because this request was made for properties located in your ward, as approved by you as per the attached, I respectfully request that you introduce the attached ordinance at the next City Council meeting.

If you have any questions regarding this ordinance, please contact Anthony Bertuca at (312) 744-5506.

Department of Business Affairs and Consumer Protection

Office of the City Clerk

O2013-3196

Office of the City Clerk

City Council Document Tracking Sheet

Meeting Date:	4/10/2013
Sponsor(s):	Colón, Rey (35)
Type:	Ordinance
Title:	Sidewalk cafe(s) for Scofflaw
Committee(s) Assignment:	Committee on Transportation and Public Way

ORDINANCE
SCOFFLAW
Acct. No. 65661 - 2
Permit No. 1105725

Be It Ordained by the City Council of the City of Chicago:

Permission and authority are hereby given and granted to SCOFFLAW upon the terms and subject to the conditions of this ordinance, to maintain and use a portion of the public right of way for a sidewalk cafe adjacent to its premises located at 3201-3203 W. Armitage Ave.. Said sidewalk cafe area #1 shall be thirty-four (34) feet in length and eight (8) feet in width for a total of two hundred seventy-two (272) square feet and shall allow six (6) feet of clear space from the face of the curb/building line along N. Kedzie Avenue. The compensation for said space and the days and hours of operation for the sidewalk cafe shall be as follows:

Monday through Sunday 11:30 a.m.to 12:00 midnight
Compensation: $600.00
SEATING CAPACITY: 33

Sidewalk Cafe Permit and approved plan must be posted at all times.

This grant of privilege #1105725 for a sidewalk cafe shall be subject to the provisions of Section 10-28-800 though 10-28-885 of the Municipal Code of Chicago and the directions of the Commissioner of Department of Business Affairs and Consumer Protection, the Commissioner of Streets and Sanitation, and the Commissioner of Transportation.

The permit holder agrees to hold the City of Chicago harmless for any damage, relocation or replacement costs associated with damage, relocation or removal of private property caused by the City performing work in the public way.

Authority for the above named privilege is herein given and granted from and after March 1, 2013 through and including December 1, 2013.

Alderman _____
Reynaldo Colon 35th Ward

Department of Business Affairs and Consumer Protection
Business Assistance Center - Public Way Use Unit
City Hall - 121 N. LaSalle Street, Room 800 • Chicago, IL 60602
(312)-74-GOBIZ (312-744-6249) • (312) 744-1944 (TTY)
http://www.cityofchicago.org/bacp

04/10/2013

Alderman **Reynaldo Colon**
Ward # **35**
City of Chicago
City Hall, Room **203**
121 North LaSalle Street
Chicago, Illinois 60602

Re: An ordinance to use and maintain a portion of the public right-of-way for **one (1) sidewalk cafe(s)** for **SCOFFLAW**, adjacent to the premises known as **3201-3203 W. Armitage Ave.**.

Dear Alderman **Reynaldo Colon**:

The applicant referenced above has requested the use of the public right-of-way for a **sidewalk cafe(s)**. An ordinance has been prepared by the Department of Business Affairs and Consumer Protection – Business Assistance Center - Public Way Use Unit for presentation to the City Council. Because this request was made for properties located in your ward, as approved by you as per the attached, I respectfully request that you introduce the attached ordinance at the next City Council meeting.

If you have any questions regarding this ordinance, please contact Anthony Bertuca at (312) 744-5506.

Department of Business Affairs and Consumer Protection

Office of the City Clerk

O2013-3074

Office of the City Clerk

City Council Document Tracking Sheet

Meeting Date:	4/10/2013
Sponsor(s):	Sposato, Nicholas (36)
Type:	Ordinance
Title:	Sidewalk cafe(s) for Bistro Grand
Committee(s) Assignment:	Committee on Transportation and Public Way

ORDINANCE
BISTRO GRAND
Acct. No. 287771 - 1
Permit No. 1105893

Be It Ordained by the City Council of the City of Chicago:

Permission and authority are hereby given and granted to BISTRO GRAND upon the terms and subject to the conditions of this ordinance, to maintain and use a portion of the public right of way for a sidewalk cafe adjacent to its premises located at 2362-64 N. Neva Ave.. Said sidewalk cafe area #1 shall be thirty-five (35) feet in length and eight (8) feet in width for a total of two hundred eighty (280) square feet and shall allow six (6) feet of clear space from the face of the curb/building line along N Neva Ave. The compensation for said space and the days and hours of operation for the sidewalk cafe shall be as follows:

Monday through Friday 4:00 p.m. until 12:00 Midnight Saturday and Sunday 11:00 a.m. until 12:00 Midnight
Compensation: $600.00
SEATING CAPACITY: 20

Sidewalk Cafe Permit and approved plan must be posted at all times.

This grant of privilege #1105893 for a sidewalk cafe shall be subject to the provisions of Section 10-28-800 though 10-28-885 of the Municipal Code of Chicago and the directions of the Commissioner of Department of Business Affairs and Consumer Protection, the Commissioner of Streets and Sanitation, and the Commissioner of Transportation.

The permit holder agrees to hold the City of Chicago harmless for any damage, relocation or replacement costs associated with damage, relocation or removal of private property caused by the City performing work in the public way.

Authority for the above named privilege is herein given and granted from and after March 1, 2013 through and including December 1, 2013.

Alderman _____

Nicholas Sposato 36th Ward

Department of Business Affairs and Consumer Protection
Business Assistance Center - Public Way Use Unit
City Hall - 121 N. LaSalle Street, Room 800 • Chicago, IL 60602
(312)-74-GOBIZ (312-744-6249) • (312) 744-1944 (TTY)
http://www.cityofchicago.org/bacp

04/10/2013

Alderman **Nicholas Sposato**
Ward # **36**
City of Chicago
City Hall, Room **304**
121 North LaSalle Street
Chicago, Illinois 60602

Re: An ordinance to use and maintain a portion of the public right-of-way for **one (1) sidewalk cafe(s)** for **BISTRO GRAND**, adjacent to the premises known as **2362-64 N. Neva Ave.**.

Dear Alderman **Nicholas Sposato**:

The applicant referenced above has requested the use of the public right-of-way for a **sidewalk cafe(s)**. An ordinance has been prepared by the Department of Business Affairs and Consumer Protection – Business Assistance Center - Public Way Use Unit for presentation to the City Council. Because this request was made for properties located in your ward, as approved by you as per the attached, I respectfully request that you introduce the attached ordinance at the next City Council meeting.

If you have any questions regarding this ordinance, please contact Anthony Bertuca at (312) 744-5506.

Department of Business Affairs and Consumer Protection

Office of the City Clerk

O2013-3099

Office of the City Clerk

City Council Document Tracking Sheet

Meeting Date:	4/10/2013
Sponsor(s):	Sposato, Nicholas (36)
Type:	Ordinance
Title:	Sidewalk cafe(s) for New Polonia Club, Inc.
Committee(s) Assignment:	Committee on Transportation and Public Way

ORDINANCE
New Polonia Club Inc.
Acct. No. 7035 - 2
Permit No. 1105604

Be It Ordained by the City Council of the City of Chicago:

Permission and authority are hereby given and granted to New Polonia Club Inc. upon the terms and subject to the conditions of this ordinance, to maintain and use a portion of the public right of way for a sidewalk cafe adjacent to its premises located at 6101-6103 W. Belmont Ave.. Said sidewalk cafe area #1 shall be twenty-five (25) feet in length and seven point six (7.6) feet in width for a total of one hundred ninety (190) square feet and shall allow six (6) feet of clear space from the face of the curb/building line along N. Meade. The compensation for said space and the days and hours of operation for the sidewalk cafe shall be as follows:

Monday through Saturday 10am until 12:00am Sunday 11:00am until 12:00am
Compensation: $600.00
SEATING CAPACITY: 20

Sidewalk Cafe Permit and approved plan must be posted at all times.

This grant of privilege #1105604 for a sidewalk cafe shall be subject to the provisions of Section 10-28-800 though 10-28-885 of the Municipal Code of Chicago and the directions of the Commissioner of Department of Business Affairs and Consumer Protection, the Commissioner of Streets and Sanitation, and the Commissioner of Transportation.

The permit holder agrees to hold the City of Chicago harmless for any damage, relocation or replacement costs associated with damage, relocation or removal of private property caused by the City performing work in the public way.

Authority for the above named privilege is herein given and granted from and after March 1, 2013 through and including December 1, 2013.

Alderman _____

Nicholas Sposato 36th Ward

Department of Business Affairs and Consumer Protection
Business Assistance Center - Public Way Use Unit
City Hall - 121 N. LaSalle Street, Room 800 • Chicago, IL 60602
(312)-74-GOBIZ (312-744-6249) • (312) 744-1944 (TTY)
http://www.cityofchicago.org/bacp

04/10/2013

Alderman **Nicholas Sposato**
Ward # **36**
City of Chicago
City Hall, Room **304**
121 North LaSalle Street
Chicago, Illinois 60602

Re: An ordinance to use and maintain a portion of the public right-of-way for **one (1) sidewalk cafe(s)** for **New Polonia Club Inc.**, adjacent to the premises known as **6101-6103 W. Belmont Ave.**.

Dear Alderman **Nicholas Sposato**:

The applicant referenced above has requested the use of the public right-of-way for a **sidewalk cafe(s)**. An ordinance has been prepared by the Department of Business Affairs and Consumer Protection – Business Assistance Center - Public Way Use Unit for presentation to the City Council. Because this request was made for properties located in your ward, as approved by you as per the attached, I respectfully request that you introduce the attached ordinance at the next City Council meeting.

If you have any questions regarding this ordinance, please contact Anthony Bertuca at (312) 744-5506.

Department of Business Affairs and Consumer Protection

Office of the City Clerk

O2013-3100

Office of the City Clerk

City Council Document Tracking Sheet

Meeting Date:	4/10/2013
Sponsor(s):	Sposato, Nicholas (36)
Type:	Ordinance
Title:	Sidewalk cafe(s) for Play Room, The
Committee(s) Assignment:	Committee on Transportation and Public Way

ORDINANCE
THE PLAY ROOM
Acct. No. 304004 - 1
Permit No. 1105805

Be It Ordained by the City Council of the City of Chicago:

Permission and authority are hereby given and granted to THE PLAY ROOM upon the terms and subject to the conditions of this ordinance, to maintain and use a portion of the public right of way for a sidewalk cafe adjacent to its premises located at 7958 W. Belmont Ave.. Said sidewalk cafe area #1 shall be thirteen (13) feet in length and forty-six (46) feet in width for a total of five hundred ninety-eight (598) square feet and shall allow six (6) feet of clear space from the face of the curb/building line along N. Pacific Avenue. The compensation for said space and the days and hours of operation for the sidewalk cafe shall be as follows:

Monday through Sunday 8:00 a.m. to 12:00 midnight
Compensation: $657.80
SEATING CAPACITY: 40

Sidewalk Cafe Permit and approved plan must be posted at all times.

This grant of privilege #1105805 for a sidewalk cafe shall be subject to the provisions of Section 10-28-800 though 10-28-885 of the Municipal Code of Chicago and the directions of the Commissioner of Department of Business Affairs and Consumer Protection, the Commissioner of Streets and Sanitation, and the Commissioner of Transportation.

The permit holder agrees to hold the City of Chicago harmless for any damage, relocation or replacement costs associated with damage, relocation or removal of private property caused by the City performing work in the public way.

Authority for the above named privilege is herein given and granted from and after March 1, 2013 through and including December 1, 2013.

Alderman _____

Nicholas Sposato 36th Ward

Department of Business Affairs and Consumer Protection
Business Assistance Center- Public Way Use Unit
City Hall - 121 N. LaSalle Street Room 800 • Chicago, IL 60602
(312)-74-GOBIZ (312-744-6249) • (312) 744-1944 (TTY)
http://www.cityofchicago.org/bacp

04/10/2013

Alderman **Nicholas Sposato**
Ward # **36**
City of Chicago
City Hall, Room **304**
121 North LaSalle Street
Chicago, Illinois 60602

Re: An ordinance to use and maintain a portion of the public right-of-way for **one (1) sidewalk cafe(s)** for **THE PLAY ROOM**, adjacent to the premises known as **7958 W. Belmont Ave.**.

Dear Alderman **Nicholas Sposato**:

The applicant referenced above has requested the use of the public right-of-way for a **sidewalk cafe(s)**. An ordinance has been prepared by the Department of Business Affairs and Consumer Protection – Business Assistance Center - Public Way Use Unit for presentation to the City Council. Because this request was made for properties located in your ward, as approved by you as per the attached, I respectfully request that you introduce the attached ordinance at the next City Council meeting.

If you have any questions regarding this ordinance, please contact Anthony Bertuca at (312) 744-5506.

Department of Business Affairs and Consumer Protection

Office of the City Clerk

O2013-3104

Office of the City Clerk

City Council Document Tracking Sheet

Meeting Date:	4/10/2013
Sponsor(s):	Cullerton, Timothy M. (38)
Type:	Ordinance
Title:	Sidewalk cafe(s) for Martini Club
Committee(s) Assignment:	Committee on Transportation and Public Way

ORDINANCE
MARTINI CLUB
Acct. No. 22568 - 1
Permit No. 1105862

Be It Ordained by the City Council of the City of Chicago:

Permission and authority are hereby given and granted to MARTINI CLUB upon the terms and subject to the conditions of this ordinance, to maintain and use a portion of the public right of way for a sidewalk cafe adjacent to its premises located at 5737 W. Irving Park Rd.. Said sidewalk cafe area #1 shall be twenty-four point seven five (24.75) feet in length and ten (10) feet in width for a total of two hundred forty-seven point five (247.5) square feet and shall allow six (6) feet of clear space from the face of the curb/building line along W. Irving Park Road. The compensation for said space and the days and hours of operation for the sidewalk cafe shall be as follows:

Sunday thru Thursday 5:00 p.m. to 10:00 p.m. Friday & Saturday 5:00 p.m. to 11:00 p.m.
Compensation: $600.00
SEATING CAPACITY: 32

Sidewalk Cafe Permit and approved plan must be posted at all times.

This grant of privilege #1105862 for a sidewalk cafe shall be subject to the provisions of Section 10-28-800 though 10-28-885 of the Municipal Code of Chicago and the directions of the Commissioner of Department of Business Affairs and Consumer Protection, the Commissioner of Streets and Sanitation, and the Commissioner of Transportation.

The permit holder agrees to hold the City of Chicago harmless for any damage, relocation or replacement costs associated with damage, relocation or removal of private property caused by the City performing work in the public way.

Authority for the above named privilege is herein given and granted from and after March 1, 2013 through and including December 1, 2013.

Alderman _____

Timothy Cullerton 38th Ward

Office of the City Clerk

O2013-3116

Office of the City Clerk

City Council Document Tracking Sheet

Meeting Date:	4/10/2013
Sponsor(s):	Cullerton, Timothy M. (38)
Type:	Ordinance
Title:	Sidewalk cafe(s) for Sutherland's
Committee(s) Assignment:	Committee on Transportation and Public Way

ORDINANCE
SUTHERLAND'S
Acct. No. 366023 - 1
Permit No. 1105848

Be It Ordained by the City Council of the City of Chicago:

Permission and authority are hereby given and granted to SUTHERLAND'S upon the terms and subject to the conditions of this ordinance, to maintain and use a portion of the public right of way for a sidewalk cafe adjacent to its premises located at 5353 W. Irving Park Rd.. Said sidewalk cafe area #1 shall be twenty point two five (20.25) feet in length and nine point five eight (9.58) feet in width for a total of one hundred ninety-four (194) square feet and shall allow six (6) feet of clear space from the face of the curb/building line along W. Irving Park Road. The compensation for said space and the days and hours of operation for the sidewalk cafe shall be as follows:

Monday through Sunday 11:00 a.m. to 12:00 midnight
Compensation: $600.00
SEATING CAPACITY: 15

Sidewalk Cafe Permit and approved plan must be posted at all times.

This grant of privilege #1105848 for a sidewalk cafe shall be subject to the provisions of Section 10-28-800 though 10-28-885 of the Municipal Code of Chicago and the directions of the Commissioner of Department of Business Affairs and Consumer Protection, the Commissioner of Streets and Sanitation, and the Commissioner of Transportation.

The permit holder agrees to hold the City of Chicago harmless for any damage, relocation or replacement costs associated with damage, relocation or removal of private property caused by the City performing work in the public way.

Authority for the above named privilege is herein given and granted from and after March 1, 2013 through and including December 1, 2013.

Alderman _____

Timothy Cullerton 38th Ward

Office of the City Clerk

O2013-3123

Office of the City Clerk

City Council Document Tracking Sheet

Meeting Date:	4/10/2013
Sponsor(s):	O'Connor, Patrick (40)
Type:	Ordinance
Title:	Sidewalk cafe(s) for Hub's Gyros II, Inc.
Committee(s) Assignment:	Committee on Transportation and Public Way

ORDINANCE
HUB'S GYROS II INC
Acct. No. 3640 - 1
Permit No. 1105652

Be It Ordained by the City Council of the City of Chicago:

Permission and authority are hereby given and granted to HUB'S GYROS II INC upon the terms and subject to the conditions of this ordinance, to maintain and use a portion of the public right of way for a sidewalk cafe adjacent to its premises located at 5540 N. Lincoln Ave.. Said sidewalk cafe area #1 shall be seventeen (17) feet in length and six point eight three (6.83) feet in width, area #2 shall be fifteen point one seven (15.17) feet in length and six point eight three (6.83) feet in width, area #3 shall be nine point four two (9.42) feet in length and six point eight three (6.83) feet in width for a total of two hundred eighty-four point zero six (284.06) square feet and shall allow six (6) feet of clear space from the face of the curb/building line along N. LINCOLN. The compensation for said space and the days and hours of operation for the sidewalk cafe shall be as follows:

Sunday through Saturday 10:00am until 12:00am midnight
Compensation: $600.00
SEATING CAPACITY: 32

Sidewalk Cafe Permit and approved plan must be posted at all times.

This grant of privilege #1105652 for a sidewalk cafe shall be subject to the provisions of Section 10-28-800 though 10-28-885 of the Municipal Code of Chicago and the directions of the Commissioner of Department of Business Affairs and Consumer Protection, the Commissioner of Streets and Sanitation, and the Commissioner of Transportation.

The permit holder agrees to hold the City of Chicago harmless for any damage, relocation or replacement costs associated with damage, relocation or removal of private property caused by the City performing work in the public way.

Authority for the above named privilege is herein given and granted from and after March 1, 2013 through and including December 1, 2013.

Alderman _____

Patrick O'Connor 40th Ward

Department of Business Affairs and Consumer Protection
Business Assistance Center - Public Way Use Unit
City Hall - 121 N. LaSalle Street, Room 800 • Chicago, IL 60602
(312)-74-GOBIZ (312-744-6249) • (312) 744-1944 (TTY)
http://www.cityofchicago.org/bacp

04/10/2013

Alderman **Patrick O'Connor**
Ward # **40**
City of Chicago
City Hall, Room **305**
121 North LaSalle Street
Chicago, Illinois 60602

Re: An ordinance to use and maintain a portion of the public right-of-way for **three (3) sidewalk cafe(s)** for **HUB'S GYROS II INC**, adjacent to the premises known as **5540 N. Lincoln Ave.**.

Dear Alderman **Patrick O'Connor**:

The applicant referenced above has requested the use of the public right-of-way for a **sidewalk cafe(s)**. An ordinance has been prepared by the Department of Business Affairs and Consumer Protection – Business Assistance Center - Public Way Use Unit for presentation to the City Council. Because this request was made for properties located in your ward, as approved by you as per the attached, I respectfully request that you introduce the attached ordinance at the next City Council meeting.

If you have any questions regarding this ordinance, please contact Anthony Bertuca at (312) 744-5506.

Department of Business Affairs and Consumer Protection

Office of the City Clerk

O2013-3129

Office of the City Clerk

City Council Document Tracking Sheet

Meeting Date:	4/10/2013
Sponsor(s):	O'Connor, Patrick (40)
Type:	Ordinance
Title:	Sidewalk cafe(s) for Leadway Liquors & Cafe
Committee(s) Assignment:	Committee on Transportation and Public Way

ORDINANCE
LEADWAY LIQUORS & CAFE
Acct. No. 307 - 1
Permit No. 1105770

Be It Ordained by the City Council of the City of Chicago:

Permission and authority are hereby given and granted to LEADWAY LIQUORS & CAFE upon the terms and subject to the conditions of this ordinance, to maintain and use a portion of the public right of way for a sidewalk cafe adjacent to its premises located at 5233 N. Damen Ave.. Said sidewalk cafe area #1 shall be seventeen point six seven (17.67) feet in length and eleven (11) feet in width, area #2 shall be thirty-eight (38) feet in length and eight (8) feet in width for a total of four hundred ninety-eight point three seven (498.37) square feet and shall allow six (6) feet of clear space from the face of the curb/building line along N. Damen Avenue, and W. Farragut Avenue. The compensation for said space and the days and hours of operation for the sidewalk cafe shall be as follows:

Monday thru Saturday 11:00a.m. to 11:00p.m.Sunday 12:00 noon to 11:00p.m.
Compensation: $600.00
SEATING CAPACITY: 28

Sidewalk Cafe Permit and approved plan must be posted at all times.

This grant of privilege #1105770 for a sidewalk cafe shall be subject to the provisions of Section 10-28-800 though 10-28-885 of the Municipal Code of Chicago and the directions of the Commissioner of Department of Business Affairs and Consumer Protection, the Commissioner of Streets and Sanitation, and the Commissioner of Transportation.

The permit holder agrees to hold the City of Chicago harmless for any damage, relocation or replacement costs associated with damage, relocation or removal of private property caused by the City performing work in the public way.

Authority for the above named privilege is herein given and granted from and after March 1, 2013 through and including December 1, 2013.

Alderman _____

Patrick O'Connor 40th Ward

Department of Business Affairs and Consumer Protection
Business Assistance Center- Public Way Use Unit
City Hall - 121 N. LaSalle Street Room 800 • Chicago. IL 60602
(312)-74-GOBIZ (312-744-6249) • (312) 744-1944 (TTY)
http://www.cityofchicago.org/bacp

04/10/2013

Alderman **Patrick O'Connor**
Ward # **40**
City of Chicago
City Hall, Room **305**
121 North LaSalle Street
Chicago, Illinois 60602

Re: An ordinance to use and maintain a portion of the public right-of-way for **one (1) sidewalk cafe(s)** for **LEADWAY LIQUORS & CAFE**, adjacent to the premises known as **5233 N. Damen Ave.**.

Dear Alderman **Patrick O'Connor**:

The applicant referenced above has requested the use of the public right-of-way for a **sidewalk cafe(s)**. An ordinance has been prepared by the Department of Business Affairs and Consumer Protection – Business Assistance Center - Public Way Use Unit for presentation to the City Council. Because this request was made for properties located in your ward, as approved by you as per the attached, I respectfully request that you introduce the attached ordinance at the next City Council meeting.

If you have any questions regarding this ordinance, please contact Anthony Bertuca at (312) 744-5506.

Department of Business Affairs and Consumer Protection

Office of the City Clerk

O2013-3137

Office of the City Clerk

City Council Document Tracking Sheet

Meeting Date:	4/10/2013
Sponsor(s):	O'Connor, Patrick (40)
Type:	Ordinance
Title:	Sidewalk cafe(s) for Potbelly Sandwich Works
Committee(s) Assignment:	Committee on Transportation and Public Way

ORDINANCE
POTBELLY SANDWICH WORKS
Acct. No. 65004 - 48
Permit No. 1105597

Be It Ordained by the City Council of the City of Chicago:

Permission and authority are hereby given and granted to POTBELLY SANDWICH WORKS upon the terms and subject to the conditions of this ordinance, to maintain and use a portion of the public right of way for a sidewalk cafe adjacent to its premises located at 5304 N. Clark St.. Said sidewalk cafe area #1 shall be twenty-one point zero eight (21.08) feet in length and five (5) feet in width for a total of one hundred five point four (105.4) square feet and shall allow six (6) feet of clear space from the face of the curb/building line along N Clark St. The compensation for said space and the days and hours of operation for the sidewalk cafe shall be as follows:

Monday through Thursday 11:00 a.m. until 10:00 p.m. Friday through Sunday 11:00 a.m. until 11:00 p.m.
Compensation: $600.00
SEATING CAPACITY: 6

Sidewalk Cafe Permit and approved plan must be posted at all times.

This grant of privilege #1105597 for a sidewalk cafe shall be subject to the provisions of Section 10-28-800 though 10-28-885 of the Municipal Code of Chicago and the directions of the Commissioner of Department of Business Affairs and Consumer Protection, the Commissioner of Streets and Sanitation, and the Commissioner of Transportation.

The permit holder agrees to hold the City of Chicago harmless for any damage, relocation or replacement costs associated with damage, relocation or removal of private property caused by the City performing work in the public way.

Authority for the above named privilege is herein given and granted from and after March 1, 2013 through and including December 1, 2013.

Alderman _____

Patrick O'Connor 40th Ward

Department of Business Affairs and Consumer Protection
Business Assistance Center - Public Way Use Unit
City Hall - 121 N. LaSalle Street, Room 800 • Chicago, IL 60602
(312)-74-GOBIZ (312-744-6249) • (312) 744-1944 (TTY)
http://www.cityofchicago.org/bacp

04/10/2013

Alderman **Patrick O'Connor**
Ward # **40**
City of Chicago
City Hall, Room **305**
121 North LaSalle Street
Chicago, Illinois 60602

Re: An ordinance to use and maintain a portion of the public right-of-way for **one (1) sidewalk cafe(s)** for **POTBELLY SANDWICH WORKS**, adjacent to the premises known as **5304 N. Clark St.**.

Dear Alderman **Patrick O'Connor**:

The applicant referenced above has requested the use of the public right-of-way for a **sidewalk cafe(s)**. An ordinance has been prepared by the Department of Business Affairs and Consumer Protection – Business Assistance Center - Public Way Use Unit for presentation to the City Council. Because this request was made for properties located in your ward, as approved by you as per the attached, I respectfully request that you introduce the attached ordinance at the next City Council meeting.

If you have any questions regarding this ordinance, please contact Anthony Bertuca at (312) 744-5506.

Department of Business Affairs and Consumer Protection

Office of the City Clerk

O2013-3140

Office of the City Clerk

City Council Document Tracking Sheet

Meeting Date:	4/10/2013
Sponsor(s):	O'Connor, Patrick (40)
Type:	Ordinance
Title:	Sidewalk cafe(s) for Coffee Studio, The
Committee(s) Assignment:	Committee on Transportation and Public Way

ORDINANCE
THE COFFEE STUDIO
Acct. No. 313578 - 1
Permit No. 1105894

Be It Ordained by the City Council of the City of Chicago:

Permission and authority are hereby given and granted to THE COFFEE STUDIO upon the terms and subject to the conditions of this ordinance, to maintain and use a portion of the public right of way for a sidewalk cafe adjacent to its premises located at 5628 N. Clark St.. Said sidewalk cafe area #1 shall be forty-nine (49) feet in length and eleven point five (11.5) feet in width, area #2 shall be fourteen (14) feet in length and two point five (2.5) feet in width for a total of five hundred ninety-eight point five (598.5) square feet and shall allow six (6) feet of clear space from the face of the curb/building line along W. Olive, N. Clark. The compensation for said space and the days and hours of operation for the sidewalk cafe shall be as follows:

Sunday through Saturday 8:00am until 9:00 pm
Compensation: $658.35
SEATING CAPACITY: 47

Sidewalk Cafe Permit and approved plan must be posted at all times.

This grant of privilege #1105894 for a sidewalk cafe shall be subject to the provisions of Section 10-28-800 though 10-28-885 of the Municipal Code of Chicago and the directions of the Commissioner of Department of Business Affairs and Consumer Protection, the Commissioner of Streets and Sanitation, and the Commissioner of Transportation.

The permit holder agrees to hold the City of Chicago harmless for any damage, relocation or replacement costs associated with damage, relocation or removal of private property caused by the City performing work in the public way.

Authority for the above named privilege is herein given and granted from and after March 1, 2013 through and including December 1, 2013.

Alderman _____

Patrick O'Connor 40th Ward

Department of Business Affairs and Consumer Protection
Business Assistance Center - Public Way Use Unit
City Hall - 121 N. LaSalle Street, Room 800 • Chicago, IL 60602
(312)-74-GOBIZ (312-744-6249) • (312) 744-1944 (TTY)
http://www.cityofchicago.org/bacp

04/10/2013

Alderman **Patrick O'Connor**
Ward # **40**
City of Chicago
City Hall, Room **305**
121 North LaSalle Street
Chicago, Illinois 60602

Re: An ordinance to use and maintain a portion of the public right-of-way for **two (2) sidewalk cafe(s)** for **THE COFFEE STUDIO**, adjacent to the premises known as **5628 N. Clark St.**.

Dear Alderman **Patrick O'Connor**:

The applicant referenced above has requested the use of the public right-of-way for a **sidewalk cafe(s)**. An ordinance has been prepared by the Department of Business Affairs and Consumer Protection – Business Assistance Center - Public Way Use Unit for presentation to the City Council. Because this request was made for properties located in your ward, as approved by you as per the attached, I respectfully request that you introduce the attached ordinance at the next City Council meeting.

If you have any questions regarding this ordinance, please contact Anthony Bertuca at (312) 744-5506.

Department of Business Affairs and Consumer Protection

Office of the City Clerk

O2013-3143

Office of the City Clerk

City Council Document Tracking Sheet

Meeting Date:	4/10/2013
Sponsor(s):	O'Connor, Mary (41)
Type:	Ordinance
Title:	Sidewalk cafe(s) for Cafe Touche
Committee(s) Assignment:	Committee on Transportation and Public Way

ORDINANCE
CAFE TOUCHE
Acct. No. 326675 - 1
Permit No. 1105073

Be It Ordained by the City Council of the City of Chicago:

Permission and authority are hereby given and granted to CAFE TOUCHE upon the terms and subject to the conditions of this ordinance, to maintain and use a portion of the public right of way for a sidewalk cafe adjacent to its premises located at 6731 N. Northwest Hwy.. Said sidewalk cafe area #1 shall be sixty-six (66) feet in length and six point five (6.5) feet in width for a total of four hundred twenty-nine (429) square feet and shall allow six (6) feet of clear space from the face of the curb/building line along Oshkosh Avenue. The compensation for said space and the days and hours of operation for the sidewalk cafe shall be as follows:

Tuesday through Friday 11:30 a.m. to 12:00 midnight Saturday and Sunday 8:00 a.m. to 12:00 midnight
Compensation: $600.00
SEATING CAPACITY: 30

Sidewalk Cafe Permit and approved plan must be posted at all times.

This grant of privilege #1105073 for a sidewalk cafe shall be subject to the provisions of Section 10-28-900 though 10-28-995 of the Municipal Code of Chicago and the directions of the Commissioner of Department of Business Affairs and Consumer Protection, the Commissioner of Streets and Sanitation, and the Commissioner of Transportation.

The permit holder agrees to hold the City of Chicago harmless for any damage, relocation or replacement costs associated with damage, relocation or removal of private property caused by the City performing work in the public way.

Authority for the above named privilege is herein given and granted from and after March 1, 2013 through and including December 1, 2013.

Alderman Mary O'Connor

Mary O'Connor 41st Ward

Office of the City Clerk

O2013-3145

Office of the City Clerk

City Council Document Tracking Sheet

Meeting Date:	4/10/2013
Sponsor(s):	O'Connor, Mary (41)
Type:	Ordinance
Title:	Sidewalk cafe(s) for Don Juan
Committee(s) Assignment:	Committee on Transportation and Public Way

ORDINANCE
DON JUAN
Acct. No. 3348 - 1
Permit No. 1105748

Be It Ordained by the City Council of the City of Chicago:

Permission and authority are hereby given and granted to DON JUAN upon the terms and subject to the conditions of this ordinance, to maintain and use a portion of the public right of way for a sidewalk cafe adjacent to its premises located at 6730 N. Northwest Hwy.. Said sidewalk cafe area #1 shall be seventy-eight (78) feet in length and eight (8) feet in width for a total of six hundred twenty-four (624) square feet and shall allow six (6) feet of clear space from the face of the curb/building line along N. OSHKOSH. The compensation for said space and the days and hours of operation for the sidewalk cafe shall be as follows:

SUNDAY 12:00PM UNTIL 12:00AM MIDNIGHT MONDAY THROUGH SATURDAY 11:00AM UNTIL 12:00AM MIDNIGHT
Compensation: $686.40
SEATING CAPACITY: 36

Sidewalk Cafe Permit and approved plan must be posted at all times.

This grant of privilege #1105748 for a sidewalk cafe shall be subject to the provisions of Section 10-28-800 though 10-28-885 of the Municipal Code of Chicago and the directions of the Commissioner of Department of Business Affairs and Consumer Protection, the Commissioner of Streets and Sanitation, and the Commissioner of Transportation.

The permit holder agrees to hold the City of Chicago harmless for any damage, relocation or replacement costs associated with damage, relocation or removal of private property caused by the City performing work in the public way.

Authority for the above named privilege is herein given and granted from and after March 1, 2013 through and including December 1, 2013.

Alderman _____

Mary O'Connor 41st Ward

Department of Business Affairs and Consumer Protection
Business Assistance Center- Public Way Use Unit
City Hall- 121 N. LaSalle Street Room 800 • Chicago, IL 60602
(312)-74-GOBIZ (312-744-6249) • (312) 744-1944 (TTY)
http://www.cityofchicago.org/bacp

04/10/2013

Alderman **Mary O'Connor**
Ward # **41**
City of Chicago
City Hall, Room **203**
121 North LaSalle Street
Chicago, Illinois 60602

Re: An ordinance to use and maintain a portion of the public right-of-way for **one (1) sidewalk cafe(s)** for **DON JUAN**, adjacent to the premises known as **6730 N. Northwest Hwy.**.

Dear Alderman **Mary O'Connor**:

The applicant referenced above has requested the use of the public right-of-way for a **sidewalk cafe(s)**. An ordinance has been prepared by the Department of Business Affairs and Consumer Protection – Business Assistance Center - Public Way Use Unit for presentation to the City Council. Because this request was made for properties located in your ward, as approved by you as per the attached, I respectfully request that you introduce the attached ordinance at the next City Council meeting.

If you have any questions regarding this ordinance, please contact Anthony Bertuca at (312) 744-5506.

Department of Business Affairs and Consumer Protection

Office of the City Clerk

O2013-2982

Office of the City Clerk

City Council Document Tracking Sheet

Meeting Date:	4/10/2013
Sponsor(s):	Reilly, Brendan (42)
Type:	Ordinance
Title:	Sidewalk cafe(s) for Baskin Robbins
Committee(s) Assignment:	Committee on Transportation and Public Way

ORDINANCE
BASKIN ROBBINS
Acct. No. 8883 - 2
Permit No. 1105741

Be It Ordained by the City Council of the City of Chicago:

Permission and authority are hereby given and granted to BASKIN ROBBINS upon the terms and subject to the conditions of this ordinance, to maintain and use a portion of the public right of way for a sidewalk cafe adjacent to its premises located at 31 E. Adams St.. Said sidewalk cafe area #1 shall be eighteen point one seven (18.17) feet in length and seven point five (7.5) feet in width for a total of one hundred thirty-six point two eight (136.28) square feet and shall allow six (6) feet of clear space from the face of the curb/building line along E. Adams. The compensation for said space and the days and hours of operation for the sidewalk cafe shall be as follows:

Monday - Sunday 8:00 a.m. to 12 Midnight
Compensation: $600.00
SEATING CAPACITY: 6

Sidewalk Cafe Permit and approved plan must be posted at all times.

This grant of privilege #1105741 for a sidewalk cafe shall be subject to the provisions of Section 10-28-800 though 10-28-885 of the Municipal Code of Chicago and the directions of the Commissioner of Department of Business Affairs and Consumer Protection, the Commissioner of Streets and Sanitation, and the Commissioner of Transportation.

The permit holder agrees to hold the City of Chicago harmless for any damage, relocation or replacement costs associated with damage, relocation or removal of private property caused by the City performing work in the public way.

Authority for the above named privilege is herein given and granted from and after March 1, 2013 through and including December 1, 2013.

Alderman _____

Brendan Reilly 42nd Ward

Office of the City Clerk

O2013-2987

Office of the City Clerk

City Council Document Tracking Sheet

Meeting Date:	4/10/2013
Sponsor(s):	Reilly, Brendan (42)
Type:	Ordinance
Title:	Sidewalk cafe(s) for Baume & Brix
Committee(s) Assignment:	Committee on Transportation and Public Way

ORDINANCE
BAUME & BRIX
Acct. No. 371359 - 1
Permit No. 1105887

Be It Ordained by the City Council of the City of Chicago:

Permission and authority are hereby given and granted to BAUME & BRIX upon the terms and subject to the conditions of this ordinance, to maintain and use a portion of the public right of way for a sidewalk cafe adjacent to its premises located at 351 W. Hubbard St.. Said sidewalk cafe area #1 shall be twenty-six point four two (26.42) feet in length and seven point one seven (7.17) feet in width for a total of one hundred eighty-nine point four three (189.43) square feet and shall allow six (6) feet of clear space from the face of the curb/building line along W. Hubbard Street. The compensation for said space and the days and hours of operation for the sidewalk cafe shall be as follows:

Monday through Sunday 11:00 a.m. to 12:00 midnight
Compensation: $600.00
SEATING CAPACITY: 16

Sidewalk Cafe Permit and approved plan must be posted at all times.

This grant of privilege #1105887 for a sidewalk cafe shall be subject to the provisions of Section 10-28-800 though 10-28-885 of the Municipal Code of Chicago and the directions of the Commissioner of Department of Business Affairs and Consumer Protection, the Commissioner of Streets and Sanitation, and the Commissioner of Transportation.

The permit holder agrees to hold the City of Chicago harmless for any damage, relocation or replacement costs associated with damage, relocation or removal of private property caused by the City performing work in the public way.

Authority for the above named privilege is herein given and granted from and after March 1, 2013 through and including December 1, 2013.

Alderman _____

Brendan Reilly 42nd Ward

Office of the City Clerk

O2013-2989

Office of the City Clerk

City Council Document Tracking Sheet

Meeting Date:	4/10/2013
Sponsor(s):	Reilly, Brendan (42)
Type:	Ordinance
Title:	Sidewalk cafe(s) for Bel 50
Committee(s) Assignment:	Committee on Transportation and Public Way

ORDINANCE
BEL 50
Acct. No. 346675 - 1
Permit No. 1105897

Be It Ordained by the City Council of the City of Chicago:

Permission and authority are hereby given and granted to BEL 50 upon the terms and subject to the conditions of this ordinance, to maintain and use a portion of the public right of way for a sidewalk cafe adjacent to its premises located at 738 N. Clark St.. Said sidewalk cafe area #1 shall be thirteen (13) feet in length and seven point nine two (7.92) feet in width for a total of one hundred two point nine six (102.96) square feet and shall allow six (6) feet of clear space from the face of the curb/building line along N. Clark. The compensation for said space and the days and hours of operation for the sidewalk cafe shall be as follows:

Monday through Wednesday 8:00 a.m. to 9:00 p.m. Thursday through Saturday 8:00 a.m. to 10:00 p.m. Sunday 8:00 a.m. to 8:00 p.m
Compensation: $600.00
SEATING CAPACITY: 12

Sidewalk Cafe Permit and approved plan must be posted at all times.


This grant of privilege #1105897 for a sidewalk cafe shall be subject to the provisions of Section 10-28-800 though 10-28-885 of the Municipal Code of Chicago and the directions of the Commissioner of Department of Business Affairs and Consumer Protection, the Commissioner of Streets and Sanitation, and the Commissioner of Transportation.

The permit holder agrees to hold the City of Chicago harmless for any damage, relocation or replacement costs associated with damage, relocation or removal of private property caused by the City performing work in the public way.

Authority for the above named privilege is herein given and granted from and after March 1, 2013 through and including December 1, 2013.

Alderman _____

Brendan Reilly .42nd Ward

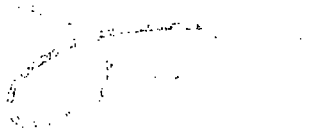

Office of the City Clerk

O2013-2992

Office of the City Clerk

City Council Document Tracking Sheet

Meeting Date:	4/10/2013
Sponsor(s):	Reilly, Brendan (42)
Type:	Ordinance
Title:	Sidewalk cafe(s) for Boarding House
Committee(s) Assignment:	Committee on Transportation and Public Way

ORDINANCE
BOARDING HOUSE
Acct. No. 368359 - 1
Permit No. 1105706

Be It Ordained by the City Council of the City of Chicago:

Permission and authority are hereby given and granted to BOARDING HOUSE upon the terms and subject to the conditions of this ordinance, to maintain and use a portion of the public right of way for a sidewalk cafe adjacent to its premises located at 720 N. Wells St.. Said sidewalk cafe area #1 shall be fifty-eight (58) feet in length and seven (7) feet in width for a total of four hundred six (406) square feet and shall allow six (6) feet of clear space from the face of the curb/building line along W. Superior. The compensation for said space and the days and hours of operation for the sidewalk cafe shall be as follows:

Monday through Sunday 11:00 a.m. to 12:00 midnight
Compensation: $600.00
SEATING CAPACITY: 22

Sidewalk Cafe Permit and approved plan must be posted at all times.

This grant of privilege #1105706 for a sidewalk cafe shall be subject to the provisions of Section 10-28-800 though 10-28-885 of the Municipal Code of Chicago and the directions of the Commissioner of Department of Business Affairs and Consumer Protection, the Commissioner of Streets and Sanitation, and the Commissioner of Transportation.

The permit holder agrees to hold the City of Chicago harmless for any damage, relocation or replacement costs associated with damage, relocation or removal of private property caused by the City performing work in the public way.

Authority for the above named privilege is herein given and granted from and after March 1, 2013 through and including December 1, 2013.

Alderman _____

Brendan Reilly 42nd Ward

Office of the City Clerk

O2013-2995

Office of the City Clerk

City Council Document Tracking Sheet

Meeting Date:	4/10/2013
Sponsor(s):	Reilly, Brendan (42)
Type:	Ordinance
Title:	Sidewalk cafe(s) for Brett's Kitchen, Inc.
Committee(s) Assignment:	Committee on Transportation and Public Way

ORDINANCE
BRETT'S KITCHEN INC.
Acct. No. 4162 - 1
Permit No. 1105685

Be It Ordained by the City Council of the City of Chicago:

Permission and authority are hereby given and granted to BRETT'S KITCHEN INC. upon the terms and subject to the conditions of this ordinance, to maintain and use a portion of the public right of way for a sidewalk cafe adjacent to its premises located at 233 W. Superior St.. Said sidewalk cafe area #1 shall be sixteen (16) feet in length and seven point five (7.5) feet in width for a total of one hundred twenty (120) square feet and shall allow six (6) feet of clear space from the face of the curb/building line along W. Superior Street. The compensation for said space and the days and hours of operation for the sidewalk cafe shall be as follows:

Monday through Sunday 8:00 a.m. to 4:00 p.m.
Compensation: $600.00
SEATING CAPACITY: 12

Sidewalk Cafe Permit and approved plan must be posted at all times.

This grant of privilege #1105685 for a sidewalk cafe shall be subject to the provisions of Section 10-28-800 though 10-28-885 of the Municipal Code of Chicago and the directions of the Commissioner of Department of Business Affairs and Consumer Protection, the Commissioner of Streets and Sanitation, and the Commissioner of Transportation.

The permit holder agrees to hold the City of Chicago harmless for any damage, relocation or replacement costs associated with damage, relocation or removal of private property caused by the City performing work in the public way.

Authority for the above named privilege is herein given and granted from and after March 1, 2013 through and including December 1, 2013.

Alderman _____

Brendan Reilly 42nd Ward

Office of the City Clerk

O2013-2998

Office of the City Clerk

City Council Document Tracking Sheet

Meeting Date:	4/10/2013
Sponsor(s):	Reilly, Brendan (42)
Type:	Ordinance
Title:	Sidewalk cafe(s) for Cantina 46
Committee(s) Assignment:	Committee on Transportation and Public Way

ORDINANCE
CANTINA 46
Acct. No. 331284 - 1
Permit No. 1105680

Be It Ordained by the City Council of the City of Chicago:

Permission and authority are hereby given and granted to CANTINA 46 upon the terms and subject to the conditions of this ordinance, to maintain and use a portion of the public right of way for a sidewalk cafe adjacent to its premises located at 46 E. Superior St.. Said sidewalk cafe area #1 shall be twenty-five (25) feet in length and twelve point eight three (12.83) feet in width for a total of three hundred twenty point seven five (320.75) square feet and shall allow six (6) feet of clear space from the face of the curb/building line along E. SUPERIOR. The compensation for said space and the days and hours of operation for the sidewalk cafe shall be as follows:

Sunday through Saturday 8:00 a.m. to 11:00 p.m.
Compensation: $737.73
SEATING CAPACITY: 24

Sidewalk Cafe Permit and approved plan must be posted at all times.

This grant of privilege #1105680 for a sidewalk cafe shall be subject to the provisions of Section 10-28-800 though 10-28-885 of the Municipal Code of Chicago and the directions of the Commissioner of Department of Business Affairs and Consumer Protection, the Commissioner of Streets and Sanitation, and the Commissioner of Transportation.

The permit holder agrees to hold the City of Chicago harmless for any damage, relocation or replacement costs associated with damage, relocation or removal of private property caused by the City performing work in the public way.

Authority for the above named privilege is herein given and granted from and after March 1, 2013 through and including December 1, 2013.

Alderman _____

Brendan Reilly 42nd Ward

Office of the City Clerk

O2013-3001

Office of the City Clerk

City Council Document Tracking Sheet

Meeting Date:	4/10/2013
Sponsor(s):	Reilly, Brendan (42)
Type:	Ordinance
Title:	Sidewalk cafe(s) for Courtyard by Marriott
Committee(s) Assignment:	Committee on Transportation and Public Way

ORDINANCE
Courtyard By Marriott
Acct. No. 258836 - 1
Permit No. 1105895

Be It Ordained by the City Council of the City of Chicago:

Permission and authority are hereby given and granted to Courtyard By Marriott upon the terms and subject to the conditions of this ordinance, to maintain and use a portion of the public right of way for a sidewalk cafe adjacent to its premises located at 165 E. Ontario St.. Said sidewalk cafe area #1 shall be sixty (60) feet in length and five point five (5.5) feet in width for a total of three hundred thirty (330) square feet and shall allow six (6) feet of clear space from the face of the curb/building line along E. Ontario Street. The compensation for said space and the days and hours of operation for the sidewalk cafe shall be as follows:

Monday through Sunday 8:00 a.m. to 11:00 p.m.
Compensation: $1,485.00
SEATING CAPACITY: 40

Sidewalk Cafe Permit and approved plan must be posted at all times.

This grant of privilege #1105895 for a sidewalk cafe shall be subject to the provisions of Section 10-28-800 though 10-28-885 of the Municipal Code of Chicago and the directions of the Commissioner of Department of Business Affairs and Consumer Protection, the Commissioner of Streets and Sanitation, and the Commissioner of Transportation.

The permit holder agrees to hold the City of Chicago harmless for any damage, relocation or replacement costs associated with damage, relocation or removal of private property caused by the City performing work in the public way.

Authority for the above named privilege is herein given and granted from and after March 1, 2013 through and including December 1, 2013.

Alderman _____

Brendan Reilly 42nd Ward

Office of the City Clerk

O2013-3004

Office of the City Clerk

City Council Document Tracking Sheet

Meeting Date:	4/10/2013
Sponsor(s):	Reilly, Brendan (42)
Type:	Ordinance
Title:	Sidewalk cafe(s) for Cyrano's Bistrot and Wine Bar
Committee(s) Assignment:	Committee on Transportation and Public Way

ORDINANCE
CYRANO'S BISTROT AND WINE BAR
Acct. No. 17030 - 1
Permit No. 1105677

Be It Ordained by the City Council of the City of Chicago:

Permission and authority are hereby given and granted to CYRANO'S BISTROT AND WINE BAR upon the terms and subject to the conditions of this ordinance, to maintain and use a portion of the public right of way for a sidewalk cafe adjacent to its premises located at 546 N. Wells St.. Said sidewalk cafe area #1 shall be thirty-two (32) feet in length and nine point five (9.5) feet in width for a total of three hundred four (304) square feet and shall allow six (6) feet of clear space from the face of the curb/building line along N. Wells Street. The compensation for said space and the days and hours of operation for the sidewalk cafe shall be as follows:

Monday through Sunday 11:00 a.m. to 11:00 p.m.
Compensation: $699.20
SEATING CAPACITY: 34

Sidewalk Cafe Permit and approved plan must be posted at all times.

This grant of privilege #1105677 for a sidewalk cafe shall be subject to the provisions of Section 10-28-800 though 10-28-885 of the Municipal Code of Chicago and the directions of the Commissioner of Department of Business Affairs and Consumer Protection, the Commissioner of Streets and Sanitation, and the Commissioner of Transportation.

The permit holder agrees to hold the City of Chicago harmless for any damage, relocation or replacement costs associated with damage, relocation or removal of private property caused by the City performing work in the public way.

Authority for the above named privilege is herein given and granted from and after March 1, 2013 through and including December 1, 2013.

Alderman _____

Brendan Reilly 42nd Ward

Office of the City Clerk

O2013-3006

Office of the City Clerk

City Council Document Tracking Sheet

Meeting Date:	4/10/2013
Sponsor(s):	Reilly, Brendan (42)
Type:	Ordinance
Title:	Sidewalk cafe(s) for David Burke's Primehouse
Committee(s) Assignment:	Committee on Transportation and Public Way

ORDINANCE
DAVID BURKE'S PRIMEHOUSE
Acct. No. 326251 - 3
Permit No. 1105880

Be It Ordained by the City Council of the City of Chicago:

Permission and authority are hereby given and granted to DAVID BURKE'S PRIMEHOUSE upon the terms and subject to the conditions of this ordinance, to maintain and use a portion of the public right of way for a sidewalk cafe adjacent to its premises located at 616 N. Rush St.. Said sidewalk cafe area #1 shall be thirty-six (36) feet in length and four point one seven (4.17) feet in width for a total of one hundred fifty point one two (150.12) square feet and shall allow six (6) feet of clear space from the face of the curb/building line along N. Rush Street. The compensation for said space and the days and hours of operation for the sidewalk cafe shall be as follows:

Monday through Sunday 11:00 a.m. to 10:00 p.m.
Compensation: $600.00
SEATING CAPACITY: 10

Sidewalk Cafe Permit and approved plan must be posted at all times.

This grant of privilege #1105880 for a sidewalk cafe shall be subject to the provisions of Section 10-28-800 though 10-28-885 of the Municipal Code of Chicago and the directions of the Commissioner of Department of Business Affairs and Consumer Protection, the Commissioner of Streets and Sanitation, and the Commissioner of Transportation.

The permit holder agrees to hold the City of Chicago harmless for any damage, relocation or replacement costs associated with damage, relocation or removal of private property caused by the City performing work in the public way.

Authority for the above named privilege is herein given and granted from and after March 1, 2013 through and including December 1, 2013.

Alderman _____

Brendan Reilly 42nd Ward

Office of the City Clerk

O2013-3011

Office of the City Clerk

City Council Document Tracking Sheet

Meeting Date:	4/10/2013
Sponsor(s):	Reilly, Brendan (42)
Type:	Ordinance
Title:	Sidewalk cafe(s) for Einstein Bros. Bagels
Committee(s) Assignment:	Committee on Transportation and Public Way

ORDINANCE
EINSTEIN BROS. BAGELS
Acct. No. 358324-1
Permit No. 1105721

Be It Ordained by the City Council of the City of Chicago:

Permission and authority are hereby given and granted to EINSTEIN BROS. BAGELS upon the terms and subject to the conditions of this ordinance, to maintain and use a portion of the public right of way for a sidewalk cafe adjacent to its premises located at 75 E. Lake St.. Said sidewalk cafe area #1 shall be forty-eight (48) feet in length and six (6) feet in width for a total of two hundred eighty-eight (288) square feet and shall allow six (6) feet of clear space from the face of the curb/building line along E. Lake. The compensation for said space and the days and hours of operation for the sidewalk cafe shall be as follows:

Monday though Thursday 8:00am until 5:00pm Saturday 8:00am until 4:00pm Sunday 8:00am until 2:00pm
Compensation: $1,296.00
SEATING CAPACITY: 18

Sidewalk Cafe Permit and approved plan must be posted at all times.

This grant of privilege #1105721 for a sidewalk cafe shall be subject to the provisions of Section 10-28-800 though 10-28-885 of the Municipal Code of Chicago and the directions of the Commissioner of Department of Business Affairs and Consumer Protection, the Commissioner of Streets and Sanitation, and the Commissioner of Transportation.

The permit holder agrees to hold the City of Chicago harmless for any damage, relocation or replacement costs associated with damage, relocation or removal of private property caused by the City performing work in the public way.

Authority for the above named privilege is herein given and granted from and after March 1, 2013 through and including December 1, 2013.

Alderman _____

Brendan Reilly 42nd Ward

Office of the City Clerk

O2013-3014

Office of the City Clerk

City Council Document Tracking Sheet

Meeting Date:	4/10/2013
Sponsor(s):	Reilly, Brendan (42)
Type:	Ordinance
Title:	Sidewalk cafe(s) for Embeya
Committee(s) Assignment:	Committee on Transportation and Public Way

ORDINANCE
EMBEYA
Acct. No. 370386 - 1
Permit No. 1105610

Be It Ordained by the City Council of the City of Chicago:

Permission and authority are hereby given and granted to EMBEYA upon the terms and subject to the conditions of this ordinance, to maintain and use a portion of the public right of way for a sidewalk cafe adjacent to its premises located at 564 W. Randolph St.. Said sidewalk cafe area #1 shall be eighty point eight three (80.83) feet in length and ten point four two (10.42) feet in width for a total of eight hundred forty-two point two five (842.25) square feet and shall allow six (6) feet of clear space from the face of the curb/building line along N. Jefferson. The compensation for said space and the days and hours of operation for the sidewalk cafe shall be as follows:

Monday through Sunday 11:00 a.m. to 12:00 midnight
Compensation: $926.47
SEATING CAPACITY: 54

Sidewalk Cafe Permit and approved plan must be posted at all times.

This grant of privilege #1105610 for a sidewalk cafe shall be subject to the provisions of Section 10-28-800 though 10-28-885 of the Municipal Code of Chicago and the directions of the Commissioner of Department of Business Affairs and Consumer Protection, the Commissioner of Streets and Sanitation, and the Commissioner of Transportation.

The permit holder agrees to hold the City of Chicago harmless for any damage, relocation or replacement costs associated with damage, relocation or removal of private property caused by the City performing work in the public way.

Authority for the above named privilege is herein given and granted from and after March 1, 2013 through and including December 1, 2013.

Alderman _____

Brendan Reilly 42nd Ward

Office of the City Clerk

O2013-3022

Office of the City Clerk

City Council Document Tracking Sheet

Meeting Date:	4/10/2013
Sponsor(s):	Reilly, Brendan (42)
Type:	Ordinance
Title:	Sidewalk cafe(s) for Expression Lavazza
Committee(s) Assignment:	Committee on Transportation and Public Way

ORDINANCE
EXPRESSION LAVAZZA
Acct. No. 309247 - 8
Permit No. 1105809

Be It Ordained by the City Council of the City of Chicago:

Permission and authority are hereby given and granted to EXPRESSION LAVAZZA upon the terms and subject to the conditions of this ordinance, to maintain and use a portion of the public right of way for a sidewalk cafe adjacent to its premises located at 140 E. Walton Pl.. Said sidewalk cafe area #1 shall be sixteen point seven five (16.75) feet in length and six (6) feet in width for a total of one hundred point five (100.5) square feet and shall allow six (6) feet of clear space from the face of the curb/building line along E. Walton Place. The compensation for said space and the days and hours of operation for the sidewalk cafe shall be as follows:

Sunday to Saturday 8:00 am - 11:00 p.m.
Compensation: $600.00
SEATING CAPACITY: 4

Sidewalk Cafe Permit and approved plan must be posted at all times.

This grant of privilege #1105809 for a sidewalk cafe shall be subject to the provisions of Section 10-28-800 though 10-28-885 of the Municipal Code of Chicago and the directions of the Commissioner of Department of Business Affairs and Consumer Protection, the Commissioner of Streets and Sanitation, and the Commissioner of Transportation.

The permit holder agrees to hold the City of Chicago harmless for any damage, relocation or replacement costs associated with damage, relocation or removal of private property caused by the City performing work in the public way.

Authority for the above named privilege is herein given and granted from and after March 1, 2013 through and including December 1, 2013.

Alderman _____

Brendan Reilly 42nd Ward

Office of the City Clerk

O2013-3030

Office of the City Clerk

City Council Document Tracking Sheet

Meeting Date:	4/10/2013
Sponsor(s):	Reilly, Brendan (42)
Type:	Ordinance
Title:	Sidewalk cafe(s) for Feast & the Goddess Gold Coast
Committee(s) Assignment:	Committee on Transportation and Public Way

ORDINANCE
Feast & the Goddess Gold Coast
Acct. No. 21656-2
Permit No. 1105837

Be It Ordained by the City Council of the City of Chicago:

Permission and authority are hereby given and granted to Feast & the Goddess Gold Coast upon the terms and subject to the conditions of this ordinance, to maintain and use a portion of the public right of way for a sidewalk cafe adjacent to its premises located at 25 E. Delaware Pl.. Said sidewalk cafe area #1 shall be twenty-seven (27) feet in length and seven (7) feet in width, area #2 shall be sixty-three (63) feet in length and seven (7) feet in width, area #3 shall be twenty (20) feet in length and seven (7) feet in width, area #4 shall be fourteen (14) feet in length and seven (7) feet in width, area #5 shall be twenty-eight (28) feet in length and seven (7) feet in width, area #6 shall be seventeen (17) feet in length and five (5) feet in width, area #7 shall be fourteen (14) feet in length and four point three three (4.33) feet in width for a total of one thousand two hundred nine point six two (1209.62) square feet and shall allow six (6) feet of clear space from the face of the curb/building line along E. Delaware Pl., N. Wabash Ave.. The compensation for said space and the days and hours of operation for the sidewalk cafe shall be as follows:

Monday through Sunday 8:00 a.m. until 11:00 p.m.
Compensation: $2,782.13
SEATING CAPACITY: 96

Sidewalk Cafe Permit and approved plan must be posted at all times.

This grant of privilege #1105837 for a sidewalk cafe shall be subject to the provisions of Section 10-28-800 though 10-28-885 of the Municipal Code of Chicago and the directions of the Commissioner of Department of Business Affairs and Consumer Protection, the Commissioner of Streets and Sanitation, and the Commissioner of Transportation.

The permit holder agrees to hold the City of Chicago harmless for any damage, relocation or replacement costs associated with damage, relocation or removal of private property caused by the City performing work in the public way.

Authority for the above named privilege is herein given and granted from and after March 1, 2013 through and including December 1, 2013.

Alderman _____

Brendan Reilly 42nd Ward

Office of the City Clerk

O2013-3034

Office of the City Clerk

City Council Document Tracking Sheet

Meeting Date:	4/10/2013
Sponsor(s):	Reilly, Brendan (42)
Type:	Ordinance
Title:	Sidewalk cafe(s) for Grill on the Alley, The
Committee(s) Assignment:	Committee on Transportation and Public Way

ORDINANCE
THE GRILL ON THE ALLEY
Acct. No. 81319 - 1
Permit No. 1105588

Be It Ordained by the City Council of the City of Chicago:

Permission and authority are hereby given and granted to THE GRILL ON THE ALLEY upon the terms and subject to the conditions of this ordinance, to maintain and use a portion of the public right of way for a sidewalk cafe adjacent to its premises located at 909 N. Michigan Ave.. Said sidewalk cafe area #1 shall be twenty-eight (28) feet in length and eight (8) feet in width for a total of two hundred twenty-four (224) square feet and shall allow six (6) feet of clear space from the face of the curb/building line along E. Delaware Place. The compensation for said space and the days and hours of operation for the sidewalk cafe shall be as follows:

Monday thru Sunday 8:00 a.m. to 11:00 p.m.
Compensation: $600.00
SEATING CAPACITY: 16

Sidewalk Cafe Permit and approved plan must be posted at all times.

This grant of privilege #1105588 for a sidewalk cafe shall be subject to the provisions of Section 10-28-800 though 10-28-885 of the Municipal Code of Chicago and the directions of the Commissioner of Department of Business Affairs and Consumer Protection, the Commissioner of Streets and Sanitation, and the Commissioner of Transportation.

The permit holder agrees to hold the City of Chicago harmless for any damage, relocation or replacement costs associated with damage, relocation or removal of private property caused by the City performing work in the public way.

Authority for the above named privilege is herein given and granted from and after March 1, 2013 through and including December 1, 2013.

Alderman _____

Brendan Reilly 42nd Ward

Office of the City Clerk

O2013-3040

Office of the City Clerk

City Council Document Tracking Sheet

Meeting Date:	4/10/2013
Sponsor(s):	Reilly, Brendan (42)
Type:	Ordinance
Title:	Sidewalk cafe(s) for Hard Rock Hotel - Privilege No. 1105581
Committee(s) Assignment:	Committee on Transportation and Public Way

ORDINANCE
HARD ROCK HOTEL
Acct. No. 298020 - 5
Permit No. 1105581

Be It Ordained by the City Council of the City of Chicago:

Permission and authority are hereby given and granted to HARD ROCK HOTEL upon the terms and subject to the conditions of this ordinance, to maintain and use a portion of the public right of way for a sidewalk cafe adjacent to its premises located at 224-230 N. Michigan Ave.. Said sidewalk cafe area #1 shall be forty-four (44) feet in length and eleven point five (11.5) feet in width for a total of five hundred six (506) square feet and shall allow six (6) feet of clear space from the face of the curb/building line along 224 N. Michigan Avenue (1 of 3 seperate sections around hotel). The compensation for said space and the days and hours of operation for the sidewalk cafe shall be as follows:

Monday through Sunday 11:00 a.m. to 11:00 p.m.
Compensation: $2,277.00
SEATING CAPACITY: 24

Sidewalk Cafe Permit and approved plan must be posted at all times.

This grant of privilege #1105581 for a sidewalk cafe shall be subject to the provisions of Section 10-28-800 though 10-28-885 of the Municipal Code of Chicago and the directions of the Commissioner of Department of Business Affairs and Consumer Protection, the Commissioner of Streets and Sanitation, and the Commissioner of Transportation.

The permit holder agrees to hold the City of Chicago harmless for any damage, relocation or replacement costs associated with damage, relocation or removal of private property caused by the City performing work in the public way.

Authority for the above named privilege is herein given and granted from and after March 1, 2013 through and including December 1, 2013.

Alderman _____

Brendan Reilly 42nd Ward

Office of the City Clerk

O2013-3058

Office of the City Clerk

City Council Document Tracking Sheet

Meeting Date:	4/10/2013
Sponsor(s):	Reilly, Brendan (42)
Type:	Ordinance
Title:	Sidewalk cafe(s) for Hard Rock Hotel - Privilege No. 1105582
Committee(s) Assignment:	Committee on Transportation and Public Way

ORDINANCE
HARD ROCK HOTEL
Acct. No. 298020 - 5
Permit No. 1105582

Be It Ordained by the City Council of the City of Chicago:

Permission and authority are hereby given and granted to HARD ROCK HOTEL upon the terms and subject to the conditions of this ordinance, to maintain and use a portion of the public right of way for a sidewalk cafe adjacent to its premises located at 224-230 N. Michigan Ave.. Said sidewalk cafe area #1 shall be thirty-eight point one seven (38.17) feet in length and six point one seven (6.17) feet in width, area #2 shall be fifty-six point three three (56.33) feet in length and six point zero eight (6.08) feet in width for a total of five hundred seventy-eight (578) square feet and shall allow six (6) feet of clear space from the face of the curb/building line along N. Michigan Avenue, Wacker Place. The compensation for said space and the days and hours of operation for the sidewalk cafe shall be as follows:

Monday through Sunday 11:00 through 11:00 p.m.
Compensation: $2,600.98
SEATING CAPACITY: 44

Sidewalk Cafe Permit and approved plan must be posted at all times.

This grant of privilege #1105582 for a sidewalk cafe shall be subject to the provisions of Section 10-28-800 though 10-28-885 of the Municipal Code of Chicago and the directions of the Commissioner of Department of Business Affairs and Consumer Protection, the Commissioner of Streets and Sanitation, and the Commissioner of Transportation.

The permit holder agrees to hold the City of Chicago harmless for any damage, relocation or replacement costs associated with damage, relocation or removal of private property caused by the City performing work in the public way.

Authority for the above named privilege is herein given and granted from and after March 1, 2013 through and including December 1, 2013.

Alderman _____

Brendan Reilly 42nd Ward

Office of the City Clerk

O2013-3066

Office of the City Clerk

City Council Document Tracking Sheet

Meeting Date:	4/10/2013
Sponsor(s):	Reilly, Brendan (42)
Type:	Ordinance
Title:	Sidewalk cafe(s) for Havana Grill
Committee(s) Assignment:	Committee on Transportation and Public Way

ORDINANCE
HAVANA GRILL
Acct. No. 333407 - 1
Permit No. 1105888

Be It Ordained by the City Council of the City of Chicago:

Permission and authority are hereby given and granted to HAVANA GRILL upon the terms and subject to the conditions of this ordinance, to maintain and use a portion of the public right of way for a sidewalk cafe adjacent to its premises located at 412 N. Clark St.. Said sidewalk cafe area #1 shall be fifteen point nine two (15.92) feet in length and eight point three three (8.33) feet in width for a total of one hundred thirty-two point six one (132.61) square feet and shall allow six (6) feet of clear space from the face of the curb/building line along N. Clark Street. The compensation for said space and the days and hours of operation for the sidewalk cafe shall be as follows:

Monday through Sunday 8:00 a.m. to 11:00 p.m.
Compensation: $600.00
SEATING CAPACITY: 8

Sidewalk Cafe Permit and approved plan must be posted at all times.

This grant of privilege #1105888 for a sidewalk cafe shall be subject to the provisions of Section 10-28-800 though 10-28-885 of the Municipal Code of Chicago and the directions of the Commissioner of Department of Business Affairs and Consumer Protection, the Commissioner of Streets and Sanitation, and the Commissioner of Transportation.

The permit holder agrees to hold the City of Chicago harmless for any damage, relocation or replacement costs associated with damage, relocation or removal of private property caused by the City performing work in the public way.

Authority for the above named privilege is herein given and granted from and after March 1, 2013 through and including December 1, 2013.

Alderman _____

Brendan Reilly 42nd Ward

Department of Business Affairs and Consumer Protection
Business Assistance Center - Public Way Use Unit
City Hall - 121 N. LaSalle Street, Room 800 • Chicago, IL 60602
(312)-74-GOBIZ (312-744-6249) • (312) 744-1944 (TTY)
http://www.cityofchicago.org/bacp

04/10/2013

Alderman **Brendan Reilly**
Ward # **42**
City of Chicago
City Hall, Room **306**
121 North LaSalle Street
Chicago, Illinois 60602

Re: An ordinance to use and maintain a portion of the public right-of-way for **one (1) sidewalk cafe(s)** for **HAVANA GRILL**, adjacent to the premises known as **412 N. Clark St.**.

Dear Alderman **Brendan Reilly**:

The applicant referenced above has requested the use of the public right-of-way for a **sidewalk cafe(s)**. An ordinance has been prepared by the Department of Business Affairs and Consumer Protection – Business Assistance Center - Public Way Use Unit for presentation to the City Council. Because this request was made for properties located in your ward, as approved by you as per the attached, I respectfully request that you introduce the attached ordinance at the next City Council meeting.

If you have any questions regarding this ordinance, please contact Anthony Bertuca at (312) 744-5506.

Department of Business Affairs and Consumer Protection

Office of the City Clerk

O2013-3071

Office of the City Clerk

City Council Document Tracking Sheet

Meeting Date:	4/10/2013
Sponsor(s):	Reilly, Brendan (42)
Type:	Ordinance
Title:	Sidewalk cafe(s) for Hendrikx Belgian Bread Crafter
Committee(s) Assignment:	Committee on Transportation and Public Way

ORDINANCE
HENDRIKX BELGIAN BREAD CRAFTER
Acct. No. 351915 - 1
Permit No. 1105827

Be It Ordained by the City Council of the City of Chicago:

Permission and authority are hereby given and granted to HENDRIKX BELGIAN BREAD CRAFTER upon the terms and subject to the conditions of this ordinance, to maintain and use a portion of the public right of way for a sidewalk cafe adjacent to its premises located at 100 E. Walton St.. Said sidewalk cafe area #1 shall be twenty-eight point three three (28.33) feet in length and seven point six seven (7.67) feet in width for a total of two hundred seventeen point two nine (217.29) square feet and shall allow six (6) feet of clear space from the face of the curb/building line along E. Walton Street. The compensation for said space and the days and hours of operation for the sidewalk cafe shall be as follows:

Tuesday through Saturday 8:00 a.m. to 7:00 p.m. Sunday 9:00 a.m. to 4:00 p.m.
Compensation: $600.00
SEATING CAPACITY: 15

Sidewalk Cafe Permit and approved plan must be posted at all times.

This grant of privilege #1105827 for a sidewalk cafe shall be subject to the provisions of Section 10-28-800 though 10-28-885 of the Municipal Code of Chicago and the directions of the Commissioner of Department of Business Affairs and Consumer Protection, the Commissioner of Streets and Sanitation, and the Commissioner of Transportation.

The permit holder agrees to hold the City of Chicago harmless for any damage, relocation or replacement costs associated with damage, relocation or removal of private property caused by the City performing work in the public way.

Authority for the above named privilege is herein given and granted from and after March 1, 2013 through and including December 1, 2013.

Alderman _____

Brendan Reilly 42nd Ward

Office of the City Clerk

O2013-3072

Office of the City Clerk

City Council Document Tracking Sheet

Meeting Date:	4/10/2013
Sponsor(s):	Reilly, Brendan (42)
Type:	Ordinance
Title:	Sidewalk cafe(s) for Intelligentsia Coffee & Tea
Committee(s) Assignment:	Committee on Transportation and Public Way

ORDINANCE
Intelligentsia Coffee & Tea
Acct. No. 86212 - 4
Permit No. 1105789

Be It Ordained by the City Council of the City of Chicago:

Permission and authority are hereby given and granted to Intelligentsia Coffee & Tea upon the terms and subject to the conditions of this ordinance, to maintain and use a portion of the public right of way for a sidewalk cafe adjacent to its premises located at 53 E. Randolph St.. Said sidewalk cafe area #1 shall be twenty-four point four two (24.42) feet in length and eight point seven five (8.75) feet in width for a total of two hundred thirteen point six eight (213.68) square feet and shall allow six (6) feet of clear space from the face of the curb/building line along W.Randolph St.. The compensation for said space and the days and hours of operation for the sidewalk cafe shall be as follows:

Monday through Thursday 8:00am until 8:00pm Friday and Saturday 8:00am until 9:00pm Sunday 8:00am until 7:00pm
Compensation: $961.54
SEATING CAPACITY: 18

Sidewalk Cafe Permit and approved plan must be posted at all times.

This grant of privilege #1105789 for a sidewalk cafe shall be subject to the provisions of Section 10-28-800 though 10-28-885 of the Municipal Code of Chicago and the directions of the Commissioner of Department of Business Affairs and Consumer Protection, the Commissioner of Streets and Sanitation, and the Commissioner of Transportation.

The permit holder agrees to hold the City of Chicago harmless for any damage, relocation or replacement costs associated with damage, relocation or removal of private property caused by the City performing work in the public way.

Authority for the above named privilege is herein given and granted from and after March 1, 2013 through and including December 1, 2013.

Alderman _____

Brendan Reilly 42nd Ward

Office of the City Clerk

O2013-3076

Office of the City Clerk

City Council Document Tracking Sheet

Meeting Date:	4/10/2013
Sponsor(s):	Reilly, Brendan (42)
Type:	Ordinance
Title:	Sidewalk cafe(s) for LM Bistro
Committee(s) Assignment:	Committee on Transportation and Public Way

ORDINANCE
ELATE
Acct. No. 340934 - 1
Permit No. 1105738

Be It Ordained by the City Council of the City of Chicago:

Permission and authority are hereby given and granted to LM BISTRO upon the terms and subject to the conditions of this ordinance, to maintain and use a portion of the public right of way for a sidewalk cafe adjacent to its premises located at 111 W. Huron St.. Said sidewalk cafe area #1 shall be thirty (30) feet in length and eleven point three three (11.33) feet in width for a total of three hundred thirty-nine point nine (339.9) square feet and shall allow six (6) feet of clear space from the face of the curb/building line along W Huron St. The compensation for said space and the days and hours of operation for the sidewalk cafe shall be as follows:

Monday through Thursday 8:00 a.m. until 11:00 p.m. Friday through Sunday 8:00 a.m. until 12:00 Midnight
Compensation: $781.77
SEATING CAPACITY: 26

Sidewalk Cafe Permit and approved plan must be posted at all times.

This grant of privilege #1105738 for a sidewalk cafe shall be subject to the provisions of Section 10-28-800 though 10-28-885 of the Municipal Code of Chicago and the directions of the Commissioner of Department of Business Affairs and Consumer Protection, the Commissioner of Streets and Sanitation, and the Commissioner of Transportation.

The permit holder agrees to hold the City of Chicago harmless for any damage, relocation or replacement costs associated with damage, relocation or removal of private property caused by the City performing work in the public way.

Authority for the above named privilege is herein given and granted from and after March 1, 2013 through and including December 1, 2013.

Alderman _____

Brendan Reilly 42nd Ward

Office of the City Clerk

O2013-3080

Office of the City Clerk

City Council Document Tracking Sheet

Meeting Date:	4/10/2013
Sponsor(s):	Reilly, Brendan (42)
Type:	Ordinance
Title:	Sidewalk cafe(s) for Magnolia Bakery
Committee(s) Assignment:	Committee on Transportation and Public Way

ORDINANCE
MAGNOLIA BAKERY
Acct. No. 366113 - 1
Permit No. 1105681

Be It Ordained by the City Council of the City of Chicago:

Permission and authority are hereby given and granted to MAGNOLIA BAKERY upon the terms and subject to the conditions of this ordinance, to maintain and use a portion of the public right of way for a sidewalk cafe adjacent to its premises located at 108 N. State St.. Said sidewalk cafe area #1 shall be eight point five four (8.54) feet in length and seven point five eight (7.58) feet in width, area #2 shall be twelve point three three (12.33) feet in length and seven point five eight (7.58) feet in width for a total of one hundred fifty-eight point one nine (158.19) square feet and shall allow six (6) feet of clear space from the face of the curb/building line along N. State Street. The compensation for said space and the days and hours of operation for the sidewalk cafe shall be as follows:

Monday through Thursday 8:00 a.m. to 9:00 p.m. Friday through Saturday 8:00 a.m. to 12:00 midnight Sunday 8:00 a.m. to 8:00 p.m.
Compensation: $711.88
SEATING CAPACITY: 24

Sidewalk Cafe Permit and approved plan must be posted at all times.

This grant of privilege #1105681 for a sidewalk cafe shall be subject to the provisions of Section 10-28-800 though 10-28-885 of the Municipal Code of Chicago and the directions of the Commissioner of Department of Business Affairs and Consumer Protection, the Commissioner of Streets and Sanitation, and the Commissioner of Transportation.

The permit holder agrees to hold the City of Chicago harmless for any damage, relocation or replacement costs associated with damage, relocation or removal of private property caused by the City performing work in the public way.

Authority for the above named privilege is herein given and granted from and after March 1, 2013 through and including December 1, 2013.

Alderman _____

Brendan Reilly 42nd Ward

Office of the City Clerk

O2013-3082

Office of the City Clerk

City Council Document Tracking Sheet

Meeting Date:	4/10/2013
Sponsor(s):	Reilly, Brendan (42)
Type:	Ordinance
Title:	Sidewalk cafe(s) for Mastro's Steakhouse
Committee(s) Assignment:	Committee on Transportation and Public Way

ORDINANCE
MASTRO'S STEAKHOUSE
Acct. No. 351813 - 1
Permit No. 1105747

Be It Ordained by the City Council of the City of Chicago:

Permission and authority are hereby given and granted to MASTRO'S STEAKHOUSE upon the terms and subject to the conditions of this ordinance, to maintain and use a portion of the public right of way for a sidewalk cafe adjacent to its premises located at 520 N. Dearborn St.. Said sidewalk cafe area #1 shall be fifty-seven point zero eight (57.08) feet in length and five (5) feet in width for a total of two hundred eighty-five point four (285.4) square feet and shall allow six (6) feet of clear space from the face of the curb/building line along N. Dearborn Street. The compensation for said space and the days and hours of operation for the sidewalk cafe shall be as follows:

Monday through Sunday 4:00 p.m. to 12:00 midnight
Compensation: $656.42
SEATING CAPACITY: 28

Sidewalk Cafe Permit and approved plan must be posted at all times.

This grant of privilege #1105747 for a sidewalk cafe shall be subject to the provisions of Section 10-28-800 though 10-28-885 of the Municipal Code of Chicago and the directions of the Commissioner of Department of Business Affairs and Consumer Protection, the Commissioner of Streets and Sanitation, and the Commissioner of Transportation.

The permit holder agrees to hold the City of Chicago harmless for any damage, relocation or replacement costs associated with damage, relocation or removal of private property caused by the City performing work in the public way.

Authority for the above named privilege is herein given and granted from and after March 1, 2013 through and including December 1, 2013.

Alderman _____

Brendan Reilly 42nd Ward

Office of the City Clerk

O2013-3083

Office of the City Clerk

City Council Document Tracking Sheet

Meeting Date:	4/10/2013
Sponsor(s):	Reilly, Brendan (42)
Type:	Ordinance
Title:	Sidewalk cafe(s) for McFadden's
Committee(s) Assignment:	Committee on Transportation and Public Way

ORDINANCE
MCFADDEN'S
Acct. No. 15304 - 1
Permit No. 1105719

Be It Ordained by the City Council of the City of Chicago:

Permission and authority are hereby given and granted to MCFADDEN'S upon the terms and subject to the conditions of this ordinance, to maintain and use a portion of the public right of way for a sidewalk cafe adjacent to its premises located at 1206 N. State Pkwy.. Said sidewalk cafe area #1 shall be nineteen (19) feet in length and five (5) feet in width for a total of ninety-five (95) square feet and shall allow six (6) feet of clear space from the face of the curb/building line along N. State Parkway. The compensation for said space and the days and hours of operation for the sidewalk cafe shall be as follows:

Sunday through Thursday 11:00 a.m. to 9:00 p.m. Friday and Saturday 11:00 a.m. to 10:00 p.m.
Compensation: $600.00
SEATING CAPACITY: 20

Sidewalk Cafe Permit and approved plan must be posted at all times.

This grant of privilege #1105719 for a sidewalk cafe shall be subject to the provisions of Section 10-28-800 though 10-28-885 of the Municipal Code of Chicago and the directions of the Commissioner of Department of Business Affairs and Consumer Protection, the Commissioner of Streets and Sanitation, and the Commissioner of Transportation.

The permit holder agrees to hold the City of Chicago harmless for any damage, relocation or replacement costs associated with damage, relocation or removal of private property caused by the City performing work in the public way.

Authority for the above named privilege is herein given and granted from and after March 1, 2013 through and including December 1, 2013.

Alderman _____

Brendan Reilly 42nd Ward

Office of the City Clerk

O2013-3085

Office of the City Clerk

City Council Document Tracking Sheet

Meeting Date:	4/10/2013
Sponsor(s):	Reilly, Brendan (42)
Type:	Ordinance
Title:	Sidewalk cafe(s) for Med Kitchen
Committee(s) Assignment:	Committee on Transportation and Public Way

ORDINANCE
MED KITCHEN
Acct. No. 356373 - 1
Permit No. 1105653

Be It Ordained by the City Council of the City of Chicago:

Permission and authority are hereby given and granted to MED KITCHEN upon the terms and subject to the conditions of this ordinance, to maintain and use a portion of the public right of way for a sidewalk cafe adjacent to its premises located at 219 W. Washington St.. Said sidewalk cafe area #1 shall be twenty point five (20.5) feet in length and seven point six seven (7.67) feet in width for a total of one hundred fifty-seven point two four (157.24) square feet and shall allow six (6) feet of clear space from the face of the curb/building line along W. WASHINGTON. The compensation for said space and the days and hours of operation for the sidewalk cafe shall be as follows:

MONDAY THROUGH FRIDAY 10:30 AM UNTIL 7:00 PM
Compensation: $707.56
SEATING CAPACITY: 16

Sidewalk Cafe Permit and approved plan must be posted at all times.

This grant of privilege #1105653 for a sidewalk cafe shall be subject to the provisions of Section 10-28-800 though 10-28-885 of the Municipal Code of Chicago and the directions of the Commissioner of Department of Business Affairs and Consumer Protection, the Commissioner of Streets and Sanitation, and the Commissioner of Transportation.

The permit holder agrees to hold the City of Chicago harmless for any damage, relocation or replacement costs associated with damage, relocation or removal of private property caused by the City performing work in the public way.

Authority for the above named privilege is herein given and granted from and after March 1, 2013 through and including December 1, 2013.

Alderman _____

Brendan Reilly 42nd Ward

Office of the City Clerk

O2013-3088

Office of the City Clerk

City Council Document Tracking Sheet

Meeting Date:	4/10/2013
Sponsor(s):	Reilly, Brendan (42)
Type:	Ordinance
Title:	Sidewalk cafe(s) for Mercer 113
Committee(s) Assignment:	Committee on Transportation and Public Way

ORDINANCE
MERCER 113
Acct. No. 364264 - 1
Permit No. 1105742

Be It Ordained by the City Council of the City of Chicago:

Permission and authority are hereby given and granted to MERCER 113 upon the terms and subject to the conditions of this ordinance, to maintain and use a portion of the public right of way for a sidewalk cafe adjacent to its premises located at 113-119 W. Hubbard St.. Said sidewalk cafe area #1 shall be thirty-six point five (36.5) feet in length and six (6) feet in width, area #2 shall be twenty-seven point seven five (27.75) feet in length and six (6) feet in width for a total of three hundred eighty-five point five (385.5) square feet and shall allow six (6) feet of clear space from the face of the curb/building line along W. Hubbard Street. The compensation for said space and the days and hours of operation for the sidewalk cafe shall be as follows:

Sunday thru Thursday 11:00 a.m. to 11:00 p.m. Saturday 11:00 a.m. to 12:00 midnight
Compensation: $886.65
SEATING CAPACITY: 36

Sidewalk Cafe Permit and approved plan must be posted at all times.

This grant of privilege #1105742 for a sidewalk cafe shall be subject to the provisions of Section 10-28-800 though 10-28-885 of the Municipal Code of Chicago and the directions of the Commissioner of Department of Business Affairs and Consumer Protection, the Commissioner of Streets and Sanitation, and the Commissioner of Transportation.

The permit holder agrees to hold the City of Chicago harmless for any damage, relocation or replacement costs associated with damage, relocation or removal of private property caused by the City performing work in the public way.

Authority for the above named privilege is herein given and granted from and after March 1, 2013 through and including December 1, 2013.

Alderman _____

Brendan Reilly 42nd Ward

Office of the City Clerk

O2013-3107

Office of the City Clerk

City Council Document Tracking Sheet

Meeting Date:	4/10/2013
Sponsor(s):	Reilly, Brendan (42)
Type:	Ordinance
Title:	Sidewalk cafe(s) for Mr. Submarine
Committee(s) Assignment:	Committee on Transportation and Public Way

ORDINANCE
MR. SUBMARINE
Acct. No. 11041 - 1
Permit No. 1105755

Be It Ordained by the City Council of the City of Chicago:

Permission and authority are hereby given and granted to MR. SUBMARINE upon the terms and subject to the conditions of this ordinance, to maintain and use a portion of the public right of way for a sidewalk cafe adjacent to its premises located at 37 N. Wells St.. Said sidewalk cafe area #1 shall be twenty-five point two five (25.25) feet in length and seven point five (7.5) feet in width for a total of one hundred eighty-nine point three eight (189.38) square feet and shall allow six (6) feet of clear space from the face of the curb/building line along N. Wells Street. The compensation for said space and the days and hours of operation for the sidewalk cafe shall be as follows:

Monday through Thursday 8:00 a.m.to 8:00 p.m. Friday 8:00 am to 7:00 pm. Saturday 10:00 am to 3:00 pm.
Compensation: $852.19
SEATING CAPACITY: 24

Sidewalk Cafe Permit and approved plan must be posted at all times.

This grant of privilege #1105755 for a sidewalk cafe shall be subject to the provisions of Section 10-28-800 though 10-28-885 of the Municipal Code of Chicago and the directions of the Commissioner of Department of Business Affairs and Consumer Protection, the Commissioner of Streets and Sanitation, and the Commissioner of Transportation.

The permit holder agrees to hold the City of Chicago harmless for any damage, relocation or replacement costs associated with damage, relocation or removal of private property caused by the City performing work in the public way.

Authority for the above named privilege is herein given and granted from and after March 1, 2013 through and including December 1, 2013.

Alderman _____

Brendan Reilly 42nd Ward

Office of the City Clerk

O2013-3108

Office of the City Clerk

City Council Document Tracking Sheet

Meeting Date:	4/10/2013
Sponsor(s):	Reilly, Brendan (42)
Type:	Ordinance
Title:	Sidewalk cafe(s) for Panera Bread
Committee(s) Assignment:	Committee on Transportation and Public Way

ORDINANCE
Panera Bread
Acct. No. 207283 - 12
Permit No. 1105818

Be It Ordained by the City Council of the City of Chicago:

Permission and authority are hereby given and granted to Panera Bread upon the terms and subject to the conditions of this ordinance, to maintain and use a portion of the public right of way for a sidewalk cafe adjacent to its premises located at 2 N. Michigan Ave.. Said sidewalk cafe area #1 shall be thirty-six point three three (36.33) feet in length and ten point three three (10.33) feet in width, area #2 shall be sixty point three three (60.33) feet in length and six point one seven (6.17) feet in width for a total of seven hundred forty-seven point five three (747.53) square feet and shall allow six (6) feet of clear space from the face of the curb/building line along N. Michigan Avenue, E. Madison. The compensation for said space and the days and hours of operation for the sidewalk cafe shall be as follows:

Monday through Sunday 8:00 a.m. to 9:00 p.m.
Compensation: $3,363.86
SEATING CAPACITY: 27

Sidewalk Cafe Permit and approved plan must be posted at all times.

This grant of privilege #1105818 for a sidewalk cafe shall be subject to the provisions of Section 10-28-800 though 10-28-885 of the Municipal Code of Chicago and the directions of the Commissioner of Department of Business Affairs and Consumer Protection, the Commissioner of Streets and Sanitation, and the Commissioner of Transportation.

The permit holder agrees to hold the City of Chicago harmless for any damage, relocation or replacement costs associated with damage, relocation or removal of private property caused by the City performing work in the public way.

Authority for the above named privilege is herein given and granted from and after March 1, 2013 through and including December 1, 2013.

Alderman _____

Brendan Reilly 42nd Ward

Office of the City Clerk

O2013-3111

Office of the City Clerk

City Council Document Tracking Sheet

Meeting Date:	4/10/2013
Sponsor(s):	Reilly, Brendan (42)
Type:	Ordinance
Title:	Sidewalk cafe(s) for Pelago
Committee(s) Assignment:	Committee on Transportation and Public Way

ORDINANCE
PELAGO
Acct. No. 340239 - 1
Permit No. 1105851

Be It Ordained by the City Council of the City of Chicago:

Permission and authority are hereby given and granted to PELAGO upon the terms and subject to the conditions of this ordinance, to maintain and use a portion of the public right of way for a sidewalk cafe adjacent to its premises located at 201 E. Delaware Pl.. Said sidewalk cafe area #1 shall be forty-nine (49) feet in length and fifteen point two five (15.25) feet in width for a total of seven hundred forty-seven point two five (747.25) square feet and shall allow six (6) feet of clear space from the face of the curb/building line along E. Delaware. The compensation for said space and the days and hours of operation for the sidewalk cafe shall be as follows:

Sunday through Saturday 8:00am until 12:00 midnight
Compensation: $1,718.68
SEATING CAPACITY: 48

Sidewalk Cafe Permit and approved plan must be posted at all times.

This grant of privilege #1105851 for a sidewalk cafe shall be subject to the provisions of Section 10-28-800 though 10-28-885 of the Municipal Code of Chicago and the directions of the Commissioner of Department of Business Affairs and Consumer Protection, the Commissioner of Streets and Sanitation, and the Commissioner of Transportation.

The permit holder agrees to hold the City of Chicago harmless for any damage, relocation or replacement costs associated with damage, relocation or removal of private property caused by the City performing work in the public way.

Authority for the above named privilege is herein given and granted from and after March 1, 2013 through and including December 1, 2013.

Alderman _____

Brendan Reilly 42nd Ward

Office of the City Clerk

O2013-3114

Office of the City Clerk

City Council Document Tracking Sheet

Meeting Date:	4/10/2013
Sponsor(s):	Reilly, Brendan (42)
Type:	Ordinance
Title:	Sidewalk cafe(s) for Peninsula Chicago LLC
Committee(s) Assignment:	Committee on Transportation and Public Way

ORDINANCE
PENINSULA CHICAGO,LLC
Acct. No. 206313 - 1
Permit No. 1105853

Be It Ordained by the City Council of the City of Chicago:

Permission and authority are hereby given and granted to PENINSULA CHICAGO,LLC upon the terms and subject to the conditions of this ordinance, to maintain and use a portion of the public right of way for a sidewalk cafe adjacent to its premises located at 108 E. Superior St.. Said sidewalk cafe area #1 shall be fifty-four (54) feet in length and eight (8) feet in width for a total of four hundred thirty-two (432) square feet and shall allow six (6) feet of clear space from the face of the curb/building line along N. Rush Street. The compensation for said space and the days and hours of operation for the sidewalk cafe shall be as follows:

Monday through Sunday 8:00 a.m. to 11:00 p.m. .
Compensation: $993.60
SEATING CAPACITY: 32

Sidewalk Cafe Permit and approved plan must be posted at all times.

This grant of privilege #1105853 for a sidewalk cafe shall be subject to the provisions of Section 10-28-800 though 10-28-885 of the Municipal Code of Chicago and the directions of the Commissioner of Department of Business Affairs and Consumer Protection, the Commissioner of Streets and Sanitation, and the Commissioner of Transportation.

The permit holder agrees to hold the City of Chicago harmless for any damage, relocation or replacement costs associated with damage, relocation or removal of private property caused by the City performing work in the public way.

Authority for the above named privilege is herein given and granted from and after March 1, 2013 through and including December 1, 2013.

Alderman _____

Brendan Reilly 42nd Ward

Office of the City Clerk

O2013-3118

Office of the City Clerk

City Council Document Tracking Sheet

Meeting Date:	4/10/2013
Sponsor(s):	Reilly, Brendan (42)
Type:	Ordinance
Title:	Sidewalk cafe(s) for Ra Sushi
Committee(s) Assignment:	Committee on Transportation and Public Way

ORDINANCE
RA SUSHI
Acct. No. 23079 - 2
Permit No. 1105806

Be It Ordained by the City Council of the City of Chicago:

Permission and authority are hereby given and granted to RA SUSHI upon the terms and subject to the conditions of this ordinance, to maintain and use a portion of the public right of way for a sidewalk cafe adjacent to its premises located at 1139 N. State St.. Said sidewalk cafe area #1 shall be forty-five (45) feet in length and eight (8) feet in width for a total of three hundred sixty (360) square feet and shall allow six (6) feet of clear space from the face of the curb/building line along E. Elm Street. The compensation for said space and the days and hours of operation for the sidewalk cafe shall be as follows:

Monday thru Sunday 11:00 a.m. to 12:00 a.m.
Compensation: $828.00
SEATING CAPACITY: 28

Sidewalk Cafe Permit and approved plan must be posted at all times.

This grant of privilege #1105806 for a sidewalk cafe shall be subject to the provisions of Section 10-28-800 though 10-28-885 of the Municipal Code of Chicago and the directions of the Commissioner of Department of Business Affairs and Consumer Protection, the Commissioner of Streets and Sanitation, and the Commissioner of Transportation.

The permit holder agrees to hold the City of Chicago harmless for any damage, relocation or replacement costs associated with damage, relocation or removal of private property caused by the City performing work in the public way.

Authority for the above named privilege is herein given and granted from and after March 1, 2013 through and including December 1, 2013.

Alderman _____

Brendan Reilly 42nd Ward

Office of the City Clerk

O2013-3120

Office of the City Clerk

City Council Document Tracking Sheet

Meeting Date:	4/10/2013
Sponsor(s):	Reilly, Brendan (42)
Type:	Ordinance
Title:	Sidewalk cafe(s) for Red Violet
Committee(s) Assignment:	Committee on Transportation and Public Way

ORDINANCE
RED VIOLET
Acct. No. 363343 - 1
Permit No. 1105622

Be It Ordained by the City Council of the City of Chicago:

Permission and authority are hereby given and granted to RED VIOLET upon the terms and subject to the conditions of this ordinance, to maintain and use a portion of the public right of way for a sidewalk cafe adjacent to its premises located at 121 W. Hubbard St.. Said sidewalk cafe area #1 shall be thirteen point six seven (13.67) feet in length and six point zero eight (6.08) feet in width, area #2 shall be thirteen point six seven (13.67) feet in length and six point zero eight (6.08) feet in width, area #3 shall be thirteen point three three (13.33) feet in length and six point zero eight (6.08) feet in width, area #4 shall be thirteen point six seven (13.67) feet in length and six point zero eight (6.08) feet in width for a total of three hundred thirty point three nine (330.39) square feet and shall allow six (6) feet of clear space from the face of the curb/building line along W. Hubbard Street. The compensation for said space and the days and hours of operation for the sidewalk cafe shall be as follows:

Monday through Sunday 11:00 a.m. to 11:00 p.m.
Compensation: $759.89
SEATING CAPACITY: 26

Sidewalk Cafe Permit and approved plan must be posted at all times.

This grant of privilege #1105622 for a sidewalk cafe shall be subject to the provisions of Section 10-28-800 though 10-28-885 of the Municipal Code of Chicago and the directions of the Commissioner of Department of Business Affairs and Consumer Protection, the Commissioner of Streets and Sanitation, and the Commissioner of Transportation.

The permit holder agrees to hold the City of Chicago harmless for any damage, relocation or replacement costs associated with damage, relocation or removal of private property caused by the City performing work in the public way.

Authority for the above named privilege is herein given and granted from and after March 1, 2013 through and including December 1, 2013.

Alderman _____

Brendan Reilly 42nd Ward

Office of the City Clerk

O2013-3122

Office of the City Clerk

City Council Document Tracking Sheet

Meeting Date:	4/10/2013
Sponsor(s):	Reilly, Brendan (42)
Type:	Ordinance
Title:	Sidewalk cafe(s) for Robust Coffee Lounge LLC
Committee(s) Assignment:	Committee on Transportation and Public Way

ORDINANCE
ROBUST COFFEE LOUNGE LLC
Acct. No. 344743 - 3
Permit No. 1104524

Be It Ordained by the City Council of the City of Chicago:

Permission and authority are hereby given and granted to ROBUST COFFEE LOUNGE LLC upon the terms and subject to the conditions of this ordinance, to maintain and use a portion of the public right of way for a sidewalk cafe adjacent to its premises located at 416 W. Ontario St.. Said sidewalk cafe area #1 shall be twenty-one (21) feet in length and eleven point seven five (11.75) feet in width for a total of two hundred forty-six point seven five (246.75) square feet and shall allow six (6) feet of clear space from the face of the curb/building line along Ontario. The compensation for said space and the days and hours of operation for the sidewalk cafe shall be as follows:

Monday to Sunday 8:00 am - 12:00 am
Compensation: $600.00
SEATING CAPACITY: 20

Sidewalk Cafe Permit and approved plan must be posted at all times.

This grant of privilege #1104524 for a sidewalk cafe shall be subject to the provisions of Section 10-28-800 though 10-28-885 of the Municipal Code of Chicago and the directions of the Commissioner of Department of Business Affairs and Consumer Protection, the Commissioner of Streets and Sanitation, and the Commissioner of Transportation.

The permit holder agrees to hold the City of Chicago harmless for any damage, relocation or replacement costs associated with damage, relocation or removal of private property caused by the City performing work in the public way.

Authority for the above named privilege is herein given and granted from and after March 1, 2013 through and including December 1, 2013.

Alderman _____

Brendan Reilly 42nd Ward

Office of the City Clerk

O2013-3125

Office of the City Clerk

City Council Document Tracking Sheet

Meeting Date:	4/10/2013
Sponsor(s):	Reilly, Brendan (42)
Type:	Ordinance
Title:	Sidewalk cafe(s) for Roti 200 West Randolph LLC
Committee(s) Assignment:	Committee on Transportation and Public Way

ORDINANCE
ROTI 200 WEST RANDOLPH, LLC
Acct. No. 360497 - 1
Permit No. 1105634

Be It Ordained by the City Council of the City of Chicago:

Permission and authority are hereby given and granted to ROTI 200 WEST RANDOLPH, LLC upon the terms and subject to the conditions of this ordinance, to maintain and use a portion of the public right of way for a sidewalk cafe adjacent to its premises located at 200 W. Randolph St.. Said sidewalk cafe area #1 shall be thirty-one point nine two (31.92) feet in length and six point eight three (6.83) feet in width, area #2 shall be twenty-seven point three three (27.33) feet in length and six point eight three (6.83) feet in width, area #3 shall be eighteen point three three (18.33) feet in length and three point five eight (3.58) feet in width for a total of four hundred seventy point three (470.3) square feet and shall allow six (6) feet of clear space from the face of the curb/building line along N. Wells, W. Randolph. The compensation for said space and the days and hours of operation for the sidewalk cafe shall be as follows:

Sunday closed Monday through Friday 8:00am until 7:00pm Saturday 10:00am until 7:00pm
Compensation: $2,116.35
SEATING CAPACITY: 39

Sidewalk Cafe Permit and approved plan must be posted at all times.

This grant of privilege #1105634 for a sidewalk cafe shall be subject to the provisions of Section 10-28-800 though 10-28-885 of the Municipal Code of Chicago and the directions of the Commissioner of Department of Business Affairs and Consumer Protection, the Commissioner of Streets and Sanitation, and the Commissioner of Transportation.

The permit holder agrees to hold the City of Chicago harmless for any damage, relocation or replacement costs associated with damage, relocation or removal of private property caused by the City performing work in the public way.

Authority for the above named privilege is herein given and granted from and after March 1, 2013 through and including December 1, 2013.

Alderman _____

Brendan Reilly 42nd Ward

Office of the City Clerk

O2013-3127

Office of the City Clerk

City Council Document Tracking Sheet

Meeting Date:	4/10/2013
Sponsor(s):	Reilly, Brendan (42)
Type:	Ordinance
Title:	Sidewalk cafe(s) for Shamrock Club, The
Committee(s) Assignment:	Committee on Transportation and Public Way

ORDINANCE
THE SHAMROCK CLUB
Acct. No. 8063 - 1
Permit No. 1105658

Be It Ordained by the City Council of the City of Chicago:

Permission and authority are hereby given and granted to THE SHAMROCK CLUB upon the terms and subject to the conditions of this ordinance, to maintain and use a portion of the public right of way for a sidewalk cafe adjacent to its premises located at 210 W. Kinzie St.. Said sidewalk cafe area #1 shall be fifteen (15) feet in length and eight (8) feet in width for a total of one hundred twenty (120) square feet and shall allow six (6) feet of clear space from the face of the curb/building line along W.KINZIE. The compensation for said space and the days and hours of operation for the sidewalk cafe shall be as follows:

Monday thru Saturday 11:00 a.m. to 11:00 p.m.
Compensation: $600.00
SEATING CAPACITY: 24

Sidewalk Cafe Permit and approved plan must be posted at all times.

This grant of privilege #1105658 for a sidewalk cafe shall be subject to the provisions of Section 10-28-800 though 10-28-885 of the Municipal Code of Chicago and the directions of the Commissioner of Department of Business Affairs and Consumer Protection, the Commissioner of Streets and Sanitation, and the Commissioner of Transportation.

The permit holder agrees to hold the City of Chicago harmless for any damage, relocation or replacement costs associated with damage, relocation or removal of private property caused by the City performing work in the public way.

Authority for the above named privilege is herein given and granted from and after March 1, 2013 through and including December 1, 2013.

Alderman _____

Brendan Reilly 42nd Ward

Office of the City Clerk

O2013-3131

Office of the City Clerk

City Council Document Tracking Sheet

Meeting Date:	4/10/2013
Sponsor(s):	Reilly, Brendan (42)
Type:	Ordinance
Title:	Sidewalk cafe(s) for Slurping Turtle Restaurant
Committee(s) Assignment:	Committee on Transportation and Public Way

ORDINANCE
SLURPING TURTLE RESTAURANT
Acct. No. 362032 - 1
Permit No. 1105847

Be It Ordained by the City Council of the City of Chicago:

Permission and authority are hereby given and granted to SLURPING TURTLE RESTAURANT upon the terms and subject to the conditions of this ordinance, to maintain and use a portion of the public right of way for a sidewalk cafe adjacent to its premises located at 116 W. Hubbard St.. Said sidewalk cafe area #1 shall be twenty-seven (27) feet in length and seven point seven five (7.75) feet in width for a total of two hundred nine point two five (209.25) square feet and shall allow six (6) feet of clear space from the face of the curb/building line along W. Hubbard Street. The compensation for said space and the days and hours of operation for the sidewalk cafe shall be as follows:

Monday through Sunday 11:00 a.m. to 12:00 midnight
Compensation: $600.00
SEATING CAPACITY: 14

Sidewalk Cafe Permit and approved plan must be posted at all times.

This grant of privilege #1105847 for a sidewalk cafe shall be subject to the provisions of Section 10-28-800 though 10-28-885 of the Municipal Code of Chicago and the directions of the Commissioner of Department of Business Affairs and Consumer Protection, the Commissioner of Streets and Sanitation, and the Commissioner of Transportation.

The permit holder agrees to hold the City of Chicago harmless for any damage, relocation or replacement costs associated with damage, relocation or removal of private property caused by the City performing work in the public way.

Authority for the above named privilege is herein given and granted from and after March 1, 2013 through and including December 1, 2013.

Alderman _____

Brendan Reilly 42nd Ward

Office of the City Clerk

O2013-3134

Office of the City Clerk

City Council Document Tracking Sheet

Meeting Date:	4/10/2013
Sponsor(s):	Reilly, Brendan (42)
Type:	Ordinance
Title:	Sidewalk cafe(s) for Starbucks Coffee
Committee(s) Assignment:	Committee on Transportation and Public Way

ORDINANCE
STARBUCKS COFFEE
Acct. No. 369504 - 4
Permit No. 1105849

Be It Ordained by the City Council of the City of Chicago:

Permission and authority are hereby given and granted to STARBUCKS COFFEE upon the terms and subject to the conditions of this ordinance, to maintain and use a portion of the public right of way for a sidewalk cafe adjacent to its premises located at 600 N. State St.. Said sidewalk cafe area #1 shall be twenty-six point five (26.5) feet in length and fourteen (14) feet in width for a total of three hundred seventy-one (371) square feet and shall allow six (6) feet of clear space from the face of the curb/building line along N. State. The compensation for said space and the days and hours of operation for the sidewalk cafe shall be as follows:

Monday through Friday 8:00 a.m. to 9:00 p.m. Saturday and Sunday 8:00 a.m. to 10:00 p.m.
Compensation: $853.30
SEATING CAPACITY: 24

Sidewalk Cafe Permit and approved plan must be posted at all times.

This grant of privilege #1105849 for a sidewalk cafe shall be subject to the provisions of Section 10-28-800 though 10-28-885 of the Municipal Code of Chicago and the directions of the Commissioner of Department of Business Affairs and Consumer Protection, the Commissioner of Streets and Sanitation, and the Commissioner of Transportation.

The permit holder agrees to hold the City of Chicago harmless for any damage, relocation or replacement costs associated with damage, relocation or removal of private property caused by the City performing work in the public way.

Authority for the above named privilege is herein given and granted from and after March 1, 2013 through and including December 1, 2013.

Alderman _____

Brendan Reilly 42nd Ward

Office of the City Clerk

O2013-3135

Office of the City Clerk

City Council Document Tracking Sheet

Meeting Date:	4/10/2013
Sponsor(s):	Reilly, Brendan (42)
Type:	Ordinance
Title:	Sidewalk cafe(s) for Starbucks Coffee No. 236
Committee(s) Assignment:	Committee on Transportation and Public Way

ORDINANCE
STARBUCKS COFFEE #236
Acct. No. 63414 - 19
Permit No. 1105797

Be It Ordained by the City Council of the City of Chicago:

Permission and authority are hereby given and granted to STARBUCKS COFFEE #236 upon the terms and subject to the conditions of this ordinance, to maintain and use a portion of the public right of way for a sidewalk cafe adjacent to its premises located at 39 W. Division St.. Said sidewalk cafe area #1 shall be twenty-four (24) feet in length and eleven (11) feet in width for a total of two hundred sixty-four (264) square feet and shall allow six (6) feet of clear space from the face of the curb/building line along N. Dearborn Street. The compensation for said space and the days and hours of operation for the sidewalk cafe shall be as follows:

Monday through Thursday 8:00 a.m. to 10:00 p.m. Friday & Saturday 8:00 a.m. to 12:00 Midnight Sunday 8:00 a.m. to 9:00 p.m.
Compensation: $607.20
SEATING CAPACITY: 19

Sidewalk Cafe Permit and approved plan must be posted at all times.

This grant of privilege #1105797 for a sidewalk cafe shall be subject to the provisions of Section 10-28-800 though 10-28-885 of the Municipal Code of Chicago and the directions of the Commissioner of Department of Business Affairs and Consumer Protection, the Commissioner of Streets and Sanitation, and the Commissioner of Transportation.

The permit holder agrees to hold the City of Chicago harmless for any damage, relocation or replacement costs associated with damage, relocation or removal of private property caused by the City performing work in the public way.

Authority for the above named privilege is herein given and granted from and after March 1, 2013 through and including December 1, 2013.

Alderman _____

Brendan Reilly 42nd Ward

Office of the City Clerk

O2013-3138

Office of the City Clerk

City Council Document Tracking Sheet

Meeting Date:	4/10/2013
Sponsor(s):	Reilly, Brendan (42)
Type:	Ordinance
Title:	Sidewalk cafe(s) for Starbucks Coffee No. 2224
Committee(s) Assignment:	Committee on Transportation and Public Way

ORDINANCE
STARBUCKS COFFEE #2224
Acct. No. 63414 - 35
Permit No. 1105795

Be It Ordained by the City Council of the City of Chicago:

Permission and authority are hereby given and granted to STARBUCKS COFFEE #2224 upon the terms and subject to the conditions of this ordinance, to maintain and use a portion of the public right of way for a sidewalk cafe adjacent to its premises located at 430 N. Clark St.. Said sidewalk cafe area #1 shall be sixty (60) feet in length and six (6) feet in width for a total of three hundred sixty (360) square feet and shall allow six (6) feet of clear space from the face of the curb/building line along W. Hubbard Street. The compensation for said space and the days and hours of operation for the sidewalk cafe shall be as follows:

Monday through Sunday 8:00 a.m.to 9:30 p.m.
Compensation: $828.00
SEATING CAPACITY: 29

Sidewalk Cafe Permit and approved plan must be posted at all times.

This grant of privilege #1105795 for a sidewalk cafe shall be subject to the provisions of Section 10-28-800 though 10-28-885 of the Municipal Code of Chicago and the directions of the Commissioner of Department of Business Affairs and Consumer Protection, the Commissioner of Streets and Sanitation, and the Commissioner of Transportation.

The permit holder agrees to hold the City of Chicago harmless for any damage, relocation or replacement costs associated with damage, relocation or removal of private property caused by the City performing work in the public way.

Authority for the above named privilege is herein given and granted from and after March 1, 2013 through and including December 1, 2013.

Alderman _____

Brendan Reilly 42nd Ward

Office of the City Clerk

O2013-3139

Office of the City Clerk

City Council Document Tracking Sheet

Meeting Date:	4/10/2013
Sponsor(s):	Reilly, Brendan (42)
Type:	Ordinance
Title:	Sidewalk cafe(s) for Starbucks Coffee No. 2510
Committee(s) Assignment:	Committee on Transportation and Public Way

ORDINANCE
STARBUCKS COFFEE #2510
Acct. No. 63414 - 77
Permit No. 1105801

Be It Ordained by the City Council of the City of Chicago:

Permission and authority are hereby given and granted to STARBUCKS COFFEE #2510 upon the terms and subject to the conditions of this ordinance, to maintain and use a portion of the public right of way for a sidewalk cafe adjacent to its premises located at 414 N. Orleans St.. Said sidewalk cafe area #1 shall be thirty-four (34) feet in length and five point four two (5.42) feet in width for a total of one hundred eighty-four point two eight (184.28) square feet and shall allow six (6) feet of clear space from the face of the curb/building line along N. Orleans Street. The compensation for said space and the days and hours of operation for the sidewalk cafe shall be as follows:

Monday through Sunday 8:00am until 9:00pm
Compensation: $600.00
SEATING CAPACITY: 18

Sidewalk Cafe Permit and approved plan must be posted at all times.

This grant of privilege #1105801 for a sidewalk cafe shall be subject to the provisions of Section 10-28-800 though 10-28-885 of the Municipal Code of Chicago and the directions of the Commissioner of Department of Business Affairs and Consumer Protection, the Commissioner of Streets and Sanitation, and the Commissioner of Transportation.

The permit holder agrees to hold the City of Chicago harmless for any damage, relocation or replacement costs associated with damage, relocation or removal of private property caused by the City performing work in the public way.

Authority for the above named privilege is herein given and granted from and after March 1, 2013 through and including December 1, 2013.

Alderman _____

Brendan Reilly 42nd Ward

Office of the City Clerk

O2013-3141

Office of the City Clerk

City Council Document Tracking Sheet

Meeting Date:	4/10/2013
Sponsor(s):	Reilly, Brendan (42)
Type:	Ordinance
Title:	Sidewalk cafe(s) for Starbucks Coffee No. 10955
Committee(s) Assignment:	Committee on Transportation and Public Way

ORDINANCE
STARBUCKS COFFEE #10955
Acct. No. 63414 - 120
Permit No. 1105799

Be It Ordained by the City Council of the City of Chicago:

Permission and authority are hereby given and granted to STARBUCKS COFFEE #10955 upon the terms and subject to the conditions of this ordinance, to maintain and use a portion of the public right of way for a sidewalk cafe adjacent to its premises located at 38 E. Ontario St.. Said sidewalk cafe area #1 shall be fifteen (15) feet in length and four (4) feet in width for a total of sixty (60) square feet and shall allow six (6) feet of clear space from the face of the curb/building line along N. Wabash Avenue. The compensation for said space and the days and hours of operation for the sidewalk cafe shall be as follows:

Sunday through Saturday 8:00 a.m. to 11:00 p.m.
Compensation: $600.00
SEATING CAPACITY: 6

Sidewalk Cafe Permit and approved plan must be posted at all times.

This grant of privilege #1105799 for a sidewalk cafe shall be subject to the provisions of Section 10-28-800 though 10-28-885 of the Municipal Code of Chicago and the directions of the Commissioner of Department of Business Affairs and Consumer Protection, the Commissioner of Streets and Sanitation, and the Commissioner of Transportation.

The permit holder agrees to hold the City of Chicago harmless for any damage, relocation or replacement costs associated with damage, relocation or removal of private property caused by the City performing work in the public way.

Authority for the above named privilege is herein given and granted from and after March 1, 2013 through and including December 1, 2013.

Alderman _____

Brendan Reilly 42nd Ward

Office of the City Clerk

O2013-3142

Office of the City Clerk

City Council Document Tracking Sheet

Meeting Date:	4/10/2013
Sponsor(s):	Reilly, Brendan (42)
Type:	Ordinance
Title:	Sidewalk cafe(s) for Starbucks Coffee No. 13468
Committee(s) Assignment:	Committee on Transportation and Public Way

ORDINANCE
STARBUCKS COFFEE #13468
Acct. No. 63414 - 130
Permit No. 1105796

Be It Ordained by the City Council of the City of Chicago:

Permission and authority are hereby given and granted to STARBUCKS COFFEE #13468 upon the terms and subject to the conditions of this ordinance, to maintain and use a portion of the public right of way for a sidewalk cafe adjacent to its premises located at 1 E. Delaware Pl.. Said sidewalk cafe area #1 shall be seventeen point six seven (17.67) feet in length and thirteen point zero eight (13.08) feet in width for a total of two hundred thirty-one point one two (231.12) square feet and shall allow six (6) feet of clear space from the face of the curb/building line along E. Delaware Pl.. The compensation for said space and the days and hours of operation for the sidewalk cafe shall be as follows:

Monday through Sunday 8:00 a.m. until 10:00 p.m.
Compensation: $600.00
SEATING CAPACITY: 13

Sidewalk Cafe Permit and approved plan must be posted at all times.

This grant of privilege #1105796 for a sidewalk cafe shall be subject to the provisions of Section 10-28-800 though 10-28-885 of the Municipal Code of Chicago and the directions of the Commissioner of Department of Business Affairs and Consumer Protection, the Commissioner of Streets and Sanitation, and the Commissioner of Transportation.

The permit holder agrees to hold the City of Chicago harmless for any damage, relocation or replacement costs associated with damage, relocation or removal of private property caused by the City performing work in the public way.

Authority for the above named privilege is herein given and granted from and after March 1, 2013 through and including December 1, 2013.

Alderman _____

Brendan Reilly 42nd Ward

Office of the City Clerk

O2013-3144

Office of the City Clerk

City Council Document Tracking Sheet

Meeting Date:	4/10/2013
Sponsor(s):	Reilly, Brendan (42)
Type:	Ordinance
Title:	Sidewalk cafe(s) for Starbucks Coffee 18013
Committee(s) Assignment:	Committee on Transportation and Public Way

ORDINANCE
STARBUCKS COFFEE 18013
Acct. No. 63414 - 156
Permit No. 1105864

Be It Ordained by the City Council of the City of Chicago:

Permission and authority are hereby given and granted to STARBUCKS COFFEE 18013 upon the terms and subject to the conditions of this ordinance, to maintain and use a portion of the public right of way for a sidewalk cafe adjacent to its premises located at 171 W. Randolph St.. Said sidewalk cafe area #1 shall be fifteen point seven five (15.75) feet in length and six (6) feet in width, area #2 shall be fifty-eight (58) feet in length and four point five (4.5) feet in width for a total of three hundred fifty-five point five (355.5) square feet and shall allow six (6) feet of clear space from the face of the curb/building line along W. Randolph, N. Wells. The compensation for said space and the days and hours of operation for the sidewalk cafe shall be as follows:

Monday to Sunday 8:00 am - 9:00 pm
Compensation: $1,599.75
SEATING CAPACITY: 22

Sidewalk Cafe Permit and approved plan must be posted at all times.

This grant of privilege #1105864 for a sidewalk cafe shall be subject to the provisions of Section 10-28-800 though 10-28-885 of the Municipal Code of Chicago and the directions of the Commissioner of Department of Business Affairs and Consumer Protection, the Commissioner of Streets and Sanitation, and the Commissioner of Transportation.

The permit holder agrees to hold the City of Chicago harmless for any damage, relocation or replacement costs associated with damage, relocation or removal of private property caused by the City performing work in the public way.

Authority for the above named privilege is herein given and granted from and after March 1, 2013 through and including December 1, 2013.

Alderman _____

Brendan Reilly 42nd Ward

Office of the City Clerk

O2013-3146

Office of the City Clerk

City Council Document Tracking Sheet

Meeting Date:	4/10/2013
Sponsor(s):	Reilly, Brendan (42)
Type:	Ordinance
Title:	Sidewalk cafe(s) for Taco Burrito King
Committee(s) Assignment:	Committee on Transportation and Public Way

ORDINANCE
Taco Burrito King
Acct. No. 367714 - 1
Permit No. 1105878

Be It Ordained by the City Council of the City of Chicago:

Permission and authority are hereby given and granted to Taco Burrito King upon the terms and subject to the conditions of this ordinance, to maintain and use a portion of the public right of way for a sidewalk cafe adjacent to its premises located at 114 W. Chicago Ave.. Said sidewalk cafe area #1 shall be eighteen (18) feet in length and five point seven five (5.75) feet in width for a total of one hundred three point five (103.5) square feet and shall allow six (6) feet of clear space from the face of the curb/building line along Chicago. The compensation for said space and the days and hours of operation for the sidewalk cafe shall be as follows:

Monday - Sunday 8:00 am to 11:00 pm
Compensation: $600.00
SEATING CAPACITY: 10

Sidewalk Cafe Permit and approved plan must be posted at all times.

This grant of privilege #1105878 for a sidewalk cafe shall be subject to the provisions of Section 10-28-800 though 10-28-885 of the Municipal Code of Chicago and the directions of the Commissioner of Department of Business Affairs and Consumer Protection, the Commissioner of Streets and Sanitation, and the Commissioner of Transportation.

The permit holder agrees to hold the City of Chicago harmless for any damage, relocation or replacement costs associated with damage, relocation or removal of private property caused by the City performing work in the public way.

Authority for the above named privilege is herein given and granted from and after March 1, 2013 through and including December 1, 2013.

Alderman _____

Brendan Reilly 42nd Ward

Office of the City Clerk

O2013-3148

Office of the City Clerk

City Council Document Tracking Sheet

Meeting Date:	4/10/2013
Sponsor(s):	Reilly, Brendan (42)
Type:	Ordinance
Title:	Sidewalk cafe(s) for Westin Michigan Avenue, The
Committee(s) Assignment:	Committee on Transportation and Public Way

ORDINANCE
THE WESTIN MICHIGAN AVENUE
Acct. No. 64071 - 1
Permit No. 1105095

Be It Ordained by the City Council of the City of Chicago:

Permission and authority are hereby given and granted to THE WESTIN MICHIGAN AVENUE upon the terms and subject to the conditions of this ordinance, to maintain and use a portion of the public right of way for a sidewalk cafe adjacent to its premises located at 909 N. Michigan Ave.. Said sidewalk cafe area #1 shall be eight (8) feet in length and twenty-three (23) feet in width for a total of one hundred eighty-four (184) square feet and shall allow six (6) feet of clear space from the face of the curb/building line along Delaware. The compensation for said space and the days and hours of operation for the sidewalk cafe shall be as follows:

Monday to Sunday 8:00 am to 7:00 pm
Compensation: $600.00
SEATING CAPACITY: 16

Sidewalk Cafe Permit and approved plan must be posted at all times.

This grant of privilege #1105095 for a sidewalk cafe shall be subject to the provisions of Section 10-28-900 though 10-28-995 of the Municipal Code of Chicago and the directions of the Commissioner of Department of Business Affairs and Consumer Protection, the Commissioner of Streets and Sanitation, and the Commissioner of Transportation.

The permit holder agrees to hold the City of Chicago harmless for any damage, relocation or replacement costs associated with damage, relocation or removal of private property caused by the City performing work in the public way.

Authority for the above named privilege is herein given and granted from and after March 1, 2013 through and including December 1, 2013.

Alderman _____

Brendan Reilly 42nd Ward

Office of the City Clerk

O2013-3149

Office of the City Clerk

City Council Document Tracking Sheet

Meeting Date:	4/10/2013
Sponsor(s):	Reilly, Brendan (42)
Type:	Ordinance
Title:	Sidewalk cafe(s) for Wit, The
Committee(s) Assignment:	Committee on Transportation and Public Way

ORDINANCE
THE WIT
Acct. No. 306327 - 1
Permit No. 1105891

Be It Ordained by the City Council of the City of Chicago:

Permission and authority are hereby given and granted to THE WIT upon the terms and subject to the conditions of this ordinance, to maintain and use a portion of the public right of way for a sidewalk cafe adjacent to its premises located at 201 N. State St.. Said sidewalk cafe area #1 shall be eleven point four two (11.42) feet in length and eleven point nine six (11.96) feet in width for a total of one hundred thirty-six point five eight (136.58) square feet and shall allow six (6) feet of clear space from the face of the curb/building line along N State St. The compensation for said space and the days and hours of operation for the sidewalk cafe shall be as follows:

Monday through Sunday 8:00 a.m. until 9:00 p.m.
Compensation: $614.62
SEATING CAPACITY: 14

Sidewalk Cafe Permit and approved plan must be posted at all times.

This grant of privilege #1105891 for a sidewalk cafe shall be subject to the provisions of Section 10-28-800 though 10-28-885 of the Municipal Code of Chicago and the directions of the Commissioner of Department of Business Affairs and Consumer Protection, the Commissioner of Streets and Sanitation, and the Commissioner of Transportation.

The permit holder agrees to hold the City of Chicago harmless for any damage, relocation or replacement costs associated with damage, relocation or removal of private property caused by the City performing work in the public way.

Authority for the above named privilege is herein given and granted from and after March 1, 2013 through and including December 1, 2013.

Alderman _____

Brendan Reilly 42nd Ward

Office of the City Clerk

O2013-3151

Office of the City Clerk

City Council Document Tracking Sheet

Meeting Date:	4/10/2013
Sponsor(s):	Reilly, Brendan (42)
Type:	Ordinance
Title:	Sidewalk cafe(s) for 25 Degrees
Committee(s) Assignment:	Committee on Transportation and Public Way

ORDINANCE
25 DEGREES
Acct. No. 31769 - 1
Permit No. 1105863

Be It Ordained by the City Council of the City of Chicago:

Permission and authority are hereby given and granted to 25 DEGREES upon the terms and subject to the conditions of this ordinance, to maintain and use a portion of the public right of way for a sidewalk cafe adjacent to its premises located at 736 N. Clark St.. Said sidewalk cafe area #1 shall be twenty-five (25) feet in length and eight (8) feet in width for a total of two hundred (200) square feet and shall allow six (6) feet of clear space from the face of the curb/building line along N. Clark Street. The compensation for said space and the days and hours of operation for the sidewalk cafe shall be as follows:

Sunday through Wednesday 11:00 a.m. to 11:00 p.m. Thursday through Saturday 11:00 a.m. to 12:00 midnight
Compensation: $600.00
SEATING CAPACITY: 14

Sidewalk Cafe Permit and approved plan must be posted at all times.

This grant of privilege #1105863 for a sidewalk cafe shall be subject to the provisions of Section 10-28-800 though 10-28-885 of the Municipal Code of Chicago and the directions of the Commissioner of Department of Business Affairs and Consumer Protection, the Commissioner of Streets and Sanitation, and the Commissioner of Transportation.

The permit holder agrees to hold the City of Chicago harmless for any damage, relocation or replacement costs associated with damage, relocation or removal of private property caused by the City performing work in the public way.

Authority for the above named privilege is herein given and granted from and after March 1, 2013 through and including December 1, 2013.

Alderman _____

Brendan Reilly 42nd Ward

Office of the City Clerk

O2013-3161

Office of the City Clerk

City Council Document Tracking Sheet

Meeting Date:	4/10/2013
Sponsor(s):	Reilly, Brendan (42)
Type:	Ordinance
Title:	Sidewalk cafe(s) for Roti Mediterranean Grill
Committee(s) Assignment:	Committee on Transportation and Public Way

ORDINANCE
ROTI MEDITERRANEAN GRILL
Acct. No. 356856 - 1
Permit No. 1105749

Be It Ordained by the City Council of the City of Chicago:

Permission and authority are hereby given and granted to ROTI MEDITERRANEAN GRILL upon the terms and subject to the conditions of this ordinance, to maintain and use a portion of the public right of way for a sidewalk cafe adjacent to its premises located at 33 N. Dearborn St.. Said sidewalk cafe area #1 shall be seventeen point six seven (17.67) feet in length and seven point eight three (7.83) feet in width for a total of one hundred thirty-eight point three six (138.36) square feet and shall allow six (6) feet of clear space from the face of the curb/building line along W Washington St. The compensation for said space and the days and hours of operation for the sidewalk cafe shall be as follows:

Monday through Friday 10:00 a.m. until 9:00 p.m. Saturday & Sunday 11:00 a.m. until 8:00 p.m.
Compensation: $622.60
SEATING CAPACITY: 12

Sidewalk Cafe Permit and approved plan must be posted at all times.

This grant of privilege #1105749 for a sidewalk cafe shall be subject to the provisions of Section 10-28-800 though 10-28-885 of the Municipal Code of Chicago and the directions of the Commissioner of Department of Business Affairs and Consumer Protection, the Commissioner of Streets and Sanitation, and the Commissioner of Transportation.

The permit holder agrees to hold the City of Chicago harmless for any damage, relocation or replacement costs associated with damage, relocation or removal of private property caused by the City performing work in the public way.

Authority for the above named privilege is herein given and granted from and after March 1, 2013 through and including December 1, 2013.

Alderman _____

Brendan Reilly 42nd Ward

Office of the City Clerk

O2013-2899

Office of the City Clerk

City Council Document Tracking Sheet

Meeting Date:	4/10/2013
Sponsor(s):	Smith, Michele (43)
Type:	Ordinance
Title:	Sidewalk cafe(s) for Basil Leaf Cafe/Sage
Committee(s) Assignment:	Committee on Transportation and Public Way

ORDINANCE
BASIL LEAF CAFE/SAGE
Acct. No. 280339 - 3
Permit No. 1105814

Be It Ordained by the City Council of the City of Chicago:

Permission and authority are hereby given and granted to BASIL LEAF CAFE/SAGE upon the terms and subject to the conditions of this ordinance, to maintain and use a portion of the public right of way for a sidewalk cafe adjacent to its premises located at 2461-2465 N. Clark St.. Said sidewalk cafe area #1 shall be fifty-three point five (53.5) feet in length and four point six seven (4.67) feet in width, area #2 shall be six (6) feet in length and four point six seven (4.67) feet in width for a total of two hundred seventy-seven point eight seven (277.87) square feet and shall allow six (6) feet of clear space from the face of the curb/building line along W. Roslyn Place, W. Roslyn Place. The compensation for said space and the days and hours of operation for the sidewalk cafe shall be as follows:

Monday through Sunday 10:00 a.m. to 12:00 midnight
Compensation: $600.00
SEATING CAPACITY: 20

Sidewalk Cafe Permit and approved plan must be posted at all times.

This grant of privilege #1105814 for a sidewalk cafe shall be subject to the provisions of Section 10-28-800 though 10-28-885 of the Municipal Code of Chicago and the directions of the Commissioner of Department of Business Affairs and Consumer Protection, the Commissioner of Streets and Sanitation, and the Commissioner of Transportation.

The permit holder agrees to hold the City of Chicago harmless for any damage, relocation or replacement costs associated with damage, relocation or removal of private property caused by the City performing work in the public way.

Authority for the above named privilege is herein given and granted from and after March 1, 2013 through and including December 1, 2013.

Alderman _____

Michele Smith 43rd Ward

Office of the City Clerk

O2013-2901

Office of the City Clerk

City Council Document Tracking Sheet

Meeting Date:	4/10/2013
Sponsor(s):	Smith, Michele (43)
Type:	Ordinance
Title:	Sidewalk cafe(s) for Cafe Sushi-Wells
Committee(s) Assignment:	Committee on Transportation and Public Way

ORDINANCE
CAFE SUSHI-WELLS
Acct. No. 210982 - 1
Permit No. 1105589

Be It Ordained by the City Council of the City of Chicago:

Permission and authority are hereby given and granted to CAFE SUSHI-WELLS upon the terms and subject to the conditions of this ordinance, to maintain and use a portion of the public right of way for a sidewalk cafe adjacent to its premises located at 1342 N. Wells St.. Said sidewalk cafe area #1 shall be twenty-eight point six seven (28.67) feet in length and nine point six seven (9.67) feet in width, area #2 shall be twenty-eight point three three (28.33) feet in length and five point one seven (5.17) feet in width for a total of four hundred twenty-three point seven one (423.71) square feet and shall allow six (6) feet of clear space from the face of the curb/building line along W. Evergreen, N. Wells. The compensation for said space and the days and hours of operation for the sidewalk cafe shall be as follows:

Monday through Saturday 11:00 a.m. to 11:00 p.m. Sunday 12:30 p.m. to 10:00 p.m.
Compensation: $974.52
SEATING CAPACITY: 24

Sidewalk Cafe Permit and approved plan must be posted at all times.

This grant of privilege #1105589 for a sidewalk cafe shall be subject to the provisions of Section 10-28-800 though 10-28-885 of the Municipal Code of Chicago and the directions of the Commissioner of Department of Business Affairs and Consumer Protection, the Commissioner of Streets and Sanitation, and the Commissioner of Transportation.

The permit holder agrees to hold the City of Chicago harmless for any damage, relocation or replacement costs associated with damage, relocation or removal of private property caused by the City performing work in the public way.

Authority for the above named privilege is herein given and granted from and after March 1, 2013 through and including December 1, 2013.

Alderman _____

~~Michele Smith 43rd Ward~~
Walter Burnett 27th

Office of the City Clerk

O2013-2903

Office of the City Clerk

City Council Document Tracking Sheet

Meeting Date:	4/10/2013
Sponsor(s):	Smith, Michele (43)
Type:	Ordinance
Title:	Sidewalk cafe(s) for Fiesta Mexicana Restaurant
Committee(s) Assignment:	Committee on Transportation and Public Way

ORDINANCE
FIESTA MEXICANA RESTAURANT
Acct. No. 4641 - 1
Permit No. 1105784

Be It Ordained by the City Council of the City of Chicago:

Permission and authority are hereby given and granted to FIESTA MEXICANA RESTAURANT upon the terms and subject to the conditions of this ordinance, to maintain and use a portion of the public right of way for a sidewalk cafe adjacent to its premises located at 2423 N. Lincoln Ave.. Said sidewalk cafe area #1 shall be thirty-eight (38) feet in length and five (5) feet in width for a total of one hundred ninety (190) square feet and shall allow six (6) feet of clear space from the face of the curb/building line along N. Lincoln Avenue. The compensation for said space and the days and hours of operation for the sidewalk cafe shall be as follows:

Sunday through Saturday 10:00 a.m. until 12:00 Midnight
Compensation: $600.00
SEATING CAPACITY: 20

Sidewalk Cafe Permit and approved plan must be posted at all times.

This grant of privilege #1105784 for a sidewalk cafe shall be subject to the provisions of Section 10-28-800 though 10-28-885 of the Municipal Code of Chicago and the directions of the Commissioner of Department of Business Affairs and Consumer Protection, the Commissioner of Streets and Sanitation, and the Commissioner of Transportation.

The permit holder agrees to hold the City of Chicago harmless for any damage, relocation or replacement costs associated with damage, relocation or removal of private property caused by the City performing work in the public way.

Authority for the above named privilege is herein given and granted from and after March 1, 2013 through and including December 1, 2013.

Alderman _____

Michele Smith 43rd Ward

Office of the City Clerk

O2013-2905

Office of the City Clerk

City Council Document Tracking Sheet

Meeting Date:	4/10/2013
Sponsor(s):	Smith, Michele (43)
Type:	Ordinance
Title:	Sidewalk cafe(s) for Homeslyce Wheel House
Committee(s) Assignment:	Committee on Transportation and Public Way

ORDINANCE
HOMESLYCE WHEEL HOUSE
Acct. No. 373421 - 1
Permit No. 1105876

Be It Ordained by the City Council of the City of Chicago:

Permission and authority are hereby given and granted to HOMESLYCE WHEEL HOUSE upon the terms and subject to the conditions of this ordinance, to maintain and use a portion of the public right of way for a sidewalk cafe adjacent to its premises located at 934-938 W. Webster Ave.. Said sidewalk cafe area #1 shall be forty-five (45) feet in length and eleven (11) feet in width for a total of four hundred ninety-five (495) square feet and shall allow six (6) feet of clear space from the face of the curb/building line along Bissell. The compensation for said space and the days and hours of operation for the sidewalk cafe shall be as follows:

Monday to Sunday 11:00 am - 10:00 pm
Compensation: $600.00
SEATING CAPACITY: 16

Sidewalk Cafe Permit and approved plan must be posted at all times.

This grant of privilege #1105876 for a sidewalk cafe shall be subject to the provisions of Section 10-28-800 though 10-28-885 of the Municipal Code of Chicago and the directions of the Commissioner of Department of Business Affairs and Consumer Protection, the Commissioner of Streets and Sanitation, and the Commissioner of Transportation.

The permit holder agrees to hold the City of Chicago harmless for any damage, relocation or replacement costs associated with damage, relocation or removal of private property caused by the City performing work in the public way.

Authority for the above named privilege is herein given and granted from and after March 1, 2013 through and including December 1, 2013.

Alderman _____

Michele Smith 43rd Ward

Office of the City Clerk

O2013-2910

Office of the City Clerk

City Council Document Tracking Sheet

Meeting Date:	4/10/2013
Sponsor(s):	Smith, Michele (43)
Type:	Ordinance
Title:	Sidewalk cafe(s) for Kilwin's Chocolates & Fudge Ice Cream Shop
Committee(s) Assignment:	Committee on Transportation and Public Way

ORDINANCE
kilwin's Chocolates & Fudge Ice Cream Shop
Acct. No. 354882 - 1
Permit No. 1105793

Be It Ordained by the City Council of the City of Chicago:

Permission and authority are hereby given and granted to kilwin's Chocolates & Fudge Ice Cream Shop upon the terms and subject to the conditions of this ordinance, to maintain and use a portion of the public right of way for a sidewalk cafe adjacent to its premises located at 1403-1405 N. Wells St.. Said sidewalk cafe area #1 shall be fourteen point two five (14.25) feet in length and ten point zero eight (10.08) feet in width for a total of one hundred forty-three point six four (143.64) square feet and shall allow six (6) feet of clear space from the face of the curb/building line along N. Wells. The compensation for said space and the days and hours of operation for the sidewalk cafe shall be as follows:

Sunday through Saturday 8:00am until 12:00 midnight
Compensation: $600.00
SEATING CAPACITY: 20

Sidewalk Cafe Permit and approved plan must be posted at all times.

This grant of privilege #1105793 for a sidewalk cafe shall be subject to the provisions of Section 10-28-800 though 10-28-885 of the Municipal Code of Chicago and the directions of the Commissioner of Department of Business Affairs and Consumer Protection, the Commissioner of Streets and Sanitation, and the Commissioner of Transportation.

The permit holder agrees to hold the City of Chicago harmless for any damage, relocation or replacement costs associated with damage, relocation or removal of private property caused by the City performing work in the public way.

Authority for the above named privilege is herein given and granted from and after March 1, 2013 through and including December 1, 2013.

Alderman _____

~~Michele~~ Smith 43rd Ward
Walter Burnett Jr. 27th

Office of the City Clerk

O2013-2913

Office of the City Clerk

City Council Document Tracking Sheet

Meeting Date:	4/10/2013
Sponsor(s):	Smith, Michele (43)
Type:	Ordinance
Title:	Sidewalk cafe(s) for Mama Milano
Committee(s) Assignment:	Committee on Transportation and Public Way

ORDINANCE
MAMA MILANO
Acct. No. 347242 - 1
Permit No. 1105675

Be It Ordained by the City Council of the City of Chicago:

Permission and authority are hereby given and granted to MAMA MILANO upon the terms and subject to the conditions of this ordinance, to maintain and use a portion of the public right of way for a sidewalk cafe adjacent to its premises located at 1419 N. Wells St.. Said sidewalk cafe area #1 shall be eighteen (18) feet in length and ten (10) feet in width for a total of one hundred eighty (180) square feet and shall allow six (6) feet of clear space from the face of the curb/building line along N. Wells. The compensation for said space and the days and hours of operation for the sidewalk cafe shall be as follows:

Monday through Friday 11:30 a.m. to 10:00 p.m. Saturday and Sunday 11:00 a.m. to 10:00 p.m.
Compensation: $600.00
SEATING CAPACITY: 24

Sidewalk Cafe Permit and approved plan must be posted at all times.

This grant of privilege #1105675 for a sidewalk cafe shall be subject to the provisions of Section 10-28-800 though 10-28-885 of the Municipal Code of Chicago and the directions of the Commissioner of Department of Business Affairs and Consumer Protection, the Commissioner of Streets and Sanitation, and the Commissioner of Transportation.

The permit holder agrees to hold the City of Chicago harmless for any damage, relocation or replacement costs associated with damage, relocation or removal of private property caused by the City performing work in the public way.

Authority for the above named privilege is herein given and granted from and after March 1, 2013 through and including December 1, 2013.

Alderman _____

~~Michele Smith 43rd Ward~~
Walter Burnett Jr.

Office of the City Clerk

O2013-2917

Office of the City Clerk

City Council Document Tracking Sheet

Meeting Date:	4/10/2013
Sponsor(s):	Smith, Michele (43)
Type:	Ordinance
Title:	Sidewalk cafe(s) for Marge's Still
Committee(s) Assignment:	Committee on Transportation and Public Way

ORDINANCE
MARGE'S STILL
Acct. No. 262079 - 1
Permit No. 1105870

Be It Ordained by the City Council of the City of Chicago:

Permission and authority are hereby given and granted to MARGE'S STILL upon the terms and subject to the conditions of this ordinance, to maintain and use a portion of the public right of way for a sidewalk cafe adjacent to its premises located at 1758 N. Sedgwick St.. Said sidewalk cafe area #1 shall be thirty-four point two five (34.25) feet in length and six point eight three (6.83) feet in width for a total of two hundred thirty-three point nine three (233.93) square feet and shall allow six (6) feet of clear space from the face of the curb/building line along Menomenee. The compensation for said space and the days and hours of operation for the sidewalk cafe shall be as follows:

Monday to Sunday 11:00 am - 10:00 pm
Compensation: $600.00
SEATING CAPACITY: 10

Sidewalk Cafe Permit and approved plan must be posted at all times.

This grant of privilege #1105870 for a sidewalk cafe shall be subject to the provisions of Section 10-28-800 though 10-28-885 of the Municipal Code of Chicago and the directions of the Commissioner of Department of Business Affairs and Consumer Protection, the Commissioner of Streets and Sanitation, and the Commissioner of Transportation.

The permit holder agrees to hold the City of Chicago harmless for any damage, relocation or replacement costs associated with damage, relocation or removal of private property caused by the City performing work in the public way.

Authority for the above named privilege is herein given and granted from and after March 1, 2013 through and including December 1, 2013.

Alderman _____

Michele Smith 43rd Ward

Office of the City Clerk

O2013-2921

Office of the City Clerk

City Council Document Tracking Sheet

Meeting Date:	4/10/2013
Sponsor(s):	Smith, Michele (43)
Type:	Ordinance
Title:	Sidewalk cafe(s) for Perennial
Committee(s) Assignment:	Committee on Transportation and Public Way

ORDINANCE
PERENNIAL
Acct. No. 319410 - 1
Permit No. 1105775

Be It Ordained by the City Council of the City of Chicago:

Permission and authority are hereby given and granted to PERENNIAL upon the terms and subject to the conditions of this ordinance, to maintain and use a portion of the public right of way for a sidewalk cafe adjacent to its premises located at 1800 N. Lincoln Ave.. Said sidewalk cafe area #1 shall be seventy-one point five eight (71.58) feet in length and twenty point five eight (20.58) feet in width for a total of one thousand four hundred seventy-three point one two (1473.12) square feet and shall allow six (6) feet of clear space from the face of the curb/building line along N. Lincoln Avenue. The compensation for said space and the days and hours of operation for the sidewalk cafe shall be as follows:

Monday through Thursday 11:00 a.m. to 11:00 p.m. Friday 11:00 a.m. to 12:00 midnight
Saturday 10:00 a.m. to 12:00 midnight Sunday 10:00 a.m. to 11:00 p.m.
Compensation: $2,651.61
SEATING CAPACITY: 54

Sidewalk Cafe Permit and approved plan must be posted at all times.

This grant of privilege #1105775 for a sidewalk cafe shall be subject to the provisions of Section 10-28-800 though 10-28-885 of the Municipal Code of Chicago and the directions of the Commissioner of Department of Business Affairs and Consumer Protection, the Commissioner of Streets and Sanitation, and the Commissioner of Transportation.

The permit holder agrees to hold the City of Chicago harmless for any damage, relocation or replacement costs associated with damage, relocation or removal of private property caused by the City performing work in the public way.

Authority for the above named privilege is herein given and granted from and after March 1, 2013 through and including December 1, 2013.

Alderman _____

Michele Smith 43rd Ward

Office of the City Clerk

O2013-2923

Office of the City Clerk

City Council Document Tracking Sheet

Meeting Date:	4/10/2013
Sponsor(s):	Smith, Michele (43)
Type:	Ordinance
Title:	Sidewalk cafe(s) for Riccardo Enoteca
Committee(s) Assignment:	Committee on Transportation and Public Way

ORDINANCE
RICCARDO ENOTECA
Acct. No. 359406 - 1
Permit No. 1105865

Be It Ordained by the City Council of the City of Chicago:

Permission and authority are hereby given and granted to RICCARDO ENOTECA upon the terms and subject to the conditions of this ordinance, to maintain and use a portion of the public right of way for a sidewalk cafe adjacent to its premises located at 2116 N. Clark St.. Said sidewalk cafe area #1 shall be nineteen (19) feet in length and four (4) feet in width for a total of seventy-six (76) square feet and shall allow six (6) feet of clear space from the face of the curb/building line along N. Clark. The compensation for said space and the days and hours of operation for the sidewalk cafe shall be as follows:

Monday to Thursday 5:00 pm - 10:00 pm Friday & Saturday 5:00 pm - 11:00 pm Sunday 4:00 pm - 9:00 pm
Compensation: $600.00
SEATING CAPACITY: 16

Sidewalk Cafe Permit and approved plan must be posted at all times.

This grant of privilege #1105865 for a sidewalk cafe shall be subject to the provisions of Section 10-28-800 though 10-28-885 of the Municipal Code of Chicago and the directions of the Commissioner of Department of Business Affairs and Consumer Protection, the Commissioner of Streets and Sanitation, and the Commissioner of Transportation.

The permit holder agrees to hold the City of Chicago harmless for any damage, relocation or replacement costs associated with damage, relocation or removal of private property caused by the City performing work in the public way.

Authority for the above named privilege is herein given and granted from and after March 1, 2013 through and including December 1, 2013.

Alderman _____

Michele Smith 43rd Ward

Office of the City Clerk

O2013-2792

Office of the City Clerk

City Council Document Tracking Sheet

Meeting Date:	4/10/2013
Sponsor(s):	Tunney, Thomas (44)
Type:	Ordinance
Title:	Sidewalk cafe(s) for Banh Mi & Co.
Committee(s) Assignment:	Committee on Transportation and Public Way

ORDINANCE
BANH MI & CO
Acct. No. 368193 - 1
Permit No. 1105664

Be It Ordained by the City Council of the City of Chicago:

Permission and authority are hereby given and granted to BANH MI & CO upon the terms and subject to the conditions of this ordinance, to maintain and use a portion of the public right of way for a sidewalk cafe adjacent to its premises located at 3141 N. Broadway . Said sidewalk cafe area #1 shall be fourteen point eight three (14.83) feet in length and six (6) feet in width for a total of eighty-eight point nine eight (88.98) square feet and shall allow six (6) feet of clear space from the face of the curb/building line along N. Broadway Street. The compensation for said space and the days and hours of operation for the sidewalk cafe shall be as follows:

Monday through Sunday 10:00 a.m. to 10:00 p.m.
Compensation: $600.00
SEATING CAPACITY: 8

Sidewalk Cafe Permit and approved plan must be posted at all times.

This grant of privilege #1105664 for a sidewalk cafe shall be subject to the provisions of Section 10-28-800 though 10-28-885 of the Municipal Code of Chicago and the directions of the Commissioner of Department of Business Affairs and Consumer Protection, the Commissioner of Streets and Sanitation, and the Commissioner of Transportation.

The permit holder agrees to hold the City of Chicago harmless for any damage, relocation or replacement costs associated with damage, relocation or removal of private property caused by the City performing work in the public way.

Authority for the above named privilege is herein given and granted from and after March 1, 2013 through and including December 1, 2013.

Alderman

Thomas Tunney 44th Ward

Department of Business Affairs and Consumer Protection
Business Assistance Center - Public Way Use Unit
City Hall - 121 N. LaSalle Street, Room 800 • Chicago, IL 60602
(312)-74-GOBIZ (312-744-6249) • (312) 744-1944 (TTY)
http://www.cityofchicago.org/bacp

04/10/2013

Alderman **Thomas Tunney**
Ward # **44**
City of Chicago
City Hall, Room **203**
121 North LaSalle Street
Chicago, Illinois 60602

Re: An ordinance to use and maintain a portion of the public right-of-way for **one (1) sidewalk cafe(s)** for **BANH MI & CO**, adjacent to the premises known as **3141 N. Broadway** .

Dear Alderman **Thomas Tunney**:

The applicant referenced above has requested the use of the public right-of-way for a **sidewalk cafe(s)**. An ordinance has been prepared by the Department of Business Affairs and Consumer Protection – Business Assistance Center - Public Way Use Unit for presentation to the City Council. Because this request was made for properties located in your ward, as approved by you as per the attached, I respectfully request that you introduce the attached ordinance at the next City Council meeting.

If you have any questions regarding this ordinance, please contact Anthony Bertuca at (312) 744-5506.

Department of Business Affairs and Consumer Protection

Office of the City Clerk

O2013-2794

Office of the City Clerk

City Council Document Tracking Sheet

Meeting Date:	4/10/2013
Sponsor(s):	Tunney, Thomas (44)
Type:	Ordinance
Title:	Sidewalk cafe(s) for Bountiful Eatery, Inc.
Committee(s) Assignment:	Committee on Transportation and Public Way

ORDINANCE
BOUNTIFUL EATERY INC.
Acct. No. 372965 - 1
Permit No. 1101814

Be It Ordained by the City Council of the City of Chicago:

Permission and authority are hereby given and granted to BOUNTIFUL EATERY INC. upon the terms and subject to the conditions of this ordinance, to maintain and use a portion of the public right of way for a sidewalk cafe adjacent to its premises located at 3310-3312 N. Broadway . Said sidewalk cafe area #1 shall be thirty-one point five (31.5) feet in length and six point six seven (6.67) feet in width for a total of two hundred ten point one one (210.11) square feet and shall allow six (6) feet of clear space from the face of the curb/building line along N. Broadway. The compensation for said space and the days and hours of operation for the sidewalk cafe shall be as follows:

Monday to Thursday 11:00 am - 10:00 pm Friday & Saturday 10:00 am - 11:00 pm Sunday 10:00 am - 10:00 pm
Compensation: $600.00
SEATING CAPACITY: 11

Sidewalk Cafe Permit and approved plan must be posted at all times.

This grant of privilege #1101814 for a sidewalk cafe shall be subject to the provisions of Section 10-28-800 though 10-28-885 of the Municipal Code of Chicago and the directions of the Commissioner of Department of Business Affairs and Consumer Protection, the Commissioner of Streets and Sanitation, and the Commissioner of Transportation.

The permit holder agrees to hold the City of Chicago harmless for any damage, relocation or replacement costs associated with damage, relocation or removal of private property caused by the City performing work in the public way.

Authority for the above named privilege is herein given and granted from and after March 1, 2013 through and including December 1, 2013.

Alderman _____
Thomas Tunney 44th Ward

Department of Business Affairs and Consumer Protection
Business Assistance Center- Public Way Use Unit
City Hall - 121 N. LaSalle Street Room 800 • Chicago, IL 60602
(312)-74-GOBIZ (312-744-6249) • (312) 744-1944 (TTY)
http://www.cityofchicago.org/bacp

04/10/2013

Alderman **Thomas Tunney**
Ward # **44**
City of Chicago
City Hall, Room **203**
121 North LaSalle Street
Chicago, Illinois 60602

Re: An ordinance to use and maintain a portion of the public right-of-way for **one (1) sidewalk cafe(s)** for **BOUNTIFUL EATERY INC.**, adjacent to the premises known as **3310-3312 N. Broadway** .

Dear Alderman **Thomas Tunney**:

The applicant referenced above has requested the use of the public right-of-way for a **sidewalk cafe(s)**. An ordinance has been prepared by the Department of Business Affairs and Consumer Protection – Business Assistance Center - Public Way Use Unit for presentation to the City Council. Because this request was made for properties located in your ward, as approved by you as per the attached, I respectfully request that you introduce the attached ordinance at the next City Council meeting.

If you have any questions regarding this ordinance, please contact Anthony Bertuca at (312) 744-5506.

Department of Business Affairs and Consumer Protection

Office of the City Clerk

O2013-2800

Office of the City Clerk

City Council Document Tracking Sheet

Meeting Date:	4/10/2013
Sponsor(s):	Tunney, Thomas (44)
Type:	Ordinance
Title:	Sidewalk cafe(s) for Brazilian Bowl, The
Committee(s) Assignment:	Committee on Transportation and Public Way

ORDINANCE
The Brazilian Bowl
Acct. No. 371389 - 1
Permit No. 1105785

Be It Ordained by the City Council of the City of Chicago:

Permission and authority are hereby given and granted to The Brazilian Bowl upon the terms and subject to the conditions of this ordinance, to maintain and use a portion of the public right of way for a sidewalk cafe adjacent to its premises located at 3204 N. Broadway . Said sidewalk cafe area #1 shall be sixteen (16) feet in length and five (5) feet in width for a total of eighty (80) square feet and shall allow six (6) feet of clear space from the face of the curb/building line along N. Broadway. The compensation for said space and the days and hours of operation for the sidewalk cafe shall be as follows:

Monday through Sunday 11:00 a.m. to 10:00 p.m.
Compensation: $600.00
SEATING CAPACITY: 16

Sidewalk Cafe Permit and approved plan must be posted at all times.

This grant of privilege #1105785 for a sidewalk cafe shall be subject to the provisions of Section 10-28-800 though 10-28-885 of the Municipal Code of Chicago and the directions of the Commissioner of Department of Business Affairs and Consumer Protection, the Commissioner of Streets and Sanitation, and the Commissioner of Transportation.

The permit holder agrees to hold the City of Chicago harmless for any damage, relocation or replacement costs associated with damage, relocation or removal of private property caused by the City performing work in the public way.

Authority for the above named privilege is herein given and granted from and after March 1, 2013 through and including December 1, 2013.

Alderman _____

Thomas Tunney 44th Ward

Department of Business Affairs and Consumer Protection
Business Assistance Center- Public Way Use Unit
City Hall - 121 N. LaSalle Street Room 800 • Chicago, IL 60602
(312)-74-GOBIZ (312-744-6249) • (312) 744-1944 (TTY)
http://www.cityofchicago.org/bacp

04/10/2013

Alderman **Thomas Tunney**
Ward # **44**
City of Chicago
City Hall, Room **203**
121 North LaSalle Street
Chicago, Illinois 60602

Re: An ordinance to use and maintain a portion of the public right-of-way for **one (1) sidewalk cafe(s)** for **The Brazilian Bowl**, adjacent to the premises known as **3204 N. Broadway** .

Dear Alderman **Thomas Tunney**:

The applicant referenced above has requested the use of the public right-of-way for a **sidewalk cafe(s)**. An ordinance has been prepared by the Department of Business Affairs and Consumer Protection – Business Assistance Center - Public Way Use Unit for presentation to the City Council. Because this request was made for properties located in your ward, as approved by you as per the attached, I respectfully request that you introduce the attached ordinance at the next City Council meeting.

If you have any questions regarding this ordinance, please contact Anthony Bertuca at (312) 744-5506.

Department of Business Affairs and Consumer Protection

Office of the City Clerk

O2013-2802

Office of the City Clerk

City Council Document Tracking Sheet

Meeting Date:	4/10/2013
Sponsor(s):	Tunney, Thomas (44)
Type:	Ordinance
Title:	Sidewalk cafe(s) for Buena Vista Restaurant
Committee(s) Assignment:	Committee on Transportation and Public Way

ORDINANCE
BUENA VISTA RESTAURANT
Acct. No. 276748 - 1
Permit No. 1105632

Be It Ordained by the City Council of the City of Chicago:

Permission and authority are hereby given and granted to BUENA VISTA RESTAURANT upon the terms and subject to the conditions of this ordinance, to maintain and use a portion of the public right of way for a sidewalk cafe adjacent to its premises located at 3147 N. Broadway . Said sidewalk cafe area #1 shall be fifteen (15) feet in length and six point seven five (6.75) feet in width for a total of one hundred one point two five (101.25) square feet and shall allow six (6) feet of clear space from the face of the curb/building line along N. Broadway. The compensation for said space and the days and hours of operation for the sidewalk cafe shall be as follows:

Sunday through Thursday 11:00 a.m. to 10:00 p.m. Friday & Saturday 11:00 a.m. to 11:00 p.m.
Compensation: $600.00
SEATING CAPACITY: 8

Sidewalk Cafe Permit and approved plan must be posted at all times.

This grant of privilege #1105632 for a sidewalk cafe shall be subject to the provisions of Section 10-28-800 though 10-28-885 of the Municipal Code of Chicago and the directions of the Commissioner of Department of Business Affairs and Consumer Protection, the Commissioner of Streets and Sanitation, and the Commissioner of Transportation.

The permit holder agrees to hold the City of Chicago harmless for any damage, relocation or replacement costs associated with damage, relocation or removal of private property caused by the City performing work in the public way.

Authority for the above named privilege is herein given and granted from and after March 1, 2013 through and including December 1, 2013.

Alderman _____
Thomas Tunney 44th Ward

Department of Business Affairs and Consumer Protection
Business Assistance Center - Public Way Use Unit
City Hall - 121 N. LaSalle Street, Room 800 • Chicago, IL 60602
(312)-74-GOBIZ (312-744-6249) • (312) 744-1944 (TTY)
http://www.cityofchicago.org/bacp

04/10/2013

Alderman **Thomas Tunney**
Ward # **44**
City of Chicago
City Hall, Room **203**
121 North LaSalle Street
Chicago, Illinois 60602

Re: An ordinance to use and maintain a portion of the public right-of-way for **one (1) sidewalk cafe(s)** for **BUENA VISTA RESTAURANT**, adjacent to the premises known as **3147 N. Broadway** .

Dear Alderman **Thomas Tunney**:

The applicant referenced above has requested the use of the public right-of-way for a **sidewalk cafe(s)**. An ordinance has been prepared by the Department of Business Affairs and Consumer Protection – Business Assistance Center - Public Way Use Unit for presentation to the City Council. Because this request was made for properties located in your ward, as approved by you as per the attached, I respectfully request that you introduce the attached ordinance at the next City Council meeting.

If you have any questions regarding this ordinance, please contact Anthony Bertuca at (312) 744-5506.

Department of Business Affairs and Consumer Protection

Office of the City Clerk

O2013-2807

Office of the City Clerk

City Council Document Tracking Sheet

Meeting Date:	4/10/2013
Sponsor(s):	Tunney, Thomas (44)
Type:	Ordinance
Title:	Sidewalk cafe(s) for Intelligentsia Coffee & Tea, Inc.
Committee(s) Assignment:	Committee on Transportation and Public Way

ORDINANCE
INTELLIGENTSIA COFFEE & TEA, INC.
Acct. No. 86212 - 1
Permit No. 1105666

Be It Ordained by the City Council of the City of Chicago:

Permission and authority are hereby given and granted to INTELLIGENTSIA COFFEE & TEA, INC. upon the terms and subject to the conditions of this ordinance, to maintain and use a portion of the public right of way for a sidewalk cafe adjacent to its premises located at 3123 N. Broadway . Said sidewalk cafe area #1 shall be fifteen point one seven (15.17) feet in length and seven point one seven (7.17) feet in width, area #2 shall be sixteen (16) feet in length and seven point one seven (7.17) feet in width for a total of two hundred twenty-three point four nine (223.49) square feet and shall allow six (6) feet of clear space from the face of the curb/building line along N. Broadway. The compensation for said space and the days and hours of operation for the sidewalk cafe shall be as follows:

Sunday through Thursday 8:00 a.m. to 10:00 p.m. Friday and Saturday 8:00 a.m. to 11:00 p.m.
Compensation: $600.00
SEATING CAPACITY: 15

Sidewalk Cafe Permit and approved plan must be posted at all times.

This grant of privilege #1105666 for a sidewalk cafe shall be subject to the provisions of Section 10-28-800 though 10-28-885 of the Municipal Code of Chicago and the directions of the Commissioner of Department of Business Affairs and Consumer Protection, the Commissioner of Streets and Sanitation, and the Commissioner of Transportation.

The permit holder agrees to hold the City of Chicago harmless for any damage, relocation or replacement costs associated with damage, relocation or removal of private property caused by the City performing work in the public way.

Authority for the above named privilege is herein given and granted from and after March 1, 2013 through and including December 1, 2013.

Alderman _____

Thomas Tunney 44th Ward

Department of Business Affairs and Consumer Protection
Business Assistance Center - Public Way Use Unit
City Hall - 121 N. LaSalle Street, Room 800 • Chicago, IL 60602
(312)-74-GOBIZ (312-744-6249) • (312) 744-1944 (TTY)
http://www.cityofchicago.org/bacp

04/10/2013

Alderman **Thomas Tunney**
Ward # **44**
City of Chicago
City Hall, Room **203**
121 North LaSalle Street
Chicago, Illinois 60602

Re: An ordinance to use and maintain a portion of the public right-of-way for **two (2) sidewalk cafe(s)** for **INTELLIGENTSIA COFFEE & TEA, INC.**, adjacent to the premises known as **3123 N. Broadway** .

Dear Alderman **Thomas Tunney**:

The applicant referenced above has requested the use of the public right-of-way for a **sidewalk cafe(s)**. An ordinance has been prepared by the Department of Business Affairs and Consumer Protection – Business Assistance Center - Public Way Use Unit for presentation to the City Council. Because this request was made for properties located in your ward, as approved by you as per the attached, I respectfully request that you introduce the attached ordinance at the next City Council meeting.

If you have any questions regarding this ordinance, please contact Anthony Bertuca at (312) 744-5506.

Department of Business Affairs and Consumer Protection

Office of the City Clerk

O2013-2808

Office of the City Clerk

City Council Document Tracking Sheet

Meeting Date:	4/10/2013
Sponsor(s):	Tunney, Thomas (44)
Type:	Ordinance
Title:	Sidewalk cafe(s) for Mad River Bar & Grille
Committee(s) Assignment:	Committee on Transportation and Public Way

ORDINANCE
MAD RIVER BAR & GRILLE
Acct. No. 257900 - 1
Permit No. 1105779

Be It Ordained by the City Council of the City of Chicago:

Permission and authority are hereby given and granted to MAD RIVER BAR & GRILLE upon the terms and subject to the conditions of this ordinance, to maintain and use a portion of the public right of way for a sidewalk cafe adjacent to its premises located at 2909-11 N. Sheffield Ave.. Said sidewalk cafe area #1 shall be thirty-nine point two five (39.25) feet in length and six (6) feet in width for a total of two hundred thirty-five point five (235.5) square feet and shall allow six (6) feet of clear space from the face of the curb/building line along N. Sheffield. The compensation for said space and the days and hours of operation for the sidewalk cafe shall be as follows:

Sunday through Saturday 11:00am until 10:00pm
Compensation: $600.00
SEATING CAPACITY: 22

Sidewalk Cafe Permit and approved plan must be posted at all times.

This grant of privilege #1105779 for a sidewalk cafe shall be subject to the provisions of Section 10-28-800 though 10-28-885 of the Municipal Code of Chicago and the directions of the Commissioner of Department of Business Affairs and Consumer Protection, the Commissioner of Streets and Sanitation, and the Commissioner of Transportation.

The permit holder agrees to hold the City of Chicago harmless for any damage, relocation or replacement costs associated with damage, relocation or removal of private property caused by the City performing work in the public way.

Authority for the above named privilege is herein given and granted from and after March 1, 2013 through and including December 1, 2013.

Alderman _____
Thomas Tunney 44th Ward

Department of Business Affairs and Consumer Protection
Business Assistance Center- Public Way Use Unit
City Hall - 121 N. LaSalle Street Room 800 • Chicago, IL 60602
(312)-74-GOBIZ (312-744-6249) • (312) 744-1944 (TTY)
http://www.cityofchicago.org/bacp

04/10/2013

Alderman **Thomas Tunney**
Ward # **44**
City of Chicago
City Hall, Room **203**
121 North LaSalle Street
Chicago, Illinois 60602

Re: An ordinance to use and maintain a portion of the public right-of-way for **one (1) sidewalk cafe(s)** for **MAD RIVER BAR & GRILLE**, adjacent to the premises known as **2909-11 N. Sheffield Ave.**.

Dear Alderman **Thomas Tunney**:

The applicant referenced above has requested the use of the public right-of-way for a **sidewalk cafe(s)**. An ordinance has been prepared by the Department of Business Affairs and Consumer Protection – Business Assistance Center - Public Way Use Unit for presentation to the City Council. Because this request was made for properties located in your ward, as approved by you as per the attached, I respectfully request that you introduce the attached ordinance at the next City Council meeting.

If you have any questions regarding this ordinance, please contact Anthony Bertuca at (312) 744-5506.

Department of Business Affairs and Consumer Protection

Office of the City Clerk

O2013-2813

Office of the City Clerk

City Council Document Tracking Sheet

Meeting Date:	4/10/2013
Sponsor(s):	Tunney, Thomas (44)
Type:	Ordinance
Title:	Sidewalk cafe(s) for Melrose Restaurant
Committee(s) Assignment:	Committee on Transportation and Public Way

ORDINANCE
MELROSE RESTAURANT
Acct. No. 63574 - 1
Permit No. 1105662

Be It Ordained by the City Council of the City of Chicago:

Permission and authority are hereby given and granted to MELROSE RESTAURANT upon the terms and subject to the conditions of this ordinance, to maintain and use a portion of the public right of way for a sidewalk cafe adjacent to its premises located at 3233 N. Broadway . Said sidewalk cafe area #1 shall be seventy-seven (77) feet in length and eighteen (18) feet in width for a total of one thousand three hundred eighty-six (1386) square feet and shall allow six (6) feet of clear space from the face of the curb/building line along W.MELROSE. The compensation for said space and the days and hours of operation for the sidewalk cafe shall be as follows:

Sunday thru Thursday 8:00 a.m. to 10:00 p.m.Friday & Saturday 8:00 a.m. to 11:00 p.m.
Compensation: $2,079.00
SEATING CAPACITY: 75

Sidewalk Cafe Permit and approved plan must be posted at all times.

This grant of privilege #1105662 for a sidewalk cafe shall be subject to the provisions of Section 10-28-800 though 10-28-885 of the Municipal Code of Chicago and the directions of the Commissioner of Department of Business Affairs and Consumer Protection, the Commissioner of Streets and Sanitation, and the Commissioner of Transportation.

The permit holder agrees to hold the City of Chicago harmless for any damage, relocation or replacement costs associated with damage, relocation or removal of private property caused by the City performing work in the public way.

Authority for the above named privilege is herein given and granted from and after March 1, 2013 through and including December 1, 2013.

Alderman _____

Thomas Tunney 44th Ward

Department of Business Affairs and Consumer Protection
Business Assistance Center - Public Way Use Unit
City Hall - 121 N. LaSalle Street, Room 800 • Chicago, IL 60602
(312)-74-GOBIZ (312-744-6249) • (312) 744-1944 (TTY)
http://www.cityofchicago.org/bacp

04/10/2013

Alderman **Thomas Tunney**
Ward # **44**
City of Chicago
City Hall, Room **203**
121 North LaSalle Street
Chicago, Illinois 60602

Re: An ordinance to use and maintain a portion of the public right-of-way for **one (1) sidewalk cafe(s)** for **MELROSE RESTAURANT**, adjacent to the premises known as **3233 N. Broadway** .

Dear Alderman **Thomas Tunney**:

The applicant referenced above has requested the use of the public right-of-way for a **sidewalk cafe(s)**. An ordinance has been prepared by the Department of Business Affairs and Consumer Protection – Business Assistance Center - Public Way Use Unit for presentation to the City Council. Because this request was made for properties located in your ward, as approved by you as per the attached, I respectfully request that you introduce the attached ordinance at the next City Council meeting.

If you have any questions regarding this ordinance, please contact Anthony Bertuca at (312) 744-5506.

Department of Business Affairs and Consumer Protection

Office of the City Clerk

O2013-2817

Office of the City Clerk

City Council Document Tracking Sheet

Meeting Date:	4/10/2013
Sponsor(s):	Tunney, Thomas (44)
Type:	Ordinance
Title:	Sidewalk cafe(s) for Panera Cares
Committee(s) Assignment:	Committee on Transportation and Public Way

ORDINANCE
Panera Cares
Acct. No. 372260 - 1
Permit No. 1105820

Be It Ordained by the City Council of the City of Chicago:

Permission and authority are hereby given and granted to Panera Cares upon the terms and subject to the conditions of this ordinance, to maintain and use a portion of the public right of way for a sidewalk cafe adjacent to its premises located at 616 W. Diversey Pkwy.. Said sidewalk cafe area #1 shall be forty (40) feet in length and twelve (12) feet in width for a total of four hundred eighty (480) square feet and shall allow six (6) feet of clear space from the face of the curb/building line along W. Diversey Parkway. The compensation for said space and the days and hours of operation for the sidewalk cafe shall be as follows:

Monday through Thursday 8:00 a.m. to 9:00 p.m. Friday and Saturday 8:00 a.m. to 10:00 p.m. Sunday 8:00 a.m. to 8:00 p.m.
Compensation: $720.00
SEATING CAPACITY: 36

Sidewalk Cafe Permit and approved plan must be posted at all times.

This grant of privilege #1105820 for a sidewalk cafe shall be subject to the provisions of Section 10-28-800 though 10-28-885 of the Municipal Code of Chicago and the directions of the Commissioner of Department of Business Affairs and Consumer Protection, the Commissioner of Streets and Sanitation, and the Commissioner of Transportation.

The permit holder agrees to hold the City of Chicago harmless for any damage, relocation or replacement costs associated with damage, relocation or removal of private property caused by the City performing work in the public way.

Authority for the above named privilege is herein given and granted from and after March 1, 2013 through and including December 1, 2013.

Alderman _____
Thomas Tunney 44th Ward

Department of Business Affairs and Consumer Protection
Business Assistance Center- Public Way Use Unit
City Hall - 121 N. LaSalle Street Room 800 • Chicago, IL 60602
(312)-74-GOBIZ (312-744-6249) • (312) 744-1944 (TTY)
http://www.cityofchicago.org/bacp

04/10/2013

Alderman **Thomas Tunney**
Ward # **44**
City of Chicago
City Hall, Room **203**
121 North LaSalle Street
Chicago, Illinois 60602

Re: An ordinance to use and maintain a portion of the public right-of-way for **one (1) sidewalk cafe(s)** for **Panera Cares**, adjacent to the premises known as **616 W. Diversey Pkwy.**.

Dear Alderman **Thomas Tunney**:

The applicant referenced above has requested the use of the public right-of-way for a **sidewalk cafe(s)**. An ordinance has been prepared by the Department of Business Affairs and Consumer Protection – Business Assistance Center - Public Way Use Unit for presentation to the City Council. Because this request was made for properties located in your ward, as approved by you as per the attached, I respectfully request that you introduce the attached ordinance at the next City Council meeting.

If you have any questions regarding this ordinance, please contact Anthony Bertuca at (312) 744-5506.

Department of Business Affairs and Consumer Protection

Office of the City Clerk

O2013-2820

Office of the City Clerk

City Council Document Tracking Sheet

Meeting Date:	4/10/2013
Sponsor(s):	Tunney, Thomas (44)
Type:	Ordinance
Title:	Sidewalk cafe(s) for Penny's Noodle Shop
Committee(s) Assignment:	Committee on Transportation and Public Way

ORDINANCE
PENNY'S NOODLE SHOP
Acct. No. 8803 - 1
Permit No. 1105702

Be It Ordained by the City Council of the City of Chicago:

Permission and authority are hereby given and granted to PENNY'S NOODLE SHOP upon the terms and subject to the conditions of this ordinance, to maintain and use a portion of the public right of way for a sidewalk cafe adjacent to its premises located at 3400 N. Sheffield Ave.. Said sidewalk cafe area #1 shall be forty-six (46) feet in length and eleven (11) feet in width for a total of five hundred six (506) square feet and shall allow six (6) feet of clear space from the face of the curb/building line along W. Roscoe. The compensation for said space and the days and hours of operation for the sidewalk cafe shall be as follows:

Tuesday,Wednesday,Thursday and Sunday 11:00 a.m.to 10:00 p.m.Friday and Saturday 11:00 a.m. to 10:30 p.m.
Compensation: $759.00
SEATING CAPACITY: 36

Sidewalk Cafe Permit and approved plan must be posted at all times.

This grant of privilege #1105702 for a sidewalk cafe shall be subject to the provisions of Section 10-28-800 though 10-28-885 of the Municipal Code of Chicago and the directions of the Commissioner of Department of Business Affairs and Consumer Protection, the Commissioner of Streets and Sanitation, and the Commissioner of Transportation.

The permit holder agrees to hold the City of Chicago harmless for any damage, relocation or replacement costs associated with damage, relocation or removal of private property caused by the City performing work in the public way.

Authority for the above named privilege is herein given and granted from and after March 1, 2013 through and including December 1, 2013.

Alderman

Thomas Tunney 44th Ward

Department of Business Affairs and Consumer Protection
Business Assistance Center - Public Way Use Unit
City Hall - 121 N. LaSalle Street, Room 800 • Chicago, IL 60602
(312)-74-GOBIZ (312-744-6249) • (312) 744-1944 (TTY)
http://www.cityofchicago.org/bacp

04/10/2013

Alderman **Thomas Tunney**
Ward # **44**
City of Chicago
City Hall, Room **203**
121 North LaSalle Street
Chicago, Illinois 60602

Re: An ordinance to use and maintain a portion of the public right-of-way for **one (1) sidewalk cafe(s)** for **PENNY'S NOODLE SHOP**, adjacent to the premises known as **3400 N. Sheffield Ave.**.

Dear Alderman **Thomas Tunney**:

The applicant referenced above has requested the use of the public right-of-way for a **sidewalk cafe(s)**. An ordinance has been prepared by the Department of Business Affairs and Consumer Protection – Business Assistance Center - Public Way Use Unit for presentation to the City Council. Because this request was made for properties located in your ward, as approved by you as per the attached, I respectfully request that you introduce the attached ordinance at the next City Council meeting.

If you have any questions regarding this ordinance, please contact Anthony Bertuca at (312) 744-5506.

Department of Business Affairs and Consumer Protection

Office of the City Clerk

O2013-2825

Office of the City Clerk

City Council Document Tracking Sheet

Meeting Date:	4/10/2013
Sponsor(s):	Tunney, Thomas (44)
Type:	Ordinance
Title:	Sidewalk cafe(s) for Ping Pong
Committee(s) Assignment:	Committee on Transportation and Public Way

ORDINANCE
PING PONG
Acct. No. 259039 - 2
Permit No. 1105842

Be It Ordained by the City Council of the City of Chicago:

Permission and authority are hereby given and granted to PING PONG upon the terms and subject to the conditions of this ordinance, to maintain and use a portion of the public right of way for a sidewalk cafe adjacent to its premises located at 3322-3326 N. Broadway . Said sidewalk cafe area #1 shall be forty-four (44) feet in length and seven (7) feet in width for a total of three hundred eight (308) square feet and shall allow six (6) feet of clear space from the face of the curb/building line along N. Broadway. The compensation for said space and the days and hours of operation for the sidewalk cafe shall be as follows:

Sunday Noon - 10:00 pm Monday through Thursday 4:00pm - 10:00pm Friday 4:00pm - 11:00pm Saturday Noon - 11:00 pm
Compensation: $600.00
SEATING CAPACITY: 32

Sidewalk Cafe Permit and approved plan must be posted at all times.

This grant of privilege #1105842 for a sidewalk cafe shall be subject to the provisions of Section 10-28-800 though 10-28-885 of the Municipal Code of Chicago and the directions of the Commissioner of Department of Business Affairs and Consumer Protection, the Commissioner of Streets and Sanitation, and the Commissioner of Transportation.

The permit holder agrees to hold the City of Chicago harmless for any damage, relocation or replacement costs associated with damage, relocation or removal of private property caused by the City performing work in the public way.

Authority for the above named privilege is herein given and granted from and after March 1, 2013 through and including December 1, 2013.

Alderman _____
Thomas Tunney 44th Ward

Department of Business Affairs and Consumer Protection
Business Assistance Center- Public Way Use Unit
City Hall - 121 N LaSalle Street Room 800 • Chicago, IL 60602
(312)-74-GOBIZ (312-744-6249) • (312) 744-1944 (TTY)
http://www.cityofchicago.org/bacp

04/10/2013

Alderman **Thomas Tunney**
Ward # **44**
City of Chicago
City Hall, Room **203**
121 North LaSalle Street
Chicago, Illinois 60602

Re: An ordinance to use and maintain a portion of the public right-of-way for **one (1) sidewalk cafe(s)** for **PING PONG**, adjacent to the premises known as **3322-3326 N. Broadway** .

Dear Alderman **Thomas Tunney**:

The applicant referenced above has requested the use of the public right-of-way for a **sidewalk cafe(s)**. An ordinance has been prepared by the Department of Business Affairs and Consumer Protection – Business Assistance Center - Public Way Use Unit for presentation to the City Council. Because this request was made for properties located in your ward, as approved by you as per the attached, I respectfully request that you introduce the attached ordinance at the next City Council meeting.

If you have any questions regarding this ordinance, please contact Anthony Bertuca at (312) 744-5506.

Department of Business Affairs and Consumer Protection

Office of the City Clerk

O2013-2827

Office of the City Clerk

City Council Document Tracking Sheet

Meeting Date:	4/10/2013
Sponsor(s):	Tunney, Thomas (44)
Type:	Ordinance
Title:	Sidewalk cafe(s) for Sensational Bites, Inc.
Committee(s) Assignment:	Committee on Transportation and Public Way

ORDINANCE
SENSATIONAL BITES, INC
Acct. No. 292100 - 1
Permit No. 1105674

Be It Ordained by the City Council of the City of Chicago:

Permission and authority are hereby given and granted to SENSATIONAL BITES, INC upon the terms and subject to the conditions of this ordinance, to maintain and use a portion of the public right of way for a sidewalk cafe adjacent to its premises located at 3751 N. Southport Ave.. Said sidewalk cafe area #1 shall be twelve point six seven (12.67) feet in length and nine point four two (9.42) feet in width for a total of one hundred nineteen point three five (119.35) square feet and shall allow six (6) feet of clear space from the face of the curb/building line along N. Southport. The compensation for said space and the days and hours of operation for the sidewalk cafe shall be as follows:

Tuesday through Thursday 8:00 a.m. to 7:00 p.m. Friday and Saturday 8:00 a.m. to 10:00 p.m. Sunday 8:00 a.m. to 7:00 p.m.
Compensation: $600.00
SEATING CAPACITY: 14

Sidewalk Cafe Permit and approved plan must be posted at all times.

This grant of privilege #1105674 for a sidewalk cafe shall be subject to the provisions of Section 10-28-800 though 10-28-885 of the Municipal Code of Chicago and the directions of the Commissioner of Department of Business Affairs and Consumer Protection, the Commissioner of Streets and Sanitation, and the Commissioner of Transportation.

The permit holder agrees to hold the City of Chicago harmless for any damage, relocation or replacement costs associated with damage, relocation or removal of private property caused by the City performing work in the public way.

Authority for the above named privilege is herein given and granted from and after March 1, 2013 through and including December 1, 2013.

Alderman
Thomas Tunney 44th Ward

Department of Business Affairs and Consumer Protection
Business Assistance Center - Public Way Use Unit
City Hall - 121 N. LaSalle Street, Room 800 • Chicago, IL 60602
(312)-74-GOBIZ (312-744-6249) • (312) 744-1944 (TTY)
http://www.cityofchicago.org/bacp

04/10/2013

Alderman **Thomas Tunney**
Ward # **44**
City of Chicago
City Hall, Room **203**
121 North LaSalle Street
Chicago, Illinois 60602

Re: An ordinance to use and maintain a portion of the public right-of-way for **one (1) sidewalk cafe(s)** for **SENSATIONAL BITES, INC**, adjacent to the premises known as **3751 N. Southport Ave.**.

Dear Alderman **Thomas Tunney**:

The applicant referenced above has requested the use of the public right-of-way for a **sidewalk cafe(s)**. An ordinance has been prepared by the Department of Business Affairs and Consumer Protection – Business Assistance Center - Public Way Use Unit for presentation to the City Council. Because this request was made for properties located in your ward, as approved by you as per the attached, I respectfully request that you introduce the attached ordinance at the next City Council meeting.

If you have any questions regarding this ordinance, please contact Anthony Bertuca at (312) 744-5506.

Department of Business Affairs and Consumer Protection

Office of the City Clerk

O2013-2829

Office of the City Clerk

City Council Document Tracking Sheet

Meeting Date:	4/10/2013
Sponsor(s):	Tunney, Thomas (44)
Type:	Ordinance
Title:	Sidewalk cafe(s) for Troy Mediterranean Grill
Committee(s) Assignment:	Committee on Transportation and Public Way

ORDINANCE
TROY MEDITERRANEAN GRILL
Acct. No. 371584 - 1
Permit No. 1105838

Be It Ordained by the City Council of the City of Chicago:

Permission and authority are hereby given and granted to TROY MEDITERRANEAN GRILL upon the terms and subject to the conditions of this ordinance, to maintain and use a portion of the public right of way for a sidewalk cafe adjacent to its premises located at 2908 N. Broadway . Said sidewalk cafe area #1 shall be fourteen (14) feet in length and six (6) feet in width for a total of eighty-four (84) square feet and shall allow six (6) feet of clear space from the face of the curb/building line along N. Broadway. The compensation for said space and the days and hours of operation for the sidewalk cafe shall be as follows:

Monday through Thursday 11:00 a.m. to 10:00 p.m. Friday and Saturday 11:00 a.m. to 11:00 p.m. Sunday 12:00 noon to 9:00 p.m.
Compensation: $600.00
SEATING CAPACITY: 10

Sidewalk Cafe Permit and approved plan must be posted at all times.

This grant of privilege #1105838 for a sidewalk cafe shall be subject to the provisions of Section 10-28-800 though 10-28-885 of the Municipal Code of Chicago and the directions of the Commissioner of Department of Business Affairs and Consumer Protection, the Commissioner of Streets and Sanitation, and the Commissioner of Transportation.

The permit holder agrees to hold the City of Chicago harmless for any damage, relocation or replacement costs associated with damage, relocation or removal of private property caused by the City performing work in the public way.

Authority for the above named privilege is herein given and granted from and after March 1, 2013 through and including December 1, 2013.

Alderman

Thomas Tunney 44th Ward

Department of Business Affairs and Consumer Protection
Business Assistance Center - Public Way Use Unit
City Hall - 121 N LaSalle Street, Room 800 • Chicago, IL 60602
(312)-74-GOBIZ (312-744-6249) • (312) 744-1944 (TTY)
http //www.cityofchicago org/bacp

04/10/2013

Alderman **Thomas Tunney**
Ward # **44**
City of Chicago
City Hall, Room **203**
121 North LaSalle Street
Chicago, Illinois 60602

Re: An ordinance to use and maintain a portion of the public right-of-way for **one (1) sidewalk cafe(s)** for **TROY MEDITERRANEAN GRILL**, adjacent to the premises known as **2908 N. Broadway** .

Dear Alderman **Thomas Tunney**:

The applicant referenced above has requested the use of the public right-of-way for a **sidewalk cafe(s)**. An ordinance has been prepared by the Department of Business Affairs and Consumer Protection – Business Assistance Center - Public Way Use Unit for presentation to the City Council. Because this request was made for properties located in your ward, as approved by you as per the attached, I respectfully request that you introduce the attached ordinance at the next City Council meeting.

If you have any questions regarding this ordinance, please contact Anthony Bertuca at (312) 744-5506.

Department of Business Affairs and Consumer Protection

Office of the City Clerk

O2013-2833

Office of the City Clerk

City Council Document Tracking Sheet

Meeting Date:	4/10/2013
Sponsor(s):	Tunney, Thomas (44)
Type:	Ordinance
Title:	Sidewalk cafe(s) for Twist a Tapas Cafe
Committee(s) Assignment:	Committee on Transportation and Public Way

ORDINANCE
TWIST A TAPAS CAFE
Acct. No. 20302 - 1
Permit No. 1105673

Be It Ordained by the City Council of the City of Chicago:

Permission and authority are hereby given and granted to TWIST A TAPAS CAFE upon the terms and subject to the conditions of this ordinance, to maintain and use a portion of the public right of way for a sidewalk cafe adjacent to its premises located at 3412 N. Sheffield Ave.. Said sidewalk cafe area #1 shall be sixteen (16) feet in length and seven (7) feet in width for a total of one hundred twelve (112) square feet and shall allow six (6) feet of clear space from the face of the curb/building line along N. Sheffield Avenue. The compensation for said space and the days and hours of operation for the sidewalk cafe shall be as follows:

Sunday through Thursday 4:00 p.m. to 10:00 p.m. Friday and Saturday 4:00 p.m. to 11:00 p.m.
Compensation: $600.00
SEATING CAPACITY: 10

Sidewalk Cafe Permit and approved plan must be posted at all times.

This grant of privilege #1105673 for a sidewalk cafe shall be subject to the provisions of Section 10-28-800 though 10-28-885 of the Municipal Code of Chicago and the directions of the Commissioner of Department of Business Affairs and Consumer Protection, the Commissioner of Streets and Sanitation, and the Commissioner of Transportation.

The permit holder agrees to hold the City of Chicago harmless for any damage, relocation or replacement costs associated with damage, relocation or removal of private property caused by the City performing work in the public way.

Authority for the above named privilege is herein given and granted from and after March 1, 2013 through and including December 1, 2013.

Alderman _____
Thomas Tunney 44th Ward

Department of Business Affairs and Consumer Protection
Business Assistance Center - Public Way Use Unit
City Hall - 121 N. LaSalle Street, Room 800 • Chicago, IL 60602
(312)-74-GOBIZ (312-744-6249) • (312) 744-1944 (TTY)
http://www.cityofchicago.org/bacp

04/10/2013

Alderman **Thomas Tunney**
Ward # **44**
City of Chicago
City Hall, Room **203**
121 North LaSalle Street
Chicago, Illinois 60602

Re: An ordinance to use and maintain a portion of the public right-of-way for **one (1) sidewalk cafe(s)** for **TWIST A TAPAS CAFE**, adjacent to the premises known as **3412 N. Sheffield Ave.**.

Dear Alderman **Thomas Tunney**:

The applicant referenced above has requested the use of the public right-of-way for a **sidewalk cafe(s)**. An ordinance has been prepared by the Department of Business Affairs and Consumer Protection – Business Assistance Center - Public Way Use Unit for presentation to the City Council. Because this request was made for properties located in your ward, as approved by you as per the attached, I respectfully request that you introduce the attached ordinance at the next City Council meeting.

If you have any questions regarding this ordinance, please contact Anthony Bertuca at (312) 744-5506.

Department of Business Affairs and Consumer Protection

Office of the City Clerk

O2013-2835

Office of the City Clerk

City Council Document Tracking Sheet

Meeting Date:	4/10/2013
Sponsor(s):	Tunney, Thomas (44)
Type:	Ordinance
Title:	Sidewalk cafe(s) for Wakamono
Committee(s) Assignment:	Committee on Transportation and Public Way

ORDINANCE
WAKAMONO
Acct. No. 257616 - 2
Permit No. 1105844

Be It Ordained by the City Council of the City of Chicago:

Permission and authority are hereby given and granted to WAKAMONO upon the terms and subject to the conditions of this ordinance, to maintain and use a portion of the public right of way for a sidewalk cafe adjacent to its premises located at 3313-17 N. Broadway . Said sidewalk cafe area #1 shall be forty-five point five (45.5) feet in length and seven (7) feet in width for a total of three hundred eighteen point five (318.5) square feet and shall allow six (6) feet of clear space from the face of the curb/building line along N. Broadway. The compensation for said space and the days and hours of operation for the sidewalk cafe shall be as follows:

Sunday Noon - 10:00 pm Monday to Thursday 4:00 p.m.-10:00 p.m. Friday 4:00pm-11:00pm Saturday 4:00 pm - 11:00 pm
Compensation: $600.00
SEATING CAPACITY: 32

Sidewalk Cafe Permit and approved plan must be posted at all times.

This grant of privilege #1105844 for a sidewalk cafe shall be subject to the provisions of Section 10-28-800 though 10-28-885 of the Municipal Code of Chicago and the directions of the Commissioner of Department of Business Affairs and Consumer Protection, the Commissioner of Streets and Sanitation, and the Commissioner of Transportation.

The permit holder agrees to hold the City of Chicago harmless for any damage, relocation or replacement costs associated with damage, relocation or removal of private property caused by the City performing work in the public way.

Authority for the above named privilege is herein given and granted from and after March 1, 2013 through and including December 1, 2013.

Alderman _____
Thomas Tunney 44th Ward

Department of Business Affairs and Consumer Protection
Business Assistance Center- Public Way Use Unit
City Hall- 121 N LaSalle Street Room 800 • Chicago, IL 60602
(312)-74-GOBIZ (312-744-6249) • (312) 744-1944 (TTY)
http://www.cityofchicago.org/bacp

04/10/2013

Alderman **Thomas Tunney**
Ward # **44**
City of Chicago
City Hall, Room **203**
121 North LaSalle Street
Chicago, Illinois 60602

Re: An ordinance to use and maintain a portion of the public right-of-way for **one (1) sidewalk cafe(s)** for **WAKAMONO**, adjacent to the premises known as **3313-17 N. Broadway** .

Dear Alderman **Thomas Tunney**:

The applicant referenced above has requested the use of the public right-of-way for a **sidewalk cafe(s)**. An ordinance has been prepared by the Department of Business Affairs and Consumer Protection – Business Assistance Center - Public Way Use Unit for presentation to the City Council. Because this request was made for properties located in your ward, as approved by you as per the attached, I respectfully request that you introduce the attached ordinance at the next City Council meeting.

If you have any questions regarding this ordinance, please contact Anthony Bertuca at (312) 744-5506.

Department of Business Affairs and Consumer Protection

Office of the City Clerk

O2013-2836

Office of the City Clerk

City Council Document Tracking Sheet

Meeting Date:	4/10/2013
Sponsor(s):	Tunney, Thomas (44)
Type:	Ordinance
Title:	Sidewalk cafe(s) for Windy City Sweets
Committee(s) Assignment:	Committee on Transportation and Public Way

ORDINANCE
Windy City Sweets
Acct. No. 369322 - 1
Permit No. 1105815

Be It Ordained by the City Council of the City of Chicago:

Permission and authority are hereby given and granted to Windy City Sweets upon the terms and subject to the conditions of this ordinance, to maintain and use a portion of the public right of way for a sidewalk cafe adjacent to its premises located at 3308 N. Broadway . Said sidewalk cafe area #1 shall be seven (7) feet in length and six point five eight (6.58) feet in width, area #2 shall be eighteen point two five (18.25) feet in length and six point five eight (6.58) feet in width for a total of one hundred sixty-six point one five (166.15) square feet and shall allow six (6) feet of clear space from the face of the curb/building line along N. Broadway. The compensation for said space and the days and hours of operation for the sidewalk cafe shall be as follows:

Sunday to Thursday 11:00 am - 10:00 pm
Friday & Saturday 11:00 am - 11:00 pm
Compensation: $600.00
SEATING CAPACITY: 18

Sidewalk Cafe Permit and approved plan must be posted at all times.

This grant of privilege #1105815 for a sidewalk cafe shall be subject to the provisions of Section 10-28-800 though 10-28-885 of the Municipal Code of Chicago and the directions of the Commissioner of Department of Business Affairs and Consumer Protection, the Commissioner of Streets and Sanitation, and the Commissioner of Transportation.

The permit holder agrees to hold the City of Chicago harmless for any damage, relocation or replacement costs associated with damage, relocation or removal of private property caused by the City performing work in the public way.

Authority for the above named privilege is herein given and granted from and after March 1, 2013 through and including December 1, 2013.

Alderman _____

Thomas Tunney 44th Ward

Department of Business Affairs and Consumer Protection
Business Assistance Center - Public Way Use Unit
City Hall - 121 N LaSalle Street, Room 800 • Chicago, IL 60602
(312)-74-GOBIZ (312-744-6249) • (312) 744-1944 (TTY)
http://www.cityofchicago.org/bacp

04/10/2013

Alderman **Thomas Tunney**
Ward # **44**
City of Chicago
City Hall, Room **203**
121 North LaSalle Street
Chicago, Illinois 60602

Re: An ordinance to use and maintain a portion of the public right-of-way for **two (2) sidewalk cafe(s)** for **Windy City Sweets**, adjacent to the premises known as **3308 N. Broadway** .

Dear Alderman **Thomas Tunney**:

The applicant referenced above has requested the use of the public right-of-way for a **sidewalk cafe(s)**. An ordinance has been prepared by the Department of Business Affairs and Consumer Protection – Business Assistance Center - Public Way Use Unit for presentation to the City Council. Because this request was made for properties located in your ward, as approved by you as per the attached, I respectfully request that you introduce the attached ordinance at the next City Council meeting.

If you have any questions regarding this ordinance, please contact Anthony Bertuca at (312) 744-5506.

Department of Business Affairs and Consumer Protection

Office of the City Clerk

O2013-2854

Office of the City Clerk

City Council Document Tracking Sheet

Meeting Date:	4/10/2013
Sponsor(s):	Arena, John (45)
Type:	Ordinance
Title:	Sidewalk cafe(s) for Filonek's
Committee(s) Assignment:	Committee on Transportation and Public Way

ORDINANCE
FILONEK'S
Acct. No. 17022 - 1
Permit No. 1105701

Be It Ordained by the City Council of the City of Chicago:

Permission and authority are hereby given and granted to FILONEK'S upon the terms and subject to the conditions of this ordinance, to maintain and use a portion of the public right of way for a sidewalk cafe adjacent to its premises located at 6213 N. Milwaukee Ave.. Said sidewalk cafe area #1 shall be twenty-three (23) feet in length and nine (9) feet in width for a total of two hundred seven (207) square feet and shall allow six (6) feet of clear space from the face of the curb/building line along N. Milwaukee Avenue. The compensation for said space and the days and hours of operation for the sidewalk cafe shall be as follows:

Monday through Friday 11:00 a.m. to 10:00 p.m. Saturday and Sunday 12:00 noon to 10:00 p.m.
Compensation: $600.00
SEATING CAPACITY: 20

Sidewalk Cafe Permit and approved plan must be posted at all times.

This grant of privilege #1105701 for a sidewalk cafe shall be subject to the provisions of Section 10-28-800 though 10-28-885 of the Municipal Code of Chicago and the directions of the Commissioner of Department of Business Affairs and Consumer Protection, the Commissioner of Streets and Sanitation, and the Commissioner of Transportation.

The permit holder agrees to hold the City of Chicago harmless for any damage, relocation or replacement costs associated with damage, relocation or removal of private property caused by the City performing work in the public way.

Authority for the above named privilege is herein given and granted from and after March 1, 2013 through and including December 1, 2013.

Alderman

John Arena 45th Ward

Department of Business Affairs and Consumer Protection
Business Assistance Center - Public Way Use Unit
City Hall - 121 N. LaSalle Street, Room 800 • Chicago, IL 60602
(312)-74-GOBIZ (312-744-6249) • (312) 744-1944 (TTY)
http://www.cityofchicago.org/bacp

04/10/2013

Alderman **John Arena**
Ward # **45**
City of Chicago
City Hall, Room **305**
121 North LaSalle Street
Chicago, Illinois 60602

Re: An ordinance to use and maintain a portion of the public right-of-way for **one (1) sidewalk cafe(s)** for **FILONEK'S**, adjacent to the premises known as **6213 N. Milwaukee Ave.**.

Dear Alderman **John Arena**:

The applicant referenced above has requested the use of the public right-of-way for a **sidewalk cafe(s)**. An ordinance has been prepared by the Department of Business Affairs and Consumer Protection – Business Assistance Center - Public Way Use Unit for presentation to the City Council. Because this request was made for properties located in your ward, as approved by you as per the attached, I respectfully request that you introduce the attached ordinance at the next City Council meeting.

If you have any questions regarding this ordinance, please contact Anthony Bertuca at (312) 744-5506.

Department of Business Affairs and Consumer Protection

Office of the City Clerk

O2013-2858

Office of the City Clerk

City Council Document Tracking Sheet

Meeting Date:	4/10/2013
Sponsor(s):	Arena, John (45)
Type:	Ordinance
Title:	Sidewalk cafe(s) for Pasta D'Arte
Committee(s) Assignment:	Committee on Transportation and Public Way

ORDINANCE
Pasta D'Arte
Acct. No. 3204 - 1
Permit No. 1105621

Be It Ordained by the City Council of the City of Chicago:

Permission and authority are hereby given and granted to Pasta D'Arte upon the terms and subject to the conditions of this ordinance, to maintain and use a portion of the public right of way for a sidewalk cafe adjacent to its premises located at 6311 N. Milwaukee Ave.. Said sidewalk cafe area #1 shall be twenty-five (25) feet in length and six (6) feet in width for a total of one hundred fifty (150) square feet and shall allow six (6) feet of clear space from the face of the curb/building line along N. MILWAUKEE AVE.. The compensation for said space and the days and hours of operation for the sidewalk cafe shall be as follows:

Monday 3:00 p.m. to 10:00 p.m. Tuesday thru Thursday 11:30 a.m. to 10:30 p.m. Friday & Saturday 11:30 a.m. to 11:00 p.m. Sunday 2:00 p.m. to 10:00 p.m.
Compensation: $600.00
SEATING CAPACITY: 20

Sidewalk Cafe Permit and approved plan must be posted at all times.

This grant of privilege #1105621 for a sidewalk cafe shall be subject to the provisions of Section 10-28-800 though 10-28-885 of the Municipal Code of Chicago and the directions of the Commissioner of Department of Business Affairs and Consumer Protection, the Commissioner of Streets and Sanitation, and the Commissioner of Transportation.

The permit holder agrees to hold the City of Chicago harmless for any damage, relocation or replacement costs associated with damage, relocation or removal of private property caused by the City performing work in the public way.

Authority for the above named privilege is herein given and granted from and after March 1, 2013 through and including December 1, 2013.

Alderman _____

John Arena 45th Ward

Department of Business Affairs and Consumer Protection
Business Assistance Center - Public Way Use Unit
City Hall - 121 N. LaSalle Street, Room 800 • Chicago, IL 60602
(312)-74-GOBIZ (312-744-6249) • (312) 744-1944 (TTY)
http://www.cityofchicago.org/bacp

04/10/2013

Alderman **John Arena**
Ward # **45**
City of Chicago
City Hall, Room **305**
121 North LaSalle Street
Chicago, Illinois 60602

Re: An ordinance to use and maintain a portion of the public right-of-way for **one (1) sidewalk cafe(s)** for **Pasta D'Arte**, adjacent to the premises known as **6311 N. Milwaukee Ave.**.

Dear Alderman **John Arena**:

The applicant referenced above has requested the use of the public right-of-way for a **sidewalk cafe(s)**. An ordinance has been prepared by the Department of Business Affairs and Consumer Protection – Business Assistance Center - Public Way Use Unit for presentation to the City Council. Because this request was made for properties located in your ward, as approved by you as per the attached, I respectfully request that you introduce the attached ordinance at the next City Council meeting.

If you have any questions regarding this ordinance, please contact Anthony Bertuca at (312) 744-5506.

Department of Business Affairs and Consumer Protection

Office of the City Clerk

O2013-2868

Office of the City Clerk

City Council Document Tracking Sheet

Meeting Date:	4/10/2013
Sponsor(s):	Cappleman, James (46)
Type:	Ordinance
Title:	Sidewalk cafe(s) for Angelina Ristorante
Committee(s) Assignment:	Committee on Transportation and Public Way

ORDINANCE
ANGELINA RISTORANTE
Acct. No. 12559 - 1
Permit No. 1105620

Be It Ordained by the City Council of the City of Chicago:

Permission and authority are hereby given and granted to ANGELINA RISTORANTE upon the terms and subject to the conditions of this ordinance, to maintain and use a portion of the public right of way for a sidewalk cafe adjacent to its premises located at 3561 N. Broadway . Said sidewalk cafe area #1 shall be twenty-five (25) feet in length and five (5) feet in width for a total of one hundred twenty-five (125) square feet and shall allow six (6) feet of clear space from the face of the curb/building line along N. Broadway. The compensation for said space and the days and hours of operation for the sidewalk cafe shall be as follows:

Sunday 10:00am until 10:00pm Monday through Saturday 11:00 a.m. to 11:00 p.m.
Compensation: $600.00
SEATING CAPACITY: 20

Sidewalk Cafe Permit and approved plan must be posted at all times.

This grant of privilege #1105620 for a sidewalk cafe shall be subject to the provisions of Section 10-28-800 though 10-28-885 of the Municipal Code of Chicago and the directions of the Commissioner of Department of Business Affairs and Consumer Protection, the Commissioner of Streets and Sanitation, and the Commissioner of Transportation.

The permit holder agrees to hold the City of Chicago harmless for any damage, relocation or replacement costs associated with damage, relocation or removal of private property caused by the City performing work in the public way.

Authority for the above named privilege is herein given and granted from and after March 1, 2013 through and including December 1, 2013.

Alderman _____

James Cappleman 46th Ward

Department of Business Affairs and Consumer Protection
Business Assistance Center - Public Way Use Unit
City Hall - 121 N. LaSalle Street, Room 800 • Chicago, IL 60602
(312)-74-GOBIZ (312-744-6249) • (312) 744-1944 (TTY)
http://www.cityofchicago.org/bacp

04/10/2013

Alderman **James Cappleman**
Ward # **46**
City of Chicago
City Hall, Room **300**
121 North LaSalle Street
Chicago, Illinois 60602

Re: An ordinance to use and maintain a portion of the public right-of-way for **one (1) sidewalk cafe(s)** for **ANGELINA RISTORANTE**, adjacent to the premises known as **3561 N. Broadway** .

Dear Alderman **James Cappleman**:

The applicant referenced above has requested the use of the public right-of-way for a **sidewalk cafe(s)**. An ordinance has been prepared by the Department of Business Affairs and Consumer Protection – Business Assistance Center - Public Way Use Unit for presentation to the City Council. Because this request was made for properties located in your ward, as approved by you as per the attached, I respectfully request that you introduce the attached ordinance at the next City Council meeting.

If you have any questions regarding this ordinance, please contact Anthony Bertuca at (312) 744-5506.

Department of Business Affairs and Consumer Protection

Office of the City Clerk

O2013-2869

Office of the City Clerk

City Council Document Tracking Sheet

Meeting Date:	4/10/2013
Sponsor(s):	Cappleman, James (46)
Type:	Ordinance
Title:	Sidewalk cafe(s) for Bar on Buena, The
Committee(s) Assignment:	Committee on Transportation and Public Way

ORDINANCE
The Bar on Buena
Acct. No. 6787 - 1
Permit No. 1105890

Be It Ordained by the City Council of the City of Chicago:

Permission and authority are hereby given and granted to The Bar on Buena upon the terms and subject to the conditions of this ordinance, to maintain and use a portion of the public right of way for a sidewalk cafe adjacent to its premises located at 910 W. Buena Ave.. Said sidewalk cafe area #1 shall be forty (40) feet in length and ten (10) feet in width for a total of four hundred (400) square feet and shall allow six (6) feet of clear space from the face of the curb/building line along W. Buena Ave.. The compensation for said space and the days and hours of operation for the sidewalk cafe shall be as follows:

Monday thru Thursday 4:00p.m. to 11:00p.m.Friday 4:00 p.m. to 12:00 midnight. Saturday 11:30 a.m. to 12:00 midnight Sunday 11:30 a.m. to 11:00 p.m.
Compensation: $600.00
SEATING CAPACITY: 35

Sidewalk Cafe Permit and approved plan must be posted at all times.

This grant of privilege #1105890 for a sidewalk cafe shall be subject to the provisions of Section 10-28-800 though 10-28-885 of the Municipal Code of Chicago and the directions of the Commissioner of Department of Business Affairs and Consumer Protection, the Commissioner of Streets and Sanitation, and the Commissioner of Transportation.

The permit holder agrees to hold the City of Chicago harmless for any damage, relocation or replacement costs associated with damage, relocation or removal of private property caused by the City performing work in the public way.

Authority for the above named privilege is herein given and granted from and after March 1, 2013 through and including December 1, 2013.

Alderman _____

James Cappleman 46th Ward

Department of Business Affairs and Consumer Protection
Business Assistance Center - Public Way Use Unit
City Hall - 121 N. LaSalle Street, Room 800 • Chicago, IL 60602
(312)-74-GOBIZ (312-744-6249) • (312) 744-1944 (TTY)
http://www.cityofchicago.org/bacp

04/10/2013

Alderman **James Cappleman**
Ward # **46**
City of Chicago
City Hall, Room **300**
121 North LaSalle Street
Chicago, Illinois 60602

Re: An ordinance to use and maintain a portion of the public right-of-way for **one (1) sidewalk cafe(s)** for **The Bar on Buena**, adjacent to the premises known as **910 W. Buena Ave.**.

Dear Alderman **James Cappleman**:

The applicant referenced above has requested the use of the public right-of-way for a **sidewalk cafe(s)**. An ordinance has been prepared by the Department of Business Affairs and Consumer Protection – Business Assistance Center - Public Way Use Unit for presentation to the City Council. Because this request was made for properties located in your ward, as approved by you as per the attached, I respectfully request that you introduce the attached ordinance at the next City Council meeting.

If you have any questions regarding this ordinance, please contact Anthony Bertuca at (312) 744-5506.

Department of Business Affairs and Consumer Protection

Office of the City Clerk

O2013-2871

Office of the City Clerk

City Council Document Tracking Sheet

Meeting Date:	4/10/2013
Sponsor(s):	Cappleman, James (46)
Type:	Ordinance
Title:	Sidewalk cafe(s) for Dollop Coffee and Tea
Committee(s) Assignment:	Committee on Transportation and Public Way

ORDINANCE
Dollop Coffee and Tea
Acct. No. 370469 - 1
Permit No. 1105683

Be It Ordained by the City Council of the City of Chicago:

Permission and authority are hereby given and granted to Dollop Coffee and Tea upon the terms and subject to the conditions of this ordinance, to maintain and use a portion of the public right of way for a sidewalk cafe adjacent to its premises located at 4181 N. Clarendon Ave.. Said sidewalk cafe area #1 shall be nine point five (9.5) feet in length and six (6) feet in width, area #2 shall be thirteen point two five (13.25) feet in length and three (3) feet in width for a total of ninety-six point seven five (96.75) square feet and shall allow six (6) feet of clear space from the face of the curb/building line along N. Clarenodon Avenue, W. Gordon Avenue. The compensation for said space and the days and hours of operation for the sidewalk cafe shall be as follows:

Sunday through Thursday 8:00 a.m. to 9:00 p.m. Friday and Saturday 8:00 a.m. to 8:00 p.m.
Compensation: $600.00
SEATING CAPACITY: 10

Sidewalk Cafe Permit and approved plan must be posted at all times.

This grant of privilege #1105683 for a sidewalk cafe shall be subject to the provisions of Section 10-28-800 though 10-28-885 of the Municipal Code of Chicago and the directions of the Commissioner of Department of Business Affairs and Consumer Protection, the Commissioner of Streets and Sanitation, and the Commissioner of Transportation.

The permit holder agrees to hold the City of Chicago harmless for any damage, relocation or replacement costs associated with damage, relocation or removal of private property caused by the City performing work in the public way.

Authority for the above named privilege is herein given and granted from and after March 1, 2013 through and including December 1, 2013.

Alderman James Cappleman

James Cappleman 46th Ward

Department of Business Affairs and Consumer Protection
Business Assistance Center - Public Way Use Unit
City Hall - 121 N. LaSalle Street, Room 800 • Chicago, IL 60602
(312)-74-GOBIZ (312-744-6249) • (312) 744-1944 (TTY)
http://www.cityofchicago.org/bacp

04/10/2013

Alderman **James Cappleman**
Ward # **46**
City of Chicago
City Hall, Room **300**
121 North LaSalle Street
Chicago, Illinois 60602

Re: An ordinance to use and maintain a portion of the public right-of-way for **two (2) sidewalk cafe(s)** for **Dollop Coffee and Tea**, adjacent to the premises known as **4181 N. Clarendon Ave.**.

Dear Alderman **James Cappleman**:

The applicant referenced above has requested the use of the public right-of-way for a **sidewalk cafe(s)**. An ordinance has been prepared by the Department of Business Affairs and Consumer Protection – Business Assistance Center - Public Way Use Unit for presentation to the City Council. Because this request was made for properties located in your ward, as approved by you as per the attached, I respectfully request that you introduce the attached ordinance at the next City Council meeting.

If you have any questions regarding this ordinance, please contact Anthony Bertuca at (312) 744-5506.

Department of Business Affairs and Consumer Protection

Office of the City Clerk

O2013-2872

Office of the City Clerk

City Council Document Tracking Sheet

Meeting Date:	4/10/2013
Sponsor(s):	Cappleman, James (46)
Type:	Ordinance
Title:	Sidewalk cafe(s) for Food Town
Committee(s) Assignment:	Committee on Transportation and Public Way

ORDINANCE
FOOD TOWN
Acct. No. 5366 - 1
Permit No. 1105767

Be It Ordained by the City Council of the City of Chicago:

Permission and authority are hereby given and granted to FOOD TOWN upon the terms and subject to the conditions of this ordinance, to maintain and use a portion of the public right of way for a sidewalk cafe adjacent to its premises located at 4401 N. Hazel St.. Said sidewalk cafe area #1 shall be fourteen (14) feet in length and six (6) feet in width for a total of eighty-four (84) square feet and shall allow six (6) feet of clear space from the face of the curb/building line along N Hazel St. The compensation for said space and the days and hours of operation for the sidewalk cafe shall be as follows:

Monday through Sunday 8:00 a.m. until 12:00 Midnight
Compensation: $600.00
SEATING CAPACITY: 12

Sidewalk Cafe Permit and approved plan must be posted at all times.

This grant of privilege #1105767 for a sidewalk cafe shall be subject to the provisions of Section 10-28-800 though 10-28-885 of the Municipal Code of Chicago and the directions of the Commissioner of Department of Business Affairs and Consumer Protection, the Commissioner of Streets and Sanitation, and the Commissioner of Transportation.

The permit holder agrees to hold the City of Chicago harmless for any damage, relocation or replacement costs associated with damage, relocation or removal of private property caused by the City performing work in the public way.

Authority for the above named privilege is herein given and granted from and after March 1, 2013 through and including December 1, 2013.

Alderman _____

James Cappleman 46th Ward

Department of Business Affairs and Consumer Protection
Business Assistance Center- Public Way Use Unit
City Hall - 121 N LaSalle Street Room 800 • Chicago, IL 60602
(312)-74-GOBIZ (312-744-6249) • (312) 744-1944 (TTY)
http://www.cityofchicago.org/bacp

04/10/2013

Alderman **James Cappleman**
Ward # **46**
City of Chicago
City Hall, Room **300**
121 North LaSalle Street
Chicago, Illinois 60602

Re: An ordinance to use and maintain a portion of the public right-of-way for **one (1) sidewalk cafe(s)** for **FOOD TOWN**, adjacent to the premises known as **4401 N. Hazel St.**.

Dear Alderman **James Cappleman**:

The applicant referenced above has requested the use of the public right-of-way for a **sidewalk cafe(s)**. An ordinance has been prepared by the Department of Business Affairs and Consumer Protection – Business Assistance Center - Public Way Use Unit for presentation to the City Council. Because this request was made for properties located in your ward, as approved by you as per the attached, I respectfully request that you introduce the attached ordinance at the next City Council meeting.

If you have any questions regarding this ordinance, please contact Anthony Bertuca at (312) 744-5506.

Department of Business Affairs and Consumer Protection

Office of the City Clerk

O2013-2875

Office of the City Clerk

City Council Document Tracking Sheet

Meeting Date:	4/10/2013
Sponsor(s):	Cappleman, James (46)
Type:	Ordinance
Title:	Sidewalk cafe(s) for Inspiration Kitchens Uptown
Committee(s) Assignment:	Committee on Transportation and Public Way

ORDINANCE
Inspiration Kitchens Uptown
Acct. No. 23498 - 3
Permit No. 1105764

Be It Ordained by the City Council of the City of Chicago:

Permission and authority are hereby given and granted to Inspiration Kitchens Uptown upon the terms and subject to the conditions of this ordinance, to maintain and use a portion of the public right of way for a sidewalk cafe adjacent to its premises located at 4715 N. Sheridan Rd.. Said sidewalk cafe area #1 shall be eighteen (18) feet in length and ten (10) feet in width for a total of one hundred eighty (180) square feet and shall allow six (6) feet of clear space from the face of the curb/building line along N. Sheridan Road. The compensation for said space and the days and hours of operation for the sidewalk cafe shall be as follows:

Sunday through Saturday 8:00 a.m. to 10:00 p.m.
Compensation: $600.00
SEATING CAPACITY: 16

Sidewalk Cafe Permit and approved plan must be posted at all times.

This grant of privilege #1105764 for a sidewalk cafe shall be subject to the provisions of Section 10-28-800 though 10-28-885 of the Municipal Code of Chicago and the directions of the Commissioner of Department of Business Affairs and Consumer Protection, the Commissioner of Streets and Sanitation, and the Commissioner of Transportation.

The permit holder agrees to hold the City of Chicago harmless for any damage, relocation or replacement costs associated with damage, relocation or removal of private property caused by the City performing work in the public way.

Authority for the above named privilege is herein given and granted from and after March 1, 2013 through and including December 1, 2013.

Alderman James Cappleman

James Cappleman 46th Ward

Department of Business Affairs and Consumer Protection
Business Assistance Center- Public Way Use Unit
City Hall- 121 N. LaSalle Street Room 800 • Chicago, IL 60602
(312)-74-GOBIZ (312-744-6249) • (312) 744-1944 (TTY)
http://www.cityofchicago.org/bacp

04/10/2013

Alderman **James Cappleman**
Ward # **46**
City of Chicago
City Hall, Room **300**
121 North LaSalle Street
Chicago, Illinois 60602

Re: An ordinance to use and maintain a portion of the public right-of-way for **one (1) sidewalk cafe(s)** for **Inspiration Kitchens Uptown**, adjacent to the premises known as **4715 N. Sheridan Rd.**.

Dear Alderman **James Cappleman**:

The applicant referenced above has requested the use of the public right-of-way for a **sidewalk cafe(s)**. An ordinance has been prepared by the Department of Business Affairs and Consumer Protection – Business Assistance Center - Public Way Use Unit for presentation to the City Council. Because this request was made for properties located in your ward, as approved by you as per the attached, I respectfully request that you introduce the attached ordinance at the next City Council meeting.

If you have any questions regarding this ordinance, please contact Anthony Bertuca at (312) 744-5506.

Department of Business Affairs and Consumer Protection

Office of the City Clerk

O2013-2878

Office of the City Clerk

City Council Document Tracking Sheet

Meeting Date:	4/10/2013
Sponsor(s):	Cappleman, James (46)
Type:	Ordinance
Title:	Sidewalk cafe(s) for Jake's Pup in the Ruf, Inc.
Committee(s) Assignment:	Committee on Transportation and Public Way

ORDINANCE
JAKE'S PUP IN THE RUF INC
Acct. No. 3085 - 1
Permit No. 1105766

Be It Ordained by the City Council of the City of Chicago:

Permission and authority are hereby given and granted to JAKE'S PUP IN THE RUF INC upon the terms and subject to the conditions of this ordinance, to maintain and use a portion of the public right of way for a sidewalk cafe adjacent to its premises located at 4401 N. Sheridan Rd.. Said sidewalk cafe area #1 shall be sixteen (16) feet in length and eight (8) feet in width for a total of one hundred twenty-eight (128) square feet and shall allow six (6) feet of clear space from the face of the curb/building line along N. Sheridan Road. The compensation for said space and the days and hours of operation for the sidewalk cafe shall be as follows:

Monday thru Sunday 9:00 a.m. to 9:00 p.m.
Compensation: $600.00
SEATING CAPACITY: 16

Sidewalk Cafe Permit and approved plan must be posted at all times.

This grant of privilege #1105766 for a sidewalk cafe shall be subject to the provisions of Section 10-28-800 though 10-28-885 of the Municipal Code of Chicago and the directions of the Commissioner of Department of Business Affairs and Consumer Protection, the Commissioner of Streets and Sanitation, and the Commissioner of Transportation.

The permit holder agrees to hold the City of Chicago harmless for any damage, relocation or replacement costs associated with damage, relocation or removal of private property caused by the City performing work in the public way.

Authority for the above named privilege is herein given and granted from and after March 1, 2013 through and including December 1, 2013.

Alderman James Cappleman

James Cappleman 46th Ward

Department of Business Affairs and Consumer Protection
Business Assistance Center- Public Way Use Unit
City Hall - 121 N LaSalle Street Room 800 • Chicago, IL 60602
(312)-74-GOBIZ (312-744-6249) • (312) 744-1944 (TTY)
http://www.cityofchicago.org/bacp

04/10/2013

Alderman **James Cappleman**
Ward # **46**
City of Chicago
City Hall, Room **300**
121 North LaSalle Street
Chicago, Illinois 60602

Re: An ordinance to use and maintain a portion of the public right-of-way for **one (1) sidewalk cafe(s)** for **JAKE'S PUP IN THE RUF INC**, adjacent to the premises known as **4401 N. Sheridan Rd.**.

Dear Alderman **James Cappleman**:

The applicant referenced above has requested the use of the public right-of-way for a **sidewalk cafe(s)**. An ordinance has been prepared by the Department of Business Affairs and Consumer Protection – Business Assistance Center - Public Way Use Unit for presentation to the City Council. Because this request was made for properties located in your ward, as approved by you as per the attached, I respectfully request that you introduce the attached ordinance at the next City Council meeting.

If you have any questions regarding this ordinance, please contact Anthony Bertuca at (312) 744-5506.

Department of Business Affairs and Consumer Protection

Office of the City Clerk

O2013-2881

Office of the City Clerk

City Council Document Tracking Sheet

Meeting Date:	4/10/2013
Sponsor(s):	Cappleman, James (46)
Type:	Ordinance
Title:	Sidewalk cafe(s) for Kit Kat Lounge and Restaurant
Committee(s) Assignment:	Committee on Transportation and Public Way

ORDINANCE
Kit Kat Lounge and Restaurant
Acct. No. 202984 - 1
Permit No. 1105854

Be It Ordained by the City Council of the City of Chicago:

Permission and authority are hereby given and granted to Kit Kat Lounge and Restaurant upon the terms and subject to the conditions of this ordinance, to maintain and use a portion of the public right of way for a sidewalk cafe adjacent to its premises located at 3700 N. Halsted St.. Said sidewalk cafe area #1 shall be seventy-six (76) feet in length and sixteen (16) feet in width for a total of one thousand two hundred sixteen (1216) square feet and shall allow six (6) feet of clear space from the face of the curb/building line along W. Waveland. The compensation for said space and the days and hours of operation for the sidewalk cafe shall be as follows:

Tuesday through Sunday 11:00 a.m. to 12:00 midnight
Compensation: $1,337.60
SEATING CAPACITY: 40

Sidewalk Cafe Permit and approved plan must be posted at all times.

This grant of privilege #1105854 for a sidewalk cafe shall be subject to the provisions of Section 10-28-800 though 10-28-885 of the Municipal Code of Chicago and the directions of the Commissioner of Department of Business Affairs and Consumer Protection, the Commissioner of Streets and Sanitation, and the Commissioner of Transportation.

The permit holder agrees to hold the City of Chicago harmless for any damage, relocation or replacement costs associated with damage, relocation or removal of private property caused by the City performing work in the public way.

Authority for the above named privilege is herein given and granted from and after March 1, 2013 through and including December 1, 2013.

Alderman James Cappleman

James Cappleman 46th Ward

Department of Business Affairs and Consumer Protection
Business Assistance Center - Public Way Use Unit
City Hall - 121 N LaSalle Street, Room 800 • Chicago, IL 60602
(312)-74-GOBIZ (312-744-6249) • (312) 744-1944 (TTY)
http://www.cityofchicago.org/bacp

04/10/2013

Alderman **James Cappleman**
Ward # **46**
City of Chicago
City Hall, Room **300**
121 North LaSalle Street
Chicago, Illinois 60602

Re: An ordinance to use and maintain a portion of the public right-of-way for **one (1) sidewalk cafe(s)** for **Kit Kat Lounge and Restaurant**, adjacent to the premises known as **3700 N. Halsted St.**.

Dear Alderman **James Cappleman**:

The applicant referenced above has requested the use of the public right-of-way for a **sidewalk cafe(s)**. An ordinance has been prepared by the Department of Business Affairs and Consumer Protection – Business Assistance Center - Public Way Use Unit for presentation to the City Council. Because this request was made for properties located in your ward, as approved by you as per the attached, I respectfully request that you introduce the attached ordinance at the next City Council meeting.

If you have any questions regarding this ordinance, please contact Anthony Bertuca at (312) 744-5506.

Department of Business Affairs and Consumer Protection

Office of the City Clerk

O2013-2885

Office of the City Clerk

City Council Document Tracking Sheet

Meeting Date:	4/10/2013
Sponsor(s):	Cappleman, James (46)
Type:	Ordinance
Title:	Sidewalk cafe(s) for Pho Lily
Committee(s) Assignment:	Committee on Transportation and Public Way

ORDINANCE
PHO LILY
Acct. No. 360322 - 1
Permit No. 1105692

Be It Ordained by the City Council of the City of Chicago:

Permission and authority are hereby given and granted to PHO LILY upon the terms and subject to the conditions of this ordinance, to maintain and use a portion of the public right of way for a sidewalk cafe adjacent to its premises located at 5100 N. Broadway . Said sidewalk cafe area #1 shall be sixty-three (63) feet in length and eleven (11) feet in width for a total of six hundred ninety-three (693) square feet and shall allow six (6) feet of clear space from the face of the curb/building line along W Carmen St. The compensation for said space and the days and hours of operation for the sidewalk cafe shall be as follows:

Saturday through Sunday 9:00 a.m. until 10:00 p.m.
Compensation: $762.30
SEATING CAPACITY: 40

Sidewalk Cafe Permit and approved plan must be posted at all times.

This grant of privilege #1105692 for a sidewalk cafe shall be subject to the provisions of Section 10-28-800 though 10-28-885 of the Municipal Code of Chicago and the directions of the Commissioner of Department of Business Affairs and Consumer Protection, the Commissioner of Streets and Sanitation, and the Commissioner of Transportation.

The permit holder agrees to hold the City of Chicago harmless for any damage, relocation or replacement costs associated with damage, relocation or removal of private property caused by the City performing work in the public way.

Authority for the above named privilege is herein given and granted from and after March 1, 2013 through and including December 1, 2013.

Alderman James Cappleman

James Cappleman 46th Ward

Department of Business Affairs and Consumer Protection
Business Assistance Center - Public Way Use Unit
City Hall - 121 N. LaSalle Street, Room 800 • Chicago, IL 60602
(312)-74-GOBIZ (312-744-6249) • (312) 744-1944 (TTY)
http://www.cityofchicago.org/bacp

04/10/2013

Alderman **James Cappleman**
Ward # **46**
City of Chicago
City Hall, Room **300**
121 North LaSalle Street
Chicago, Illinois 60602

Re: An ordinance to use and maintain a portion of the public right-of-way for **one (1) sidewalk cafe(s)** for **PHO LILY**, adjacent to the premises known as **5100 N. Broadway** .

Dear Alderman **James Cappleman**:

The applicant referenced above has requested the use of the public right-of-way for a **sidewalk cafe(s)**. An ordinance has been prepared by the Department of Business Affairs and Consumer Protection – Business Assistance Center - Public Way Use Unit for presentation to the City Council. Because this request was made for properties located in your ward, as approved by you as per the attached, I respectfully request that you introduce the attached ordinance at the next City Council meeting.

If you have any questions regarding this ordinance, please contact Anthony Bertuca at (312) 744-5506.

Department of Business Affairs and Consumer Protection

Office of the City Clerk

O2013-2888

Office of the City Clerk

City Council Document Tracking Sheet

Meeting Date:	4/10/2013
Sponsor(s):	Cappleman, James (46)
Type:	Ordinance
Title:	Sidewalk cafe(s) for Reservoir
Committee(s) Assignment:	Committee on Transportation and Public Way

ORDINANCE
RESERVOIR
Acct. No. 344807 - 1
Permit No. 1105869

Be It Ordained by the City Council of the City of Chicago:

Permission and authority are hereby given and granted to RESERVOIR upon the terms and subject to the conditions of this ordinance, to maintain and use a portion of the public right of way for a sidewalk cafe adjacent to its premises located at 844 W. Montrose Ave.. Said sidewalk cafe area #1 shall be twenty-nine (29) feet in length and four (4) feet in width for a total of one hundred sixteen (116) square feet and shall allow six (6) feet of clear space from the face of the curb/building line along Montrose. The compensation for said space and the days and hours of operation for the sidewalk cafe shall be as follows:

Monday to Friday 4:00 pm - 12:00 am Saturday & Sunday 11:00 am - 12:00 am
Compensation: $600.00
SEATING CAPACITY: 16

Sidewalk Cafe Permit and approved plan must be posted at all times.

This grant of privilege #1105869 for a sidewalk cafe shall be subject to the provisions of Section 10-28-800 though 10-28-885 of the Municipal Code of Chicago and the directions of the Commissioner of Department of Business Affairs and Consumer Protection, the Commissioner of Streets and Sanitation, and the Commissioner of Transportation.

The permit holder agrees to hold the City of Chicago harmless for any damage, relocation or replacement costs associated with damage, relocation or removal of private property caused by the City performing work in the public way.

Authority for the above named privilege is herein given and granted from and after March 1, 2013 through and including December 1, 2013.

Alderman James Cappleman

James Cappleman 46th Ward

Department of Business Affairs and Consumer Protection
Business Assistance Center- Public Way Use Unit
City Hall - 121 N. LaSalle Street Room 800 • Chicago, IL 60602
(312)-74-GOBIZ (312-744-6249) • (312) 744-1944 (TTY)
http://www.cityofchicago.org/bacp

04/10/2013

Alderman **James Cappleman**
Ward # **46**
City of Chicago
City Hall, Room **300**
121 North LaSalle Street
Chicago, Illinois 60602

Re: An ordinance to use and maintain a portion of the public right-of-way for **one (1) sidewalk cafe(s)** for **RESERVOIR**, adjacent to the premises known as **844 W. Montrose Ave.**.

Dear Alderman **James Cappleman**:

The applicant referenced above has requested the use of the public right-of-way for a **sidewalk cafe(s)**. An ordinance has been prepared by the Department of Business Affairs and Consumer Protection – Business Assistance Center - Public Way Use Unit for presentation to the City Council. Because this request was made for properties located in your ward, as approved by you as per the attached, I respectfully request that you introduce the attached ordinance at the next City Council meeting.

If you have any questions regarding this ordinance, please contact Anthony Bertuca at (312) 744-5506.

Department of Business Affairs and Consumer Protection

Office of the City Clerk

O2013-2693

Office of the City Clerk

City Council Document Tracking Sheet

Meeting Date:	4/10/2013
Sponsor(s):	Pawar, Ameya (47)
Type:	Ordinance
Title:	Sidewalk cafe(s) for Barba Yianni Grecian Taverna
Committee(s) Assignment:	Committee on Transportation and Public Way

ORDINANCE
BARBA YIANNI GRECIAN TAVERNA
Acct. No. 15221 - 1
Permit No. 1105695

Be It Ordained by the City Council of the City of Chicago:

Permission and authority are hereby given and granted to BARBA YIANNI GRECIAN TAVERNA upon the terms and subject to the conditions of this ordinance, to maintain and use a portion of the public right of way for a sidewalk cafe adjacent to its premises located at 4761 N. Lincoln Ave.. Said sidewalk cafe area #1 shall be forty-three (43) feet in length and six point five (6.5) feet in width, area #2 shall be twenty-four (24) feet in length and sixteen (16) feet in width for a total of six hundred sixty-three point five (663.5) square feet and shall allow six (6) feet of clear space from the face of the curb/building line along N. LINCOLN AVE., W. LAWRENCE. The compensation for said space and the days and hours of operation for the sidewalk cafe shall be as follows:

Sunday thru Thursday 11:00 a.m. to 11:00 p.m. Friday and Saturday 11:00 a.m. to 12:00 midnight
Compensation: $729.85
SEATING CAPACITY: 40

Sidewalk Cafe Permit and approved plan must be posted at all times.

This grant of privilege #1105695 for a sidewalk cafe shall be subject to the provisions of Section 10-28-800 though 10-28-885 of the Municipal Code of Chicago and the directions of the Commissioner of Department of Business Affairs and Consumer Protection, the Commissioner of Streets and Sanitation, and the Commissioner of Transportation.

The permit holder agrees to hold the City of Chicago harmless for any damage, relocation or replacement costs associated with damage, relocation or removal of private property caused by the City performing work in the public way.

Authority for the above named privilege is herein given and granted from and after March 1, 2013 through and including December 1, 2013.

Alderman _____

Ameya Pawar 47th Ward

Department of Business Affairs and Consumer Protection
Business Assistance Center - Public Way Use Unit
City Hall - 121 N. LaSalle Street, Room 800 • Chicago, IL 60602
(312)-74-GOBIZ (312-744-6249) • (312) 744-1944 (TTY)
http://www.cityofchicago.org/bacp

04/10/2013

Alderman **Ameya Pawar**
Ward # **47**
City of Chicago
City Hall, Room **300**
121 North LaSalle Street
Chicago, Illinois 60602

Re: An ordinance to use and maintain a portion of the public right-of-way for **two (2) sidewalk cafe(s)** for **BARBA YIANNI GRECIAN TAVERNA**, adjacent to the premises known as **4761 N. Lincoln Ave.**.

Dear Alderman **Ameya Pawar**:

The applicant referenced above has requested the use of the public right-of-way for a **sidewalk cafe(s)**. An ordinance has been prepared by the Department of Business Affairs and Consumer Protection – Business Assistance Center - Public Way Use Unit for presentation to the City Council. Because this request was made for properties located in your ward, as approved by you as per the attached, I respectfully request that you introduce the attached ordinance at the next City Council meeting.

If you have any questions regarding this ordinance, please contact Anthony Bertuca at (312) 744-5506.

Department of Business Affairs and Consumer Protection

Office of the City Clerk

O2013-2700

Office of the City Clerk

City Council Document Tracking Sheet

Meeting Date:	4/10/2013
Sponsor(s):	Pawar, Ameya (47)
Type:	Ordinance
Title:	Sidewalk cafe(s) for Bookcellar, The
Committee(s) Assignment:	Committee on Transportation and Public Way

ORDINANCE
THE BOOKCELLAR
Acct. No. 268915 - 1
Permit No. 1105813

Be It Ordained by the City Council of the City of Chicago:

Permission and authority are hereby given and granted to THE BOOKCELLAR upon the terms and subject to the conditions of this ordinance, to maintain and use a portion of the public right of way for a sidewalk cafe adjacent to its premises located at 4736-38 N. Lincoln Ave.. Said sidewalk cafe area #1 shall be thirty-two point eight three (32.83) feet in length and eight point seven five (8.75) feet in width for a total of two hundred eighty-seven point two six (287.26) square feet and shall allow six (6) feet of clear space from the face of the curb/building line along N. Lincoln Avenue. The compensation for said space and the days and hours of operation for the sidewalk cafe shall be as follows:

Sunday and Tuesday 10:00 a.m.to 6:00 p.m.
Monday, Wednesday thru Saturday 10:00 a.m. to 10:00 p.m.
Compensation: $600.00
SEATING CAPACITY: 16

Sidewalk Cafe Permit and approved plan must be posted at all times.

This grant of privilege #1105813 for a sidewalk cafe shall be subject to the provisions of Section 10-28-800 though 10-28-885 of the Municipal Code of Chicago and the directions of the Commissioner of Department of Business Affairs and Consumer Protection, the Commissioner of Streets and Sanitation, and the Commissioner of Transportation.

The permit holder agrees to hold the City of Chicago harmless for any damage, relocation or replacement costs associated with damage, relocation or removal of private property caused by the City performing work in the public way.

Authority for the above named privilege is herein given and granted from and after March 1, 2013 through and including December 1, 2013.

Alderman

Ameya Pawar 47th Ward

Department of Business Affairs and Consumer Protection
Business Assistance Center - Public Way Use Unit
City Hall - 121 N. LaSalle Street, Room 800 • Chicago, IL 60602
(312)-74-GOBIZ (312-744-6249) • (312) 744-1944 (TTY)
http://www.cityofchicago.org/bacp

04/10/2013

Alderman **Ameya Pawar**
Ward # **47**
City of Chicago
City Hall, Room **300**
121 North LaSalle Street
Chicago, Illinois 60602

Re: An ordinance to use and maintain a portion of the public right-of-way for **one (1) sidewalk cafe(s)** for **THE BOOKCELLAR**, adjacent to the premises known as **4736-38 N. Lincoln Ave.**.

Dear Alderman **Ameya Pawar**:

The applicant referenced above has requested the use of the public right-of-way for a **sidewalk cafe(s)**. An ordinance has been prepared by the Department of Business Affairs and Consumer Protection – Business Assistance Center - Public Way Use Unit for presentation to the City Council. Because this request was made for properties located in your ward, as approved by you as per the attached, I respectfully request that you introduce the attached ordinance at the next City Council meeting.

If you have any questions regarding this ordinance, please contact Anthony Bertuca at (312) 744-5506.

Department of Business Affairs and Consumer Protection

Office of the City Clerk

O2013-2706

Office of the City Clerk

City Council Document Tracking Sheet

Meeting Date:	4/10/2013
Sponsor(s):	Pawar, Ameya (47)
Type:	Ordinance
Title:	Sidewalk cafe(s) for Browntrout
Committee(s) Assignment:	Committee on Transportation and Public Way

ORDINANCE
BROWNTROUT
Acct. No. 341650 - 1
Permit No. 1105896

Be It Ordained by the City Council of the City of Chicago:

Permission and authority are hereby given and granted to BROWNTROUT upon the terms and subject to the conditions of this ordinance, to maintain and use a portion of the public right of way for a sidewalk cafe adjacent to its premises located at 4111 N. Lincoln Ave.. Said sidewalk cafe area #1 shall be twenty-four point seven five (24.75) feet in length and five point six seven (5.67) feet in width for a total of one hundred forty point three three (140.33) square feet and shall allow six (6) feet of clear space from the face of the curb/building line along N Lincoln Ave. The compensation for said space and the days and hours of operation for the sidewalk cafe shall be as follows:

Sunday 11:00am until 3:00pm
Monday 5:00 p.m. until 10:00 p.m.
Closed Tuesday
Wednesday through Thursday 5:00 p.m. until 10:00 p.m.
Friday and Saturday 5:00 p.m. until 11:00 p.m.
Compensation: $600.00
SEATING CAPACITY: 18

Sidewalk Cafe Permit and approved plan must be posted at all times.

This grant of privilege #1105896 for a sidewalk cafe shall be subject to the provisions of Section 10-28-800 though 10-28-885 of the Municipal Code of Chicago and the directions of the Commissioner of Department of Business Affairs and Consumer Protection, the Commissioner of Streets and Sanitation, and the Commissioner of Transportation.

The permit holder agrees to hold the City of Chicago harmless for any damage, relocation or replacement costs associated with damage, relocation or removal of private property caused by the City performing work in the public way.

Authority for the above named privilege is herein given and granted from and after March 1, 2013 through and including December 1, 2013.

Alderman

Ameya Pawar 47th Ward

Department of Business Affairs and Consumer Protection
Business Assistance Center - Public Way Use Unit
City Hall - 121 N. LaSalle Street, Room 800 • Chicago, IL 60602
(312)-74-GOBIZ (312-744-6249) • (312) 744-1944 (TTY)
http://www.cityofchicago.org/bacp

04/10/2013

Alderman **Ameya Pawar**
Ward # **47**
City of Chicago
City Hall, Room **300**
121 North LaSalle Street
Chicago, Illinois 60602

Re: An ordinance to use and maintain a portion of the public right-of-way for **one (1) sidewalk cafe(s)** for **BROWNTROUT**, adjacent to the premises known as **4111 N. Lincoln Ave.**.

Dear Alderman **Ameya Pawar**:

The applicant referenced above has requested the use of the public right-of-way for a **sidewalk cafe(s)**. An ordinance has been prepared by the Department of Business Affairs and Consumer Protection – Business Assistance Center - Public Way Use Unit for presentation to the City Council. Because this request was made for properties located in your ward, as approved by you as per the attached, I respectfully request that you introduce the attached ordinance at the next City Council meeting.

If you have any questions regarding this ordinance, please contact Anthony Bertuca at (312) 744-5506.

Department of Business Affairs and Consumer Protection

Office of the City Clerk

O2013-2708

Office of the City Clerk

City Council Document Tracking Sheet

Meeting Date:	4/10/2013
Sponsor(s):	Pawar, Ameya (47)
Type:	Ordinance
Title:	Sidewalk cafe(s) for Costello's Sandwiches
Committee(s) Assignment:	Committee on Transportation and Public Way

ORDINANCE
COSTELLO'S SANDWICHES
Acct. No. 346222 - 1
Permit No. 1105656

Be It Ordained by the City Council of the City of Chicago:

Permission and authority are hereby given and granted to COSTELLO'S SANDWICHES upon the terms and subject to the conditions of this ordinance, to maintain and use a portion of the public right of way for a sidewalk cafe adjacent to its premises located at 4647 N. Lincoln Ave.. Said sidewalk cafe area #1 shall be twenty-five (25) feet in length and five (5) feet in width for a total of one hundred twenty-five (125) square feet and shall allow six (6) feet of clear space from the face of the curb/building line along N. Lincoln Avenue. The compensation for said space and the days and hours of operation for the sidewalk cafe shall be as follows:

Monday to Sunday 11:00 am - 9:00 pm
Compensation: $600.00
SEATING CAPACITY: 10

Sidewalk Cafe Permit and approved plan must be posted at all times.

This grant of privilege #1105656 for a sidewalk cafe shall be subject to the provisions of Section 10-28-800 though 10-28-885 of the Municipal Code of Chicago and the directions of the Commissioner of Department of Business Affairs and Consumer Protection, the Commissioner of Streets and Sanitation, and the Commissioner of Transportation.

The permit holder agrees to hold the City of Chicago harmless for any damage, relocation or replacement costs associated with damage, relocation or removal of private property caused by the City performing work in the public way.

Authority for the above named privilege is herein given and granted from and after March 1, 2013 through and including December 1, 2013.

Alderman _____

Ameya Pawar 47th Ward

Department of Business Affairs and Consumer Protection
Business Assistance Center - Public Way Use Unit
City Hall - 121 N. LaSalle Street, Room 800 • Chicago, IL 60602
(312)-74-GOBIZ (312-744-6249) • (312) 744-1944 (TTY)
http://www.cityofchicago.org/bacp

04/10/2013

Alderman **Ameya Pawar**
Ward # **47**
City of Chicago
City Hall, Room **300**
121 North LaSalle Street
Chicago, Illinois 60602

Re: An ordinance to use and maintain a portion of the public right-of-way for **one (1) sidewalk cafe(s)** for **COSTELLO'S SANDWICHES**, adjacent to the premises known as **4647 N. Lincoln Ave.**.

Dear Alderman **Ameya Pawar**:

The applicant referenced above has requested the use of the public right-of-way for a **sidewalk cafe(s)**. An ordinance has been prepared by the Department of Business Affairs and Consumer Protection – Business Assistance Center - Public Way Use Unit for presentation to the City Council. Because this request was made for properties located in your ward, as approved by you as per the attached, I respectfully request that you introduce the attached ordinance at the next City Council meeting.

If you have any questions regarding this ordinance, please contact Anthony Bertuca at (312) 744-5506.

Department of Business Affairs and Consumer Protection

Office of the City Clerk

O2013-2709

Office of the City Clerk

City Council Document Tracking Sheet

Meeting Date:	4/10/2013
Sponsor(s):	Pawar, Ameya (47)
Type:	Ordinance
Title:	Sidewalk cafe(s) for Laschet's Inn
Committee(s) Assignment:	Committee on Transportation and Public Way

ORDINANCE
LASCHET'S INN
Acct. No. 31312 - 1
Permit No. 1105885

Be It Ordained by the City Council of the City of Chicago:

Permission and authority are hereby given and granted to LASCHET'S INN upon the terms and subject to the conditions of this ordinance, to maintain and use a portion of the public right of way for a sidewalk cafe adjacent to its premises located at 2119 W. Irving Park Rd.. Said sidewalk cafe area #1 shall be thirty (30) feet in length and four (4) feet in width for a total of one hundred twenty (120) square feet and shall allow six (6) feet of clear space from the face of the curb/building line along W. IRVING PARK RD.. The compensation for said space and the days and hours of operation for the sidewalk cafe shall be as follows:

Monday thru Thursday 2:00 p.m. to 10:00 p.m. Friday 12:00p.m. to 11:00p.m. Saturday, Sunday 12:00 noon to 11p.m.
Compensation: $600.00
SEATING CAPACITY: 15

Sidewalk Cafe Permit and approved plan must be posted at all times.

This grant of privilege #1105885 for a sidewalk cafe shall be subject to the provisions of Section 10-28-800 though 10-28-885 of the Municipal Code of Chicago and the directions of the Commissioner of Department of Business Affairs and Consumer Protection, the Commissioner of Streets and Sanitation, and the Commissioner of Transportation.

The permit holder agrees to hold the City of Chicago harmless for any damage, relocation or replacement costs associated with damage, relocation or removal of private property caused by the City performing work in the public way.

Authority for the above named privilege is herein given and granted from and after March 1, 2013 through and including December 1, 2013.

Alderman _____
Ameya Pawar 47th Ward

Department of Business Affairs and Consumer Protection
Business Assistance Center - Public Way Use Unit
City Hall - 121 N. LaSalle Street, Room 800 • Chicago, IL 60602
(312)-74-GOBIZ (312-744-6249) • (312) 744-1944 (TTY)
http://www.cityofchicago.org/bacp

04/10/2013

Alderman **Ameya Pawar**
Ward # **47**
City of Chicago
City Hall, Room **300**
121 North LaSalle Street
Chicago, Illinois 60602

Re: An ordinance to use and maintain a portion of the public right-of-way for **one (1) sidewalk cafe(s)** for **LASCHET'S INN**, adjacent to the premises known as **2119 W. Irving Park Rd.**.

Dear Alderman **Ameya Pawar**:

The applicant referenced above has requested the use of the public right-of-way for a **sidewalk cafe(s)**. An ordinance has been prepared by the Department of Business Affairs and Consumer Protection – Business Assistance Center - Public Way Use Unit for presentation to the City Council. Because this request was made for properties located in your ward, as approved by you as per the attached, I respectfully request that you introduce the attached ordinance at the next City Council meeting.

If you have any questions regarding this ordinance, please contact Anthony Bertuca at (312) 744-5506.

Department of Business Affairs and Consumer Protection

Office of the City Clerk

O2013-2711

Office of the City Clerk

City Council Document Tracking Sheet

Meeting Date:	4/10/2013
Sponsor(s):	Pawar, Ameya (47)
Type:	Ordinance
Title:	Sidewalk cafe(s) for Machu Picchu Restaurant
Committee(s) Assignment:	Committee on Transportation and Public Way

ORDINANCE
MACHU PICCHU RESTAURANT
Acct. No. 337044 - 1
Permit No. 1105857

Be It Ordained by the City Council of the City of Chicago:

Permission and authority are hereby given and granted to MACHU PICCHU RESTAURANT upon the terms and subject to the conditions of this ordinance, to maintain and use a portion of the public right of way for a sidewalk cafe adjacent to its premises located at 3856 N. Ashland Ave.. Said sidewalk cafe area #1 shall be forty-two point six six (42.66) feet in length and eight point six seven (8.67) feet in width for a total of three hundred sixty-nine point eight six (369.86) square feet and shall allow six (6) feet of clear space from the face of the curb/building line along N. Ashland Avenue. The compensation for said space and the days and hours of operation for the sidewalk cafe shall be as follows:

Monday through Thursday 12:00pm until 10:00pm Friday & Saturday 12:00pm until 11:00pm Sunday 12:00 p.m. to 9:00 p.m.
Compensation: $600.00
SEATING CAPACITY: 42

Sidewalk Cafe Permit and approved plan must be posted at all times.

This grant of privilege #1105857 for a sidewalk cafe shall be subject to the provisions of Section 10-28-800 though 10-28-885 of the Municipal Code of Chicago and the directions of the Commissioner of Department of Business Affairs and Consumer Protection, the Commissioner of Streets and Sanitation, and the Commissioner of Transportation.

The permit holder agrees to hold the City of Chicago harmless for any damage, relocation or replacement costs associated with damage, relocation or removal of private property caused by the City performing work in the public way.

Authority for the above named privilege is herein given and granted from and after March 1, 2013 through and including December 1, 2013.

Alderman _____

Ameya Pawar 47th Ward

Department of Business Affairs and Consumer Protection
Business Assistance Center- Public Way Use Unit
City Hall - 121 N. LaSalle Street Room 800 • Chicago, IL 60602
(312)-74-GOBIZ (312-744-6249) • (312) 744-1944 (TTY)
http://www.cityofchicago.org/bacp

04/10/2013

Alderman **Ameya Pawar**
Ward # **47**
City of Chicago
City Hall, Room **300**
121 North LaSalle Street
Chicago, Illinois 60602

Re: An ordinance to use and maintain a portion of the public right-of-way for **one (1) sidewalk cafe(s)** for **MACHU PICCHU RESTAURANT**, adjacent to the premises known as **3856 N. Ashland Ave.**.

Dear Alderman **Ameya Pawar**:

The applicant referenced above has requested the use of the public right-of-way for a **sidewalk cafe(s)**. An ordinance has been prepared by the Department of Business Affairs and Consumer Protection – Business Assistance Center - Public Way Use Unit for presentation to the City Council. Because this request was made for properties located in your ward, as approved by you as per the attached, I respectfully request that you introduce the attached ordinance at the next City Council meeting.

If you have any questions regarding this ordinance, please contact Anthony Bertuca at (312) 744-5506.

Department of Business Affairs and Consumer Protection

Office of the City Clerk

O2013-2713

Office of the City Clerk

City Council Document Tracking Sheet

Meeting Date:	4/10/2013
Sponsor(s):	Pawar, Ameya (47)
Type:	Ordinance
Title:	Sidewalk cafe(s) for Mediterranean Grill & Cuisine
Committee(s) Assignment:	Committee on Transportation and Public Way

ORDINANCE
MEDITERRANEAN GRILL & CUISINE
Acct. No. 343824 - 1
Permit No. 1105884

Be It Ordained by the City Council of the City of Chicago:

Permission and authority are hereby given and granted to MEDITERRANEAN GRILL & CUISINE upon the terms and subject to the conditions of this ordinance, to maintain and use a portion of the public right of way for a sidewalk cafe adjacent to its premises located at 4609 N. Lincoln Ave.. Said sidewalk cafe area #1 shall be thirteen (13) feet in length and five (5) feet in width for a total of sixty-five (65) square feet and shall allow six (6) feet of clear space from the face of the curb/building line along N Lincoln Ave. The compensation for said space and the days and hours of operation for the sidewalk cafe shall be as follows:

Monday through Sunday 10:00 a.m. until 10:00 p.m.
Compensation: $600.00
SEATING CAPACITY: 8

Sidewalk Cafe Permit and approved plan must be posted at all times.

This grant of privilege #1105884 for a sidewalk cafe shall be subject to the provisions of Section 10-28-800 though 10-28-885 of the Municipal Code of Chicago and the directions of the Commissioner of Department of Business Affairs and Consumer Protection, the Commissioner of Streets and Sanitation, and the Commissioner of Transportation.

The permit holder agrees to hold the City of Chicago harmless for any damage, relocation or replacement costs associated with damage, relocation or removal of private property caused by the City performing work in the public way.

Authority for the above named privilege is herein given and granted from and after March 1, 2013 through and including December 1, 2013.

Alderman _____

Ameya Pawar 47th Ward

Department of Business Affairs and Consumer Protection
Business Assistance Center - Public Way Use Unit
City Hall - 121 N. LaSalle Street, Room 800 • Chicago, IL 60602
(312)-74-GOBIZ (312-744-6249) • (312) 744-1944 (TTY)
http://www.cityofchicago.org/bacp

04/10/2013

Alderman **Ameya Pawar**
Ward # **47**
City of Chicago
City Hall, Room **300**
121 North LaSalle Street
Chicago, Illinois 60602

Re: An ordinance to use and maintain a portion of the public right-of-way for **one (1) sidewalk cafe(s)** for **MEDITERRANEAN GRILL & CUISINE**, adjacent to the premises known as **4609 N. Lincoln Ave.**.

Dear Alderman **Ameya Pawar**:

The applicant referenced above has requested the use of the public right-of-way for a **sidewalk cafe(s)**. An ordinance has been prepared by the Department of Business Affairs and Consumer Protection – Business Assistance Center - Public Way Use Unit for presentation to the City Council. Because this request was made for properties located in your ward, as approved by you as per the attached, I respectfully request that you introduce the attached ordinance at the next City Council meeting.

If you have any questions regarding this ordinance, please contact Anthony Bertuca at (312) 744-5506.

Department of Business Affairs and Consumer Protection

Office of the City Clerk

O2013-2715

Office of the City Clerk

City Council Document Tracking Sheet

Meeting Date:	4/10/2013
Sponsor(s):	Pawar, Ameya (47)
Type:	Ordinance
Title:	Sidewalk cafe(s) for Piggery, The
Committee(s) Assignment:	Committee on Transportation and Public Way

ORDINANCE
THE PIGGERY
Acct. No. 313934 - 1
Permit No. 1105867

Be It Ordained by the City Council of the City of Chicago:

Permission and authority are hereby given and granted to THE PIGGERY upon the terms and subject to the conditions of this ordinance, to maintain and use a portion of the public right of way for a sidewalk cafe adjacent to its premises located at 1625 W. Irving Park Rd.. Said sidewalk cafe area #1 shall be one hundred (100) feet in length and eleven (11) feet in width for a total of one thousand one hundred (1100) square feet and shall allow six (6) feet of clear space from the face of the curb/building line along N. Marshfield Avenue. The compensation for said space and the days and hours of operation for the sidewalk cafe shall be as follows:

Sunday through Thursday 11:00 a.m. to 10:00 p.m. Friday and Saturday 11:00 a.m. to 11:00 p.m.
Compensation: $1,210.00
SEATING CAPACITY: 68

Sidewalk Cafe Permit and approved plan must be posted at all times.

This grant of privilege #1105867 for a sidewalk cafe shall be subject to the provisions of Section 10-28-800 though 10-28-885 of the Municipal Code of Chicago and the directions of the Commissioner of Department of Business Affairs and Consumer Protection, the Commissioner of Streets and Sanitation, and the Commissioner of Transportation.

The permit holder agrees to hold the City of Chicago harmless for any damage, relocation or replacement costs associated with damage, relocation or removal of private property caused by the City performing work in the public way.

Authority for the above named privilege is herein given and granted from and after March 1, 2013 through and including December 1, 2013.

Alderman _____

Ameya Pawar 47th Ward

Department of Business Affairs and Consumer Protection
Business Assistance Center- Public Way Use Unit
City Hall- 121 N. LaSalle Street Room 800 • Chicago, IL 60602
(312)-74-GOBIZ (312-744-6249) • (312) 744-1944 (TTY)
http://www.cityofchicago.org/bacp

04/10/2013

Alderman **Ameya Pawar**
Ward # **47**
City of Chicago
City Hall, Room **300**
121 North LaSalle Street
Chicago, Illinois 60602

Re: An ordinance to use and maintain a portion of the public right-of-way for **one (1) sidewalk cafe(s)** for **THE PIGGERY**, adjacent to the premises known as **1625 W. Irving Park Rd.**.

Dear Alderman **Ameya Pawar**:

The applicant referenced above has requested the use of the public right-of-way for a **sidewalk cafe(s)**. An ordinance has been prepared by the Department of Business Affairs and Consumer Protection – Business Assistance Center - Public Way Use Unit for presentation to the City Council. Because this request was made for properties located in your ward, as approved by you as per the attached, I respectfully request that you introduce the attached ordinance at the next City Council meeting.

If you have any questions regarding this ordinance, please contact Anthony Bertuca at (312) 744-5506.

Department of Business Affairs and Consumer Protection

Office of the City Clerk

O2013-2718

Office of the City Clerk

City Council Document Tracking Sheet

Meeting Date:	4/10/2013
Sponsor(s):	Pawar, Ameya (47)
Type:	Ordinance
Title:	Sidewalk cafe(s) for Revolver
Committee(s) Assignment:	Committee on Transportation and Public Way

ORDINANCE
REVOLVER
Acct. No. 86582 - 2
Permit No. 1105889

Be It Ordained by the City Council of the City of Chicago:

Permission and authority are hereby given and granted to REVOLVER upon the terms and subject to the conditions of this ordinance, to maintain and use a portion of the public right of way for a sidewalk cafe adjacent to its premises located at 3759 N. Damen Ave.. Said sidewalk cafe area #1 shall be sixty-eight (68) feet in length and nine point two five (9.25) feet in width for a total of six hundred twenty-nine (629) square feet and shall allow six (6) feet of clear space from the face of the curb/building line along W. Grace Street. The compensation for said space and the days and hours of operation for the sidewalk cafe shall be as follows:

Monday through Thursday 12:00 noon to 10:00 p.m.Friday 12:00 noon to 11:00 p.m.
Saturday 10:00 a.m. to 11:00 p.m. Sunday 10:00 a.m. to 10:00 p.m.
Compensation: $691.90
SEATING CAPACITY: 34

Sidewalk Cafe Permit and approved plan must be posted at all times.

This grant of privilege #1105889 for a sidewalk cafe shall be subject to the provisions of Section 10-28-800 though 10-28-885 of the Municipal Code of Chicago and the directions of the Commissioner of Department of Business Affairs and Consumer Protection, the Commissioner of Streets and Sanitation, and the Commissioner of Transportation.

The permit holder agrees to hold the City of Chicago harmless for any damage, relocation or replacement costs associated with damage, relocation or removal of private property caused by the City performing work in the public way.

Authority for the above named privilege is herein given and granted from and after March 1, 2013 through and including December 1, 2013.

Alderman _____
Ameya Pawar 47th Ward

Department of Business Affairs and Consumer Protection
Business Assistance Center - Public Way Use Unit
City Hall - 121 N. LaSalle Street, Room 800 • Chicago, IL 60602
(312)-74-GOBIZ (312-744-6249) • (312) 744-1944 (TTY)
http://www.cityofchicago.org/bacp

04/10/2013

Alderman **Ameya Pawar**
Ward # **47**
City of Chicago
City Hall, Room **300**
121 North LaSalle Street
Chicago, Illinois 60602

Re: An ordinance to use and maintain a portion of the public right-of-way for **one (1) sidewalk cafe(s)** for **REVOLVER**, adjacent to the premises known as **3759 N. Damen Ave.**.

Dear Alderman **Ameya Pawar**:

The applicant referenced above has requested the use of the public right-of-way for a **sidewalk cafe(s)**. An ordinance has been prepared by the Department of Business Affairs and Consumer Protection – Business Assistance Center - Public Way Use Unit for presentation to the City Council. Because this request was made for properties located in your ward, as approved by you as per the attached, I respectfully request that you introduce the attached ordinance at the next City Council meeting.

If you have any questions regarding this ordinance, please contact Anthony Bertuca at (312) 744-5506.

Department of Business Affairs and Consumer Protection

Office of the City Clerk

O2013-2729

Office of the City Clerk

City Council Document Tracking Sheet

Meeting Date:	4/10/2013
Sponsor(s):	Pawar, Ameya (47)
Type:	Ordinance
Title:	Sidewalk cafe(s) for Southport and Irving
Committee(s) Assignment:	Committee on Transportation and Public Way

ORDINANCE
SOUTHPORT AND IRVING
Acct. No. 362492 - 2
Permit No. 1105603

Be It Ordained by the City Council of the City of Chicago:

Permission and authority are hereby given and granted to SOUTHPORT AND IRVING upon the terms and subject to the conditions of this ordinance, to maintain and use a portion of the public right of way for a sidewalk cafe adjacent to its premises located at 4000-4006 N. Southport Ave.. Said sidewalk cafe area #1 shall be fifty (50) feet in length and ten (10) feet in width for a total of five hundred (500) square feet and shall allow six (6) feet of clear space from the face of the curb/building line along N. Southport Avenue. The compensation for said space and the days and hours of operation for the sidewalk cafe shall be as follows:

Monday through Thursday 11:00 a.m. to 10:00 p.m. Saturday 10:00 a.m. to 10:00 p.m.
Sunday 10:00 a.m. to 9:00 p.m.
Compensation: $600.00
SEATING CAPACITY: 32

Sidewalk Cafe Permit and approved plan must be posted at all times.

This grant of privilege #1105603 for a sidewalk cafe shall be subject to the provisions of Section 10-28-800 though 10-28-885 of the Municipal Code of Chicago and the directions of the Commissioner of Department of Business Affairs and Consumer Protection, the Commissioner of Streets and Sanitation, and the Commissioner of Transportation.

The permit holder agrees to hold the City of Chicago harmless for any damage, relocation or replacement costs associated with damage, relocation or removal of private property caused by the City performing work in the public way.

Authority for the above named privilege is herein given and granted from and after March 1, 2013 through and including December 1, 2013.

Alderman

Ameya Pawar 47th Ward

Department of Business Affairs and Consumer Protection
Business Assistance Center - Public Way Use Unit
City Hall - 121 N. LaSalle Street, Room 800 • Chicago, IL 60602
(312)-74-GOBIZ (312-744-6249) • (312) 744-1944 (TTY)
http://www.cityofchicago.org/bacp

04/10/2013

Alderman **Ameya Pawar**
Ward # **47**
City of Chicago
City Hall, Room **300**
121 North LaSalle Street
Chicago, Illinois 60602

Re: An ordinance to use and maintain a portion of the public right-of-way for **one (1) sidewalk cafe(s)** for **SOUTHPORT AND IRVING**, adjacent to the premises known as **4000-4006 N. Southport Ave.**.

Dear Alderman **Ameya Pawar**:

The applicant referenced above has requested the use of the public right-of-way for a **sidewalk cafe(s)**. An ordinance has been prepared by the Department of Business Affairs and Consumer Protection – Business Assistance Center - Public Way Use Unit for presentation to the City Council. Because this request was made for properties located in your ward, as approved by you as per the attached, I respectfully request that you introduce the attached ordinance at the next City Council meeting.

If you have any questions regarding this ordinance, please contact Anthony Bertuca at (312) 744-5506.

Department of Business Affairs and Consumer Protection

Office of the City Clerk

O2013-2732

Office of the City Clerk

City Council Document Tracking Sheet

Meeting Date:	4/10/2013
Sponsor(s):	Pawar, Ameya (47)
Type:	Ordinance
Title:	Sidewalk cafe(s) for Tank Sushi
Committee(s) Assignment:	Committee on Transportation and Public Way

ORDINANCE
TANK SUSHI
Acct. No. 259248 - 1
Permit No. 1105790

Be It Ordained by the City Council of the City of Chicago:

Permission and authority are hereby given and granted to TANK SUSHI upon the terms and subject to the conditions of this ordinance, to maintain and use a portion of the public right of way for a sidewalk cafe adjacent to its premises located at 4514 N. Lincoln Ave.. Said sidewalk cafe area #1 shall be twenty-five (25) feet in length and five point seven five (5.75) feet in width for a total of one hundred forty-three point seven five (143.75) square feet and shall allow six (6) feet of clear space from the face of the curb/building line along N. Lincoln Avenue. The compensation for said space and the days and hours of operation for the sidewalk cafe shall be as follows:

Monday through Thursday 11:00 a.m. to 10:00 p.m. Friday 11:00 a.m. to 11:00 p.m. Saturday 1:00 p.m. to 11:00 p.m. Sunday 1:00 to 10:00 p.m.
Compensation: $600.00
SEATING CAPACITY: 16

Sidewalk Cafe Permit and approved plan must be posted at all times.

This grant of privilege #1105790 for a sidewalk cafe shall be subject to the provisions of Section 10-28-800 though 10-28-885 of the Municipal Code of Chicago and the directions of the Commissioner of Department of Business Affairs and Consumer Protection, the Commissioner of Streets and Sanitation, and the Commissioner of Transportation.

The permit holder agrees to hold the City of Chicago harmless for any damage, relocation or replacement costs associated with damage, relocation or removal of private property caused by the City performing work in the public way.

Authority for the above named privilege is herein given and granted from and after March 1, 2013 through and including December 1, 2013.

Alderman

Ameya Pawar 47th Ward

Department of Business Affairs and Consumer Protection
Business Assistance Center- Public Way Use Unit
City Hall - 121 N. LaSalle Street Room 800 • Chicago, IL 60602
(312)-74-GOBIZ (312-744-6249) • (312) 744-1944 (TTY)
http://www.cityofchicago.org/bacp

04/10/2013

Alderman **Ameya Pawar**
Ward # **47**
City of Chicago
City Hall, Room **300**
121 North LaSalle Street
Chicago, Illinois 60602

Re: An ordinance to use and maintain a portion of the public right-of-way for **one (1) sidewalk cafe(s)** for **TANK SUSHI**, adjacent to the premises known as **4514 N. Lincoln Ave.**.

Dear Alderman **Ameya Pawar**:

The applicant referenced above has requested the use of the public right-of-way for a **sidewalk cafe(s)**. An ordinance has been prepared by the Department of Business Affairs and Consumer Protection – Business Assistance Center - Public Way Use Unit for presentation to the City Council. Because this request was made for properties located in your ward, as approved by you as per the attached, I respectfully request that you introduce the attached ordinance at the next City Council meeting.

If you have any questions regarding this ordinance, please contact Anthony Bertuca at (312) 744-5506.

Department of Business Affairs and Consumer Protection

Office of the City Clerk

O2013-2737

Office of the City Clerk

City Council Document Tracking Sheet

Meeting Date:	4/10/2013
Sponsor(s):	Pawar, Ameya (47)
Type:	Ordinance
Title:	Sidewalk cafe(s) for Troquet
Committee(s) Assignment:	Committee on Transportation and Public Way

ORDINANCE
TROQUET
Acct. No. 347048 - 1
Permit No. 1105629

Be It Ordained by the City Council of the City of Chicago:

Permission and authority are hereby given and granted to TROQUET upon the terms and subject to the conditions of this ordinance, to maintain and use a portion of the public right of way for a sidewalk cafe adjacent to its premises located at 1834 W. Montrose Ave.. Said sidewalk cafe area #1 shall be seventy (70) feet in length and twelve (12) feet in width for a total of eight hundred forty (840) square feet and shall allow six (6) feet of clear space from the face of the curb/building line along Wolcott. The compensation for said space and the days and hours of operation for the sidewalk cafe shall be as follows:

Monday to Friday 10:00 am-11:00 p.m. Saturday & Sunday 10:00 am -12:00 a.m.
Compensation: $924.00
SEATING CAPACITY: 70

Sidewalk Cafe Permit and approved plan must be posted at all times.

This grant of privilege #1105629 for a sidewalk cafe shall be subject to the provisions of Section 10-28-800 though 10-28-885 of the Municipal Code of Chicago and the directions of the Commissioner of Department of Business Affairs and Consumer Protection, the Commissioner of Streets and Sanitation, and the Commissioner of Transportation.

The permit holder agrees to hold the City of Chicago harmless for any damage, relocation or replacement costs associated with damage, relocation or removal of private property caused by the City performing work in the public way.

Authority for the above named privilege is herein given and granted from and after March 1, 2013 through and including December 1, 2013.

Alderman _____
Ameya Pawar 47th Ward

Department of Business Affairs and Consumer Protection
Business Assistance Center - Public Way Use Unit
City Hall - 121 N. LaSalle Street, Room 800 • Chicago, IL 60602
(312)-74-GOBIZ (312-744-6249) • (312) 744-1944 (TTY)
http://www.cityofchicago.org/bacp

04/10/2013

Alderman **Ameya Pawar**
Ward # **47**
City of Chicago
City Hall, Room **300**
121 North LaSalle Street
Chicago, Illinois 60602

Re: An ordinance to use and maintain a portion of the public right-of-way for **one (1) sidewalk cafe(s)** for **TROQUET**, adjacent to the premises known as **1834 W. Montrose Ave.**.

Dear Alderman **Ameya Pawar**:

The applicant referenced above has requested the use of the public right-of-way for a **sidewalk cafe(s)**. An ordinance has been prepared by the Department of Business Affairs and Consumer Protection – Business Assistance Center - Public Way Use Unit for presentation to the City Council. Because this request was made for properties located in your ward, as approved by you as per the attached, I respectfully request that you introduce the attached ordinance at the next City Council meeting.

If you have any questions regarding this ordinance, please contact Anthony Bertuca at (312) 744-5506.

Department of Business Affairs and Consumer Protection

Office of the City Clerk

O2013-2749

Office of the City Clerk

City Council Document Tracking Sheet

Meeting Date:	4/10/2013
Sponsor(s):	Osterman, Harry (48)
Type:	Ordinance
Title:	Sidewalk cafe(s) for Broadway Cellars
Committee(s) Assignment:	Committee on Transportation and Public Way

ORDINANCE
BROADWAY CELLARS
Acct. No. 305425 - 1
Permit No. 1105858

Be It Ordained by the City Council of the City of Chicago:

Permission and authority are hereby given and granted to BROADWAY CELLARS upon the terms and subject to the conditions of this ordinance, to maintain and use a portion of the public right of way for a sidewalk cafe adjacent to its premises located at 5900 N. Broadway . Said sidewalk cafe area #1 shall be forty-three point nine two (43.92) feet in length and ten point five eight (10.58) feet in width for a total of four hundred sixty-four point six seven (464.67) square feet and shall allow six (6) feet of clear space from the face of the curb/building line along W. Rosedale. The compensation for said space and the days and hours of operation for the sidewalk cafe shall be as follows:

Monday through Thursday 11:00 a.m. to 10:00 p.m. Friday and Saturday 11:00 a.m. to 11:00 p.m. Sunday 10:30 a.m. to 9:00 p.m.
Compensation: $600.00
SEATING CAPACITY: 40

Sidewalk Cafe Permit and approved plan must be posted at all times.

This grant of privilege #1105858 for a sidewalk cafe shall be subject to the provisions of Section 10-28-800 though 10-28-885 of the Municipal Code of Chicago and the directions of the Commissioner of Department of Business Affairs and Consumer Protection, the Commissioner of Streets and Sanitation, and the Commissioner of Transportation.

The permit holder agrees to hold the City of Chicago harmless for any damage, relocation or replacement costs associated with damage, relocation or removal of private property caused by the City performing work in the public way.

Authority for the above named privilege is herein given and granted from and after March 1, 2013 through and including December 1, 2013.

Alderman _____

Harry Osterman 48th Ward

Department of Business Affairs and Consumer Protection
Business Assistance Center- Public Way Use Unit
City Hall - 121 N. LaSalle Street Room 800 • Chicago, IL 60602
(312)-74-GOBIZ (312-744-6249) • (312) 744-1944 (TTY)
http://www.cityofchicago.org/bacp

04/10/2013

Alderman **Harry Osterman**
Ward # **48**
City of Chicago
City Hall, Room **300**
121 North LaSalle Street
Chicago, Illinois 60602

Re: An ordinance to use and maintain a portion of the public right-of-way for **one (1) sidewalk cafe(s)** for **BROADWAY CELLARS**, adjacent to the premises known as **5900 N. Broadway** .

Dear Alderman **Harry Osterman**:

The applicant referenced above has requested the use of the public right-of-way for a **sidewalk cafe(s)**. An ordinance has been prepared by the Department of Business Affairs and Consumer Protection – Business Assistance Center - Public Way Use Unit for presentation to the City Council. Because this request was made for properties located in your ward, as approved by you as per the attached, I respectfully request that you introduce the attached ordinance at the next City Council meeting.

If you have any questions regarding this ordinance, please contact Anthony Bertuca at (312) 744-5506.

Department of Business Affairs and Consumer Protection

Office of the City Clerk

O2013-2755

Office of the City Clerk

City Council Document Tracking Sheet

Meeting Date:	4/10/2013
Sponsor(s):	Osterman, Harry (48)
Type:	Ordinance
Title:	Sidewalk cafe(s) for Caravan
Committee(s) Assignment:	Committee on Transportation and Public Way

ORDINANCE
CARAVAN
Acct. No. 357968 - 1
Permit No. 1105812

Be It Ordained by the City Council of the City of Chicago:

Permission and authority are hereby given and granted to CARAVAN upon the terms and subject to the conditions of this ordinance, to maintain and use a portion of the public right of way for a sidewalk cafe adjacent to its premises located at 4810 N. Broadway . Said sidewalk cafe area #1 shall be twenty-four (24) feet in length and fourteen (14) feet in width for a total of three hundred thirty-six (336) square feet and shall allow six (6) feet of clear space from the face of the curb/building line along N Broadway. The compensation for said space and the days and hours of operation for the sidewalk cafe shall be as follows:


Sunday through Thursday 11:00 a.m. until 11:00 p.m. Friday and Saturday 11:00 a.m. until 12:00 Midnight
Compensation: $600.00
SEATING CAPACITY: 24

Sidewalk Cafe Permit and approved plan must be posted at all times.

This grant of privilege #1105812 for a sidewalk cafe shall be subject to the provisions of Section 10-28-800 though 10-28-885 of the Municipal Code of Chicago and the directions of the Commissioner of Department of Business Affairs and Consumer Protection, the Commissioner of Streets and Sanitation, and the Commissioner of Transportation.

The permit holder agrees to hold the City of Chicago harmless for any damage, relocation or replacement costs associated with damage, relocation or removal of private property caused by the City performing work in the public way.

Authority for the above named privilege is herein given and granted from and after March 1, 2013 through and including December 1, 2013.

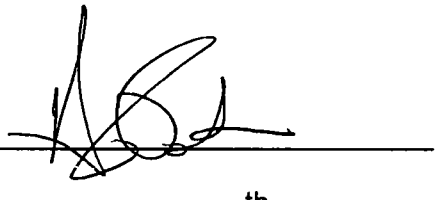Alderman 

Harry Osterman 48th Ward

Department of Business Affairs and Consumer Protection
Business Assistance Center- Public Way Use Unit
City Hall - 121 N. LaSalle Street Room 800 • Chicago, IL 60602
(312)-74-GOBIZ (312-744-6249) • (312) 744-1944 (TTY)
http://www.cityofchicago.org/bacp

04/10/2013

Alderman **Harry Osterman**
Ward # **48**
City of Chicago
City Hall, Room **300**
121 North LaSalle Street
Chicago, Illinois 60602

Re: An ordinance to use and maintain a portion of the public right-of-way for **one (1) sidewalk cafe(s)** for **CARAVAN**, adjacent to the premises known as **4810 N. Broadway** .

Dear Alderman **Harry Osterman**:

The applicant referenced above has requested the use of the public right-of-way for a **sidewalk cafe(s)**. An ordinance has been prepared by the Department of Business Affairs and Consumer Protection – Business Assistance Center - Public Way Use Unit for presentation to the City Council. Because this request was made for properties located in your ward, as approved by you as per the attached, I respectfully request that you introduce the attached ordinance at the next City Council meeting.

If you have any questions regarding this ordinance, please contact Anthony Bertuca at (312) 744-5506.

Department of Business Affairs and Consumer Protection

Office of the City Clerk

O2013-2756

Office of the City Clerk

City Council Document Tracking Sheet

Meeting Date:	4/10/2013
Sponsor(s):	Osterman, Harry (48)
Type:	Ordinance
Title:	Sidewalk cafe(s) for Demera Ethiopian Restaurant
Committee(s) Assignment:	Committee on Transportation and Public Way

ORDINANCE
DEMERA ETHIOPIAN RESTAURANT
Acct. No. 319202 - 1
Permit No. 1105616

Be It Ordained by the City Council of the City of Chicago:

Permission and authority are hereby given and granted to DEMERA ETHIOPIAN RESTAURANT upon the terms and subject to the conditions of this ordinance, to maintain and use a portion of the public right of way for a sidewalk cafe adjacent to its premises located at 4801 N. Broadway . Said sidewalk cafe area #1 shall be forty-three point five (43.5) feet in length and thirteen point one seven (13.17) feet in width for a total of five hundred seventy-two point nine (572.9) square feet and shall allow six (6) feet of clear space from the face of the curb/building line along N. Broadway. The compensation for said space and the days and hours of operation for the sidewalk cafe shall be as follows:

Sunday through Thursday 11:30am to 11:00 p.m. Friday and Saturday 11:30am to 12:00 a.m.
Compensation: $630.18
SEATING CAPACITY: 35

Sidewalk Cafe Permit and approved plan must be posted at all times.

This grant of privilege #1105616 for a sidewalk cafe shall be subject to the provisions of Section 10-28-800 though 10-28-885 of the Municipal Code of Chicago and the directions of the Commissioner of Department of Business Affairs and Consumer Protection, the Commissioner of Streets and Sanitation, and the Commissioner of Transportation.

The permit holder agrees to hold the City of Chicago harmless for any damage, relocation or replacement costs associated with damage, relocation or removal of private property caused by the City performing work in the public way.

Authority for the above named privilege is herein given and granted from and after March 1, 2013 through and including December 1, 2013.

Alderman _____

Harry Osterman 48th Ward

Department of Business Affairs and Consumer Protection
Business Assistance Center - Public Way Use Unit
City Hall - 121 N. LaSalle Street, Room 800 • Chicago, IL 60602
(312)-74-GOBIZ (312-744-6249) • (312) 744-1944 (TTY)
http://www.cityofchicago.org/bacp

04/10/2013

Alderman **Harry Osterman**
Ward # **48**
City of Chicago
City Hall, Room **300**
121 North LaSalle Street
Chicago, Illinois 60602

Re: An ordinance to use and maintain a portion of the public right-of-way for **one (1) sidewalk cafe(s)** for **DEMERA ETHIOPIAN RESTAURANT**, adjacent to the premises known as **4801 N. Broadway** .

Dear Alderman **Harry Osterman**:

The applicant referenced above has requested the use of the public right-of-way for a **sidewalk cafe(s)**. An ordinance has been prepared by the Department of Business Affairs and Consumer Protection – Business Assistance Center - Public Way Use Unit for presentation to the City Council. Because this request was made for properties located in your ward, as approved by you as per the attached, I respectfully request that you introduce the attached ordinance at the next City Council meeting.

If you have any questions regarding this ordinance, please contact Anthony Bertuca at (312) 744-5506.

Department of Business Affairs and Consumer Protection

Office of the City Clerk

O2013-2757

Office of the City Clerk

City Council Document Tracking Sheet

Meeting Date:	4/10/2013
Sponsor(s):	Osterman, Harry (48)
Type:	Ordinance
Title:	Sidewalk cafe(s) for Fiesta Mexicana Corp.
Committee(s) Assignment:	Committee on Transportation and Public Way

ORDINANCE
FIESTA MEXICANA CORP
Acct. No. 3474 - 1
Permit No. 1105710

Be It Ordained by the City Council of the City of Chicago:

Permission and authority are hereby given and granted to FIESTA MEXICANA CORP upon the terms and subject to the conditions of this ordinance, to maintain and use a portion of the public right of way for a sidewalk cafe adjacent to its premises located at 4806 N. Broadway . Said sidewalk cafe area #1 shall be fifteen point five (15.5) feet in length and twelve (12) feet in width for a total of one hundred eighty-six (186) square feet and shall allow six (6) feet of clear space from the face of the curb/building line along N. Broadway. The compensation for said space and the days and hours of operation for the sidewalk cafe shall be as follows:

Monday through Sunday 11:00 a.m. to 12:00 a.m.
Compensation: $600.00
SEATING CAPACITY: 16

Sidewalk Cafe Permit and approved plan must be posted at all times.

This grant of privilege #1105710 for a sidewalk cafe shall be subject to the provisions of Section 10-28-800 though 10-28-885 of the Municipal Code of Chicago and the directions of the Commissioner of Department of Business Affairs and Consumer Protection, the Commissioner of Streets and Sanitation, and the Commissioner of Transportation.

The permit holder agrees to hold the City of Chicago harmless for any damage, relocation or replacement costs associated with damage, relocation or removal of private property caused by the City performing work in the public way.

Authority for the above named privilege is herein given and granted from and after March 1, 2013 through and including December 1, 2013.

Alderman _____

Harry Osterman 48th Ward

Department of Business Affairs and Consumer Protection
Business Assistance Center - Public Way Use Unit
City Hall - 121 N. LaSalle Street, Room 800 • Chicago, IL 60602
(312)-74-GOBIZ (312-744-6249) • (312) 744-1944 (TTY)
http://www.cityofchicago.org/bacp

04/10/2013

Alderman **Harry Osterman**
Ward # **48**
City of Chicago
City Hall, Room **300**
121 North LaSalle Street
Chicago, Illinois 60602

Re: An ordinance to use and maintain a portion of the public right-of-way for **one (1) sidewalk cafe(s)** for **FIESTA MEXICANA CORP**, adjacent to the premises known as **4806 N. Broadway** .

Dear Alderman **Harry Osterman**:

The applicant referenced above has requested the use of the public right-of-way for a **sidewalk cafe(s)**. An ordinance has been prepared by the Department of Business Affairs and Consumer Protection – Business Assistance Center - Public Way Use Unit for presentation to the City Council. Because this request was made for properties located in your ward, as approved by you as per the attached, I respectfully request that you introduce the attached ordinance at the next City Council meeting.

If you have any questions regarding this ordinance, please contact Anthony Bertuca at (312) 744-5506.

Department of Business Affairs and Consumer Protection

Office of the City Clerk

O2013-2758

Office of the City Clerk

City Council Document Tracking Sheet

Meeting Date:	4/10/2013
Sponsor(s):	Osterman, Harry (48)
Type:	Ordinance
Title:	Sidewalk cafe(s) for La Fonda Latino Grill
Committee(s) Assignment:	Committee on Transportation and Public Way

ORDINANCE
LA FONDA LATINO GRILL
Acct. No. 216058 - 1
Permit No. 1105824

Be It Ordained by the City Council of the City of Chicago:

Permission and authority are hereby given and granted to LA FONDA LATINO GRILL upon the terms and subject to the conditions of this ordinance, to maintain and use a portion of the public right of way for a sidewalk cafe adjacent to its premises located at 5350 N. Broadway . Said sidewalk cafe area #1 shall be twenty-one (21) feet in length and ten (10) feet in width for a total of two hundred ten (210) square feet and shall allow six (6) feet of clear space from the face of the curb/building line along N. Broadway. The compensation for said space and the days and hours of operation for the sidewalk cafe shall be as follows:

Tuesday through Thursday 12:00 noon to 9:00 p.m. Friday and Saturday 12:00 noon to 9:30 p.m. Sunday 12:00 noon to 8:30 p.m.
Compensation: $600.00
SEATING CAPACITY: 16

Sidewalk Cafe Permit and approved plan must be posted at all times.

This grant of privilege #1105824 for a sidewalk cafe shall be subject to the provisions of Section 10-28-800 though 10-28-885 of the Municipal Code of Chicago and the directions of the Commissioner of Department of Business Affairs and Consumer Protection, the Commissioner of Streets and Sanitation, and the Commissioner of Transportation.

The permit holder agrees to hold the City of Chicago harmless for any damage, relocation or replacement costs associated with damage, relocation or removal of private property caused by the City performing work in the public way.

Authority for the above named privilege is herein given and granted from and after March 1, 2013 through and including December 1, 2013.

Alderman _____

Harry Osterman 48th Ward

Department of Business Affairs and Consumer Protection
Business Assistance Center- Public Way Use Unit
City Hall - 121 N. LaSalle Street, Room 800 • Chicago, IL 60602
(312)-74-GOBIZ (312-744-6249) • (312) 744-1944 (TTY)
http://www.cityofchicago.org/bacp

04/10/2013

Alderman **Harry Osterman**
Ward # **48**
City of Chicago
City Hall, Room **300**
121 North LaSalle Street
Chicago, Illinois 60602

Re: An ordinance to use and maintain a portion of the public right-of-way for **one (1) sidewalk cafe(s)** for **LA FONDA LATINO GRILL,** adjacent to the premises known as **5350 N. Broadway** .

Dear Alderman **Harry Osterman**:

The applicant referenced above has requested the use of the public right-of-way for a **sidewalk cafe(s)**. An ordinance has been prepared by the Department of Business Affairs and Consumer Protection – Business Assistance Center - Public Way Use Unit for presentation to the City Council. Because this request was made for properties located in your ward, as approved by you as per the attached, I respectfully request that you introduce the attached ordinance at the next City Council meeting.

If you have any questions regarding this ordinance, please contact Anthony Bertuca at (312) 744-5506.

Department of Business Affairs and Consumer Protection

Office of the City Clerk

O2013-2759

Office of the City Clerk

City Council Document Tracking Sheet

Meeting Date:	4/10/2013
Sponsor(s):	Osterman, Harry (48)
Type:	Ordinance
Title:	Sidewalk cafe(s) for Mas Alla Del Sol
Committee(s) Assignment:	Committee on Transportation and Public Way

ORDINANCE
MAS ALLA DEL SOL
Acct. No. 368271 - 1
Permit No. 1105871

Be It Ordained by the City Council of the City of Chicago:

Permission and authority are hereby given and granted to MAS ALLA DEL SOL upon the terms and subject to the conditions of this ordinance, to maintain and use a portion of the public right of way for a sidewalk cafe adjacent to its premises located at 5848 N. Broadway . Said sidewalk cafe area #1 shall be twenty-five (25) feet in length and eleven (11) feet in width for a total of two hundred seventy-five (275) square feet and shall allow six (6) feet of clear space from the face of the curb/building line along Broadway. The compensation for said space and the days and hours of operation for the sidewalk cafe shall be as follows:

Tuesday to Thursday 8:00 am - 10:00 pm Friday & Saturday 8:00 am - 11:00 pm Sunday 8:00 am - 9:00 pm
Compensation: $600.00
SEATING CAPACITY: 22

Sidewalk Cafe Permit and approved plan must be posted at all times.

This grant of privilege #1105871 for a sidewalk cafe shall be subject to the provisions of Section 10-28-800 though 10-28-885 of the Municipal Code of Chicago and the directions of the Commissioner of Department of Business Affairs and Consumer Protection, the Commissioner of Streets and Sanitation, and the Commissioner of Transportation.

The permit holder agrees to hold the City of Chicago harmless for any damage, relocation or replacement costs associated with damage, relocation or removal of private property caused by the City performing work in the public way.

Authority for the above named privilege is herein given and granted from and after March 1, 2013 through and including December 1, 2013.

Alderman _____

Harry Osterman 48th Ward

Department of Business Affairs and Consumer Protection
Business Assistance Center- Public Way Use Unit
City Hall - 121 N. LaSalle Street Room 800 • Chicago, IL 60602
(312)-74-GOBIZ (312-744-6249) • (312) 744-1944 (TTY)
http://www.cityofchicago.org/bacp

04/10/2013

Alderman **Harry Osterman**
Ward # **48**
City of Chicago
City Hall, Room **300**
121 North LaSalle Street
Chicago, Illinois 60602

Re: An ordinance to use and maintain a portion of the public right-of-way for **one (1) sidewalk cafe(s)** for **MAS ALLA DEL SOL**, adjacent to the premises known as **5848 N. Broadway** .

Dear Alderman **Harry Osterman**:

The applicant referenced above has requested the use of the public right-of-way for a **sidewalk cafe(s)**. An ordinance has been prepared by the Department of Business Affairs and Consumer Protection – Business Assistance Center - Public Way Use Unit for presentation to the City Council. Because this request was made for properties located in your ward, as approved by you as per the attached, I respectfully request that you introduce the attached ordinance at the next City Council meeting.

If you have any questions regarding this ordinance, please contact Anthony Bertuca at (312) 744-5506.

Department of Business Affairs and Consumer Protection

Office of the City Clerk

O2013-2760

Office of the City Clerk

City Council Document Tracking Sheet

Meeting Date:	4/10/2013
Sponsor(s):	Osterman, Harry (48)
Type:	Ordinance
Title:	Sidewalk cafe(s) for Pete's Pizza & Bakehouse
Committee(s) Assignment:	Committee on Transportation and Public Way

ORDINANCE
PETE'S PIZZA & BAKEHOUSE
Acct. No. 358039 - 2
Permit No. 1105845

Be It Ordained by the City Council of the City of Chicago:

Permission and authority are hereby given and granted to PETE'S PIZZA & BAKEHOUSE upon the terms and subject to the conditions of this ordinance, to maintain and use a portion of the public right of way for a sidewalk cafe adjacent to its premises located at 1100 W. Granville Ave.. Said sidewalk cafe area #1 shall be forty-nine (49) feet in length and ten point seven five (10.75) feet in width for a total of five hundred twenty-six point seven five (526.75) square feet and shall allow six (6) feet of clear space from the face of the curb/building line along N. Winthrope. The compensation for said space and the days and hours of operation for the sidewalk cafe shall be as follows:

Sunday through Saturday 11:00am until 9:00pm
Compensation: $790.13
SEATING CAPACITY: 36

Sidewalk Cafe Permit and approved plan must be posted at all times.

This grant of privilege #1105845 for a sidewalk cafe shall be subject to the provisions of Section 10-28-800 though 10-28-885 of the Municipal Code of Chicago and the directions of the Commissioner of Department of Business Affairs and Consumer Protection, the Commissioner of Streets and Sanitation, and the Commissioner of Transportation.

The permit holder agrees to hold the City of Chicago harmless for any damage, relocation or replacement costs associated with damage, relocation or removal of private property caused by the City performing work in the public way.

Authority for the above named privilege is herein given and granted from and after March 1, 2013 through and including December 1, 2013.

Alderman _____

Harry Osterman 48th Ward

Department of Business Affairs and Consumer Protection
Business Assistance Center- Public Way Use Unit
City Hall- 121 N. LaSalle Street Room 800 • Chicago, IL 60602
(312)-74-GOBIZ (312-744-6249) • (312) 744-1944 (TTY)
http://www.cityofchicago.org/bacp

04/10/2013

Alderman **Harry Osterman**
Ward # **48**
City of Chicago
City Hall, Room **300**
121 North LaSalle Street
Chicago, Illinois 60602

Re: An ordinance to use and maintain a portion of the public right-of-way for **one (1) sidewalk cafe(s)** for **PETE'S PIZZA & BAKEHOUSE**, adjacent to the premises known as **1100 W. Granville Ave.**.

Dear Alderman **Harry Osterman**:

The applicant referenced above has requested the use of the public right-of-way for a **sidewalk cafe(s)**. An ordinance has been prepared by the Department of Business Affairs and Consumer Protection – Business Assistance Center - Public Way Use Unit for presentation to the City Council. Because this request was made for properties located in your ward, as approved by you as per the attached, I respectfully request that you introduce the attached ordinance at the next City Council meeting.

If you have any questions regarding this ordinance, please contact Anthony Bertuca at (312) 744-5506.

Department of Business Affairs and Consumer Protection

Office of the City Clerk

O2013-2761

Office of the City Clerk

City Council Document Tracking Sheet

Meeting Date:	4/10/2013
Sponsor(s):	Osterman, Harry (48)
Type:	Ordinance
Title:	Sidewalk cafe(s) for Sushi Thai III
Committee(s) Assignment:	Committee on Transportation and Public Way

ORDINANCE
SUSHI THAI III
Acct. No. 368375 - 1
Permit No. 1105873

Be It Ordained by the City Council of the City of Chicago:

Permission and authority are hereby given and granted to SUSHI THAI III upon the terms and subject to the conditions of this ordinance, to maintain and use a portion of the public right of way for a sidewalk cafe adjacent to its premises located at 6230 N. Broadway . Said sidewalk cafe area #1 shall be twenty (20) feet in length and thirteen (13) feet in width for a total of two hundred sixty (260) square feet and shall allow six (6) feet of clear space from the face of the curb/building line along Broadway. The compensation for said space and the days and hours of operation for the sidewalk cafe shall be as follows:

Monday - Thursday 11:00 am - 10:00 pm Friday & Saturday 11:00 am - 10:30 pm Sunday 12:00 pm - 9:30 pm
Compensation: $600.00
SEATING CAPACITY: 22

Sidewalk Cafe Permit and approved plan must be posted at all times.

This grant of privilege #1105873 for a sidewalk cafe shall be subject to the provisions of Section 10-28-800 though 10-28-885 of the Municipal Code of Chicago and the directions of the Commissioner of Department of Business Affairs and Consumer Protection, the Commissioner of Streets and Sanitation, and the Commissioner of Transportation.

The permit holder agrees to hold the City of Chicago harmless for any damage, relocation or replacement costs associated with damage, relocation or removal of private property caused by the City performing work in the public way.

Authority for the above named privilege is herein given and granted from and after March 1, 2013 through and including December 1, 2013.

Alderman _____

Harry Osterman 48th Ward

Department of Business Affairs and Consumer Protection
Business Assistance Center- Public Way Use Unit
City Hall - 121 N. LaSalle Street, Room 800 • Chicago, IL 60602
(312)-74-GOBIZ (312-744-6249) • (312) 744-1944 (TTY)
http://www.cityofchicago.org/bacp

04/10/2013

Alderman **Harry Osterman**
Ward # **48**
City of Chicago
City Hall, Room **300**
121 North LaSalle Street
Chicago, Illinois 60602

Re: An ordinance to use and maintain a portion of the public right-of-way for **one (1) sidewalk cafe(s)** for **SUSHI THAI III**, adjacent to the premises known as **6230 N. Broadway** .

Dear Alderman **Harry Osterman**:

The applicant referenced above has requested the use of the public right-of-way for a **sidewalk cafe(s)**. An ordinance has been prepared by the Department of Business Affairs and Consumer Protection – Business Assistance Center - Public Way Use Unit for presentation to the City Council. Because this request was made for properties located in your ward, as approved by you as per the attached, I respectfully request that you introduce the attached ordinance at the next City Council meeting.

If you have any questions regarding this ordinance, please contact Anthony Bertuca at (312) 744-5506.

Department of Business Affairs and Consumer Protection

Office of the City Clerk

O2013-2763

Office of the City Clerk

City Council Document Tracking Sheet

Meeting Date:	4/10/2013
Sponsor(s):	Osterman, Harry (48)
Type:	Ordinance
Title:	Sidewalk cafe(s) for That Little Mexican Cafe II
Committee(s) Assignment:	Committee on Transportation and Public Way

ORDINANCE
THAT LITTLE MEXICAN CAFE II
Acct. No. 296899 - 1
Permit No. 1105596

Be It Ordained by the City Council of the City of Chicago:

Permission and authority are hereby given and granted to THAT LITTLE MEXICAN CAFE II upon the terms and subject to the conditions of this ordinance, to maintain and use a portion of the public right of way for a sidewalk cafe adjacent to its premises located at 1055 W. Bryn Mawr Ave.. Said sidewalk cafe area #1 shall be fifty-nine point five (59.5) feet in length and thirteen point two five (13.25) feet in width for a total of seven hundred eighty-eight point three eight (788.38) square feet and shall allow six (6) feet of clear space from the face of the curb/building line along N. Winthrop Avenue. The compensation for said space and the days and hours of operation for the sidewalk cafe shall be as follows:

Monday through Thursday 8:00 a.m. to 10:00 p.m. Friday through Sunday 8:00 a.m. to 11:00 p.m.
Compensation: $867.21
SEATING CAPACITY: 54

Sidewalk Cafe Permit and approved plan must be posted at all times.

This grant of privilege #1105596 for a sidewalk cafe shall be subject to the provisions of Section 10-28-800 though 10-28-885 of the Municipal Code of Chicago and the directions of the Commissioner of Department of Business Affairs and Consumer Protection, the Commissioner of Streets and Sanitation, and the Commissioner of Transportation.

The permit holder agrees to hold the City of Chicago harmless for any damage, relocation or replacement costs associated with damage, relocation or removal of private property caused by the City performing work in the public way.

Authority for the above named privilege is herein given and granted from and after March 1, 2013 through and including December 1, 2013.

Alderman _____

Harry Osterman 48th Ward

Department of Business Affairs and Consumer Protection
Business Assistance Center - Public Way Use Unit
City Hall - 121 N. LaSalle Street, Room 800 • Chicago, IL 60602
(312)-74-GOBIZ (312-744-6249) • (312) 744-1944 (TTY)
http://www.cityofchicago.org/bacp

04/10/2013

Alderman **Harry Osterman**
Ward # **48**
City of Chicago
City Hall, Room **300**
121 North LaSalle Street
Chicago, Illinois 60602

Re: An ordinance to use and maintain a portion of the public right-of-way for **one (1) sidewalk cafe(s)** for **THAT LITTLE MEXICAN CAFE II**, adjacent to the premises known as **1055 W. Bryn Mawr Ave.**.

Dear Alderman **Harry Osterman**:

The applicant referenced above has requested the use of the public right-of-way for a **sidewalk cafe(s)**. An ordinance has been prepared by the Department of Business Affairs and Consumer Protection – Business Assistance Center - Public Way Use Unit for presentation to the City Council. Because this request was made for properties located in your ward, as approved by you as per the attached, I respectfully request that you introduce the attached ordinance at the next City Council meeting.

If you have any questions regarding this ordinance, please contact Anthony Bertuca at (312) 744-5506.

Department of Business Affairs and Consumer Protection

Office of the City Clerk

O2013-2772

Office of the City Clerk

City Council Document Tracking Sheet

Meeting Date:	4/10/2013
Sponsor(s):	Moore, Joseph (49)
Type:	Ordinance
Title:	Sidewalk cafe(s) for Chuckie's
Committee(s) Assignment:	Committee on Transportation and Public Way

ORDINANCE
CHUCKIE'S
Acct. No. 352966 - 1
Permit No. 1105654

Be It Ordained by the City Council of the City of Chicago:

Permission and authority are hereby given and granted to CHUCKIE'S upon the terms and subject to the conditions of this ordinance, to maintain and use a portion of the public right of way for a sidewalk cafe adjacent to its premises located at 1412-1414 W. Morse Ave.. Said sidewalk cafe area #1 shall be forty-five (45) feet in length and eight (8) feet in width for a total of three hundred sixty (360) square feet and shall allow six (6) feet of clear space from the face of the curb/building line along W Morse Ave. The compensation for said space and the days and hours of operation for the sidewalk cafe shall be as follows:

Monday through Sunday 11:00 a.m. until 12:00 Midnight
Compensation: $600.00
SEATING CAPACITY: 49

Sidewalk Cafe Permit and approved plan must be posted at all times.

This grant of privilege #1105654 for a sidewalk cafe shall be subject to the provisions of Section 10-28-800 though 10-28-885 of the Municipal Code of Chicago and the directions of the Commissioner of Department of Business Affairs and Consumer Protection, the Commissioner of Streets and Sanitation, and the Commissioner of Transportation.

The permit holder agrees to hold the City of Chicago harmless for any damage, relocation or replacement costs associated with damage, relocation or removal of private property caused by the City performing work in the public way.

Authority for the above named privilege is herein given and granted from and after March 1, 2013 through and including December 1, 2013.

Alderman _____
Joe Moore 49th Ward

Department of Business Affairs and Consumer Protection
Business Assistance Center - Public Way Use Unit
City Hall - 121 N. LaSalle Street, Room 800 • Chicago, IL 60602
(312)-74-GOBIZ (312-744-6249) • (312) 744-1944 (TTY)
http //www.cityofchicago.org/bacp

04/10/2013

Alderman **Joe Moore**
Ward # **49**
City of Chicago
City Hall, Room **300**
121 North LaSalle Street
Chicago, Illinois 60602

Re: An ordinance to use and maintain a portion of the public right-of-way for **one (1) sidewalk cafe(s)** for **CHUCKIE'S**, adjacent to the premises known as **1412-1414 W. Morse Ave.**.

Dear Alderman **Joe Moore**:

The applicant referenced above has requested the use of the public right-of-way for a **sidewalk cafe(s)**. An ordinance has been prepared by the Department of Business Affairs and Consumer Protection – Business Assistance Center - Public Way Use Unit for presentation to the City Council. Because this request was made for properties located in your ward, as approved by you as per the attached, I respectfully request that you introduce the attached ordinance at the next City Council meeting.

If you have any questions regarding this ordinance, please contact Anthony Bertuca at (312) 744-5506.

Department of Business Affairs and Consumer Protection

Office of the City Clerk

O2013-2774

Office of the City Clerk

City Council Document Tracking Sheet

Meeting Date:	4/10/2013
Sponsor(s):	Moore, Joseph (49)
Type:	Ordinance
Title:	Sidewalk cafe(s) for Grill Inn
Committee(s) Assignment:	Committee on Transportation and Public Way

ORDINANCE
GRILL INN
Acct. No. 347906 - 1
Permit No. 1105599

Be It Ordained by the City Council of the City of Chicago:

Permission and authority are hereby given and granted to GRILL INN upon the terms and subject to the conditions of this ordinance, to maintain and use a portion of the public right of way for a sidewalk cafe adjacent to its premises located at 1422 W. Morse Ave.. Said sidewalk cafe area #1 shall be twenty-four (24) feet in length and eight (8) feet in width for a total of one hundred ninety-two (192) square feet and shall allow six (6) feet of clear space from the face of the curb/building line along W Morse Ave. The compensation for said space and the days and hours of operation for the sidewalk cafe shall be as follows:

Monday through Sunday 11:00 a.m. to 12:00 midnight
Compensation: $600.00
SEATING CAPACITY: 14

Sidewalk Cafe Permit and approved plan must be posted at all times.

This grant of privilege #1105599 for a sidewalk cafe shall be subject to the provisions of Section 10-28-800 though 10-28-885 of the Municipal Code of Chicago and the directions of the Commissioner of Department of Business Affairs and Consumer Protection, the Commissioner of Streets and Sanitation, and the Commissioner of Transportation.

The permit holder agrees to hold the City of Chicago harmless for any damage, relocation or replacement costs associated with damage, relocation or removal of private property caused by the City performing work in the public way.

Authority for the above named privilege is herein given and granted from and after March 1, 2013 through and including December 1, 2013.

Alderman _____
Joe Moore 49th Ward

Department of Business Affairs and Consumer Protection
Business Assistance Center - Public Way Use Unit
City Hall - 121 N. LaSalle Street, Room 800 • Chicago, IL 60602
(312)-74-GOBIZ (312-744-6249) • (312) 744-1944 (TTY)
http://www.cityofchicago.org/bacp

04/10/2013

Alderman **Joe Moore**
Ward # **49**
City of Chicago
City Hall, Room **300**
121 North LaSalle Street
Chicago, Illinois 60602

Re: An ordinance to use and maintain a portion of the public right-of-way for **one (1) sidewalk cafe(s)** for **GRILL INN**, adjacent to the premises known as **1422 W. Morse Ave.**.

Dear Alderman **Joe Moore**:

The applicant referenced above has requested the use of the public right-of-way for a **sidewalk cafe(s)**. An ordinance has been prepared by the Department of Business Affairs and Consumer Protection – Business Assistance Center - Public Way Use Unit for presentation to the City Council. Because this request was made for properties located in your ward, as approved by you as per the attached, I respectfully request that you introduce the attached ordinance at the next City Council meeting.

If you have any questions regarding this ordinance, please contact Anthony Bertuca at (312) 744-5506.

Department of Business Affairs and Consumer Protection

Office of the City Clerk

O2013-2776

Office of the City Clerk

City Council Document Tracking Sheet

Meeting Date:	4/10/2013
Sponsor(s):	Moore, Joseph (49)
Type:	Ordinance
Title:	Sidewalk cafe(s) for Growling Rabbit a Cafe, The
Committee(s) Assignment:	Committee on Transportation and Public Way

ORDINANCE
THE GROWLING RABBIT A CAFE
Acct. No. 362965 - 1
Permit No. 1105886

Be It Ordained by the City Council of the City of Chicago:

Permission and authority are hereby given and granted to THE GROWLING RABBIT A CAFE upon the terms and subject to the conditions of this ordinance, to maintain and use a portion of the public right of way for a sidewalk cafe adjacent to its premises located at 6977-6981 N. Sheridan Rd.. Said sidewalk cafe area #1 shall be thirty (30) feet in length and twelve (12) feet in width for a total of three hundred sixty (360) square feet and shall allow six (6) feet of clear space from the face of the curb/building line along W. Lunt Avenue. The compensation for said space and the days and hours of operation for the sidewalk cafe shall be as follows:

Tuesday through Sunday 8:00 a.m. to 12:00 midnight
Compensation: $600.00
SEATING CAPACITY: 18

Sidewalk Cafe Permit and approved plan must be posted at all times.

This grant of privilege #1105886 for a sidewalk cafe shall be subject to the provisions of Section 10-28-800 though 10-28-885 of the Municipal Code of Chicago and the directions of the Commissioner of Department of Business Affairs and Consumer Protection, the Commissioner of Streets and Sanitation, and the Commissioner of Transportation.

The permit holder agrees to hold the City of Chicago harmless for any damage, relocation or replacement costs associated with damage, relocation or removal of private property caused by the City performing work in the public way.

Authority for the above named privilege is herein given and granted from and after March 1, 2013 through and including December 1, 2013.

Alderman _____
Joe Moore 49th Ward

Department of Business Affairs and Consumer Protection
Business Assistance Center - Public Way Use Unit
City Hall - 121 N. LaSalle Street, Room 800 • Chicago, IL 60602
(312)-74-GOBIZ (312-744-6249) • (312) 744-1944 (TTY)
http://www.cityofchicago.org/bacp

04/10/2013

Alderman **Joe Moore**
Ward # **49**
City of Chicago
City Hall, Room **300**
121 North LaSalle Street
Chicago, Illinois 60602

Re: An ordinance to use and maintain a portion of the public right-of-way for **one (1) sidewalk cafe(s)** for **THE GROWLING RABBIT A CAFE**, adjacent to the premises known as **6977-6981 N. Sheridan Rd.**.

Dear Alderman **Joe Moore**:

The applicant referenced above has requested the use of the public right-of-way for a **sidewalk cafe(s)**. An ordinance has been prepared by the Department of Business Affairs and Consumer Protection – Business Assistance Center - Public Way Use Unit for presentation to the City Council. Because this request was made for properties located in your ward, as approved by you as per the attached, I respectfully request that you introduce the attached ordinance at the next City Council meeting.

If you have any questions regarding this ordinance, please contact Anthony Bertuca at (312) 744-5506.

Department of Business Affairs and Consumer Protection

Office of the City Clerk

O2013-2780

Office of the City Clerk

City Council Document Tracking Sheet

Meeting Date:	4/10/2013
Sponsor(s):	Silverstein, Debra L. (50)
Type:	Ordinance
Title:	Sidewalk cafe(s) for Select
Committee(s) Assignment:	Committee on Transportation and Public Way

ORDINANCE
SELECT
Acct. No 322208. - 1
Permit No. 1105628

Be It Ordained by the City Council of the City of Chicago:

Permission and authority are hereby given and granted to SELECT upon the terms and subject to the conditions of this ordinance, to maintain and use a portion of the public right of way for a sidewalk cafe adjacent to its premises located at 2542-2544 W. Peterson Ave.. Said sidewalk cafe area #1 shall be twenty-six (26) feet in length and fifteen (15) feet in width for a total of three hundred ninety (390) square feet and shall allow six (6) feet of clear space from the face of the curb/building line along W. Peterson. The compensation for said space and the days and hours of operation for the sidewalk cafe shall be as follows:

Monday through Saturday 8:00am until 12:00 am Sunday 11:00am until 12:00am
Compensation: $600.00
SEATING CAPACITY: 32

Sidewalk Cafe Permit and approved plan must be posted at all times.

This grant of privilege #1105628 for a sidewalk cafe shall be subject to the provisions of Section 10-28-800 though 10-28-885 of the Municipal Code of Chicago and the directions of the Commissioner of Department of Business Affairs and Consumer Protection, the Commissioner of Streets and Sanitation, and the Commissioner of Transportation.

The permit holder agrees to hold the City of Chicago harmless for any damage, relocation or replacement costs associated with damage, relocation or removal of private property caused by the City performing work in the public way.

Authority for the above named privilege is herein given and granted from and after March 1, 2013 through and including December 1, 2013.

Alderman _____

Debra L. Silverstein 50th Ward

Department of Business Affairs and Consumer Protection
Business Assistance Center - Public Way Use Unit
City Hall - 121 N. LaSalle Street, Room 800 • Chicago, IL 60602
(312)-74-GOBIZ (312-744-6249) • (312) 744-1944 (TTY)
http://www.cityofchicago.org/bacp

04/10/2013

Alderman **Debra L. Silverstein**
Ward # **50**
City of Chicago
City Hall, Room **203**
121 North LaSalle Street
Chicago, Illinois 60602

Re: An ordinance to use and maintain a portion of the public right-of-way for **one (1) sidewalk cafe(s)** for **SELECT**, adjacent to the premises known as **2542-2544 W. Peterson Ave.**.

Dear Alderman **Debra L. Silverstein**:

The applicant referenced above has requested the use of the public right-of-way for a **sidewalk cafe(s)**. An ordinance has been prepared by the Department of Business Affairs and Consumer Protection – Business Assistance Center - Public Way Use Unit for presentation to the City Council. Because this request was made for properties located in your ward, as approved by you as per the attached, I respectfully request that you introduce the attached ordinance at the next City Council meeting.

If you have any questions regarding this ordinance, please contact Anthony Bertuca at (312) 744-5506.

Department of Business Affairs and Consumer Protection

Office of the City Clerk

O2013-2781

Office of the City Clerk

City Council Document Tracking Sheet

Meeting Date:	4/10/2013
Sponsor(s):	Silverstein, Debra L. (50)
Type:	Ordinance
Title:	Sidewalk cafe(s) for Sheesh Mahal Dhaba, Inc.
Committee(s) Assignment:	Committee on Transportation and Public Way

ORDINANCE
SHEESH MAHAL DHABA, INC.
Acct. No. 315997 - 1
Permit No. 1105718

Be It Ordained by the City Council of the City of Chicago:

Permission and authority are hereby given and granted to SHEESH MAHAL DHABA, INC. upon the terms and subject to the conditions of this ordinance, to maintain and use a portion of the public right of way for a sidewalk cafe adjacent to its premises located at 6355 N. Maplewood Ave.. Said sidewalk cafe area #1 shall be fifty-five (55) feet in length and ten point seven five (10.75) feet in width for a total of five hundred ninety-one point two five (591.25) square feet and shall allow six (6) feet of clear space from the face of the curb/building line along N. Maplewood Ave.. The compensation for said space and the days and hours of operation for the sidewalk cafe shall be as follows:

Monday through Sunday 8:00 a.m. to 12:00 midnight
Compensation: $650.38
SEATING CAPACITY: 40

Sidewalk Cafe Permit and approved plan must be posted at all times.

This grant of privilege #1105718 for a sidewalk cafe shall be subject to the provisions of Section 10-28-800 though 10-28-885 of the Municipal Code of Chicago and the directions of the Commissioner of Department of Business Affairs and Consumer Protection, the Commissioner of Streets and Sanitation, and the Commissioner of Transportation.

The permit holder agrees to hold the City of Chicago harmless for any damage, relocation or replacement costs associated with damage, relocation or removal of private property caused by the City performing work in the public way.

Authority for the above named privilege is herein given and granted from and after March 1, 2013 through and including December 1, 2013.

Alderman _____

Debra L. Silverstein 50th Ward

Department of Business Affairs and Consumer Protection
Business Assistance Center - Public Way Use Unit
City Hall - 121 N. LaSalle Street, Room 800 • Chicago, IL 60602
(312)-74-GOBIZ (312-744-6249) • (312) 744-1944 (TTY)
http://www.cityofchicago.org/bacp

04/10/2013

Alderman **Debra L. Silverstein**
Ward # **50**
City of Chicago
City Hall, Room **203**
121 North LaSalle Street
Chicago, Illinois 60602

Re: An ordinance to use and maintain a portion of the public right-of-way for **one (1) sidewalk cafe(s)** for **SHEESH MAHAL DHABA, INC.**, adjacent to the premises known as **6355 N. Maplewood Ave.**.

Dear Alderman **Debra L. Silverstein**:

The applicant referenced above has requested the use of the public right-of-way for a **sidewalk cafe(s)**. An ordinance has been prepared by the Department of Business Affairs and Consumer Protection – Business Assistance Center - Public Way Use Unit for presentation to the City Council. Because this request was made for properties located in your ward, as approved by you as per the attached, I respectfully request that you introduce the attached ordinance at the next City Council meeting.

If you have any questions regarding this ordinance, please contact Anthony Bertuca at (312) 744-5506.

Department of Business Affairs and Consumer Protection

Office of the City Clerk

O2013-2782

Office of the City Clerk

City Council Document Tracking Sheet

Meeting Date:	4/10/2013
Sponsor(s):	Silverstein, Debra L. (50)
Type:	Ordinance
Title:	Sidewalk cafe(s) for Via Veneto
Committee(s) Assignment:	Committee on Transportation and Public Way

ORDINANCE
VIA VENETO
Acct. No. 5350 - 3
Permit No. 1105668

Be It Ordained by the City Council of the City of Chicago:

Permission and authority are hereby given and granted to VIA VENETO upon the terms and subject to the conditions of this ordinance, to maintain and use a portion of the public right of way for a sidewalk cafe adjacent to its premises located at 6340 N. Lincoln Ave.. Said sidewalk cafe area #1 shall be sixty-five (65) feet in length and twelve (12) feet in width for a total of seven hundred eighty (780) square feet and shall allow six (6) feet of clear space from the face of the curb/building line along N. Lincoln Ave.. The compensation for said space and the days and hours of operation for the sidewalk cafe shall be as follows:

Monday through Sunday 11:00 a.m. to 11:00 pm.
Compensation: $858.00
SEATING CAPACITY: 74

Sidewalk Cafe Permit and approved plan must be posted at all times.

This grant of privilege #1105668 for a sidewalk cafe shall be subject to the provisions of Section 10-28-800 though 10-28-885 of the Municipal Code of Chicago and the directions of the Commissioner of Department of Business Affairs and Consumer Protection, the Commissioner of Streets and Sanitation, and the Commissioner of Transportation.

The permit holder agrees to hold the City of Chicago harmless for any damage, relocation or replacement costs associated with damage, relocation or removal of private property caused by the City performing work in the public way.

Authority for the above named privilege is herein given and granted from and after March 1, 2013 through and including December 1, 2013.

Alderman _____

Debra L. Silverstein 50th Ward

Department of Business Affairs and Consumer Protection
Business Assistance Center - Public Way Use Unit
City Hall - 121 N. LaSalle Street, Room 800 • Chicago, IL 60602
(312)-74-GOBIZ (312-744-6249) • (312) 744-1944 (TTY)
http://www.cityofchicago.org/bacp

04/10/2013

Alderman **Debra L. Silverstein**
Ward # **50**
City of Chicago
City Hall, Room **203**
121 North LaSalle Street
Chicago, Illinois 60602

Re: An ordinance to use and maintain a portion of the public right-of-way for **one (1) sidewalk cafe(s)** for **VIA VENETO**, adjacent to the premises known as **6340 N. Lincoln Ave.**.

Dear Alderman **Debra L. Silverstein**:

The applicant referenced above has requested the use of the public right-of-way for a **sidewalk cafe(s)**. An ordinance has been prepared by the Department of Business Affairs and Consumer Protection – Business Assistance Center - Public Way Use Unit for presentation to the City Council. Because this request was made for properties located in your ward, as approved by you as per the attached, I respectfully request that you introduce the attached ordinance at the next City Council meeting.

If you have any questions regarding this ordinance, please contact Anthony Bertuca at (312) 744-5506.

Department of Business Affairs and Consumer Protection

Office of the City Clerk

Or2013-175

Office of the City Clerk

City Council Document Tracking Sheet

Meeting Date:	4/10/2013
Sponsor(s):	Fioretti, Bob (2)
Type:	Order
Title:	Issuance of permits for sign(s)/signboard(s) at 2401 S Michigan Ave
Committee(s) Assignment:	Committee on Zoning, Landmarks and Building Standards

ORDERED, That the Commissioner of the Building Department is hereby directed to Issue a sign permit to:

Novak Electric Sign Co.
1N211 Fanchon St.
Carol Stream, IL 60188

For the erection of a sign / signboard over (24) feet in height and / or over one hundred (100) square feet (in area of one face) at:

2401 S. Michigan Ave.
Chicago, IL 60616

With the following dimensions, height, and square foot area:

Dimensions: **Length 41" x 28' (Qty of 3)**
Length 20' x 42" (Qty of 4)
Height above grade / Roof to top of sign **30 feet**
Total square foot area: **568 square feet**

Such signs shall comply with all provisions of Title 17 of the Chicago Zoning Ordinance and all other applicable provisions of the Municipal Code of the City of Chicago governing the construction and maintenance of outdoor signs, sign boards, and structures.

Bob Fioretti
Alderman, 2nd ward

Office of the City Clerk

Or2013-178

Office of the City Clerk

City Council Document Tracking Sheet

Meeting Date:	4/10/2013
Sponsor(s):	Pope, John (10)
Type:	Order
Title:	Issuance of permits for sign(s)/signboard(s) at 4047 E 106th St
Committee(s) Assignment:	Committee on Zoning, Landmarks and Building Standards

City Council, meeting date: 4/10/13
Committee on Zoning, Landmarks, & Building Standards

ORDERED, That the Commissioner of the Building Department is hereby directed to issue a sign permit to: (*Contractor's name and address*)

Doyle Signs, Inc

232 W Interstate Road

Addison, IL 60101

For the erection of a sign / signboard over twenty-four (24) feet in height and / or over one hundred (100) square feet (in area of one face) at:

On-Premise / Business ID signs: indicate Business Name and Address
Off-Premise / Advertising sings: must indicate that it is for Advertising

McDonald's

4047 E 106th

Chicago, IL 60617

Such signs shall comply with all provisions of Title 17 of the Chicago Zoning Ordinance and all other applicable provisions of the Municipal Code of the City of Chicago governing the construction and maintenance of outdoor signs, sign boards, and structures.

John A Pope 10th

Alderman, 10th Ward
John Pope

03-26-13

CITY OF CHICAGO

DEPARTMENT OF BUILDINGS

Sign Permit Application

APPROVAL NUMBER	APPLICATION NUMBER	ANNUAL FEE	WORK CODE	DRAWINGS ATTACHED
	100482385			☐ YES ☐ NO

DATE OF APPLICATION: 03/21/2013

ADDRESS OF SIGN: 4047 E 106TH ST. 60617-

BUILDING:

ORIGINAL PERMIT NUMBER:

TYPE OF PERMIT: NEW CONSTRUCTION (SIGN)

PAYER OF ANNUAL INSPECTION:
MCDONALDS. MCDONALDS
4047 E 106TH ST
CHICAGO, IL 60617
(630)543-9490

SIGN MANUFACTURER: DOYLE SIGNS, INC.

ADDRESS WHERE SIGN CAN BE SEEN PRIOR TO ERECTION:

TICKET NUMBER: 0

REINSPECTION CONTROL NUMBER:

TYPE OF SUPPORT FOR SIGN: POLE

SIGN BOARD SUPPORT MEMBERS: NONE

ANNUAL FEE	
CONSTRUCTION FEE	200.00
1017 B FEE	
TOTAL FEE	200.00
AMOUNT PAID	200.00
BALANCE DUE	

Check # for Zoning

Check # for DCAP

TYPE OF SIGN: FLAT OR BOX

LENGTH	FT	IN	HEIGHT	FT	IN.
	14	2		11	2

AREA	SQ FT	WEIGHT	LBS
	158		900

SIGN HEIGHT ABOVE GRADE/ROOF: FT 15

SHAPE OF SIGN: IRREGULAR

SIGN WILL READ:
(LOGO) MCDONALDS

NO OF LAMPS	TOTAL WATTAGE
14	860

TYPE OF LAMP: FLUORESCENT

NO. OF BALLAST/TRANSFORMERS	INPUT OF TRANSFORMERS
3	120

CONTRACTOR WILL INSTALL: [N] FEEDERS [Y] CUSTOMER LEADS

TYPE OF SWITCH: SPECIAL

LOCATION OF SWITCH: LISTED FLUSH TOGGLE

SIGN LOCATION:
INSTALLATION OF (1) NEW PYLON SIGN TO BE MOUNTED PER THE ATTACHED SITE PLAN. THE SIGN WILL CONTAIN (1) INTERNALLY ILLUMINATED MCDONALDS CABINET

The undersigned certify that the statements in this application are true and correct and that all work done under the proposed permit will conform to the requirements of the Chicago Municipal Code

	REG. NO	E92684
ELECT CONTR: DOYLE SIGINS INC		ELECTR
ADDRESS: 232 INTERSTATE RD - P.O. BOX 1068 ADDISON, IL 60101		
SUPERVISOR SIGNATURE:		

BOND NO	REG NO	E92684
SIGN ERECTOR: DOYLE SIGINS INC		SIGNER
ADDRESS: 232 INTERSTATE RD - P.O. BOX 1068 ADDISON IL, 60101		
SIGNATURE:		

The permit issued on this application will authorize only signs here applied for. If other signs are to be erected they must be covered by additional permits

City of Chicago
Rahm Emanuel, Mayor

Department of Buildings
Michael Merchant, Commissioner

TYPE OF BUSINESS
COMMERCIAL Other
Name
LIC #.
Renewal Date:

Projects Over
[Y] Private Property
[N] Public Way Grant Permit #:

[ ] Planned Development/Manufacturing PMD PD#:
Zoning District C1 Other: C1-4

TYPE OF SIGN
[ ] ADVERTISING [X] ILLUMINATE [ ] MOVEABLE
[X] BUSINESS [ ] FLASHING

TOTAL STREET FRONTAGE OF LOT (IN FEET)	500
TOTAL AREA OF NEW SIGN (SQ FT)	158
TOTAL AREA OF ALL SIGNS ON LOT (SQ FT)	150
HEIGHT OF SIGN ABOVE GRADE (TO TOP)	26ft 2in
DISTANCE OF CURB LINE OUTER EDGE (ft)	15
DISTANCE OF STRUCTURE INNER EDGE (ft)	30

DISTANCE FROM (ft).

A PUBLIC PARK (OVER 10 ACRES)	779
B EXPRESSWAY (IF LESS THAN 1 000 FT)	235
C RESIDENCE DISTRICT (ADVERTISING SIGNS ONLY)	163

IF REPLACEMENT SIGN OR CHANGE OF FACE, WHAT DOES THE EXISTING SIGN READ?

Original Payee:

Landmark Hold: [ ] **Status:**

ZONING (OFFICE USE ONLY)

SIGN BOND REQUIRED? [ ] YES

COUNCIL ORDER REQUIRED [ ] YES

IS SPECIAL PERMISSION REQUIRED FROM CHIEF ELECTRICAL
[ ] YES

IF YES, ATTACH LETTER OF REQUEST

TIME STAMP

SIGN CLERK

APPROVED FOR PERMIT

REMARKS

Office of the City Clerk

Or2013-179

Office of the City Clerk

City Council Document Tracking Sheet

Meeting Date:	4/10/2013
Sponsor(s):	Pope, John (10)
Type:	Order
Title:	Issuance of permits for sign(s)/signboard(s) at 3009 E 92nd St
Committee(s) Assignment:	Committee on Zoning, Landmarks and Building Standards

City Council, meeting date: 4/10/13
Committee on Zoning, Landmarks, & Building Standards

ORDERED, That the Commissioner of the Building Department is hereby directed to issue a sign permit to: (*Contractor's name and address*)

Sign-A-Rama
17332 S. Torrence Ave
Lansing, IL 60438

For the erection of a sign / signboard over twenty-four (24) feet in height and / or over one hundred (100) square feet (in area of one face) at:

On-Premise / Business ID signs: indicate Business Name and Address
Off-Premise / Advertising sings: must indicate that it is for Advertising

3009 E 92nd street - Family Dental Care
Chicago, IL 60617
Dimensions: 20' x 12'

Such signs shall comply with all provisions of Title 17 of the Chicago Zoning Ordinance and all other applicable provisions of the Municipal Code of the City of Chicago governing the construction and maintenance of outdoor signs, sign boards, and structures.

Joe A. Pope

Alderman, 10th Ward
John Pope

APPLICATION WORKSHEET

- For use by NEW APPLICANTS ONLY.
- For renewals obtain form from City Hall, 121 N. LaSalle St., Rm. 800 or call (312) 74 - GOBIZ (744-6249)

DIMENSIONS OF PUBLIC WAY USE WORKSHEET

Use for all public way encroachments except canopies, signs (including marquees) and sidewalk cafés.

Complete the worksheet for use of the public way and indicate all applicable measurements.

Exact Street (i.e. S. State St.)	Quantity	Length	Width	Depth	Height	Height below or above grade	Is this an Existing Public Way Use (Y/N)
7203 S. Commercial (Actual address of building is: 3009 E. 92nd St Chicago, IL 60617)	1	N/A	20'	N/A	12'	15'	N


Describe in detail how the public way is to be used together with the description of location.

Public way not to be used in any way. Banner is attached to wall of building adjacent to McDonalds parking lot. The banner is over property of building. Not any public way.

YEAR* BUILDING WAS CONSTRUCTED:

*** Buildings built before 1923 must provide documentation.**

NOTE: Pursuant to section 2-154-030 of the Municipal Code of the City of Chicago the Corporation Counsel of the City of Chicago may require any such additional information from any applicant to achieve full disclosure relevant to the request for action by the City Council or other city agency. Pursuant to section 2-154-020 of the Municipal code of the City of Chicago any material change in the information required above must be provided by supplementing this statement at any time up to the time the City Council or any city agency takes action on the application.

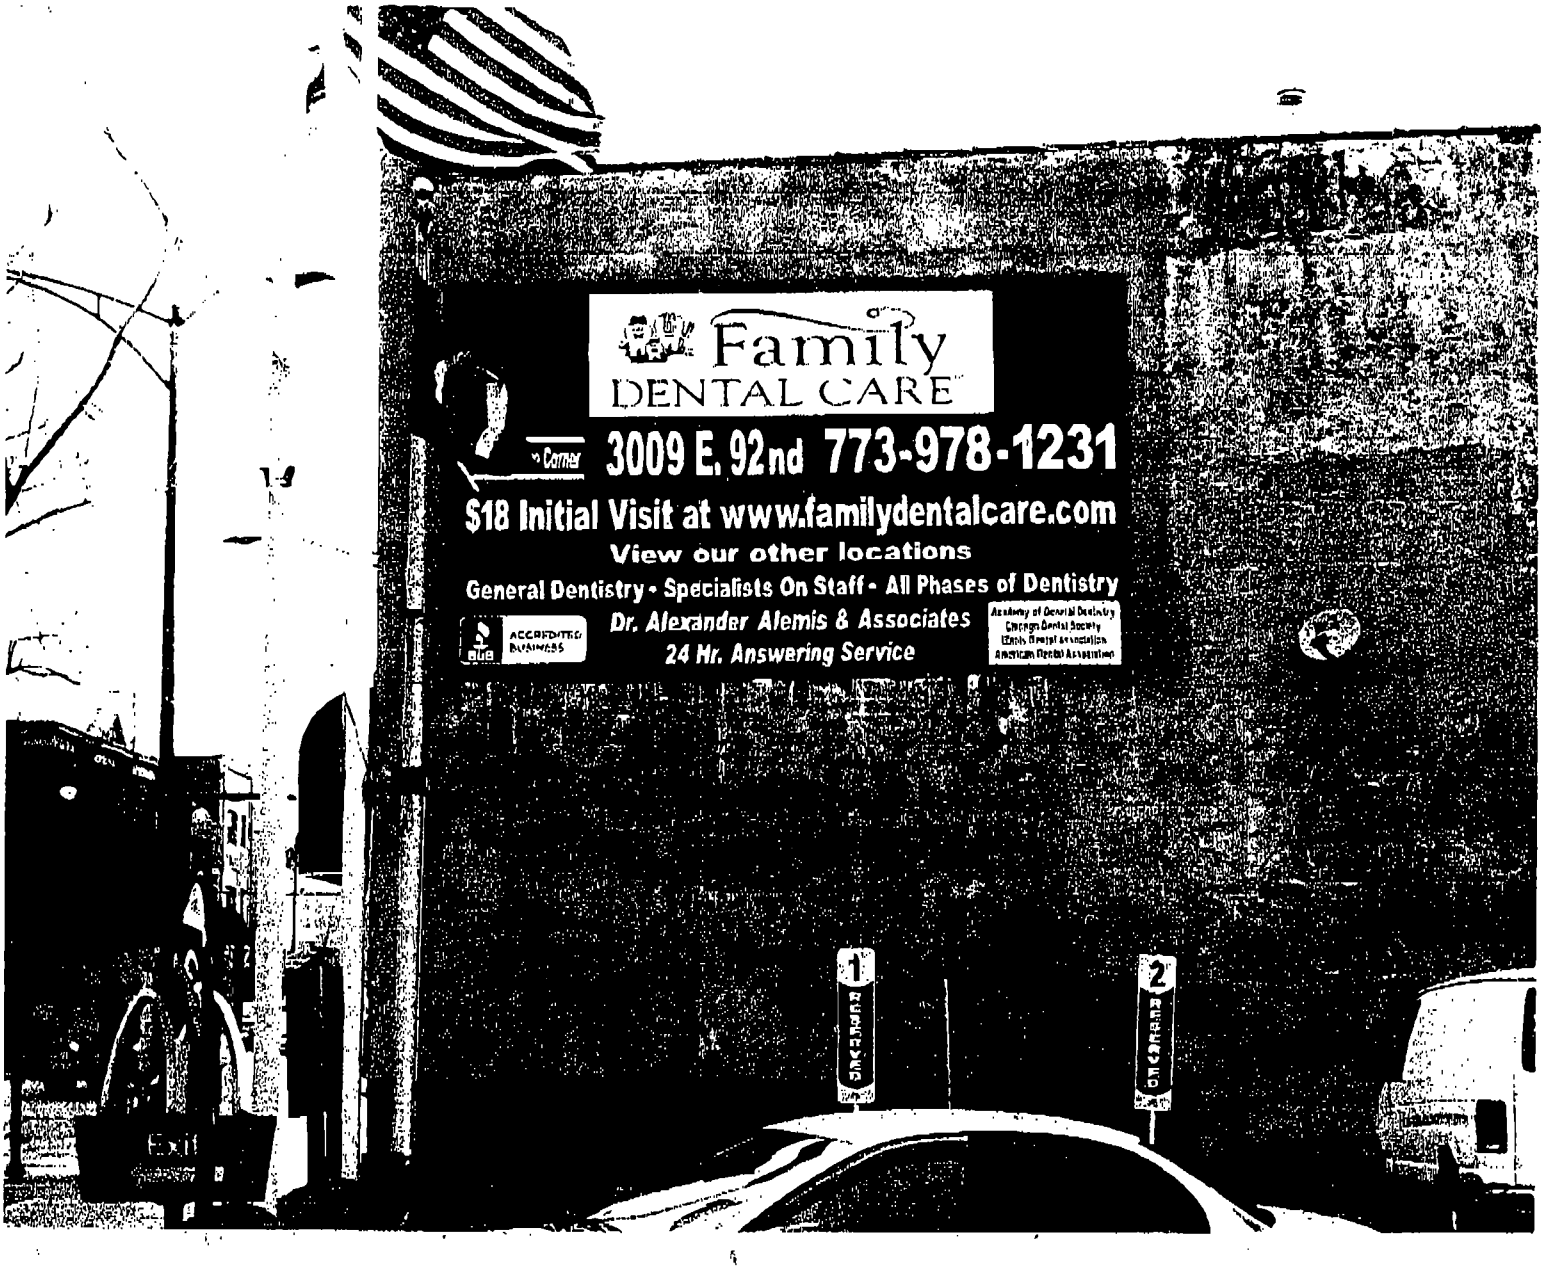
Family
DENTAL CARE
3009 E. 92nd 773-978-1231
$18 Initial Visit at www.familydentalcare.com
View our other locations
General Dentistry • Specialists On Staff - All Phases of Dentistry
Dr. Alexander Alemis & Associates
24 Hr. Answering Service
ACCREDITED BUSINESS
1
RESERVED
2
RESERVED

Office of the City Clerk

Or2013-165

Office of the City Clerk

City Council Document Tracking Sheet

Meeting Date:	4/10/2013
Sponsor(s):	Balcer, James (11)
Type:	Order
Title:	Issuance of permits for sign(s)/signboard(s) at 1520 W Pershing Rd (100484579)
Committee(s) Assignment:	Committee on Zoning, Landmarks and Building Standards

CITY COUNCIL MEETING:
Introduced April 10, 2013

Ordered, That the commissioner of buildings is hereby authorized and directed to issue

A sign permit to: **International Marble Supply Inc.**
1520 W. Pershing Rd.
Chicago, IL 60609

For the erection of a sign/signboard over 24 feet in height and /over 100 square feet

(in area of one face) at: **D&H Granite & Marble**
1520 W. Pershing Rd., Chicago, IL 60609

Dimensions: Length **30' 0'** Height **4'0"**

Height above grade/roof to top of sign **29'0**

TOTAL SQUARE FOOT AREA **120'**

Such sign(s) shall comply with all applicable provisions of TITLE 17 of the Chicago Zoning Ordinance and all other applicable provisions of the Municipal Code of the City of Chicago governing the construction and maintenance of outdoor signs, signboards and structures.

James A. Balcer
Alderman, 11th Ward

CITY OF CHICAGO

DEPARTMENT OF BUILDINGS

Sign Permit Application

APPROVAL NUMBER	APPLICATION NUMBER	ANNUAL FEE	WORK CODE	DRAWINGS ATTACHED
	100484579			☐ YES ☐ NO

DATE OF APPLICATION: 04/04/2013

ADDRESS OF SIGN: 1520 W PERSHING RD, 60609-

BUILDING:

ORIGINAL PERMIT NUMBER:

TYPE OF PERMIT: NEW CONSTRUCTION (SIGN)

PAYER OF ANNUAL INSPECTION:
DU, PHILIP
1520 W. PERSHING ROAD
CHICAGO, IL 60609
(773)869-9988

SIGN MANUFACTURER: D&H GRANITE & MARBLE

ADDRESS WHERE SIGN CAN BE SEEN PRIOR TO ERECTION:

TICKET NUMBER: 0

REINSPECTION CONTROL NUMBER:

TYPE OF SUPPORT FOR SIGN: BUILDING

SIGN BOARD SUPPORT MEMBERS: OTHER

ANNUAL FEE	
CONSTRUCTION FEE	400.00
1017 B FEE	
TOTAL FEE	400.00
AMOUNT PAID	200.00
BALANCE DUE	**$ 200.00**

Check # for Zoning

Check # for DCAP

TYPE OF SIGN: FLAT OR BOX

LENGTH	FT.	IN.	HEIGHT	FT.	IN.
	30	0		4	0

AREA	SQ. FT.	WEIGHT	LBS.
	120		45

SIGN HEIGHT ABOVE GRADE/ROOF: FT. 25

SHAPE OF SIGN: REGULAR

SIGN WILL READ:
D&H GRANITE & MARBLE SUPPLY OPEN TO PUBLIC

NO. OF LAMPS:

TOTAL WATTAGE:

TYPE OF LAMP:

NO. OF BALLAST/TRANSFORMERS:

INPUT OF TRANSFORMERS:

CONTRACTOR WILL INSTALL: [N] FEEDERS [N] CUSTOMER LEADS

TYPE OF SWITCH:

LOCATION OF SWITCH:

SIGN LOCATION:
PERMIT APPLICATION FOR EXISTING SIGN

The undersigned certify that the statements in this application are true and correct and that all work done under the proposed permit will conform to the requirements of the Chicago Municipal Code

REG. NO	
ELECT CONTR	
ADDRESS	
SUPERVISOR SIGNATURE	

BOND. NO.	REG. NO. N94149
SIGN ERECTOR	KUO CONSTRUCTION INC SIGNER
ADDRESS	1882 S NORMAL 2ND FLOOR CHICAGO IL, 60616
SIGNATURE	

The permit issued on this application will authorize only signs here applied for. If other signs are to be erected they must be covered by additional permits

City of Chicago
Rahm Emanuel, Mayor

Department of Buildings
Michael Merchant, Commissioner

TYPE OF BUSINESS

INDUST Other: MATERIAL SUPPLY

Name: INTERNATIONAL MARBLE SUPPLY

LIC #:

Renewal Date:

Projects Over:

[Y] Private Property

[N] Public Way Grant Permit #:

[X] Planned Development/Manufacturing PMD/PD#: 8

Zoning District: OTHER Other: PMD

TYPE OF SIGN:

[ ] ADVERTISING [ ] ILLUMINATE [ ] MOVEABLE

[X] BUSINESS [ ] FLASHING

TOTAL STREET FRONTAGE OF LOT (IN FEET) 100

TOTAL AREA OF NEW SIGN (SQ.FT.) 120

TOTAL AREA OF ALL SIGNS ON LOT (SQ.FT.) 240

HEIGHT OF SIGN ABOVE GRADE (TO TOP) 29ft 0in

DISTANCE OF CURB LINE OUTER EDGE (ft) 16

DISTANCE OF STRUCTURE INNER EDGE (ft) 3

DISTANCE FROM (ft):

A. PUBLIC PARK (OVER 10 ACRES) 3,500

B. EXPRESSWAY (IF LESS THAN 1,000 FT.) 5,500

C. RESIDENCE DISTRICT (ADVERTISING SIGNS ONLY) 1,500

IF REPLACEMENT SIGN OR CHANGE OF FACE, WHAT DOES THE EXISTING SIGN READ?

Original Payee:

Landmark Hold: [ ] **Status:**

ZONING (OFFICE USE ONLY)

SIGN BOND REQUIRED? [ ] YES

COUNCIL ORDER REQUIRED [X] YES

IS SPECIAL PERMISSION REQUIRED FROM CHIEF ELECTRICAL

[ ] YES

IF YES, ATTACH LETTER OF REQUEST

TIME STAMP

SIGN CLERK

APPROVED FOR PERMIT

REMARKS


CITY OF CHICAGO
DEPARTMENT OF ZONING AND LAND USE PLANNING
SIGN SITE PLAN
(ALL INFORMATION MUST BE COMPLETED AND LEGIBLE)

Site Address: 1520 W. Pershing Rd., Chicago, IL 60609 **1 of 2 applications**

Sign Company: Kuo Construction **Rep Name:** Chris Huang

Phone (312) 375 - 6628 **EXT** _____ (***Below: Building, streets and location of sign on lot or structure***)

North

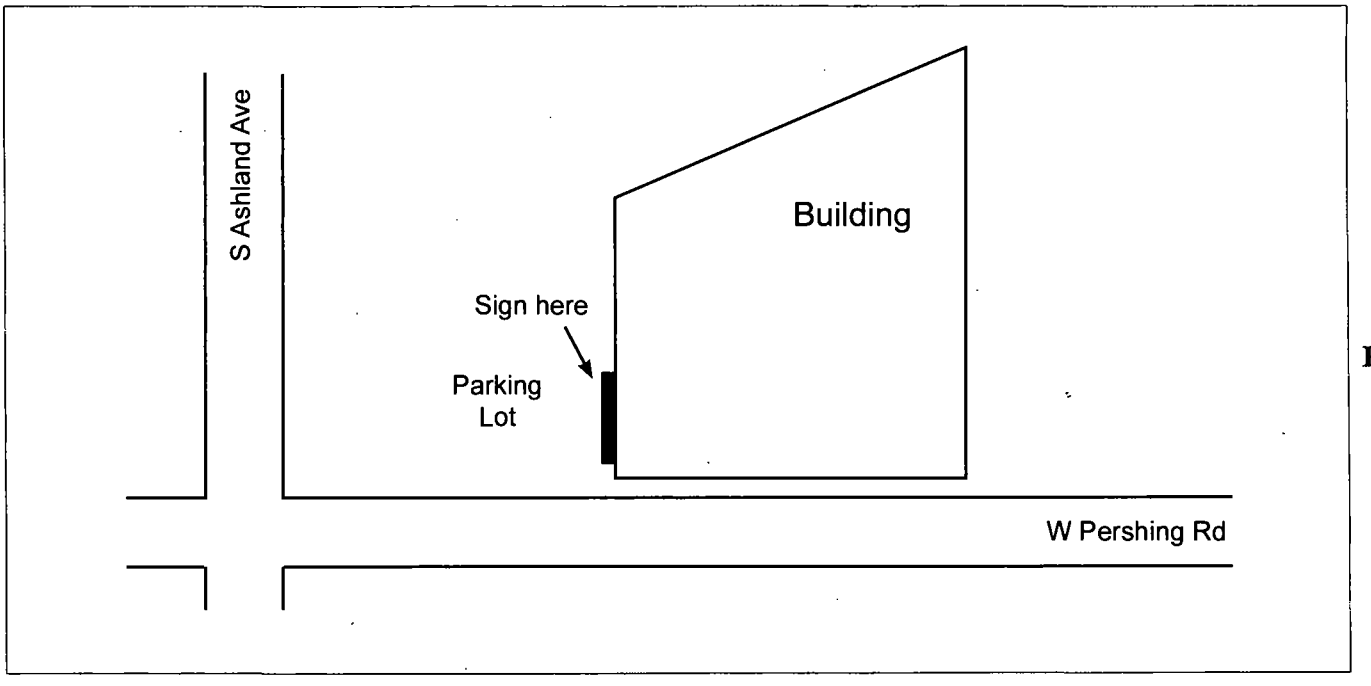

West **East**

South

SIGN USE:
- Bus. ID (On-premise) [X]
  Business Lice. #
  _____
- Advertising (Off-premise) [ ]

PERMIT TYPE:
- New Construction [X]
- Change of Face
  Previous Permit #
  _____ [ ]

TYPE OF SIGN:
- Flat Wall [X]
- Freestanding [ ]
- Awning [ ]
- Marquee [ ]
- High Rise Building [ ]
- Projecting Private [X]
- Projecting Public Way [ ]
  Public Way Use -Permit #
  _____

SIGN CHARACTERISTICS:
- Non- Illuminated [X]
- Illuminated [ ]
- Changing Image [ ]
- Video Display [ ]
- Flashing [ ]

TOTAL SQUARE FOOTAGE:
Square footage of **this proposed sign** 120
Gross area of **all proposed signs** 240
Area of **all existing signs**
(not including proposed) on Zoning Lot 0

DISTANCE FROM:
Curb Line: 16
Expressway, Toll Roads or Major Route (n/a if over 1000 ft) N/A
Park (over 10 acres) 3500
Residential Zone 1500
Existing Off-premise on same side of street: N/A

Signature : _____ **Date:** 4/5/13

(Revised 4/10)

Athena Design Group
1882 S. Normal Avenue, Chicago, IL 60616 | Tel: 312-733-2828 | Fax: 312-733-2822 | E-mail: mail@3228.com



Sign permit, bond, and special insurance required by the city are extra.

Client: D&H Granite & Marble Supply	**Date:** 4/3/2013	All sign designs and concepts shown here are confidential and are the property of ADG. They are not to be distributed, exhibited, copied, or otherwise used without our written permission. **Computer generated colors are not a true match to any PMS, VINYL, or PAINT.**
Site Address: 1520 W Pershing Rd., Chicago, IL 60609	**Scale:** 1": 83"	
Sign Type: sign boards	**Color:** red lettering on white	

Office of the City Clerk

Or2013-166

Office of the City Clerk

City Council Document Tracking Sheet

Meeting Date:	4/10/2013
Sponsor(s):	Balcer, James (11)
Type:	Order
Title:	Issuance of permits for sign(s)/signboard(s) at 1520 W Pershing Rd (100484580)
Committee(s) Assignment:	Committee on Zoning, Landmarks and Building Standards

CITY COUNCIL MEETING:
Introduced April 10, 2013

Ordered, That the commissioner of buildings is hereby authorized and directed to issue

A sign permit to: **International Marble Supply Inc.**
1520 W. Pershing Rd.
Chicago, IL 60609

For the erection of a sign/signboard over 24 feet in height and /over 100 square feet

(in area of one face) at: **D&H Granite & Marble**
1520 W. Pershing Rd., Chicago, IL 60609

Dimensions: Length **30' 0'** Height **4'0"**

Height above grade/roof to top of sign **29'0**

TOTAL SQUARE FOOT AREA **120'**

Such sign(s) shall comply with all applicable provisions of TITLE 17 of the Chicago Zoning Ordinance and all other applicable provisions of the Municipal Code of the City of Chicago governing the construction and maintenance of outdoor signs, signboards and structures.

James A. Balcer
Alderman, 11th Ward

CITY OF CHICAGO

DEPARTMENT OF BUILDINGS

Sign Permit Application

APPROVAL NUMBER	APPLICATION NUMBER	ANNUAL FEE	WORK CODE	DRAWINGS ATTACHED
	100484580			☐ YES ☐ NO

DATE OF APPLICATION: 04/04/2013

ADDRESS OF SIGN: 1520 W PERSHING RD, 60609-

BUILDING:

ORIGINAL PERMIT NUMBER:

TYPE OF PERMIT: NEW CONSTRUCTION (SIGN)

PAYER OF ANNUAL INSPECTION:
DU, PHILIP
1520 W. PERSHING ROAD
CHICAGO, IL 60609
(773)869-9988

SIGN MANUFACTURER: D&H GRANITE & MARBLE

ADDRESS WHERE SIGN CAN BE SEEN PRIOR TO ERECTION:

TICKET NUMBER: 0

REINSPECTION CONTROL NUMBER:

TYPE OF SUPPORT FOR SIGN: BUILDING

SIGN BOARD SUPPORT MEMBERS: OTHER

ANNUAL FEE	
CONSTRUCTION FEE	400.00
1017 B FEE	
TOTAL FEE	400.00
AMOUNT PAID	200.00
BALANCE DUE	$ 200.00

Check # for Zoning

Check # for DCAP

TYPE OF SIGN: FLAT OR BOX

LENGTH FT.	LENGTH IN.	HEIGHT FT.	HEIGHT IN.
30	0	4	0

AREA SQ. FT.	WEIGHT LBS.
120	45

SIGN HEIGHT ABOVE GRADE/ROOF: FT. 25

SHAPE OF SIGN: REGULAR

SIGN WILL READ:
D&H GRANITE & MARBLE SUPPLY OPEN TO PUBLIC

NO. OF LAMPS:

TOTAL WATTAGE:

TYPE OF LAMP:

NO. OF BALLAST/TRANSFORMERS:

INPUT OF TRANSFORMERS:

CONTRACTOR WILL INSTALL: [N] FEEDERS [N] CUSTOMER LEADS

TYPE OF SWITCH:

LOCATION OF SWITCH:

SIGN LOCATION:
PERMIT APPLICATION FOR EXISTING SIGN

The undersigned certify that the statements in this application are true and correct and that all work done under the proposed permit will conform to the requirements of the Chicago Municipal Code

REG. NO.	
ELECT CONTR	
ADDRESS	
SUPERVISOR SIGNATURE	

BOND. NO.	REG. NO N94149
SIGN ERECTOR	KUO CONSTRUCTION INC SIGNER
ADDRESS	1882 S NORMAL 2ND FLOOR CHICAGO IL, 60616
SIGNATURE	

The permit issued on this application will authorize only signs here applied for. If other signs are to be erected they must be covered by additional permits

City of Chicago
Rahm Emanuel, Mayor

Department of Buildings
Michael Merchant, Commissioner

TYPE OF BUSINESS

INDUST Other: MATERIAL SUPPLY

Name: INTERNATIONAL MARBLE SUPPLY

LIC #:

Renewal Date:

Projects Over:

[Y] Private Property

[N] Public Way Grant Permit #:

[X] Planned Development/Manufacturing PMD/PD#: 8

Zoning District: OTHER Other: PMD

TYPE OF SIGN:

[ ] ADVERTISING [ ] ILLUMINATE [ ] MOVEABLE

[X] BUSINESS [ ] FLASHING

TOTAL STREET FRONTAGE OF LOT (IN FEET)	100
TOTAL AREA OF NEW SIGN (SQ.FT.)	120
TOTAL AREA OF ALL SIGNS ON LOT (SQ.FT.)	240
HEIGHT OF SIGN ABOVE GRADE (TO TOP)	29ft 0in
DISTANCE OF CURB LINE OUTER EDGE (ft)	16
DISTANCE OF STRUCTURE INNER EDGE (ft)	3

DISTANCE FROM (ft):

A. PUBLIC PARK (OVER 10 ACRES)	3,500
B. EXPRESSWAY (IF LESS THAN 1,000 FT.)	5,500
C. RESIDENCE DISTRICT (ADVERTISING SIGNS ONLY)	1,500

IF REPLACEMENT SIGN OR CHANGE OF FACE. WHAT DOES THE EXISTING SIGN READ?

Original Payee:

Landmark Hold: [ ] **Status:**

ZONING (OFFICE USE ONLY)

SIGN BOND REQUIRED? [ ] YES

COUNCIL ORDER REQUIRED [X] YES

IS SPECIAL PERMISSION REQUIRED FROM CHIEF ELECTRICAL

[ ] YES

IF YES. ATTACH LETTER OF REQUEST

TIME STAMP

SIGN CLERK

APPROVED FOR PERMIT

REMARKS


CITY OF CHICAGO
DEPARTMENT OF ZONING AND LAND USE PLANNING
SIGN SITE PLAN
(ALL INFORMATION MUST BE COMPLETED AND LEGIBLE)

Site Address: 1520 W. Pershing Rd., Chicago, IL 60609 **2 of 2 applications**

Sign Company: Kuo Construction **Rep Name:** Chris Huang

Phone (312) 375 - 6628 **EXT** _____ (***Below: Building, streets and location of sign on lot or structure***)

North

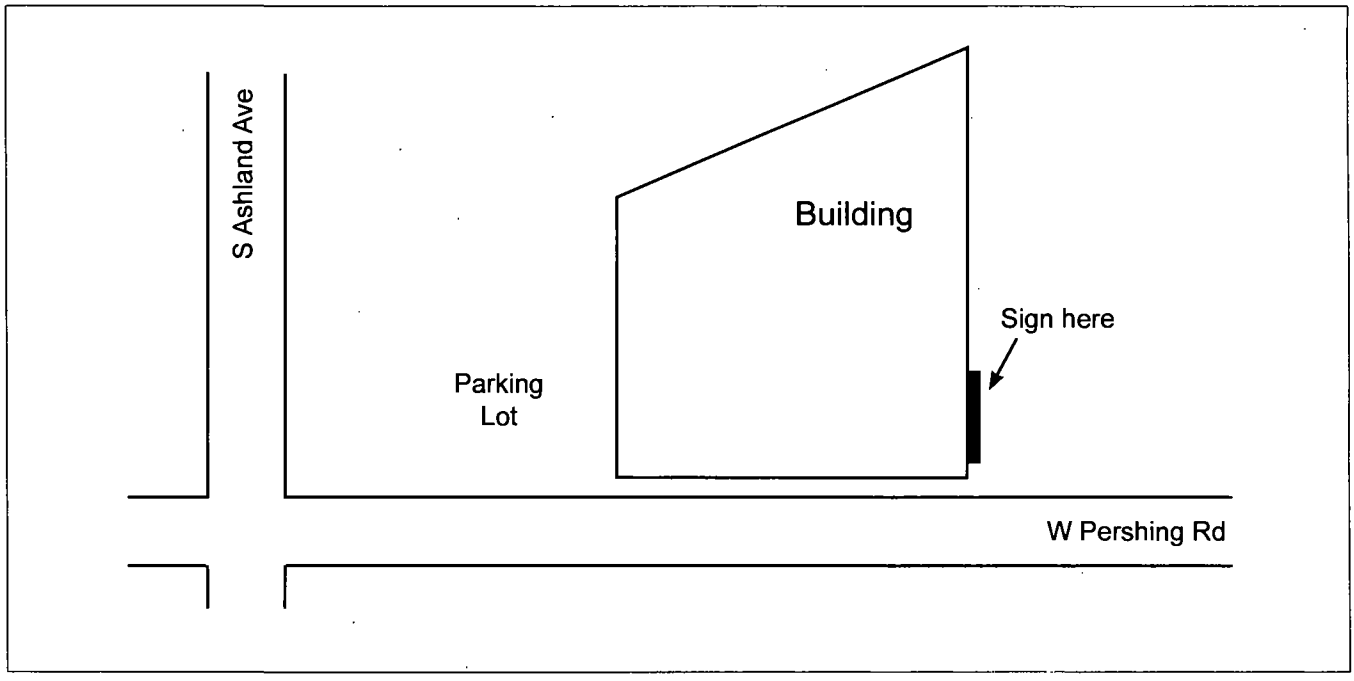

West **East**

South

SIGN USE:
Bus. ID (On-premise) [X]
Business Lice. #
_____
Advertising (Off-premise) [ ]

PERMIT TYPE:
New Construction [X]
Change of Face
Previous Permit # [ ]
_____

TYPE OF SIGN:
Flat Wall [X]
Freestanding [ ]
Awning [ ]
Marquee [ ]
High Rise Building [ ]
Projecting Private [X]
Projecting Public Way [ ]
Public Way Use -Permit #
_____

SIGN CHARACTERISTICS:
Non- Illuminated [X]
Illuminated [ ]
Changing Image [ ]
Video Display [ ]
Flashing [ ]

DISTANCE FROM:
Curb Line: 16
Expressway, Toll Roads or Major Route (n/a if over 1000 ft) N/A
Park (over 10 acres) 3500
Residential Zone 1500
Existing Off-premise on same side of street: N/A

TOTAL SQUARE FOOTAGE:
Square footage of **this proposed sign** 120
Gross area of **all proposed signs** 240
Area of **all existing signs** ***(not including proposed)*** on Zoning Lot 0

Signature : _____ **Date:** 4/5/13

(Revised 4/10)

Athena Design Group
1882 S. Normal Avenue, Chicago, IL 60616 | Tel: 312-733-2828 | Fax: 312-733-2822 | E-mail: mail@3228.com

Sign #2



Sign permit, bond, and special insurance required by the city are extra.

Client: D&H Granite & Marble Supply	**Date:** 4/3/2013	All sign designs and concepts shown here are confidential and are the property of ADG. They are not to be distributed, exhibited, copied, or otherwise used without our written permission. **Computer generated colors are not a true match to any PMS, VINYL, or PAINT.**
Site Address: 1520 W Pershing Rd., Chicago, IL 60609	**Scale:** 1": 101"	
Sign Type: sign boards	**Color:** red lettering on white	

Office of the City Clerk

Or2013-169

Office of the City Clerk

City Council Document Tracking Sheet

Meeting Date:	4/10/2013
Sponsor(s):	Solis, Daniel (25)
Type:	Order
Title:	Issuance of permits for sign(s)/signboard(s) at 1801 S Canal St - 144 sq. ft.
Committee(s) Assignment:	Committee on Zoning, Landmarks and Building Standards

BE IT ORDAINED BY THE CITY COUNCIL OF THE CITY OF CHICAGO:

SECTION 1. That the Commissioner of Buildings is hereby authorized and directed to issue a sign permit to **Global Marketing Enterprises** for the erection of a sign/signboard over 24 feet in height and/ or over 100 sq.ft. (in area of one face) at

1801 South Canal Street , Chicago, IL 60616

with the dimensions, height and sq.ft. area:

Dimensions: Length: 18 feet Height 8 feet
Height Above Grade / Roof to top of Sign: 21 feet
Total Square Foot Area: 144 Square Feet

Such a sign will comply with all applicable provisions of TITLE 17 of the Chicago Zoning Ordinance and all other applicable provisions of the Municipal Code of the City of Chicago governing the construction and maintenance of outdoor signs, signboards and structures

SECTION 2. This ordinance shall be in force and effect from and after its passage and due publications.

1801 South Canal

Daniel Solis
Alderman 25th Ward

Office of the City Clerk

Or2013-170

Office of the City Clerk

City Council Document Tracking Sheet

Meeting Date:	4/10/2013
Sponsor(s):	Solis, Daniel (25)
Type:	Order
Title:	Issuance of permits for sign(s)/signboard(s) at 1801 S Canal St - 168 sq. ft.
Committee(s) Assignment:	Committee on Zoning, Landmarks and Building Standards

BE IT ORDAINED BY THE CITY COUNCIL OF THE CITY OF CHICAGO:

SECTION 1. That the Commissioner of Buildings is hereby authorized and directed to issue a sign permit to **Global Marketing Enterprises** for the erection of a sign/signboard over 24 feet in height and/ or over 100 sq.ft. (in area of one face) at

1801 South Canal Street , Chicago, IL 60616

with the dimensions, height and sq.ft. area:

Dimensions: Length: 28 feet Height 6 feet
Height Above Grade / Roof to top of Sign: 21 feet
Total Square Foot Area: 168 Square Feet

Such a sign will comply with all applicable provisions of TITLE 17 of the Chicago Zoning Ordinance and all other applicable provisions of the Municipal Code of the City of Chicago governing the construction and maintenance of outdoor signs, signboards and structures

SECTION 2. This ordinance shall be in force and effect from and after its passage and due publications

1801 South Canal

Daniel Solis
Alderman 25th Ward

Office of the City Clerk

Or2013-171

Office of the City Clerk

City Council Document Tracking Sheet

Meeting Date:	4/10/2013
Sponsor(s):	Solis, Daniel (25)
Type:	Order
Title:	Issuance of permits for sign(s)/signboard(s) at 1801 S Canal St - 135 sq. ft.
Committee(s) Assignment:	Committee on Zoning, Landmarks and Building Standards

BE IT ORDAINED BY THE CITY COUNCIL OF THE CITY OF CHICAGO:

SECTION 1. That the Commissioner of Buildings is hereby authorized and directed to issue a sign permit to **Global Marketing Enterprises** for the erection of a sign/signboard over 24 feet in height and/ or over 100 sq.ft. (in area of one face) at

1801 South Canal Street , Chicago, IL 60616

with the dimensions, height and sq.ft. area:

Dimensions: Length: 5 feet Height 27 feet
Height Above Grade / Roof to top of Sign: 34 feet
Total Square Foot Area: 135 Square Feet

Such a sign will comply with all applicable provisions of TITLE 17 of the Chicago Zoning Ordinance and all other applicable provisions of the Municipal Code of the City of Chicago governing the construction and maintenance of outdoor signs, signboards and structures

SECTION 2. This ordinance shall be in force and effect from and after its passage and due publications.

1801 South Canal

Daniel Solis
Alderman 25th Ward

Office of the City Clerk

Or2013-172

Office of the City Clerk

City Council Document Tracking Sheet

Meeting Date:	4/10/2013
Sponsor(s):	Solis, Daniel (25)
Type:	Order
Title:	Issuance of permits for sign(s)/signboard(s) at 1711 W Cermak Rd
Committee(s) Assignment:	Committee on Zoning, Landmarks and Building Standards

City Council
Meeting Date: 4·10·13
Committee on Buildings (signs)

ORDERED, That the Commissioner of Buildings is hereby directed to issue a sign permit to: (Contractor's name and address)

the Holland Design Group Inc.
1090 Brown Ct.
Wauconda IL 60084

for the erection of a sign / signboard over 24 feet in height and / or over 100 square feet (in area of one face) at: (Business NAME & ADDRESS)

CERMAK FRESH MARKET
1711 W CERMAK RD
CHICAGO IL 60608

Dimensions: Length 26'9" Height 7'6"

Height above grade / roof to top of sign 11'0" / 18'6"

TOTAL SQUARE FOOT AREA 204

Such sign(s) shall comply with all applicable provisions of TITLE 17 of the Chicago Zoning Ordinance and all other applicable provisions of the Municipal Code of the City of Chicago governing the construction and maintenance of outdoor signs, signboards and structures.

Daniel Solis (VS)

Alderman, 25 Ward

The Lightwell Design Group, Inc.
1750 Stowe Ct.
Lawrenceville, IL 62439

Christopher Steele-Perkins
FTM Int Centaurus
Chicago IL 60606

Dear [illegible],

[illegible]


CITY OF CHICAGO
DEPARTMENT OF ZONING AND LAND USE PLANNING
SIGN SITE PLAN
(ALL INFORMATION MUST BE COMPLETED AND LEGIBLE)

Site Address: 1711 W CERMAK RD CHICAGO IL 60608 ___ **of** ___ **applications**

Sign Company: THE HOLLAND DESIGN GROUP INC **Rep Name:** TOM

Phone (847) 895 - 7044 **EXT** _____ ***(Below: Building, streets and location of sign on lot or structure)***

North

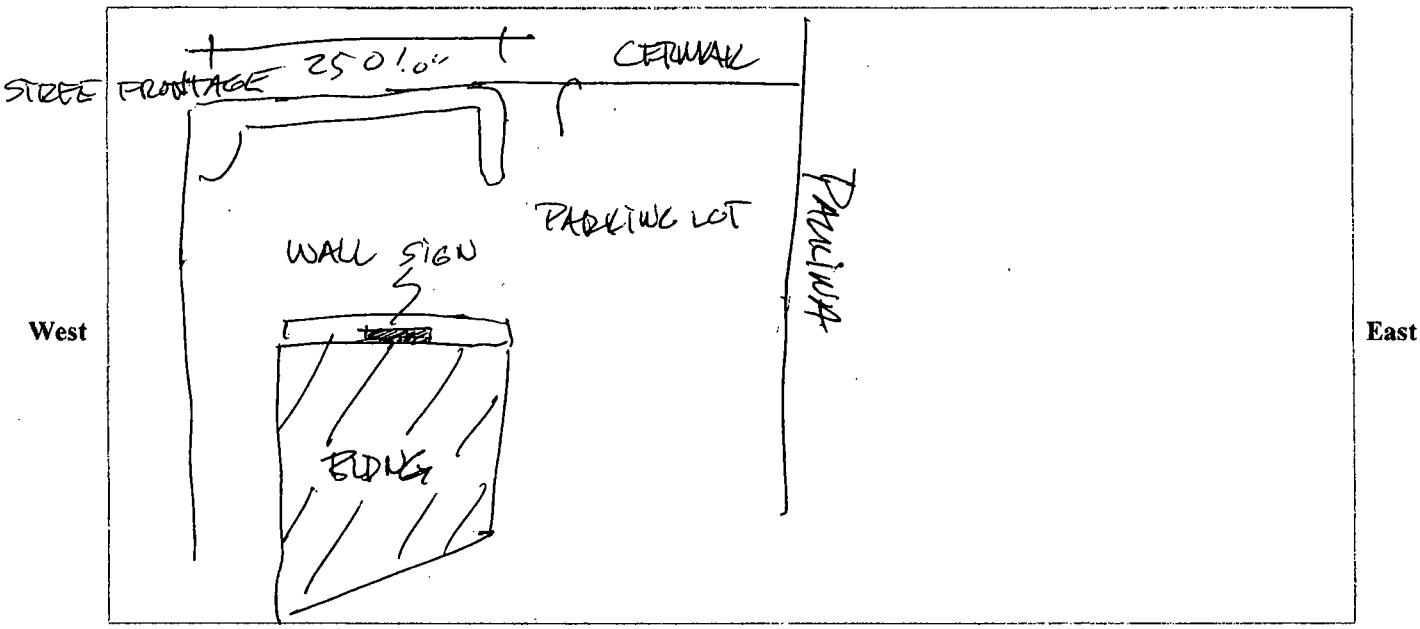

West **East**

South

SIGN USE:
Bus. ID (On-premise) ☒
Business Lice. # _____
Advertising (Off-premise) ☐

TYPE OF SIGN:
Flat Wall ☒
Freestanding ☐
Awning ☐
Marquee ☐
High Rise Building ☐
Projecting Private ☒
Projecting Public Way ☐
Public Way Use -Permit # _____

SIGN CHARACTERISTICS:
Non- Illuminated ☐
Illuminated ☒
Changing Image ☐
Video Display ☐
Flashing ☐


PERMIT TYPE:
New Construction ☒
Change of Face
Previous Permit # ☐
_____


DISTANCE FROM:
Curb Line: _____
Expressway, Toll Roads or Major Route (n/a if over 1000 ft) _____
Park (over 10 acres) _____
Residential Zone 260
Existing Off-premise on same side of street: _____

TOTAL SQUARE FOOTAGE:
Square footage of **this proposed sign** 204
Gross area of **all proposed signs** 204
Area of **all existing signs** ***(not including proposed)*** on Zoning Lot 290


Signature : _____ **Date:** March 21, 2013

(Revised 4/10)

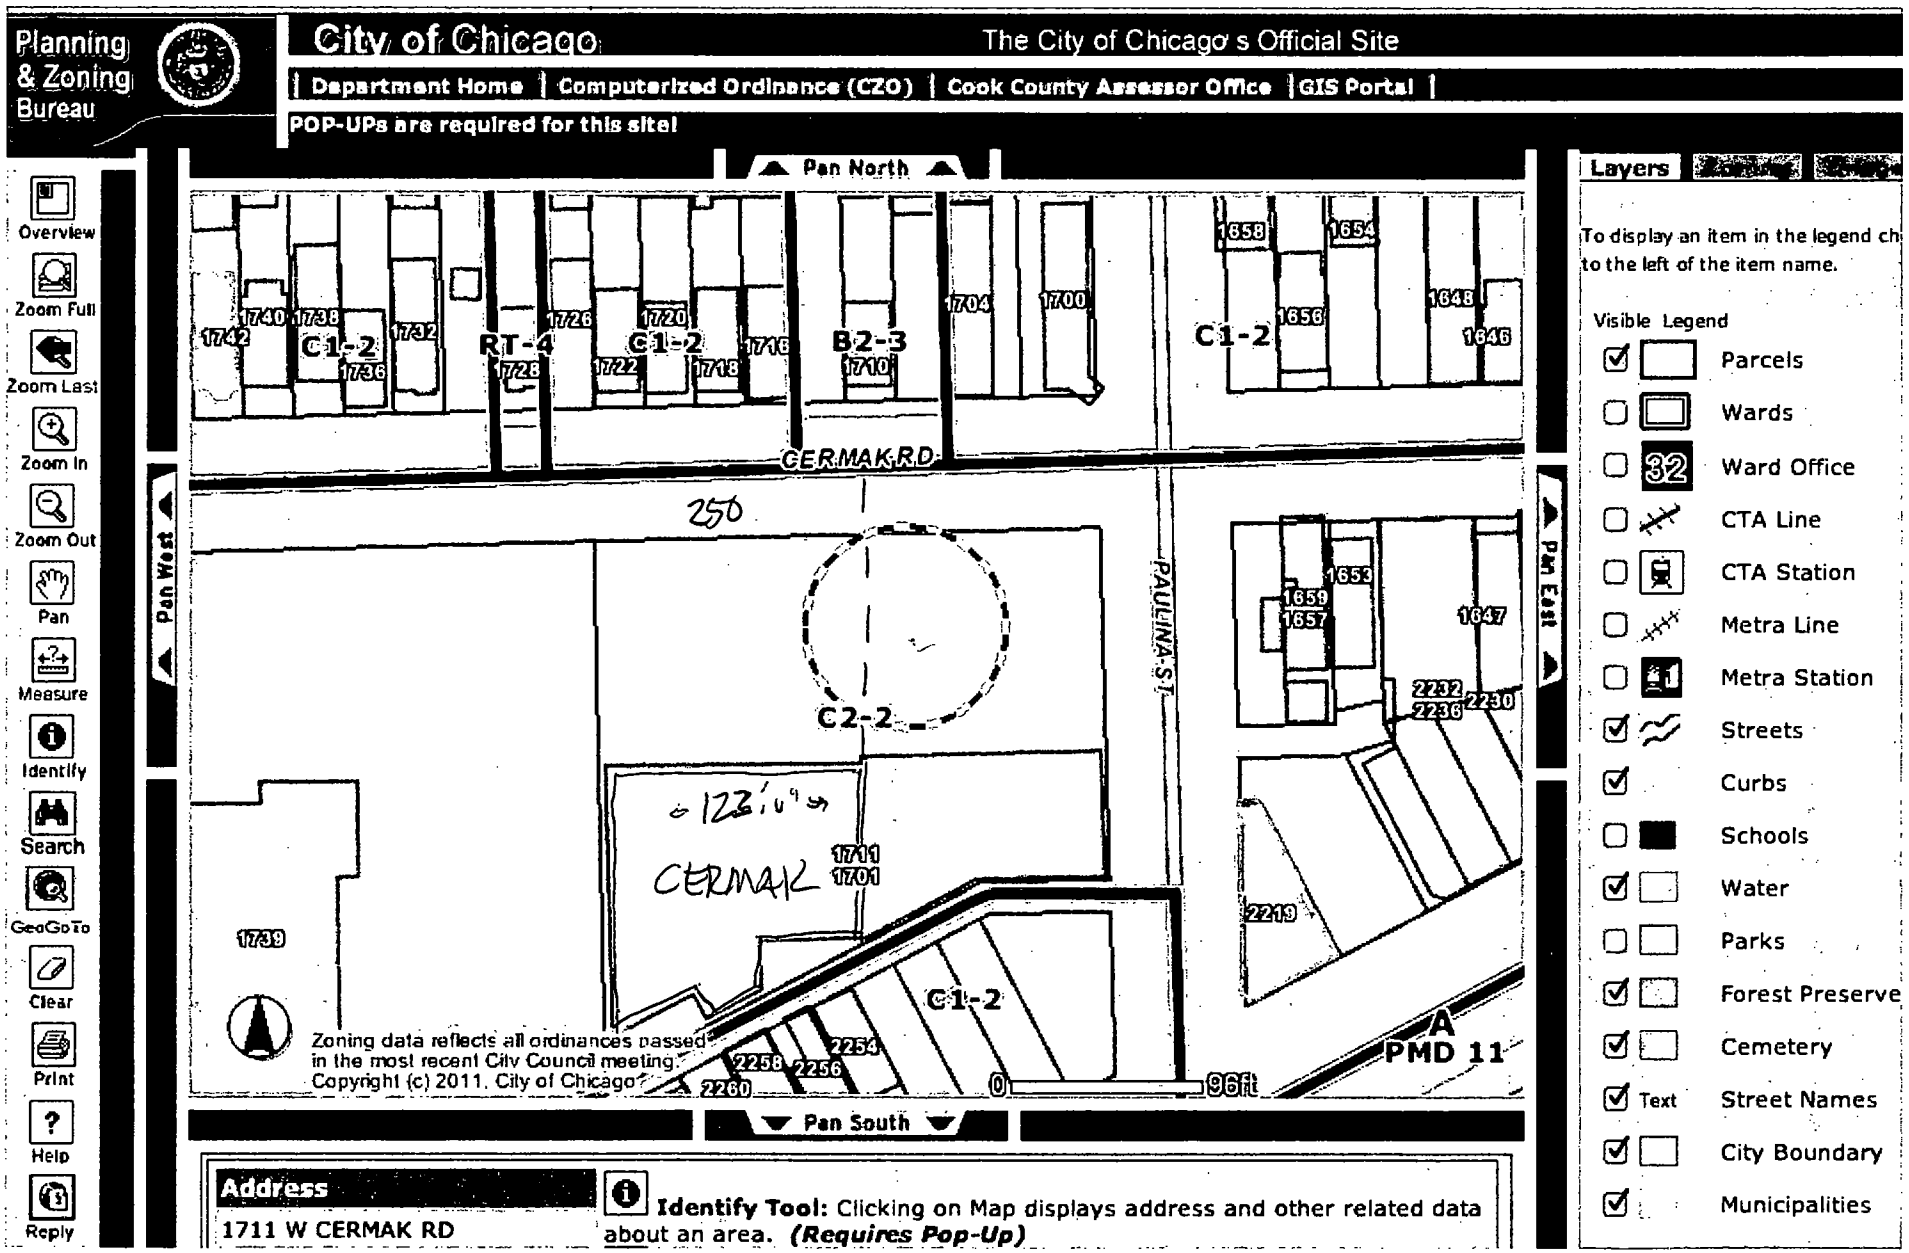
Planning & Zoning Bureau
City of Chicago
The City of Chicago s Official Site
Department Home | Computerized Ordinance (CZO) | Cook County Assessor Office | GIS Portal |
POP-UPs are required for this site!
Overview
Zoom Full
Zoom Last
Zoom In
Zoom Out
Pan
Measure
Identify
Search
GeoGoTo
Clear
Print
Help
Reply
Pan North
Pan West
Pan East
Pan South
C1-2
RT-4
B2-3
C2-2
CERMAK RD
CERMAK
PAULINA ST
1742
1740
1738
1736
1732
1728
1726
1722
1720
1718
1716
1710
1704
1700
1658
1654
1656
1648
1646
1653
1659
1657
1647
2232
2230
2236
2219
1739
1711
1701
250
123.09
2254
2258
2256
2260
0
96ft
PMD 11
Zoning data reflects all ordinances passed in the most recent City Council meeting.
Copyright (c) 2011, City of Chicago
Layers
To display an item in the legend ch
to the left of the item name.
Visible Legend
Parcels
Wards
Ward Office
CTA Line
CTA Station
Metra Line
Metra Station
Streets
Curbs
Schools
Water
Parks
Forest Preserve
Cemetery
Text
Street Names
City Boundary
Municipalities
Address
1711 W CERMAK RD
Identify Tool: Clicking on Map displays address and other related data about an area. (Requires Pop-Up)

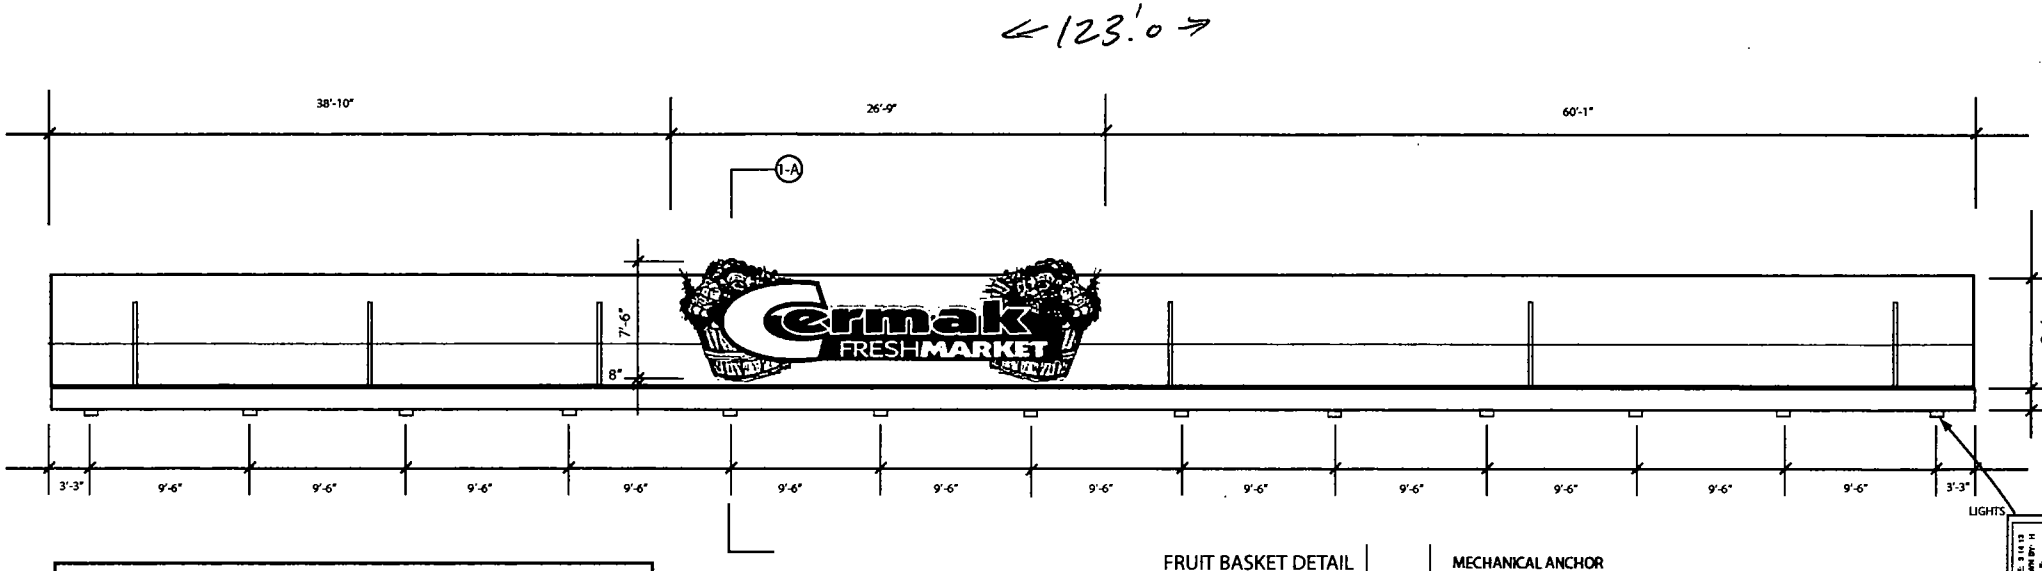


FACE VIEW SCALE 1/8" = 1'-0" NORTH ELEVATION

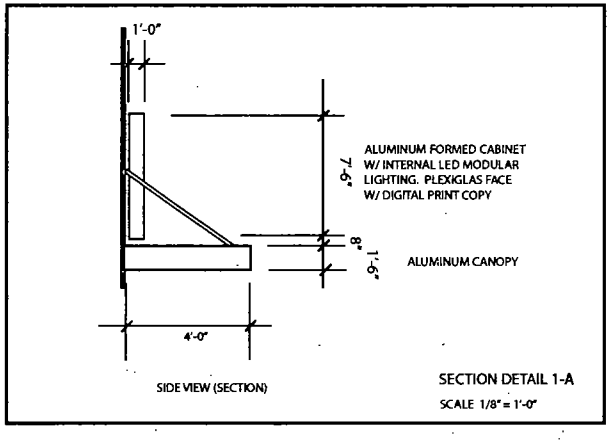

SIDE VIEW (SECTION)

SECTION DETAIL 1-A
SCALE 1/8" = 1'-0"

FRUIT BASKET DETAIL

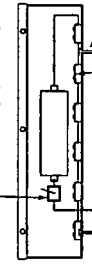

MECHANICAL ANCHOR
T.B.D. RELATIVE TO WALL
CONDITIONS. THROUGH
BOLT IF NEEDED

ALUMINUM RETURNS
INTERIOR WHITE /
EXTERIOR GLOSS
FINISH OPTIONAL
TYPICAL .063" CONTINUOUS

LED MODULES SELF ENCLOSED
CONTINUOUS W/ CONNECTIONS
TO POWER TRANSFORMER SECCONDARY
D.C. POWER
AC 100-240 V, DC 12 V, 1.0A - 60W

DISCONNECT
SWITCH

CONTROLLED POWER SOURCE
120 V SINGLE PHASE
W/ GROUND WIRE (GREEN)



DRAIN HOLE
AT EACH BASE
OR LEG OF CHARACTER

SECTION S-1
SIGN DETAIL
SCALE 1" = 1'-0"



P-1

Alderman copy / citycouncil

CITY OF CHICAGO

DEPARTMENT OF BUILDINGS

Sign Permit Application

APPROVAL NUMBER	APPLICATION NUMBER	ANNUAL FEE	WORK CODE	DRAWINGS ATTACHED
	100482920			☒ YES ☐ NO

DATE OF APPLICATION: 03/25/2013

ADDRESS OF SIGN: 1711 W CERMAK RD, 60608-

BUILDING:

ORIGINAL PERMIT NUMBER:

TYPE OF PERMIT: NEW CONSTRUCTION (SIGN)

PAYER OF ANNUAL INSPECTION:
BOUSIS, JIMMY
1711 W CERMAK RD
CHICAGO, IL 60608
(773)847-1100

SIGN MANUFACTURER: THE HOLLAND DESIGN GROUP

ADDRESS WHERE SIGN CAN BE SEEN PRIOR TO ERECTION:

TICKET NUMBER: 0

REINSPECTION CONTROL NUMBER:

TYPE OF SUPPORT FOR SIGN: BUILDING

SIGN BOARD SUPPORT MEMBERS: STEEL

ANNUAL FEE	
CONSTRUCTION FEE	200.00
1017 B FEE	
TOTAL FEE	200.00
AMOUNT PAID	200.00
BALANCE DUE	

Check # for Zoning

Check # for DCAP

TYPE OF SIGN: FLAT OR BOX

LENGTH	FT.	IN.	HEIGHT	FT.	IN.
	26	9		7	6

AREA	SQ. FT.	WEIGHT	LBS.
	201		88

SIGN HEIGHT ABOVE GRADE/ROOF: FT. 11

SHAPE OF SIGN: REGULAR

SIGN WILL READ:
CERMAK FRESH MARKET

NO. OF LAMPS	TOTAL WATTAGE
4	20

TYPE OF LAMP: OTHER

NO. OF BALLAST/TRANSFORMERS	INPUT OF TRANSFORMERS
6	110

CONTRACTOR WILL INSTALL: [N] FEEDERS [Y] CUSTOMER LEADS

TYPE OF SWITCH: KNIFE

LOCATION OF SWITCH: OUTSIDE SIGN

SIGN LOCATION:
WALL SIGN MOUNTED WITH RACEWAY CABINET
TYPE LED LGIHTING, PLEXIGLASS FACE LETTERS

The undersigned certify that the statements in this application are true and correct and that all work done under the proposed permit will conform to the requirements of the Chicago Municipal Code

	REG. NO.	E61610
ELECT CONTR: THE HOLLAND DESIGN GROUP INC.		ELECTR
ADDRESS: 1090 BROWN ST. WAUCONDA, IL 60084		
SUPERVISOR SIGNATURE		

BOND. NO.	REG. NO.	N91050
SIGN ERECTOR: HOLLAND DESIGN GROUP		SIGNER
ADDRESS: 1090 BROWN ST. WAUCONDA IL, 60084		
SIGNATURE		

The permit issued on this application will authorize only signs here applied for. If other signs are to be erected they must be covered by additional permits

City of Chicago
Rahm Emanuel, Mayor

Department of Buildings
Michael Merchant, Commissioner

TYPE OF BUSINESS

COMMERCIAL Other: GROCERY STORE

Name:

LIC #:

Renewal Date:

Projects Over:

[Y] Private Property

[N] Public Way Grant Permit #:

[ ] Planned Development/Manufacturing PMD/PD#:

Zoning District: C2 Other: C2-2

TYPE OF SIGN:

[ ] ADVERTISING [X] ILLUMINATE [ ] MOVEABLE

[X] BUSINESS [ ] FLASHING

TOTAL STREET FRONTAGE OF LOT (IN FEET)	250
TOTAL AREA OF NEW SIGN (SQ.FT.)	201
TOTAL AREA OF ALL SIGNS ON LOT (SQ.FT.)	290
HEIGHT OF SIGN ABOVE GRADE (TO TOP)	18ft 6in
DISTANCE OF CURB LINE OUTER EDGE (ft)	190
DISTANCE OF STRUCTURE INNER EDGE (ft)	186

DISTANCE FROM (ft):

A. PUBLIC PARK (OVER 10 ACRES)	
B. EXPRESSWAY (IF LESS THAN 1,000 FT.)	
C. RESIDENCE DISTRICT (ADVERTISING SIGNS ONLY)	260

IF REPLACEMENT SIGN OR CHANGE OF FACE, WHAT DOES THE EXISTING SIGN READ?

Original Payee:

Landmark Hold: [ ] **Status:**

ZONING (OFFICE USE ONLY)

SIGN BOND REQUIRED? [ ] YES

COUNCIL ORDER REQUIRED [X] YES

IS SPECIAL PERMISSION REQUIRED FROM CHIEF ELECTRICAL.

[X] YES

IF YES, ATTACH LETTER OF REQUEST

TIME STAMP

SIGN CLERK	APPROVED FOR PERMIT

REMARKS

Copy of Application #100482920

Job Location

Edit

Address	1711 W CERMAK RD 60608

Work Being Performed

Edit

Application Type	Sign
Application Number	Copy of Application #100482920

Description of Work

Edit

Estimated Cost	$1,000.00
Job Description	WALL SIGN MOUNTED WITH RACEWAY CABINET TYPE LED LGIHTING. PLEXIGLASS FACE LETTERS

Workbench Details

Edit

SIGN DETAILS

Sign Permit Type*	New Construction (Sign)
Support Type*	Building
Support Material*	Steel
Sign to Read*	CERMAK FRESH MARKET
Sign Manufacturer*	THE HOLLAND DESIGN GROUP
Drawing Approval #	
Test Lab	

Type and Size of Sign

Sign Type*	Flat or Box
Is this a Billboard?*	Yes ◦ No
Use Type*	Advertising ◦ Business Identification
Shape*	Regular
Length*	26 ft. 9 in.
Height*	7 ft. 6 in.
Height Above Grade or Roof*	11 ft.
Weight*	88 lbs.
# of faces*	1
Painted Wall?	
Secondary Sign?	

Electrical Equipment

✓Electrical Work is Required

# of lamps*	4
Total Watts*	20
Bulb Type*	Other
# of Ballasts or Transformers	6
Input of Transformer	110
Switch Type	Knife

Switch Location	Outside Sign
Flashing	Yes ◦ No
Moving Parts	Yes ◦ No

Contractor Will

Install Feeders
✓Connect Customer Leads

Project is Over

Public Walkway*	Yes ◦ No
Private Property*	◦ Yes No

Additional Detail

Type of business*	Commercial Other	Describe: GROCERY STORI
Business name		
License Account #		
Renewal Date:		
Zoning District*	C2	Describe: C2-2
Planned Development or PMD*	Yes ◦ No	

Measurements

Total area of all signs on lot (sq ft.)*	290
Total street frontage of lot (in feet)*	250
Distance of Curb Line outer edge (ft)*	190
Distance of Structure Inner Edge (ft)*	186

Distances From

Public park	
Expressway	if less than 1,000 ft.
Residential District	260

Required Documents/Permissions

Sign Bond*	Yes ◦ No
Council Order*	◦ Yes No
Chief Electrical Inspector Approval*	◦ Yes No

Check Numbers

If paying by check, please enter the check numbers below.

Zoning: DCAP:

Contractors and Contacts

Edit

am Acting As

Contractor Type:
✓SIGN ERECTOR
✓ELECT SUPERVISING ELECTRICIAN

Additional Contractors

Additional Contacts

Type	Contact Details
ES_PAYER	JIMMY BOUSIS 1711 W CERMAK RD CHICAGO, IL, 60608

Office of the City Clerk

Or2013-173

Office of the City Clerk

City Council Document Tracking Sheet

Meeting Date:	4/10/2013
Sponsor(s):	Solis, Daniel (25)
Type:	Order
Title:	Issuance of permits for sign(s)/signboard(s) at 329 W 18th St
Committee(s) Assignment:	Committee on Zoning, Landmarks and Building Standards

ORDERED, That the Commissioner of the Building Department is hereby directed to issue a sign permit to: (*Contractor's name and address*)

M-K Signs Inc
4900 N Elston Ave
Chicago IL 60630

For the erection of a sign / signboard over twenty-four (24) feet in height and / or over one hundred (100) square feet (in area of one face) at:

329 W 18th Street
Chicago IL 60613

With the following Dimensions, height, and square foot area:

Dimensions: **Length: 90 feet Height 4 feet**
Height Above Grade / Roof to top of Sign: **116 feet**
Total Square Foot Area: **360 Square Feet**

Such signs shall comply with all provisions of Title 17 of the Chicago Zoning Ordinance and all other applicable provisions of the Municipal Code of the City of Chicago governing the construction and maintenance of outdoor signs, sign boards, and structures.


Daniel Solis
Alderman, 25th Ward



EAST ELEVATION

S/F BANNER DISPLAY

4'-0" X 90'-0" DISPLAY
FLEX FACE W/ VINYL COPY
MOUNTED W/ STAINLESS STEEL ANCHORS ON 18" CENTERS

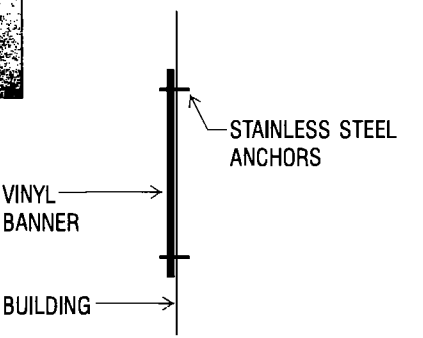

SIDE VIEW

APPROVED: _____ DATE: _____

M-K SIGNS
CHICAGO
4900 N. ELSTON AVE
CHICAGO, IL 60630
773/545-4444
FAX 773/545-0042
E-MAIL: artdept@mksigns.net

BLUE STAR
CHICAGO, IL

Colors represented in this drawing are for presentation purposes only. They will not match your finished product exactly. Actual color samples can be obtained from your sales representative.

This design is the original and unpublished work of MK SIGNS and may not be reproduced, copied or exhibited in any fashion without the expressed written consent of MK SIGNS. The rights to this design may be purchased.

DATE	REVISION

SCALE: N.T.S.	DATE: 3-1-13
DESIGNER: LM	SALES: RC
FILE: Blue Star	DRAWING NUMBER: 2177-1

CITY OF CHICAGO

DEPARTMENT OF BUILDINGS

Sign Permit Application

APPROVAL NUMBER	APPLICATION NUMBER	ANNUAL FEE	WORK CODE	DRAWINGS ATTACHED
	100479852			☐ YES ☐ NO

DATE OF APPLICATION: 03/01/2013

ADDRESS OF SIGN: 329 W 18TH ST, 60616-

BUILDING:

ORIGINAL PERMIT NUMBER:

TYPE OF PERMIT: NEW CONSTRUCTION (SIGN)

PAYER OF ANNUAL INSPECTION:
KATZ, NATASHA
329 W. 18TH STREET
CHICAGO, IL 60616
(773)545-4444

SIGN MANUFACTURER: M-K SIGNS, INC.

ADDRESS WHERE SIGN CAN BE SEEN PRIOR TO ERECTION:

TICKET NUMBER: 0

REINSPECTION CONTROL NUMBER:

TYPE OF SUPPORT FOR SIGN: BUILDING

SIGN BOARD SUPPORT MEMBERS: STEEL

ANNUAL FEE	
CONSTRUCTION FEE	200.00
1017 B FEE	
TOTAL FEE	200.00
AMOUNT PAID	200.00
BALANCE DUE	

Check # for Zoning

Check # for DCAP

TYPE OF SIGN: FLAT OR BOX

LENGTH	FT.	IN.	HEIGHT	FT.	IN.
	90	0		4	0

AREA	SQ. FT.	WEIGHT	LBS.
	360		200

SIGN HEIGHT ABOVE GRADE/ROOF: FT. 116

SHAPE OF SIGN: REGULAR

SIGN WILL READ:
BLUE STAR COMMERICAL LOFT SPACE

NO. OF LAMPS:

TOTAL WATTAGE:

TYPE OF LAMP:

NO OF BALLAST/TRANSFORMERS:

INPUT OF TRANSFORMERS:

CONTRACTOR WILL INSTALL: [N] FEEDERS [N] CUSTOMER LEADS

TYPE OF SWITCH:

LOCATION OF SWITCH:

SIGN LOCATION:
BLUE STAR BANNER SIGN,EAST ELEVATION

The undersigned certify that the statements in this application are true and correct and that all work done under the proposed permit will conform to the requirements of the Chicago Municipal Code

	REG. NO.
ELECT CONTR	
ADDRESS	
SUPERVISOR SIGNATURE	

BOND. NO.	REG. NO. E05834
SIGN ERECTOR: M-K SIGNS, INC.	SIGNER
ADDRESS: 4900 N. ELSTON AVE. CHICAGO IL, 60630	
SIGNATURE	

The permit issued on this application will authorize only signs here applied for. If other signs are to be erected they must be covered by additional permits

City of Chicago
Rahm Emanuel, Mayor

Department of Buildings
Michael Merchant, Commissioner

TYPE OF BUSINESS

COMMERCIAL Other:

Name: BLUE STAR

LIC #:

Renewal Date:

Projects Over:

[Y] Private Property

[N] Public Way Grant Permit #:

[X] Planned Development/Manufacturing PMD/PD#: PMD 11

Zoning District: M1 Other:

TYPE OF SIGN:

[ ] ADVERTISING [ ] ILLUMINATE [ ] MOVEABLE

[X] BUSINESS [ ] FLASHING

TOTAL STREET FRONTAGE OF LOT (IN FEET) 450

TOTAL AREA OF NEW SIGN (SQ.FT.) 360

TOTAL AREA OF ALL SIGNS ON LOT (SQ.FT.) 360

HEIGHT OF SIGN ABOVE GRADE (TO TOP) 120ft 0in

DISTANCE OF CURB LINE OUTER EDGE (ft) 12

DISTANCE OF STRUCTURE INNER EDGE (ft) 13

DISTANCE FROM (ft):

A. PUBLIC PARK (OVER 10 ACRES)

B. EXPRESSWAY (IF LESS THAN 1,000 FT.)

C. RESIDENCE DISTRICT (ADVERTISING SIGNS ONLY)

IF REPLACEMENT SIGN OR CHANGE OF FACE, WHAT DOES THE EXISTING SIGN READ?

Original Payee:

Landmark Hold: [ ] **Status:**

ZONING (OFFICE USE ONLY)

SIGN BOND REQUIRED? [ ] YES

COUNCIL ORDER REQUIRED [X] YES

IS SPECIAL PERMISSION REQUIRED FROM CHIEF ELECTRICAL

[ ] YES

IF YES, ATTACH LETTER OF REQUEST

TIME STAMP

SIGN CLERK

APPROVED FOR PERMIT

REMARKS


CITY OF CHICAGO
DEPARTMENT OF ZONING AND LAND USE PLANNING
SIGN SITE PLAN
(ALL INFORMATION MUST BE COMPLETED AND LEGIBLE)

Site Address: 329 W. 18TH STREET 2 of 2 applications

Sign Company: M-K SIGNS, INC **Rep Name:** ANTHONY CILIA

Phone (773) 545 - 4444 **EXT** _____ (*Below: Building, streets and location of sign on lot or structure*)

North

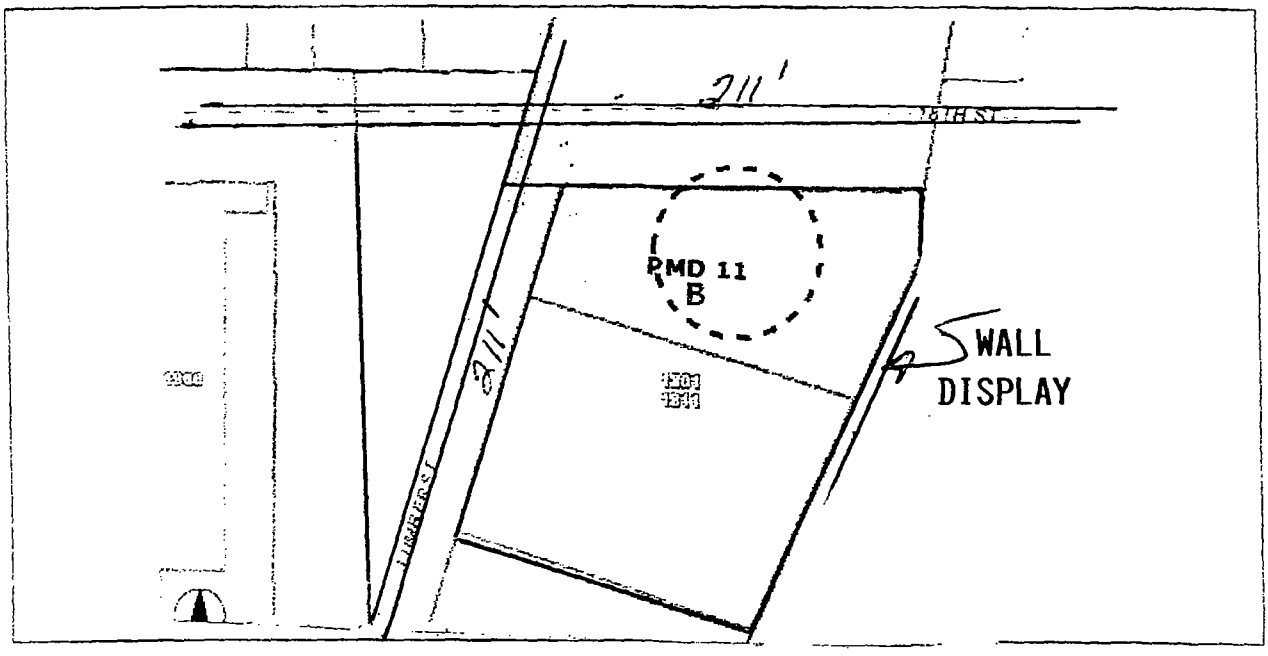

West East

South

SIGN USE:
Bus. ID (On-premise) XX
Business Lice. #
_____
Advertising (Off-premise) ☐

PERMIT TYPE:
New Construction XX
Change of Face ☐
Previous Permit #
_____

TYPE OF SIGN:
Flat Wall XX
Freestanding ☐
Awning ☐
Marquee ☐
High Rise Building ☐
Projecting Private XX
Projecting Public Way ☐
Public Way Use -Permit #
_____

SIGN CHARACTERISTICS:
Non- Illuminated XX
Illuminated ☐
Changing Image ☐
Video Display ☐
Flashing ☐

DISTANCE FROM:
Curb Line: 13FT
Expressway, Toll Roads or Major Route (n/a if over 1000 ft) XX
Park (over 10 acres) XX
Residential Zone XX
Existing Off-premise on same side of street: XX


TOTAL SQUARE FOOTAGE:
Square footage of **this proposed sign** 360
Gross area of **all proposed signs** 720
Area of **all existing signs** (*not including proposed*) on Zoning Lot 0

Signature : Anthony Cilia **Date:** 3-15-13

(Revised 4/10)

Zoning Map

Created on: 3/20/2013 9:07 A.M.

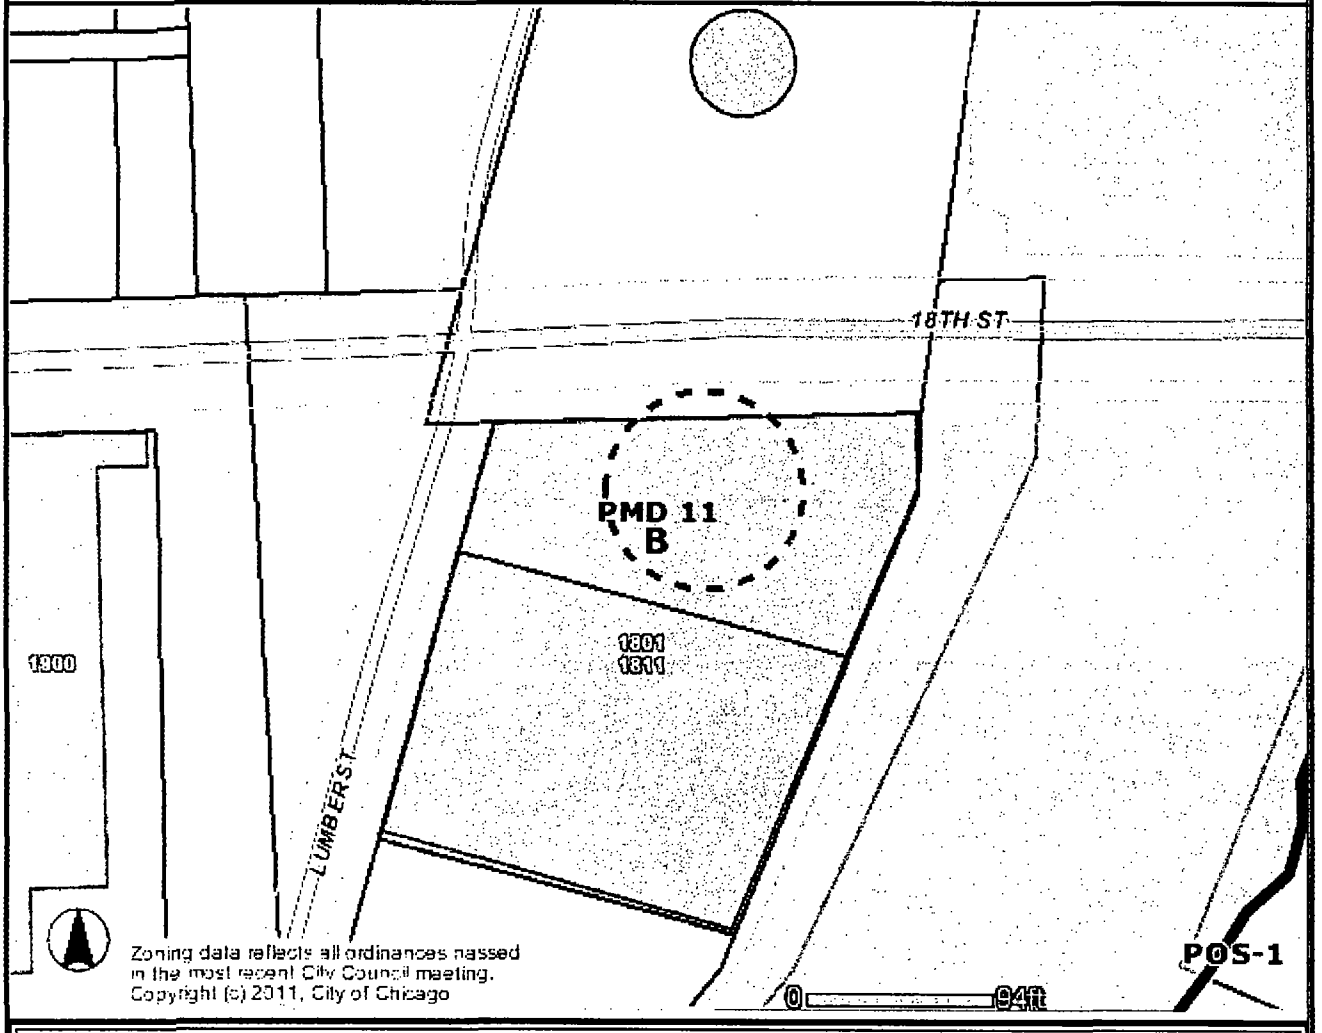

Address


329 W 18TH ST

Zoning
- Business
- Commercial
- Manufacturing
- Residential
- Planned Development
- Planned Manufacturing
- Downtown Core
- Downtown Service
- Downtown Mixed
- Downtown Residential
- Transportation
- Parks & Open Space
- Zoning Boundaries

Historic Preservation
CHICAGO LANDMARKS
- Chicago Landmarks
- Landmark Districts

Chicago Historic Resources Survey - Buildings subject to Demolition-Delay Ordinance
- Red
- Orange
- Water
- Cemetery
- Municipalities

- Lakefront
- Pedestrian Streets
- Buildings
- Parcels
- Streets
- Curbs
- Forest Preserve
- City Boundary

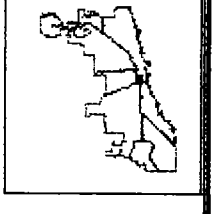

Information provided on the City of Chicago web site should not be used as a substitute for legal, accounting, real estate, business, tax, or other professional advice. The City of Chicago assumes no liability for any damages or loss of any kind that might arise from the use of, misuse of, or the inability to use the City web site and-or the materials contained on the web site. The City of Chicago also assumes no liability for improper or incorrect use of materials or information contained on its web site. All materials that appear on the City of Chicago web site are distributed and transmitted as is, without warranties of any kind, either express or implied, and subject to the terms and conditions stated in this disclaimer.

Office of the City Clerk

Or2013-174

Office of the City Clerk

City Council Document Tracking Sheet

Meeting Date:	4/10/2013
Sponsor(s):	Solis, Daniel (25)
Type:	Order
Title:	Issuance of permits for sign(s)/signboard(s) at 329 W 18th St - west elevation
Committee(s) Assignment:	Committee on Zoning, Landmarks and Building Standards

ORDERED, That the Commissioner of the Building Department is hereby directed to issue a sign permit to: (*Contractor's name and address*)

M-K Signs Inc
4900 N Elston Ave
Chicago IL 60630

For the erection of a sign / signboard over twenty-four (24) feet in height and / or over one hundred (100) square feet (in area of one face) at:

329 W 18th Street
Chicago IL 60613

With the following Dimensions, height, and square foot area:

West Elevation

Dimensions: **Length: 90 feet Height 4 feet**
Height Above Grade / Roof to top of Sign: **116 feet**
Total Square Foot Area: **360 Square Feet**

Such signs shall comply with all provisions of Title 17 of the Chicago Zoning Ordinance and all other applicable provisions of the Municipal Code of the City of Chicago governing the construction and maintenance of outdoor signs, sign boards, and structures.

Daniel Solis
Alderman, 25th Ward

CITY OF CHICAGO

DEPARTMENT OF BUILDINGS

Sign Permit Application

APPROVAL NUMBER	APPLICATION NUMBER	ANNUAL FEE	WORK CODE	DRAWINGS ATTACHED
	100479853			☐ YES ☐ NO

DATE OF APPLICATION: 03/01/2013

ADDRESS OF SIGN: 329 W 18TH ST, 60616-

BUILDING:

ORIGINAL PERMIT NUMBER:

TYPE OF PERMIT: NEW CONSTRUCTION (SIGN)

PAYER OF ANNUAL INSPECTION
KATZ, NATASHA
329 W. 18TH STREET
CHICAGO, IL 60616
(773)545-4444

SIGN MANUFACTURER: M-K SIGNS, INC.

ADDRESS WHERE SIGN CAN BE SEEN PRIOR TO ERECTION:

TICKET NUMBER: 0

REINSPECTION CONTROL NUMBER:

TYPE OF SUPPORT FOR SIGN: BUILDING

SIGN BOARD SUPPORT MEMBERS: STEEL

ANNUAL FEE	
CONSTRUCTION FEE	200.00
1017 B FEE	
TOTAL FEE	200.00
AMOUNT PAID	200.00
BALANCE DUE	

Check # for Zoning

Check # for DCAP

TYPE OF SIGN: FLAT OR BOX

LENGTH	FT.	IN	HEIGHT	FT.	IN
	90	0		4	0

AREA	SQ FT	WEIGHT	LBS
	360		200

SIGN HEIGHT ABOVE GRADE/ROOF: FT 116

SHAPE OF SIGN: REGULAR

SIGN WILL READ
BLUE STAR COMMERICAL LOFT SPACE

NO OF LAMPS:

TOTAL WATTAGE:

TYPE OF LAMP:

NO OF BALLAST/TRANSFORMERS:

INPUT OF TRANSFORMERS:

CONTRACTOR WILL INSTALL: [N] FEEDERS [N] CUSTOMER LEADS

TYPE OF SWITCH:

LOCATION OF SWITCH:

SIGN LOCATION
BLUE STAR BANNER SIGN, WEST ELEVATION

The undersigned certify that the statements in this application are true and correct and that all work done under the proposed permit will conform to the requirements of the Chicago Municipal Code

	REG NO
ELECT CONTR	
ADDRESS	
SUPERVISOR SIGNATURE	

BOND NO	REG NO E05834
SIGN ERECTOR	M-K SIGNS, INC. SIGNER
ADDRESS	4900 N. ELSTON AVE. CHICAGO IL, 60630
SIGNATURE	

The permit issued on this application will authorize only signs here applied for If other signs are to be erected they must be covered by additional permits

City of Chicago
Rahm Emanuel, Mayor

Department of Buildings
Michael Merchant, Commissioner

TYPE OF BUSINESS

COMMERCIAL Other:

Name BLUE STAR

LIC #:

Renewal Date

Projects Over:

[Y] Private Property

[N] Public Way Grant Permit #

[X] Planned Development/Manufacturing PMD/PD#: PMD 11

Zoning District. M1 Other:

TYPE OF SIGN:

[ ] ADVERTISING [ ] ILLUMINATE [ ] MOVEABLE

[X] BUSINESS [ ] FLASHING

TOTAL STREET FRONTAGE OF LOT (IN FEET)	450
TOTAL AREA OF NEW SIGN (SQ FT.)	360
TOTAL AREA OF ALL SIGNS ON LOT (SQ FT.)	360
HEIGHT OF SIGN ABOVE GRADE (TO TOP)	120ft 0in
DISTANCE OF CURB LINE OUTER EDGE (ft)	12
DISTANCE OF STRUCTURE INNER EDGE (ft)	13

DISTANCE FROM (ft):

A. PUBLIC PARK (OVER 10 ACRES)

B. EXPRESSWAY (IF LESS THAN 1,000 FT.)

C. RESIDENCE DISTRICT (ADVERTISING SIGNS ONLY)

IF REPLACEMENT SIGN OR CHANGE OF FACE, WHAT DOES THE EXISTING SIGN READ?

Original Payee:

Landmark Hold: [ ] **Status:**

ZONING (OFFICE USE ONLY)

SIGN BOND REQUIRED? [ ] YES

COUNCIL ORDER REQUIRED [X] YES

IS SPECIAL PERMISSION REQUIRED FROM CHIEF ELECTRICAL

[ ] YES


IF YES, ATTACH LETTER OF REQUEST

TIME STAMP

SIGN CLERK

APPROVED FOR PERMIT


REMARKS

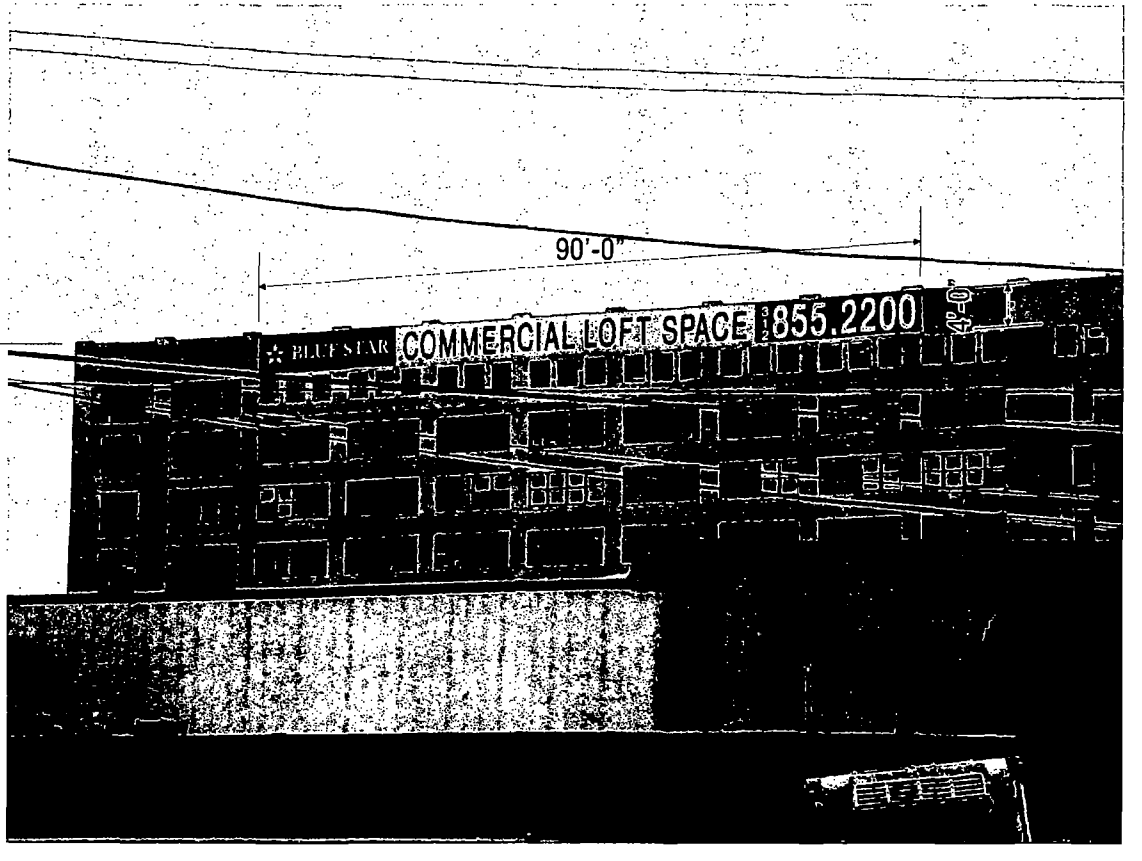

WEST ELEVATION

S/F BANNER DISPLAY

4'-0" X 90'-0" DISPLAY
FLEX FACE W/ VINYL COPY
MOUNTED W/ STAINLESS STEEL ANCHORS ON 18" CENTERS

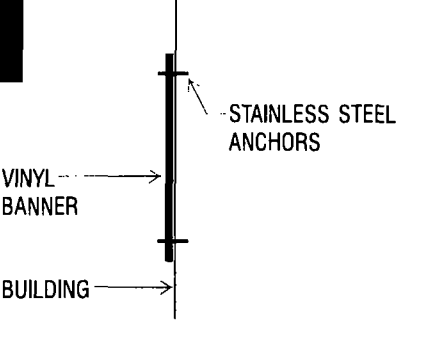

SIDE VIEW

APPROVED: _____ DATE: _____

M-K SIGNS
CHICAGO
4900 N. ELSTON AVE
CHICAGO, IL 60630
773/545-4444
FAX 773/545-0042
E-MAIL: artdept@mksigns.net

BLUE STAR
CHICAGO, IL

Colors represented in this drawing are for presentation purposes only. They will not match your finished product exactly. Actual color samples can be obtained from your sales representative.

This design is the original and unpublished work of MK SIGNS and may not be reproduced, copied or exhibited in any fashion without the expressed written consent of MK SIGNS. The rights to this design may be purchased.

DATE	REVISION

SCALE: N.T.S.	DATE: 3-1-13
DESIGNER: LM	SALES: RC
FILE: Blue Star	DRAWING NUMBER: 2177-2


CITY OF CHICAGO
DEPARTMENT OF ZONING AND LAND USE PLANNING
SIGN SITE PLAN
(ALL INFORMATION MUST BE COMPLETED AND LEGIBLE)

Site Address: 329 W. 18TH STREET 1 of 2 applications

Sign Company: M-K SIGNS, INC **Rep Name:** ANTHONY CILIA

Phone (773) 545 - 4444 **EXT** _____ *(Below: Building, streets and location of sign on lot or structure)*

North

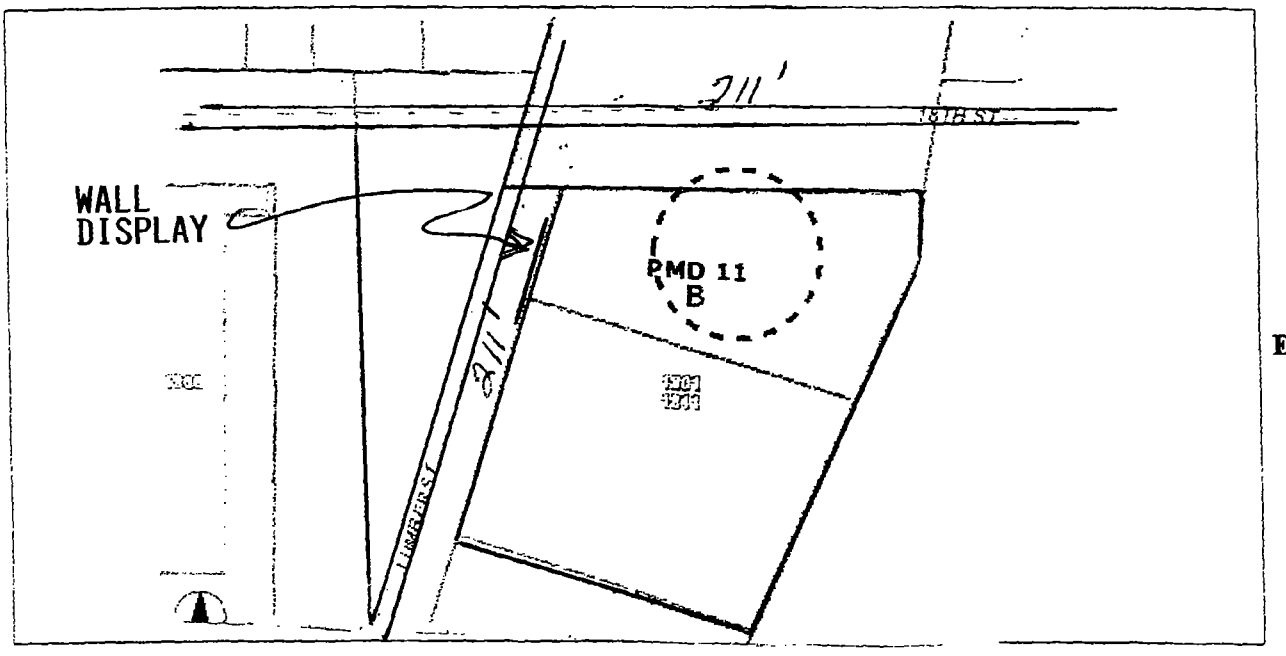

West East

South

SIGN USE:
Bus. ID (On-premise) XX
Business Lice. # _____
Advertising (Off-premise) ☐

TYPE OF SIGN:
Flat Wall XX
Freestanding ☐
Awning ☐
Marquee ☐
High Rise Building ☐
Projecting Private XX
Projecting Public Way ☐
Public Way Use -Permit # _____

SIGN CHARACTERISTICS:
Non- Illuminated XX
Illuminated ☐
Changing Image ☐
Video Display ☐
Flashing ☐

PERMIT TYPE:
New Construction XX
Change of Face ☐
Previous Permit # _____

TOTAL SQUARE FOOTAGE:
Square footage of **this proposed sign** 360
Gross area of **all proposed signs** 720
Area of **all existing signs** *(not including proposed)* on Zoning Lot 0


DISTANCE FROM:
Curb Line: 13FT
Expressway, Toll Roads or Major Route (n/a if over 1000 ft) XX
Park (over 10 acres) XX
Residential Zone XX
Existing Off-premise on same side of street: XX

Signature : Anthony Cilia **Date:** 3-15-13

(Revised 4/10)

Zoning Map

Created on: 3/20/2013 9:07 A.M.

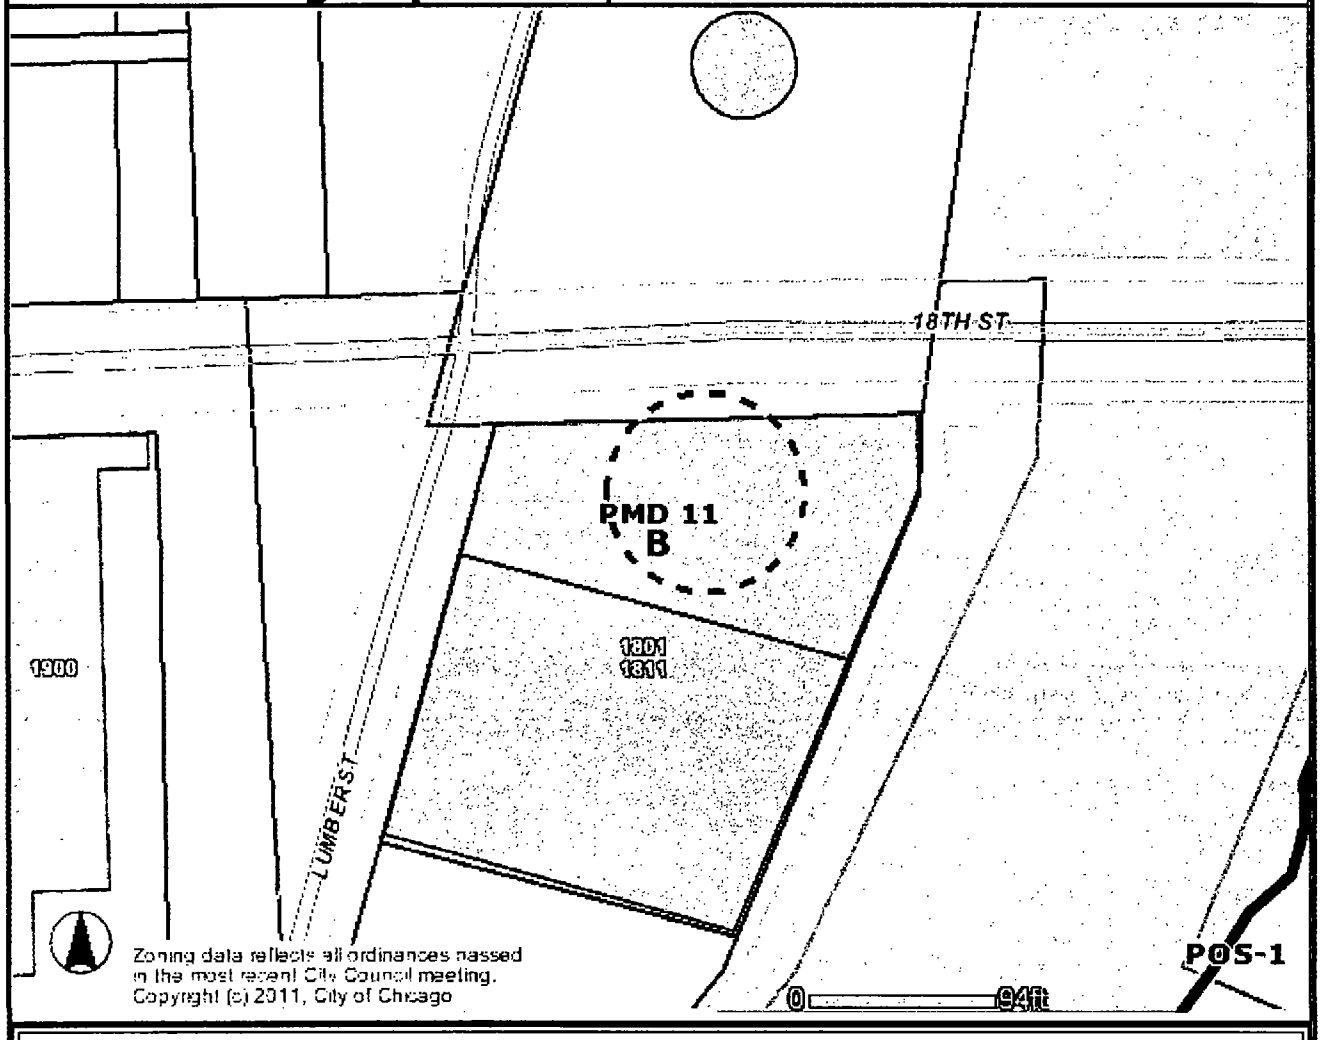

Address


329 W 18TH ST

Zoning
- Business
- Commercial
- Manufacturing
- Residential
- Planned Development
- Planned Manufacturing
- Downtown Core
- Downtown Service
- Downtown Mixed
- Downtown Residential
- Transportation
- Parks & Open Space
- Zoning Boundaries

Historic Preservation
CHICAGO LANDMARKS
- Chicago Landmarks
- Landmark Districts

Chicago Historic Resources Survey - Buildings subject to Demolition-Delay Ordinance
- Red
- Orange
- Water
- Cemetery
- Municipalities

- Lakefront
- Pedestrian Streets
- Buildings
- Parcels
- Streets
- Curbs
- Forest Preserve
- City Boundary

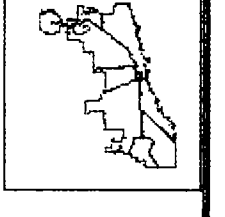

Information provided on the City of Chicago web site should not be used as a substitute for legal, accounting, real estate, business, tax, or other professional advice. The City of Chicago assumes no liability for any damages or loss of any kind that might arise from the use of, misuse of, or the inability to use the City web site and-or the materials contained on the web site. The City of Chicago also assumes no liability for improper or incorrect use of materials or information contained on its web site. All materials that appear on the City of Chicago web site are distributed and transmitted as is, without warranties of any kind, either express or implied, and subject to the terms and conditions stated in this disclaimer.

Office of the City Clerk

Or2013-181

Office of the City Clerk

City Council Document Tracking Sheet

Meeting Date:	4/10/2013
Sponsor(s):	Solis, Daniel (25)
Type:	Order
Title:	Issuance of permits for sign(s)/signboard(s) at 2059 S Canal St - 1,200 sq. ft.
Committee(s) Assignment:	Committee on Zoning, Landmarks and Building Standards

Committee on Buildings

(signs-South Elevation)

ORDERED, that the Commissioner of Buildings is hereby directed to issue a sign permit to: (Contractor's NAME & ADDRESS)

South Water Signs, LLC

934 N. Church Road

Elmhurst, IL 60126

For the erection of a sign/signboard over 24 feet in height and/**or over 100 square feet (in area of one face)** at: (Business NAME & ADDRESS)

Allied Metal Company


2059 S. Canal

Chicago, IL

Dimensions: length	120'-0	height	10'-0"
height above grade/roof to top of sign			85-0"
TOTAL SQUARE FOOT AREA			1200 sf

Such sign(s) shall comply with all applicable provisions of TITLE 17 of the Chicago Zoning Ordinance and all other applicable provisions of the Municipal Code of the City of Chicago governing the construction and maintenance of outdoor signs, signboards and structures.

Alderman Daniel S. Solis, Ward 25

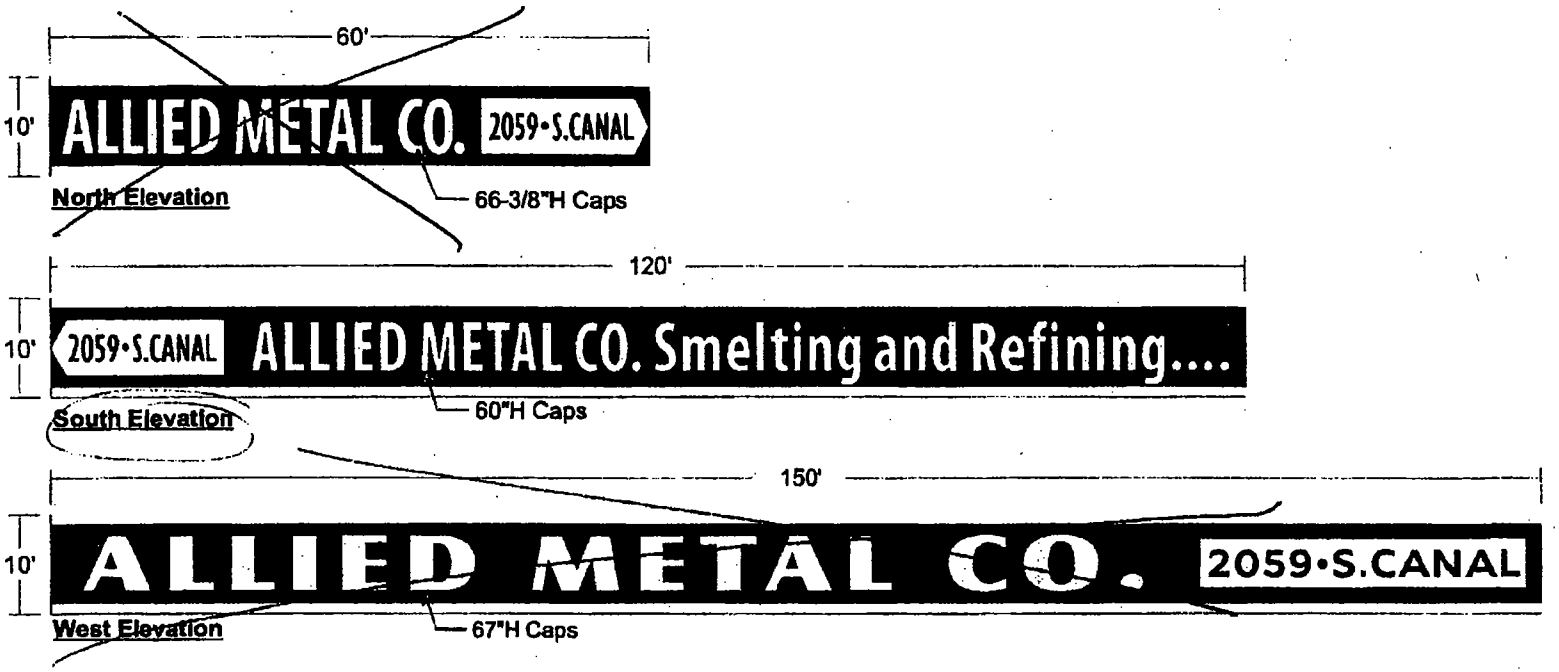

Painted One-Shot std Black and White graphics
directly to building brick facade

Painted Building ID Signs
3/32" = 1'

SOUTH WATER SIGNS

Allied Metal Co

Painted Building Signs
2059 S Canal, Chicago, IL

04.02.13

Office of the City Clerk

Or2013-182

Office of the City Clerk

City Council Document Tracking Sheet

Meeting Date:	4/10/2013
Sponsor(s):	Solis, Daniel (25)
Type:	Order
Title:	Issuance of permits for sign(s)/signboard(s) at 2059 S Canal St - 600 sq. ft.
Committee(s) Assignment:	Committee on Zoning, Landmarks and Building Standards

Committee on Buildings

(signs-North Elevation)

ORDERED, that the Commissioner of Buildings is hereby directed to issue a sign permit to: (Contractor's NAME & ADDRESS)

South Water Signs, LLC

934 N. Church Road

Elmhurst, IL 60126

For the erection of a sign/signboard over 24 feet in height and/**or over 100 square feet (in area of one face)** at: (Business NAME & ADDRESS)

Allied Metal Company


2059 S. Canal

Chicago, IL

Dimensions: length	60'-0"	height	10'-0"
height above grade/roof to top of sign			75-0"
TOTAL SQUARE FOOT AREA			600 sf

Such sign(s) shall comply with all applicable provisions of TITLE 17 of the Chicago Zoning Ordinance and all other applicable provisions of the Municipal Code of the City of Chicago governing the construction and maintenance of outdoor signs, signboards and structures.

Alderman Daniel S. Solis, Ward 25

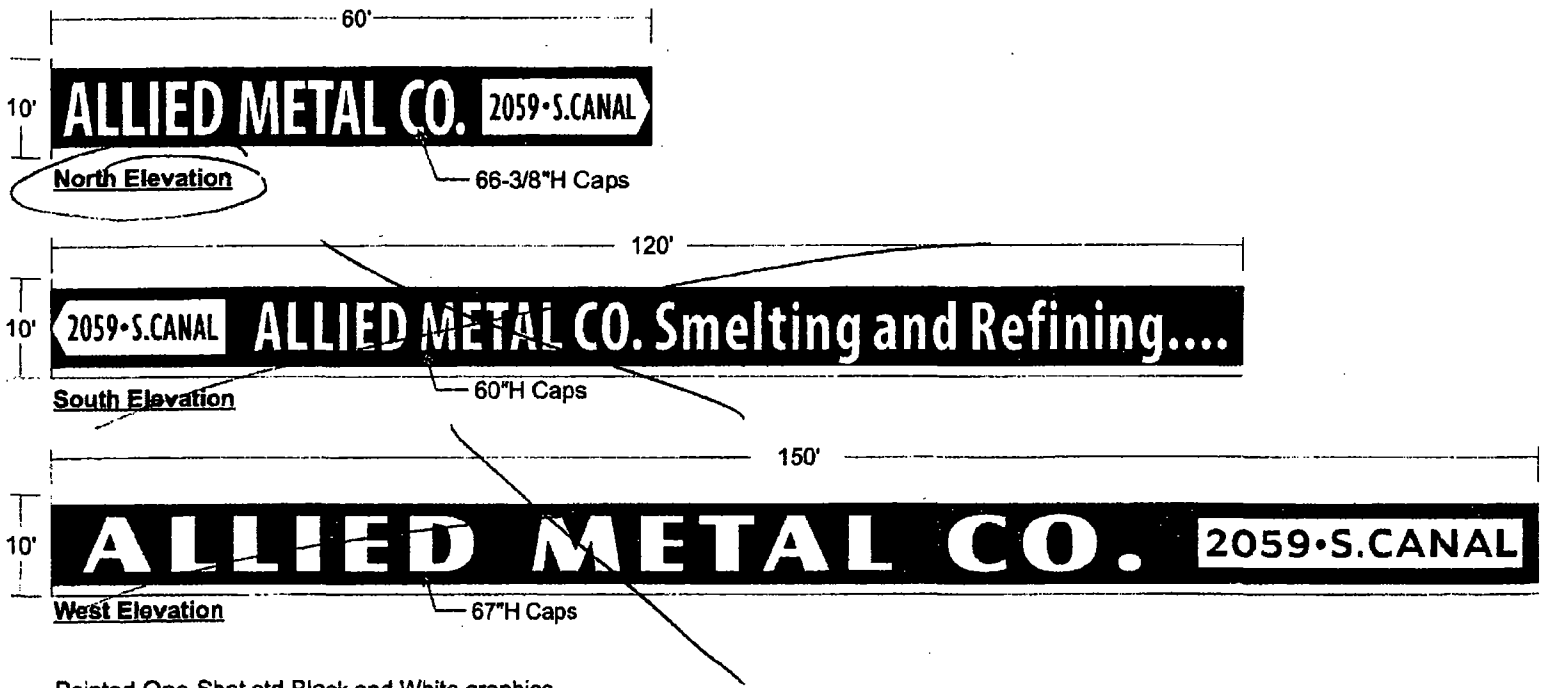

Painted One-Shot std Black and White graphics
directly to building brick facade

Painted Building ID Signs
3/32" = 1'

SOUTH WATER SIGNS

Office of the City Clerk

Or2013-183

Office of the City Clerk

City Council Document Tracking Sheet

Meeting Date:	4/10/2013
Sponsor(s):	Solis, Daniel (25)
Type:	Order
Title:	Issuance of permits for sign(s)/signboard(s) at 2059 S Canal St - 1,500 sq. ft.
Committee(s) Assignment:	Committee on Zoning, Landmarks and Building Standards

Committee on Buildings

(signs-West Elevation)

ORDERED, that the Commissioner of Buildings is hereby directed to issue a sign permit to: (Contractor's NAME & ADDRESS)

South Water Signs, LLC

934 N. Church Road

Elmhurst, IL 60126

For the erection of a sign/signboard over 24 feet in height and/**or over 100 square feet (in area of one face)** at: (Business NAME & ADDRESS)

Allied Metal Company


2059 S. Canal


Chicago, IL

Dimensions: length	150'-0"	height	10'-0"
height above grade/roof to top of sign			75-0"
TOTAL SQUARE FOOT AREA			1500 sf

Such sign(s) shall comply with all applicable provisions of TITLE 17 of the Chicago Zoning Ordinance and all other applicable provisions of the Municipal Code of the City of Chicago governing the construction and maintenance of outdoor signs, signboards and structures.


Alderman Daniel S. Solis, Ward 25

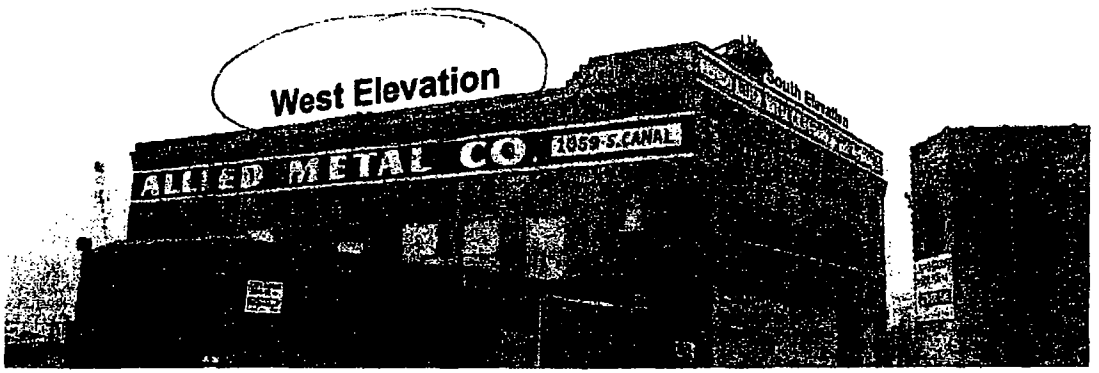

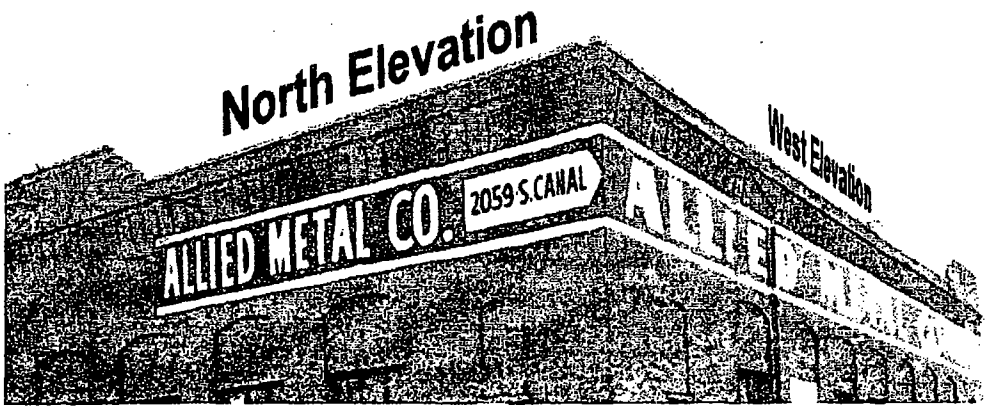

Existing Sign Conditions


SOUTH WATER SIGNS

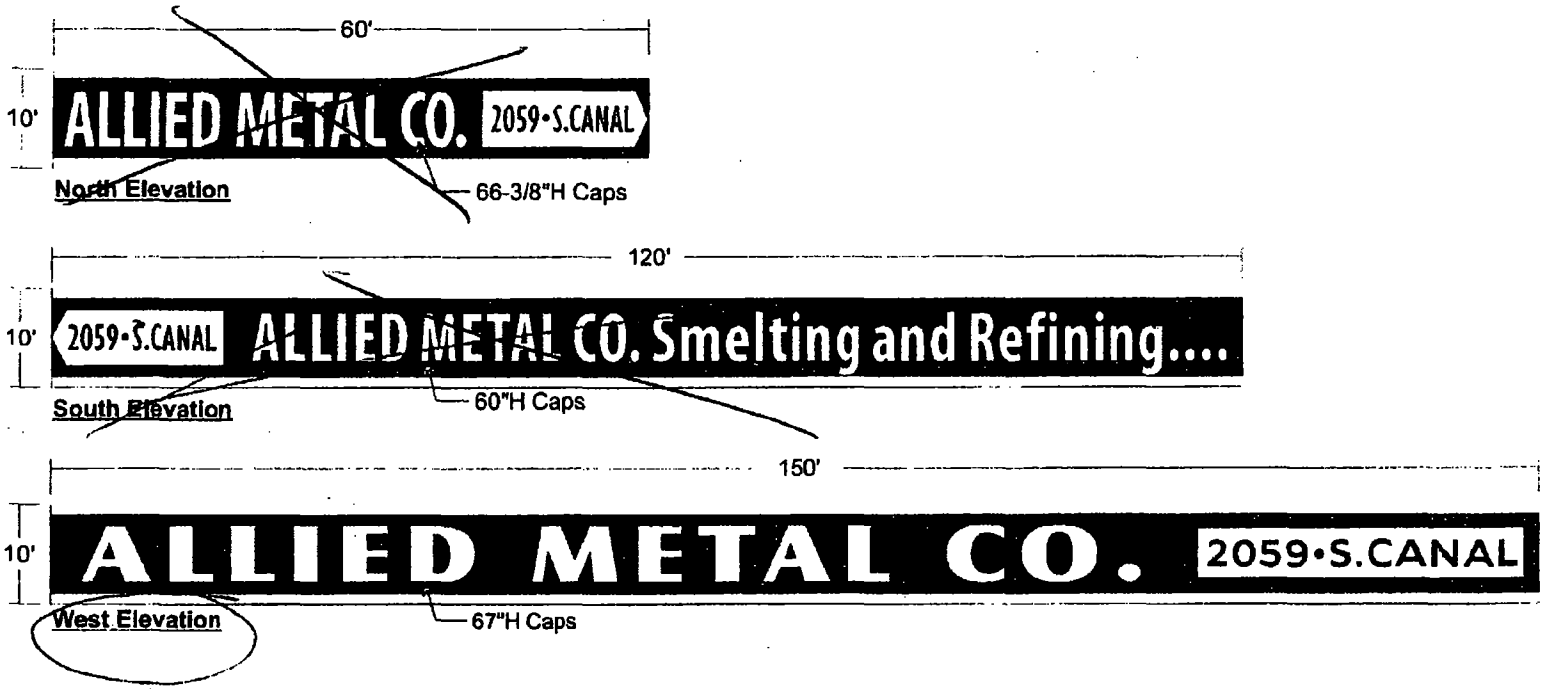

Painted One-Shot std Black and White graphics
directly to building brick facade

Painted Building ID Signs
3/32" = 1'

SOUTH WATER SIGNS

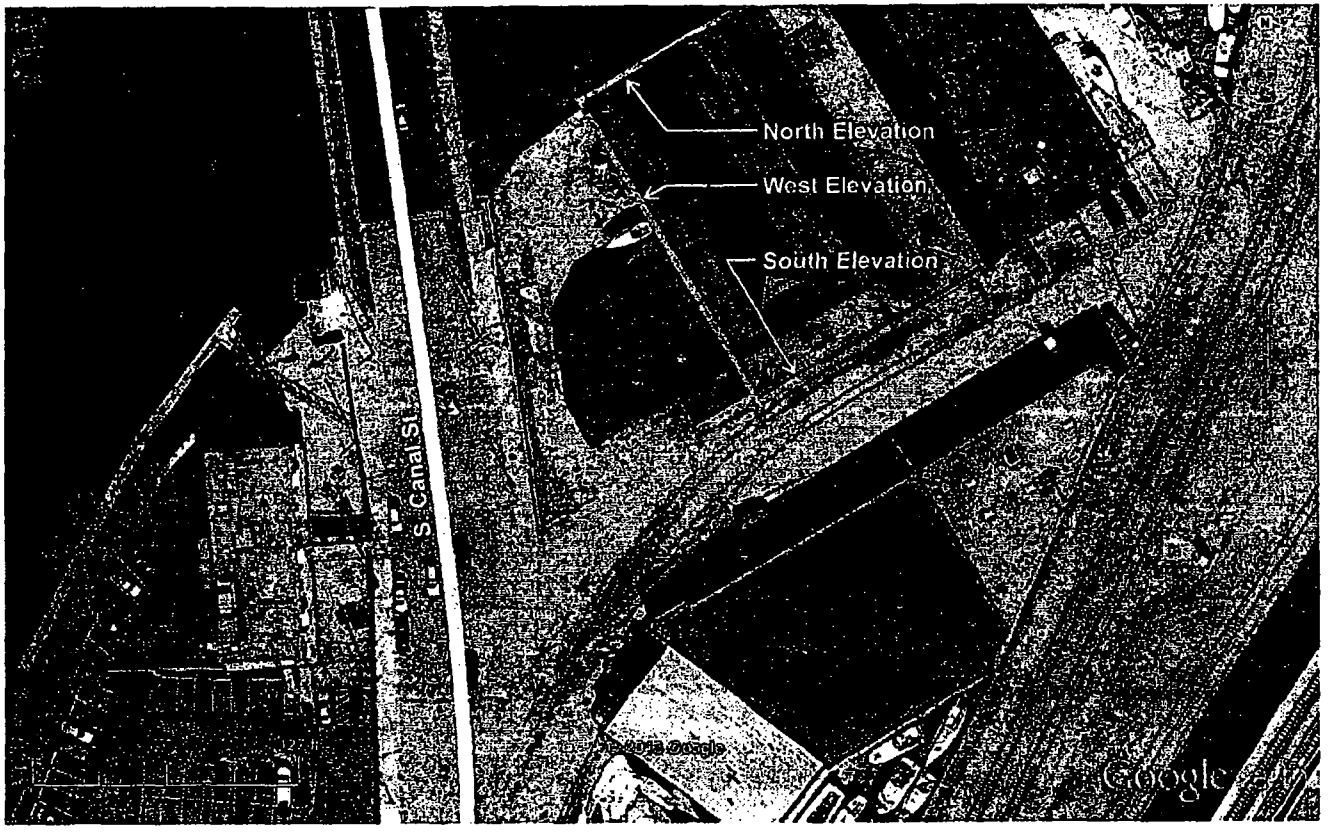

Satellite Site Plan

SOUTH WATER SIGNS

Office of the City Clerk

O2013-2509

Office of the City Clerk

City Council Document Tracking Sheet

Meeting Date:	4/10/2013
Sponsor(s):	Maldonado, Roberto (26)
Type:	Ordinance
Title:	Issuance of permits for sign(s)/signboard(s) at 2145 W Grand Ave
Committee(s) Assignment:	Committee on Zoning, Landmarks and Building Standards

ORDINANCE

Be it ordained by the City of Chicago:

Section 1. That the Commissioner of Buildings is hereby authorized and directed to issue a sign permit to M-K Signs, Inc., 4900 N. Elston Avenue, Chicago, IL 60630, for the election of a sign/signboard over 24 feet in height and / or 100 square feet (in area of one face) at Euro Furniture, 2145 W. Grand Avenue, Chicago, IL 60612, (North Elevation), with the dimensions, height and square foot area:

Dimensions: length: 16'0" height: 18'4"

Height above grade to top of sign: 30'4"

Total Square foot area: 293 square feet

Notwithstanding any provisions of Title 17 of the Municipal Code, of the City of Chicago (the Chicago Zoning Ordinance) to the contrary, the Commissioner of Buildings is hereby directed and authorized to issue a sign permit to the address referenced within this ordinance.

Section 2. This ordinance shall be in force and effect from and after its passage and due publication.

Roberto Maldonado
Alderman, 26th Ward

CITY OF CHICAGO

DEPARTMENT OF BUILDINGS

Sign Permit Application

APPROVAL NUMBER	APPLICATION NUMBER	ANNUAL FEE	WORK CODE	DRAWINGS ATTACHED
	100412163			☐ YES ☐ NO

DATE OF APPLICATION: 09/24/2011

ADDRESS OF SIGN: 2145 W GRAND AVE, 60612-

BUILDING:

ORIGINAL PERMIT NUMBER:

TYPE OF PERMIT: NEW CONSTRUCTION (SIGN)

PAYER OF ANNUAL INSPECTION:
RACANA, CHRISTOPHER
2145 WEST GRAND AVENUE
CHICAGO, IL 60612
(773)545-4444

SIGN MANUFACTURER: M-K SIGNS,INC

ADDRESS WHERE SIGN CAN BE SEEN PRIOR TO ERECTION:

TICKET NUMBER: 0

REINSPECTION CONTROL NUMBER:

TYPE OF SUPPORT FOR SIGN: BUILDING

SIGN BOARD SUPPORT MEMBERS: STEEL

ANNUAL FEE	
CONSTRUCTION FEE	200.00
1017 B FEE	
TOTAL FEE	200.00
AMOUNT PAID	200.00
BALANCE DUE	

Check # for Zoning:

Check # for DCAP:

TYPE OF SIGN: FLAT OR BOX

LENGTH	FT.	IN.	HEIGHT	FT.	IN.
	16	0		18	4

AREA	SQ. FT.	WEIGHT	LBS.
	293		450

SIGN HEIGHT ABOVE GRADE/ROOF: FT. 12

SHAPE OF SIGN: REGULAR

SIGN WILL READ:
EURO /EURO FURNITURE

NO. OF LAMPS	TOTAL WATTAGE
4	440

TYPE OF LAMP: FLUORESCENT

NO. OF BALLAST/TRANSFORMERS	INPUT OF TRANSFORMERS
1	120

CONTRACTOR WILL INSTALL: N FEEDERS, Y CUSTOMER LEADS

TYPE OF SWITCH: SPECIAL

LOCATION OF SWITCH: OUTSIDE SIGN

SIGN LOCATION:
EURO FURNITURE WALLDISPLAY

The undersigned certify that the statements in this application are true and correct and that all work done under the proposed permit will conform to the requirements of the Chicago Municipal Code

ELECT CONTR	REG. NO.	
M-K SIGNS, INC.	E05834	ELECTR

ADDRESS: 4900 N. ELSTON AVE. CHICAGO, IL 60630

SUPERVISOR SIGNATURE:

BOND. NO.	REG. NO.	
	E05834	
SIGN ERECTOR		
M-K SIGNS, INC.		SIGNER

ADDRESS: 4900 N. ELSTON AVE. CHICAGO IL, 60630

SIGNATURE:

The permit issued on this application will authorize only signs here applied for. If other signs are to be erected they must be covered by additional permits


City of Chicago
Rahm Emanuel, Mayor

Department of Buildings
Michael Merchant, Commissioner

APR 01 2013 6:05PM WARD 26 HP LASERJET FAX 7733950146 page 3

Zoning Map

Created on: 7/30/2011 10:33 A.M.

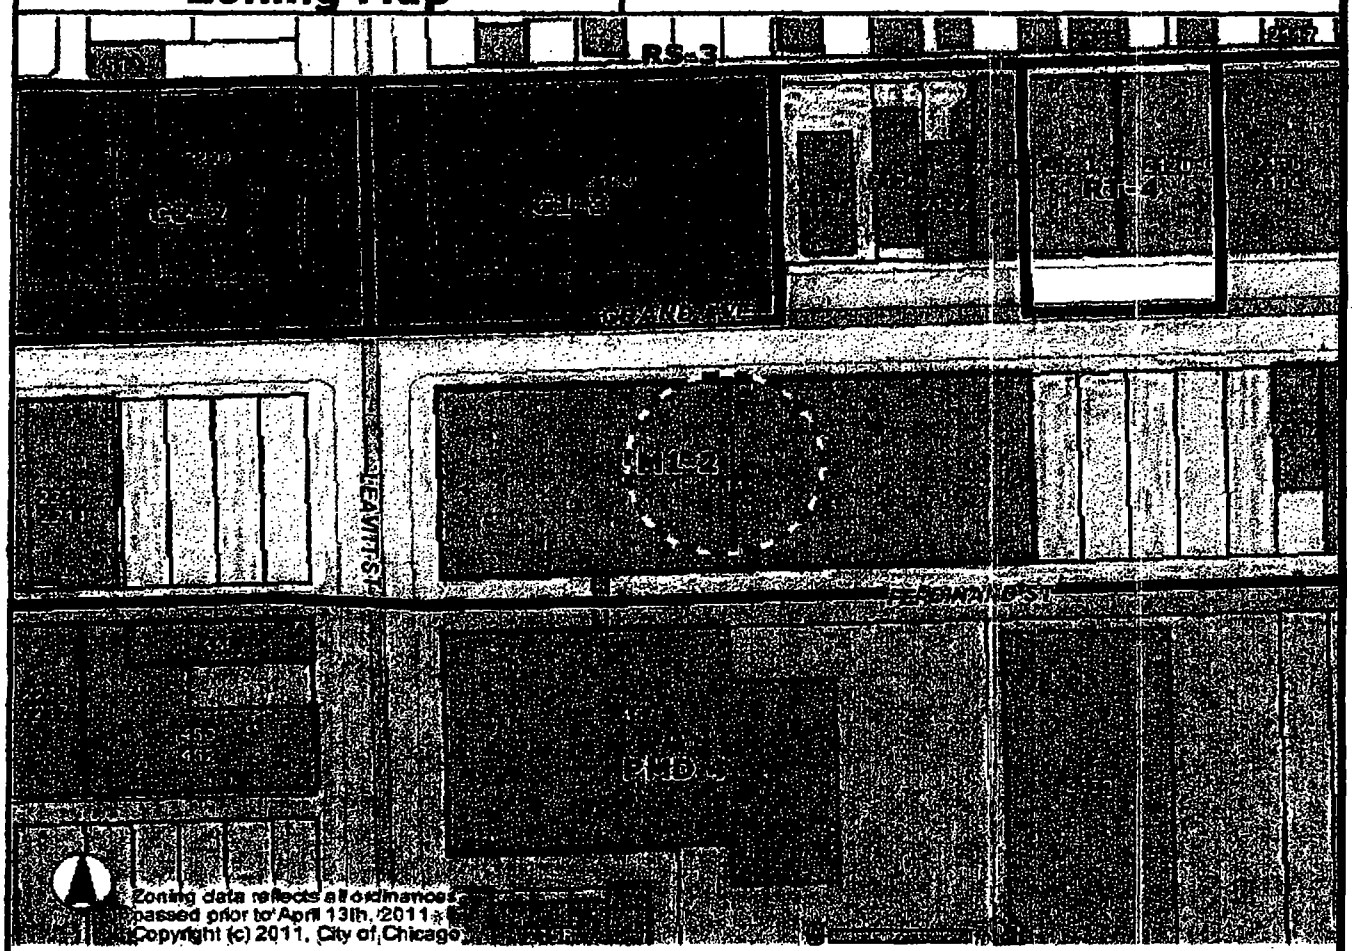

Address


2145 W GRAND AVE

Zoning
- Business
- Commercial
- Manufacturing
- Residential
- Planned Development
- Planned Manufacturing
- Downtown Core
- Downtown Service
- Downtown Mixed
- Downtown Residential
- Transportation
- Parks & Open Space
- Zoning Boundaries

Historic Preservation
CHICAGO LANDMARKS
- Chicago Landmarks
- Landmark Districts

Chicago Historic Resources Survey - Buildings subject to Demolition-Delay Ordinance
- Red
- Orange
- Water
- Cemetery
- Municipalities

- Lakefront
- Pedestrian Streets
- Buildings
- Parcels
- Streets
- Curbs
- Forest Preserve
- City Boundary

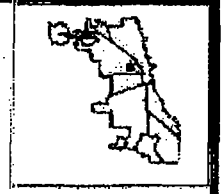

Information provided on the City of Chicago web site should not be used as a substitute for legal, accounting, real estate, business, tax, or other professional advice. The City of Chicago assumes no liability for any damages or loss of any kind that might arise from the use of, misuse of, or the inability to use the City web site and-or the materials contained on the web site. The City of Chicago also assumes no liability for improper or incorrect use of materials or information contained on its web site. All materials that appear on the City of Chicago web site are distributed and transmitted as is, without warranties of any kind, either express or implied, and subject to the terms and conditions stated in this disclaimer.

Apr 01 2013 6:06PM WARD 26 HP LASERJET FAX 7733950146 page 9

TYPE OF BUSINESS
COMMERCIAL Other:
Name: EURO FURNITURE
LIC #:
Renewal Date:

Projects Over:
[N] Private Property
[Y] Public Way Grant Permit #: 1097871
[ ] Planned Development/Manufacturing PMD/PD#:
Zoning District: M1 Other:

TYPE OF SIGN:
[ ] ADVERTISING [X] ILLUMINATE [ ] MOVEABLE
[X] BUSINESS [ ] FLASHING

TOTAL STREET FRONTAGE OF LOT (IN FEET)	300
TOTAL AREA OF NEW SIGN (SQ.FT.)	293
TOTAL AREA OF ALL SIGNS ON LOT (SQ.FT.)	1
HEIGHT OF SIGN ABOVE GRADE (TO TOP)	30ft 4in
DISTANCE OF CURB LINE OUTER EDGE (ft)	7
DISTANCE OF STRUCTURE INNER EDGE (ft)	8

DISTANCE FROM (ft):

A. PUBLIC PARK (OVER 10 ACRES)	0
B. EXPRESSWAY (IF LESS THAN 1,000 FT.)	0
C. RESIDENCE DISTRICT (ADVERTISING SIGNS ONLY)	0

IF REPLACEMENT SIGN OR CHANGE OF FACE, WHAT DOES THE EXISTING SIGN READ?

Original Payee:

Landmark Held: [ ] **Status:**

ZONING (OFFICE USE ONLY)

SIGN BOND REQUIRED? [ ] YES

COUNCIL ORDER REQUIRED [X] YES


IS SPECIAL PERMISSION REQUIRED FROM CHIEF ELECTRICAL
[ ] YES
IF YES, ATTACH LETTER OF REQUEST


TIME STAMP

SIGN CLERK	APPROVED FOR PERMIT

REMARKS

Apr 01 2013 6:05PM WARD 26 HP LASERJET FAX 7733950146 page 4

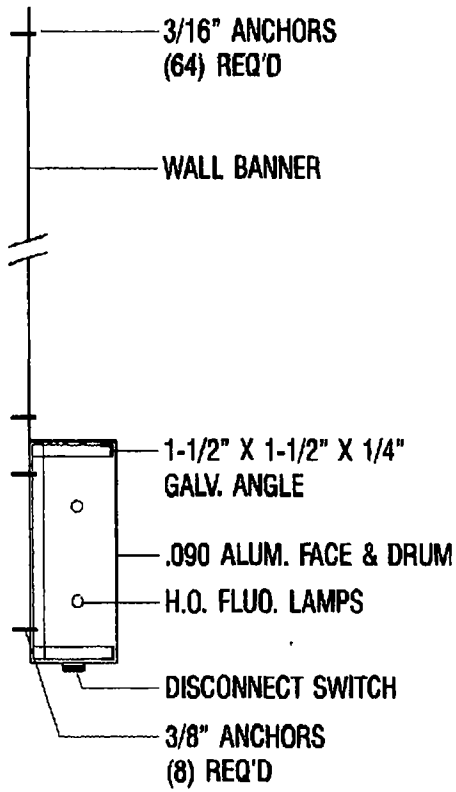

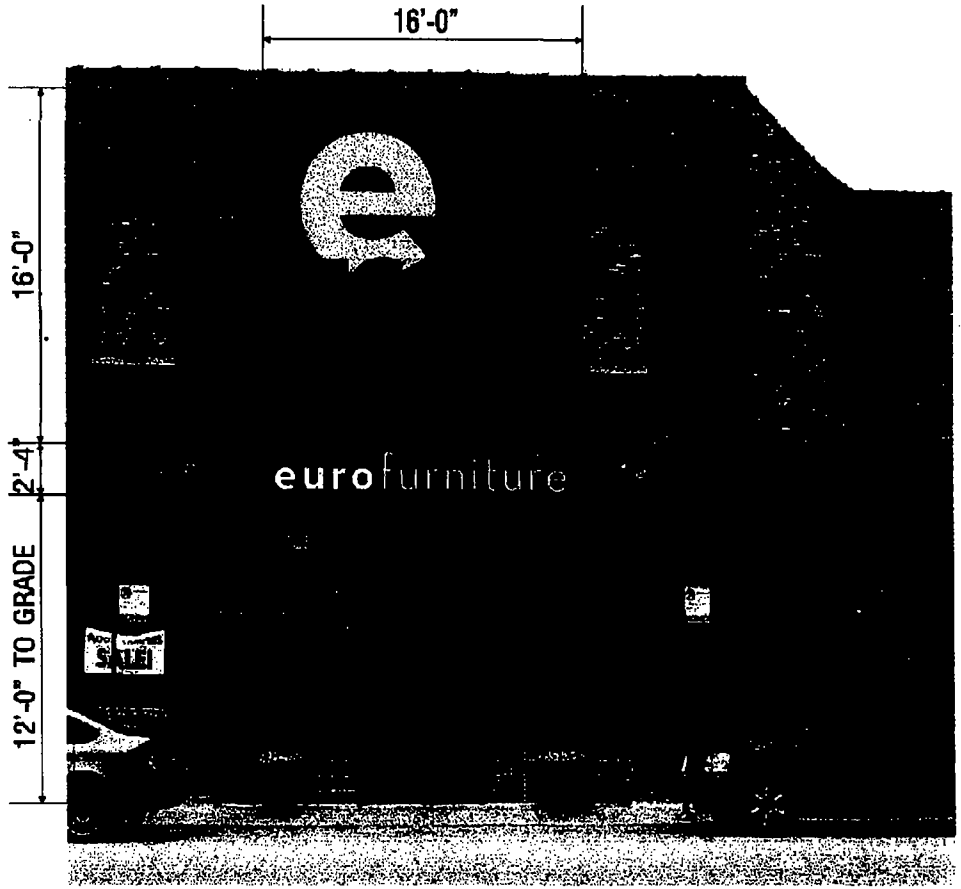

APPROVED: _____ DATE: _____

CHICAGO
773 545-4444
FAX 773/545-0042
E-MAIL: artdept@mksigns.net

EUROPEAN FURNITURE
2145 W. GRAND AVE. CHICAGO, IL 60612


Colors represented in this drawing are for presentation purposes only. They will not match your finished product exactly. Actual color samples can be obtained from your sales representative.

This design is the original and unpublished work of MK SIGNS and may not be reproduced, copied or exhibited in any fashion without the expressed written consent of MK SIGNS. The rights to this design may be purchased.

DATE	REVISION
8-17-11	

SCALE	3/16"=1'-0"
DATE	8-4-2011
DESIGNER	KRK
SALES	RC
FILE	euro 2
DRAWING NUMBER	1115

C

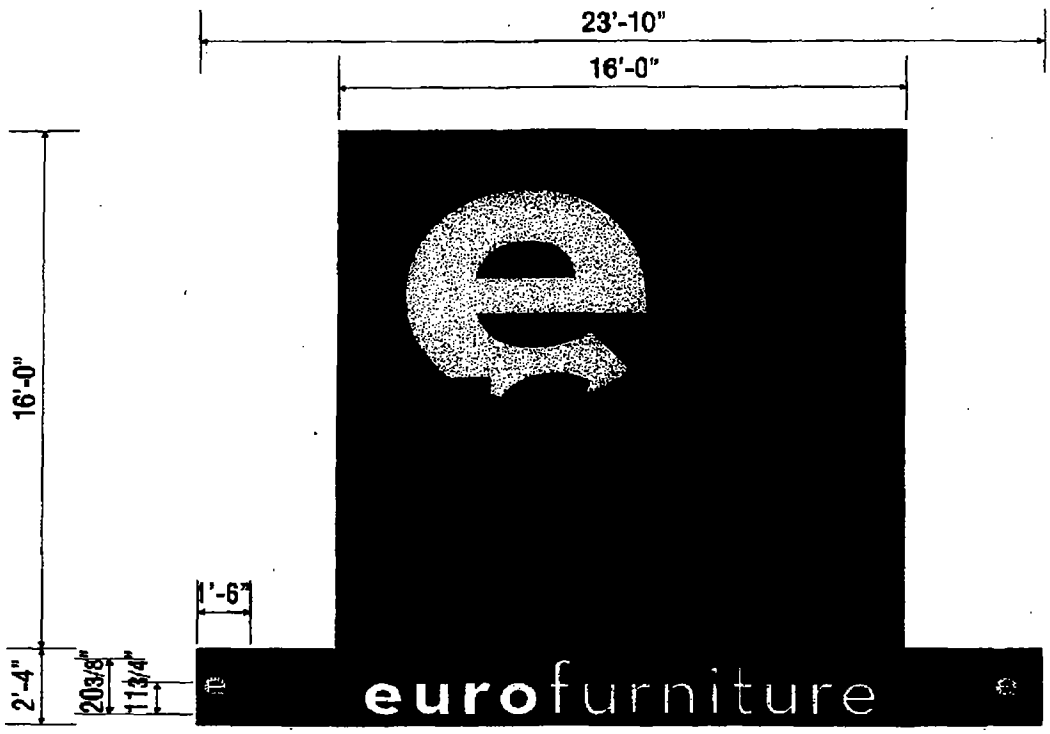

APPROVED: _____ DATE: _____

CHICAGO
773-638-3844
FAX 773-638-3842
E-MAIL

EUROPEAN FURNITURE 2145 W. GRAND AVE. CHICAGO, IL 60612	DATE / REVISION 9-17-11	SCALE 3/16"=1'-0"	DATE 9-4-2011
		DESIGNER KRK	SALES RC
		FILE euro	DRAWING NUMBER 1115

Colors represented in this drawing are for presentation purposes only. They will not match your finished product exactly. Actual color samples can be obtained from your sales representative.

This design is the original and unpublished work of NEK SIGNS and may not be reproduced, copied or exhibited in any fashion without the expressed written consent of NEK SIGNS. The right to this design may be reserved.

PUBLIC WAY USE UNIT: PERMIT INFORMATION SHEET

08/19/2011 - Sonia Lopez

DBA Name	**EUROPEAN FURNITURE WAREHOUSE**
Location	**2145 W. GRAND AVE.**
Zip Code	**60612**
Account Number	**42486**
Site Number	**1**
Area	**PERMIT**
Permit Type	**SIGN**
Permit Number	**1097871**

Next steps: Department of Buildings – Permit process for signs

Your Public Way Use permit number is shown above. This number is to be used for each item on your DOB application and is needed for the Buildings (DOB) online sign application located @ www.cityofchicago.org/buildings. All signs, canopies, banners, marquees and awnings require a buildings permit. Only a licensed sign erector may apply for the Buildings permit online. The Buildings permit application will ask for the Public Way Use permit number supplied above. For additional information please contact the Buildings Department at (312) 744-3400.

Please return the completed Public Way Use application to City Hall - 121 N. LaSalle Street, Chicago, IL 60602 Room 800. The completed application package must include a copy of the completed DOB application and the Public Way Use application. The Public Way Use application must contain the Alderman's signature, site plans on 8 1/2 X 11 paper, photos of the item(s), the signed Acceptance letter and a copy of the insurance certificate. For additional information please contact BACP at (312)-74-GOBIZ (312-744-6249).

CITY OF CHICAGO
DEPARTMENT OF ZONING AND LAND USE PLANNING
SIGN SITE PLAN
(ALL INFORMATION MUST BE COMPLETED AND LEGIBLE)


ite Address: 2145 W GRAND AVE **1 of 2 applications**

ign Company: M-K SIGNS INC **Rep Name:** TONY CILIA

hone (773) 545-4444 **EXT** _____ ***(Below: Building, streets and location of sign on lot or structure)***

North

West

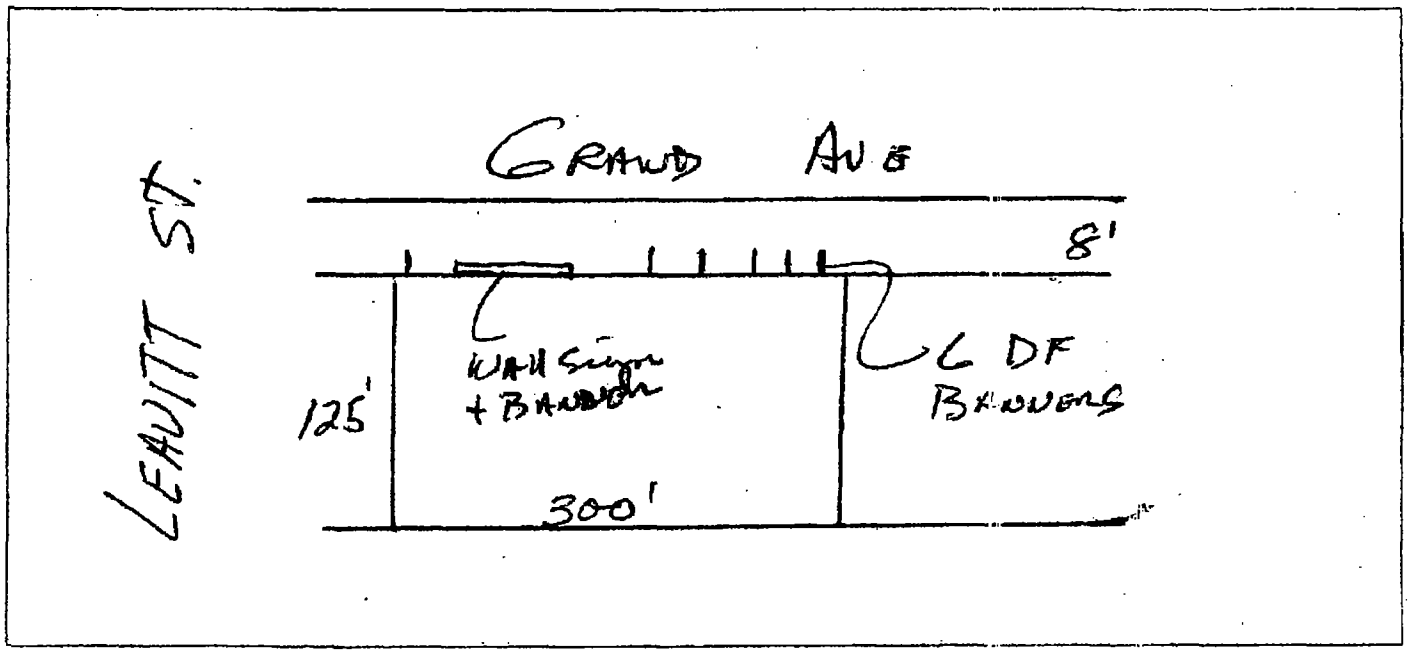

East

South

IGN USE:
us. ID (On-premise) ☒
usiness Lice. # 23585
.dvertising (Off-premise) ☐

ERMIT TYPE:
lew Construction ☒
hange of Face
revious Permit # ☐

TYPE OF SIGN:
Flat Wall ☒
Freestanding ☐
Awning ☐
Marquee ☐
High Rise Building ☐
Projecting Private ☐
Projecting Public Way ☒
Public Way Use -Permit # 1097871

SIGN CHARACTERISTICS:
Non- Illuminated ☐
Illuminated ☒
Changing Image ☐
Video Display ☐
Flashing ☐

DISTANCE FROM:
Curb Line: 8'
Expressway, Toll Roads or Major Route (n/a if over 1000 ft) —
Park (over 10 acres) —
Residential Zone —
Existing Off-premise on same side of street: —

OTAL SQUARE FOOTAGE:
quare footage of **this proposed sign** 399
ross area of **all proposed signs** 520
rea of **all existing signs** ***not including proposed*)** on Zoning Lot 100

ignature: _____ **Date:** 8/12/11

APR 01 2013 6:06PM WARD 26 HP LASERJET FAX 7733950146 page 8

Office of the City Clerk

Or2013-176

Office of the City Clerk

City Council Document Tracking Sheet

Meeting Date:	4/10/2013
Sponsor(s):	Burnett, Walter (27)
Type:	Order
Title:	Issuance of permits for sign(s)/signboard(s) at 1401 W Lake St
Committee(s) Assignment:	Committee on Zoning, Landmarks and Building Standards

Committee on Buildings

ORDERED, That the Commissioner of Building is hereb / directed to issue a sign permit to:

Lincoln Services, Inc.
P.O. Box 64479
Chicago, IL 60664

For the erection of a sign/signboard over 24 feet in ieight and or over 100 square feet (in area of one face) at:

1401 W. Lake Street

Dimensions: Length 36' Height 10' 6"

Height above grade / roof to top of sign 45' 6"

TOTAL SQUARE FOOT AREA 378 sf

Such sign(s) shall comply with all applicable provisions of Title 17 of the Chicago Zoning Ordinance and all other applicable provisions of the Municipal Code of the City of Chicago governing the construction and maintenance of outdoor signs, signboards and structures.

Alderman, 27th Ward

Office of the City Clerk

Or2013-167

Office of the City Clerk

City Council Document Tracking Sheet

Meeting Date:	4/10/2013
Sponsor(s):	Waguespack, Scott (32)
Type:	Order
Title:	Issuance of permits for sign(s)/signboard(s) at 1840 N Clybourn Ave
Committee(s) Assignment:	Committee on Zoning, Landmarks and Building Standards

Committee on Buildings

(signs)

ORDERED, That the Commissioner on Buildings is hereby directed to issue a sign permit to—

Parvin Clauss Sign Company
Contractor's Name

165 Tubeway Dr.
Address

Carol Stream	IL	60188
City	State	Zip Code

For the erection of a sign/signboard over 24 feet in height and/or over 100 square feet (in area of one face) at

1840 N. Clybourn
Location

Buffalo Wild Wings
Name of Business

Dimensions: Length: 4' Height: 20'6"

Height above grade/roof to top of sign: 37'6"

TOTAL SQUARE FOOT AREA: 82

Such sign shall comply with all applicable provisions of Title 17 of the Chicago Zoning Ordinance and all other applicable provisions of the Municipal Code of the City of Chicago governing the construction and maintenance of outdoor signs, signboards and structures.

Scott Waguespack
Alderman, 32nd Ward

Office of the City Clerk

Or2013-168

Office of the City Clerk

City Council Document Tracking Sheet

Meeting Date:	4/10/2013
Sponsor(s):	Waguespack, Scott (32)
Type:	Order
Title:	Issuance of permits for sign(s)/signboard(s) at 2163 N Clybourn Ave
Committee(s) Assignment:	Committee on Zoning, Landmarks and Building Standards

Committee on Buildings

(signs)

ORDERED, That the Commissioner on Buildings is hereby directed to issue a sign permit to—

Evanston Awning Co.
Contractor's Name

2801 N Central St.
Address

Evanston	IL	60201
City	State	Zip Code

For the erection of a sign/signboard over 24 feet in height and/or over 100 square feet (in area of one face) at

2163 N. Clybourn
Location

Roll: On Clybourn
Name of Business

Dimensions: Length: 18' Height: 9'

Height above grade/roof to top of sign: 10'11"

TOTAL SQUARE FOOT AREA: 162

Such sign shall comply with all applicable provisions of Title 17 of the Chicago Zoning Ordinance and all other applicable provisions of the Municipal Code of the City of Chicago governing the construction and maintenance of outdoor signs, signboards and structures.

Scott Waguespack
Alderman, 32nd Ward

Office of the City Clerk

Or2013-177

Office of the City Clerk

City Council Document Tracking Sheet

Meeting Date:	4/10/2013
Sponsor(s):	Colón, Rey (35)
Type:	Order
Title:	Issuance of permits for sign(s)/signboard(s) at 2616 N Milwaukee Ave
Committee(s) Assignment:	Committee on Zoning, Landmarks and Building Standards

CITY COUNCIL
April 10, 2013

COMMITTEE ON ZONING, LANDMARKS & BUILDING STANDARDS

Order, Commissioner of Buildings is hereby directed to issue a sign permit to:

Lincoln Services, Inc.
P.O. Box 64479
Chicago, IL 60664


for the erection of (2) two sign/signboard over 24 feet in height and/or over 100 square feet (in area of one face) at:

2616 N. Milwaukee Avenue

Dimensions: Length: 60' Height: 20'
Height above grade/roof to top of sign: 30'
Total Square Foot Area: 1,200

Such sign(s) shall comply with all applicable provisions of Title 17 of the Chicago Zoning Ordinance and all other applicable provisions of the Municipal Code for the City of Chicago governing the construction and maintenance of outdoor signs, signboards, and structures.

Rey Colón
Alderman, 35th Ward

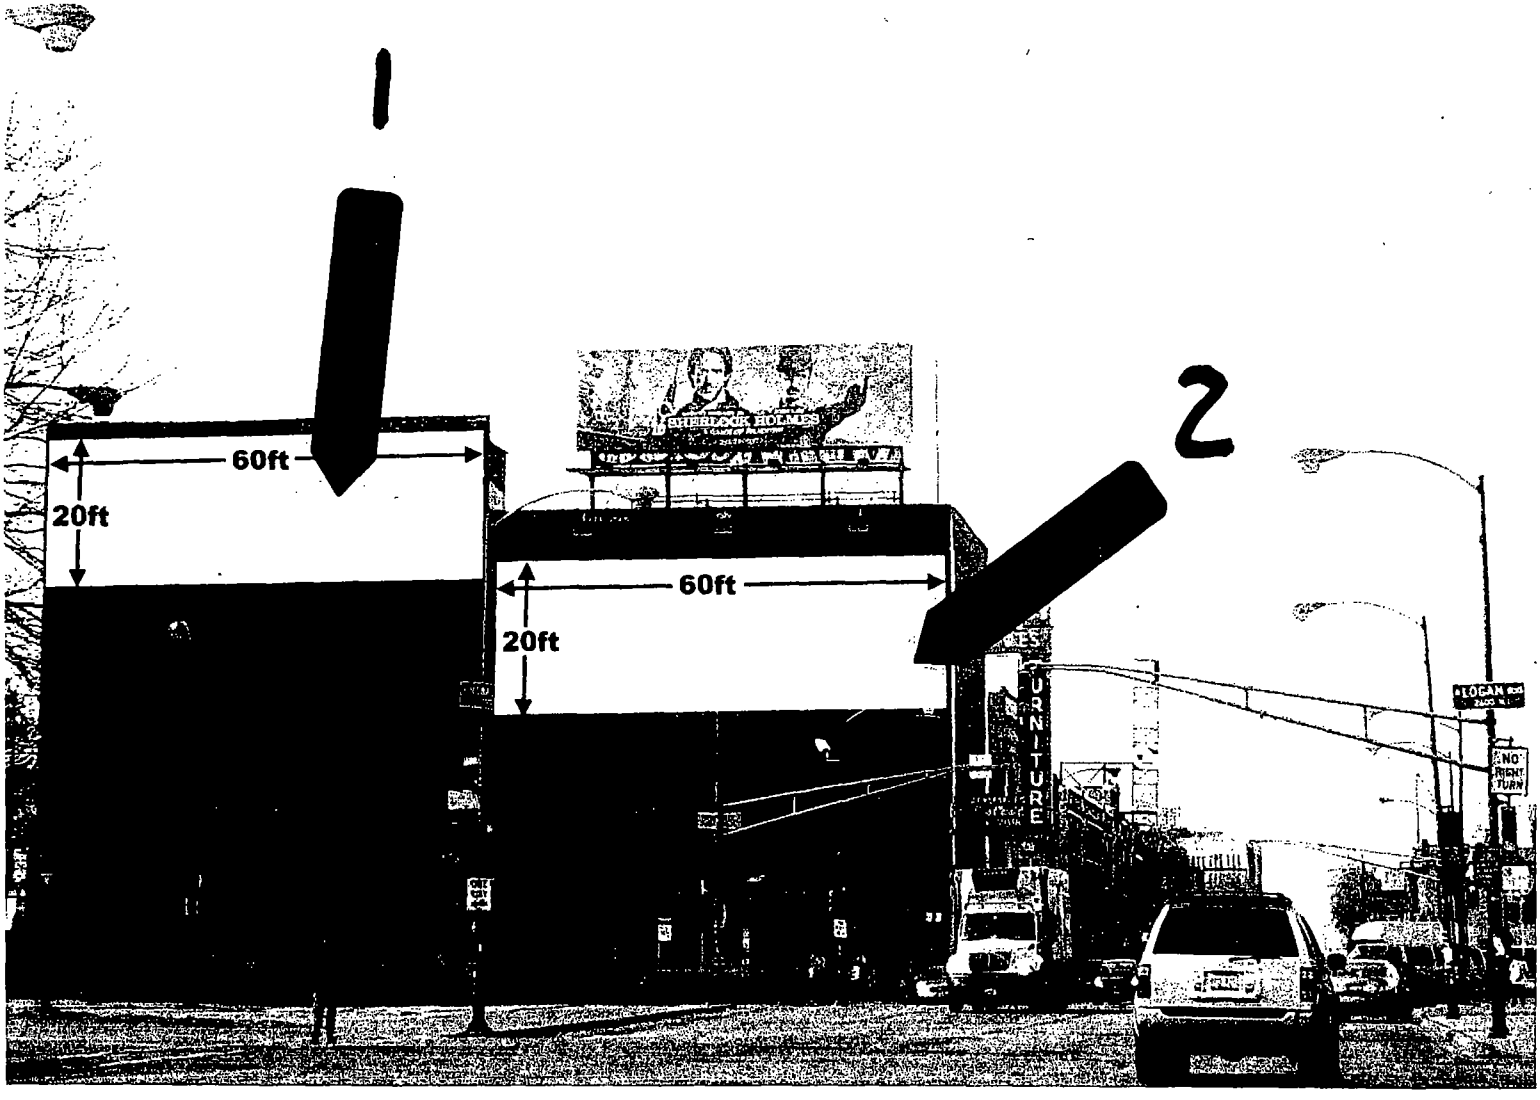

2616 N MILWAUKEE

ZONING BOARD OF APPEALS
CITY OF CHICAGO

City Hall Room 905
121 North LaSalle Street
Chicago, Illinois 60602
TEL. (312) 744-5777

MAR 2 0 2013

CITY OF CHICAGO
ZONING BOARD OF APPEALS

Media Communications, Inc.
APPLICANT

348-12-A
349-12-A
CALENDAR NO.

2616 N. Milwaukee Avenue
PREMISES AFFECTED

September 21, 2012
MINUTES OF MEETING

Thomas Moore
Anderson and Moore

APPEARANCE FOR APPLICANT

Thomas Dombai, Amanda Basil
Office of the Corporation Counsel
City of Chicago
APPEARANCE FOR OBJECTOR

NATURE OF REQUEST

Application for an appeal from the decision of the Zoning Administrator to not permit a 1200 sq. ft./60' height off-premise/advertising sign on a pedestrian street, within 100' of a residential zoning district, exceeding the maximum total sign area allowed in a B3 District and within 300' of another off-premise sign.

ACTION OF BOARD

The decision of the Zoning Administrator is reversed.

THE VOTE

	AFFIRMATIVE	NEGATIVE	ABSENT
Jonathan Swain, Chair	☐	☒	☐
Sam Toia	☒	☐	☐
Lynette Santiago	☒	☐	☐
Geraldine McCabe–Miele	☒	☐	☐

RESOLUTION OF THE BOARD

BACKGROUND

Public hearings were held on this application by the Zoning Board of Appeals at its regular meeting held on September 21, 2012, after due notice thereof as provided under Chicago Municipal Code ("MCC") Section 17-13-0107-B and by publication in the Chicago *Sun–Times*.

The Zoning Administrator denied the application of Media

APPROVED AS TO SUBSTANCE

CHAIRMAN

Communications, Inc. (the "Applicant") for a permit for an off-premise/advertising wall sign measuring 60' in height and 20' in length for a total of 1200 sq. ft. in that it violated MCC 17-12-1002-F which prohibits signs on Pedestrian Streets, as the proposed sign would be located at 2616 North Milwaukee Avenue in Chicago (the "Subject Property") which has been designated as a Pedestrian Street; and the resultant sign would violate MCC 17-12-1006-A which entirely prohibits off-premise signs within 100' of a Residential District as the Subject Property is within 100' of a Residential District; MCC 17-12-1003-E which allows a maximum combined size of 200 sq. ft. total, combined surface of signs on a building in the zoning district where the Subject Property is located and the building at the Subject Property already displays signs which exceed the allowable combined sq. ft. allowable; and MCC 17-12-1006-H which prohibits off premise signs within 300' any other off-premises advertising sign and Applicant seeks a permit for two signs on the same building within 20' of each other.

The Applicant claimed legal non-conforming status for the signs at the Subject Property which would allow the Application to be granted as signs which pre-date 1990 as "grandfathered" and considered legal non-conforming signs and changes of content are permissible and in this instance should be permitted.

The Applicant presented its case and the Objectors testified in opposition. Applicant presented photographs of the Subject Property with various signs painted on the side of the building; Objectors presented inspection reports from the City's Buildings Department citing illegal non-conforming signs on the building at the Subject Property. Both sides presented memoranda of law on its behalf.

FINDINGS AND RESOLUTION

Pursuant to Sections 17-13-1207 and 17-13-1208 of the Chicago Zoning Ordinance, the Zoning Board of Appeals may only sustain an appeal if it finds that the Zoning Administrator erred. The Board must grant a presumption of correctness to the Zoning Administrator's decision, and the burden of persuasion is on the appellant. Having fully heard the testimony and arguments of the parties, and being fully advised in the matter, the Zoning Board of Appeals now makes the following findings regarding the Applicant's appeal:

1. The Applicant provided proper notice, both by mail and by posting.

2. At issue is MCC 17-6.7-1(c) (1990) "A legal non-conforming sign shall not be altered, expanded, or relocated in any way, other than to perform normal and necessary repairs or to change copy of the sign"; Applicant maintains that the signs on the side of the building at the Subject Property have always been present since well prior to 1990, and if not present, they were reinstalled within a year as a gap of less

than a year is allowable. Objectors maintain that not only had more than an allowable time lapse in which no sign was displayed on the wall of the Subject Property, but, also, that Applicant's intended method of installing new signs would constitute an impermissible "alteration" of the sign in violation of MCC 17-15-0504.

3. The Board finds that as there were frequently signs of varying sizes on the side of the building at the Subject Property.

4. The Board finds that the method by which the Applicant intends to affix new signs to the building at the Subject Property does not violate MCC 17-15-0504.

Therefore, the Board hereby reverses the decision of the Zoning Administrator. The Applicant's appeal is granted. The permit which was denied and which constituted the basis of the Appeal should be granted. This is a final decision subject to review under the Illinois Administrative Review Law (735 ILCS 5/3).

Office of the City Clerk

Or2013-164

Office of the City Clerk

City Council Document Tracking Sheet

Meeting Date:	4/10/2013
Sponsor(s):	Sposato, Nicholas (36)
Type:	Order
Title:	Issuance of permits for sign(s)/signboard(s) at 1900 N Narragansett Ave
Committee(s) Assignment:	Committee on Zoning, Landmarks and Building Standards

East Sign:

ORDERED, That the Commissioner of Buildings is hereby directed to issue a sign permit to H.M. Witt Sign Company, 3313 W. Newport, Chicago, IL 60618, for the erection of a sign/signboard over 24 feet in height and/or over 100 square feet (in area of one face) at:

Lock Up Brickyard, LLC-1900 N. Narragansett, Chicago, IL 60639

Dimensions: length, 17 Feet; height, 8 Feet 8 Inches
Height above grade/roof to top of sign: 21 feet
Total Square Foot Area: 147 square feet

To be legal, such sign(s) must comply with all applicable provisions of Title 17, to the Chicago Zoning Ordinance, and all other applicable provisions of the Municipal Code for the city of Chicago governing the construction and maintenance of signs, billboards, signboards and related structures.

Nicholas Sposato
Alderman, 36th Ward

CITY OF CHICAGO

DEPARTMENT OF BUILDINGS

Sign Permit Application

APPROVAL NUMBER	APPLICATION NUMBER	ANNUAL FEE	WORK CODE	DRAWINGS ATTACHED
	100480546			☒ YES ☐ NO

DATE OF APPLICATION: 03/07/2013

ADDRESS OF SIGN: 1900 N NARRAGANSETT AVE, 60639-

BUILDING:

ORIGINAL PERMIT NUMBER:

TYPE OF PERMIT: NEW CONSTRUCTION (SIGN)

PAYER OF ANNUAL INSPECTION
RIGHTER, JUDY
800 FRONTAGE ROAD
NORTHFIELD, IL 60093
(847)446-7872

SIGN MANUFACTURER: SIGN SOURCE

ADDRESS WHERE SIGN CAN BE SEEN PRIOR TO ERECTION:

TICKET NUMBER: 0

REINSPECTION CONTROL NUMBER:

TYPE OF SUPPORT FOR SIGN: BUILDING

SIGN BOARD SUPPORT MEMBERS: STEEL

ANNUAL FEE	
CONSTRUCTION FEE	200.00
1017 B FEE	
TOTAL FEE	200.00
AMOUNT PAID	200.00
BALANCE DUE	

Check # for Zoning:

Check # for DCAP:

TYPE OF SIGN: FLAT OR BOX

LENGTH	FT.	IN	HEIGHT	FT	IN
	17	0		8	8

AREA	SQ. FT.	WEIGHT	LBS.
	147		350

SIGN HEIGHT ABOVE GRADE/ROOF: FT. 21

SHAPE OF SIGN: REGULAR

SIGN WILL READ
THE LOCKUP SELF STORAGE

NO. OF LAMPS	TOTAL WATTAGE
459	330

TYPE OF LAMP: OTHER

NO. OF BALLAST/TRANSFORMERS	INPUT OF TRANSFORMERS
6	110

CONTRACTOR WILL INSTALL: [N] FEEDERS [Y] CUSTOMER LEADS

TYPE OF SWITCH:

LOCATION OF SWITCH:

SIGN LOCATION
SIGN #1: FACE LIT CHANNEL LETTERS ON EAST ELEVATION

The undersigned certify that the statements in this application are true and correct and that all work done under the proposed permit will conform to the requirements of the Chicago Municipal Code

	REG NO	E94101
ELECT CONTR	H.M. WITT & CO.	ELECTR
ADDRESS	3313 W. NEWPORT AVE CHICAGO, IL 60618-	
SUPERVISOR SIGNATURE		

BOND NO.	REG NO.	N93128
SIGN ERECTOR	HM WITT	SIGNER
ADDRESS	3313 W. NEWPORT CHICAGO IL, 60618-	
SIGNATURE		

The permit issued on this application will authorize only signs here applied for. If other signs are to be erected they must be covered by additional permits

City of Chicago
Rahm Emanuel, Mayor

Department of Buildings
Michael Merchant, Commissioner

TYPE OF BUSINESS
COMMERCIAL Other:
Name:
LIC #:
Renewal Date:

Projects Over:
[Y] Private Property
[N] Public Way Grant Permit #:

[X] Planned Development/Manufacturing PMD/PD#: 15
Zoning District: OTHER Other: PMD15

TYPE OF SIGN:
[ ] ADVERTISING [X] ILLUMINATE [ ] MOVEABLE
[X] BUSINESS [ ] FLASHING

TOTAL STREET FRONTAGE OF LOT (IN FEET)	560
TOTAL AREA OF NEW SIGN (SQ.FT.)	147
TOTAL AREA OF ALL SIGNS ON LOT (SQ.FT.)	10
HEIGHT OF SIGN ABOVE GRADE (TO TOP)	29ft 8in
DISTANCE OF CURB LINE OUTER EDGE (ft)	30
DISTANCE OF STRUCTURE INNER EDGE (ft)	30

DISTANCE FROM (ft):

A. PUBLIC PARK (OVER 10 ACRES)	1,140
B. EXPRESSWAY (IF LESS THAN 1,000 FT.)	5,000
C. RESIDENCE DISTRICT (ADVERTISING SIGNS ONLY)	280

IF REPLACEMENT SIGN OR CHANGE OF FACE, WHAT DOES THE EXISTING SIGN READ?

Original Payee:

Landmark Hold: [ ] **Status:**

ZONING (OFFICE USE ONLY)

SIGN BOND REQUIRED? [ ] YES

COUNCIL ORDER REQUIRED [X] YES

IS SPECIAL PERMISSION REQUIRED FROM CHIEF ELECTRICAL
[ ] YES
IF YES, ATTACH LETTER OF REQUEST

TIME STAMP

SIGN CLERK	APPROVED FOR PERMIT


REMARKS

CITY OF CHICAGO
DEPARTMENT OF ZONING AND LAND USE PLANNING
SIGN SITE PLAN
(ALL INFORMATION MUST BE COMPLETED AND LEGIBLE)

Site Address: 1900 N. Naragansett 1 of 2 applications

Sign Company: H. M. Mfg. Co. **Rep Name:** BRIAN SHAPIN

Phone (773) 250 - 5000 **EXT** 313 ***(Below: Building, streets and location of sign on lot or structure)***

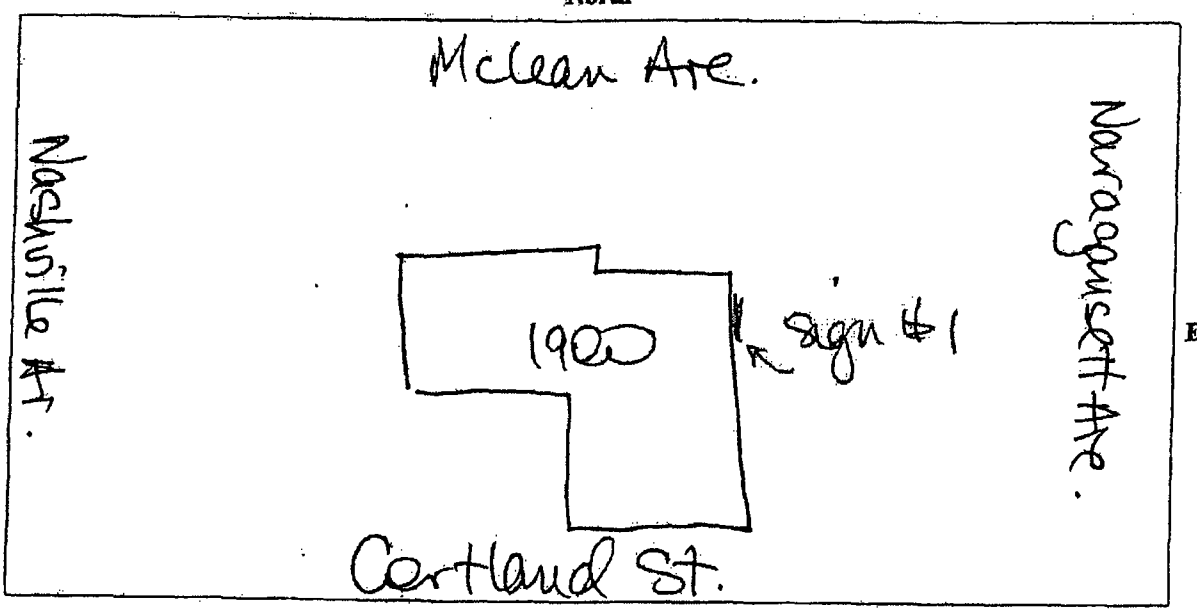

SIGN USE:
Bus. ID (On-premise) ☒
Business Lice. # _____
Advertising (Off-premise) ☐

PERMIT TYPE:
New Construction ☒
Change of Face ☐
Previous Permit # _____

TYPE OF SIGN:
Flat Wall ☒
Freestanding ☐
Awning ☐
Marquee ☐
High Rise Building ☐
Projecting Private ☐
Projecting Public Way ☐
Public Way Use -Permit # _____

SIGN CHARACTERISTICS:
Non- Illuminated ☐
Illuminated ☒
Changing Image ☐
Video Display ☐
Flashing ☐

TOTAL SQUARE FOOTAGE:
Square footage of **this proposed sign** 147
Gross area of **all proposed signs** 294
Area of **all existing signs**
(not including proposed) on Zoning Lot 10

DISTANCE FROM:
Curb Line: 30
Expressway, Toll Roads or Major Route (n/a if over 1000 ft) 5000
Park (over 10 acres) 1140
Residential Zone 280
Existing Off-premise on same side of street: n/a

Signature : _____ **Date:** 3/7/13

(Revised 4/10)

Office of the City Clerk

O2013-3273

Office of the City Clerk

City Council Document Tracking Sheet

Meeting Date:	4/10/2013
Sponsor(s):	Reilly, Brendan (42)
Type:	Ordinance
Title:	Amendment of taxicab stand No. 732
Committee(s) Assignment:	Committee on Transportation and Public Way

Committee on Transportation and the Public Way
City Council Meeting April 10, 2013
Alderman Brendan Reilly, 42nd Ward
Amend Taxicab Stand #732

AMEND TAXICAB STAND #732

BE IT ORDAINED BY THE CITY COUNCIL OF THE CITY OF CHICAGO

Section 1. That an ordinance passed by the City Council on February 5, 1998 page 62188 and 62190 of the Journal of Proceedings which reads, west side of South Wabash Avenue, from a point 20 feet south of East Madison Street to a point 60 feet south thereof, for three vehicles – tow-away zone, in designated area, be and the same is hereby amended by striking there from the following:

from a point 20 feet south of East Madison Street to a point 60 feet south thereof, for three vehicles and inserting in lieu thereof

from a point 60 feet south of East Madison Street to a point 20 feet south thereof, for one vehicle, Taxicab Stand #732

Section 2. This ordinance shall take effect and be in force hereinafter its passage and publication.

Brendan Reilly
Alderman, 42nd Ward

of Deeds of Cook County, Illinois, a certified copy of this ordinance, together with a restrictive covenant complying with Section 2 of this ordinance, approved by the Corporation Counsel, and an attached drawing approved by the Superintendent of Maps.

SECTION 4. This ordinance shall take effect and be in force from and after its passage.

[Drawing referred to in this ordinance printed on page 62189 of this Journal.]

ESTABLISHMENT OF TAXICAB STAND NUMBER 732 ON PORTION OF SOUTH WABASH AVENUE.

The Committee on Transportation and Public Way submitted the following report:

CHICAGO, February 2, 1998.

To the President and Members of the City Council:

Your Committee on Transportation and Public Way begs leave to report and recommend that Your Honorable Body *Pass* an ordinance authorizing and directing the Commissioner of Transportation to establish Taxicab Stand Number 732 on the west side of South Wabash Avenue, from a point 20 feet south of East Madison Street to a point 60 feet south thereof, for three vehicles -- tow-away zone. This ordinance was referred to the committee on January 14, 1998.

(Continued on page 62190)

(Continued from page 62188)

This recommendation was concurred in unanimously by a viva voce vote of the members of the committee, with no dissenting vote.

Respectfully submitted,

(Signed) THOMAS R. ALLEN,
Vice Chairman.

On motion of Alderman Allen, the said proposed ordinance transmitted with the foregoing committee report was *Passed* by yeas and nays as follows:

Yeas -- Aldermen Granato, Haithcock, Tillman, Preckwinkle, Holt, Lyle, Beavers, Dixon, Shaw, Buchanan, Balcer, Frias, Olivo, Burke, Jones, Coleman, Peterson, Murphy, Rugai, Troutman, DeVille, Munoz, Zalewski, Chandler, Solis, Ocasio, Burnett, E. Smith, Burrell, Wojcik, Suarez, Gabinski, Mell, Austin, Colom, Banks, Giles, Allen, Laurino, O'Connor, Doherty, Natarus, Bernardini, Levar, Shiller, Schulter, M. Smith, Moore, Stone -- 49.

Nays -- None.

Alderman Natarus moved to reconsider the foregoing vote. The motion was lost.

The following is said ordinance as passed:

Be It Ordained by the City Council of the City of Chicago:

SECTION 1. That the Commissioner of Transportation is hereby authorized and directed to establish Taxicab Stand Number 732 on South Wabash Avenue (west side) from a point twenty (20) feet south of East Madison Street, to a point sixty (60) feet south thereof, for three (3) vehicles -- tow-zone.

SECTION 2. This ordinance shall be in full force and effect from and after its passage and publication.

Office of the City Clerk

O2013-2558

Office of the City Clerk

City Council Document Tracking Sheet

Meeting Date:	4/10/2013
Sponsor(s):	Burnett, Walter (27)
Type:	Ordinance
Title:	Vacation of N Loomis St bounded by W Randolph St, N Ada St, W Lake St and N Ogden Ave
Committee(s) Assignment:	Committee on Transportation and Public Way

COMMERCIAL ORDINANCE

WHEREAS, the City of Chicago ("City") is a home rule unit of local government pursuant to Article VII, Section 6 (a) of the 1970 constitution of the State of Illinois and, as such, may exercise any power and perform any function pertaining to its government and affairs; and

WHEREAS, the properties at 177-189 N. Ogden Avenue, 170-182 N. Loomis Street, and 165-183 N. Loomis Street are owned by FirstMerit Bank N.A. Land Trust 05-1-8368 (successor trustee to Midwest Bank and Trust Company), all other owners have quit claimed their interests to FirstMerit Bank N.A. Land Trust 05-1-8368; and

WHEREAS, FirstMerit Bank N.A. Land Trust 05-1-8368 proposes to use the portion of the street and adjacent alley to be vacated herein for additional Moretti's Restaurant parking; and

WHEREAS, the City Council of the City of Chicago, after due investigation and consideration, has determined that the nature and extent of the public use and the public interest to be subserved is such as to warrant the vacation of part of public street and adjacent alley, described in the following ordinance; now therefore,

BE IT ORDAINED BY THE CITY COUNCIL OF THE CITY OF CHICAGO:

SECTION 1. THE VACATION OF:
THAT PART OF THE EAST-WEST 10 FOOT WIDE PUBLIC ALLEY LYING NORTH OF AND ADJOINING LOT 24 IN BLOCK 1 OF UNION PARK ADDITION TO CHICAGO, A SUBDIVISION OF LOTS 5 AND 6 IN CIRCUIT COURT PARTITION OF THE SOUTHWEST QUARTER OF SECTION 8, TOWNSHIP 39 NORTH, RANGE 14 EAST OF THE THIRD PRINCIPAL MERIDIAN (RECORDED MARCH 20, 1854, ANTE-FIRE), LYING EASTERLY OF THE SOUTHEASTERLY LINE OF OGDEN AVENUE, AND LYING WEST OF THE WEST LINE OF N. LOOMIS STREET;

TOGETHER WITH THE VACATION OF:
THAT PART OF N. LOOMIS STREET LYING NORTH OF THAT PART OF HERETOFORE VACATED N. LOOMIS STREET (43.00 FEET IN WIDTH), VACATED BY DOCUMENT NO. 97071986, BEING ALSO NORTH OF A LINE 145.26 FEET NORTH OF AND PARALLEL WITH THE NORTH LINE OF W. RANDOLPH STREET, AS WIDENED, BY ORDER OF POSSESSION ENTERED BY THE COUNTY COURT OF COOK COUNTY, STATE OF ILLINOIS, ON FEBRUARY 9, 1945 AS DOCKET NO. 43426, AND LYING SOUTH OF THE SOUTH LINE OF W. LAKE STREET; IN COOK COUNTY, ILLINOIS as shaded and legally described by the words "HEREBY VACATED" on the Plat hereto attached as Exhibit A, which Plat for greater clarity, is hereby made a part of this ordinance, be and the same is hereby vacated and closed, inasmuch as the same is no longer required for public use and the public interest will be subserved by such vacations.

SECTION 2. The City of Chicago hereby reserves the alley and street as herein vacated, as a right of way for an existing Water Department main and appurtenances thereto, and for the installation of any additional water mains and appurtenances which in the future may located in the

alley and street as herein vacated, and for the maintenance, renewal, and reconstruction of such facilities, with the right of ingress and egress at all times upon reasonable notice. It is further provided that no buildings or other structures shall be erected on the said right of way herein reserved or other use made of said area, which in the judgment of the municipal officials having control of the aforesaid service facilities would interfere with the use, maintenance, renewal, or reconstruction of said facilities, or the construction of additional municipally-owned service facilities. It is further provided that any vacation-beneficiary prompted adjustments to water facilities in the area to be vacated; and the repair, renewal or replacement of any private materials, or private property damaged in the area to be vacated as a result of the City exercising its easement rights shall be done at the beneficiary's expense.

SECTION 3. The City of Chicago hereby reserves the area herein vacated, as a right of way for existing Water Department sewers and sewer structures, for the installation of any additional sewers, sewer structures and appurtenances now located or, which in the future, and be located in the alley and street as herein vacated, and for the maintenance, renewal and reconstruction of such facilities. It is also provided that, the City shall have 24 hour access to the area to be vacated; that no buildings or other permanent structures shall be erected on said right of way herein reserved, or other use made of said area, which in the sole discretion and judgment of the respective municipal officials having control of the aforesaid service facilities, would interfere with the use, maintenance, renewal, or reconstruction of said facilities, or the construction of additional municipally-owned service facilities; and that all sewers structures shall be exposed to grade. It is further provided that any vacation-beneficiary prompted adjustments to sewer facilities in the area to be vacated; and the repair, renewal or replacement of any private materials, or private property damaged in the area to be vacated as a result of the City exercising its easement rights shall be done at the expense of the beneficiary of the vacation.

SECTION 4. Peoples Gas The City of Chicago hereby reserves for the benefit of The Peoples Gas Light and Coke Co. an easement to operate, maintain, repair, renew and replace existing underground facilities and to construct new facilities in all of the "to be vacated" with the right of ingress and egress at all times for any and all such purposes. It is further provided that no buildings or other structures shall be erected on said easement herein reserved for The Peoples Gas Light and Coke Co. or other use made of the said area which would interfere with the construction, operation, maintenance, repair, removal, or replacement of said facilities, or the construction of additional facilities. Any future vacation-beneficiary prompted relocation of Peoples Gas facilities lying within the area being vacated will be accomplished by Peoples Gas, and done at the expense of beneficiary of the vacation.

SECTION 5. The City of Chicago hereby reserves for the benefit of Commonwealth Edison and AT&T Illinois/ SBC, and their successors or assigns, a non-exclusive utility easement to operate, maintain, construct, replace and renew overhead wires, poles, and associated equipment and underground conduit, cables, and associated equipment for the transmission and distribution of electrical energy, telephonic and associated services under, over and along the alley and street herein vacated, with the right of ingress and egress. The grade of the vacated public way shall not be altered in a manner so as to interfere with the operation and maintenance of Commonwealth Edison or and AT&T Illinois/ SBC facilities. No buildings, permanent structures or obstructions shall be placed over Commonwealth Edison or AT&T Illinois/ SBC facilities without written release of easement by Commonwealth Edison or AT&T Illinois/ SBC. Any future vacation-beneficiary prompted relocation of Commonwealth Edison or AT&T Illinois/ SBC facilities lying within the area

being vacated will be accomplished by Commonwealth Edison or AT&T / SBC and done at the expense of beneficiary of the vacation.

SECTION 6. The vacation herein provided for is made upon the express condition that within 180 days after the passage of this ordinance, FirstMerit Bank N.A. Land Trust 05-1-8368 or its agent shall deposit in the City Treasury of the City of Chicago, a sum sufficient to defray the costs of removing paving and curb returns and constructing sidewalk and curb at the entrance to that part of the public alley and street hereby vacated, similar to the adjacent and contiguous sidewalk and curb.

SECTION 7. The vacation herein provided for is made upon the express condition that within 180 days after the passage of this ordinance, FirstMerit Bank N.A. Land Trust 05-1-8368 shall pay or cause to be paid to the City of Chicago as compensation for the benefits which will accrue to the owner of the property abutting said part of public street hereby vacated the sum _____ dollars ($), which sum in the judgment of this body will be equal to such benefits.

SECTION 8. The vacation herein provided for is made upon the express condition that within one hundred eighty (180) days after the passage of this ordinance, the applicant shall file or cause to be filed for record in the Office of the Recorder of Deeds of Cook County, Illinois a certified copy of this ordinance, together with its attached drawing approved by the Superintendent of Maps and Plats; and an oversized plat of the area being vacated.

SECTION 9. This ordinance shall take effect and be in force from and after its passage. The vacation shall take effect and be in force from and after its recording.

Vacation Approved:

Gabe Klein
Commissioner of Transportation

Approved as to Form and Legality

Karen Bielarz
Acting Deputy Corporation Counsel

Honorable Walter Burnett
Alderman, 27th Ward


EXHIBIT "A"

PLAT OF VACATION

THAT PART OF THE EAST-WEST 10 FOOT WIDE PUBLIC ALLEY LYING NORTH OF AND ADJOINING LOT 24 IN BLOCK 1 OF UNION PARK ADDITION TO CHICAGO, A SUBDIVISION OF LOTS 5 AND 6 IN CIRCUIT COURT PARTITION OF THE SOUTHWEST QUARTER OF SECTION 8, TOWNSHIP 39 NORTH, RANGE 14 EAST OF THE THIRD PRINCIPAL MERIDIAN (RECORDED MARCH 20, 1854, ANTE-FIRE), LYING EASTERLY OF THE SOUTHEASTERLY LINE OF OGDEN AVENUE, AND LYING WEST OF THE WEST LINE OF N. LOOMIS STREET;
TOGETHER WITH
THAT PART OF N. LOOMIS STREET LYING NORTH OF THAT PART OF HERETOFORE VACATED N. LOOMIS STREET (43.00 FEET IN WIDTH), VACATED BY DOCUMENT NO. 97071986, BEING ALSO NORTH OF A LINE 145.26 FEET NORTH OF AND PARALLEL WITH THE NORTH LINE OF W. RANDOLPH STREET, AS WIDENED, BY ORDER OF POSSESSION ENTERED BY THE COUNTY COURT OF COOK COUNTY, STATE OF ILLINOIS, ON FEBRUARY 9, 1945 AS DOCKET NO. 43426, AND LYING SOUTH OF THE SOUTH LINE OF W. LAKE STREET;
IN COOK COUNTY, ILLINOIS.

PROPERTY AREA= 9,125 SQ.FT. OR 0.21 ACRES, MORE OR LESS.

GRAPHIC SCALE
30 0 15 30
(IN FEET)
1" = 30'

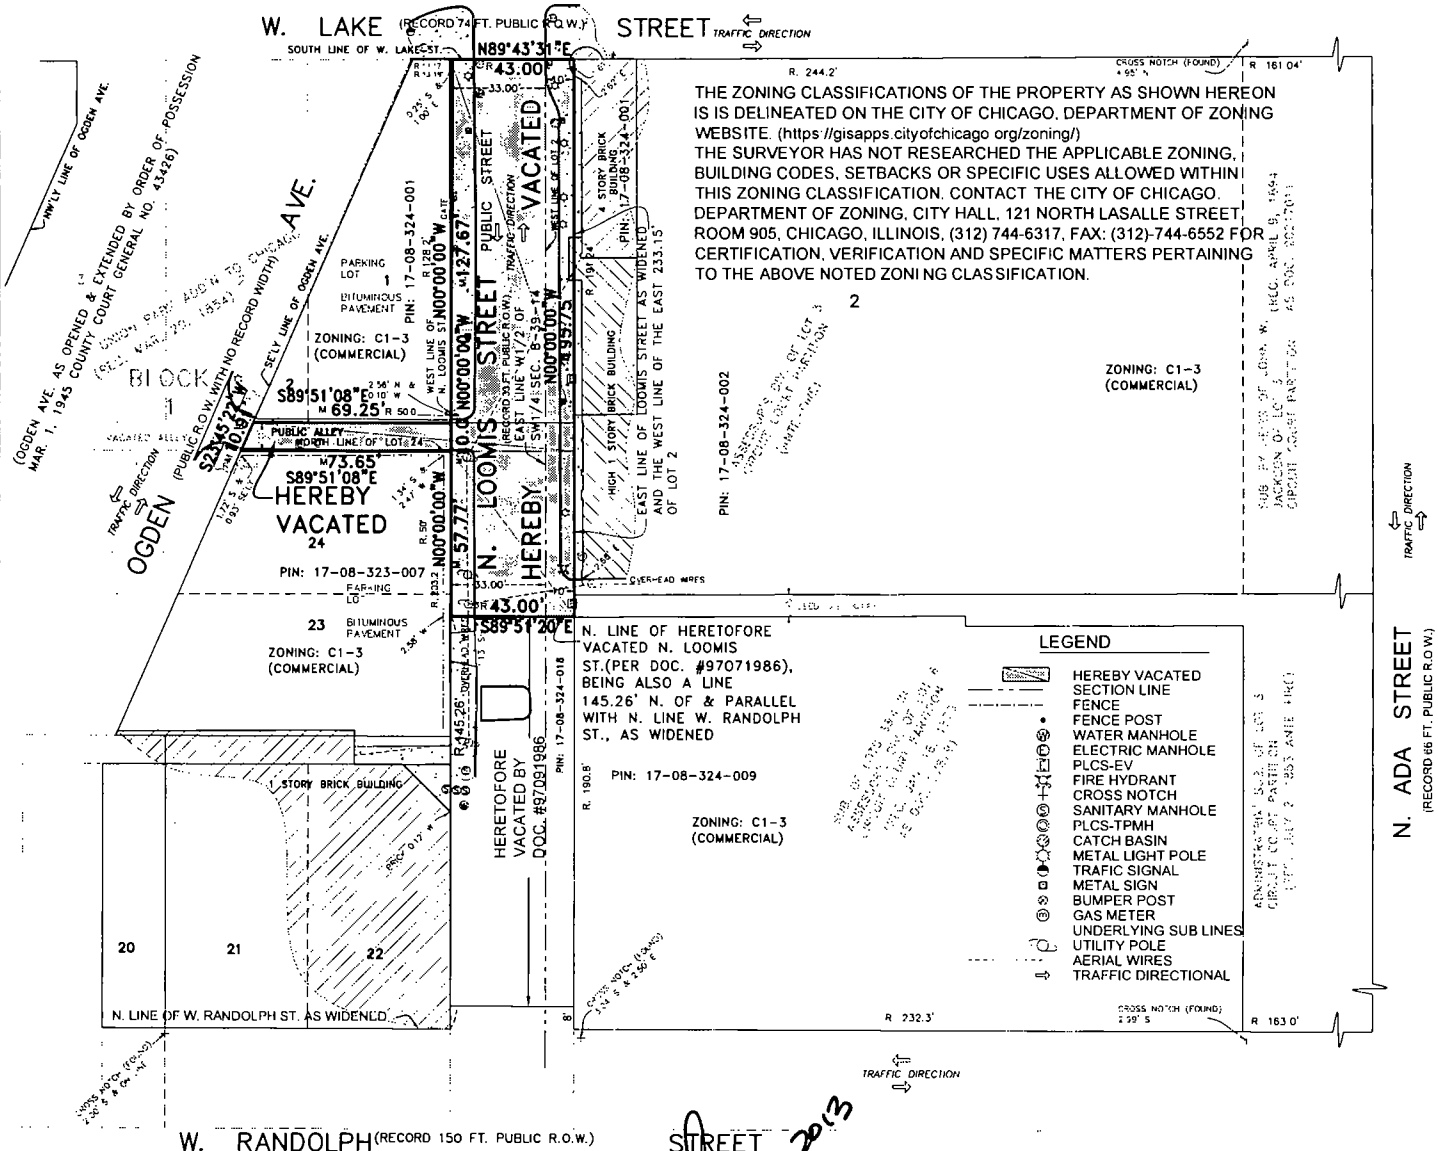

CDOT DWG: 08-27-12-3591

April 4, 2013

REVISED APRIL 3, 2013 10' STRIP LABEL PER #2013-17555 [BS]
REVISED MARCH 22 2013 CDOT COMMENTS PER #2013-17555 [BS]
REVISED FEBRUARY 24, 2013 CDOT COMMENTS PER #2013-17428 [BS]

ORDERED BY	MARINO & ASSOC., PC	CHECKED	DRAWN
ADDRESS	1035 W. LAKE ST., CHICAGO, IL	BT	BC

GREMLEY & BIEDERMANN
PLCS CORPORATION
4555 North Elston Avenue, Chicago, IL 60630
Telephone (773) 685-5102 Fax (773) 286-1184 Email: info@PLCS Survey.com

ORDER NO.	DATE	PAGE NO.
2011-14817-001	MARCH 5 2013	1 OF 1
	SCALE 1 INCH = 30 FEET	

G:\CAD\2011\2011-14817\2013-17428-001.dwg

SURVEY NOTES
PLAT OF VACATION PREPARED FOR MarCal PC

Note R & M denotes Record and Measured distances respectively

Distances are marked in feet and decimal parts thereof

Monumentation or witness points were not set at the clients request

NO dimensions shall be assumed by scale measurement upon this plat.

Unless otherwise noted hereon the Bearing Basis, Elevation Datum and Coordinate Datum if used is ASSUMED

State of Illinois)
County of Cook)ss

We, GREMLEY & BIEDERMANN, INC. hereby certify that we have surveyed the above described property and that the plat hereon drawn is a correct representation of said survey corrected to a temperature of 62° Fahrenheit.
Field measurements completed on FEBRUARY 19, 2013.

Signed on APRIL 3, 2013

By:

Professional Illinois Land Surveyor No. 3884
My license expires November 30, 2014.
This professional service conforms to the current Illinois minimum standards for a boundary survey

PROFESSIONAL LAND SURVEYOR STATE OF ILLINOIS 3884

CITY OF CHICAGO
ECONOMIC DISCLOSURE STATEMENT
AND AFFIDAVIT

SECTION I -- GENERAL INFORMATION

A. Legal name of the Disclosing Party submitting this EDS. Include d/b/a/ if applicable:

Midwest Bank and Trust Company, Trust Agreement dated March 17, 2005 a.k.a. Trust No. 05-1-8368

FIRSTMERIT BANK, N.A.
as Successor Trustee to
Midwest Bank and Trust Company
And not personally

Check ONE of the following three boxes:

Indicate whether the Disclosing Party submitting this EDS is:

1. [X] the Applicant
   OR
2. [ ] a legal entity holding a direct or indirect interest in the Applicant. State the legal name of the Applicant in which the Disclosing Party holds an interest: _____
   OR
3. [ ] a legal entity with a right of control (see Section II.B.1.) State the legal name of the entity in which the Disclosing Party holds a right of control: _____

B. Business address of the Disclosing Party: c/o MarCal Law, P.C.
3310 N. Harlem Ave., Chicago, IL 60634

C. Telephone: 1.773.804.9100 Fax: 1.773.804.9192 Email: dgarrano@outlook.com
cc: rcaldarola330@realestatelawoffice.
cc: ipena@realestatelawoffice.net

D. Name of contact person: Daniel J. Garrano III

E. Federal Employer Identification No. (if you have one): N/A

F. Brief description of contract, transaction or other undertaking (referred to below as the "Matter") to which this EDS pertains. (Include project number and location of property, if applicable):

Commercial Street Vacation Application

G. Which City agency or department is requesting this EDS? City of Chicago - Department of Transportation

If the Matter is a contract being handled by the City's Department of Procurement Services, please complete the following:

Specification # _____ and Contract # _____

SECTION II -- DISCLOSURE OF OWNERSHIP INTERESTS

A. NATURE OF THE DISCLOSING PARTY

1. Indicate the nature of the Disclosing Party:

[ ] Person
[ ] Publicly registered business corporation
[ ] Privately held business corporation
[ ] Sole proprietorship
[ ] General partnership
[ ] Limited partnership
[X] Trust
[ ] Limited liability company
[ ] Limited liability partnership
[ ] Joint venture
[ ] Not-for-profit corporation
(Is the not-for-profit corporation also a 501(c)(3))?
[ ] Yes [ ] No
[ ] Other (please specify)

_____

2. For legal entities, the state (or foreign country) of incorporation or organization, if applicable:

N/A

3. For legal entities not organized in the State of Illinois: Has the organization registered to do business in the State of Illinois as a foreign entity?

[ ] Yes [ ] No [X] N/A

B. IF THE DISCLOSING PARTY IS A LEGAL ENTITY:

1. List below the full names and titles of all executive officers and all directors of the entity. **NOTE:** For not-for-profit corporations, also list below all members, if any, which are legal entities. If there are no such members, write "no members." For trusts, estates or other similar entities, list below the legal titleholder(s).

If the entity is a general partnership, limited partnership, limited liability company, limited liability partnership or joint venture, list below the name and title of each general partner, managing member, manager or any other person or entity that controls the day-to-day management of the Disclosing Party. **NOTE:** Each legal entity listed below must submit an EDS on its own behalf.

Name	Title
Thomas L. Moretti, Sr.	Beneficiary
Midwest Bank and Trust Company	Titleholder

2. Please provide the following information concerning each person or entity having a direct or indirect beneficial interest (including ownership) in excess of 7.5% of the Disclosing Party. Examples of such an interest include shares in a corporation, partnership interest in a partnership or joint venture,

interest of a member or manager in a limited liability company, or interest of a beneficiary of a trust, estate or other similar entity. If none, state "None." **NOTE**: Pursuant to Section 2-154-030 of the Municipal Code of Chicago ("Municipal Code"), the City may require any such additional information from any applicant which is reasonably intended to achieve full disclosure.

Name	Business Address	Percentage Interest in the Disclosing Party
Thomas L. Moretti, Sr.	1393 W. Lake St., Chicago, IL 60607	100%

SECTION III -- BUSINESS RELATIONSHIPS WITH CITY ELECTED OFFICIALS

Has the Disclosing Party had a "business relationship," as defined in Chapter 2-156 of the Municipal Code, with any City elected official in the 12 months before the date this EDS is signed?

[ ] Yes [X] No

If yes, please identify below the name(s) of such City elected official(s) and describe such relationship(s):

N/A

SECTION IV -- DISCLOSURE OF SUBCONTRACTORS AND OTHER RETAINED PARTIES

The Disclosing Party must disclose the name and business address of each subcontractor, attorney, lobbyist, accountant, consultant and any other person or entity whom the Disclosing Party has retained or expects to retain in connection with the Matter, as well as the nature of the relationship, and the total amount of the fees paid or estimated to be paid. The Disclosing Party is not required to disclose employees who are paid solely through the Disclosing Party's regular payroll.

"Lobbyist" means any person or entity who undertakes to influence any legislative or administrative action on behalf of any person or entity other than: (1) a not-for-profit entity, on an unpaid basis, or (2) himself. "Lobbyist" also means any person or entity any part of whose duties as an employee of another includes undertaking to influence any legislative or administrative action.

If the Disclosing Party is uncertain whether a disclosure is required under this Section, the Disclosing Party must either ask the City whether disclosure is required or make the disclosure.

Name (indicate whether retained or anticipated to be retained)	Business Address	Relationship to Disclosing Party (subcontractor, attorney, lobbyist, etc.)	Fees (indicate whether paid or estimated.) **NOTE:** "hourly rate" or "t.b.d." is not an acceptable response.
MarCal Law, P.C.	3310 N. Harlem Ave., Chicago, IL 60634	Attorney	$16,000.00 Estimated Fee

(Add sheets if necessary)

[ ] Check here if the Disclosing Party has not retained, nor expects to retain, any such persons or entities.

SECTION V -- CERTIFICATIONS

A. COURT-ORDERED CHILD SUPPORT COMPLIANCE

Under Municipal Code Section 2-92-415, substantial owners of business entities that contract with the City must remain in compliance with their child support obligations throughout the contract's term.

Has any person who directly or indirectly owns 10% or more of the Disclosing Party been declared in arrearage on any child support obligations by any Illinois court of competent jurisdiction?

[ ] Yes [X] No [ ] No person directly or indirectly owns 10% or more of the Disclosing Party.

If "Yes," has the person entered into a court-approved agreement for payment of all support owed and is the person in compliance with that agreement?

[ ] Yes [ ] No

B. FURTHER CERTIFICATIONS

1. Pursuant to Municipal Code Chapter 1-23, Article I ("Article I")(which the Applicant should consult for defined terms (e.g., "doing business") and legal requirements), if the Disclosing Party submitting this EDS is the Applicant and is doing business with the City, then the Disclosing Party certifies as follows: (i) neither the Applicant nor any controlling person is currently indicted or charged with, or has admitted guilt of, or has ever been convicted of, or placed under supervision for, any criminal offense involving actual, attempted, or conspiracy to commit bribery, theft, fraud, forgery, perjury, dishonesty or deceit against an officer or employee of the City or any sister agency; and (ii) the Applicant understands and acknowledges that compliance with Article I is a continuing requirement for doing business with the City. NOTE: If Article I applies to the Applicant, the permanent compliance timeframe in Article I supersedes some five-year compliance timeframes in certifications 2 and 3 below.

2. The Disclosing Party and, if the Disclosing Party is a legal entity, all of those persons or entities identified in Section II.B.1. of this EDS:

a. are not presently debarred, suspended, proposed for debarment, declared ineligible or voluntarily excluded from any transactions by any federal, state or local unit of government;

b. have not, within a five-year period preceding the date of this EDS, been convicted of a criminal offense, adjudged guilty, or had a civil judgment rendered against them in connection with: obtaining, attempting to obtain, or performing a public (federal, state or local) transaction or contract under a public transaction; a violation of federal or state antitrust statutes; fraud; embezzlement; theft; forgery; bribery; falsification or destruction of records; making false statements; or receiving stolen property;

c. are not presently indicted for, or criminally or civilly charged by, a governmental entity (federal, state or local) with committing any of the offenses set forth in clause B.2.b. of this Section V;

d. have not, within a five-year period preceding the date of this EDS, had one or more public transactions (federal, state or local) terminated for cause or default; and

e. have not, within a five-year period preceding the date of this EDS, been convicted, adjudged guilty, or found liable in a civil proceeding, or in any criminal or civil action, including actions concerning environmental violations, instituted by the City or by the federal government, any state, or any other unit of local government.

3. The certifications in subparts 3, 4 and 5 concern:

• the Disclosing Party;
• any "Contractor" (meaning any contractor or subcontractor used by the Disclosing Party in connection with the Matter, including but not limited to all persons or legal entities disclosed under Section IV, "Disclosure of Subcontractors and Other Retained Parties");
• any "Affiliated Entity" (meaning a person or entity that, directly or indirectly: controls the Disclosing Party, is controlled by the Disclosing Party, or is, with the Disclosing Party, under common control of another person or entity. Indicia of control include, without limitation: interlocking management or ownership; identity of interests among family members, shared facilities and equipment; common use of employees; or organization of a business entity following the ineligibility of a business entity to do business with federal or state or local government, including the City, using substantially the same management, ownership, or principals as the ineligible entity); with respect to Contractors, the term Affiliated Entity means a person or entity that directly or indirectly controls the Contractor, is controlled by it, or, with the Contractor, is under common control of another person or entity;
• any responsible official of the Disclosing Party, any Contractor or any Affiliated Entity or any other official, agent or employee of the Disclosing Party, any Contractor or any Affiliated Entity, acting pursuant to the direction or authorization of a responsible official of the Disclosing Party, any Contractor or any Affiliated Entity (collectively "Agents").

Neither the Disclosing Party, nor any Contractor, nor any Affiliated Entity of either the Disclosing Party or any Contractor nor any Agents have, during the five years before the date this EDS is signed, or, with respect to a Contractor, an Affiliated Entity, or an Affiliated Entity of a Contractor during the five years before the date of such Contractor's or Affiliated Entity's contract or engagement in connection with the Matter:

a. bribed or attempted to bribe, or been convicted or adjudged guilty of bribery or attempting to bribe, a public officer or employee of the City, the State of Illinois, or any agency of the federal government or of any state or local government in the United States of America, in that officer's or employee's official capacity;

b. agreed or colluded with other bidders or prospective bidders, or been a party to any such agreement, or been convicted or adjudged guilty of agreement or collusion among bidders or prospective bidders, in restraint of freedom of competition by agreement to bid a fixed price or otherwise; or

c. made an admission of such conduct described in a. or b. above that is a matter of record, but have not been prosecuted for such conduct; or

d. violated the provisions of Municipal Code Section 2-92-610 (Living Wage Ordinance).

4. Neither the Disclosing Party, Affiliated Entity or Contractor, or any of their employees, officials, agents or partners, is barred from contracting with any unit of state or local government as a result of engaging in or being convicted of (1) bid-rigging in violation of 720 ILCS 5/33E-3; (2) bid-rotating in violation of 720 ILCS 5/33E-4; or (3) any similar offense of any state or of the United States of America that contains the same elements as the offense of bid-rigging or bid-rotating.

5. Neither the Disclosing Party nor any Affiliated Entity is listed on any of the following lists maintained by the Office of Foreign Assets Control of the U.S. Department of the Treasury or the Bureau of Industry and Security of the U.S. Department of Commerce or their successors: the Specially Designated Nationals List, the Denied Persons List, the Unverified List, the Entity List and the Debarred List.

6. The Disclosing Party understands and shall comply with the applicable requirements of Chapters 2-55 (Legislative Inspector General), 2-56 (Inspector General) and 2-156 (Governmental Ethics) of the Municipal Code.

7. If the Disclosing Party is unable to certify to any of the above statements in this Part B (Further Certifications), the Disclosing Party must explain below:

N/A

If the letters "NA," the word "None," or no response appears on the lines above, it will be conclusively presumed that the Disclosing Party certified to the above statements.

8. To the best of the Disclosing Party's knowledge after reasonable inquiry, the following is a complete list of all current employees of the Disclosing Party who were, at any time during the 12-month period preceding the execution date of this EDS, an employee, or elected or appointed official, of the City of Chicago (if none, indicate with "N/A" or "none").

N/A

9. To the best of the Disclosing Party's knowledge after reasonable inquiry, the following is a complete list of all gifts that the Disclosing Party has given or caused to be given, at any time during the 12-month period preceding the execution date of this EDS, to an employee, or elected or appointed official, of the City of Chicago. For purposes of this statement, a "gift" does not include: (i) anything made generally available to City employees or to the general public, or (ii) food or drink provided in the course of official City business and having a retail value of less than $20 per recipient (if none, indicate with "N/A" or "none"). As to any gift listed below, please also list the name of the City recipient.

N/A

C. CERTIFICATION OF STATUS AS FINANCIAL INSTITUTION

1. The Disclosing Party certifies that the Disclosing Party (check one)

[ ] is [X] is not

a "financial institution" as defined in Section 2-32-455(b) of the Municipal Code.

2. If the Disclosing Party IS a financial institution, then the Disclosing Party pledges:

"We are not and will not become a predatory lender as defined in Chapter 2-32 of the Municipal Code. We further pledge that none of our affiliates is, and none of them will become, a predatory lender as defined in Chapter 2-32 of the Municipal Code. We understand that becoming a predatory lender or becoming an affiliate of a predatory lender may result in the loss of the privilege of doing business with the City."

If the Disclosing Party is unable to make this pledge because it or any of its affiliates (as defined in Section 2-32-455(b) of the Municipal Code) is a predatory lender within the meaning of Chapter 2-32 of the Municipal Code, explain here (attach additional pages if necessary):

N/A

If the letters "NA," the word "None," or no response appears on the lines above, it will be conclusively presumed that the Disclosing Party certified to the above statements.

D. CERTIFICATION REGARDING INTEREST IN CITY BUSINESS

Any words or terms that are defined in Chapter 2-156 of the Municipal Code have the same meanings when used in this Part D.

1. In accordance with Section 2-156-110 of the Municipal Code: Does any official or employee of the City have a financial interest in his or her own name or in the name of any other person or entity in the Matter?

[ ] Yes [X] No

NOTE: If you checked "Yes" to Item D.1., proceed to Items D.2. and D.3. If you checked "No" to Item D.1., proceed to Part E.

2. Unless sold pursuant to a process of competitive bidding, or otherwise permitted, no City elected official or employee shall have a financial interest in his or her own name or in the name of any other person or entity in the purchase of any property that (i) belongs to the City, or (ii) is sold for taxes or assessments, or (iii) is sold by virtue of legal process at the suit of the City (collectively, "City Property Sale"). Compensation for property taken pursuant to the City's eminent domain power does not constitute a financial interest within the meaning of this Part D.

Does the Matter involve a City Property Sale?

[X] Yes [ ] No

3. If you checked "Yes" to Item D.1., provide the names and business addresses of the City officials or employees having such interest and identify the nature of such interest:

Name	Business Address	Nature of Interest
N/A		

4. The Disclosing Party further certifies that no prohibited financial interest in the Matter will be acquired by any City official or employee.

E. CERTIFICATION REGARDING SLAVERY ERA BUSINESS

Please check either 1. or 2. below. If the Disclosing Party checks 2., the Disclosing Party must disclose below or in an attachment to this EDS all information required by paragraph 2. Failure to

comply with these disclosure requirements may make any contract entered into with the City in connection with the Matter voidable by the City.

X 1. The Disclosing Party verifies that the Disclosing Party has searched any and all records of the Disclosing Party and any and all predecessor entities regarding records of investments or profits from slavery or slaveholder insurance policies during the slavery era (including insurance policies issued to slaveholders that provided coverage for damage to or injury or death of their slaves), and the Disclosing Party has found no such records.

____2. The Disclosing Party verifies that, as a result of conducting the search in step 1 above, the Disclosing Party has found records of investments or profits from slavery or slaveholder insurance policies. The Disclosing Party verifies that the following constitutes full disclosure of all such records, including the names of any and all slaves or slaveholders described in those records:

N/A

SECTION VI -- CERTIFICATIONS FOR FEDERALLY FUNDED MATTERS

NOTE: If the Matter is federally funded, complete this Section VI. **If the Matter is not federally funded**, proceed to Section VII. For purposes of this Section VI, tax credits allocated by the City and proceeds of debt obligations of the City are not federal funding.

A. CERTIFICATION REGARDING LOBBYING

1. List below the names of all persons or entities registered under the federal Lobbying Disclosure Act of 1995 who have made lobbying contacts on behalf of the Disclosing Party with respect to the Matter: (Add sheets if necessary):

N/A

(If no explanation appears or begins on the lines above, or if the letters "NA" or if the word "None" appear, it will be conclusively presumed that the Disclosing Party means that NO persons or entities registered under the Lobbying Disclosure Act of 1995 have made lobbying contacts on behalf of the Disclosing Party with respect to the Matter.)

2. The Disclosing Party has not spent and will not expend any federally appropriated funds to pay any person or entity listed in Paragraph A.1. above for his or her lobbying activities or to pay any person or entity to influence or attempt to influence an officer or employee of any agency, as defined by applicable federal law, a member of Congress, an officer or employee of Congress, or an employee of a member of Congress, in connection with the award of any federally funded contract, making any federally funded grant or loan, entering into any cooperative agreement, or to extend, continue, renew, amend, or modify any federally funded contract, grant, loan, or cooperative agreement.

3. The Disclosing Party will submit an updated certification at the end of each calendar quarter in which there occurs any event that materially affects the accuracy of the statements and information set forth in paragraphs A.1. and A.2. above.

4. The Disclosing Party certifies that either: (i) it is not an organization described in section 501(c)(4) of the Internal Revenue Code of 1986; or (ii) it is an organization described in section 501(c)(4) of the Internal Revenue Code of 1986 but has not engaged and will not engage in "Lobbying Activities".

5. If the Disclosing Party is the Applicant, the Disclosing Party must obtain certifications equal in form and substance to paragraphs A.1. through A.4. above from all subcontractors before it awards any subcontract and the Disclosing Party must maintain all such subcontractors' certifications for the duration of the Matter and must make such certifications promptly available to the City upon request.

B. CERTIFICATION REGARDING EQUAL EMPLOYMENT OPPORTUNITY

If the Matter is federally funded, federal regulations require the Applicant and all proposed subcontractors to submit the following information with their bids or in writing at the outset of negotiations.

Is the Disclosing Party the Applicant?

[X] Yes [ ] No

If "Yes," answer the three questions below:

1. Have you developed and do you have on file affirmative action programs pursuant to applicable federal regulations? (See 41 CFR Part 60-2.)
[ ] Yes [X] No

2. Have you filed with the Joint Reporting Committee, the Director of the Office of Federal Contract Compliance Programs, or the Equal Employment Opportunity Commission all reports due under the applicable filing requirements?
[ ] Yes [X] No

3. Have you participated in any previous contracts or subcontracts subject to the equal opportunity clause?
[ ] Yes [X] No

If you checked "No" to question 1. or 2. above, please provide an explanation:
The Applicant is not required to comply with 41 CFR Part 60-2

SECTION VII -- ACKNOWLEDGMENTS, CONTRACT INCORPORATION, COMPLIANCE, PENALTIES, DISCLOSURE

The Disclosing Party understands and agrees that:

A. The certifications, disclosures, and acknowledgments contained in this EDS will become part of any contract or other agreement between the Applicant and the City in connection with the Matter, whether procurement, City assistance, or other City action, and are material inducements to the City's execution of any contract or taking other action with respect to the Matter. The Disclosing Party understands that it must comply with all statutes, ordinances, and regulations on which this EDS is based.

B. The City's Governmental Ethics and Campaign Financing Ordinances, Chapters 2-156 and 2-164 of the Municipal Code, impose certain duties and obligations on persons or entities seeking City contracts, work, business, or transactions. The full text of these ordinances and a training program is available on line at www.cityofchicago.org/Ethics, and may also be obtained from the City's Board of Ethics, 740 N.

Sedgwick St., Suite 500, Chicago, IL 60610, (312) 744-9660. The Disclosing Party must comply fully with the applicable ordinances.

C. If the City determines that any information provided in this EDS is false, incomplete or inaccurate, any contract or other agreement in connection with which it is submitted may be rescinded or be void or voidable, and the City may pursue any remedies under the contract or agreement (if not rescinded or void), at law, or in equity, including terminating the Disclosing Party's participation in the Matter and/or declining to allow the Disclosing Party to participate in other transactions with the City. Remedies at law for a false statement of material fact may include incarceration and an award to the City of treble damages.

D. It is the City's policy to make this document available to the public on its Internet site and/or upon request. Some or all of the information provided on this EDS and any attachments to this EDS may be made available to the public on the Internet, in response to a Freedom of Information Act request, or otherwise. By completing and signing this EDS, the Disclosing Party waives and releases any possible rights or claims which it may have against the City in connection with the public release of information contained in this EDS and also authorizes the City to verify the accuracy of any information submitted in this EDS.

E. The information provided in this EDS must be kept current. In the event of changes, the Disclosing Party must supplement this EDS up to the time the City takes action on the Matter. If the Matter is a contract being handled by the City's Department of Procurement Services, the Disclosing Party must update this EDS as the contract requires. **NOTE:** With respect to Matters subject to Article I of Chapter 1-23 of the Municipal Code (imposing **PERMANENT INELIGIBILITY** for certain specified offenses), the information provided herein regarding eligibility must be kept current for a longer period, as required by Chapter 1-23 and Section 2-154-020 of the Municipal Code.

The Disclosing Party represents and warrants that:

F.1. The Disclosing Party is not delinquent in the payment of any tax administered by the Illinois Department of Revenue, nor are the Disclosing Party or its Affiliated Entities delinquent in paying any fine, fee, tax or other charge owed to the City. This includes, but is not limited to, all water charges, sewer charges, license fees, parking tickets, property taxes or sales taxes.

F.2 If the Disclosing Party is the Applicant, the Disclosing Party and its Affiliated Entities will not use, nor permit their subcontractors to use, any facility listed by the U.S. E.P.A. on the federal Excluded Parties List System ("EPLS") maintained by the U. S. General Services Administration.

F.3 If the Disclosing Party is the Applicant, the Disclosing Party will obtain from any contractors/subcontractors hired or to be hired in connection with the Matter certifications equal in form and substance to those in F.1. and F.2. above and will not, without the prior written consent of the City, use any such contractor/subcontractor that does not provide such certifications or that the Disclosing Party has reason to believe has not provided or cannot provide truthful certifications.

NOTE: If the Disclosing Party cannot certify as to any of the items in F.1., F.2. or F.3. above, an explanatory statement must be attached to this EDS.

CERTIFICATION

Under penalty of perjury, the person signing below: (1) warrants that he/she is authorized to execute this EDS and Appendix A (if applicable) on behalf of the Disclosing Party, and (2) warrants that all certifications and statements contained in this EDS and Appendix A (if applicable) are true, accurate and complete as of the date furnished to the City.

* Land Trust Agreement dated March 17, 2005 and known as Trust Number 05-1-8368
Midwest Bank and Trust Company, Trustee
(Print or type name of Disclosing Party)

* FirstMerit Bank, N.A., as trustee, uta No. 05-1-8368 and not personally

By: _____ 3/20/13
(Sign here)

Rosanne M. DuPass
Ass't. Vice President & Trust Officer

Thomas L. Moretti, Jr.
(Print or type name of person signing)

* FIRSTMERIT BANK, N.A. as Successor Trustee to Midwest Bank and Trust Company

Applicant
(Print or type title of person signing)

Signed and sworn to before me on (date) 3/20/13,
at Cook County, Illinois (state).

Eleni Drakakis Notary Public.

Commission expires: 7/23/16.

OFFICIAL SEAL
ELENI DRAKAKIS
NOTARY PUBLIC - STATE OF ILLINOIS
MY COMMISSION EXPIRES 7/23/16

Notary for Trustee Signature only

CITY OF CHICAGO
ECONOMIC DISCLOSURE STATEMENT AND AFFIDAVIT
APPENDIX A

FAMILIAL RELATIONSHIPS WITH ELECTED CITY OFFICIALS AND DEPARTMENT HEADS

This Appendix is to be completed only by (a) the Applicant, and (b) any legal entity which has a direct ownership interest in the Applicant exceeding 7.5 percent. It is not to be completed by any legal entity which has only an indirect ownership interest in the Applicant.

Under Municipal Code Section 2-154-015, the Disclosing Party must disclose whether such Disclosing Party or any "Applicable Party" or any Spouse or Domestic Partner thereof currently has a "familial relationship" with any elected city official or department head. A "familial relationship" exists if, as of the date this EDS is signed, the Disclosing Party or any "Applicable Party" or any Spouse or Domestic Partner thereof is related to the mayor, any alderman, the city clerk, the city treasurer or any city department head as spouse or domestic partner or as any of the following, whether by blood or adoption: parent, child, brother or sister, aunt or uncle, niece or nephew, grandparent, grandchild, father-in-law, mother-in-law, son-in-law, daughter-in-law, stepfather or stepmother, stepson or stepdaughter, stepbrother or stepsister or half-brother or half-sister.

"Applicable Party" means (1) all executive officers of the Disclosing Party listed in Section II.B.1.a., if the Disclosing Party is a corporation; all partners of the Disclosing Party, if the Disclosing Party is a general partnership; all general partners and limited partners of the Disclosing Party, if the Disclosing Party is a limited partnership; all managers, managing members and members of the Disclosing Party, if the Disclosing Party is a limited liability company; (2) all principal officers of the Disclosing Party; and (3) any person having more than a 7.5 percent ownership interest in the Disclosing Party. "Principal officers" means the president, chief operating officer, executive director, chief financial officer, treasurer or secretary of a legal entity or any person exercising similar authority.

Does the Disclosing Party or any "Applicable Party" or any Spouse or Domestic Partner thereof currently have a "familial relationship" with an elected city official or department head?

[ ] Yes [X] No

If yes, please identify below (1) the name and title of such person, (2) the name of the legal entity to which such person is connected; (3) the name and title of the elected city official or department head to whom such person has a familial relationship, and (4) the precise nature of such familial relationship.

N/A

CERTIFICATION

Under penalty of perjury, the person signing below: (1) warrants the he/she is authorized to execute this EDS on behalf of the Disclosing Party, and (2) warrants that all certifications and statements contained in this EDS are true, accurate and complete as of the date furnished to the City.

* Land Trust Agreement dated March 17, 1995 and known as Trust Number 05-1-8368 Midwest Bank and Trust Company, Trustee

(Print or type name of Disclosing Party)

* FirstMerit Bank, N.A., as trustee, uta No. 05-1-8368 and not personally

By: Rosanne M. DuPass 3/20/13

Rosanne M. DuPass
Ass't. Vice President & Trust Officer

* FIRSTMERIT BANK, N.A.
as Successor Trustee to
Midwest Bank and Trust Company

Thomas L. Moretti, Sr.

Date: _____

Signed and sworn to before me on (date) 3/20/13 _____, by _____,
at Cook County, Illinois (state).

Eleni Drakakis Notary Public.

OFFICIAL SEAL
ELENI DRAKAKIS
NOTARY PUBLIC - STATE OF ILLINOIS
MY COMMISSION EXPIRES 7/23/16

Commission expires: 7/23/16

Notary for Trustee signature only

THIS LANGUAGE AND EXCULPATORY CLAUSE APPLIES TO THE TRUSTEE'S SIGNATURE ON PAGE 12 AND THIS PAGE.

"AS REPRESENTATIVE OF FIRSTMERIT BANK LAND TRUST DEPARTMENT, TITLE HOLDER, WITH NO KNOWLEDGE OF THE VERACITY OF ANY OF THE FOREGING STATEMENTS".

TRUSTEE'S EXCULPATORY CLAUSE

It is expressly understood and agreed by and between the parties hereto that each and all of the warranties, indemnities, representations, covenants, undertakings and agreements herein made on part of the Trustee are made and intended, not as personal warranties, indemnities, representations, covenants, undertakings and agreements of FIRSTMERIT BANK, N.A., AS SUCCESSOR TRUSTEE TO MIDWEST BANK AND TRUST COMPANY, are made and intended for the sole purpose of binding the trust property, and this document is executed and delivered by said FIRSTMERIT BANK, N.A., AS SUCCESSOR TRUSTEE TO MIDWEST BANK AND TRUST COMPANY. not in its own right, but as Trustee solely in the exercise of power that conferred upon it as such Trustee and no personal liability or personal responsibility is assumed by, nor shall at any time be asserted or be enforceable against FIRSTMERIT BANK, N.A., AS SUCCESSOR TRUSTEE TO MIDWEST BANK AND TRUST COMPANY, on account of any warranties, indemnities, representations, covenants, undertakings or agreements therein contained, whether expressed or implied, all such personal liability, if any, being expressly waived and released by the parties hereto and by all persons claiming by, through and under them.

CITY OF CHICAGO
ECONOMIC DISCLOSURE STATEMENT
AND AFFIDAVIT

SECTION I -- GENERAL INFORMATION

A. Legal name of the Disclosing Party submitting this EDS. Include d/b/a/ if applicable:

Thomas L. Moretti, Sr.

Check ONE of the following three boxes:

Indicate whether the Disclosing Party submitting this EDS is:

1. [ ] the Applicant
   OR
2. [X] a legal entity holding a direct or indirect interest in the Applicant. State the legal name of the Applicant in which the Disclosing Party holds an interest: Midwest Bank and Trust Company, Land Trust Agreement Dated 3/17/2011 a/k/a Trust # 05-1-8368
   OR
3. [ ] a legal entity with a right of control (see Section II.B.1.) State the legal name of the entity in which the Disclosing Party holds a right of control: _____

B. Business address of the Disclosing Party: c/o Marcal Law, PC.
3310 N. Harlem Ave., Chicago, IL 60634

C. Telephone: 773.804.9100 Fax: 773.804.9192 Email: rcaldarazzo@realestatelawoffice.net

D. Name of contact person: Richard J. Caldarazzo

E. Federal Employer Identification No. (if you have one): N/A

F. Brief description of contract, transaction or other undertaking (referred to below as the "Matter") to which this EDS pertains. (Include project number and location of property, if applicable):

Commercial Street Vacation Application

G. Which City agency or department is requesting this EDS? City of Chicago - Department of Transportation

If the Matter is a contract being handled by the City's Department of Procurement Services, please complete the following:

Specification # _____ and Contract # _____

SECTION II -- DISCLOSURE OF OWNERSHIP INTERESTS

A. NATURE OF THE DISCLOSING PARTY

1. Indicate the nature of the Disclosing Party:

[X] Person
[ ] Publicly registered business corporation
[ ] Privately held business corporation
[ ] Sole proprietorship
[ ] General partnership
[ ] Limited partnership
[ ] Trust
[ ] Limited liability company
[ ] Limited liability partnership
[ ] Joint venture
[ ] Not-for-profit corporation
(Is the not-for-profit corporation also a 501(c)(3))?
[ ] Yes [ ] No
[ ] Other (please specify)

2. For legal entities, the state (or foreign country) of incorporation or organization, if applicable:

N/A

3. For legal entities not organized in the State of Illinois: Has the organization registered to do business in the State of Illinois as a foreign entity?

[ ] Yes [ ] No [X] N/A

B. IF THE DISCLOSING PARTY IS A LEGAL ENTITY:

1. List below the full names and titles of all executive officers and all directors of the entity. **NOTE:** For not-for-profit corporations, also list below all members, if any, which are legal entities. If there are no such members, write "no members." For trusts, estates or other similar entities, list below the legal titleholder(s).

If the entity is a general partnership, limited partnership, limited liability company, limited liability partnership or joint venture, list below the name and title of each general partner, managing member, manager or any other person or entity that controls the day-to-day management of the Disclosing Party. **NOTE:** Each legal entity listed below must submit an EDS on its own behalf.

Name	Title
N/A	—

2. Please provide the following information concerning each person or entity having a direct or indirect beneficial interest (including ownership) in excess of 7.5% of the Disclosing Party. Examples of such an interest include shares in a corporation, partnership interest in a partnership or joint venture,

interest of a member or manager in a limited liability company, or interest of a beneficiary of a trust, estate or other similar entity. If none, state "None." **NOTE**: Pursuant to Section 2-154-030 of the Municipal Code of Chicago ("Municipal Code"), the City may require any such additional information from any applicant which is reasonably intended to achieve full disclosure.

Name	Business Address	Percentage Interest in the Disclosing Party
Thomas L. Moretti, Sr	1393 W. Lake St., Chicago, IL 60607	100 %

SECTION III -- BUSINESS RELATIONSHIPS WITH CITY ELECTED OFFICIALS

Has the Disclosing Party had a "business relationship," as defined in Chapter 2-156 of the Municipal Code, with any City elected official in the 12 months before the date this EDS is signed?

[ ] Yes [X] No

If yes, please identify below the name(s) of such City elected official(s) and describe such relationship(s):

N/A

SECTION IV -- DISCLOSURE OF SUBCONTRACTORS AND OTHER RETAINED PARTIES

The Disclosing Party must disclose the name and business address of each subcontractor, attorney, lobbyist, accountant, consultant and any other person or entity whom the Disclosing Party has retained or expects to retain in connection with the Matter, as well as the nature of the relationship, and the total amount of the fees paid or estimated to be paid. The Disclosing Party is not required to disclose employees who are paid solely through the Disclosing Party's regular payroll.

"Lobbyist" means any person or entity who undertakes to influence any legislative or administrative action on behalf of any person or entity other than: (1) a not-for-profit entity, on an unpaid basis, or (2) himself. "Lobbyist" also means any person or entity any part of whose duties as an employee of another includes undertaking to influence any legislative or administrative action.

If the Disclosing Party is uncertain whether a disclosure is required under this Section, the Disclosing Party must either ask the City whether disclosure is required or make the disclosure.

Name (indicate whether retained or anticipated to be retained)	Business Address	Relationship to Disclosing Party (subcontractor, attorney, lobbyist, etc.)	Fees (indicate whether paid or estimated.) **NOTE:** "hourly rate" or "t.b.d." is not an acceptable response.
MarCal Law, PC (Retained)	3310 N. Harlem Ave. Chicago, IL 60634	Attorney	$16,000.60 (estimated fee)

(Add sheets if necessary)

[ ] Check here if the Disclosing Party has not retained, nor expects to retain, any such persons or entities.

SECTION V -- CERTIFICATIONS

A. COURT-ORDERED CHILD SUPPORT COMPLIANCE

Under Municipal Code Section 2-92-415, substantial owners of business entities that contract with the City must remain in compliance with their child support obligations throughout the contract's term.

Has any person who directly or indirectly owns 10% or more of the Disclosing Party been declared in arrearage on any child support obligations by any Illinois court of competent jurisdiction?

[ ] Yes [X] No [ ] No person directly or indirectly owns 10% or more of the Disclosing Party.

If "Yes," has the person entered into a court-approved agreement for payment of all support owed and is the person in compliance with that agreement?

[ ] Yes [ ] No

B. FURTHER CERTIFICATIONS

1. Pursuant to Municipal Code Chapter 1-23, Article I ("Article I")(which the Applicant should consult for defined terms (e.g., "doing business") and legal requirements), if the Disclosing Party submitting this EDS is the Applicant and is doing business with the City, then the Disclosing Party certifies as follows: (i) neither the Applicant nor any controlling person is currently indicted or charged with, or has admitted guilt of, or has ever been convicted of, or placed under supervision for, any criminal offense involving actual, attempted, or conspiracy to commit bribery, theft, fraud, forgery, perjury, dishonesty or deceit against an officer or employee of the City or any sister agency; and (ii) the Applicant understands and acknowledges that compliance with Article I is a continuing requirement for doing business with the City. NOTE: If Article I applies to the Applicant, the permanent compliance timeframe in Article I supersedes some five-year compliance timeframes in certifications 2 and 3 below.

2. The Disclosing Party and, if the Disclosing Party is a legal entity, all of those persons or entities identified in Section II.B.1. of this EDS:

a. are not presently debarred, suspended, proposed for debarment, declared ineligible or voluntarily excluded from any transactions by any federal, state or local unit of government;

b. have not, within a five-year period preceding the date of this EDS, been convicted of a criminal offense, adjudged guilty, or had a civil judgment rendered against them in connection with: obtaining, attempting to obtain, or performing a public (federal, state or local) transaction or contract under a public transaction; a violation of federal or state antitrust statutes; fraud; embezzlement; theft; forgery; bribery; falsification or destruction of records; making false statements; or receiving stolen property;

c. are not presently indicted for, or criminally or civilly charged by, a governmental entity (federal, state or local) with committing any of the offenses set forth in clause B.2.b. of this Section V;

d. have not, within a five-year period preceding the date of this EDS, had one or more public transactions (federal, state or local) terminated for cause or default; and

e. have not, within a five-year period preceding the date of this EDS, been convicted, adjudged guilty, or found liable in a civil proceeding, or in any criminal or civil action, including actions concerning environmental violations, instituted by the City or by the federal government, any state, or any other unit of local government.

3. The certifications in subparts 3, 4 and 5 concern:

• the Disclosing Party;
• any "Contractor" (meaning any contractor or subcontractor used by the Disclosing Party in connection with the Matter, including but not limited to all persons or legal entities disclosed under Section IV, "Disclosure of Subcontractors and Other Retained Parties");
• any "Affiliated Entity" (meaning a person or entity that, directly or indirectly: controls the Disclosing Party, is controlled by the Disclosing Party, or is, with the Disclosing Party, under common control of another person or entity. Indicia of control include, without limitation: interlocking management or ownership; identity of interests among family members, shared facilities and equipment; common use of employees; or organization of a business entity following the ineligibility of a business entity to do business with federal or state or local government, including the City, using substantially the same management, ownership, or principals as the ineligible entity); with respect to Contractors, the term Affiliated Entity means a person or entity that directly or indirectly controls the Contractor, is controlled by it, or, with the Contractor, is under common control of another person or entity;
• any responsible official of the Disclosing Party, any Contractor or any Affiliated Entity or any other official, agent or employee of the Disclosing Party, any Contractor or any Affiliated Entity, acting pursuant to the direction or authorization of a responsible official of the Disclosing Party, any Contractor or any Affiliated Entity (collectively "Agents").

Neither the Disclosing Party, nor any Contractor, nor any Affiliated Entity of either the Disclosing Party or any Contractor nor any Agents have, during the five years before the date this EDS is signed, or, with respect to a Contractor, an Affiliated Entity, or an Affiliated Entity of a Contractor during the five years before the date of such Contractor's or Affiliated Entity's contract or engagement in connection with the Matter:

a. bribed or attempted to bribe, or been convicted or adjudged guilty of bribery or attempting to bribe, a public officer or employee of the City, the State of Illinois, or any agency of the federal government or of any state or local government in the United States of America, in that officer's or employee's official capacity;

b. agreed or colluded with other bidders or prospective bidders, or been a party to any such agreement, or been convicted or adjudged guilty of agreement or collusion among bidders or prospective bidders, in restraint of freedom of competition by agreement to bid a fixed price or otherwise; or

c. made an admission of such conduct described in a. or b. above that is a matter of record, but have not been prosecuted for such conduct; or

d. violated the provisions of Municipal Code Section 2-92-610 (Living Wage Ordinance).

4. Neither the Disclosing Party, Affiliated Entity or Contractor, or any of their employees, officials, agents or partners, is barred from contracting with any unit of state or local government as a result of engaging in or being convicted of (1) bid-rigging in violation of 720 ILCS 5/33E-3; (2) bid-rotating in violation of 720 ILCS 5/33E-4; or (3) any similar offense of any state or of the United States of America that contains the same elements as the offense of bid-rigging or bid-rotating.

5. Neither the Disclosing Party nor any Affiliated Entity is listed on any of the following lists maintained by the Office of Foreign Assets Control of the U.S. Department of the Treasury or the Bureau of Industry and Security of the U.S. Department of Commerce or their successors: the Specially Designated Nationals List, the Denied Persons List, the Unverified List, the Entity List and the Debarred List.

6. The Disclosing Party understands and shall comply with the applicable requirements of Chapters 2-55 (Legislative Inspector General), 2-56 (Inspector General) and 2-156 (Governmental Ethics) of the Municipal Code.

7. If the Disclosing Party is unable to certify to any of the above statements in this Part B (Further Certifications), the Disclosing Party must explain below:

N/A

If the letters "NA," the word "None," or no response appears on the lines above, it will be conclusively presumed that the Disclosing Party certified to the above statements.

8. To the best of the Disclosing Party's knowledge after reasonable inquiry, the following is a complete list of all current employees of the Disclosing Party who were, at any time during the 12-month period preceding the execution date of this EDS, an employee, or elected or appointed official, of the City of Chicago (if none, indicate with "N/A" or "none").

N/A

9. To the best of the Disclosing Party's knowledge after reasonable inquiry, the following is a complete list of all gifts that the Disclosing Party has given or caused to be given, at any time during the 12-month period preceding the execution date of this EDS, to an employee, or elected or appointed official, of the City of Chicago. For purposes of this statement, a "gift" does not include: (i) anything made generally available to City employees or to the general public, or (ii) food or drink provided in the course of official City business and having a retail value of less than $20 per recipient (if none, indicate with "N/A" or "none"). As to any gift listed below, please also list the name of the City recipient.

N/A

C. CERTIFICATION OF STATUS AS FINANCIAL INSTITUTION

1. The Disclosing Party certifies that the Disclosing Party (check one)

[ ] is [X] is not

a "financial institution" as defined in Section 2-32-455(b) of the Municipal Code.

2. If the Disclosing Party IS a financial institution, then the Disclosing Party pledges:

"We are not and will not become a predatory lender as defined in Chapter 2-32 of the Municipal Code. We further pledge that none of our affiliates is, and none of them will become, a predatory lender as defined in Chapter 2-32 of the Municipal Code. We understand that becoming a predatory lender or becoming an affiliate of a predatory lender may result in the loss of the privilege of doing business with the City."

If the Disclosing Party is unable to make this pledge because it or any of its affiliates (as defined in Section 2-32-455(b) of the Municipal Code) is a predatory lender within the meaning of Chapter 2-32 of the Municipal Code, explain here (attach additional pages if necessary):

N/A

If the letters "NA," the word "None," or no response appears on the lines above, it will be conclusively presumed that the Disclosing Party certified to the above statements.

D. CERTIFICATION REGARDING INTEREST IN CITY BUSINESS

Any words or terms that are defined in Chapter 2-156 of the Municipal Code have the same meanings when used in this Part D.

1. In accordance with Section 2-156-110 of the Municipal Code: Does any official or employee of the City have a financial interest in his or her own name or in the name of any other person or entity in the Matter?

[ ] Yes [X] No

NOTE: If you checked "Yes" to Item D.1., proceed to Items D.2. and D.3. If you checked "No" to Item D.1., proceed to Part E.

2. Unless sold pursuant to a process of competitive bidding, or otherwise permitted, no City elected official or employee shall have a financial interest in his or her own name or in the name of any other person or entity in the purchase of any property that (i) belongs to the City, or (ii) is sold for taxes or assessments, or (iii) is sold by virtue of legal process at the suit of the City (collectively, "City Property Sale"). Compensation for property taken pursuant to the City's eminent domain power does not constitute a financial interest within the meaning of this Part D.

Does the Matter involve a City Property Sale?

[X] Yes [ ] No

3. If you checked "Yes" to Item D.1., provide the names and business addresses of the City officials or employees having such interest and identify the nature of such interest:

Name	Business Address	Nature of Interest
N/A		

4. The Disclosing Party further certifies that no prohibited financial interest in the Matter will be acquired by any City official or employee.

E. CERTIFICATION REGARDING SLAVERY ERA BUSINESS

Please check either 1. or 2. below. If the Disclosing Party checks 2., the Disclosing Party must disclose below or in an attachment to this EDS all information required by paragraph 2. Failure to

comply with these disclosure requirements may make any contract entered into with the City in connection with the Matter voidable by the City.

X 1. The Disclosing Party verifies that the Disclosing Party has searched any and all records of the Disclosing Party and any and all predecessor entities regarding records of investments or profits from slavery or slaveholder insurance policies during the slavery era (including insurance policies issued to slaveholders that provided coverage for damage to or injury or death of their slaves), and the Disclosing Party has found no such records.

____2. The Disclosing Party verifies that, as a result of conducting the search in step 1 above, the Disclosing Party has found records of investments or profits from slavery or slaveholder insurance policies. The Disclosing Party verifies that the following constitutes full disclosure of all such records, including the names of any and all slaves or slaveholders described in those records:

N/A

SECTION VI -- CERTIFICATIONS FOR FEDERALLY FUNDED MATTERS

NOTE: If the Matter is federally funded, complete this Section VI. **If the Matter is not federally funded,** proceed to Section VII. For purposes of this Section VI, tax credits allocated by the City and proceeds of debt obligations of the City are not federal funding

A. CERTIFICATION REGARDING LOBBYING

1. List below the names of all persons or entities registered under the federal Lobbying Disclosure Act of 1995 who have made lobbying contacts on behalf of the Disclosing Party with respect to the Matter: (Add sheets if necessary):

N/A

(If no explanation appears or begins on the lines above, or if the letters "NA" or if the word "None" appear, it will be conclusively presumed that the Disclosing Party means that NO persons or entities registered under the Lobbying Disclosure Act of 1995 have made lobbying contacts on behalf of the Disclosing Party with respect to the Matter.)

2. The Disclosing Party has not spent and will not expend any federally appropriated funds to pay any person or entity listed in Paragraph A.1. above for his or her lobbying activities or to pay any person or entity to influence or attempt to influence an officer or employee of any agency, as defined by applicable federal law, a member of Congress, an officer or employee of Congress, or an employee of a member of Congress, in connection with the award of any federally funded contract, making any federally funded grant or loan, entering into any cooperative agreement, or to extend, continue, renew, amend, or modify any federally funded contract, grant, loan, or cooperative agreement.

3. The Disclosing Party will submit an updated certification at the end of each calendar quarter in which there occurs any event that materially affects the accuracy of the statements and information set forth in paragraphs A.1. and A.2. above.

4. The Disclosing Party certifies that either: (i) it is not an organization described in section 501(c)(4) of the Internal Revenue Code of 1986; or (ii) it is an organization described in section 501(c)(4) of the Internal Revenue Code of 1986 but has not engaged and will not engage in "Lobbying Activities".

5. If the Disclosing Party is the Applicant, the Disclosing Party must obtain certifications equal in form and substance to paragraphs A.1. through A.4. above from all subcontractors before it awards any subcontract and the Disclosing Party must maintain all such subcontractors' certifications for the duration of the Matter and must make such certifications promptly available to the City upon request.

B. CERTIFICATION REGARDING EQUAL EMPLOYMENT OPPORTUNITY

If the Matter is federally funded, federal regulations require the Applicant and all proposed subcontractors to submit the following information with their bids or in writing at the outset of negotiations.

Is the Disclosing Party the Applicant?

[X] Yes [ ] No

If "Yes," answer the three questions below:

1. Have you developed and do you have on file affirmative action programs pursuant to applicable federal regulations? (See 41 CFR Part 60-2.)
[ ] Yes [X] No

2. Have you filed with the Joint Reporting Committee, the Director of the Office of Federal Contract Compliance Programs, or the Equal Employment Opportunity Commission all reports due under the applicable filing requirements?
[ ] Yes [X] No

3. Have you participated in any previous contracts or subcontracts subject to the equal opportunity clause?
[ ] Yes [X] No

If you checked "No" to question 1. or 2. above, please provide an explanation:
the applicant is not required to comply with 41 CFR Part 60-2.

SECTION VII -- ACKNOWLEDGMENTS, CONTRACT INCORPORATION, COMPLIANCE, PENALTIES, DISCLOSURE

The Disclosing Party understands and agrees that:

A. The certifications, disclosures, and acknowledgments contained in this EDS will become part of any contract or other agreement between the Applicant and the City in connection with the Matter, whether procurement, City assistance, or other City action, and are material inducements to the City's execution of any contract or taking other action with respect to the Matter. The Disclosing Party understands that it must comply with all statutes, ordinances, and regulations on which this EDS is based.

B. The City's Governmental Ethics and Campaign Financing Ordinances, Chapters 2-156 and 2-164 of the Municipal Code, impose certain duties and obligations on persons or entities seeking City contracts, work, business, or transactions. The full text of these ordinances and a training program is available on line at www.cityofchicago.org/Ethics, and may also be obtained from the City's Board of Ethics, 740 N.

Sedgwick St., Suite 500, Chicago, IL 60610, (312) 744-9660. The Disclosing Party must comply fully with the applicable ordinances.

C. If the City determines that any information provided in this EDS is false, incomplete or inaccurate, any contract or other agreement in connection with which it is submitted may be rescinded or be void or voidable, and the City may pursue any remedies under the contract or agreement (if not rescinded or void), at law, or in equity, including terminating the Disclosing Party's participation in the Matter and/or declining to allow the Disclosing Party to participate in other transactions with the City. Remedies at law for a false statement of material fact may include incarceration and an award to the City of treble damages.

D. It is the City's policy to make this document available to the public on its Internet site and/or upon request. Some or all of the information provided on this EDS and any attachments to this EDS may be made available to the public on the Internet, in response to a Freedom of Information Act request, or otherwise. By completing and signing this EDS, the Disclosing Party waives and releases any possible rights or claims which it may have against the City in connection with the public release of information contained in this EDS and also authorizes the City to verify the accuracy of any information submitted in this EDS.

E. The information provided in this EDS must be kept current. In the event of changes, the Disclosing Party must supplement this EDS up to the time the City takes action on the Matter. If the Matter is a contract being handled by the City's Department of Procurement Services, the Disclosing Party must update this EDS as the contract requires. **NOTE:** With respect to Matters subject to Article I of Chapter 1-23 of the Municipal Code (imposing **PERMANENT INELIGIBILITY** for certain specified offenses), the information provided herein regarding eligibility must be kept current for a longer period, as required by Chapter 1-23 and Section 2-154-020 of the Municipal Code.

The Disclosing Party represents and warrants that:

F.1. The Disclosing Party is not delinquent in the payment of any tax administered by the Illinois Department of Revenue, nor are the Disclosing Party or its Affiliated Entities delinquent in paying any fine, fee, tax or other charge owed to the City. This includes, but is not limited to, all water charges, sewer charges, license fees, parking tickets, property taxes or sales taxes.

F.2 If the Disclosing Party is the Applicant, the Disclosing Party and its Affiliated Entities will not use, nor permit their subcontractors to use, any facility listed by the U.S. E.P.A. on the federal Excluded Parties List System ("EPLS") maintained by the U. S. General Services Administration.

F.3 If the Disclosing Party is the Applicant, the Disclosing Party will obtain from any contractors/subcontractors hired or to be hired in connection with the Matter certifications equal in form and substance to those in F.1. and F.2. above and will not, without the prior written consent of the City, use any such contractor/subcontractor that does not provide such certifications or that the Disclosing Party has reason to believe has not provided or cannot provide truthful certifications.

NOTE: If the Disclosing Party cannot certify as to any of the items in F.1., F.2. or F.3. above, an explanatory statement must be attached to this EDS.

CERTIFICATION

Under penalty of perjury, the person signing below: (1) warrants that he/she is authorized to execute this EDS and Appendix A (if applicable) on behalf of the Disclosing Party, and (2) warrants that all certifications and statements contained in this EDS and Appendix A (if applicable) are true, accurate and complete as of the date furnished to the City.

Thomas L. Moretti, Sr.
(Print or type name of Disclosing Party)

By: Thomas Moretti
(Sign here)

Thomas L. Moretti, Sr.
(Print or type name of person signing)

Applicant
(Print or type title of person signing)

OFFICIAL SEAL
LISA PERNA
NOTARY PUBLIC - STATE OF ILLINOIS
MY COMMISSION EXPIRES:10/09/16

Signed and sworn to before me on (date) 3/3/2013,
at Cook County, Illinois (state).

Lisa Perna Notary Public.

Commission expires: 10/09/16.

CITY OF CHICAGO
ECONOMIC DISCLOSURE STATEMENT AND AFFIDAVIT
APPENDIX A

FAMILIAL RELATIONSHIPS WITH ELECTED CITY OFFICIALS AND DEPARTMENT HEADS

This Appendix is to be completed only by (a) the Applicant, and (b) any legal entity which has a direct ownership interest in the Applicant exceeding 7.5 percent. It is not to be completed by any legal entity which has only an indirect ownership interest in the Applicant.

Under Municipal Code Section 2-154-015, the Disclosing Party must disclose whether such Disclosing Party or any "Applicable Party" or any Spouse or Domestic Partner thereof currently has a "familial relationship" with any elected city official or department head. A "familial relationship" exists if, as of the date this EDS is signed, the Disclosing Party or any "Applicable Party" or any Spouse or Domestic Partner thereof is related to the mayor, any alderman, the city clerk, the city treasurer or any city department head as spouse or domestic partner or as any of the following, whether by blood or adoption: parent, child, brother or sister, aunt or uncle, niece or nephew, grandparent, grandchild, father-in-law, mother-in-law, son-in-law, daughter-in-law, stepfather or stepmother, stepson or stepdaughter, stepbrother or stepsister or half-brother or half-sister.

"Applicable Party" means (1) all executive officers of the Disclosing Party listed in Section II.B.1.a., if the Disclosing Party is a corporation; all partners of the Disclosing Party, if the Disclosing Party is a general partnership; all general partners and limited partners of the Disclosing Party, if the Disclosing Party is a limited partnership; all managers, managing members and members of the Disclosing Party, if the Disclosing Party is a limited liability company; (2) all principal officers of the Disclosing Party; and (3) any person having more than a 7.5 percent ownership interest in the Disclosing Party. "Principal officers" means the president, chief operating officer, executive director, chief financial officer, treasurer or secretary of a legal entity or any person exercising similar authority.

Does the Disclosing Party or any "Applicable Party" or any Spouse or Domestic Partner thereof currently have a "familial relationship" with an elected city official or department head?

[ ] Yes [X] No

If yes, please identify below (1) the name and title of such person, (2) the name of the legal entity to which such person is connected; (3) the name and title of the elected city official or department head to whom such person has a familial relationship, and (4) the precise nature of such familial relationship.

N/A

L

CERTIFICATION

Under penalty of perjury, the person signing below: (1) warrants the he/she is authorized to execute this EDS on behalf of the Disclosing Party, and (2) warrants that all certifications and statements contained in this EDS are true, accurate and complete as of the date furnished to the City.

THOMAS L. MORETTI SR.
(Print or type name of Disclosing Party)

By:

Thomas L. Moretti Sr. Date: 03 03 2013

Signed and sworn to before me on (date) 3/3/2013, by Thomas Moretti Sr.,
at Cook County, Illinois (state).

Lisa Perna Notary Public.

Commission expires: 10/09/16.

OFFICIAL SEAL
LISA PERNA
NOTARY PUBLIC - STATE OF ILLINOIS
MY COMMISSION EXPIRES:10/09/16