City of Chicago
Office of the City Clerk

City Hall
121 North LaSalle Street
Room 107
Chicago, IL 60602
www.chicityclerk.com

Legislation Referred to Committees at the Chicago City Council Meeting 1/15/2014
Section 3c - Aldermanic Introductions Regarding Unclassified Matters

	File #	Title	Sponsor(s)	Committee Referral	
4-60-022 & 4-60-023 Disallow Alcoholic Liquor & Package Goods					
1	O2014-76	Amendment of Municipal Code Sections 4-60-022 and 4-60-023 to disallow additional alcoholic liquor and package good licenses on various portions of public way within 17th Ward	Thomas (17)	License	
4-60-023 Allow Package Goods					
2	O2014-79	Amendment of Section 4-60-023 of Municipal Code to allow additional package goods licenses on portion(s) of W Montrose Ave	Colón (35)	License	
4-60-023 Disallow Package Goods					
3	O2014-63	Amendment of Municipal Code Section 4-60-023 to disallow additional package goods licenses on portion(s) of W Grand Ave and W Division St	Mitts (37)	License	
Alley Access Barrier(s)					
4	O2014-68	Exemption from physical barrier requirement for commercial driveway alley access for American Ideal Cleaners	Beale (9)	Transportation	
5	O2014-75	Exemption from physical barrier requirement for commercial driveway alley access for High Quality Auto Sales, Inc.	Burke (14)	Transportation	
6	O2014-67	Exemption from physical barrier requirement for commercial driveway alley access for Tenorio Tire Shop No. 5	Foulkes (15)	Transportation	
7	O2014-73	Exemption from physical barrier requirement for commercial driveway alley access for Huron Lofts LLC	Burnett (27)	Transportation	
8	O2014-81	Exemption from physical barrier requirement for commercial driveway alley access for City College of Chicago	Ervin (28)	Transportation	
9	O2014-64	Exemption from physical barrier requirement for commercial driveway alley access for Wilmot Construction, Inc.	Waguespack (32)	Transportation	
10	O2014-78	Exemption from physical barrier requirement for commercial driveway alley access for G3 Hand Car Wash LLC	Waguespack (32)	Transportation	
11	O2014-71	Exemption from physical barrier requirement for commercial driveway alley access for Cordos Development & Associates LLC	Mell (33)	Transportation	*Redacted Record*

Legislation Referred to Committees at the Chicago City Council Meeting 1/15/2014
Section 3c - Aldermanic Introductions Regarding Unclassified Matters

	File #	Title	Sponsor(s)	Committee Referral	
12	O2014-70	Exemption from physical barrier requirement for commercial driveway alley access for Ravenswood School (Chicago Public Schools)	Pawar (47)	Transportation	*Redacted Record*
13	O2014-65	Exemption from physical barrier requirement for commercial driveway alley access for 6134 Kenmore Flats LLC	Osterman (48)	Transportation	
Amend Ordinance					
14	O2014-77	Removal of JPMorgan Chase Bank as municipal depository	Hairston (5) Sawyer (6) Fioretti (2)	Rules	
Awning(s)					
15	O2014-149	Awning(s) for South Coast	Fioretti (2)	Transportation	
16	O2014-158	Awning(s) for Jeffery Dollar Store	Burns (4)	Transportation	
17	O2014-162	Awning(s) for Kenwood Cleaners	Hairston (5)	Transportation	
18	O2014-167	Awning(s) for Cal-Harbor Restaurant	Beale (9)	Transportation	
19	O2014-170	Awning(s) for Estella's Hair Design	Beale (9)	Transportation	
20	O2014-175	Awning(s) for V&J Daycare Center, Inc.	Beale (9)	Transportation	
21	O2014-178	Awning(s) for Armando's Tire Shop	Pope (10)	Transportation	
22	O2014-181	Awning(s) for Merchandise USA	Cardenas (12)	Transportation	
23	O2014-184	Awning(s) for Pizza Tango, Inc.	Cardenas (12)	Transportation	
24	O2014-189	Awning(s) for Georginos Pizza	Quinn (13)	Transportation	
25	O2014-193	Awning(s) for Rangel Appliances and Controls Supply	Quinn (13)	Transportation	
26	O2014-197	Awning(s) for Jimenez Barber Shop	Burke (14)	Transportation	
27	O2014-199	Awning(s) for Parkview Auto Parts, Inc.	Burke (14)	Transportation	
28	O2014-202	Awning(s) for Teddy Bear Nursery Schools, Inc.	Burke (14)	Transportation	
29	O2014-207	Awning(s) for Edna Furniture Outlet	Thompson (16)	Transportation	
30	O2014-210	Awning(s) for O'Rourke's Office	O'Shea (19)	Transportation	
31	O2014-214	Awning(s) for Mr. G's Food & Liquor	Cochran (20)	Transportation	
32	O2014-215	Awning(s) for 47th Street Pharmacy	Cochran (20)	Transportation	
33	O2014-217	Awning(s) for Halsted Street Laundromat	Brookins (21)	Transportation	
34	O2014-222	Awning(s) for American Family Insurance	Munoz (22)	Transportation	
35	O2014-225	Awning(s) for Izalco Restaurant	Munoz (22)	Transportation	
36	O2014-227	Awning(s) for Sun Food Mart	Munoz (22)	Transportation	
37	O2014-236	Awning(s) for Walsh Tub I, The	Munoz (22)	Transportation	
38	O2014-243	Awning(s) for MacQueen Eye Care Center Ltd.	Zalewski (23)	Transportation	
39	O2014-245	Awning(s) for Maria Ochoa	Zalewski (23)	Transportation	

Legislation Referred to Committees at the Chicago City Council Meeting 1/15/2014
Section 3c - Aldermanic Introductions Regarding Unclassified Matters

	File #	Title	Sponsor(s)	Committee Referral
40	O2014-248	Awning(s) for Parkside Chapel	Zalewski (23)	Transportation
41	O2014-254	Awning(s) for Jasmine's Unisex	Chandler (24)	Transportation
42	O2014-272	Awning(s) for 21 St. Food Market, Inc.	Chandler (24)	Transportation
43	O2014-276	Awning(s) for A M & Associates	Solis (25)	Transportation
44	O2014-278	Awning(s) for C B Guadalupano	Solis (25)	Transportation
45	O2014-280	Awning(s) for Cananas	Solis (25)	Transportation
46	O2014-284	Awning(s) for Wintime Fashion	Solis (25)	Transportation
47	O2014-286	Awning(s) for La Plena Restaurant	Maldonado (26)	Transportation
48	O2014-289	Awning(s) for Lois Beauty Salon	Burnett (27)	Transportation
49	O2014-290	Awning(s) for Nia	Burnett (27)	Transportation
50	O2014-292	Awning(s) for 9 Muses Bar & Grill	Burnett (27)	Transportation
51	O2014-295	Awning(s) for State Farm Insurance	Graham (29)	Transportation
52	O2014-296	Awning(s) for Bristol Liquors, Inc.	Reboyras (30)	Transportation
53	O2014-297	Awning(s) for Yoly's Beauty Salon	Suarez (31)	Transportation
54	O2014-299	Awning(s) for Family Pet Animal Hospital	Waguespack (32)	Transportation
55	O2014-302	Awning(s) for Flora Chicago LLC	Waguespack (32)	Transportation
56	O2014-331	Awning(s) for Life Storage Centers of Lincoln Park LLC	Waguespack (32)	Transportation
57	O2014-334	Awning(s) for Palazzo Ltd.	Waguespack (32)	Transportation
58	O2014-336	Awning(s) for Pascal Bucktown	Waguespack (32)	Transportation
59	O2014-340	Awning(s) for Sine Qua Non II Ltd.	Waguespack (32)	Transportation
60	O2014-349	Awning(s) for Sky Scraper Heels	Waguespack (32)	Transportation
61	O2014-350	Awning(s) for Spanish Horizons	Waguespack (32)	Transportation
62	O2014-351	Awning(s) for State Farm Insurance	Mell (33)	Transportation
63	O2014-352	Awning(s) for Owl Bar, The	Colón (35)	Transportation
64	O2014-353	Awning(s) for Red Star Liquor	Colón (35)	Transportation
65	O2014-356	Awning(s) for Star Communications	Colón (35)	Transportation
66	O2014-362	Awning(s) for All Things are Possible for Kids, Inc.	Mitts (37)	Transportation
67	O2014-375	Awning(s) for Unforgetable Lounge	Cullerton (38)	Transportation
68	O2014-378	Awning(s) for D S Development Corp.	O'Connor (40)	Transportation
69	O2014-384	Awning(s) for Chris Verveniotis	O'Connor (40)	Transportation
70	O2014-387	Awning(s) for Forest View Bakery	O'Connor (41)	Transportation
71	O2014-389	Awning(s) for Zia's Trattoria	O'Connor (41)	Transportation
72	O2014-416	Awning(s) for Americash Loans LLC	Reilly (42)	Transportation
73	O2014-420	Awning(s) for East Bank Club	Reilly (42)	Transportation

Legislation Referred to Committees at the Chicago City Council Meeting 1/15/2014
Section 3c - Aldermanic Introductions Regarding Unclassified Matters

	File #	Title	Sponsor(s)	Committee Referral
74	O2014-424	Awning(s) for Gilt Bar/Doughnut Vault	Reilly (42)	Transportation
75	O2014-428	Awning(s) for KHL Imports Ltd.	Reilly (42)	Transportation
76	O2014-435	Awning(s) for Morton's Steakhouse-Wacker Place	Reilly (42)	Transportation
77	O2014-437	Awning(s) for Nail Secrets	Reilly (42)	Transportation
78	O2014-444	Awning(s) for Snuggery/Apartment	Reilly (42)	Transportation
79	O2014-449	Awning(s) for Talbott Associates, LP	Reilly (42)	Transportation
80	O2014-451	Awning(s) for TLC Management Co.	Reilly (42)	Transportation
81	O2014-466	Awning(s) for Benefit Cosmetics	Smith (43)	Transportation
82	O2014-472	Awning(s) for Field House, The	Smith (43)	Transportation
83	O2014-476	Awning(s) for General Nutrition Center No. 8239	Smith (43)	Transportation
84	O2014-482	Awning(s) for L'Occitane, Inc.	Smith (43)	Transportation
85	O2014-487	Awning(s) for Little Bit Cleaner	Smith (43)	Transportation
86	O2014-490	Awning(s) for Meatloaf Bakery, The	Smith (43)	Transportation
87	O2014-491	Awning(s) for Old Jerusalem Restaurant	Smith (43)	Transportation
88	O2014-502	Awning(s) for River Shannon	Smith (43)	Transportation
89	O2014-505	Awning(s) for Sedgwick Cleaners	Smith (43)	Transportation
90	O2014-554	Awning(s) for Din Foods	Tunney (44)	Transportation
91	O2014-556	Awning(s) for Gyro Mena	Tunney (44)	Transportation
92	O2014-557	Awning(s) for Hertz Rent A Car Corp.	Tunney (44)	Transportation
93	O2014-559	Awning(s) for Hot Mama	Tunney (44)	Transportation
94	O2014-564	Awning(s) for Southport Grocery and Cafe, Inc.	Tunney (44)	Transportation
95	O2014-567	Awning(s) for Starbucks No. 231	Tunney (44)	Transportation
96	O2014-570	Awning(s) for Subway	Tunney (44)	Transportation
97	O2014-576	Awning(s) for Iver C. Johnson	Arena (45)	Transportation
98	O2014-578	Awning(s) for Plaza Mini Mart	Arena (45)	Transportation
99	O2014-581	Awning(s) for Hands2create, Inc.	Cappleman (46)	Transportation
100	O2014-584	Awning(s) for Bobb LLC	Pawar (47)	Transportation
101	O2014-587	Awning(s) for Gateway to Learning Special Education and Training Center	Pawar (47)	Transportation
102	O2014-589	Awning(s) for Neesh by Dar	Pawar (47)	Transportation
103	O2014-590	Awning(s) for Quispi Beauty	Pawar (47)	Transportation
104	O2014-592	Awning(s) for Spencer's Jolly Posh Foods	Pawar (47)	Transportation
105	O2014-594	Awning(s) for T. Salon and Gallery LLC	Pawar (47)	Transportation
106	O2014-595	Awning(s) for Transportes Zuleta, Inc.	Pawar (47)	Transportation

	File #	Title	Sponsor(s)	Committee Referral
107	O2014-596	Awning(s) for B&I Partnership	Osterman (48)	Transportation
108	O2014-598	Awning(s) for Lake Shore School	Osterman (48)	Transportation
109	O2014-600	Awning(s) for Northside Federal Savings and Loan	Osterman (48)	Transportation
110	O2014-604	Awning(s) for T's Paisans Pizza & Grill II	Osterman (48)	Transportation
111	O2014-607	Awning(s) for All for Kids	Moore (49)	Transportation
112	O2014-608	Awning(s) for Fashion 21 Woman Fashion	Moore (49)	Transportation
113	O2014-609	Awning(s) for New Image Hair Salon	Moore (49)	Transportation
114	O2014-610	Awning(s) for Super Mercado Carreta	Moore (49)	Transportation
115	O2014-613	Awning(s) for Julie's	Silverstein (50)	Transportation
116	O2014-614	Awning(s) for World Fresh Market	Silverstein (50)	Transportation
Canopy(s)				
117	O2014-213	Canopy(s) for Margie's Candies	Moreno (1)	Transportation
118	O2014-226	Canopy(s) for Fitness Formula Clubs - South Loop	Fioretti (2)	Transportation
119	O2014-232	Canopy(s) for State Place Condo Assn.	Fioretti (2)	Transportation
120	O2014-237	Canopy(s) for Chant	Burns (4)	Transportation
121	O2014-239	Canopy(s) for Conrad's Place	Quinn (13)	Transportation
122	O2014-241	Canopy(s) for Taqueria La Haciendita, Inc.	Quinn (13)	Transportation
123	O2014-244	Canopy(s) for Focal Point LLC	Burke (14)	Transportation
124	O2014-247	Canopy(s) for Rosendo Arroyo	Burke (14)	Transportation
125	O2014-249	Canopy(s) for Evening Star M.B. Church	Foulkes (15)	Transportation
126	O2014-251	Canopy(s) for Tasty Beef, Inc.	Chandler (24)	Transportation
127	O2014-255	Canopy(s) for Benny's Pizza	Solis (25)	Transportation
128	O2014-259	Canopy(s) for Yauco	Maldonado (26)	Transportation
129	O2014-261	Canopy(s) for Fenix Lounge Ltd.	Suarez (31)	Transportation
130	O2014-267	Canopy(s) for So Special Cleaners	Waguespack (32)	Transportation
131	O2014-269	Canopy(s) for Papa Giorgio's Pizzeria, Inc.	O'Connor (40)	Transportation
132	O2014-273	Canopy(s) for Grand Plaza Owner LLC	Reilly (42)	Transportation
133	O2014-275	Canopy(s) for Harry Caray's Restaurant	Reilly (42)	Transportation
134	O2014-277	Canopy(s) for Hyatt Regency Chicago	Reilly (42)	Transportation
135	O2014-279	Canopy(s) for Loyola University of Chicago	Reilly (42)	Transportation
136	O2014-281	Canopy(s) for Naha Restaurant	Reilly (42)	Transportation
137	O2014-282	Canopy(s) for Sixty West Erie Condo Assn.	Reilly (42)	Transportation
138	O2014-285	Canopy(s) for Whitehall Hotel, The	Reilly (42)	Transportation
139	O2014-287	Canopy(s) for Xando Coffee & Bar/Cosi Sandwich Bar	Reilly (42)	Transportation

	File #	Title	Sponsor(s)	Committee Referral
140	O2014-288	Canopy(s) for Goose Island Wrigleyville	Tunney (44)	Transportation
141	O2014-291	Canopy(s) for Teresa Polish Restaurant II	Tunney (44)	Transportation
142	O2014-293	Canopy(s) for Thai Kitchen	Pawar (47)	Transportation
143	O2014-294	Canopy(s) for Furama Restaurant, Inc.	Osterman (48)	Transportation
Class 6(b) Tax Incentive(s)				
144	R2014-3	Support of Class 6(b) tax incentive for property at 812-816 N Pulaski Rd	Mitts (37)	Economic
Committee/Public Hearing(s)				
145	R2014-2	Call for hearing(s) to promote education and implement strategies to better identify root causes of suicide among veterans	Balcer (11) Cullerton (38) Reboyras (30) Cardenas (12) Quinn (13) Foulkes (15) Pope (10) Cochran (20) O'Shea (19) Reilly (42) Burke (14)	Human Relations
146	R2014-7	Call for U.S. Congress to restore funding for Great Lakes Restoration Initiative	Cardenas (12) Moore (49) Pawar (47) Smith (43) Hairston (5) Fioretti (2) Foulkes (15) Pope (10)	Health & Environment
147	R2014-8	Call for Illinois General Assembly to support funding of Illinois Poison Center as part of reauthorization of Wireless Emergency Telephone Safety Act	Cardenas (12) Balcer (11) Pope (10) Foulkes (15) Pawar (47)	Health & Environment
148	R2014-6	Call for rejection of proposal to name Federal Bureau of Alcohol, Tobacco, Firearms and Explosives headquarters in Washington D. C. in honor of Elliot Ness	Burke (14) Balcer (11)	Public Safety
149	R2014-11	Call for Chicago Board of Education to suspend voting on any charter school expansion pending comprehensive analysis	Sposato (36) Arena (45) Waguespack (32) Dowell (3) Munoz (22) Foulkes (15) Hairston (5) Fioretti (2) Pawar (47) Cappleman (46) Silverstein (50) Sawyer (6)	Rules

	File #	Title	Sponsor(s)	Committee Referral
150	R2014-5	Call for Federal Communications Commission to mandate installation of anti-theft software on all smartphones	Sposato (36) Fioretti (2) Arena (45) Moreno (1) Waguespack (32) Dowell (3)	Finance
151	R2014-4	Call for hearing(s) to determine flight paths and reduce impact of aircraft noise in area surrounding Chicago O'Hare International Airport	Laurino (39) O'Connor (41)	Aviation
Grant(s) of Privilege				
152	O2014-306	Grant(s) of privilege in public way for Alliance Bakery	Moreno (1)	Transportation
153	O2014-307	Grant(s) of privilege in public way for Artist Village Lofts Condo Assn.	Moreno (1)	Transportation
154	O2014-308	Grant(s) of privilege in public way for Estelles Cafe & Pub Ltd.	Moreno (1)	Transportation
155	O2014-309	Grant(s) of privilege in public way for Links Taproom	Moreno (1)	Transportation
156	O2014-312	Grant(s) of privilege in public way for Mirai Sushi	Moreno (1)	Transportation
157	O2014-313	Grant(s) of privilege in public way for Piece	Moreno (1)	Transportation
158	O2014-315	Grant(s) of privilege in public way for Standard Steel & Wire Corp.	Moreno (1)	Transportation
159	O2014-316	Grant(s) of privilege in public way for Swig	Moreno (1)	Transportation
160	O2014-319	Grant(s) of privilege in public way for Thai Village Restaurant	Moreno (1)	Transportation
161	O2014-321	Grant(s) of privilege in public way for Via Carducci La Sorella	Moreno (1)	Transportation
162	O2014-324	Grant(s) of privilege in public way for Burnham Park Animal Hosp Ltd.	Fioretti (2)	Transportation
163	O2014-327	Grant(s) of privilege in public way for Fitness Formula Clubs - South Loop	Fioretti (2)	Transportation
164	O2014-328	Grant(s) of privilege in public way for Fitness Formula Clubs - Union Station	Fioretti (2)	Transportation
165	O2014-330	Grant(s) of privilege in public way for Standard Club, The - flagpoles	Fioretti (2)	Transportation
166	O2014-332	Grant(s) of privilege in public way for Standard Club, The - planters	Fioretti (2)	Transportation
167	O2014-335	Grant(s) of privilege in public way for Union League Club of Chicago	Fioretti (2)	Transportation
168	O2014-337	Grant(s) of privilege in public way for Warehouse Liquors	Fioretti (2)	Transportation
169	O2014-338	Grant(s) of privilege in public way for 2620 Washington LLC	Fioretti (2)	Transportation
170	O2014-342	Grant(s) of privilege in public way for Maggie Gyros & Chicken	Dowell (3)	Transportation
171	O2014-343	Grant(s) of privilege in public way for Ravina Lofts Condo Assn.	Dowell (3)	Transportation

Legislation Referred to Committees at the Chicago City Council Meeting 1/15/2014
Section 3c - Aldermanic Introductions Regarding Unclassified Matters

	File #	Title	Sponsor(s)	Committee Referral
172	O2014-346	Grant(s) of privilege in public way for Red Apple Food & Liquor, Inc.	Dowell (3)	Transportation
173	O2014-347	Grant(s) of privilege in public way for Reggie's Bar & Grill - security cameras	Dowell (3)	Transportation
174	O2014-348	Grant(s) of privilege in public way for Reggie's Bar & Grill - sign	Dowell (3)	Transportation
175	O2014-354	Grant(s) of privilege in public way for Americash Loans LLC	Burns (4)	Transportation
176	O2014-357	Grant(s) of privilege in public way for Bank Financial	Burns (4)	Transportation
177	O2014-358	Grant(s) of privilege in public way for Boston Market No. 825	Burns (4)	Transportation
178	O2014-360	Grant(s) of privilege in public way for Chant	Burns (4)	Transportation
179	O2014-364	Grant(s) of privilege in public way for Lake Park Associates	Burns (4)	Transportation
180	O2014-366	Grant(s) of privilege in public way for Bank Financial	Hairston (5)	Transportation
181	O2014-368	Grant(s) of privilege in public way for University of Chicago - ducts	Hairston (5)	Transportation
182	O2014-370	Grant(s) of privilege in public way for University of Chicago - tieback system	Hairston (5)	Transportation
183	O2014-373	Grant(s) of privilege in public way for University of Chicago, The (File No. 2)	Hairston (5)	Transportation
184	O2014-376	Grant(s) of privilege in public way for University of Chicago, The (File No. 58)	Hairston (5)	Transportation
185	O2014-383	Grant(s) of privilege in public way for University of Chicago/Searle Parking Lot, The	Hairston (5)	Transportation
186	O2014-393	Grant(s) of privilege in public way for Best Merchandise	Sawyer (6)	Transportation
187	O2014-399	Grant(s) of privilege in public way for CBA, Small Business Association - privilege No. 1110320	Sawyer (6)	Transportation
188	O2014-401	Grant(s) of privilege in public way for CBA, Small Business Association - privilege No. 1110321	Sawyer (6)	Transportation
189	O2014-404	Grant(s) of privilege in public way for CBA, Small Business Association - privilege No. 1110319	Sawyer (6)	Transportation
190	O2014-407	Grant(s) of privilege in public way for CBA, Small Business Association - privilege No. 1110317	Sawyer (6)	Transportation
191	O2014-409	Grant(s) of privilege in public way for CBA, Small Business Development	Sawyer (6)	Transportation
192	O2014-412	Grant(s) of privilege in public way for CBA, Small Business Development, Inc.	Sawyer (6)	Transportation
193	O2014-413	Grant(s) of privilege in public way for Family Dollar	Sawyer (6)	Transportation
194	O2014-415	Grant(s) of privilege in public way for Lemons Enterprises, Inc.	Sawyer (6)	Transportation

Legislation Referred to Committees at the Chicago City Council Meeting 1/15/2014
Section 3c - Aldermanic Introductions Regarding Unclassified Matters

	File #	Title	Sponsor(s)	Committee Referral
195	O2014-418	Grant(s) of privilege in public way for Mohammed Foods	Sawyer (6)	Transportation
196	O2014-707	Grant(s) of privilege in public way for Betty Chin	Sawyer (6)	Transportation
197	O2014-430	Grant(s) of privilege in public way for Advocate Trinity Hospital	Holmes (7)	Transportation
198	O2014-434	Grant(s) of privilege in public way for Mobile Fuel & Mini Mart	Holmes (7)	Transportation
199	O2014-439	Grant(s) of privilege in public way for New 75th Exchange Currency Exchange	Holmes (7)	Transportation
200	O2014-447	Grant(s) of privilege in public way for CBA, Small Business Development, Inc. - privilege No. 1110297	Harris (8)	Transportation
201	O2014-454	Grant(s) of privilege in public way for CBA, Small Business Development, Inc. - privilege No. 1110296	Harris (8)	Transportation
202	O2014-463	Grant(s) of privilege in public way for CBA, Small Business Development, Inc. - privilege No. 1110298	Harris (8)	Transportation
203	O2014-469	Grant(s) of privilege in public way for CBA, Small Business Development, Inc. - privilege No. 1110299	Harris (8)	Transportation
204	O2014-470	Grant(s) of privilege in public way for Happy Food - Liquor	Harris (8)	Transportation
205	O2014-475	Grant(s) of privilege in public way for Illinois Vehicle Insurance Agency	Harris (8)	Transportation
206	O2014-480	Grant(s) of privilege in public way for Mohamed A. Naser	Harris (8)	Transportation
207	O2014-485	Grant(s) of privilege in public way for Perry's Food Store, Inc.	Beale (9)	Transportation
208	O2014-486	Grant(s) of privilege in public way for Armando Tire Shop	Pope (10)	Transportation
209	O2014-489	Grant(s) of privilege in public way for Michael Roman and Associates	Pope (10)	Transportation
210	O2014-494	Grant(s) of privilege in public way for Bridgeport Coffee House, Inc.	Balcer (11)	Transportation
211	O2014-497	Grant(s) of privilege in public way for Gas Express, Inc.	Balcer (11)	Transportation
212	O2014-503	Grant(s) of privilege in public way for La Palapa, Inc.	Balcer (11)	Transportation
213	O2014-508	Grant(s) of privilege in public way for Punky's Pizza and Pasta	Balcer (11)	Transportation
214	O2014-522	Grant(s) of privilege in public way for Punky's Pizza and Pasta - security cameras	Balcer (11)	Transportation
215	O2014-526	Grant(s) of privilege in public way for Ricobene's on 26th Street	Balcer (11)	Transportation
216	O2014-527	Grant(s) of privilege in public way for Sign Options, Inc.	Balcer (11)	Transportation
217	O2014-531	Grant(s) of privilege in public way for Zhou B Cafe	Balcer (11)	Transportation

	File #	Title	Sponsor(s)	Committee Referral
218	O2014-535	Grant(s) of privilege in public way for Super Carniceria El Pollo	Cardenas (12)	Transportation
219	O2014-771	Grant(s) of privilege in public way for Merchandise USA	Cardenas (12)	Transportation
220	O2014-537	Grant(s) of privilege in public way for Conrad's Place	Quinn (13)	Transportation
221	O2014-539	Grant(s) of privilege in public way for Double T Liquors & Lounge	Quinn (13)	Transportation
222	O2014-541	Grant(s) of privilege in public way for Fireside Realty, Inc.	Quinn (13)	Transportation
223	O2014-543	Grant(s) of privilege in public way for Peter Troost Monument Co.	Quinn (13)	Transportation
224	O2014-546	Grant(s) of privilege in public way for Ted's Custom Cabinets, Inc.	Quinn (13)	Transportation
225	O2014-548	Grant(s) of privilege in public way for Top View Restaurant	Quinn (13)	Transportation
226	O2014-552	Grant(s) of privilege in public way for Azteca 39th & Kedzie Currency Exchange, Inc.	Burke (14)	Transportation
227	O2014-562	Grant(s) of privilege in public way for Brighton Home Products	Burke (14)	Transportation
228	O2014-565	Grant(s) of privilege in public way for Dolex	Burke (14)	Transportation
229	O2014-568	Grant(s) of privilege in public way for Focal Point LLC	Burke (14)	Transportation
230	O2014-572	Grant(s) of privilege in public way for Franklin Motor Credit Auto Sal	Burke (14)	Transportation
231	O2014-574	Grant(s) of privilege in public way for Parkview Auto Parts, Inc.	Burke (14)	Transportation
232	O2014-580	Grant(s) of privilege in public way for Teddy Bear Nursery Schools, Inc.	Burke (14)	Transportation
233	O2014-582	Grant(s) of privilege in public way for Teddy Bear Nursery Schools, Inc. - building projection	Burke (14)	Transportation
234	O2014-585	Grant(s) of privilege in public way for United Credit Union	Burke (14)	Transportation
235	O2014-588	Grant(s) of privilege in public way for USA Auto & Truck	Burke (14)	Transportation
236	O2014-591	Grant(s) of privilege in public way for Western Piece Dyers & Finisher	Burke (14)	Transportation
237	O2014-772	Grant(s) of privilege in public way for Azteca 51st & Kedzie Currency Exchange, Inc.	Burke (14)	Transportation
238	O2014-593	Grant(s) of privilege in public way for QR Tax Service	Foulkes (15)	Transportation
239	O2014-597	Grant(s) of privilege in public way for Edna Furniture Outlet	Thompson (16)	Transportation
240	O2014-602	Grant(s) of privilege in public way for Family Coin Laundry, Inc.	Thompson (16)	Transportation
241	O2014-603	Grant(s) of privilege in public way for Goldmore Food	Thompson (16)	Transportation
242	O2014-611	Grant(s) of privilege in public way for Children's Center, The	Lane (18)	Transportation

Legislation Referred to Committees at the Chicago City Council Meeting 1/15/2014
Section 3c - Aldermanic Introductions Regarding Unclassified Matters

	File #	Title	Sponsor(s)	Committee Referral
243	O2014-615	Grant(s) of privilege in public way for El Ranchito Food	Lane (18)	Transportation
244	O2014-617	Grant(s) of privilege in public way for J&J Joe's Mechanical Shop	Lane (18)	Transportation
245	O2014-618	Grant(s) of privilege in public way for Nicky's Restaurant	Lane (18)	Transportation
246	O2014-619	Grant(s) of privilege in public way for Supreme Real Estate	Lane (18)	Transportation
247	O2014-622	Grant(s) of privilege in public way for CB Computer Center	O'Shea (19)	Transportation
248	O2014-623	Grant(s) of privilege in public way for Center of Contemporary Dentistry, The	O'Shea (19)	Transportation
249	O2014-624	Grant(s) of privilege in public way for Nico's Playhouse	O'Shea (19)	Transportation
250	O2014-629	Grant(s) of privilege in public way for Best Motel - signs	Cochran (20)	Transportation
251	O2014-632	Grant(s) of privilege in public way for Best Motel - flagpoles	Cochran (20)	Transportation
252	O2014-633	Grant(s) of privilege in public way for Cash America Jewelry & Loan	Cochran (20)	Transportation
253	O2014-635	Grant(s) of privilege in public way for McDonald's	Cochran (20)	Transportation
254	O2014-637	Grant(s) of privilege in public way for Mr. G's Food & Liquor - light fixtures	Cochran (20)	Transportation
255	O2014-638	Grant(s) of privilege in public way for Mr. G's Food & Liquor - sign	Cochran (20)	Transportation
256	O2014-639	Grant(s) of privilege in public way for 47th Street Pharmacy	Cochran (20)	Transportation
257	O2014-641	Grant(s) of privilege in public way for 963-973 East 61st Street LLC	Cochran (20)	Transportation
258	O2014-643	Grant(s) of privilege in public way for Beverly Motel & Suites	Brookins (21)	Transportation
259	O2014-644	Grant(s) of privilege in public way for El Progreso	Munoz (22)	Transportation
260	O2014-646	Grant(s) of privilege in public way for El Progreso - light fixtures	Munoz (22)	Transportation
261	O2014-648	Grant(s) of privilege in public way for Izalco Restaurant	Munoz (22)	Transportation
262	O2014-651	Grant(s) of privilege in public way for Andina & Irabagon	Zalewski (23)	Transportation
263	O2014-653	Grant(s) of privilege in public way for Athletico Sports Medicine	Zalewski (23)	Transportation
264	O2014-654	Grant(s) of privilege in public way for Archer Center	Zalewski (23)	Transportation
265	O2014-656	Grant(s) of privilege in public way for Beefy's	Zalewski (23)	Transportation
266	O2014-657	Grant(s) of privilege in public way for Bohica Tobacco Shop	Zalewski (23)	Transportation
267	O2014-658	Grant(s) of privilege in public way for Garfield Ridge Dentistry Ltd	Zalewski (23)	Transportation

Legislation Referred to Committees at the Chicago City Council Meeting 1/15/2014
Section 3c - Aldermanic Introductions Regarding Unclassified Matters

	File #	Title	Sponsor(s)	Committee Referral
268	O2014-660	Grant(s) of privilege in public way for Goskand Sports	Zalewski (23)	Transportation
269	O2014-662	Grant(s) of privilege in public way for Illinois Bar & Grill, Inc.	Zalewski (23)	Transportation
270	O2014-664	Grant(s) of privilege in public way for J&J Mr. Quick Print	Zalewski (23)	Transportation
271	O2014-666	Grant(s) of privilege in public way for Jackys Hot Dogs	Zalewski (23)	Transportation
272	O2014-667	Grant(s) of privilege in public way for Parkside Chapel	Zalewski (23)	Transportation
273	O2014-669	Grant(s) of privilege in public way for Patrick's Tavern	Zalewski (23)	Transportation
274	O2014-671	Grant(s) of privilege in public way for Richard-Midway Funeral Home	Zalewski (23)	Transportation
275	O2014-673	Grant(s) of privilege in public way for Rocket Auto Sales, Inc.	Zalewski (23)	Transportation
276	O2014-684	Grant(s) of privilege in public way for VIP Tire Corporation	Zalewski (23)	Transportation
277	O2014-686	Grant(s) of privilege in public way for Villa Rosa Pizza	Zalewski (23)	Transportation
278	O2014-688	Grant(s) of privilege in public way for Weber's Bakery, Inc.	Zalewski (23)	Transportation
279	O2014-694	Grant(s) of privilege in public way for Douglas Park Dollar & Food - light fixtures	Zalewski (23)	Transportation
280	O2014-695	Grant(s) of privilege in public way for Douglas Park Dollar & Food - sign	Zalewski (23)	Transportation
281	O2014-697	Grant(s) of privilege in public way for Douglas Park Dollar & Food - security camera	Zalewski (23)	Transportation
282	O2014-698	Grant(s) of privilege in public way for La Vinata - sign	Zalewski (23)	Transportation
283	O2014-699	Grant(s) of privilege in public way for La Vinata - light fixtures	Zalewski (23)	Transportation
284	O2014-701	Grant(s) of privilege in public way for Texas Auto	Zalewski (23)	Transportation
285	O2014-702	Grant(s) of privilege in public way for Archer Building Lofts Condominium Association	Solis (25)	Transportation
286	O2014-705	Grant(s) of privilege in public way for Benny's Pizza	Solis (25)	Transportation
287	O2014-713	Grant(s) of privilege in public way for Ignotz' Ristorante - bay window	Solis (25)	Transportation
288	O2014-715	Grant(s) of privilege in public way for MAJ RE LLC - fire escape	Solis (25)	Transportation
289	O2014-717	Grant(s) of privilege in public way for MAJ RE LLC - steps	Solis (25)	Transportation
290	O2014-719	Grant(s) of privilege in public way for MAJ RE LLC - window wells	Solis (25)	Transportation
291	O2014-722	Grant(s) of privilege in public way for South Central Bank	Solis (25)	Transportation

Legislation Referred to Committees at the Chicago City Council Meeting 1/15/2014
Section 3c - Aldermanic Introductions Regarding Unclassified Matters

	File #	Title	Sponsor(s)	Committee Referral
292	O2014-729	Grant(s) of privilege in public way for St. Precopius Parish	Solis (25)	Transportation
293	O2014-731	Grant(s) of privilege in public way for Universal Wireless	Solis (25)	Transportation
294	O2014-733	Grant(s) of privilege in public way for V&V Supremo Foods, Inc. - light fixtures	Solis (25)	Transportation
295	O2014-734	Grant(s) of privilege in public way for V&V Supremo Foods, Inc. - security camera	Solis (25)	Transportation
296	O2014-735	Grant(s) of privilege in public way for Yin Wall City, Inc.	Solis (25)	Transportation
297	O2014-739	Grant(s) of privilege in public way for Continental Lounge, The	Maldonado (26)	Transportation
298	O2014-741	Grant(s) of privilege in public way for Liberty Tax Service	Maldonado (26)	Transportation
299	O2014-743	Grant(s) of privilege in public way for Monumental Manufacturing Company	Maldonado (26)	Transportation
300	O2014-745	Grant(s) of privilege in public way for National Promotions & Advertising, Inc.	Maldonado (26)	Transportation
301	O2014-747	Grant(s) of privilege in public way for El Barco Restaurant	Burnett (27)	Transportation
302	O2014-751	Grant(s) of privilege in public way for Fireplace Inn	Burnett (27)	Transportation
303	O2014-753	Grant(s) of privilege in public way for GNC Gateway	Burnett (27)	Transportation
304	O2014-755	Grant(s) of privilege in public way for Spectrum Real Estate	Burnett (27)	Transportation
305	O2014-756	Grant(s) of privilege in public way for Girl & The Goat	Burnett (27)	Transportation
306	O2014-757	Grant(s) of privilege in public way for Sushi Dokku	Burnett (27)	Transportation
307	O2014-758	Grant(s) of privilege in public way for Jordan Automotive, Inc.	Burnett (27)	Transportation
308	O2014-759	Grant(s) of privilege in public way for Verde Condo Assn, The	Burnett (27)	Transportation
309	O2014-760	Grant(s) of privilege in public way for Little Goat LLC	Burnett (27)	Transportation
310	O2014-761	Grant(s) of privilege in public way for Westend Bar & Grill	Burnett (27)	Transportation
311	O2014-762	Grant(s) of privilege in public way for 1329 W Chicago Ave Condo Assn	Burnett (27)	Transportation
312	O2014-763	Grant(s) of privilege in public way for Spectrum Real Estate - balconies	Burnett (27)	Transportation
313	O2014-764	Grant(s) of privilege in public way for Spectrum Real Estate - light fixtures	Burnett (27)	Transportation
314	O2014-752	Grant(s) of privilege in public way for Rene's Auto Parts	Ervin (28)	Transportation
315	O2014-754	Grant(s) of privilege in public way for ZSN, Inc	Ervin (28)	Transportation
316	O2014-732	Grant(s) of privilege in public way for Big Teddy Bear Ins	Reboyras (30)	Transportation

	File #	Title	Sponsor(s)	Committee Referral
317	O2014-736	Grant(s) of privilege in public way for Car Outlet, Inc	Reboyras (30)	Transportation
318	O2014-737	Grant(s) of privilege in public way for Family Dollar Store No. 7078	Reboyras (30)	Transportation
319	O2014-738	Grant(s) of privilege in public way for Grand Sub	Reboyras (30)	Transportation
320	O2014-740	Grant(s) of privilege in public way for Luisas Hair Salon	Reboyras (30)	Transportation
321	O2014-742	Grant(s) of privilege in public way for National Promotions & Advertising, Inc	Reboyras (30)	Transportation
322	O2014-744	Grant(s) of privilege in public way for North and Pulaski Elderly Limited Partnership - water service valve vault	Reboyras (30)	Transportation
323	O2014-746	Grant(s) of privilege in public way for North and Pulaski Limited Partnership - sewer vault	Reboyras (30)	Transportation
324	O2014-748	Grant(s) of privilege in public way for Polito's Mufffler and Auto Repair Corporation	Reboyras (30)	Transportation
325	O2014-749	Grant(s) of privilege in public way for R.M.C. Enterprises, Inc	Reboyras (30)	Transportation
326	O2014-750	Grant(s) of privilege in public way for T&J Plumbing, Inc	Reboyras (30)	Transportation
327	O2014-726	Grant(s) of privilege in public way for Capital Motors Group, Inc	Suarez (31)	Transportation
328	O2014-727	Grant(s) of privilege in public way for EZPawn	Suarez (31)	Transportation
329	O2014-728	Grant(s) of privilege in public way for Fenix Lounge Ltd	Suarez (31)	Transportation
330	O2014-730	Grant(s) of privilege in public way for Millennium Auto Sales	Suarez (31)	Transportation
331	O2014-689	Grant(s) of privilege in public way for Boutique	Waguespack (32)	Transportation
332	O2014-690	Grant(s) of privilege in public way for Burger Boss	Waguespack (32)	Transportation
333	O2014-691	Grant(s) of privilege in public way for Chicago Chiropractic & Sports Injury Center	Waguespack (32)	Transportation
334	O2014-692	Grant(s) of privilege in public way for Flora Chicago LLC	Waguespack (32)	Transportation
335	O2014-693	Grant(s) of privilege in public way for Lazy Dog Antiques	Waguespack (32)	Transportation
336	O2014-696	Grant(s) of privilege in public way for Life Storage Centers of Lincoln Park LLC	Waguespack (32)	Transportation
337	O2014-700	Grant(s) of privilege in public way for Lincoln Park Property Management Company	Waguespack (32)	Transportation
338	O2014-703	Grant(s) of privilege in public way for Lush Handmade Cosmetics	Waguespack (32)	Transportation
339	O2014-704	Grant(s) of privilege in public way for Map Room, The	Waguespack (32)	Transportation
340	O2014-706	Grant(s) of privilege in public way for North Avenue Properties LLC	Waguespack (32)	Transportation

Legislation Referred to Committees at the Chicago City Council Meeting 1/15/2014
Section 3c - Aldermanic Introductions Regarding Unclassified Matters

	File #	Title	Sponsor(s)	Committee Referral
341	O2014-708	Grant(s) of privilege in public way for George Pappageorge	Waguespack (32)	Transportation
342	O2014-710	Grant(s) of privilege in public way for Perennial	Waguespack (32)	Transportation
343	O2014-711	Grant(s) of privilege in public way for Perillo Collision Center - fence	Waguespack (32)	Transportation
344	O2014-714	Grant(s) of privilege in public way for Perillo Collision Center - building foundation wall	Waguespack (32)	Transportation
345	O2014-716	Grant(s) of privilege in public way for Polonia Food Mart	Waguespack (32)	Transportation
346	O2014-718	Grant(s) of privilege in public way for Selfreliance Ukrainian American Credit Union	Waguespack (32)	Transportation
347	O2014-720	Grant(s) of privilege in public way for Shops at Kingsbury Square LLC, The	Waguespack (32)	Transportation
348	O2014-721	Grant(s) of privilege in public way for Sine Qua Non II Ltd	Waguespack (32)	Transportation
349	O2014-723	Grant(s) of privilege in public way for Starbucks Coffee No. 2223	Waguespack (32)	Transportation
350	O2014-724	Grant(s) of privilege in public way for Tuesday Morning	Waguespack (32)	Transportation
351	O2014-725	Grant(s) of privilege in public way for 1907 N Kenmore Condo	Waguespack (32)	Transportation
352	O2014-681	Grant(s) of privilege in public way for Mounsef International	Mell (33)	Transportation
353	O2014-682	Grant(s) of privilege in public way for Odin Tatu	Mell (33)	Transportation
354	O2014-683	Grant(s) of privilege in public way for Peoples Gas Light and Coke, The	Mell (33)	Transportation
355	O2014-685	Grant(s) of privilege in public way for Pharmacy One	Mell (33)	Transportation
356	O2014-687	Grant(s) of privilege in public way for Santiago's Family Haircut	Mell (33)	Transportation
357	O2014-679	Grant(s) of privilege in public way for Family Dollar No. 2465	Austin (34)	Transportation
358	O2014-680	Grant(s) of privilege in public way for Weaveology	Austin (34)	Transportation
359	O2014-659	Grant(s) of privilege in public way for Aurora Sales	Colón (35)	Transportation
360	O2014-661	Grant(s) of privilege in public way for Avis Budget Car Rental	Colón (35)	Transportation
361	O2014-663	Grant(s) of privilege in public way for Heavenly	Colón (35)	Transportation
362	O2014-665	Grant(s) of privilege in public way for Illinois Vehicle Insurance Agency	Colón (35)	Transportation
363	O2014-668	Grant(s) of privilege in public way for Logan Square Auto Repair	Colón (35)	Transportation
364	O2014-670	Grant(s) of privilege in public way for National Promotions & Advertising, Inc.	Colón (35)	Transportation

	File #	Title	Sponsor(s)	Committee Referral
365	O2014-672	Grant(s) of privilege in public way for Omar Jewelry - security cameras	Colón (35)	Transportation
366	O2014-674	Grant(s) of privilege in public way for Omar Jewelry - sign	Colón (35)	Transportation
367	O2014-675	Grant(s) of privilege in public way for Owl Bar, The	Colón (35)	Transportation
368	O2014-676	Grant(s) of privilege in public way for Scissors Hands	Colón (35)	Transportation
369	O2014-677	Grant(s) of privilege in public way for Star Communications	Colón (35)	Transportation
370	O2014-678	Grant(s) of privilege in public way for Two Way Lounge	Colón (35)	Transportation
371	O2014-655	Grant(s) of privilege in public way for National Title Center	Sposato (36)	Transportation
372	O2014-652	Grant(s) of privilege in public way for Digital GreenSigns	Mitts (37)	Transportation
373	O2014-649	Grant(s) of privilege in public way for Siboney Beauty Salon	Cullerton (38)	Transportation
374	O2014-650	Grant(s) of privilege in public way for State Farm Insurance	Cullerton (38)	Transportation
375	O2014-634	Grant(s) of privilege in public way for Hebron Imports Corp	Laurino (39)	Transportation
376	O2014-636	Grant(s) of privilege in public way for Joyful Dental Care	Laurino (39)	Transportation
377	O2014-640	Grant(s) of privilege in public way for McGill's Bar & Grill	Laurino (39)	Transportation
378	O2014-642	Grant(s) of privilege in public way for National Promotions & Advertising, Inc	Laurino (39)	Transportation
379	O2014-645	Grant(s) of privilege in public way for Computer Account & Tax Service, Inc	Laurino (39)	Transportation
380	O2014-647	Grant(s) of privilege in public way for Sunnyday Tap	Laurino (39)	Transportation
381	O2014-625	Grant(s) of privilege in public way for John's Auto Body/Repair	O'Connor (40)	Transportation
382	O2014-626	Grant(s) of privilege in public way for Lian's	O'Connor (40)	Transportation
383	O2014-628	Grant(s) of privilege in public way for Premier Signs & Awnings	O'Connor (40)	Transportation
384	O2014-630	Grant(s) of privilege in public way for Salon City	O'Connor (40)	Transportation
385	O2014-631	Grant(s) of privilege in public way for St Pauli's Bar	O'Connor (40)	Transportation
386	O2014-599	Grant(s) of privilege in public way for Fitzsimmons Surgical Supply	O'Connor (41)	Transportation
387	O2014-601	Grant(s) of privilege in public way for Healing Hands Home Care	O'Connor (41)	Transportation
388	O2014-605	Grant(s) of privilege in public way for MPSM No. 476 Realty Corp, Inc	O'Connor (41)	Transportation
389	O2014-606	Grant(s) of privilege in public way for Soo Cleaners	O'Connor (41)	Transportation

Legislation Referred to Committees at the Chicago City Council Meeting 1/15/2014
Section 3c - Aldermanic Introductions Regarding Unclassified Matters

	File #	Title	Sponsor(s)	Committee Referral
390	O2014-612	Grant(s) of privilege in public way for Tony's Italian Deli - light fixtures	O'Connor (41)	Transportation
391	O2014-620	Grant(s) of privilege in public way for Tony's Italian Deli - sign	O'Connor (41)	Transportation
392	O2014-621	Grant(s) of privilege in public way for Zia's Trattoria	O'Connor (41)	Transportation
393	O2014-298	Grant(s) of privilege in public way for Americash Loans LLC	Reilly (42)	Transportation
394	O2014-300	Grant(s) of privilege in public way for Brenda Danek	Reilly (42)	Transportation
395	O2014-303	Grant(s) of privilege in public way for Burnham Center - 111 W Washington LLC	Reilly (42)	Transportation
396	O2014-304	Grant(s) of privilege in public way for Camco	Reilly (42)	Transportation
397	O2014-305	Grant(s) of privilege in public way for Chicago Title Land Trust Company	Reilly (42)	Transportation
398	O2014-311	Grant(s) of privilege in public way for City Centre Condo Assn. - light fixtures	Reilly (42)	Transportation
399	O2014-318	Grant(s) of privilege in public way for City Centre Condo Assn. - planters	Reilly (42)	Transportation
400	O2014-322	Grant(s) of privilege in public way for City Centre Condo Assn. - siamese connection	Reilly (42)	Transportation
401	O2014-323	Grant(s) of privilege in public way for Corner Bakery Cafe	Reilly (42)	Transportation
402	O2014-325	Grant(s) of privilege in public way for Dalal Food & Liquor, Inc.	Reilly (42)	Transportation
403	O2014-326	Grant(s) of privilege in public way for Edwardo's Pizza	Reilly (42)	Transportation
404	O2014-329	Grant(s) of privilege in public way for Enterprise Leasing Co. of Chicago	Reilly (42)	Transportation
405	O2014-333	Grant(s) of privilege in public way for Flair Tower LLC - light fixtures	Reilly (42)	Transportation
406	O2014-341	Grant(s) of privilege in public way for Flair Tower LLC - balconies	Reilly (42)	Transportation
407	O2014-344	Grant(s) of privilege in public way for General Seal	Reilly (42)	Transportation
408	O2014-345	Grant(s) of privilege in public way for Grand Plaza Owner LLC - light fixtures	Reilly (42)	Transportation
409	O2014-355	Grant(s) of privilege in public way for Grand Plaza Owner LLC - revolving door	Reilly (42)	Transportation
410	O2014-359	Grant(s) of privilege in public way for Hannahs Bretzel 180 W. Washington LLC	Reilly (42)	Transportation
411	O2014-361	Grant(s) of privilege in public way for Hard Rock Hotel	Reilly (42)	Transportation
412	O2014-363	Grant(s) of privilege in public way for Interpark	Reilly (42)	Transportation
413	O2014-365	Grant(s) of privilege in public way for J&B Signs	Reilly (42)	Transportation
414	O2014-367	Grant(s) of privilege in public way for JHTC Holdings LLC	Reilly (42)	Transportation

Legislation Referred to Committees at the Chicago City Council Meeting 1/15/2014
Section 3c - Aldermanic Introductions Regarding Unclassified Matters

	File #	Title	Sponsor(s)	Committee Referral
415	O2014-369	Grant(s) of privilege in public way for Loyola University of Chicago	Reilly (42)	Transportation
416	O2014-371	Grant(s) of privilege in public way for McDonald's	Reilly (42)	Transportation
417	O2014-372	Grant(s) of privilege in public way for Melting Pot, The	Reilly (42)	Transportation
418	O2014-374	Grant(s) of privilege in public way for Michigan Ave Lofts Condo Assn., The	Reilly (42)	Transportation
419	O2014-377	Grant(s) of privilege in public way for Nacional 27 - sign	Reilly (42)	Transportation
420	O2014-379	Grant(s) of privilege in public way for Nacional 27 - light fixtures	Reilly (42)	Transportation
421	O2014-380	Grant(s) of privilege in public way for Naf Naf Grill	Reilly (42)	Transportation
422	O2014-381	Grant(s) of privilege in public way for Nail Perfection & Foot Spa	Reilly (42)	Transportation
423	O2014-382	Grant(s) of privilege in public way for National Assn. of Realtors	Reilly (42)	Transportation
424	O2014-385	Grant(s) of privilege in public way for Northwestern Memorial Hospital - directory kiosk	Reilly (42)	Transportation
425	O2014-386	Grant(s) of privilege in public way for Northwestern Memorial Hospital - planters	Reilly (42)	Transportation
426	O2014-388	Grant(s) of privilege in public way for Northwestern Memorial Hospital - light poles	Reilly (42)	Transportation
427	O2014-391	Grant(s) of privilege in public way for Northwestern Memorial Hospital - conduits	Reilly (42)	Transportation
428	O2014-394	Grant(s) of privilege in public way for Oxford OBG Hotel Wacker Chicago LLC	Reilly (42)	Transportation
429	O2014-396	Grant(s) of privilege in public way for Pittsfield Development LLC	Reilly (42)	Transportation
430	O2014-398	Grant(s) of privilege in public way for Ritz - Carlton Water Tower	Reilly (42)	Transportation
431	O2014-400	Grant(s) of privilege in public way for River North Limited Partnership No. 2	Reilly (42)	Transportation
432	O2014-403	Grant(s) of privilege in public way for Ron of Japan, Inc.	Reilly (42)	Transportation
433	O2014-405	Grant(s) of privilege in public way for Ruth's Chris Steak House - sign	Reilly (42)	Transportation
434	O2014-411	Grant(s) of privilege in public way for Ruth's Chris Steak House - light fixtures	Reilly (42)	Transportation
435	O2014-414	Grant(s) of privilege in public way for Scoozi	Reilly (42)	Transportation
436	O2014-419	Grant(s) of privilege in public way for Sixty West Erie Condo Assn. - planter	Reilly (42)	Transportation
437	O2014-423	Grant(s) of privilege in public way for Sixty West Erie Condo Assn. - light fixtures	Reilly (42)	Transportation
438	O2014-429	Grant(s) of privilege in public way for Sixty West Erie Condo Assn. - cornices	Reilly (42)	Transportation
439	O2014-443	Grant(s) of privilege in public way for Sixty West Erie Condo Assn. - caissons	Reilly (42)	Transportation

Legislation Referred to Committees at the Chicago City Council Meeting 1/15/2014
Section 3c - Aldermanic Introductions Regarding Unclassified Matters

	File #	Title	Sponsor(s)	Committee Referral
440	O2014-471	Grant(s) of privilege in public way for Snuggery/Apartment - flagpoles	Reilly (42)	Transportation
441	O2014-477	Grant(s) of privilege in public way for Snuggery/Apartment - signs	Reilly (42)	Transportation
442	O2014-484	Grant(s) of privilege in public way for Snuggery/Apartment - light fixtures	Reilly (42)	Transportation
443	O2014-488	Grant(s) of privilege in public way for Subway Sandwiches	Reilly (42)	Transportation
444	O2014-493	Grant(s) of privilege in public way for ZED 451	Reilly (42)	Transportation
445	O2014-495	Grant(s) of privilege in public way for Swatch Group Les Boutigue (US), Inc., The	Reilly (42)	Transportation
446	O2014-496	Grant(s) of privilege in public way for 7-Eleven	Reilly (42)	Transportation
447	O2014-498	Grant(s) of privilege in public way for 33 N LaSalle Building/Golub & Company	Reilly (42)	Transportation
448	O2014-499	Grant(s) of privilege in public way for Talbott Hotel, The	Reilly (42)	Transportation
449	O2014-504	Grant(s) of privilege in public way for 100 East LLC c/o Tower Real Estate Services Ltd.	Reilly (42)	Transportation
450	O2014-507	Grant(s) of privilege in public way for Tides At Lake Shore East LLC	Reilly (42)	Transportation
451	O2014-509	Grant(s) of privilege in public way for 200 East Delaware Condo Assn. - fences	Reilly (42)	Transportation
452	O2014-510	Grant(s) of privilege in public way for Tishman Speyer	Reilly (42)	Transportation
453	O2014-512	Grant(s) of privilege in public way for 200 East Delaware Condo Assn. - landscapings	Reilly (42)	Transportation
454	O2014-514	Grant(s) of privilege in public way for 200 East Delaware Condo Assn. - planters	Reilly (42)	Transportation
455	O2014-515	Grant(s) of privilege in public way for Tokyo Lunch Boxes & Catering	Reilly (42)	Transportation
456	O2014-516	Grant(s) of privilege in public way for 218-226 South Wabash LLC	Reilly (42)	Transportation
457	O2014-518	Grant(s) of privilege in public way for UPS Store, The	Reilly (42)	Transportation
458	O2014-519	Grant(s) of privilege in public way for 314 West Superior Limited Partnership	Reilly (42)	Transportation
459	O2014-520	Grant(s) of privilege in public way for Vineyard Vines Retail LLC	Reilly (42)	Transportation
460	O2014-521	Grant(s) of privilege in public way for 712 North Dearborn LLC - cornice	Reilly (42)	Transportation
461	O2014-525	Grant(s) of privilege in public way for Winston Management Corp.	Reilly (42)	Transportation
462	O2014-528	Grant(s) of privilege in public way for Wyndham Grand Chicago Riverfront	Reilly (42)	Transportation
463	O2014-529	Grant(s) of privilege in public way for 712 North Dearborn LLC - door swings	Reilly (42)	Transportation

	File #	Title	Sponsor(s)	Committee Referral
464	O2014-532	Grant(s) of privilege in public way for 1165 Partners LLC	Reilly (42)	Transportation
465	O2014-421	Grant(s) of privilege in public way for Affordable Portables	Smith (43)	Transportation
466	O2014-427	Grant(s) of privilege in public way for Country Fresh Finer Foods, Inc.	Smith (43)	Transportation
467	O2014-433	Grant(s) of privilege in public way for Crossroads Public House	Smith (43)	Transportation
468	O2014-440	Grant(s) of privilege in public way for Daniel Pat Odonnell	Smith (43)	Transportation
469	O2014-442	Grant(s) of privilege in public way for Dave's Records	Smith (43)	Transportation
470	O2014-445	Grant(s) of privilege in public way for Dave Mendelson	Smith (43)	Transportation
471	O2014-448	Grant(s) of privilege in public way for Field House, The	Smith (43)	Transportation
472	O2014-452	Grant(s) of privilege in public way for Lion Head Pub/The Apartment	Smith (43)	Transportation
473	O2014-456	Grant(s) of privilege in public way for Little Bit Cleaner	Smith (43)	Transportation
474	O2014-458	Grant(s) of privilege in public way for Michael Walt	Smith (43)	Transportation
475	O2014-460	Grant(s) of privilege in public way for Orso's Restaurant	Smith (43)	Transportation
476	O2014-461	Grant(s) of privilege in public way for Paper Source	Smith (43)	Transportation
477	O2014-465	Grant(s) of privilege in public way for Petco No. 869	Smith (43)	Transportation
478	O2014-468	Grant(s) of privilege in public way for River Shannon	Smith (43)	Transportation
479	O2014-473	Grant(s) of privilege in public way for SEE	Smith (43)	Transportation
480	O2014-478	Grant(s) of privilege in public way for Ultimate Exposure	Smith (43)	Transportation
481	O2014-481	Grant(s) of privilege in public way for Wiener's Circle	Smith (43)	Transportation
482	O2014-422	Grant(s) of privilege in public way for Asian Cafe	Tunney (44)	Transportation
483	O2014-426	Grant(s) of privilege in public way for B Rose Salon and Spa	Tunney (44)	Transportation
484	O2014-432	Grant(s) of privilege in public way for Gman Tavern	Tunney (44)	Transportation
485	O2014-436	Grant(s) of privilege in public way for Goose Island Wrigleyville	Tunney (44)	Transportation
486	O2014-438	Grant(s) of privilege in public way for Gyro Mena	Tunney (44)	Transportation
487	O2014-441	Grant(s) of privilege in public way for Hertz Rent A Car Corp	Tunney (44)	Transportation
488	O2014-446	Grant(s) of privilege in public way for Merkle's Bar & Grill - light fixtures	Tunney (44)	Transportation

Legislation Referred to Committees at the Chicago City Council Meeting 1/15/2014
Section 3c - Aldermanic Introductions Regarding Unclassified Matters

	File #	Title	Sponsor(s)	Committee Referral
489	O2014-450	Grant(s) of privilege in public way for Merkle's Bar & Grill - sign	Tunney (44)	Transportation
490	O2014-453	Grant(s) of privilege in public way for Mi Tierra - light fixtures	Tunney (44)	Transportation
491	O2014-455	Grant(s) of privilege in public way for Mi Tierra - signs	Tunney (44)	Transportation
492	O2014-457	Grant(s) of privilege in public way for Noodles & Company	Tunney (44)	Transportation
493	O2014-462	Grant(s) of privilege in public way for Rockit Bar and Grill Wrigleyville	Tunney (44)	Transportation
494	O2014-464	Grant(s) of privilege in public way for Starbucks No. 231	Tunney (44)	Transportation
495	O2014-467	Grant(s) of privilege in public way for Studio Within	Tunney (44)	Transportation
496	O2014-474	Grant(s) of privilege in public way for Sushi Mura Japanese Restaurant	Tunney (44)	Transportation
497	O2014-479	Grant(s) of privilege in public way for Yakzie's Bar & Grill - light fixtures	Tunney (44)	Transportation
498	O2014-483	Grant(s) of privilege in public way for Yakzie's Bar & Grill - sign	Tunney (44)	Transportation
499	O2014-492	Grant(s) of privilege in public way for Yoshi's Cafe	Tunney (44)	Transportation
500	O2014-501	Grant(s) of privilege in public way for Bank of America-LaSalle	Arena (45)	Transportation
501	O2014-506	Grant(s) of privilege in public way for Colletti's Restaurant	Arena (45)	Transportation
502	O2014-511	Grant(s) of privilege in public way for Illinois Vehicle Insurance Agency LLC	Arena (45)	Transportation
503	O2014-513	Grant(s) of privilege in public way for Miska Liquors	Arena (45)	Transportation
504	O2014-517	Grant(s) of privilege in public way for Teresa Polish Restaurant II	Arena (45)	Transportation
505	O2014-523	Grant(s) of privilege in public way for Asian Mix	Cappleman (46)	Transportation
506	O2014-524	Grant(s) of privilege in public way for Kozy's Cyclery	Cappleman (46)	Transportation
507	O2014-530	Grant(s) of privilege in public way for Regent Window Fashions LLC	Cappleman (46)	Transportation
508	O2014-533	Grant(s) of privilege in public way for Bobb LLC	Pawar (47)	Transportation
509	O2014-534	Grant(s) of privilege in public way for Brownstone Tavern & Grill - banner	Pawar (47)	Transportation
510	O2014-536	Grant(s) of privilege in public way for Brownstone Tavern & Grill - light fixtures	Pawar (47)	Transportation
511	O2014-538	Grant(s) of privilege in public way for Brownstone Tavern & Grill - flagpoles	Pawar (47)	Transportation
512	O2014-540	Grant(s) of privilege in public way for Immediate MD/IMD Management LLC	Pawar (47)	Transportation

	File #	Title	Sponsor(s)	Committee Referral
513	O2014-542	Grant(s) of privilege in public way for Jonathan Goldsmith/Ginny Beth Sykes Declaration of Trust	Pawar (47)	Transportation
514	O2014-544	Grant(s) of privilege in public way for Nadeau Corporation	Pawar (47)	Transportation
515	O2014-545	Grant(s) of privilege in public way for Popeye's No. 9104	Pawar (47)	Transportation
516	O2014-547	Grant(s) of privilege in public way for Spaccanapoli	Pawar (47)	Transportation
517	O2014-549	Grant(s) of privilege in public way for Transportes Zuleta, Inc.	Pawar (47)	Transportation
518	O2014-550	Grant(s) of privilege in public way for Turner Acceptance Corporation	Pawar (47)	Transportation
519	O2014-551	Grant(s) of privilege in public way for 7-Eleven No. 355504H	Pawar (47)	Transportation
520	O2014-553	Grant(s) of privilege in public way for Furama Restaurant, Inc.	Osterman (48)	Transportation
521	O2014-555	Grant(s) of privilege in public way for Sleepy's	Osterman (48)	Transportation
522	O2014-558	Grant(s) of privilege in public way for Swedish American Museum	Osterman (48)	Transportation
523	O2014-561	Grant(s) of privilege in public way for Turkish Cuisine and Bakery	Osterman (48)	Transportation
524	O2014-563	Grant(s) of privilege in public way for Arya A-1 Auto	Moore (49)	Transportation
525	O2014-566	Grant(s) of privilege in public way for 1246 W Pratt LLC	Moore (49)	Transportation
526	O2014-569	Grant(s) of privilege in public way for Adams Apple, Inc.	Silverstein (50)	Transportation
527	O2014-571	Grant(s) of privilege in public way for Dankha's Auto Repair	Silverstein (50)	Transportation
528	O2014-573	Grant(s) of privilege in public way for Fast Track Printing	Silverstein (50)	Transportation
529	O2014-575	Grant(s) of privilege in public way for Fish Corner	Silverstein (50)	Transportation
530	O2014-577	Grant(s) of privilege in public way for Kol Touhy	Silverstein (50)	Transportation
531	O2014-579	Grant(s) of privilege in public way for Petite Elite Academy, Inc.	Silverstein (50)	Transportation
532	O2014-583	Grant(s) of privilege in public way for Smilin' Jim's Saloon	Silverstein (50)	Transportation
533	O2014-586	Grant(s) of privilege in public way for State Farm-Neal Gallo Agency	Silverstein (50)	Transportation
Grant(s) of Privilege - Amend				
534	O2014-253	Amendment of grant(s) of privilege in public way to Silliman Group LLC - Permit No. 1108561	Burns (4)	Transportation
535	O2014-256	Amendment of grant(s) of privilege in public way to Silliman Group LLC - Permit No. 1108562	Burns (4)	Transportation

	File #	Title	Sponsor(s)	Committee Referral
536	O2014-274	Amendment of grant(s) of privilege in public way to Silliman Group, Inc. - Permit No. 1108569	Burns (4)	Transportation
537	O2014-283	Amendment of grant(s) of privilege in public way to Silliman Group, Inc. - Permit No. 1108570	Burns (4)	Transportation
538	T2011-694	Amendment of grant(s) of privilege in public way to Silliman Group LLC	Burns (4)	Transportation
539	O2014-216	Amendment of grant(s) of privilege in public way to 2102 N Hoyne LLC	Waguespack (32)	Transportation
540	O2014-219	Amendment of grant(s) of privilege in public way to Northwestern Memorial Hospital	Reilly (42)	Transportation
541	O2014-220	Amendment of grant(s) of privilege in public way to Bank Financial	Smith (43)	Transportation
542	O2014-221	Amendment of grant(s) of privilege in public way to Flanagan Residence	Smith (43)	Transportation
543	O2014-234	Amendment of grant(s) of privilege in public way to Bais Yaakov School	Silverstein (50)	Transportation
Honorary Street Designation(s)				
544	O2014-80	Honorary street designation as "Dr. Dolehide Drive"	O'Shea (19)	Transportation
545	O2014-83	Honorary street designation as "Reverend Thomas N. Pelton Way"	Maldonado (26)	Transportation
546	O2014-60	Honorary street designation as "Herron B. Hall Way"	Ervin (28)	Transportation
547	O2014-61	Honorary street designation as "Yoshi Katsumura Way"	Tunney (44)	Transportation
Journal Correction(s)				
548	O2014-191	Correction of City Council Journal of Proceedings of November 26, 2013	Ervin (28)	Rules
Municipal Code Amendment(s)				
549	O2014-59	Amendment of Municipal Code Chapter 9 - 124 by adding new Section 9-124-500 concerning hazardous material transportation fees for railroad tank cars	Burke (14) O'Shea (19) Austin (34) Laurino (39) Harris (8) Lane (18) Beale (9) Balcer (11) Cochran (20) Reboyras (30) Mitts (37) Foulkes (15)	Finance
550	O2014-86	Amendment of Municipal Code Sections 3-56-021 and 9-64-125 concerning purchase deadlines and display of wheel tax license emblem	Burke (14) O'Connor (41)	Finance

Legislation Referred to Committees at the Chicago City Council Meeting 1/15/2014
Section 3c - Aldermanic Introductions Regarding Unclassified Matters

	File #	Title	Sponsor(s)	Committee Referral
551	O2014-88	Amendment of Municipal Code Chapter 7-28 concerning buildings contaminated by mold	Lane (18) Pope (10) Cullerton (38) Cardenas (12) Foulkes (15) Sposato (36) Thompson (16) Beale (9) Tunney (44) Arena (45) Thomas (17) Reilly (42) Holmes (7) Chandler (24) Colón (35) Balcer (11) Fioretti (2) Moreno (1) Sawyer (6) Quinn (13) Moore (49) Osterman (48) Silverstein (50) Pawar (47) Solis (25) Smith (43) Harris (8) Zalewski (23) Munoz (22) Ervin (28) Mitts (37)	Joint Health/Zoning/Landmarks
552	O2014-58	Amendment of Municipal Code Chapter 3-56 concerning city sticker fees for motorcycles registered to persons 65 years of age or older	Reboyras (30)	Pedestrian and Traffic Safety
553	O2014-84	Amendment of Municipal Code Section 4-60-130 concerning hours of operation for sales of package goods liquor	O'Connor (40)	License

Legislation Referred to Committees at the Chicago City Council Meeting 1/15/2014
Section 3c - Aldermanic Introductions Regarding Unclassified Matters

	File #	Title	Sponsor(s)	Committee Referral
554	O2014-89	Amendment of Municipal Code Sections 13-23-235 and 11-16-020 concerning pest control for building and sewer demolition and modification projects	Smith (43) Cardenas (12) Dowell (3) Laurino (39) Burnett (27) Maldonado (26) Sposato (36) Austin (34) O'Connor (41) Arena (45) Reilly (42) Cochran (20) Sawyer (6) Thomas (17) Holmes (7) Osterman (48) Pope (10) Reboyras (30) Burke (14) Solis (25) Moreno (1) Cullerton (38) Zalewski (23) Silverstein (50) Tunney (44) Cappleman (46) Chandler (24) Munoz (22) Hairston (5) Harris (8) Moore (49) Lane (18) Mitts (37) Graham (29) Ervin (28)	Zoning

	File #	Title	Sponsor(s)	Committee Referral
555	O2014-90	Amendment of Municipal Code Section 2-32-440 by requiring municipal depositary banks to submit information regarding commercial loans for each census track within city grouped by initial principal amount of loans	Tunney (44) Hairston (5) Zalewski (23) Laurino (39) O'Connor (41) Cullerton (38) Waguespack (32) Sawyer (6) Moreno (1) Mitts (37) Colón (35) Cochran (20) O'Shea (19) Munoz (22) Pawar (47) Cappleman (46) Arena (45) Pope (10) Smith (43) Reilly (42)	Finance
Sidewalk Cafe(s)				
556	O2014-148	Sidewalk cafe(s) for Caffe Streets, Inc.	Moreno (1)	Transportation
557	O2014-150	Sidewalk cafe(s) for Division Ale House	Moreno (1)	Transportation
558	O2014-153	Sidewalk cafe(s) for High Noon Saloon	Moreno (1)	Transportation
559	O2014-156	Sidewalk cafe(s) for Standard Bar & Grill	Moreno (1)	Transportation
560	O2014-161	Sidewalk cafe(s) for O'Neil's on Wells	Fioretti (2)	Transportation
561	O2014-164	Sidewalk cafe(s) for Rosebud Cafe	Fioretti (2)	Transportation
562	O2014-165	Sidewalk cafe(s) for Standing Room Only Chicago	Fioretti (2)	Transportation
563	O2014-168	Sidewalk cafe(s) for Weather Mark Tavern	Fioretti (2)	Transportation
564	O2014-171	Sidewalk cafe(s) for Jimmy John's - Taylor	Solis (25)	Transportation
565	O2014-172	Sidewalk cafe(s) for Westend Bar & Grill	Burnett (27)	Transportation
566	O2014-173	Sidewalk cafe(s) for Club Lucky, Inc.	Waguespack (32)	Transportation
567	O2014-174	Sidewalk cafe(s) for Northside Bar & Grill	Waguespack (32)	Transportation
568	O2014-177	Sidewalk cafe(s) for Logan's Bar and Grill	Colón (35)	Transportation
569	O2014-179	Sidewalk cafe(s) for Chipotle Mexican Grill	Tunney (44)	Transportation
570	O2014-183	Sidewalk cafe(s) for Dark Horse Tap and Grill, The	Tunney (44)	Transportation
571	O2014-187	Sidewalk cafe(s) for Houndstooth Saloon	Tunney (44)	Transportation
572	O2014-192	Sidewalk cafe(s) for Kirkwood Bar & Grill	Tunney (44)	Transportation
573	O2014-195	Sidewalk cafe(s) for Murphy's Bleachers	Tunney (44)	Transportation
574	O2014-198	Sidewalk cafe(s) for Schoolyard Tavern & Grill	Tunney (44)	Transportation

	File #	Title	Sponsor(s)	Committee Referral
575	O2014-203	Sidewalk cafe(s) for Southport Grocery and Cafe, Inc.	Tunney (44)	Transportation
576	O2014-206	Sidewalk cafe(s) for Brownstone Tavern & Grill	Pawar (47)	Transportation
577	O2014-209	Sidewalk cafe(s) for Mrs Murphys and Sons Irish Bistro	Pawar (47)	Transportation
Sign(s)/Signboard(s)				
578	Or2014-13	Issuance of permits for sign(s)/signboard(s) at 1340 S Canal St	Fioretti (2)	Zoning
579	Or2014-12	Issuance of permits for sign(s)/signboard(s) at 1335 S Michigan Ave - Permit No. 100521849	Dowell (3)	Zoning
580	Or2014-14	Issuance of permits for sign(s)/signboard(s) at 1223 W Chestnut St	Burnett (27)	Zoning
581	Or2014-10	Issuance of permits for sign(s)/signboard(s) at 1551 N Sheffield Ave - Application No. 100521270	Waguespack (32)	Zoning
582	Or2014-11	Issuance of permits for sign(s)/signboard(s) at 2550 N Clybourn Ave - Application No. 100522826	Waguespack (32)	Zoning
583	Or2014-6	Issuance of permits for sign(s)/signboard(s) at 1030 W North Ave - North Ave elevation	Waguespack (32)	Zoning
584	Or2014-7	Issuance of permits for sign(s)/signboard(s) at 1030 W North Ave - Kingsbury St elevation	Waguespack (32)	Zoning
585	Or2014-8	Issuance of permits for sign(s)/signboard(s) at 1551 N Sheffield Ave - Application No. 100521269	Waguespack (32)	Zoning
586	Or2014-9	Issuance of permits for sign(s)/signboard(s) at 2550 N Clybourn Ave - Application No. 100522827	Waguespack (32)	Zoning

City of Chicago

O2014-76

Office of the City Clerk

Document Tracking Sheet

Meeting Date:	1/15/2014
Sponsor(s):	Thomas (17)
Type:	Ordinance
Title:	Amendment of Municipal Code Sections 4-60-022 and 4-60-023 to disallow additional alcoholic liquor & package good licenses on various portions of public way within 17th Ward
Committee(s) Assignment:	Committee on License and Consumer Protection

ORDINANCE

BE IT ORDAINED BY THE CITY COUNCIL OF THE CITY OF CHICAGO:

SECTION 1. The City Council finds that the areas described in Sections 2 and 3 of this ordinance are adversely affected by the over-concentration of businesses licensed to sell alcoholic liquor within and near the areas.

SECTION 2. Section 4-60-022 of the Municipal Code of Chicago is hereby amended by inserting the underscored language as new subsections 4-60-022 (17.346) through 4-60-022 (17.400), as follows:

4-60-022 Restrictions on additional licenses.

Subject to the provisions of subsection 4-60-021(c), no additional license shall be issued for the sale of alcoholic liquor, for consumption on the premises within the following areas:

(Omitted text is unaffected by this ordinance)

(17.346) On Kedzie Avenue, from Marquette Road to 65th Place.

(17.347) On 66th Street, from Richmond Street to California Avenue.

(17.348) On 66th Street, from California Avenue to Washtenaw Avenue.

(17.349) On 66th Street, from Washtenaw Avenue to Maplewood Avenue.

(17.350) On 64th Street, from California Avenue to Washtenaw Avenue thence on the south side only of 64th Street, from Washtenaw Avenue to Talman Avenue.

(17.351) On 65th Street, from California Avenue to Talman Avenue thence on the south side only of 65th Street, from Talman Avenue to Maplewood Avenue.

(17.352) On Marquette Road, from Fairfield Avenue to Talman Avenue.

(17.353) On Marquette Road, from Talman Avenue to Maplewood Avenue.

(17.354) On 68th Street, from California Avenue to Talman Avenue.

(17.355) On 68th Street, from Talman Avenue to Maplewood Avenue.

(17.356) On 68th Street, from Maplewood Avenue to Artesian Avenue.

(17.357) On 70th Street, from California Avenue to Washtenaw Avenue.

(17.358) On 70th Street, from Washtenaw Avenue to Rockwell Street.

(17.359) On 70th Street, from Rockwell Street to Artesian Avenue.

(17.360) On 71st Street, from California Avenue to Washtenaw Avenue.

(17.361) On 71st Street, from Washtenaw Avenue to Rockwell Street.

(17.362) On 71st Street, from Rockwell Street to Campbell Avenue.

(17.363) On California Avenue, from Marquette Road to Lithuanian Plaza Court.

(17.364) On California Avenue, from Lithuanian Plaza Court to 71st Street.

(17.365) On Fairfield Avenue, from 63rd Street to 65th Street.

(17.366) On Fairfield Avenue, from 65th Street to Marquette Road.

(17.367) On Fairfield Avenue, from Lithuanian Plaza Court to 71st Street.

(17.368) On the west side of Washtenaw Avenue, from 63rd Street to 64th Street thence on Washtenaw Avenue, from 64th Street to 65th Street.

(17.369) On Washtenaw Avenue, from 65th Street to Marquette Road.

(17.370) On Washtenaw Avenue, from Marquette Road to Lithuanian Plaza Court.

(17.371) On Washtenaw Avenue, from Lithuanian Plaza Court to 71st Street.

(17.372) On the west side only of Talman Avenue, from 64th Street to 65th Street thence on Talman Avenue, from 65th Street to Marquette Road.

(17.373) On Talman Avenue, from 68th Street to 71st Street.

(17.374) On Rockwell Street, from 65th Street to Marquette Road.

(17.375) On Rockwell Street, from Marquette Road to 69th Street.

(17.376) On Rockwell Street, from 69th Street to 71st Street.

(17.377) On the west side only of Maplewood Avenue, from 65th Street to Marquette Road.

(17.378) On Maplewood Avenue, from Marquette Road to 69th Street.

(17.379) On Maplewood Avenue, from 69th Street to 71st Street.

(17.380) On Campbell Avenue, from Marquette Road to 69th Street; and on Artesian Avenue, from Marquette Road to 68th Street.

(17.381) On Campbell Avenue, from 69th Street to 71st Street.

(17.382) On 80th Street, from Damen Avenue to Wolcott Avenue.

(17.383) On 80th Street, from Wolcott Avenue to Wood Street.

(17.384) On 80th Street, from Wood Street to Paulina Street.

(17.385) On 81st Street, from Damen Avenue to Wolcott Avenue.

(17.386) On 81st Street, from Wolcott Avenue to Wood Street.

(17.387) On 82nd Street, from Damen Avenue to Wolcott Avenue.

(17.388) On 82nd Street, from Wolcott Avenue to Wood Street thence on the south side only of 82nd Street, from Wood Street to Hermitage Avenue.

(17.389) On the north side only of 83rd Street, from Damen Avenue to Wolcott Avenue.

(17.390) On the north side only of 83rd Street, from Wolcott Avenue to Hermitage Avenue.

(17.391) On the east side only of Damen Avenue, from 79th Street to 81st Street.

(17.392) On the east side only of Damen Avenue, from 81st Street to 83rd Street.

(17.393) On Winchester Avenue, from 79th Street to 81st Street.

(17.394) On Winchester Avenue, from 81st Street to 83rd Street.

(17.395) On Wolcott Avenue, from 79th Street to 81st Street.

(17.396) On Wolcott Avenue, from 81st Street to 83rd Street.

(17.397) On Honore Street, from 79th Street to 81st Street.

(17.398) On Honore Street, from 81st Street to 83rd Street.

(17.399) On Wood Street, from 81st Street to 83rd Street, and on Hermitage Avenue, from 82nd Street to 83rd Street, and on Paulina Street, from 79th Street to 80th Street.

(17.400) On Wood Street, from 79th Street to 81st Street.

(Omitted text is unaffected by this ordinance)

SECTION 3. Section 4-60-023 of the Municipal Code of Chicago is hereby amended by inserting the underscored language as new subsections 4-60-023 (17.350) through 4-60-023 (17.403), as follows:

4-60-023 Restrictions on additional package goods licenses.

Subject to the provisions of subsection 4-60-021(c), no additional package goods license shall be issued for any premises located within the following areas:

(Omitted text is unaffected by this ordinance)

(17.350) On 64th Street, from California Avenue to Washtenaw Avenue thence on the south side only of 64th Street, from Washtenaw Avenue to Talman Avenue.

(17.351) On 65th Street, from California Avenue to Talman Avenue thence on the south side only of 65th Street, from Talman Avenue to Maplewood Avenue.

(17.352) On Marquette Road, from Fairfield Avenue to Talman Avenue.

(17.353) On Marquette Road, from Talman Avenue to Maplewood Avenue.

(17.354) On 68th Street, from California Avenue to Talman Avenue.

(17.355) On 68th Street, from Talman Avenue to Maplewood Avenue.

(17.356) On 68th Street, from Maplewood Avenue to Artesian Avenue.

(17.357) On 70th Street, from California Avenue to Washtenaw Avenue.

(17.358) On 70th Street, from Washtenaw Avenue to Rockwell Street.

(17.359) On 70th Street, from Rockwell Street to Artesian Avenue.

(17.360) On 71st Street, from California Avenue to Washtenaw Avenue.

(17.361) On 71st Street, from Washtenaw Avenue to Rockwell Street.

(17.362) On 71st Street, from Rockwell Street to Campbell Avenue.

(17.363) On California Avenue, from Marquette Road to Lithuanian Plaza Court.

(17.364) On California Avenue, from Lithuanian Plaza Court to 71st Street.

(17.365) On Fairfield Avenue, from 63rd Street to 65th Street.

(17.366) On Fairfield Avenue, from 65th Street to Marquette Road.

(17.367) On Fairfield Avenue, from Lithuanian Plaza Court to 71st Street.

(17.368) On the west side of Washtenaw Avenue, from 63rd Street to 64th Street thence on Washtenaw Avenue, from 64th Street to 65th Street.

(17.369) On Washtenaw Avenue, from 65th Street to Marquette Road.

(17.370) On Washtenaw Avenue, from Marquette Road to Lithuanian Plaza Court.

(17.371) On Washtenaw Avenue, from Lithuanian Plaza Court to 71st Street.

(17.372) On the west side only of Talman Avenue, from 64th Street to 65th Street thence on Talman Avenue, from 65th Street to Marquette Road.

(17.373) On Talman Avenue, from 68th Street to 71st Street.

(17.374) On Rockwell Street, from 65th Street to Marquette Road.

(17.375) On Rockwell Street, from Marquette Road to 69th Street.

(17.376) On Rockwell Street, from 69th Street to 71st Street.

(17.377) On the west side only of Maplewood Avenue, from 65th Street to Marquette Road.

(17.378) On Maplewood Avenue, from Marquette Road to 69th Street.

(17.379) On Maplewood Avenue, from 69th Street to 71st Street.

(17.380) On Campbell Avenue, from Marquette Road to 69th Street; and on Artesian Avenue, from Marquette Road to 68th Street.

(17.381) On Campbell Avenue, from 69th Street to 71st Street.

(17.382) On 80th Street, from Damen Avenue to Wolcott Avenue.

(17.383) On 80th Street, from Wolcott Avenue to Wood Street.

(17.384) On 80th Street, from Wood Street to Paulina Street.

(17.385) On 81st Street, from Damen Avenue to Wolcott Avenue.

(17.386) On 81st Street, from Wolcott Avenue to Wood Street.

(17.387) On 82nd Street, from Damen Avenue to Wolcott Avenue.

(17.388) On 82nd Street, from Wolcott Avenue to Wood Street thence on the south side only of 82nd Street, from Wood Street to Hermitage Avenue.

(17.389) On the north side only of 83rd Street, from Damen Avenue to Wolcott Avenue.

(17.390) On the north side only of 83rd Street, from Wolcott Avenue to Hermitage Avenue.

(17.391) On the east side only of Damen Avenue, from 79th Street to 81st Street.

(17.392) On the east side only of Damen Avenue, from 81st Street to 83rd Street.

(17.393) On Winchester Avenue, from 79th Street to 81st Street.

(17.394) On Winchester Avenue, from 81st Street to 83rd Street.

(17.395) On Wolcott Avenue, from 79th Street to 81st Street.

(17.396) On Wolcott Avenue, from 81st Street to 83rd Street.

(17.397) On Honore Street, from 79th Street to 81st Street.

(17.398) On Honore Street, from 81st Street to 83rd Street.

(17.399) On Wood Street, from 81st Street to 83rd Street, and on Hermitage Avenue, from 82nd Street to 83rd Street, and on Paulina Street, from 79th Street to 80th Street.

(17.400) On 79th Street, from Damen Avenue to Honore Street.

(17.401) On Morgan Street, from 76th Street to 79th Street.

(17.402) On 79th Street, from Morgan Street to Peoria Street.

(17.403) On 79th Street, from Peoria Street to Halsted Street.

(Omitted text is unaffected by this ordinance)

SECTION 4. This ordinance shall be in full force and effect from and after its passage and publication.

Latasha Thomas
Alderman, 17th Ward

City of Chicago

O2014-79

Office of the City Clerk

Document Tracking Sheet

Meeting Date:	1/15/2014
Sponsor(s):	Colón (35)
Type:	Ordinance
Title:	Amendment of Section 4-60-023 of Municipal Code to allow additional package goods licenses on portion(s) of W Montrose Ave
Committee(s) Assignment:	Committee on License and Consumer Protection

License 1-15-2014

ORDINANCE

BE IT ORDAINED BY THE CITY COUNCIL OF THE CITY OF CHICAGO:

SECTION 1. Section 4-60-023 of the Municipal Code of Chicago is hereby amended by deleting the language struck through, as follows:

4-60-023 Restrictions on additional licenses.

Subject to the provisions of subsection 4-60-021(c), no additional package goods license shall be issued for any premises located within the following areas:

(Omitted text is unaffected by this ordinance)

~~(39.44) On West Montrose Avenue, from North Lawndale Avenue to North Springfield Avenue.~~

(Omitted text is unaffected by this ordinance)

SECTION 2. This ordinance shall be in force and effect upon passage and publication.

Rey Colon
Alderman, 35th Ward

City of Chicago

O2014-63

Office of the City Clerk

Document Tracking Sheet

Meeting Date:	1/15/2014
Sponsor(s):	Mitts (37)
Type:	Ordinance
Title:	Amendment of Municipal Code Section 4-60-023 to disallow additional package goods licenses on portion(s) of W Grand Ave and W Division St
Committee(s) Assignment:	Committee on License and Consumer Protection

ORDINANCE

BE IT ORDAINED BY THE CITY COUNCIL OF THE CITY OF CHICAGO:

SECTION 1. The City Council finds that the areas described in Section 2 and 3 of this ordinance are adversely affected by the over-concentration of businesses licensed to sell alcoholic liquor within and near the areas.

SECTION 2. Section 4-60-023 of the Municipal Code of Chicago is hereby amended by replacing subsection 4-60-023 (37.10), which was previously deleted as shown in the Journal of Proceedings of January 17, 2013 at pages 45340 through 45341, with the following underscored text:

4-60-023 (37.10) On West Grand Avenue, from the west line of North Leclaire Avenue to North Long Avenue.

SECTION 3. Section 4-60-023 of the Municipal Code of Chicago is hereby amended by replacing subsection 4-60-023 (27.99), which was previously deleted as shown in the Journal of Proceedings of February 13, 2013 at pages 46808 through 46810, with the following underscored text:

4-60-023 (27.99) On Division Street, from Hamlin Avenue to Pulaski Road.

SECTION 4. This ordinance shall be in full force and effect from and after its passage and publication.

Emma Mitts
Alderman, 37th Ward

City of Chicago

O2014-68

Office of the City Clerk

Document Tracking Sheet

Meeting Date:	1/15/2014
Sponsor(s):	Beale (9)
Type:	Ordinance
Title:	Exemption from physical barrier requirement for commercial driveway alley access for American Ideal Cleaners
Committee(s) Assignment:	Committee on Transportation and Public Way

BE IT ORDAINED BY THE CITY COUNCIL OF THE CITY OF CHICAGO

SECTION: Pursuant of Section 10-20-430 of the Municipal Code of Chicago, Commissioner of Transportation is hereby authorized and directed to exempt American Ideal Cleaners at 10351 S. Michigan Ave., from the provisions requiring barriers as prerequisite to prohibit alley ingress and or egress to parking facilities for 10351 S. Michigan Ave.

Section 2. This ordinance shall take effect and be in force from and after its passage and publication.

Anthony A Beale 1-15-14

Alderman Anthony A. Beale **Date**

City of Chicago

O2014-75

Office of the City Clerk

Document Tracking Sheet

Meeting Date:	1/15/2014
Sponsor(s):	Burke (14)
Type:	Ordinance
Title:	Exemption from physical barrier requirement for commercial driveway alley access for High Quality Auto Sales, Inc.
Committee(s) Assignment:	Committee on Transportation and Public Way

BE IT ORDAINED BY THE CITY COUNCIL OF THE CITY OF CHICAGO:

SECTION 1. SECTION 10-20-430 of the Municipal Code of Chicago, the Commissioner of Transportation is hereby authorized and directed to exempt "High Quality Auto Sales, Inc." of 4201 South Kedzie Ave. from the provisions requiring barriers as a prerequisite to prohibit alley ingress and egress to parking facilities for Premise address.

SECTION 2. This ordinance shall take effect and be in force from and after its passage and publication.

EDWARD M. BURKE
Alderman 14th Ward

City of Chicago

O2014-67

Office of the City Clerk

Document Tracking Sheet

Meeting Date:	1/15/2014
Sponsor(s):	Foulkes (15)
Type:	Ordinance
Title:	Exemption from physical barrier requirement for commercial driveway alley access for Tenorio Tire Shop No. 5
Committee(s) Assignment:	Committee on Transportation and Public Way

BE IT ORDAINED BY THE CITY COUNCIL OF CHICAGO:

SECTION 1. Section 10-20-430 of the Municipal Code of Chicago, the Commissioner of Transportation is hereby authorized and directed to exempt **Tenorio Tire Shop #5 of 2321-29 West 47th Street** from the provisions requiring barriers as a prerequisite to prohibit alley ingress and egress to parking facilities for Premise Address.

SECTION 2. This ordinance shall take effect and be in force from and after its passage and publication.

Contact: Ms. Rosanely Barajas
Tenorio Tire Shop #5
2321-29 West 47th Street
Chicago, Illinois 60609

Representative: Mr. Enrique M. Munoz
4634 West Knox Avenue
Chicago, IL 60632
Ph.: 773.842.9489
Munozenrique17@yahoo.com

TONI L. FOULKES
Alderman, 15th Ward

City of Chicago

O2014-73

Office of the City Clerk

Document Tracking Sheet

Meeting Date:	1/15/2014
Sponsor(s):	Burnett (27)
Type:	Ordinance
Title:	Exemption from physical barrier requirement for commercial driveway alley access for Huron Lofts LLC
Committee(s) Assignment:	Committee on Transportation and Public Way

City Council Meeting
January 15, 2014

BE IT ORDAINED BY THE CITY COUNCIL OF THE CITY OF CHICAGO

SECTION 1. Section 10-20-430 of the Municipal Code of Chicago, Commissioner of Transportation is hereby authorized and directed to exempt

Huron Lofts LLc
951-955 W.Huron St
Chicago, IL 60642

From the provisions requiring barriers as a prerequisite to prohibit alley ingress and egress to parking facilities for premise address.

SECTION 2. This ordinance shall take effect and be in force from and after its passage and publication

Walter Burnett, Jr.
Alderman, 27th Ward

City of Chicago

O2014-81

Office of the City Clerk

Document Tracking Sheet

Meeting Date:	1/15/2014
Sponsor(s):	Ervin (28)
Type:	Ordinance
Title:	Exemption from physical barrier requirement for commercial driveway alley access for City College of Chicago
Committee(s) Assignment:	Committee on Transportation and Public Way

TRANSPORTATION

BE IT ORDAINED BY THE CITY COUNCIL OF THE CITY OF CHICAGO

SECTION 1. Section 10-20-430 of the Municipal Code of Chicago, Commissioner of Transportation in hereby authorized and directed to exempt City College of Chicago of 226 W. Jackson, from the provision requiring barriers as a prerequisite to prohibit alley ingress and egress to parking facilities for 4613 W. Madison.

SECTION 2. This ordinance shall take effect and be in force from and after its passage and publication.

Jason C. Ervin

Alderman – 28th Ward

City of Chicago

O2014-64

Office of the City Clerk

Document Tracking Sheet

Meeting Date:	1/15/2014
Sponsor(s):	Waguespack (32)
Type:	Ordinance
Title:	Exemption from physical barrier requirement for commercial driveway alley access for Wilmot Construction, Inc.
Committee(s) Assignment:	Committee on Transportation and Public Way

BE IT ORDAINED BY THE CITY COUNCIL OF THE CITY OF CHICAGO:

SECTION 1. Pursuant to Section 10-20-430 of the Municipal Code of Chicago, the Director of the Department of Revenue is hereby authorized and directed to exempt Wilmot Construction, Inc. at 2366 N Seeley from requiring barriers as a prerequisite to prohibit alley ingress and egress.

SECTION 2. This ordinance shall take effect and be in force upon its passage and publication.

Scott Waguespack
Alderman, 32nd Ward

City of Chicago

O2014-78

Office of the City Clerk

Document Tracking Sheet

Meeting Date:	1/15/2014
Sponsor(s):	Waguespack (32)
Type:	Ordinance
Title:	Exemption from physical barrier requirement for commercial driveway alley access for G3 Hand Car Wash LLC
Committee(s) Assignment:	Committee on Transportation and Public Way

(Alley Access) Committee on Transportation and Public Way

BE IT ORDAINED BY THE CITY COUNCIL OF THE CITY OF CHICAGO:

SECTION 1. Pursuant to Section 10-20-430 of the Municipal Code of Chicago, the Director of the Department of Revenue is hereby authorized and directed to exempt **G3 Hand Car Wash, LLC** of **3445 N Western Avenue** from requiring barriers as a prerequisite to prohibit alley ingress and egress to parking facilities for premise address.

SECTION 2. This ordinance shall take effect and be in force upon its passage and publication.

Scott Waguespack
Alderman, 32nd Ward

City of Chicago

O2014-71

Office of the City Clerk

Document Tracking Sheet

Meeting Date:	1/15/2014
Sponsor(s):	Mell (33)
Type:	Ordinance
Title:	Exemption from physical barrier requirement for commercial driveway alley access for Cordos Development & Associates LLC
Committee(s) Assignment:	Committee on Transportation and Public Way

1/15/14

BE IT ORDAINED BY THE CITY COUNCIL OF THE CITY OF CHICAGO

SECTION 1. Section 10-20-430 of the Municipal code of Chicago, the Commissioner of Transportation is hereby authorized and direct to exempt:

Business: Cordos Development & Associates, LLC

Business No.: 312-464-1788

Contact Person: Clifford W. Bedar

Phone Number: 312-617-2782

from the Provisions of requiring barriers as a prerequisite to prohibit alley ingress to parking facilities for premise address: 2964 N. Elston

Section 2. This Ordinance shall take effect and be in force from and after its passage and publication.

DEBORAH L. MELL

Alderman – 33RD WARD

City of Chicago

O2014-70

Office of the City Clerk

Document Tracking Sheet

Meeting Date:	1/15/2014
Sponsor(s):	Pawar (47)
Type:	Ordinance
Title:	Exemption from physical barrier requirement for commercial driveway alley access for Ravenswood School (Chicago Public Schools)
Committee(s) Assignment:	Committee on Transportation and Public Way

BE IT ORDAINED BY THE CITY COUNCIL OF THE CITY OF CHICAGO:

SECTION 1. Pursuant to Section 10-20-430 of the Municipal Code of Chicago, the Commissioner of Transportation is hereby authorized and directed to exempt Ravenswood School (Chicago Public Schools) of 4332 N Paulina Street from the provisions requiring barriers as a prerequisite to prohibit alley ingress and egress to parking facilities for Premise Address.

SECTION 2. This ordinance shall take effect and be in force from and after its passage and publication.
Alderman

Ameya Pawar
Alderman, Ward 47

City of Chicago

O2014-65

Office of the City Clerk

Document Tracking Sheet

Meeting Date:	1/15/2014
Sponsor(s):	Osterman (48)
Type:	Ordinance
Title:	Exemption from physical barrier requirement for commercial driveway alley access for 6134 Kenmore Flats LLC
Committee(s) Assignment:	Committee on Transportation and Public Way


January 15, 2014

ORDINANCE

BE IT ORDAINED BY THE CITY COUNCIL OF THE CITY OF CHICAGO:

SECTION 1. Section 10-20-430 of the Municipal Code of Chicago, the Director of Revenue is hereby authorized and directed to exempt 6134 Kenmore Flats LLC, property owner of 6134 N. Kenmore, from the provisions requiring barriers as a prerequisite to prohibit alley ingress and egress to parking facilities for Premise Address.

SECTION 2. This ordinance shall take effect and be in force from and after its passage and publication.

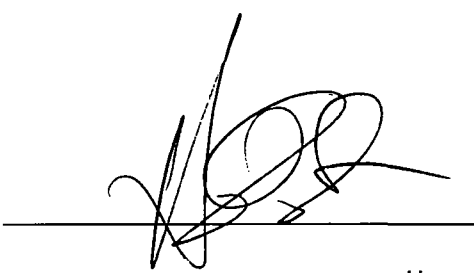

Harry Osterman
Alderman, 48th Ward

City of Chicago

O2014-77

Office of the City Clerk

Document Tracking Sheet

Meeting Date:	1/15/2014
Sponsor(s):	Hairston (5) Sawyer (6) Fioretti (2)
Type:	Ordinance
Title:	Amendment of an ordinance authorizing removal of JPMorgan Chase Bank as municipal depository
Committee(s) Assignment:	Committee on Committees, Rules and Ethics

Committee on Finance

ORDINANCE

WHEREAS, on November 19, 2013, affiliates of JPMorgan Chase & Co. and the U.S. Justice Department reached a record $13 billion civil settlement related to JPMorgan's mortgage security business activities; and

WHEREAS, between 2005 and 2007, JPMorgan purchased loans for the purpose of packaging and selling residential mortgage-backed securities; and

WHEREAS, before purchasing loans from third parties, employees at JPMorgan conducted due diligence to confirm, among other things, that the loans complied with the originator's underwriting guidelines; and

WHEREAS, through that due diligence process, JPMorgan employees were informed by due diligence vendors that a number of the loans included in at least some of the loan pools that it purchased, and subsequently securitized, did not comply with the originators' underwriting guidelines, and, in the vendor's judgment, did not have sufficient compensating factors, and that a number of the properties securing the loans had appraised values that were higher than the values derived in due diligence testing from automated valuation models, broker price opinions or other valuation due diligence methods; and

WHEREAS, JPMorgan represented to investors in various offering documents that loans in the securitized pools were originated generally in conformity with the loan originator's underwriting guidelines, and that exceptions were made based on compensating factors determined after careful consideration on a case-by-case basis; and

WHEREAS, the offering documents further represented, with respect to representations and warranties made to JPMorgan by sellers and originators of the loans, that JPMorgan would not include any loan in a pool being securitized if anything has come to JPMorgan's attention that would cause it to believe that the representations and warranties of a seller or originator would not be accurate and complete in all material respects; and

WHEREAS, notwithstanding these representations, in certain instances, at the time these representations were made to investors, the loan pools being securitized contained loans that did not comply with the originators' underwriting guidelines; and

WHEREAS, in January of 2014, JPMorgan agreed to pay $1.7 billion to the U.S. Justice Department as part of a deferred-prosecution stemming from two felony violations of the Bank Secrecy Act, a federal law that requires banks to alert authorities to suspicious activity; and

WHEREAS, the settlement stems from charges that JPMorgan turned a blind eye to the Ponzi scheme run by Bernard L. Madoff; and

WHEREAS, pursuant to the agreement, JPMorgan consented to the filing of a two-count Information in the United States District Court for the Southern District of New York, charging JPMorgan with failure to maintain an effective anti-money laundering program, in violation of Title 31, United States Code, Sections 5318(h) and 5322(a) and Title 12, Code of Federal Regulations, Section 21.21, and failure to file a suspicious activity report, in violation of Title 31, United States Code, Sections 5318(g) and 5322(a) and Title 12, Code of Federal Regulations, Section 21.11; and

WHEREAS, pursuant to the agreement, JPMorgan admitted and stipulated to certain facts related to its banking relationship with Madoff and its conduct relevant to the aforementioned criminal charges; and

WHEREAS, according to reports, U.S. prosecutors and regulators are also examining whether JPMorgan violated the Foreign Corrupt Practices Act by hiring children and other relatives of well-connected politicians in hopes of steering business to the firm in the Asia Pacific region, including China; and

WHEREAS, Section 1-23-020(a) of the Municipal Code of Chicago provides that no business entity shall be eligible to do business with the city if it or any controlling person of such business entity has been convicted of a felony or of a criminal offense of whatever degree, involving bribery, theft, fraud, forgery, perjury, dishonesty or deceit, or attempts thereof; and

WHEREAS, Section 1-23-020(b) of the Municipal Code of Chicago also provides that no business entity shall be eligible to do business with the city if it or any controlling person of such business entity has made in any civil or criminal proceeding an admission of guilt of any of the conduct set forth in the previous recital; and

WHEREAS, pursuant to an ordinance adopted by the City Council of the City of Chicago on May 12, 2010, and published in the *Journal of Proceedings of the City Council of the City of Chicago* for such date at pages 89665 through 89667 inclusive, the City Council of the City of Chicago adopted an ordinance designating financial institutions as legal depositories for the monies of the City of Chicago and the Board of Education of the City of Chicago; now therefore

BE IT ORDAINED BY THE CITY COUNCIL OF THE CITY OF CHICAGO:

SECTION 1. Section 1 of the ordinance adopted by the City Council of the City of Chicago on May 12, 2010, and published in the *Journal of Proceedings of the City Council of the City of Chicago* for such date at pages 89665 through 89667 inclusive is hereby amended by deleting the language stuck through, as follows:

(*Omitted text is unaffected by this ordinance*)

Albany Bank & Trust Co. N.A.

Amalgamated Bank of Chicago

Bank of America, National Association

Belmont Bank & Trust Company

Citibank, N.A.

Cole Taylor Bank

Covenant Bank

Fifth Third Bank

First Eagle Bank

Harris N.A.

Highland Community Bank

Illinois/Service Federal S&L Association of Chicago

~~JPMorgan Chase Bank, National Association~~

Lakeside Bank

PNC Bank National Association

Pacific Global Bank

Seaway Bank and Trust Company

ShoreBank

The Northern Trust Company

(*Omitted text is unaffected by this ordinance*)

SECTION 2. This ordinance shall be in full force and effect upon its passage and publication.

Alderman Leslie Hairston, 5th Ward

City of Chicago

O2014-149

Office of the City Clerk

Document Tracking Sheet

Meeting Date:	1/15/2014
Sponsor(s):	Fioretti (2)
Type:	Ordinance
Title:	Awning(s) for South Coast
Committee(s) Assignment:	Committee on Transportation and Public Way

ORDINANCE
SOUTH COAST
Acct. No. 316115 - 1
Permit No. 1110328

Be It Ordained by the City Council of the City of Chicago:

SECTION 1. Permission and authority are hereby given and granted to SOUTH COAST, upon the terms and subject to the conditions of this ordinance to maintain and use, as now constructed, one (1) Awning(s) projecting over the public right-of-way adjacent to its premises known as 1700 S. Michigan Ave..

Said Awning(s) at S. Michigan Avenue measure(s):
One (1) at twenty-one (21) feet in length, and two (2) feet in width for a total of forty-two (42) square feet.

The location of said privilege shall be as shown on prints kept on file with the Department of Business Affairs and Consumer Protection and the Office of the City Clerk.

Said privilege shall be constructed in accordance with plans and specifications approved by the Zoning Department - Signs.

This grant of privilege in the public way shall be subject to the provisions of Section 10-28-015 and all other required provisions of the Municipal Code of Chicago.

The grantee shall pay to the City of Chicago as compensation for the privilege #1110328 herein granted the sum of fifty ($50.00) per annum in advance.

A 25% penalty will be added for payments received after due date.


The permit holder agrees to hold the City of Chicago harmless for any damage, relocation or replacement costs associated with damage, relocation or removal of private property caused by the City performing work in the public way.

Authority herein given and granted for a period of five (5) years from and after 11/05/2013.

Alderman _____
Bob Fioretti 2nd Ward

South Coast Sushi
1100 S. Michigan Ave
Chicago IL 60616

Michigan Ave

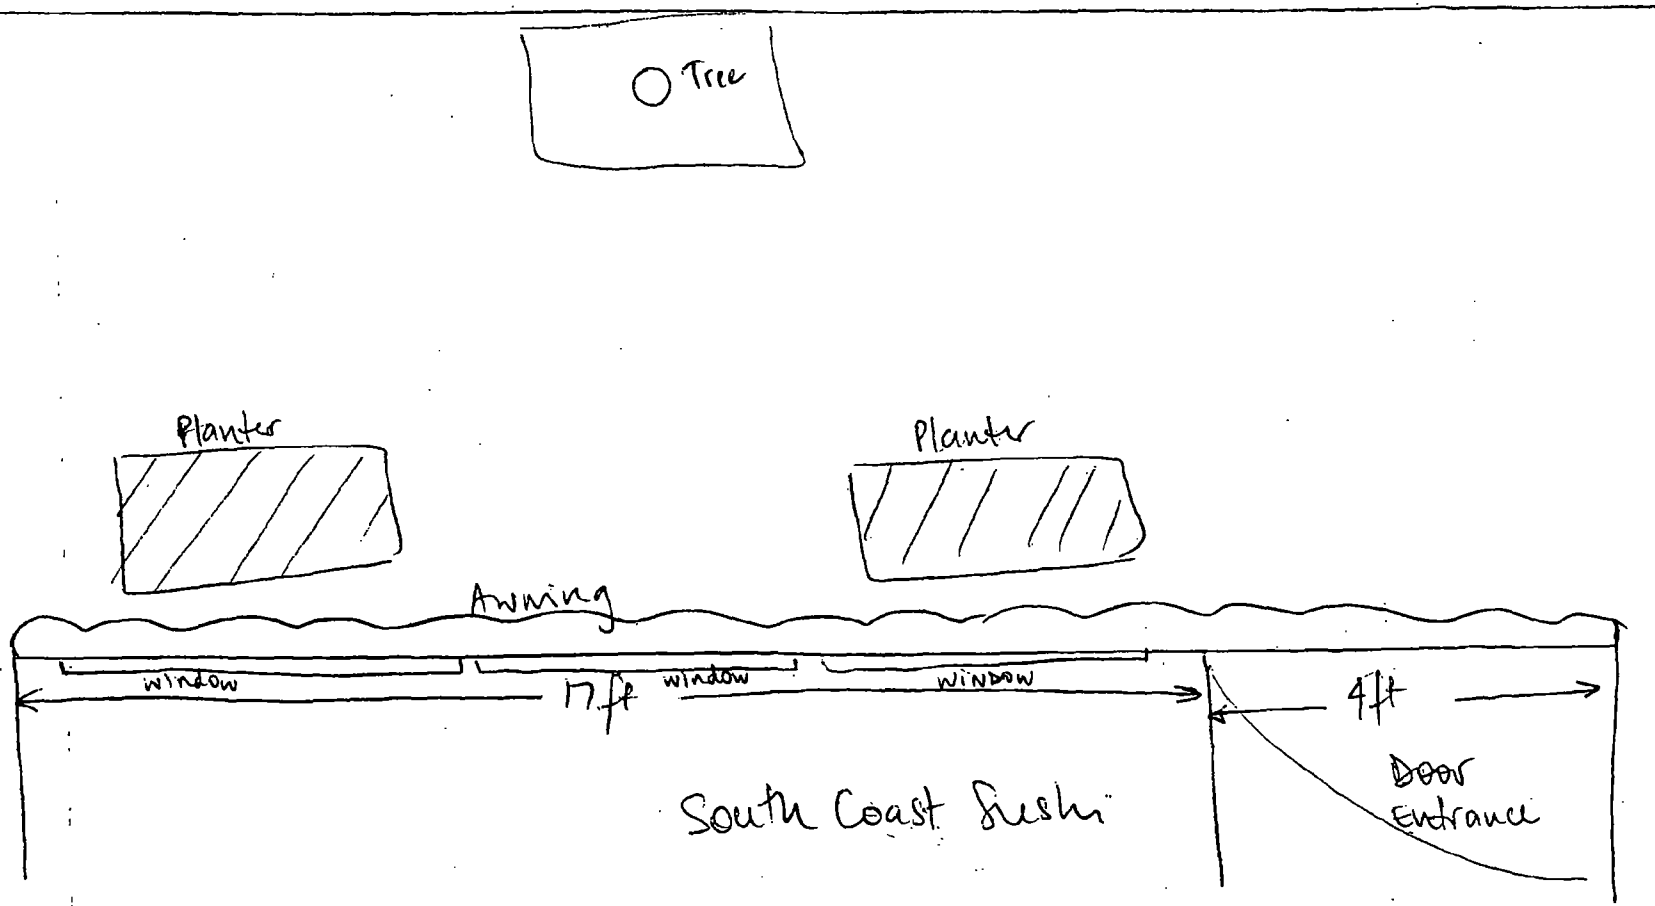

Department of Business Affairs and Consumer Protection
Small Business Center - Public Way Use Unit
City Hall - 121 N. LaSalle Street, Room 800 • Chicago, IL 60602
(312)-74-GOBIZ (312-744-6249) • (312) 744-1944 (TTY)
http://www.cityofchicago.org/bacp

01/15/2014

Alderman **Bob Fioretti**
Ward # **02**
City of Chicago
City Hall, Room **300**
121 North LaSalle Street
Chicago, Illinois 60602

Re: An ordinance to use and maintain a portion of the public right-of-way for **one (1) awning(s)** for **SOUTH COAST**, adjacent to the premises known as **1700 S. Michigan Ave.**.

Dear Alderman **Bob Fioretti**:

The applicant referenced above has requested the use of the public right-of-way for a **awning(s)**. An ordinance has been prepared by the Department of Business Affairs and Consumer Protection – Small Business Center - Public Way Use Unit for presentation to the City Council. Because this request was made for properties located in your ward, as approved by you as per the attached, I respectfully request that you introduce the attached ordinance at the next City Council meeting.

If you have any questions regarding this ordinance, please contact Anthony Bertuca at (312) 744-5506.

Department of Business Affairs and Consumer Protection

City of Chicago

O2014-158

Office of the City Clerk

Document Tracking Sheet

Meeting Date:	1/15/2014
Sponsor(s):	Burns (4)
Type:	Ordinance
Title:	Awning(s) for Jeffery Dollar Store
Committee(s) Assignment:	Committee on Transportation and Public Way

ORDINANCE
JEFFERY DOLLAR STORE
Acct. No. 217386 - 1
Permit No. 1109832

Be It Ordained by the City Council of the City of Chicago:

SECTION 1. Permission and authority are hereby given and granted to JEFFERY DOLLAR STORE, upon the terms and subject to the conditions of this ordinance to maintain and use, as now constructed, one (1) Awning(s) projecting over the public right-of-way adjacent to its premises known as 1443 E. 53rd St..

Said Awning(s) at E. 53rd Street measure(s):
One (1) at twenty-five (25) feet in length, and four point five (4.5) feet in width for a total of one hundred twelve point five (112.5) square feet.

The location of said privilege shall be as shown on prints kept on file with the Department of Business Affairs and Consumer Protection and the Office of the City Clerk.

Said privilege shall be constructed in accordance with plans and specifications approved by the Zoning Department - Signs.

This grant of privilege in the public way shall be subject to the provisions of Section 10-28-015 and all other required provisions of the Municipal Code of Chicago.

The grantee shall pay to the City of Chicago as compensation for the privilege #1109832 herein granted the sum of fifty ($50.00) per annum in advance.

A 25% penalty will be added for payments received after due date.

The permit holder agrees to hold the City of Chicago harmless for any damage, relocation or replacement costs associated with damage, relocation or removal of private property caused by the City performing work in the public way.

Authority herein given and granted for a period of five (5) years from and after 11/05/2013.

Alderman William D. Burns

William D. Burns 4th Ward


JEFFERY DOLLAR STORE+
Bed
Candles
Area
Plastic
TOYS
ARTS


DOLLAR STORE+
Bed
Candles
PLUS

Department of Business Affairs and Consumer Protection
Small Business Center - Public Way Use Unit
City Hall - 121 N. LaSalle Street, Room 800 • Chicago, IL 60602
(312)-74-GOBIZ (312-744-6249) • (312) 744-1944 (TTY)
http://www.cityofchicago.org/bacp

01/15/2014

Alderman **William D. Burns**
Ward # **04**
City of Chicago
City Hall, Room **300**
121 North LaSalle Street
Chicago, Illinois 60602

Re: An ordinance to use and maintain a portion of the public right-of-way for **one (1) awning(s)** for **JEFFERY DOLLAR STORE**, adjacent to the premises known as **1443 E. 53rd St.**.

Dear Alderman **William D. Burns**:

The applicant referenced above has requested the use of the public right-of-way for a **awning(s)**. An ordinance has been prepared by the Department of Business Affairs and Consumer Protection – Small Business Center - Public Way Use Unit for presentation to the City Council. Because this request was made for properties located in your ward, as approved by you as per the attached, I respectfully request that you introduce the attached ordinance at the next City Council meeting.

If you have any questions regarding this ordinance, please contact Anthony Bertuca at (312) 744-5506.

Department of Business Affairs and Consumer Protection

City of Chicago

O2014-162

Office of the City Clerk

Document Tracking Sheet

Meeting Date:	1/15/2014
Sponsor(s):	Hairston (5)
Type:	Ordinance
Title:	Awning(s) for Kenwood Cleaners
Committee(s) Assignment:	Committee on Transportation and Public Way

ORDINANCE
KENWOOD CLEANERS
Acct. No. 222947 - 1
Permit No. 1109864

Be It Ordained by the City Council of the City of Chicago:

SECTION 1. Permission and authority are hereby given and granted to KENWOOD CLEANERS, upon the terms and subject to the conditions of this ordinance to maintain and use, as now constructed, one (1) Awning(s) projecting over the public right-of-way adjacent to its premises known as 1313 E. 57th St..

Said Awning(s) at E 57TH ST measure(s):
One (1) at thirteen point two five (13.25) feet in length, and four (4) feet in width for a total of fifty-three (53) square feet.

The location of said privilege shall be as shown on prints kept on file with the Department of Business Affairs and Consumer Protection and the Office of the City Clerk.

Said privilege shall be constructed in accordance with plans and specifications approved by the Zoning Department - Signs.

This grant of privilege in the public way shall be subject to the provisions of Section 10-28-015 and all other required provisions of the Municipal Code of Chicago.

The grantee shall pay to the City of Chicago as compensation for the privilege #1109864 herein granted the sum of fifty ($50.00) per annum in advance.


A 25% penalty will be added for payments received after due date.

The permit holder agrees to hold the City of Chicago harmless for any damage, relocation or replacement costs associated with damage, relocation or removal of private property caused by the City performing work in the public way.

Authority herein given and granted for a period of five (5) years from and after 11/05/2013.

Alderman Leslie Hairston

Leslie Hairston 5th Ward

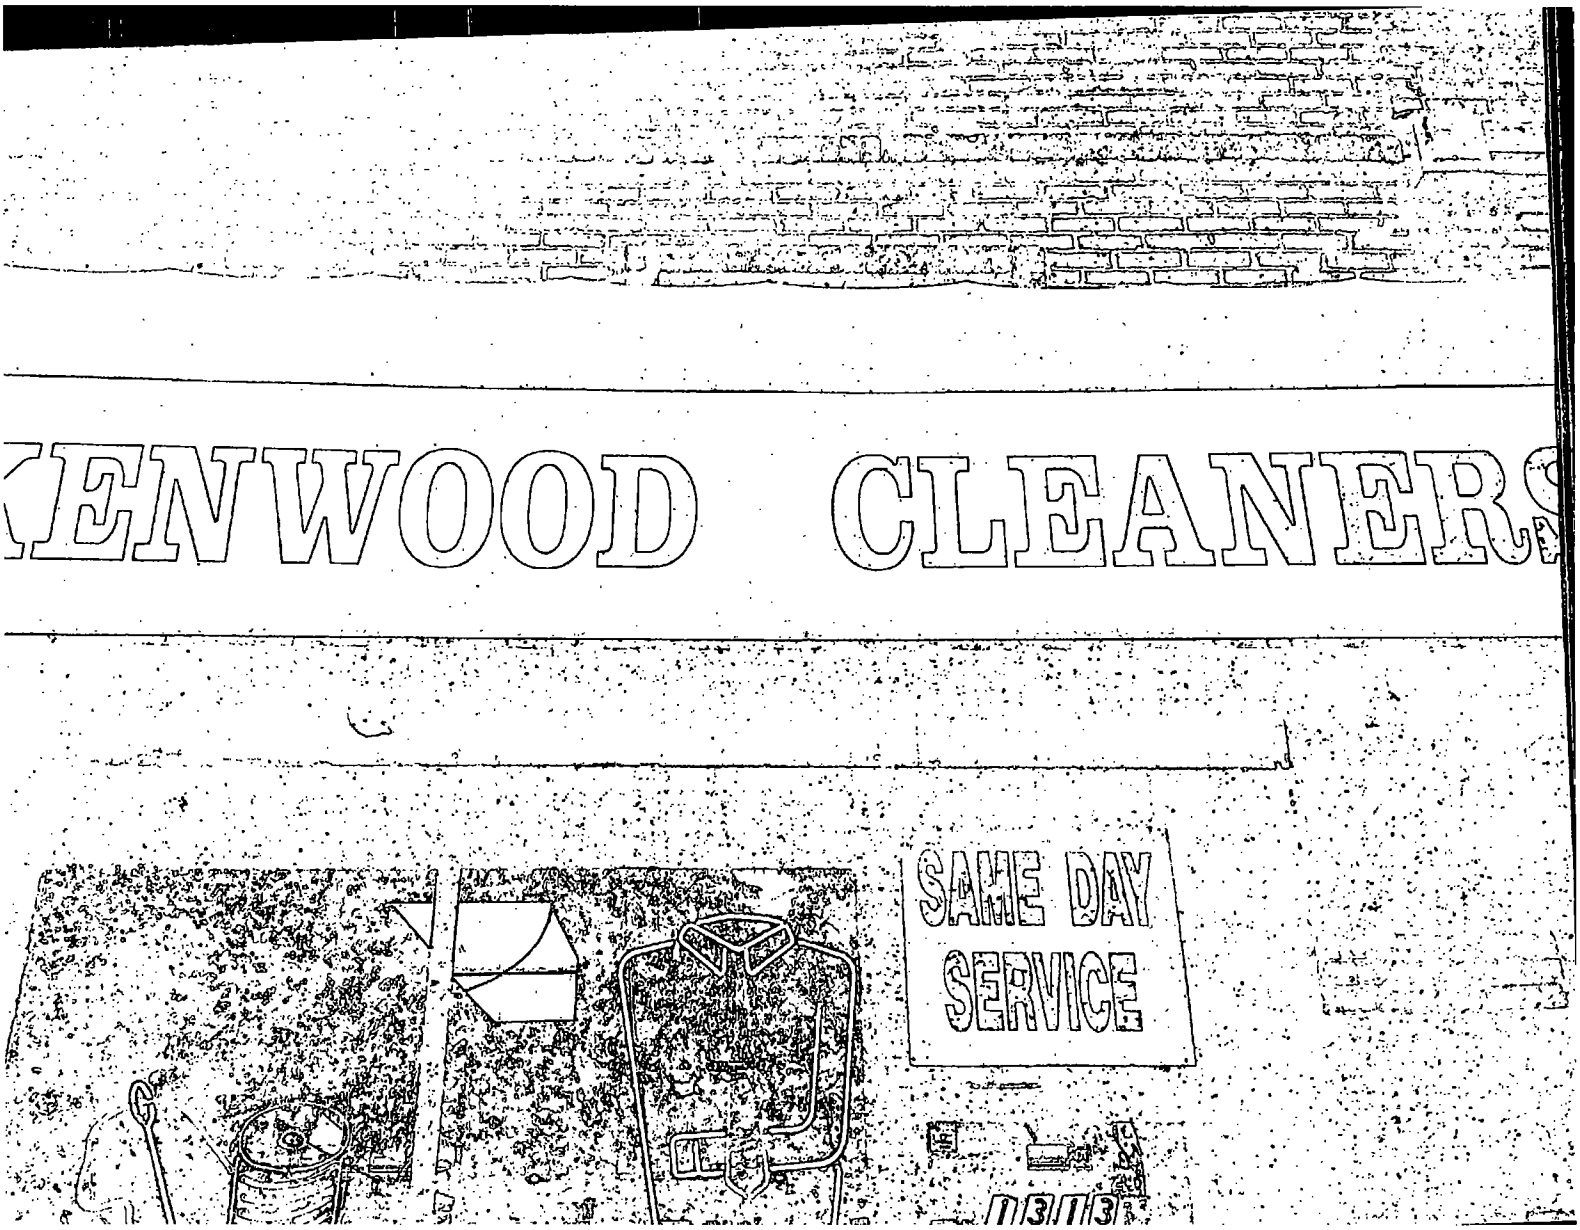
ENWOOD CLEANERS
SAME DAY
SERVICE

Department of Business Affairs and Consumer Protection
Small Business Center - Public Way Use Unit
City Hall - 121 N. LaSalle Street, Room 800 • Chicago, IL 60602
(312)-74-GOBIZ (312-744-6249) • (312) 744-1944 (TTY)
http://www.cityofchicago.org/bacp

01/15/2014

Alderman **Leslie Hairston**
Ward # **05**
City of Chicago
City Hall, Room **300**
121 North LaSalle Street
Chicago, Illinois 60602

Re: An ordinance to use and maintain a portion of the public right-of-way for **one (1) awning(s)** for **KENWOOD CLEANERS**, adjacent to the premises known as **1313 E. 57th St.**.

Dear Alderman **Leslie Hairston**:

The applicant referenced above has requested the use of the public right-of-way for a **awning(s)**. An ordinance has been prepared by the Department of Business Affairs and Consumer Protection – Small Business Center - Public Way Use Unit for presentation to the City Council. Because this request was made for properties located in your ward, as approved by you as per the attached, I respectfully request that you introduce the attached ordinance at the next City Council meeting.

If you have any questions regarding this ordinance, please contact Anthony Bertuca at (312) 744-5506.

Department of Business Affairs and Consumer Protection

City of Chicago

O2014-167

Office of the City Clerk

Document Tracking Sheet

Meeting Date:	1/15/2014
Sponsor(s):	Beale (9)
Type:	Ordinance
Title:	Awning(s) for Cal-Harbor Restaurant
Committee(s) Assignment:	Committee on Transportation and Public Way

ORDINANCE
CAL-HARBOR RESTAURANT
Acct. No. 62826 - 2
Permit No. 1105490

Be It Ordained by the City Council of the City of Chicago:

SECTION 1. Permission and authority are hereby given and granted to CAL-HARBOR RESTAURANT, upon the terms and subject to the conditions of this ordinance to maintain and use, as now constructed, one (1) Awning(s) projecting over the public right-of-way adjacent to its premises known as 546 E. 115th St..

Said Awning(s) at E. 115th Street & S. Forrestville Avenue measure(s):
One (1) at forty (40) feet in length, and four (4) feet in width for a total of one hundred sixty (160) square feet.

The location of said privilege shall be as shown on prints kept on file with the Department of Business Affairs and Consumer Protection and the Office of the City Clerk.

Said privilege shall be constructed in accordance with plans and specifications approved by the Zoning Department - Signs.

This grant of privilege in the public way shall be subject to the provisions of Section 10-28-015 and all other required provisions of the Municipal Code of Chicago.

The grantee shall pay to the City of Chicago as compensation for the privilege #1105490 herein granted the sum of sixty-five ($65.00) per annum in advance.

A 25% penalty will be added for payments received after due date.

The permit holder agrees to hold the City of Chicago harmless for any damage, relocation or replacement costs associated with damage, relocation or removal of private property caused by the City performing work in the public way.


Authority herein given and granted for a period of ~~five~~ three (5) years from and after 03/12/2013.

Alderman Anthony Beale

Anthony Beale 9th Ward

CANOPY DIMENSIONS

546 E. 115 STREET

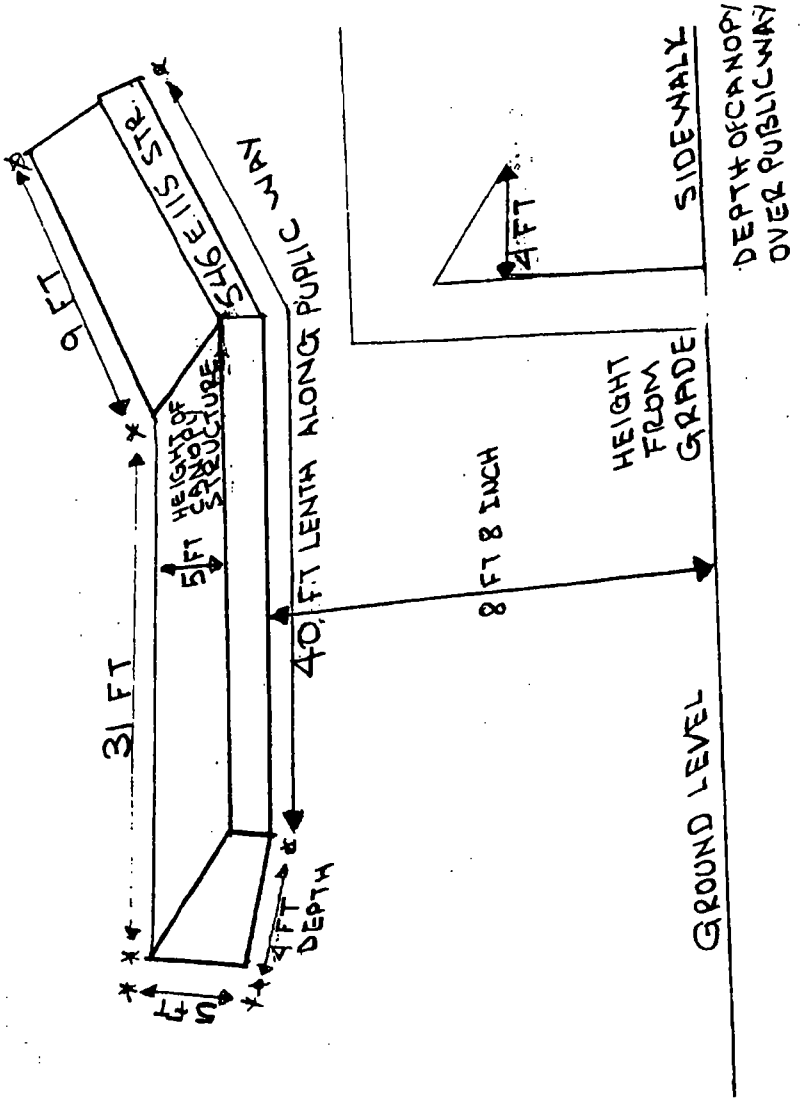

(Page 2 of 5)

Department of Business Affairs and Consumer Protection
Small Business Center - Public Way Use Unit
City Hall - 121 N. LaSalle Street, Room 800 • Chicago, IL 60602
(312)-74-GOBIZ (312-744-6249) • (312) 744-1944 (TTY)
http://www.cityofchicago.org/bacp

01/15/2014

Alderman **Anthony Beale**
Ward # **09**
City of Chicago
City Hall, Room **300**
121 North LaSalle Street
Chicago, Illinois 60602

Re: An ordinance to use and maintain a portion of the public right-of-way for **one (1) awning(s)** for **CAL-HARBOR RESTAURANT**, adjacent to the premises known as **546 E. 115th St.**.

Dear Alderman **Anthony Beale**:

The applicant referenced above has requested the use of the public right-of-way for a **awning(s)**. An ordinance has been prepared by the Department of Business Affairs and Consumer Protection – Small Business Center - Public Way Use Unit for presentation to the City Council. Because this request was made for properties located in your ward, as approved by you as per the attached, I respectfully request that you introduce the attached ordinance at the next City Council meeting.

If you have any questions regarding this ordinance, please contact Anthony Bertuca at (312) 744-5506.

Department of Business Affairs and Consumer Protection

City of Chicago

O2014-170

Office of the City Clerk

Document Tracking Sheet

Meeting Date:	1/15/2014
Sponsor(s):	Beale (9)
Type:	Ordinance
Title:	Awning(s) for Estella's Hair Design
Committee(s) Assignment:	Committee on Transportation and Public Way

ORDINANCE
ESTELLA 'S HAIR DESIGN
Acct. No. 63698 - 2
Permit No. 1110217

Be It Ordained by the City Council of the City of Chicago:

SECTION 1. Permission and authority are hereby given and granted to ESTELLA 'S HAIR DESIGN, upon the terms and subject to the conditions of this ordinance to maintain and use, as now constructed, one (1) Awning(s) projecting over the public right-of-way adjacent to its premises known as 11541 S. Michigan Ave..

Said Awning(s) at S. MICHIGAN AVE. measure(s):
One (1) at twelve (12) feet in length, and four (4) feet in width for a total of forty-eight (48) square feet.

The location of said privilege shall be as shown on prints kept on file with the Department of Business Affairs and Consumer Protection and the Office of the City Clerk.

Said privilege shall be constructed in accordance with plans and specifications approved by the Zoning Department - Signs.

This grant of privilege in the public way shall be subject to the provisions of Section 10-28-015 and all other required provisions of the Municipal Code of Chicago.

The grantee shall pay to the City of Chicago as compensation for the privilege #1110217 herein granted the sum of fifty ($50.00) per annum in advance.

A 25% penalty will be added for payments received after due date.


The permit holder agrees to hold the City of Chicago harmless for any damage, relocation or replacement costs associated with damage, relocation or removal of private property caused by the City performing work in the public way.

Authority herein given and granted for a period of ~~five~~ Three 3 (5) years from and after 12/17/2013.

Alderman

Anthony Beale 9th Ward


Esthela's Hair Design
11541
773.264-0029

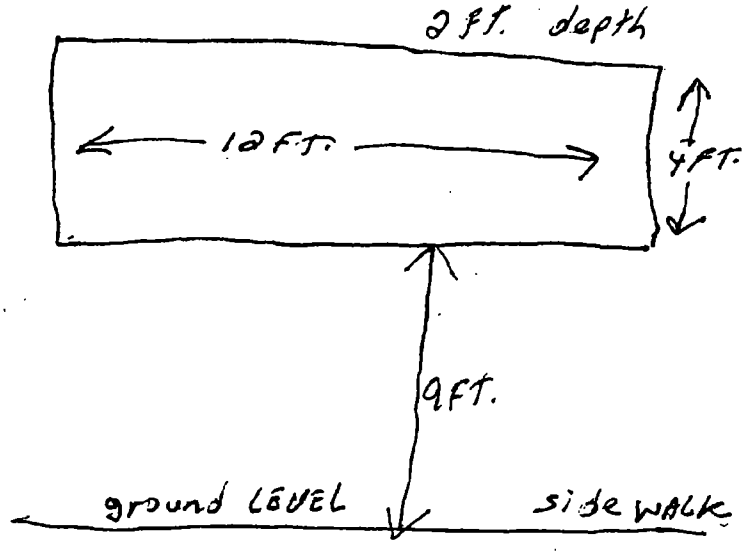
2 ft. depth
12 FT.
4 FT.
9 FT.
ground LEVEL
sidewalk

Department of Business Affairs and Consumer Protection
Small Business Center - Public Way Use Unit
City Hall - 121 N. LaSalle Street, Room 800 • Chicago, IL 60602
(312)-74-GOBIZ (312-744-6249) • (312) 744-1944 (TTY)
http://www.cityofchicago.org/bacp

01/15/2014

Alderman **Anthony Beale**
Ward # **09**
City of Chicago
City Hall, Room **300**
121 North LaSalle Street
Chicago, Illinois 60602

Re: An ordinance to use and maintain a portion of the public right-of-way for **one (1) awning(s)** for **ESTELLA 'S HAIR DESIGN**, adjacent to the premises known as **11541 S. Michigan Ave.**.

Dear Alderman **Anthony Beale**:

The applicant referenced above has requested the use of the public right-of-way for a **awning(s)**. An ordinance has been prepared by the Department of Business Affairs and Consumer Protection – Small Business Center - Public Way Use Unit for presentation to the City Council. Because this request was made for properties located in your ward, as approved by you as per the attached, I respectfully request that you introduce the attached ordinance at the next City Council meeting.

If you have any questions regarding this ordinance, please contact Anthony Bertuca at (312) 744-5506.

Department of Business Affairs and Consumer Protection

City of Chicago

O2014-175

Office of the City Clerk

Document Tracking Sheet

Meeting Date:	1/15/2014
Sponsor(s):	Beale (9)
Type:	Ordinance
Title:	Awning(s) for V&J Daycare Center, Inc.
Committee(s) Assignment:	Committee on Transportation and Public Way

ORDINANCE
V & J DAY CARE CENTER, INC
Acct. No. 29335 - 1
Permit No. 1109955

Be It Ordained by the City Council of the City of Chicago:

SECTION 1. Permission and authority are hereby given and granted to V & J DAY CARE CENTER, INC, upon the terms and subject to the conditions of this ordinance to maintain and use, as now constructed, one (1) Awning(s) projecting over the public right-of-way adjacent to its premises known as 1 E. 113th St..

Said Awning(s) at E. 113th St. measure(s):
One (1) at sixty-eight (68) feet in length, and six (6) feet in width for a total of four hundred eight (408) square feet.

The location of said privilege shall be as shown on prints kept on file with the Department of Business Affairs and Consumer Protection and the Office of the City Clerk.

Said privilege shall be constructed in accordance with plans and specifications approved by the Zoning Department - Signs.

This grant of privilege in the public way shall be subject to the provisions of Section 10-28-015 and all other required provisions of the Municipal Code of Chicago.

The grantee shall pay to the City of Chicago as compensation for the privilege #1109955 herein granted the sum of ninety-three ($93.00) per annum in advance.


A 25% penalty will be added for payments received after due date.

The permit holder agrees to hold the City of Chicago harmless for any damage, relocation or replacement costs associated with damage, relocation or removal of private property caused by the City performing work in the public way.

Authority herein given and granted for a period of five (5) years from and after 11/10/2013.

Alderman

Anthony Beale 9th Ward

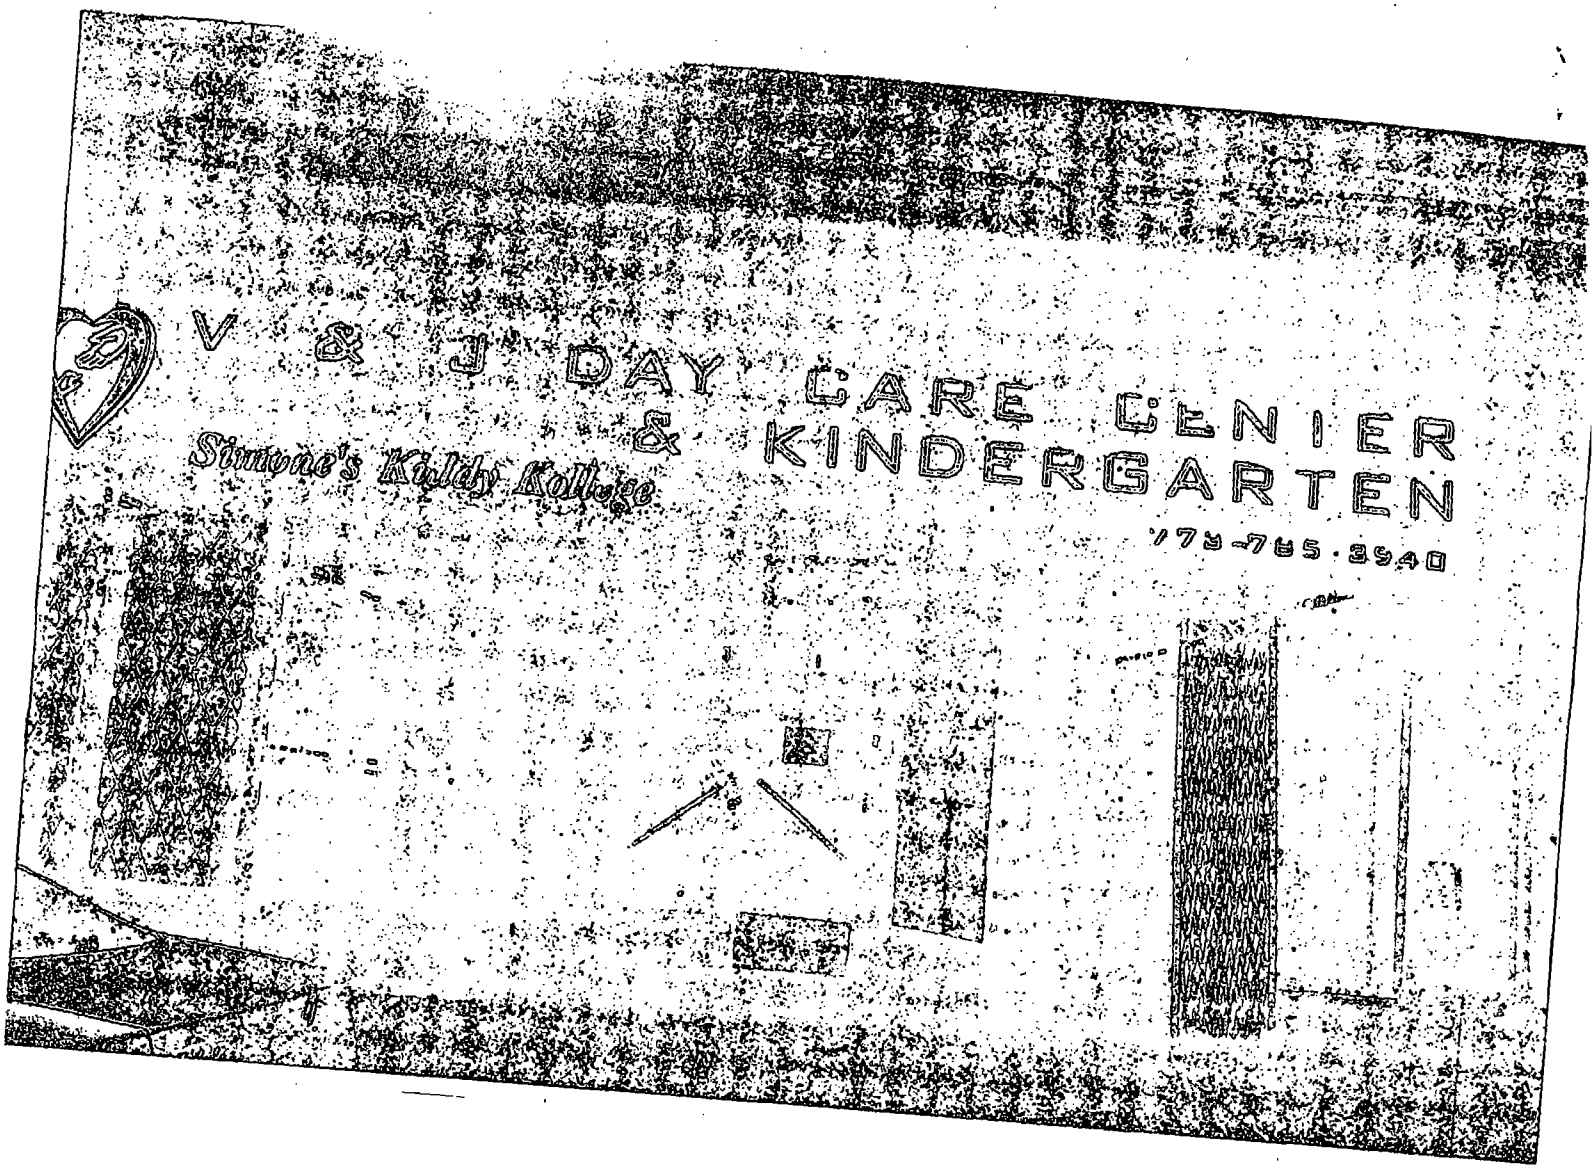
V & J DAY CARE CENTER
& KINDERGARTEN
Simone's Kiddy Kollege
717-765-3940

Department of Business Affairs and Consumer Protection
Small Business Center - Public Way Use Unit
City Hall - 121 N. LaSalle Street, Room 800 • Chicago, IL 60602
(312)-74-GOBIZ (312-744-6249) • (312) 744-1944 (TTY)
http://www.cityofchicago.org/bacp

01/15/2014

Alderman **Anthony Beale**
Ward # **09**
City of Chicago
City Hall, Room **300**
121 North LaSalle Street
Chicago, Illinois 60602

Re: An ordinance to use and maintain a portion of the public right-of-way for **one (1) awning(s)** for **V & J DAY CARE CENTER, INC**, adjacent to the premises known as **1 E. 113th St.**.

Dear Alderman **Anthony Beale**:

The applicant referenced above has requested the use of the public right-of-way for a **awning(s)**. An ordinance has been prepared by the Department of Business Affairs and Consumer Protection – Small Business Center - Public Way Use Unit for presentation to the City Council. Because this request was made for properties located in your ward, as approved by you as per the attached, I respectfully request that you introduce the attached ordinance at the next City Council meeting.

If you have any questions regarding this ordinance, please contact Anthony Bertuca at (312) 744-5506.

Department of Business Affairs and Consumer Protection

City of Chicago

O2014-178

Office of the City Clerk

Document Tracking Sheet

Meeting Date:	1/15/2014
Sponsor(s):	Pope (10)
Type:	Ordinance
Title:	Awning(s) for Armando's Tire Shop
Committee(s) Assignment:	Committee on Transportation and Public Way

ORDINANCE
ARMANDO'S TIRE SHOP
Acct. No. 53013 - 2
Permit No. 1109905

Be It Ordained by the City Council of the City of Chicago:

SECTION 1. Permission and authority are hereby given and granted to ARMANDO'S TIRE SHOP, upon the terms and subject to the conditions of this ordinance to maintain and use, as now constructed, one (1) Awning(s) projecting over the public right-of-way adjacent to its premises known as 10546 S. Torrence Ave..

Said Awning(s) at S. Torrence Avenue measure(s):
One (1) at twenty-two point six seven (22.67) feet in length, and two (2) feet in width for a total of forty-five point three four (45.34) square feet.

The location of said privilege shall be as shown on prints kept on file with the Department of Business Affairs and Consumer Protection and the Office of the City Clerk.

Said privilege shall be constructed in accordance with plans and specifications approved by the Zoning Department - Signs.

This grant of privilege in the public way shall be subject to the provisions of Section 10-28-015 and all other required provisions of the Municipal Code of Chicago.

The grantee shall pay to the City of Chicago as compensation for the privilege #1109905 herein granted the sum of fifty ($50.00) per annum in advance.


A 25% penalty will be added for payments received after due date.

The permit holder agrees to hold the City of Chicago harmless for any damage, relocation or replacement costs associated with damage, relocation or removal of private property caused by the City performing work in the public way.

Authority herein given and granted for a period of five (5) years from and after 12/17/2013.

Alderman _____

John Pope 10th Ward

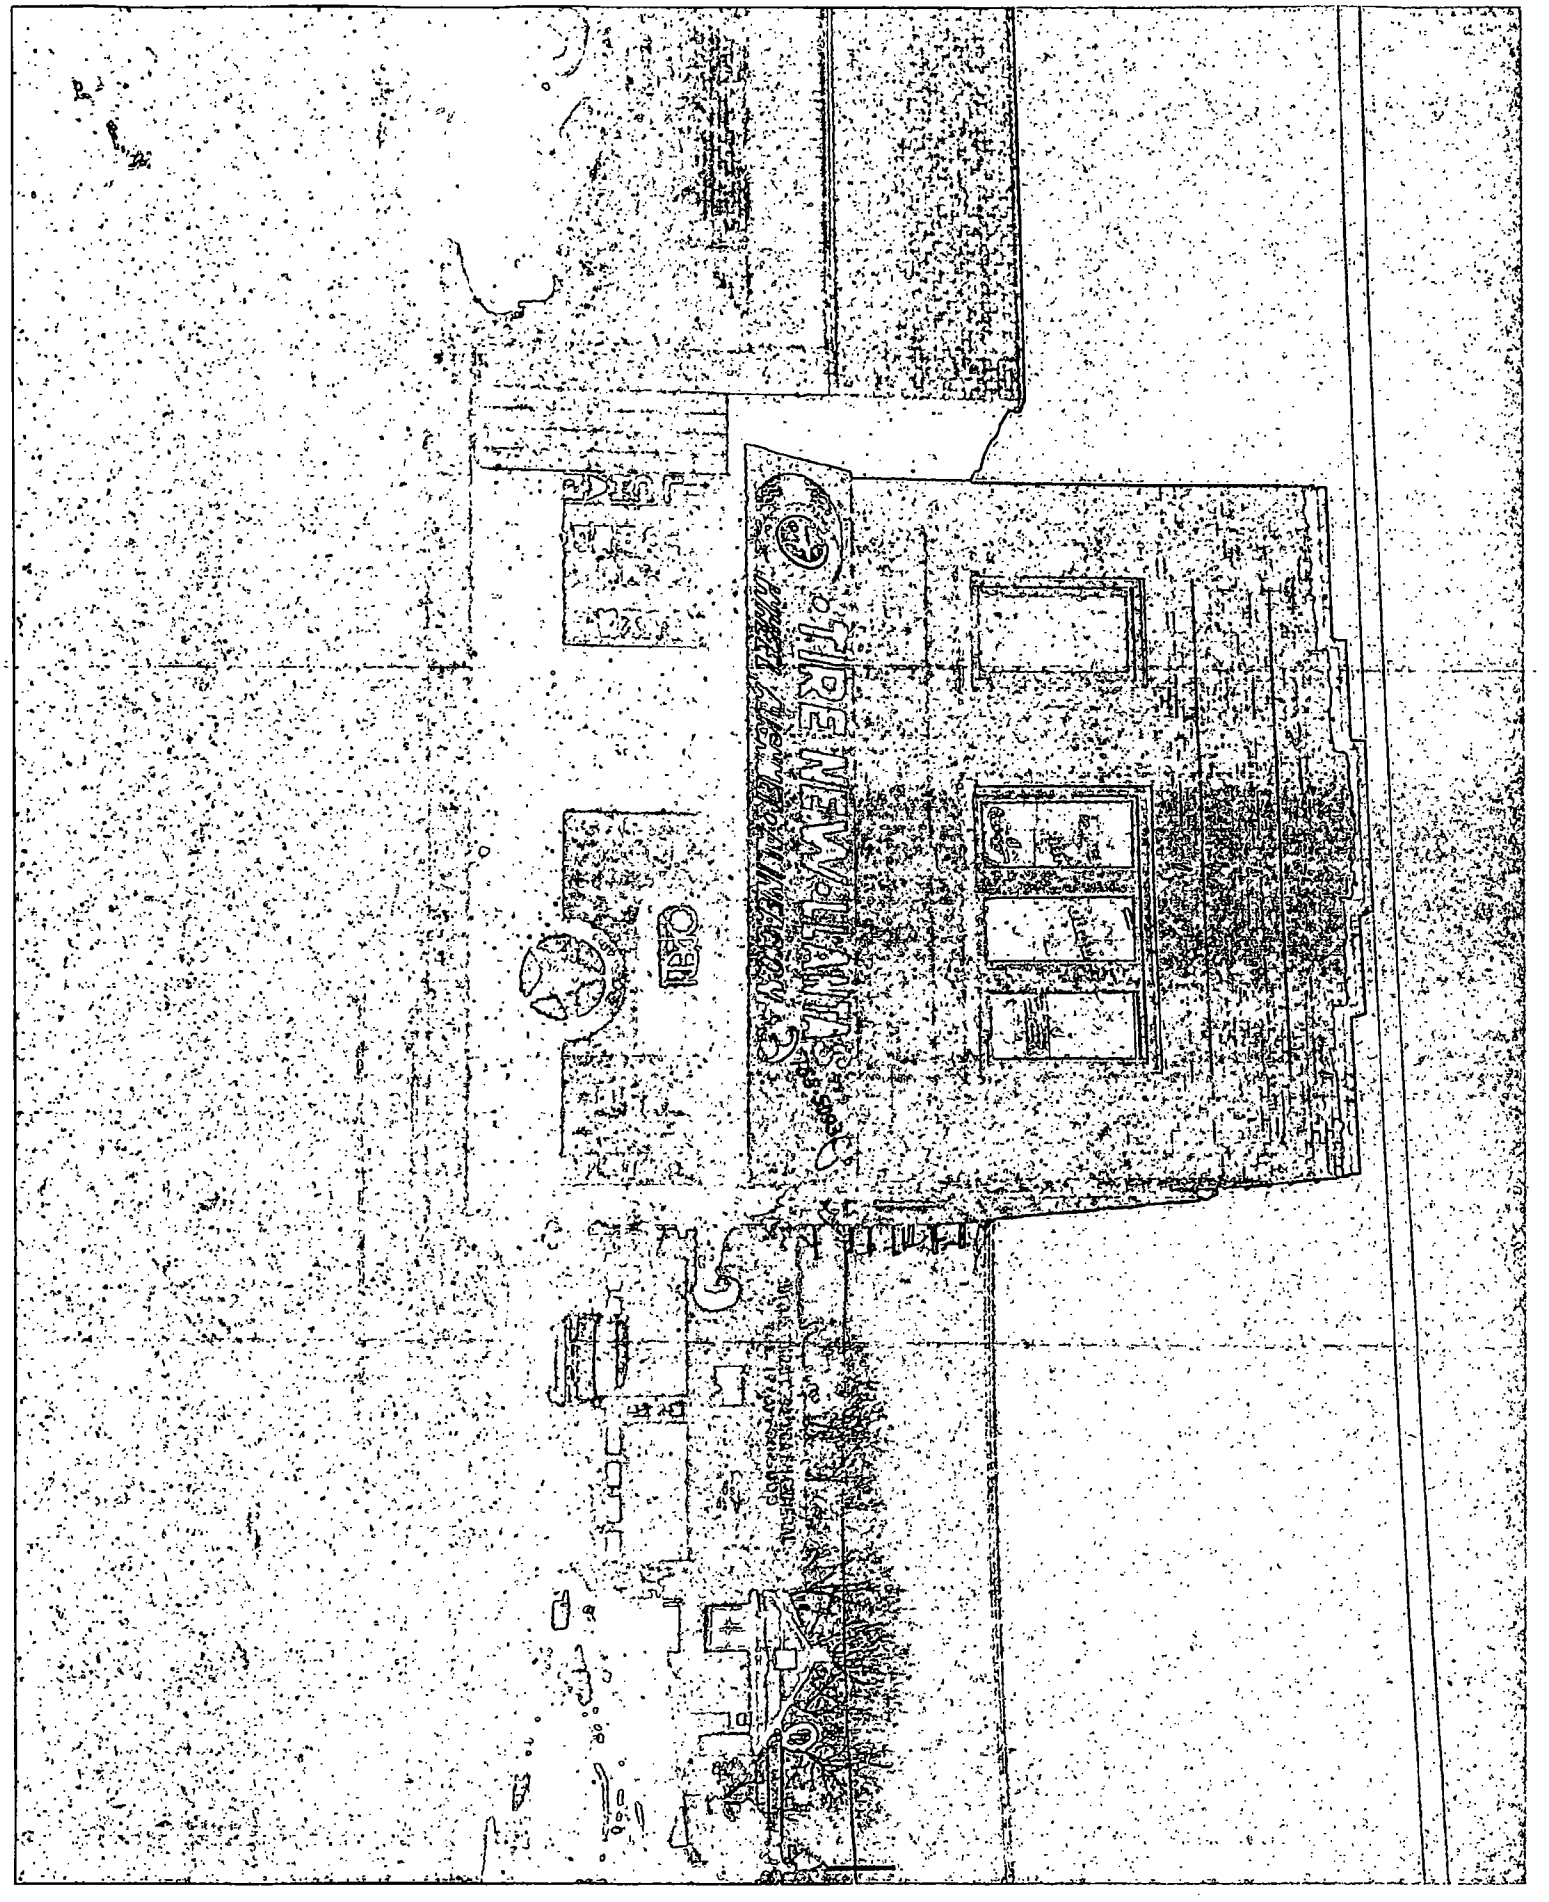

Department of Business Affairs and Consumer Protection
Small Business Center - Public Way Use Unit
City Hall - 121 N. LaSalle Street. Room 800 • Chicago, IL 60602
(312)-74-GOBIZ (312-744-6249) • (312) 744-1944 (TTY)
http://www.cityofchicago.org/baep

01/15/2014

Alderman **John Pope**
Ward # **10**
City of Chicago
City Hall, Room **300**
121 North LaSalle Street
Chicago, Illinois 60602

Re: An ordinance to use and maintain a portion of the public right-of-way for **one (1) awning(s)** for **ARMANDO'S TIRE SHOP**, adjacent to the premises known as **10546 S. Torrence Ave.**.

Dear Alderman **John Pope**:

The applicant referenced above has requested the use of the public right-of-way for a **awning(s)**. An ordinance has been prepared by the Department of Business Affairs and Consumer Protection – Small Business Center - Public Way Use Unit for presentation to the City Council. Because this request was made for properties located in your ward, as approved by you as per the attached, I respectfully request that you introduce the attached ordinance at the next City Council meeting.

If you have any questions regarding this ordinance, please contact Anthony Bertuca at (312) 744-5506.

Department of Business Affairs and Consumer Protection

City of Chicago

O2014-181

Office of the City Clerk

Document Tracking Sheet

Meeting Date:	1/15/2014
Sponsor(s):	Cardenas (12)
Type:	Ordinance
Title:	Awning(s) for Merchandise USA
Committee(s) Assignment:	Committee on Transportation and Public Way

ORDINANCE
MERCHANDISE USA
Acct. No. 41435 - 1
Permit No. 1110143

Be It Ordained by the City Council of the City of Chicago:

SECTION 1. Permission and authority are hereby given and granted to MERCHANDISE USA, upon the terms and subject to the conditions of this ordinance to maintain and use, as now constructed, one (1) Awning(s) projecting over the public right-of-way adjacent to its premises known as 3021 W. 36th St..

Said Awning(s) at W 36TH ST measure(s):
One (1) at five (5) feet in length, and two (2) feet in width for a total of ten (10) square feet.

The location of said privilege shall be as shown on prints kept on file with the Department of Business Affairs and Consumer Protection and the Office of the City Clerk.

Said privilege shall be constructed in accordance with plans and specifications approved by the Zoning Department - Signs.

This grant of privilege in the public way shall be subject to the provisions of Section 10-28-015 and all other required provisions of the Municipal Code of Chicago.

The grantee shall pay to the City of Chicago as compensation for the privilege #1110143 herein granted the sum of fifty ($50.00) per annum in advance.


A 25% penalty will be added for payments received after due date.

The permit holder agrees to hold the City of Chicago harmless for any damage, relocation or replacement costs associated with damage, relocation or removal of private property caused by the City performing work in the public way.

Authority herein given and granted for a period of five (5) years from and after 10/08/2013.

Alderman _____

George Cardenas 12th Ward

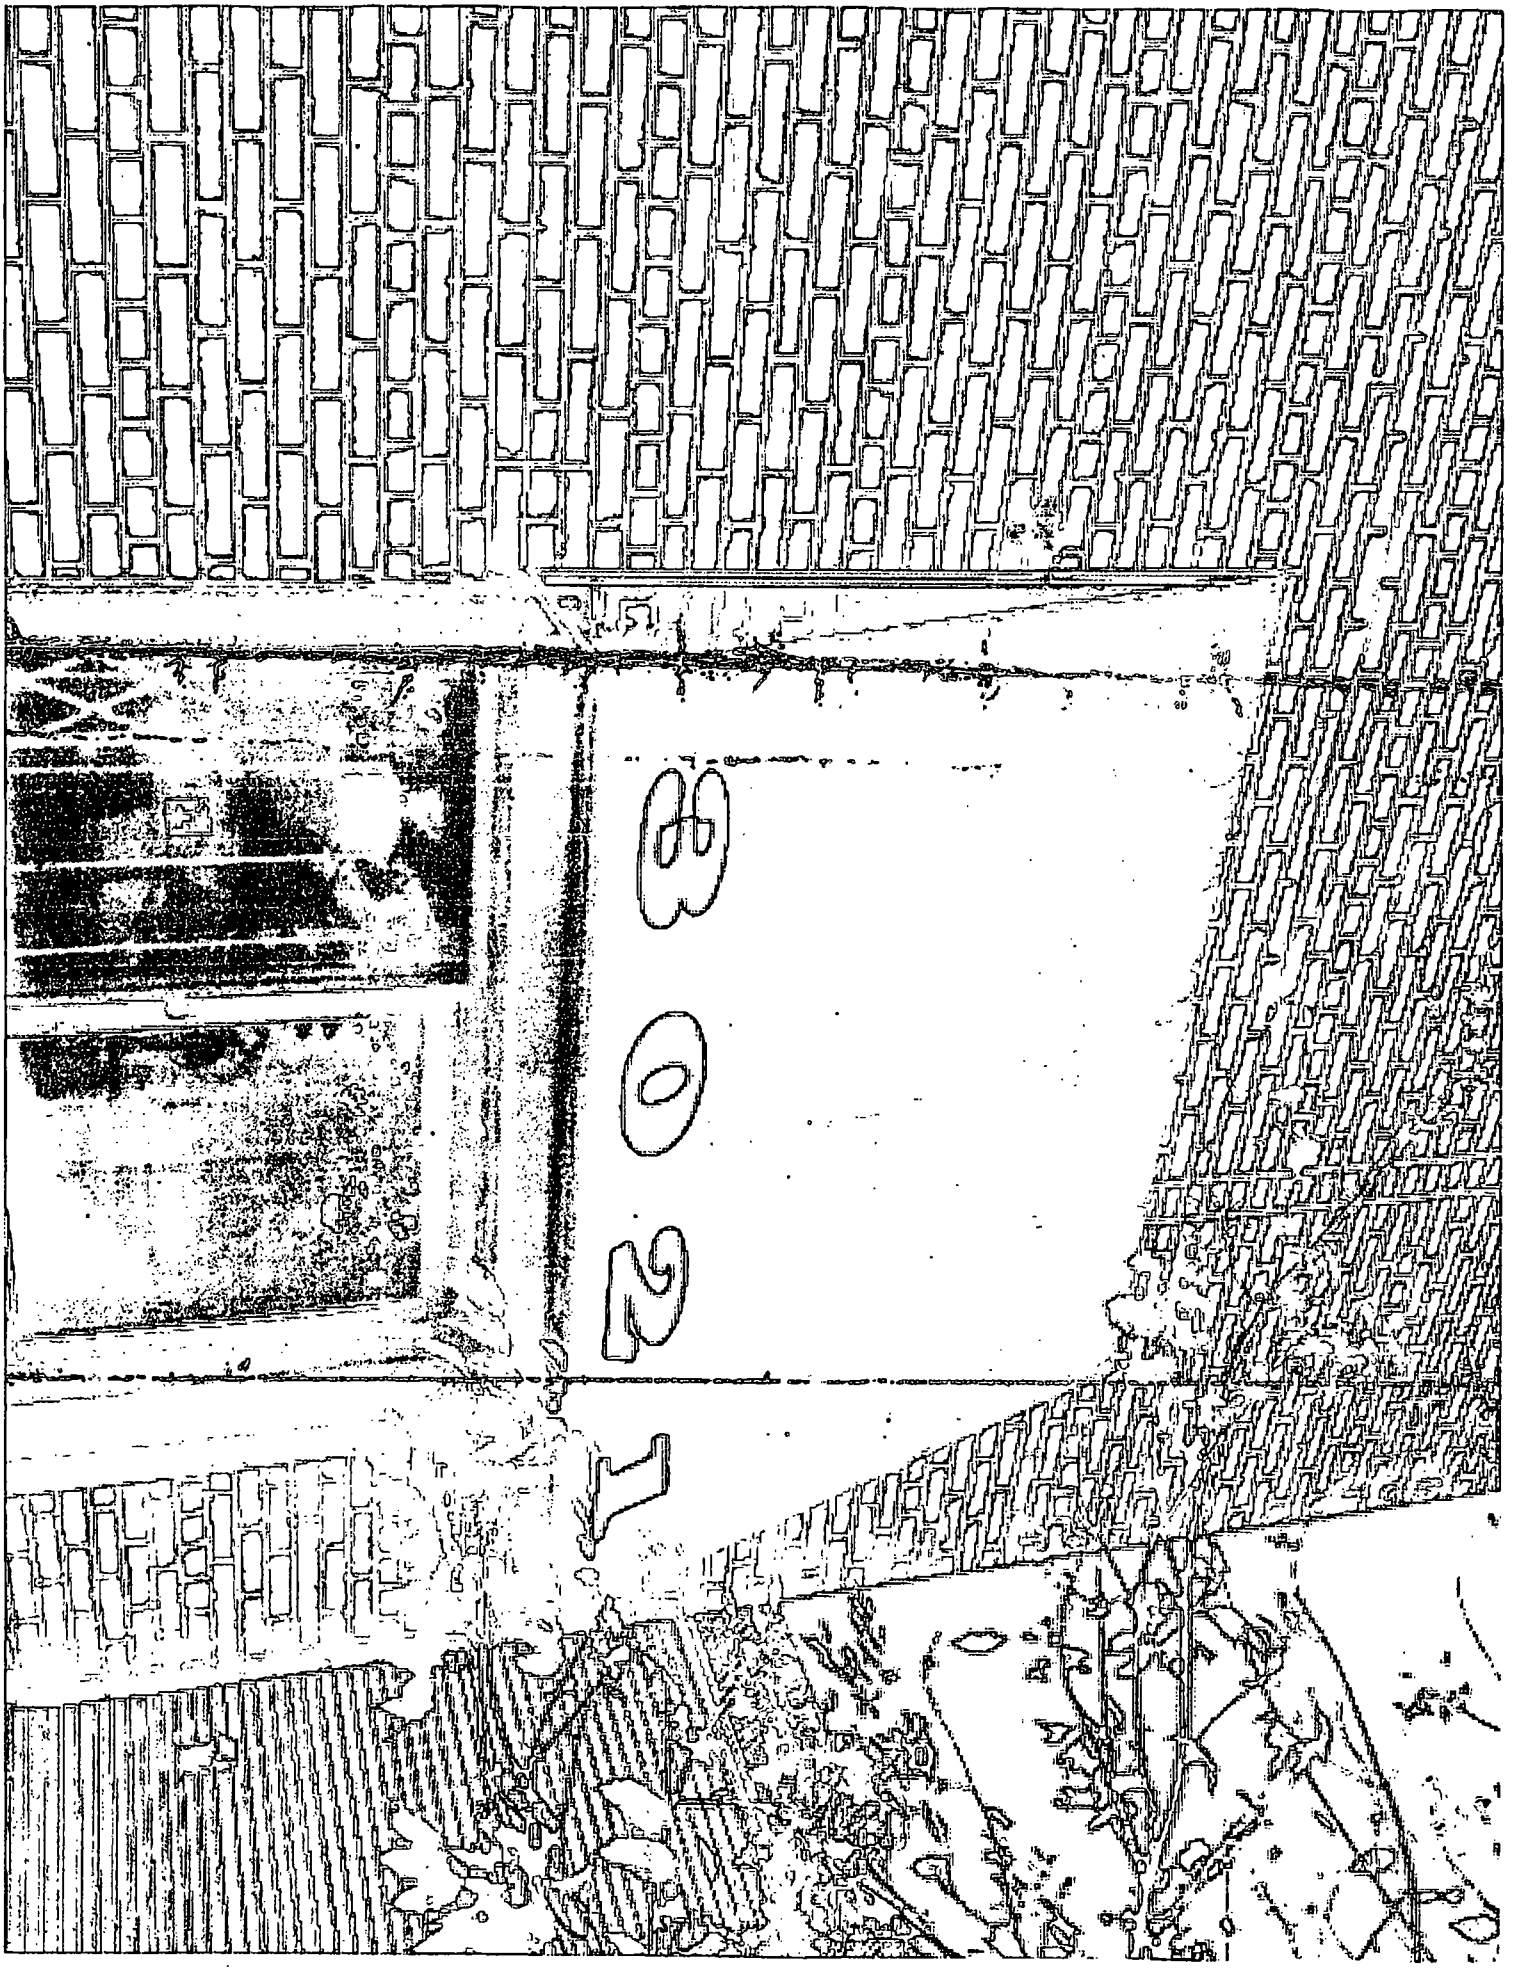

Department of Business Affairs and Consumer Protection
Small Business Center - Public Way Use Unit
City Hall - 121 N. LaSalle Street, Room 800 • Chicago, IL 60602
(312)-74-GOBIZ (312-744-6249) • (312) 744-1944 (TTY)
http://www.cityofchicago.org/bacp

01/15/2014

Alderman **George Cardenas**
Ward # **12**
City of Chicago
City Hall, Room **203**
121 North LaSalle Street
Chicago, Illinois 60602

Re: An ordinance to use and maintain a portion of the public right-of-way for **one (1) awning(s)** for **MERCHANDISE USA**, adjacent to the premises known as **3021 W. 36th St.**.

Dear Alderman **George Cardenas**:

The applicant referenced above has requested the use of the public right-of-way for a **awning(s)**. An ordinance has been prepared by the Department of Business Affairs and Consumer Protection – Small Business Center - Public Way Use Unit for presentation to the City Council. Because this request was made for properties located in your ward, as approved by you as per the attached, I respectfully request that you introduce the attached ordinance at the next City Council meeting.

If you have any questions regarding this ordinance, please contact Anthony Bertuca at (312) 744-5506.

Department of Business Affairs and Consumer Protection

City of Chicago

O2014-184

Office of the City Clerk

Document Tracking Sheet

Meeting Date:	1/15/2014
Sponsor(s):	Cardenas (12)
Type:	Ordinance
Title:	Awning(s) for Pizza Tango, Inc.
Committee(s) Assignment:	Committee on Transportation and Public Way

ORDINANCE
PIZZA TANGO INC
Acct. No. 207756 - 2
Permit No. 1109865

Be It Ordained by the City Council of the City of Chicago:

SECTION 1. Permission and authority are hereby given and granted to PIZZA TANGO INC, upon the terms and subject to the conditions of this ordinance to maintain and use, as now constructed, one (1) Awning(s) projecting over the public right-of-way adjacent to its premises known as 2859 W. Cermak Rd..

Said Awning(s) at W. Cermak measure(s):
One (1) at twenty-one (21) feet in length, and two (2) feet in width for a total of forty-two (42) square feet.

The location of said privilege shall be as shown on prints kept on file with the Department of Business Affairs and Consumer Protection and the Office of the City Clerk.

Said privilege shall be constructed in accordance with plans and specifications approved by the Zoning Department - Signs.

This grant of privilege in the public way shall be subject to the provisions of Section 10-28-015 and all other required provisions of the Municipal Code of Chicago.

The grantee shall pay to the City of Chicago as compensation for the privilege #1109865 herein granted the sum of fifty ($50.00) per annum in advance.

A 25% penalty will be added for payments received after due date.

The permit holder agrees to hold the City of Chicago harmless for any damage, relocation or replacement costs associated with damage, relocation or removal of private property caused by the City performing work in the public way.

Authority herein given and granted for a period of five (5) years from and after 11/19/2013.

Alderman _____

George Cardenas 12th Ward


PIZZA TANGO
2859
773-650-0555
2859
CHICKEN BREAST
HOT DOGS
PIZZA
SLICE
2 SLICES of
PIZZA
& POP
$3.99
BURGERS
01/01/2004

Department of Business Affairs and Consumer Protection
Small Business Center - Public Way Use Unit
City Hall - 121 N. LaSalle Street. Room 800 • Chicago, IL 60602
(312)-74-GOBIZ (312-744-6249) • (312) 744-1944 (TTY)
http://www.cityofchicago.org/bacp

01/15/2014

Alderman **George Cardenas**
Ward # **12**
City of Chicago
City Hall, Room **203**
121 North LaSalle Street
Chicago, Illinois 60602

Re: An ordinance to use and maintain a portion of the public right-of-way for **one (1) awning(s)** for **PIZZA TANGO INC**, adjacent to the premises known as **2859 W. Cermak Rd.**.

Dear Alderman **George Cardenas**:

The applicant referenced above has requested the use of the public right-of-way for a **awning(s)**. An ordinance has been prepared by the Department of Business Affairs and Consumer Protection – Small Business Center - Public Way Use Unit for presentation to the City Council. Because this request was made for properties located in your ward, as approved by you as per the attached, I respectfully request that you introduce the attached ordinance at the next City Council meeting.

If you have any questions regarding this ordinance, please contact Anthony Bertuca at (312) 744-5506.

Department of Business Affairs and Consumer Protection

City of Chicago

O2014-189

Office of the City Clerk

Document Tracking Sheet

Meeting Date:	1/15/2014
Sponsor(s):	Quinn (13)
Type:	Ordinance
Title:	Awning(s) for Georginos Pizza
Committee(s) Assignment:	Committee on Transportation and Public Way

ORDINANCE
GEORGINOS PIZZA
Acct. No. 281178 - 1
Permit No. 1110091

Be It Ordained by the City Council of the City of Chicago:

SECTION 1. Permission and authority are hereby given and granted to GEORGINOS PIZZA, upon the terms and subject to the conditions of this ordinance to maintain and use, as now constructed, one (1) Awning(s) projecting over the public right-of-way adjacent to its premises known as 5723 W. 63rd St..

Said Awning(s) at W 63RD ST measure(s):
One (1) at twenty-one (21) feet in length, and four (4) feet in width for a total of eighty-four (84) square feet.

The location of said privilege shall be as shown on prints kept on file with the Department of Business Affairs and Consumer Protection and the Office of the City Clerk.

Said privilege shall be constructed in accordance with plans and specifications approved by the Zoning Department - Signs.

This grant of privilege in the public way shall be subject to the provisions of Section 10-28-015 and all other required provisions of the Municipal Code of Chicago.

The grantee shall pay to the City of Chicago as compensation for the privilege #1110091 herein granted the sum of fifty ($50.00) per annum in advance.

A 25% penalty will be added for payments received after due date.

The permit holder agrees to hold the City of Chicago harmless for any damage, relocation or replacement costs associated with damage, relocation or removal of private property caused by the City performing work in the public way.

Authority herein given and granted for a period of five (5) years from and after 10/08/2013.

Alderman _____

Marty Quinn 13th Ward



Department of Business Affairs and Consumer Protection
Small Business Center - Public Way Use Unit
City Hall - 121 N. LaSalle Street, Room 800 • Chicago, IL 60602
(312)-74-GOBIZ (312-744-6249) • (312) 744-1944 (TTY)
http://www.cityofchicago.org/bacp

01/15/2014

Alderman **Marty Quinn**
Ward # **13**
City of Chicago
City Hall, Room **203**
121 North LaSalle Street
Chicago, Illinois 60602

Re: An ordinance to use and maintain a portion of the public right-of-way for **one (1) awning(s)** for **GEORGINOS PIZZA**, adjacent to the premises known as **5723 W. 63rd St.**.

Dear Alderman **Marty Quinn**:

The applicant referenced above has requested the use of the public right-of-way for a **awning(s)**. An ordinance has been prepared by the Department of Business Affairs and Consumer Protection – Small Business Center - Public Way Use Unit for presentation to the City Council. Because this request was made for properties located in your ward, as approved by you as per the attached, I respectfully request that you introduce the attached ordinance at the next City Council meeting.

If you have any questions regarding this ordinance, please contact Anthony Bertuca at (312) 744-5506.

Department of Business Affairs and Consumer Protection

City of Chicago

O2014-193

Office of the City Clerk

Document Tracking Sheet

Meeting Date:	1/15/2014
Sponsor(s):	Quinn (13)
Type:	Ordinance
Title:	Awning(s) for Rangel Appliances and Controls Supply
Committee(s) Assignment:	Committee on Transportation and Public Way

ORDINANCE
RANGEL APPLIANCES AND CONTROLS SUPPLY
Acct. No. 368912 - 1
Permit No. 1109045

Be It Ordained by the City Council of the City of Chicago:

SECTION 1. Permission and authority are hereby given and granted to RANGEL APPLIANCES AND CONTROLS SUPPLY, upon the terms and subject to the conditions of this ordinance to maintain and use, as now constructed, one (1) Awning(s) projecting over the public right-of-way adjacent to its premises known as 4006 W. 63rd St..

Said Awning(s) at West 63rd Street measure(s):
One (1) at fourteen point five eight (14.58) feet in length, and two (2) feet in width for a total of twenty-nine point one six (29.16) square feet.

The location of said privilege shall be as shown on prints kept on file with the Department of Business Affairs and Consumer Protection and the Office of the City Clerk.

Said privilege shall be constructed in accordance with plans and specifications approved by the Zoning Department - Signs.

This grant of privilege in the public way shall be subject to the provisions of Section 10-28-015 and all other required provisions of the Municipal Code of Chicago.

The grantee shall pay to the City of Chicago as compensation for the privilege #1109045 herein granted the sum of fifty ($50.00) per annum in advance.


A 25% penalty will be added for payments received after due date.

The permit holder agrees to hold the City of Chicago harmless for any damage, relocation or replacement costs associated with damage, relocation or removal of private property caused by the City performing work in the public way.

Authority herein given and granted for a period of five (5) years from and after Date of Passage.

Alderman _____

Marty Quinn 13th Ward

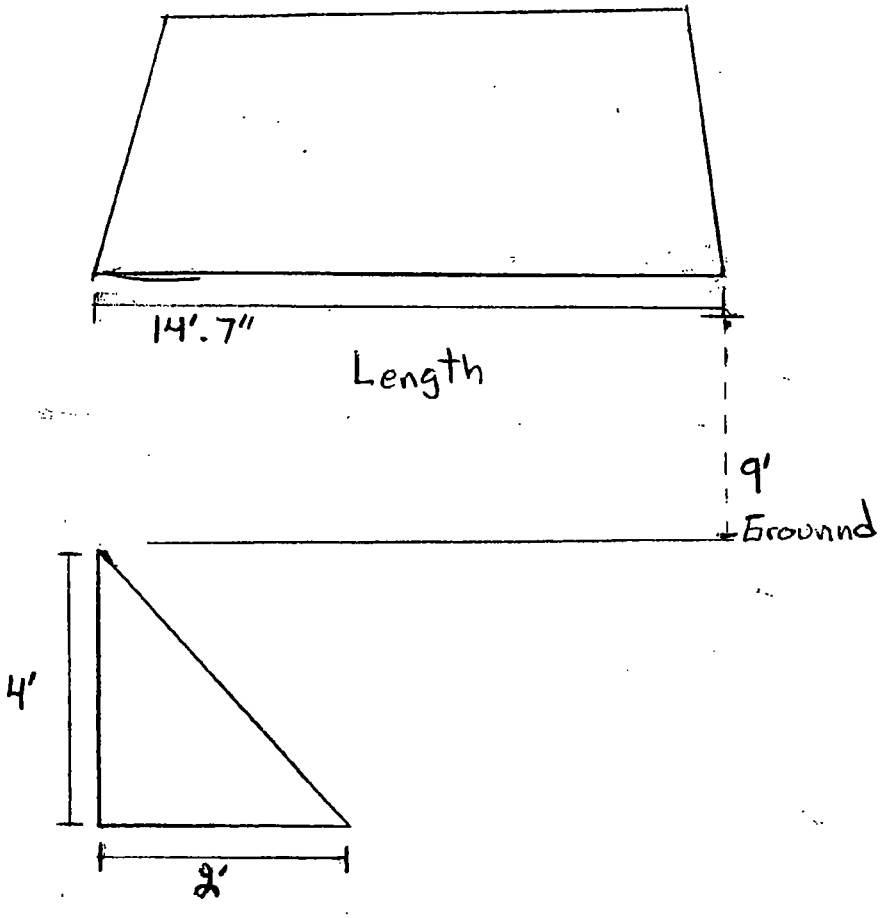
14'.7"
Length
9'
Grounnd
4'
2'

Department of Business Affairs and Consumer Protection
Small Business Center - Public Way Use Unit
City Hall - 121 N. LaSalle Street, Room 800 • Chicago, IL 60602
(312)-74-GOBIZ (312-744-6249) • (312) 744-1944 (TTY)
http://www.cityofchicago.org/bacp

01/15/2014

Alderman **Marty Quinn**
Ward # **13**
City of Chicago
City Hall, Room **203**
121 North LaSalle Street
Chicago, Illinois 60602

Re: An ordinance to use and maintain a portion of the public right-of-way for **one (1) awning(s)** for **RANGEL APPLIANCES AND CONTROLS SUPPLY**, adjacent to the premises known as **4006 W. 63rd St.**.

Dear Alderman **Marty Quinn**:

The applicant referenced above has requested the use of the public right-of-way for a **awning(s)**. An ordinance has been prepared by the Department of Business Affairs and Consumer Protection – Small Business Center - Public Way Use Unit for presentation to the City Council. Because this request was made for properties located in your ward, as approved by you as per the attached, I respectfully request that you introduce the attached ordinance at the next City Council meeting.

If you have any questions regarding this ordinance, please contact Anthony Bertuca at (312) 744-5506.

Department of Business Affairs and Consumer Protection

City of Chicago

O2014-197

Office of the City Clerk

Document Tracking Sheet

Meeting Date:	1/15/2014
Sponsor(s):	Burke (14)
Type:	Ordinance
Title:	Awning(s) for Jimenez Barber Shop
Committee(s) Assignment:	Committee on Transportation and Public Way

ORDINANCE
JIMENEZ BARBER SHOP
Acct. No. 331649 - 1
Permit No. 1109978

Be It Ordained by the City Council of the City of Chicago:

SECTION 1. Permission and authority are hereby given and granted to JIMENEZ BARBER SHOP, upon the terms and subject to the conditions of this ordinance to maintain and use, as now constructed, one (1) Awning(s) projecting over the public right-of-way adjacent to its premises known as 2745 W. 51st St..

Said Awning(s) at W. 51st Street measure(s):
One (1) at twenty-one (21) feet in length, and two (2) feet in width for a total of forty-two (42) square feet.

The location of said privilege shall be as shown on prints kept on file with the Department of Business Affairs and Consumer Protection and the Office of the City Clerk.

Said privilege shall be constructed in accordance with plans and specifications approved by the Zoning Department - Signs.

This grant of privilege in the public way shall be subject to the provisions of Section 10-28-015 and all other required provisions of the Municipal Code of Chicago.

The grantee shall pay to the City of Chicago as compensation for the privilege #1109978 herein granted the sum of fifty ($50.00) per annum in advance.


A 25% penalty will be added for payments received after due date.

The permit holder agrees to hold the City of Chicago harmless for any damage, relocation or replacement costs associated with damage, relocation or removal of private property caused by the City performing work in the public way.

Authority herein given and granted for a period of five (5) years from and after 11/19/2013.

Alderman _____

Edward M. Burke 14th Ward

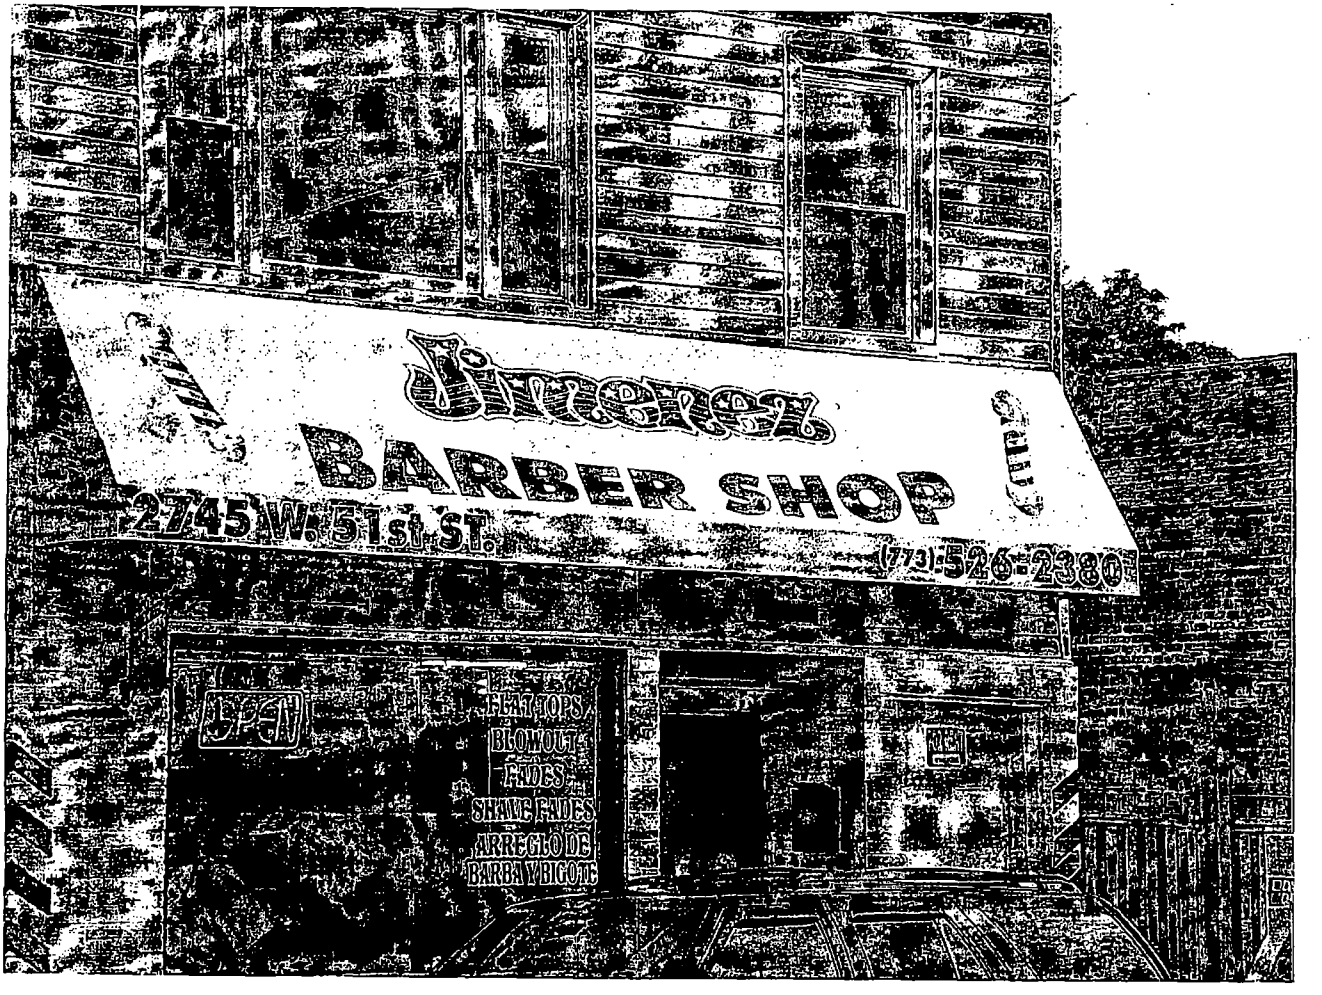
BARBER SHOP
2745 W. 51st ST.
(773) 526-2380
OPEN
FEAT TOPS
BLOWOUT
FADES
SHAVE FADES
ARREGLO DE
BARBA Y BIGOTE

Department of Business Affairs and Consumer Protection
Small Business Center - Public Way Use Unit
City Hall - 121 N. LaSalle Street, Room 800 • Chicago, IL 60602
(312)-74-GOBIZ (312-744-6249) • (312) 744-1944 (TTY)
http://www.cityofchicago.org/bacp

01/15/2014

Alderman **Edward M. Burke**
Ward # **14**
City of Chicago
City Hall, Room **302**
121 North LaSalle Street
Chicago, Illinois 60602

Re: An ordinance to use and maintain a portion of the public right-of-way for **one (1) awning(s)** for **JIMENEZ BARBER SHOP**, adjacent to the premises known as **2745 W. 51st St.**.

Dear Alderman **Edward M. Burke**:

The applicant referenced above has requested the use of the public right-of-way for a **awning(s)**. An ordinance has been prepared by the Department of Business Affairs and Consumer Protection – Small Business Center - Public Way Use Unit for presentation to the City Council. Because this request was made for properties located in your ward, as approved by you as per the attached, I respectfully request that you introduce the attached ordinance at the next City Council meeting.

If you have any questions regarding this ordinance, please contact Anthony Bertuca at (312) 744-5506.

Department of Business Affairs and Consumer Protection

City of Chicago

O2014-199

Office of the City Clerk

Document Tracking Sheet

Meeting Date:	1/15/2014
Sponsor(s):	Burke (14)
Type:	Ordinance
Title:	Awning(s) for Parkview Auto Parts, Inc.
Committee(s) Assignment:	Committee on Transportation and Public Way

ORDINANCE
PARKVIEW AUTO PARTS INC
Acct. No. 29744 - 1
Permit No. 1110015

Be It Ordained by the City Council of the City of Chicago:

SECTION 1. Permission and authority are hereby given and granted to PARKVIEW AUTO PARTS INC, upon the terms and subject to the conditions of this ordinance to maintain and use, as now constructed, one (1) Awning(s) projecting over the public right-of-way adjacent to its premises known as 2625 W. 51st St..

Said Awning(s) at W. 51st St. measure(s):
One (1) at nineteen (19) feet in length, and two (2) feet in width for a total of thirty-eight (38) square feet.

The location of said privilege shall be as shown on prints kept on file with the Department of Business Affairs and Consumer Protection and the Office of the City Clerk.

Said privilege shall be constructed in accordance with plans and specifications approved by the Zoning Department - Signs.

This grant of privilege in the public way shall be subject to the provisions of Section 10-28-015 and all other required provisions of the Municipal Code of Chicago.

The grantee shall pay to the City of Chicago as compensation for the privilege #1110015 herein granted the sum of fifty ($50.00) per annum in advance.

A 25% penalty will be added for payments received after due date.

The permit holder agrees to hold the City of Chicago harmless for any damage, relocation or replacement costs associated with damage, relocation or removal of private property caused by the City performing work in the public way.

Authority herein given and granted for a period of five (5) years from and after 11/19/2013.

Alderman _____

Edward M. Burke 14th Ward


INTERSTATE BATTERIES
PARKVIEW
AUTO PARTS
773-476-0471
BUMPER TO BUMPER
OPEN
HOURS

Department of Business Affairs and Consumer Protection
Small Business Center - Public Way Use Unit
City Hall - 121 N. LaSalle Street, Room 800 • Chicago, IL 60602
(312)-74-GOBIZ (312-744-6249) • (312) 744-1944 (TTY)
http://www.cityofchicago.org/bacp

01/15/2014

Alderman **Edward M. Burke**
Ward # **14**
City of Chicago
City Hall, Room **302**
121 North LaSalle Street
Chicago, Illinois 60602

Re: An ordinance to use and maintain a portion of the public right-of-way for **one (1) awning(s)** for **PARKVIEW AUTO PARTS INC**, adjacent to the premises known as **2625 W. 51st St.**.

Dear Alderman **Edward M. Burke**:

The applicant referenced above has requested the use of the public right-of-way for a **awning(s)**. An ordinance has been prepared by the Department of Business Affairs and Consumer Protection – Small Business Center - Public Way Use Unit for presentation to the City Council. Because this request was made for properties located in your ward, as approved by you as per the attached, I respectfully request that you introduce the attached ordinance at the next City Council meeting.

If you have any questions regarding this ordinance, please contact Anthony Bertuca at (312) 744-5506.

Department of Business Affairs and Consumer Protection

City of Chicago

O2014-202

Office of the City Clerk

Document Tracking Sheet

Meeting Date:	1/15/2014
Sponsor(s):	Burke (14)
Type:	Ordinance
Title:	Awning(s) for Teddy Bear Nursery Schools, Inc.
Committee(s) Assignment:	Committee on Transportation and Public Way

ORDINANCE
TEDDY BEAR NURSERY SCHOOLS INC
Acct. No. 25208 - 1
Permit No. 1110032

Be It Ordained by the City Council of the City of Chicago:

SECTION 1. Permission and authority are hereby given and granted to TEDDY BEAR NURSERY SCHOOLS INC, upon the terms and subject to the conditions of this ordinance to maintain and use, as now constructed, one (1) Awning(s) projecting over the public right-of-way adjacent to its premises known as 2649 W. 51st St..

Said Awning(s) at W 51ST ST measure(s):
One (1) at eight point six six (8.66) feet in length, and eight point nine one (8.91) feet in width for a total of seventy-seven point one six (77.16) square feet.

The location of said privilege shall be as shown on prints kept on file with the Department of Business Affairs and Consumer Protection and the Office of the City Clerk.

Said privilege shall be constructed in accordance with plans and specifications approved by the Zoning Department - Signs.

This grant of privilege in the public way shall be subject to the provisions of Section 10-28-015 and all other required provisions of the Municipal Code of Chicago.

The grantee shall pay to the City of Chicago as compensation for the privilege #1110032 herein granted the sum of fifty ($50.00) per annum in advance.


A 25% penalty will be added for payments received after due date.

The permit holder agrees to hold the City of Chicago harmless for any damage, relocation or replacement costs associated with damage, relocation or removal of private property caused by the City performing work in the public way.

Authority herein given and granted for a period of five (5) years from and after 11/05/2013.

Alderman _____

Edward M. Burke 14th Ward

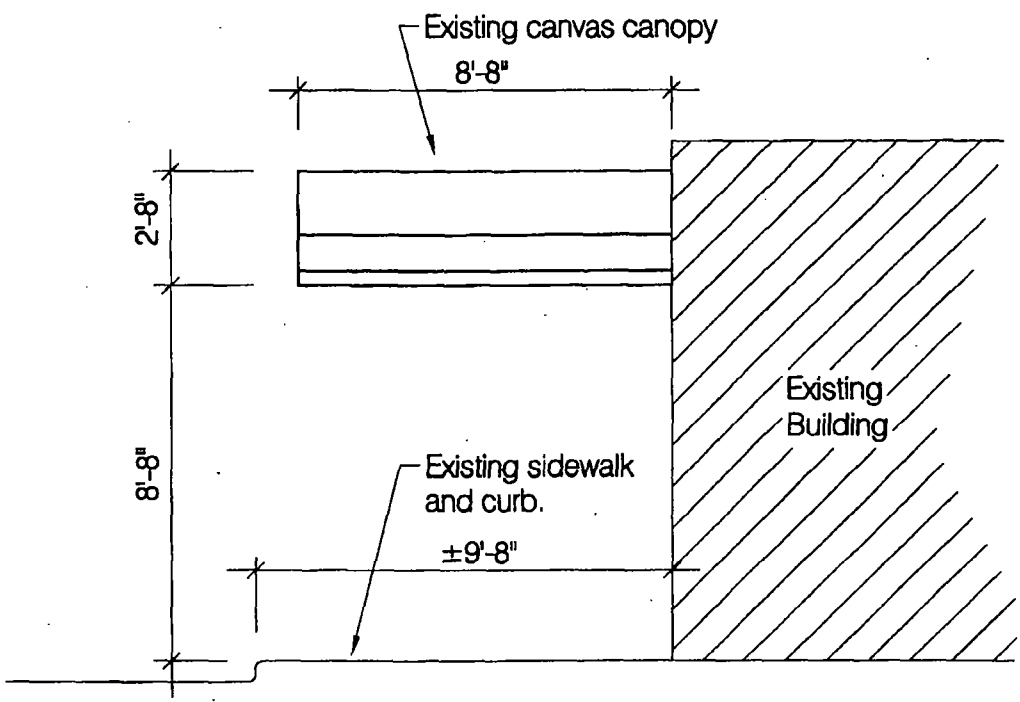

4 Canopy Section

Scale: 1/4" = 1'-0"

11-21-13

This drawing indicates the general scope of the building in terms of its layout. Contractors shall field verify any critical dimensions prior to construction. This drawing has been prepared by Gensburg, Ltd. Architecture/Design, 105 Revere Dr., Suite G. Northbrook, Illinois 60062 Tel. (847) 715-9591.

Teddy Bear Daycare
2649 W. 51st Street
Chicago, Illinois

Sara E.F. Gensburg, Ltd.
Architecture/Design
105 Revere Drive, Suite G
Northbrook, IL 60062
Fax: (847) 715-9581
Phone: (847) 715-9591

Department of Business Affairs and Consumer Protection
Small Business Center - Public Way Use Unit
City Hall - 121 N. LaSalle Street, Room 800 • Chicago, IL 60602
(312)-74-GOBIZ (312-744-6249) • (312) 744-1944 (TTY)
http://www.cityofchicago.org/bacp

01/15/2014

Alderman **Edward M. Burke**
Ward # **14**
City of Chicago
City Hall, Room **302**
121 North LaSalle Street
Chicago, Illinois 60602

Re: An ordinance to use and maintain a portion of the public right-of-way for **one (1) awning(s)** for **TEDDY BEAR NURSERY SCHOOLS INC**, adjacent to the premises known as **2649 W. 51st St.**.

Dear Alderman **Edward M. Burke**:

The applicant referenced above has requested the use of the public right-of-way for a **awning(s)**. An ordinance has been prepared by the Department of Business Affairs and Consumer Protection – Small Business Center - Public Way Use Unit for presentation to the City Council. Because this request was made for properties located in your ward, as approved by you as per the attached, I respectfully request that you introduce the attached ordinance at the next City Council meeting.

If you have any questions regarding this ordinance, please contact Anthony Bertuca at (312) 744-5506.

Department of Business Affairs and Consumer Protection

City of Chicago

O2014-207

Office of the City Clerk

Document Tracking Sheet

Meeting Date:	1/15/2014
Sponsor(s):	Thompson (16)
Type:	Ordinance
Title:	Awning(s) for Edna Furniture Outlet
Committee(s) Assignment:	Committee on Transportation and Public Way

ORDINANCE
EDNA FURNITURE OUTLET
Acct. No. 292122 - 1
Permit No. 1110097

Be It Ordained by the City Council of the City of Chicago:

SECTION 1. Permission and authority are hereby given and granted to EDNA FURNITURE OUTLET, upon the terms and subject to the conditions of this ordinance to maintain and use, as now constructed, one (1) Awning(s) projecting over the public right-of-way adjacent to its premises known as 5908 S. Kedzie Ave..

Said Awning(s) at S KEDZIE AVE measure(s):
One (1) at twenty-four (24) feet in length, and four (4) feet in width for a total of ninety-six (96) square feet.

The location of said privilege shall be as shown on prints kept on file with the Department of Business Affairs and Consumer Protection and the Office of the City Clerk.

Said privilege shall be constructed in accordance with plans and specifications approved by the Zoning Department - Signs.

This grant of privilege in the public way shall be subject to the provisions of Section 10-28-015 and all other required provisions of the Municipal Code of Chicago.

The grantee shall pay to the City of Chicago as compensation for the privilege #1110097 herein granted the sum of fifty ($50.00) per annum in advance.


A 25% penalty will be added for payments received after due date.


The permit holder agrees to hold the City of Chicago harmless for any damage, relocation or replacement costs associated with damage, relocation or removal of private property caused by the City performing work in the public way.

Authority herein given and granted for a period of five (5) years from and after 11/05/2013.

Alderman Joann Thompson

Joann Thompson 16th Ward

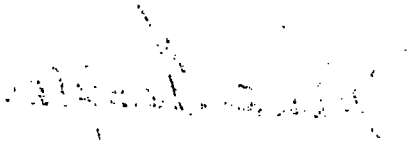

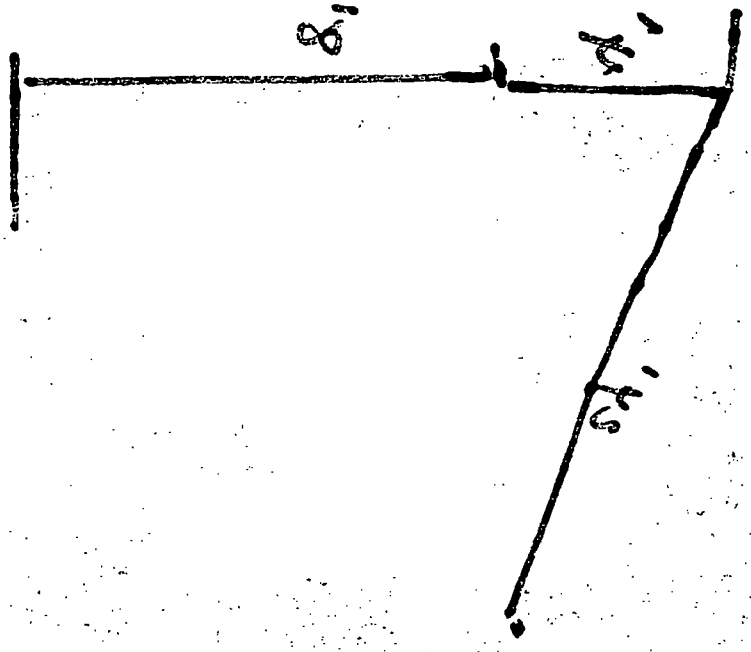
8'
4'
5'

City of Chicago

O2014-210

Office of the City Clerk

Document Tracking Sheet

Meeting Date:	1/15/2014
Sponsor(s):	O'Shea (19)
Type:	Ordinance
Title:	Awning(s) for O'Rourke's Office
Committee(s) Assignment:	Committee on Transportation and Public Way

ORDINANCE
O'ROURKE'S OFFICE
Acct. No. 264305 - 1
Permit No. 1110149

Be It Ordained by the City Council of the City of Chicago:

SECTION 1. Permission and authority are hereby given and granted to O'ROURKE'S OFFICE, upon the terms and subject to the conditions of this ordinance to maintain and use, as now constructed, one (1) Awning(s) projecting over the public right-of-way adjacent to its premises known as 11064 S. Western Ave..

Said Awning(s) at S. Western Avenue measure(s):
One (1) at eighteen point five eight (18.58) feet in length, and three (3) feet in width for a total of fifty-five point seven four (55.74) square feet.

The location of said privilege shall be as shown on prints kept on file with the Department of Business Affairs and Consumer Protection and the Office of the City Clerk.

Said privilege shall be constructed in accordance with plans and specifications approved by the Zoning Department - Signs.

This grant of privilege in the public way shall be subject to the provisions of Section 10-28-015 and all other required provisions of the Municipal Code of Chicago.

The grantee shall pay to the City of Chicago as compensation for the privilege #1110149 herein granted the sum of fifty ($50.00) per annum in advance.

A 25% penalty will be added for payments received after due date.

The permit holder agrees to hold the City of Chicago harmless for any damage, relocation or replacement costs associated with damage, relocation or removal of private property caused by the City performing work in the public way.

Authority herein given and granted for a period of five (5) years from and after 10/08/2013.


Alderman _____


Matthew J. O'Shea 19th Ward

(Page 2 of 2)

CONCEPT SPECS

SIDE VIEW

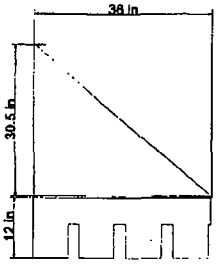


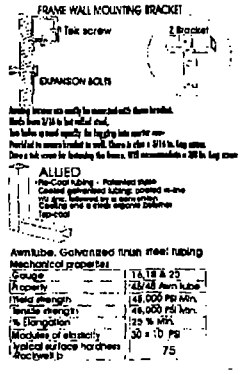


Awntube. Galvanized finish steel tubing

Mechanical properties	
Gauge	19,18 & 25
Property	45/48 Alum tube
Yield strength	48,000 PSI Min.
Tensile strength	46,000 PSI Min.
% Elongation	25 % MIN.
Modulus of elasticity	30 x 10 PSI
Initial surface hardness Rockwell B	75

FRONT VIEW

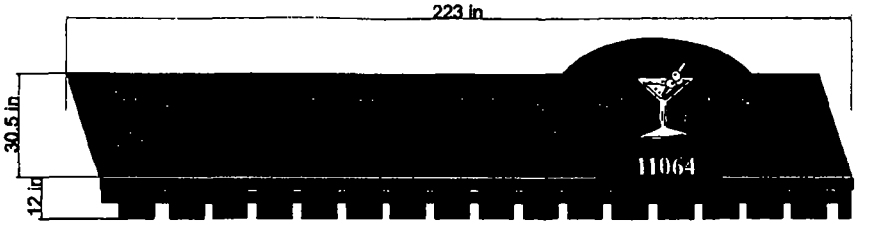

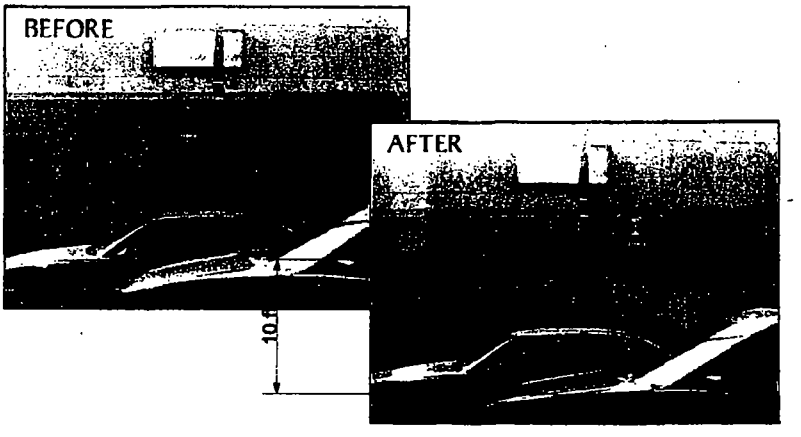

SIGN SPECS

NON-ELECTRIC AWNING - BLACK CANVASS AWNING W/WHITE HIGH PERFORMANCE VINYL GRAPHIC AREA DOMED AREA ABOVE DOORWAY.

CUSTOMER APPROVAL: Y DATE: 8/29/07
DRAWN BY: CE
REVISION #: 2
SALES ORDER #: 3133

SIGN-A-RAMA
BURBANK
6344 S. CICERO AVE.
BURBANK, IL 60459
708.346.0496

CUSTOMER: OROURKES AWNING
ACCOUNT REP.: SS
SCALE: nts
LOCATION: CHICAGO
DATE: 8/29/07
DRAWING NUMBER: 3133

Department of Business Affairs and Consumer Protection
Small Business Center - Public Way Use Unit
City Hall - 121 N. LaSalle Street, Room 800 • Chicago, IL 60602
(312)-74-GOBIZ (312-744-6249) • (312) 744-1944 (TTY)
http://www.cityofchicago.org/bacp

01/15/2014

Alderman **Matthew J. O'Shea**
Ward # **19**
City of Chicago
City Hall, Room **300**
121 North LaSalle Street
Chicago, Illinois 60602

Re: An ordinance to use and maintain a portion of the public right-of-way for **one (1) awning(s)** for **O'ROURKE'S OFFICE**, adjacent to the premises known as **11064 S. Western Ave.**.

Dear Alderman **Matthew J. O'Shea**:

The applicant referenced above has requested the use of the public right-of-way for a **awning(s)**. An ordinance has been prepared by the Department of Business Affairs and Consumer Protection – Small Business Center - Public Way Use Unit for presentation to the City Council. Because this request was made for properties located in your ward, as approved by you as per the attached, I respectfully request that you introduce the attached ordinance at the next City Council meeting.

If you have any questions regarding this ordinance, please contact Anthony Bertuca at (312) 744-5506.

Department of Business Affairs and Consumer Protection

City of Chicago

O2014-214

Office of the City Clerk

Document Tracking Sheet

Meeting Date:	1/15/2014
Sponsor(s):	Cochran (20)
Type:	Ordinance
Title:	Awning(s) for Mr. G's Food & Liquor
Committee(s) Assignment:	Committee on Transportation and Public Way

ORDINANCE
MR G'S FOOD & LIQUOR
Acct. No. 263 - 1
Permit No. 1110303

Be It Ordained by the City Council of the City of Chicago:

SECTION 1. Permission and authority are hereby given and granted to MR G'S FOOD & LIQUOR, upon the terms and subject to the conditions of this ordinance to maintain and use, as now constructed, one (1) Awning(s) projecting over the public right-of-way adjacent to its premises known as 332-34 E. 58th St..

Said Awning(s) at E 58th St measure(s):
One (1) at thirty-one (31) feet in length, and three point five (3.5) feet in width for a total of one hundred eight point five (108.5) square feet.

The location of said privilege shall be as shown on prints kept on file with the Department of Business Affairs and Consumer Protection and the Office of the City Clerk.

Said privilege shall be constructed in accordance with plans and specifications approved by the Zoning Department - Signs.

This grant of privilege in the public way shall be subject to the provisions of Section 10-28-015 and all other required provisions of the Municipal Code of Chicago.

The grantee shall pay to the City of Chicago as compensation for the privilege #1110303 herein granted the sum of fifty-six ($56.00) per annum in advance.

A 25% penalty will be added for payments received after due date.

The permit holder agrees to hold the City of Chicago harmless for any damage, relocation or replacement costs associated with damage, relocation or removal of private property caused by the City performing work in the public way.

Authority herein given and granted for a period of five (5) years from and after 01/13/2014.

Alderman

Willie Cochran 20th Ward


MR. G'S FOOD & LIQUOR
119
99
7 99

Department of Business Affairs and Consumer Protection
Small Business Center - Public Way Use Unit
City Hall - 121 N. LaSalle Street, Room 800 • Chicago, IL 60602
(312)-74-GOBIZ (312-744-6249) • (312) 744-1944 (TTY)
http://www.cityofchicago.org/bacp

01/15/2014

Alderman **Willie Cochran**
Ward # **20**
City of Chicago
City Hall, Room **300**
121 North LaSalle Street
Chicago, Illinois 60602

Re: An ordinance to use and maintain a portion of the public right-of-way for **one (1) awning(s)** for **MR G'S FOOD & LIQUOR**, adjacent to the premises known as **332-34 E. 58th St.**.

Dear Alderman **Willie Cochran**:

The applicant referenced above has requested the use of the public right-of-way for a **awning(s)**. An ordinance has been prepared by the Department of Business Affairs and Consumer Protection – Small Business Center - Public Way Use Unit for presentation to the City Council. Because this request was made for properties located in your ward, as approved by you as per the attached, I respectfully request that you introduce the attached ordinance at the next City Council meeting.

If you have any questions regarding this ordinance, please contact Anthony Bertuca at (312) 744-5506.

Department of Business Affairs and Consumer Protection

City of Chicago

O2014-215

Office of the City Clerk

Document Tracking Sheet

Meeting Date:	1/15/2014
Sponsor(s):	Cochran (20)
Type:	Ordinance
Title:	Awning(s) for 47th Street Pharmacy
Committee(s) Assignment:	Committee on Transportation and Public Way

ORDINANCE
47TH STREET PHARMACY
Acct. No. 296324 - 1
Permit No. 1110339

Be It Ordained by the City Council of the City of Chicago:

SECTION 1. Permission and authority are hereby given and granted to 47TH STREET PHARMACY, upon the terms and subject to the conditions of this ordinance to maintain and use, as now constructed, one (1) Awning(s) projecting over the public right-of-way adjacent to its premises known as 1837 W. 47th St..

Said Awning(s) at W. 47th measure(s):
One (1) at nineteen point six seven (19.67) feet in length, and two (2) feet in width for a total of thirty-nine point three four (39.34) square feet.

The location of said privilege shall be as shown on prints kept on file with the Department of Business Affairs and Consumer Protection and the Office of the City Clerk.

Said privilege shall be constructed in accordance with plans and specifications approved by the Zoning Department - Signs.

This grant of privilege in the public way shall be subject to the provisions of Section 10-28-015 and all other required provisions of the Municipal Code of Chicago.

The grantee shall pay to the City of Chicago as compensation for the privilege #1110339 herein granted the sum of fifty ($50.00) per annum in advance.

A 25% penalty will be added for payments received after due date.

The permit holder agrees to hold the City of Chicago harmless for any damage, relocation or replacement costs associated with damage, relocation or removal of private property caused by the City performing work in the public way.

Authority herein given and granted for a period of five (5) years from and after 02/06/2013.

Alderman

Willie Cochran 20th Ward


FARMACIA
LATINA
WE DELIVER
OPEN
FARMACIA LATINA

Department of Business Affairs and Consumer Protection
Small Business Center - Public Way Use Unit
City Hall - 121 N. LaSalle Street, Room 800 • Chicago, IL 60602
(312)-74-GOBIZ (312-744-6249) • (312) 744-1944 (TTY)
http://www.cityofchicago.org/bacp

01/15/2014

Alderman **Willie Cochran**
Ward # **20**
City of Chicago
City Hall, Room **300**
121 North LaSalle Street
Chicago, Illinois 60602

Re: An ordinance to use and maintain a portion of the public right-of-way for **one (1) awning(s)** for **47TH STREET PHARMACY**, adjacent to the premises known as **1837 W. 47th St.**.

Dear Alderman **Willie Cochran**:

The applicant referenced above has requested the use of the public right-of-way for a **awning(s)**. An ordinance has been prepared by the Department of Business Affairs and Consumer Protection – Small Business Center - Public Way Use Unit for presentation to the City Council. Because this request was made for properties located in your ward, as approved by you as per the attached, I respectfully request that you introduce the attached ordinance at the next City Council meeting.

If you have any questions regarding this ordinance, please contact Anthony Bertuca at (312) 744-5506.

Department of Business Affairs and Consumer Protection

City of Chicago

O2014-217

Office of the City Clerk

Document Tracking Sheet

Meeting Date:	1/15/2014
Sponsor(s):	Brookins (21)
Type:	Ordinance
Title:	Awning(s) for Halsted Street Laundromat
Committee(s) Assignment:	Committee on Transportation and Public Way

ORDINANCE
HALSTED STREET LAUNDROMAT
Acct. No. 31866 - 1
Permit No. 1110206

Be It Ordained by the City Council of the City of Chicago:

SECTION 1. Permission and authority are hereby given and granted to HALSTED STREET LAUNDROMAT, upon the terms and subject to the conditions of this ordinance to maintain and use, as now constructed, one (1) Awning(s) projecting over the public right-of-way adjacent to its premises known as 8016 S. Halsted St..

Said Awning(s) at S. Halsted Street measure(s):
One (1) at fifty (50) feet in length, and one point five (1.5) foot in width for a total of seventy-five (75) square feet.

The location of said privilege shall be as shown on prints kept on file with the Department of Business Affairs and Consumer Protection and the Office of the City Clerk.

Said privilege shall be constructed in accordance with plans and specifications approved by the Zoning Department - Signs.

This grant of privilege in the public way shall be subject to the provisions of Section 10-28-015 and all other required provisions of the Municipal Code of Chicago.

The grantee shall pay to the City of Chicago as compensation for the privilege #1110206 herein granted the sum of seventy-five ($75.00) per annum in advance.


A 25% penalty will be added for payments received after due date.

The permit holder agrees to hold the City of Chicago harmless for any damage, relocation or replacement costs associated with damage, relocation or removal of private property caused by the City performing work in the public way.

Authority herein given and granted for a period of five (5) years from and after 11/19/2013.

Alderman

Howard Brookins, Jr. 21st Ward

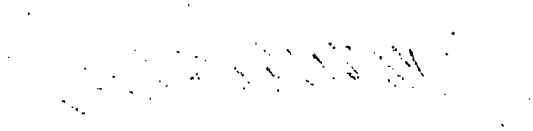

50 ft
City Cleaners
Crystal Laundromat
4 ft
11.5 ft
Door
Door
Cleaners
8 ft

Department of Business Affairs and Consumer Protection
Small Business Center - Public Way Use Unit
City Hall - 121 N. LaSalle Street, Room 800 • Chicago, IL 60602
(312)-74-GOBIZ (312-744-6249) • (312) 744-1944 (TTY)
http://www.cityofchicago.org/bacp

01/15/2014

Alderman **Howard Brookins, Jr.**
Ward # **21**
City of Chicago
City Hall, Room **300**
121 North LaSalle Street
Chicago, Illinois 60602

Re: An ordinance to use and maintain a portion of the public right-of-way for **one (1) awning(s)** for **HALSTED STREET LAUNDROMAT**, adjacent to the premises known as **8016 S. Halsted St.**.

Dear Alderman **Howard Brookins, Jr.**:

The applicant referenced above has requested the use of the public right-of-way for a **awning(s)**. An ordinance has been prepared by the Department of Business Affairs and Consumer Protection – Small Business Center - Public Way Use Unit for presentation to the City Council. Because this request was made for properties located in your ward, as approved by you as per the attached, I respectfully request that you introduce the attached ordinance at the next City Council meeting.

If you have any questions regarding this ordinance, please contact Anthony Bertuca at (312) 744-5506.

Department of Business Affairs and Consumer Protection

City of Chicago

O2014-222

Office of the City Clerk

Document Tracking Sheet

Meeting Date:	1/15/2014
Sponsor(s):	Munoz (22)
Type:	Ordinance
Title:	Awning(s) for American Family Insurance
Committee(s) Assignment:	Committee on Transportation and Public Way

ORDINANCE
AMERICAN FAMLY INSURANCE
Acct. No. 323842 - 1
Permit No. 1109869

Be It Ordained by the City Council of the City of Chicago:

SECTION 1. Permission and authority are hereby given and granted to AMERICAN FAMLY INSURANCE, upon the terms and subject to the conditions of this ordinance to maintain and use, as now constructed, one (1) Awning(s) projecting over the public right-of-way adjacent to its premises known as 2647 S. Lawndale Ave..

Said Awning(s) at S Lawndale measure(s):
One (1) at ten (10) feet in length, and three (3) feet in width for a total of thirty (30) square feet.

The location of said privilege shall be as shown on prints kept on file with the Department of Business Affairs and Consumer Protection and the Office of the City Clerk.

Said privilege shall be constructed in accordance with plans and specifications approved by the Zoning Department - Signs.

This grant of privilege in the public way shall be subject to the provisions of Section 10-28-015 and all other required provisions of the Municipal Code of Chicago.

The grantee shall pay to the City of Chicago as compensation for the privilege #1109869 herein granted the sum of fifty ($50.00) per annum in advance.


A 25% penalty will be added for payments received after due date.

The permit holder agrees to hold the City of Chicago harmless for any damage, relocation or replacement costs associated with damage, relocation or removal of private property caused by the City performing work in the public way.

Authority herein given and granted for a period of five (5) years from and after 11/05/2013.

Alderman _____

Ricardo Munoz 22nd Ward

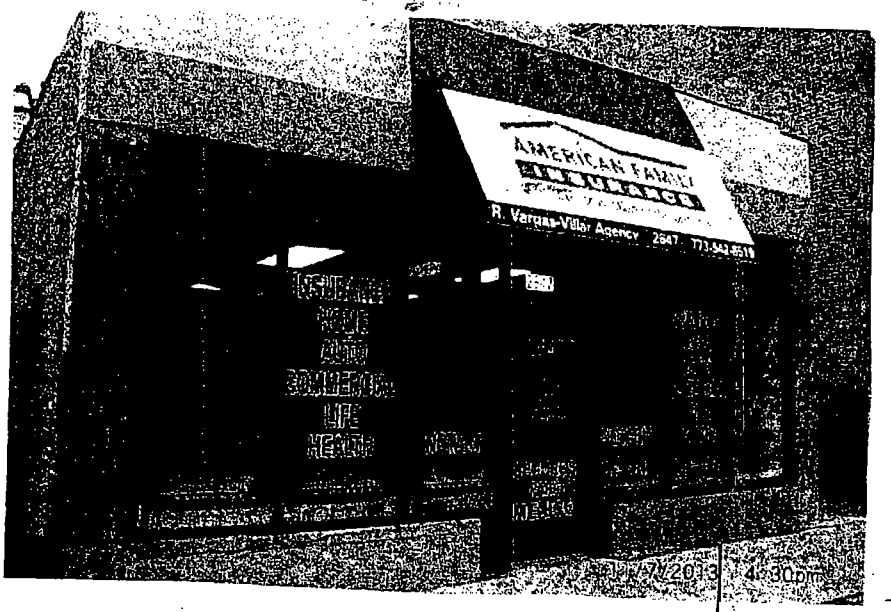

36TH STREET

444 FT TO 26TH ST.

26 FT

150 FT TO 27TH ST

27TH STREET

13.7 FT FROM DOOR TO STREET

LAWNDALE ST

City of Chicago

O2014-225

Office of the City Clerk

Document Tracking Sheet

Meeting Date:	1/15/2014
Sponsor(s):	Munoz (22)
Type:	Ordinance
Title:	Awning(s) for Izalco Restaurant
Committee(s) Assignment:	Committee on Transportation and Public Way

ORDINANCE
IZALCO RESTAURANT
Acct. No. 243005 - 2
Permit No. 1110257

Be It Ordained by the City Council of the City of Chicago:

SECTION 1. Permission and authority are hereby given and granted to IZALCO RESTAURANT, upon the terms and subject to the conditions of this ordinance to maintain and use, as now constructed, one (1) Awning(s) projecting over the public right-of-way adjacent to its premises known as 4377 W. 26th St..

Said Awning(s) at W 26TH ST measure(s):
One (1) at eighteen (18) feet in length, and five (5) feet in width for a total of ninety (90) square feet.

The location of said privilege shall be as shown on prints kept on file with the Department of Business Affairs and Consumer Protection and the Office of the City Clerk.

Said privilege shall be constructed in accordance with plans and specifications approved by the Zoning Department - Signs.

This grant of privilege in the public way shall be subject to the provisions of Section 10-28-015 and all other required provisions of the Municipal Code of Chicago.

The grantee shall pay to the City of Chicago as compensation for the privilege #1110257 herein granted the sum of fifty ($50.00) per annum in advance.

A 25% penalty will be added for payments received after due date.

The permit holder agrees to hold the City of Chicago harmless for any damage, relocation or replacement costs associated with damage, relocation or removal of private property caused by the City performing work in the public way.

Authority herein given and granted for a period of five (5) years from and after 11/05/2013.

Alderman _____

Ricardo Munoz 22nd Ward


IZALCO
SALVADOREAN DISHES
PUPUSAS TAMALITOS DE ELOTE
ATOL DE ELOTE
SOPA DE PATA
RICAS QUEZADILLAS SALVADOREÑAS
773-522-2050
WELCOME TO OUR FAMILY TRADITION RESTAURANT
STABLISH SINCE 1980
MEXICAN FAVORITES
BURRITOS
TORTAS
MENUDO
TACOS
MARISCOS
POLLO
PUPUSAS

City of Chicago

O2014-227

Office of the City Clerk

Document Tracking Sheet

Meeting Date:	1/15/2014
Sponsor(s):	Munoz (22)
Type:	Ordinance
Title:	Awning(s) for Sun Food Mart
Committee(s) Assignment:	Committee on Transportation and Public Way

ORDINANCE
SUN FOOD MART
Acct. No. 306711 - 1
Permit No. 1109841

Be It Ordained by the City Council of the City of Chicago:

SECTION 1. Permission and authority are hereby given and granted to SUN FOOD MART, upon the terms and subject to the conditions of this ordinance to maintain and use, as now constructed, one (1) Awning(s) projecting over the public right-of-way adjacent to its premises known as 3601 W. Cermak Rd..

Said Awning(s) at W CERMAK RD measure(s):
One (1) at four (4) feet in length, and two (2) feet in width for a total of eight (8) square feet.

The location of said privilege shall be as shown on prints kept on file with the Department of Business Affairs and Consumer Protection and the Office of the City Clerk.

Said privilege shall be constructed in accordance with plans and specifications approved by the Zoning Department - Signs.

This grant of privilege in the public way shall be subject to the provisions of Section 10-28-015 and all other required provisions of the Municipal Code of Chicago.

The grantee shall pay to the City of Chicago as compensation for the privilege #1109841 herein granted the sum of fifty ($50.00) per annum in advance.

A 25% penalty will be added for payments received after due date.

The permit holder agrees to hold the City of Chicago harmless for any damage, relocation or replacement costs associated with damage, relocation or removal of private property caused by the City performing work in the public way.


Authority herein given and granted for a period of five (5) years from and after 05/14/2013.

Alderman _____

Ricardo Munoz 22nd Ward

Canopy Drawings

3601 W. Cermak Rd., Floor 1, Apt./ Suite 1

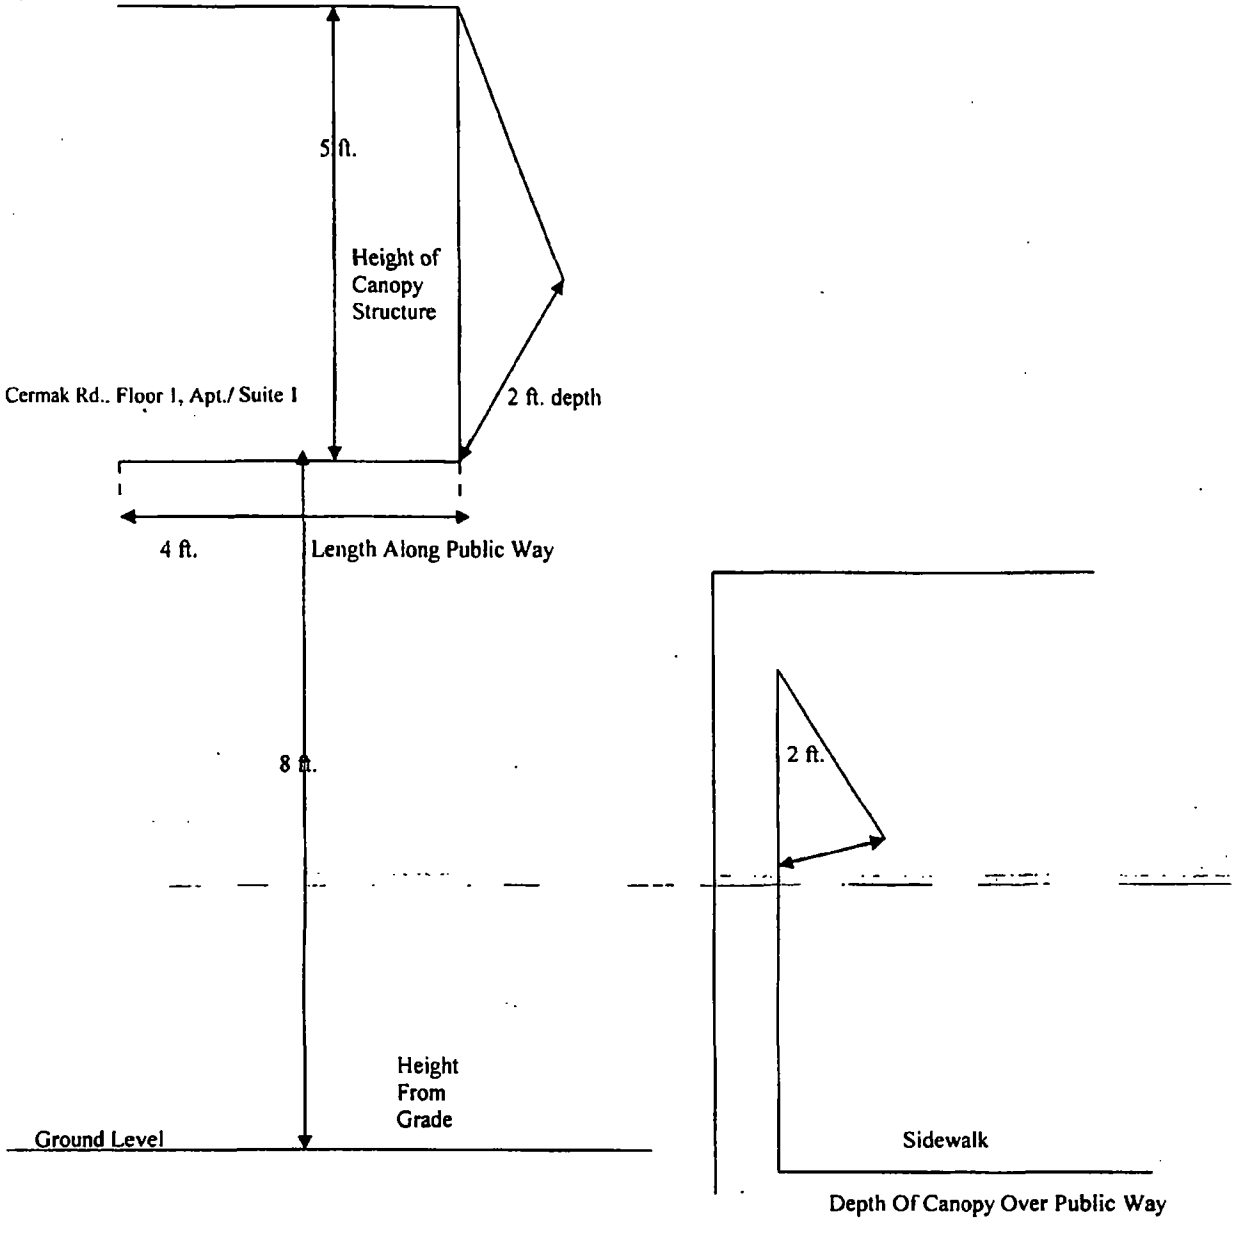

City of Chicago

O2014-236

Office of the City Clerk

Document Tracking Sheet

Meeting Date:	1/15/2014
Sponsor(s):	Munoz (22)
Type:	Ordinance
Title:	Awning(s) for Walsh Tub I, The
Committee(s) Assignment:	Committee on Transportation and Public Way

ORDINANCE
THE WASH TUB I
Acct. No. 285900 - 2
Permit No. 1110114

Be It Ordained by the City Council of the City of Chicago:

SECTION 1. Permission and authority are hereby given and granted to THE WASH TUB I, upon the terms and subject to the conditions of this ordinance to maintain and use, as now constructed, one (1) Awning(s) projecting over the public right-of-way adjacent to its premises known as 2200 S. Pulaski Rd..

Said Awning(s) at S PULASKI RD measure(s):
One (1) at fifteen (15) feet in length, and three point three three (3.33) feet in width for a total of forty-nine point nine five (49.95) square feet.

The location of said privilege shall be as shown on prints kept on file with the Department of Business Affairs and Consumer Protection and the Office of the City Clerk.

Said privilege shall be constructed in accordance with plans and specifications approved by the Zoning Department - Signs.

This grant of privilege in the public way shall be subject to the provisions of Section 10-28-015 and all other required provisions of the Municipal Code of Chicago.

The grantee shall pay to the City of Chicago as compensation for the privilege #1110114 herein granted the sum of fifty ($50.00) per annum in advance.

A 25% penalty will be added for payments received after due date.

The permit holder agrees to hold the City of Chicago harmless for any damage, relocation or replacement costs associated with damage, relocation or removal of private property caused by the City performing work in the public way.

Authority herein given and granted for a period of five (5) years from and after 11/05/2013.

Alderman _____

Ricardo Munoz 22nd Ward

3)



City of Chicago

O2014-243

Office of the City Clerk

Document Tracking Sheet

Meeting Date:	1/15/2014
Sponsor(s):	Zalewski (23)
Type:	Ordinance
Title:	Awning(s) for MacQueen Eye Care Center Ltd.
Committee(s) Assignment:	Committee on Transportation and Public Way

ORDINANCE
MACQUEEN EYE CARE CENTER LTD
Acct. No. 75784 - 1
Permit No. 1109831

Be It Ordained by the City Council of the City of Chicago:

SECTION 1. Permission and authority are hereby given and granted to MACQUEEN EYE CARE CENTER LTD, upon the terms and subject to the conditions of this ordinance to maintain and use, as now constructed, one (1) Awning(s) projecting over the public right-of-way adjacent to its premises known as 7117 W. Archer Ave..

Said Awning(s) at W. Archer measure(s):
One (1) at thirty-six (36) feet in length, and one point nine one (1.91) foot in width for a total of sixty-eight point seven six (68.76) square feet.

The location of said privilege shall be as shown on prints kept on file with the Department of Business Affairs and Consumer Protection and the Office of the City Clerk.

Said privilege shall be constructed in accordance with plans and specifications approved by the Zoning Department - Signs.

This grant of privilege in the public way shall be subject to the provisions of Section 10-28-015 and all other required provisions of the Municipal Code of Chicago.

The grantee shall pay to the City of Chicago as compensation for the privilege #1109831 herein granted the sum of sixty-one ($61.00) per annum in advance.


A 25% penalty will be added for payments received after due date.


The permit holder agrees to hold the City of Chicago harmless for any damage, relocation or replacement costs associated with damage, relocation or removal of private property caused by the City performing work in the public way.

Authority herein given and granted for a period of five (5) years from and after 11/19/2013.

Alderman _____

Michael R. Zalewski 23rd Ward

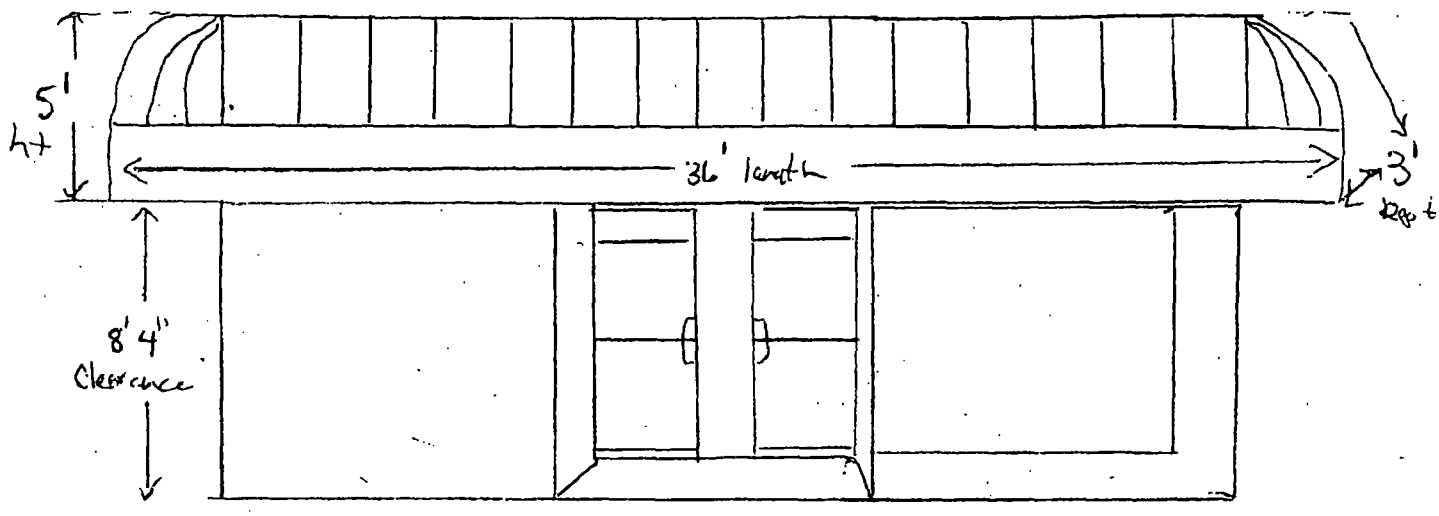

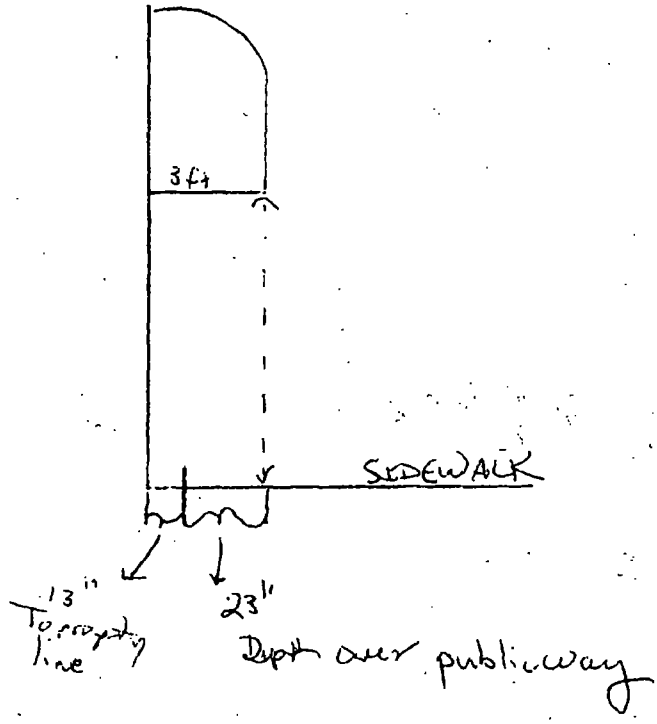

MACQUEEN EYE CARE CENTER, LTD. 7117 W. ARCHER AVE

Department of Business Affairs and Consumer Protection
Small Business Center - Public Way Use Unit
City Hall - 121 N. LaSalle Street, Room 800 • Chicago, IL 60602
(312)-74-GOBIZ (312-744-6249) • (312) 744-1944 (TTY)
http://www.cityofchicago.org/bacp

01/15/2014

Alderman **Michael R. Zalewski**
Ward # **23**
City of Chicago
City Hall, Room **203**
121 North LaSalle Street
Chicago, Illinois 60602

Re: An ordinance to use and maintain a portion of the public right-of-way for **one (1) awning(s)** for **MACQUEEN EYE CARE CENTER LTD**, adjacent to the premises known as **7117 W. Archer Ave.**.

Dear Alderman **Michael R. Zalewski**:

The applicant referenced above has requested the use of the public right-of-way for a **awning(s)**. An ordinance has been prepared by the Department of Business Affairs and Consumer Protection – Small Business Center - Public Way Use Unit for presentation to the City Council. Because this request was made for properties located in your ward, as approved by you as per the attached, I respectfully request that you introduce the attached ordinance at the next City Council meeting.

If you have any questions regarding this ordinance, please contact Anthony Bertuca at (312) 744-5506.

Department of Business Affairs and Consumer Protection

City of Chicago

O2014-245

Office of the City Clerk

Document Tracking Sheet

Meeting Date:	1/15/2014
Sponsor(s):	Zalewski (23)
Type:	Ordinance
Title:	Awning(s) for Maria Ochoa
Committee(s) Assignment:	Committee on Transportation and Public Way

ORDINANCE
MARIA OCHOA
Acct. No. 252863 - 1
Permit No. 1110304

Be It Ordained by the City Council of the City of Chicago:

SECTION 1. Permission and authority are hereby given and granted to MARIA OCHOA, upon the terms and subject to the conditions of this ordinance to maintain and use, as now constructed, one (1) Awning(s) projecting over the public right-of-way adjacent to its premises known as 4153 W. 47th St..

Said Awning(s) at W.47th Street measure(s):
One (1) at twenty (20) feet in length, and two (2) feet in width for a total of forty (40) square feet.

The location of said privilege shall be as shown on prints kept on file with the Department of Business Affairs and Consumer Protection and the Office of the City Clerk.

Said privilege shall be constructed in accordance with plans and specifications approved by the Zoning Department - Signs.

This grant of privilege in the public way shall be subject to the provisions of Section 10-28-015 and all other required provisions of the Municipal Code of Chicago.


The grantee shall pay to the City of Chicago as compensation for the privilege #1110304 herein granted the sum of fifty ($50.00) per annum in advance.


A 25% penalty will be added for payments received after due date.

The permit holder agrees to hold the City of Chicago harmless for any damage, relocation or replacement costs associated with damage, relocation or removal of private property caused by the City performing work in the public way.

Authority herein given and granted for a period of five (5) years from and after 01/13/2014.

Alderman _____
Michael R. Zalewski 23rd Ward

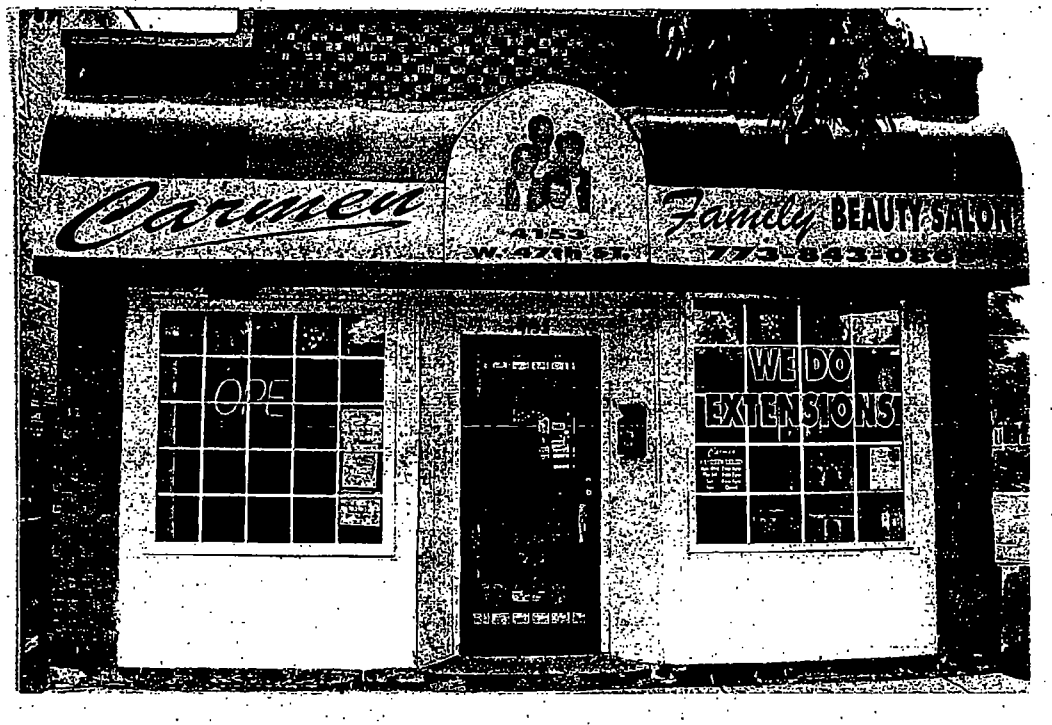
Carmen
Family BEAUTY SALON
WE DO
EXTENSIONS

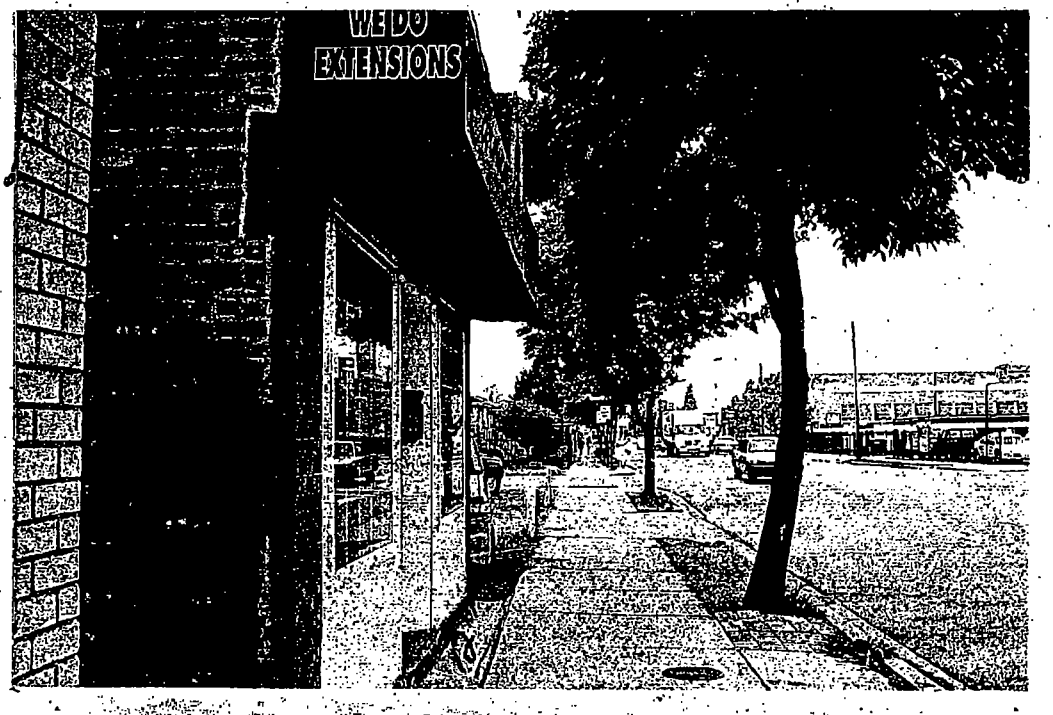
WE DO
EXTENSIONS

Department of Business Affairs and Consumer Protection
Small Business Center - Public Way Use Unit
City Hall - 121 N. LaSalle Street, Room 800 • Chicago, IL 60602
(312)-74-GOBIZ (312-744-6249) • (312) 744-1944 (TTY)
http://www.cityofchicago.org/bacp

01/15/2014

Alderman **Michael R. Zalewski**
Ward # **23**
City of Chicago
City Hall, Room **203**
121 North LaSalle Street
Chicago, Illinois 60602

Re: An ordinance to use and maintain a portion of the public right-of-way for **one (1) awning(s)** for **MARIA OCHOA**, adjacent to the premises known as **4153 W. 47th St.**.

Dear Alderman **Michael R. Zalewski**:

The applicant referenced above has requested the use of the public right-of-way for a **awning(s)**. An ordinance has been prepared by the Department of Business Affairs and Consumer Protection – Small Business Center - Public Way Use Unit for presentation to the City Council. Because this request was made for properties located in your ward, as approved by you as per the attached, I respectfully request that you introduce the attached ordinance at the next City Council meeting.

If you have any questions regarding this ordinance, please contact Anthony Bertuca at (312) 744-5506.

Department of Business Affairs and Consumer Protection

City of Chicago

O2014-248

Office of the City Clerk

Document Tracking Sheet

Meeting Date:	1/15/2014
Sponsor(s):	Zalewski (23)
Type:	Ordinance
Title:	Awning(s) for Parkside Chapel
Committee(s) Assignment:	Committee on Transportation and Public Way

ORDINANCE
PARKSIDE CHAPEL
Acct. No. 50632 - 1
Permit No. 1109849

Be It Ordained by the City Council of the City of Chicago:

SECTION 1. Permission and authority are hereby given and granted to PARKSIDE CHAPEL, upon the terms and subject to the conditions of this ordinance to maintain and use, as now constructed, one (1) Awning(s) projecting over the public right-of-way adjacent to its premises known as 5948 S. Archer Ave..

Said Awning(s) at S. Archer measure(s):
One (1) at ten (10) feet in length, and ten (10) feet in width for a total of one hundred (100) square feet.

The location of said privilege shall be as shown on prints kept on file with the Department of Business Affairs and Consumer Protection and the Office of the City Clerk.

Said privilege shall be constructed in accordance with plans and specifications approved by the Zoning Department - Signs.

This grant of privilege in the public way shall be subject to the provisions of Section 10-28-015 and all other required provisions of the Municipal Code of Chicago.

The grantee shall pay to the City of Chicago as compensation for the privilege #1109849 herein granted the sum of fifty ($50.00) per annum in advance.


A 25% penalty will be added for payments received after due date.

The permit holder agrees to hold the City of Chicago harmless for any damage, relocation or replacement costs associated with damage, relocation or removal of private property caused by the City performing work in the public way.

Authority herein given and granted for a period of five (5) years from and after 11/19/2013.

Alderman _____

Michael R. Zalewski 23rd Ward

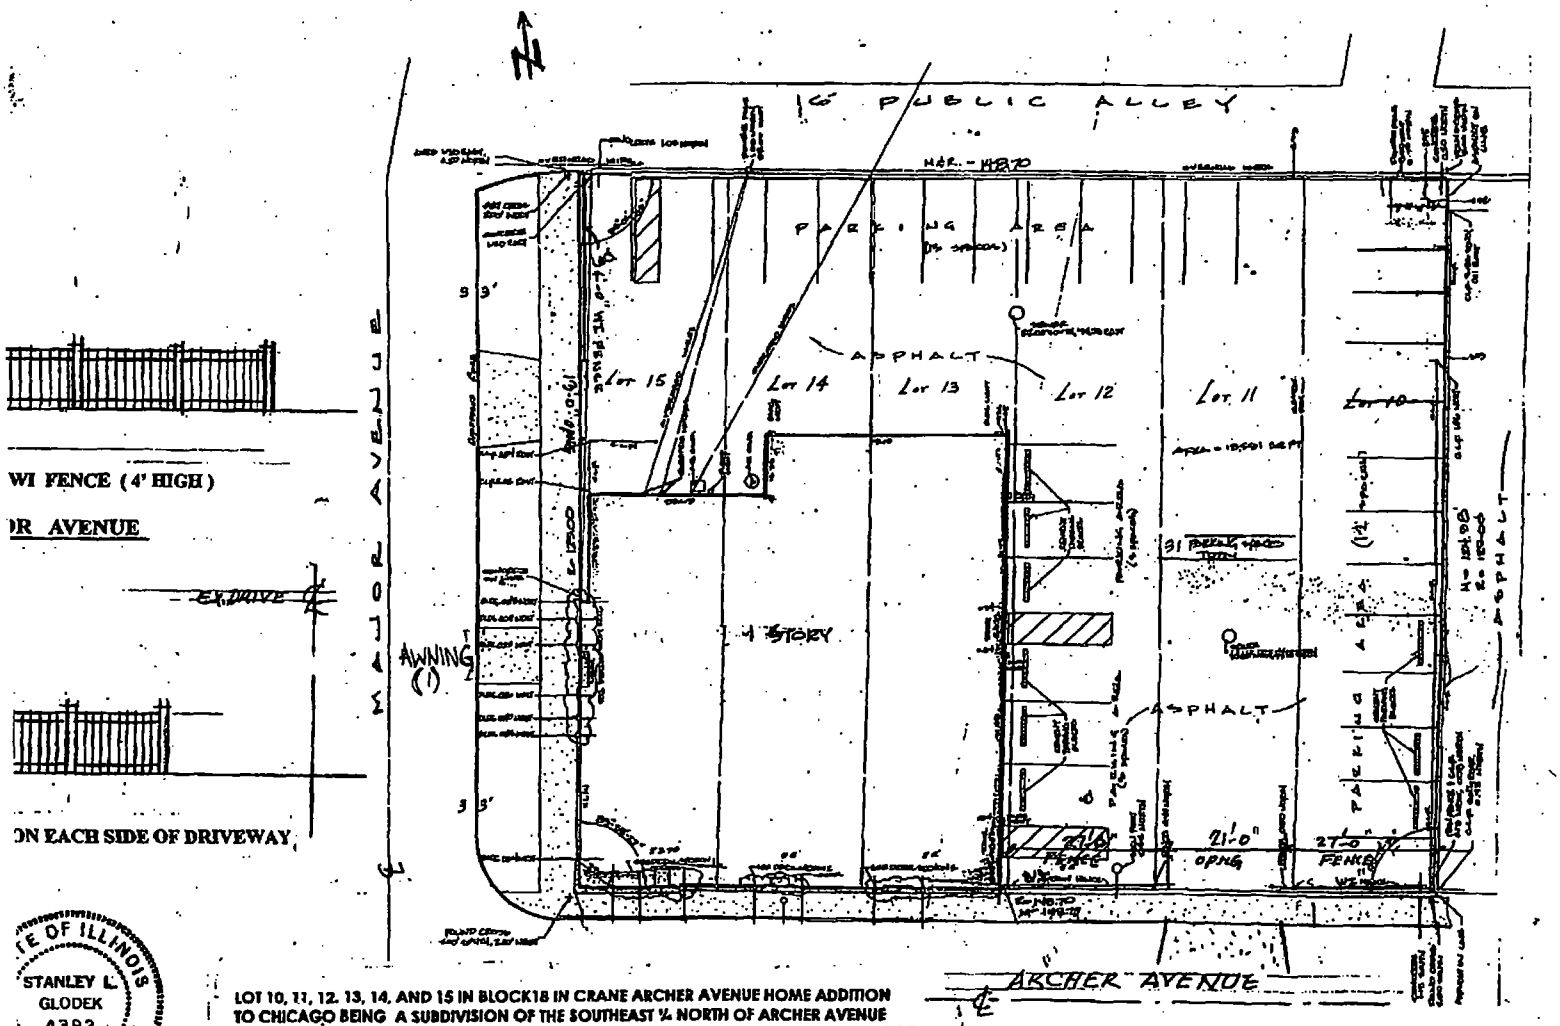

STATE OF ILLINOIS
STANLEY L. GLODEK
4392
REGISTERED ARCHITECT
11/1/06

LOT 10, 11, 12, 13, 14, AND 15 IN BLOCK18 IN CRANE ARCHER AVENUE HOME ADDITION TO CHICAGO BEING A SUBDIVISION OF THE SOUTHEAST ¼ NORTH OF ARCHER AVENUE IN SECTION 8, TOWNSHIP 38 NORTH, RANGE 13 EAST OF THE THIRD PRINCIPAL MERIDIAN, IN COOK COUNTY, ILLINOIS

COMMON ADRESS, 5948 SOUTH ARCHER AVENUE

STANLEY L. GLODEK AIA ARCHITECT

Department of Business Affairs and Consumer Protection
Small Business Center - Public Way Use Unit
City Hall - 121 N. LaSalle Street, Room 800 • Chicago, IL 60602
(312)-74-GOBIZ (312-744-6249) • (312) 744-1944 (TTY)
http://www.cityofchicago.org/bacp

01/15/2014

Alderman **Michael R. Zalewski**
Ward # **23**
City of Chicago
City Hall, Room **203**
121 North LaSalle Street
Chicago, Illinois 60602

Re: An ordinance to use and maintain a portion of the public right-of-way for **one (1) awning(s)** for **PARKSIDE CHAPEL**, adjacent to the premises known as **5948 S. Archer Ave.**.

Dear Alderman **Michael R. Zalewski**:

The applicant referenced above has requested the use of the public right-of-way for a **awning(s)**. An ordinance has been prepared by the Department of Business Affairs and Consumer Protection – Small Business Center - Public Way Use Unit for presentation to the City Council. Because this request was made for properties located in your ward, as approved by you as per the attached, I respectfully request that you introduce the attached ordinance at the next City Council meeting.

If you have any questions regarding this ordinance, please contact Anthony Bertuca at (312) 744-5506.

Department of Business Affairs and Consumer Protection

City of Chicago

O2014-254

Office of the City Clerk

Document Tracking Sheet

Meeting Date:	1/15/2014
Sponsor(s):	Chandler (24)
Type:	Ordinance
Title:	Awning(s) for Jasmine's Unisex
Committee(s) Assignment:	Committee on Transportation and Public Way

ORDINANCE
JASMINE'S UNISEX
Acct. No. 50860 - 1
Permit No. 1109624

Be It Ordained by the City Council of the City of Chicago:

SECTION 1. Permission and authority are hereby given and granted to JASMINE'S UNISEX, upon the terms and subject to the conditions of this ordinance to maintain and use, as now constructed, one (1) Awning(s) projecting over the public right-of-way adjacent to its premises known as 2932 S. Kedzie Ave..

Said Awning(s) at S. Kedzie measure(s):
One (1) at sixteen (16) feet in length, and two (2) feet in width for a total of thirty-two (32) square feet.

The location of said privilege shall be as shown on prints kept on file with the Department of Business Affairs and Consumer Protection and the Office of the City Clerk.

Said privilege shall be constructed in accordance with plans and specifications approved by the Zoning Department - Signs.

This grant of privilege in the public way shall be subject to the provisions of Section 10-28-015 and all other required provisions of the Municipal Code of Chicago.

The grantee shall pay to the City of Chicago as compensation for the privilege #1109624 herein granted the sum of fifty ($50.00) per annum in advance.

A 25% penalty will be added for payments received after due date.


The permit holder agrees to hold the City of Chicago harmless for any damage, relocation or replacement costs associated with damage, relocation or removal of private property caused by the City performing work in the public way.

Authority herein given and granted for a period of five (5) years from and after 11/06/2013.

Alderman Michael D. Chandler

Michael D. Chandler 24th Ward


JASMIN'S UNISEX SALON
SERVICIO FAMILIAR
2332
(773) 521-9800
UNISEX

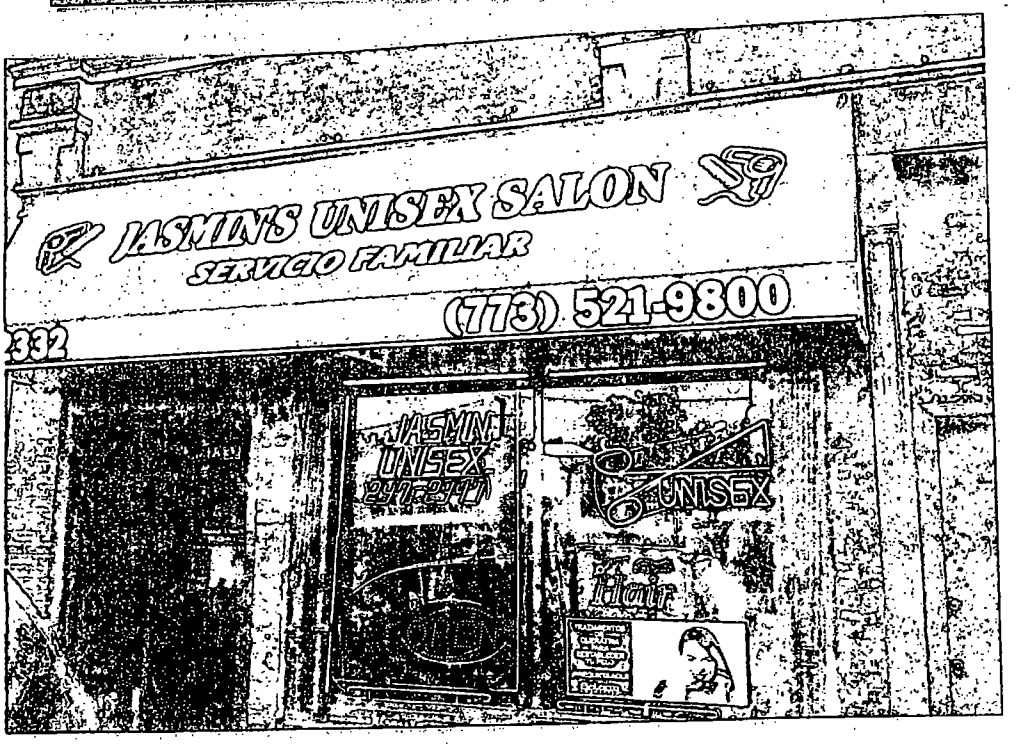
JASMIN'S UNISEX SALON
SERVICIO FAMILIAR
(773) 521-9800
332
UNISEX

City of Chicago

O2014-272

Office of the City Clerk

Document Tracking Sheet

Meeting Date:	1/15/2014
Sponsor(s):	Chandler (24)
Type:	Ordinance
Title:	Awning(s) for 21 St. Food Market, Inc.
Committee(s) Assignment:	Committee on Transportation and Public Way

ORDINANCE
21 ST. FOOD MARKET INC.
Acct. No. 248719 - 1
Permit No. 1110046

Be It Ordained by the City Council of the City of Chicago:

SECTION 1. Permission and authority are hereby given and granted to 21 ST. FOOD MARKET INC., upon the terms and subject to the conditions of this ordinance to maintain and use, as now constructed, one (1) Awning(s) projecting over the public right-of-way adjacent to its premises known as 2022-24 S. Pulaski Rd..

Said Awning(s) at S Pulaski Rd measure(s):
One (1) at twenty-four (24) feet in length, and three (3) feet in width for a total of seventy-two (72) square feet.

The location of said privilege shall be as shown on prints kept on file with the Department of Business Affairs and Consumer Protection and the Office of the City Clerk.

Said privilege shall be constructed in accordance with plans and specifications approved by the Zoning Department - Signs.

This grant of privilege in the public way shall be subject to the provisions of Section 10-28-015 and all other required provisions of the Municipal Code of Chicago.

The grantee shall pay to the City of Chicago as compensation for the privilege #1110046 herein granted the sum of fifty ($50.00) per annum in advance.


A 25% penalty will be added for payments received after due date.

The permit holder agrees to hold the City of Chicago harmless for any damage, relocation or replacement costs associated with damage, relocation or removal of private property caused by the City performing work in the public way.

Authority herein given and granted for a period of five (5) years from and after 11/19/2013.

Alderman _____

Michael D. Chandler 24th Ward

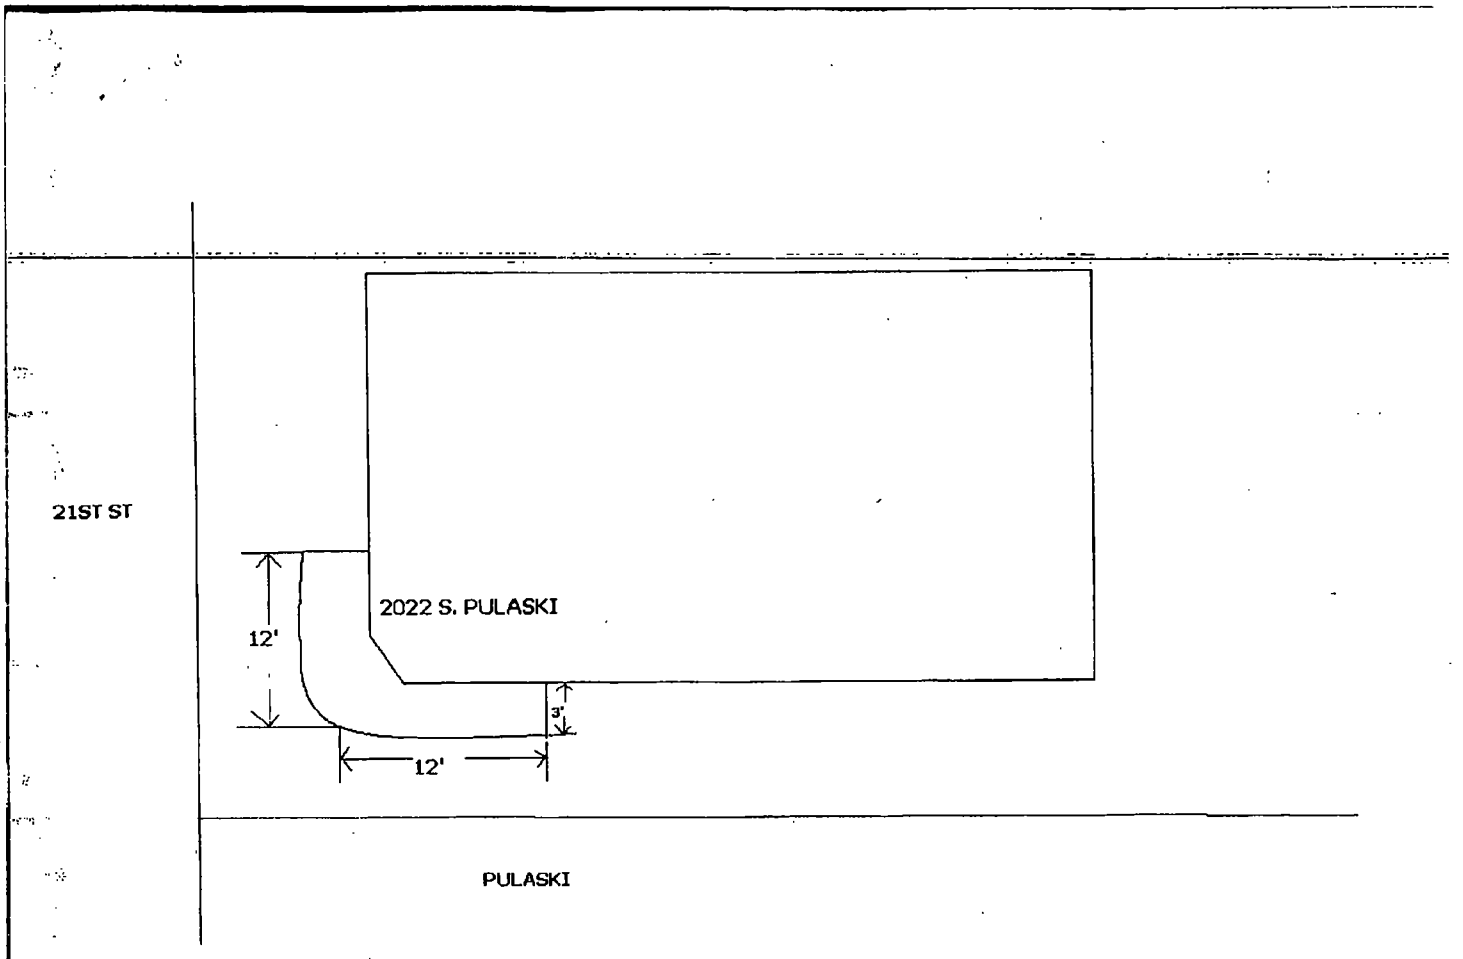
21ST ST
2022 S. PULASKI
12'
3'
12'
PULASKI

Department of Business Affairs and Consumer Protection
Small Business Center - Public Way Use Unit
City Hall - 121 N. LaSalle Street, Room 800 • Chicago, IL 60602
(312)-74-GOBIZ (312-744-6249) • (312) 744-1944 (TTY)
http://www.cityofchicago.org/bacp

01/15/2014

Alderman **Michael D. Chandler**
Ward # **24**
City of Chicago
City Hall, Room **203**
121 North LaSalle Street
Chicago, Illinois 60602

Re: An ordinance to use and maintain a portion of the public right-of-way for **one (1) awning(s)** for **21 ST. FOOD MARKET INC.**, adjacent to the premises known as **2022-24 S. Pulaski Rd.**.

Dear Alderman **Michael D. Chandler**:

The applicant referenced above has requested the use of the public right-of-way for a **awning(s)**. An ordinance has been prepared by the Department of Business Affairs and Consumer Protection – Small Business Center - Public Way Use Unit for presentation to the City Council. Because this request was made for properties located in your ward, as approved by you as per the attached, I respectfully request that you introduce the attached ordinance at the next City Council meeting.

If you have any questions regarding this ordinance, please contact Anthony Bertuca at (312) 744-5506.

Department of Business Affairs and Consumer Protection

City of Chicago

O2014-276

Office of the City Clerk

Document Tracking Sheet

Meeting Date:	1/15/2014
Sponsor(s):	Solis (25)
Type:	Ordinance
Title:	Awning(s) for A M & Associates
Committee(s) Assignment:	Committee on Transportation and Public Way

ORDINANCE
A M & ASSOCIATES
Acct. No. 63828 - 1
Permit No. 1109885

Be It Ordained by the City Council of the City of Chicago:

SECTION 1. Permission and authority are hereby given and granted to A M & ASSOCIATES, upon the terms and subject to the conditions of this ordinance to maintain and use, as now constructed, one (1) Awning(s) projecting over the public right-of-way adjacent to its premises known as 2213 W. Cermak Rd..

Said Awning(s) at W Cermak Rd measure(s):
One (1) at twenty-five (25) feet in length, and five (5) feet in width for a total of one hundred twenty-five (125) square feet.

The location of said privilege shall be as shown on prints kept on file with the Department of Business Affairs and Consumer Protection and the Office of the City Clerk.

Said privilege shall be constructed in accordance with plans and specifications approved by the Zoning Department - Signs.

This grant of privilege in the public way shall be subject to the provisions of Section 10-28-015 and all other required provisions of the Municipal Code of Chicago.

The grantee shall pay to the City of Chicago as compensation for the privilege #1109885 herein granted the sum of fifty ($50.00) per annum in advance.


A 25% penalty will be added for payments received after due date.

The permit holder agrees to hold the City of Chicago harmless for any damage, relocation or replacement costs associated with damage, relocation or removal of private property caused by the City performing work in the public way.

Authority herein given and granted for a period of five (5) years from and after 11/05/2013.

Alderman _____

Daniel S. Solis 25th Ward

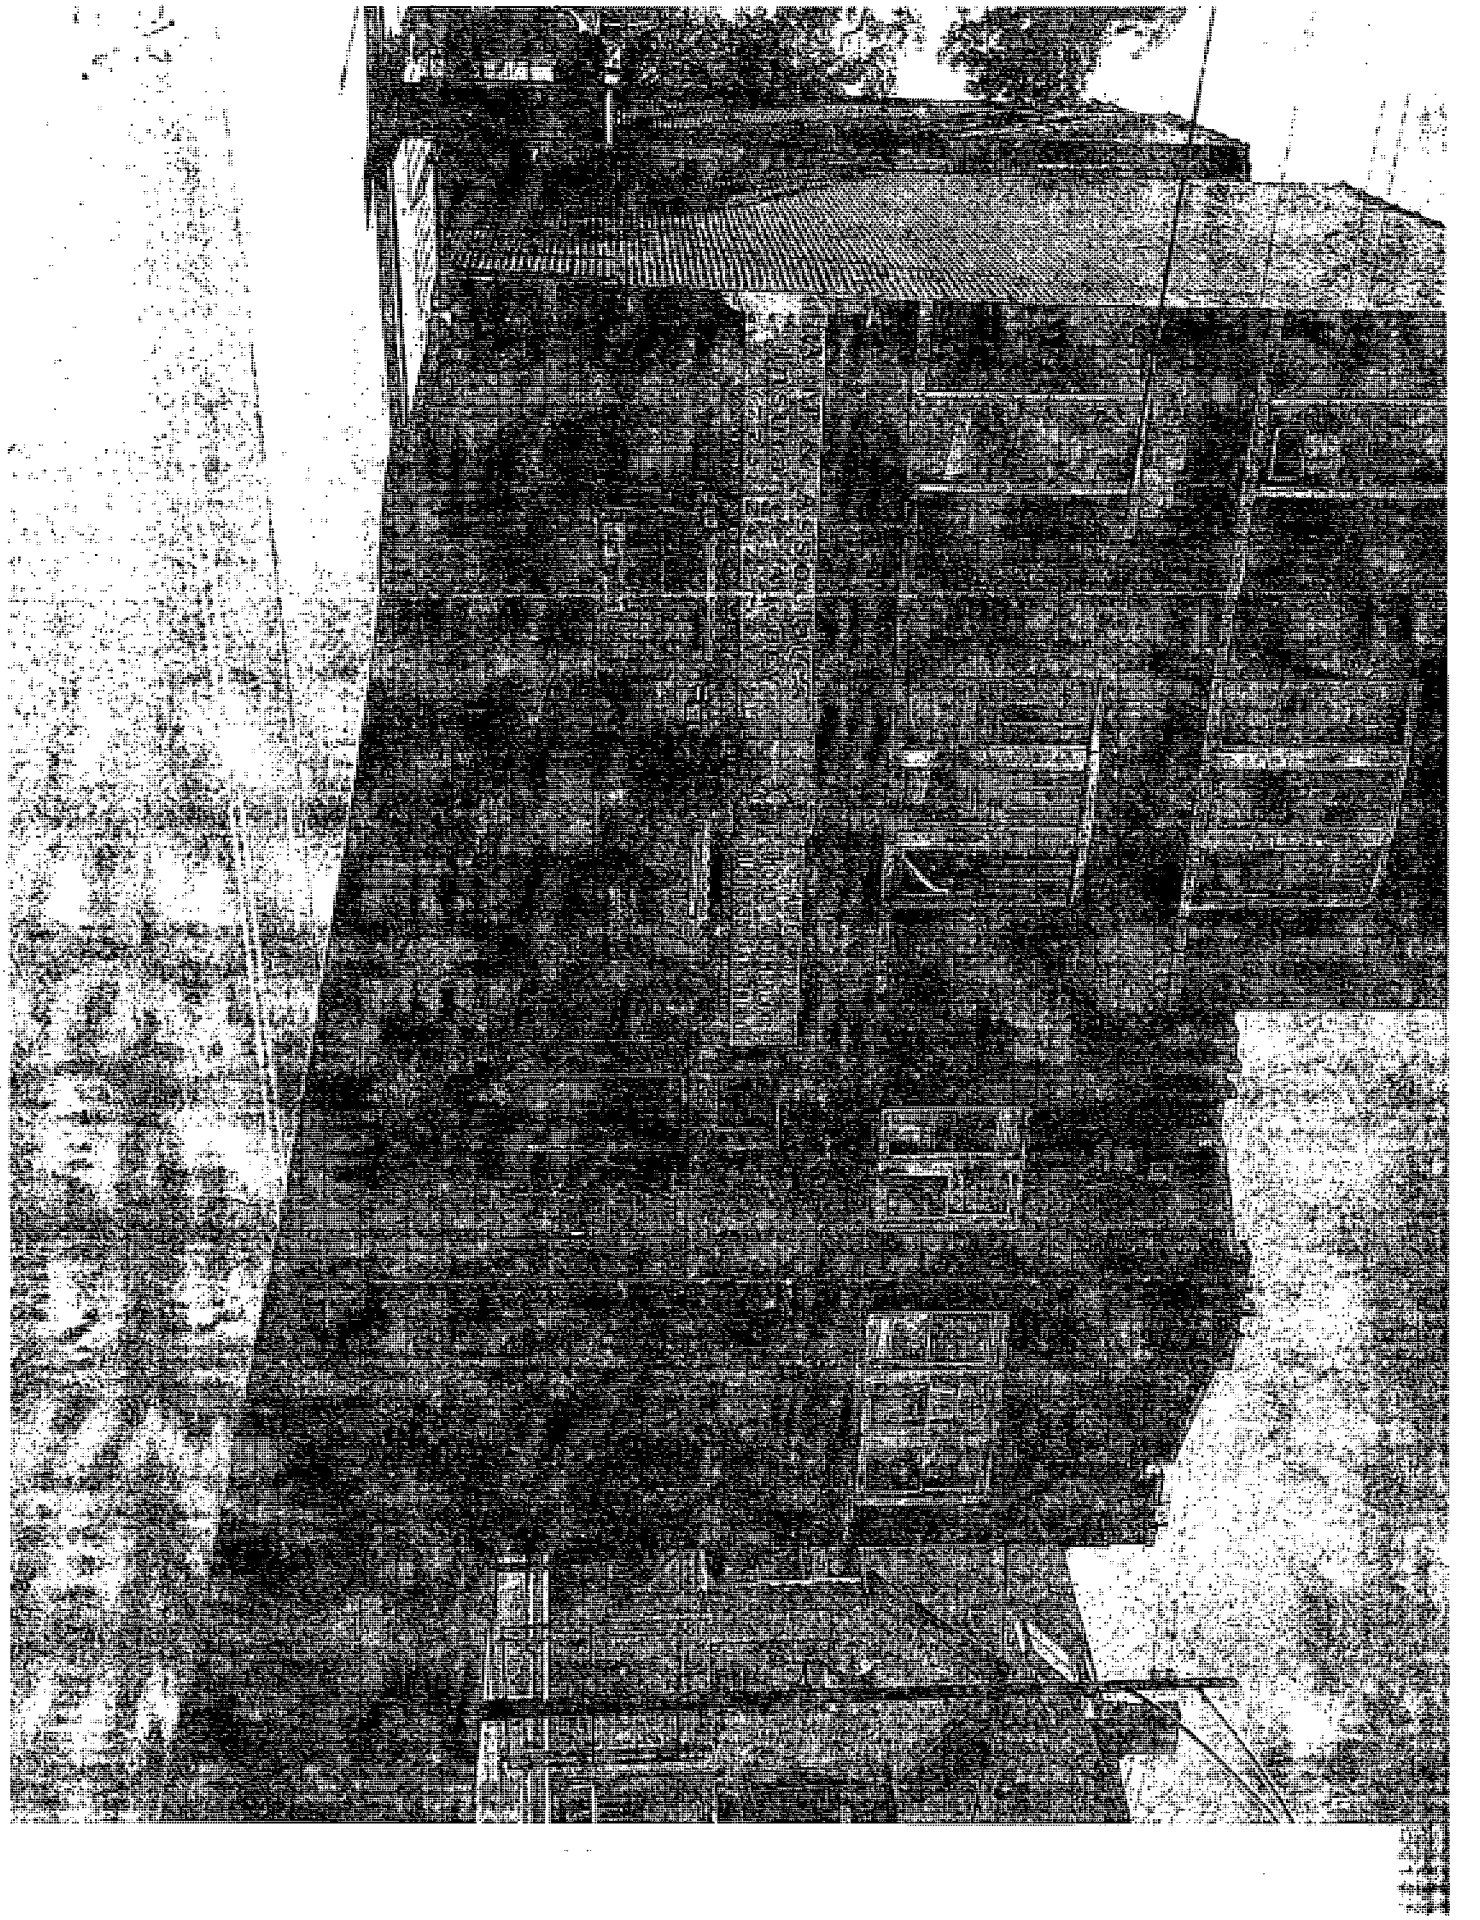

Department of Business Affairs and Consumer Protection
Small Business Center - Public Way Use Unit
City Hall - 121 N. LaSalle Street, Room 800 • Chicago, IL 60602
(312)-74-GOBIZ (312-744-6249) • (312) 744-1944 (TTY)
http://www.cityofchicago.org/bacp

01/15/2014

Alderman **Daniel S. Solis**
Ward # **25**
City of Chicago
City Hall, Room **203**
121 North LaSalle Street
Chicago, Illinois 60602

Re: An ordinance to use and maintain a portion of the public right-of-way for **one (1) awning(s)** for **A M & ASSOCIATES**, adjacent to the premises known as **2213 W. Cermak Rd.**.

Dear Alderman **Daniel S. Solis**:

The applicant referenced above has requested the use of the public right-of-way for a **awning(s)**. An ordinance has been prepared by the Department of Business Affairs and Consumer Protection – Small Business Center - Public Way Use Unit for presentation to the City Council. Because this request was made for properties located in your ward, as approved by you as per the attached, I respectfully request that you introduce the attached ordinance at the next City Council meeting.

If you have any questions regarding this ordinance, please contact Anthony Bertuca at (312) 744-5506.

Department of Business Affairs and Consumer Protection

City of Chicago

O2014-278

Office of the City Clerk

Document Tracking Sheet

Meeting Date:	1/15/2014
Sponsor(s):	Solis (25)
Type:	Ordinance
Title:	Awning(s) for C B Guadalupano
Committee(s) Assignment:	Committee on Transportation and Public Way

ORDINANCE
C B GUADALUPANO
Acct. No. 14533 - 3
Permit No. 1110359

Be It Ordained by the City Council of the City of Chicago:

SECTION 1. Permission and authority are hereby given and granted to C B GUADALUPANO, upon the terms and subject to the conditions of this ordinance to maintain and use, as now constructed, one (1) Awning(s) projecting over the public right-of-way adjacent to its premises known as 1538 W. 18th St..

Said Awning(s) at W. 18th Street measure(s):
One (1) at fifteen (15) feet in length, and three (3) feet in width for a total of forty-five (45) square feet.

The location of said privilege shall be as shown on prints kept on file with the Department of Business Affairs and Consumer Protection and the Office of the City Clerk.

Said privilege shall be constructed in accordance with plans and specifications approved by the Zoning Department - Signs.

This grant of privilege in the public way shall be subject to the provisions of Section 10-28-015 and all other required provisions of the Municipal Code of Chicago.

The grantee shall pay to the City of Chicago as compensation for the privilege #1110359 herein granted the sum of fifty ($50.00) per annum in advance.

A 25% penalty will be added for payments received after due date.

The permit holder agrees to hold the City of Chicago harmless for any damage, relocation or replacement costs associated with damage, relocation or removal of private property caused by the City performing work in the public way.

Authority herein given and granted for a period of five (5) years from and after 01/13/2014.

Alderman _____

Daniel S. Solis 25th Ward


CHARGERS
TV CARDS
$7.99
CENTRO BOTANICO
Guadalupano
PRODUCT
CENTER
TAQUERIA
EL TACOTE
1530 W 18th st

Department of Business Affairs and Consumer Protection
Small Business Center - Public Way Use Unit
City Hall - 121 N. LaSalle Street, Room 800 • Chicago, IL 60602
(312)-74-GOBIZ (312-744-6249) • (312) 744-1944 (TTY)
http://www.cityofchicago.org/bacp

01/15/2014

Alderman **Daniel S. Solis**
Ward # **25**
City of Chicago
City Hall, Room **203**
121 North LaSalle Street
Chicago, Illinois 60602

Re: An ordinance to use and maintain a portion of the public right-of-way for **one (1) awning(s)** for **C B GUADALUPANO**, adjacent to the premises known as **1538 W. 18th St.**.

Dear Alderman **Daniel S. Solis**:

The applicant referenced above has requested the use of the public right-of-way for a **awning(s)**. An ordinance has been prepared by the Department of Business Affairs and Consumer Protection – Small Business Center - Public Way Use Unit for presentation to the City Council. Because this request was made for properties located in your ward, as approved by you as per the attached, I respectfully request that you introduce the attached ordinance at the next City Council meeting.

If you have any questions regarding this ordinance, please contact Anthony Bertuca at (312) 744-5506.

Department of Business Affairs and Consumer Protection

City of Chicago

O2014-280

Office of the City Clerk

Document Tracking Sheet

Meeting Date:	1/15/2014
Sponsor(s):	Solis (25)
Type:	Ordinance
Title:	Awning(s) for Cananas
Committee(s) Assignment:	Committee on Transportation and Public Way

ORDINANCE
CANANAS
Acct. No. 300179 - 1
Permit No. 1110144

Be It Ordained by the City Council of the City of Chicago:

SECTION 1. Permission and authority are hereby given and granted to CANANAS, upon the terms and subject to the conditions of this ordinance to maintain and use, as now constructed, one (1) Awning(s) projecting over the public right-of-way adjacent to its premises known as 2310 S. Blue Island Ave..

Said Awning(s) at S. Blue Island Avenue measure(s):
One (1) at twenty point five (20.5) feet in length, and two (2) feet in width for a total of forty-one (41) square feet.

The location of said privilege shall be as shown on prints kept on file with the Department of Business Affairs and Consumer Protection and the Office of the City Clerk.

Said privilege shall be constructed in accordance with plans and specifications approved by the Zoning Department - Signs.

This grant of privilege in the public way shall be subject to the provisions of Section 10-28-015 and all other required provisions of the Municipal Code of Chicago.

The grantee shall pay to the City of Chicago as compensation for the privilege #1110144 herein granted the sum of fifty ($50.00) per annum in advance.


A 25% penalty will be added for payments received after due date.

The permit holder agrees to hold the City of Chicago harmless for any damage, relocation or replacement costs associated with damage, relocation or removal of private property caused by the City performing work in the public way.

Authority herein given and granted for a period of five (5) years from and after 01/09/2013.

Alderman _____

Daniel S. Solis 25th Ward

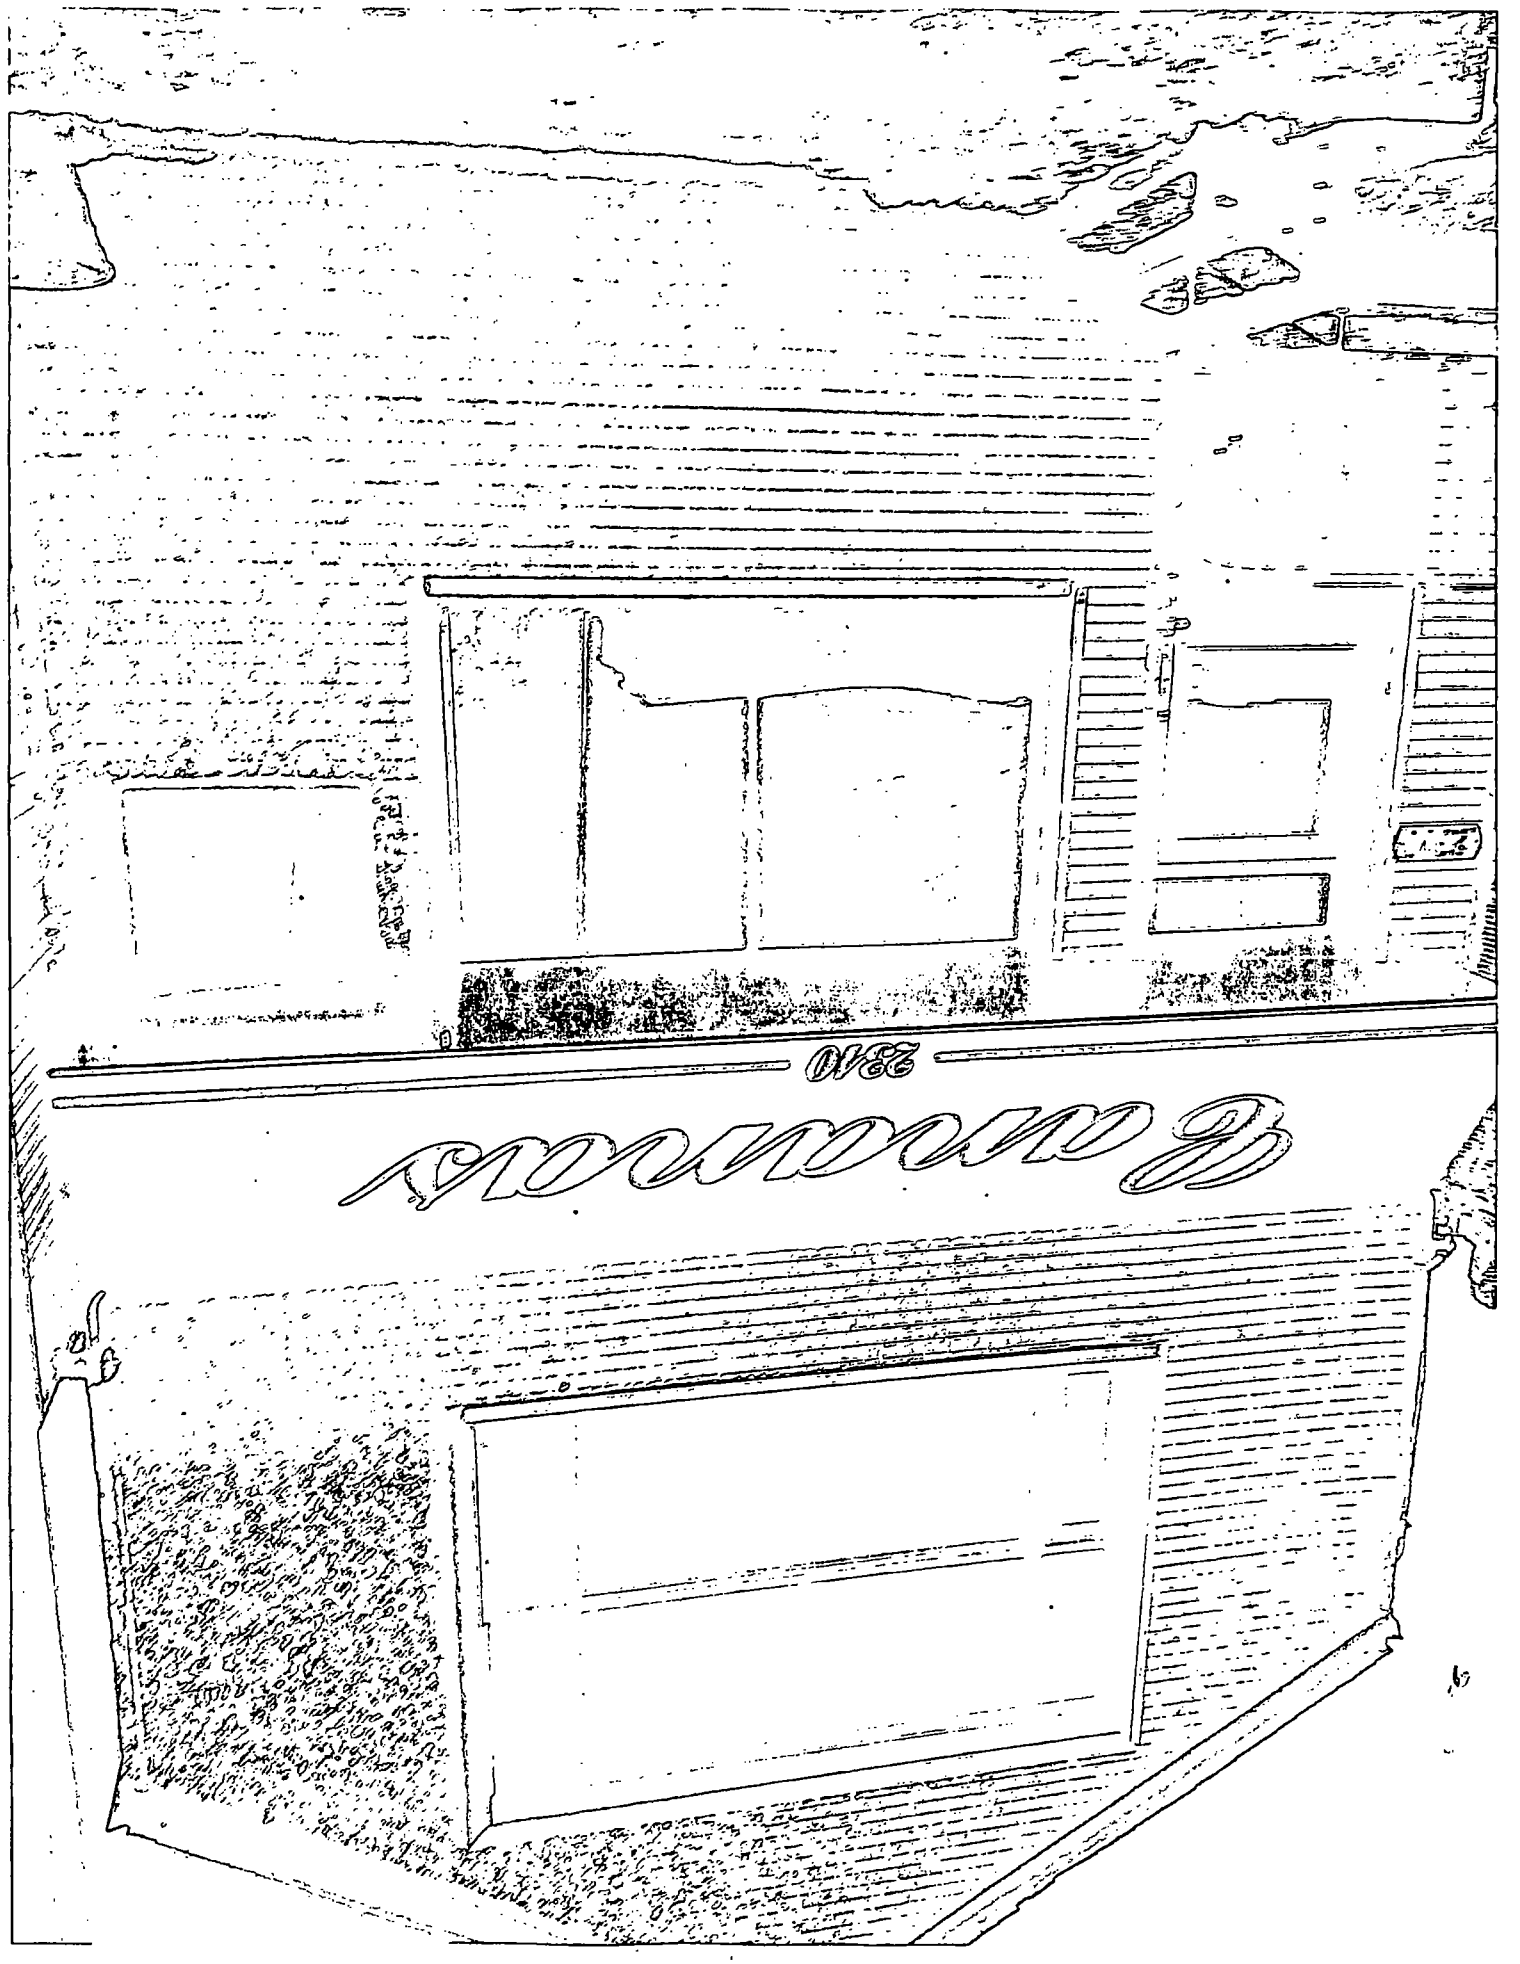
2310
Edmonds

Department of Business Affairs and Consumer Protection
Small Business Center - Public Way Use Unit
City Hall - 121 N. LaSalle Street, Room 800 • Chicago, IL 60602
(312)-74-GOBIZ (312-744-6249) • (312) 744-1944 (TTY)
http://www.cityofchicago.org/bacp

01/15/2014

Alderman **Daniel S. Solis**
Ward # **25**
City of Chicago
City Hall, Room **203**
121 North LaSalle Street
Chicago, Illinois 60602

Re: An ordinance to use and maintain a portion of the public right-of-way for **one (1) awning(s)** for **CANANAS**, adjacent to the premises known as **2310 S. Blue Island Ave.**.

Dear Alderman **Daniel S. Solis**:

The applicant referenced above has requested the use of the public right-of-way for a **awning(s)**. An ordinance has been prepared by the Department of Business Affairs and Consumer Protection – Small Business Center - Public Way Use Unit for presentation to the City Council. Because this request was made for properties located in your ward, as approved by you as per the attached, I respectfully request that you introduce the attached ordinance at the next City Council meeting.

If you have any questions regarding this ordinance, please contact Anthony Bertuca at (312) 744-5506.

Department of Business Affairs and Consumer Protection

City of Chicago

O2014-284

Office of the City Clerk

Document Tracking Sheet

Meeting Date:	1/15/2014
Sponsor(s):	Solis (25)
Type:	Ordinance
Title:	Awning(s) for Wintime Fashion
Committee(s) Assignment:	Committee on Transportation and Public Way

ORDINANCE
WIntime Fashion
Acct. No. 361651 - 2
Permit No. 1103853

Be It Ordained by the City Council of the City of Chicago:

SECTION 1. Permission and authority are hereby given and granted to WIntime Fashion, upon the terms and subject to the conditions of this ordinance to construct, install, maintain and use one (1) Awning(s) projecting over the public right-of-way adjacent to its premises known as 2219 S. Wentworth Ave..

Said Awning(s) at S. Wentworth measure(s):
One (1) at nineteen point five (19.5) feet in length, and two (2) feet in width for a total of thirty-nine (39) square feet.

The location of said privilege shall be as shown on prints kept on file with the Department of Business Affairs and Consumer Protection and the Office of the City Clerk.

Said privilege shall be constructed in accordance with plans and specifications approved by the Zoning Department - Signs.

This grant of privilege in the public way shall be subject to the provisions of Section 10-28-015 and all other required provisions of the Municipal Code of Chicago.

The grantee shall pay to the City of Chicago as compensation for the privilege #1103853 herein granted the sum of fifty ($50.00) per annum in advance.

A 25% penalty will be added for payments received after due date.

The permit holder agrees to hold the City of Chicago harmless for any damage, relocation or replacement costs associated with damage, relocation or removal of private property caused by the City performing work in the public way.

Authority herein given and granted for a period of five (5) years from and after Date of Passage.

Alderman _____


Daniel S. Solis 25th Ward

4'5"

ALTO

JOSE

759-8888

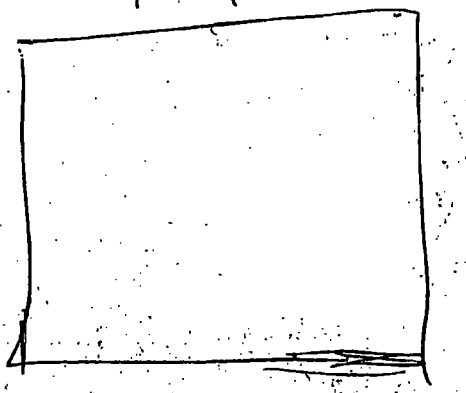

JOSE

5'

8'

FULLERTON & KENNETH

HAND BAG & ACCESORIES

Department of Business Affairs and Consumer Protection
Small Business Center - Public Way Use Unit
City Hall - 121 N. LaSalle Street, Room 800 • Chicago, IL 60602
(312)-74-GOBIZ (312-744-6249) • (312) 744-1944 (TTY)
http://www.cityofchicago.org/bacp

01/15/2014

Alderman **Daniel S. Solis**
Ward # **25**
City of Chicago
City Hall, Room **203**
121 North LaSalle Street
Chicago, Illinois 60602

Re: An ordinance to use and maintain a portion of the public right-of-way for **one (1) awning(s)** for **WIntime Fashion**, adjacent to the premises known as **2219 S. Wentworth Ave.**.

Dear Alderman **Daniel S. Solis**:

The applicant referenced above has requested the use of the public right-of-way for a **awning(s)**. An ordinance has been prepared by the Department of Business Affairs and Consumer Protection – Small Business Center - Public Way Use Unit for presentation to the City Council. Because this request was made for properties located in your ward, as approved by you as per the attached, I respectfully request that you introduce the attached ordinance at the next City Council meeting.

If you have any questions regarding this ordinance, please contact Anthony Bertuca at (312) 744-5506.

Department of Business Affairs and Consumer Protection

City of Chicago

O2014-286

Office of the City Clerk

Document Tracking Sheet

Meeting Date:	1/15/2014
Sponsor(s):	Maldonado (26)
Type:	Ordinance
Title:	Awning(s) for La Plena Restaurant
Committee(s) Assignment:	Committee on Transportation and Public Way

ORDINANCE
LA PLENA RESTAURANT
Acct. No. 320825 - 1
Permit No. 1110093

Be It Ordained by the City Council of the City of Chicago:

SECTION 1. Permission and authority are hereby given and granted to LA PLENA RESTAURANT, upon the terms and subject to the conditions of this ordinance to maintain and use, as now constructed, one (1) Awning(s) projecting over the public right-of-way adjacent to its premises known as 2617 W. Division St..

Said Awning(s) at W Division measure(s):
One (1) at nineteen (19) feet in length, and two (2) feet in width for a total of thirty-eight (38) square feet.

The location of said privilege shall be as shown on prints kept on file with the Department of Business Affairs and Consumer Protection and the Office of the City Clerk.

Said privilege shall be constructed in accordance with plans and specifications approved by the Zoning Department - Signs.

This grant of privilege in the public way shall be subject to the provisions of Section 10-28-015 and all other required provisions of the Municipal Code of Chicago.

The grantee shall pay to the City of Chicago as compensation for the privilege #1110093 herein granted the sum of fifty ($50.00) per annum in advance.

A 25% penalty will be added for payments received after due date.


The permit holder agrees to hold the City of Chicago harmless for any damage, relocation or replacement costs associated with damage, relocation or removal of private property caused by the City performing work in the public way.

Authority herein given and granted for a period of five (5) years from and after 12/17/2013.

Alderman _____

Roberto Maldonado 26th Ward


La Plena
RESTAURANT
AND OPENING SOON
RESTAURANT

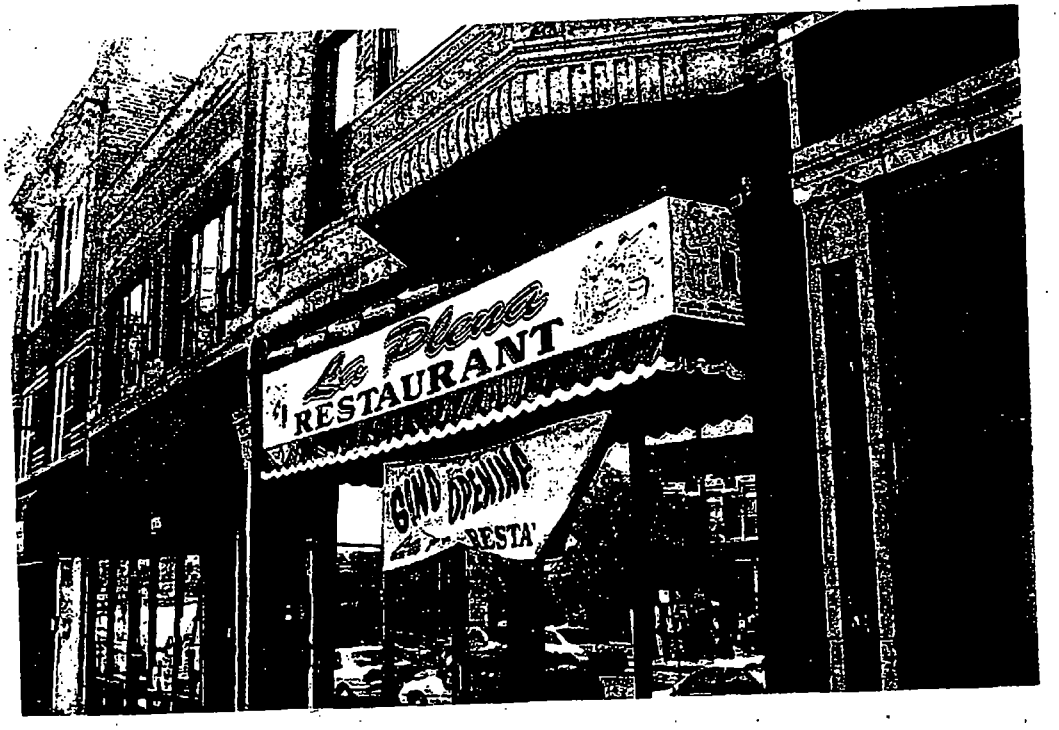
La Plena
RESTAURANT

Department of Business Affairs and Consumer Protection
Small Business Center - Public Way Use Unit
City Hall - 121 N. LaSalle Street, Room 800 • Chicago, IL 60602
(312)-74-GOBIZ (312-744-6249) • (312) 744-1944 (TTY)
http://www.cityofchicago.org/bacp

01/15/2014

Alderman **Roberto Maldonado**
Ward # **26**
City of Chicago
City Hall, Room **300**
121 North LaSalle Street
Chicago, Illinois 60602

Re: An ordinance to use and maintain a portion of the public right-of-way for **one (1) awning(s)** for **LA PLENA RESTAURANT**, adjacent to the premises known as **2617 W. Division St.**.

Dear Alderman **Roberto Maldonado**:

The applicant referenced above has requested the use of the public right-of-way for a **awning(s)**. An ordinance has been prepared by the Department of Business Affairs and Consumer Protection – Small Business Center - Public Way Use Unit for presentation to the City Council. Because this request was made for properties located in your ward, as approved by you as per the attached, I respectfully request that you introduce the attached ordinance at the next City Council meeting.

If you have any questions regarding this ordinance, please contact Anthony Bertuca at (312) 744-5506.

Department of Business Affairs and Consumer Protection

City of Chicago

O2014-289

Office of the City Clerk

Document Tracking Sheet

Meeting Date:	1/15/2014
Sponsor(s):	Burnett (27)
Type:	Ordinance
Title:	Awning(s) for Lois Beauty Salon
Committee(s) Assignment:	Committee on Transportation and Public Way

ORDINANCE
LOIS BEAUTY SALON
Acct. No. 51986 - 1
Permit No. 1110118

Be It Ordained by the City Council of the City of Chicago:

SECTION 1. Permission and authority are hereby given and granted to LOIS BEAUTY SALON, upon the terms and subject to the conditions of this ordinance to maintain and use, as now constructed, one (1) Awning(s) projecting over the public right-of-way adjacent to its premises known as 421 N. Kedzie Ave..

Said Awning(s) at N. KEDZIE measure(s):
One (1) at fifteen (15) feet in length, and two (2) feet in width for a total of thirty (30) square feet.

The location of said privilege shall be as shown on prints kept on file with the Department of Business Affairs and Consumer Protection and the Office of the City Clerk.

Said privilege shall be constructed in accordance with plans and specifications approved by the Zoning Department - Signs.

This grant of privilege in the public way shall be subject to the provisions of Section 10-28-015 and all other required provisions of the Municipal Code of Chicago.

The grantee shall pay to the City of Chicago as compensation for the privilege #1110118 herein granted the sum of fifty ($50.00) per annum in advance.

A 25% penalty will be added for payments received after due date.

The permit holder agrees to hold the City of Chicago harmless for any damage, relocation or replacement costs associated with damage, relocation or removal of private property caused by the City performing work in the public way.

Authority herein given and granted for a period of five (5) years from and after 11/05/2013.

Alderman _____

Walter Burnett Jr. 27th Ward


Joi's Beauty Shop
773-722-9664
421 N. KEDZIE
773-722-9664

City of Chicago

O2014-290

Office of the City Clerk

Document Tracking Sheet

Meeting Date:	1/15/2014
Sponsor(s):	Burnett (27)
Type:	Ordinance
Title:	Awning(s) for Nia
Committee(s) Assignment:	Committee on Transportation and Public Way

ORDINANCE
NIA
Acct. No. 322341 - 1
Permit No. 1109850

Be It Ordained by the City Council of the City of Chicago:

SECTION 1. Permission and authority are hereby given and granted to NIA, upon the terms and subject to the conditions of this ordinance to maintain and use, as now constructed, one (1) Awning(s) projecting over the public right-of-way adjacent to its premises known as 803 W. Randolph St..

Said Awning(s) at W. Randolph measure(s):
One (1) at eighteen (18) feet in length, and two (2) feet in width for a total of thirty-six (36) square feet.

The location of said privilege shall be as shown on prints kept on file with the Department of Business Affairs and Consumer Protection and the Office of the City Clerk.

Said privilege shall be constructed in accordance with plans and specifications approved by the Zoning Department - Signs.

This grant of privilege in the public way shall be subject to the provisions of Section 10-28-015 and all other required provisions of the Municipal Code of Chicago.

The grantee shall pay to the City of Chicago as compensation for the privilege #1109850 herein granted the sum of fifty ($50.00) per annum in advance.

A 25% penalty will be added for payments received after due date.

The permit holder agrees to hold the City of Chicago harmless for any damage, relocation or replacement costs associated with damage, relocation or removal of private property caused by the City performing work in the public way.


Authority herein given and granted for a period of five (5) years from and after 11/19/2013.

Alderman

Walter Burnett Jr. 27th Ward


NOW OPEN
Nia
mediterranean tapas
805


Length
3"
AWNING
SIDE PROFILE
2"
Deep

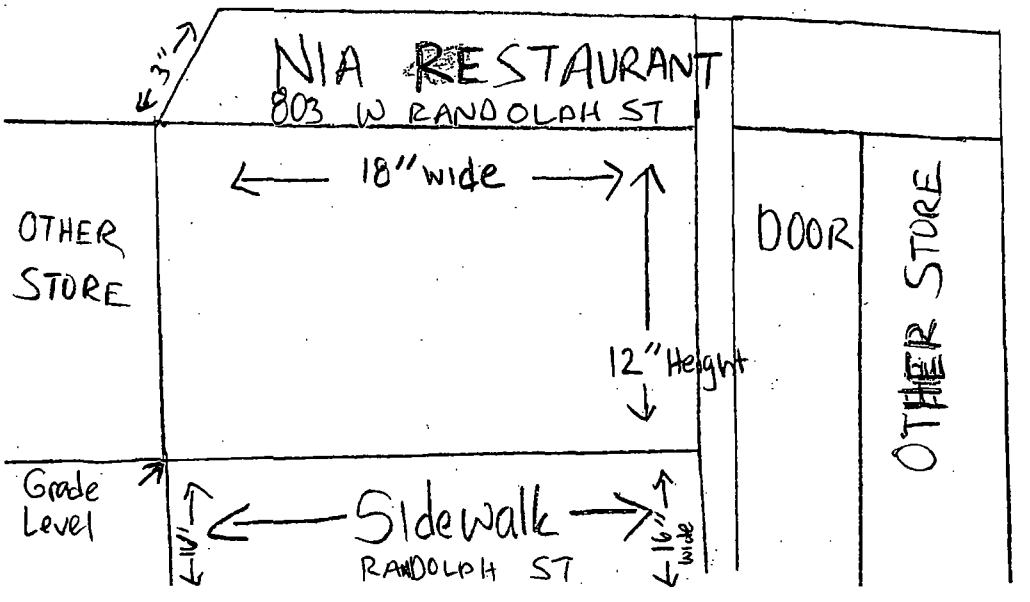
3"
NIA RESTAURANT
803 W RANDOLPH ST
18" wide
12" Height
OTHER STORE
DOOR
OTHER STORE
Grade Level
Sidewalk
RANDOLPH ST
16" wide

City of Chicago

O2014-292

Office of the City Clerk

Document Tracking Sheet

Meeting Date:	1/15/2014
Sponsor(s):	Burnett (27)
Type:	Ordinance
Title:	Awning(s) for 9 Muses Bar & Grill
Committee(s) Assignment:	Committee on Transportation and Public Way

ORDINANCE
9 MUSES BAR & GRILL
Acct. No. 8020 - 1
Permit No. 1109838

Be It Ordained by the City Council of the City of Chicago:

SECTION 1. Permission and authority are hereby given and granted to 9 MUSES BAR & GRILL, upon the terms and subject to the conditions of this ordinance to maintain and use, as now constructed, one (1) Awning(s) projecting over the public right-of-way adjacent to its premises known as 315 S. Halsted St..

Said Awning(s) at W. Gladys measure(s):
One (1) at thirty-seven (37) feet in length, and fourteen (14) feet in width for a total of five hundred eighteen (518) square feet.

The location of said privilege shall be as shown on prints kept on file with the Department of Business Affairs and Consumer Protection and the Office of the City Clerk.

Said privilege shall be constructed in accordance with plans and specifications approved by the Zoning Department - Signs.

This grant of privilege in the public way shall be subject to the provisions of Section 10-28-015 and all other required provisions of the Municipal Code of Chicago.

The grantee shall pay to the City of Chicago as compensation for the privilege #1109838 herein granted the sum of sixty-two ($62.00) per annum in advance.

A 25% penalty will be added for payments received after due date.

The permit holder agrees to hold the City of Chicago harmless for any damage, relocation or replacement costs associated with damage, relocation or removal of private property caused by the City performing work in the public way.


Authority herein given and granted for a period of five (5) years from and after 09/29/2013.

Alderman _____

Walter Burnett Jr. 27th Ward

315 S .HALSTED STR ,CHICAGO , IL60661



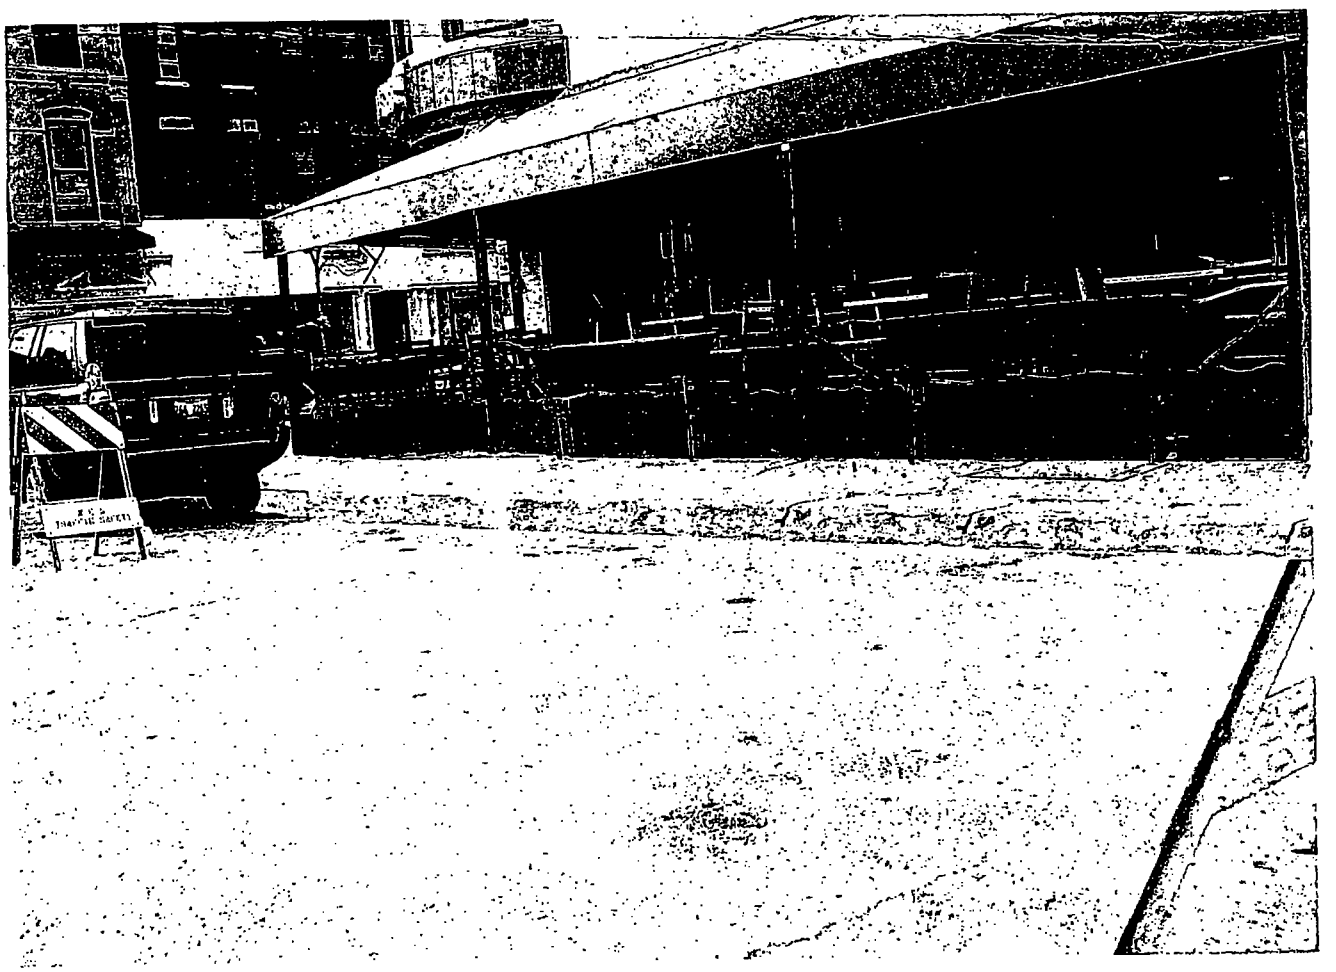

City of Chicago

O2014-295

Office of the City Clerk

Document Tracking Sheet

Meeting Date:	1/15/2014
Sponsor(s):	Graham (29)
Type:	Ordinance
Title:	Awning(s) for State Farm Insurance
Committee(s) Assignment:	Committee on Transportation and Public Way

ORDINANCE
STATE FARM INSURANCE
Acct. No. 79054 - 1
Permit No. 1110128

Be It Ordained by the City Council of the City of Chicago:

SECTION 1. Permission and authority are hereby given and granted to STATE FARM INSURANCE, upon the terms and subject to the conditions of this ordinance to maintain and use, as now constructed, one (1) Awning(s) projecting over the public right-of-way adjacent to its premises known as 5932 W. Lake St..

Said Awning(s) at W Lake St measure(s):
One (1) at fourteen point two five (14.25) feet in length, and two point zero eight (2.08) feet in width for a total of twenty-nine point six four (29.64) square feet.

The location of said privilege shall be as shown on prints kept on file with the Department of Business Affairs and Consumer Protection and the Office of the City Clerk.

Said privilege shall be constructed in accordance with plans and specifications approved by the Zoning Department - Signs.

This grant of privilege in the public way shall be subject to the provisions of Section 10-28-015 and all other required provisions of the Municipal Code of Chicago.

The grantee shall pay to the City of Chicago as compensation for the privilege #1110128 herein granted the sum of fifty ($50.00) per annum in advance.

A 25% penalty will be added for payments received after due date.

The permit holder agrees to hold the City of Chicago harmless for any damage, relocation or replacement costs associated with damage, relocation or removal of private property caused by the City performing work in the public way.

Authority herein given and granted for a period of five (5) years from and after 12/17/2013.

Alderman Deborah F. Graham

Deborah Graham 29th Ward


STATE FARM
Larry C. Williams, CPCU, CLU, AIS
5932
773-379-9009
STATE FARM
Auto
Life
Fire
INSURANCE®
LARRY C. WILLIAMS, CPCU,
CLU, AIS AGENT
379-9009
Your Good Neighbor Agent

Department of Business Affairs and Consumer Protection
Small Business Center - Public Way Use Unit
City Hall - 121 N. LaSalle Street, Room 800 • Chicago, IL 60602
(312)-74-GOBIZ (312-744-6249) • (312) 744-1944 (TTY)
http://www.cityofchicago.org/bacp

01/15/2014

Alderman **Deborah Graham**
Ward # **29**
City of Chicago
City Hall, Room **300**
121 North LaSalle Street
Chicago, Illinois 60602

Re: An ordinance to use and maintain a portion of the public right-of-way for **one (1) awning(s)** for **STATE FARM INSURANCE**, adjacent to the premises known as **5932 W. Lake St.**.

Dear Alderman **Deborah Graham**:

The applicant referenced above has requested the use of the public right-of-way for a **awning(s)**. An ordinance has been prepared by the Department of Business Affairs and Consumer Protection – Small Business Center - Public Way Use Unit for presentation to the City Council. Because this request was made for properties located in your ward, as approved by you as per the attached, I respectfully request that you introduce the attached ordinance at the next City Council meeting.

If you have any questions regarding this ordinance, please contact Anthony Bertuca at (312) 744-5506.

Department of Business Affairs and Consumer Protection

City of Chicago

O2014-296

Office of the City Clerk

Document Tracking Sheet

Meeting Date:	1/15/2014
Sponsor(s):	Reboyras (30)
Type:	Ordinance
Title:	Awning(s) for Bristol Liquors, Inc.
Committee(s) Assignment:	Committee on Transportation and Public Way

ORDINANCE
BRISTOL LIQUORS INC
Acct. No. 11140 - 1
Permit No. 1110266

Be It Ordained by the City Council of the City of Chicago:

SECTION 1. Permission and authority are hereby given and granted to BRISTOL LIQUORS INC, upon the terms and subject to the conditions of this ordinance to maintain and use, as now constructed, one (1) Awning(s) projecting over the public right-of-way adjacent to its premises known as 5207 W. Belmont Ave..

Said Awning(s) at W. Belmont measure(s):
One (1) at nineteen (19) feet in length, and two (2) feet in width for a total of thirty-eight (38) square feet.

The location of said privilege shall be as shown on prints kept on file with the Department of Business Affairs and Consumer Protection and the Office of the City Clerk.

Said privilege shall be constructed in accordance with plans and specifications approved by the Zoning Department - Signs.

This grant of privilege in the public way shall be subject to the provisions of Section 10-28-015 and all other required provisions of the Municipal Code of Chicago.

The grantee shall pay to the City of Chicago as compensation for the privilege #1110266 herein granted the sum of fifty ($50.00) per annum in advance.

A 25% penalty will be added for payments received after due date.

The permit holder agrees to hold the City of Chicago harmless for any damage, relocation or replacement costs associated with damage, relocation or removal of private property caused by the City performing work in the public way.

Authority herein given and granted for a period of five (5) years from and after 11/19/2013.

Alderman _____

Ariel Reboyras 30th Ward



LENGHT = 19'
WIDTH = 2' (DEPTH)
HEIGHT = 4'

8' SIDEWALK FROM CANOPY TO

Department of Business Affairs and Consumer Protection
Small Business Center - Public Way Use Unit
City Hall - 121 N. LaSalle Street, Room 800 • Chicago, IL 60602
(312)-74-GOBIZ (312-744-6249) • (312) 744-1944 (TTY)
http://www.cityofchicago.org/bacp

01/15/2014

Alderman **Ariel Reboyras**
Ward # **30**
City of Chicago
City Hall, Room **203**
121 North LaSalle Street
Chicago, Illinois 60602

Re: An ordinance to use and maintain a portion of the public right-of-way for **one (1) awning(s)** for **BRISTOL LIQUORS INC**, adjacent to the premises known as **5207 W. Belmont Ave.**.

Dear Alderman **Ariel Reboyras**:

The applicant referenced above has requested the use of the public right-of-way for a **awning(s)**. An ordinance has been prepared by the Department of Business Affairs and Consumer Protection – Small Business Center - Public Way Use Unit for presentation to the City Council. Because this request was made for properties located in your ward, as approved by you as per the attached, I respectfully request that you introduce the attached ordinance at the next City Council meeting.

If you have any questions regarding this ordinance, please contact Anthony Bertuca at (312) 744-5506.

Department of Business Affairs and Consumer Protection

City of Chicago

O2014-297

Office of the City Clerk

Document Tracking Sheet

Meeting Date:	1/15/2014
Sponsor(s):	Suarez (31)
Type:	Ordinance
Title:	Awning(s) for Yoly's Beauty Salon
Committee(s) Assignment:	Committee on Transportation and Public Way

ORDINANCE
YOLY'S BEAUTY SALON
Acct. No. 252992 - 1
Permit No. 1108152

Be It Ordained by the City Council of the City of Chicago:

SECTION 1. Permission and authority are hereby given and granted to YOLY'S BEAUTY SALON, upon the terms and subject to the conditions of this ordinance to maintain and use, as now constructed, one (1) Awning(s) projecting over the public right-of-way adjacent to its premises known as 4352 W. Belmont Ave..

Said Awning(s) at W. Belmont avenue measure(s):
One (1) at sixteen (16) feet in length, and two (2) feet in width for a total of thirty-two (32) square feet.

The location of said privilege shall be as shown on prints kept on file with the Department of Business Affairs and Consumer Protection and the Office of the City Clerk.

Said privilege shall be constructed in accordance with plans and specifications approved by the Zoning Department - Signs.

This grant of privilege in the public way shall be subject to the provisions of Section 10-28-015 and all other required provisions of the Municipal Code of Chicago.

The grantee shall pay to the City of Chicago as compensation for the privilege #1108152 herein granted the sum of fifty ($50.00) per annum in advance.

A 25% penalty will be added for payments received after due date.


The permit holder agrees to hold the City of Chicago harmless for any damage, relocation or replacement costs associated with damage, relocation or removal of private property caused by the City performing work in the public way.

Authority herein given and granted for a period of five (5) years from and after Date of Passage.

Alderman Scott Waguespack
for Ray Suarez 31st Ward


SIGN TYPE: Awning
BUSINESS NAME: Yoly's Beauty Salon
LOCATION: 4352 W. Belmont Ave. Chicago IL

AWNING

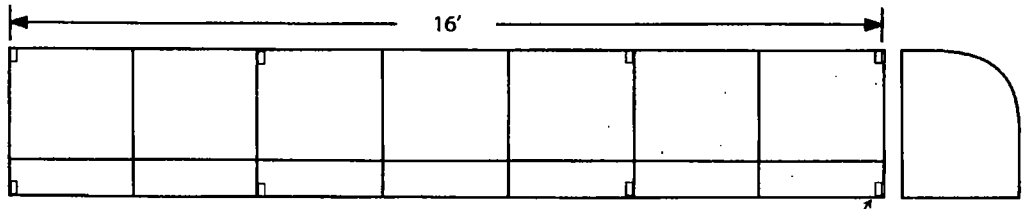


FRONT VIEW


SIDE VIEW

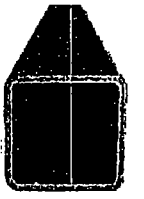

1" x 1" x 18 gauge SQUARE TUBE GALVANIZED

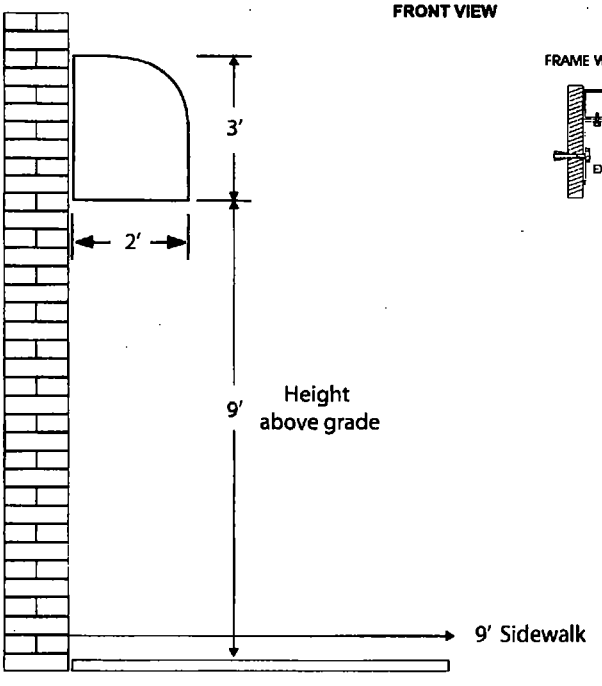

FRAME WALL MOUNTING BRACKET

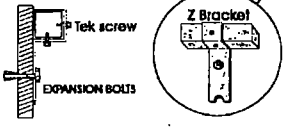

Awning frames can easily be mounted with these bracket.
Made from 3/16 in hot rolled steel,
Two holes spaced equally for logging into mortar are-
Provided to secure bracket to wall. There is also a 3/16 in. Lag screw.
Dare a tek screw for fastening the frame. Will accommodate a 3/8 in. Lag screw



Department of Business Affairs and Consumer Protection
Small Business Center - Public Way Use Unit
City Hall - 121 N. LaSalle Street, Room 800 • Chicago, IL 60602
(312)-74-GOBIZ (312-744-6249) • (312) 744-1944 (TTY)
http://www.cityofchicago.org/bacp

01/15/2014

Alderman **Ray Suarez**
Ward # **31**
City of Chicago
City Hall, Room **203**
121 North LaSalle Street
Chicago, Illinois 60602

Re: An ordinance to use and maintain a portion of the public right-of-way for **one (1) awning(s)** for **YOLY'S BEAUTY SALON**, adjacent to the premises known as **4352 W. Belmont Ave.**.

Dear Alderman **Ray Suarez**:

The applicant referenced above has requested the use of the public right-of-way for a **awning(s)**. An ordinance has been prepared by the Department of Business Affairs and Consumer Protection – Small Business Center - Public Way Use Unit for presentation to the City Council. Because this request was made for properties located in your ward, as approved by you as per the attached, I respectfully request that you introduce the attached ordinance at the next City Council meeting.

If you have any questions regarding this ordinance, please contact Anthony Bertuca at (312) 744-5506.

Department of Business Affairs and Consumer Protection

City of Chicago

O2014-299

Office of the City Clerk

Document Tracking Sheet

Meeting Date:	1/15/2014
Sponsor(s):	Waguespack (32)
Type:	Ordinance
Title:	Awning(s) for Family Pet Animal Hospital
Committee(s) Assignment:	Committee on Transportation and Public Way

ORDINANCE
FAMILY PET ANIMAL HOSPITAL
Acct. No. 8630 - 1
Permit No. 1109121

Be It Ordained by the City Council of the City of Chicago:

SECTION 1. Permission and authority are hereby given and granted to FAMILY PET ANIMAL HOSPITAL, upon the terms and subject to the conditions of this ordinance to construct, install, maintain and use three (3) Awning(s) projecting over the public right-of-way adjacent to its premises known as 1401 W. Webster Ave..

Said Awning(s) at W WEBSTER AVE measure(s):
One (1) at twelve (12) feet in length, and two (2) feet in width for a total of twenty-four (24) square feet.
Two (2) at twenty (20) feet in length, and two (2) feet in width for a total of eighty (80) square feet.

The location of said privilege shall be as shown on prints kept on file with the Department of Business Affairs and Consumer Protection and the Office of the City Clerk.

Said privilege shall be constructed in accordance with plans and specifications approved by the Zoning Department - Signs.

This grant of privilege in the public way shall be subject to the provisions of Section 10-28-015 and all other required provisions of the Municipal Code of Chicago.

The grantee shall pay to the City of Chicago as compensation for the privilege #1109121 herein granted the sum of one hundred fifty ($150.00) per annum in advance.

A 25% penalty will be added for payments received after due date.


The permit holder agrees to hold the City of Chicago harmless for any damage, relocation or replacement costs associated with damage, relocation or removal of private property caused by the City performing work in the public way.

Authority herein given and granted for a period of five (5) years from and after Date of Passage.

Alderman Scott Waguespack

Scott Waguespack 32nd Ward


ISOMETRIC VIEW
E101

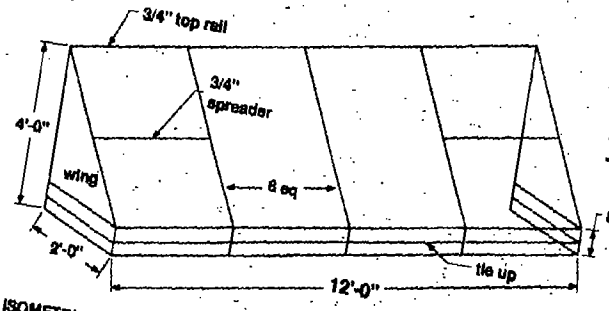


JOB # 723812
FAMILY PET

Notes:
-3 new awnings (galv)
-tie up, silver finish, welded construction

ISOMETRIC VIEW
E102

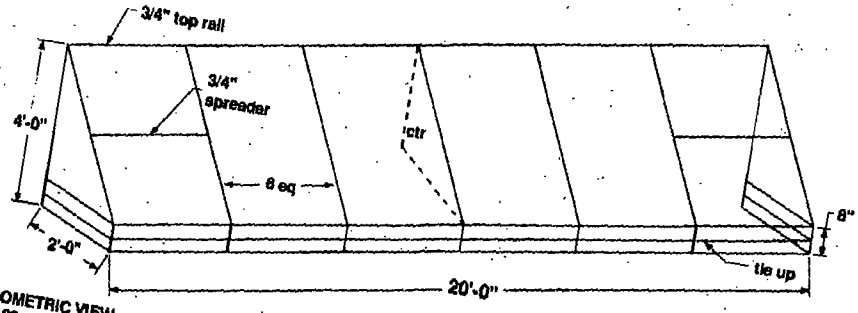

ISOMETRIC VIEW
E103

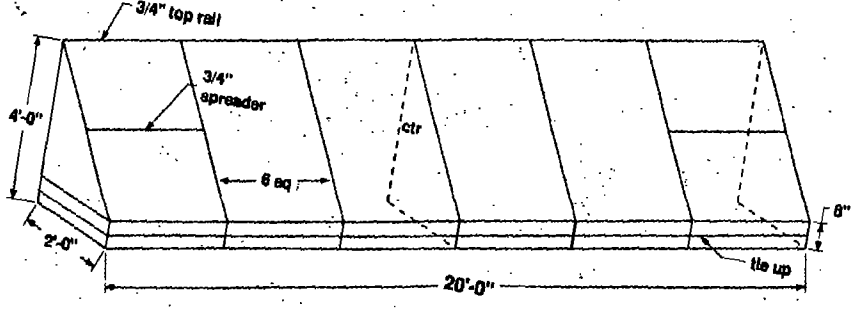

Department of Business Affairs and Consumer Protection
Small Business Center - Public Way Use Unit
City Hall - 121 N. LaSalle Street, Room 800 • Chicago, IL 60602
(312)-74-GOBIZ (312-744-6249) • (312) 744-1944 (TTY)
http://www.cityofchicago.org/bacp

01/15/2014

Alderman **Scott Waguespack**
Ward # **32**
City of Chicago
City Hall, Room **300**
121 North LaSalle Street
Chicago, Illinois 60602

Re: An ordinance to use and maintain a portion of the public right-of-way for **three (3) awning(s)** for **FAMILY PET ANIMAL HOSPITAL**, adjacent to the premises known as **1401 W. Webster Ave.**.

Dear Alderman **Scott Waguespack**:

The applicant referenced above has requested the use of the public right-of-way for a **awning(s)**. An ordinance has been prepared by the Department of Business Affairs and Consumer Protection – Small Business Center - Public Way Use Unit for presentation to the City Council. Because this request was made for properties located in your ward, as approved by you as per the attached, I respectfully request that you introduce the attached ordinance at the next City Council meeting.

If you have any questions regarding this ordinance, please contact Anthony Bertuca at (312) 744-5506.

Department of Business Affairs and Consumer Protection

City of Chicago

O2014-302

Office of the City Clerk

Document Tracking Sheet

Meeting Date:	1/15/2014
Sponsor(s):	Waguespack (32)
Type:	Ordinance
Title:	Awning(s) for Flora Chicago LLC
Committee(s) Assignment:	Committee on Transportation and Public Way

ORDINANCE
FLORA CHICAGO LLC
Acct. No. 294018 - 1
Permit No. 1110263

Be It Ordained by the City Council of the City of Chicago:

SECTION 1. Permission and authority are hereby given and granted to FLORA CHICAGO LLC, upon the terms and subject to the conditions of this ordinance to maintain and use, as now constructed, three (3) Awning(s) projecting over the public right-of-way adjacent to its premises known as 2835 N. Southport Ave..

Said Awning(s) at N Southport Ave measure(s):
One (1) at ten point five eight (10.58) feet in length, and two point five (2.5) feet in width for a total of twenty-six point four five (26.45) square feet.

Said Awning(s) at W Wolfram measure(s):
One (1) at eleven point two five (11.25) feet in length, and two point five (2.5) feet in width for a total of twenty-eight point one three (28.13) square feet.

Said Awning(s) at Corner of Southport and Wolfram measure(s):
One (1) at ten point six seven (10.67) feet in length, and two point five (2.5) feet in width for a total of twenty-six point six eight (26.68) square feet.

The location of said privilege shall be as shown on prints kept on file with the Department of Business Affairs and Consumer Protection and the Office of the City Clerk.

Said privilege shall be constructed in accordance with plans and specifications approved by the Zoning Department - Signs.

This grant of privilege in the public way shall be subject to the provisions of Section 10-28-015 and all other required provisions of the Municipal Code of Chicago.

The grantee shall pay to the City of Chicago as compensation for the privilege #1110263 herein granted the sum of one hundred fifty ($150.00) per annum in advance.

A 25% penalty will be added for payments received after due date.


The permit holder agrees to hold the City of Chicago harmless for any damage, relocation or replacement costs associated with damage, relocation or removal of private property caused by the City performing work in the public way.

Authority herein given and granted for a period of five (5) years from and after 01/13/2014.

Alderman Scott Waguespack

Scott Waguespack 32nd Ward

Side-Wolfram

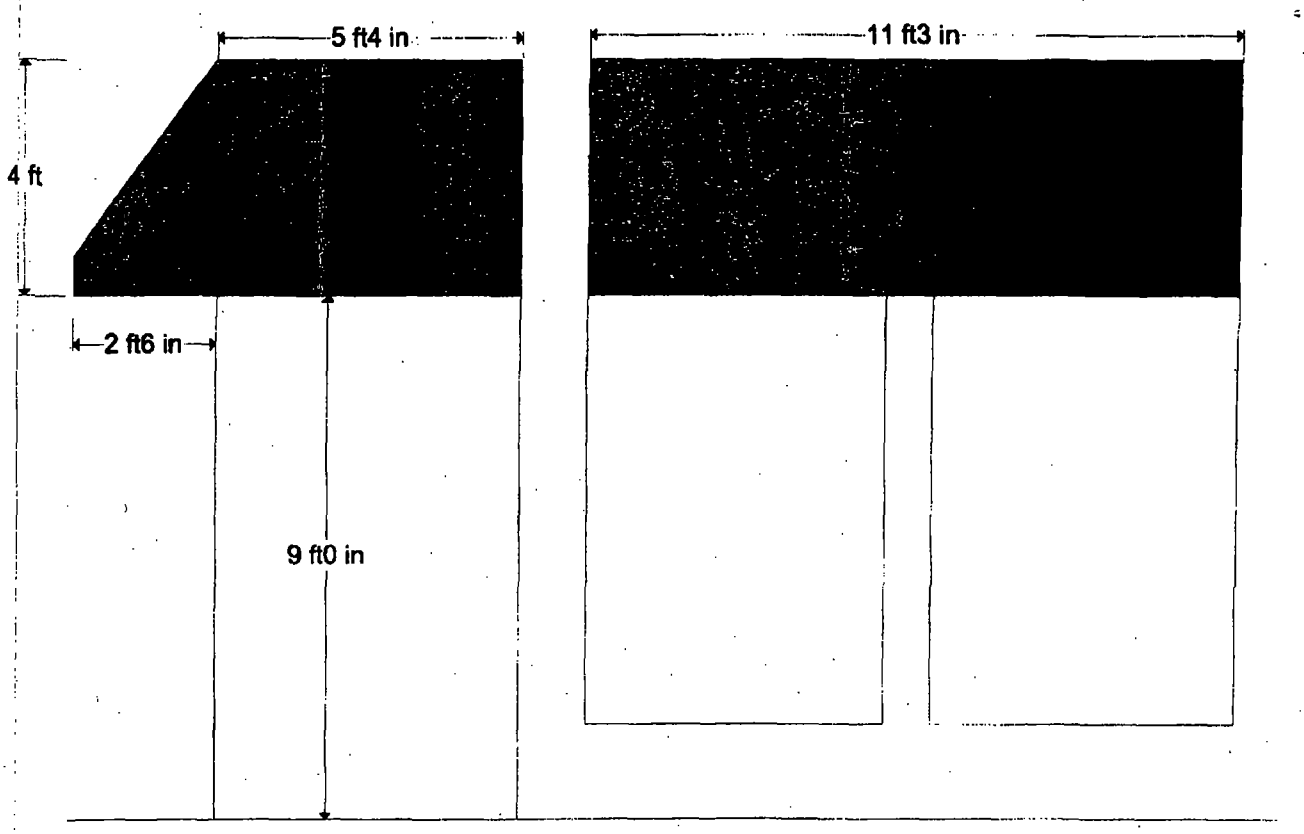

South Elevation

Department of Business Affairs and Consumer Protection
Small Business Center - Public Way Use Unit
City Hall - 121 N. LaSalle Street, Room 800 • Chicago, IL 60602
(312)-74-GOBIZ (312-744-6249) • (312) 744-1944 (TTY)
http://www.cityofchicago.org/bacp

01/15/2014

Alderman **Scott Waguespack**
Ward # **32**
City of Chicago
City Hall, Room **300**
121 North LaSalle Street
Chicago, Illinois 60602

Re: An ordinance to use and maintain a portion of the public right-of-way for **three (3) awning(s)** for **FLORA CHICAGO LLC**, adjacent to the premises known as **2835 N. Southport Ave.**.

Dear Alderman **Scott Waguespack**:

The applicant referenced above has requested the use of the public right-of-way for a **awning(s)**. An ordinance has been prepared by the Department of Business Affairs and Consumer Protection – Small Business Center - Public Way Use Unit for presentation to the City Council. Because this request was made for properties located in your ward, as approved by you as per the attached, I respectfully request that you introduce the attached ordinance at the next City Council meeting.

If you have any questions regarding this ordinance, please contact Anthony Bertuca at (312) 744-5506.

Department of Business Affairs and Consumer Protection

City of Chicago

O2014-331

Office of the City Clerk

Document Tracking Sheet

Meeting Date:	1/15/2014
Sponsor(s):	Waguespack (32)
Type:	Ordinance
Title:	Awning(s) for Life Storage Centers of Lincoln Park LLC
Committee(s) Assignment:	Committee on Transportation and Public Way

ORDINANCE
Life Storage Centers of Lincoln Park, LLC.
Acct. No. 326939 - 9
Permit No. 1103169

Be It Ordained by the City Council of the City of Chicago:

SECTION 1. Permission and authority are hereby given and granted to Life Storage Centers of Lincoln Park, LLC. , upon the terms and subject to the conditions of this ordinance to construct, install, maintain and use two (2) Awning(s) projecting over the public right-of-way adjacent to its premises known as 1030 W. North Ave..

Said Awning(s) at N Kingsbury St measure(s):
One (1) at thirteen point six seven (13.67) feet in length, and one point six seven (1.67) foot in width for a total of twenty-two point eight three (22.83) square feet.
One (1) at twelve point four two (12.42) feet in length, and one point six seven (1.67) foot in width for a total of twenty point seven four (20.74) square feet.

The location of said privilege shall be as shown on prints kept on file with the Department of Business Affairs and Consumer Protection and the Office of the City Clerk.

Said privilege shall be constructed in accordance with plans and specifications approved by the Zoning Department - Signs.

This grant of privilege in the public way shall be subject to the provisions of Section 10-28-015 and all other required provisions of the Municipal Code of Chicago.

The grantee shall pay to the City of Chicago as compensation for the privilege #1103169 herein granted the sum of one hundred ($100.00) per annum in advance.

A 25% penalty will be added for payments received after due date.

The permit holder agrees to hold the City of Chicago harmless for any damage, relocation or replacement costs associated with damage, relocation or removal of private property caused by the City performing work in the public way.

Authority herein given and granted for a period of five (5) years from and after Date of Passage.


Alderman Scott Waguespack

Scott Waguespack 32nd Ward

Awning (1)


JOB NAME: COBALT LIFE STORAGE
1035 W. NORTH AVE.
CHICAGO, IL

TYP. (1) for east elevation

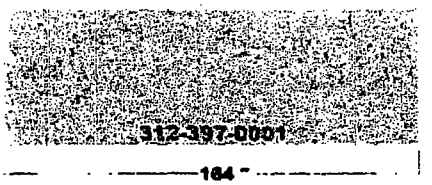

Fabric: SUNBRELLA
Style/Color: CUSTOM GREEN
Insert Color: GREY
Valance: No
(Yes) (No)
Size: 10" Style: RIGID
Braid Color: N/A
Frame: MILL FINISH, UNPAINTED
(Alum.) Galv.
(Slat Down) Slat out
Shadow Free: Yes (No)
Egg Crate: Yes (No)
Lights: Yes (No)
No. of Pictures

awning widths for east elevation
(1- 164" wide)
2- 146" wide

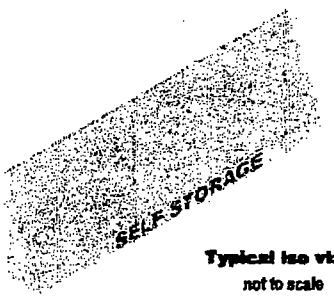

Typical iso view
not to scale

Scale: FINAL DRAWING

GRAPHIC LAYOUT # 4 of 5

DATE 8-28-12

Colors are only a close representation of fabric and graphic samples you have selected.

Merrillville Awning Co.
3420 East 91st Drive Merrillville, Indiana 46410 219-736-9500 Fax: 219-736-9100

Department of Business Affairs and Consumer Protection
Small Business Center - Public Way Use Unit
City Hall - 121 N. LaSalle Street, Room 800 • Chicago, IL 60602
(312)-74-GOBIZ (312-744-6249) • (312) 744-1944 (TTY)
http://www.cityofchicago.org/bacp

01/15/2014

Alderman **Scott Waguespack**
Ward # **32**
City of Chicago
City Hall, Room **300**
121 North LaSalle Street
Chicago, Illinois 60602

Re: An ordinance to use and maintain a portion of the public right-of-way for **two (2) awning(s)** for **Life Storage Centers of Lincoln Park, LLC.** , adjacent to the premises known as **1030 W. North Ave.**.

Dear Alderman **Scott Waguespack**:

The applicant referenced above has requested the use of the public right-of-way for a **awning(s)**. An ordinance has been prepared by the Department of Business Affairs and Consumer Protection – Small Business Center - Public Way Use Unit for presentation to the City Council. Because this request was made for properties located in your ward, as approved by you as per the attached, I respectfully request that you introduce the attached ordinance at the next City Council meeting.

If you have any questions regarding this ordinance, please contact Anthony Bertuca at (312) 744-5506.

Department of Business Affairs and Consumer Protection

City of Chicago

O2014-334

Office of the City Clerk

Document Tracking Sheet

Meeting Date:	1/15/2014
Sponsor(s):	Waguespack (32)
Type:	Ordinance
Title:	Awning(s) for Palazzo Ltd.
Committee(s) Assignment:	Committee on Transportation and Public Way

ORDINANCE
PALAZZO LTD
Acct. No. 63851 - 4
Permit No. 1108521

Be It Ordained by the City Council of the City of Chicago:

SECTION 1. Permission and authority are hereby given and granted to PALAZZO LTD, upon the terms and subject to the conditions of this ordinance to construct, install, maintain and use one (1) Awning(s) projecting over the public right-of-way adjacent to its premises known as 1872 N. Damen Ave..

Said Awning(s) at Damen measure(s):
One (1) at sixteen point four two (16.42) feet in length, and four (4) feet in width for a total of sixty-five point six eight (65.68) square feet.

The location of said privilege shall be as shown on prints kept on file with the Department of Business Affairs and Consumer Protection and the Office of the City Clerk.

Said privilege shall be constructed in accordance with plans and specifications approved by the Zoning Department - Signs.

This grant of privilege in the public way shall be subject to the provisions of Section 10-28-015 and all other required provisions of the Municipal Code of Chicago.

The grantee shall pay to the City of Chicago as compensation for the privilege #1108521 herein granted the sum of fifty ($50.00) per annum in advance.

A 25% penalty will be added for payments received after due date.

The permit holder agrees to hold the City of Chicago harmless for any damage, relocation or replacement costs associated with damage, relocation or removal of private property caused by the City performing work in the public way.

Authority herein given and granted for a period of five (5) years from and after Date of Passage.

Alderman Scott Waguespack

Scott Waguespack 32nd Ward


REVISION 5

Please carefully review and sign below if this layout meets your approval. Note that upon signing this graphics sheet you are approving this design for production. You will have approximately One (1) week from the date below to approve, before delaying production of your project.


This is an original drawing, created by Chesterfield Awning Company, Inc. It is being submitted for your personal use in connection with a project being planned for you by Chesterfield Awning Company, Inc. It is not to be used, reproduced, copied or exhibited in any fashion. In the event any of the above occurs, Chesterfield Awning company, Inc. expects to be riembursed $250.00 in compensation for the time and effort entailed in creating this drawing.

Chesterfield Awning Co.
16999 Van Dam Rd.
South Holland, IL 60473
PHONE 708 - 596 - 4434
FAX 708 - 596 - 9469
www.chesterfieldawning.com

SIDE VIEW

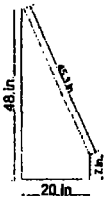

FRONT VIEW

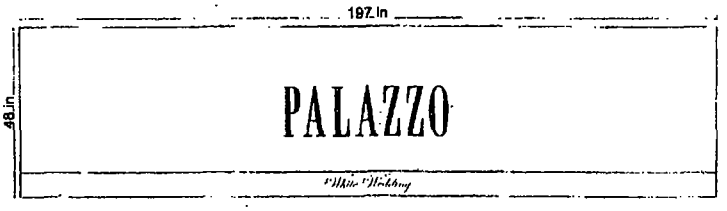

FABRIC LAID FLAT





File Name:	Palazzo
Job Number:	Sunbrella Natural 4604
Font Style:	Custom Font / Logo:
Size/Style:	Medium Gray Custom PX Paint (charcoal gray / cadet gray)
Color/Method:	Russ Boersma
Salesman:	08-22-2013
Date:	

Please carefully check for grammatical errors, misspellings, missing fonts, placement, sizing, colors and etc. Please note this proof is not a true representation of color.

Contact: Matthew Coglianese | graphics@chesterfieldawning.com

Sizes are approximate, changes can/will be made after field measuring prior to installation.

PLEASE CAREFULLY REVIEW THIS DRAWING. IF YOU SIGN AND APPROVE IT WITH INCORRECT INFORMATION. IT WILL BE AT YOUR EXPENSE TO CORRECT

Customer Approval Date

Sales Approval Date

Department of Business Affairs and Consumer Protection
Small Business Center - Public Way Use Unit
City Hall - 121 N. LaSalle Street, Room 800 • Chicago, IL 60602
(312)-74-GOBIZ (312-744-6249) • (312) 744-1944 (TTY)
http://www.cityofchicago.org/bacp

01/15/2014

Alderman **Scott Waguespack**
Ward # **32**
City of Chicago
City Hall, Room **300**
121 North LaSalle Street
Chicago, Illinois 60602

Re: An ordinance to use and maintain a portion of the public right-of-way for **one (1) awning(s)** for **PALAZZO LTD,** adjacent to the premises known as **1872 N. Damen Ave.**.

Dear Alderman **Scott Waguespack**:

The applicant referenced above has requested the use of the public right-of-way for a **awning(s)**. An ordinance has been prepared by the Department of Business Affairs and Consumer Protection – Small Business Center - Public Way Use Unit for presentation to the City Council. Because this request was made for properties located in your ward, as approved by you as per the attached, I respectfully request that you introduce the attached ordinance at the next City Council meeting.

If you have any questions regarding this ordinance, please contact Anthony Bertuca at (312) 744-5506.

Department of Business Affairs and Consumer Protection

City of Chicago

O2014-336

Office of the City Clerk

Document Tracking Sheet

Meeting Date:	1/15/2014
Sponsor(s):	Waguespack (32)
Type:	Ordinance
Title:	Awning(s) for Pascal Bucktown
Committee(s) Assignment:	Committee on Transportation and Public Way

ORDINANCE
PASCAL BUCKTOWN
Acct. No. 378786 - 1
Permit No. 1109020

Be It Ordained by the City Council of the City of Chicago:

SECTION 1. Permission and authority are hereby given and granted to PASCAL BUCKTOWN, upon the terms and subject to the conditions of this ordinance to construct, install, maintain and use one (1) Awning(s) projecting over the public right-of-way adjacent to its premises known as 1866 N. Damen Ave..

Said Awning(s) at N. Damen Avenue measure(s):
One (1) at twelve point eight three (12.83) feet in length, and one point five (1.5) foot in width for a total of nineteen point two five (19.25) square feet.

The location of said privilege shall be as shown on prints kept on file with the Department of Business Affairs and Consumer Protection and the Office of the City Clerk.

Said privilege shall be constructed in accordance with plans and specifications approved by the Zoning Department - Signs.

This grant of privilege in the public way shall be subject to the provisions of Section 10-28-015 and all other required provisions of the Municipal Code of Chicago.

The grantee shall pay to the City of Chicago as compensation for the privilege #1109020 herein granted the sum of fifty ($50.00) per annum in advance.


A 25% penalty will be added for payments received after due date.

The permit holder agrees to hold the City of Chicago harmless for any damage, relocation or replacement costs associated with damage, relocation or removal of private property caused by the City performing work in the public way.

Authority herein given and granted for a period of five (5) years from and after Date of Passage.

Alderman Scott Waguespack

Scott Waguespack 32nd Ward

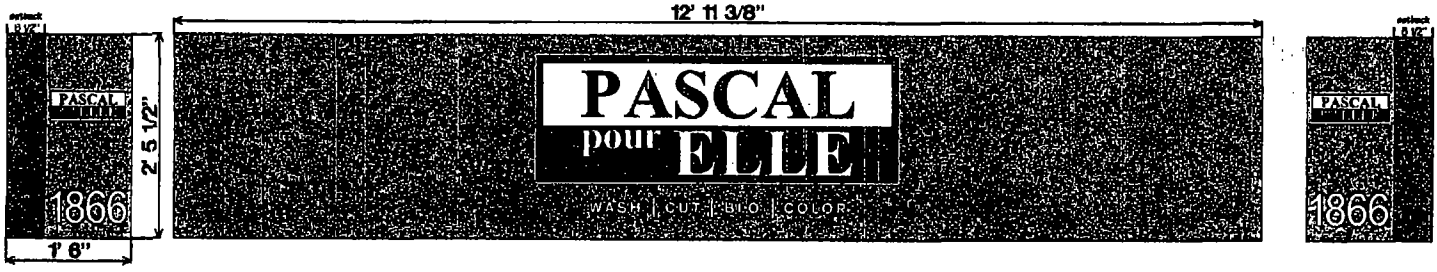

Overall Graphic Dimension
23"h X 51.5"w
address - 4.5"h X 11"w each
side logo - 5"h X 11"w each

THATCHER OAKS AWNINGS & SIGNS 630-833-5700 voice 630-833-5795 fax 718 Industrial Dr. Elmhurst, IL 60126	CLIENT: Pascal Pour Elle			AWNING MATERIAL: SUNBRELLA	FILE NAME: Pascal Pour Elle		
	DRAWING DESCRIPTION: Graphic Approval Layout	DATE: 10/4/13	DRAWN BY: al.	COVER COLOR: CHARCOAL GREY	NO.	REVISION BY:	DATE:
	CLIENT APPROVAL:			GRAPHIC APPLICATION: SGS HP VINYL	2	al	10/9/13
	ORDER #: 723839	SALESMAN: Allison Vargas	SCALE: Not To Certain Scale	GRAPHIC COLOR: WHITE & BLACK			

Department of Business Affairs and Consumer Protection
Small Business Center - Public Way Use Unit
City Hall - 121 N. LaSalle Street, Room 800 • Chicago, IL 60602
(312)-74-GOBIZ (312-744-6249) • (312) 744-1944 (TTY)
http://www.cityofchicago.org/bacp

01/15/2014

Alderman **Scott Waguespack**
Ward # **32**
City of Chicago
City Hall, Room **300**
121 North LaSalle Street
Chicago, Illinois 60602

Re: An ordinance to use and maintain a portion of the public right-of-way for **one (1) awning(s)** for **PASCAL BUCKTOWN**, adjacent to the premises known as **1866 N. Damen Ave.**.

Dear Alderman **Scott Waguespack**:

The applicant referenced above has requested the use of the public right-of-way for a **awning(s)**. An ordinance has been prepared by the Department of Business Affairs and Consumer Protection – Small Business Center - Public Way Use Unit for presentation to the City Council. Because this request was made for properties located in your ward, as approved by you as per the attached, I respectfully request that you introduce the attached ordinance at the next City Council meeting.

If you have any questions regarding this ordinance, please contact Anthony Bertuca at (312) 744-5506.

Department of Business Affairs and Consumer Protection

City of Chicago

O2014-340

Office of the City Clerk

Document Tracking Sheet

Meeting Date:	1/15/2014
Sponsor(s):	Waguespack (32)
Type:	Ordinance
Title:	Awning(s) for Sine Qua Non II Ltd.
Committee(s) Assignment:	Committee on Transportation and Public Way

ORDINANCE
SINE QUA NON II LTD
Acct. No. 271682 - 1
Permit No. 1110026

Be It Ordained by the City Council of the City of Chicago:

SECTION 1. Permission and authority are hereby given and granted to SINE QUA NON II LTD, upon the terms and subject to the conditions of this ordinance to maintain and use, as now constructed, three (3) Awning(s) projecting over the public right-of-way adjacent to its premises known as 3417 N. Lincoln Ave..

Said Awning(s) at N Lincoln measure(s):
One (1) at eighteen (18) feet in length, and two (2) feet in width for a total of thirty-six (36) square feet.

Said Awning(s) at N Lincoln measure(s):
One (1) at nineteen (19) feet in length, and two (2) feet in width for a total of thirty-eight (38) square feet.

Said Awning(s) at N Lincoln measure(s):
One (1) at twenty (20) feet in length, and two (2) feet in width for a total of forty (40) square feet.

The location of said privilege shall be as shown on prints kept on file with the Department of Business Affairs and Consumer Protection and the Office of the City Clerk.

Said privilege shall be constructed in accordance with plans and specifications approved by the Zoning Department - Signs.

This grant of privilege in the public way shall be subject to the provisions of Section 10-28-015 and all other required provisions of the Municipal Code of Chicago.

The grantee shall pay to the City of Chicago as compensation for the privilege #1110026 herein granted the sum of one hundred fifty ($150.00) per annum in advance.


A 25% penalty will be added for payments received after due date.


The permit holder agrees to hold the City of Chicago harmless for any damage, relocation or replacement costs associated with damage, relocation or removal of private property caused by the City performing work in the public way.

Authority herein given and granted for a period of five (5) years from and after 11/19/2013.

Alderman _____

Scott Waguespack 32nd Ward

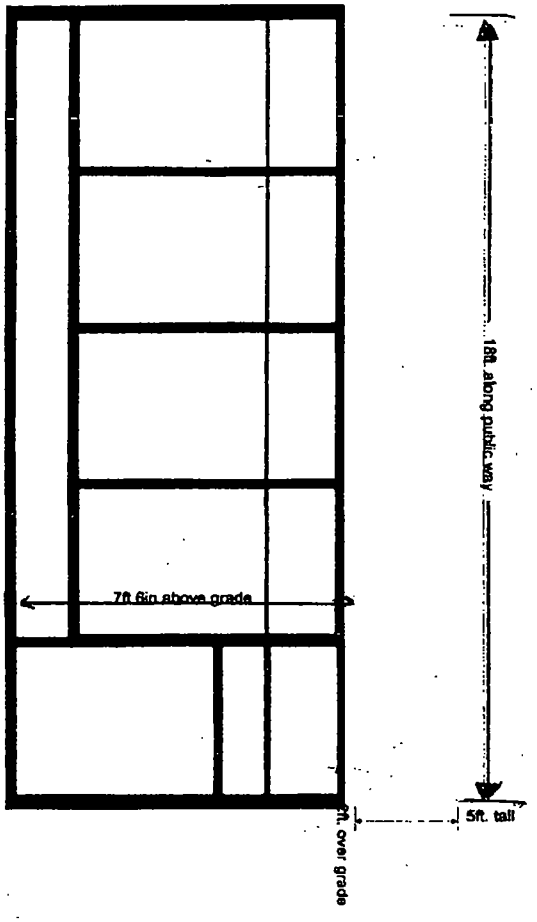
18ft. along public way
7ft 6in above grade
2ft. over grade
5ft. tall

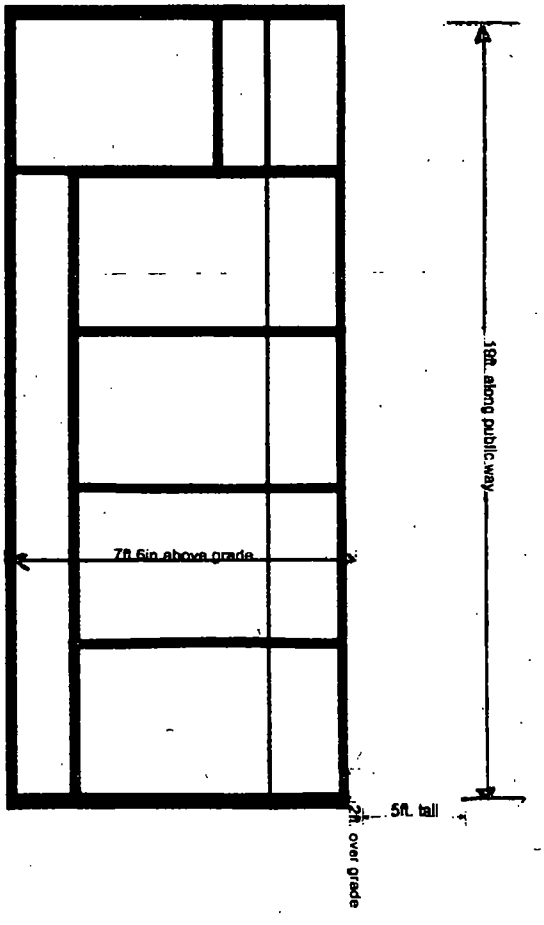
18ft. along public way
7ft 6in above grade
2ft. over grade
5ft. tall

Department of Business Affairs and Consumer Protection
Small Business Center - Public Way Use Unit
City Hall - 121 N. LaSalle Street, Room 800 • Chicago, IL 60602
(312)-74-GOBIZ (312-744-6249) • (312) 744-1944 (TTY)
http://www.cityofchicago.org/baep

01/15/2014

Alderman **Scott Waguespack**
Ward # **32**
City of Chicago
City Hall, Room **300**
121 North LaSalle Street
Chicago, Illinois 60602

Re: An ordinance to use and maintain a portion of the public right-of-way for **three (3) awning(s)** for **SINE QUA NON II LTD**, adjacent to the premises known as **3417 N. Lincoln Ave.**.

Dear Alderman **Scott Waguespack**:

The applicant referenced above has requested the use of the public right-of-way for a **awning(s)**. An ordinance has been prepared by the Department of Business Affairs and Consumer Protection – Small Business Center - Public Way Use Unit for presentation to the City Council. Because this request was made for properties located in your ward, as approved by you as per the attached, I respectfully request that you introduce the attached ordinance at the next City Council meeting.

If you have any questions regarding this ordinance, please contact Anthony Bertuca at (312) 744-5506.

Department of Business Affairs and Consumer Protection

City of Chicago

O2014-349

Office of the City Clerk

Document Tracking Sheet

Meeting Date:	1/15/2014
Sponsor(s):	Waguespack (32)
Type:	Ordinance
Title:	Awning(s) for Sky Scraper Heels
Committee(s) Assignment:	Committee on Transportation and Public Way

ORDINANCE
SKY SCRAPER HEELS
Acct. No. 59233 - 1
Permit No. 1110106

Be It Ordained by the City Council of the City of Chicago:

SECTION 1. Permission and authority are hereby given and granted to SKY SCRAPER HEELS, upon the terms and subject to the conditions of this ordinance to maintain and use, as now constructed, one (1) Awning(s) projecting over the public right-of-way adjacent to its premises known as 2202 W. Belmont Ave..

Said Awning(s) at W BELMONT AVE measure(s):
One (1) at twenty-two (22) feet in length, and three point six six (3.66) feet in width for a total of eighty point five two (80.52) square feet.

The location of said privilege shall be as shown on prints kept on file with the Department of Business Affairs and Consumer Protection and the Office of the City Clerk.

Said privilege shall be constructed in accordance with plans and specifications approved by the Zoning Department - Signs.

This grant of privilege in the public way shall be subject to the provisions of Section 10-28-015 and all other required provisions of the Municipal Code of Chicago.

The grantee shall pay to the City of Chicago as compensation for the privilege #1110106 herein granted the sum of fifty ($50.00) per annum in advance.


A 25% penalty will be added for payments received after due date.

The permit holder agrees to hold the City of Chicago harmless for any damage, relocation or replacement costs associated with damage, relocation or removal of private property caused by the City performing work in the public way.

Authority herein given and granted for a period of five (5) years from and after 10/08/2013.

Alderman Scott Waguespack

Scott Waguespack 32nd Ward

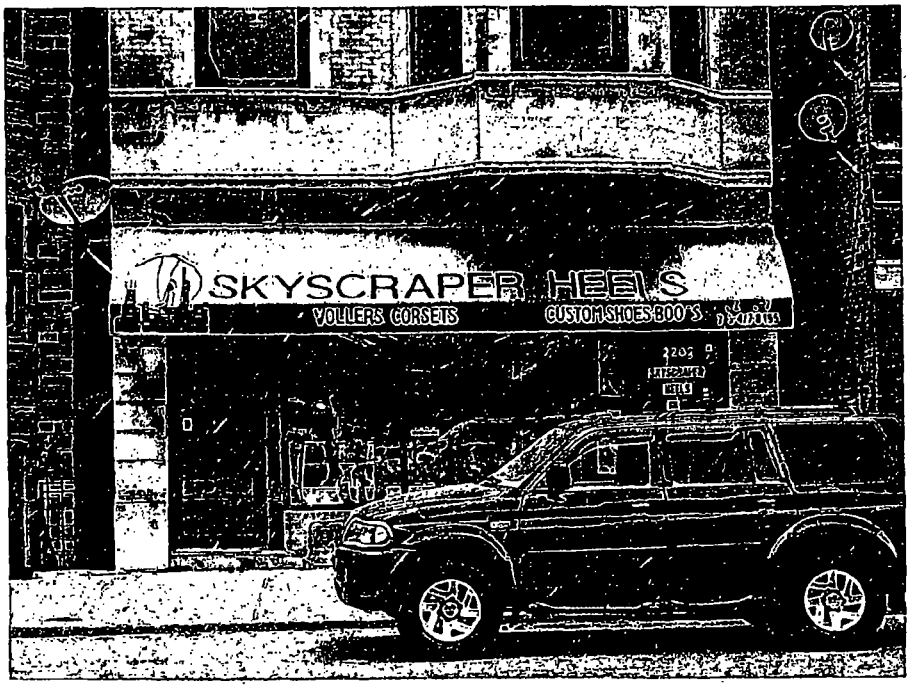
SKYSCRAPER HEELS
VOLLERS CORSETS
CUSTOM SHOES BOO'S

Department of Business Affairs and Consumer Protection
Small Business Center - Public Way Use Unit
City Hall - 121 N. LaSalle Street, Room 800 • Chicago, IL 60602
(312)-74-GOBIZ (312-744-6249) • (312) 744-1944 (TTY)
http://www.cityofchicago.org/bacp

01/15/2014

Alderman **Scott Waguespack**
Ward # **32**
City of Chicago
City Hall, Room **300**
121 North LaSalle Street
Chicago, Illinois 60602

Re: An ordinance to use and maintain a portion of the public right-of-way for **one (1) awning(s)** for **SKY SCRAPER HEELS**, adjacent to the premises known as **2202 W. Belmont Ave.**.

Dear Alderman **Scott Waguespack**:

The applicant referenced above has requested the use of the public right-of-way for a **awning(s)**. An ordinance has been prepared by the Department of Business Affairs and Consumer Protection – Small Business Center - Public Way Use Unit for presentation to the City Council. Because this request was made for properties located in your ward, as approved by you as per the attached, I respectfully request that you introduce the attached ordinance at the next City Council meeting.

If you have any questions regarding this ordinance, please contact Anthony Bertuca at (312) 744-5506.

Department of Business Affairs and Consumer Protection

City of Chicago

O2014-350

Office of the City Clerk

Document Tracking Sheet

Meeting Date:	1/15/2014
Sponsor(s):	Waguespack (32)
Type:	Ordinance
Title:	Awning(s) for Spanish Horizons
Committee(s) Assignment:	Committee on Transportation and Public Way

ORDINANCE
SPANISH HORIZONS
Acct. No. 222157 - 2
Permit No. 1109785

Be It Ordained by the City Council of the City of Chicago:

SECTION 1. Permission and authority are hereby given and granted to SPANISH HORIZONS, upon the terms and subject to the conditions of this ordinance to maintain and use, as now constructed, one (1) Awning(s) projecting over the public right-of-way adjacent to its premises known as 2836 N. Southport Ave..

Said Awning(s) at N SOUTHPORT AVE measure(s):
One (1) at sixteen point five (16.5) feet in length, and two (2) feet in width for a total of thirty-three (33) square feet.

The location of said privilege shall be as shown on prints kept on file with the Department of Business Affairs and Consumer Protection and the Office of the City Clerk.

Said privilege shall be constructed in accordance with plans and specifications approved by the Zoning Department - Signs.

This grant of privilege in the public way shall be subject to the provisions of Section 10-28-015 and all other required provisions of the Municipal Code of Chicago.

The grantee shall pay to the City of Chicago as compensation for the privilege #1109785 herein granted the sum of fifty ($50.00) per annum in advance.

A 25% penalty will be added for payments received after due date.

The permit holder agrees to hold the City of Chicago harmless for any damage, relocation or replacement costs associated with damage, relocation or removal of private property caused by the City performing work in the public way.

Authority herein given and granted for a period of five (5) years from and after 10/08/2013.

Alderman Scott Waguespack

Scott Waguespack 32nd Ward


16 ft6 in
Spanish Horizons
Spanish Language Classes
773.348.7686
www.SpanishHorizons.com
7 in
4 ft
2 ft
Spanish Horizons
"Expande tus horizontes"

Department of Business Affairs and Consumer Protection
Small Business Center - Public Way Use Unit
City Hall - 121 N. LaSalle Street, Room 800 • Chicago, IL 60602
(312)-74-GOBIZ (312-744-6249) • (312) 744-1944 (TTY)
http://www.cityofchicago.org/bacp

01/15/2014

Alderman **Scott Waguespack**
Ward # **32**
City of Chicago
City Hall, Room **300**
121 North LaSalle Street
Chicago, Illinois 60602

Re: An ordinance to use and maintain a portion of the public right-of-way for **one (1) awning(s)** for **SPANISH HORIZONS**, adjacent to the premises known as **2836 N. Southport Ave.**.

Dear Alderman **Scott Waguespack**:

The applicant referenced above has requested the use of the public right-of-way for a **awning(s)**. An ordinance has been prepared by the Department of Business Affairs and Consumer Protection – Small Business Center - Public Way Use Unit for presentation to the City Council. Because this request was made for properties located in your ward, as approved by you as per the attached, I respectfully request that you introduce the attached ordinance at the next City Council meeting.

If you have any questions regarding this ordinance, please contact Anthony Bertuca at (312) 744-5506.

Department of Business Affairs and Consumer Protection

City of Chicago

O2014-351

Office of the City Clerk

Document Tracking Sheet

Meeting Date:	1/15/2014
Sponsor(s):	Mell (33)
Type:	Ordinance
Title:	Awning(s) for State Farm Insurance
Committee(s) Assignment:	Committee on Transportation and Public Way

ORDINANCE
STATE FARM INSURANCE
Acct. No. 322526 - 1
Permit No. 1109960

Be It Ordained by the City Council of the City of Chicago:

SECTION 1. Permission and authority are hereby given and granted to STATE FARM INSURANCE, upon the terms and subject to the conditions of this ordinance to maintain and use, as now constructed, one (1) Awning(s) projecting over the public right-of-way adjacent to its premises known as 3138 W. Irving Park Rd..

Said Awning(s) at W IRVING PARK RD measure(s):
One (1) at twenty-four (24) feet in length, and one point six seven (1.67) foot in width for a total of forty point zero eight (40.08) square feet.

The location of said privilege shall be as shown on prints kept on file with the Department of Business Affairs and Consumer Protection and the Office of the City Clerk.

Said privilege shall be constructed in accordance with plans and specifications approved by the Zoning Department - Signs.

This grant of privilege in the public way shall be subject to the provisions of Section 10-28-015 and all other required provisions of the Municipal Code of Chicago.

The grantee shall pay to the City of Chicago as compensation for the privilege #1109960 herein granted the sum of fifty ($50.00) per annum in advance.


A 25% penalty will be added for payments received after due date.

The permit holder agrees to hold the City of Chicago harmless for any damage, relocation or replacement costs associated with damage, relocation or removal of private property caused by the City performing work in the public way.

Authority herein given and granted for a period of five (5) years from and after 09/10/2013.

Alderman Deborah Mell

Deborah Mell 33rd Ward

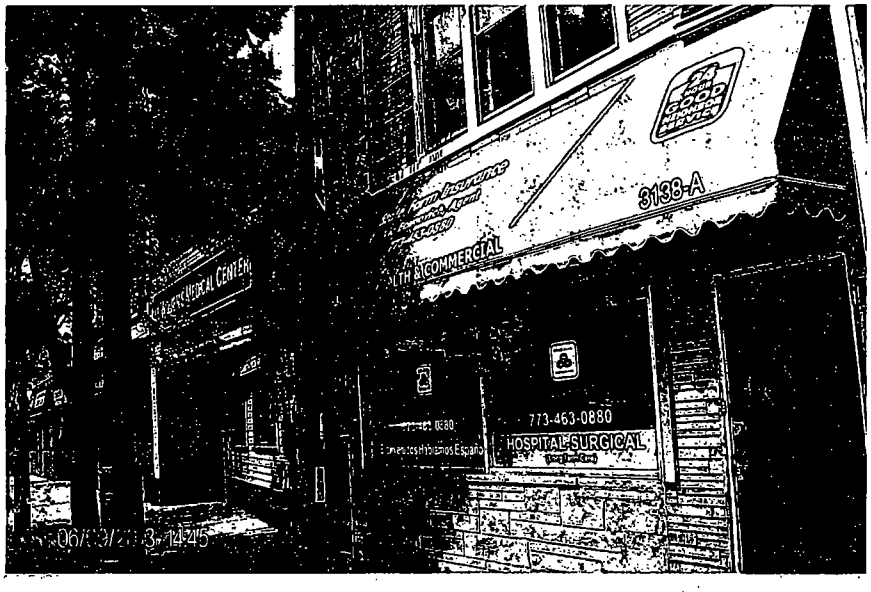
3138-A
773-463-0880
HOSPITAL SURGICAL

Department of Business Affairs and Consumer Protection
Small Business Center - Public Way Use Unit
City Hall - 121 N. LaSalle Street, Room 800 • Chicago, IL 60602
(312)-74-GOBIZ (312-744-6249) • (312) 744-1944 (TTY)
http://www.cityofchicago.org/bacp

01/15/2014

Alderman **Deborah Mell**
Ward # **33**
City of Chicago
City Hall, Room **208**
121 North LaSalle Street
Chicago, Illinois 60602

Re: An ordinance to use and maintain a portion of the public right-of-way for **one (1) awning(s)** for **STATE FARM INSURANCE**, adjacent to the premises known as **3138 W. Irving Park Rd.**.

Dear Alderman **Deborah Mell**:

The applicant referenced above has requested the use of the public right-of-way for a **awning(s)**. An ordinance has been prepared by the Department of Business Affairs and Consumer Protection – Small Business Center - Public Way Use Unit for presentation to the City Council. Because this request was made for properties located in your ward, as approved by you as per the attached, I respectfully request that you introduce the attached ordinance at the next City Council meeting.

If you have any questions regarding this ordinance, please contact Anthony Bertuca at (312) 744-5506.

Department of Business Affairs and Consumer Protection

City of Chicago

O2014-352

Office of the City Clerk

Document Tracking Sheet

Meeting Date:	1/15/2014
Sponsor(s):	Colón (35)
Type:	Ordinance
Title:	Awning(s) for Owl Bar, The
Committee(s) Assignment:	Committee on Transportation and Public Way

ORDINANCE
THE OWL BAR
Acct. No. 24075 - 1
Permit No. 1109781

Be It Ordained by the City Council of the City of Chicago:

SECTION 1. Permission and authority are hereby given and granted to THE OWL BAR, upon the terms and subject to the conditions of this ordinance to maintain and use, as now constructed, one (1) Awning(s) projecting over the public right-of-way adjacent to its premises known as 2521 N. Milwaukee Ave..

Said Awning(s) at N. Milwaukee Avenue measure(s):
One (1) at twenty-five (25) feet in length, and one point five (1.5) foot in width for a total of thirty-seven point five (37.5) square feet.

The location of said privilege shall be as shown on prints kept on file with the Department of Business Affairs and Consumer Protection and the Office of the City Clerk.

Said privilege shall be constructed in accordance with plans and specifications approved by the Zoning Department - Signs.

This grant of privilege in the public way shall be subject to the provisions of Section 10-28-015 and all other required provisions of the Municipal Code of Chicago.


The grantee shall pay to the City of Chicago as compensation for the privilege #1109781 herein granted the sum of fifty ($50.00) per annum in advance.

A 25% penalty will be added for payments received after due date.

The permit holder agrees to hold the City of Chicago harmless for any damage, relocation or replacement costs associated with damage, relocation or removal of private property caused by the City performing work in the public way.

Authority herein given and granted for a period of five (5) years from and after 11/05/2013.

Alderman
Reynaldo Colon 35th Ward

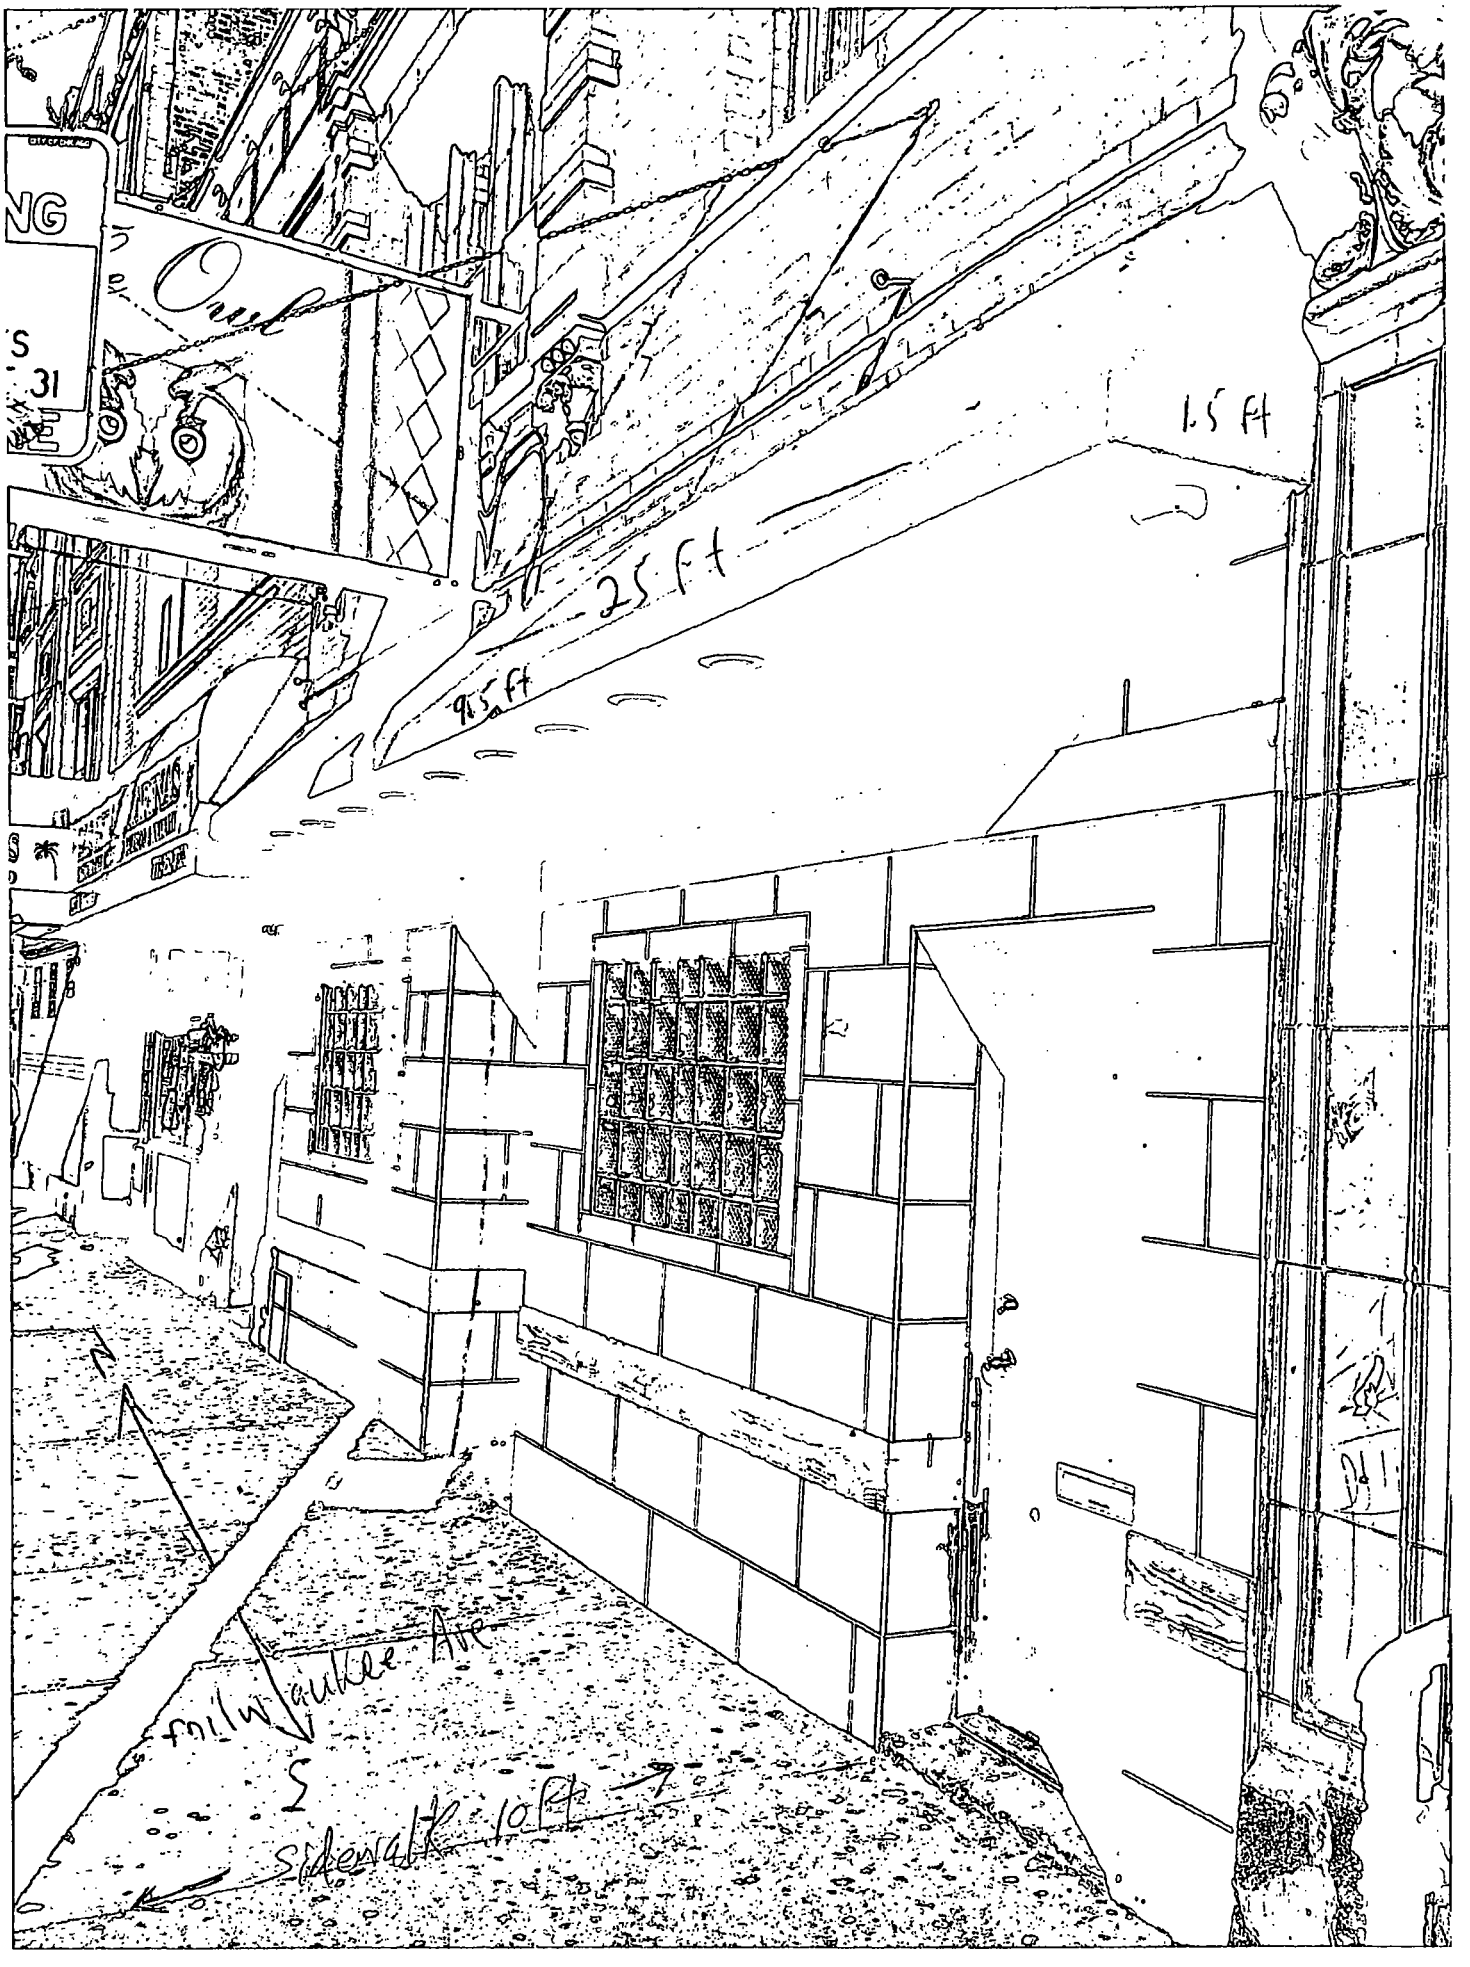
1.5 ft
25 ft
9.5 ft
Sidewalk 10 ft

Department of Business Affairs and Consumer Protection
Small Business Center - Public Way Use Unit
City Hall - 121 N. LaSalle Street, Room 800 • Chicago, IL 60602
(312)-74-GOBIZ (312-744-6249) • (312) 744-1944 (TTY)
http://www.cityofchicago.org/bacp

01/15/2014

Alderman **Reynaldo Colon**
Ward # **35**
City of Chicago
City Hall, Room **203**
121 North LaSalle Street
Chicago, Illinois 60602

Re: An ordinance to use and maintain a portion of the public right-of-way for **one (1) awning(s)** for **THE OWL BAR**, adjacent to the premises known as **2521 N. Milwaukee Ave.**.

Dear Alderman **Reynaldo Colon**:

The applicant referenced above has requested the use of the public right-of-way for a **awning(s)**. An ordinance has been prepared by the Department of Business Affairs and Consumer Protection – Small Business Center - Public Way Use Unit for presentation to the City Council. Because this request was made for properties located in your ward, as approved by you as per the attached, I respectfully request that you introduce the attached ordinance at the next City Council meeting.

If you have any questions regarding this ordinance, please contact Anthony Bertuca at (312) 744-5506.

Department of Business Affairs and Consumer Protection

City of Chicago

O2014-353

Office of the City Clerk

Document Tracking Sheet

Meeting Date:	1/15/2014
Sponsor(s):	Colón (35)
Type:	Ordinance
Title:	Awning(s) for Red Star Liquor
Committee(s) Assignment:	Committee on Transportation and Public Way

ORDINANCE
RED STAR LIQUOR
Acct. No. 289616 - 1
Permit No. 1109964

Be It Ordained by the City Council of the City of Chicago:

SECTION 1. Permission and authority are hereby given and granted to RED STAR LIQUOR, upon the terms and subject to the conditions of this ordinance to maintain and use, as now constructed, two (2) Awning(s) projecting over the public right-of-way adjacent to its premises known as 2719 N. Milwaukee Ave..

Said Awning(s) at N. MILWAUKEE measure(s):
One (1) at nine point seven (9.7) feet in length, and two (2) feet in width for a total of nineteen point four (19.4) square feet.

Said Awning(s) at N. MILWAUKEE measure(s):
One (1) at fifteen (15) feet in length, and two (2) feet in width for a total of thirty (30) square feet.

The location of said privilege shall be as shown on prints kept on file with the Department of Business Affairs and Consumer Protection and the Office of the City Clerk.

Said privilege shall be constructed in accordance with plans and specifications approved by the Zoning Department - Signs.

This grant of privilege in the public way shall be subject to the provisions of Section 10-28-015 and all other required provisions of the Municipal Code of Chicago.

The grantee shall pay to the City of Chicago as compensation for the privilege #1109964 herein granted the sum of one hundred ($100.00) per annum in advance.


A 25% penalty will be added for payments received after due date.

The permit holder agrees to hold the City of Chicago harmless for any damage, relocation or replacement costs associated with damage, relocation or removal of private property caused by the City performing work in the public way.

Authority herein given and granted for a period of five (5) years from and after 03/14/2010.

Alderman

Reynaldo Colon 35th Ward

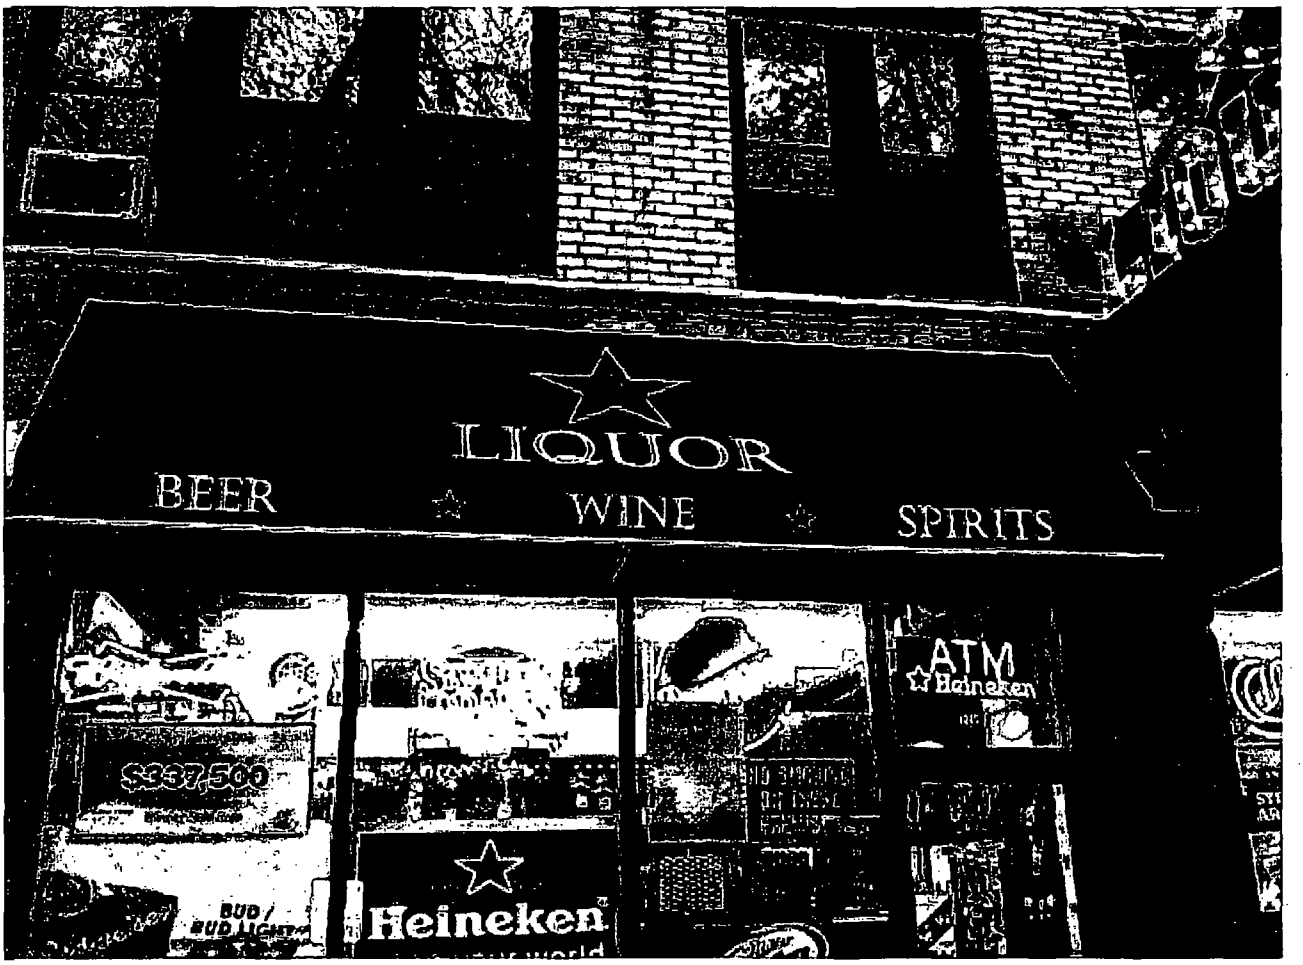
LIQUOR
BEER
WINE
SPIRITS
ATM
Heineken
$337,500
BUD/
BUD LIGHT
Heineken

Department of Business Affairs and Consumer Protection
Small Business Center - Public Way Use Unit
City Hall - 121 N. LaSalle Street, Room 800 • Chicago, IL 60602
(312)-74-GOBIZ (312-744-6249) • (312) 744-1944 (TTY)
http://www.cityofchicago.org/bacp

01/15/2014

Alderman **Reynaldo Colon**
Ward # **35**
City of Chicago
City Hall, Room **203**
121 North LaSalle Street
Chicago, Illinois 60602

Re: An ordinance to use and maintain a portion of the public right-of-way for **two (2) awning(s)** for **RED STAR LIQUOR**, adjacent to the premises known as **2719 N. Milwaukee Ave.**.

Dear Alderman **Reynaldo Colon**:

The applicant referenced above has requested the use of the public right-of-way for a **awning(s)**. An ordinance has been prepared by the Department of Business Affairs and Consumer Protection – Small Business Center - Public Way Use Unit for presentation to the City Council. Because this request was made for properties located in your ward, as approved by you as per the attached, I respectfully request that you introduce the attached ordinance at the next City Council meeting.

If you have any questions regarding this ordinance, please contact Anthony Bertuca at (312) 744-5506.

Department of Business Affairs and Consumer Protection

City of Chicago

O2014-356

Office of the City Clerk

Document Tracking Sheet

Meeting Date:	1/15/2014
Sponsor(s):	Colón (35)
Type:	Ordinance
Title:	Awning(s) for Star Communications
Committee(s) Assignment:	Committee on Transportation and Public Way

ORDINANCE
STAR COMMUNICATIONS
Acct. No. 284746 - 1
Permit No. 1109945

Be It Ordained by the City Council of the City of Chicago:

SECTION 1. Permission and authority are hereby given and granted to STAR COMMUNICATIONS, upon the terms and subject to the conditions of this ordinance to maintain and use, as now constructed, one (1) Awning(s) projecting over the public right-of-way adjacent to its premises known as 2842 N. Milwaukee Ave..

Said Awning(s) at N. Milwaukee Ave. measure(s):
One (1) at twenty-five (25) feet in length, and two (2) feet in width for a total of fifty (50) square feet.

The location of said privilege shall be as shown on prints kept on file with the Department of Business Affairs and Consumer Protection and the Office of the City Clerk.

Said privilege shall be constructed in accordance with plans and specifications approved by the Zoning Department - Signs.

This grant of privilege in the public way shall be subject to the provisions of Section 10-28-015 and all other required provisions of the Municipal Code of Chicago.

The grantee shall pay to the City of Chicago as compensation for the privilege #1109945 herein granted the sum of fifty ($50.00) per annum in advance.


A 25% penalty will be added for payments received after due date.

The permit holder agrees to hold the City of Chicago harmless for any damage, relocation or replacement costs associated with damage, relocation or removal of private property caused by the City performing work in the public way.

Authority herein given and granted for a period of five (5) years from and after 05/14/2013.

Alderman _____

Reynaldo Colon 35th Ward

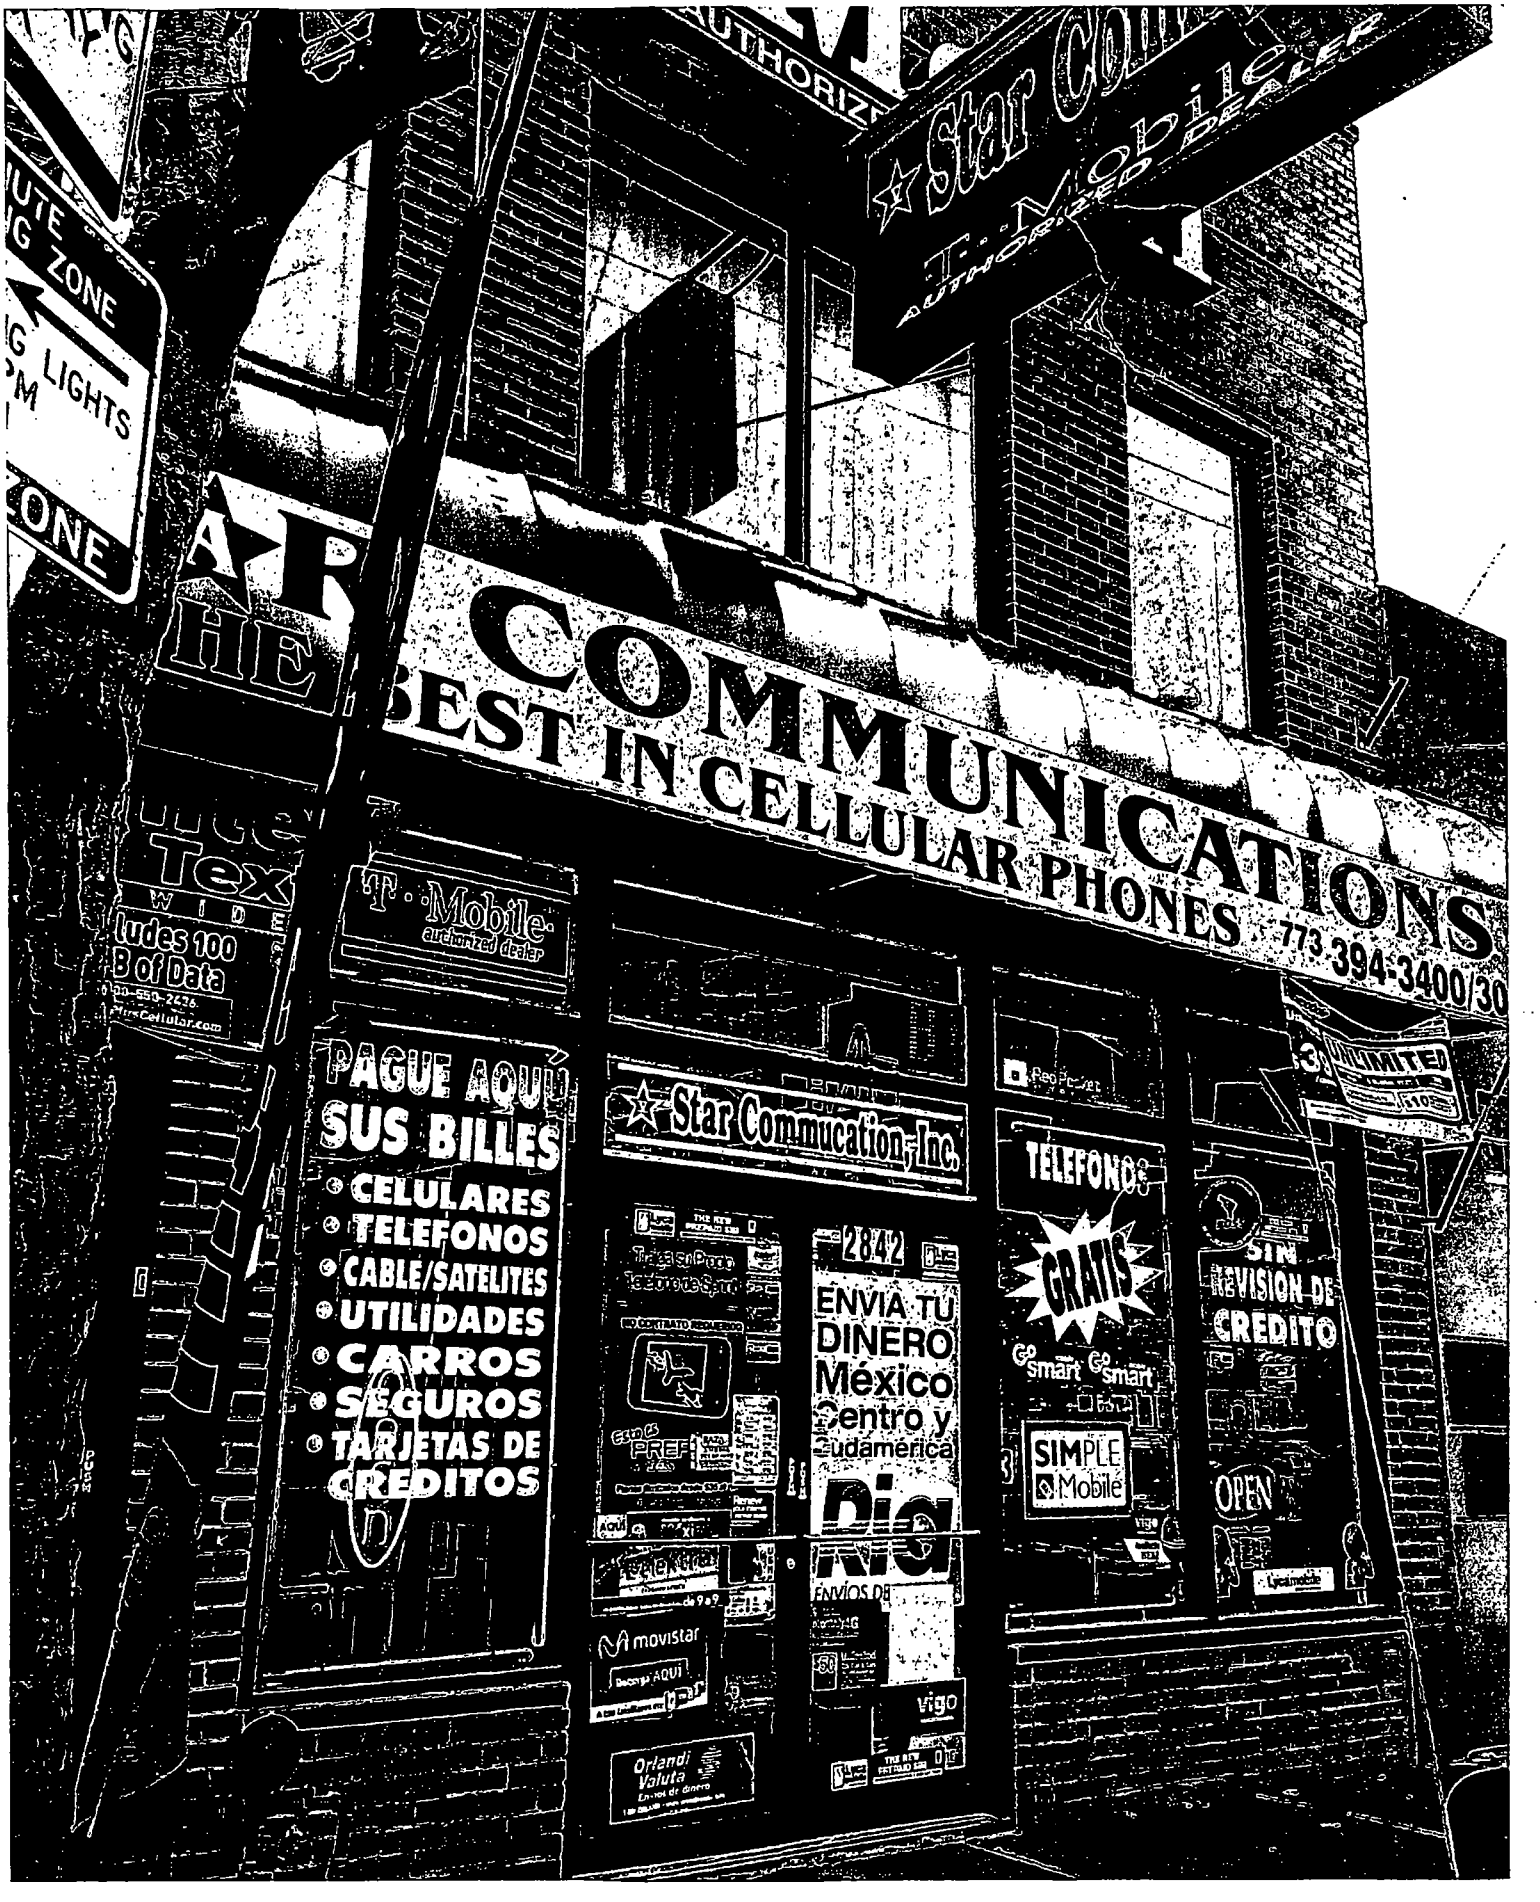
Star Communication Inc
BEST IN CELLULAR PHONES
773 394-3400/30
PAGUE AQUI
SUS BILLES
CELULARES
TELEFONOS
CABLE/SATELITES
UTILIDADES
CARROS
SEGUROS
TARJETAS DE
CREDITOS
T-Mobile
authorized dealer
TELEFONOS
GRATIS
SIN
REVISION DE
CREDITO
ENVIA TU
DINERO
México
Centro y
Sudamérica
SIMPLE
Mobile
OPEN
movistar
vigo
Orlandi
Valuta
UNLIMITED
ZONE
LIGHTS

Department of Business Affairs and Consumer Protection
Small Business Center - Public Way Use Unit
City Hall - 121 N. LaSalle Street, Room 800 • Chicago, IL 60602
(312)-74-GOBIZ (312-744-6249) • (312) 744-1944 (TTY)
http://www.cityofchicago.org/bacp

01/15/2014

Alderman **Reynaldo Colon**
Ward # **35**
City of Chicago
City Hall, Room **203**
121 North LaSalle Street
Chicago, Illinois 60602

Re: An ordinance to use and maintain a portion of the public right-of-way for **one (1) awning(s)** for **STAR COMMUNICATIONS**, adjacent to the premises known as **2842 N. Milwaukee Ave.**.

Dear Alderman **Reynaldo Colon**:

The applicant referenced above has requested the use of the public right-of-way for a **awning(s)**. An ordinance has been prepared by the Department of Business Affairs and Consumer Protection – Small Business Center - Public Way Use Unit for presentation to the City Council. Because this request was made for properties located in your ward, as approved by you as per the attached, I respectfully request that you introduce the attached ordinance at the next City Council meeting.

If you have any questions regarding this ordinance, please contact Anthony Bertuca at (312) 744-5506.

Department of Business Affairs and Consumer Protection

City of Chicago

O2014-362

Office of the City Clerk

Document Tracking Sheet

Meeting Date:	1/15/2014
Sponsor(s):	Mitts (37)
Type:	Ordinance
Title:	Awning(s) for All Things are Possible for Kids, Inc.
Committee(s) Assignment:	Committee on Transportation and Public Way

ORDINANCE
ALL THINGS ARE POSSIBLE FOR KIDS, INC.
Acct. No. 320141 - 1
Permit No. 1109969

Be It Ordained by the City Council of the City of Chicago:

SECTION 1. Permission and authority are hereby given and granted to ALL THINGS ARE POSSIBLE FOR KIDS, INC., upon the terms and subject to the conditions of this ordinance to maintain and use, as now constructed, one (1) Awning(s) projecting over the public right-of-way adjacent to its premises known as 4014 W. Chicago Ave..

Said Awning(s) at W. Chicago Avenue measure(s):
One (1) at thirty-two (32) feet in length, and two (2) feet in width for a total of sixty-four (64) square feet.

The location of said privilege shall be as shown on prints kept on file with the Department of Business Affairs and Consumer Protection and the Office of the City Clerk.

Said privilege shall be constructed in accordance with plans and specifications approved by the Zoning Department - Signs.

This grant of privilege in the public way shall be subject to the provisions of Section 10-28-015 and all other required provisions of the Municipal Code of Chicago.

The grantee shall pay to the City of Chicago as compensation for the privilege #1109969 herein granted the sum of fifty-seven ($57.00) per annum in advance.

A 25% penalty will be added for payments received after due date.

The permit holder agrees to hold the City of Chicago harmless for any damage, relocation or replacement costs associated with damage, relocation or removal of private property caused by the City performing work in the public way.

Authority herein given and granted for a period of five (5) years from and after 11/05/2013.

Alderman Emma Mitts

Emma Mitts 37th Ward

(Page 2 of 3)

MIDWEST

AWNINGS & CANOPIES

PROPOSAL #

4650 West Chicago Avenue • Chicago, Illinois 60651 • Cell (773) 447-6405 • Office (773) 235-3023 • Fax (773) 626-9026

SUBMITTED TO Shelly Glasper PHONE (773 489-2460 715-2780 FAX (773) 489-2470 DATE

ADDRESS 4014 W. Chicago Ave ZIP 60651 JOB SITE Same Install on or about

COMPLETE ☒

RECOVER ☐

LETTERING Yellow & White

FABRIC Sunbrella

COLOR Teal

Lights Included: Yes ☐ No ☐


Permit Included: Yes ☐ No ☐

Attn: (Buyer) Shelly Glasper

Salesman Henry. M

Notes

No additions or changes to be made in above specifications.

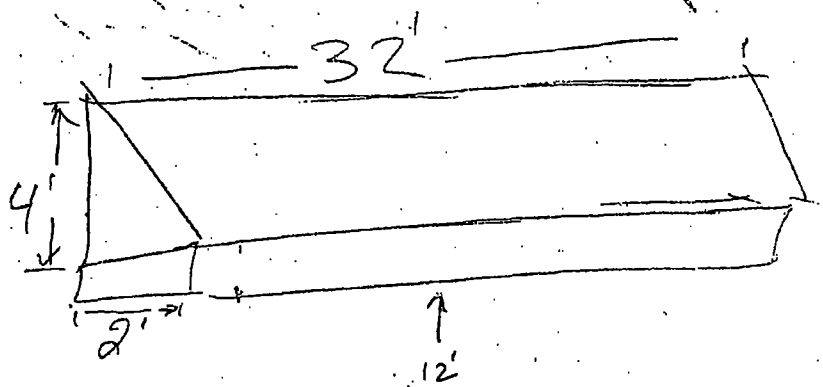

It is agreed and understood that the title to the said awning and attachments shall remain in the company until all amounts specified herein are completely paid.

After 30 days from installation, any unpaid balance will be added a charge of 1.5% monthly. This is an effective annual rate of 18 percent.

If default be made in any due payment, all unpaid sums immediately become due and payable with accrued interest and reasonable attorney's fees.

In the event of an cancellation after three business days by the purchaser, Midwest Awnings & Canopies, reserves the right to change for materials and supplies purchased for this order.

ACCEPTANCE OF PROPOSAL

The above prices, specifications, and conditions are satisfactory and are hereby accepted. You are authorized to do the work specified. Payment will be made as outlined above.

Deposit $1,000. C.O.D $1,100.00

DATE 10-19-07

Signature

QUOTATION	
Price	$ 2100
Tax	
Total	$ 2100
Deposit	$ 1000
C.O.D. Balance	$ 1100

Department of Business Affairs and Consumer Protection
Small Business Center - Public Way Use Unit
City Hall - 121 N. LaSalle Street, Room 800 • Chicago, IL 60602
(312)-74-GOBIZ (312-744-6249) • (312) 744-1944 (TTY)
http://www.cityofchicago.org/bacp

01/15/2014

Alderman **Emma Mitts**
Ward # **37**
City of Chicago
City Hall, Room **300**
121 North LaSalle Street
Chicago, Illinois 60602

Re: An ordinance to use and maintain a portion of the public right-of-way for **one (1) awning(s)** for **ALL THINGS ARE POSSIBLE FOR KIDS, INC.**, adjacent to the premises known as **4014 W. Chicago Ave.**.

Dear Alderman **Emma Mitts**:

The applicant referenced above has requested the use of the public right-of-way for a **awning(s)**. An ordinance has been prepared by the Department of Business Affairs and Consumer Protection – Small Business Center - Public Way Use Unit for presentation to the City Council. Because this request was made for properties located in your ward, as approved by you as per the attached, I respectfully request that you introduce the attached ordinance at the next City Council meeting.

If you have any questions regarding this ordinance, please contact Anthony Bertuca at (312) 744-5506.

Department of Business Affairs and Consumer Protection

City of Chicago

O2014-375

Office of the City Clerk

Document Tracking Sheet

Meeting Date:	1/15/2014
Sponsor(s):	Cullerton (38)
Type:	Ordinance
Title:	Awning(s) for Unforgetable Lounge
Committee(s) Assignment:	Committee on Transportation and Public Way

ORDINANCE
UNFORGETABLE LOUNGE
Acct. No. 62478 - 1
Permit No. 1110230

Be It Ordained by the City Council of the City of Chicago:

SECTION 1. Permission and authority are hereby given and granted to UNFORGETABLE LOUNGE, upon the terms and subject to the conditions of this ordinance to maintain and use, as now constructed, one (1) Awning(s) projecting over the public right-of-way adjacent to its premises known as 4206 W. Irving Park Rd..

Said Awning(s) at W. Irving Park Rd. measure(s):
One (1) at twenty-eight (28) feet in length, and six (6) feet in width for a total of one hundred sixty-eight (168) square feet.

The location of said privilege shall be as shown on prints kept on file with the Department of Business Affairs and Consumer Protection and the Office of the City Clerk.

Said privilege shall be constructed in accordance with plans and specifications approved by the Zoning Department - Signs.

This grant of privilege in the public way shall be subject to the provisions of Section 10-28-015 and all other required provisions of the Municipal Code of Chicago.

The grantee shall pay to the City of Chicago as compensation for the privilege #1110230 herein granted the sum of fifty-three ($53.00) per annum in advance.

A 25% penalty will be added for payments received after due date.

The permit holder agrees to hold the City of Chicago harmless for any damage, relocation or replacement costs associated with damage, relocation or removal of private property caused by the City performing work in the public way.

Authority herein given and granted for a period of five (5) years from and after 12/14/2013.

Alderman
Timothy Cullerton 38th Ward


PARKING IN REAR


Joe E's . . .
Unforgettable Lounge
PARKING IN REAR
CHERNIN'S
$9.99

Department of Business Affairs and Consumer Protection
Small Business Center - Public Way Use Unit
City Hall - 121 N. LaSalle Street, Room 800 • Chicago, IL 60602
(312)-74-GOBIZ (312-744-6249) • (312) 744-1944 (TTY)
http://www.cityofchicago.org/bacp

01/15/2014

Alderman **Timothy Cullerton**
Ward # **38**
City of Chicago
City Hall, Room **203**
121 North LaSalle Street
Chicago, Illinois 60602

Re: An ordinance to use and maintain a portion of the public right-of-way for **one (1) awning(s)** for **UNFORGETABLE LOUNGE**, adjacent to the premises known as **4206 W. Irving Park Rd.**.

Dear Alderman **Timothy Cullerton**:

The applicant referenced above has requested the use of the public right-of-way for a **awning(s)**. An ordinance has been prepared by the Department of Business Affairs and Consumer Protection – Small Business Center - Public Way Use Unit for presentation to the City Council. Because this request was made for properties located in your ward, as approved by you as per the attached, I respectfully request that you introduce the attached ordinance at the next City Council meeting.

If you have any questions regarding this ordinance, please contact Anthony Bertuca at (312) 744-5506.

Department of Business Affairs and Consumer Protection

City of Chicago

O2014-378

Office of the City Clerk

Document Tracking Sheet

Meeting Date:	1/15/2014
Sponsor(s):	O'Connor (40)
Type:	Ordinance
Title:	Awning(s) for D S Development Corp.
Committee(s) Assignment:	Committee on Transportation and Public Way

ORDINANCE
D S DEVELOPMENT CORP.
Acct. No. 212757 - 1
Permit No. 1110005

Be It Ordained by the City Council of the City of Chicago:

SECTION 1. Permission and authority are hereby given and granted to D S DEVELOPMENT CORP., upon the terms and subject to the conditions of this ordinance to maintain and use, as now constructed, one (1) Awning(s) projecting over the public right-of-way adjacent to its premises known as 2709 W. Peterson Ave..

Said Awning(s) at W PETERSON AVE measure(s):
One (1) at twenty-five (25) feet in length, and three point five (3.5) feet in width for a total of eighty-seven point five (87.5) square feet.

The location of said privilege shall be as shown on prints kept on file with the Department of Business Affairs and Consumer Protection and the Office of the City Clerk.

Said privilege shall be constructed in accordance with plans and specifications approved by the Zoning Department - Signs.

This grant of privilege in the public way shall be subject to the provisions of Section 10-28-015 and all other required provisions of the Municipal Code of Chicago.

The grantee shall pay to the City of Chicago as compensation for the privilege #1110005 herein granted the sum of fifty ($50.00) per annum in advance.


A 25% penalty will be added for payments received after due date.

The permit holder agrees to hold the City of Chicago harmless for any damage, relocation or replacement costs associated with damage, relocation or removal of private property caused by the City performing work in the public way.

Authority herein given and granted for a period of five (5) years from and after 10/08/2013.

Alderman _____

Patrick O'Connor 40th Ward

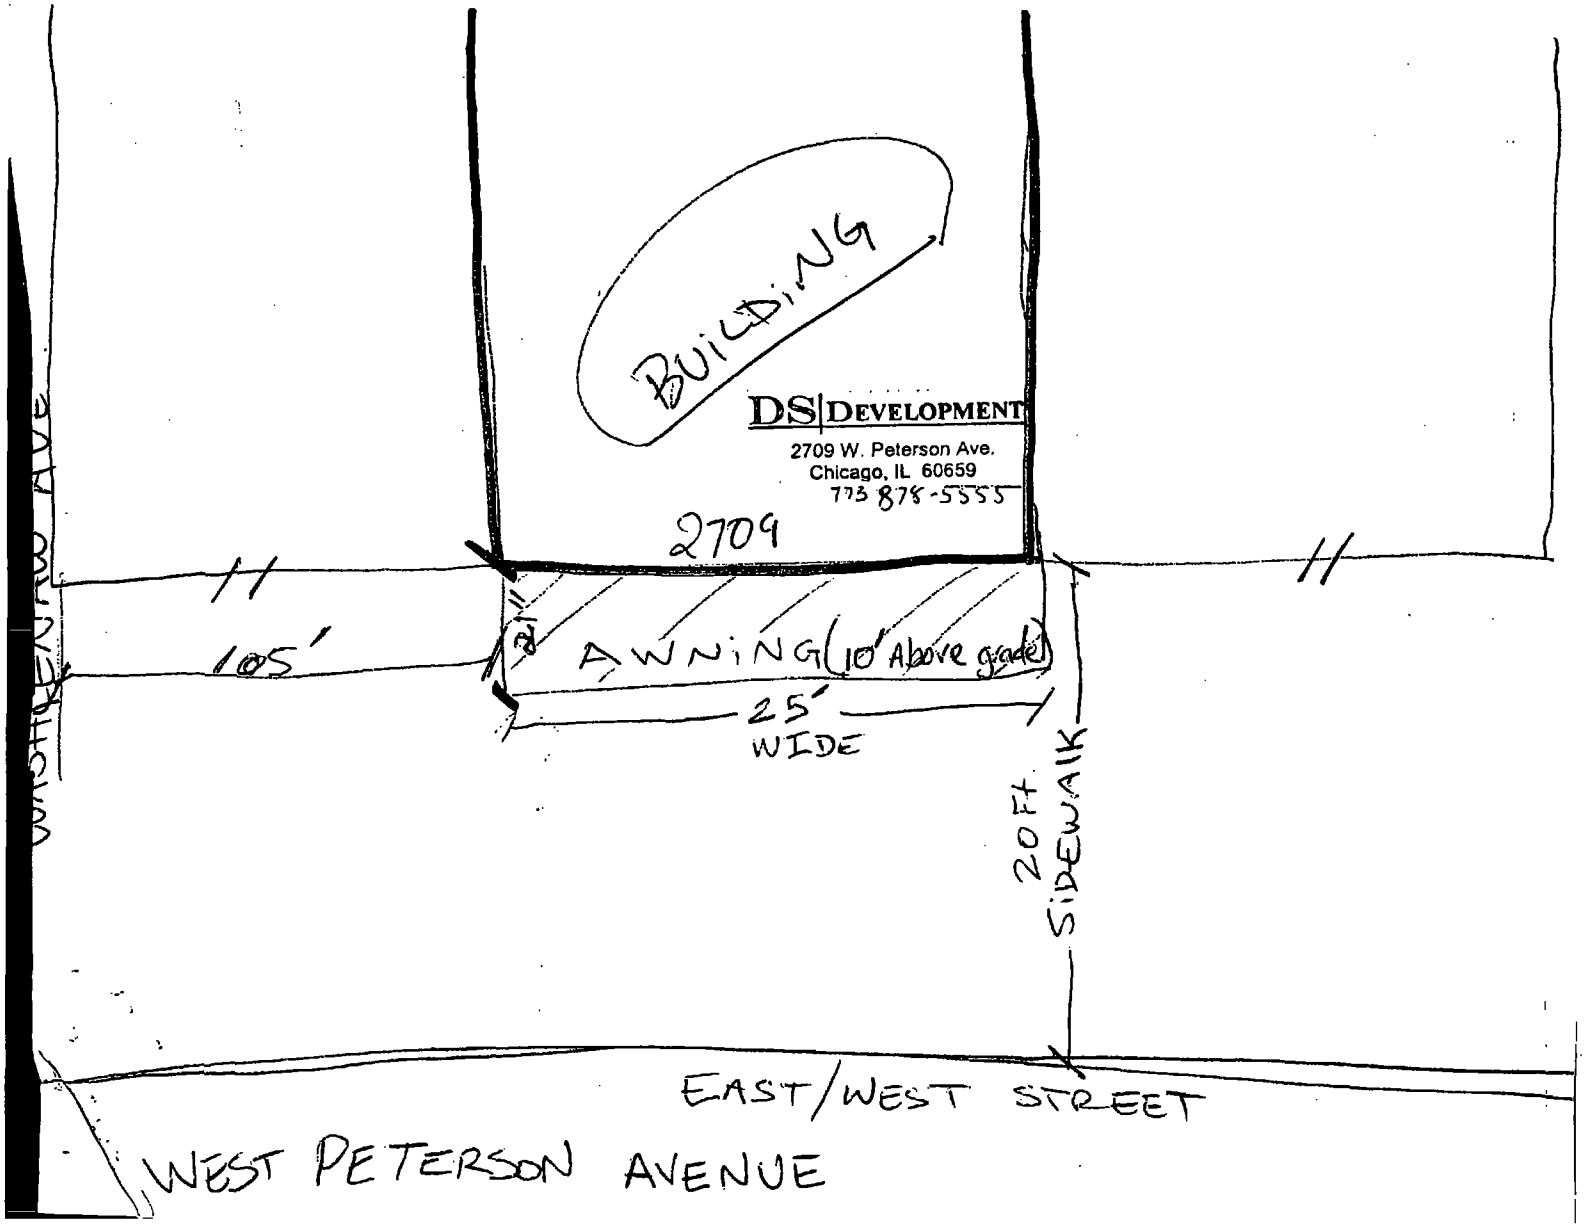
BUILDING
DS DEVELOPMENT
2709 W. Peterson Ave.
Chicago, IL 60659
773 878-5555
2709
105'
AWNING (10' Above grade)
25'
WIDE
20 Ft
SIDEWALK
EAST/WEST STREET
WEST PETERSON AVENUE

Department of Business Affairs and Consumer Protection
Small Business Center - Public Way Use Unit
City Hall - 121 N. LaSalle Street, Room 800 • Chicago, IL 60602
(312)-74-GOBIZ (312-744-6249) • (312) 744-1944 (TTY)
http://www.cityofchicago.org/bacp

01/15/2014

Alderman **Patrick O'Connor**
Ward # **40**
City of Chicago
City Hall, Room **305**
121 North LaSalle Street
Chicago, Illinois 60602

Re: An ordinance to use and maintain a portion of the public right-of-way for **one (1) awning(s)** for **D S DEVELOPMENT CORP.**, adjacent to the premises known as **2709 W. Peterson Ave.**.

Dear Alderman **Patrick O'Connor**:

The applicant referenced above has requested the use of the public right-of-way for a **awning(s)**. An ordinance has been prepared by the Department of Business Affairs and Consumer Protection – Small Business Center - Public Way Use Unit for presentation to the City Council. Because this request was made for properties located in your ward, as approved by you as per the attached, I respectfully request that you introduce the attached ordinance at the next City Council meeting.

If you have any questions regarding this ordinance, please contact Anthony Bertuca at (312) 744-5506.

Department of Business Affairs and Consumer Protection

City of Chicago

O2014-384

Office of the City Clerk

Document Tracking Sheet

Meeting Date:	1/15/2014
Sponsor(s):	O'Connor (40)
Type:	Ordinance
Title:	Awning(s) for Chris Verveniotis
Committee(s) Assignment:	Committee on Transportation and Public Way

ORDINANCE
CHRIS VERVENIOTIS
Acct. No. 337921 - 1
Permit No. 1110256

Be It Ordained by the City Council of the City of Chicago:

SECTION 1. Permission and authority are hereby given and granted to CHRIS VERVENIOTIS, upon the terms and subject to the conditions of this ordinance to maintain and use, as now constructed, eight (8) Awning(s) projecting over the public right-of-way adjacent to its premises known as 5556 N. Clark St..

Said Awning(s) at N. Clark Street measure(s):
Two (2) at fourteen point three three (14.33) feet in length, and two (2) feet in width for a total of fifty-seven point three two (57.32) square feet.
Six (6) at eighteen point five (18.5) feet in length, and two (2) feet in width for a total of two hundred twenty-two (222) square feet.

The location of said privilege shall be as shown on prints kept on file with the Department of Business Affairs and Consumer Protection and the Office of the City Clerk.

Said privilege shall be constructed in accordance with plans and specifications approved by the Zoning Department - Signs.

This grant of privilege in the public way shall be subject to the provisions of Section 10-28-015 and all other required provisions of the Municipal Code of Chicago.

The grantee shall pay to the City of Chicago as compensation for the privilege #1110256 herein granted the sum of one hundred seventy-five ($175.00) per annum in advance.


A 25% penalty will be added for payments received after due date.

The permit holder agrees to hold the City of Chicago harmless for any damage, relocation or replacement costs associated with damage, relocation or removal of private property caused by the City performing work in the public way.


Authority herein given and granted for a period of five (5) years from and after 12/17/2013.

Alderman _____

Patrick O'Connor 40th Ward

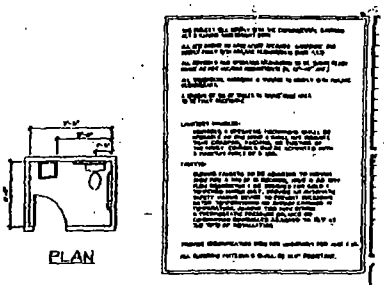


PLAN

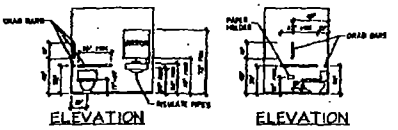


ELEVATION ELEVATION

TYPICAL TOILET DETAILS

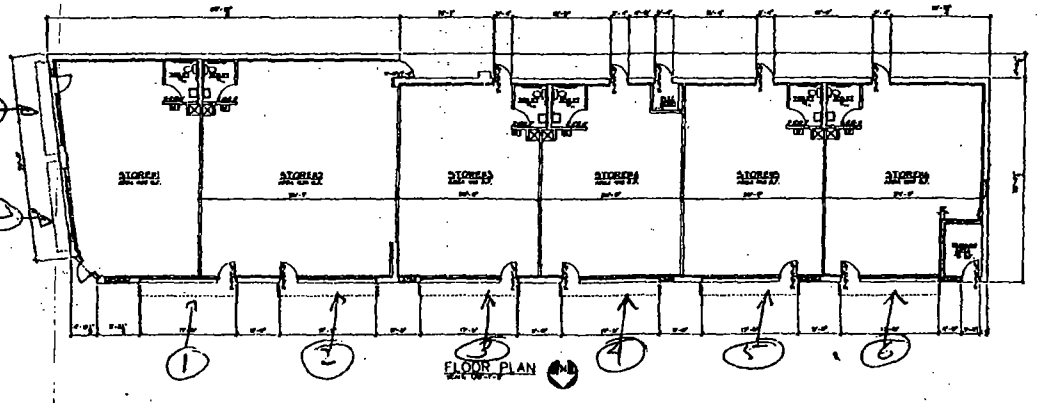

FLOOR PLAN

14.33 x 2 x 8.5

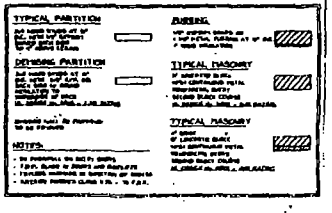

Awnings on Bryn Mawr

6 x 18.5 x 2 x 8.5

Department of Business Affairs and Consumer Protection
Small Business Center - Public Way Use Unit
City Hall - 121 N. LaSalle Street, Room 800 • Chicago, IL 60602
(312)-74-GOBIZ (312-744-6249) • (312) 744-1944 (TTY)
http://www.cityofchicago.org/bacp

01/15/2014

Alderman **Patrick O'Connor**
Ward # **40**
City of Chicago
City Hall, Room **305**
121 North LaSalle Street
Chicago, Illinois 60602

Re: An ordinance to use and maintain a portion of the public right-of-way for **eight (8) awning(s)** for **CHRIS VERVENIOTIS**, adjacent to the premises known as **5556 N. Clark St.**.

Dear Alderman **Patrick O'Connor**:

The applicant referenced above has requested the use of the public right-of-way for a **awning(s)**. An ordinance has been prepared by the Department of Business Affairs and Consumer Protection – Small Business Center - Public Way Use Unit for presentation to the City Council. Because this request was made for properties located in your ward, as approved by you as per the attached, I respectfully request that you introduce the attached ordinance at the next City Council meeting.

If you have any questions regarding this ordinance, please contact Anthony Bertuca at (312) 744-5506.

Department of Business Affairs and Consumer Protection

City of Chicago

O2014-387

Office of the City Clerk

Document Tracking Sheet

Meeting Date:	1/15/2014
Sponsor(s):	O'Connor (41)
Type:	Ordinance
Title:	Awning(s) for Forest View Bakery
Committee(s) Assignment:	Committee on Transportation and Public Way

ORDINANCE
FOREST VIEW BAKERY
Acct. No. 63660 - 1
Permit No. 1110181

Be It Ordained by the City Council of the City of Chicago:

SECTION 1. Permission and authority are hereby given and granted to FOREST VIEW BAKERY, upon the terms and subject to the conditions of this ordinance to maintain and use, as now constructed, one (1) Awning(s) projecting over the public right-of-way adjacent to its premises known as 6454 N. Milwaukee Ave..

Said Awning(s) at N. Milwaukee Avenue measure(s):
One (1) at twenty-four point nine two (24.92) feet in length, and two point five (2.5) feet in width for a total of sixty-two point three (62.3) square feet.

The location of said privilege shall be as shown on prints kept on file with the Department of Business Affairs and Consumer Protection and the Office of the City Clerk.

Said privilege shall be constructed in accordance with plans and specifications approved by the Zoning Department - Signs.

This grant of privilege in the public way shall be subject to the provisions of Section 10-28-015 and all other required provisions of the Municipal Code of Chicago.

The grantee shall pay to the City of Chicago as compensation for the privilege #1110181 herein granted the sum of fifty ($50.00) per annum in advance.


A 25% penalty will be added for payments received after due date.

The permit holder agrees to hold the City of Chicago harmless for any damage, relocation or replacement costs associated with damage, relocation or removal of private property caused by the City performing work in the public way.

Authority herein given and granted for a period of five (5) years from and after 12/17/2013.

Alderman Mary O'Connor

Mary O'Connor 41st Ward

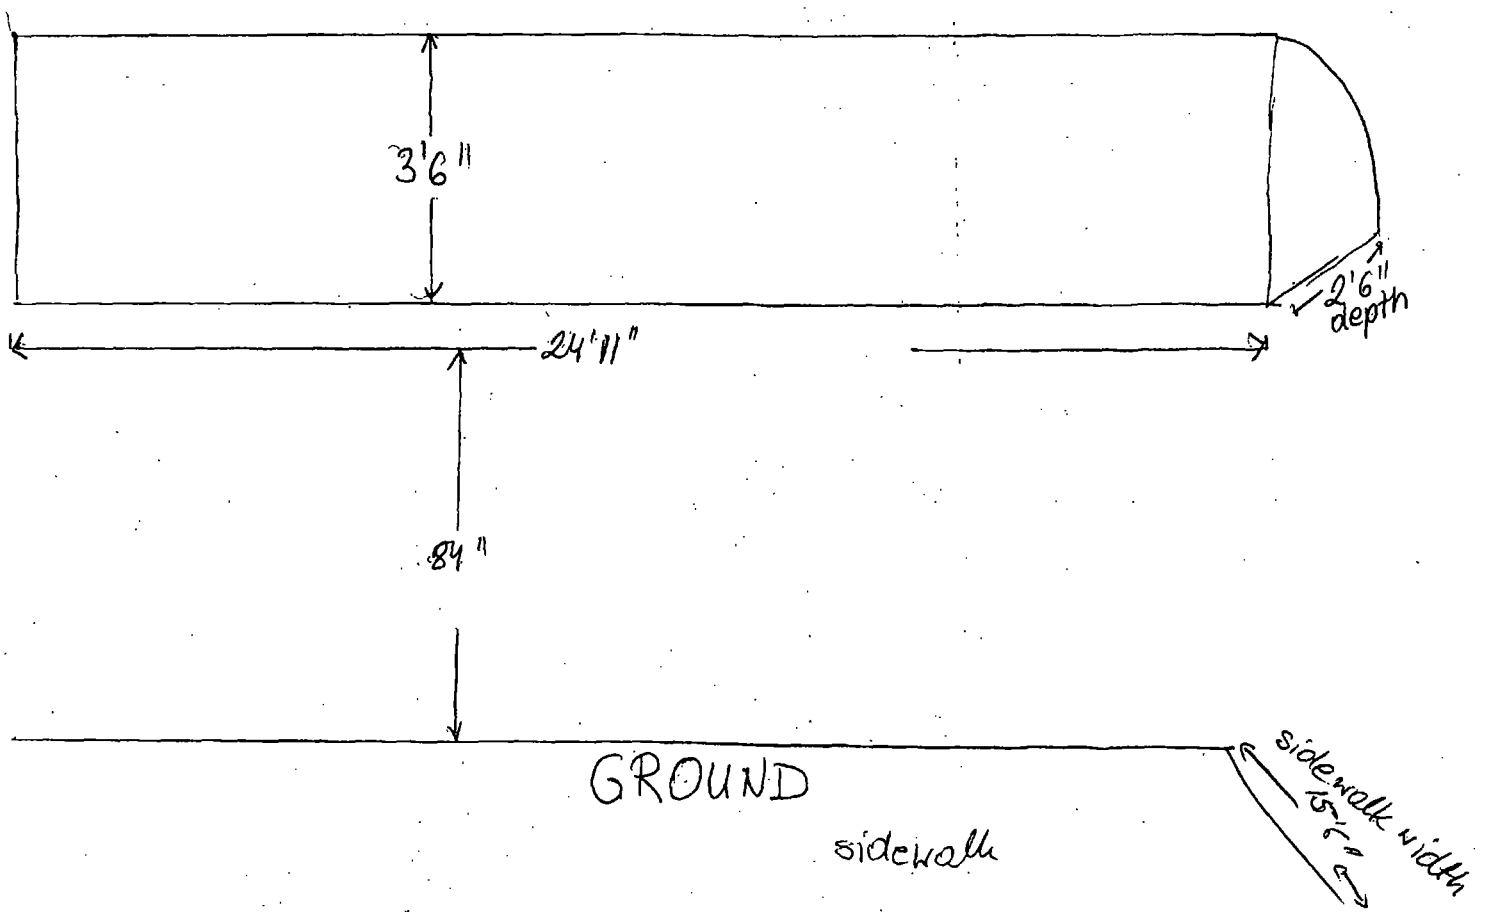
3'6"
2'6" depth
24'11"
84"
GROUND
sidewalk
sidewalk width
15'6"

Department of Business Affairs and Consumer Protection
Small Business Center - Public Way Use Unit
City Hall - 121 N. LaSalle Street, Room 800 • Chicago, IL 60602
(312)-74-GOBIZ (312-744-6249) • (312) 744-1944 (TTY)
http://www.cityofchicago.org/bacp

01/15/2014

Alderman **Mary O'Connor**
Ward # **41**
City of Chicago
City Hall, Room **203**
121 North LaSalle Street
Chicago, Illinois 60602

Re: An ordinance to use and maintain a portion of the public right-of-way for **one (1) awning(s)** for **FOREST VIEW BAKERY**, adjacent to the premises known as **6454 N. Milwaukee Ave.**.

Dear Alderman **Mary O'Connor**:

The applicant referenced above has requested the use of the public right-of-way for a **awning(s)**. An ordinance has been prepared by the Department of Business Affairs and Consumer Protection – Small Business Center - Public Way Use Unit for presentation to the City Council. Because this request was made for properties located in your ward, as approved by you as per the attached, I respectfully request that you introduce the attached ordinance at the next City Council meeting.

If you have any questions regarding this ordinance, please contact Anthony Bertuca at (312) 744-5506.

Department of Business Affairs and Consumer Protection

City of Chicago

O2014-389

Office of the City Clerk

Document Tracking Sheet

Meeting Date:	1/15/2014
Sponsor(s):	O'Connor (41)
Type:	Ordinance
Title:	Awning(s) for Zia's Trattoria
Committee(s) Assignment:	Committee on Transportation and Public Way

ORDINANCE
Zia's Trattoria
Acct. No. 17656 - 2
Permit No. 1109907

Be It Ordained by the City Council of the City of Chicago:

SECTION 1. Permission and authority are hereby given and granted to Zia's Trattoria, upon the terms and subject to the conditions of this ordinance to maintain and use, as now constructed, three (3) Awning(s) projecting over the public right-of-way adjacent to its premises known as 6699 N. Northwest Hwy..

Said Awning(s) at Northwest Hwy measure(s):
One (1) at fifty-two point five (52.5) feet in length, and five (5) feet in width for a total of two hundred sixty-two point five (262.5) square feet.
One (1) at twenty (20) feet in length, and five (5) feet in width for a total of one hundred (100) square feet.
One (1) at twenty (20) feet in length, and five (5) feet in width for a total of one hundred (100) square feet.

The location of said privilege shall be as shown on prints kept on file with the Department of Business Affairs and Consumer Protection and the Office of the City Clerk.

Said privilege shall be constructed in accordance with plans and specifications approved by the Zoning Department - Signs.

This grant of privilege in the public way shall be subject to the provisions of Section 10-28-015 and all other required provisions of the Municipal Code of Chicago.

The grantee shall pay to the City of Chicago as compensation for the privilege #1109907 herein granted the sum of one hundred seventy-five ($175.00) per annum in advance.

A 25% penalty will be added for payments received after due date.

The permit holder agrees to hold the City of Chicago harmless for any damage, relocation or replacement costs associated with damage, relocation or removal of private property caused by the City performing work in the public way.


Authority herein given and granted for a period of five (5) years from and after 11/19/2013.

Alderman _____

Mary O'Connor 41st Ward



AWNINGS = 52.5 ft long, 5ft. wide, 8ft. above ground
20 ft. long, 5ft. wide, 8ft. above ground
20ft. long, 5ft. wide, 8ft. above ground

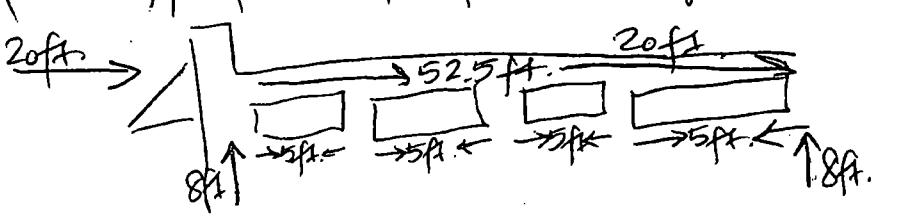

Department of Business Affairs and Consumer Protection
Small Business Center - Public Way Use Unit
City Hall - 121 N. LaSalle Street, Room 800 • Chicago, IL 60602
(312)-74-GOBIZ (312-744-6249) • (312) 744-1944 (TTY)
http://www.cityofchicago.org/bacp

01/15/2014

Alderman **Mary O'Connor**
Ward # **41**
City of Chicago
City Hall, Room **203**
121 North LaSalle Street
Chicago, Illinois 60602

Re: An ordinance to use and maintain a portion of the public right-of-way for **three (3) awning(s)** for **Zia's Trattoria**, adjacent to the premises known as **6699 N. Northwest Hwy.**.

Dear Alderman **Mary O'Connor**:

The applicant referenced above has requested the use of the public right-of-way for a **awning(s)**. An ordinance has been prepared by the Department of Business Affairs and Consumer Protection – Small Business Center - Public Way Use Unit for presentation to the City Council. Because this request was made for properties located in your ward, as approved by you as per the attached, I respectfully request that you introduce the attached ordinance at the next City Council meeting.

If you have any questions regarding this ordinance, please contact Anthony Bertuca at (312) 744-5506.

Department of Business Affairs and Consumer Protection

City of Chicago

O2014-416

Office of the City Clerk

Document Tracking Sheet

Meeting Date:	1/15/2014
Sponsor(s):	Reilly (42)
Type:	Ordinance
Title:	Awning(s) for Americash Loans LLC
Committee(s) Assignment:	Committee on Transportation and Public Way

ORDINANCE
AMERICASH LOANS LLC
Acct. No. 86350 - 6
Permit No. 1110196

Be It Ordained by the City Council of the City of Chicago:

SECTION 1. Permission and authority are hereby given and granted to AMERICASH LOANS LLC, upon the terms and subject to the conditions of this ordinance to maintain and use, as now constructed, two (2) Awning(s) projecting over the public right-of-way adjacent to its premises known as 103 N. Wells St..

Said Awning(s) at N. Wells Street measure(s):
One (1) at sixteen (16) feet in length, and six point two (6.2) feet in width for a total of ninety-nine point two (99.2) square feet.
One (1) at sixteen (16) feet in length, and six point two (6.2) feet in width for a total of ninety-nine point two (99.2) square feet.

The location of said privilege shall be as shown on prints kept on file with the Department of Business Affairs and Consumer Protection and the Office of the City Clerk.

Said privilege shall be constructed in accordance with plans and specifications approved by the Zoning Department - Signs.

This grant of privilege in the public way shall be subject to the provisions of Section 10-28-015 and all other required provisions of the Municipal Code of Chicago.

The grantee shall pay to the City of Chicago as compensation for the privilege #1110196 herein granted the sum of one hundred ($100.00) per annum in advance.

A 25% penalty will be added for payments received after due date.


The permit holder agrees to hold the City of Chicago harmless for any damage, relocation or replacement costs associated with damage, relocation or removal of private property caused by the City performing work in the public way.

Authority herein given and granted for a period of five (5) years from and after 11/05/2013.


Alderman _____

Brendan Reilly 42nd Ward


[redacted]

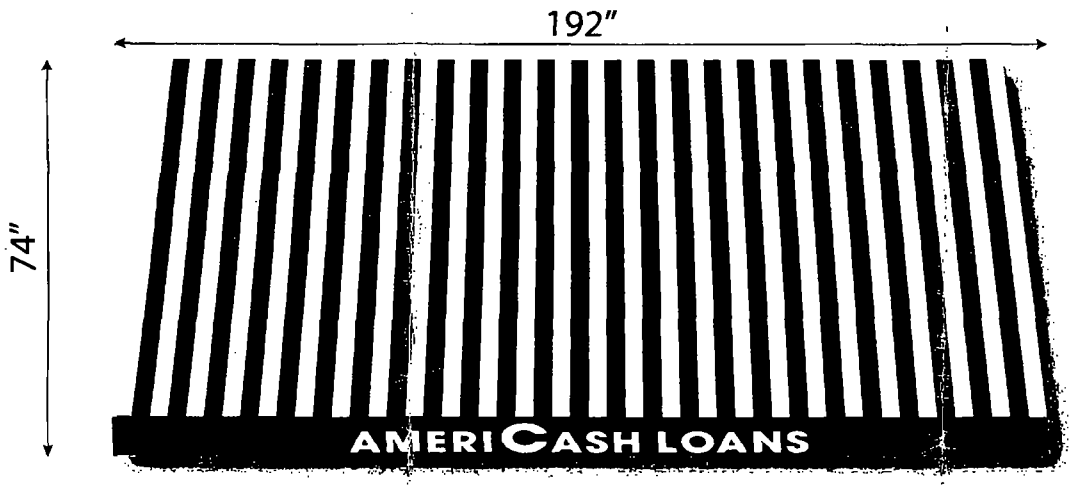

RENDERING:

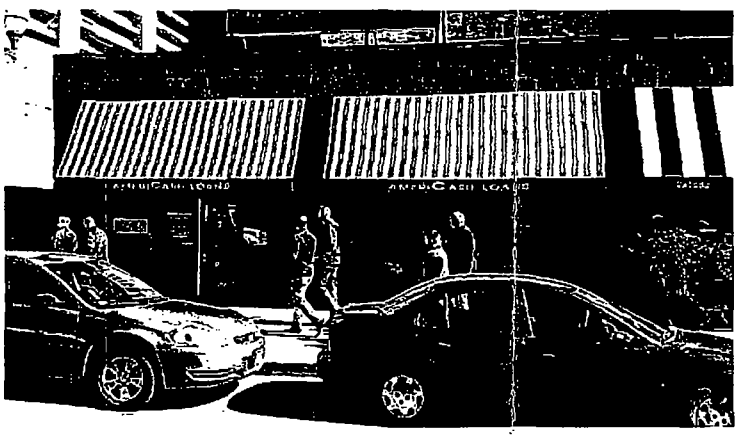

CROSS SECTION:

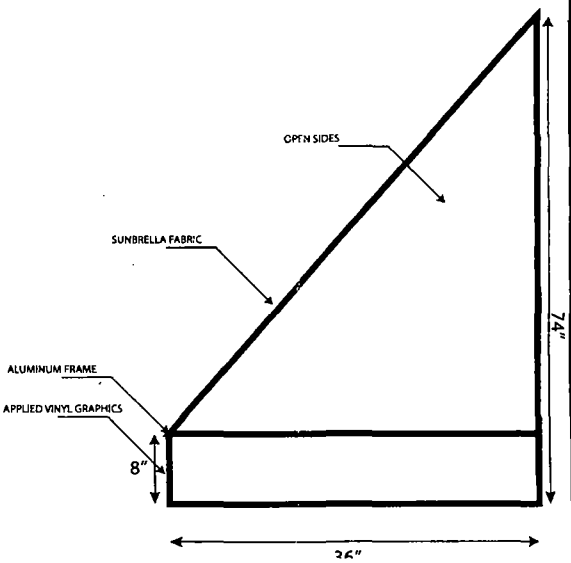

AWNING

AMERICASH LOANS

1513 E. 53rd St.
Chicago, IL 60615

Scale:
Job #:
Designer: fnp Date.10/15/2013
r1: 00/00/00
r2: 00/00/00
r3: 00/00/00
r4: 00/00/00
ACL Hyde Park Box Sign Detail 1015201

Design Status:
☐ Approved ☐ Approved as noted
☐ Revise & resubmit

DATE
SIGN:

Permit Status:
MUNICIPALITY
☐ Applied DATE
☐ Revise & resubmit DATE
☐ Approved DATE:

SIGNS SIGNS SIG
FULL SERVICE SIGN COMPANY

207 Gail Ct. S.
Prospect Heights, IL 60070

Phone: (847) 222-0505
Fax: (847) 222-0505
info@signs3.com

PROJECT COLORS:

☐ White
☐ Green (PMS 362)
☐ Yellow (PMS 135)

PROJECT NOTES:

-QUANTITY: (2) fabric awnings
-ILLUMINATION: non-illuminated
-STRUCTURE: aluminum frame tubing
-BOX: .080 aluminum box w/ aluminum frame tubing pa
black
-MOUNTING: mount to brick wall/fascia
-DIMENSIONS: 192"x74" x/ 36" projection

DETAIL
DRAWING

City of Chicago

O2014-420

Office of the City Clerk

Document Tracking Sheet

Meeting Date:	1/15/2014
Sponsor(s):	Reilly (42)
Type:	Ordinance
Title:	Awning(s) for East Bank Club
Committee(s) Assignment:	Committee on Transportation and Public Way

ORDINANCE
EAST BANK CLUB
Acct. No. 62807 - 5
Permit No. 1109275

Be It Ordained by the City Council of the City of Chicago:

SECTION 1. Permission and authority are hereby given and granted to EAST BANK CLUB, upon the terms and subject to the conditions of this ordinance to maintain and use, as now constructed, one (1) Awning(s) projecting over the public right-of-way adjacent to its premises known as 500 N. Kingsbury St..

Said Awning(s) at N KINGSBURY ST measure(s):
One (1) at forty-eight point three three (48.33) feet in length, and twelve point two five (12.25) feet in width for a total of five hundred ninety-two point zero four (592.04) square feet.

The location of said privilege shall be as shown on prints kept on file with the Department of Business Affairs and Consumer Protection and the Office of the City Clerk.

Said privilege shall be constructed in accordance with plans and specifications approved by the Zoning Department - Signs.

This grant of privilege in the public way shall be subject to the provisions of Section 10-28-015 and all other required provisions of the Municipal Code of Chicago.

The grantee shall pay to the City of Chicago as compensation for the privilege #1109275 herein granted the sum of seventy-three dollars and thirty-three cents ($73.33) per annum in advance.


A 25% penalty will be added for payments received after due date.

The permit holder agrees to hold the City of Chicago harmless for any damage, relocation or replacement costs associated with damage, relocation or removal of private property caused by the City performing work in the public way.

Authority herein given and granted for a period of five (5) years from and after 11/19/2013.

Alderman _____

Brendan Reilly 42nd Ward

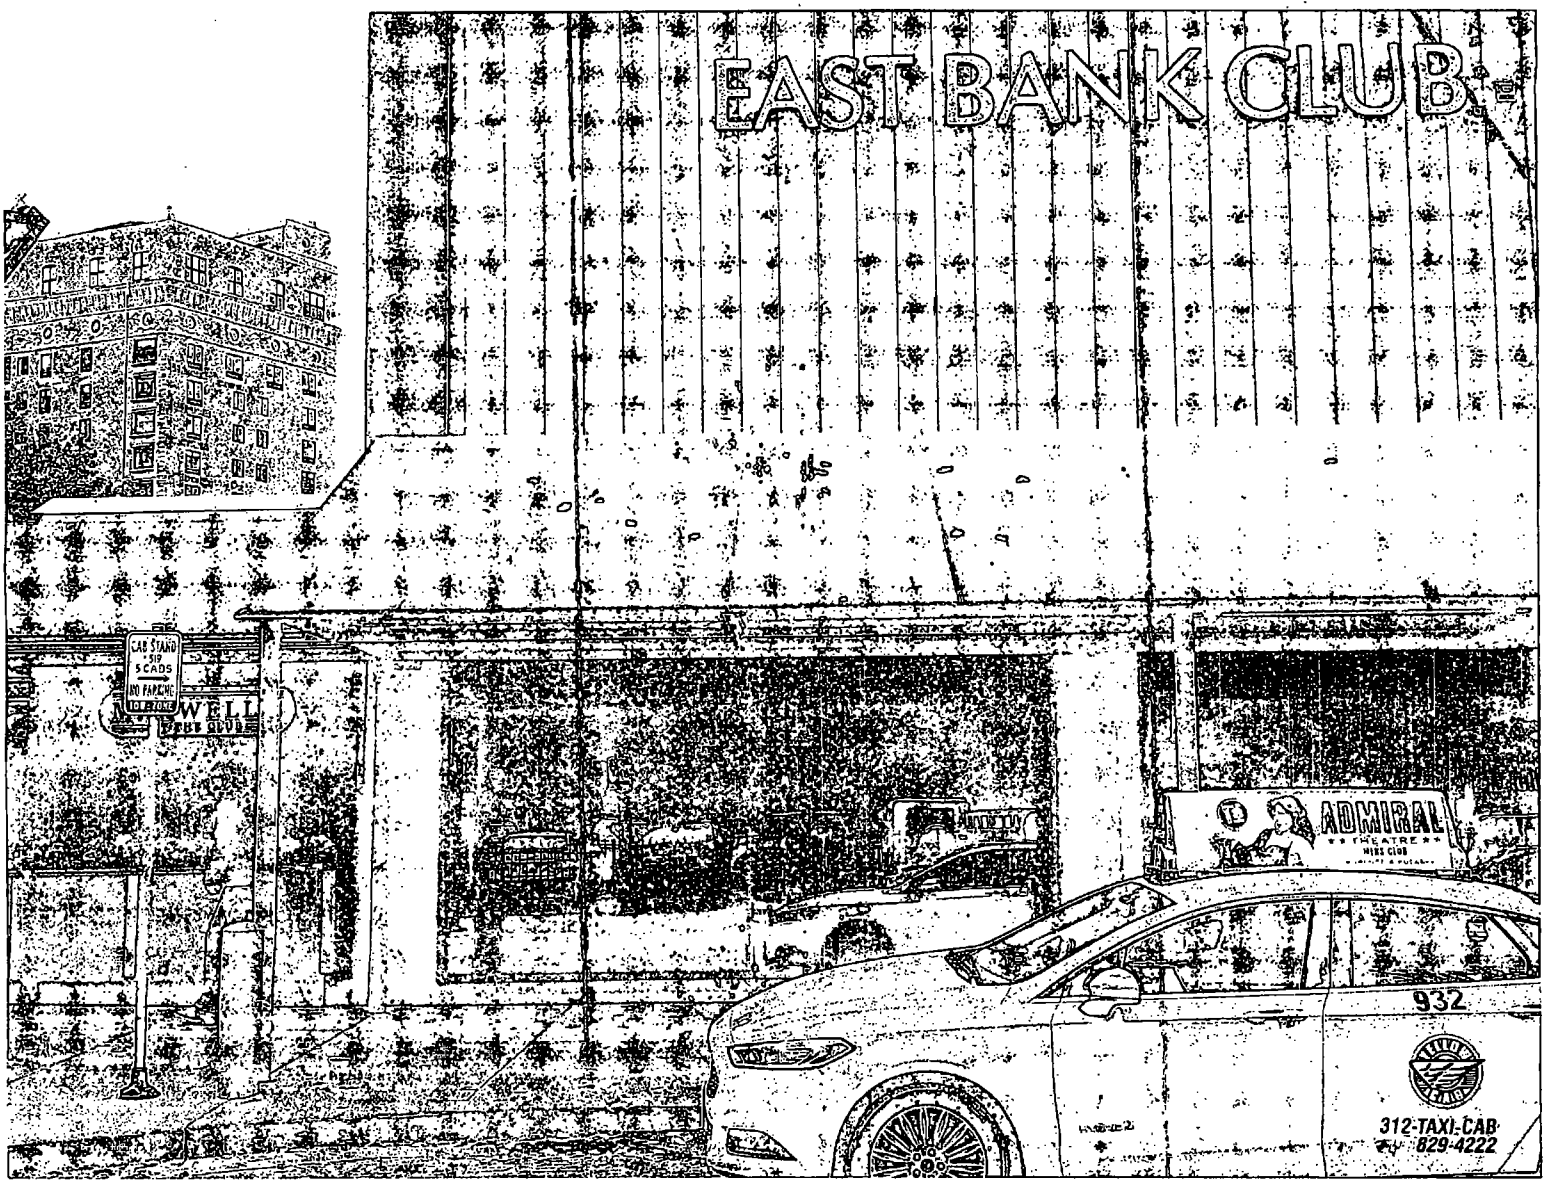
EAST BANK CLUB
CAB STAND
SIP
5 CABS
NO PARKING
ADMIRAL
932
312-TAXI-CAB
629-4222

City of Chicago

O2014-424

Office of the City Clerk

Document Tracking Sheet

Meeting Date:	1/15/2014
Sponsor(s):	Reilly (42)
Type:	Ordinance
Title:	Awning(s) for Gilt Bar/Doughnut Vault
Committee(s) Assignment:	Committee on Transportation and Public Way

ORDINANCE
GILT BAR/DOUGHNUT VAULT
Acct. No. 346733 - 1
Permit No. 1104034

Be It Ordained by the City Council of the City of Chicago:

SECTION 1. Permission and authority are hereby given and granted to GILT BAR/DOUGHNUT VAULT, upon the terms and subject to the conditions of this ordinance to maintain and use, as now constructed, one (1) Awning(s) projecting over the public right-of-way adjacent to its premises known as 230 W. Kinzie St..

Said Awning(s) at W. Kinzie Street measure(s):
One (1) at five point zero eight (5.08) feet in length, and thirteen (13) feet in width for a total of sixty-six point zero four (66.04) square feet.

The location of said privilege shall be as shown on prints kept on file with the Department of Business Affairs and Consumer Protection and the Office of the City Clerk.

Said privilege shall be constructed in accordance with plans and specifications approved by the Zoning Department - Signs.

This grant of privilege in the public way shall be subject to the provisions of Section 10-28-015 and all other required provisions of the Municipal Code of Chicago.

The grantee shall pay to the City of Chicago as compensation for the privilege #1104034 herein granted the sum of fifty ($50.00) per annum in advance.

A 25% penalty will be added for payments received after due date.

The permit holder agrees to hold the City of Chicago harmless for any damage, relocation or replacement costs associated with damage, relocation or removal of private property caused by the City performing work in the public way.

Authority herein given and granted for a period of five (5) years from and after Date of Passage.

Alderman _____

Brendan Reilly 42nd Ward


APPLICATION TO USE THE PUBLIC RIGHT OF WAY

EXAMPLE OF CANOPY/AWNING DRAWING

CANOPY DRAWINGS

PROPERTY LOCATION: 230 W. Kinzie St

ORGANIZATION'S NAME: International Orange LLC DBA Gilt Bar

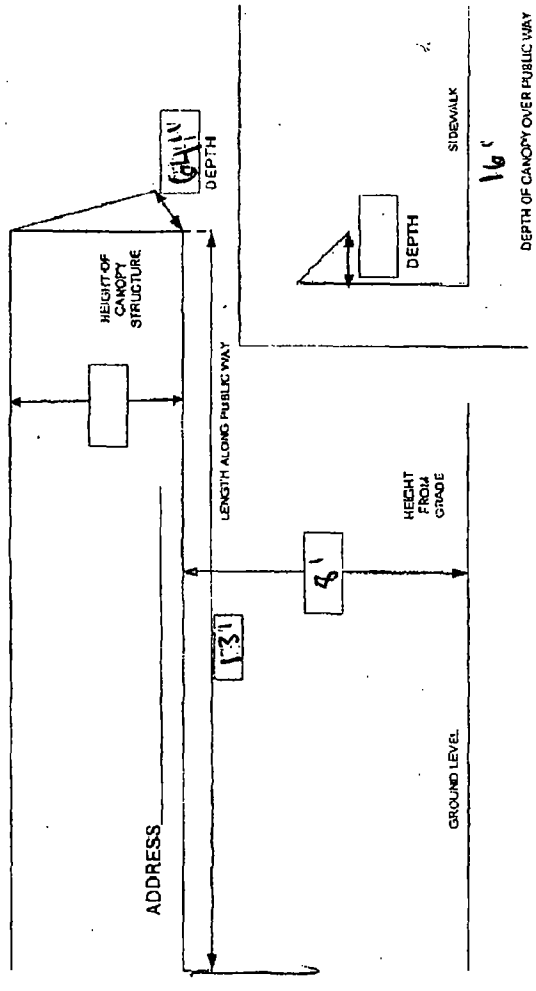

City of Chicago

O2014-428

Office of the City Clerk

Document Tracking Sheet

Meeting Date:	1/15/2014
Sponsor(s):	Reilly (42)
Type:	Ordinance
Title:	Awning(s) for KHL Imports Ltd.
Committee(s) Assignment:	Committee on Transportation and Public Way

ORDINANCE
KHL IMPORTS LTD
Acct. No. 28734 - 1
Permit No. 1109957

Be It Ordained by the City Council of the City of Chicago:

SECTION 1. Permission and authority are hereby given and granted to KHL IMPORTS LTD, upon the terms and subject to the conditions of this ordinance to maintain and use, as now constructed, one (1) Awning(s) projecting over the public right-of-way adjacent to its premises known as 159 W. Kinzie St..

Said Awning(s) at W Kinzie St measure(s):
One (1) at forty (40) feet in length, and two point six seven (2.67) feet in width for a total of one hundred six point eight (106.8) square feet.

The location of said privilege shall be as shown on prints kept on file with the Department of Business Affairs and Consumer Protection and the Office of the City Clerk.

Said privilege shall be constructed in accordance with plans and specifications approved by the Zoning Department - Signs.

This grant of privilege in the public way shall be subject to the provisions of Section 10-28-015 and all other required provisions of the Municipal Code of Chicago.

The grantee shall pay to the City of Chicago as compensation for the privilege #1109957 herein granted the sum of sixty-five ($65.00) per annum in advance.


A 25% penalty will be added for payments received after due date.

The permit holder agrees to hold the City of Chicago harmless for any damage, relocation or replacement costs associated with damage, relocation or removal of private property caused by the City performing work in the public way.

Authority herein given and granted for a period of five (5) years from and after 11/19/2013.

Alderman _____

Brendan Reilly 42nd Ward

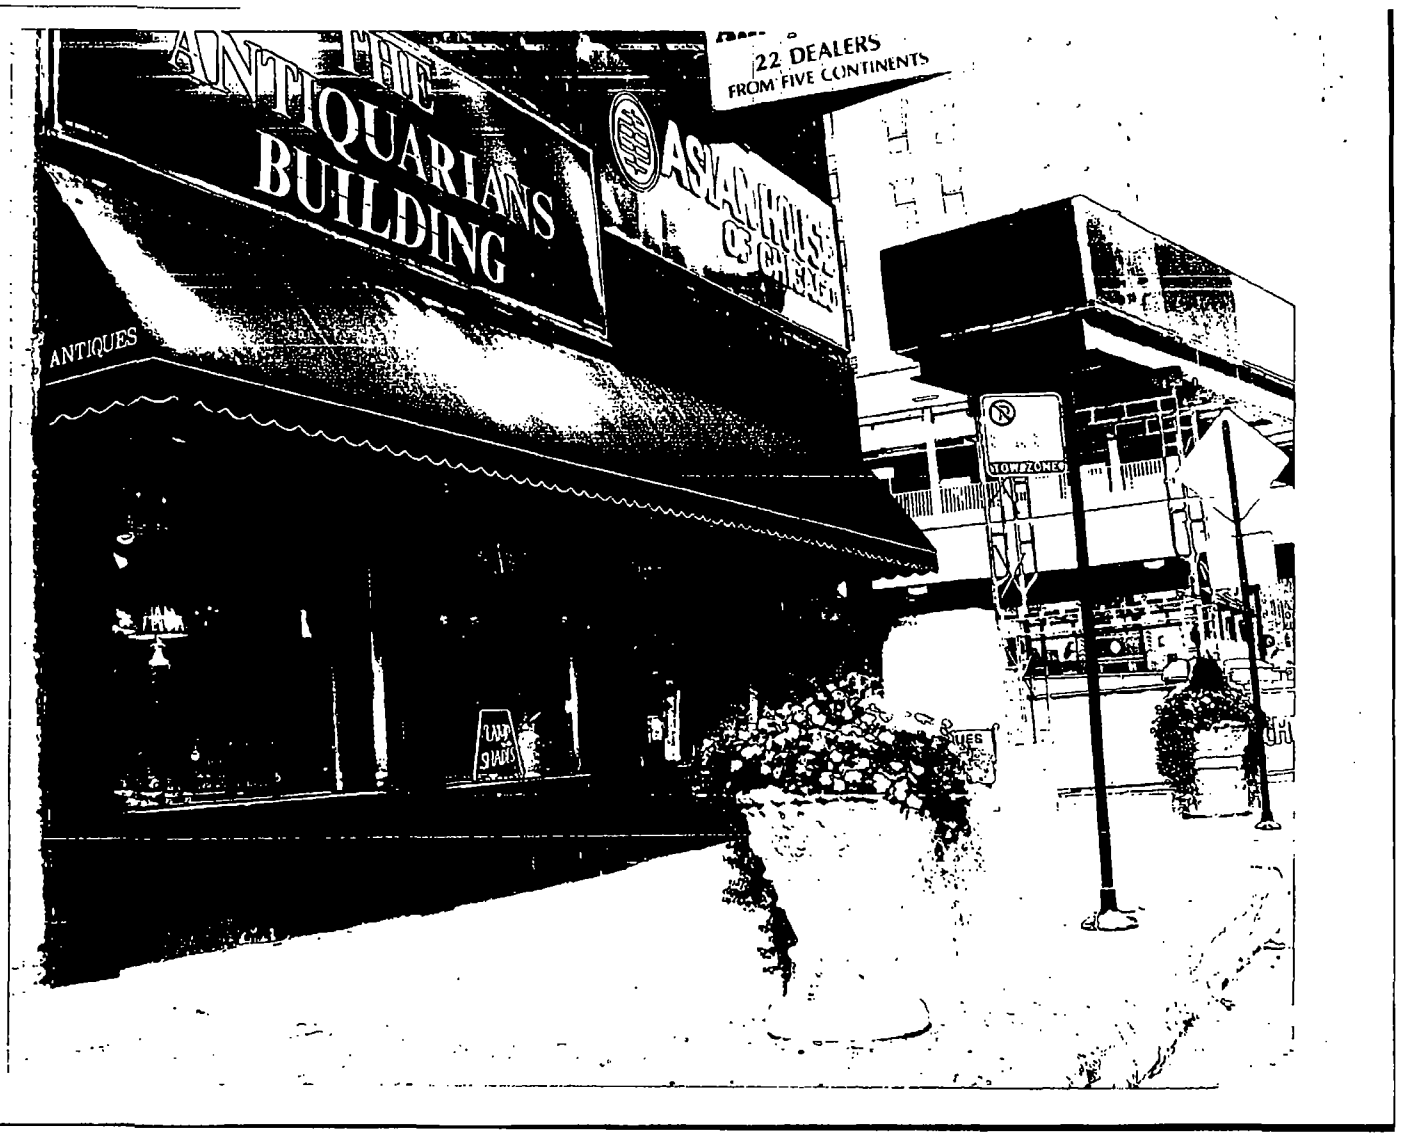
ANTIQUARIANS
BUILDING
22 DEALERS
FROM FIVE CONTINENTS
ANTIQUES

City of Chicago

O2014-435

Office of the City Clerk

Document Tracking Sheet

Meeting Date:	1/15/2014
Sponsor(s):	Reilly (42)
Type:	Ordinance
Title:	Awning(s) for Morton's Steakhouse-Wacker Place
Committee(s) Assignment:	Committee on Transportation and Public Way

ORDINANCE
MORTON'S STEAKHOUSE-WACKER PLACE
Acct. No. 276172 - 1
Permit No. 1109904

Be It Ordained by the City Council of the City of Chicago:

SECTION 1. Permission and authority are hereby given and granted to MORTON'S STEAKHOUSE-WACKER PLACE, upon the terms and subject to the conditions of this ordinance to maintain and use, as now constructed, two (2) Awning(s) projecting over the public right-of-way adjacent to its premises known as 65 E. Wacker Dr..

Said Awning(s) at E. Wacker Dr. measure(s):
One (1) at thirteen point two five (13.25) feet in length, and one point six (1.6) foot in width for a total of twenty-one point two (21.2) square feet.

Said Awning(s) at E. Wacker Dr. measure(s):
One (1) at twenty point four two (20.42) feet in length, and three (3) feet in width for a total of sixty-one point two six (61.26) square feet.

The location of said privilege shall be as shown on prints kept on file with the Department of Business Affairs and Consumer Protection and the Office of the City Clerk.

Said privilege shall be constructed in accordance with plans and specifications approved by the Zoning Department - Signs.

This grant of privilege in the public way shall be subject to the provisions of Section 10-28-015 and all other required provisions of the Municipal Code of Chicago.

The grantee shall pay to the City of Chicago as compensation for the privilege #1109904 herein granted the sum of one hundred ($100.00) per annum in advance.

A 25% penalty will be added for payments received after due date.

The permit holder agrees to hold the City of Chicago harmless for any damage, relocation or replacement costs associated with damage, relocation or removal of private property caused by the City performing work in the public way.

Authority herein given and granted for a period of five (5) years from and after 11/30/2013.

Alderman _____

Brendan Reilly 42nd Ward



THATCHER OAKS AWNINGS

Client: Morton's The Steakhouse
Description: Concept Rendering

Salesperson: Jim Patten
Date: 3/15/2013

City of Chicago

O2014-437

Office of the City Clerk

Document Tracking Sheet

Meeting Date:	1/15/2014
Sponsor(s):	Reilly (42)
Type:	Ordinance
Title:	Awning(s) for Nail Secrets
Committee(s) Assignment:	Committee on Transportation and Public Way

ORDINANCE
NAIL SECRETS
Acct. No. 384342 - 1
Permit No. 1109220

Be It Ordained by the City Council of the City of Chicago:

SECTION 1. Permission and authority are hereby given and granted to NAIL SECRETS, upon the terms and subject to the conditions of this ordinance to construct, install, maintain and use two (2) Awning(s) projecting over the public right-of-way adjacent to its premises known as 628 W. Fulton St..

Said Awning(s) at Fulton measure(s):
One (1) at fifteen point eight three (15.83) feet in length, and six (6) feet in width for a total of ninety-four point nine eight (94.98) square feet.

Said Awning(s) at DesPlaines measure(s):
One (1) at fifteen point eight three (15.83) feet in length, and six (6) feet in width for a total of ninety-four point nine eight (94.98) square feet.

The location of said privilege shall be as shown on prints kept on file with the Department of Business Affairs and Consumer Protection and the Office of the City Clerk.

Said privilege shall be constructed in accordance with plans and specifications approved by the Zoning Department - Signs.

This grant of privilege in the public way shall be subject to the provisions of Section 10-28-015 and all other required provisions of the Municipal Code of Chicago.

The grantee shall pay to the City of Chicago as compensation for the privilege #1109220 herein granted the sum of one hundred ($100.00) per annum in advance.


A 25% penalty will be added for payments received after due date.

The permit holder agrees to hold the City of Chicago harmless for any damage, relocation or replacement costs associated with damage, relocation or removal of private property caused by the City performing work in the public way.


Authority herein given and granted for a period of five (5) years from and after Date of Passage.


Alderman _____


Brendan Reilly 42nd Ward

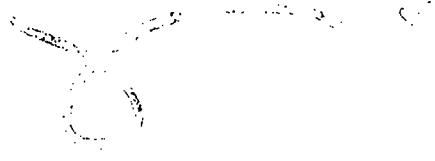


tfasigns

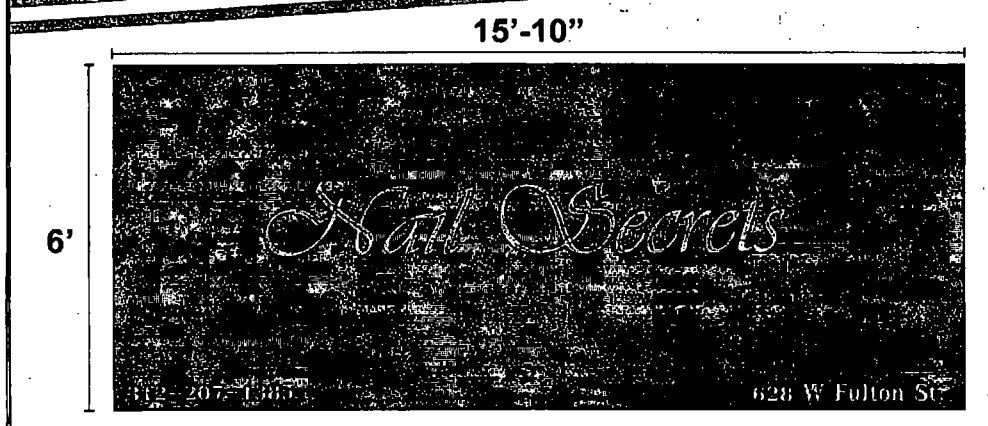

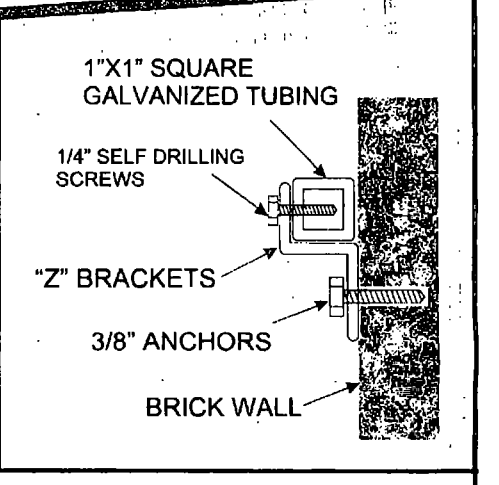

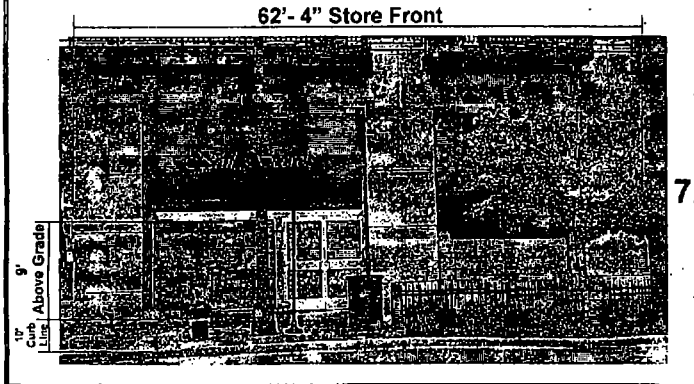

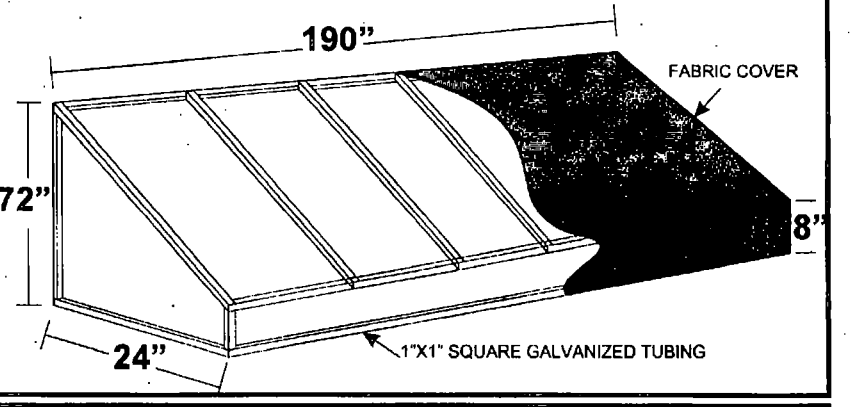

tfasigns	**Store Name:** Nail Secrets **Location:** 628 W. Fulton St. Chicago, IL 60607	**Client Name:** **Phone:** **Landlord:** **Address:**	Client Approval (signature) Date Landlord Approval (signature) Date	**Sales Rep:** SEAN PARK **Designer:** SEAN PARK

City of Chicago

O2014-444

Office of the City Clerk

Document Tracking Sheet

Meeting Date:	1/15/2014
Sponsor(s):	Reilly (42)
Type:	Ordinance
Title:	Awning(s) for Snuggery/Apartment
Committee(s) Assignment:	Committee on Transportation and Public Way

ORDINANCE
SNUGGERY / APARTMENT
Acct. No. 230 - 1
Permit No. 1110330

Be It Ordained by the City Council of the City of Chicago:

SECTION 1. Permission and authority are hereby given and granted to SNUGGERY / APARTMENT, upon the terms and subject to the conditions of this ordinance to maintain and use, as now constructed, two (2) Awning(s) projecting over the public right-of-way adjacent to its premises known as 15 W. Division St..

Said Awning(s) at W. Division Street measure(s):
One (1) at seven point seven three (7.73) feet in length, and three point five four (3.54) feet in width for a total of twenty-seven point three six (27.36) square feet.
One (1) at nineteen point two five (19.25) feet in length, and three point five four (3.54) feet in width for a total of sixty-eight point one five (68.15) square feet.

The location of said privilege shall be as shown on prints kept on file with the Department of Business Affairs and Consumer Protection and the Office of the City Clerk.

Said privilege shall be constructed in accordance with plans and specifications approved by the Zoning Department - Signs.

This grant of privilege in the public way shall be subject to the provisions of Section 10-28-015 and all other required provisions of the Municipal Code of Chicago.

The grantee shall pay to the City of Chicago as compensation for the privilege #1110330 herein granted the sum of one hundred ($100.00) per annum in advance.


A 25% penalty will be added for payments received after due date.


The permit holder agrees to hold the City of Chicago harmless for any damage, relocation or replacement costs associated with damage, relocation or removal of private property caused by the City performing work in the public way.

Authority herein given and granted for a period of five (5) years from and after 01/13/2014.

Alderman _____

Brendan Reilly 42nd Ward

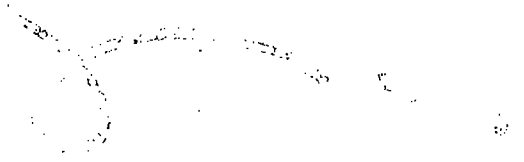

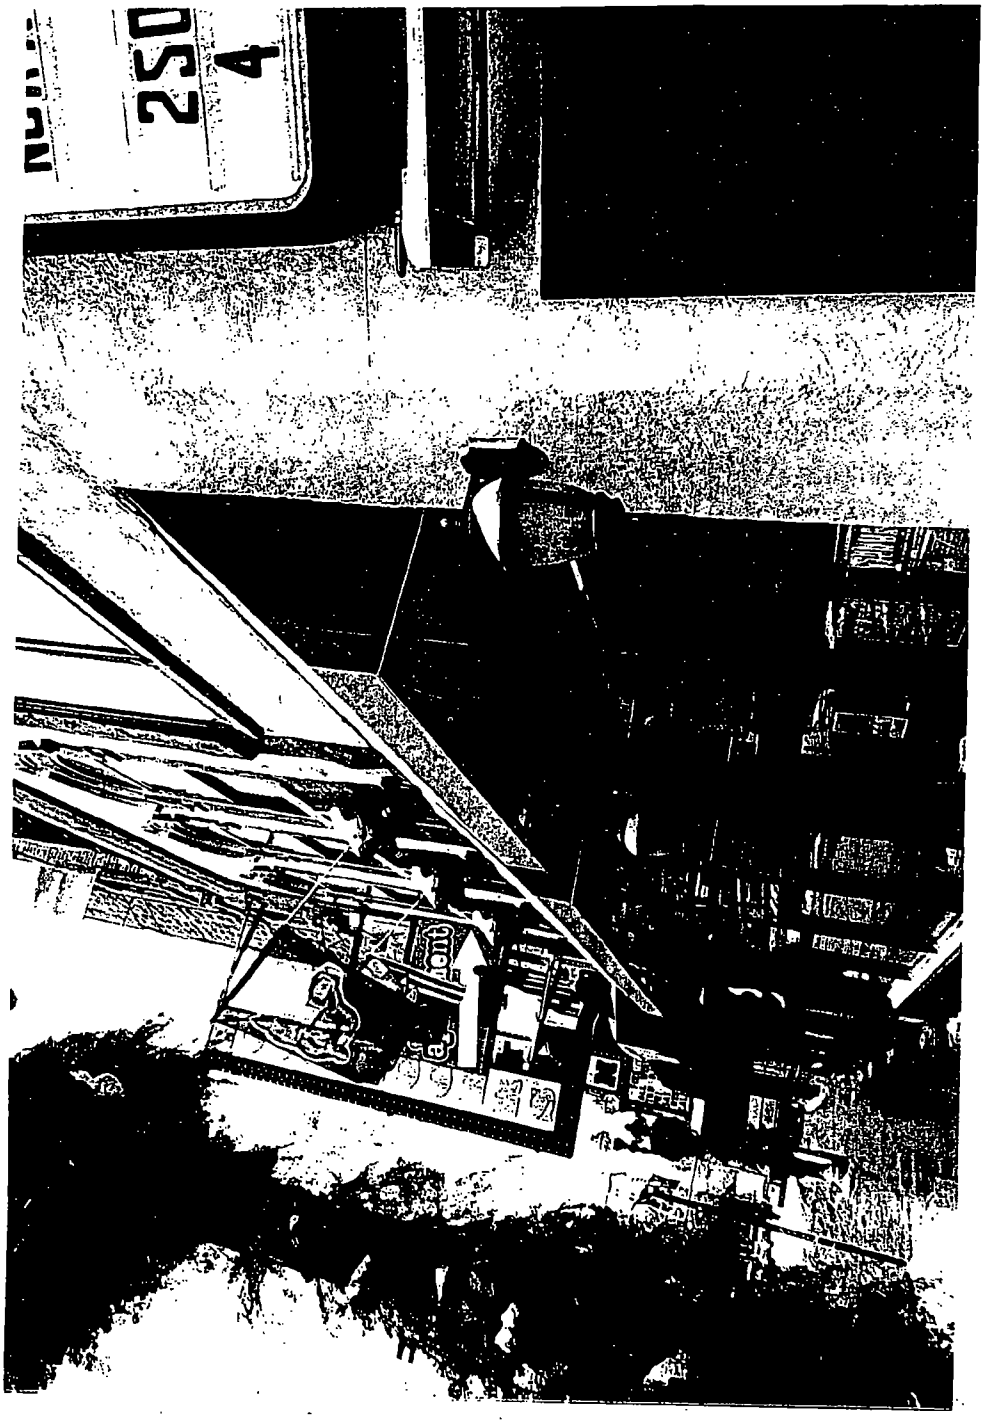
250
4

City of Chicago

O2014-449

Office of the City Clerk

Document Tracking Sheet

Meeting Date:	1/15/2014
Sponsor(s):	Reilly (42)
Type:	Ordinance
Title:	Awning(s) for Talbott Associates, L.P.
Committee(s) Assignment:	Committee on Transportation and Public Way

ORDINANCE
TALBOTT ASSOCIATES, L.P.
Acct. No. 285789 - 2
Permit No. 1110378

Be It Ordained by the City Council of the City of Chicago:

SECTION 1. Permission and authority are hereby given and granted to TALBOTT ASSOCIATES, L.P., upon the terms and subject to the conditions of this ordinance to maintain and use, as now constructed, eight (8) Awning(s) projecting over the public right-of-way adjacent to its premises known as 20 E. Delaware Pl..

Said Awning(s) at E DELAWARE PLACE measure(s):
One (1) at four (4) feet in length, and two point one six (2.16) feet in width for a total of eight point six four (8.64) square feet.

Said Awning(s) at E. DELAWARE PLACE measure(s):
One (1) at four (4) feet in length, and two point one six (2.16) feet in width for a total of eight point six four (8.64) square feet.

Said Awning(s) at E. DELAWARE PLACE measure(s):
One (1) at four (4) feet in length, and two point one six (2.16) feet in width for a total of eight point six four (8.64) square feet.

Said Awning(s) at E. DELAWARE PLACE measure(s):
One (1) at four (4) feet in length, and two point one six (2.16) feet in width for a total of eight point six four (8.64) square feet.

Said Awning(s) at E. DELAWARE PLACE measure(s):
One (1) at four (4) feet in length, and two point one six (2.16) feet in width for a total of eight point six four (8.64) square feet.

Said Awning(s) at E. DELAWARE PLACE measure(s):
One (1) at four (4) feet in length, and two point one six (2.16) feet in width for a total of eight point six four (8.64) square feet.

Said Awning(s) at E. DELAWARE PLACE measure(s):
One (1) at nine point nine two (9.92) feet in length, and two point one six (2.16) feet in width for a total of twenty-one point four three (21.43) square feet.

Said Awning(s) at E DELAWARE PLACE measure(s):
One (1) at nine point nine five (9.95) feet in length, and two point one six (2.16) feet in width for a total of twenty-one point four nine (21.49) square feet.

The location of said privilege shall be as shown on prints kept on file with the Department of Business Affairs and Consumer Protection and the Office of the City Clerk.

Said privilege shall be constructed in accordance with plans and specifications approved by the Zoning Department - Signs.

This grant of privilege in the public way shall be subject to the provisions of Section 10-28-015 and all other required provisions of the Municipal Code of Chicago.

The grantee shall pay to the City of Chicago as compensation for the privilege #1110378 herein granted the sum of one hundred seventy-five ($175.00) per annum in advance.


A 25% penalty will be added for payments received after due date.

The permit holder agrees to hold the City of Chicago harmless for any damage, relocation or replacement costs associated with damage, relocation or removal of private property caused by the City performing work in the public way.

Authority herein given and granted for a period of five (5) years from and after 01/13/2014.

Alderman _____

Brendan Reilly 42nd Ward

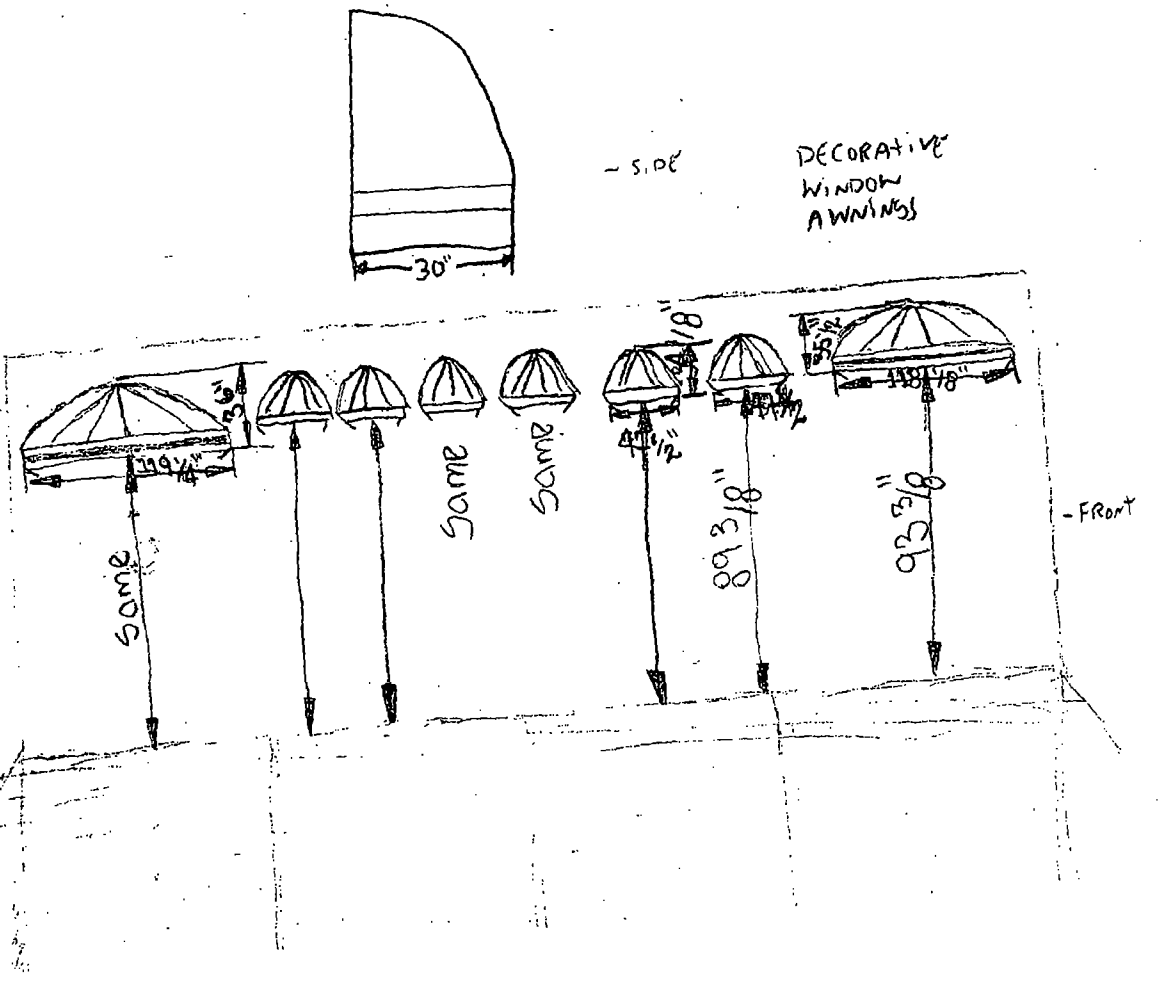
30"
- SIDE
DECORATIVE
WINDOW
AWNINGS
same
same
same
89 3/8"
89 3/8"
- FRONT

City of Chicago

O2014-451

Office of the City Clerk

Document Tracking Sheet

Meeting Date:	1/15/2014
Sponsor(s):	Reilly (42)
Type:	Ordinance
Title:	Awning(s) for TLC Management Co.
Committee(s) Assignment:	Committee on Transportation and Public Way

ORDINANCE
TLC MANAGEMENT CO
Acct. No. 325733 - 1
Permit No. 1110162

Be It Ordained by the City Council of the City of Chicago:

SECTION 1. Permission and authority are hereby given and granted to TLC MANAGEMENT CO, upon the terms and subject to the conditions of this ordinance to maintain and use, as now constructed, twenty-two (22) Awning(s) projecting over the public right-of-way adjacent to its premises known as 658-678 N. Dearborn St..

Said Awning(s) at N. DEARBORN measure(s):
One (1) at three point one seven (3.17) feet in length, and three point two five (3.25) feet in width for a total of ten point three (10.3) square feet.

Said Awning(s) at N. DEARBORN measure(s):
One (1) at four point three three (4.33) feet in length, and three point two five (3.25) feet in width for a total of fourteen point zero seven (14.07) square feet.

Said Awning(s) at N. DEARBORN measure(s):
One (1) at five point zero eight (5.08) feet in length, and three point two five (3.25) feet in width for a total of sixteen point five one (16.51) square feet.

Said Awning(s) at N. DEARBORN measure(s):
One (1) at five point two five (5.25) feet in length, and three point two five (3.25) feet in width for a total of seventeen point zero six (17.06) square feet.

Said Awning(s) at N. DEARBORN measure(s):
Three (3) at five point five (5.5) feet in length, and three point seven five (3.75) feet in width for a total of sixty-one point eight eight (61.88) square feet.

Said Awning(s) at N. DEARBORN measure(s):
Seven (7) at six (6) feet in length, and three point seven five (3.75) feet in width for a total of one hundred fifty-seven point five (157.5) square feet.

Said Awning(s) at N. DEARBORN measure(s):
One (1) at seven point four two (7.42) feet in length, and three point two five (3.25) feet in width for a total of twenty-four point one two (24.12) square feet.

Said Awning(s) at N. DEARBORN measure(s):
One (1) at seven point six seven (7.67) feet in length, and three point two five (3.25) feet in width for a total of twenty-four point nine three (24.93) square feet.

Said Awning(s) at N. DEARBORN measure(s):
One (1) at seven point seven five (7.75) feet in length, and three point two five (3.25) feet in width for a total of twenty-five point one nine (25.19) square feet.

Said Awning(s) at N. DEARBORN measure(s):
One (1) at eight point five (8.5) feet in length, and three point two five (3.25) feet in width for a total of twenty-seven point six three (27.63) square feet.

Said Awning(s) at N. DEARBORN measure(s):
One (1) at eight point five eight (8.58) feet in length, and three point two five (3.25) feet in width for a total of twenty-seven point eight nine (27.89) square feet.

Said Awning(s) at N. DEARBORN measure(s):

One (1) at eight point nine two (8.92) feet in length, and three point two five (3.25) feet in width for a total of twenty-eight point nine nine (28.99) square feet.

Said Awning(s) at N. DEARBORN measure(s):
One (1) at twelve point six seven (12.67) feet in length, and three point two five (3.25) feet in width for a total of forty-one point one eight (41.18) square feet.

Said Awning(s) at N. DEARBORN measure(s):
One (1) at nineteen (19) feet in length, and three point two five (3.25) feet in width for a total of sixty-one point seven five (61.75) square feet.

The location of said privilege shall be as shown on prints kept on file with the Department of Business Affairs and Consumer Protection and the Office of the City Clerk.

Said privilege shall be constructed in accordance with plans and specifications approved by the Zoning Department - Signs.

This grant of privilege in the public way shall be subject to the provisions of Section 10-28-015 and all other required provisions of the Municipal Code of Chicago.

The grantee shall pay to the City of Chicago as compensation for the privilege #1110162 herein granted the sum of one hundred seventy-five ($175.00) per annum in advance.

A 25% penalty will be added for payments received after due date.

The permit holder agrees to hold the City of Chicago harmless for any damage, relocation or replacement costs associated with damage, relocation or removal of private property caused by the City performing work in the public way.

Authority herein given and granted for a period of five (5) years from and after 12/17/2013.

Alderman _____

Brendan Reilly 42nd Ward


Kathy's
Cleaners

City of Chicago

O2014-466

Office of the City Clerk

Document Tracking Sheet

Meeting Date:	1/15/2014
Sponsor(s):	Smith (43)
Type:	Ordinance
Title:	Awning(s) for Benefit Cosmetics
Committee(s) Assignment:	Committee on Transportation and Public Way

ORDINANCE
BENEFIT COSMETICS
Acct. No. 303775 - 1
Permit No. 1110104

Be It Ordained by the City Council of the City of Chicago:

SECTION 1. Permission and authority are hereby given and granted to BENEFIT COSMETICS, upon the terms and subject to the conditions of this ordinance to maintain and use, as now constructed, one (1) Awning(s) projecting over the public right-of-way adjacent to its premises known as 852 W. Armitage Ave..

Said Awning(s) at W ARMITAGE AVE measure(s):
One (1) at twenty-three point eight three (23.83) feet in length, and five point five (5.5) feet in width for a total of one hundred thirty-one point zero seven (131.07) square feet.

The location of said privilege shall be as shown on prints kept on file with the Department of Business Affairs and Consumer Protection and the Office of the City Clerk.

Said privilege shall be constructed in accordance with plans and specifications approved by the Zoning Department - Signs.


This grant of privilege in the public way shall be subject to the provisions of Section 10-28-015 and all other required provisions of the Municipal Code of Chicago.

The grantee shall pay to the City of Chicago as compensation for the privilege #1110104 herein granted the sum of fifty ($50.00) per annum in advance.

A 25% penalty will be added for payments received after due date.

The permit holder agrees to hold the City of Chicago harmless for any damage, relocation or replacement costs associated with damage, relocation or removal of private property caused by the City performing work in the public way.


Authority herein given and granted for a period of five (5) years from and after 10/08/2013.

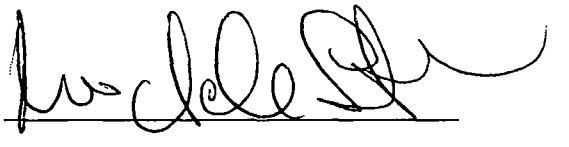Alderman 

Michele Smith 43rd Ward

BENEFIT COSMETICS ARMITAGE BOUTIQUE @ 852 W ARMITAGE ST, CHICAGO IL 60614



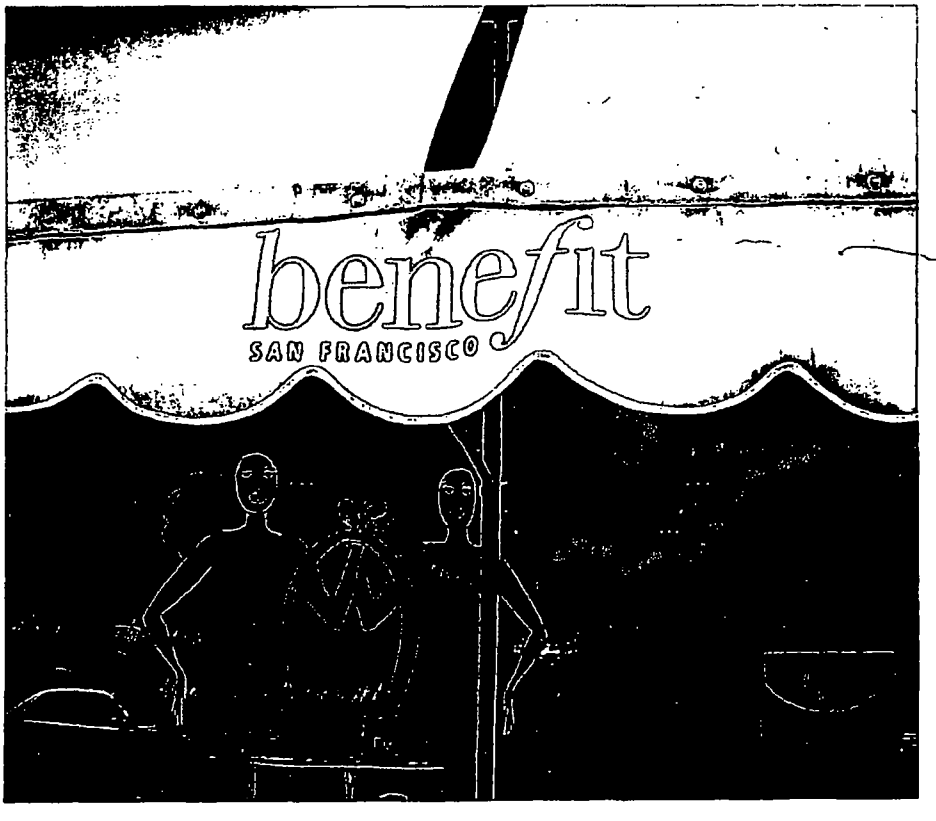

City of Chicago

O2014-472

Office of the City Clerk

Document Tracking Sheet

Meeting Date:	1/15/2014
Sponsor(s):	Smith (43)
Type:	Ordinance
Title:	Awning(s) for Field House, The
Committee(s) Assignment:	Committee on Transportation and Public Way

ORDINANCE
THE FIELD HOUSE
Acct. No. 26789 - 1
Permit No. 1109860

Be It Ordained by the City Council of the City of Chicago:

SECTION 1. Permission and authority are hereby given and granted to THE FIELD HOUSE, upon the terms and subject to the conditions of this ordinance to maintain and use, as now constructed, one (1) Awning(s) projecting over the public right-of-way adjacent to its premises known as 2455 N. Clark St..

Said Awning(s) at N CLARK ST measure(s):
One (1) at fifteen (15) feet in length, and four point six seven (4.67) feet in width for a total of seventy point zero five (70.05) square feet.

The location of said privilege shall be as shown on prints kept on file with the Department of Business Affairs and Consumer Protection and the Office of the City Clerk.

Said privilege shall be constructed in accordance with plans and specifications approved by the Zoning Department - Signs.

This grant of privilege in the public way shall be subject to the provisions of Section 10-28-015 and all other required provisions of the Municipal Code of Chicago.

The grantee shall pay to the City of Chicago as compensation for the privilege #1109860 herein granted the sum of fifty ($50.00) per annum in advance.

A 25% penalty will be added for payments received after due date.

The permit holder agrees to hold the City of Chicago harmless for any damage, relocation or replacement costs associated with damage, relocation or removal of private property caused by the City performing work in the public way.

Authority herein given and granted for a period of five (5) years from and after 11/05/2013.


Alderman _____


Michele Smith 43rd Ward

AWNING

2455 N. CLARK

THE FIELDHOUSE

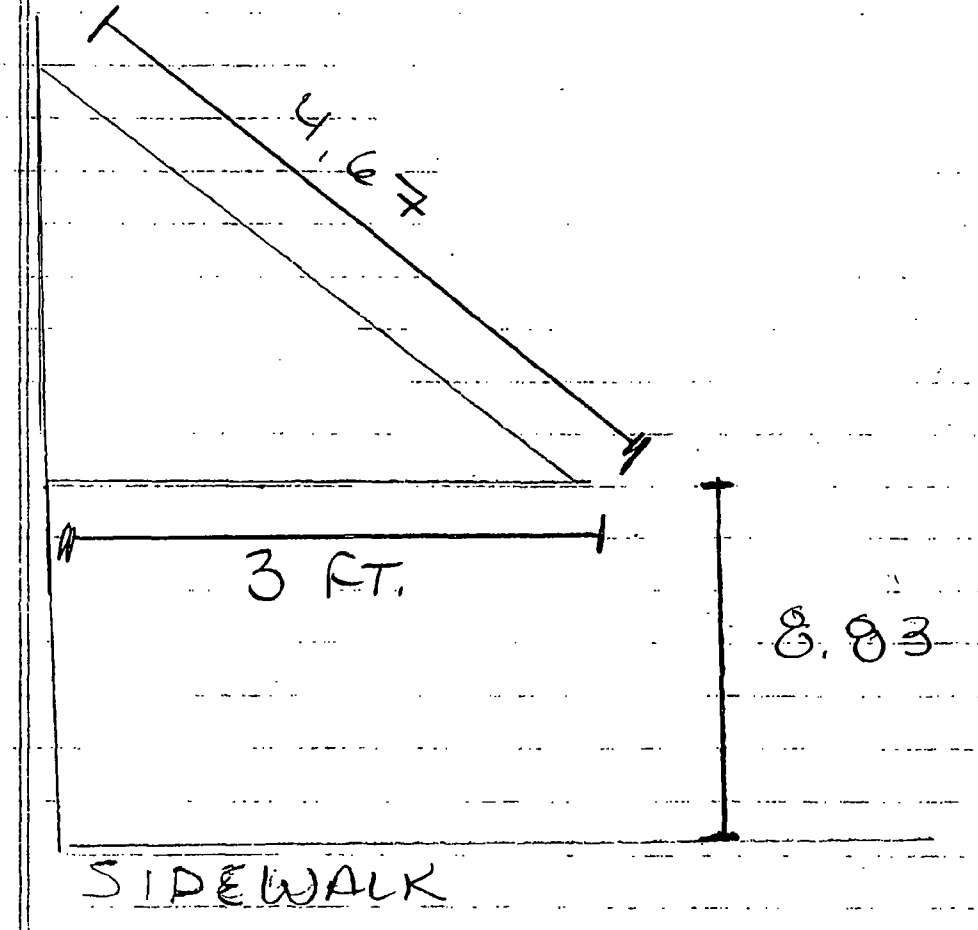

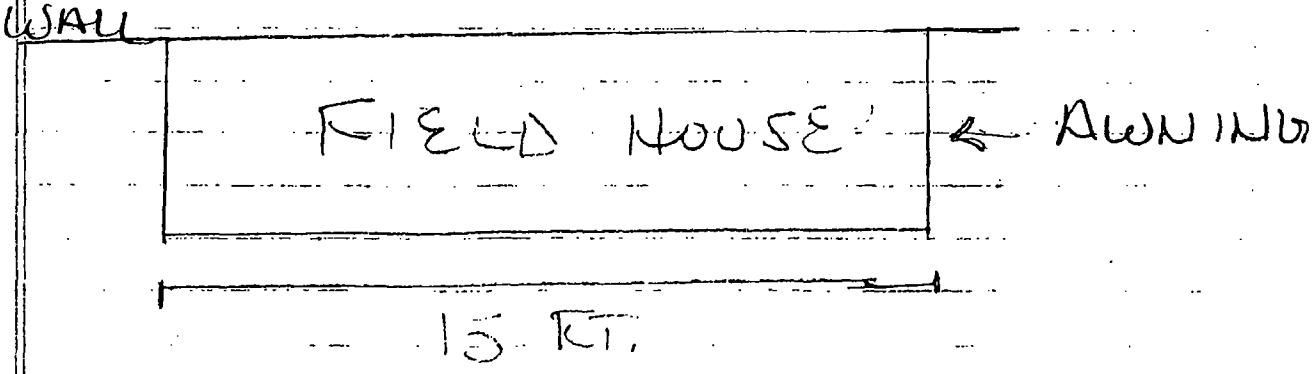

City of Chicago

O2014-476

Office of the City Clerk

Document Tracking Sheet

Meeting Date:	1/15/2014
Sponsor(s):	Smith (43)
Type:	Ordinance
Title:	Awning(s) for General Nutrition Center No. 8239
Committee(s) Assignment:	Committee on Transportation and Public Way

ORDINANCE
GENERAL NUTRITION CENTER #8239
Acct. No. 2156 - 38
Permit No. 1109995

Be It Ordained by the City Council of the City of Chicago:

SECTION 1. Permission and authority are hereby given and granted to GENERAL NUTRITION CENTER #8239, upon the terms and subject to the conditions of this ordinance to maintain and use, as now constructed, one (1) Awning(s) projecting over the public right-of-way adjacent to its premises known as 218 W. North Ave..

Said Awning(s) at W. NORTH AVE. measure(s):
One (1) at fifteen point one seven (15.17) feet in length, and three (3) feet in width for a total of forty-five point five one (45.51) square feet.

The location of said privilege shall be as shown on prints kept on file with the Department of Business Affairs and Consumer Protection and the Office of the City Clerk.

Said privilege shall be constructed in accordance with plans and specifications approved by the Zoning Department - Signs.


This grant of privilege in the public way shall be subject to the provisions of Section 10-28-015 and all other required provisions of the Municipal Code of Chicago.

The grantee shall pay to the City of Chicago as compensation for the privilege #1109995 herein granted the sum of fifty ($50.00) per annum in advance.


A 25% penalty will be added for payments received after due date.


The permit holder agrees to hold the City of Chicago harmless for any damage, relocation or replacement costs associated with damage, relocation or removal of private property caused by the City performing work in the public way.

Authority herein given and granted for a period of five (5) years from and after 04/09/2013.

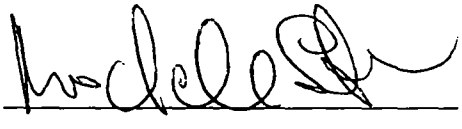Alderman 

Michele Smith 43rd Ward

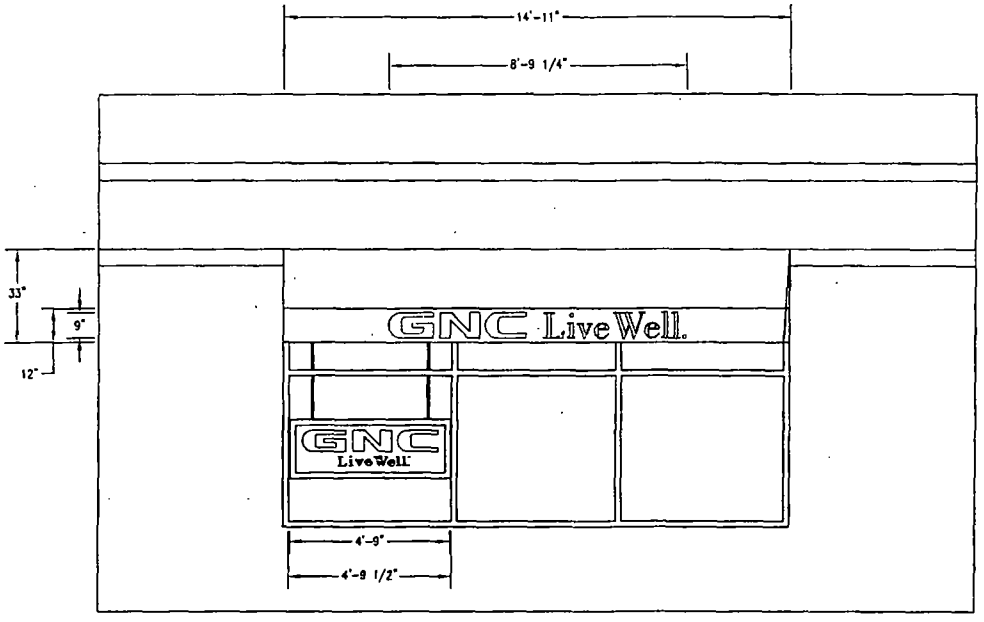

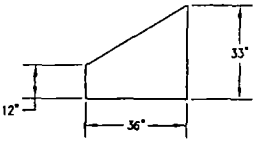

SIDE DETAIL

NON-LIT AWNING

EXTERIOR STOREFRONT ELEVATION

COLOR SCHEDULE: BAR
1. AWNING : BLACK
2. GNC: RED VINYL
3. LIVEWELL: WHITE VINYL

DO NOT SCALE DRAWING | DIMENSIONS SUPERSEDE DRAWING | NOTE-INSTALLER AND/OR CONTRACTOR MUST CHECK AND VERIFY ALL DIMENSIONS AND CONDITIONS AS INDICATED HEREON IN THE FIELD PRIOR TO PROCEEDING WITH THE NECESSARY WORK. ANY DISCREPANCIES OR PROBLEMS MUST BE REPORTED TO THIS OFFICE IMMEDIATELY

CHG.	DATE	DWN.	CH'KD	APP'D.	DESCRIPTION

REVISIONS

INFORMATION SHOWN ON THIS DRAWING IS PROPRIETARY AND THE SOLE PROPERTY OF BLAIR SIGN CO. AND IS NOT TO BE REPRODUCED, DISCLOSED OR TRANSMITTED TO OTHERS FOR ANY PURPOSE NOT AUTHORIZED BY BLAIR SIGN CO.

80450
M NUMBER

BLAIR Sign Co.
8107 KIRKWELL AVENUE
ALTOONA, PENNSYLVANIA 16601
(814) 949-8287 FAX (814) 949-8293
E-MAIL: sad@blairsign.com

DRAWN: TDP 2/15/02
SHEET 1 OF 2
SCALE 1/2"=1'-0"

TITLE
GNC
PIPER'S ALLEY - CHICAGO, IL.

DRAWING NO.	SIZE	CHG.
GNC 80450-02	C	N/C

City of Chicago

O2014-482

Office of the City Clerk

Document Tracking Sheet

Meeting Date:	1/15/2014
Sponsor(s):	Smith (43)
Type:	Ordinance
Title:	Awning(s) for L'Occitane, Inc.
Committee(s) Assignment:	Committee on Transportation and Public Way

ORDINANCE
L'OCCITANE, INC.
Acct. No. 83797 - 1
Permit No. 1110272

Be It Ordained by the City Council of the City of Chicago:

SECTION 1. Permission and authority are hereby given and granted to L'OCCITANE, INC., upon the terms and subject to the conditions of this ordinance to maintain and use, as now constructed, one (1) Awning(s) projecting over the public right-of-way adjacent to its premises known as 846 W. Armitage Ave..

Said Awning(s) at W. Armitage measure(s):
One (1) at twenty-two point two five (22.25) feet in length, and three point seven five (3.75) feet in width for a total of eighty-three point four four (83.44) square feet.

The location of said privilege shall be as shown on prints kept on file with the Department of Business Affairs and Consumer Protection and the Office of the City Clerk.

Said privilege shall be constructed in accordance with plans and specifications approved by the Zoning Department - Signs.

This grant of privilege in the public way shall be subject to the provisions of Section 10-28-015 and all other required provisions of the Municipal Code of Chicago.

The grantee shall pay to the City of Chicago as compensation for the privilege #1110272 herein granted the sum of fifty ($50.00) per annum in advance.


A 25% penalty will be added for payments received after due date.

The permit holder agrees to hold the City of Chicago harmless for any damage, relocation or replacement costs associated with damage, relocation or removal of private property caused by the City performing work in the public way.

Authority herein given and granted for a period of five (5) years from and after 11/19/2013.

Alderman _____

Michele Smith 43rd Ward

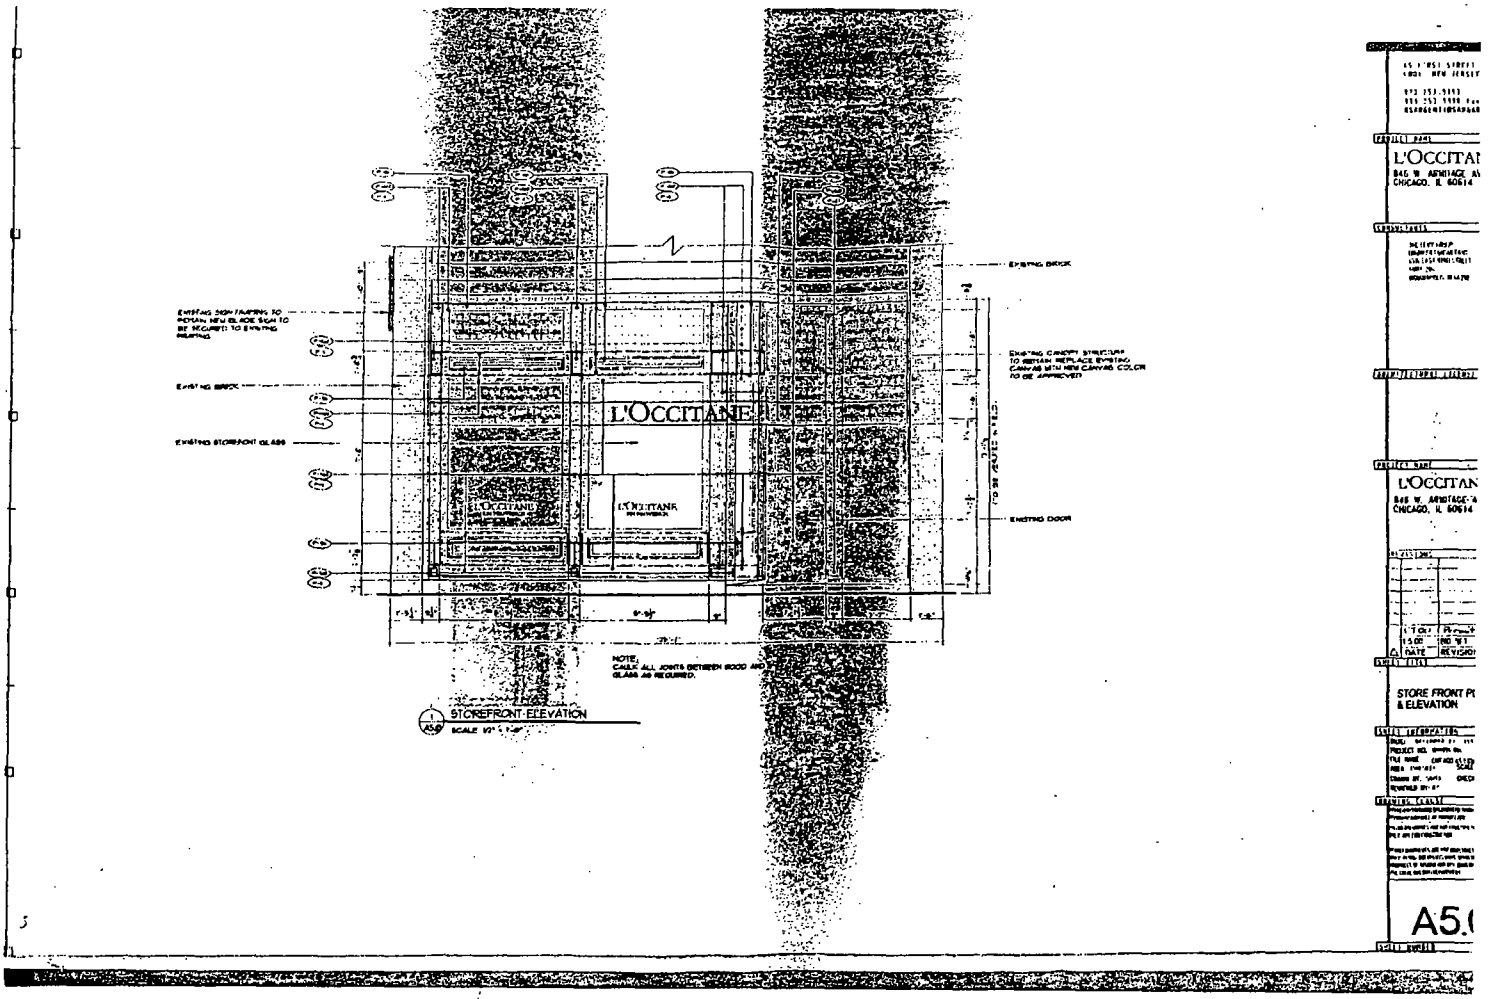
L'OCCITANE
EXISTING BRICK
EXISTING CANOPY STRUCTURE TO REMAIN. REPLACE EXISTING AWNING WITH NEW CANVAS COLOR TO BE APPROVED
EXISTING DOOR
NOTE:
CAULK ALL JOINTS BETWEEN WOOD AND GLASS AS REQUIRED.
STOREFRONT ELEVATION
SCALE 1/2" = 1'-0"
L'OCCITANE
STORE FRONT PL
& ELEVATION
A5.

City of Chicago

O2014-487

Office of the City Clerk

Document Tracking Sheet

Meeting Date:	1/15/2014
Sponsor(s):	Smith (43)
Type:	Ordinance
Title:	Awning(s) for Little Bit Cleaner
Committee(s) Assignment:	Committee on Transportation and Public Way

ORDINANCE
LITTLE BIT CLEANER
Acct. No. 304183 - 1
Permit No. 1110235

Be It Ordained by the City Council of the City of Chicago:

SECTION 1. Permission and authority are hereby given and granted to LITTLE BIT CLEANER, upon the terms and subject to the conditions of this ordinance to maintain and use, as now constructed, one (1) Awning(s) projecting over the public right-of-way adjacent to its premises known as 2457 N. Clark St..

Said Awning(s) at N. Clark measure(s):
One (1) at sixteen (16) feet in length, and four (4) feet in width for a total of sixty-four (64) square feet.

The location of said privilege shall be as shown on prints kept on file with the Department of Business Affairs and Consumer Protection and the Office of the City Clerk.

Said privilege shall be constructed in accordance with plans and specifications approved by the Zoning Department - Signs.

This grant of privilege in the public way shall be subject to the provisions of Section 10-28-015 and all other required provisions of the Municipal Code of Chicago.

The grantee shall pay to the City of Chicago as compensation for the privilege #1110235 herein granted the sum of fifty ($50.00) per annum in advance.

A 25% penalty will be added for payments received after due date.

The permit holder agrees to hold the City of Chicago harmless for any damage, relocation or replacement costs associated with damage, relocation or removal of private property caused by the City performing work in the public way.

Authority herein given and granted for a period of five (5) years from and after 01/13/2014.

Alderman _____

Michele Smith 43rd Ward


LITTLE BIT
CLEANER
established 1981
773-525-0515
Hair · Nails
LEATHER
ALTERATIONS
PROFESSIONAL
DRESS PACKING
LITTLE BIT
CLEANER

City of Chicago

O2014-490

Office of the City Clerk

Document Tracking Sheet

Meeting Date:	1/15/2014
Sponsor(s):	Smith (43)
Type:	Ordinance
Title:	Awning(s) for Meatloaf Bakery, The
Committee(s) Assignment:	Committee on Transportation and Public Way

ORDINANCE
THE MEATLOAF BAKERY
Acct. No. 330525 - 1
Permit No. 1109967

Be It Ordained by the City Council of the City of Chicago:

SECTION 1. Permission and authority are hereby given and granted to THE MEATLOAF BAKERY, upon the terms and subject to the conditions of this ordinance to maintain and use, as now constructed, one (1) Awning(s) projecting over the public right-of-way adjacent to its premises known as 2464 N. Clark St..

Said Awning(s) at N. Clark measure(s):
One (1) at fourteen (14) feet in length, and two (2) feet in width for a total of twenty-eight (28) square feet.

The location of said privilege shall be as shown on prints kept on file with the Department of Business Affairs and Consumer Protection and the Office of the City Clerk.

Said privilege shall be constructed in accordance with plans and specifications approved by the Zoning Department - Signs.

This grant of privilege in the public way shall be subject to the provisions of Section 10-28-015 and all other required provisions of the Municipal Code of Chicago.

The grantee shall pay to the City of Chicago as compensation for the privilege #1109967 herein granted the sum of fifty ($50.00) per annum in advance.


A 25% penalty will be added for payments received after due date.

The permit holder agrees to hold the City of Chicago harmless for any damage, relocation or replacement costs associated with damage, relocation or removal of private property caused by the City performing work in the public way.

Authority herein given and granted for a period of five (5) years from and after 10/08/2013.

Alderman _____

Michele Smith 43rd Ward

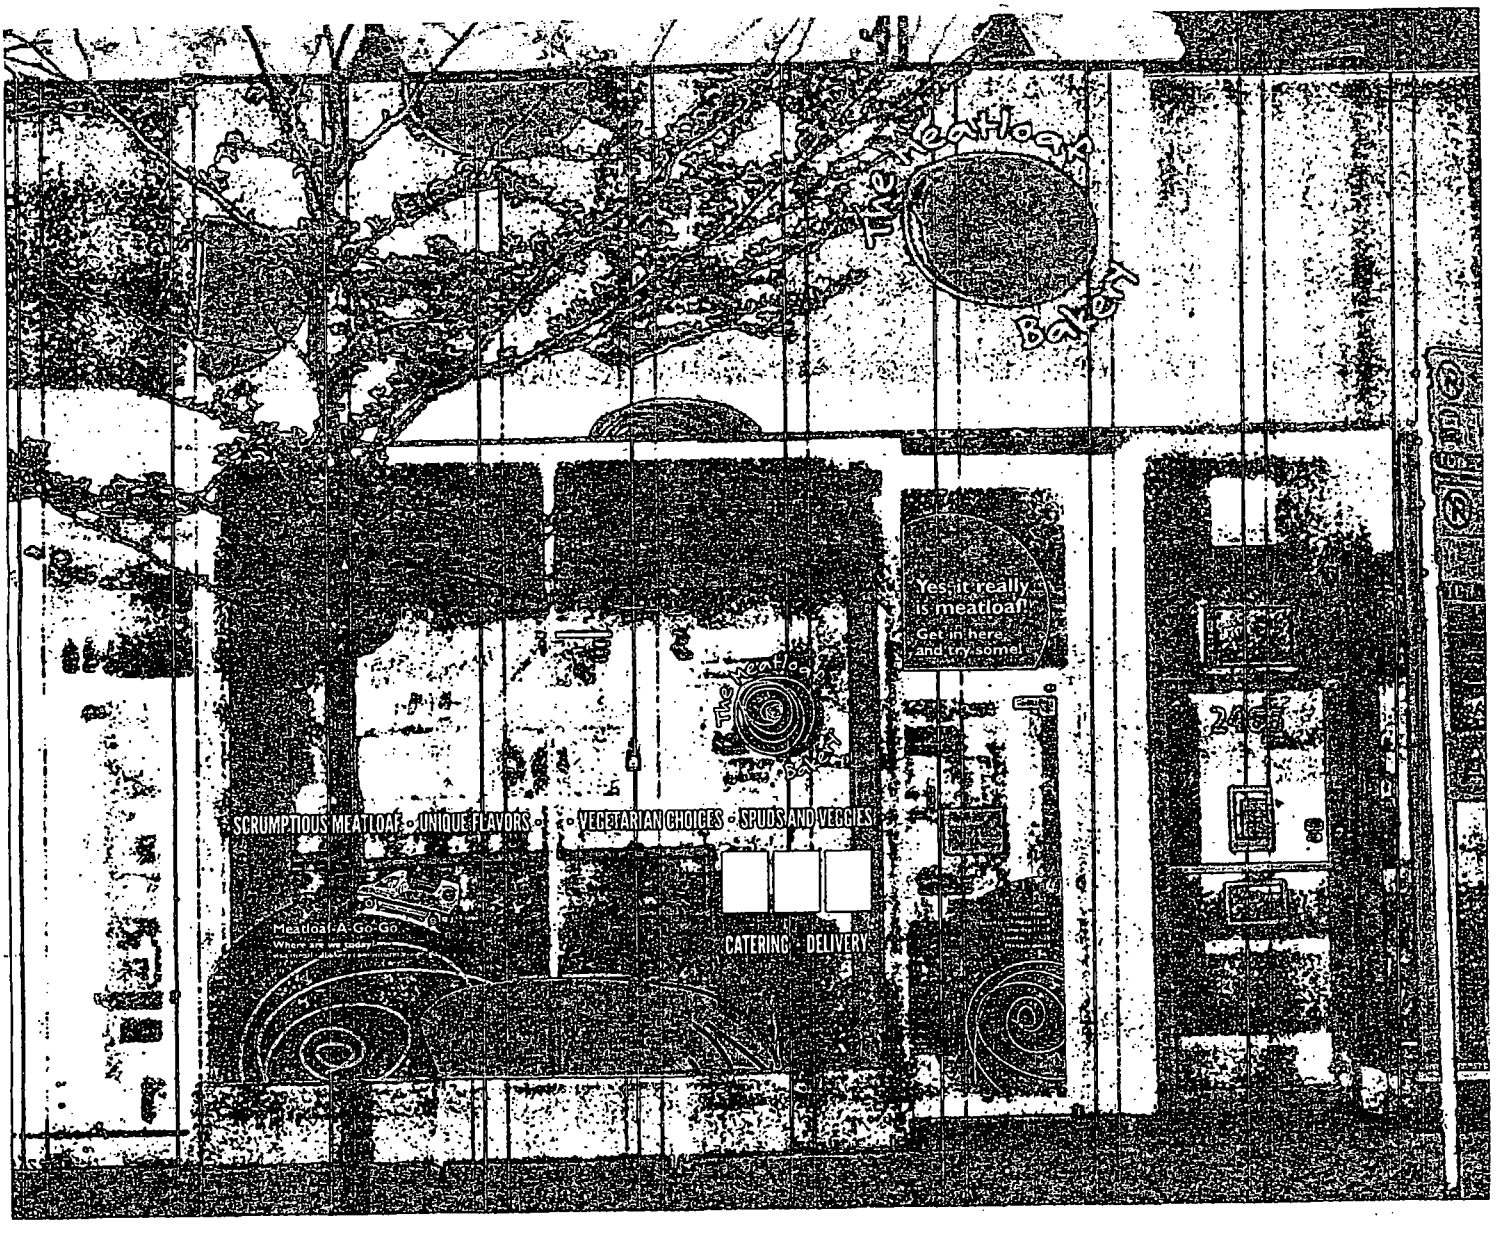
The MeatLoaf Bakery
Yes, it really is meatloaf!
Get in here and try some!
SCRUMPTIOUS MEATLOAF • UNIQUE FLAVORS • VEGETARIAN CHOICES • SPUDS AND VEGGIES
CATERING • DELIVERY
Meatloaf-A-Go-Go

City of Chicago

O2014-491

Office of the City Clerk

Document Tracking Sheet

Meeting Date:	1/15/2014
Sponsor(s):	Smith (43)
Type:	Ordinance
Title:	Awning(s) for Old Jerusalem Restaurant
Committee(s) Assignment:	Committee on Transportation and Public Way

ORDINANCE
OLD JERUSALEM RESTAURANT
Acct. No. 63610 - 1
Permit No. 1110113

Be It Ordained by the City Council of the City of Chicago:

SECTION 1. Permission and authority are hereby given and granted to OLD JERUSALEM RESTAURANT, upon the terms and subject to the conditions of this ordinance to maintain and use, as now constructed, one (1) Awning(s) projecting over the public right-of-way adjacent to its premises known as 1411 N. Wells St..

Said Awning(s) at N. Wells Street measure(s):
One (1) at seventeen point five (17.5) feet in length, and ten (10) feet in width for a total of one hundred seventy-five (175) square feet.

The location of said privilege shall be as shown on prints kept on file with the Department of Business Affairs and Consumer Protection and the Office of the City Clerk.

Said privilege shall be constructed in accordance with plans and specifications approved by the Zoning Department - Signs.

This grant of privilege in the public way shall be subject to the provisions of Section 10-28-015 and all other required provisions of the Municipal Code of Chicago.

The grantee shall pay to the City of Chicago as compensation for the privilege #1110113 herein granted the sum of fifty ($50.00) per annum in advance.

A 25% penalty will be added for payments received after due date.

The permit holder agrees to hold the City of Chicago harmless for any damage, relocation or replacement costs associated with damage, relocation or removal of private property caused by the City performing work in the public way.

Authority herein given and granted for a period of five (5) years from and after 12/17/2013.

Alderman _____

Michele Smith 43rd Ward


1411
312-944-0459
DINING CARRY OUT DELIVERY
OLD JERUSALEM Since 1976 RESTAURANT
Roam

City of Chicago

O2014-502

Office of the City Clerk

Document Tracking Sheet

Meeting Date:	1/15/2014
Sponsor(s):	Smith (43)
Type:	Ordinance
Title:	Awning(s) for River Shannon
Committee(s) Assignment:	Committee on Transportation and Public Way

ORDINANCE
RIVER SHANNON
Acct. No. 28 - 1
Permit No. 1109914

Be It Ordained by the City Council of the City of Chicago:

SECTION 1. Permission and authority are hereby given and granted to RIVER SHANNON, upon the terms and subject to the conditions of this ordinance to maintain and use, as now constructed, one (1) Awning(s) projecting over the public right-of-way adjacent to its premises known as 425 W. Armitage Ave..

Said Awning(s) at W. Armitage Avenue measure(s):
One (1) at forty (40) feet in length, and four (4) feet in width for a total of one hundred sixty (160) square feet.

The location of said privilege shall be as shown on prints kept on file with the Department of Business Affairs and Consumer Protection and the Office of the City Clerk.

Said privilege shall be constructed in accordance with plans and specifications approved by the Zoning Department - Signs.


This grant of privilege in the public way shall be subject to the provisions of Section 10-28-015 and all other required provisions of the Municipal Code of Chicago.

The grantee shall pay to the City of Chicago as compensation for the privilege #1109914 herein granted the sum of sixty-five ($65.00) per annum in advance.


A 25% penalty will be added for payments received after due date.

The permit holder agrees to hold the City of Chicago harmless for any damage, relocation or replacement costs associated with damage, relocation or removal of private property caused by the City performing work in the public way.

Authority herein given and granted for a period of five (5) years from and after 12/20/2013.

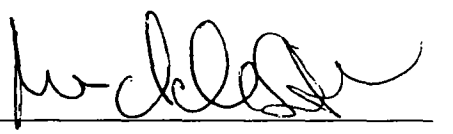Alderman 

Michele Smith 43rd Ward

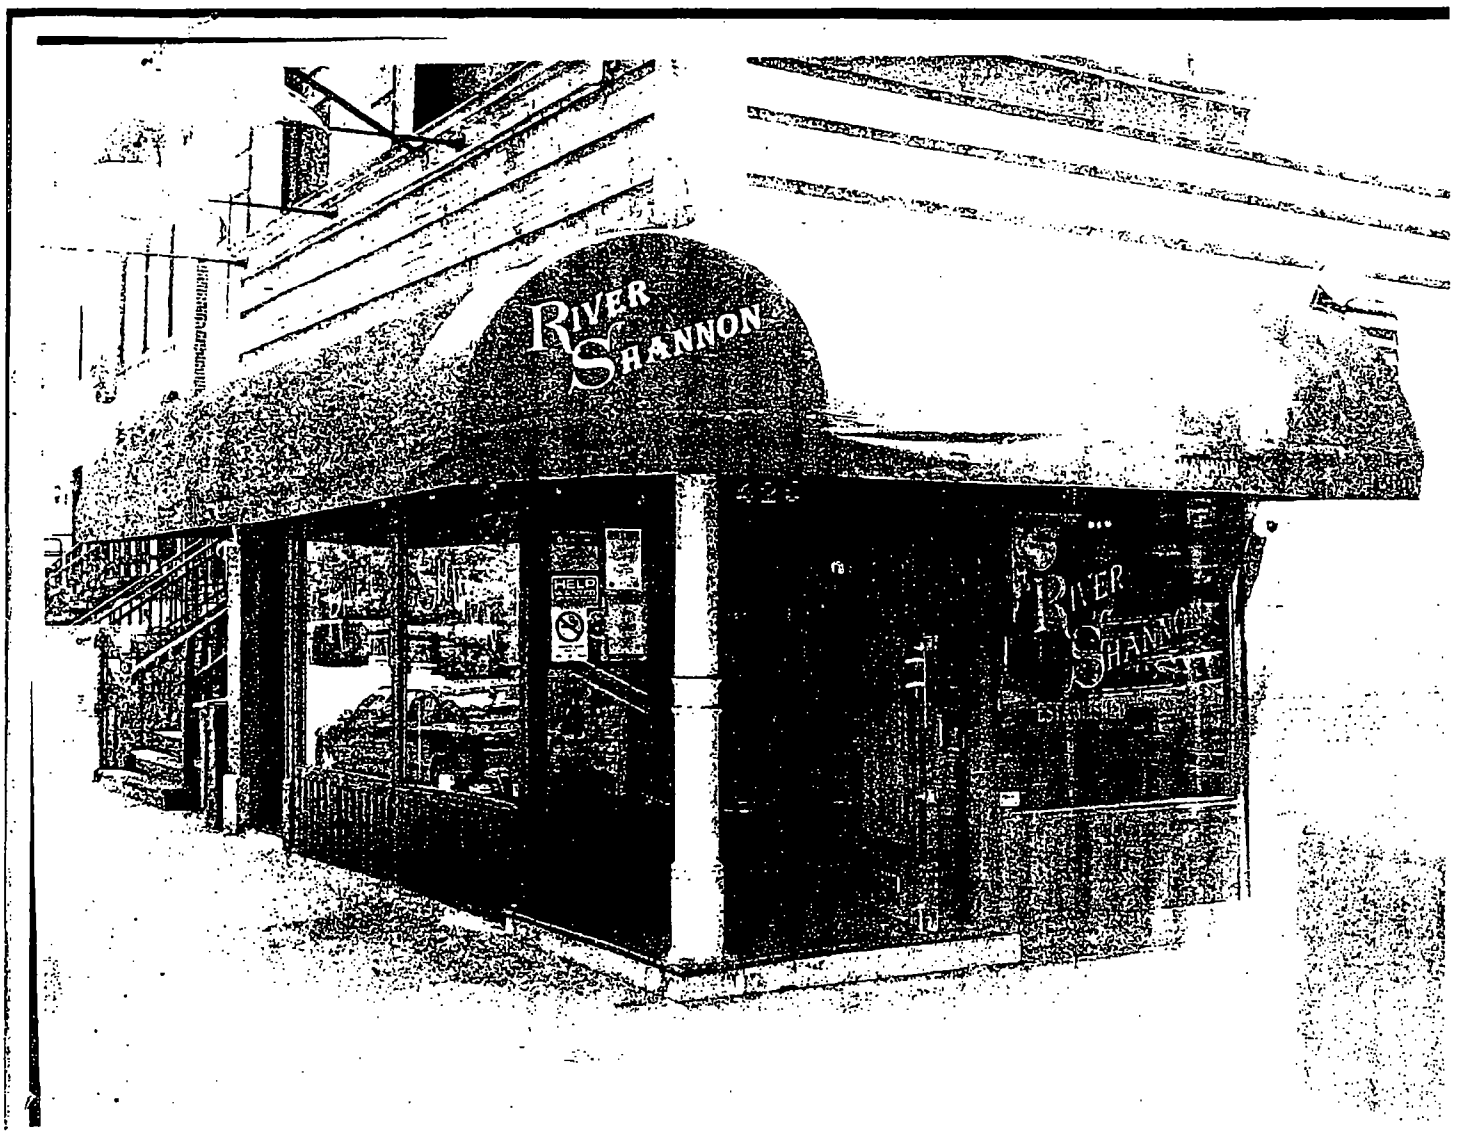
RIVER
SHANNON
HELD
RIVER
SHANNON

City of Chicago

O2014-505

Office of the City Clerk

Document Tracking Sheet

Meeting Date:	1/15/2014
Sponsor(s):	Smith (43)
Type:	Ordinance
Title:	Awning(s) for Sedgwick Cleaners
Committee(s) Assignment:	Committee on Transportation and Public Way

ORDINANCE
SEDGWICK CLEANERS
Acct. No. 377155 - 1
Permit No. 1110079

Be It Ordained by the City Council of the City of Chicago:

SECTION 1. Permission and authority are hereby given and granted to SEDGWICK CLEANERS, upon the terms and subject to the conditions of this ordinance to maintain and use, as now constructed, one (1) Awning(s) projecting over the public right-of-way adjacent to its premises known as 1752 N. Sedgwick St..

Said Awning(s) at N. Sedgwick measure(s):
One (1) at sixteen point four (16.4) feet in length, and two (2) feet in width for a total of thirty-two point eight (32.8) square feet.

The location of said privilege shall be as shown on prints kept on file with the Department of Business Affairs and Consumer Protection and the Office of the City Clerk.

Said privilege shall be constructed in accordance with plans and specifications approved by the Zoning Department - Signs.


This grant of privilege in the public way shall be subject to the provisions of Section 10-28-015 and all other required provisions of the Municipal Code of Chicago.

The grantee shall pay to the City of Chicago as compensation for the privilege #1110079 herein granted the sum of fifty ($50.00) per annum in advance.


A 25% penalty will be added for payments received after due date.

The permit holder agrees to hold the City of Chicago harmless for any damage, relocation or replacement costs associated with damage, relocation or removal of private property caused by the City performing work in the public way.

Authority herein given and granted for a period of five (5) years from and after 11/30/2013.

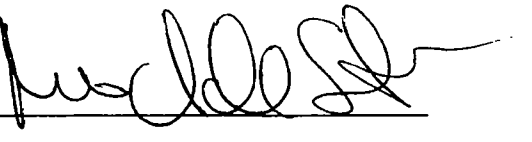Alderman 

Michele Smith 43rd Ward

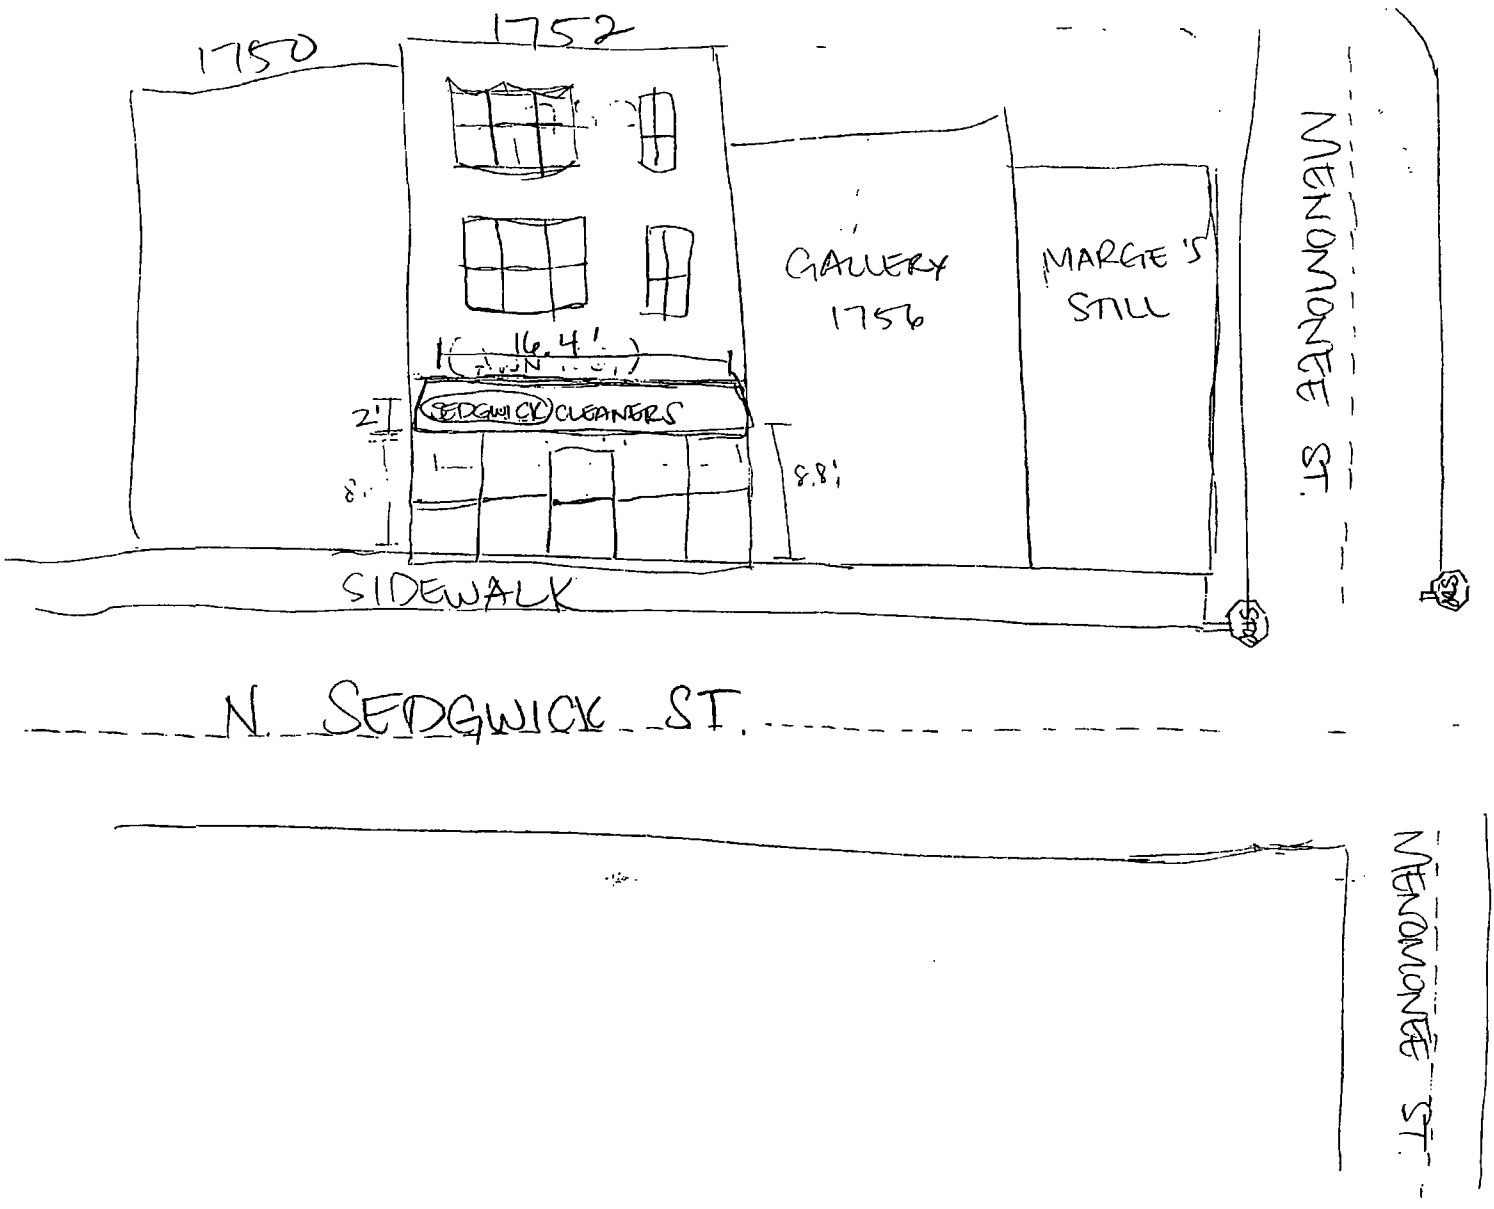
1750
1752
GALLERY
1756
MARGE'S
STILL
MENOMONEE ST.
16.4'
SEDGWICK CLEANERS
2'
8'
8.8'
SIDEWALK
N. SEDGWICK ST.
MENOMONEE ST.

City of Chicago

O2014-554

Office of the City Clerk

Document Tracking Sheet

Meeting Date:	1/15/2014
Sponsor(s):	Tunney (44)
Type:	Ordinance
Title:	Awning(s) for Din Foods
Committee(s) Assignment:	Committee on Transportation and Public Way

ORDINANCE
DIN FOODS
Acct. No. 268405 - 1
Permit No. 1109884

Be It Ordained by the City Council of the City of Chicago:

SECTION 1. Permission and authority are hereby given and granted to DIN FOODS, upon the terms and subject to the conditions of this ordinance to maintain and use, as now constructed, one (1) Awning(s) projecting over the public right-of-way adjacent to its premises known as 901-903 W. Belmont Ave..

Said Awning(s) at W. BELMONT measure(s):
One (1) at fourteen (14) feet in length, and four (4) feet in width for a total of fifty-six (56) square feet.

The location of said privilege shall be as shown on prints kept on file with the Department of Business Affairs and Consumer Protection and the Office of the City Clerk.

Said privilege shall be constructed in accordance with plans and specifications approved by the Zoning Department - Signs.

This grant of privilege in the public way shall be subject to the provisions of Section 10-28-015 and all other required provisions of the Municipal Code of Chicago.

The grantee shall pay to the City of Chicago as compensation for the privilege #1109884 herein granted the sum of fifty ($50.00) per annum in advance.

A 25% penalty will be added for payments received after due date.


The permit holder agrees to hold the City of Chicago harmless for any damage, relocation or replacement costs associated with damage, relocation or removal of private property caused by the City performing work in the public way.

Authority herein given and granted for a period of five (5) years from and after 11/05/2013.

Alderman

Thomas Tunney 44th Ward

Din FOODS
903, W. Belmont Ave.
Chicago, IL 60657

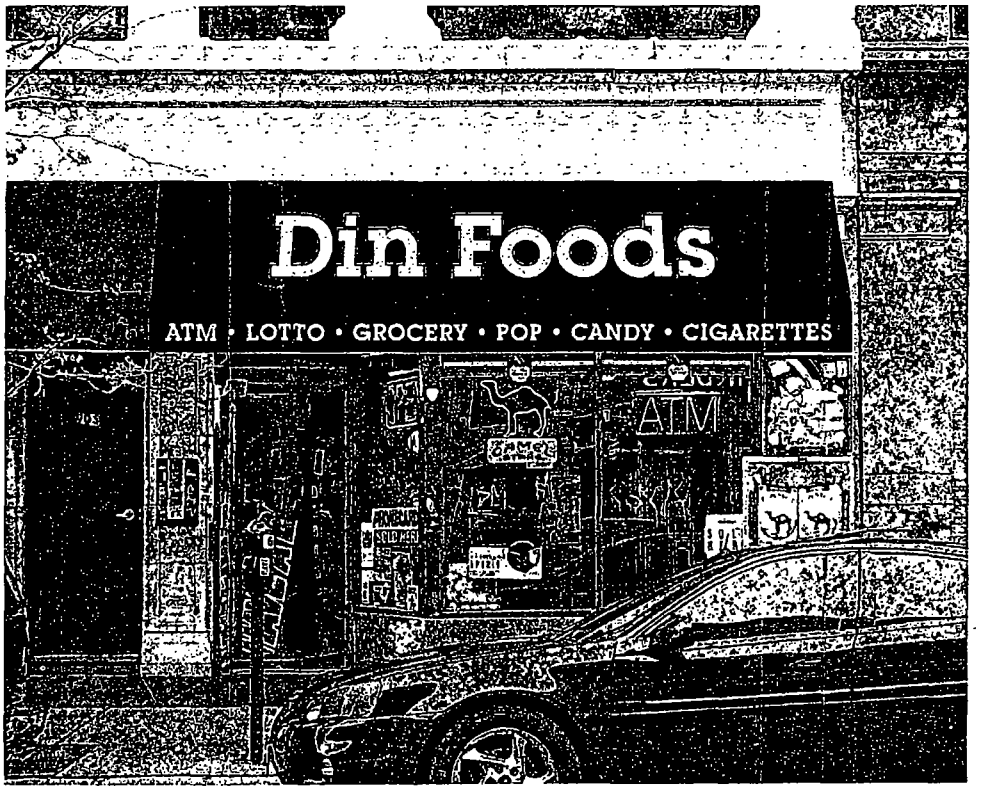

Department of Business Affairs and Consumer Protection
Small Business Center - Public Way Use Unit
City Hall - 121 N. LaSalle Street, Room 800 • Chicago, IL 60602
(312)-74-GOBIZ (312-744-6249) • (312) 744-1944 (TTY)
http://www.cityofchicago.org/bacp

01/15/2014

Alderman **Thomas Tunney**
Ward # **44**
City of Chicago
City Hall, Room **203**
121 North LaSalle Street
Chicago, Illinois 60602

Re: An ordinance to use and maintain a portion of the public right-of-way for **one (1) awning(s)** for **DIN FOODS**, adjacent to the premises known as **901-903 W. Belmont Ave.**.

Dear Alderman **Thomas Tunney**:

The applicant referenced above has requested the use of the public right-of-way for a **awning(s)**. An ordinance has been prepared by the Department of Business Affairs and Consumer Protection – Small Business Center - Public Way Use Unit for presentation to the City Council. Because this request was made for properties located in your ward, as approved by you as per the attached, I respectfully request that you introduce the attached ordinance at the next City Council meeting.

If you have any questions regarding this ordinance, please contact Anthony Bertuca at (312) 744-5506.

Department of Business Affairs and Consumer Protection

City of Chicago

O2014-556

Office of the City Clerk

Document Tracking Sheet

Meeting Date:	1/15/2014
Sponsor(s):	Tunney (44)
Type:	Ordinance
Title:	Awning(s) for Gyro Mena
Committee(s) Assignment:	Committee on Transportation and Public Way

ORDINANCE
GYRO MENA
Acct. No. 368054 - 1
Permit No. 1103406

Be It Ordained by the City Council of the City of Chicago:

SECTION 1. Permission and authority are hereby given and granted to GYRO MENA, upon the terms and subject to the conditions of this ordinance to construct, install, maintain and use one (1) Awning(s) projecting over the public right-of-way adjacent to its premises known as 905 W. Belmont Ave..

Said Awning(s) at W. Belmont measure(s):
One (1) at eighteen (18) feet in length, and three (3) feet in width for a total of fifty-four (54) square feet.

The location of said privilege shall be as shown on prints kept on file with the Department of Business Affairs and Consumer Protection and the Office of the City Clerk.

Said privilege shall be constructed in accordance with plans and specifications approved by the Zoning Department - Signs.

This grant of privilege in the public way shall be subject to the provisions of Section 10-28-015 and all other required provisions of the Municipal Code of Chicago.

The grantee shall pay to the City of Chicago as compensation for the privilege #1103406 herein granted the sum of fifty ($50.00) per annum in advance.


A 25% penalty will be added for payments received after due date.

The permit holder agrees to hold the City of Chicago harmless for any damage, relocation or replacement costs associated with damage, relocation or removal of private property caused by the City performing work in the public way.

Authority herein given and granted for a period of five (5) years from and after Date of Passage.

Alderman
Thomas Tunney 44th Ward

SIDE VIEW

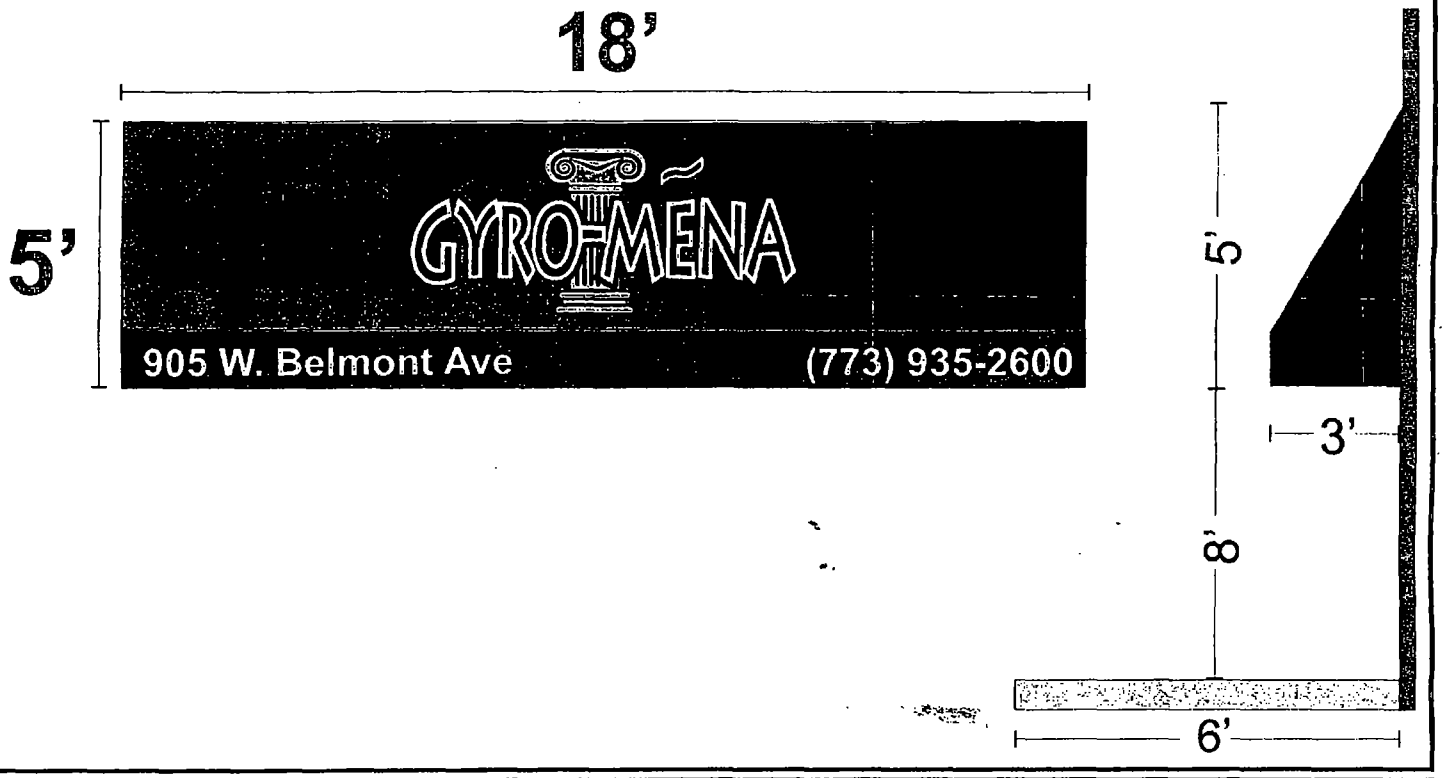

Store Name: Gyro-Mena Location: 905 W. Belmont Ave. Chicago IL 60657	Client Name: Phone: Landlord: Address:	Client Approval (signature) Date Landlord Approval (signature) Date	Sales Rep? SEAN PARK Designer: SEAN.PARK	

Department of Business Affairs and Consumer Protection
Small Business Center - Public Way Use Unit
City Hall - 121 N. LaSalle Street, Room 800 • Chicago, IL 60602
(312)-74-GOBIZ (312-744-6249) • (312) 744-1944 (TTY)
http://www.cityofchicago.org/bacp

01/15/2014

Alderman **Thomas Tunney**
Ward # **44**
City of Chicago
City Hall, Room **203**
121 North LaSalle Street
Chicago, Illinois 60602

Re: An ordinance to use and maintain a portion of the public right-of-way for **one (1) awning(s)** for **GYRO MENA**, adjacent to the premises known as **905 W. Belmont Ave.**.

Dear Alderman **Thomas Tunney**:

The applicant referenced above has requested the use of the public right-of-way for a **awning(s)**. An ordinance has been prepared by the Department of Business Affairs and Consumer Protection – Small Business Center - Public Way Use Unit for presentation to the City Council. Because this request was made for properties located in your ward, as approved by you as per the attached, I respectfully request that you introduce the attached ordinance at the next City Council meeting.

If you have any questions regarding this ordinance, please contact Anthony Bertuca at (312) 744-5506.

Department of Business Affairs and Consumer Protection

City of Chicago

O2014-557

Office of the City Clerk

Document Tracking Sheet

Meeting Date:	1/15/2014
Sponsor(s):	Tunney (44)
Type:	Ordinance
Title:	Awning(s) for Hertz Rent A Car Corp.
Committee(s) Assignment:	Committee on Transportation and Public Way

ORDINANCE
HERTZ RENT A CAR CORP
Acct. No. 85808 - 4
Permit No. 1106827

Be It Ordained by the City Council of the City of Chicago:

SECTION 1. Permission and authority are hereby given and granted to HERTZ RENT A CAR CORP, upon the terms and subject to the conditions of this ordinance to maintain and use, as now constructed, one (1) Awning(s) projecting over the public right-of-way adjacent to its premises known as 3130 N. Sheffield Ave..

Said Awning(s) at North Sheffield Avenue measure(s):
One (1) at twenty point five eight (20.58) feet in length, and three (3) feet in width for a total of sixty-one point seven four (61.74) square feet.

The location of said privilege shall be as shown on prints kept on file with the Department of Business Affairs and Consumer Protection and the Office of the City Clerk.

Said privilege shall be constructed in accordance with plans and specifications approved by the Zoning Department - Signs.

This grant of privilege in the public way shall be subject to the provisions of Section 10-28-015 and all other required provisions of the Municipal Code of Chicago.

The grantee shall pay to the City of Chicago as compensation for the privilege #1106827 herein granted the sum of fifty ($50.00) per annum in advance.

A 25% penalty will be added for payments received after due date.


The permit holder agrees to hold the City of Chicago harmless for any damage, relocation or replacement costs associated with damage, relocation or removal of private property caused by the City performing work in the public way.

Authority herein given and granted for a period of five (5) years from and after Date of Passage.


Alderman
Thomas Tunney 44th Ward

VINYL GRAPHICS COLORS	
ITEM	COLOR
BACKGROUND 2	#3630-4845 LEMON YELLOW
HERTZ	#7775-22 MATTE BLACK

SUBSTRATE CALLOUTS	
ITEM	DESCRIPTION
A	WHITE COOLEY AWNING MATERIAL WITH APPLIED VINYL GRAPHICS

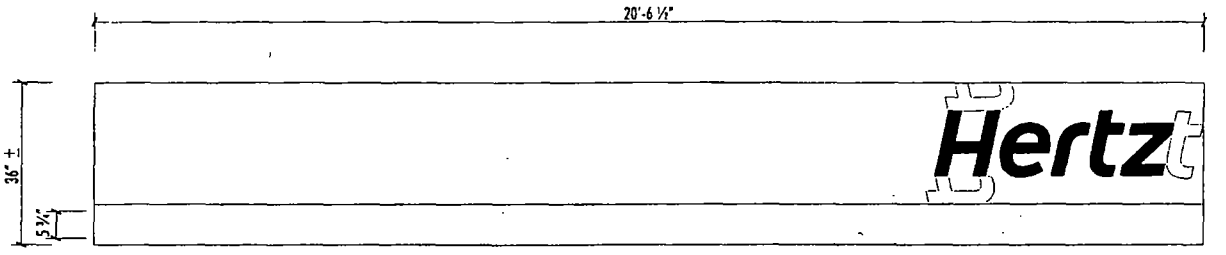

AWNING RECOVER
SCALE: ½" = 1'-0"

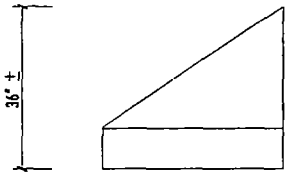

**SURVEY REQUIRED PRIOR TO MANUFACTURING

NOTE TO FABRICATORS: ANY CHANGES MADE TO CUSTOMER SPECS MUST BE PRE APPROVED BY PROJECT MANAGER PRIOR TO MANUFACTURING.

StarliteSign LP
www.starlitesign.com
7923 E. McKinney St.
Denton, TX 76208
(940) 387-8850
Fax: (940) 387-0429

Hertz Car Rental	1302-902
3130 N. Sheffield Avenue	05 of 11
Chicago, IL.	02-04-13
Terry Brockett / Angela Queen	25180 / JCR

Bids are good if accepted within 30 days of proposal. This drawing is the property of Starlite Sign, which reserves all rights to its reproduction and display.

NO	DATE	BY	DESCRIPTION
1	02/11/13	JR	REVISED LETTERS AND ADDED 3M OPTIONS

Department of Business Affairs and Consumer Protection
Small Business Center - Public Way Use Unit
City Hall - 121 N. LaSalle Street, Room 800 • Chicago, IL 60602
(312)-74-GOBIZ (312-744-6249) • (312) 744-1944 (TTY)
http://www.cityofchicago.org/bacp

01/15/2014

Alderman **Thomas Tunney**
Ward # **44**
City of Chicago
City Hall, Room **203**
121 North LaSalle Street
Chicago, Illinois 60602

Re: An ordinance to use and maintain a portion of the public right-of-way for **one (1) awning(s)** for **HERTZ RENT A CAR CORP**, adjacent to the premises known as **3130 N. Sheffield Ave.**.

Dear Alderman **Thomas Tunney**:

The applicant referenced above has requested the use of the public right-of-way for a **awning(s)**. An ordinance has been prepared by the Department of Business Affairs and Consumer Protection – Small Business Center - Public Way Use Unit for presentation to the City Council. Because this request was made for properties located in your ward, as approved by you as per the attached, I respectfully request that you introduce the attached ordinance at the next City Council meeting.

If you have any questions regarding this ordinance, please contact Anthony Bertuca at (312) 744-5506.

Department of Business Affairs and Consumer Protection

City of Chicago

O2014-559

Office of the City Clerk

Document Tracking Sheet

Meeting Date:	1/15/2014
Sponsor(s):	Tunney (44)
Type:	Ordinance
Title:	Awning(s) for Hot Mama
Committee(s) Assignment:	Committee on Transportation and Public Way

ORDINANCE
Hot Mama
Acct. No. 386791 - 1
Permit No. 1110065

Be It Ordained by the City Council of the City of Chicago:

SECTION 1. Permission and authority are hereby given and granted to Hot Mama, upon the terms and subject to the conditions of this ordinance to construct, install, maintain and use one (1) Awning(s) projecting over the public right-of-way adjacent to its premises known as 3440 N. Southport Ave..

Said Awning(s) at N. Southport measure(s):
One (1) at fourteen (14) feet in length, and two (2) feet in width for a total of twenty-eight (28) square feet.

The location of said privilege shall be as shown on prints kept on file with the Department of Business Affairs and Consumer Protection and the Office of the City Clerk.

Said privilege shall be constructed in accordance with plans and specifications approved by the Zoning Department - Signs.

This grant of privilege in the public way shall be subject to the provisions of Section 10-28-015 and all other required provisions of the Municipal Code of Chicago.

The grantee shall pay to the City of Chicago as compensation for the privilege #1110065 herein granted the sum of fifty ($50.00) per annum in advance.

A 25% penalty will be added for payments received after due date.

The permit holder agrees to hold the City of Chicago harmless for any damage, relocation or replacement costs associated with damage, relocation or removal of private property caused by the City performing work in the public way.


Authority herein given and granted for a period of five (5) years from and after Date of Passage.

Alderman _____
Thomas Tunney 44th Ward




OPT.1 - CHARCAOL FACES WITH GOLD RETURNS
Inside of open face channel letters to be painted 440 Satin. Returns to be painted Gold. Illumination with G20 - Gold LED bulbs."

1 HOTMAMA-Ann Arbor, MI.
1 scale: 1/16" = 1'

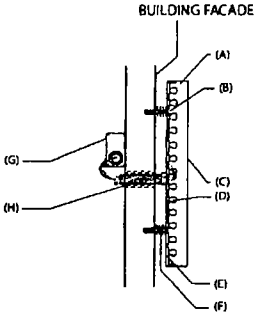

(A) 3" ALUM. RETURNS
(B) USE NON-CORROSIVE HARDWARE ONLY (S/S, OR GALVINIZED)
(C) OPEN FACE - BULB LIT CHANNEL LETTER
(D) G20 LED 'Bulb'
(E) CLEAR ACRYLIC DIFFUSER PANEL ON BACK OF LETTERS
(F) LETTER SPACED OFF WALL APPRX. 1.5", SUPPORTED BY PREFINISHED SLEEVE. PTD. TO MATCH RETURNS
(G) 120V. PRIMARY BRANCH FED TO LOCATION BY G.C. REMOTE MOUNTED LED-POWER (SUPPLIED WITH SIGN.)
(H) ALL PENETRATIONS - MUST BE CAULKED as per LL requirements. EFIS MFG. REQUIRES THE INSTALLATION OF A SLEEVE TO PREVENT "CRUSH" DAMAGE. SLEEVE TO BE FILLED WITH CAULK PRIOR TO INSERTING MOUNTING FASTENER(S)

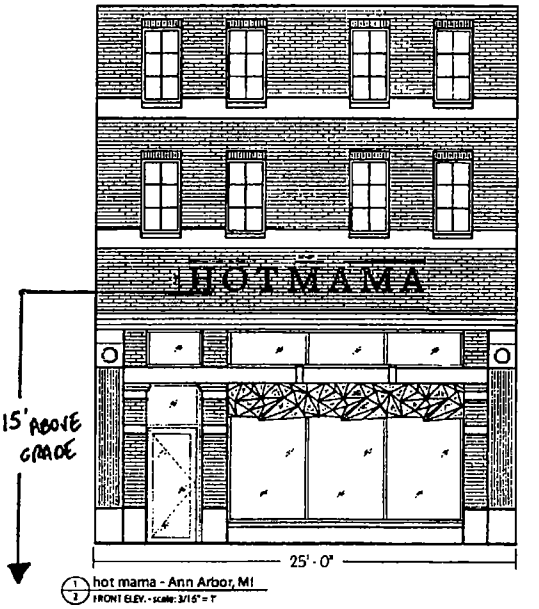

1 hot mama - Ann Arbor, MI
2 FRONT ELEV. - scale: 3/16" = 1'

CHARCOAL COLOR
pantone 440 C

METALLIC GOLD
RETURNS-Matthews mp 28535 gold dust-gloss clear coat

LANDMARK
Architectural Signs
17576 Hemlock Avenue
Lakeville, MN 55044
(952) 292-2141
Contact:
Mike Pankey
email:
mikep@landmarkarchitecturalsigns.com
web:
landmarkarchitecturalsigns.com

With approval of this drawing I have by your Landmark Architectural Signs as authority to begin production of the signs as this document. I agree that the specifications, spelling, colors and elevations listed in this drawing are correct and approved. Changes to this drawing after production has begun will result in additional charges.

Revisions:

Scale: 3/16" = 1'-0"

Sign Type
MAIN I.D.

Customer

Location
Chicago, IL

Page
1

Department of Business Affairs and Consumer Protection
Small Business Center - Public Way Use Unit
City Hall - 121 N. LaSalle Street, Room 800 • Chicago, IL 60602
(312)-74-GOBIZ (312-744-6249) • (312) 744-1944 (TTY)
http://www.cityofchicago.org/bacp

01/15/2014

Alderman **Thomas Tunney**
Ward # **44**
City of Chicago
City Hall, Room **203**
121 North LaSalle Street
Chicago, Illinois 60602

Re: An ordinance to use and maintain a portion of the public right-of-way for **one (1) awning(s)** for **Hot Mama**, adjacent to the premises known as **3440 N. Southport Ave.**.

Dear Alderman **Thomas Tunney**:

The applicant referenced above has requested the use of the public right-of-way for a **awning(s)**. An ordinance has been prepared by the Department of Business Affairs and Consumer Protection – Small Business Center - Public Way Use Unit for presentation to the City Council. Because this request was made for properties located in your ward, as approved by you as per the attached, I respectfully request that you introduce the attached ordinance at the next City Council meeting.

If you have any questions regarding this ordinance, please contact Anthony Bertuca at (312) 744-5506.

Department of Business Affairs and Consumer Protection

City of Chicago

O2014-564

Office of the City Clerk

Document Tracking Sheet

Meeting Date:	1/15/2014
Sponsor(s):	Tunney (44)
Type:	Ordinance
Title:	Awning(s) for Southport Grocery and Cafe, Inc.
Committee(s) Assignment:	Committee on Transportation and Public Way

ORDINANCE
SOUTHPORT GROCERY AND CAFE, INC.
Acct. No. 262107 - 1
Permit No. 1109953

Be It Ordained by the City Council of the City of Chicago:

SECTION 1. Permission and authority are hereby given and granted to SOUTHPORT GROCERY AND CAFE, INC., upon the terms and subject to the conditions of this ordinance to maintain and use, as now constructed, one (1) Awning(s) projecting over the public right-of-way adjacent to its premises known as 3552 N. Southport Ave..

Said Awning(s) at N. Southport Ave. measure(s):
One (1) at twenty-two (22) feet in length, and six (6) feet in width for a total of one hundred thirty-two (132) square feet.

The location of said privilege shall be as shown on prints kept on file with the Department of Business Affairs and Consumer Protection and the Office of the City Clerk.

Said privilege shall be constructed in accordance with plans and specifications approved by the Zoning Department - Signs.

This grant of privilege in the public way shall be subject to the provisions of Section 10-28-015 and all other required provisions of the Municipal Code of Chicago.

The grantee shall pay to the City of Chicago as compensation for the privilege #1109953 herein granted the sum of fifty ($50.00) per annum in advance.


A 25% penalty will be added for payments received after due date.

The permit holder agrees to hold the City of Chicago harmless for any damage, relocation or replacement costs associated with damage, relocation or removal of private property caused by the City performing work in the public way.

Authority herein given and granted for a period of five (5) years from and after 11/30/2013.

Alderman _____
Thomas Tunney 44th Ward

Southport Grocery & Cafe
3552 N. Southport

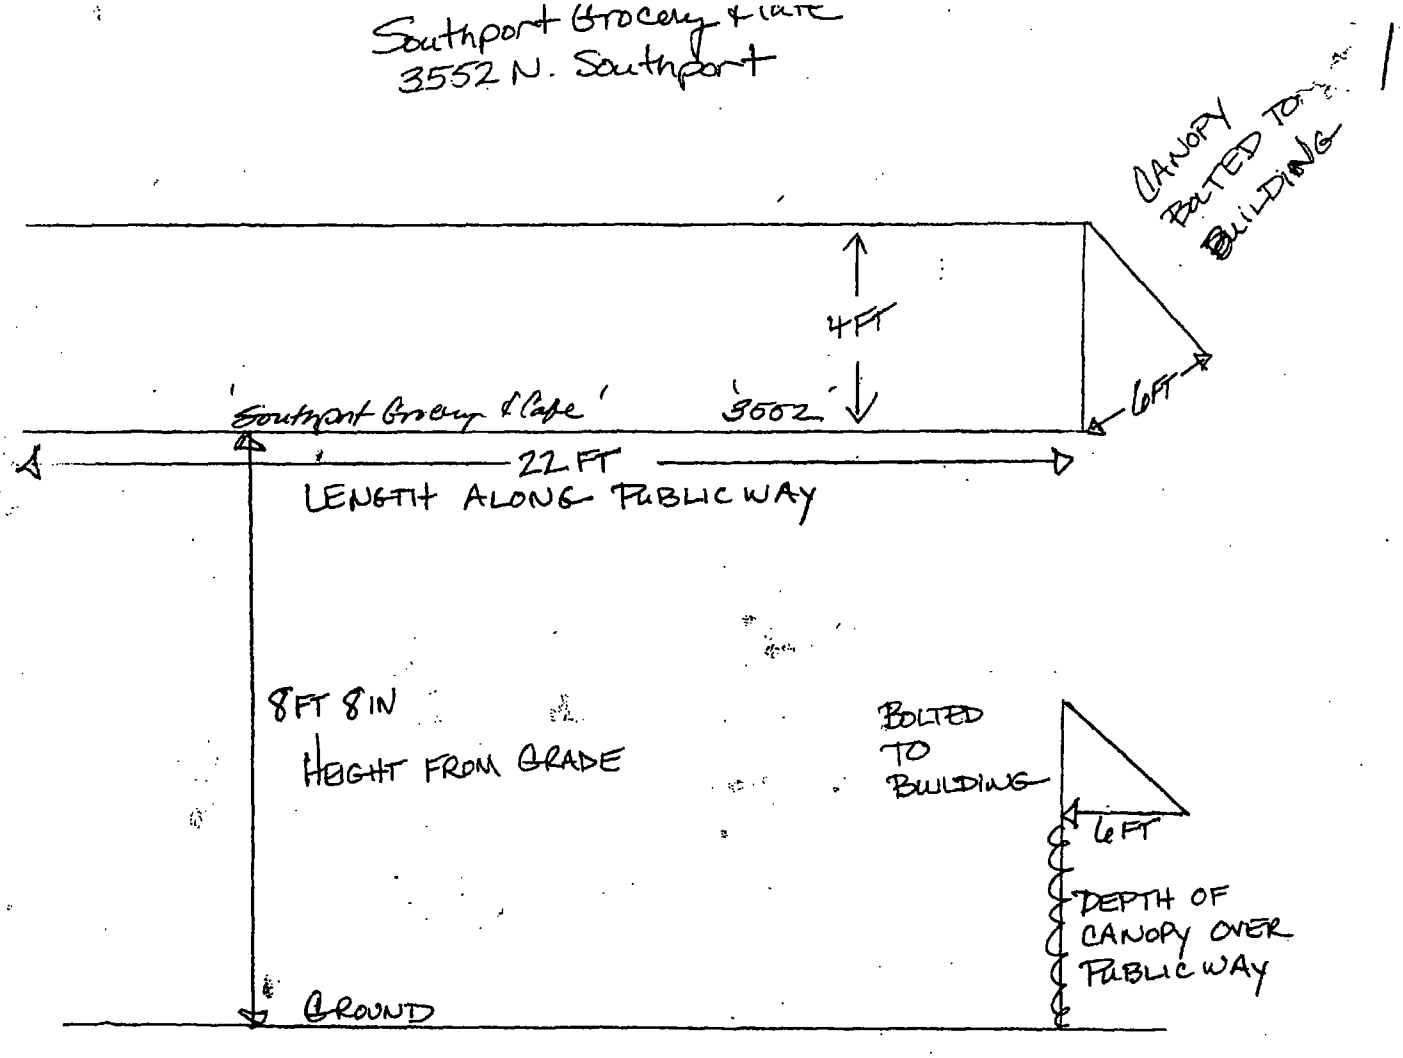

Department of Business Affairs and Consumer Protection
Small Business Center - Public Way Use Unit
City Hall - 121 N. LaSalle Street, Room 800 • Chicago, IL 60602
(312)-74-GOBIZ (312-744-6249) • (312) 744-1944 (TTY)
http://www.cityofchicago.org/bacp

01/15/2014

Alderman **Thomas Tunney**
Ward # **44**
City of Chicago
City Hall, Room **203**
121 North LaSalle Street
Chicago, Illinois 60602

Re: An ordinance to use and maintain a portion of the public right-of-way for **one (1) awning(s)** for **SOUTHPORT GROCERY AND CAFE, INC.**, adjacent to the premises known as **3552 N. Southport Ave.**.

Dear Alderman **Thomas Tunney**:

The applicant referenced above has requested the use of the public right-of-way for a **awning(s)**. An ordinance has been prepared by the Department of Business Affairs and Consumer Protection – Small Business Center - Public Way Use Unit for presentation to the City Council. Because this request was made for properties located in your ward, as approved by you as per the attached, I respectfully request that you introduce the attached ordinance at the next City Council meeting.

If you have any questions regarding this ordinance, please contact Anthony Bertuca at (312) 744-5506.

Department of Business Affairs and Consumer Protection

City of Chicago

O2014-567

Office of the City Clerk

Document Tracking Sheet

Meeting Date:	1/15/2014
Sponsor(s):	Tunney (44)
Type:	Ordinance
Title:	Awning(s) for Starbucks No. 231
Committee(s) Assignment:	Committee on Transportation and Public Way

ORDINANCE
STARBUCKS #231
Acct. No. 63414 - 158
Permit No. 1109987

Be It Ordained by the City Council of the City of Chicago:

SECTION 1. Permission and authority are hereby given and granted to STARBUCKS #231, upon the terms and subject to the conditions of this ordinance to construct, install, maintain and use one (1) Awning(s) projecting over the public right-of-way adjacent to its premises known as 3400 N. Southport Ave..

Said Awning(s) at N Southport Ave measure(s):
One (1) at thirty-eight (38) feet in length, and three point three three (3.33) feet in width for a total of one hundred twenty-six point five four (126.54) square feet.

The location of said privilege shall be as shown on prints kept on file with the Department of Business Affairs and Consumer Protection and the Office of the City Clerk.

Said privilege shall be constructed in accordance with plans and specifications approved by the Zoning Department - Signs.

This grant of privilege in the public way shall be subject to the provisions of Section 10-28-015 and all other required provisions of the Municipal Code of Chicago.

The grantee shall pay to the City of Chicago as compensation for the privilege #1109987 herein granted the sum of sixty-three ($63.00) per annum in advance.

A 25% penalty will be added for payments received after due date.

The permit holder agrees to hold the City of Chicago harmless for any damage, relocation or replacement costs associated with damage, relocation or removal of private property caused by the City performing work in the public way.


Authority herein given and granted for a period of five (5) years from and after Date of Passage.


Alderman
Thomas Tunney 44th Ward


CANVAS AWNING

QTY 1

13-18960

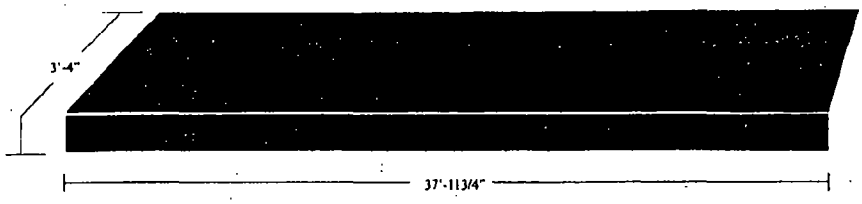

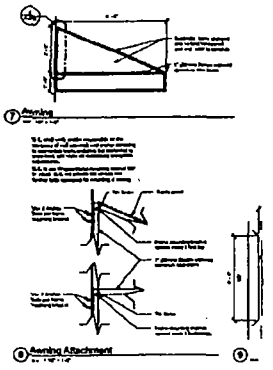

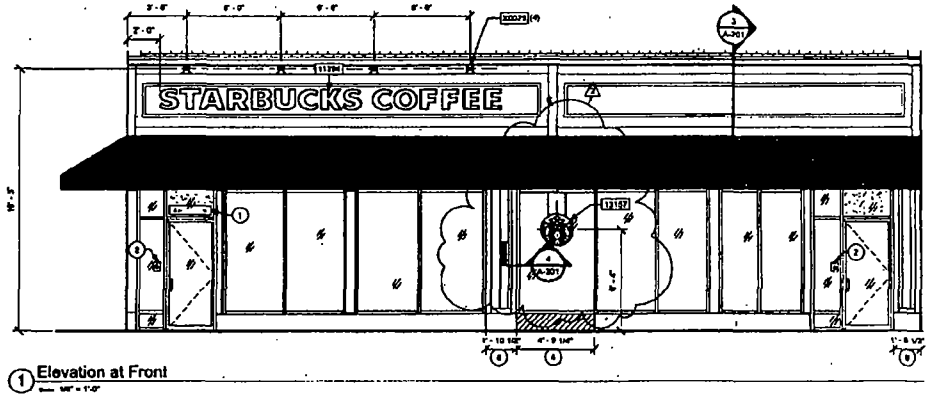

1 Elevation at Front

THE INTENT OF THIS DRAWING IS TO SHOW A CONCEPTUAL REPRESENTATION OF THE PROPOSED SIGNAGE. DUE TO VARIATIONS IN PRINTING DEVICES AND SUBSTRATES, THE FINISHED PRODUCT MAY DIFFER SLIGHTLY FROM DRAWING.

DRY
DAMP
WET

JOB INFO

JOB NAME: STARBUCKS South & Roscoe	DATE: 1-7-13	DESIGN SPECIFICATIONS ACCEPTED BY:	
LOCATION: 3400 SOUTHPORT AVE, CHICAGO IL 60657	REV. DATE:	EST:	CLIENT:
CUSTOMER CONTACT:	REV. DATE:		
SALESMAN: CHARLEA INGRAM	SCALE: NTS	SLS/PM	LANDLORD:
DESIGNER: CHAD WIKE	FILE: 2013/STARBUCKS/CHICAGO IL/13-18960/		

HILTON DISPLAYS
Great Signs for Great Companies
www.hiltondisplays.com
125 Hillside Dr.
Greenville, SC
29607
(864) 233-0401
(800) 353-0132
Fax: (864) 242-2201

THIS DESIGN IS THE ORIGINAL AND UNPUBLISHED WORK OF HILTON DISPLAYS AND MAY NOT BE REPRODUCED, COPIED, OR EXHIBITED IN ANY FASHION WITHOUT WRITTEN CONSENT FROM AN AUTHORIZED OFFICER OF THE COMPANY. © HILTON DISPLAYS 2013

Department of Business Affairs and Consumer Protection
Small Business Center - Public Way Use Unit
City Hall - 121 N. LaSalle Street, Room 800 • Chicago, IL 60602
(312)-74-GOBIZ (312-744-6249) • (312) 744-1944 (TTY)
http://www.cityofchicago.org/bacp

01/15/2014

Alderman **Thomas Tunney**
Ward # **44**
City of Chicago
City Hall, Room **203**
121 North LaSalle Street
Chicago, Illinois 60602

Re: An ordinance to use and maintain a portion of the public right-of-way for **one (1) awning(s)** for **STARBUCKS #231**, adjacent to the premises known as **3400 N. Southport Ave.**.

Dear Alderman **Thomas Tunney**:

The applicant referenced above has requested the use of the public right-of-way for a **awning(s)**. An ordinance has been prepared by the Department of Business Affairs and Consumer Protection – Small Business Center - Public Way Use Unit for presentation to the City Council. Because this request was made for properties located in your ward, as approved by you as per the attached, I respectfully request that you introduce the attached ordinance at the next City Council meeting.

If you have any questions regarding this ordinance, please contact Anthony Bertuca at (312) 744-5506.

Department of Business Affairs and Consumer Protection

City of Chicago

O2014-570

Office of the City Clerk

Document Tracking Sheet

Meeting Date:	1/15/2014
Sponsor(s):	Tunney (44)
Type:	Ordinance
Title:	Awning(s) for Subway
Committee(s) Assignment:	Committee on Transportation and Public Way

ORDINANCE
SUBWAY
Acct. No. 251192 - 2
Permit No. 1110082

Be It Ordained by the City Council of the City of Chicago:

SECTION 1. Permission and authority are hereby given and granted to SUBWAY, upon the terms and subject to the conditions of this ordinance to maintain and use, as now constructed, one (1) Awning(s) projecting over the public right-of-way adjacent to its premises known as 901 W. Belmont Ave..

Said Awning(s) at W. Belmont Ave. measure(s):
One (1) at sixteen (16) feet in length, and two (2) feet in width for a total of thirty-two (32) square feet.

The location of said privilege shall be as shown on prints kept on file with the Department of Business Affairs and Consumer Protection and the Office of the City Clerk.

Said privilege shall be constructed in accordance with plans and specifications approved by the Zoning Department - Signs.

This grant of privilege in the public way shall be subject to the provisions of Section 10-28-015 and all other required provisions of the Municipal Code of Chicago.

The grantee shall pay to the City of Chicago as compensation for the privilege #1110082 herein granted the sum of fifty ($50.00) per annum in advance.


A 25% penalty will be added for payments received after due date.

The permit holder agrees to hold the City of Chicago harmless for any damage, relocation or replacement costs associated with damage, relocation or removal of private property caused by the City performing work in the public way.

Authority herein given and granted for a period of five (5) years from and after 12/14/2013.

Alderman _____
Thomas Tunney 44th Ward

16 FT

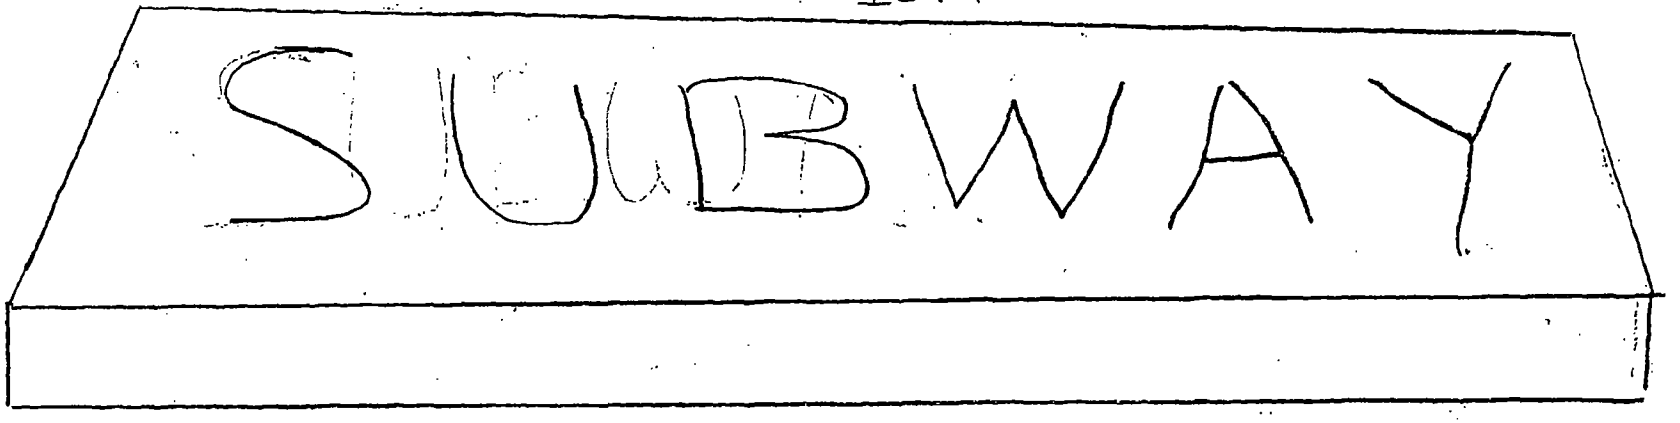

2 FT
Width.

16 FT - Length.

Department of Business Affairs and Consumer Protection
Small Business Center - Public Way Use Unit
City Hall - 121 N. LaSalle Street, Room 800 • Chicago, IL 60602
(312)-74-GOBIZ (312-744-6249) • (312) 744-1944 (TTY)
http://www.cityofchicago.org/bacp

01/15/2014

Alderman **Thomas Tunney**
Ward # **44**
City of Chicago
City Hall, Room **203**
121 North LaSalle Street
Chicago, Illinois 60602

Re: An ordinance to use and maintain a portion of the public right-of-way for **one (1) awning(s)** for **SUBWAY**, adjacent to the premises known as **901 W. Belmont Ave.**.

Dear Alderman **Thomas Tunney**:

The applicant referenced above has requested the use of the public right-of-way for a **awning(s)**. An ordinance has been prepared by the Department of Business Affairs and Consumer Protection – Small Business Center - Public Way Use Unit for presentation to the City Council. Because this request was made for properties located in your ward, as approved by you as per the attached, I respectfully request that you introduce the attached ordinance at the next City Council meeting.

If you have any questions regarding this ordinance, please contact Anthony Bertuca at (312) 744-5506.

Department of Business Affairs and Consumer Protection

City of Chicago

O2014-576

Office of the City Clerk

Document Tracking Sheet

Meeting Date:	1/15/2014
Sponsor(s):	Arena (45)
Type:	Ordinance
Title:	Awning(s) for Iver C. Johnson
Committee(s) Assignment:	Committee on Transportation and Public Way

ORDINANCE
Iver C. Johnson
Acct. No. 85675 - 6
Permit No. 1109949

Be It Ordained by the City Council of the City of Chicago:

SECTION 1. Permission and authority are hereby given and granted to Iver C. Johnson, upon the terms and subject to the conditions of this ordinance to maintain and use, as now constructed, three (3) Awning(s) projecting over the public right-of-way adjacent to its premises known as 6100-04 N. Milwaukee Ave..

Said Awning(s) at N. Milwaukee measure(s):
One (1) at eighteen (18) feet in length, and three (3) feet in width for a total of fifty-four (54) square feet.
One (1) at twenty (20) feet in length, and three (3) feet in width for a total of sixty (60) square feet.

Said Awning(s) at Corner of N. Milwaukee and Holbrook St. measure(s):
One (1) at thirty-three (33) feet in length, and three (3) feet in width for a total of ninety-nine (99) square feet.

The location of said privilege shall be as shown on prints kept on file with the Department of Business Affairs and Consumer Protection and the Office of the City Clerk.

Said privilege shall be constructed in accordance with plans and specifications approved by the Zoning Department - Signs.

This grant of privilege in the public way shall be subject to the provisions of Section 10-28-015 and all other required provisions of the Municipal Code of Chicago.

The grantee shall pay to the City of Chicago as compensation for the privilege #1109949 herein granted the sum of one hundred fifty-eight ($158.00) per annum in advance.


A 25% penalty will be added for payments received after due date.

The permit holder agrees to hold the City of Chicago harmless for any damage, relocation or replacement costs associated with damage, relocation or removal of private property caused by the City performing work in the public way.

Authority herein given and granted for a period of five (5) years from and after 11/05/2013.

Alderman

John Arena 45th Ward

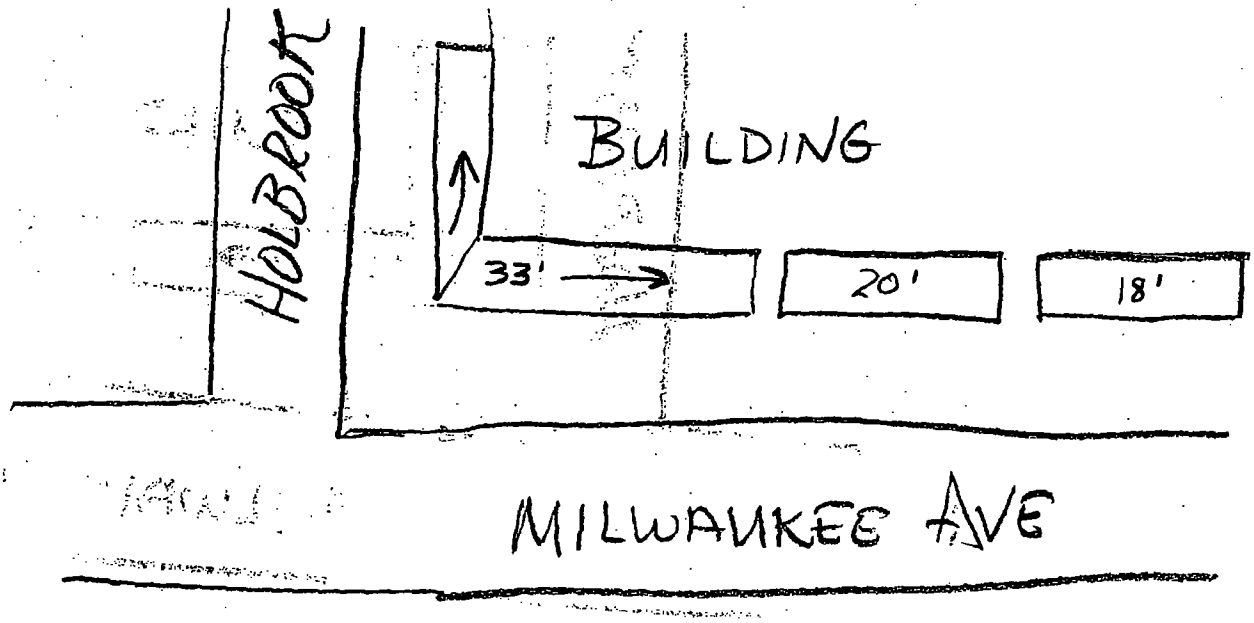
HOLBROOK
BUILDING
33'
20'
18'
MILWAUKEE AVE

Department of Business Affairs and Consumer Protection
Small Business Center - Public Way Use Unit
City Hall - 121 N. LaSalle Street, Room 800 • Chicago, IL 60602
(312)-74-GOBIZ (312-744-6249) • (312) 744-1944 (TTY)
http://www.cityofchicago.org/bacp

01/15/2014

Alderman **John Arena**
Ward # **45**
City of Chicago
City Hall, Room **305**
121 North LaSalle Street
Chicago, Illinois 60602

Re: An ordinance to use and maintain a portion of the public right-of-way for **three (3) awning(s)** for **Iver C. Johnson**, adjacent to the premises known as **6100-04 N. Milwaukee Ave.**.

Dear Alderman **John Arena**:

The applicant referenced above has requested the use of the public right-of-way for a **awning(s)**. An ordinance has been prepared by the Department of Business Affairs and Consumer Protection – Small Business Center - Public Way Use Unit for presentation to the City Council. Because this request was made for properties located in your ward, as approved by you as per the attached, I respectfully request that you introduce the attached ordinance at the next City Council meeting.

If you have any questions regarding this ordinance, please contact Anthony Bertuca at (312) 744-5506.

Department of Business Affairs and Consumer Protection

City of Chicago

O2014-578

Office of the City Clerk

Document Tracking Sheet

Meeting Date:	1/15/2014
Sponsor(s):	Arena (45)
Type:	Ordinance
Title:	Awning(s) for Plaza Mini Mart
Committee(s) Assignment:	Committee on Transportation and Public Way

ORDINANCE
PLAZA MIMI MART
Acct. No. 301660 - 1
Permit No. 1110139

Be It Ordained by the City Council of the City of Chicago:

SECTION 1. Permission and authority are hereby given and granted to PLAZA MIMI MART, upon the terms and subject to the conditions of this ordinance to maintain and use, as now constructed, one (1) Awning(s) projecting over the public right-of-way adjacent to its premises known as 5022 W. Lawrence Ave..

Said Awning(s) at w. lawrence measure(s):
One (1) at twenty (20) feet in length, and three (3) feet in width for a total of sixty (60) square feet.

The location of said privilege shall be as shown on prints kept on file with the Department of Business Affairs and Consumer Protection and the Office of the City Clerk.

Said privilege shall be constructed in accordance with plans and specifications approved by the Zoning Department - Signs.

This grant of privilege in the public way shall be subject to the provisions of Section 10-28-015 and all other required provisions of the Municipal Code of Chicago.

The grantee shall pay to the City of Chicago as compensation for the privilege #1110139 herein granted the sum of fifty ($50.00) per annum in advance.

A 25% penalty will be added for payments received after due date.


The permit holder agrees to hold the City of Chicago harmless for any damage, relocation or replacement costs associated with damage, relocation or removal of private property caused by the City performing work in the public way.

Authority herein given and granted for a period of five (5) years from and after 06/11/2013.

Alderman

John Arena 45th Ward

Plaza Mini Mart
5022 W. Lawrence Ave
Chicago, IL 60630

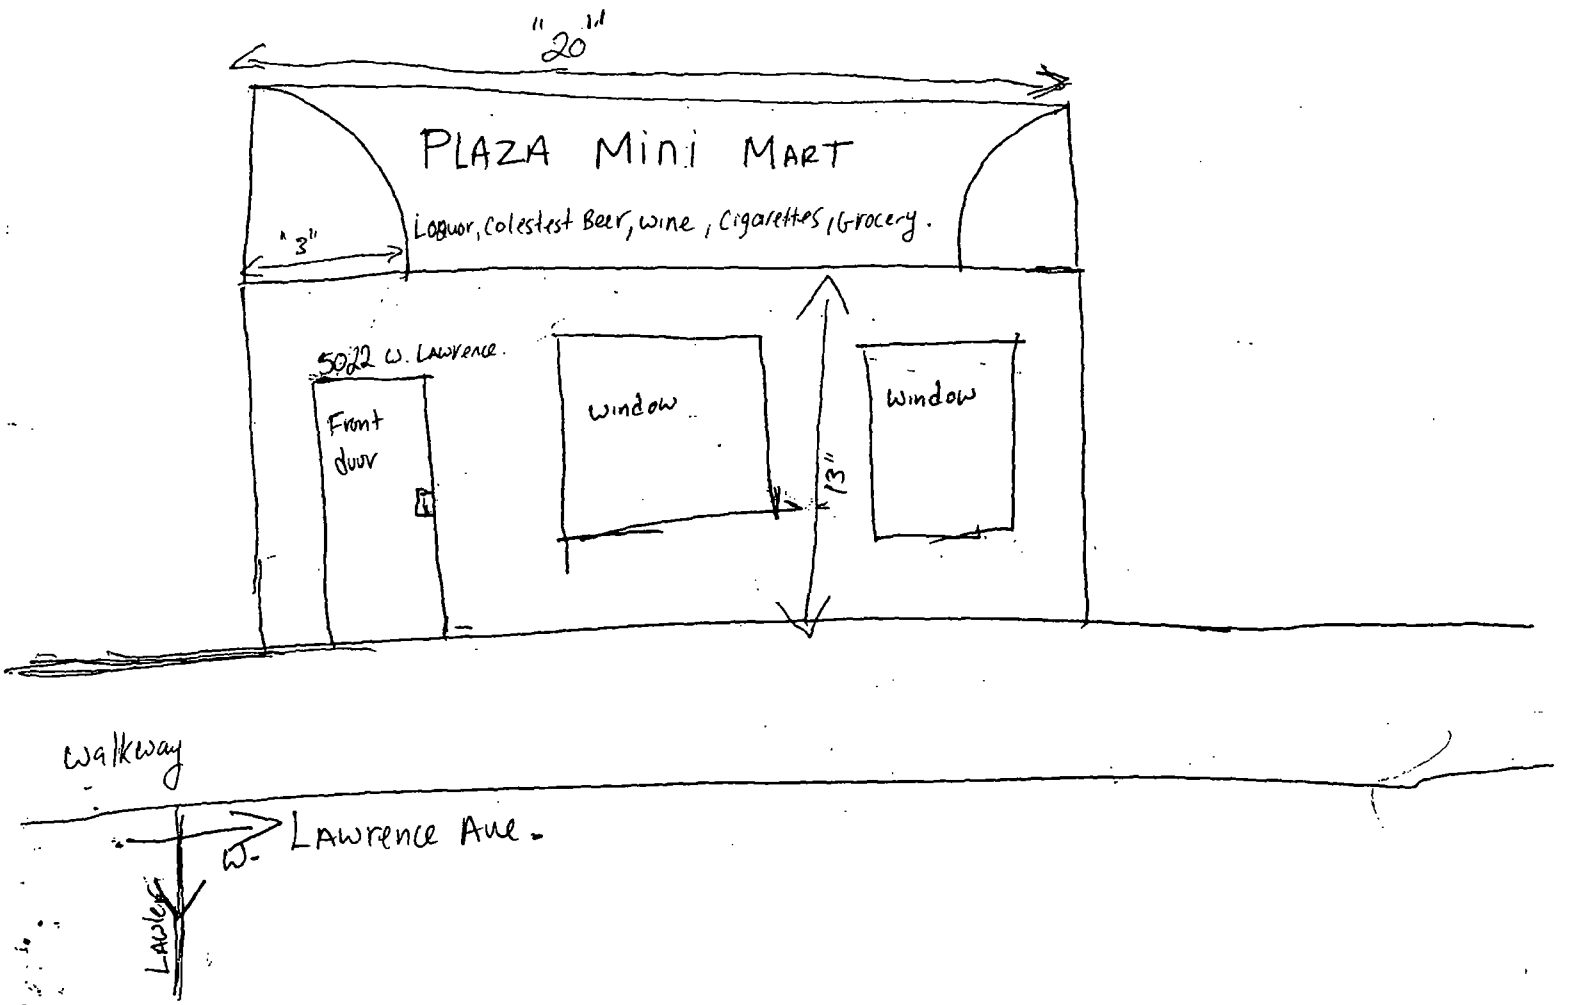

Department of Business Affairs and Consumer Protection
Small Business Center - Public Way Use Unit
City Hall - 121 N. LaSalle Street, Room 800 • Chicago, IL 60602
(312)-74-GOBIZ (312-744-6249) • (312) 744-1944 (TTY)
http://www.cityofchicago.org/bacp

01/15/2014

Alderman **John Arena**
Ward # **45**
City of Chicago
City Hall, Room **305**
121 North LaSalle Street
Chicago, Illinois 60602

Re: An ordinance to use and maintain a portion of the public right-of-way for **one (1) awning(s)** for **PLAZA MIMI MART**, adjacent to the premises known as **5022 W. Lawrence Ave.**.

Dear Alderman **John Arena**:

The applicant referenced above has requested the use of the public right-of-way for a **awning(s)**. An ordinance has been prepared by the Department of Business Affairs and Consumer Protection – Small Business Center - Public Way Use Unit for presentation to the City Council. Because this request was made for properties located in your ward, as approved by you as per the attached, I respectfully request that you introduce the attached ordinance at the next City Council meeting.

If you have any questions regarding this ordinance, please contact Anthony Bertuca at (312) 744-5506.

Department of Business Affairs and Consumer Protection

City of Chicago

O2014-581

Office of the City Clerk

Document Tracking Sheet

Meeting Date:	1/15/2014
Sponsor(s):	Cappleman (46)
Type:	Ordinance
Title:	Awning(s) for Hands2create, Inc.
Committee(s) Assignment:	Committee on Transportation and Public Way

ORDINANCE
HANDS2CREATE INC.
Acct. No. 262131 - 1
Permit No. 1110264

Be It Ordained by the City Council of the City of Chicago:

SECTION 1. Permission and authority are hereby given and granted to HANDS2CREATE INC., upon the terms and subject to the conditions of this ordinance to maintain and use, as now constructed, one (1) Awning(s) projecting over the public right-of-way adjacent to its premises known as 3540 N. Broadway .

Said Awning(s) at N. Broadway measure(s):
One (1) at twenty-five (25) feet in length, and one (1) foot in width for a total of twenty-five (25) square feet.

The location of said privilege shall be as shown on prints kept on file with the Department of Business Affairs and Consumer Protection and the Office of the City Clerk.

Said privilege shall be constructed in accordance with plans and specifications approved by the Zoning Department - Signs.

This grant of privilege in the public way shall be subject to the provisions of Section 10-28-015 and all other required provisions of the Municipal Code of Chicago.

The grantee shall pay to the City of Chicago as compensation for the privilege #1110264 herein granted the sum of fifty ($50.00) per annum in advance.

A 25% penalty will be added for payments received after due date.

The permit holder agrees to hold the City of Chicago harmless for any damage, relocation or replacement costs associated with damage, relocation or removal of private property caused by the City performing work in the public way.


Authority herein given and granted for a period of five (5) years from and after 11/30/2013.

Alderman _____

James Cappleman 46th Ward

[redacted]

Qty	Length	Width	Depth	Height / Height Above Grade
	25	1		9

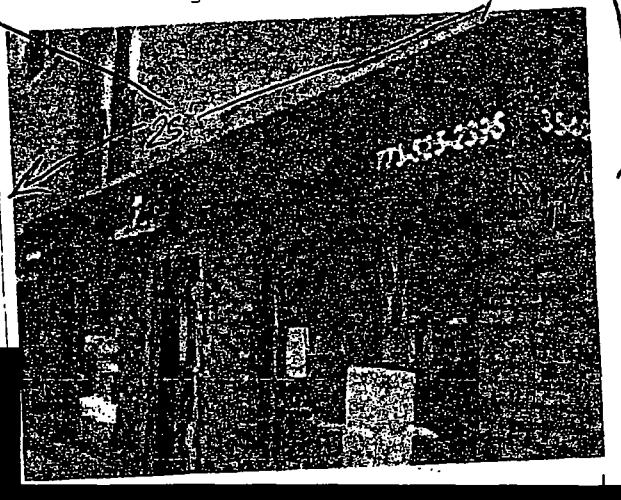

[redacted]

Department of Business Affairs and Consumer Protection
Small Business Center - Public Way Use Unit
City Hall - 121 N. LaSalle Street, Room 800 • Chicago, IL 60602
(312)-74-GOBIZ (312-744-6249) • (312) 744-1944 (TTY)
http://www.cityofchicago.org/bacp

01/15/2014

Alderman **James Cappleman**
Ward # **46**
City of Chicago
City Hall, Room **300**
121 North LaSalle Street
Chicago, Illinois 60602

Re: An ordinance to use and maintain a portion of the public right-of-way for **one (1) awning(s)** for **HANDS2CREATE INC.**, adjacent to the premises known as **3540 N. Broadway** .

Dear Alderman **James Cappleman**:

The applicant referenced above has requested the use of the public right-of-way for a **awning(s)**. An ordinance has been prepared by the Department of Business Affairs and Consumer Protection – Small Business Center - Public Way Use Unit for presentation to the City Council. Because this request was made for properties located in your ward, as approved by you as per the attached, I respectfully request that you introduce the attached ordinance at the next City Council meeting.

If you have any questions regarding this ordinance, please contact Anthony Bertuca at (312) 744-5506.

Department of Business Affairs and Consumer Protection

City of Chicago

O2014-584

Office of the City Clerk

Document Tracking Sheet

Meeting Date:	1/15/2014
Sponsor(s):	Pawar (47)
Type:	Ordinance
Title:	Awning(s) for Bobb LLC
Committee(s) Assignment:	Committee on Transportation and Public Way

ORDINANCE
BOBB, LLC
Acct. No. 387223 - 1
Permit No. 1110270

Be It Ordained by the City Council of the City of Chicago:

SECTION 1. Permission and authority are hereby given and granted to BOBB, LLC, upon the terms and subject to the conditions of this ordinance to construct, install, maintain and use two (2) Awning(s) projecting over the public right-of-way adjacent to its premises known as 3650 N. Western Ave..

Said Awning(s) at W. Waveland measure(s):
One (1) at twelve point five (12.5) feet in length, and three (3) feet in width for a total of thirty-seven point five (37.5) square feet.

Said Awning(s) at N. Western measure(s):
One (1) at twelve point five (12.5) feet in length, and three (3) feet in width for a total of thirty-seven point five (37.5) square feet.

The location of said privilege shall be as shown on prints kept on file with the Department of Business Affairs and Consumer Protection and the Office of the City Clerk.

Said privilege shall be constructed in accordance with plans and specifications approved by the Zoning Department - Signs.

This grant of privilege in the public way shall be subject to the provisions of Section 10-28-015 and all other required provisions of the Municipal Code of Chicago.

The grantee shall pay to the City of Chicago as compensation for the privilege #1110270 herein granted the sum of one hundred ($100.00) per annum in advance.


A 25% penalty will be added for payments received after due date.

The permit holder agrees to hold the City of Chicago harmless for any damage, relocation or replacement costs associated with damage, relocation or removal of private property caused by the City performing work in the public way.

Authority herein given and granted for a period of five (5) years from and after Date of Passage.

Alderman _____

Ameya Pawar 47th Ward

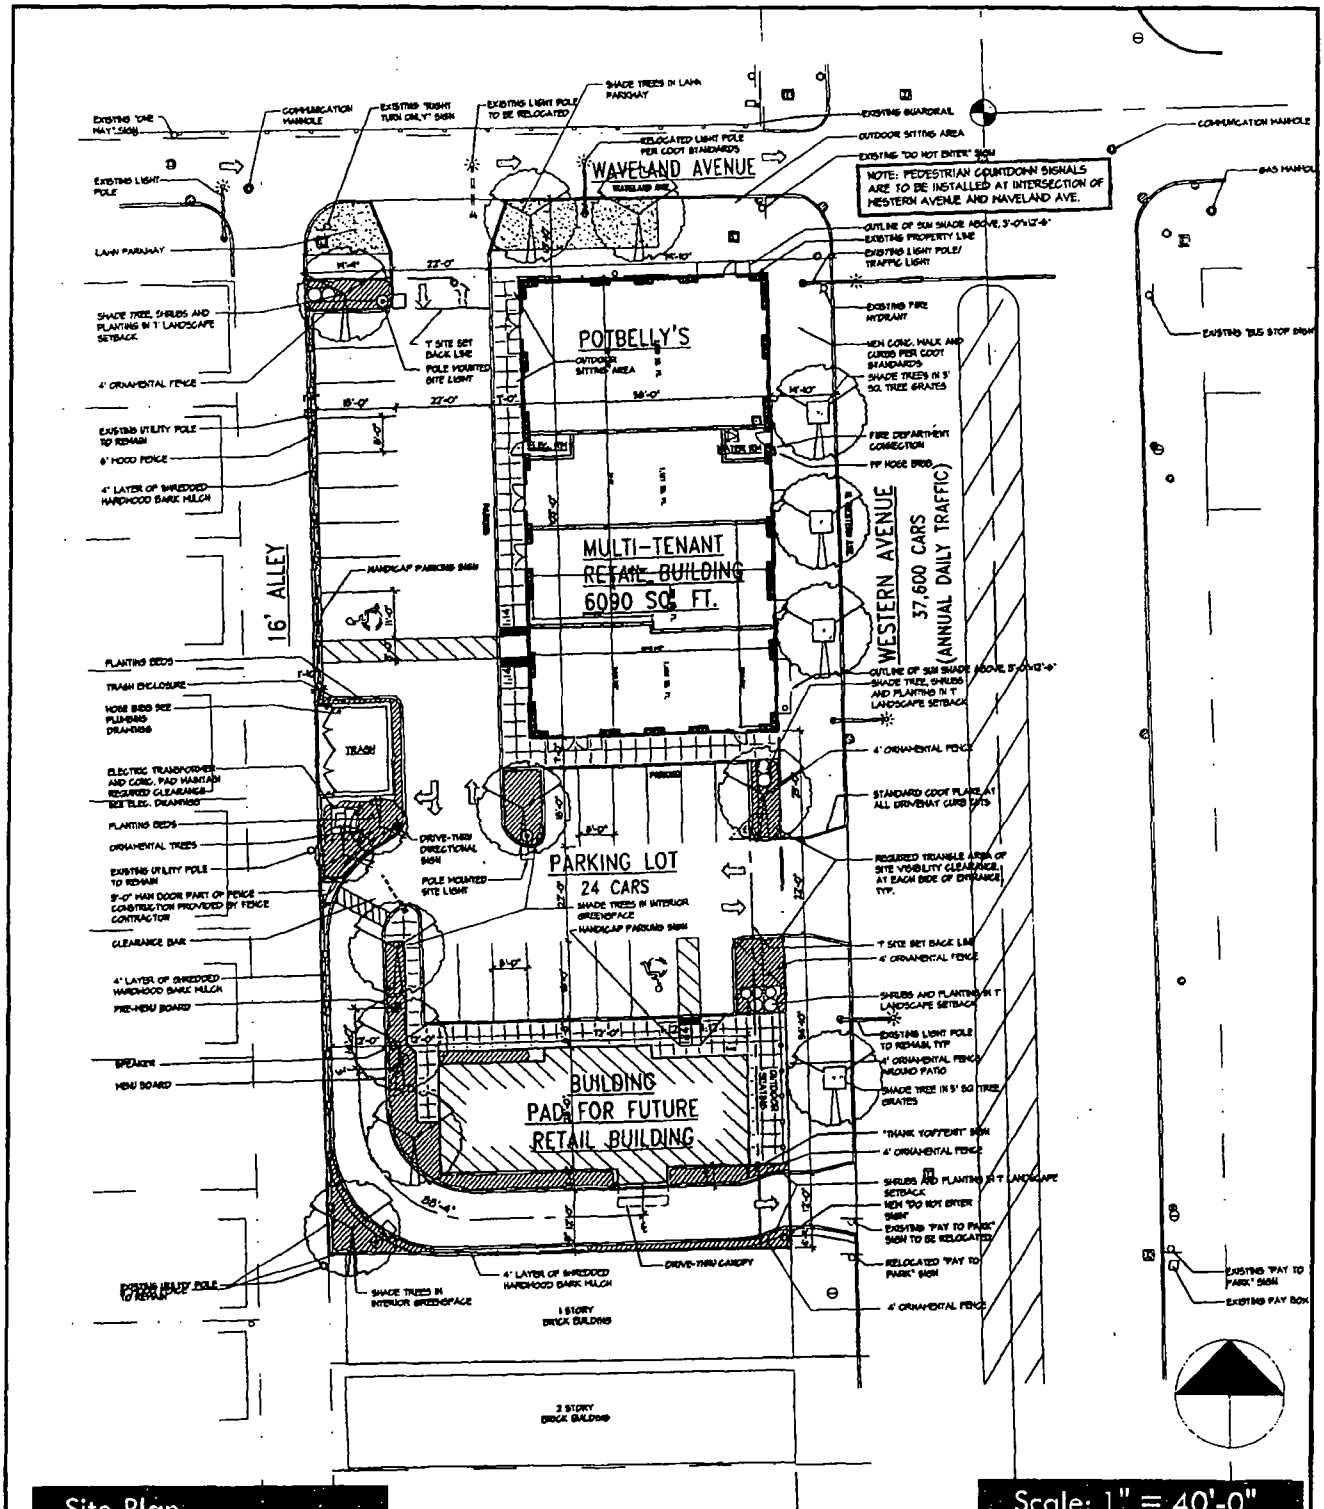

Site Plan

Scale: 1" = 40'-0"

HIRSCH ASSOCIATES
ARCHITECTURE AND PLANNING
225 WEST HUBBARD STREET FIFTH FLOOR
CHICAGO, ILLINOIS 60654
312.836.0011 FAX 312.836.0599

PROJECT NAME	PROJECT NUMBER	DRAWING SCALE	SHEET REFERENCE
WESTERN AND WAVELAND RETAIL	10045	1" = 40'-0"	A0.02
DESCRIPTION	DATE	DRAWN BY	SKETCH NUMBER
USE OF PUBLIC WAY	10/25/2013	BP	ASK-1A

NO.	DATE	DESCRIPTION

Department of Business Affairs and Consumer Protection
Small Business Center - Public Way Use Unit
City Hall - 121 N. LaSalle Street, Room 800 • Chicago, IL 60602
(312)-74-GOBIZ (312-744-6249) • (312) 744-1944 (TTY)
http://www.cityofchicago.org/baep

01/15/2014

Alderman **Ameya Pawar**
Ward # **47**
City of Chicago
City Hall, Room **300**
121 North LaSalle Street
Chicago, Illinois 60602

Re: An ordinance to use and maintain a portion of the public right-of-way for **two (2) awning(s)** for **BOBB, LLC**, adjacent to the premises known as **3650 N. Western Ave.**.

Dear Alderman **Ameya Pawar**:

The applicant referenced above has requested the use of the public right-of-way for a **awning(s)**. An ordinance has been prepared by the Department of Business Affairs and Consumer Protection – Small Business Center - Public Way Use Unit for presentation to the City Council. Because this request was made for properties located in your ward, as approved by you as per the attached, I respectfully request that you introduce the attached ordinance at the next City Council meeting.

If you have any questions regarding this ordinance, please contact Anthony Bertuca at (312) 744-5506.

Department of Business Affairs and Consumer Protection

City of Chicago

O2014-587

Office of the City Clerk

Document Tracking Sheet

Meeting Date:	1/15/2014
Sponsor(s):	Pawar (47)
Type:	Ordinance
Title:	Awning(s) for Gateway to Learning Special Education and Training Center
Committee(s) Assignment:	Committee on Transportation and Public Way

ORDINANCE
GATEWAY TO LEARNING SPECIAL EDUCATION AND TRAINING CENTER
Acct. No. 73509 - 4
Permit No. 1108541

Be It Ordained by the City Council of the City of Chicago:

SECTION 1. Permission and authority are hereby given and granted to GATEWAY TO LEARNING SPECIAL EDUCATION AND TRAINING CENTER, upon the terms and subject to the conditions of this ordinance to construct, install, maintain and use two (2) Awning(s) projecting over the public right-of-way adjacent to its premises known as 4925 N. Lincoln Ave..

Said Awning(s) at N Lincoln Ave measure(s):
Two (2) at eleven (11) feet in length, and two (2) feet in width for a total of forty-four (44) square feet.

The location of said privilege shall be as shown on prints kept on file with the Department of Business Affairs and Consumer Protection and the Office of the City Clerk.

Said privilege shall be constructed in accordance with plans and specifications approved by the Zoning Department - Signs.

This grant of privilege in the public way shall be subject to the provisions of Section 10-28-015 and all other required provisions of the Municipal Code of Chicago.


The grantee shall pay to the City of Chicago as compensation for the privilege #1108541 herein granted the sum of one hundred ($100.00) per annum in advance.

A 25% penalty will be added for payments received after due date.

The permit holder agrees to hold the City of Chicago harmless for any damage, relocation or replacement costs associated with damage, relocation or removal of private property caused by the City performing work in the public way.

Authority herein given and granted for a period of five (5) years from and after Date of Passage.

Alderman _____
Ameya Pawar 47th Ward

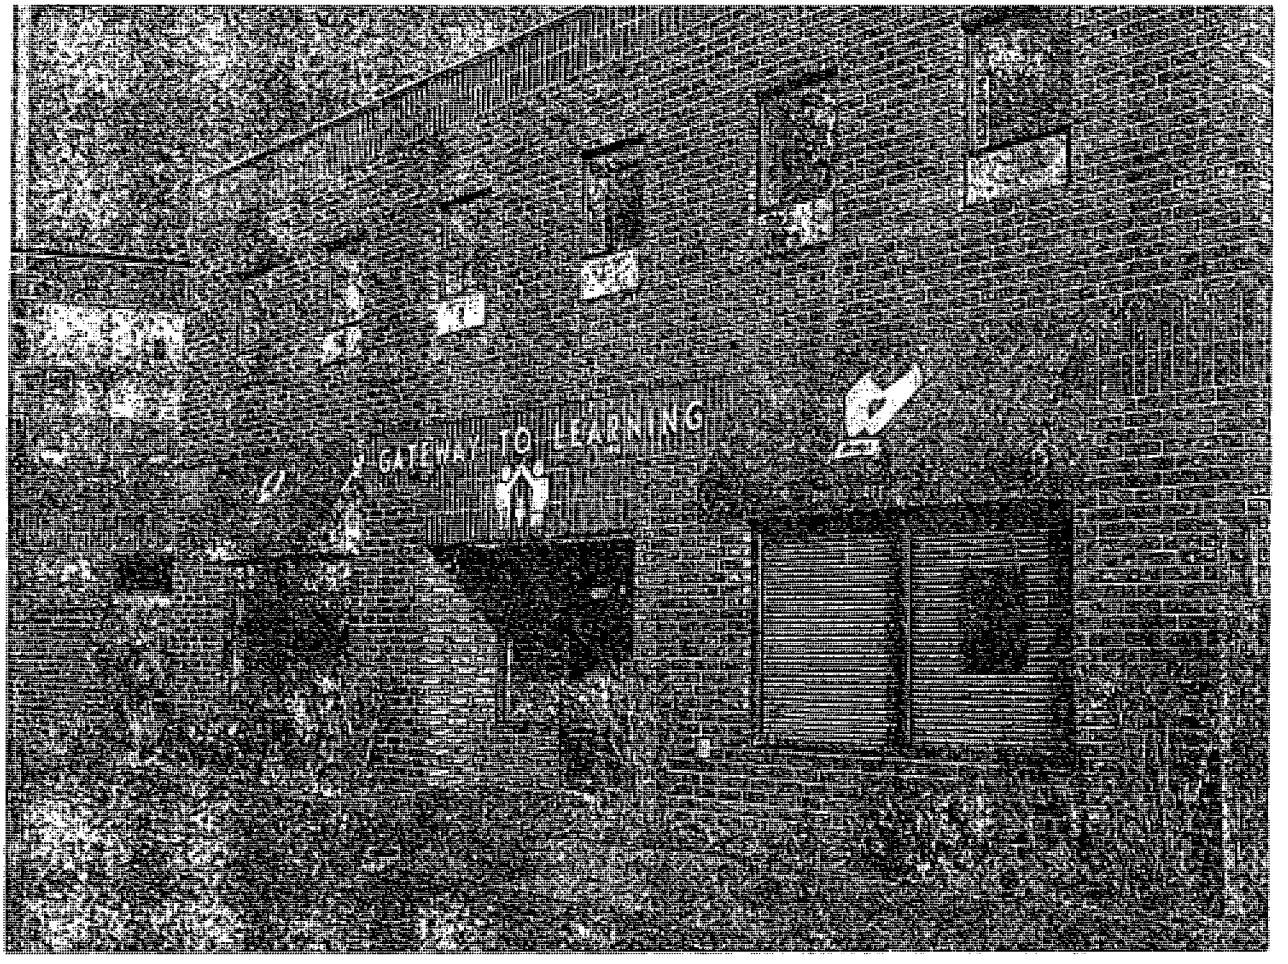

THATCHER OAKS AWNINGS

Client: Gateway to Learning
Description: Concept Rendering

Salesperson: Allison Vargas
Date: 8/8/2013

Department of Business Affairs and Consumer Protection
Small Business Center - Public Way Use Unit
City Hall - 121 N. LaSalle Street, Room 800 • Chicago, IL 60602
(312)-74-GOBIZ (312-744-6249) • (312) 744-1944 (TTY)
http://www.cityofchicago.org/bacp

01/15/2014

Alderman **Ameya Pawar**
Ward # **47**
City of Chicago
City Hall, Room **300**
121 North LaSalle Street
Chicago, Illinois 60602

Re: An ordinance to use and maintain a portion of the public right-of-way for **two (2) awning(s)** for **GATEWAY TO LEARNING SPECIAL EDUCATION AND TRAINING CENTER,** adjacent to the premises known as **4925 N. Lincoln Ave..**

Dear Alderman **Ameya Pawar**:

The applicant referenced above has requested the use of the public right-of-way for a **awning(s)**. An ordinance has been prepared by the Department of Business Affairs and Consumer Protection – Small Business Center - Public Way Use Unit for presentation to the City Council. Because this request was made for properties located in your ward, as approved by you as per the attached, I respectfully request that you introduce the attached ordinance at the next City Council meeting.

If you have any questions regarding this ordinance, please contact Anthony Bertuca at (312) 744-5506.

Department of Business Affairs and Consumer Protection

City of Chicago

O2014-589

Office of the City Clerk

Document Tracking Sheet

Meeting Date:	1/15/2014
Sponsor(s):	Pawar (47)
Type:	Ordinance
Title:	Awning(s) for Neesh by Dar
Committee(s) Assignment:	Committee on Transportation and Public Way

ORDINANCE
NEESH BY DAR
Acct. No. 290390 - 1
Permit No. 1110274

Be It Ordained by the City Council of the City of Chicago:

SECTION 1. Permission and authority are hereby given and granted to NEESH BY DAR, upon the terms and subject to the conditions of this ordinance to maintain and use, as now constructed, one (1) Awning(s) projecting over the public right-of-way adjacent to its premises known as 4510 N. Ravenswood Ave..

Said Awning(s) at N. Ravenswood measure(s):
One (1) at seven point three (7.3) feet in length, and five (5) feet in width for a total of thirty-six point five (36.5) square feet.

The location of said privilege shall be as shown on prints kept on file with the Department of Business Affairs and Consumer Protection and the Office of the City Clerk.

Said privilege shall be constructed in accordance with plans and specifications approved by the Zoning Department - Signs.

This grant of privilege in the public way shall be subject to the provisions of Section 10-28-015 and all other required provisions of the Municipal Code of Chicago.

The grantee shall pay to the City of Chicago as compensation for the privilege #1110274 herein granted the sum of fifty ($50.00) per annum in advance.


A 25% penalty will be added for payments received after due date.

The permit holder agrees to hold the City of Chicago harmless for any damage, relocation or replacement costs associated with damage, relocation or removal of private property caused by the City performing work in the public way.

Authority herein given and granted for a period of five (5) years from and after 12/14/2013.

Alderman _____

Ameya Pawar 47th Ward

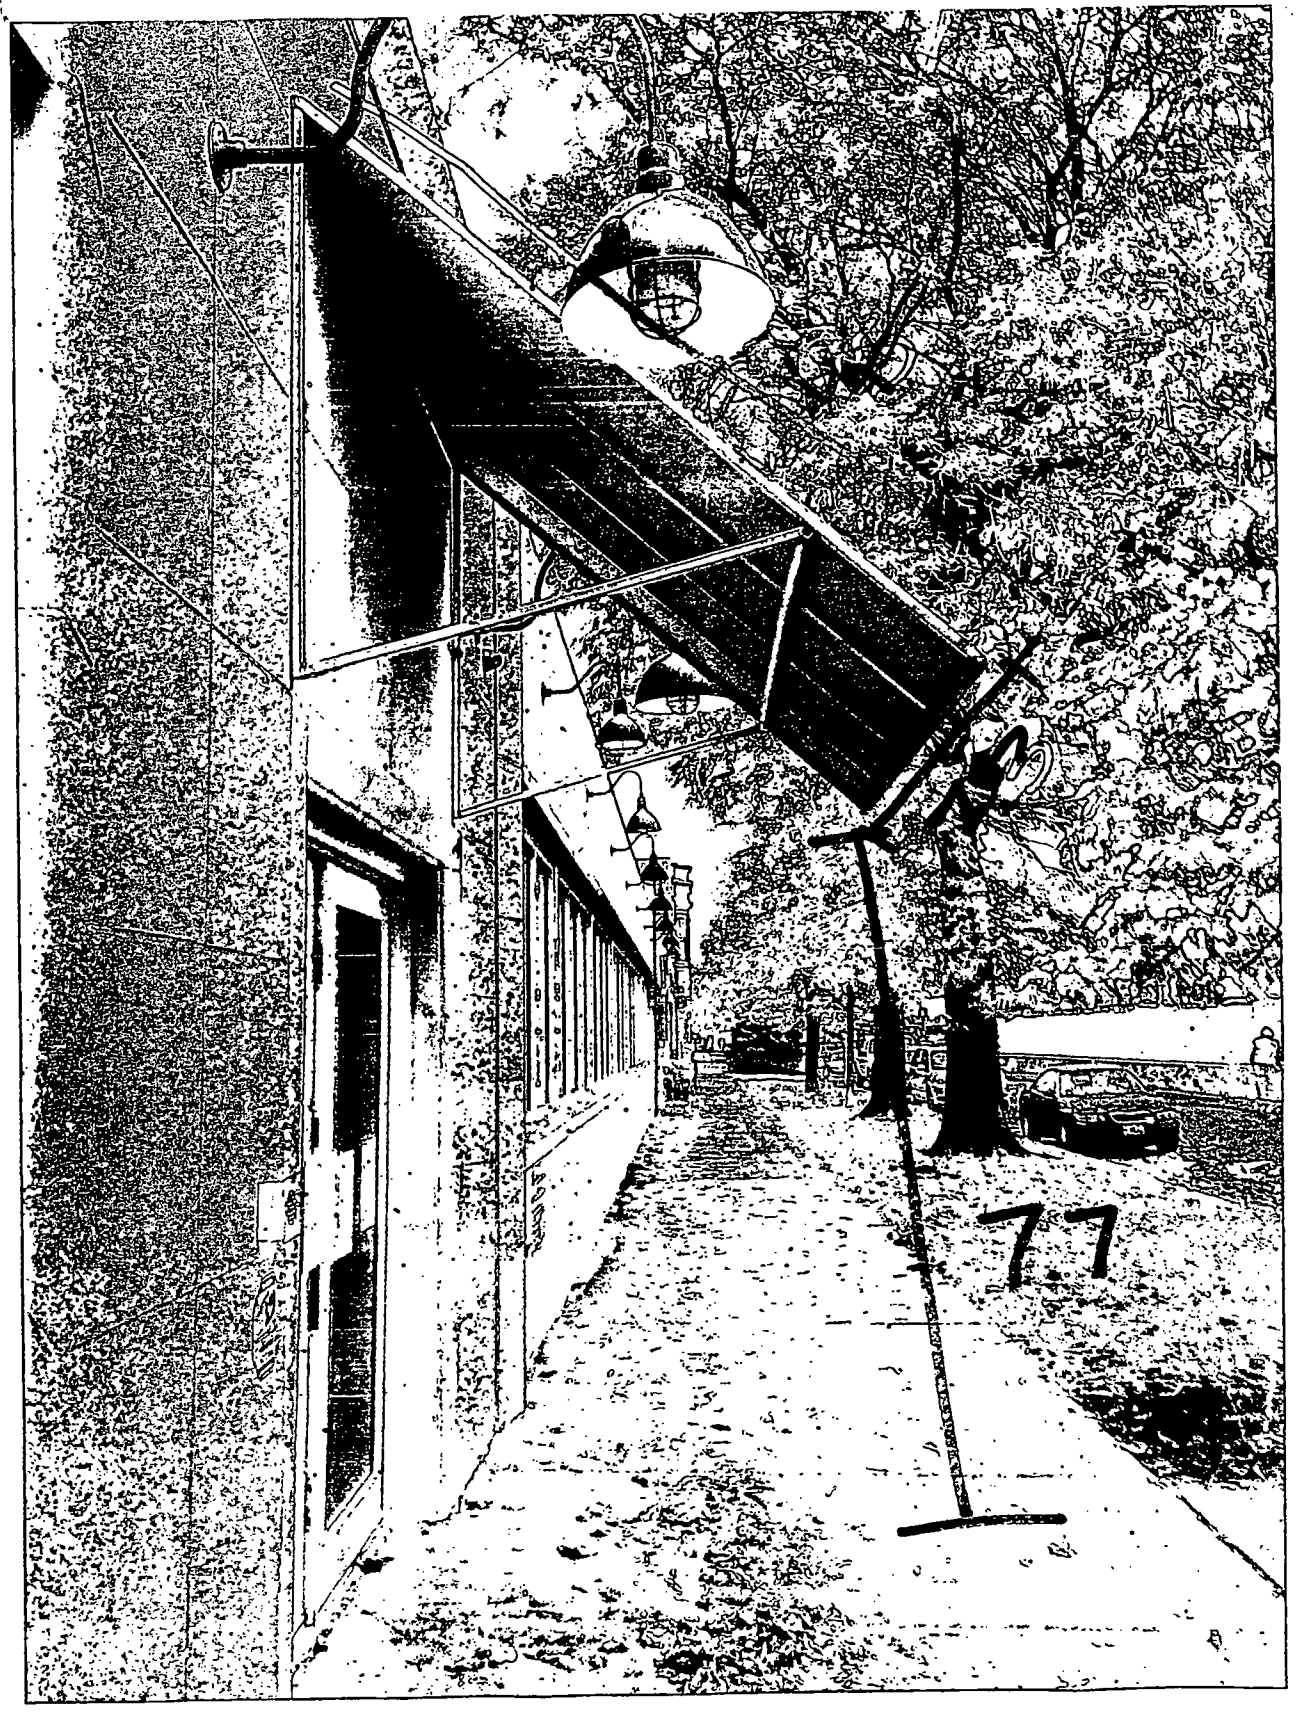
77

Department of Business Affairs and Consumer Protection
Small Business Center - Public Way Use Unit
City Hall - 121 N. LaSalle Street, Room 800 • Chicago, IL 60602
(312)-74-GOBIZ (312-744-6249) • (312) 744-1944 (TTY)
http://www.cityofchicago.org/bacp

01/15/2014

Alderman **Ameya Pawar**
Ward # **47**
City of Chicago
City Hall, Room **300**
121 North LaSalle Street
Chicago, Illinois 60602

Re: An ordinance to use and maintain a portion of the public right-of-way for **one (1) awning(s)** for **NEESH BY DAR**, adjacent to the premises known as **4510 N. Ravenswood Ave.**.

Dear Alderman **Ameya Pawar**:

The applicant referenced above has requested the use of the public right-of-way for a **awning(s)**. An ordinance has been prepared by the Department of Business Affairs and Consumer Protection – Small Business Center - Public Way Use Unit for presentation to the City Council. Because this request was made for properties located in your ward, as approved by you as per the attached, I respectfully request that you introduce the attached ordinance at the next City Council meeting.

If you have any questions regarding this ordinance, please contact Anthony Bertuca at (312) 744-5506.

Department of Business Affairs and Consumer Protection

City of Chicago

O2014-590

Office of the City Clerk

Document Tracking Sheet

Meeting Date:	1/15/2014
Sponsor(s):	Pawar (47)
Type:	Ordinance
Title:	Awning(s) for Quispi Beauty
Committee(s) Assignment:	Committee on Transportation and Public Way

ORDINANCE
QUISPI BEAUTY
Acct. No. 367967 - 2
Permit No. 1108118

Be It Ordained by the City Council of the City of Chicago:

SECTION 1. Permission and authority are hereby given and granted to QUISPI BEAUTY, upon the terms and subject to the conditions of this ordinance to construct, install, maintain and use one (1) Awning(s) projecting over the public right-of-way adjacent to its premises known as 2709 W. Lawrence Ave..

Said Awning(s) at W Lawrence Ave measure(s):
One (1) at eighteen (18) feet in length, and two (2) feet in width for a total of thirty-six (36) square feet.

The location of said privilege shall be as shown on prints kept on file with the Department of Business Affairs and Consumer Protection and the Office of the City Clerk.

Said privilege shall be constructed in accordance with plans and specifications approved by the Zoning Department - Signs.

This grant of privilege in the public way shall be subject to the provisions of Section 10-28-015 and all other required provisions of the Municipal Code of Chicago.

The grantee shall pay to the City of Chicago as compensation for the privilege #1108118 herein granted the sum of fifty ($50.00) per annum in advance.

A 25% penalty will be added for payments received after due date.

The permit holder agrees to hold the City of Chicago harmless for any damage, relocation or replacement costs associated with damage, relocation or removal of private property caused by the City performing work in the public way.


Authority herein given and granted for a period of five (5) years from and after Date of Passage.


Alderman _____

Ameya Pawar 47th Ward

Vinyl Awning



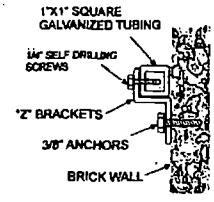

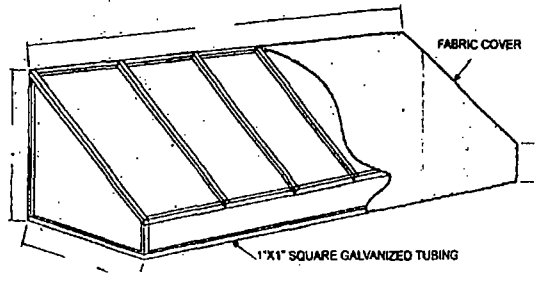

	Store Name: Quizhpe's Beauty Salon **Location:** 2709 W. Lawrence Ave. Chicago, IL 60625	**Client Name:** Carlos **Phone:** 773-784-7250 **Landlord:** Radu **Phone:** 847-324-8962	• Client Approval (signature) Date • Condo Association (signature) Date	**Sales Rep:** SEAN PARK **Designer:** SEAN PARK

Department of Business Affairs and Consumer Protection
Small Business Center - Public Way Use Unit
City Hall - 121 N. LaSalle Street, Room 800 • Chicago, IL 60602
(312)-74-GOBIZ (312-744-6249) • (312) 744-1944 (TTY)
http://www.cityofchicago.org/bacp

01/15/2014

Alderman **Ameya Pawar**
Ward # **47**
City of Chicago
City Hall, Room **300**
121 North LaSalle Street
Chicago, Illinois 60602

Re: An ordinance to use and maintain a portion of the public right-of-way for **one (1) awning(s)** for **QUISPI BEAUTY**, adjacent to the premises known as **2709 W. Lawrence Ave.**.

Dear Alderman **Ameya Pawar**:

The applicant referenced above has requested the use of the public right-of-way for a **awning(s)**. An ordinance has been prepared by the Department of Business Affairs and Consumer Protection – Small Business Center - Public Way Use Unit for presentation to the City Council. Because this request was made for properties located in your ward, as approved by you as per the attached, I respectfully request that you introduce the attached ordinance at the next City Council meeting.

If you have any questions regarding this ordinance, please contact Anthony Bertuca at (312) 744-5506.

Department of Business Affairs and Consumer Protection

City of Chicago

O2014-592

Office of the City Clerk

Document Tracking Sheet

Meeting Date:	1/15/2014
Sponsor(s):	Pawar (47)
Type:	Ordinance
Title:	Awning(s) for Spencer's Jolly Posh Foods
Committee(s) Assignment:	Committee on Transportation and Public Way

ORDINANCE
SPENCER'S JOLLY POSH FOODS
Acct. No. 347997 - 3
Permit No. 1102299

Be It Ordained by the City Council of the City of Chicago:

SECTION 1. Permission and authority are hereby given and granted to SPENCER'S JOLLY POSH FOODS, upon the terms and subject to the conditions of this ordinance to construct, install, maintain and use one (1) Awning(s) projecting over the public right-of-way adjacent to its premises known as 1405 W. Irving Park Rd..

Said Awning(s) at W. Irving Park Rd measure(s):
One (1) at fifteen (15) feet in length, and two (2) feet in width for a total of thirty (30) square feet.

The location of said privilege shall be as shown on prints kept on file with the Department of Business Affairs and Consumer Protection and the Office of the City Clerk.

Said privilege shall be constructed in accordance with plans and specifications approved by the Zoning Department - Signs.

This grant of privilege in the public way shall be subject to the provisions of Section 10-28-015 and all other required provisions of the Municipal Code of Chicago.

The grantee shall pay to the City of Chicago as compensation for the privilege #1102299 herein granted the sum of fifty ($50.00) per annum in advance.

A 25% penalty will be added for payments received after due date.

The permit holder agrees to hold the City of Chicago harmless for any damage, relocation or replacement costs associated with damage, relocation or removal of private property caused by the City performing work in the public way.

Authority herein given and granted for a period of five (5) years from and after Date of Passage.


Alderman _____

Ameya Pawar 47th Ward


STUDIO
DIGITAL IMAGING
www.signstudiochicago.com
3845 W. Irving Park Rd., Chicago, IL 60618
PH. 773.509.0590 • FX. 773.509.1750

SIGN TYPE: L.E.D. Channel Letters
BUSINESS NAME: Spencer's Foods
LOCATION: Addison Illinois


AWNING

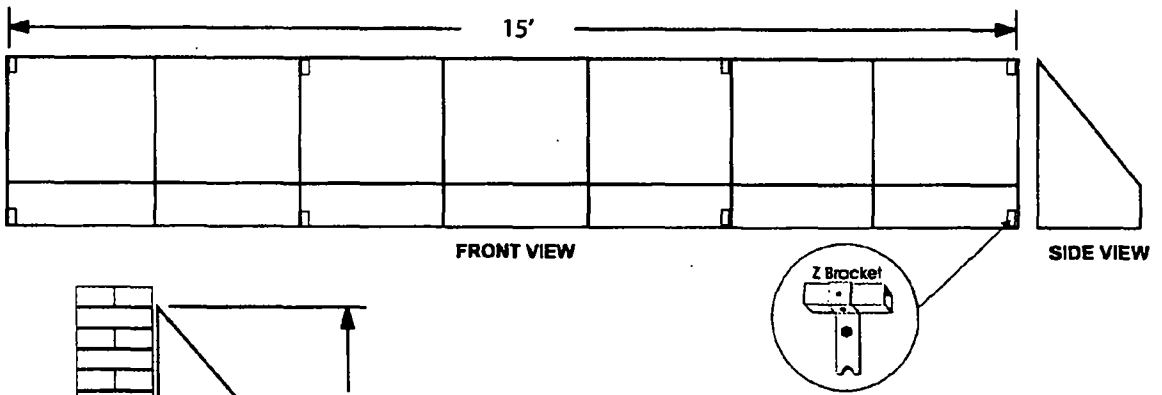

FRAME WALL MOUNTING BRACKET

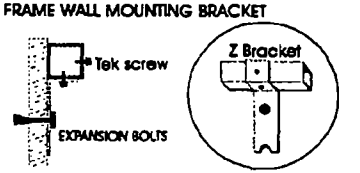

Awning frames can easily be mounted with these bracket.
Made from 3/16 in hot rolled steel,
Two holes spaced equally for lagging into mortar are-
Provided to secure bracket to wall. There is also a 3/16 in. Lag screw.
Dare a tek screw for fastening the frame. Will accommodate a 3/8 in. Lag screw

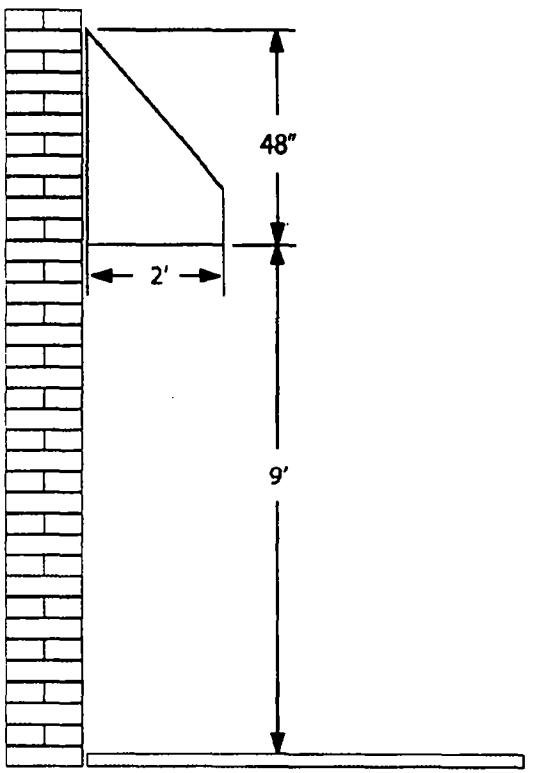



Department of Business Affairs and Consumer Protection
Small Business Center - Public Way Use Unit
City Hall - 121 N. LaSalle Street, Room 800 • Chicago, IL 60602
(312)-74-GOBIZ (312-744-6249) • (312) 744-1944 (TTY)
http://www.cityofchicago.org/bacp

01/15/2014

Alderman **Ameya Pawar**
Ward # **47**
City of Chicago
City Hall, Room **300**
121 North LaSalle Street
Chicago, Illinois 60602

Re: An ordinance to use and maintain a portion of the public right-of-way for **one (1) awning(s)** for **SPENCER'S JOLLY POSH FOODS**, adjacent to the premises known as **1405 W. Irving Park Rd.**.

Dear Alderman **Ameya Pawar**:

The applicant referenced above has requested the use of the public right-of-way for a **awning(s)**. An ordinance has been prepared by the Department of Business Affairs and Consumer Protection – Small Business Center - Public Way Use Unit for presentation to the City Council. Because this request was made for properties located in your ward, as approved by you as per the attached, I respectfully request that you introduce the attached ordinance at the next City Council meeting.

If you have any questions regarding this ordinance, please contact Anthony Bertuca at (312) 744-5506.

Department of Business Affairs and Consumer Protection

City of Chicago

O2014-594

Office of the City Clerk

Document Tracking Sheet

Meeting Date:	1/15/2014
Sponsor(s):	Pawar (47)
Type:	Ordinance
Title:	Awning(s) for T. Salon and Gallery LLC
Committee(s) Assignment:	Committee on Transportation and Public Way

ORDINANCE
T. SALON AND GALLERY, LLC
Acct. No. 332717 - 1
Permit No. 1109926

Be It Ordained by the City Council of the City of Chicago:

SECTION 1. Permission and authority are hereby given and granted to T. SALON AND GALLERY, LLC, upon the terms and subject to the conditions of this ordinance to maintain and use, as now constructed, one (1) Awning(s) projecting over the public right-of-way adjacent to its premises known as 4705 N. Damen Ave..

Said Awning(s) at N. Damen measure(s):
One (1) at fifteen (15) feet in length, and two (2) feet in width for a total of thirty (30) square feet.

The location of said privilege shall be as shown on prints kept on file with the Department of Business Affairs and Consumer Protection and the Office of the City Clerk.

Said privilege shall be constructed in accordance with plans and specifications approved by the Zoning Department - Signs.

This grant of privilege in the public way shall be subject to the provisions of Section 10-28-015 and all other required provisions of the Municipal Code of Chicago.

The grantee shall pay to the City of Chicago as compensation for the privilege #1109926 herein granted the sum of fifty ($50.00) per annum in advance.

A 25% penalty will be added for payments received after due date.

The permit holder agrees to hold the City of Chicago harmless for any damage, relocation or replacement costs associated with damage, relocation or removal of private property caused by the City performing work in the public way.


Authority herein given and granted for a period of five (5) years from and after 12/17/2013.

Alderman _____

Ameya Pawar 47th Ward

Canopy Dimensions

4705 N. Damen Avenue

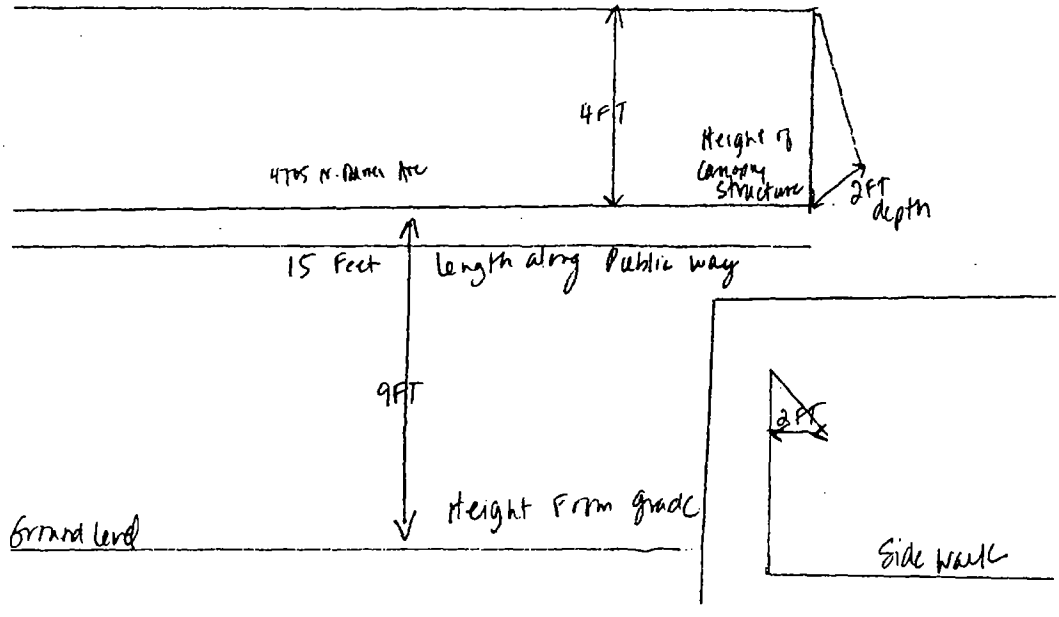

Depth of Canopy over Public way

Department of Business Affairs and Consumer Protection
Small Business Center - Public Way Use Unit
City Hall - 121 N. LaSalle Street, Room 800 • Chicago, IL 60602
(312)-74-GOBIZ (312-744-6249) • (312) 744-1944 (TTY)
http://www.cityofchicago.org/bacp

01/15/2014

Alderman **Ameya Pawar**
Ward # **47**
City of Chicago
City Hall, Room **300**
121 North LaSalle Street
Chicago, Illinois 60602

Re: An ordinance to use and maintain a portion of the public right-of-way for **one (1) awning(s)** for **T. SALON AND GALLERY, LLC**, adjacent to the premises known as **4705 N. Damen Ave.**.

Dear Alderman **Ameya Pawar**:

The applicant referenced above has requested the use of the public right-of-way for a **awning(s)**. An ordinance has been prepared by the Department of Business Affairs and Consumer Protection – Small Business Center - Public Way Use Unit for presentation to the City Council. Because this request was made for properties located in your ward, as approved by you as per the attached, I respectfully request that you introduce the attached ordinance at the next City Council meeting.

If you have any questions regarding this ordinance, please contact Anthony Bertuca at (312) 744-5506.

Department of Business Affairs and Consumer Protection

City of Chicago

O2014-595

Office of the City Clerk

Document Tracking Sheet

Meeting Date:	1/15/2014
Sponsor(s):	Pawar (47)
Type:	Ordinance
Title:	Awning(s) for Transportes Zuleta, Inc.
Committee(s) Assignment:	Committee on Transportation and Public Way

ORDINANCE
TRANSPORTES ZULETA INC.
Acct. No. 86324 - 2
Permit No. 1110389

Be It Ordained by the City Council of the City of Chicago:

SECTION 1. Permission and authority are hereby given and granted to TRANSPORTES ZULETA INC., upon the terms and subject to the conditions of this ordinance to maintain and use, as now constructed, one (1) Awning(s) projecting over the public right-of-way adjacent to its premises known as 4338 N. Western Ave..

Said Awning(s) at N. Western measure(s):
One (1) at twenty (20) feet in length, and two (2) feet in width for a total of forty (40) square feet.

The location of said privilege shall be as shown on prints kept on file with the Department of Business Affairs and Consumer Protection and the Office of the City Clerk.

Said privilege shall be constructed in accordance with plans and specifications approved by the Zoning Department - Signs.

This grant of privilege in the public way shall be subject to the provisions of Section 10-28-015 and all other required provisions of the Municipal Code of Chicago.

The grantee shall pay to the City of Chicago as compensation for the privilege #1110389 herein granted the sum of fifty ($50.00) per annum in advance.

A 25% penalty will be added for payments received after due date.

The permit holder agrees to hold the City of Chicago harmless for any damage, relocation or replacement costs associated with damage, relocation or removal of private property caused by the City performing work in the public way.


Authority herein given and granted for a period of five (5) years from and after 10/31/2012.


Alderman _____

Ameya Pawar 47th Ward

4338 N Western Ave.
Transportes Zuleta

Canopy.

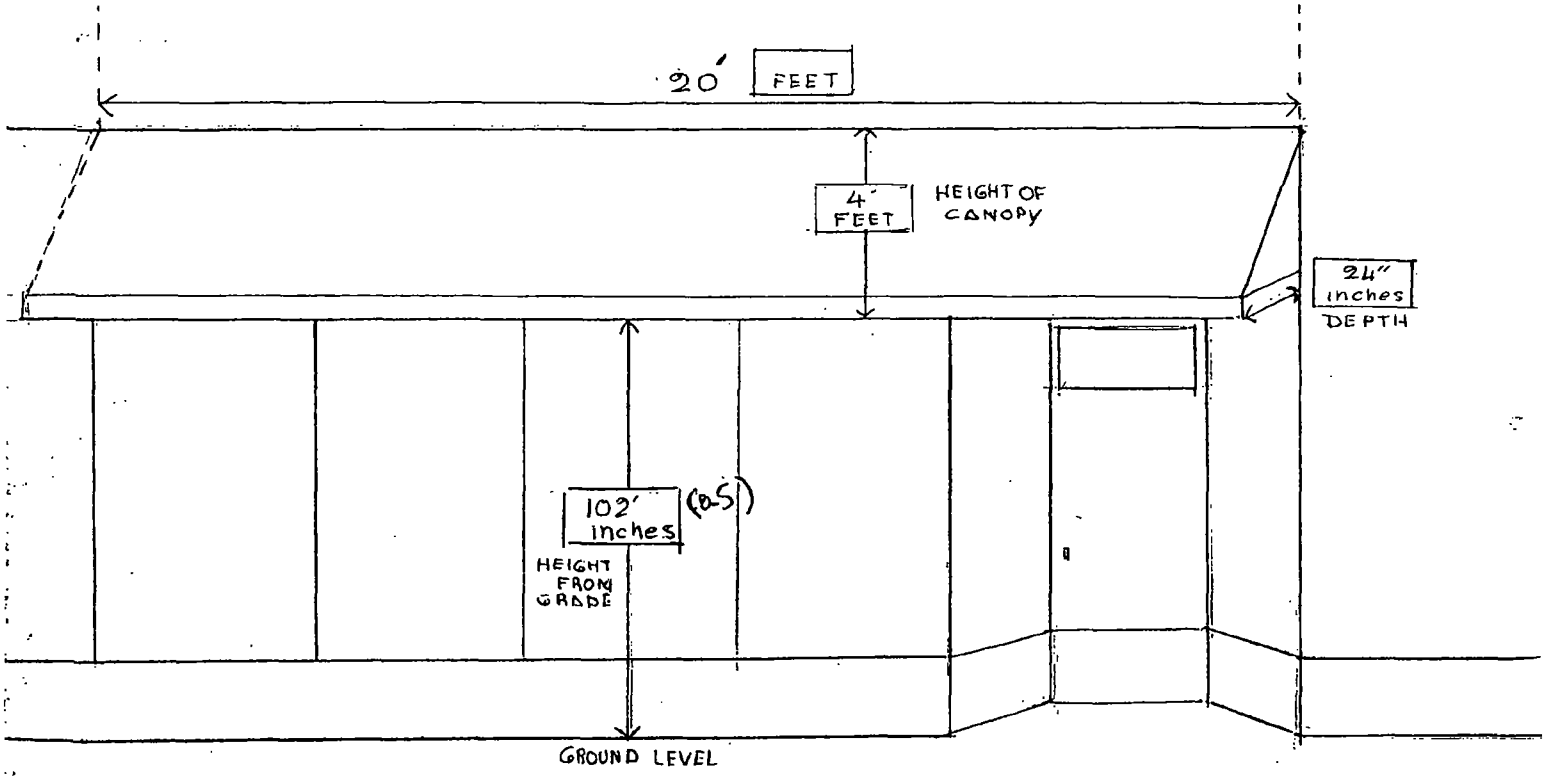

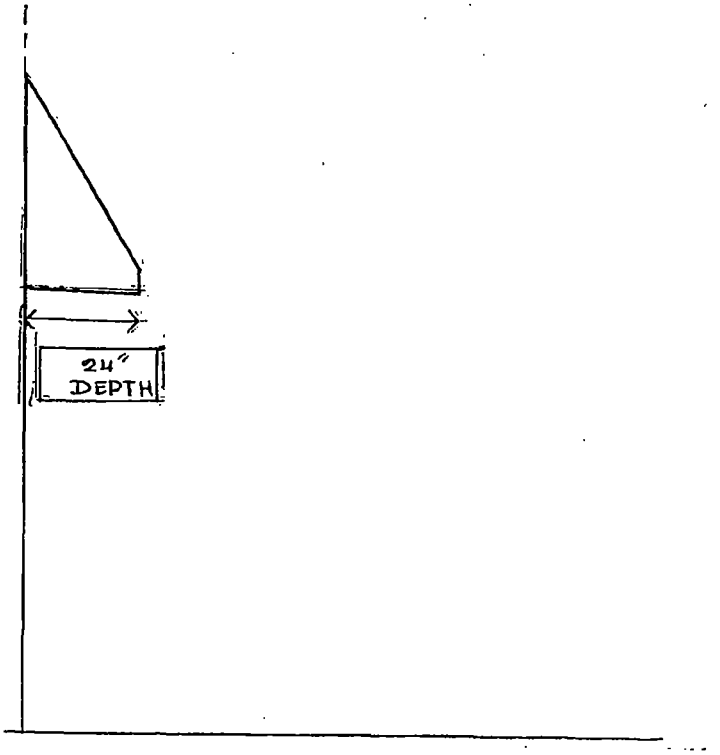

Department of Business Affairs and Consumer Protection
Small Business Center - Public Way Use Unit
City Hall - 121 N. LaSalle Street, Room 800 • Chicago, IL 60602
(312)-74-GOBIZ (312-744-6249) • (312) 744-1944 (TTY)
http://www.cityofchicago.org/bacp

01/15/2014

Alderman **Ameya Pawar**
Ward # **47**
City of Chicago
City Hall, Room **300**
121 North LaSalle Street
Chicago, Illinois 60602

Re: An ordinance to use and maintain a portion of the public right-of-way for **one (1) awning(s)** for **TRANSPORTES ZULETA INC.**, adjacent to the premises known as **4338 N. Western Ave.**.

Dear Alderman **Ameya Pawar**:

The applicant referenced above has requested the use of the public right-of-way for a **awning(s)**. An ordinance has been prepared by the Department of Business Affairs and Consumer Protection – Small Business Center - Public Way Use Unit for presentation to the City Council. Because this request was made for properties located in your ward, as approved by you as per the attached, I respectfully request that you introduce the attached ordinance at the next City Council meeting.

If you have any questions regarding this ordinance, please contact Anthony Bertuca at (312) 744-5506.

Department of Business Affairs and Consumer Protection

City of Chicago

O2014-596

Office of the City Clerk

Document Tracking Sheet

Meeting Date:	1/15/2014
Sponsor(s):	Osterman (48)
Type:	Ordinance
Title:	Awning(s) for B&I Partnership
Committee(s) Assignment:	Committee on Transportation and Public Way

ORDINANCE
B & I PARTNERSHIP
Acct. No. 338348 - 1
Permit No. 1110248

Be It Ordained by the City Council of the City of Chicago:

SECTION 1. Permission and authority are hereby given and granted to B & I PARTNERSHIP, upon the terms and subject to the conditions of this ordinance to maintain and use, as now constructed, one (1) Awning(s) projecting over the public right-of-way adjacent to its premises known as 1122-28 W. Thorndale Ave..

Said Awning(s) at W. Thorndale Avenue measure(s):
One (1) at eighty (80) feet in length, and three (3) feet in width for a total of two hundred forty (240) square feet.

The location of said privilege shall be as shown on prints kept on file with the Department of Business Affairs and Consumer Protection and the Office of the City Clerk.

Said privilege shall be constructed in accordance with plans and specifications approved by the Zoning Department - Signs.

This grant of privilege in the public way shall be subject to the provisions of Section 10-28-015 and all other required provisions of the Municipal Code of Chicago.

The grantee shall pay to the City of Chicago as compensation for the privilege #1110248 herein granted the sum of one hundred five ($105.00) per annum in advance.


A 25% penalty will be added for payments received after due date.


The permit holder agrees to hold the City of Chicago harmless for any damage, relocation or replacement costs associated with damage, relocation or removal of private property caused by the City performing work in the public way.

Authority herein given and granted for a period of five (5) years from and after 01/13/2014.

Alderman _____

Harry Osterman 48th Ward

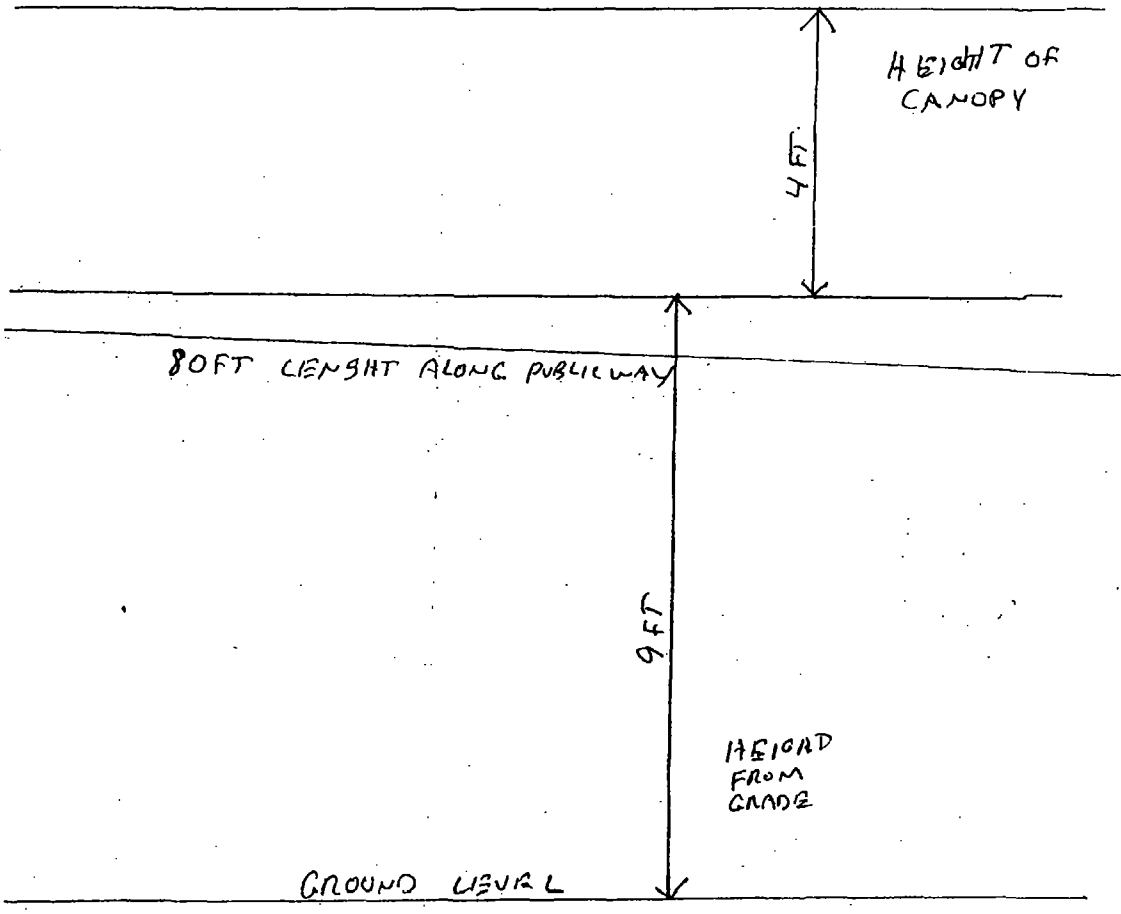

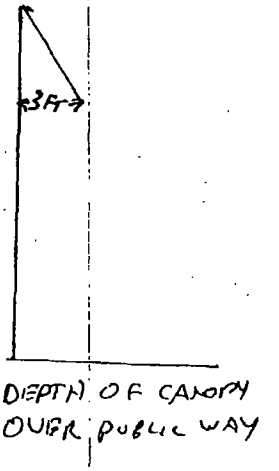

~~B&I~~ B&I PARTNERSHIP
1/22-28 THORNTON

Department of Business Affairs and Consumer Protection
Small Business Center - Public Way Use Unit
City Hall - 121 N. LaSalle Street, Room 800 • Chicago, IL 60602
(312)-74-GOBIZ (312-744-6249) • (312) 744-1944 (TTY)
http://www.cityofchicago.org/bacp

01/15/2014

Alderman **Harry Osterman**
Ward # **48**
City of Chicago
City Hall, Room **300**
121 North LaSalle Street
Chicago, Illinois 60602

Re: An ordinance to use and maintain a portion of the public right-of-way for **one (1) awning(s)** for **B & I PARTNERSHIP**, adjacent to the premises known as **1122-28 W. Thorndale Ave.**.

Dear Alderman **Harry Osterman**:

The applicant referenced above has requested the use of the public right-of-way for a **awning(s)**. An ordinance has been prepared by the Department of Business Affairs and Consumer Protection – Small Business Center - Public Way Use Unit for presentation to the City Council. Because this request was made for properties located in your ward, as approved by you as per the attached, I respectfully request that you introduce the attached ordinance at the next City Council meeting.

If you have any questions regarding this ordinance, please contact Anthony Bertuca at (312) 744-5506.

Department of Business Affairs and Consumer Protection

City of Chicago

O2014-598

Office of the City Clerk

Document Tracking Sheet

Meeting Date:	1/15/2014
Sponsor(s):	Osterman (48)
Type:	Ordinance
Title:	Awning(s) for Lake Shore School
Committee(s) Assignment:	Committee on Transportation and Public Way

ORDINANCE
LAKE SHORE SCHOOL
Acct. No. 4274 - 1
Permit No. 1110131

Be It Ordained by the City Council of the City of Chicago:

SECTION 1. Permission and authority are hereby given and granted to LAKE SHORE SCHOOL, upon the terms and subject to the conditions of this ordinance to maintain and use, as now constructed, one (1) Awning(s) projecting over the public right-of-way adjacent to its premises known as 5611 N. Clark St..

Said Awning(s) at N. Clark St. measure(s):
One (1) at twenty-eight (28) feet in length, and three (3) feet in width for a total of eighty-four (84) square feet.

The location of said privilege shall be as shown on prints kept on file with the Department of Business Affairs and Consumer Protection and the Office of the City Clerk.

Said privilege shall be constructed in accordance with plans and specifications approved by the Zoning Department - Signs.

This grant of privilege in the public way shall be subject to the provisions of Section 10-28-015 and all other required provisions of the Municipal Code of Chicago.

The grantee shall pay to the City of Chicago as compensation for the privilege #1110131 herein granted the sum of fifty-three ($53.00) per annum in advance.


A 25% penalty will be added for payments received after due date.

The permit holder agrees to hold the City of Chicago harmless for any damage, relocation or replacement costs associated with damage, relocation or removal of private property caused by the City performing work in the public way.

Authority herein given and granted for a period of five (5) years from and after 12/01/2013.

Alderman _____

Harry Osterman 48th Ward

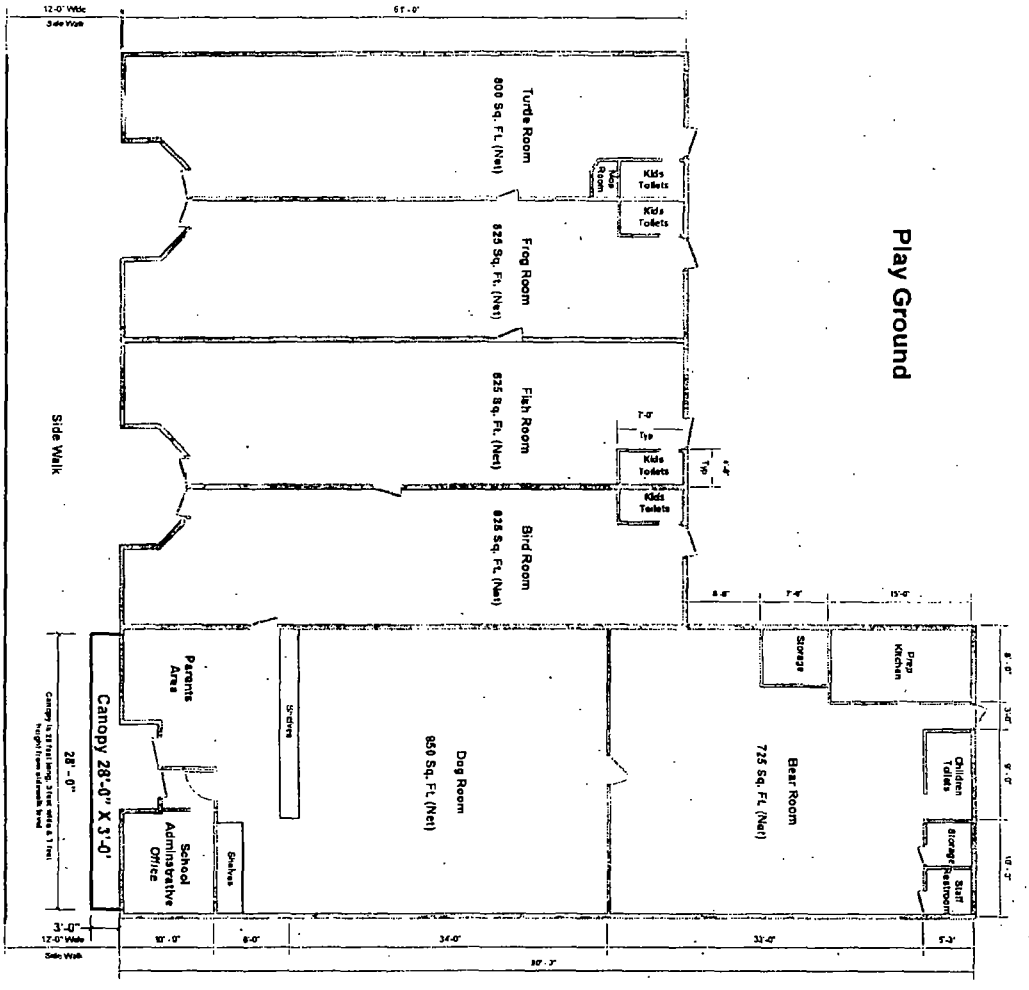

Lake Shore Schools
5611 N Clark Street, Chicago, IL

Department of Business Affairs and Consumer Protection
Small Business Center - Public Way Use Unit
City Hall - 121 N. LaSalle Street, Room 800 • Chicago, IL 60602
(312)-74-GOBIZ (312-744-6249) • (312) 744-1944 (TTY)
http://www.cityofchicago.org/bacp

01/15/2014

Alderman **Harry Osterman**
Ward # **48**
City of Chicago
City Hall, Room **300**
121 North LaSalle Street
Chicago, Illinois 60602

Re: An ordinance to use and maintain a portion of the public right-of-way for **one (1) awning(s)** for **LAKE SHORE SCHOOL**, adjacent to the premises known as **5611 N. Clark St.**.

Dear Alderman **Harry Osterman**:

The applicant referenced above has requested the use of the public right-of-way for a **awning(s)**. An ordinance has been prepared by the Department of Business Affairs and Consumer Protection – Small Business Center - Public Way Use Unit for presentation to the City Council. Because this request was made for properties located in your ward, as approved by you as per the attached, I respectfully request that you introduce the attached ordinance at the next City Council meeting.

If you have any questions regarding this ordinance, please contact Anthony Bertuca at (312) 744-5506.

Department of Business Affairs and Consumer Protection

City of Chicago

O2014-600

Office of the City Clerk

Document Tracking Sheet

Meeting Date:	1/15/2014
Sponsor(s):	Osterman (48)
Type:	Ordinance
Title:	Awning(s) for Northside Federal Savings and Loan
Committee(s) Assignment:	Committee on Transportation and Public Way

ORDINANCE
NORTHSIDE FEDERAL SVGS
Acct. No. 7346 - 1
Permit No. 1110351

Be It Ordained by the City Council of the City of Chicago:

SECTION 1. Permission and authority are hereby given and granted to NORTHSIDE FEDERAL SVGS, upon the terms and subject to the conditions of this ordinance to maintain and use, as now constructed, eleven (11) Awning(s) projecting over the public right-of-way adjacent to its premises known as 5153 N. Clark St..

Said Awning(s) at W. Foster measure(s):
Six (6) at thirteen (13) feet in length, and five (5) feet in width for a total of three hundred ninety (390) square feet.

Said Awning(s) at W. Foster measure(s):
One (1) at nine point three (9.3) feet in length, and five (5) feet in width for a total of forty-six point five (46.5) square feet.

Said Awning(s) at N. Clark St. measure(s):
One (1) at ten (10) feet in length, and five (5) feet in width for a total of fifty (50) square feet.

Said Awning(s) at N. Clark St. measure(s):
One (1) at eight point three (8.3) feet in length, and five (5) feet in width for a total of forty-one point five (41.5) square feet.

Said Awning(s) at N. Clark St. measure(s):
Two (2) at nine point two (9.2) feet in length, and five (5) feet in width for a total of ninety-two (92) square feet.

The location of said privilege shall be as shown on prints kept on file with the Department of Business Affairs and Consumer Protection and the Office of the City Clerk.

Said privilege shall be constructed in accordance with plans and specifications approved by the Zoning Department - Signs.

This grant of privilege in the public way shall be subject to the provisions of Section 10-28-015 and all other required provisions of the Municipal Code of Chicago.

The grantee shall pay to the City of Chicago as compensation for the privilege #1110351 herein granted the sum of one hundred seventy-five ($175.00) per annum in advance.


A 25% penalty will be added for payments received after due date.

The permit holder agrees to hold the City of Chicago harmless for any damage, relocation or replacement costs associated with damage, relocation or removal of private property caused by the City performing work in the public way.

Authority herein given and granted for a period of five (5) years from and after 01/14/2014.

Alderman _____

Harry Osterman 48th Ward

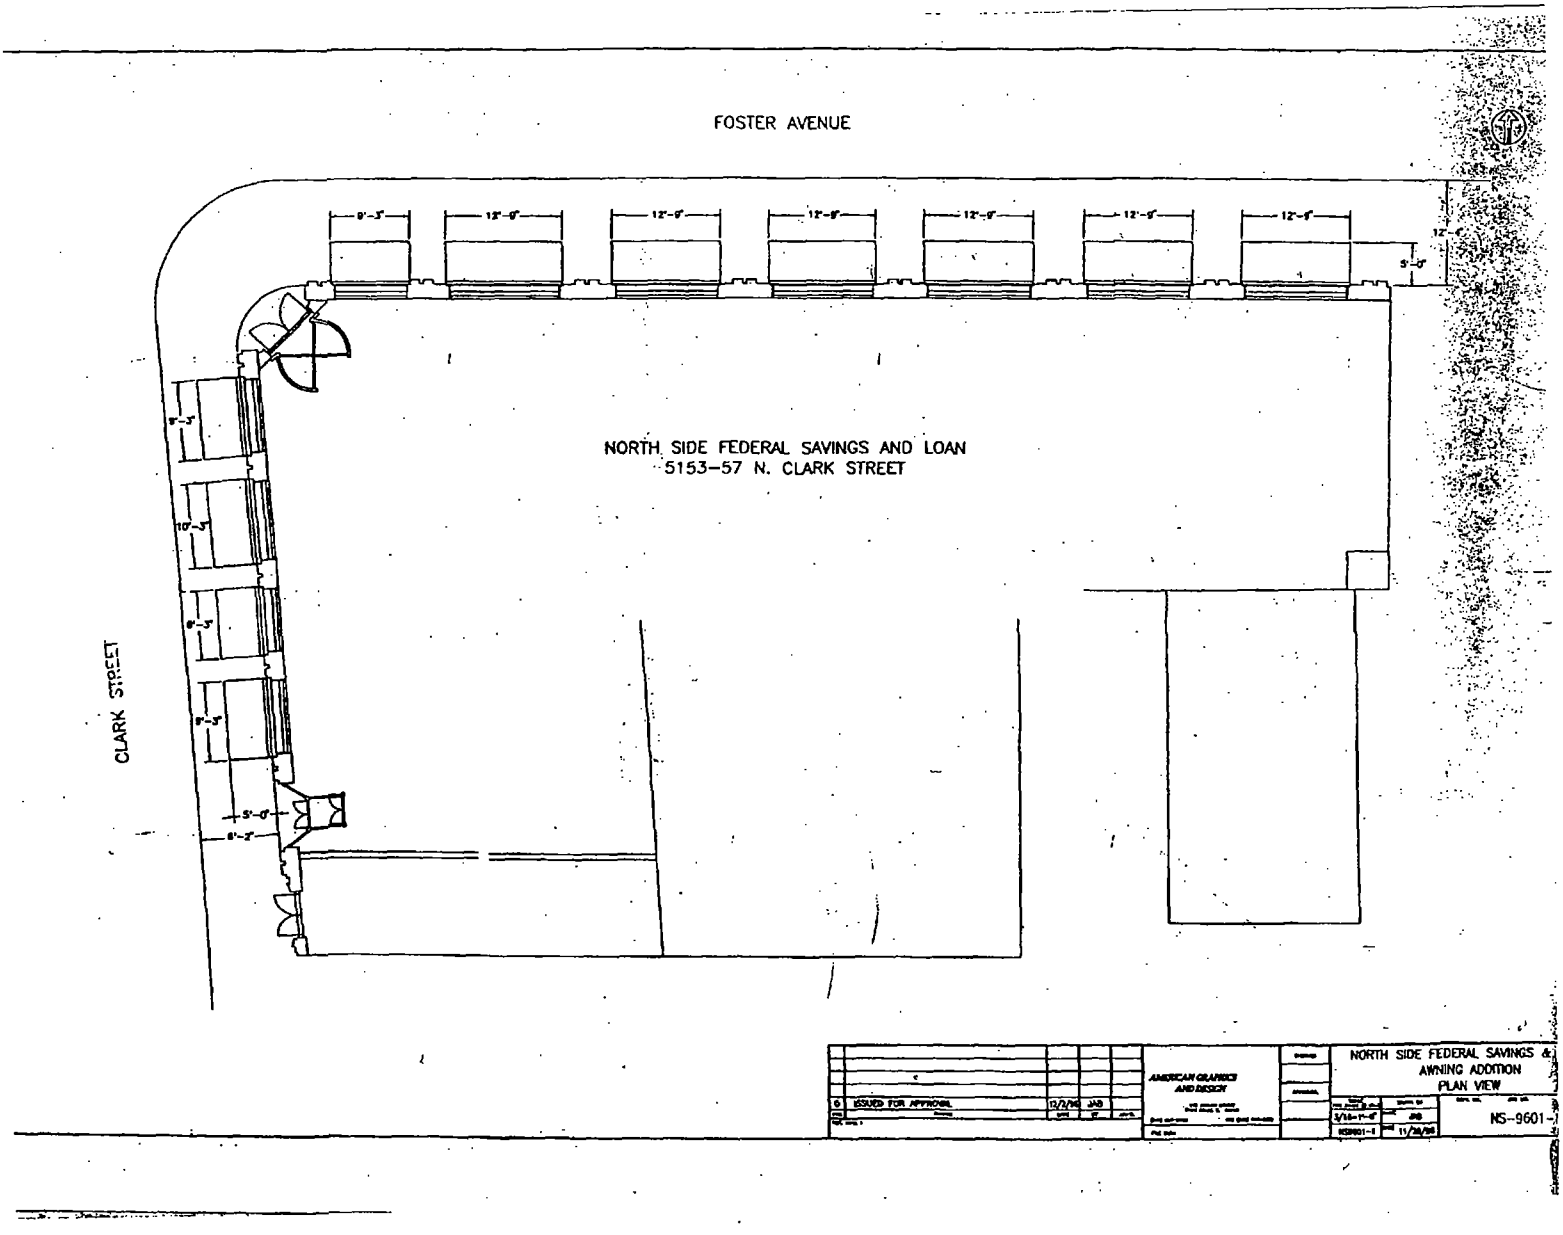
FOSTER AVENUE
NORTH SIDE FEDERAL SAVINGS AND LOAN
5153–57 N. CLARK STREET
CLARK STREET
9'-3"
12'-9"
12'-9"
12'-9"
12'-9"
12'-9"
12'-9"
12'
5'-0"
9'-3"
10'-3"
9'-3"
9'-3"
5'-0"
6'-2"
0 ISSUED FOR APPROVAL 12/2/96 JAB
AMERICAN GRAPHICS AND DESIGN
NORTH SIDE FEDERAL SAVINGS & LOAN
AWNING ADDITION
PLAN VIEW
3/16"-1'-0"
JAB
11/26/96
NS-9601-

Department of Business Affairs and Consumer Protection
Small Business Center - Public Way Use Unit
City Hall - 121 N. LaSalle Street, Room 800 • Chicago, IL 60602
(312)-74-GOBIZ (312-744-6249) • (312) 744-1944 (TTY)
http://www.cityofchicago.org/bacp

01/15/2014

Alderman **Harry Osterman**
Ward # **48**
City of Chicago
City Hall, Room **300**
121 North LaSalle Street
Chicago, Illinois 60602

Re: An ordinance to use and maintain a portion of the public right-of-way for **eleven (11) awning(s)** for **NORTHSIDE FEDERAL SVGS**, adjacent to the premises known as **5153 N. Clark St.**.

Dear Alderman **Harry Osterman**:

The applicant referenced above has requested the use of the public right-of-way for a **awning(s)**. An ordinance has been prepared by the Department of Business Affairs and Consumer Protection – Small Business Center - Public Way Use Unit for presentation to the City Council. Because this request was made for properties located in your ward, as approved by you as per the attached, I respectfully request that you introduce the attached ordinance at the next City Council meeting.

If you have any questions regarding this ordinance, please contact Anthony Bertuca at (312) 744-5506.

Department of Business Affairs and Consumer Protection

City of Chicago

O2014-604

Office of the City Clerk

Document Tracking Sheet

Meeting Date:	1/15/2014
Sponsor(s):	Osterman (48)
Type:	Ordinance
Title:	Awning(s) for T's Paisans Pizza & Grill II
Committee(s) Assignment:	Committee on Transportation and Public Way

ORDINANCE
T'S PAISANS PIZZA & GRILL II
Acct. No. 322906 - 1
Permit No. 1110089

Be It Ordained by the City Council of the City of Chicago:

SECTION 1. Permission and authority are hereby given and granted to T'S PAISANS PIZZA & GRILL II, upon the terms and subject to the conditions of this ordinance to maintain and use, as now constructed, one (1) Awning(s) projecting over the public right-of-way adjacent to its premises known as 1100-02 W. Thorndale Ave..

Said Awning(s) at W Thorndale Ave measure(s):
One (1) at nine (9) feet in length, and four (4) feet in width for a total of thirty-six (36) square feet.

The location of said privilege shall be as shown on prints kept on file with the Department of Business Affairs and Consumer Protection and the Office of the City Clerk.

Said privilege shall be constructed in accordance with plans and specifications approved by the Zoning Department - Signs.

This grant of privilege in the public way shall be subject to the provisions of Section 10-28-015 and all other required provisions of the Municipal Code of Chicago.

The grantee shall pay to the City of Chicago as compensation for the privilege #1110089 herein granted the sum of fifty ($50.00) per annum in advance.


A 25% penalty will be added for payments received after due date.

The permit holder agrees to hold the City of Chicago harmless for any damage, relocation or replacement costs associated with damage, relocation or removal of private property caused by the City performing work in the public way.

Authority herein given and granted for a period of five (5) years from and after 12/17/2013.

Alderman _____

Harry Osterman 48th Ward

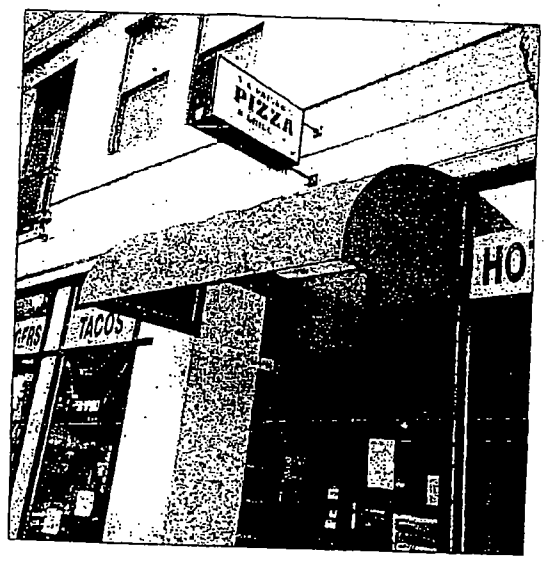
PIZZA
TACOS


PIZZA
GYROS

Department of Business Affairs and Consumer Protection
Small Business Center - Public Way Use Unit
City Hall - 121 N. LaSalle Street, Room 800 • Chicago, IL 60602
(312)-74-GOBIZ (312-744-6249) • (312) 744-1944 (TTY)
http://www.cityofchicago.org/bacp

01/15/2014

Alderman **Harry Osterman**
Ward # **48**
City of Chicago
City Hall, Room **300**
121 North LaSalle Street
Chicago, Illinois 60602

Re: An ordinance to use and maintain a portion of the public right-of-way for **one (1) awning(s)** for **T'S PAISANS PIZZA & GRILL II**, adjacent to the premises known as **1100-02 W. Thorndale Ave.**.

Dear Alderman **Harry Osterman**:

The applicant referenced above has requested the use of the public right-of-way for a **awning(s)**. An ordinance has been prepared by the Department of Business Affairs and Consumer Protection – Small Business Center - Public Way Use Unit for presentation to the City Council. Because this request was made for properties located in your ward, as approved by you as per the attached, I respectfully request that you introduce the attached ordinance at the next City Council meeting.

If you have any questions regarding this ordinance, please contact Anthony Bertuca at (312) 744-5506.

Department of Business Affairs and Consumer Protection

City of Chicago

O2014-607

Office of the City Clerk

Document Tracking Sheet

Meeting Date:	1/15/2014
Sponsor(s):	Moore (49)
Type:	Ordinance
Title:	Awning(s) for All for Kids
Committee(s) Assignment:	Committee on Transportation and Public Way

ORDINANCE
ALL FOR KIDS
Acct. No. 251319 - 1
Permit No. 1110074

Be It Ordained by the City Council of the City of Chicago:

SECTION 1. Permission and authority are hereby given and granted to ALL FOR KIDS, upon the terms and subject to the conditions of this ordinance to maintain and use, as now constructed, one (1) Awning(s) projecting over the public right-of-way adjacent to its premises known as 6954 N. Clark St..

Said Awning(s) at N. Clark Street measure(s):
One (1) at sixteen (16) feet in length, and two point five (2.5) feet in width for a total of forty (40) square feet.

The location of said privilege shall be as shown on prints kept on file with the Department of Business Affairs and Consumer Protection and the Office of the City Clerk.

Said privilege shall be constructed in accordance with plans and specifications approved by the Zoning Department - Signs.

This grant of privilege in the public way shall be subject to the provisions of Section 10-28-015 and all other required provisions of the Municipal Code of Chicago.

The grantee shall pay to the City of Chicago as compensation for the privilege #1110074 herein granted the sum of fifty ($50.00) per annum in advance.


A 25% penalty will be added for payments received after due date.

The permit holder agrees to hold the City of Chicago harmless for any damage, relocation or replacement costs associated with damage, relocation or removal of private property caused by the City performing work in the public way.

Authority herein given and granted for a period of five (5) years from and after 12/17/2013.

Alderman _____

Joe Moore 49th Ward

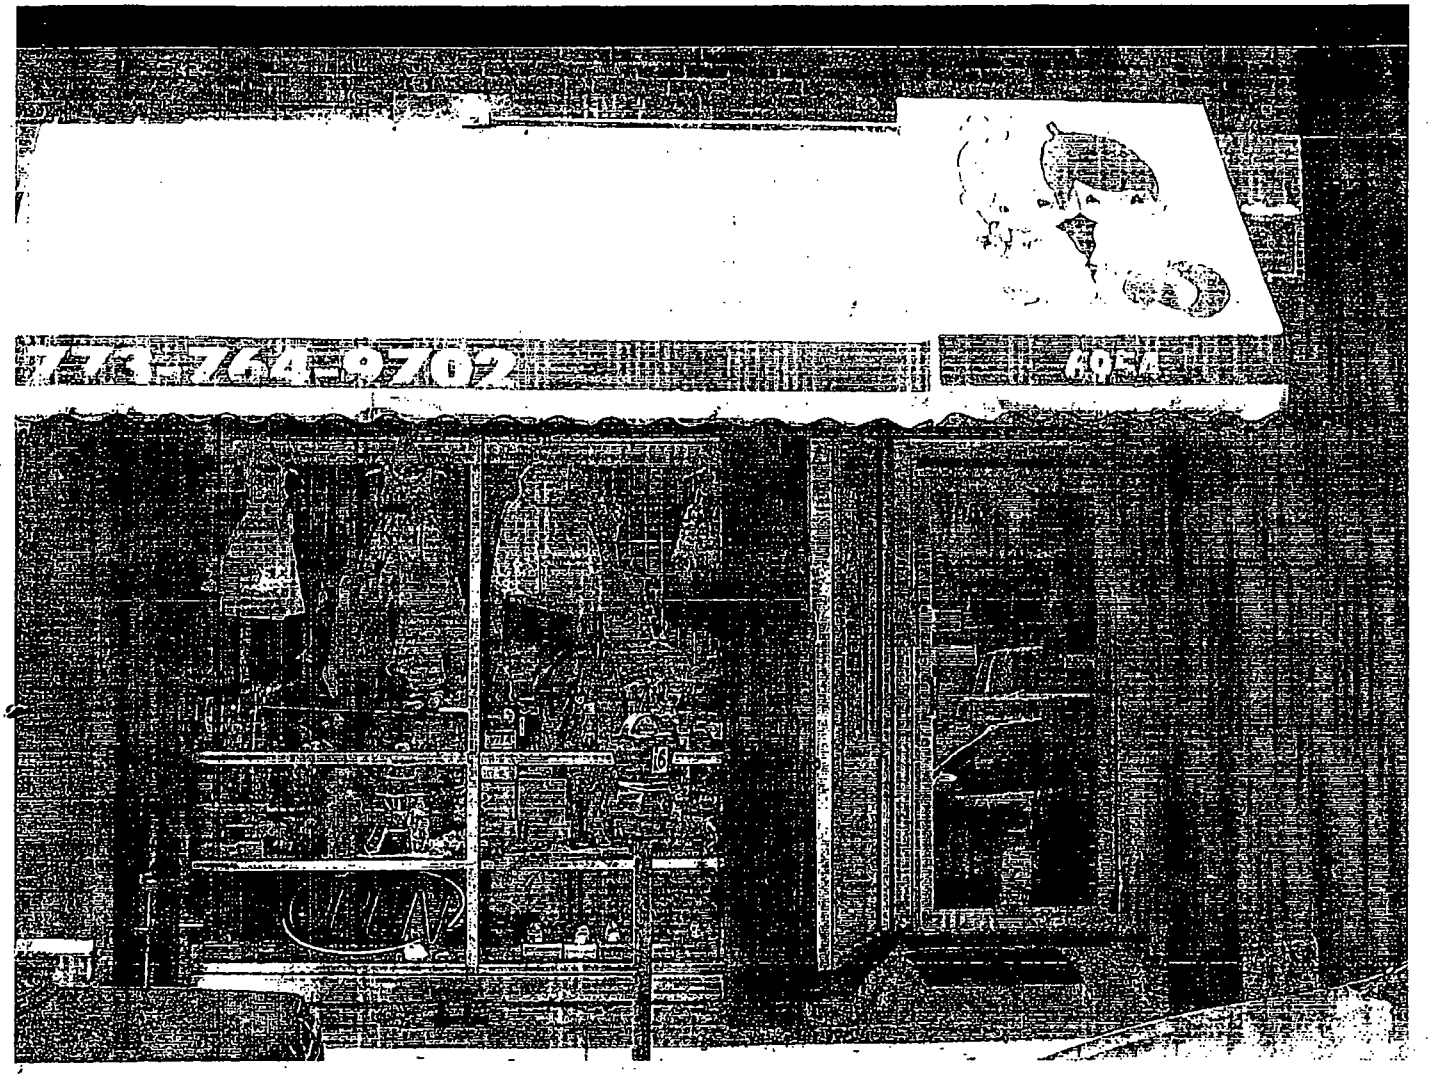
ZA-764-9702
40FA

Department of Business Affairs and Consumer Protection
Small Business Center - Public Way Use Unit
City Hall - 121 N. LaSalle Street, Room 800 • Chicago, IL 60602
(312)-74-GOBIZ (312-744-6249) • (312) 744-1944 (TTY)
http://www.cityofchicago.org/bacp

01/15/2014

Alderman **Joe Moore**
Ward # **49**
City of Chicago
City Hall, Room **300**
121 North LaSalle Street
Chicago, Illinois 60602

Re: An ordinance to use and maintain a portion of the public right-of-way for **one (1) awning(s)** for **ALL FOR KIDS**, adjacent to the premises known as **6954 N. Clark St.**.

Dear Alderman **Joe Moore**:

The applicant referenced above has requested the use of the public right-of-way for a **awning(s)**. An ordinance has been prepared by the Department of Business Affairs and Consumer Protection – Small Business Center - Public Way Use Unit for presentation to the City Council. Because this request was made for properties located in your ward, as approved by you as per the attached, I respectfully request that you introduce the attached ordinance at the next City Council meeting.

If you have any questions regarding this ordinance, please contact Anthony Bertuca at (312) 744-5506.

Department of Business Affairs and Consumer Protection

City of Chicago

O2014-608

Office of the City Clerk

Document Tracking Sheet

Meeting Date:	1/15/2014
Sponsor(s):	Moore (49)
Type:	Ordinance
Title:	Awning(s) for Fashion 21 Woman Fashion
Committee(s) Assignment:	Committee on Transportation and Public Way

ORDINANCE
FASHION 21 WOMAN FASHION
Acct. No. 54580 - 3
Permit No. 1109958

Be It Ordained by the City Council of the City of Chicago:

SECTION 1. Permission and authority are hereby given and granted to FASHION 21 WOMAN FASHION, upon the terms and subject to the conditions of this ordinance to maintain and use, as now constructed, one (1) Awning(s) projecting over the public right-of-way adjacent to its premises known as 7008 N. Clark St..

Said Awning(s) at N. Clark measure(s):
One (1) at forty (40) feet in length, and two (2) feet in width for a total of eighty (80) square feet.

The location of said privilege shall be as shown on prints kept on file with the Department of Business Affairs and Consumer Protection and the Office of the City Clerk.

Said privilege shall be constructed in accordance with plans and specifications approved by the Zoning Department - Signs.

This grant of privilege in the public way shall be subject to the provisions of Section 10-28-015 and all other required provisions of the Municipal Code of Chicago.

The grantee shall pay to the City of Chicago as compensation for the privilege #1109958 herein granted the sum of sixty-five ($65.00) per annum in advance.

A 25% penalty will be added for payments received after due date.

The permit holder agrees to hold the City of Chicago harmless for any damage, relocation or replacement costs associated with damage, relocation or removal of private property caused by the City performing work in the public way.

Authority herein given and granted for a period of five (5) years from and after 12/17/2013.

Alderman

Joe Moore 49th Ward


Fashion 21
LADIE'S BOUTIQUE
(773) 262-2235
PARTY DRE
UNDERWEAR
7008
Sale
25

Department of Business Affairs and Consumer Protection
Small Business Center - Public Way Use Unit
City Hall - 121 N. LaSalle Street, Room 800 • Chicago, IL 60602
(312)-74-GOBIZ (312-744-6249) • (312) 744-1944 (TTY)
http://www.cityofchicago.org/bacp

01/15/2014

Alderman **Joe Moore**
Ward # **49**
City of Chicago
City Hall, Room **300**
121 North LaSalle Street
Chicago, Illinois 60602

Re: An ordinance to use and maintain a portion of the public right-of-way for **one (1) awning(s)** for **FASHION 21 WOMAN FASHION**, adjacent to the premises known as **7008 N. Clark St.**.

Dear Alderman **Joe Moore**:

The applicant referenced above has requested the use of the public right-of-way for a **awning(s)**. An ordinance has been prepared by the Department of Business Affairs and Consumer Protection – Small Business Center - Public Way Use Unit for presentation to the City Council. Because this request was made for properties located in your ward, as approved by you as per the attached, I respectfully request that you introduce the attached ordinance at the next City Council meeting.

If you have any questions regarding this ordinance, please contact Anthony Bertuca at (312) 744-5506.

Department of Business Affairs and Consumer Protection

City of Chicago

O2014-609

Office of the City Clerk

Document Tracking Sheet

Meeting Date:	1/15/2014
Sponsor(s):	Moore (49)
Type:	Ordinance
Title:	Awning(s) for New Image Hair Salon
Committee(s) Assignment:	Committee on Transportation and Public Way

ORDINANCE
NEW IMAGE HAIR SALON
Acct. No. 316913 - 1
Permit No. 1110027

Be It Ordained by the City Council of the City of Chicago:

SECTION 1. Permission and authority are hereby given and granted to NEW IMAGE HAIR SALON, upon the terms and subject to the conditions of this ordinance to maintain and use, as now constructed, one (1) Awning(s) projecting over the public right-of-way adjacent to its premises known as 7362 N. Clark St..

Said Awning(s) at N. CLARK measure(s):
One (1) at eighteen (18) feet in length, and two (2) feet in width for a total of thirty-six (36) square feet.

The location of said privilege shall be as shown on prints kept on file with the Department of Business Affairs and Consumer Protection and the Office of the City Clerk.

Said privilege shall be constructed in accordance with plans and specifications approved by the Zoning Department - Signs.

This grant of privilege in the public way shall be subject to the provisions of Section 10-28-015 and all other required provisions of the Municipal Code of Chicago.

The grantee shall pay to the City of Chicago as compensation for the privilege #1110027 herein granted the sum of fifty ($50.00) per annum in advance.

A 25% penalty will be added for payments received after due date.

The permit holder agrees to hold the City of Chicago harmless for any damage, relocation or replacement costs associated with damage, relocation or removal of private property caused by the City performing work in the public way.

Authority herein given and granted for a period of five (5) years from and after 12/17/2013.

Alderman _____

Joe Moore 49th Ward


OPEN
OPEN

Department of Business Affairs and Consumer Protection
Small Business Center - Public Way Use Unit
City Hall - 121 N. LaSalle Street, Room 800 • Chicago, IL 60602
(312)-74-GOBIZ (312-744-6249) • (312) 744-1944 (TTY)
http://www.cityofchicago.org/bacp

01/15/2014

Alderman **Joe Moore**
Ward # **49**
City of Chicago
City Hall, Room **300**
121 North LaSalle Street
Chicago, Illinois 60602

Re: An ordinance to use and maintain a portion of the public right-of-way for **one (1) awning(s)** for **NEW IMAGE HAIR SALON**, adjacent to the premises known as **7362 N. Clark St.**.

Dear Alderman **Joe Moore**:

The applicant referenced above has requested the use of the public right-of-way for a **awning(s)**. An ordinance has been prepared by the Department of Business Affairs and Consumer Protection – Small Business Center - Public Way Use Unit for presentation to the City Council. Because this request was made for properties located in your ward, as approved by you as per the attached, I respectfully request that you introduce the attached ordinance at the next City Council meeting.

If you have any questions regarding this ordinance, please contact Anthony Bertuca at (312) 744-5506.

Department of Business Affairs and Consumer Protection

City of Chicago

O2014-610

Office of the City Clerk

Document Tracking Sheet

Meeting Date:	1/15/2014
Sponsor(s):	Moore (49)
Type:	Ordinance
Title:	Awning(s) for Super Mercado Carreta
Committee(s) Assignment:	Committee on Transportation and Public Way

ORDINANCE
SUPER MERCADO CARRETA
Acct. No. 208019 - 1
Permit No. 1109915

Be It Ordained by the City Council of the City of Chicago:

SECTION 1. Permission and authority are hereby given and granted to SUPER MERCADO CARRETA, upon the terms and subject to the conditions of this ordinance to maintain and use, as now constructed, one (1) Awning(s) projecting over the public right-of-way adjacent to its premises known as 6908-10 N. Clark St..

Said Awning(s) at N. Clark Street measure(s):
One (1) at seventy (70) feet in length, and three (3) feet in width for a total of two hundred ten (210) square feet.

The location of said privilege shall be as shown on prints kept on file with the Department of Business Affairs and Consumer Protection and the Office of the City Clerk.

Said privilege shall be constructed in accordance with plans and specifications approved by the Zoning Department - Signs.

This grant of privilege in the public way shall be subject to the provisions of Section 10-28-015 and all other required provisions of the Municipal Code of Chicago.

The grantee shall pay to the City of Chicago as compensation for the privilege #1109915 herein granted the sum of ninety-five ($95.00) per annum in advance.

A 25% penalty will be added for payments received after due date.

The permit holder agrees to hold the City of Chicago harmless for any damage, relocation or replacement costs associated with damage, relocation or removal of private property caused by the City performing work in the public way.

Authority herein given and granted for a period of five (5) years from and after 09/10/2013.

Alderman _____

Joe Moore 49th Ward


SENATOR JACINTO CANSECO

Department of Business Affairs and Consumer Protection
Small Business Center - Public Way Use Unit
City Hall - 121 N. LaSalle Street, Room 800 • Chicago, IL 60602
(312)-74-GOBIZ (312-744-6249) • (312) 744-1944 (TTY)
http://www.cityofchicago.org/bacp

01/15/2014

Alderman **Joe Moore**
Ward # **49**
City of Chicago
City Hall, Room **300**
121 North LaSalle Street
Chicago, Illinois 60602

Re: An ordinance to use and maintain a portion of the public right-of-way for **one (1) awning(s)** for **SUPER MERCADO CARRETA**, adjacent to the premises known as **6908-10 N. Clark St.**.

Dear Alderman **Joe Moore**:

The applicant referenced above has requested the use of the public right-of-way for a **awning(s)**. An ordinance has been prepared by the Department of Business Affairs and Consumer Protection – Small Business Center - Public Way Use Unit for presentation to the City Council. Because this request was made for properties located in your ward, as approved by you as per the attached, I respectfully request that you introduce the attached ordinance at the next City Council meeting.

If you have any questions regarding this ordinance, please contact Anthony Bertuca at (312) 744-5506.

Department of Business Affairs and Consumer Protection

City of Chicago

O2014-613

Office of the City Clerk

Document Tracking Sheet

Meeting Date:	1/15/2014
Sponsor(s):	Silverstein (50)
Type:	Ordinance
Title:	Awning(s) for Julie's
Committee(s) Assignment:	Committee on Transportation and Public Way

ORDINANCE
JULIE'S
Acct. No. 257531 - 1
Permit No. 1109935

Be It Ordained by the City Council of the City of Chicago:

SECTION 1. Permission and authority are hereby given and granted to JULIE'S, upon the terms and subject to the conditions of this ordinance to maintain and use, as now constructed, one (1) Awning(s) projecting over the public right-of-way adjacent to its premises known as 7012 N. Western Ave..

Said Awning(s) at N WESTERN AVE measure(s):
One (1) at fourteen (14) feet in length, and four (4) feet in width for a total of fifty-six (56) square feet.

The location of said privilege shall be as shown on prints kept on file with the Department of Business Affairs and Consumer Protection and the Office of the City Clerk.

Said privilege shall be constructed in accordance with plans and specifications approved by the Zoning Department - Signs.

This grant of privilege in the public way shall be subject to the provisions of Section 10-28-015 and all other required provisions of the Municipal Code of Chicago.

The grantee shall pay to the City of Chicago as compensation for the privilege #1109935 herein granted the sum of fifty ($50.00) per annum in advance.


A 25% penalty will be added for payments received after due date.

The permit holder agrees to hold the City of Chicago harmless for any damage, relocation or replacement costs associated with damage, relocation or removal of private property caused by the City performing work in the public way.

Authority herein given and granted for a period of five (5) years from and after 10/08/2013.

Alderman _____

Debra L. Silverstein 50th Ward

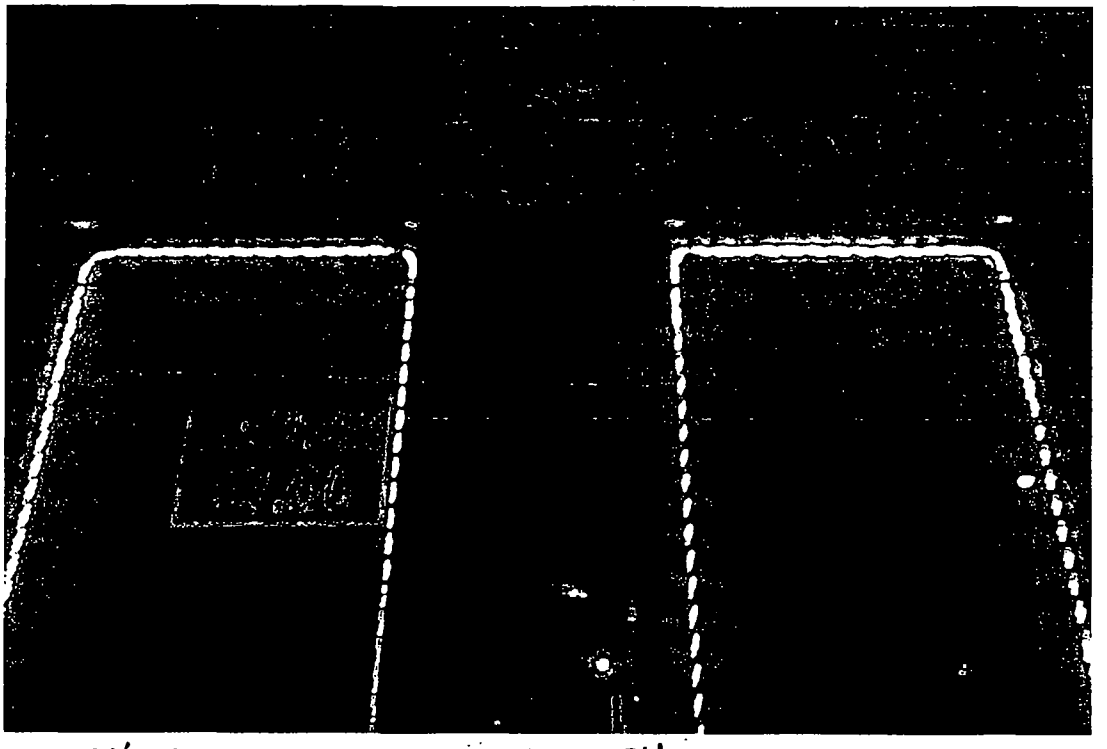

Julie's Salon FEIN # 27-1306554

Department of Business Affairs and Consumer Protection
Small Business Center - Public Way Use Unit
City Hall - 121 N. LaSalle Street, Room 800 • Chicago, IL 60602
(312)-74-GOBIZ (312-744-6249) • (312) 744-1944 (TTY)
http://www.cityofchicago.org/baep

01/15/2014

Alderman **Debra L. Silverstein**
Ward # **50**
City of Chicago
City Hall, Room **203**
121 North LaSalle Street
Chicago, Illinois 60602

Re: An ordinance to use and maintain a portion of the public right-of-way for **one (1) awning(s)** for **JULIE'S**, adjacent to the premises known as **7012 N. Western Ave.**.

Dear Alderman **Debra L. Silverstein**:

The applicant referenced above has requested the use of the public right-of-way for a **awning(s)**. An ordinance has been prepared by the Department of Business Affairs and Consumer Protection – Small Business Center - Public Way Use Unit for presentation to the City Council. Because this request was made for properties located in your ward, as approved by you as per the attached, I respectfully request that you introduce the attached ordinance at the next City Council meeting.

If you have any questions regarding this ordinance, please contact Anthony Bertuca at (312) 744-5506.

Department of Business Affairs and Consumer Protection

City of Chicago

O2014-614

Office of the City Clerk

Document Tracking Sheet

Meeting Date:	1/15/2014
Sponsor(s):	Silverstein (50)
Type:	Ordinance
Title:	Awning(s) for World Fresh Market
Committee(s) Assignment:	Committee on Transportation and Public Way

ORDINANCE
WORLD FRESH MARKET
Acct. No. 21515 - 4
Permit No. 1110035

Be It Ordained by the City Council of the City of Chicago:

SECTION 1. Permission and authority are hereby given and granted to WORLD FRESH MARKET, upon the terms and subject to the conditions of this ordinance to maintain and use, as now constructed, one (1) Awning(s) projecting over the public right-of-way adjacent to its premises known as 2434-2438 W. Devon Ave..

Said Awning(s) at Corner of W. Devon Ave. and N. Artesian Ave. measure(s):
One (1) at ninety-eight (98) feet in length, and three (3) feet in width for a total of two hundred ninety-four (294) square feet.

The location of said privilege shall be as shown on prints kept on file with the Department of Business Affairs and Consumer Protection and the Office of the City Clerk.

Said privilege shall be constructed in accordance with plans and specifications approved by the Zoning Department - Signs.


This grant of privilege in the public way shall be subject to the provisions of Section 10-28-015 and all other required provisions of the Municipal Code of Chicago.

The grantee shall pay to the City of Chicago as compensation for the privilege #1110035 herein granted the sum of one hundred twenty-three ($123.00) per annum in advance.


A 25% penalty will be added for payments received after due date.

The permit holder agrees to hold the City of Chicago harmless for any damage, relocation or replacement costs associated with damage, relocation or removal of private property caused by the City performing work in the public way.

Authority herein given and granted for a period of five (5) years from and after 12/14/2013.

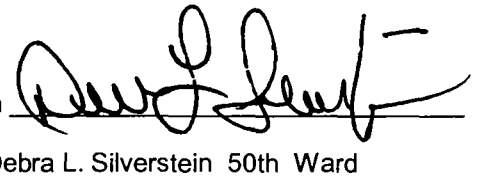Alderman 

Debra L. Silverstein 50th Ward

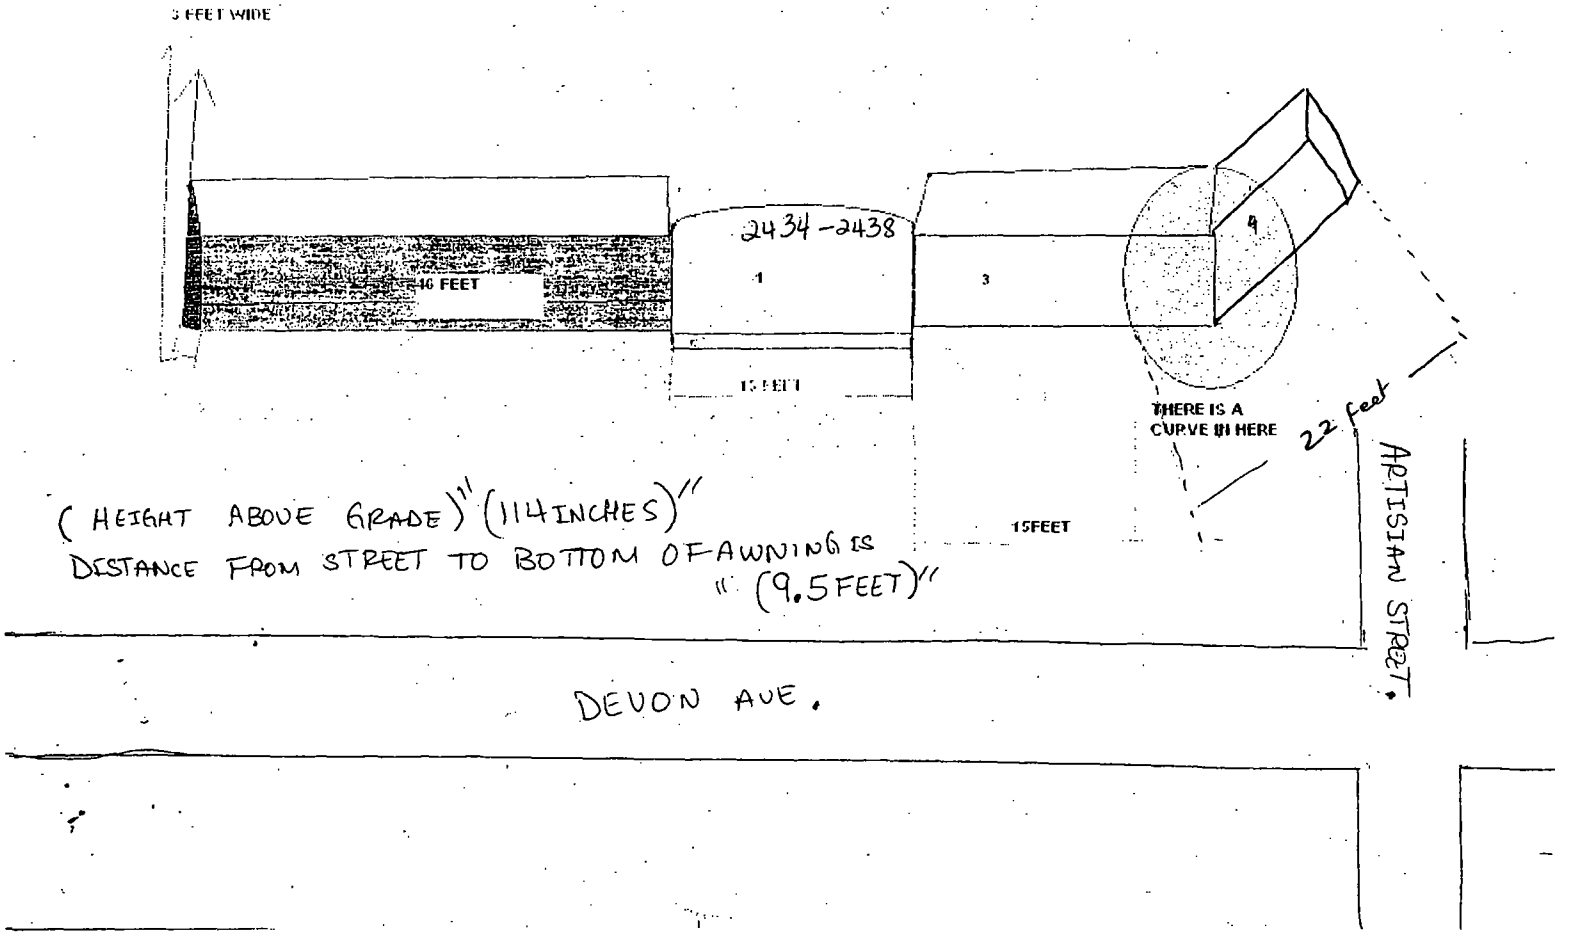

(HEIGHT ABOVE GRADE)" (114 INCHES)"
DISTANCE FROM STREET TO BOTTOM OF AWNING IS
" (9.5 FEET)"

Department of Business Affairs and Consumer Protection
Small Business Center - Public Way Use Unit
City Hall - 121 N. LaSalle Street, Room 800 • Chicago, IL 60602
(312)-74-GOBIZ (312-744-6249) • (312) 744-1944 (TTY)
http://www.cityofchicago.org/bacp

01/15/2014

Alderman **Debra L. Silverstein**
Ward # **50**
City of Chicago
City Hall, Room **203**
121 North LaSalle Street
Chicago, Illinois 60602

Re: An ordinance to use and maintain a portion of the public right-of-way for **one (1) awning(s)** for **WORLD FRESH MARKET**, adjacent to the premises known as **2434-2438 W. Devon Ave.**.

Dear Alderman **Debra L. Silverstein**:

The applicant referenced above has requested the use of the public right-of-way for a **awning(s)**. An ordinance has been prepared by the Department of Business Affairs and Consumer Protection – Small Business Center - Public Way Use Unit for presentation to the City Council. Because this request was made for properties located in your ward, as approved by you as per the attached, I respectfully request that you introduce the attached ordinance at the next City Council meeting.

If you have any questions regarding this ordinance, please contact Anthony Bertuca at (312) 744-5506.

Department of Business Affairs and Consumer Protection

City of Chicago

O2014-213

Office of the City Clerk

Document Tracking Sheet

Meeting Date:	1/15/2014
Sponsor(s):	Moreno (1)
Type:	Ordinance
Title:	Canopy(s) for Margie's Candies
Committee(s) Assignment:	Committee on Transportation and Public Way

ORDINANCE
MARGIE'S CANDIES
Acct. No. 295980 - 2
Permit No. 1108691

Be It Ordained by the City Council of the City of Chicago:

SECTION 1. Permission and authority are hereby given and granted to MARGIE'S CANDIES, upon the terms and subject to the conditions of this ordinance to maintain and use, as now constructed, one (1) Canopy(s) projecting over the public right-of-way adjacent to its premises known as 1960 N. Western Ave..

Said Canopy(s) at Armitage & Western measure(s):
One (1) at one hundred (100) feet in length, and five (5) feet in width for a total of five hundred (500) square feet.

The location of said privilege shall be as shown on prints kept on file with the Department of Business Affairs and Consumer Protection and the Office of the City Clerk.

Said privilege shall be constructed in accordance with plans and specifications approved by the Zoning Department - Signs.

This grant of privilege in the public way shall be subject to the provisions of Section 10-28-015 and all other required provisions of the Municipal Code of Chicago.

The grantee shall pay to the City of Chicago as compensation for the privilege #1108691 herein granted the sum of one hundred twenty-five ($125.00) per annum in advance.

A 25% penalty will be added for payments received after due date.

The permit holder agrees to hold the City of Chicago harmless for any damage, relocation or replacement costs associated with damage, relocation or removal of private property caused by the City performing work in the public way.


Authority herein given and granted for a period of five (5) years from and after Date of Passage.

Alderman 


Proco Joe Moreno 1st Ward



Margies' Candies
1960 North Western
Chicago, Illinois 60647

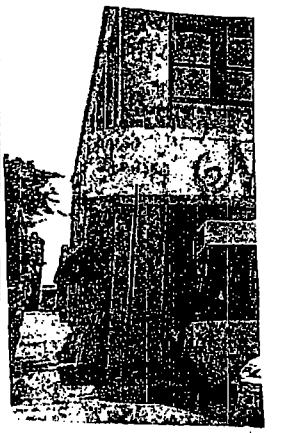

Western & Armitage
Wrap a Round

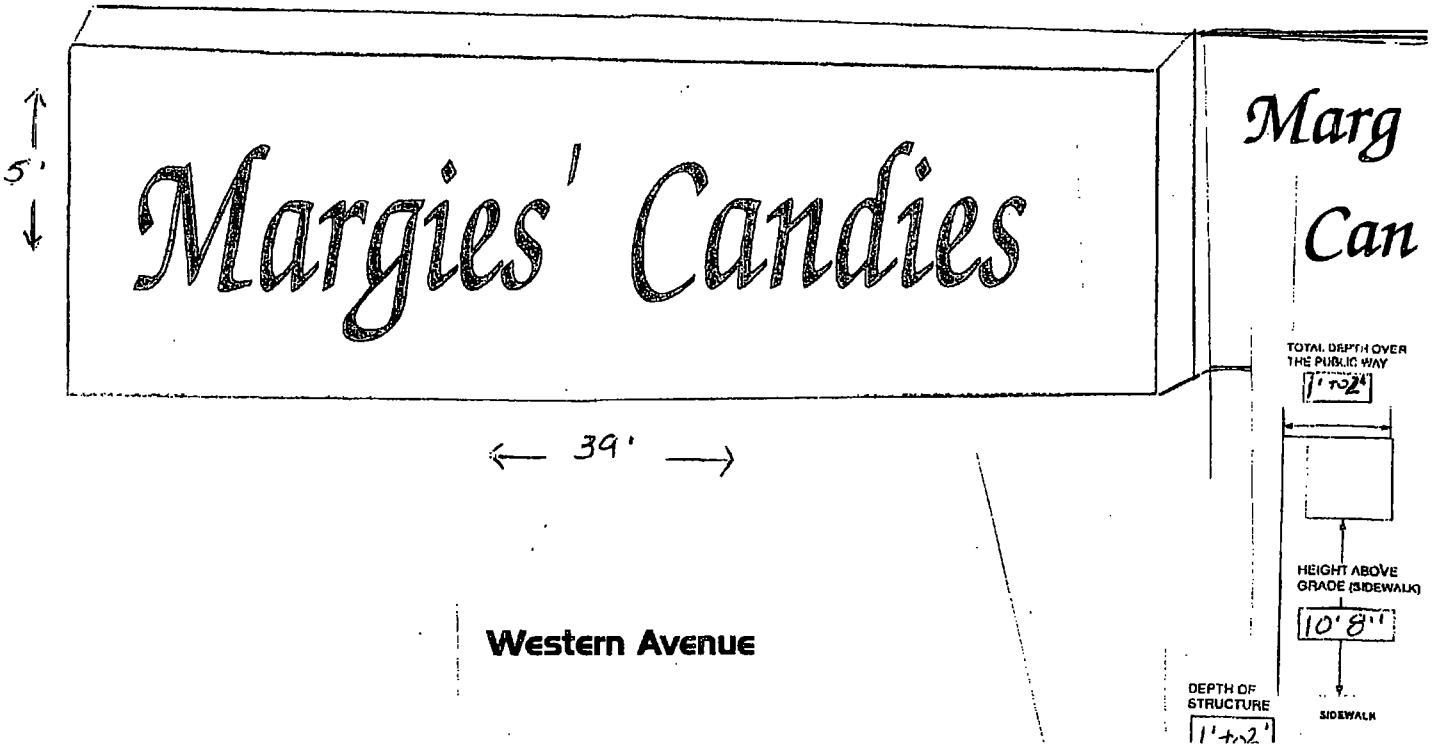

Western Avenue

Department of Business Affairs and Consumer Protection
Small Business Center - Public Way Use Unit
City Hall - 121 N. LaSalle Street, Room 800 • Chicago, IL 60602
(312)-74-GOBIZ (312-744-6249) • (312) 744-1944 (TTY)
http://www.cityofchicago.org/bacp

01/15/2014

Alderman **Proco Joe Moreno**
Ward # **01**
City of Chicago
City Hall, Room **300**
121 North LaSalle Street
Chicago, Illinois 60602

Re: An ordinance to use and maintain a portion of the public right-of-way for **one (1) canopy(ies)** for **MARGIE'S CANDIES**, adjacent to the premises known as **1960 N. Western Ave.**.

Dear Alderman **Proco Joe Moreno**:

The applicant referenced above has requested the use of the public right-of-way for a **canopy(ies)**. An ordinance has been prepared by the Department of Business Affairs and Consumer Protection – Small Business Center - Public Way Use Unit for presentation to the City Council. Because this request was made for properties located in your ward, as approved by you as per the attached, I respectfully request that you introduce the attached ordinance at the next City Council meeting.

If you have any questions regarding this ordinance, please contact Anthony Bertuca at (312) 744-5506.

Department of Business Affairs and Consumer Protection

City of Chicago

O2014-226

Office of the City Clerk

Document Tracking Sheet

Meeting Date:	1/15/2014
Sponsor(s):	Fioretti (2)
Type:	Ordinance
Title:	Canopy(s) for Fitness Formula Clubs - South Loop
Committee(s) Assignment:	Committee on Transportation and Public Way

ORDINANCE
FITNESS FORMULA CLUBS - SOUTH LOOP
Acct. No. 291678 - 1
Permit No. 1110312

Be It Ordained by the City Council of the City of Chicago:

SECTION 1. Permission and authority are hereby given and granted to FITNESS FORMULA CLUBS - SOUTH LOOP, upon the terms and subject to the conditions of this ordinance to maintain and use, as now constructed, one (1) Canopy(s) projecting over the public right-of-way adjacent to its premises known as 1151 S. State St..

Said Canopy(s) at S. State Street measure(s):
One (1) at twenty-two point six seven (22.67) feet in length, and thirteen (13) feet in width for a total of two hundred ninety-four point seven one (294.71) square feet.

The location of said privilege shall be as shown on prints kept on file with the Department of Business Affairs and Consumer Protection and the Office of the City Clerk.

Said privilege shall be constructed in accordance with plans and specifications approved by the Zoning Department - Signs.

This grant of privilege in the public way shall be subject to the provisions of Section 10-28-015 and all other required provisions of the Municipal Code of Chicago.

The grantee shall pay to the City of Chicago as compensation for the privilege #1110312 herein granted the sum of fifty ($50.00) per annum in advance.


A 25% penalty will be added for payments received after due date.

The permit holder agrees to hold the City of Chicago harmless for any damage, relocation or replacement costs associated with damage, relocation or removal of private property caused by the City performing work in the public way.

Authority herein given and granted for a period of five (5) years from and after 11/05/2013.

Alderman _____

Bob Fioretti 2nd Ward

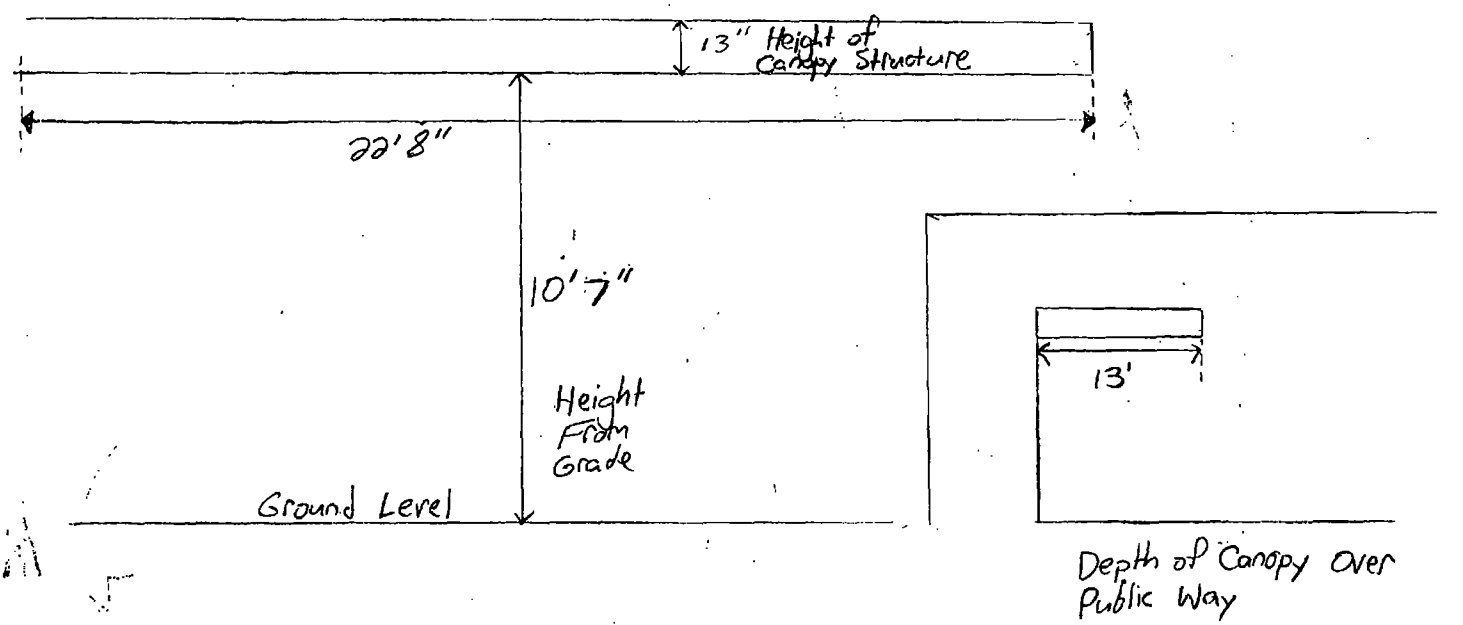
13" Height of Canopy Structure
22'8"
10'-7"
Height From Grade
Ground Level
13'
Depth of Canopy over Public Way

Department of Business Affairs and Consumer Protection
Small Business Center - Public Way Use Unit
City Hall - 121 N. LaSalle Street, Room 800 • Chicago, IL 60602
(312)-74-GOBIZ (312-744-6249) • (312) 744-1944 (TTY)
http://www.cityofchicago.org/bacp

01/15/2014

Alderman **Bob Fioretti**
Ward # **02**
City of Chicago
City Hall, Room **300**
121 North LaSalle Street
Chicago, Illinois 60602

Re: An ordinance to use and maintain a portion of the public right-of-way for **one (1) canopy(ies)** for **FITNESS FORMULA CLUBS - SOUTH LOOP**, adjacent to the premises known as **1151 S. State St.**.

Dear Alderman **Bob Fioretti**:

The applicant referenced above has requested the use of the public right-of-way for a **canopy(ies)**. An ordinance has been prepared by the Department of Business Affairs and Consumer Protection – Small Business Center - Public Way Use Unit for presentation to the City Council. Because this request was made for properties located in your ward, as approved by you as per the attached, I respectfully request that you introduce the attached ordinance at the next City Council meeting.

If you have any questions regarding this ordinance, please contact Anthony Bertuca at (312) 744-5506.

Department of Business Affairs and Consumer Protection

City of Chicago

O2014-232

Office of the City Clerk

Document Tracking Sheet

Meeting Date:	1/15/2014
Sponsor(s):	Fioretti (2)
Type:	Ordinance
Title:	Canopy(s) for State Place Condo Assn.
Committee(s) Assignment:	Committee on Transportation and Public Way

ORDINANCE
State Place Condominium Association
Acct. No. 329314 - 1
Permit No. 1110031

Be It Ordained by the City Council of the City of Chicago:

SECTION 1. Permission and authority are hereby given and granted to State Place Condominium Association, upon the terms and subject to the conditions of this ordinance to maintain and use, as now constructed, four (4) Canopy(s) projecting over the public right-of-way adjacent to its premises known as 1101 S. State St..

Said Canopy(s) at S State St measure(s):
One (1) at thirty-six (36) feet in length, and eight (8) feet in width for a total of two hundred eighty-eight (288) square feet.
One (1) at twenty point three three (20.33) feet in length, and eight (8) feet in width for a total of one hundred sixty-two point six four (162.64) square feet.
One (1) at twenty-one (21) feet in length, and eight (8) feet in width for a total of one hundred sixty-eight (168) square feet.
One (1) at twenty point eight three (20.83) feet in length, and eight (8) feet in width for a total of one hundred sixty-six point six four (166.64) square feet.

The location of said privilege shall be as shown on prints kept on file with the Department of Business Affairs and Consumer Protection and the Office of the City Clerk.

Said privilege shall be constructed in accordance with plans and specifications approved by the Zoning Department - Signs.

This grant of privilege in the public way shall be subject to the provisions of Section 10-28-015 and all other required provisions of the Municipal Code of Chicago.

The grantee shall pay to the City of Chicago as compensation for the privilege #1110031 herein granted the sum of one hundred seventy-five ($175.00) per annum in advance.

A 25% penalty will be added for payments received after due date.


The permit holder agrees to hold the City of Chicago harmless for any damage, relocation or replacement costs associated with damage, relocation or removal of private property caused by the City performing work in the public way.

Authority herein given and granted for a period of five (5) years from and after 11/19/2013.

Alderman _____
Bob Fioretti 2nd Ward

ISOMETRIC VIEW
W109 ,W113, W117, W119

JOB # 709263
STATE PLACE

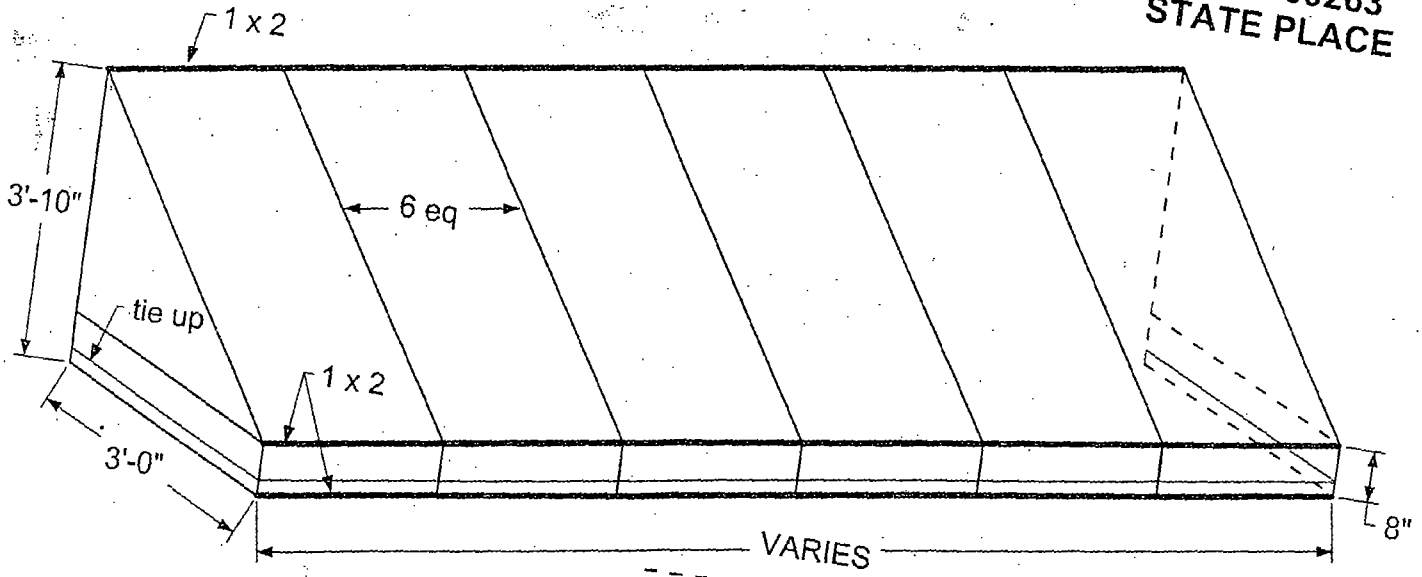

W117	13'-6 3/4"
W119	13'-5 5/8"

Department of Business Affairs and Consumer Protection
Small Business Center - Public Way Use Unit
City Hall - 121 N. LaSalle Street, Room 800 • Chicago, IL 60602
(312)-74-GOBIZ (312-744-6249) • (312) 744-1944 (TTY)
http://www.cityofchicago.org/bacp

01/15/2014

Alderman **Bob Fioretti**
Ward # **02**
City of Chicago
City Hall, Room **300**
121 North LaSalle Street
Chicago, Illinois 60602

Re: An ordinance to use and maintain a portion of the public right-of-way for **four (4) canopy(ies)** for **State Place Condominium Association**, adjacent to the premises known as **1101 S. State St.**.

Dear Alderman **Bob Fioretti**:

The applicant referenced above has requested the use of the public right-of-way for a **canopy(ies)**. An ordinance has been prepared by the Department of Business Affairs and Consumer Protection – Small Business Center - Public Way Use Unit for presentation to the City Council. Because this request was made for properties located in your ward, as approved by you as per the attached, I respectfully request that you introduce the attached ordinance at the next City Council meeting.

If you have any questions regarding this ordinance, please contact Anthony Bertuca at (312) 744-5506.

Department of Business Affairs and Consumer Protection

City of Chicago

O2014-237

Office of the City Clerk

Document Tracking Sheet

Meeting Date:	1/15/2014
Sponsor(s):	Burns (4)
Type:	Ordinance
Title:	Canopy(s) for Chant
Committee(s) Assignment:	Committee on Transportation and Public Way

ORDINANCE
CHANT
Acct. No. 287508 - 1
Permit No. 1110373

Be It Ordained by the City Council of the City of Chicago:

SECTION 1. Permission and authority are hereby given and granted to CHANT, upon the terms and subject to the conditions of this ordinance to maintain and use, as now constructed, one (1) Canopy(s) projecting over the public right-of-way adjacent to its premises known as 1509 E. 53rd St..

Said Canopy(s) at E. 53rd Street measure(s):
One (1) at twenty-six (26) feet in length, and two point four two (2.42) feet in width for a total of sixty-two point nine two (62.92) square feet.

The location of said privilege shall be as shown on prints kept on file with the Department of Business Affairs and Consumer Protection and the Office of the City Clerk.

Said privilege shall be constructed in accordance with plans and specifications approved by the Zoning Department - Signs.

This grant of privilege in the public way shall be subject to the provisions of Section 10-28-015 and all other required provisions of the Municipal Code of Chicago.

The grantee shall pay to the City of Chicago as compensation for the privilege #1110373 herein granted the sum of fifty-one ($51.00) per annum in advance.

A 25% penalty will be added for payments received after due date.


The permit holder agrees to hold the City of Chicago harmless for any damage, relocation or replacement costs associated with damage, relocation or removal of private property caused by the City performing work in the public way.

Authority herein given and granted for a period of five (5) years from and after 01/13/2014.

Alderman _____

William D. Burns 4th Ward

Canopy

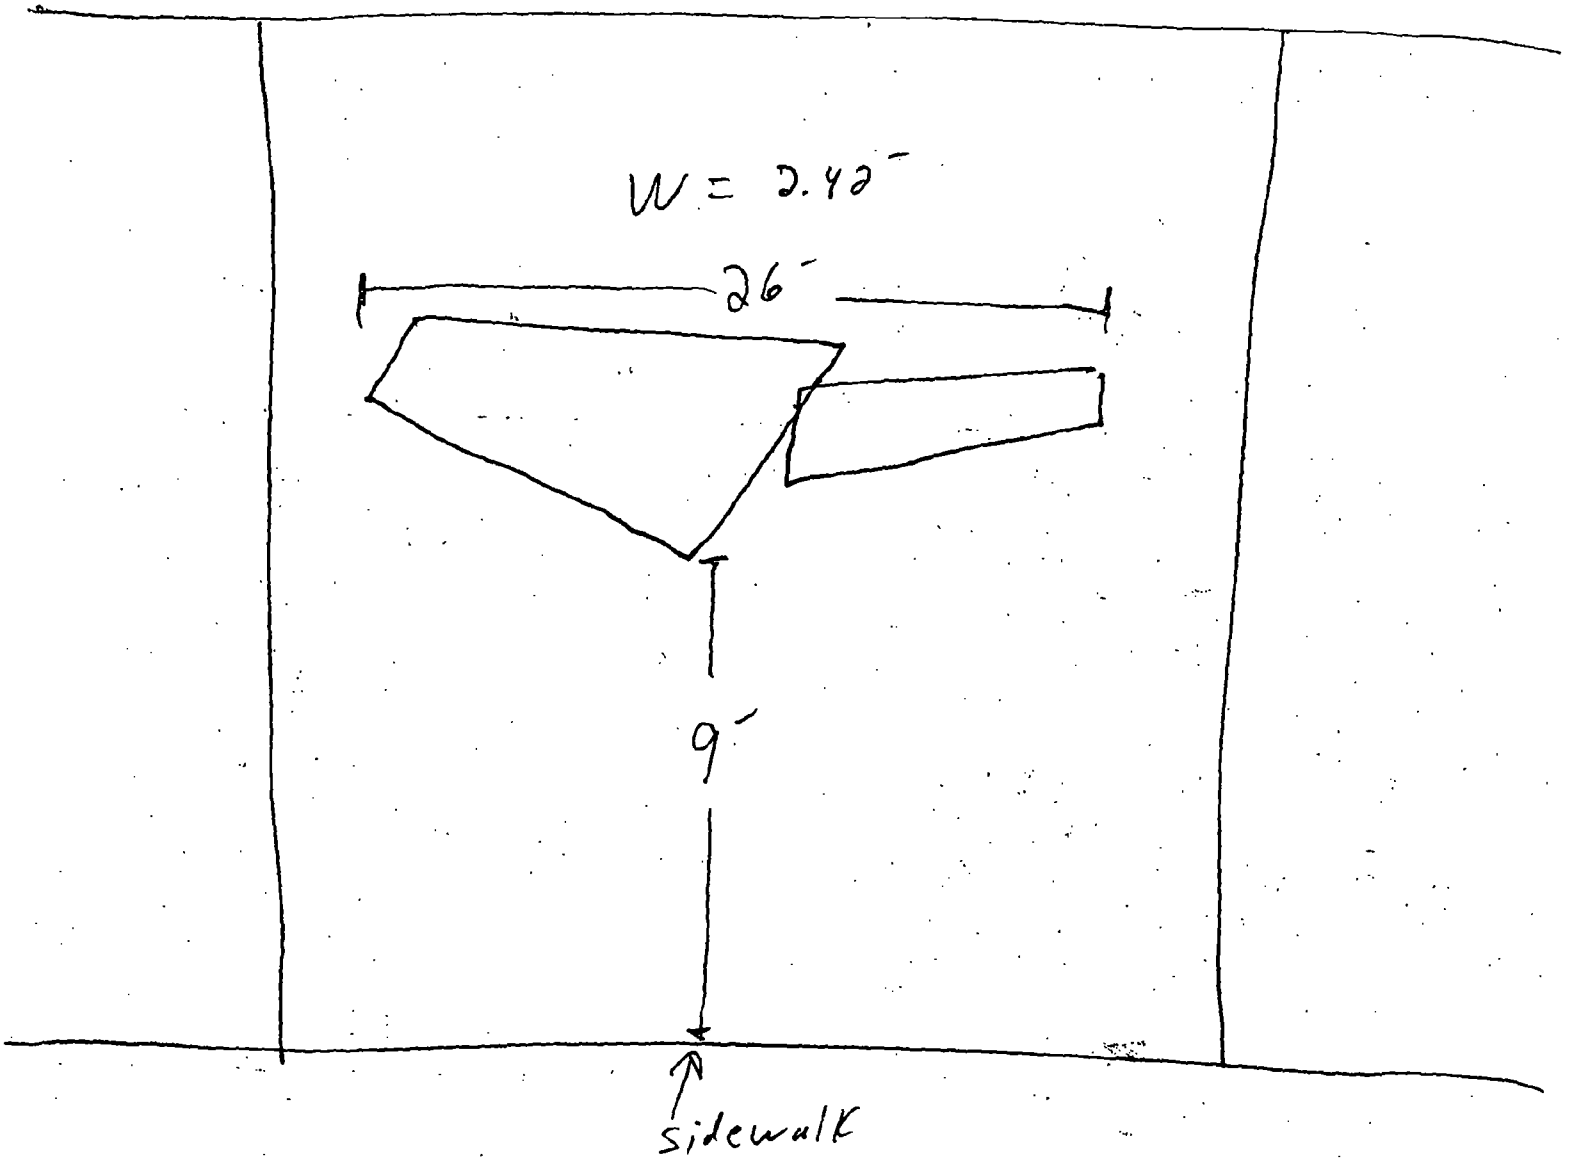

1509 E 53rd Street

Department of Business Affairs and Consumer Protection
Small Business Center - Public Way Use Unit
City Hall - 121 N. LaSalle Street, Room 800 • Chicago, IL 60602
(312)-74-GOBIZ (312-744-6249) • (312) 744-1944 (TTY)
http://www.cityofchicago.org/bacp

01/15/2014

Alderman **William D. Burns**
Ward # **04**
City of Chicago
City Hall, Room **300**
121 North LaSalle Street
Chicago, Illinois 60602

Re: An ordinance to use and maintain a portion of the public right-of-way for **one (1) canopy(ies)** for **CHANT**, adjacent to the premises known as **1509 E. 53rd St.**.

Dear Alderman **William D. Burns**:

The applicant referenced above has requested the use of the public right-of-way for a **canopy(ies)**. An ordinance has been prepared by the Department of Business Affairs and Consumer Protection – Small Business Center - Public Way Use Unit for presentation to the City Council. Because this request was made for properties located in your ward, as approved by you as per the attached, I respectfully request that you introduce the attached ordinance at the next City Council meeting.

If you have any questions regarding this ordinance, please contact Anthony Bertuca at (312) 744-5506.

Department of Business Affairs and Consumer Protection

City of Chicago

O2014-239

Office of the City Clerk

Document Tracking Sheet

Meeting Date:	1/15/2014
Sponsor(s):	Quinn (13)
Type:	Ordinance
Title:	Canopy(s) for Conrad's Place
Committee(s) Assignment:	Committee on Transportation and Public Way

ORDINANCE
CONRAD'S PLACE
Acct. No. 45809 - 1
Permit No. 1110186

Be It Ordained by the City Council of the City of Chicago:

SECTION 1. Permission and authority are hereby given and granted to CONRAD'S PLACE, upon the terms and subject to the conditions of this ordinance to maintain and use, as now constructed, one (1) Canopy(s) projecting over the public right-of-way adjacent to its premises known as 6522 S. Pulaski Rd..

Said Canopy(s) at S Pulaski measure(s):
One (1) at twenty-three (23) feet in length, and one point six six (1.66) foot in width for a total of thirty-eight point one eight (38.18) square feet.

The location of said privilege shall be as shown on prints kept on file with the Department of Business Affairs and Consumer Protection and the Office of the City Clerk.

Said privilege shall be constructed in accordance with plans and specifications approved by the Zoning Department - Signs.

This grant of privilege in the public way shall be subject to the provisions of Section 10-28-015 and all other required provisions of the Municipal Code of Chicago.

The grantee shall pay to the City of Chicago as compensation for the privilege #1110186 herein granted the sum of fifty ($50.00) per annum in advance.


A 25% penalty will be added for payments received after due date.

The permit holder agrees to hold the City of Chicago harmless for any damage, relocation or replacement costs associated with damage, relocation or removal of private property caused by the City performing work in the public way.

Authority herein given and granted for a period of five (5) years from and after 11/05/2013.

Alderman _____

Marty Quinn 13th Ward

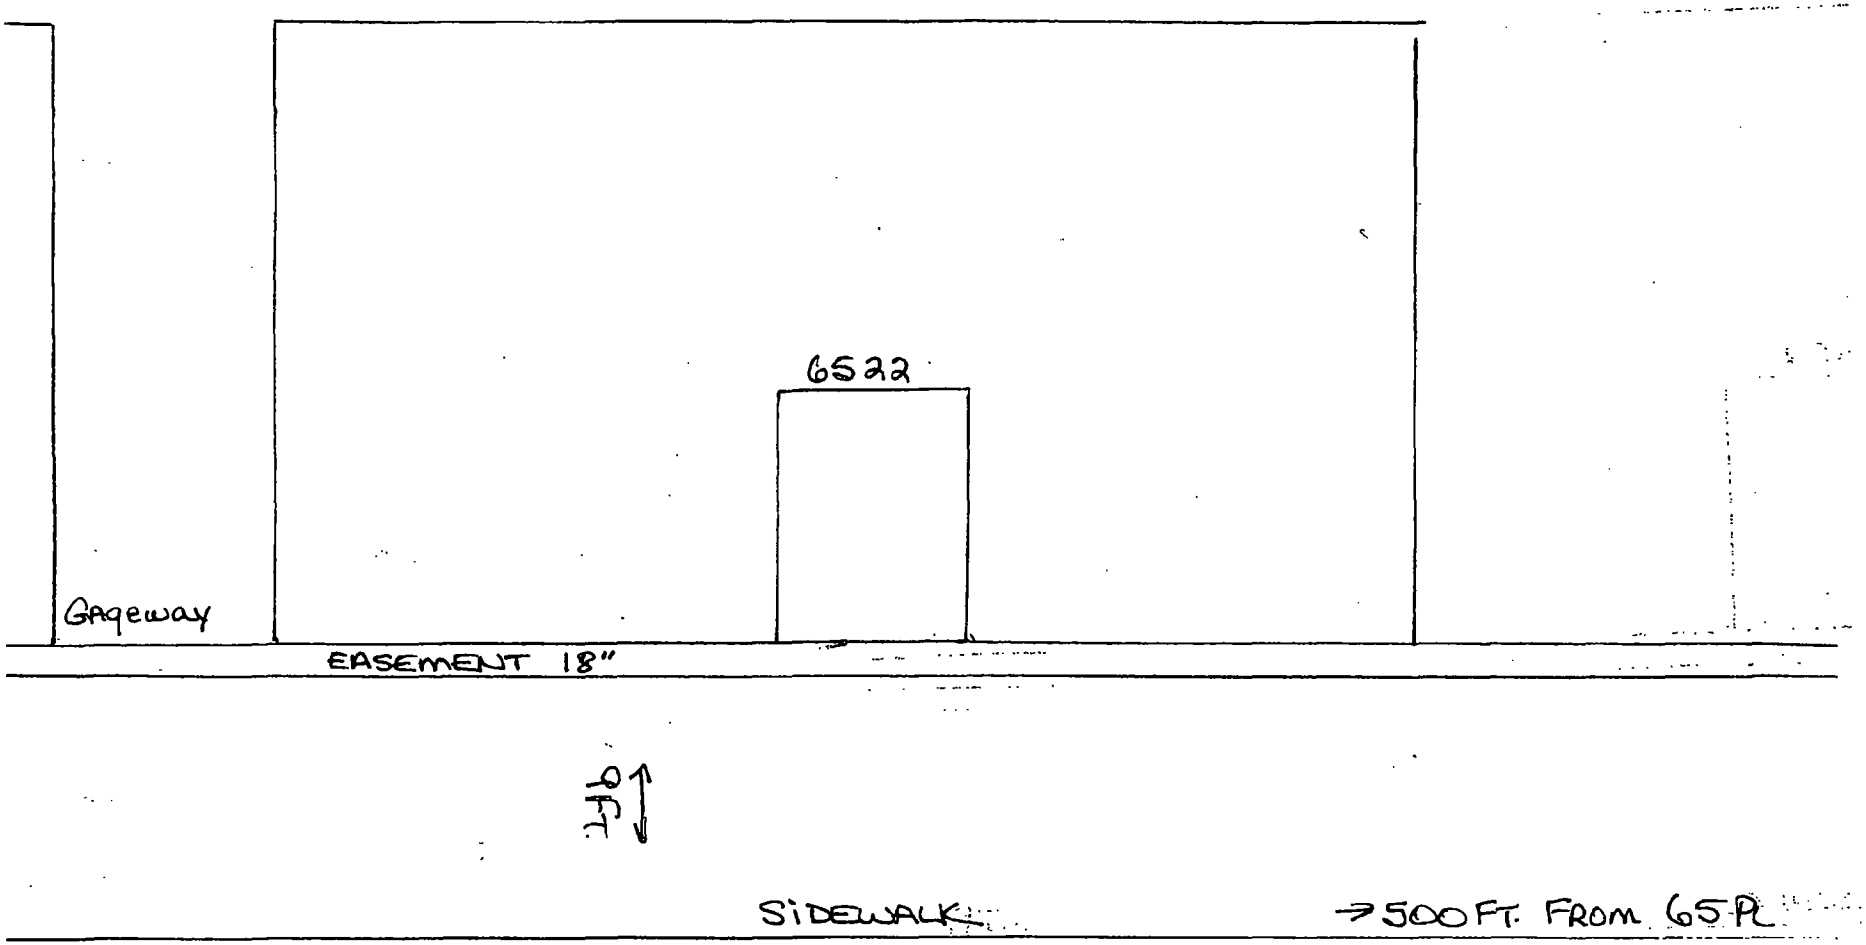

PULASKI ROAD

Department of Business Affairs and Consumer Protection
Small Business Center - Public Way Use Unit
City Hall - 121 N. LaSalle Street, Room 800 • Chicago, IL 60602
(312)-74-GOBIZ (312-744-6249) • (312) 744-1944 (TTY)
http://www.cityofchicago.org/baep

01/15/2014

Alderman **Marty Quinn**
Ward # **13**
City of Chicago
City Hall, Room **203**
121 North LaSalle Street
Chicago, Illinois 60602

Re: An ordinance to use and maintain a portion of the public right-of-way for **one (1) canopy(ies)** for **CONRAD'S PLACE**, adjacent to the premises known as **6522 S. Pulaski Rd.**.

Dear Alderman **Marty Quinn**:

The applicant referenced above has requested the use of the public right-of-way for a **canopy(ies)**. An ordinance has been prepared by the Department of Business Affairs and Consumer Protection – Small Business Center - Public Way Use Unit for presentation to the City Council. Because this request was made for properties located in your ward, as approved by you as per the attached, I respectfully request that you introduce the attached ordinance at the next City Council meeting.

If you have any questions regarding this ordinance, please contact Anthony Bertuca at (312) 744-5506.

Department of Business Affairs and Consumer Protection

City of Chicago

O2014-241

Office of the City Clerk

Document Tracking Sheet

Meeting Date:	1/15/2014
Sponsor(s):	Quinn (13)
Type:	Ordinance
Title:	Canopy(s) for Taqueria La Haciendita, Inc.
Committee(s) Assignment:	Committee on Transportation and Public Way

ORDINANCE
Taqueria La Haciendita, Inc
Acct. No. 386483 - 1
Permit No. 1110282

Be It Ordained by the City Council of the City of Chicago:

SECTION 1. Permission and authority are hereby given and granted to Taqueria La Haciendita, Inc, upon the terms and subject to the conditions of this ordinance to maintain and use, as now constructed, one (1) Canopy(s) projecting over the public right-of-way adjacent to its premises known as 5922-24 S. Pulaski Rd..

Said Canopy(s) at S. Pulaski Road measure(s):
One (1) at twenty-two (22) feet in length, and point five (.5) feet in width for a total of eleven (11) square feet.

The location of said privilege shall be as shown on prints kept on file with the Department of Business Affairs and Consumer Protection and the Office of the City Clerk.

Said privilege shall be constructed in accordance with plans and specifications approved by the Zoning Department - Signs.

This grant of privilege in the public way shall be subject to the provisions of Section 10-28-015 and all other required provisions of the Municipal Code of Chicago.

The grantee shall pay to the City of Chicago as compensation for the privilege #1110282 herein granted the sum of fifty ($50.00) per annum in advance.


A 25% penalty will be added for payments received after due date.

The permit holder agrees to hold the City of Chicago harmless for any damage, relocation or replacement costs associated with damage, relocation or removal of private property caused by the City performing work in the public way.

Authority herein given and granted for a period of five (5) years from and after Date of Passage.

Alderman _____

Marty Quinn 13th Ward

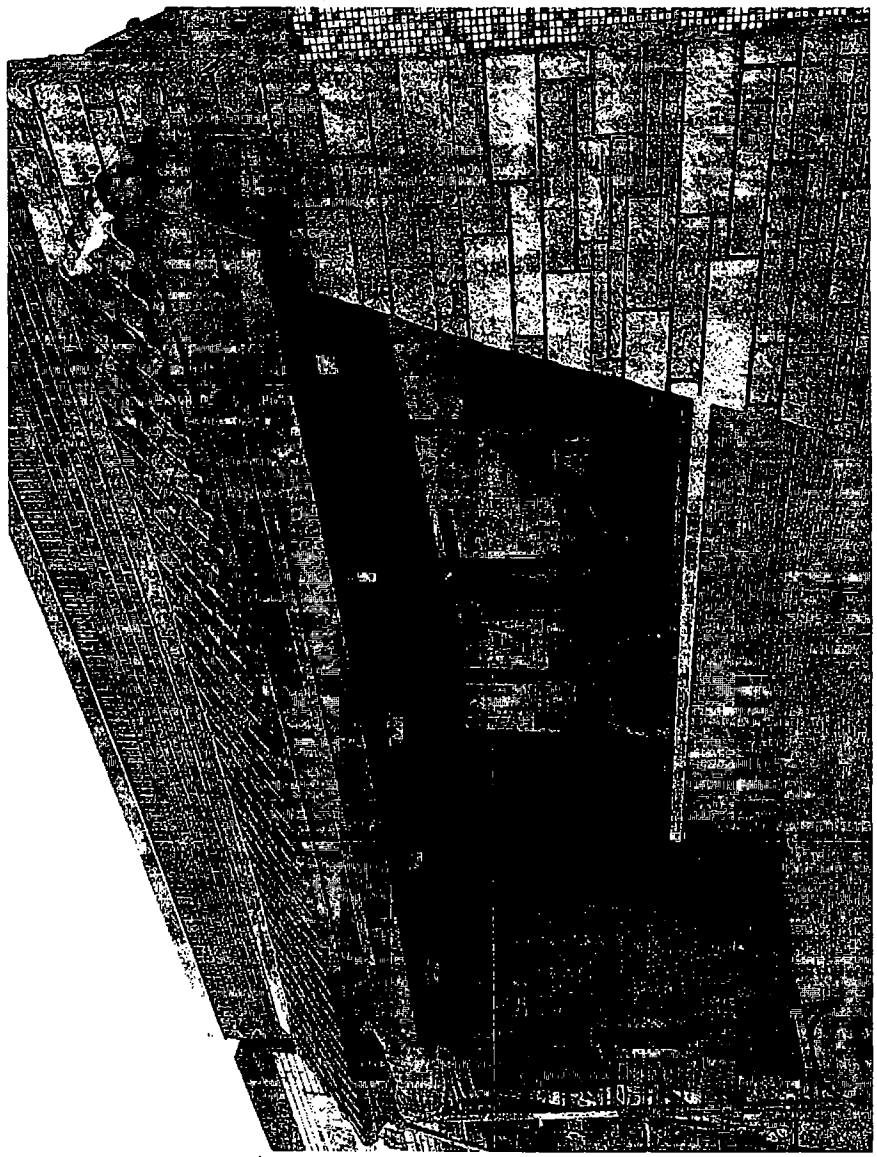

Department of Business Affairs and Consumer Protection
Small Business Center - Public Way Use Unit
City Hall - 121 N. LaSalle Street, Room 800 • Chicago, IL 60602
(312)-74-GOBIZ (312-744-6249) • (312) 744-1944 (TTY)
http://www.cityofchicago.org/bacp

01/15/2014

Alderman **Marty Quinn**
Ward # **13**
City of Chicago
City Hall, Room **203**
121 North LaSalle Street
Chicago, Illinois 60602

Re: An ordinance to use and maintain a portion of the public right-of-way for **one (1) canopy(ies)** for **Taqueria La Haciendita, Inc**, adjacent to the premises known as **5922-24 S. Pulaski Rd.**.

Dear Alderman **Marty Quinn**:

The applicant referenced above has requested the use of the public right-of-way for a **canopy(ies)**. An ordinance has been prepared by the Department of Business Affairs and Consumer Protection – Small Business Center - Public Way Use Unit for presentation to the City Council. Because this request was made for properties located in your ward, as approved by you as per the attached, I respectfully request that you introduce the attached ordinance at the next City Council meeting.

If you have any questions regarding this ordinance, please contact Anthony Bertuca at (312) 744-5506.

Department of Business Affairs and Consumer Protection

City of Chicago

O2014-244

Office of the City Clerk

Document Tracking Sheet

Meeting Date:	1/15/2014
Sponsor(s):	Burke (14)
Type:	Ordinance
Title:	Canopy(s) for Focal Point LLC
Committee(s) Assignment:	Committee on Transportation and Public Way

ORDINANCE
FOCAL POINT, L.L.C.
Acct. No. 12119 - 3
Permit No. 1109973

Be It Ordained by the City Council of the City of Chicago:

SECTION 1. Permission and authority are hereby given and granted to FOCAL POINT, L.L.C., upon the terms and subject to the conditions of this ordinance to maintain and use, as now constructed, one (1) Canopy(s) projecting over the public right-of-way adjacent to its premises known as 4141 S. Pulaski Rd..

Said Canopy(s) at W. 42ND ST. measure(s):
One (1) at twenty (20) feet in length, and four (4) feet in width for a total of eighty (80) square feet.

The location of said privilege shall be as shown on prints kept on file with the Department of Business Affairs and Consumer Protection and the Office of the City Clerk.

Said privilege shall be constructed in accordance with plans and specifications approved by the Zoning Department - Signs.

This grant of privilege in the public way shall be subject to the provisions of Section 10-28-015 and all other required provisions of the Municipal Code of Chicago.

The grantee shall pay to the City of Chicago as compensation for the privilege #1109973 herein granted the sum of fifty ($50.00) per annum in advance.


A 25% penalty will be added for payments received after due date.

The permit holder agrees to hold the City of Chicago harmless for any damage, relocation or replacement costs associated with damage, relocation or removal of private property caused by the City performing work in the public way.

Authority herein given and granted for a period of five (5) years from and after 10/08/2013.

Alderman

Edward M. Burke 14th Ward

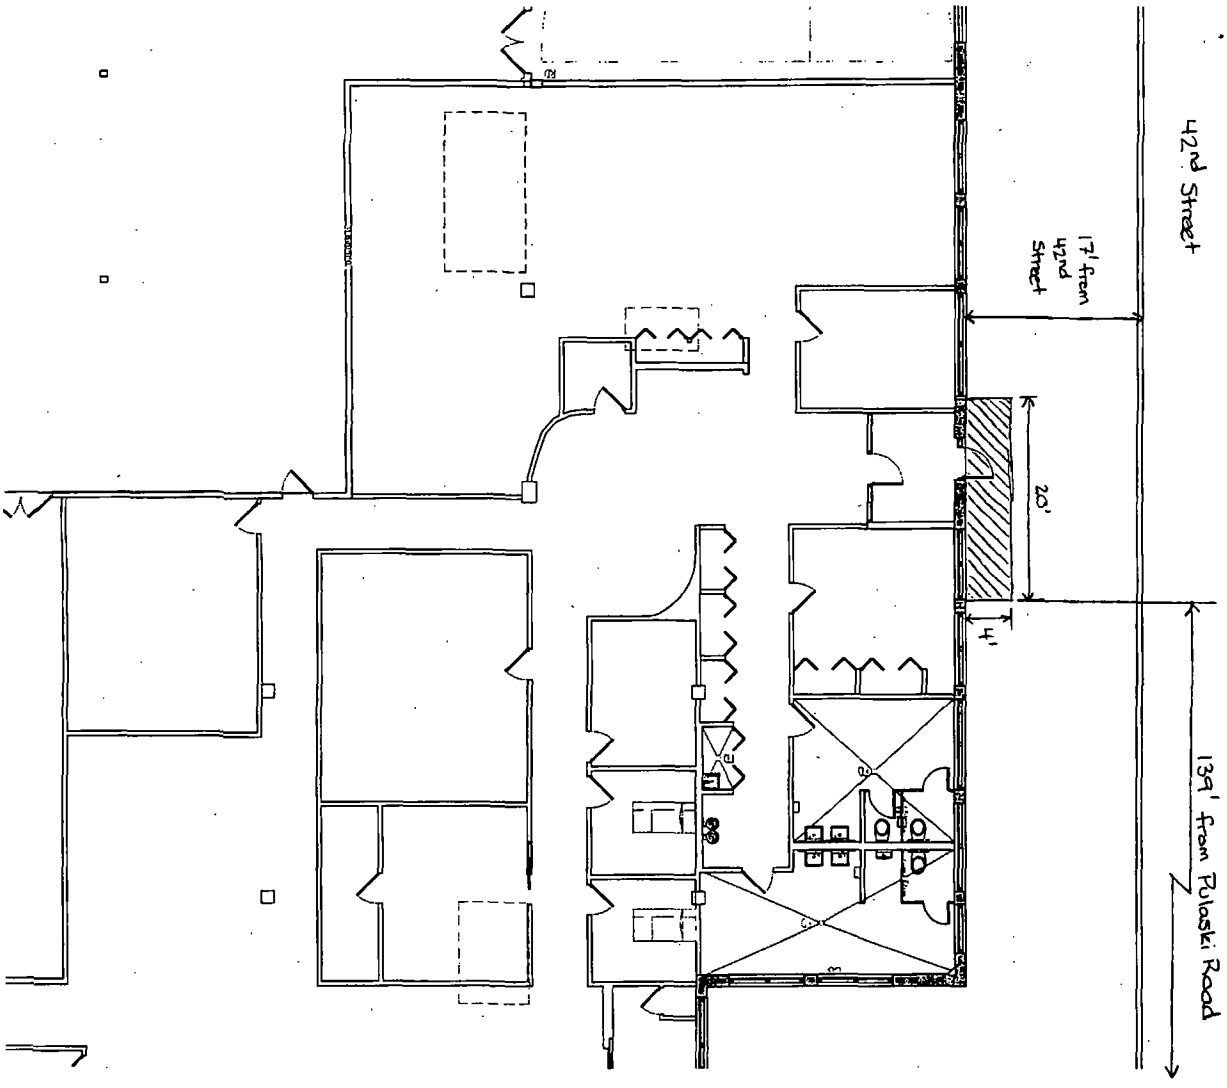
42nd Street
17' from 42nd Street
20'
4'
139' from Pulaski Road
Canopy
Pulaski Rd

Department of Business Affairs and Consumer Protection
Small Business Center - Public Way Use Unit
City Hall - 121 N. LaSalle Street, Room 800 • Chicago, IL 60602
(312)-74-GOBIZ (312-744-6249) • (312) 744-1944 (TTY)
http://www.cityofchicago.org/bacp

01/15/2014

Alderman **Edward M. Burke**
Ward # **14**
City of Chicago
City Hall, Room **302**
121 North LaSalle Street
Chicago, Illinois 60602

Re: An ordinance to use and maintain a portion of the public right-of-way for **one (1) canopy(ies)** for **FOCAL POINT, L.L.C.**, adjacent to the premises known as **4141 S. Pulaski Rd.**.

Dear Alderman **Edward M. Burke**:

The applicant referenced above has requested the use of the public right-of-way for a **canopy(ies)**. An ordinance has been prepared by the Department of Business Affairs and Consumer Protection – Small Business Center - Public Way Use Unit for presentation to the City Council. Because this request was made for properties located in your ward, as approved by you as per the attached, I respectfully request that you introduce the attached ordinance at the next City Council meeting.

If you have any questions regarding this ordinance, please contact Anthony Bertuca at (312) 744-5506.

Department of Business Affairs and Consumer Protection

City of Chicago

O2014-247

Office of the City Clerk

Document Tracking Sheet

Meeting Date:	1/15/2014
Sponsor(s):	Burke (14)
Type:	Ordinance
Title:	Canopy(s) for Rosendo Arroyo
Committee(s) Assignment:	Committee on Transportation and Public Way

ORDINANCE
Rosendo Arroyo
Acct. No. 386789 - 1
Permit No. 1109928

Be It Ordained by the City Council of the City of Chicago:

SECTION 1. Permission and authority are hereby given and granted to Rosendo Arroyo, upon the terms and subject to the conditions of this ordinance to maintain and use, as now constructed, one (1) Canopy(s) projecting over the public right-of-way adjacent to its premises known as 2540 W. 51st St..

Said Canopy(s) at W. 51st Street measure(s):
One (1) at twenty-two (22) feet in length, and three (3) feet in width for a total of sixty-six (66) square feet.

The location of said privilege shall be as shown on prints kept on file with the Department of Business Affairs and Consumer Protection and the Office of the City Clerk.

Said privilege shall be constructed in accordance with plans and specifications approved by the Zoning Department - Signs.

This grant of privilege in the public way shall be subject to the provisions of Section 10-28-015 and all other required provisions of the Municipal Code of Chicago.

The grantee shall pay to the City of Chicago as compensation for the privilege #1109928 herein granted the sum of fifty ($50.00) per annum in advance.


A 25% penalty will be added for payments received after due date.

The permit holder agrees to hold the City of Chicago harmless for any damage, relocation or replacement costs associated with damage, relocation or removal of private property caused by the City performing work in the public way.

Authority herein given and granted for a period of five (5) years from and after 11/19/2013.

Alderman

Edward M. Burke 14th Ward

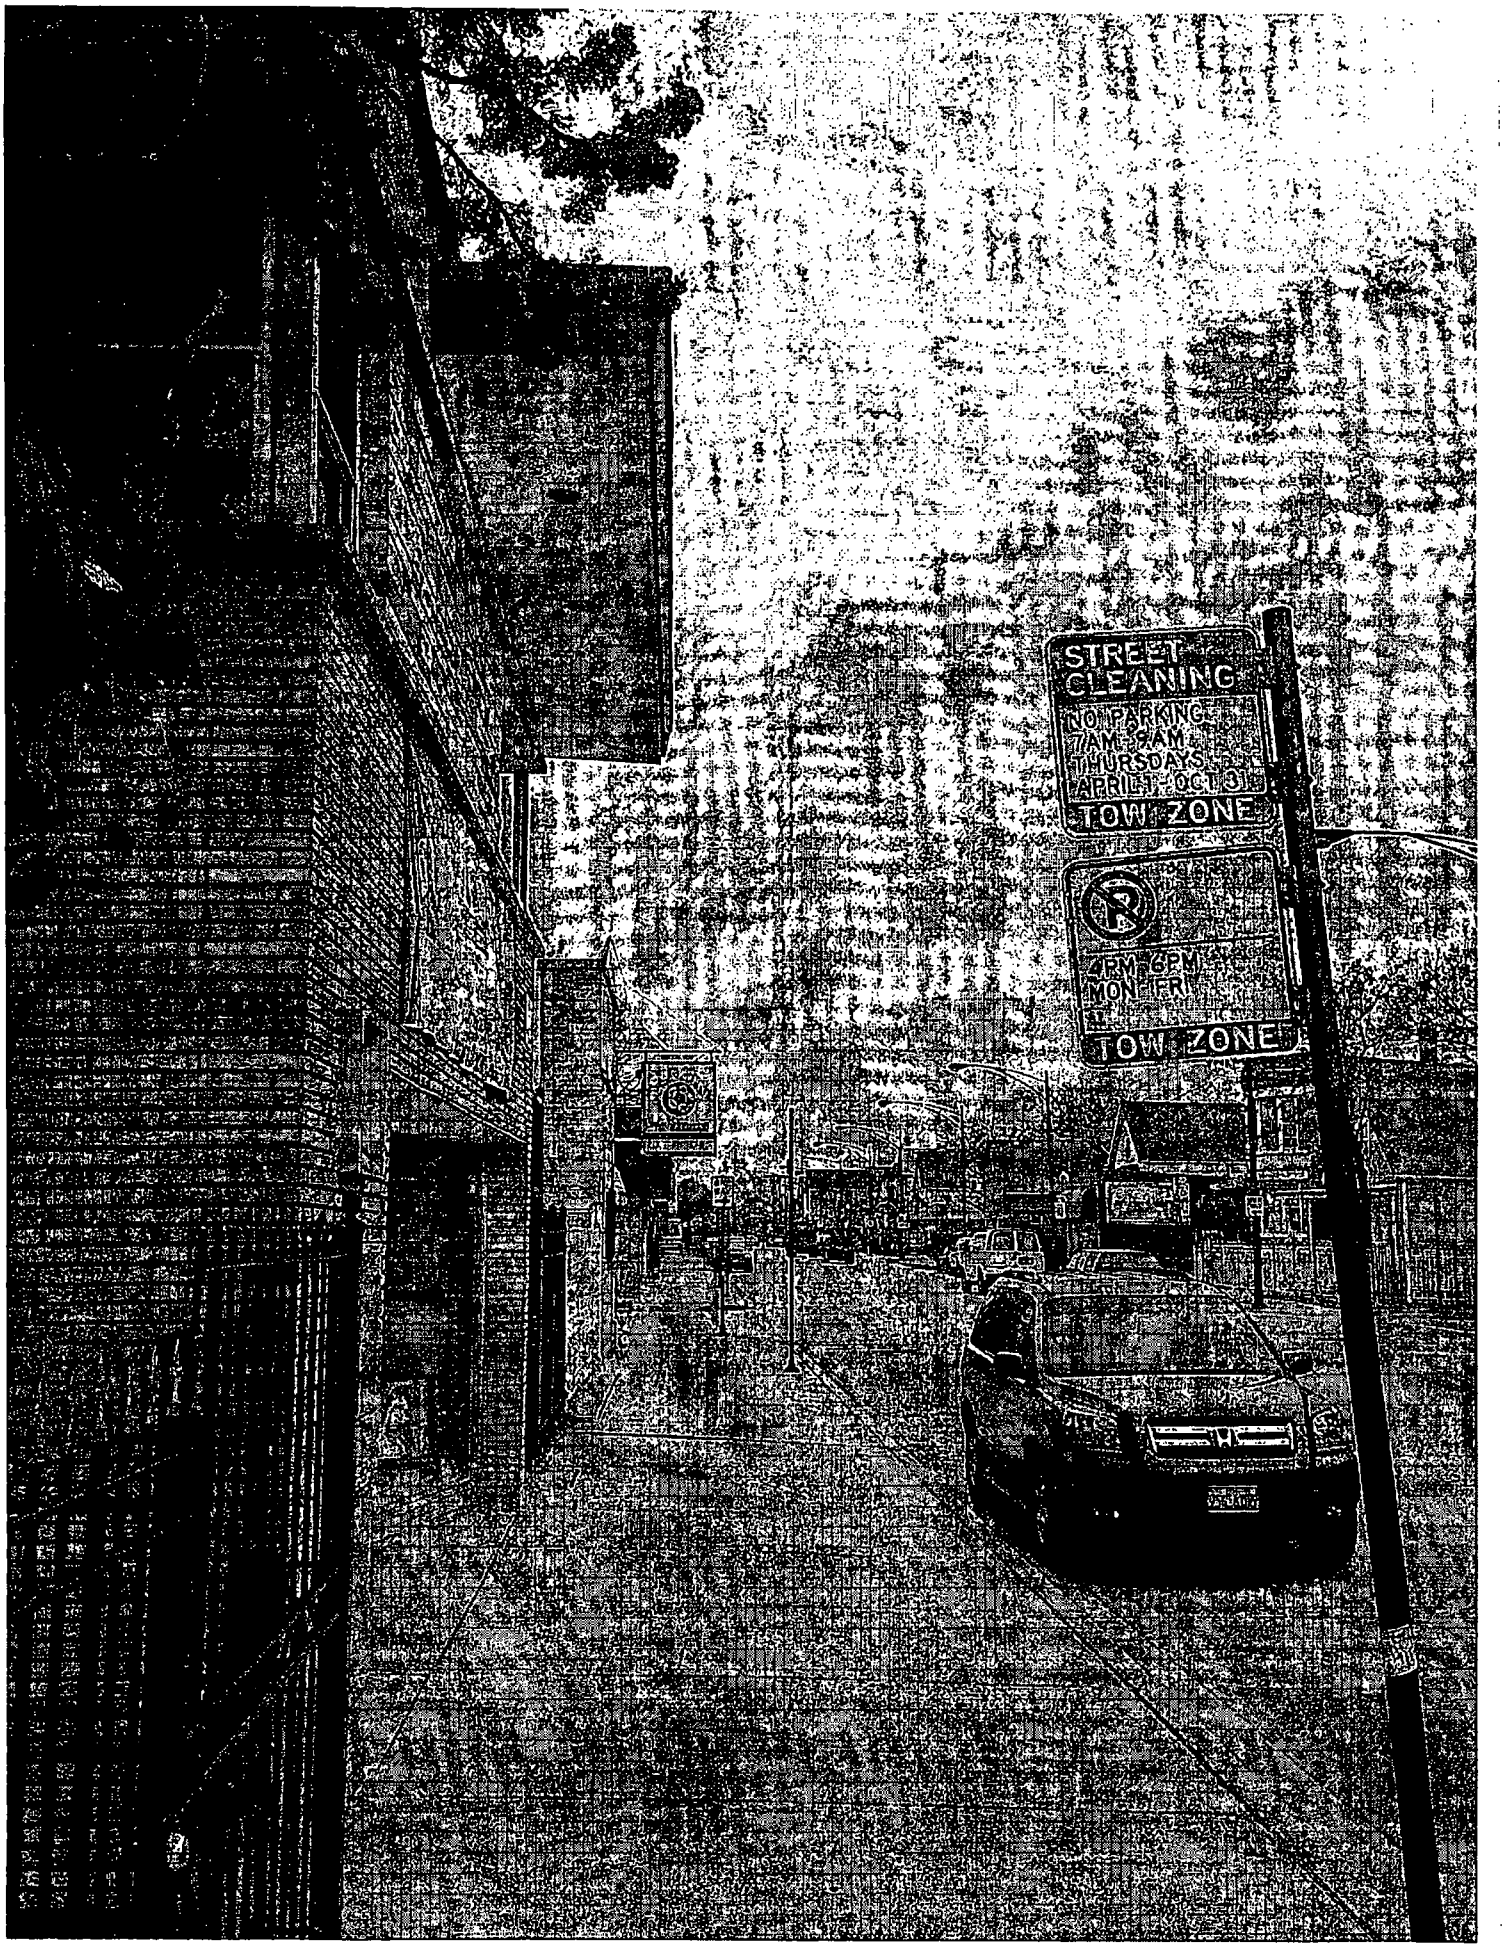
STREET CLEANING
NO PARKING
7AM - 9AM
THURSDAYS
APRIL 1 - OCT 31
TOW ZONE
4PM - 6PM
MON - FRI
TOW ZONE

Department of Business Affairs and Consumer Protection
Small Business Center - Public Way Use Unit
City Hall - 121 N. LaSalle Street, Room 800 • Chicago, IL 60602
(312)-74-GOBIZ (312-744-6249) • (312) 744-1944 (TTY)
http://www.cityofchicago.org/bacp

01/15/2014

Alderman **Edward M. Burke**
Ward # **14**
City of Chicago
City Hall, Room **302**
121 North LaSalle Street
Chicago, Illinois 60602

Re: An ordinance to use and maintain a portion of the public right-of-way for **one (1) canopy(ies)** for **Rosendo Arroyo**, adjacent to the premises known as **2540 W. 51st St.**.

Dear Alderman **Edward M. Burke**:

The applicant referenced above has requested the use of the public right-of-way for a **canopy(ies)**. An ordinance has been prepared by the Department of Business Affairs and Consumer Protection – Small Business Center - Public Way Use Unit for presentation to the City Council. Because this request was made for properties located in your ward, as approved by you as per the attached, I respectfully request that you introduce the attached ordinance at the next City Council meeting.

If you have any questions regarding this ordinance, please contact Anthony Bertuca at (312) 744-5506.

Department of Business Affairs and Consumer Protection

City of Chicago

O2014-249

Office of the City Clerk

Document Tracking Sheet

Meeting Date:	1/15/2014
Sponsor(s):	Foulkes (15)
Type:	Ordinance
Title:	Canopy(s) for Evening Star M.B. Church
Committee(s) Assignment:	Committee on Transportation and Public Way

ORDINANCE
EVENING STAR M.B. CHURCH
Acct. No. 334532 - 1
Permit No. 1109870

Be It Ordained by the City Council of the City of Chicago:

SECTION 1. Permission and authority are hereby given and granted to EVENING STAR M.B. CHURCH, upon the terms and subject to the conditions of this ordinance to maintain and use, as now constructed, two (2) Canopy(s) projecting over the public right-of-way adjacent to its premises known as 2050 W. 59th St..

Said Canopy(s) at W. 59TH St. measure(s):
Two (2) at twenty (20) feet in length, and three (3) feet in width for a total of one hundred twenty (120) square feet.

The location of said privilege shall be as shown on prints kept on file with the Department of Business Affairs and Consumer Protection and the Office of the City Clerk.

Said privilege shall be constructed in accordance with plans and specifications approved by the Zoning Department - Signs.

This grant of privilege in the public way shall be subject to the provisions of Section 10-28-015 and all other required provisions of the Municipal Code of Chicago.

The grantee shall pay to the City of Chicago as compensation for the privilege #1109870 herein granted the sum of one hundred ($100.00) per annum in advance.

A 25% penalty will be added for payments received after due date.


The permit holder agrees to hold the City of Chicago harmless for any damage, relocation or replacement costs associated with damage, relocation or removal of private property caused by the City performing work in the public way.

Authority herein given and granted for a period of five (5) years from and after 11/05/2013.

Alderman

Toni Foulkes 15th Ward



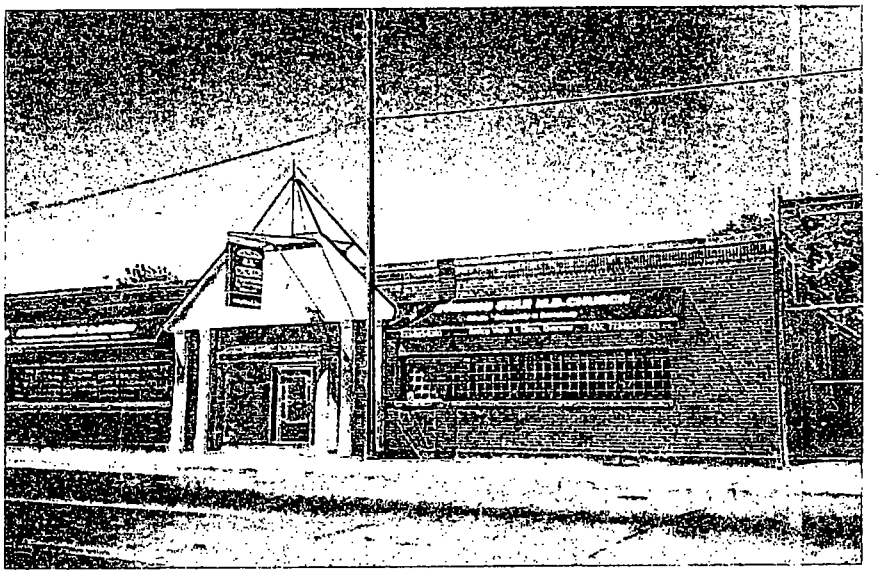

Location: Evening Star M. B. Church
2050 W. 59th Street
Chicago, IL. 60636

account: 334532-1

PROPERTY ID (PIN)

City of Chicago

O2014-251

Office of the City Clerk

Document Tracking Sheet

Meeting Date:	1/15/2014
Sponsor(s):	Chandler (24)
Type:	Ordinance
Title:	Canopy(s) for Tasty Beef, Inc.
Committee(s) Assignment:	Committee on Transportation and Public Way

ORDINANCE
TASTY BEEF, INC.
Acct. No. 294027 - 1
Permit No. 1108198

Be It Ordained by the City Council of the City of Chicago:

SECTION 1. Permission and authority are hereby given and granted to TASTY BEEF, INC., upon the terms and subject to the conditions of this ordinance to maintain and use, as now constructed, one (1) Canopy(s) projecting over the public right-of-way adjacent to its premises known as 3701 W. 16th St..

Said Canopy(s) at W. 16th Street measure(s):
One (1) at forty-five (45) feet in length, and two (2) feet in width for a total of ninety (90) square feet.

The location of said privilege shall be as shown on prints kept on file with the Department of Business Affairs and Consumer Protection and the Office of the City Clerk.

Said privilege shall be constructed in accordance with plans and specifications approved by the Zoning Department - Signs.

This grant of privilege in the public way shall be subject to the provisions of Section 10-28-015 and all other required provisions of the Municipal Code of Chicago.

The grantee shall pay to the City of Chicago as compensation for the privilege #1108198 herein granted the sum of seventy ($70.00) per annum in advance.


A 25% penalty will be added for payments received after due date.

The permit holder agrees to hold the City of Chicago harmless for any damage, relocation or replacement costs associated with damage, relocation or removal of private property caused by the City performing work in the public way.

Authority herein given and granted for a period of five (5) years from and after 07/30/2013.

Alderman _____

Michael D. Chandler 24th Ward

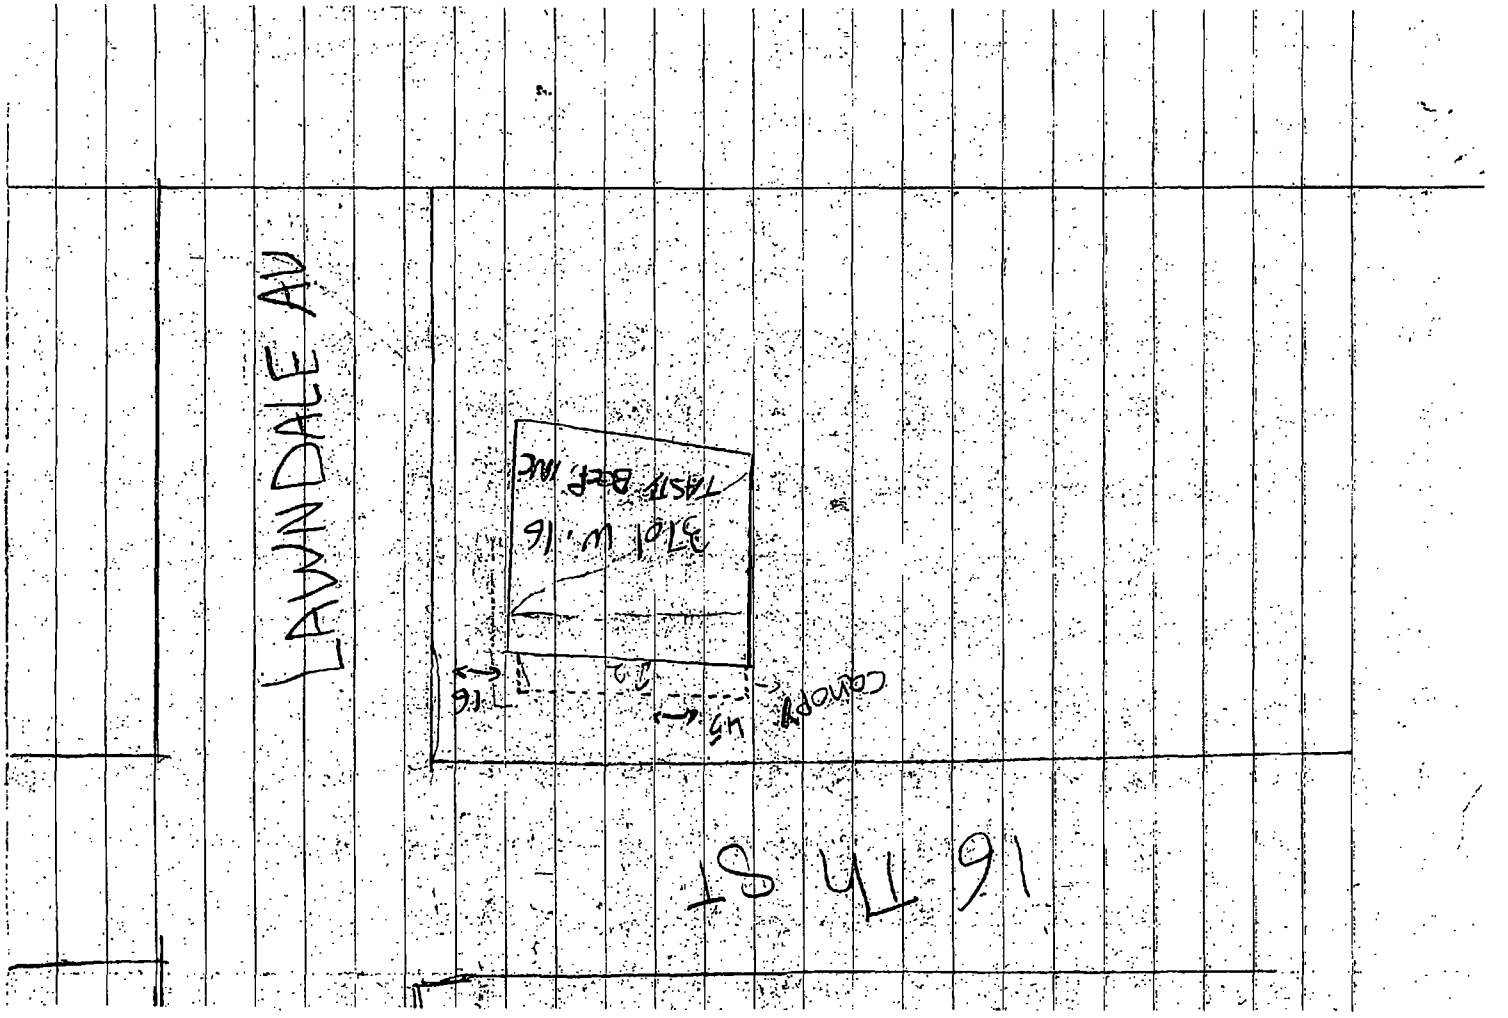
LAWNDALE AV
16
12
45
CANOPY
16 17th St

Department of Business Affairs and Consumer Protection
Small Business Center - Public Way Use Unit
City Hall - 121 N. LaSalle Street, Room 800 • Chicago, IL 60602
(312)-74-GOBIZ (312-744-6249) • (312) 744-1944 (TTY)
http://www.cityofchicago.org/bacp

01/15/2014

Alderman **Michael D. Chandler**
Ward # **24**
City of Chicago
City Hall, Room **203**
121 North LaSalle Street
Chicago, Illinois 60602

Re: An ordinance to use and maintain a portion of the public right-of-way for **one (1) canopy(ies)** for **TASTY BEEF, INC.**, adjacent to the premises known as **3701 W. 16th St.**.

Dear Alderman **Michael D. Chandler**:

The applicant referenced above has requested the use of the public right-of-way for a **canopy(ies)**. An ordinance has been prepared by the Department of Business Affairs and Consumer Protection – Small Business Center - Public Way Use Unit for presentation to the City Council. Because this request was made for properties located in your ward, as approved by you as per the attached, I respectfully request that you introduce the attached ordinance at the next City Council meeting.

If you have any questions regarding this ordinance, please contact Anthony Bertuca at (312) 744-5506.

Department of Business Affairs and Consumer Protection

City of Chicago

O2014-255

Office of the City Clerk

Document Tracking Sheet

Meeting Date:	1/15/2014
Sponsor(s):	Solis (25)
Type:	Ordinance
Title:	Canopy(s) for Benny's Pizza
Committee(s) Assignment:	Committee on Transportation and Public Way

ORDINANCE
BENNY'S PIZZA
Acct. No. 315728 - 1
Permit No. 1110044

Be It Ordained by the City Council of the City of Chicago:

SECTION 1. Permission and authority are hereby given and granted to BENNY'S PIZZA, upon the terms and subject to the conditions of this ordinance to maintain and use, as now constructed, two (2) Canopy(s) projecting over the public right-of-way adjacent to its premises known as 1244 W. 18th St..

Said Canopy(s) at W. 18th Street measure(s):
One (1) at ten (10) feet in length, and ten (10) feet in width for a total of one hundred (100) square feet.
One (1) at ten (10) feet in length, and ten (10) feet in width for a total of one hundred (100) square feet.

The location of said privilege shall be as shown on prints kept on file with the Department of Business Affairs and Consumer Protection and the Office of the City Clerk.

Said privilege shall be constructed in accordance with plans and specifications approved by the Zoning Department - Signs.

This grant of privilege in the public way shall be subject to the provisions of Section 10-28-015 and all other required provisions of the Municipal Code of Chicago.

The grantee shall pay to the City of Chicago as compensation for the privilege #1110044 herein granted the sum of one hundred ($100.00) per annum in advance.


A 25% penalty will be added for payments received after due date.

The permit holder agrees to hold the City of Chicago harmless for any damage, relocation or replacement costs associated with damage, relocation or removal of private property caused by the City performing work in the public way.

Authority herein given and granted for a period of five (5) years from and after 04/09/2013.

Alderman _____

Daniel S. Solis 25th Ward

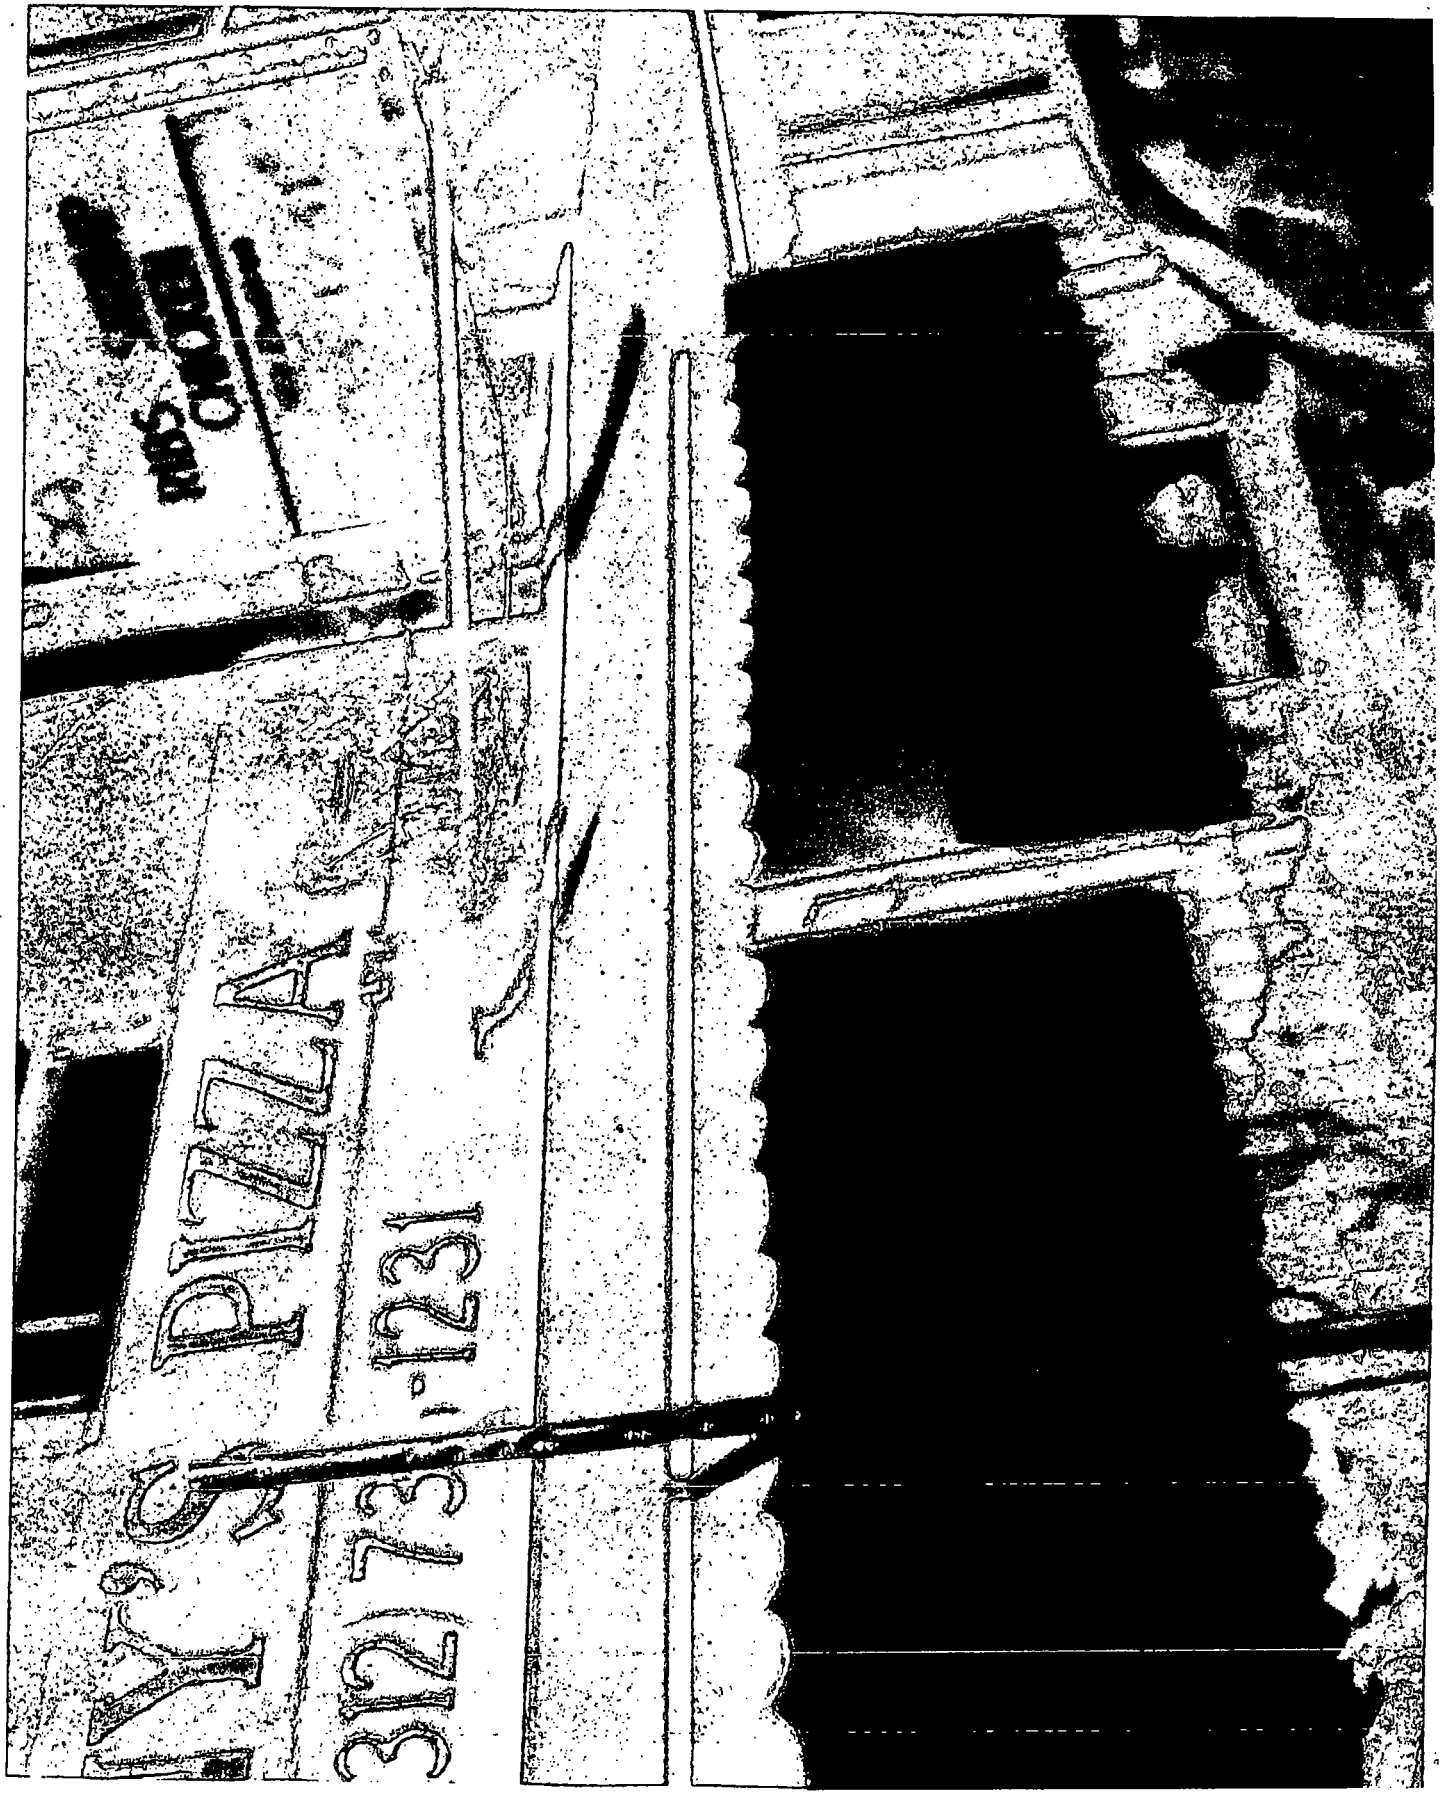

Department of Business Affairs and Consumer Protection
Small Business Center - Public Way Use Unit
City Hall - 121 N. LaSalle Street, Room 800 • Chicago, IL 60602
(312)-74-GOBIZ (312-744-6249) • (312) 744-1944 (TTY)
http://www.cityofchicago.org/bacp

01/15/2014

Alderman **Daniel S. Solis**
Ward # **25**
City of Chicago
City Hall, Room **203**
121 North LaSalle Street
Chicago, Illinois 60602

Re: An ordinance to use and maintain a portion of the public right-of-way for **two (2) canopy(ies)** for **BENNY'S PIZZA**, adjacent to the premises known as **1244 W. 18th St.**.

Dear Alderman **Daniel S. Solis**:

The applicant referenced above has requested the use of the public right-of-way for a **canopy(ies)**. An ordinance has been prepared by the Department of Business Affairs and Consumer Protection – Small Business Center - Public Way Use Unit for presentation to the City Council. Because this request was made for properties located in your ward, as approved by you as per the attached, I respectfully request that you introduce the attached ordinance at the next City Council meeting.

If you have any questions regarding this ordinance, please contact Anthony Bertuca at (312) 744-5506.

Department of Business Affairs and Consumer Protection

City of Chicago

O2014-259

Office of the City Clerk

Document Tracking Sheet

Meeting Date:	1/15/2014
Sponsor(s):	Maldonado (26)
Type:	Ordinance
Title:	Canopy(s) for Yauco
Committee(s) Assignment:	Committee on Transportation and Public Way

ORDINANCE
YAUCO
Acct. No. 210063 - 1
Permit No. 1110060

Be It Ordained by the City Council of the City of Chicago:

SECTION 1. Permission and authority are hereby given and granted to YAUCO, upon the terms and subject to the conditions of this ordinance to maintain and use, as now constructed, one (1) Canopy(s) projecting over the public right-of-way adjacent to its premises known as 2744 W. Division St..

Said Canopy(s) at W. DIVISION measure(s):
One (1) at twenty-five (25) feet in length, and four (4) feet in width for a total of one hundred (100) square feet.

The location of said privilege shall be as shown on prints kept on file with the Department of Business Affairs and Consumer Protection and the Office of the City Clerk.

Said privilege shall be constructed in accordance with plans and specifications approved by the Zoning Department - Signs.

This grant of privilege in the public way shall be subject to the provisions of Section 10-28-015 and all other required provisions of the Municipal Code of Chicago.

The grantee shall pay to the City of Chicago as compensation for the privilege #1110060 herein granted the sum of fifty ($50.00) per annum in advance.

A 25% penalty will be added for payments received after due date.

The permit holder agrees to hold the City of Chicago harmless for any damage, relocation or replacement costs associated with damage, relocation or removal of private property caused by the City performing work in the public way.

Authority herein given and granted for a period of five (5) years from and after 06/11/2013.

Alderman _____

Roberto Maldonado 26th Ward


APPLICATION TO USE THE PUBLIC RIGHT OF WAY

EXAMPLE OF CANOPY/AWNING DRAWING

CANOPY DRAWINGS

PROPERTY LOCATION: 2744 W Division Chicago IL

ORGANIZATION'S NAME: Xalco Food of Chicago

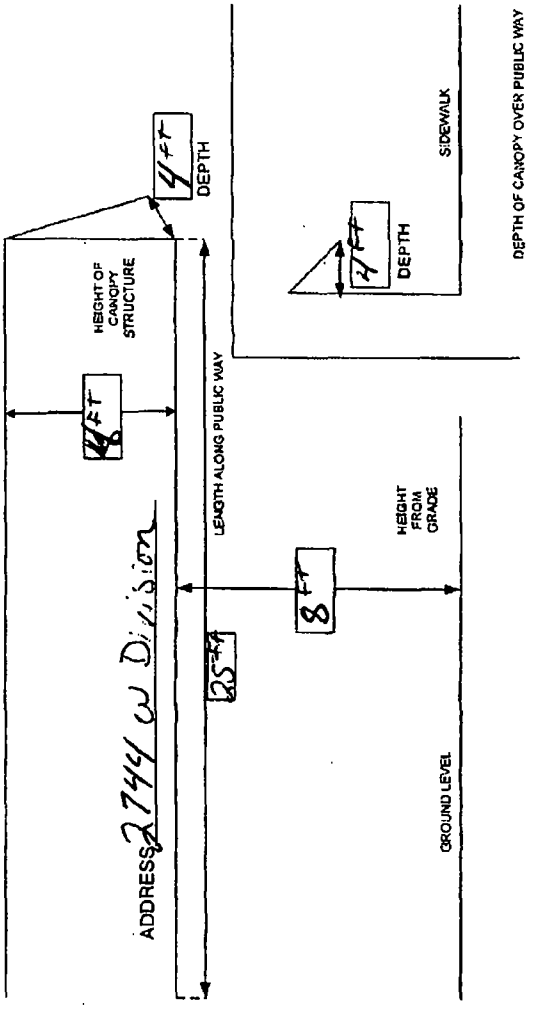

Department of Business Affairs and Consumer Protection
Small Business Center - Public Way Use Unit
City Hall - 121 N. LaSalle Street, Room 800 • Chicago, IL 60602
(312)-74-GOBIZ (312-744-6249) • (312) 744-1944 (TTY)
http://www.cityofchicago.org/bacp

01/15/2014

Alderman **Roberto Maldonado**
Ward # **26**
City of Chicago
City Hall, Room **300**
121 North LaSalle Street
Chicago, Illinois 60602

Re: An ordinance to use and maintain a portion of the public right-of-way for **one (1) canopy(ies)** for **YAUCO**, adjacent to the premises known as **2744 W. Division St.**.

Dear Alderman **Roberto Maldonado**:

The applicant referenced above has requested the use of the public right-of-way for a **canopy(ies)**. An ordinance has been prepared by the Department of Business Affairs and Consumer Protection – Small Business Center - Public Way Use Unit for presentation to the City Council. Because this request was made for properties located in your ward, as approved by you as per the attached, I respectfully request that you introduce the attached ordinance at the next City Council meeting.

If you have any questions regarding this ordinance, please contact Anthony Bertuca at (312) 744-5506.

Department of Business Affairs and Consumer Protection

City of Chicago

O2014-261

Office of the City Clerk

Document Tracking Sheet

Meeting Date:	1/15/2014
Sponsor(s):	Suarez (31)
Type:	Ordinance
Title:	Canopy(s) for Fenix Lounge Ltd.
Committee(s) Assignment:	Committee on Transportation and Public Way

ORDINANCE
FENIX LOUNGE LTD
Acct. No. 24119 - 1
Permit No. 1109845

Be It Ordained by the City Council of the City of Chicago:

SECTION 1. Permission and authority are hereby given and granted to FENIX LOUNGE LTD, upon the terms and subject to the conditions of this ordinance to maintain and use, as now constructed, one (1) Canopy(s) projecting over the public right-of-way adjacent to its premises known as 2906 N. Pulaski Rd..

Said Canopy(s) at N. PULASKI measure(s):
One (1) at fourteen (14) feet in length, and three (3) feet in width for a total of forty-two (42) square feet.

The location of said privilege shall be as shown on prints kept on file with the Department of Business Affairs and Consumer Protection and the Office of the City Clerk.

Said privilege shall be constructed in accordance with plans and specifications approved by the Zoning Department - Signs.

This grant of privilege in the public way shall be subject to the provisions of Section 10-28-015 and all other required provisions of the Municipal Code of Chicago.

The grantee shall pay to the City of Chicago as compensation for the privilege #1109845 herein granted the sum of fifty ($50.00) per annum in advance.


A 25% penalty will be added for payments received after due date.

The permit holder agrees to hold the City of Chicago harmless for any damage, relocation or replacement costs associated with damage, relocation or removal of private property caused by the City performing work in the public way.

Authority herein given and granted for a period of five (5) years from and after 11/19/2013.

Alderman Scott Waguespack
for Ray Suarez 31st Ward

2906 N. Pulaski
Chicago IL 60641

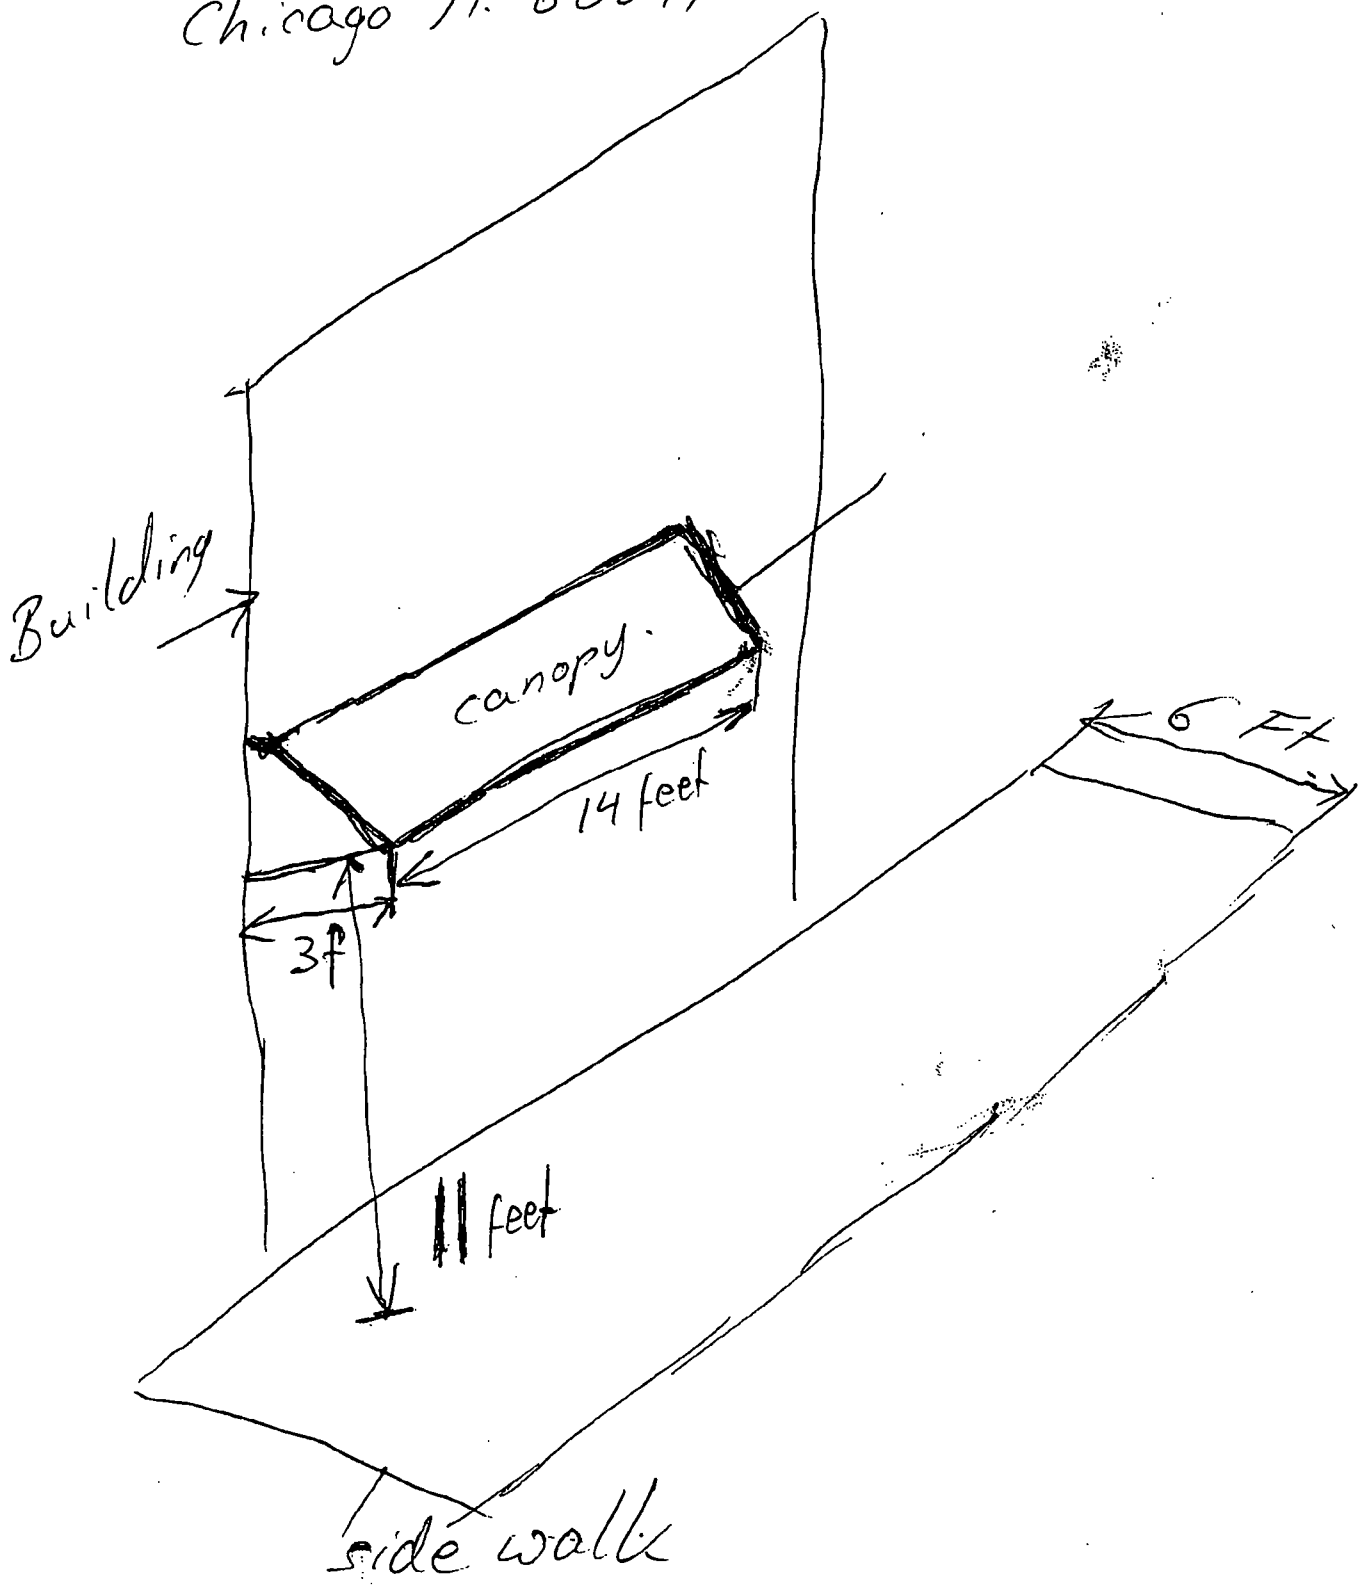

Department of Business Affairs and Consumer Protection
Small Business Center - Public Way Use Unit
City Hall - 121 N. LaSalle Street, Room 800 • Chicago, IL 60602
(312)-74-GOBIZ (312-744-6249) • (312) 744-1944 (TTY)
http://www.cityofchicago.org/bacp

01/15/2014

Alderman **Ray Suarez**
Ward # **31**
City of Chicago
City Hall, Room **203**
121 North LaSalle Street
Chicago, Illinois 60602

Re: An ordinance to use and maintain a portion of the public right-of-way for **one (1) canopy(ies)** for **FENIX LOUNGE LTD**, adjacent to the premises known as **2906 N. Pulaski Rd.**.

Dear Alderman **Ray Suarez**:

The applicant referenced above has requested the use of the public right-of-way for a **canopy(ies)**. An ordinance has been prepared by the Department of Business Affairs and Consumer Protection – Small Business Center - Public Way Use Unit for presentation to the City Council. Because this request was made for properties located in your ward, as approved by you as per the attached, I respectfully request that you introduce the attached ordinance at the next City Council meeting.

If you have any questions regarding this ordinance, please contact Anthony Bertuca at (312) 744-5506.

Department of Business Affairs and Consumer Protection

City of Chicago

O2014-267

Office of the City Clerk

Document Tracking Sheet

Meeting Date:	1/15/2014
Sponsor(s):	Waguespack (32)
Type:	Ordinance
Title:	Canopy(s) for So Special Cleaners
Committee(s) Assignment:	Committee on Transportation and Public Way

ORDINANCE
SO SPECIAL CLEANERS
Acct. No. 296828 - 1
Permit No. 1110193

Be It Ordained by the City Council of the City of Chicago:

SECTION 1. Permission and authority are hereby given and granted to SO SPECIAL CLEANERS, upon the terms and subject to the conditions of this ordinance to maintain and use, as now constructed, one (1) Canopy(s) projecting over the public right-of-way adjacent to its premises known as 2501 N. Ashland Ave..

Said Canopy(s) at N ASHLAND AVE measure(s):
One (1) at thirty-nine (39) feet in length, and two (2) feet in width for a total of seventy-eight (78) square feet.

The location of said privilege shall be as shown on prints kept on file with the Department of Business Affairs and Consumer Protection and the Office of the City Clerk.

Said privilege shall be constructed in accordance with plans and specifications approved by the Zoning Department - Signs.

This grant of privilege in the public way shall be subject to the provisions of Section 10-28-015 and all other required provisions of the Municipal Code of Chicago.

The grantee shall pay to the City of Chicago as compensation for the privilege #1110193 herein granted the sum of sixty-four ($64.00) per annum in advance.

A 25% penalty will be added for payments received after due date.

The permit holder agrees to hold the City of Chicago harmless for any damage, relocation or replacement costs associated with damage, relocation or removal of private property caused by the City performing work in the public way.

Authority herein given and granted for a period of five (5) years from and after 11/05/2013.

Alderman _____

Scott Waguespack 32nd Ward

NATIONAL

AWNINGS, CANOPIES & SIGNS

IRON WORKS & AWNINGS

Complete Awnings - Canopies & Signs Service


2.29.00

PROP#570

(773) 235-9700 | Fax(773) 235-0180

Date 03-29-00

So Special	PHONE # (773) 281-0000	JOB SITE	same
2501 N Ashland Av	CITY, STATE, ZIP CODE	Chicago IL	

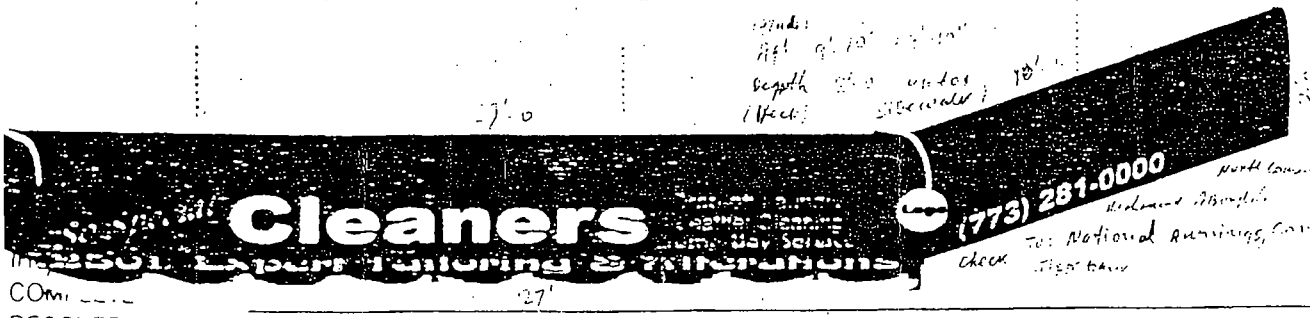

COm
RECOVER
SIGNS
OTHER
tion on or About
zed Signature
t Terms UP ON COMPLETTION

Price	2200.00
Sales Tax	-0-
Total Price	2200.00
Deposit #106	1100.00
C.O.D Balance # 113	1100.00

No additions or charge to be made in above specification

elivery subject to deleys caused by strikes, lockouts, fires, accidents or other causes beyond our control
k pass to buyer with delivery of said personal property but shall remain vested in Seller until the entire purchase price is paid Buyer hereby acknowledges ne
operty. Upon default by buyer in the payment of any installment of the price or in the performance of any agreement of Buyer herein, Seller may without notice
of said personal property as Seller's own individual and sole property free and clear of any claim by buyer, and retain any all payments made as liquidated damages for the
and for depreciation and for expense to Seller of taking possession of personal property, or Seller, without notice, may take possession of said personal property and sell
notice, in wich case the proceeds of sell shall be applied upon the unpaid balance of the price and expenses to seller of taking possession, storage and resale

Date of Proposal

Your specifications and conditions are satisfactory and are hereby accepted.
You are authorized to do the work as specified. Payment will be made as outlined above.

Signature X

Signature

3.29.00

4.12.00

4.20.00

Department of Business Affairs and Consumer Protection
Small Business Center - Public Way Use Unit
City Hall - 121 N. LaSalle Street, Room 800 • Chicago, IL 60602
(312)-74-GOBIZ (312-744-6249) • (312) 744-1944 (TTY)
http://www.cityofchicago.org/bacp

01/15/2014

Alderman **Scott Waguespack**
Ward # **32**
City of Chicago
City Hall, Room **300**
121 North LaSalle Street
Chicago, Illinois 60602

Re: An ordinance to use and maintain a portion of the public right-of-way for **one (1) canopy(ies)** for **SO SPECIAL CLEANERS**, adjacent to the premises known as **2501 N. Ashland Ave.**.

Dear Alderman **Scott Waguespack**:

The applicant referenced above has requested the use of the public right-of-way for a **canopy(ies)**. An ordinance has been prepared by the Department of Business Affairs and Consumer Protection – Small Business Center - Public Way Use Unit for presentation to the City Council. Because this request was made for properties located in your ward, as approved by you as per the attached, I respectfully request that you introduce the attached ordinance at the next City Council meeting.

If you have any questions regarding this ordinance, please contact Anthony Bertuca at (312) 744-5506.

Department of Business Affairs and Consumer Protection

City of Chicago

Office of the City Clerk

Document Tracking Sheet

O2014-269

Meeting Date:	1/15/2014
Sponsor(s):	O'Connor (40)
Type:	Ordinance
Title:	Canopy(s) for Papa Giorgio's Pizzeria, Inc.
Committee(s) Assignment:	Committee on Transportation and Public Way

ORDINANCE
PAPA GIORGIO'S PIZZERIA INC.
Acct. No. 282659 - 1
Permit No. 1110255

Be It Ordained by the City Council of the City of Chicago:

SECTION 1. Permission and authority are hereby given and granted to PAPA GIORGIO'S PIZZERIA INC., upon the terms and subject to the conditions of this ordinance to maintain and use, as now constructed, one (1) Canopy(s) projecting over the public right-of-way adjacent to its premises known as 2604 W. Lawrence Ave..

Said Canopy(s) at W. LAWRENCE measure(s):
One (1) at sixteen (16) feet in length, and four point seven five (4.75) feet in width for a total of seventy-six (76) square feet.

The location of said privilege shall be as shown on prints kept on file with the Department of Business Affairs and Consumer Protection and the Office of the City Clerk.

Said privilege shall be constructed in accordance with plans and specifications approved by the Zoning Department - Signs.

This grant of privilege in the public way shall be subject to the provisions of Section 10-28-015 and all other required provisions of the Municipal Code of Chicago.

The grantee shall pay to the City of Chicago as compensation for the privilege #1110255 herein granted the sum of fifty ($50.00) per annum in advance.

A 25% penalty will be added for payments received after due date.

The permit holder agrees to hold the City of Chicago harmless for any damage, relocation or replacement costs associated with damage, relocation or removal of private property caused by the City performing work in the public way.

Authority herein given and granted for a period of five (5) years from and after 09/10/2013.

Alderman _____

Patrick O'Connor 40th Ward


PIZZERIA
PIZZERIA GIORGIO'S
PIZZA FRIED CALAMARI. WRAPS. SANDWICHES. PASTAS.
BI GYROS BUFFALO WINGS. CALZONES. SALADS.
SLICE RIBS. CHICKEN. PORK CHOPS. SUNDAES. SHAKES
PIZZA
BY THE
SLICE

Department of Business Affairs and Consumer Protection
Small Business Center - Public Way Use Unit
City Hall - 121 N. LaSalle Street, Room 800 • Chicago, IL 60602
(312)-74-GOBIZ (312-744-6249) • (312) 744-1944 (TTY)
http://www.cityofchicago.org/bacp

01/15/2014

Alderman **Patrick O'Connor**
Ward # **40**
City of Chicago
City Hall, Room **305**
121 North LaSalle Street
Chicago, Illinois 60602

Re: An ordinance to use and maintain a portion of the public right-of-way for **one (1) canopy(ies)** for **PAPA GIORGIO'S PIZZERIA INC.**, adjacent to the premises known as **2604 W. Lawrence Ave.**.

Dear Alderman **Patrick O'Connor**:

The applicant referenced above has requested the use of the public right-of-way for a **canopy(ies)**. An ordinance has been prepared by the Department of Business Affairs and Consumer Protection – Small Business Center - Public Way Use Unit for presentation to the City Council. Because this request was made for properties located in your ward, as approved by you as per the attached, I respectfully request that you introduce the attached ordinance at the next City Council meeting.

If you have any questions regarding this ordinance, please contact Anthony Bertuca at (312) 744-5506.

Department of Business Affairs and Consumer Protection

City of Chicago

O2014-273

Office of the City Clerk

Document Tracking Sheet

Meeting Date:	1/15/2014
Sponsor(s):	Reilly (42)
Type:	Ordinance
Title:	Canopy(s) for Grand Plaza Owner LLC
Committee(s) Assignment:	Committee on Transportation and Public Way

ORDINANCE
GRAND PLAZA OWNER LLC
Acct. No. 325932 - 1
Permit No. 1109891

Be It Ordained by the City Council of the City of Chicago:

SECTION 1. Permission and authority are hereby given and granted to GRAND PLAZA OWNER LLC, upon the terms and subject to the conditions of this ordinance to maintain and use, as now constructed, three (3) Canopy(s) projecting over the public right-of-way adjacent to its premises known as 540 N. State St..

Said Canopy(s) at STATE ST. measure(s):
One (1) at twenty-one (21) feet in length, and sixteen (16) feet in width for a total of three hundred thirty-six (336) square feet.

Said Canopy(s) at STATE ST. measure(s):
Two (2) at fourteen (14) feet in length, and twelve (12) feet in width for a total of three hundred thirty-six (336) square feet.

The location of said privilege shall be as shown on prints kept on file with the Department of Business Affairs and Consumer Protection and the Office of the City Clerk.

Said privilege shall be constructed in accordance with plans and specifications approved by the Zoning Department - Signs.

This grant of privilege in the public way shall be subject to the provisions of Section 10-28-015 and all other required provisions of the Municipal Code of Chicago.

The grantee shall pay to the City of Chicago as compensation for the privilege #1109891 herein granted the sum of one hundred fifty ($150.00) per annum in advance.


A 25% penalty will be added for payments received after due date.

The permit holder agrees to hold the City of Chicago harmless for any damage, relocation or replacement costs associated with damage, relocation or removal of private property caused by the City performing work in the public way.

Authority herein given and granted for a period of five (5) years from and after 11/19/2013.

Alderman _____

Brendan Reilly 42nd Ward

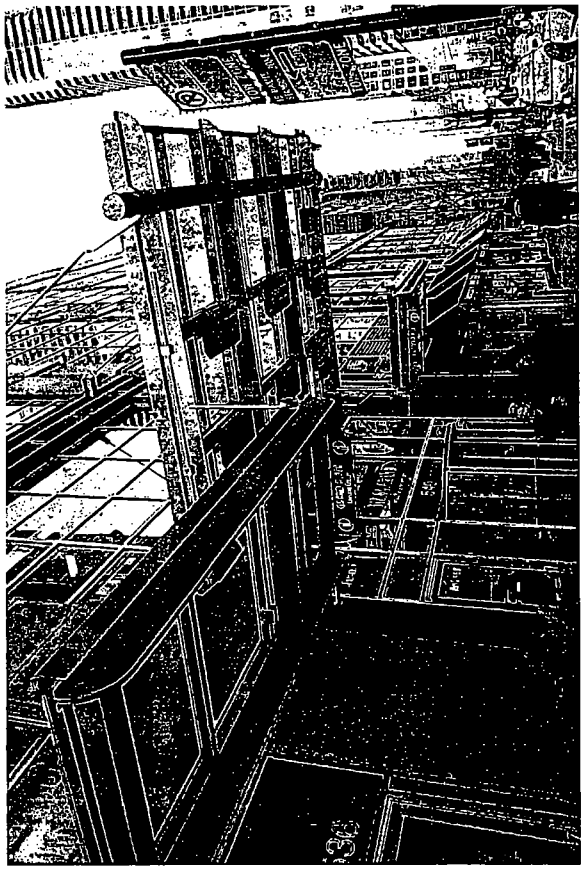

City of Chicago

O2014-275

Office of the City Clerk

Document Tracking Sheet

Meeting Date:	1/15/2014
Sponsor(s):	Reilly (42)
Type:	Ordinance
Title:	Canopy(s) for Harry Caray's Restaurant
Committee(s) Assignment:	Committee on Transportation and Public Way

ORDINANCE
HARRY CARAY'S RESTAURANT
Acct. No. 16491 - 4
Permit No. 1110036

Be It Ordained by the City Council of the City of Chicago:

SECTION 1. Permission and authority are hereby given and granted to HARRY CARAY'S RESTAURANT, upon the terms and subject to the conditions of this ordinance to maintain and use, as now constructed, one (1) Canopy(s) projecting over the public right-of-way adjacent to its premises known as 33 W. Kinzie St..

Said Canopy(s) at W Kinzie measure(s):
One (1) at thirty-three point one seven (33.17) feet in length, and nine point seven five (9.75) feet in width for a total of three hundred twenty-three point four one (323.41) square feet.

The location of said privilege shall be as shown on prints kept on file with the Department of Business Affairs and Consumer Protection and the Office of the City Clerk.

Said privilege shall be constructed in accordance with plans and specifications approved by the Zoning Department - Signs.

This grant of privilege in the public way shall be subject to the provisions of Section 10-28-015 and all other required provisions of the Municipal Code of Chicago.

The grantee shall pay to the City of Chicago as compensation for the privilege #1110036 herein granted the sum of fifty-eight dollars and seventeen cents ($58.17) per annum in advance.

A 25% penalty will be added for payments received after due date.

The permit holder agrees to hold the City of Chicago harmless for any damage, relocation or replacement costs associated with damage, relocation or removal of private property caused by the City performing work in the public way.

Authority herein given and granted for a period of five (5) years from and after 11/19/2013.


Alderman _____

Brendan Reilly 42nd Ward



ISO VIEW – canopy frame

JOB # 716544
HARRY CARAY'S

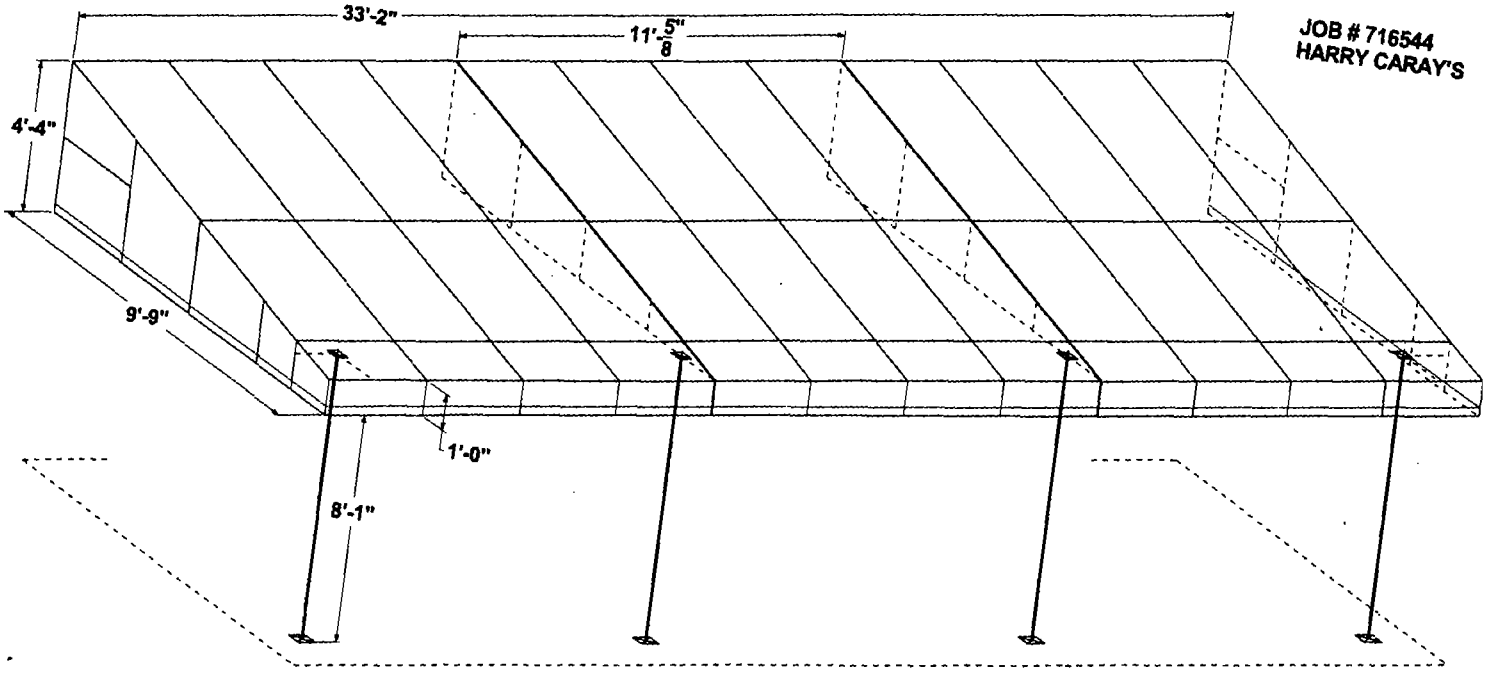

City of Chicago

O2014-277

Office of the City Clerk

Document Tracking Sheet

Meeting Date:	1/15/2014
Sponsor(s):	Reilly (42)
Type:	Ordinance
Title:	Canopy(s) for Hyatt Regency Chicago
Committee(s) Assignment:	Committee on Transportation and Public Way

ORDINANCE
HYATT REGENCY CHICAGO
Acct. No. 62544 - 17
Permit No. 1109786

Be It Ordained by the City Council of the City of Chicago:

SECTION 1. Permission and authority are hereby given and granted to HYATT REGENCY CHICAGO, upon the terms and subject to the conditions of this ordinance to maintain and use, as now constructed, one (1) Canopy(s) projecting over the public right-of-way adjacent to its premises known as 151 E. Wacker Dr..

Said Canopy(s) at N. Stetson Ave. measure(s):
One (1) at one hundred fifty (150) feet in length, and twenty (20) feet in width for a total of three thousand (3000) square feet.

The location of said privilege shall be as shown on prints kept on file with the Department of Business Affairs and Consumer Protection and the Office of the City Clerk.

Said privilege shall be constructed in accordance with plans and specifications approved by the Zoning Department - Signs.

This grant of privilege in the public way shall be subject to the provisions of Section 10-28-015 and all other required provisions of the Municipal Code of Chicago.

The grantee shall pay to the City of Chicago as compensation for the privilege #1109786 herein granted the sum of one hundred seventy-five ($175.00) per annum in advance.

A 25% penalty will be added for payments received after due date.

The permit holder agrees to hold the City of Chicago harmless for any damage, relocation or replacement costs associated with damage, relocation or removal of private property caused by the City performing work in the public way.

Authority herein given and granted for a period of five (5) years from and after 11/13/2013.

Alderman _____

Brendan Reilly 42nd Ward

151 E. WACKER
CANOPY
20'
150'
STETSON ST

City of Chicago

O2014-279

Office of the City Clerk

Document Tracking Sheet

Meeting Date:	1/15/2014
Sponsor(s):	Reilly (42)
Type:	Ordinance
Title:	Canopy(s) for Loyola University of Chicago
Committee(s) Assignment:	Committee on Transportation and Public Way

ORDINANCE
LOYOLA UNIVERSITY OF CHICAGO
Acct. No. 33471 - 32
Permit No. 1109867

Be It Ordained by the City Council of the City of Chicago:

SECTION 1. Permission and authority are hereby given and granted to LOYOLA UNIVERSITY OF CHICAGO, upon the terms and subject to the conditions of this ordinance to construct, install, maintain and use one (1) Canopy(s) projecting over the public right-of-way adjacent to its premises known as 16 E. Pearson St..

Said Canopy(s) at Pearson measure(s):
One (1) at one hundred five point five eight (105.58) feet in length, and point seven five (.75) feet in width for a total of seventy-nine point one nine (79.19) square feet.

The location of said privilege shall be as shown on prints kept on file with the Department of Business Affairs and Consumer Protection and the Office of the City Clerk.

Said privilege shall be constructed in accordance with plans and specifications approved by the Zoning Department - Signs.

This grant of privilege in the public way shall be subject to the provisions of Section 10-28-015 and all other required provisions of the Municipal Code of Chicago.

The grantee shall pay to the City of Chicago as compensation for the privilege #1109867 herein granted the sum of one hundred thirty dollars and fifty-eight cents ($130.58) per annum in advance.

A 25% penalty will be added for payments received after due date.

The permit holder agrees to hold the City of Chicago harmless for any damage, relocation or replacement costs associated with damage, relocation or removal of private property caused by the City performing work in the public way.

Authority herein given and granted for a period of five (5) years from and after Date of Passage.

Alderman

Brendan Reilly 42nd Ward

RECEIVED
NOV 0 [illegible] 2012
BY:

CITY OF CHICAGO · BACP-PWU · BUNDLE PERMIT APPLICATION · V.12.21.12

APPLICATION TO USE THE PUBLIC RIGHT OF WAY

APPLICANT INFORMATION

LEGAL NAME OF ENTITY: Loyola University of Chicago		
PERMIT MAILING ADDRESS: 820 N. Michigan Avenue, Suite 1500		
CITY: Chicago	STATE: IL	ZIP CODE: 60611
CONTACT PERSON: Wayne Magdziarz		TITLE: Sr. Vice-President for Capital Planning and Campus Management
PHONE: 312-915-6403	FAX: 312-915-6414	E-MAIL: wmagdzi@luc.edu

BUILDING OWNER INFORMATION

NAME: Loyola University of Chicago		
ADDRESS: 820 N. Michigan Avenue		
CITY: Chicago	STATE: IL	ZIP CODE: 60611
PHONE: 312-915-6403	FAX: 312-915-6414	E-MAIL: wmagdzi@luc.edu

USE OF THE PUBLIC WAY

1. List the proposed or existing use below and complete the worksheet on page 3. Use only one application for all public way use type.

TYPE	HOW MANY?	BUILDING ADDRESS
OVER R.O.W.-CANOPY	1	16 E. PEARSON STREET
OVER R.O.W.- ~~WINDOW SHADES~~	~~98~~	~~16 E. PEARSON STREET~~

2. Please enclose one sketch of each proposed use of the public way, which maps to scale the proposed use(s) and its relationship to surrounding right-of-way. All measurements must be indicated. The prints should also accurately depict the location of the property line and public facilities (meters, light poles, sidewalks).

APPLICANT CERTIFICATION

I hereby certify that all statements made as part of the application, and the attachments herein, are true to the best of my knowledge and belief.

Loyola University of Chicago [illegible]r. Vice President for Capital
BY: Wayne Magdziarz [redacted] lanning and Campus Management
F.E.I.N. or SOCIAL SECURITY N[redacted]


ALDERMAN'S APPROVA[redacted]

As part of this application process, you are required to notify/seek approval from the Alderman in whose ward your proposed use of the public way is located.


ALDERMAN'S SIGNATURE:
DATE: 11-7-12 WARD: 42

Approval shall not be withheld for any reason relating to the language, content or message contained in or implied by the sign, canopy, awning, banner or marquee for which the permit is sought. If aldermanic signature indicating approval is not received by BACP within 60 days of submission of the application to the alderman then, provided the application is complete and accurate and the applicant is not in violation of any pertinent provision of the Municipal Code, the application shall be deemed approved by the BACP and processed for submission to the City Council as a Mayoral introduction.


☐ Approve	Reason(s):
☐ Do Not Approve	Reason(s):

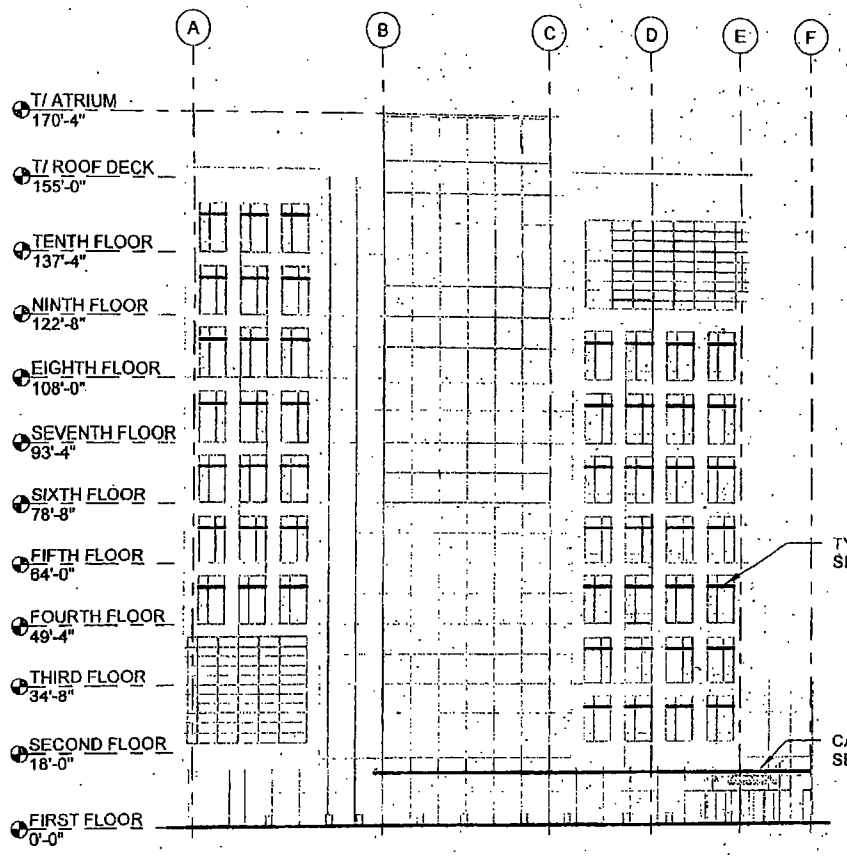

1 SOUTH ELEVATION ENCROACHMENT
1/32" = 1'-0"

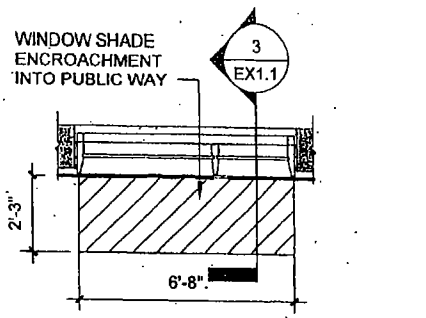

2 SOUTH WINDOW SHADE PLAN
1/4" = 1'-0"

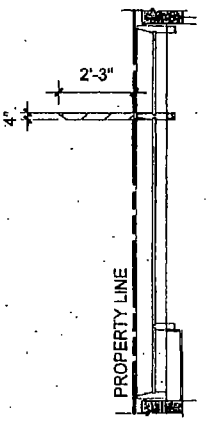

3 SOUTH WINDOW SHADE SECTION
1/4" = 1'-0"

SOUTH WINDOW SHADE SIZE
AREA = 15 SF
VOLUME = 5 CU FT

TOTAL SOUTH ENCROACHMENT
SHADE QTY = 49
AREA = 735 SF
VOLUME = 245 CU FT

= SHADE ENCROACHMENT INTO PUBLIC WAY

SCB

© 2013 Solomon Cordwell Buenz

SOUTH ELEVATION WINDOW SHADES
QUINLAN SCHOOL OF BUSINESS
LOYOLA UNIVERSITY CHICAGO

DATE: 7/15/13
REV.:
PROJECT NO: 2012043

0 16' 32'

EX1.1

City of Chicago

O2014-281

Office of the City Clerk

Document Tracking Sheet

Meeting Date:	1/15/2014
Sponsor(s):	Reilly (42)
Type:	Ordinance
Title:	Canopy(s) for Naha Restaurant
Committee(s) Assignment:	Committee on Transportation and Public Way

ORDINANCE
NAHA RESTAURANT
Acct. No. 200885 - 1
Permit No. 1110084

Be It Ordained by the City Council of the City of Chicago:

SECTION 1. Permission and authority are hereby given and granted to NAHA RESTAURANT, upon the terms and subject to the conditions of this ordinance to maintain and use, as now constructed, one (1) Canopy(s) projecting over the public right-of-way adjacent to its premises known as 500 N. Clark St..

Said Canopy(s) at N. Clark St. measure(s):
One (1) at four point six (4.6) feet in length, and eight point four (8.4) feet in width for a total of thirty-eight point six four (38.64) square feet.

The location of said privilege shall be as shown on prints kept on file with the Department of Business Affairs and Consumer Protection and the Office of the City Clerk.

Said privilege shall be constructed in accordance with plans and specifications approved by the Zoning Department - Signs.

This grant of privilege in the public way shall be subject to the provisions of Section 10-28-015 and all other required provisions of the Municipal Code of Chicago.

The grantee shall pay to the City of Chicago as compensation for the privilege #1110084 herein granted the sum of fifty ($50.00) per annum in advance.


A 25% penalty will be added for payments received after due date.

The permit holder agrees to hold the City of Chicago harmless for any damage, relocation or replacement costs associated with damage, relocation or removal of private property caused by the City performing work in the public way.

Authority herein given and granted for a period of five (5) years from and after 11/30/2013.

Alderman _____

Brendan Reilly 42nd Ward

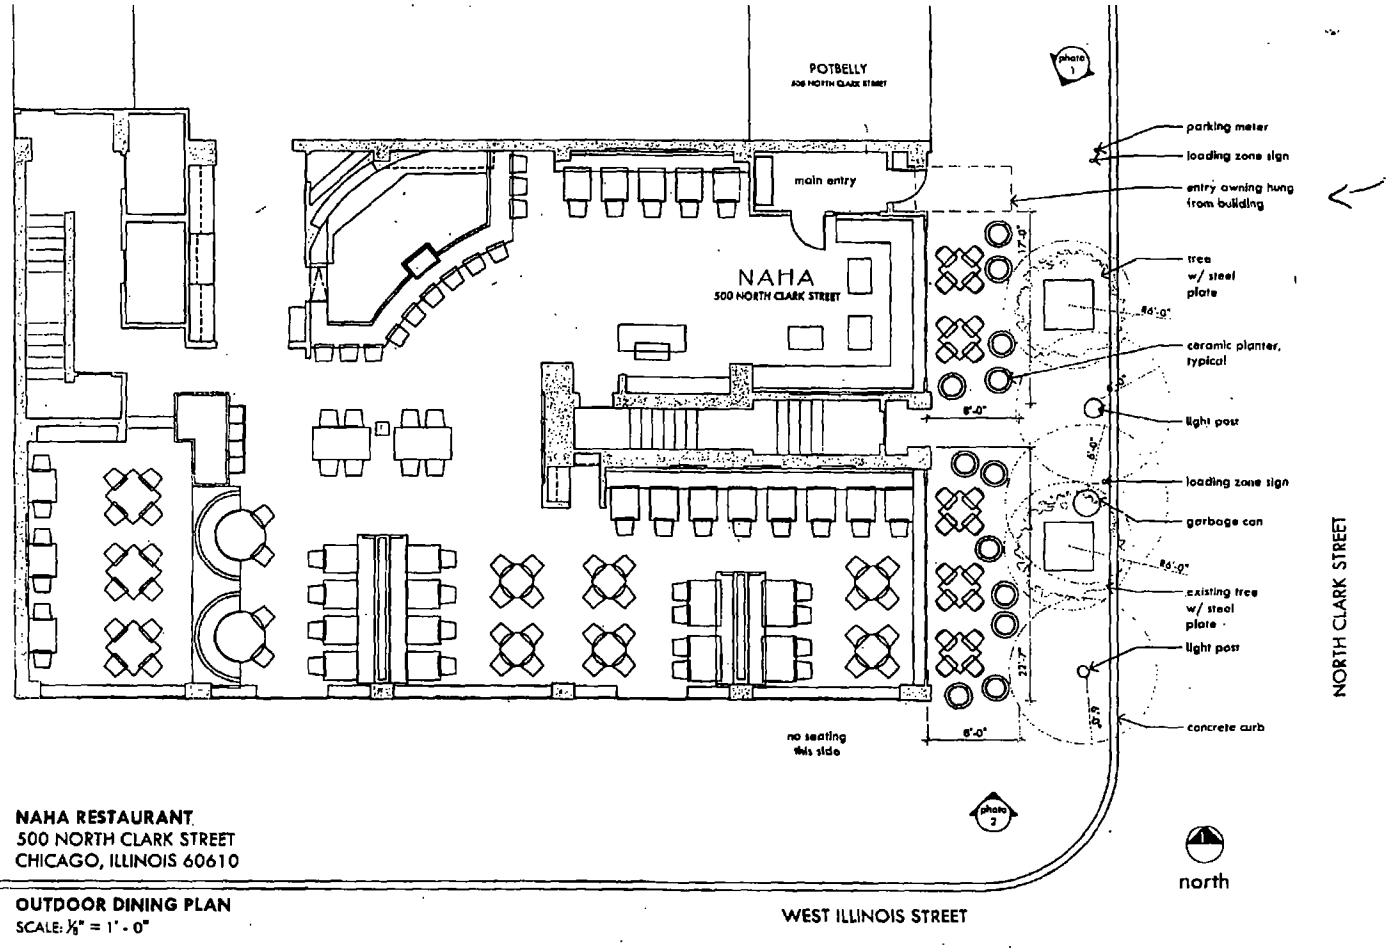

NAHA RESTAURANT
500 NORTH CLARK STREET
CHICAGO, ILLINOIS 60610

OUTDOOR DINING PLAN
SCALE: 1/8" = 1' - 0"

WEST ILLINOIS STREET

City of Chicago

O2014-282

Office of the City Clerk

Document Tracking Sheet

Meeting Date:	1/15/2014
Sponsor(s):	Reilly (42)
Type:	Ordinance
Title:	Canopy(s) for Sixty West Erie Condo Assn.
Committee(s) Assignment:	Committee on Transportation and Public Way

ORDINANCE
SIXTY WEST ERIE CONDOMINIUM ASSOCIATION
Acct. No. 332820 - 1
Permit No. 1110160

Be It Ordained by the City Council of the City of Chicago:

SECTION 1. Permission and authority are hereby given and granted to SIXTY WEST ERIE CONDOMINIUM ASSOCIATION, upon the terms and subject to the conditions of this ordinance to maintain and use, as now constructed, one (1) Canopy(s) projecting over the public right-of-way adjacent to its premises known as 60 W. Erie St..

Said Canopy(s) at W. ERIE measure(s):
One (1) at sixteen (16) feet in length, and eleven (11) feet in width for a total of one hundred seventy-six (176) square feet.

The location of said privilege shall be as shown on prints kept on file with the Department of Business Affairs and Consumer Protection and the Office of the City Clerk.

Said privilege shall be constructed in accordance with plans and specifications approved by the Zoning Department - Signs.

This grant of privilege in the public way shall be subject to the provisions of Section 10-28-015 and all other required provisions of the Municipal Code of Chicago.

The grantee shall pay to the City of Chicago as compensation for the privilege #1110160 herein granted the sum of fifty ($50.00) per annum in advance.

A 25% penalty will be added for payments received after due date.


The permit holder agrees to hold the City of Chicago harmless for any damage, relocation or replacement costs associated with damage, relocation or removal of private property caused by the City performing work in the public way.

Authority herein given and granted for a period of five (5) years from and after 09/10/2013.

Alderman _____

Brendan Reilly 42nd Ward

60 W-ERIE CANOPY

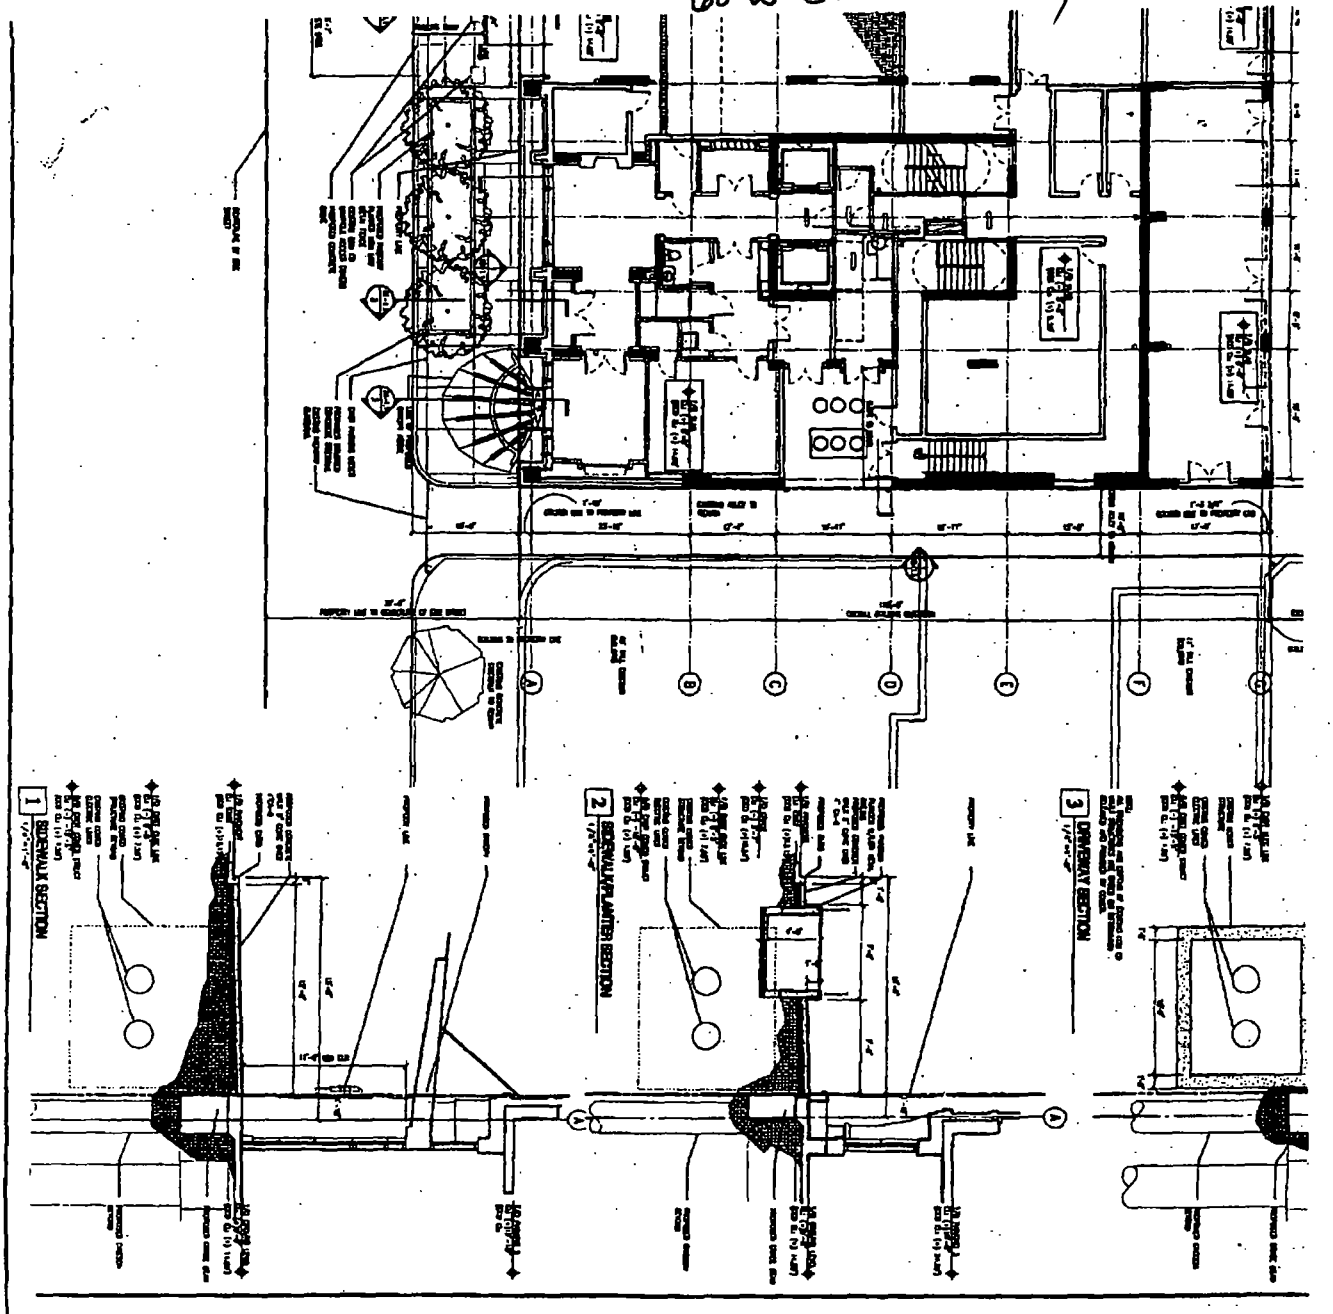

SHEET KEYNOTES

REFERENCE KEYNOTES

SITE PLAN
SITE DETA

Belle Maison
60 West Erie Street

City of Chicago

O2014-285

Office of the City Clerk

Document Tracking Sheet

Meeting Date:	1/15/2014
Sponsor(s):	Reilly (42)
Type:	Ordinance
Title:	Canopy(s) for Whitehall Hotel, The
Committee(s) Assignment:	Committee on Transportation and Public Way

ORDINANCE
THE WHITEHALL HOTEL
Acct. No. 296565 - 1
Permit No. 1110048

Be It Ordained by the City Council of the City of Chicago:

SECTION 1. Permission and authority are hereby given and granted to THE WHITEHALL HOTEL, upon the terms and subject to the conditions of this ordinance to maintain and use, as now constructed, twenty-six (26) Canopy(s) projecting over the public right-of-way adjacent to its premises known as 105 E. Delaware Pl..

Said Canopy(s) at E. Delaware Place measure(s):
One (1) at five point six seven (5.67) feet in length, and five point six seven (5.67) feet in width for a total of thirty-two point one five (32.15) square feet.
Three (3) at ten point six seven (10.67) feet in length, and three (3) feet in width for a total of ninety-six point zero three (96.03) square feet.
Five (5) at ten point six seven (10.67) feet in length, and four (4) feet in width for a total of two hundred thirteen point four (213.4) square feet.
Five (5) at seven point three three (7.33) feet in length, and two (2) feet in width for a total of seventy-three point three (73.3) square feet.
Three (3) at three point three three (3.33) feet in length, and two (2) feet in width for a total of nineteen point nine eight (19.98) square feet.
The location of said privilege shall be as shown on prints kept on file with the Department of Business Affairs and Consumer Protection and the Office of the City Clerk.

Said privilege shall be constructed in accordance with plans and specifications approved by the Zoning Department - Signs.

This grant of privilege in the public way shall be subject to the provisions of Section 10-28-015 and all other required provisions of the Municipal Code of Chicago.

The grantee shall pay to the City of Chicago as compensation for the privilege #1110048 herein granted the sum of one hundred seventy-five ($175.00) per annum in advance.


A 25% penalty will be added for payments received after due date.

The permit holder agrees to hold the City of Chicago harmless for any damage, relocation or replacement costs associated with damage, relocation or removal of private property caused by the City performing work in the public way.


Authority herein given and granted for a period of five (5) years from and after 09/10/2013.

Alderman _____


Brendan Reilly 42nd Ward

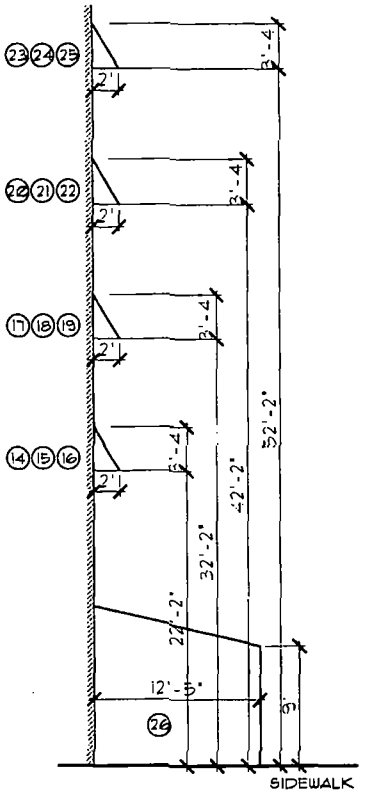


A CANOPY OVER PUBLIC WAY
SCALE: 3/32" = 1'-0"

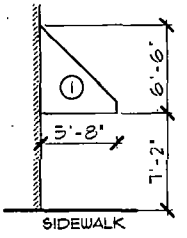


B CANOPY AT WINE SHOPPE
SCALE: 3/32" = 1'-0"

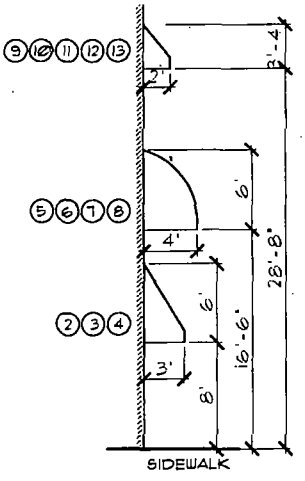

C CANOPY OVER PUBLIC WAY
SCALE: 3/32" = 1'-0"

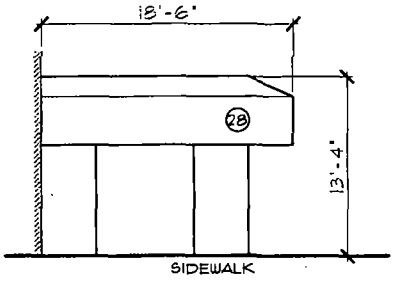

D SIDE ENTRANCE OVER PUBLIC WAY
SCALE: 3/32" = 1'-0"

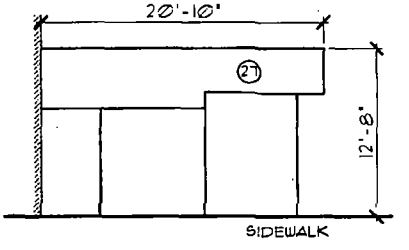

E MAIN ENTRANCE OVER PUBLIC WAY
SCALE: 3/32" = 1'-0"

THE WHITEHALL HOTEL CANOPIES 105 E. DELAWARE PLACE CHICAGO, IL 60611	OWNER INFORMATION THE WHITEHALL HOTEL 105 E. DELWARE PLACE CHICAGO, IL 60611 ACCT# 296565-1	A2

City of Chicago

O2014-287

Office of the City Clerk

Document Tracking Sheet

Meeting Date:	1/15/2014
Sponsor(s):	Reilly (42)
Type:	Ordinance
Title:	Canopy(s) for Xando Coffee & Bar/Cosi Sandwich Bar
Committee(s) Assignment:	Committee on Transportation and Public Way

ORDINANCE
XANDO COFFEE & BAR / COSI SANDWICH BAR
Acct. No. 66022 - 1
Permit No. 1110361

Be It Ordained by the City Council of the City of Chicago:

SECTION 1. Permission and authority are hereby given and granted to XANDO COFFEE & BAR / COSI SANDWICH BAR, upon the terms and subject to the conditions of this ordinance to maintain and use, as now constructed, seven (7) Canopy(s) projecting over the public right-of-way adjacent to its premises known as 230 W. Washington St..

Said Canopy(s) at W. Washington measure(s):
One (1) at ten point eight three (10.83) feet in length, and two point six six (2.66) feet in width for a total of twenty-eight point eight one (28.81) square feet.
One (1) at fourteen (14) feet in length, and two point six six (2.66) feet in width for a total of thirty-seven point two four (37.24) square feet.
One (1) at fourteen point zero eight (14.08) feet in length, and two point six six (2.66) feet in width for a total of thirty-seven point four five (37.45) square feet.

Said Canopy(s) at N. Franklin measure(s):
One (1) at fourteen point five eight (14.58) feet in length, and two point six six (2.66) feet in width for a total of thirty-eight point seven eight (38.78) square feet.
One (1) at thirteen (13) feet in length, and two point six six (2.66) feet in width for a total of thirty-four point five eight (34.58) square feet.

Said Canopy(s) at N. Franklin measure(s):
One (1) at fourteen point five (14.5) feet in length, and two point six six (2.66) feet in width for a total of thirty-eight point five seven (38.57) square feet.
One (1) at thirteen point zero eight (13.08) feet in length, and two point six six (2.66) feet in width for a total of thirty-four point seven nine (34.79) square feet.

The location of said privilege shall be as shown on prints kept on file with the Department of Business Affairs and Consumer Protection and the Office of the City Clerk.

Said privilege shall be constructed in accordance with plans and specifications approved by the Zoning Department - Signs.

This grant of privilege in the public way shall be subject to the provisions of Section 10-28-015 and all other required provisions of the Municipal Code of Chicago.


The grantee shall pay to the City of Chicago as compensation for the privilege #1110361 herein granted the sum of one hundred seventy-five ($175.00) per annum in advance.

A 25% penalty will be added for payments received after due date.

The permit holder agrees to hold the City of Chicago harmless for any damage, relocation or replacement costs associated with damage, relocation or removal of private property caused by the City performing work in the public way.

Authority herein given and granted for a period of five (5) years from and after 07/09/2013.

Alderman _____

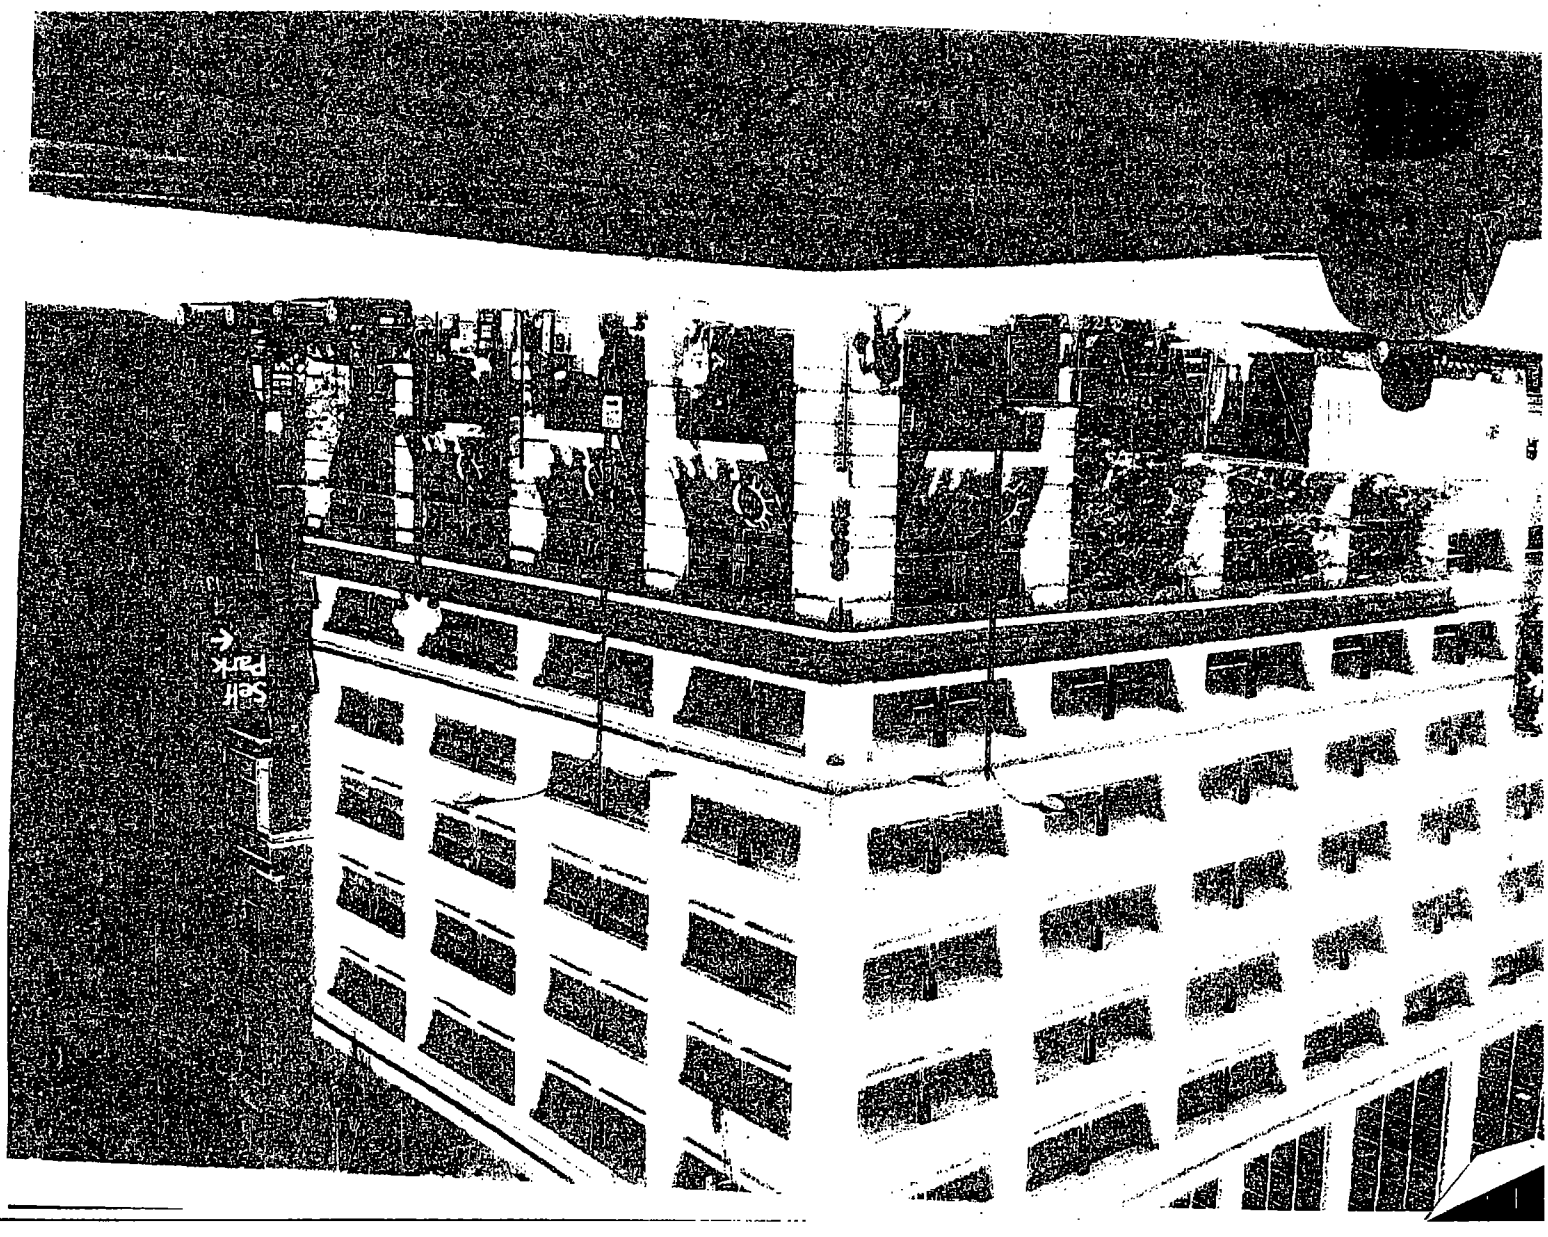
Self
Park

City of Chicago

O2014-288

Office of the City Clerk

Document Tracking Sheet

Meeting Date:	1/15/2014
Sponsor(s):	Tunney (44)
Type:	Ordinance
Title:	Canopy(s) for Goose Island Wrigleyville
Committee(s) Assignment:	Committee on Transportation and Public Way

ORDINANCE
GOOSE ISLAND WRIGLEYVILLE
Acct. No. 21703 - 1
Permit No. 1110311

Be It Ordained by the City Council of the City of Chicago:

SECTION 1. Permission and authority are hereby given and granted to GOOSE ISLAND WRIGLEYVILLE, upon the terms and subject to the conditions of this ordinance to maintain and use, as now constructed, one (1) Canopy(s) projecting over the public right-of-way adjacent to its premises known as 3535 N. Clark St..

Said Canopy(s) at N. Clark Street measure(s):
One (1) at thirteen (13) feet in length, and five point six seven (5.67) feet in width for a total of seventy-three point seven one (73.71) square feet.

The location of said privilege shall be as shown on prints kept on file with the Department of Business Affairs and Consumer Protection and the Office of the City Clerk.

Said privilege shall be constructed in accordance with plans and specifications approved by the Zoning Department - Signs.

This grant of privilege in the public way shall be subject to the provisions of Section 10-28-015 and all other required provisions of the Municipal Code of Chicago.

The grantee shall pay to the City of Chicago as compensation for the privilege #1110311 herein granted the sum of fifty ($50.00) per annum in advance.

A 25% penalty will be added for payments received after due date.


The permit holder agrees to hold the City of Chicago harmless for any damage, relocation or replacement costs associated with damage, relocation or removal of private property caused by the City performing work in the public way.

Authority herein given and granted for a period of five (5) years from and after 11/05/2013.


Alderman _____
Thomas Tunney 44th Ward

Canopy Sketch

Front View

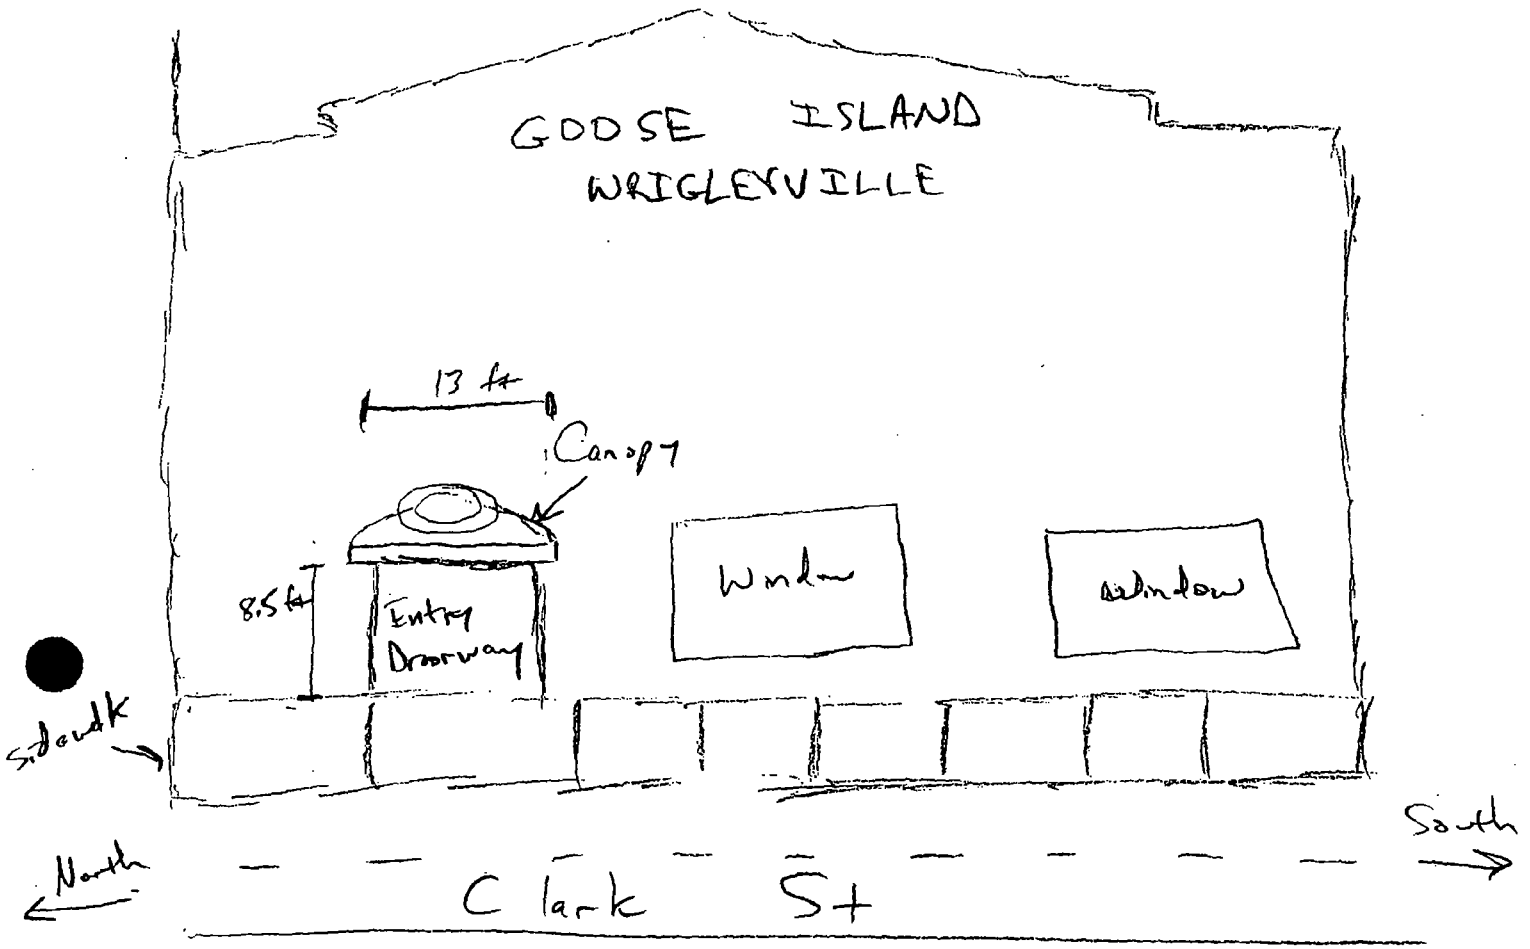

Top View

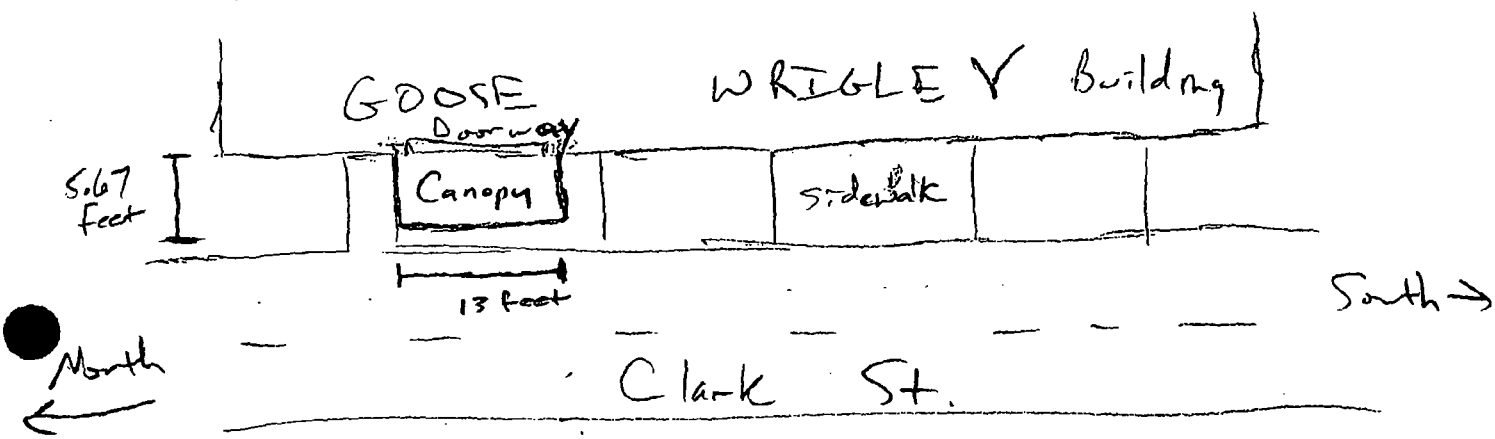

Department of Business Affairs and Consumer Protection
Small Business Center - Public Way Use Unit
City Hall - 121 N. LaSalle Street. Room 800 • Chicago, IL 60602
(312)-74-GOBIZ (312-744-6249) • (312) 744-1944 (TTY)
http://www.cityofchicago.org/bacp

01/15/2014

Alderman **Thomas Tunney**
Ward # **44**
City of Chicago
City Hall, Room **203**
121 North LaSalle Street
Chicago, Illinois 60602

Re: An ordinance to use and maintain a portion of the public right-of-way for **one (1) canopy(ies)** for **GOOSE ISLAND WRIGLEYVILLE**, adjacent to the premises known as **3535 N. Clark St.**.

Dear Alderman **Thomas Tunney**:

The applicant referenced above has requested the use of the public right-of-way for a **canopy(ies)**. An ordinance has been prepared by the Department of Business Affairs and Consumer Protection – Small Business Center - Public Way Use Unit for presentation to the City Council. Because this request was made for properties located in your ward, as approved by you as per the attached, I respectfully request that you introduce the attached ordinance at the next City Council meeting.

If you have any questions regarding this ordinance, please contact Anthony Bertuca at (312) 744-5506.

Department of Business Affairs and Consumer Protection

City of Chicago

O2014-291

Office of the City Clerk

Document Tracking Sheet

Meeting Date:	1/15/2014
Sponsor(s):	Tunney (44)
Type:	Ordinance
Title:	Canopy(s) for Teresa Polish Restaurant II
Committee(s) Assignment:	Committee on Transportation and Public Way

ORDINANCE
TERESA POLISH RESTURANT II
Acct. No. 363 - 1
Permit No. 1110220

Be It Ordained by the City Council of the City of Chicago:

SECTION 1. Permission and authority are hereby given and granted to TERESA POLISH RESTURANT II, upon the terms and subject to the conditions of this ordinance to maintain and use, as now constructed, one (1) Canopy(s) projecting over the public right-of-way adjacent to its premises known as 4751 N. Milwaukee Ave..

Said Canopy(s) at N MILWAUKEE AVE measure(s):
One (1) at eleven (11) feet in length, and four (4) feet in width for a total of forty-four (44) square feet.

The location of said privilege shall be as shown on prints kept on file with the Department of Business Affairs and Consumer Protection and the Office of the City Clerk.

Said privilege shall be constructed in accordance with plans and specifications approved by the Zoning Department - Signs.

This grant of privilege in the public way shall be subject to the provisions of Section 10-28-015 and all other required provisions of the Municipal Code of Chicago.

The grantee shall pay to the City of Chicago as compensation for the privilege #1110220 herein granted the sum of fifty ($50.00) per annum in advance.

A 25% penalty will be added for payments received after due date.

The permit holder agrees to hold the City of Chicago harmless for any damage, relocation or replacement costs associated with damage, relocation or removal of private property caused by the City performing work in the public way.

Authority herein given and granted for a period of five (5) years from and after 09/10/2013.

Alderman
John Arena 45th Ward


Magnolia
Magnolia

Department of Business Affairs and Consumer Protection
Small Business Center - Public Way Use Unit
City Hall - 121 N. LaSalle Street, Room 800 • Chicago, IL 60602
(312)-74-GOBIZ (312-744-6249) • (312) 744-1944 (TTY)
http://www.cityofchicago.org/bacp

01/15/2014

Alderman **John Arena**
Ward # **45**
City of Chicago
City Hall, Room **305**
121 North LaSalle Street
Chicago, Illinois 60602

Re: An ordinance to use and maintain a portion of the public right-of-way for **one (1) canopy(ies)** for **TERESA POLISH RESTURANT II**, adjacent to the premises known as **4751 N. Milwaukee Ave.**.

Dear Alderman **John Arena**:

The applicant referenced above has requested the use of the public right-of-way for a **canopy(ies)**. An ordinance has been prepared by the Department of Business Affairs and Consumer Protection – Small Business Center - Public Way Use Unit for presentation to the City Council. Because this request was made for properties located in your ward, as approved by you as per the attached, I respectfully request that you introduce the attached ordinance at the next City Council meeting.

If you have any questions regarding this ordinance, please contact Anthony Bertuca at (312) 744-5506.

Department of Business Affairs and Consumer Protection

City of Chicago

O2014-293

Office of the City Clerk

Document Tracking Sheet

Meeting Date:	1/15/2014
Sponsor(s):	Pawar (47)
Type:	Ordinance
Title:	Canopy(s) for Thai Kitchen
Committee(s) Assignment:	Committee on Transportation and Public Way

ORDINANCE
THAI KITCHEN
Acct. No. 328601 - 1
Permit No. 1110199

Be It Ordained by the City Council of the City of Chicago:

SECTION 1. Permission and authority are hereby given and granted to THAI KITCHEN, upon the terms and subject to the conditions of this ordinance to maintain and use, as now constructed, one (1) Canopy(s) projecting over the public right-of-way adjacent to its premises known as 1513 W. Irving Park Rd..

Said Canopy(s) at W. Irving Park Road measure(s):
One (1) at eighteen (18) feet in length, and one point five (1.5) foot in width for a total of twenty-seven (27) square feet.

The location of said privilege shall be as shown on prints kept on file with the Department of Business Affairs and Consumer Protection and the Office of the City Clerk.

Said privilege shall be constructed in accordance with plans and specifications approved by the Zoning Department - Signs.

This grant of privilege in the public way shall be subject to the provisions of Section 10-28-015 and all other required provisions of the Municipal Code of Chicago.

The grantee shall pay to the City of Chicago as compensation for the privilege #1110199 herein granted the sum of fifty ($50.00) per annum in advance.

A 25% penalty will be added for payments received after due date.


The permit holder agrees to hold the City of Chicago harmless for any damage, relocation or replacement costs associated with damage, relocation or removal of private property caused by the City performing work in the public way.


Authority herein given and granted for a period of five (5) years from and after 11/19/2013.

Alderman

Ameya Pawar 47th Ward

1513 W. IRVING PARK RD.

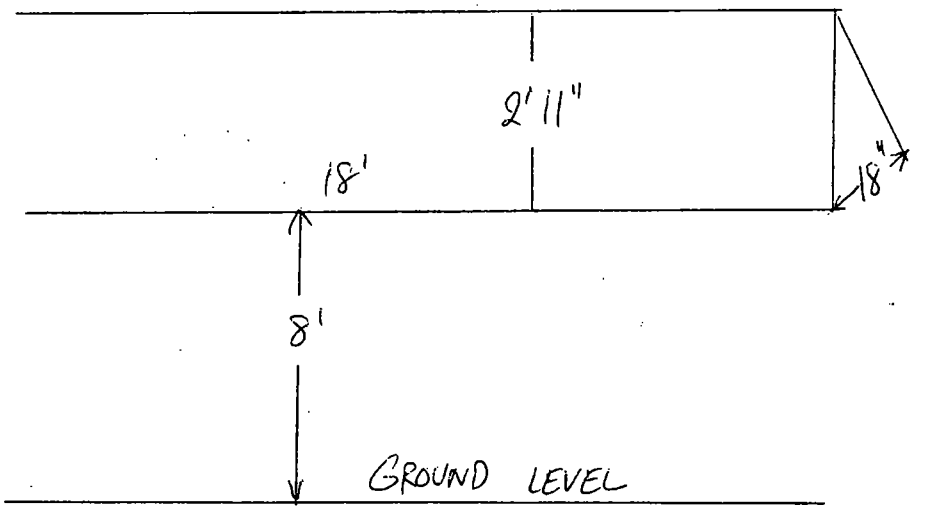

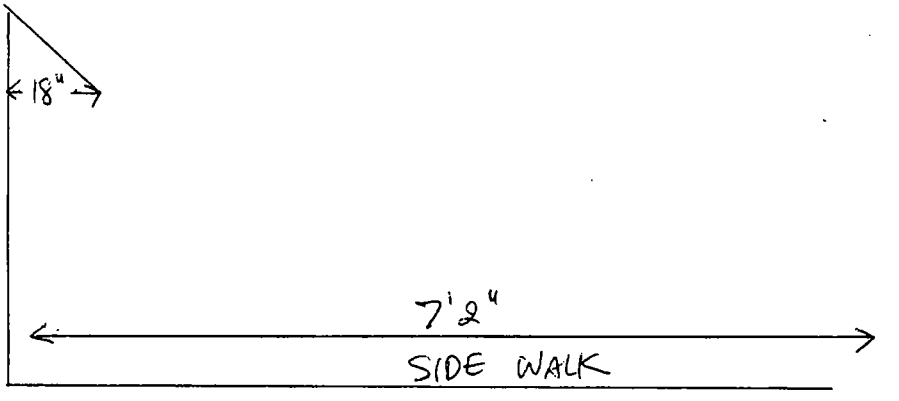

Department of Business Affairs and Consumer Protection
Small Business Center - Public Way Use Unit
City Hall - 121 N. LaSalle Street, Room 800 • Chicago, IL 60602
(312)-74-GOBIZ (312-744-6249) • (312) 744-1944 (TTY)
http://www.cityofchicago.org/bacp

01/15/2014

Alderman **Ameya Pawar**
Ward # **47**
City of Chicago
City Hall, Room **300**
121 North LaSalle Street
Chicago, Illinois 60602

Re: An ordinance to use and maintain a portion of the public right-of-way for **one (1) canopy(ies)** for **THAI KITCHEN**, adjacent to the premises known as **1513 W. Irving Park Rd.**.

Dear Alderman **Ameya Pawar**:

The applicant referenced above has requested the use of the public right-of-way for a **canopy(ies)**. An ordinance has been prepared by the Department of Business Affairs and Consumer Protection – Small Business Center - Public Way Use Unit for presentation to the City Council. Because this request was made for properties located in your ward, as approved by you as per the attached, I respectfully request that you introduce the attached ordinance at the next City Council meeting.

If you have any questions regarding this ordinance, please contact Anthony Bertuca at (312) 744-5506.

Department of Business Affairs and Consumer Protection

City of Chicago

O2014-294

Office of the City Clerk

Document Tracking Sheet

Meeting Date:	1/15/2014
Sponsor(s):	Osterman (48)
Type:	Ordinance
Title:	Canopy(s) for Furama Restaurant, Inc.
Committee(s) Assignment:	Committee on Transportation and Public Way

ORDINANCE
FURAMA RESTAURANT INC
Acct. No. 4504 - 1
Permit No. 1110376

Be It Ordained by the City Council of the City of Chicago:

SECTION 1. Permission and authority are hereby given and granted to FURAMA RESTAURANT INC, upon the terms and subject to the conditions of this ordinance to maintain and use, as now constructed, two (2) Canopy(s) projecting over the public right-of-way adjacent to its premises known as 4936 N. Broadway .

Said Canopy(s) at N. Broadway measure(s):
One (1) at sixty-five (65) feet in length, and one point six seven (1.67) foot in width for a total of one hundred eight point five five (108.55) square feet.

Said Canopy(s) at W. Argyle measure(s):
One (1) at forty-seven (47) feet in length, and one point six seven (1.67) foot in width for a total of seventy-eight point four nine (78.49) square feet.

The location of said privilege shall be as shown on prints kept on file with the Department of Business Affairs and Consumer Protection and the Office of the City Clerk.

Said privilege shall be constructed in accordance with plans and specifications approved by the Zoning Department - Signs.

This grant of privilege in the public way shall be subject to the provisions of Section 10-28-015 and all other required provisions of the Municipal Code of Chicago.

The grantee shall pay to the City of Chicago as compensation for the privilege #1110376 herein granted the sum of one hundred sixty-two ($162.00) per annum in advance.

A 25% penalty will be added for payments received after due date.


The permit holder agrees to hold the City of Chicago harmless for any damage, relocation or replacement costs associated with damage, relocation or removal of private property caused by the City performing work in the public way.

Authority herein given and granted for a period of five (5) years from and after 12/17/2013.

Alderman _____

Harry Osterman 48th Ward

20131220_140857.jpg

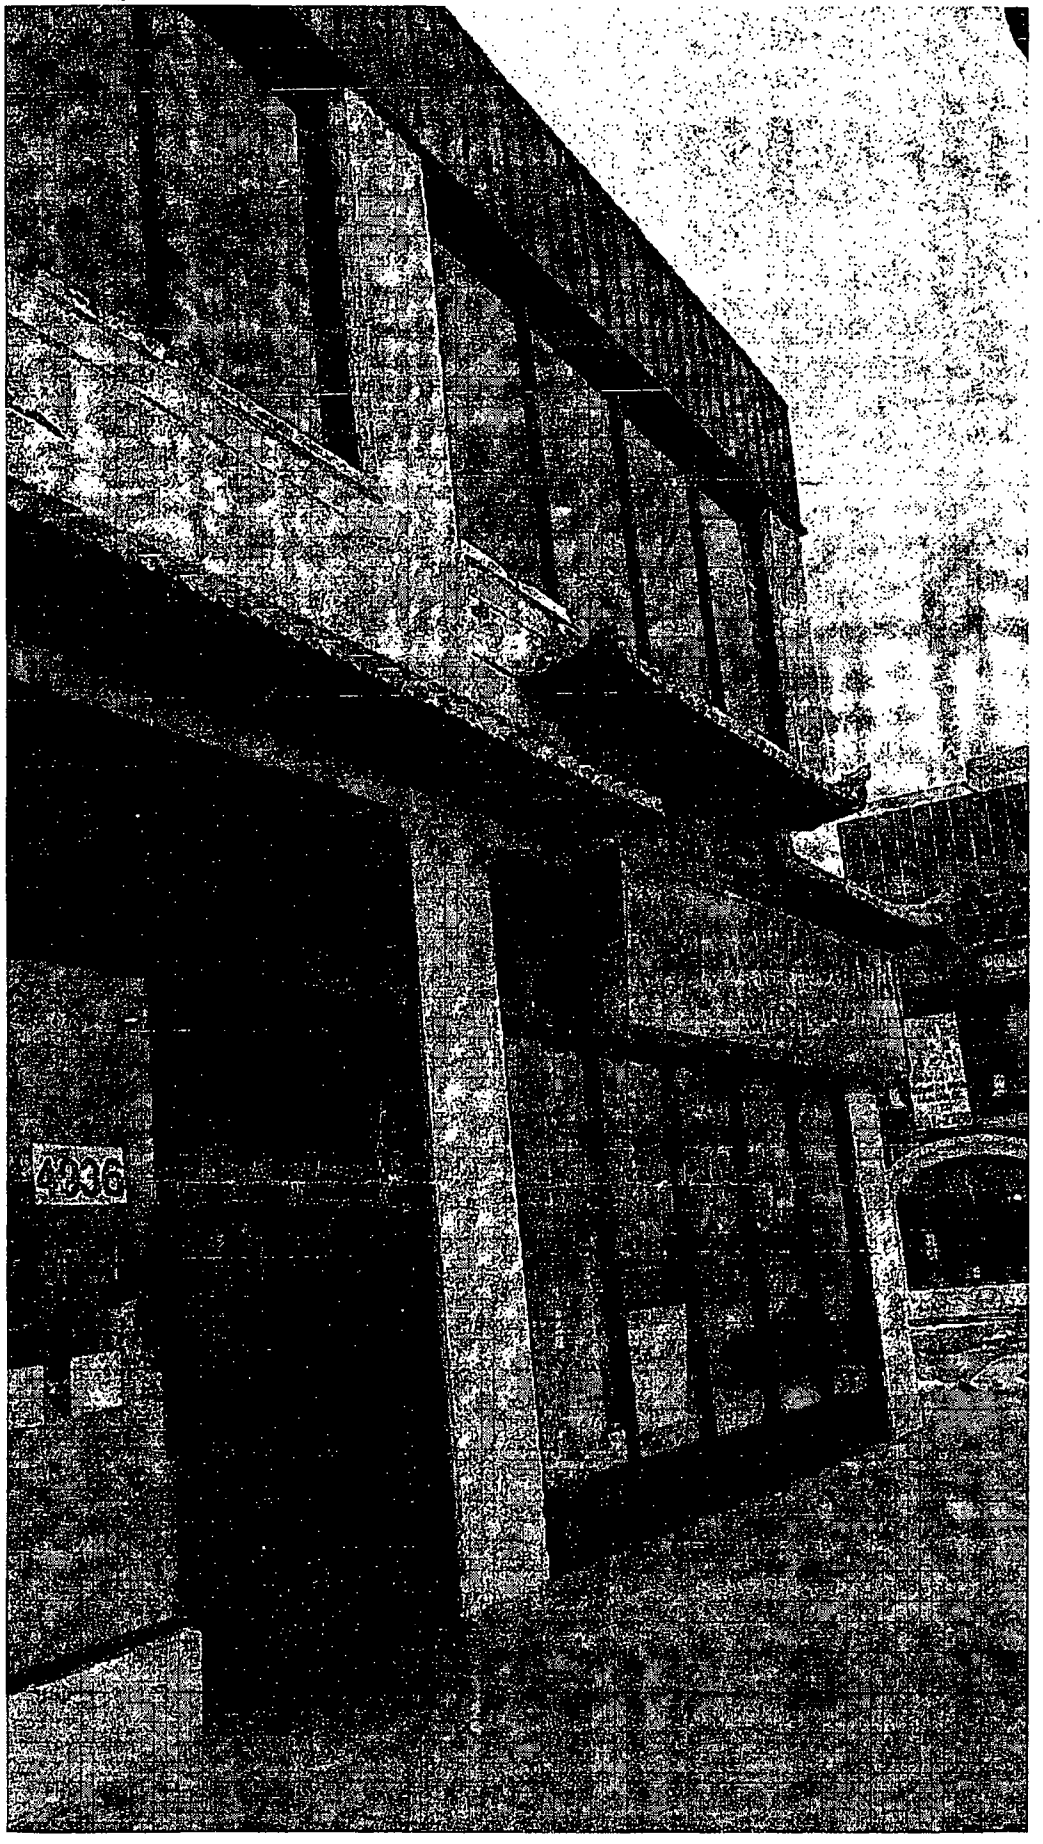

Department of Business Affairs and Consumer Protection
Small Business Center - Public Way Use Unit
City Hall - 121 N. LaSalle Street, Room 800 • Chicago, IL 60602
(312)-74-GOBIZ (312-744-6249) • (312) 744-1944 (TTY)
http://www.cityofchicago.org/bacp

01/15/2014

Alderman **Harry Osterman**
Ward # **48**
City of Chicago
City Hall, Room **300**
121 North LaSalle Street
Chicago, Illinois 60602

Re: An ordinance to use and maintain a portion of the public right-of-way for **two (2) canopy(ies)** for **FURAMA RESTAURANT INC**, adjacent to the premises known as **4936 N. Broadway** .

Dear Alderman **Harry Osterman**:

The applicant referenced above has requested the use of the public right-of-way for a **canopy(ies)**. An ordinance has been prepared by the Department of Business Affairs and Consumer Protection – Small Business Center - Public Way Use Unit for presentation to the City Council. Because this request was made for properties located in your ward, as approved by you as per the attached, I respectfully request that you introduce the attached ordinance at the next City Council meeting.

If you have any questions regarding this ordinance, please contact Anthony Bertuca at (312) 744-5506.

Department of Business Affairs and Consumer Protection

City of Chicago

R2014-3

Office of the City Clerk

Document Tracking Sheet

Meeting Date:	1/15/2014
Sponsor(s):	Mitts (37)
Type:	Resolution
Title:	Support of Class 6(b) tax incentive for property at 812-816 N Pulaski Rd
Committee(s) Assignment:	Committee on Economic, Capital and Technology Development

RESOLUTION APPROVING THE RENEWAL OF CLASS 6(B) REAL ESTATE TAX INCENTIVE FOR THE BENEFIT OF UNITED SPRING AND MANUFACTURING CO., AN ILLINOIS LIMITED LIABILITY COMPANY, AND REAL ESTATE LOCATED GENERALLY AT 812-816 NORTH PULASKI ROAD IN CHICAGO, ILLINOIS PURSUANT TO COOK COUNTY, ILLINOIS, REAL PROPERTY ASSESSMENT CLASSIFICATION ORDINACE

WHEREAS, the Cook County Board of Commissioners has enacted the Cook County Real Property Assessment Classification Ordinance, as amended from time to time (the "Ordinance"), which provides for, among other things, real estate tax incentives to property owners who build, rehabilitate, enhance and occupy property which is located within Cook County and which is used for manufacturing purposes; and

WHEREAS, the City of Chicago (the "City"), consistent with the Ordinance, wishes to induce industry to locate and expand in the City by supporting financial incentives in the form of property tax relief; and

WHEREAS, United Spring and Manufacturing Co. occupies the property commonly known as 812-816 North Pulaski Road, Chicago, Illinois (hereinafter referred to as the subject property) and constructed an addition to its existing manufacturing facility located at 830 North Pulaski Road, Chicago, Illinois; and

WHEREAS, the subject property is occupied by United Spring and Manufacturing Co. and used for the manufacture of coil springs for farm machinery and other industrial springs; and

WHEREAS, the Permanent Real Estate Index Numbers for the subject property are: 16-03-431-027, 16-03-431-028, 16-03-431-029, and 16-03-431-030; and

WHEREAS, the Applicant has filed or intends to file with the Office of the Assessor of Cook County (the "assessor") a renewal application for a Class 6(b) tax incentive under the Ordinance; and

WHEREAS, the subject property is located within the City of Chicago Enterprise Zone No. 6 (created pursuant to Illinois Enterprise Zone Act, 20 ILCS 665/1 et seq., as amended, and pursuant to an ordinance enacted by the City Council of the City, as amended) and the purpose of Enterprise Zones is also to provide certain incentives in order to stimulate economic activity; and

WHEREAS, the Ordinance requires that, in connection with the filing of a Class 69b) eligibility application with the Assessor, the applicant must obtain the municipality in which such real estate that is proposed for Class 6(b) designation is located a resolution expressly stating that the municipality has determined that the incentive provided by Class 6(b) is necessary for the development to occur on such real estate and that the municipality supports and consents to the renewal of Class 6(b) classification by the Assessor; and employment; and

WHEREAS, notwithstanding the Class 6(b) status of the Subject Property, the redevelopment and utilization thereof will generate significant new revenues to the City in the form of additional real estate taxes and other tax revenues; now thereof,

BE IT RESOLVED BY THE CITY COUNCIL OF THE CITY OF CHICAGO:

SECTION 1: That the City determines that the incentive provided by Class 6(b) is necessary for the development to occur on the Subject Property.

SECTION 2: That the City supports and consents to the renewal of the Class 6(b) classification by the Assessor with respect to the Subject Property.

SECTION 3: That the Clerk of the City of Chicago is authorized to and shall send a certified copy of this resolution to the Office of the Cook County Assessor, Room 312, County Building, Chicago, Illinois 60602 and a certified copy of the this resolution may be included with the Class 6(b) renewal application filed with the Assessor by the Applicant, as applicant, in accordance with the Ordinance.

SECTION 4: That this resolution shall be effective immediately upon its passage and approval.

Attachments: Resolution – July 13, 1995 – Alderman Percy Giles
City Clerk of Chicago Certification

EMMA MITTS
Alderman, 37th Ward

Econ + Cap Deve/

RESOLUTION

AUTHORIZING REAL ESTATE TAX INCENTIVES
FOR THE REAL PROPERTY LOCATED AT
812-816 N. PULASKI
PURSUANT TO THE COOK COUNTY REAL PROPERTY
CLASSIFICATION ORDINANCE

WHEREAS, The Cook County Board of Commissioners has amended the Cook County Real Property Classification Ordinance to provide real estate tax incentives to property owners to build, rehabilitate, enhance and occupy property which is located within Cook County and which is used for manufacturing purposes; and

WHEREAS, The City of Chicago, consistent with the Cook County Real Property Ordinance as amended, wishes to induce industry to locate and expand in the City by offering financial incentives in the form of property tax relief; and

WHEREAS, United Spring and Manufacturing Co. has recently acquired the property commonly known as 812-816 N. Pulaski Road, Chicago, Illinois (hereinafter referred to as the subject property) and intends to construct an addition to its existing manufacturing facility located at 830 N. Pulaski Road, Chicago, Illinois. The subject property will be eligible for Class 6b tax incentives; and

WHEREAS, The subject property will be occupied by United Spring and Manufacturing Co. and used for the manufacture of coil springs for farm machinery and other industrial springs.

WHEREAS, The granting of the Class 6b tax incentives is necessary for the execution of the intended construction on the subject property;and

WHEREAS, The construction of this improvement and the future use of the subject property will provide significant present and future employment both temporary and permanent; and

WHEREAS, Notwithstanding the Class 6b status of the subject property, the improvements to and utilization thereof will generate significant new revenues to the City in the form of real estate and tax revenues; and

WHEREAS, The subject property is located within the boundaries of Chicago Enterprise Zone number six; and

WHEREAS, the Permanent Real Estate Index Numbers for the subject property are: 16-03-431-027, 16-03-431-028, 16-03-431-029 and 16-03-431-030; now, therefore

Be It Resolved, That we, the Mayor and Members of the City Council of the City of Chicago hereby resolve that:

SECTION 1. The City of Chicago has determined that the incentive provided by the Class 6b tax incentive is both necessary and appropriate for the said development to occur on the subject property.

SECTION 2. The City of Chicago hereby supports and consents to the Class 6b designation of the subject property pursuant to the Cook County Real Property Classification Ordinance, as amended; and the application of the Class 6b tax incentives to the property identified as Permanent Real Estate Tax Numbers: 16-03-431-027, 16-03-431-028, 16-03-431-029 and 16-03-431-030;

SECTION 3. The Clerk of the City of Chicago authorized and directed to send a certified copy of this resolution to the Office and the Cook County Assessor, Room 312, County Building, Chicago, Illinois; and

Be It Further Resolved, That this resolution shall be effect immediately upon its passage or as otherwise provided for by the law.

Percy Giles
Alderman, 37th Ward

Document No. PR95-51

Document No. R95-690

REFERRED TO COMMITTEE ON
ECONOMIC and CAPITAL DEVELOPMENT

JUN 14,1995

City Clerk City of Chicago

ADOPTED
by the City Council of the
City of Chicago

City Clerk

JUL 13 1995

STATE OF ILLINOIS,)
)
COUNTY OF COOK.)

I, JAMES J. LASKI, City Clerk of the City of Chicago, in the County of Cook and State of Illinois, DO HEREBY CERTIFY that the annexed and foregoing is a true and correct copy of that certain resolution approving the property at 812 -- 816 North Pulaski Road for Class 6(b) tax incentives pursuant to the Cook County Real Property Classification Ordinance; which resolution was adopted by the City Council of the City of Chicago at the regular meeting held on the thirteenth (13th) day of July, A.D. 1995.

I DO FURTHER CERTIFY that the original, of which the foregoing is a true and correct copy, is on file in my office and that I am the lawful custodian of the same.

WITNESS MY HAND and the corporate seal of the said City of Chicago this eighteenth (18th) day of July, A.D. 1995.

JAMES J. LASKI, City Clerk

City of Chicago

R2014-2

Office of the City Clerk

Document Tracking Sheet

Meeting Date:	1/15/2014
Sponsor(s):	Balcer (11) Cullerton (38) Reboyras (30) Cardenas (12) Quinn (13) Foulkes (15) Pope (10) Cochran (20) O'Shea (19) Reilly (42) Burke (14)
Type:	Resolution
Title:	Call for hearing(s) with the Committee of Human Relations to promote education and implement strategies to better identify the root causes of suicide among veterans
Committee(s) Assignment:	Committee on Human Relations

Human Relations

RESOLUTION

WHEREAS, Veterans of the United States Armed Forces have served our Country with distinction and courage, and it is incumbent upon the government to assist these loyal Americans as they return from their tours of duty by making their transitions back to civilian life as smooth as possible; and

WHEREAS, Our veterans face myriad challenges, including Post Traumatic Stress Disorder, a lack of job opportunities, barriers to reintegrating themselves into their families and communities, and a high incidence of substance abuse; and

WHEREAS, Tragically, many returning servicemen and women find themselves incapable of coping with these challenges – a 2012 study by the Veterans Health Administration revealed that veterans accounted for a shocking 22 percent of suicides in the United States between 1999 and 2010; and

WHEREAS, Expressed another way, the 2012 study revealed that more than 20 veterans were committing suicide every day; and

WHEREAS, In January 2014, the Veterans Health Administration released a follow-up study revealing that, in 2011, the suicide rate actually increased for all female veterans and for male veterans under 30, especially those between the ages of 18 and 24; and

WHEREAS, Since 2007, the United States Department of Veterans Affairs has taken numerous steps to reduce suicides, including the creation of the Veterans Crisis Line, a 24-hour hotline dedicated to assisting veterans on a wide range of issues; and

WHEREAS, These efforts, while important, are not enough – the men and women of the United States Armed Forces deserve far more vigorous support in gratitude for their valiant efforts in defense of our security; and

WHEREAS, Americans, operating through every level of government, should prioritize the welfare of our veterans by, among other things, allowing them ample job opportunities upon their return to civilian life, and providing any and all other forms of support necessary to make their post-military lives as rewarding and meaningful for them as their military service has been for all of us; now, therefore,

BE IT RESOLVED, That we, the Mayor and Members of the City Council of the City of Chicago, assembled this fifteenth day of January, 2014, do hereby call upon the City Council's Committee on Human Relations to hold a hearing to explore what can be done to better identify the root causes of suicide among veterans, to implement strategies to reduce such suicides, and to promote education and other efforts to assist the federal government in this cause; and

BE IT FURTHER RESOLVED, That representatives of the United States Department of Veterans Affairs be invited to attend the hearing and present testimony on this important and heart-rending issue.

38 30 12th 13 15 10th

James A. Balcer
James A. Balcer
Alderman, 11th Ward

19 42

City of Chicago

R2014-7

Office of the City Clerk

Document Tracking Sheet

Meeting Date:	1/15/2014
Sponsor(s):	Cardenas (12) Moore (49) Pawar (47) Smith (43) Hairston (5) Fioretti (2) Foulkes (15) Pope (10)
Type:	Resolution
Title:	Call for Congress to restore funding for Great Lakes Restoration Initiative
Committee(s) Assignment:	Committee on Health and Environmental Protection

WHEREAS, the Great Lakes comprise almost 20% of the world's surface fresh water and 95% of North America's fresh surface water, and supply drinking water to more than 40 million U.S. and Canadian residents; and

WHEREAS, Lake Michigan alone contains 4.3% of the world's fresh surface water, less than 1% of which is renewed annually; and

WHEREAS, Lake Michigan supplies drinking water to more than 8 million Illinoisans and to all of the people of the city of Chicago; and

WHEREAS, Chicago's Lake Michigan shoreline parks and beaches provide unrivaled and vital recreational, quality of life and economic benefits to the city of Chicago, its residents and its visitors;

WHEREAS, Chicago's Lake Michigan marinas comprise the largest municipal harbor system in the Great Lakes and the nation;

WHEREAS, Lake Michigan is threatened by pathogens that close beaches; sewage overflows that cloud the Chicago River and the lake; invasive species that disrupt infrastructure, damage boating and fishing and cost the region hundreds of millions of dollars each year; and toxic contamination of sediments that threatens the health of people and wildlife; and

WHEREAS, the Great Lakes region has recognized the cost of addressing these threats at more than $20 billion and joined together in an unprecedented collaborative effort of governors, mayors, tribes, businesses, non-governmental organizations and federal leaders to protect and restore the Great Lakes under the Great Lakes Restoration Initiative; and

WHEREAS, economists have found that every $1 invested to restore the Great Lakes leads to at least $2 in economic benefit; and

WHEREAS, since 2010 the White House and a strong bipartisan coalition in Congress have provided more than $1.3 billion for this Initiative; and

WHEREAS, the Great Lakes Restoration Initiative has been highly successful and is producing results on the ground around the region and in Chicago, such as the restoration of Northerly Island and the Calumet region, cleanup and protection of Chicago's beaches, the restoration of the Chicago River and the engagement of thousands of Chicago youth and adults in this work; and

WHEREAS, much work remains to be carried out under the Initiative, and this work will only get more expensive and challenging if delayed; and

WHEREAS, in 2013 Members of Congress proposed severe cutbacks to the Initiative; and

WHEREAS, a strong bipartisan coalition of Members of Congress and the President remain fully committed to the implementation of the Initiative; therefore

Be It Resolved, we call upon Congress to restore funding for the Great Lakes Restoration Initiative at $300 million to protect our lakes, our drinking water, our quality of life, our economic vitality and the health of our families and children.

George A. Cardenas
Alderman, 12th Ward

City of Chicago

R2014-8

Office of the City Clerk

Document Tracking Sheet

Meeting Date:	1/15/2014
Sponsor(s):	Cardenas (12) Balcer (11) Pope (10) Foulkes (15) Pawar (47)
Type:	Resolution
Title:	Call for Illinois General Assembly to support funding of Illinois Poison Center as part of reauthorization of Wireless Emergency Telephone Safety Act
Committee(s) Assignment:	Committee on Health and Environmental Protection

Hearing Health Ed.

Chicago City Council Resolution
Protect the Illinois Poison Center

WHEREAS, the Illinois Poison Center has been providing timely poison prevention and treatment services to the people of Illinois for over 60 years as the oldest and one of the largest poison centers in the nation; and

WHEREAS, the Illinois Poison Center is a mainstay in the emergency medical care system of the State of Illinois and is recognized nationally for its contributions to poison treatment and prevention; and

WHEREAS, poisoning is the second leading cause of unintentional injury-related death in the United States, according to the Centers for Disease Control and Prevention; and

WHEREAS, the Illinois Poison Center serves as a first responder for Illinois residents facing poisoning emergencies, caring for nearly 82,000 poison-related cases statewide annually – with nearly 13,000 in Chicago alone; and

WHEREAS, the Illinois Poison Center proactively educates Chicago residents in an effort to reduce poisonings, such as increasing ingestion of "laundry pod" detergent packages by children, or new forms of drug or medication misuse/abuse by patients; and

WHEREAS, the Illinois Poison Center has trained over 400 Chicagoans in poison prevention education; and they, in turn, staffed over 88 events reaching over 12,000 Chicago residents with injury prevention and education; and

WHEREAS, the Illinois Poison Center assists in public health threats and disaster preparedness, including threats of bioterrorism, concerns about the influenza outbreaks, and inquiries concerning nuclear radiation matters and material and antidote distribution for Chicago; and

WHEREAS, the Illinois Poison Center also plays a key role in the Chicago Department of Public Health's CHEMPACK Program, serving in coordination to pre-position antidotes to expedite the treatment of individuals exposed to chemical nerve agents; and

WHEREAS, the Illinois Poison Center provides expertise to Chicago's first responders during crisis poisonings, including toxicology expertise and consultation services; and

WHEREAS, the Illinois Poison Center manages approximately 90 percent of cases from the general public at home and prevents about 4,800 unnecessary emergency room visits in Chicago alone; and

WHEREAS, the Illinois Poison Center prevents an estimated 4,000 unnecessary ambulance runs in Chicago annually; and

WHEREAS, the Illinois Poison Center saved Chicago over $7 million in reduced health care and lost productivity costs in 2012 alone; and

WHEREAS, the Illinois Poison Center is funded through what is a true public-private partnership; and

WHEREAS, approximately 25 percent of the Illinois Poison Center's total budget is provided in the form of base funding by the State of Illinois, down from the historical 40 percent over the past decade; and

WHEREAS, the Illinois Poison Center may close on June 30, 2014 due to continued decreases in government investment, making Illinois the only state in the country without poison center services; and


WHEREAS, the City of Chicago is concerned with losing its only remaining poison control, information and treatment center; and

THEREFORE, WE, RAHM EMMANUEL, MAYOR OF THE CITY OF CHICAGO, and the CHICAGO CITY COUNCIL are encouraged to support the efforts of the Illinois Poison Center to pursue a plan for sustainable and appropriate funding to preserve the Illinois Poison Center and continue to save lives; and

NOW BE IT RESOLVED, that the Chicago delegation of the Illinois General Assembly are aware that the plan put forth by the Illinois Poison Center would not affect current funding for 9-1-1 call centers; and

BE IT FURTHER RESOLVED, that the Chicago delegation of the Illinois General Assembly support the funding of the Illinois Poison Center as part of the reauthorization of the Wireless Emergency Telephone Safety Act; and

BE IT FURTHER RESOLVED, that a suitable copy of this Resolution is spread upon the official proceedings of this Honorable Body and that an official copy of the same be tendered to the Chicago delegation of the Illinois General Assembly.

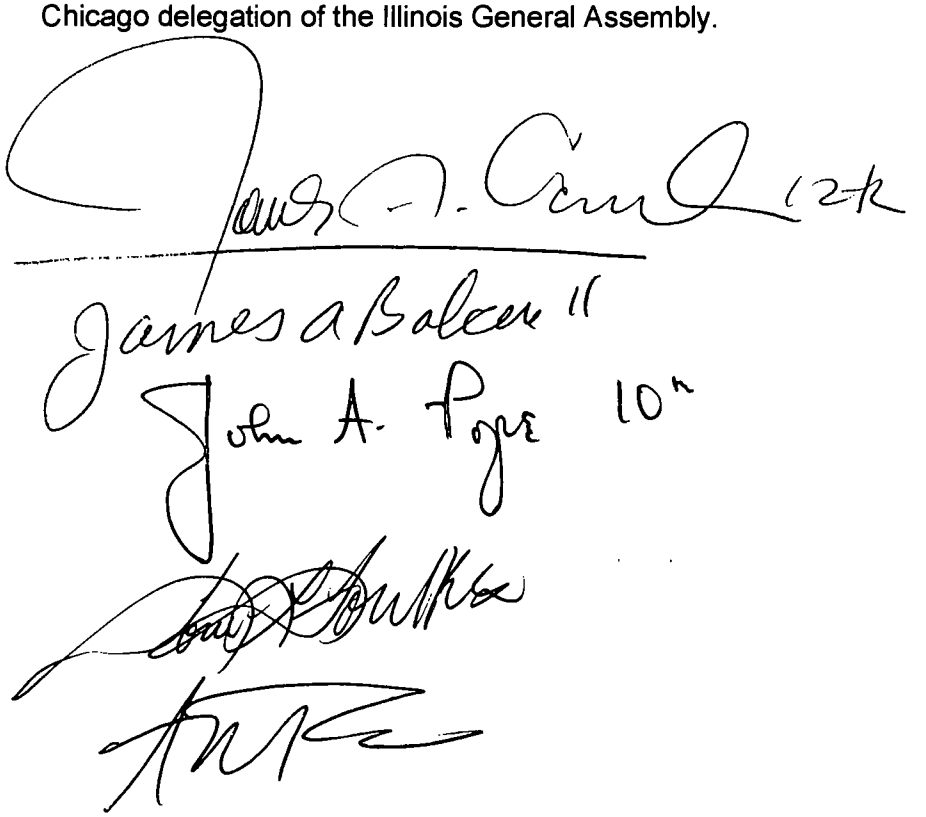

City of Chicago

R2014-6

Office of the City Clerk

Document Tracking Sheet

Meeting Date:	1/15/2014
Sponsor(s):	Burke (14) Balcer (11)
Type:	Resolution
Title:	Call for rejection of proposal naming the Federal Bureau of Alcohol, Tobacco, Firearms and Explosives headquarters in Washington in honor of Elliot Ness
Committee(s) Assignment:	Committee on Public Safety

Public Safety Committee

RESOLUTION

WHEREAS, United States Senators Mark Kirk and Dick Durbin have proposed naming the U.S. Bureau of Alcohol, Tobacco, Firearms and Explosives headquarters in Washington, D.C. in honor of Chicago native and Prohibition-era crime fighter Eliot Ness, the leader of the legendary Untouchables; and

WHEREAS, The Chicago City Council has been informed of this proposal by Alderman Edward M. Burke; and

WHEREAS, Eliot Ness served as the Chief Investigator of the Prohibition Bureau for Chicago in 1934 and became famous for his efforts to enforce prohibition in Chicago; and

WHEREAS, Jonathan Eig, author of *Get Capone: The Secret Plot that Captured America's Most Wanted Gangster,* has voiced opposition to the proposal, saying that Ness fell short of his legendary reputation; and

WHEREAS, Jonathan Eig argues that Eliot Ness did not deserve the credit for putting mobster Al Capone behind bars and in fact played no role in the prosecution of Al Capone; and

WHEREAS, Eliot Ness reportedly suffered from bouts of heavy drinking and had a checkered career after leaving the federal government; and

WHEREAS, During the 1930s, Eliot Ness served as the Public Safety Director of Cleveland and was compelled to resign after a late-night drunken driving incident and a high-profile failure to solve a series of bloody murders; and

WHEREAS, In 1947 Eliot Ness ran unsuccessfully for Mayor of Cleveland; and

WHEREAS, Eliot Ness suffered from a number of setbacks in his personal life and made a number of forays into the corporate world which failed; now, therefore

BE IT RESOLVED, That we, the Mayor and the members of the Chicago City Council, assembled this fifteenth day of January, 2014, do hereby call upon federal officials to reject the proposal of naming the Federal Bureau of Alcohol, Tobacco, Firearms and Explosives headquarters in Washington, D.C. in honor of Elliot Ness; and

BE IT FURTHER RESOLVED, That a suitable copy of this resolution be presented to the Federal Bureau of Alcohol, Tobacco, Firearms and Explosives.

James Balcer II

Alderman – 14th Ward

City of Chicago

R2014-11

Office of the City Clerk

Document Tracking Sheet

Meeting Date:	1/15/2014
Sponsor(s):	Sposato (36) Arena (45) Waguespack (32) Dowell (3) Munoz (22) Foulkes (15) Hairston (5) Fioretti (2) Pawar (47) Cappleman (46) Silverstein (50) Sawyer (6)
Type:	Resolution
Title:	Call for Chicago Board of Education to suspend voting on any charter school expansion until comprehensive analysis for such expansion is available
Committee(s) Assignment:	Committee on Committees, Rules and Ethics

NEW PROCESS FOR NEW SCHOOLS RESOLUTION

WHEREAS, in August 2013, Chicago Public Schools issued a request for proposals for new charter schools to open in the 2014-2015 and 2015-2016 school years with the stated purpose of relieving overcrowding; and

WHEREAS, the Chicago Board of Education voted in May 2013 to close 50 local public schools, stating that downsizing the school district was necessary to address its budget deficit; and

WHEREAS, by CPS closing schools last year, they divested $149 million dollars away from 50 schools within 19 wards, and additionally cut $17 million from the CPS schools that remained open in those wards.

WHEREAS, having 64% (74) of all charters in the city within 19 wards – was a direct cause of the local public schools being "under-utilized" and eventually closing; and

WHEREAS, Chicago Public Schools has increased its spending citywide on charter schools by more than $143 million within the last two years, while the budgets of local public schools have been cut by $351 million; and

WHEREAS, CPS increased the funding of 74 charters by $42 million dollars within the 19 wards that had schools closed; and

WHEREAS, if Chicago's Board of Education approves the current 21 proposals for new charter schools, it will cost an additional $225 million over the next 10 years to operate these new schools; and

WHEREAS, Chicago Public Schools has not produced an analysis of the potential negative effects a charter expansion could have on existing schools and their surrounding communities; and

WHEREAS, there are more targeted and cost-effective approaches to relieving school overcrowding, such as attendance boundary shifts, mobile units, annex construction, and leasing additional space; and

WHEREAS, a significant number of the charter proposals that are being considered through the Request for Proposals are not located in the areas CPS has prioritized for new schools; and

WHEREAS, there is no clear evidence that Chicago's charter schools provide higher-quality educational opportunities than its traditional public schools; and

WHEREAS, the Chicago City Council approved the creation of an Independent Budget Office in December of 2013 tasked with providing an independent analysis of financial matters related to the City of Chicago; and

WHEREAS, the Chicago Board of Education is scheduled to vote on the proposed charter school expansion on January 22, 2014;

WHEREAS, the State of Illinois requires Chicago Public Schools to request proposals for new charter schools on an annual basis; now, therefore

BE IT RESOLVED, that we hereby urge the Chicago Board of Education to suspend voting on any proposed charter school expansion – including that which is scheduled to be considered on January 22, 2014 – until a comprehensive analysis of the proposed expansion that is available to the public and includes the following elements:

(a) A detailed analysis of the additional capacity created by each proposed new school site and the utilization rates of the surrounding schools in the area conducted by Chicago Public Schools;
(b) A cost-benefit analysis of all available options for addressing identified overcrowding conducted by the City Council's Independent Budget Office;
(c) A fiscal analysis conducted and made public by the City Council's Independent Budget Office on the impact of charter school expansion, detailing the additional public funds that would be required, the impact on Chicago Public Schools' overall budget, and the particular impact on the budgets of existing traditional public schools in the communities targeted for charter school expansion;
(d) An analysis of each proposed charter school's target population and how it compares to the overall student population in the area, taking account of race, gender, socioeconomic status, English language learners, and students with special needs conducted by Chicago Public Schools;
(e) An analysis of existing funding disparities between charter schools and traditional public schools, and the impact that has had on students' educational opportunities conducted by the City Council's Independent Budget Office; and
(f) All available evidence demonstrating why the proposed charter school will: lead to a reduction in the achievement gap of low-income students of color, adequately providing educational opportunities to English Language Learners, and students with special educational needs, demonstrate the ability to retain and graduate high school students within five-years of enrollment, and provide additional evidence of any other significantly improved educational outcomes for Chicago's students, provided by the charter applicant and reviewed by Chicago Public Schools

BE IT FURTHER RESOLVED, that we hereby urge Chicago Public Schools to collaborate with the City Council to ensure that the communities affected by any proposed charter school expansion are properly informed of the implications of these decisions and provided with meaningful opportunities to participate in the decision-making process. At a minimum, a consortium of Local School Councils and Aldermen from the communities targeted for charter school expansion should host public forums in which the analysis described above is shared and community members are given the opportunity to provide input. We suggest that the Local School Councils then hold a vote of their school communities to assess the support for the new charter school along with the support for any alternative proposals. It is our recommendation that all such input and voting results be reported to the Chicago Board of Education and weighted heavily as they finalize their decisions on any proposed charter school expansion moving forward.

Scott Waguespack 32

Pat Dowell, 3rd

(6)

City of Chicago

R2014-5

Office of the City Clerk

Document Tracking Sheet

Meeting Date:	1/15/2014
Sponsor(s):	Sposato (36) Fioretti (2) Arena (45) Moreno (1) Waguespack (32) Dowell (3)
Type:	Resolution
Title:	Call for the Federal Communications Commission to require rules and regulations in interest of public safety to mandate installation of anti-theft software on all smartphones
Committee(s) Assignment:	Committee on Finance

Finance

RESOLUTION MEMORIALIZING THE FEDERAL TRADE COMMISSION TO REQUIRE ANTI-THEFT SOFTWARE ON ALL SMARTPHONES

WHEREAS, On March 28, 2011, a 68-year-old woman died after being shoved down the stairs at the CTA's Fullerton station by a 17-year-old who fled with an iPhone he stole on a train; and

WHEREAS, On the morning of January 13, 2014, a 17-year-old girl was waiting at a bus stop on her way to school when a man walked up and demanded her cell phone. Before the girl had a chance to respond, the robber shot her in the stomach; and

WHEREAS, 113 smartphones are stolen every minute in the United States. In New York City, those thefts account for 14 percent of all crime. The Federal Trade Commission cites one out of three robberies nationwide involves the theft of a mobile phone.

WHEREAS, Secure Our Smartphones (SOS), an initiative spearheaded by a coalition of law enforcement officials co-chaired by New York Attorney General Eric Schneiderman and San Francisco District Attorney George Gascon, is comprised of consumer groups, law enforcement agencies and elected leaders from across the country including Illinois Attorney General Lisa Madigan. SOS advocates a "kill switch", such as featured on the latest iPhone operating system, that allows the rightful owner to wipe all data from a stolen phone, thus rendering any stolen smartphone inoperable on any network, anywhere in the world. Therefore, the incentive to steal them would be eliminated; and

WHEREAS, It is incumbent upon this legislative body to add its support to such a commonsense solution, especially in the face of mounting evidence that such incidents of smartphone thefts are becoming increasingly violent; now therefore

BE IT RESOLVED That we, the undersigned members of the City of Chicago City Council, gathered together on this 15th Day of January, 2014, do hereby call upon the Federal Communications Commission to expeditiously promulgate such rules and regulations in the interest of public safety that will mandate the installation of software in smartphones that would render them inoperable if they have been stolen.

BE IT FURTHER RESOLVED That suitable copies of this resolution be prepared and presented to Chairman of the Federal Communications Commission Tom Wheeler, New York Attorney General Eric Schneiderman, San Francisco District Attorney George Gascon and Illinois Attorney General Lisa Madigan.

Nicholas Spaeth 36th

Ryan W[illegible] 2nd

[illegible] 15

Scott Wagenpfeil 32

1st

Joe Mathews

Pat Dowell, 3rd

City of Chicago

R2014-4

Office of the City Clerk

Document Tracking Sheet

Meeting Date:	1/15/2014
Sponsor(s):	Laurino (39) O'Connor (41)
Type:	Resolution
Title:	Call for hearing(s) determining flight paths and reducing the impact of aircraft noise on the surrounding population at Chicago O'Hare International Airport
Committee(s) Assignment:	Committee on Aviation

Aviation

RESOLUTION

WHEREAS, Chicago- O'Hare International Airport is one of the busiest commercial airports in the world, annually handling hundreds of thousands of aircraft operations involving tens of millions of passenger enplanements; and

WHEREAS, Chicago-O'Hare International Airport is a vital economic engine for the City of Chicago and the Chicago region, responsible for thousands of jobs across many sectors of the economy; and

WHEREAS, Chicago-O'Hare International Airport has been undergoing an expansive capital program known as the O'Hare Modernization Plan (OMP), a multi-billion dollar, intergovernmental effort to make airport operations safer and more efficient, while spurring considerable economic growth throughout the region; and

WHEREAS, the O'Hare Modernization Plan calls for the creation of additional runways and a complete transition of the entire airfield to a parallel runway configuration; and

WHEREAS, a new runway, 10C/28C, recently commissioned as part of the O'Hare Modernization Plan, has led to a significant increase in the number of evening arrivals on runway 27 Left, which has greatly impacted the quality of life in communities situated east of Chicago-O'Hare International Airport; and

WHEREAS, the Chicago Department of Aviation and the O'Hare Noise Compatibility Commission are tasked with implementing the Residential Sound Insulation Program (RSIP), a federally funded program to sound insulate qualifying residential homes and schools; and

WHEREAS, H.R. 3650 (Silent Skies Act), a bill recently introduced in the U.S. House of Representatives, would further limit the impact of the O'Hare Modernization Plan on the affected communities by amending title 49, United States Code, to prohibit the operation of certain aircraft not complying with the stage 4 noise standard, an internationally recognized certification aimed at reducing aircraft noise; and

WHEREAS, since 1997 the Chicago Department of Aviation has operated the Fly Quiet Program, which relies on the voluntary efforts of airlines to use designated noise abatement flight procedures to reduce the impact of aircraft noise resulting from operations at Chicago-O'Hare International Airport; and

WHEREAS, the ongoing modernization of Chicago-O'Hare International Airport, its impact on nearby residents and the anticipated growth in airport usage all indicate the need to enact more stringent regulations and review long existing standards for the measurement, reduction and abatement of airport noise.

BE IT RESOLVED that the Commissioner of the Chicago Department of Aviation, and such members of her staff as are knowledgeable about the O'Hare Modernization Program and noise abatement shall appear before the City Council Committee on Aviation to detail the department's efforts to reduce the impact of aircraft noise on the surrounding population; and

BE IT FURTHER RESOLVED that the Chairman of the City Council Committee on Aviation is requested to invite representatives of the Federal Aviation Agency to explain their role in determining flight paths and reducing airport noise and its impact; and

BE IT FURTHER RESOLVED that the Chairman of the City Council Committee on Aviation may also invite representatives from the various airlines using Chicago-O'Hare International Airport to attend the hearing and discuss the aviation industry's ability to comply with the proposed regulations put forth in H.R. 3650 (Silent Skies Act) and their own efforts to reduce aircraft noise and its impact; and

BE IT FURTHER RESOLVED that the Chairman of the City Council Committee on Aviation may also invite representatives of non-airline, non-governmental groups and agencies interested in the reduction of airport noise and its impact.

MARGARET LAURINO
Alderman, 39th Ward

MARY E. O'CONNOR
Alderman, 41st Ward

City of Chicago

O2014-306

Office of the City Clerk

Document Tracking Sheet

Meeting Date:	1/15/2014
Sponsor(s):	Moreno (1)
Type:	Ordinance
Title:	Grant(s) of privilege in public way for Alliance Bakery
Committee(s) Assignment:	Committee on Transportation and Public Way

ORDINANCE
ALLIANCE BAKERY
Acct. No. 316315 - 1
Permit No. 1110081

Be It Ordained by the City Council of the City of Chicago:

SECTION 1. Permission and authority are hereby given and granted to ALLIANCE BAKERY, upon the terms and subject to the conditions of this ordinance to maintain and use one (1) sign(s) projecting over the public right-of-way attached to its premises known as 1736 W. Division St..

Said sign structure(s) measures as follows; along W. Division Street:
One (1) at nine point one seven (9.17) feet in length, three point six seven (3.67) feet in height and nine point three three (9.33) feet above grade level.

The location of said privilege shall be as shown on prints kept on file with the Department of Business Affairs and Consumer Protection and the Office of the City Clerk.

Said privilege shall be constructed in accordance with plans and specifications approved by the Department of Transportation (Division of Project Development) and Zoning Department - Signs.

This grant of privilege in the public way shall be subject to the provisions of Section 10-28-015 and all other required provisions of the Municipal Code of Chicago.

The grantee shall pay to the City of Chicago as compensation for the privilege #1110081 herein granted the sum of three hundred ($300.00) per annum in advance.


A 25% penalty will be added for payments received after due date.

The permit holder agrees to hold the City of Chicago harmless for any damage, relocation or replacement costs associated with damage, relocation or removal of private property caused by the City performing work in the public way.

Authority herein given and granted for a period of five (5) years from and after 07/09/2013.

Alderman _____

Proco Joe Moreno 1st Ward

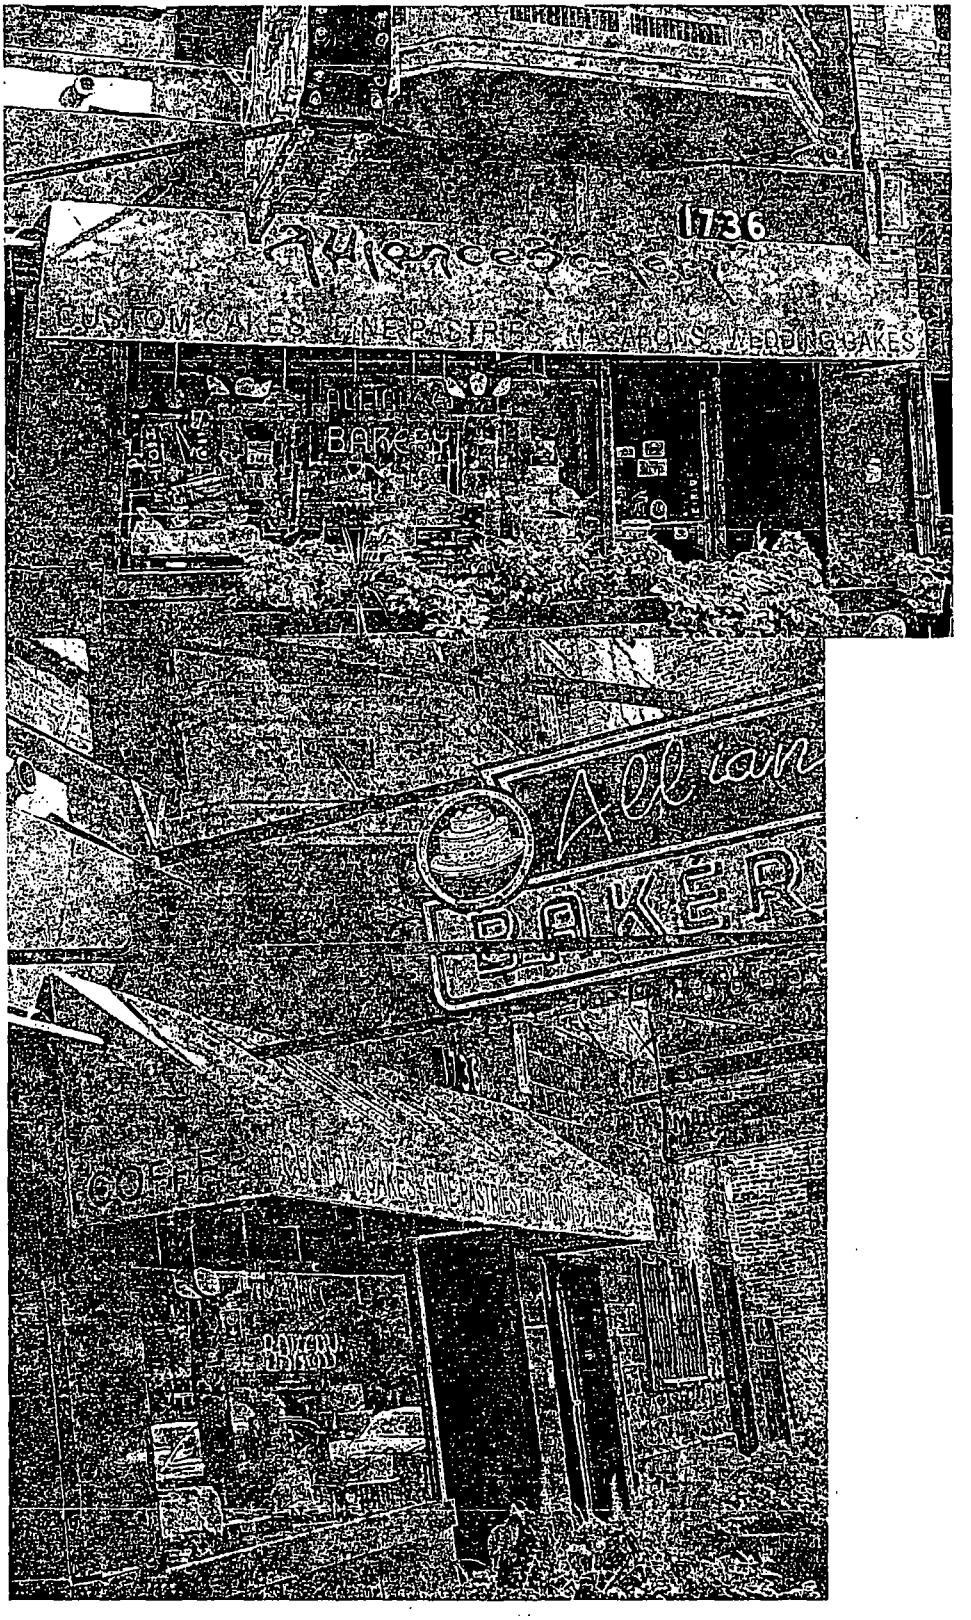
1736
CUSTOM CAKES
BAKERY
All our
BAKER

Department of Business Affairs and Consumer Protection
Small Business Center - Public Way Use Unit
City Hall - 121 N. LaSalle Street, Room 800 • Chicago, IL 60602
(312)-74-GOBIZ (312-744-6249) • (312) 744-1944 (TTY)
http://www.cityofchicago.org/bacp

01/15/2014

Alderman **Proco Joe Moreno**
Ward # **01**
City of Chicago
City Hall, Room **300**
121 North LaSalle Street
Chicago, Illinois 60602

Re: An ordinance to use and maintain a portion of the public right-of-way for **one (1) sign(s)** for **ALLIANCE BAKERY**, adjacent to the premises known as **1736 W. Division St.**.

Dear Alderman **Proco Joe Moreno**:

The applicant referenced above has requested the use of the public right-of-way for a **sign(s)**. An ordinance has been prepared by the Department of Business Affairs and Consumer Protection – Small Business Center - Public Way Use Unit for presentation to the City Council. Because this request was made for properties located in your ward, as approved by you as per the attached, I respectfully request that you introduce the attached ordinance at the next City Council meeting.

If you have any questions regarding this ordinance, please contact Anthony Bertuca at (312) 744-5506.

Department of Business Affairs and Consumer Protection

City of Chicago

O2014-307

Office of the City Clerk

Document Tracking Sheet

Meeting Date:	1/15/2014
Sponsor(s):	Moreno (1)
Type:	Ordinance
Title:	Grant(s) of privilege in public way for Artist Village Lofts Condo Assn.
Committee(s) Assignment:	Committee on Transportation and Public Way

ORDINANCE
ARTIST VILLAGE LOFTS CONDOMINIUM ASSOCIATION
Acct. No. 338554 - 1
Permit No. 1109932

Be It Ordained by the City Council of the City of Chicago:

SECTION 1. Permission and authority are hereby given and granted to ARTIST VILLAGE LOFTS CONDOMINIUM ASSOCIATION, upon the terms and subject to the conditions of this ordinance to maintain and use, as now constructed, thirty-three (33) Balcony(s) projecting over the public right-of-way adjacent to its premises known as 2735 W. Armitage Ave..

Said Balcony(s) at W. Armitage Avenue measure(s):
Twelve (12) at fourteen (14) feet in length, and twenty-one point five (21.5) feet in width for a total of three thousand six hundred twelve (3612) square feet.

Said Balcony(s) at N. Fairfield Avenue measure(s):
Twelve (12) at twelve point six seven (12.67) feet in length, and eighteen (18) feet in width for a total of two thousand seven hundred thirty-six point seven two (2736.72) square feet.

Said Balcony(s) at East/West Public Alley measure(s):
Nine (9) at sixteen point five (16.5) feet in length, and twenty point five (20.5) feet in width for a total of three thousand forty-four point two five (3044.25) square feet.

The location of said privilege shall be as shown on prints kept on file with the Department of Business Affairs and Consumer Protection and the Office of the City Clerk.

Said privilege shall be constructed in accordance with plans and specifications approved by the Department of Planning and Development and Department of Transportation (Division of Project Development).

This grant of privilege in the public way shall be subject to the provisions of Section 10-28-015 and all other required provisions of the Municipal Code of Chicago.

The grantee shall pay to the City of Chicago as compensation for the privilege #1109932 herein granted the sum of two thousand four hundred seventy-five ($2,475.00) per annum in advance.

A 25% penalty will be added for payments received after due date.

The permit holder agrees to hold the City of Chicago harmless for any damage, relocation or replacement costs associated with damage, relocation or removal of private property caused by the City performing work in the public way.

Authority herein given and granted for a period of five (5) years from and after 11/04/2013.

Alderman _____

Proco Joe Moreno 1st Ward



Department of Business Affairs and Consumer Protection
Small Business Center- Public Way Use Unit
City Hall - 121 N. LaSalle Street Room 800 • Chicago, IL 60602
(312)-74-GOBIZ (312-744-6249) • (312) 744-1944 (TTY)
http://www.cityofchicago.org/bacp

01/15/2014

Alderman **Proco Joe Moreno**
Ward # **01**
City of Chicago
City Hall, Room **300**
121 North LaSalle Street
Chicago, Illinois 60602

Re: An ordinance to use and maintain a portion of the public right-of-way for **thirty-three (33) balcony(ies)** for **ARTIST VILLAGE LOFTS CONDOMINIUM ASSOCIATION**, adjacent to the premises known as **2735 W. Armitage Ave.**.

Dear Alderman **Proco Joe Moreno**:

The applicant referenced above has requested the use of the public right-of-way for **balcony(ies)**. An ordinance has been prepared by the Department of Business Affairs and Consumer Protection – Small Business Center - Public Way Use Unit for presentation to the City Council. Because this request was made for properties located in your ward, as approved by you as per the attached, I respectfully request that you introduce the attached ordinance at the next City Council meeting.

If you have any questions regarding this ordinance, please contact Anthony Bertuca at (312) 744-5506.

Department of Business Affairs and Consumer Protection

City of Chicago

O2014-308

Office of the City Clerk

Document Tracking Sheet

Meeting Date:	1/15/2014
Sponsor(s):	Moreno (1)
Type:	Ordinance
Title:	Grant(s) of privilege in public way for Estelles Cafe & Pub Ltd.
Committee(s) Assignment:	Committee on Transportation and Public Way

ORDINANCE
ESTELLES CAFE & PUB LTD
Acct. No. 63274 - 1
Permit No. 1109797

Be It Ordained by the City Council of the City of Chicago:

SECTION 1. Permission and authority are hereby given and granted to ESTELLES CAFE & PUB LTD, upon the terms and subject to the conditions of this ordinance to maintain and use, as now constructed, two (2) Security Camera(s) projecting over the public right-of-way for security purposes adjacent to its premises known as 2013 W. North Ave..

Said Security Camera(s) at W. NORTH AVE measure(s):
Two (2) at one (1) foot in length, one (1) foot in width and eight (8) feet above grade level.

The location of said privilege shall be as shown on prints kept on file with the Department of Business Affairs and Consumer Protection and the Office of the City Clerk.

Said privilege shall be constructed in accordance with plans and specifications approved by the Department of Planning and Development and Department of Transportation (Division of Project Development).

This grant of privilege in the public way shall be subject to the provisions of Section 10-28-015 and all other required provisions of the Municipal Code of Chicago.

The grantee shall pay to the City of Chicago as compensation for the privilege #1109797 herein granted the sum of zero ($.00) per annum in advance.

A 25% penalty will be added for payments received after due date.

The permit holder agrees to hold the City of Chicago harmless for any damage, relocation or replacement costs associated with damage, relocation or removal of private property caused by the City performing work in the public way.


Authority herein given and granted for a period of five (5) years from and after 09/10/2013.

1 ST

Alderman Joe Moreno

Proco Joe Moreno 1st Ward

(Page 2 of 2)

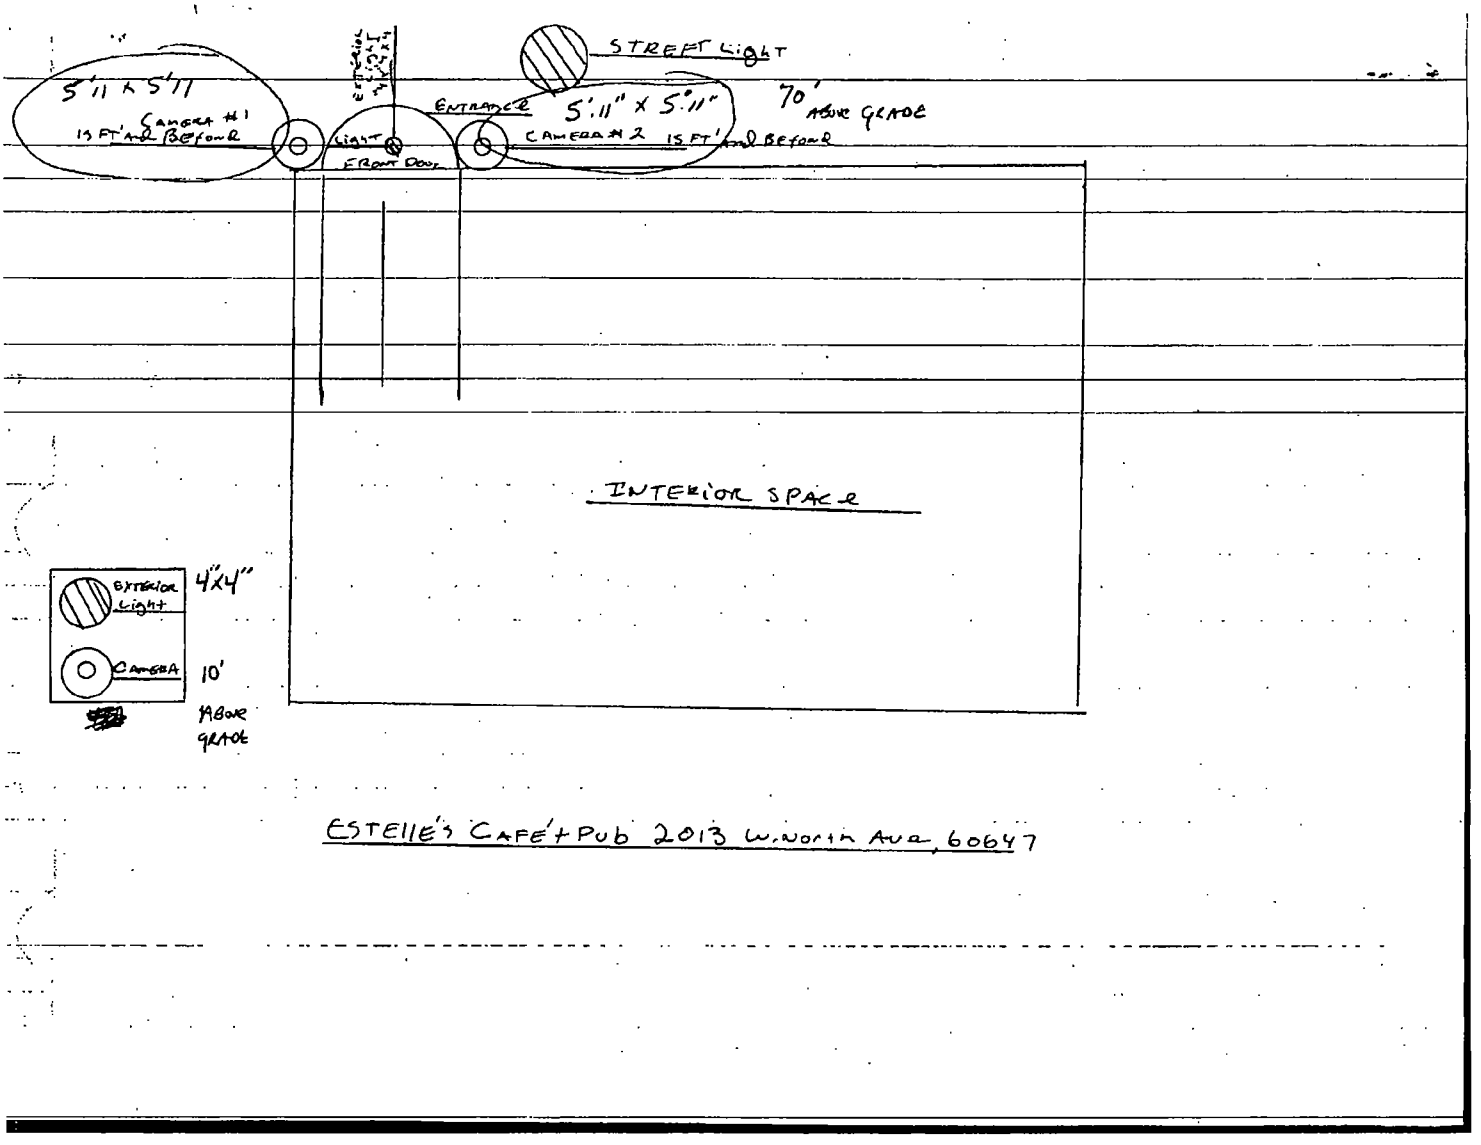

ESTELLE'S CAFE + PUB 2013 W. North Ave, 60647

Department of Business Affairs and Consumer Protection
Small Business Center - Public Way Use Unit
City Hall - 121 N. LaSalle Street, Room 800 • Chicago, IL 60602
(312)-74-GOBIZ (312-744-6249) • (312) 744-1944 (TTY)
http://www.cityofchicago.org/bacp

01/15/2014

Alderman **Proco Joe Moreno**
Ward # **01**
City of Chicago
City Hall, Room **300**
121 North LaSalle Street
Chicago, Illinois 60602

Re: An ordinance to use and maintain a portion of the public right-of-way for **two (2) security camera(s)** for **ESTELLES CAFE & PUB LTD**, adjacent to the premises known as **2013 W. North Ave.**.

Dear Alderman **Proco Joe Moreno**:

The applicant referenced above has requested the use of the public right-of-way for a **security camera(s)**. An ordinance has been prepared by the Department of Business Affairs and Consumer Protection – Small Business Center - Public Way Use Unit for presentation to the City Council. Because this request was made for properties located in your ward, as approved by you as per the attached, I respectfully request that you introduce the attached ordinance at the next City Council meeting.

If you have any questions regarding this ordinance, please contact Anthony Bertuca at (312) 744-5506.

Department of Business Affairs and Consumer Protection

City of Chicago

O2014-309

Office of the City Clerk

Document Tracking Sheet

Meeting Date:	1/15/2014
Sponsor(s):	Moreno (1)
Type:	Ordinance
Title:	Grant(s) of privilege in public way for Links Taproom
Committee(s) Assignment:	Committee on Transportation and Public Way

ORDINANCE
LINKS TAPROOM
Acct. No. 377103 - 1
Permit No. 1109026

Be It Ordained by the City Council of the City of Chicago:

SECTION 1. Permission and authority are hereby given and granted to LINKS TAPROOM, upon the terms and subject to the conditions of this ordinance to maintain and use three (3) sign(s) projecting over the public right-of-way attached to its premises known as 1559 N. Milwaukee Ave..

Said sign structure(s) measures as follows; along Milwaukee:
One (1) at twenty-two point seven five (22.75) feet in length, two point one seven (2.17) feet in height and fifteen point five (15.5) feet above grade level.
One (1) at twelve point two five (12.25) feet in length, two point three three (2.33) feet in height and eleven point four two (11.42) feet above grade level.
One (1) at four (4) feet in length, four (4) feet in height and eleven (11) feet above grade level.

The location of said privilege shall be as shown on prints kept on file with the Department of Business Affairs and Consumer Protection and the Office of the City Clerk.

Said privilege shall be constructed in accordance with plans and specifications approved by the Department of Transportation (Division of Project Development) and Zoning Department - Signs.


This grant of privilege in the public way shall be subject to the provisions of Section 10-28-015 and all other required provisions of the Municipal Code of Chicago.

The grantee shall pay to the City of Chicago as compensation for the privilege #1109026 herein granted the sum of seven hundred ($700.00) per annum in advance.

A 25% penalty will be added for payments received after due date.

The permit holder agrees to hold the City of Chicago harmless for any damage, relocation or replacement costs associated with damage, relocation or removal of private property caused by the City performing work in the public way.

Authority herein given and granted for a period of five (5) years from and after Date of Passage.

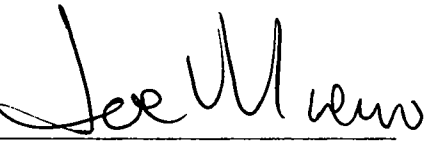Alderman 


Proco Joe Moreno 1st Ward

By signing the Customer Acceptance on this print, I understand that I am accepting all aspects of this drawing. This includes Artwork, Specifications, Dimensions, Spelling, and all other representations herein. I also understand that color reproductions on this print are approximate, and may not match manufacturers samples exactly.

X _____ Customer Acceptance SIGNATURE _____ DATE


(X) _____ IF REQUIRED: Landlord Acceptance SIGNATURE _____ DATE

_____ L.S.G SALES INITIALS _____ DATE

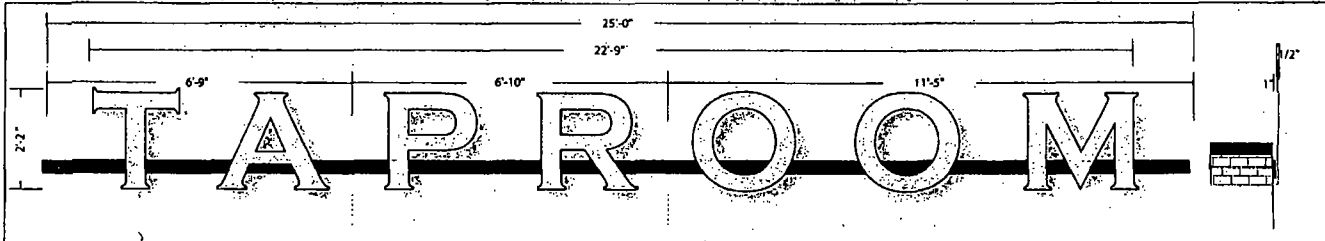


▶ **ONE SET OF 1/2" FLAT CUT-OUT ALUMINUM LETTERS/WITH ATTACHING BARS/NON ILLUMINATED/EXT PAINTED/ MOUNTED TO 1"x3" ALUMINUM TUBE/EXT PAINTED / MOUNTED TO BRICK BUILDING FASCIA**


O **TAPROOM & 1/2" RETURNS** = MAP BRUSHED ALUMINUM

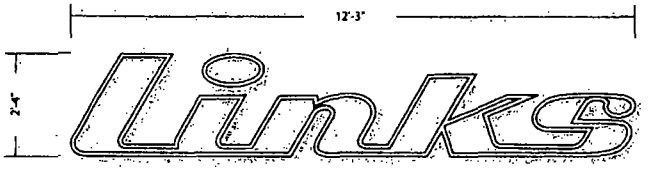

▷ **ONE SET OF OPEN FACE CHANNEL LETTER FACES/ DOUBLE STROKE RED NEON ILLUMINATED / MOUNTED TO BRICK BULDING FASCIA/**

O **LINKS & 4" RETURNS** = MAP TO MATCH IVORY 230-005 VINYL
TRIMCAP = IVORY
ILLUMINATION = RED NEON

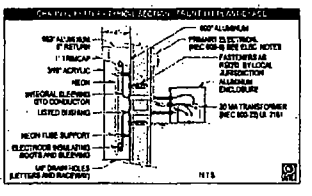

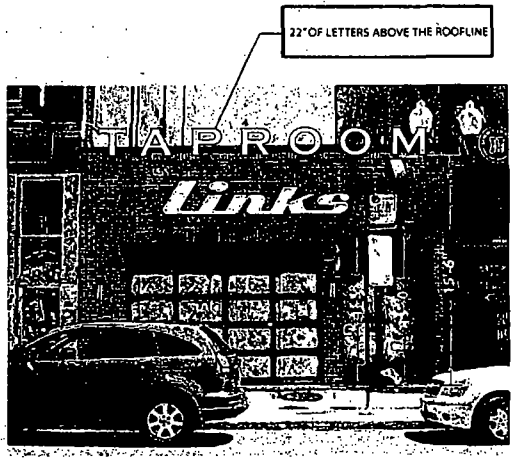

Landmark Sign group
7424 Industrial Avenue
Chesterton, IN 46304
phone 219.762.9577
fax 219.762.4259
www.landmarksign.com

PRINT PAPER SIZE: 24 x 36
RW-21268-1a

RICK WILBANKS
L.S.G SALES REPRESENTATIVE

07.03.13
DATE

LINKS TAPROOM
CLIENT NAME

1559 N MILWAUKEE CHICAGO, IL
JOB LOCATION

AF — 1/2" = 1'-0"
DRAWN BY — SCALE

REVISIONS:
1. REVISED w RACEWAY 09.06.13 AF

Designed for 110 Volts
Electrical Connection will be visible within 3 Ft. at time of Installation; Second Trip will be Charged at Time & Material

THIS DRAWING IS THE PROPERTY OF LANDMARK SIGN GROUP, INC. NO REPRODUCTION OR EXHIBITION FOR PROFIT WITHOUT THE EXPRESS WRITTEN CONSENT OF LANDMARK SIGN GROUP, INC. AN ASSESSMENT OF UP TO 25 PERCENT WILL BE CHARGED FOR ANY ALTERATIONS OF THIS DRAWING.

Department of Business Affairs and Consumer Protection
Small Business Center - Public Way Use Unit
City Hall - 121 N. LaSalle Street, Room 800 • Chicago, IL 60602
(312)-74-GOBIZ (312-744-6249) • (312) 744-1944 (TTY)
http://www.cityofchicago.org/bacp

01/15/2014

Alderman **Proco Joe Moreno**
Ward # **01**
City of Chicago
City Hall, Room **300**
121 North LaSalle Street
Chicago, Illinois 60602

Re: An ordinance to use and maintain a portion of the public right-of-way for **three (3) sign(s)** for **LINKS TAPROOM**, adjacent to the premises known as **1559 N. Milwaukee Ave.**.

Dear Alderman **Proco Joe Moreno**:

The applicant referenced above has requested the use of the public right-of-way for a **sign(s)**. An ordinance has been prepared by the Department of Business Affairs and Consumer Protection – Small Business Center - Public Way Use Unit for presentation to the City Council. Because this request was made for properties located in your ward, as approved by you as per the attached, I respectfully request that you introduce the attached ordinance at the next City Council meeting.

If you have any questions regarding this ordinance, please contact Anthony Bertuca at (312) 744-5506.

Department of Business Affairs and Consumer Protection

City of Chicago

O2014-312

Office of the City Clerk

Document Tracking Sheet

Meeting Date:	1/15/2014
Sponsor(s):	Moreno (1)
Type:	Ordinance
Title:	Grant(s) of privilege in public way for Mirai Sushi
Committee(s) Assignment:	Committee on Transportation and Public Way

ORDINANCE
MIRAI SUSHI
Acct. No. 23090 - 2
Permit No. 1108843

Be It Ordained by the City Council of the City of Chicago:

SECTION 1. Permission and authority are hereby given and granted to MIRAI SUSHI, upon the terms and subject to the conditions of this ordinance to maintain and use one (1) sign(s) projecting over the public right-of-way attached to its premises known as 2020 W. Division St..

Said sign structure(s) measures as follows; along W. Division Street:
One (1) at three (3) feet in length, three point seven five (3.75) feet in height and nine (9) feet above grade level.

The location of said privilege shall be as shown on prints kept on file with the Department of Business Affairs and Consumer Protection and the Office of the City Clerk.

Said privilege shall be constructed in accordance with plans and specifications approved by the Department of Transportation (Division of Project Development) and Zoning Department - Signs.

This grant of privilege in the public way shall be subject to the provisions of Section 10-28-015 and all other required provisions of the Municipal Code of Chicago.

The grantee shall pay to the City of Chicago as compensation for the privilege #1108843 herein granted the sum of one hundred ($100.00) per annum in advance.


A 25% penalty will be added for payments received after due date.

The permit holder agrees to hold the City of Chicago harmless for any damage, relocation or replacement costs associated with damage, relocation or removal of private property caused by the City performing work in the public way.


Authority herein given and granted for a period of five (5) years from and after Date of Passage.

Alderman _____

Proco Joe Moreno 1st Ward

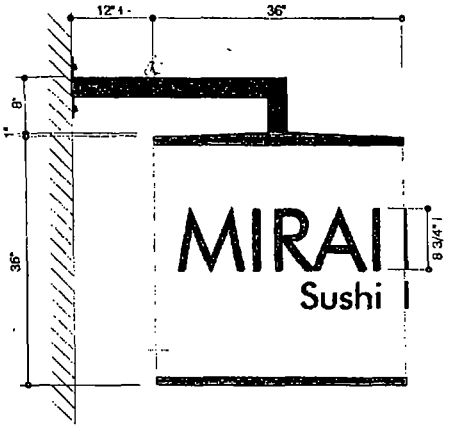

LED ILLUMINATED CUBE DISPLAY 3/4" = 1'-0"

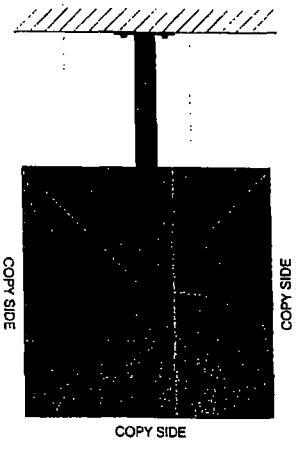

PLAN VIEW 3/4" = 1'-0"



ALUMINUM DRIP CAP & BOTTOM COVER,
BLACK PAINTED FINISH.
#2447 MILK WHITE PLEX CUBED FACES
W/ 1/2" THICK F.C.O. #2118 BROWN PLEX APPLIED
COPY ON 3 SIDES ONLY.
STL. SUPPORT & MOUNTING PLATE, BLACK
PAINTED FINISH.

2020 W. DIVISION
CHICAGO 60622

MIRAI
Sushi
~~439 EAST 75TH~~ CHICAGO, IL

account representative: R WHITEHEAD
client:
drawn by: JOHN W
• job#: 13-5224A
• 6-26-13
• rev.# 7-23-13

Customer's Signature: Date:
Comments:

OLYMPIC SIGNS
1130 N. Garfield
Lombard, IL 60148
Ph.# 630.424.6100 Fx.# 630.424.6120 WWW.OLYSIGNS.COM

THIS IS AN ORIGINAL, UNPUBLISHED DRAWING SUBMITTED IN CONJUNCTION WITH A PROJECT WE ARE PLANNING FOR YOU. THIS IS NOT TO BE COPIED, REPRODUCED, EXHIBITED OR SHOWN TO ANYONE OUTSIDE OF YOUR ORGANIZATION WITHOUT THE WRITTEN PERMISSION OF OLYMPIC SIGNS, INC. ARTWORK IS EXCLUSIVE PROPERTY OF OLYMPIC SIGNS INC.

Department of Business Affairs and Consumer Protection
Small Business Center - Public Way Use Unit
City Hall - 121 N. LaSalle Street, Room 800 • Chicago, IL 60602
(312)-74-GOBIZ (312-744-6249) • (312) 744-1944 (TTY)
http://www.cityofchicago.org/bacp

01/15/2014

Alderman **Proco Joe Moreno**
Ward # **01**
City of Chicago
City Hall, Room **300**
121 North LaSalle Street
Chicago, Illinois 60602

Re: An ordinance to use and maintain a portion of the public right-of-way for **one (1) sign(s)** for **MIRAI SUSHI**, adjacent to the premises known as **2020 W. Division St.**.

Dear Alderman **Proco Joe Moreno**:

The applicant referenced above has requested the use of the public right-of-way for a **sign(s)**. An ordinance has been prepared by the Department of Business Affairs and Consumer Protection – Small Business Center - Public Way Use Unit for presentation to the City Council. Because this request was made for properties located in your ward, as approved by you as per the attached, I respectfully request that you introduce the attached ordinance at the next City Council meeting.

If you have any questions regarding this ordinance, please contact Anthony Bertuca at (312) 744-5506.

Department of Business Affairs and Consumer Protection

City of Chicago

O2014-313

Office of the City Clerk

Document Tracking Sheet

Meeting Date:	1/15/2014
Sponsor(s):	Moreno (1)
Type:	Ordinance
Title:	Grant(s) of privilege in public way for Piece
Committee(s) Assignment:	Committee on Transportation and Public Way

ORDINANCE
PIECE
Acct. No. 208974 - 1
Permit No. 1110259

Be It Ordained by the City Council of the City of Chicago:

SECTION 1. Permission and authority are hereby given and granted to PIECE, upon the terms and subject to the conditions of this ordinance to maintain and use, as now constructed, three (3) Banner(s) projecting over the public right-of-way adjacent to its premises known as 1923-1927 W. North Ave..

Said Banner(s) at W. NORTH AVE. measure(s):
Three (3) at four point five (4.5) feet in length, and two (2) feet in width for a total of twenty-seven (27) square feet.

The location of said privilege shall be as shown on prints kept on file with the Department of Business Affairs and Consumer Protection and the Office of the City Clerk.

Said privilege shall be constructed in accordance with plans and specifications approved by the Zoning Department - Signs.

This grant of privilege in the public way shall be subject to the provisions of Section 10-28-015 and all other required provisions of the Municipal Code of Chicago.

The grantee shall pay to the City of Chicago as compensation for the privilege #1110259 herein granted the sum of one hundred seventy-five ($175.00) per annum in advance.

A 25% penalty will be added for payments received after due date.


The permit holder agrees to hold the City of Chicago harmless for any damage, relocation or replacement costs associated with damage, relocation or removal of private property caused by the City performing work in the public way.

Authority herein given and granted for a period of five (5) years from and after 11/05/2013.


1ST

Alderman Joe Moreno

Proco Joe Moreno 1st Ward

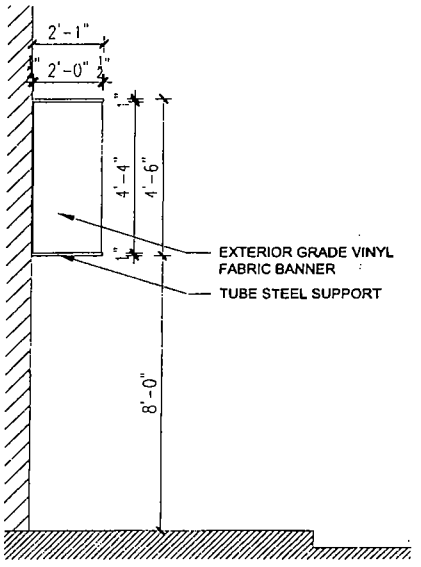

2 SECTION

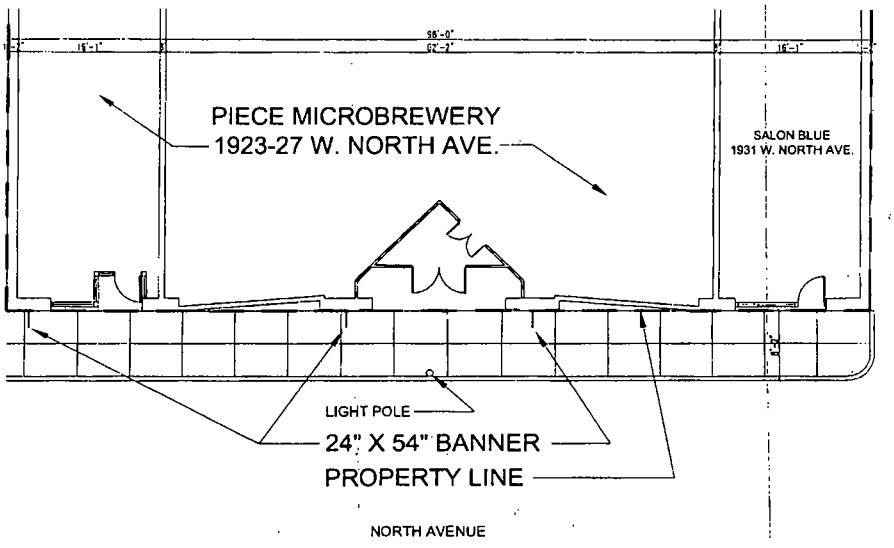

1 FLOOR PLAN

N

Piece Microbrewery
1927 W. North Avenue
Chicago, IL 60622

BANNER LOCATION

Scale: AS NOTED

No.	DATE	DESCRIPTION
-	-	-

A-01

Department of Business Affairs and Consumer Protection
Small Business Center - Public Way Use Unit
City Hall - 121 N. LaSalle Street, Room 800 • Chicago, IL 60602
(312)-74-GOBIZ (312-744-6249) • (312) 744-1944 (TTY)
http://www.cityofchicago.org/bacp

01/15/2014

Alderman **Proco Joe Moreno**
Ward # **01**
City of Chicago
City Hall, Room **300**
121 North LaSalle Street
Chicago, Illinois 60602

Re: An ordinance to use and maintain a portion of the public right-of-way for **three (3) banner(s)** for **PIECE**, adjacent to the premises known as **1923-1927 W. North Ave.**.

Dear Alderman **Proco Joe Moreno**:

The applicant referenced above has requested the use of the public right-of-way for a **banner(s)**. An ordinance has been prepared by the Department of Business Affairs and Consumer Protection – Small Business Center - Public Way Use Unit for presentation to the City Council. Because this request was made for properties located in your ward, as approved by you as per the attached, I respectfully request that you introduce the attached ordinance at the next City Council meeting.

If you have any questions regarding this ordinance, please contact Anthony Bertuca at (312) 744-5506.

Department of Business Affairs and Consumer Protection

City of Chicago

O2014-315

Office of the City Clerk

Document Tracking Sheet

Meeting Date:	1/15/2014
Sponsor(s):	Moreno (1)
Type:	Ordinance
Title:	Grant(s) of privilege in public way for Standard Steel & Wire Corp.
Committee(s) Assignment:	Committee on Transportation and Public Way

ORDINANCE
STANDARD STEEL & WIRE CORP.
Acct. No. 271234 - 2
Permit No. 1110000

Be It Ordained by the City Council of the City of Chicago:

SECTION 1. Permission and authority are hereby given and granted to STANDARD STEEL & WIRE CORP., upon the terms and subject to the conditions of this ordinance to maintain and use, as now constructed, one (1) Fence on the public right-of-way adjacent to its premises known as 2929 N. Oakley Ave..

Said Fence at N. OAKLEY measure(s):
One (1) at sixty-six (66) feet in length, and point five (.5) feet in width for a total of thirty-three (33) square feet.
Existing fence is approximately six (6) feet in height.

The location of said privilege shall be as shown on prints kept on file with the Department of Business Affairs and Consumer Protection and the Office of the City Clerk.

Said privilege shall be constructed in accordance with plans and specifications approved by the Department of Transportation (Division of Project Development).

This grant of privilege in the public way shall be subject to the provisions of Section 10-28-015 and all other required provisions of the Municipal Code of Chicago.

The grantee shall pay to the City of Chicago as compensation for the privilege #1110000 herein granted the sum of four hundred ($400.00) per annum in advance.

A 25% penalty will be added for payments received after due date.


The permit holder agrees to hold the City of Chicago harmless for any damage, relocation or replacement costs associated with damage, relocation or removal of private property caused by the City performing work in the public way.

Authority herein given and granted for a period of five (5) years from and after 10/08/2013.

Alderman _____

Proco Joe Moreno 1st Ward

2929 N. OAKLEY

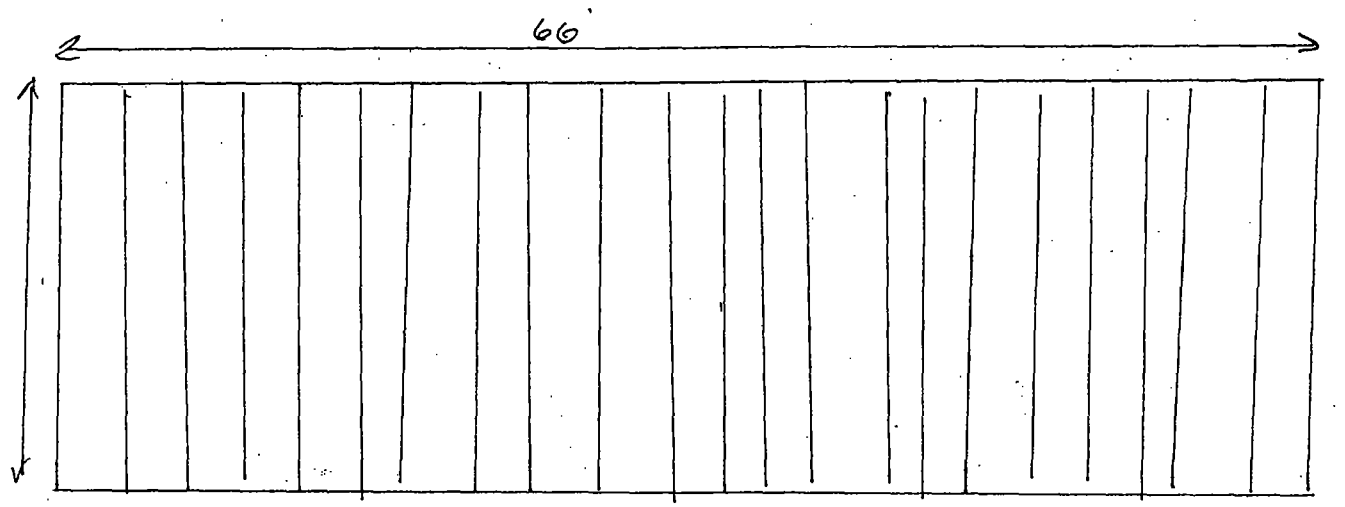

Department of Business Affairs and Consumer Protection
Small Business Center- Public Way Use Unit
City Hall- 121 N. LaSalle Street Room 800 • Chicago, IL 60602
(312)-74-GOBIZ (312-744-6249) • (312) 744-1944 (TTY)
http://www.cityofchicago.org/bacp

01/15/2014

Alderman **Proco Joe Moreno**
Ward # **01**
City of Chicago
City Hall, Room **300**
121 North LaSalle Street
Chicago, Illinois 60602

Re: An ordinance to use and maintain a portion of the public right-of-way for **one (1) fence(s)** for **STANDARD STEEL & WIRE CORP.**, adjacent to the premises known as **2929 N. Oakley Ave.**.

Dear Alderman **Proco Joe Moreno**:

The applicant referenced above has requested the use of the public right-of-way for a **fence(s)**. An ordinance has been prepared by the Department of Business Affairs and Consumer Protection – Small Business Center - Public Way Use Unit for presentation to the City Council. Because this request was made for properties located in your ward, as approved by you as per the attached, I respectfully request that you introduce the attached ordinance at the next City Council meeting.

If you have any questions regarding this ordinance, please contact Anthony Bertuca at (312) 744-5506.

Department of Business Affairs and Consumer Protection

City of Chicago

O2014-316

Office of the City Clerk

Document Tracking Sheet

Meeting Date:	1/15/2014
Sponsor(s):	Moreno (1)
Type:	Ordinance
Title:	Grant(s) of privilege in public way for Swig
Committee(s) Assignment:	Committee on Transportation and Public Way

ORDINANCE
SWIG
Acct. No. 266211 - 1
Permit No. 1110087

Be It Ordained by the City Council of the City of Chicago:

SECTION 1. Permission and authority are hereby given and granted to SWIG, upon the terms and subject to the conditions of this ordinance to maintain and use one (1) sign(s) projecting over the public right-of-way attached to its premises known as 1469 N. Milwaukee Ave..

Said sign structure(s) measures as follows; along N. Milwaukee Avenue:
One (1) at three (3) feet in length, one (1) foot in height and twelve (12) feet above grade level.

The location of said privilege shall be as shown on prints kept on file with the Department of Business Affairs and Consumer Protection and the Office of the City Clerk.

Said privilege shall be constructed in accordance with plans and specifications approved by the Department of Transportation (Division of Project Development) and Zoning Department - Signs.

This grant of privilege in the public way shall be subject to the provisions of Section 10-28-015 and all other required provisions of the Municipal Code of Chicago.

The grantee shall pay to the City of Chicago as compensation for the privilege #1110087 herein granted the sum of one hundred ($100.00) per annum in advance.

A 25% penalty will be added for payments received after due date.


The permit holder agrees to hold the City of Chicago harmless for any damage, relocation or replacement costs associated with damage, relocation or removal of private property caused by the City performing work in the public way.

Authority herein given and granted for a period of five (5) years from and after 12/17/2013.


Alderman _____

Proco Joe Moreno 1st Ward

* Dimensions of the Actual Sign

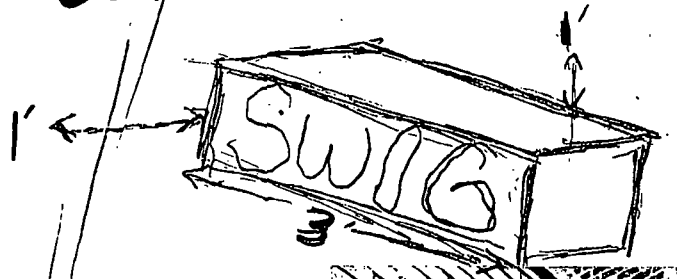

4' of Public Airspace

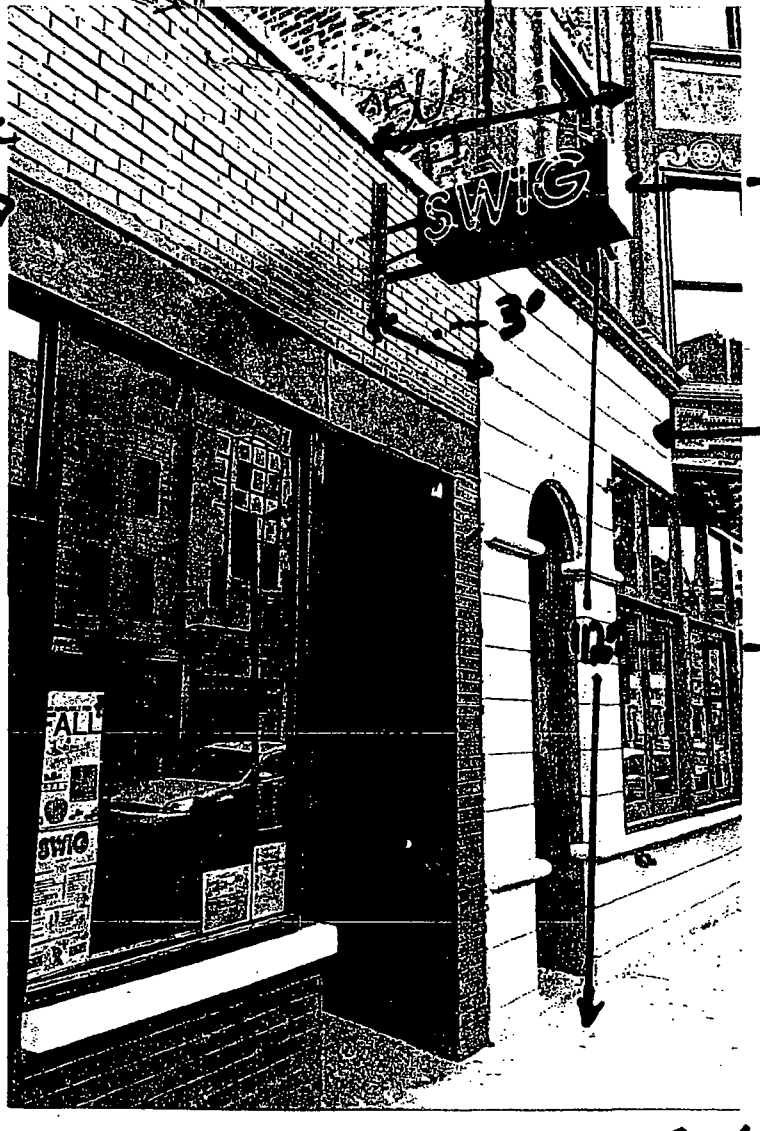

1469a Milwaukee
SWIG

9' Feet Across

1467a Milwaukee
* Neighboring Building

12.5' from the Side Walk To the

* The Sign Resides 3' from the Building Next Door
* As shown in the Photo the Sign 3 Safty Chains
* The Sign also 3 bolts thru drilled on the Façade of the Building

Department of Business Affairs and Consumer Protection
Small Business Center - Public Way Use Unit
City Hall - 121 N. LaSalle Street, Room 800 • Chicago, IL 60602
(312)-74-GOBIZ (312-744-6249) • (312) 744-1944 (TTY)
http://www.cityofchicago.org/bacp

01/15/2014

Alderman **Proco Joe Moreno**
Ward # **01**
City of Chicago
City Hall, Room **300**
121 North LaSalle Street
Chicago, Illinois 60602

Re: An ordinance to use and maintain a portion of the public right-of-way for **one (1) sign(s)** for **SWIG**, adjacent to the premises known as **1469 N. Milwaukee Ave.**.

Dear Alderman **Proco Joe Moreno**:

The applicant referenced above has requested the use of the public right-of-way for a **sign(s)**. An ordinance has been prepared by the Department of Business Affairs and Consumer Protection – Small Business Center - Public Way Use Unit for presentation to the City Council. Because this request was made for properties located in your ward, as approved by you as per the attached, I respectfully request that you introduce the attached ordinance at the next City Council meeting.

If you have any questions regarding this ordinance, please contact Anthony Bertuca at (312) 744-5506.

Department of Business Affairs and Consumer Protection

City of Chicago

O2014-319

Office of the City Clerk

Document Tracking Sheet

Meeting Date:	1/15/2014
Sponsor(s):	Moreno (1)
Type:	Ordinance
Title:	Grant(s) of privilege in public way for Thai Village Restaurant
Committee(s) Assignment:	Committee on Transportation and Public Way

ORDINANCE
THAI VILLAGE RESTAURANT
Acct. No. 18156 - 1
Permit No. 1109847

Be It Ordained by the City Council of the City of Chicago:

SECTION 1. Permission and authority are hereby given and granted to THAI VILLAGE RESTAURANT, upon the terms and subject to the conditions of this ordinance to maintain and use, as now constructed, one (1) Bay Window(s) projecting over the public right-of-way adjacent to its premises known as 2053 W. Division St..

Said Bay Window(s) at W Division St. measure(s):
One (1) at thirteen (13) feet in length, and thirty (30) feet in width for a total of three hundred ninety (390) square feet.

The location of said privilege shall be as shown on prints kept on file with the Department of Business Affairs and Consumer Protection and the Office of the City Clerk.

Said privilege shall be constructed in accordance with plans and specifications approved by the Department of Transportation (Division of Project Development).

This grant of privilege in the public way shall be subject to the provisions of Section 10-28-015 and all other required provisions of the Municipal Code of Chicago.

The grantee shall pay to the City of Chicago as compensation for the privilege #1109847 herein granted the sum of seventy-five ($75.00) per annum in advance.


A 25% penalty will be added for payments received after due date.

The permit holder agrees to hold the City of Chicago harmless for any damage, relocation or replacement costs associated with damage, relocation or removal of private property caused by the City performing work in the public way.

Authority herein given and granted for a period of five (5) years from and after 11/19/2013.

Alderman _____

Proco Joe Moreno 1st Ward

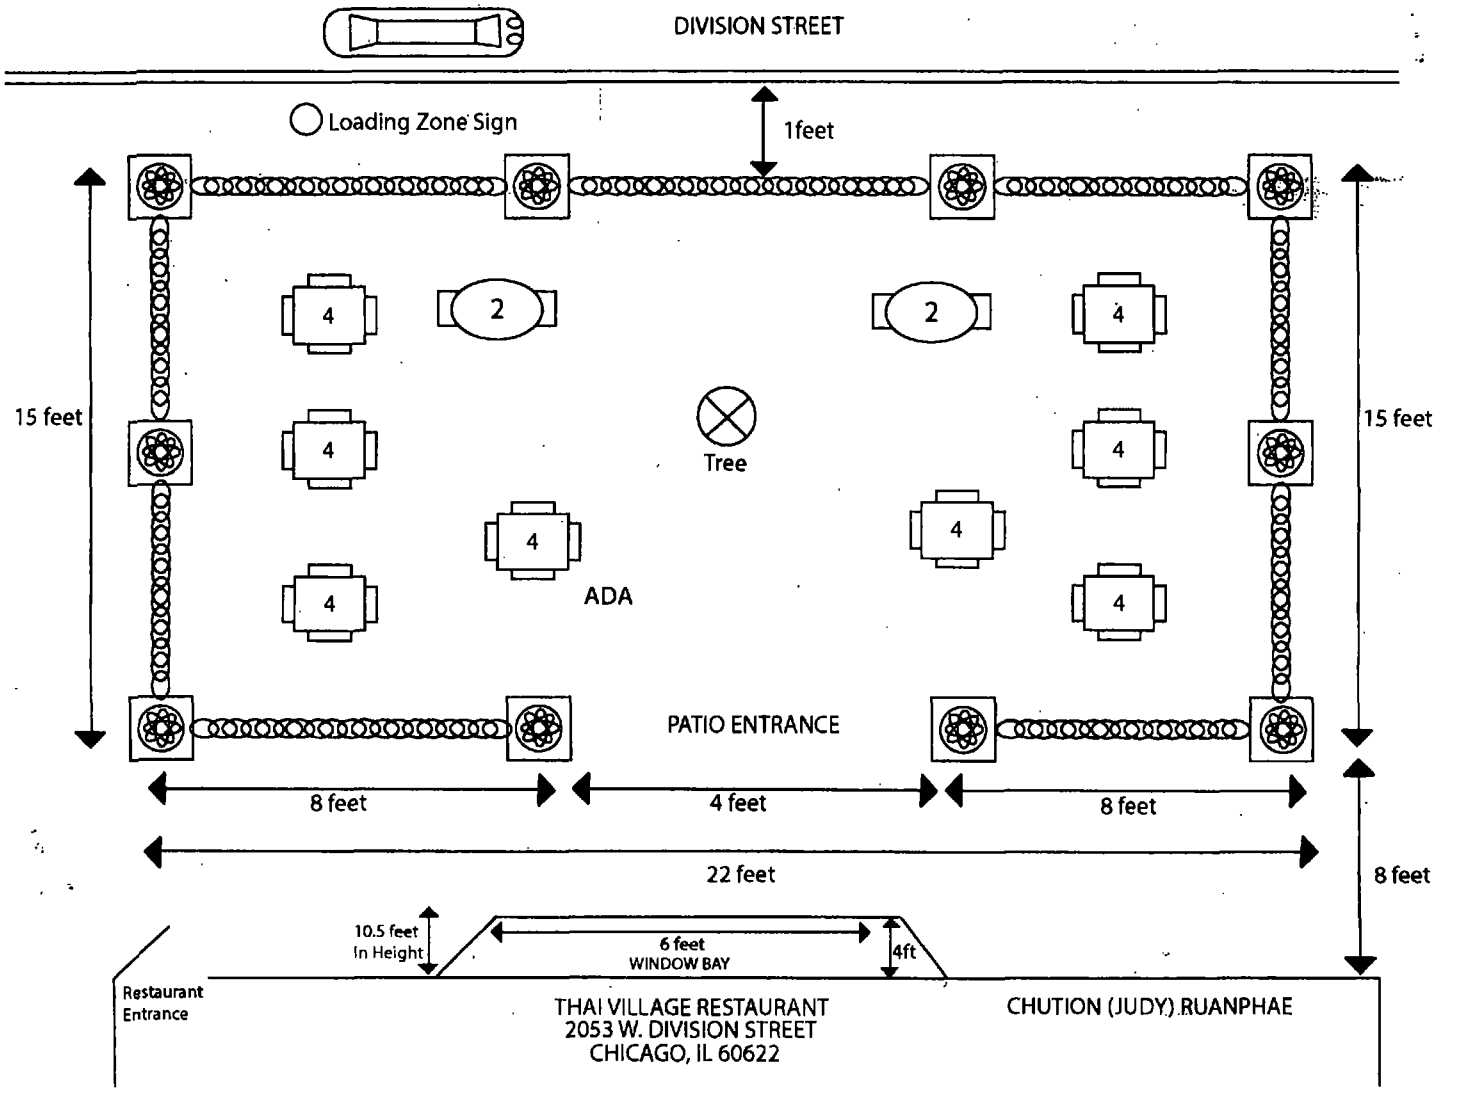
DIVISION STREET
Loading Zone Sign
1feet
15 feet
15 feet
4
2
2
4
4
4
4
4
4
4
Tree
ADA
PATIO ENTRANCE
8 feet
4 feet
8 feet
22 feet
8 feet
10.5 feet
In Height
6 feet
WINDOW BAY
4ft
Restaurant
Entrance
THAI VILLAGE RESTAURANT
2053 W. DIVISION STREET
CHICAGO, IL 60622
CHUTION (JUDY) RUANPHAE

Department of Business Affairs and Consumer Protection
Small Business Center - Public Way Use Unit
City Hall - 121 N. LaSalle Street, Room 800 • Chicago, IL 60602
(312)-74-GOBIZ (312-744-6249) • (312) 744-1944 (TTY)
http://www.cityofchicago.org/bacp

01/15/2014

Alderman **Proco Joe Moreno**
Ward # **01**
City of Chicago
City Hall, Room **300**
121 North LaSalle Street
Chicago, Illinois 60602

Re: An ordinance to use and maintain a portion of the public right-of-way for **one (1) bay window(s)** for **THAI VILLAGE RESTAURANT**, adjacent to the premises known as **2053 W. Division St.**.

Dear Alderman **Proco Joe Moreno**:

The applicant referenced above has requested the use of the public right-of-way for a **bay window(s)**. An ordinance has been prepared by the Department of Business Affairs and Consumer Protection – Small Business Center - Public Way Use Unit for presentation to the City Council. Because this request was made for properties located in your ward, as approved by you as per the attached, I respectfully request that you introduce the attached ordinance at the next City Council meeting.

If you have any questions regarding this ordinance, please contact Anthony Bertuca at (312) 744-5506.

Department of Business Affairs and Consumer Protection

City of Chicago

O2014-321

Office of the City Clerk

Document Tracking Sheet

Meeting Date:	1/15/2014
Sponsor(s):	Moreno (1)
Type:	Ordinance
Title:	Grant(s) of privilege in public way for Via Carducci La Sorella
Committee(s) Assignment:	Committee on Transportation and Public Way

ORDINANCE
VIA CARDUCCI LA SORELLA
Acct. No. 313297 - 1
Permit No. 1110002

Be It Ordained by the City Council of the City of Chicago:

SECTION 1. Permission and authority are hereby given and granted to VIA CARDUCCI LA SORELLA, upon the terms and subject to the conditions of this ordinance to maintain and use, as now constructed, two (2) Planter(s) on the public right-of-way for beautification purposes adjacent to its premises known as 1928 W. Division St..

Said Planter(s) at W. Division Street measure(s):
Two (2) at one point five (1.5) foot in length, and one (1) foot in width for a total of three (3) square feet.

Grantee must allow the required clear and unobstructed space for pedestrian passage at all times per rules and regulations approved by the Department of Transportation.

The location of said privilege shall be as shown on prints kept on file with the Department of Business Affairs and Consumer Protection and the Office of the City Clerk.

Said privilege shall be constructed in accordance with plans and specifications approved by the Department of Planning and Development and Department of Transportation (Division of Project Development).


This grant of privilege in the public way shall be subject to the provisions of Section 10-28-015 and all other required provisions of the Municipal Code of Chicago.

The grantee shall pay to the City of Chicago as compensation for the privilege #1110002 herein granted the sum of zero ($.00) per annum in advance.

A 25% penalty will be added for payments received after due date.

The permit holder agrees to hold the City of Chicago harmless for any damage, relocation or replacement costs associated with damage, relocation or removal of private property caused by the City performing work in the public way.


Authority herein given and granted for a period of five (5) years from and after 12/17/2013. 1 ST

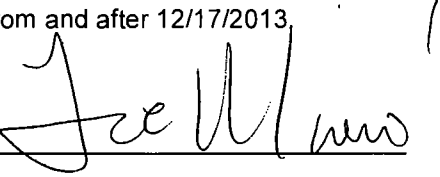Alderman 

Proco Joe Moreno 1st Ward

(Page 2 of 3)

1929 W. DIVISION

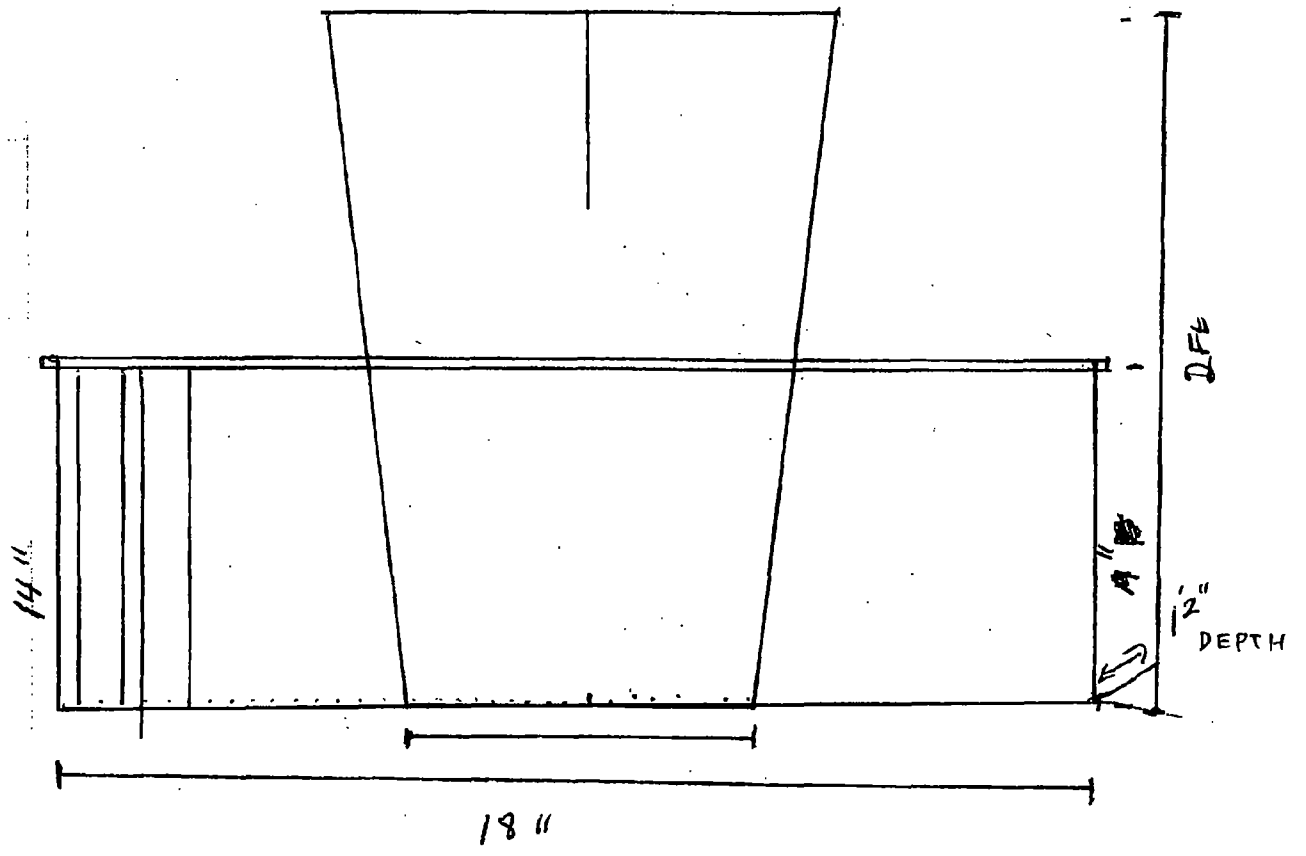

Department of Business Affairs and Consumer Protection
Small Business Center - Public Way Use Unit
City Hall - 121 N. LaSalle Street, Room 800 • Chicago, IL 60602
(312)-74-GOBIZ (312-744-6249) • (312) 744-1944 (TTY)
http://www.cityofchicago.org/bacp

01/15/2014

Alderman **Proco Joe Moreno**
Ward # **01**
City of Chicago
City Hall, Room **300**
121 North LaSalle Street
Chicago, Illinois 60602

Re: An ordinance to use and maintain a portion of the public right-of-way for **two (2) planter(s)** for **VIA CARDUCCI LA SORELLA**, adjacent to the premises known as **1928 W. Division St.**.

Dear Alderman **Proco Joe Moreno**:

The applicant referenced above has requested the use of the public right-of-way for a **planter(s)**. An ordinance has been prepared by the Department of Business Affairs and Consumer Protection – Small Business Center - Public Way Use Unit for presentation to the City Council. Because this request was made for properties located in your ward, as approved by you as per the attached, I respectfully request that you introduce the attached ordinance at the next City Council meeting.

If you have any questions regarding this ordinance, please contact Anthony Bertuca at (312) 744-5506.

Department of Business Affairs and Consumer Protection

City of Chicago

O2014-324

Office of the City Clerk

Document Tracking Sheet

Meeting Date:	1/15/2014
Sponsor(s):	Fioretti (2)
Type:	Ordinance
Title:	Grant(s) of privilege in public way for Burnham Park Animal Hosp Ltd.
Committee(s) Assignment:	Committee on Transportation and Public Way

ORDINANCE
BURNHAM PARK ANIMAL HOSP LTD
Acct. No. 33137 - 1
Permit No. 1109808

Be It Ordained by the City Council of the City of Chicago:

SECTION 1. Permission and authority are hereby given and granted to BURNHAM PARK ANIMAL HOSP LTD, upon the terms and subject to the conditions of this ordinance to maintain and use one (1) sign(s) projecting over the public right-of-way attached to its premises known as 1025 S. State St..

Said sign structure(s) measures as follows; along S. STATE ST:
One (1) at six (6) feet in length, eight (8) feet in height and fourteen point five (14.5) feet above grade level.

The location of said privilege shall be as shown on prints kept on file with the Department of Business Affairs and Consumer Protection and the Office of the City Clerk.

Said privilege shall be constructed in accordance with plans and specifications approved by the Department of Transportation (Division of Project Development) and Zoning Department - Signs.

This grant of privilege in the public way shall be subject to the provisions of Section 10-28-015 and all other required provisions of the Municipal Code of Chicago.

The grantee shall pay to the City of Chicago as compensation for the privilege #1109808 herein granted the sum of three hundred ($300.00) per annum in advance.

A 25% penalty will be added for payments received after due date.

The permit holder agrees to hold the City of Chicago harmless for any damage, relocation or replacement costs associated with damage, relocation or removal of private property caused by the City performing work in the public way.

Authority herein given and granted for a period of five (5) years from and after 11/05/2013.

Alderman _____

Bob Fioretti 2nd Ward


8'
Burnham Park
Animal
Hospital
Ltd.
CARING PROFESSIONALS HELPING
PETS & THEIR PEOPLE
663-9200
8'
E 11TH ST
1100 S
6'
14'-6"
ROAD
CONSTRUCT
AHEAD
13'

Department of Business Affairs and Consumer Protection
Small Business Center - Public Way Use Unit
City Hall - 121 N. LaSalle Street, Room 800 • Chicago, IL 60602
(312)-74-GOBIZ (312-744-6249) • (312) 744-1944 (TTY)
http://www.cityofchicago.org/bacp

01/15/2014

Alderman **Bob Fioretti**
Ward # **02**
City of Chicago
City Hall, Room **300**
121 North LaSalle Street
Chicago, Illinois 60602

Re: An ordinance to use and maintain a portion of the public right-of-way for **one (1) sign(s)** for **BURNHAM PARK ANIMAL HOSP LTD**, adjacent to the premises known as **1025 S. State St.**.

Dear Alderman **Bob Fioretti**:

The applicant referenced above has requested the use of the public right-of-way for a **sign(s)**. An ordinance has been prepared by the Department of Business Affairs and Consumer Protection – Small Business Center - Public Way Use Unit for presentation to the City Council. Because this request was made for properties located in your ward, as approved by you as per the attached, I respectfully request that you introduce the attached ordinance at the next City Council meeting.

If you have any questions regarding this ordinance, please contact Anthony Bertuca at (312) 744-5506.

Department of Business Affairs and Consumer Protection

City of Chicago

O2014-327

Office of the City Clerk

Document Tracking Sheet

Meeting Date:	1/15/2014
Sponsor(s):	Fioretti (2)
Type:	Ordinance
Title:	Grant(s) of privilege in public way for Fitness Formula Clubs - South Loop
Committee(s) Assignment:	Committee on Transportation and Public Way

ORDINANCE
FITNESS FORMULA CLUBS - SOUTH LOOP
Acct. No. 291678 - 1
Permit No. 1110260

Be It Ordained by the City Council of the City of Chicago:

SECTION 1. Permission and authority are hereby given and granted to FITNESS FORMULA CLUBS - SOUTH LOOP, upon the terms and subject to the conditions of this ordinance to maintain and use two (2) sign(s) projecting over the public right-of-way attached to its premises known as 1151 S. State St..

Said sign structure(s) measures as follows; along S STATE ST:
One (1) at eight (8) feet in length, eight (8) feet in height and twenty-one (21) feet above grade level.

Said sign structure(s) measures as follows; along S STATE ST:
One (1) at four (4) feet in length, four (4) feet in height and nine point five (9.5) feet above grade level.

The location of said privilege shall be as shown on prints kept on file with the Department of Business Affairs and Consumer Protection and the Office of the City Clerk.

Said privilege shall be constructed in accordance with plans and specifications approved by the Department of Transportation (Division of Project Development) and Zoning Department - Signs.

This grant of privilege in the public way shall be subject to the provisions of Section 10-28-015 and all other required provisions of the Municipal Code of Chicago.

The grantee shall pay to the City of Chicago as compensation for the privilege #1110260 herein granted the sum of four hundred ($400.00) per annum in advance.


A 25% penalty will be added for payments received after due date.

The permit holder agrees to hold the City of Chicago harmless for any damage, relocation or replacement costs associated with damage, relocation or removal of private property caused by the City performing work in the public way.

Authority herein given and granted for a period of five (5) years from and after 11/05/2013.

Alderman _____
Bob Fioretti 2nd Ward

1'-0" Depth of Cabinet

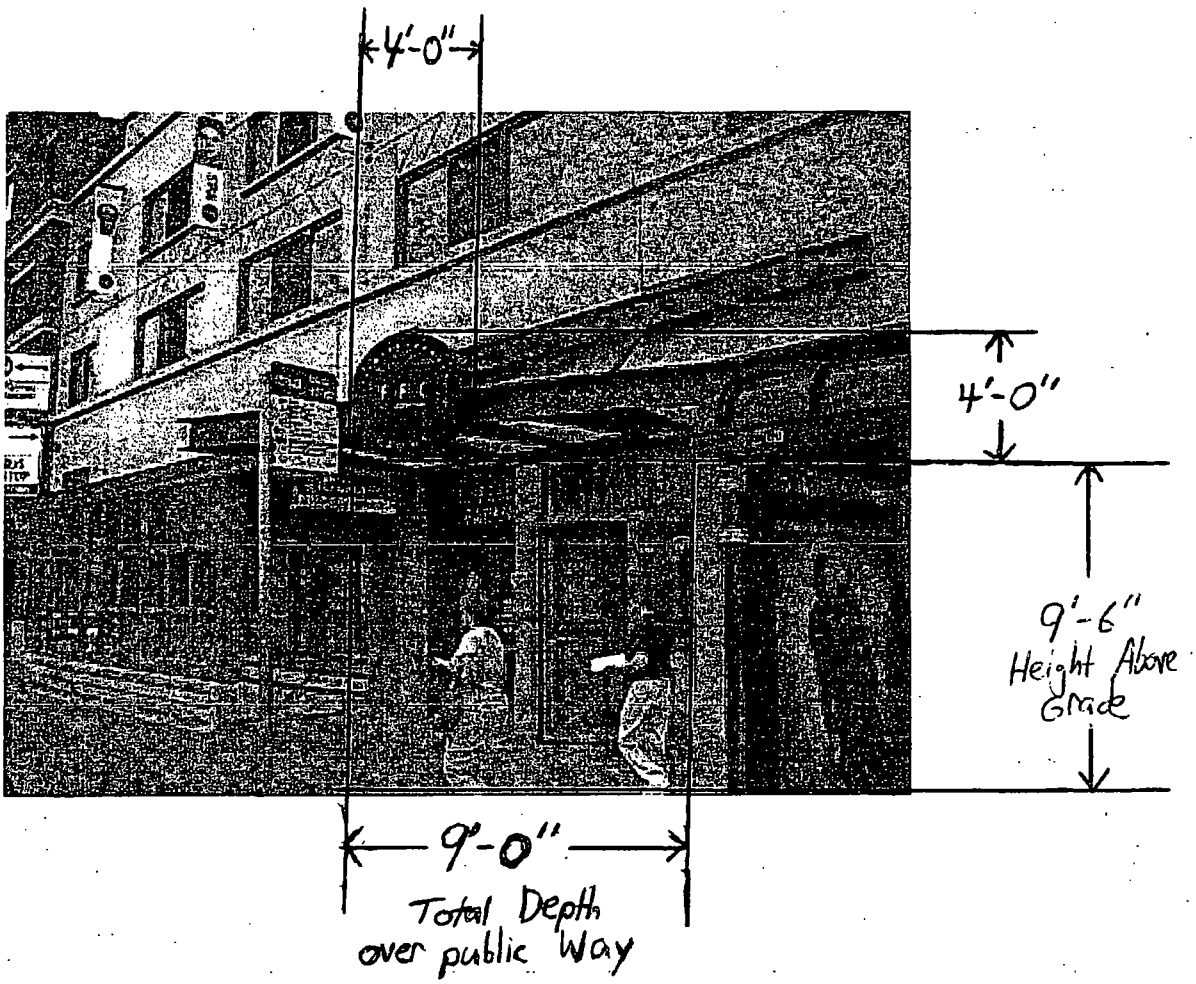

Department of Business Affairs and Consumer Protection
Small Business Center - Public Way Use Unit
City Hall - 121 N. LaSalle Street, Room 800 • Chicago, IL 60602
(312)-74-GOBIZ (312-744-6249) • (312) 744-1944 (TTY)
http://www.cityofchicago.org/bacp

01/15/2014

Alderman **Bob Fioretti**
Ward # **02**
City of Chicago
City Hall, Room **300**
121 North LaSalle Street
Chicago, Illinois 60602

Re: An ordinance to use and maintain a portion of the public right-of-way for **two (2) sign(s)** for **FITNESS FORMULA CLUBS - SOUTH LOOP**, adjacent to the premises known as **1151 S. State St.**.

Dear Alderman **Bob Fioretti**:

The applicant referenced above has requested the use of the public right-of-way for a **sign(s)**. An ordinance has been prepared by the Department of Business Affairs and Consumer Protection – Small Business Center - Public Way Use Unit for presentation to the City Council. Because this request was made for properties located in your ward, as approved by you as per the attached, I respectfully request that you introduce the attached ordinance at the next City Council meeting.

If you have any questions regarding this ordinance, please contact Anthony Bertuca at (312) 744-5506.

Department of Business Affairs and Consumer Protection

City of Chicago

O2014-328

Office of the City Clerk

Document Tracking Sheet

Meeting Date:	1/15/2014
Sponsor(s):	Fioretti (2)
Type:	Ordinance
Title:	Grant(s) of privilege in public way for Fitness Formula Clubs - Union Station
Committee(s) Assignment:	Committee on Transportation and Public Way

ORDINANCE
Fitness Formula Clubs - Union Station
Acct. No. 208791 - 1
Permit No. 1110345

Be It Ordained by the City Council of the City of Chicago:

SECTION 1. Permission and authority are hereby given and granted to Fitness Formula Clubs - Union Station, upon the terms and subject to the conditions of this ordinance to maintain and use, as now constructed, three (3) Banner(s) under the public right-of-way adjacent to its premises known as 444 W. Jackson Blvd..

Said Banner(s) at W Jackson Blvd measure(s):
Two (2) at four (4) feet in length, and twenty (20) feet in width for a total of one hundred sixty (160) square feet.

Said Banner(s) at S Canal St measure(s):
One (1) at four (4) feet in length, and twenty (20) feet in width for a total of eighty (80) square feet.

The location of said privilege shall be as shown on prints kept on file with the Department of Business Affairs and Consumer Protection and the Office of the City Clerk.

Said privilege shall be constructed in accordance with plans and specifications approved by the Zoning Department - Signs.

This grant of privilege in the public way shall be subject to the provisions of Section 10-28-015 and all other required provisions of the Municipal Code of Chicago.

The grantee shall pay to the City of Chicago as compensation for the privilege #1110345 herein granted the sum of one hundred seventy-five ($175.00) per annum in advance.

A 25% penalty will be added for payments received after due date.


The permit holder agrees to hold the City of Chicago harmless for any damage, relocation or replacement costs associated with damage, relocation or removal of private property caused by the City performing work in the public way.

Authority herein given and granted for a period of five (5) years from and after 11/19/2013.

Alderman _____
Bob Fioretti 2nd Ward

444 West Jackson Blvd.

Canal Street Elevation

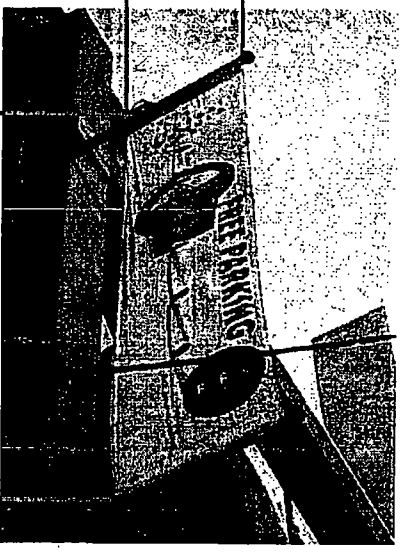

Department of Business Affairs and Consumer Protection
Small Business Center - Public Way Use Unit
City Hall - 121 N. LaSalle Street, Room 800 • Chicago, IL 60602
(312)-74-GOBIZ (312-744-6249) • (312) 744-1944 (TTY)
http://www.cityofchicago.org/bacp

01/15/2014

Alderman **Bob Fioretti**
Ward # **02**
City of Chicago
City Hall, Room **300**
121 North LaSalle Street
Chicago, Illinois 60602

Re: An ordinance to use and maintain a portion of the public right-of-way for **three (3) banner(s)** for **Fitness Formula Clubs - Union Station**, adjacent to the premises known as **444 W. Jackson Blvd.**.

Dear Alderman **Bob Fioretti**:

The applicant referenced above has requested the use of the public right-of-way for a **banner(s)**. An ordinance has been prepared by the Department of Business Affairs and Consumer Protection – Small Business Center - Public Way Use Unit for presentation to the City Council. Because this request was made for properties located in your ward, as approved by you as per the attached, I respectfully request that you introduce the attached ordinance at the next City Council meeting.

If you have any questions regarding this ordinance, please contact Anthony Bertuca at (312) 744-5506.

Department of Business Affairs and Consumer Protection

City of Chicago

O2014-330

Office of the City Clerk

Document Tracking Sheet

Meeting Date:	1/15/2014
Sponsor(s):	Fioretti (2)
Type:	Ordinance
Title:	Grant(s) of privilege in public way for Standard Club, The - flagpoles
Committee(s) Assignment:	Committee on Transportation and Public Way

ORDINANCE
THE STANDARD CLUB
Acct. No. 85690 - 1
Permit No. 1110099

Be It Ordained by the City Council of the City of Chicago:

SECTION 1. Permission and authority are hereby given and granted to THE STANDARD CLUB, upon the terms and subject to the conditions of this ordinance to maintain and use, as now constructed, two (2) Flag Pole(s) projecting over the public right-of-way adjacent to its premises known as 320 S. Plymouth Ct..

Said Flag Pole(s) at S. Plymouth measure(s):
Two (2) at point three (.3) feet in length, and twenty (20) feet in width for a total of twelve (12) square feet.

The location of said privilege shall be as shown on prints kept on file with the Department of Business Affairs and Consumer Protection and the Office of the City Clerk.

Said privilege shall be constructed in accordance with plans and specifications approved by the Department of Transportation (Division of Project Development).

This grant of privilege in the public way shall be subject to the provisions of Section 10-28-015 and all other required provisions of the Municipal Code of Chicago.

The grantee shall pay to the City of Chicago as compensation for the privilege #1110099 herein granted the sum of one hundred fifty ($150.00) per annum in advance.

A 25% penalty will be added for payments received after due date.


The permit holder agrees to hold the City of Chicago harmless for any damage, relocation or replacement costs associated with damage, relocation or removal of private property caused by the City performing work in the public way.

Authority herein given and granted for a period of five (5) ~~years from~~ and after 07/09/2013.

Alderman

Bob Fioretti 2nd Ward

PLYMOUTH CT FLAG POLES

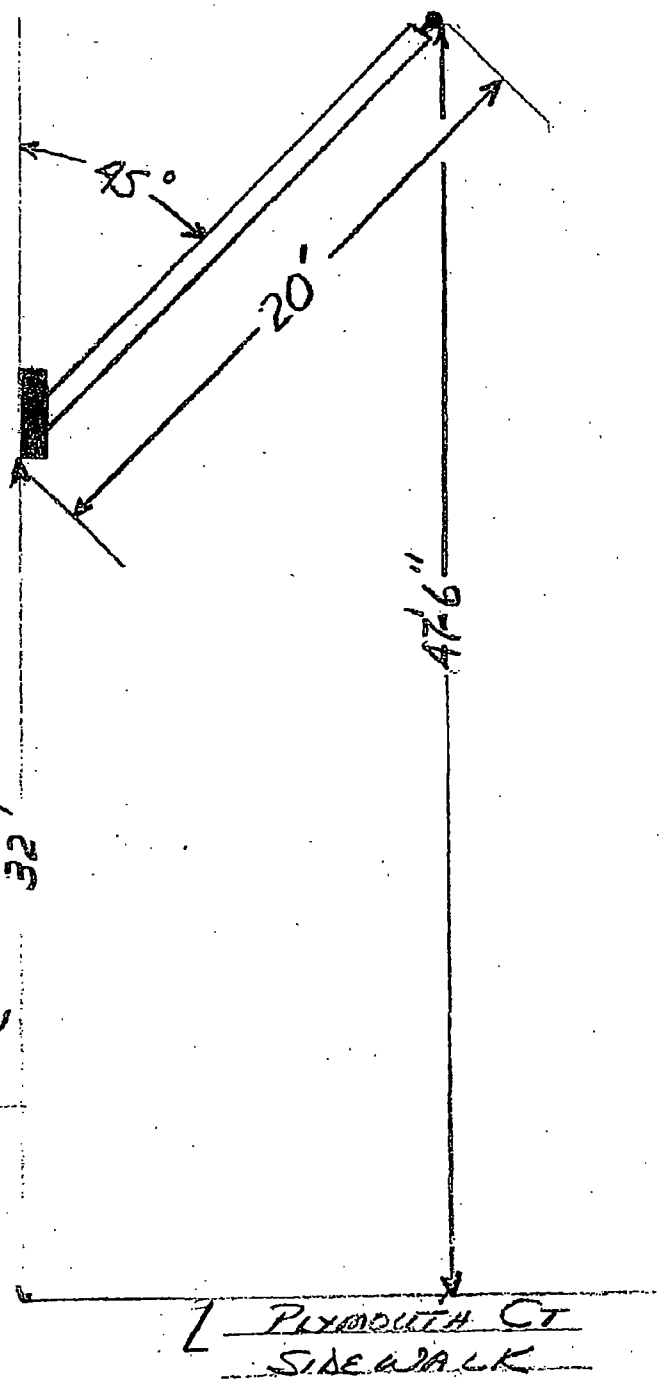

EAST ELEVATION

THE STANDARD CLUB

Department of Business Affairs and Consumer Protection
Small Business Center - Public Way Use Unit
City Hall - 121 N. LaSalle Street, Room 800 • Chicago, IL 60602
(312)-74-GOBIZ (312-744-6249) • (312) 744-1944 (TTY)
http://www.cityofchicago.org/bacp

01/15/2014

Alderman **Bob Fioretti**
Ward # **02**
City of Chicago
City Hall, Room **300**
121 North LaSalle Street
Chicago, Illinois 60602

Re: An ordinance to use and maintain a portion of the public right-of-way for **two (2) flag pole(s)** for **THE STANDARD CLUB**, adjacent to the premises known as **320 S. Plymouth Ct.**.

Dear Alderman **Bob Fioretti**:

The applicant referenced above has requested the use of the public right-of-way for a **flag pole(s)**. An ordinance has been prepared by the Department of Business Affairs and Consumer Protection – Small Business Center - Public Way Use Unit for presentation to the City Council. Because this request was made for properties located in your ward, as approved by you as per the attached, I respectfully request that you introduce the attached ordinance at the next City Council meeting.

If you have any questions regarding this ordinance, please contact Anthony Bertuca at (312) 744-5506.

Department of Business Affairs and Consumer Protection

City of Chicago

O2014-332

Office of the City Clerk

Document Tracking Sheet

Meeting Date:	1/15/2014
Sponsor(s):	Fioretti (2)
Type:	Ordinance
Title:	Grant(s) of privilege in public way for Standard Club, The - planters
Committee(s) Assignment:	Committee on Transportation and Public Way

ORDINANCE
THE STANDARD CLUB
Acct. No. 85690 - 1
Permit No. 1110100

Be It Ordained by the City Council of the City of Chicago:

SECTION 1. Permission and authority are hereby given and granted to THE STANDARD CLUB, upon the terms and subject to the conditions of this ordinance to maintain and use, as now constructed, two (2) Planter(s) projecting over the public right-of-way for beautification purposes adjacent to its premises known as 320 S. Plymouth Ct..

Said Planter(s) at S. Plymouth Ct. measure(s):
Two (2) at one (1) foot in length, and two point five (2.5) feet in width for a total of five (5) square feet.

Grantee must allow the required clear and unobstructed space for pedestrian passage at all times per rules and regulations approved by the Department of Transportation.

The location of said privilege shall be as shown on prints kept on file with the Department of Business Affairs and Consumer Protection and the Office of the City Clerk.

Said privilege shall be constructed in accordance with plans and specifications approved by the Department of Planning and Development and Department of Transportation (Division of Project Development).

This grant of privilege in the public way shall be subject to the provisions of Section 10-28-015 and all other required provisions of the Municipal Code of Chicago.

The grantee shall pay to the City of Chicago as compensation for the privilege #1110100 herein granted the sum of zero ($.00) per annum in advance.

A 25% penalty will be added for payments received after due date.


The permit holder agrees to hold the City of Chicago harmless for any damage, relocation or replacement costs associated with damage, relocation or removal of private property caused by the City performing work in the public way.

Authority herein given and granted for a period of five (5) ~~years from~~ and after 07/09/2013.

Alderman

Bob Fioretti 2nd Ward

NOTE: 1- 28" BOTTOM OF PLANTER TO CANOPY
NOTE: 2- 28" TOP OF PLANTER TO CANOPY
NOTE: 3- 32" BOTTOM OF PLANTER TO CURB
NOTE: 4- 28" TOP OF PLANTER TO CURB
NOTE: 5- ALL DIMENSIONS SAME AS PLANTER #1

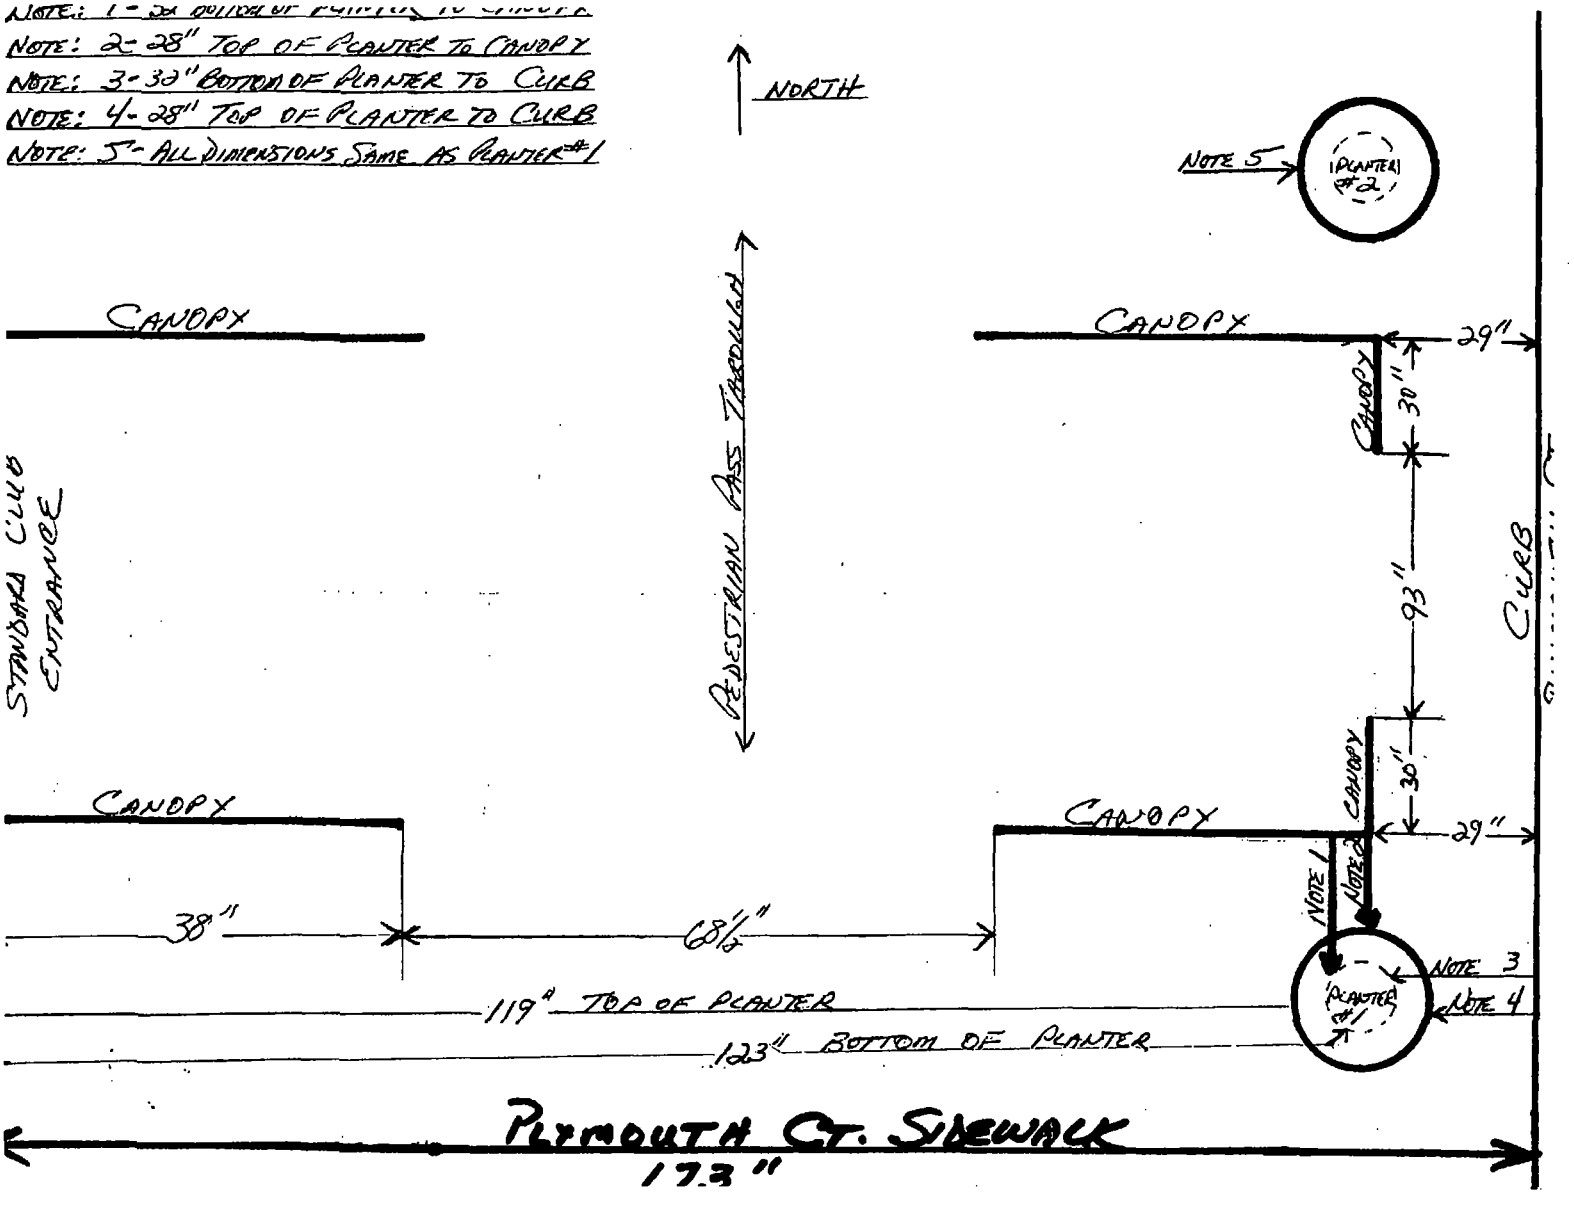

Department of Business Affairs and Consumer Protection
Small Business Center - Public Way Use Unit
City Hall - 121 N. LaSalle Street, Room 800 • Chicago, IL 60602
(312)-74-GOBIZ (312-744-6249) • (312) 744-1944 (TTY)
http://www.cityofchicago.org/bacp

01/15/2014

Alderman **Bob Fioretti**
Ward # **02**
City of Chicago
City Hall, Room **300**
121 North LaSalle Street
Chicago, Illinois 60602

Re: An ordinance to use and maintain a portion of the public right-of-way for **two (2) planter(s)** for **THE STANDARD CLUB**, adjacent to the premises known as **320 S. Plymouth Ct.**.

Dear Alderman **Bob Fioretti**:

The applicant referenced above has requested the use of the public right-of-way for a **planter(s)**. An ordinance has been prepared by the Department of Business Affairs and Consumer Protection – Small Business Center - Public Way Use Unit for presentation to the City Council. Because this request was made for properties located in your ward, as approved by you as per the attached, I respectfully request that you introduce the attached ordinance at the next City Council meeting.

If you have any questions regarding this ordinance, please contact Anthony Bertuca at (312) 744-5506.

Department of Business Affairs and Consumer Protection

City of Chicago

O2014-335

Office of the City Clerk

Document Tracking Sheet

Meeting Date:	1/15/2014
Sponsor(s):	Fioretti (2)
Type:	Ordinance
Title:	Grant(s) of privilege in public way for Union League Club of Chicago
Committee(s) Assignment:	Committee on Transportation and Public Way

ORDINANCE
UNION LEAGUE CLUB OF CHICAGO
Acct. No. 88183 - 1
Permit No. 1109314

Be It Ordained by the City Council of the City of Chicago:

SECTION 1. Permission and authority are hereby given and granted to UNION LEAGUE CLUB OF CHICAGO, upon the terms and subject to the conditions of this ordinance to construct, install, maintain and use one (1) Kitchen Exhaust Duct projecting over the public right-of-way adjacent to its premises known as 312 S. Federal St..

Said Kitchen Exhaust Duct at Public Alley measure(s):
One (1) at one point one seven (1.17) foot in length, and one point one seven (1.17) foot in width for a total of one point three seven (1.37) square feet. Said kitchen exhaust duct shall be fifty (50) feet above grade level starting at the fourth (4^{th}) floor and spanning to the eighth (8^{th}) floor.

The location of said privilege shall be as shown on prints kept on file with the Department of Business Affairs and Consumer Protection and the Office of the City Clerk.

Said privilege shall be constructed in accordance with plans and specifications approved by the Department of Transportation (Division of Project Development) and Department of Transportation (Office of Underground Coordination).

This grant of privilege in the public way shall be subject to the provisions of Section 10-28-015 and all other required provisions of the Municipal Code of Chicago.

The grantee shall pay to the City of Chicago as compensation for the privilege #1109314 herein granted the sum of four hundred ($400.00) per annum in advance.


A 25% penalty will be added for payments received after due date.


The permit holder agrees to hold the City of Chicago harmless for any damage, relocation or replacement costs associated with damage, relocation or removal of private property caused by the City performing work in the public way.

Authority herein given and granted for a period of five (5) years from and after Date of Passage.

Alderman

Bob Fioretti 2nd Ward

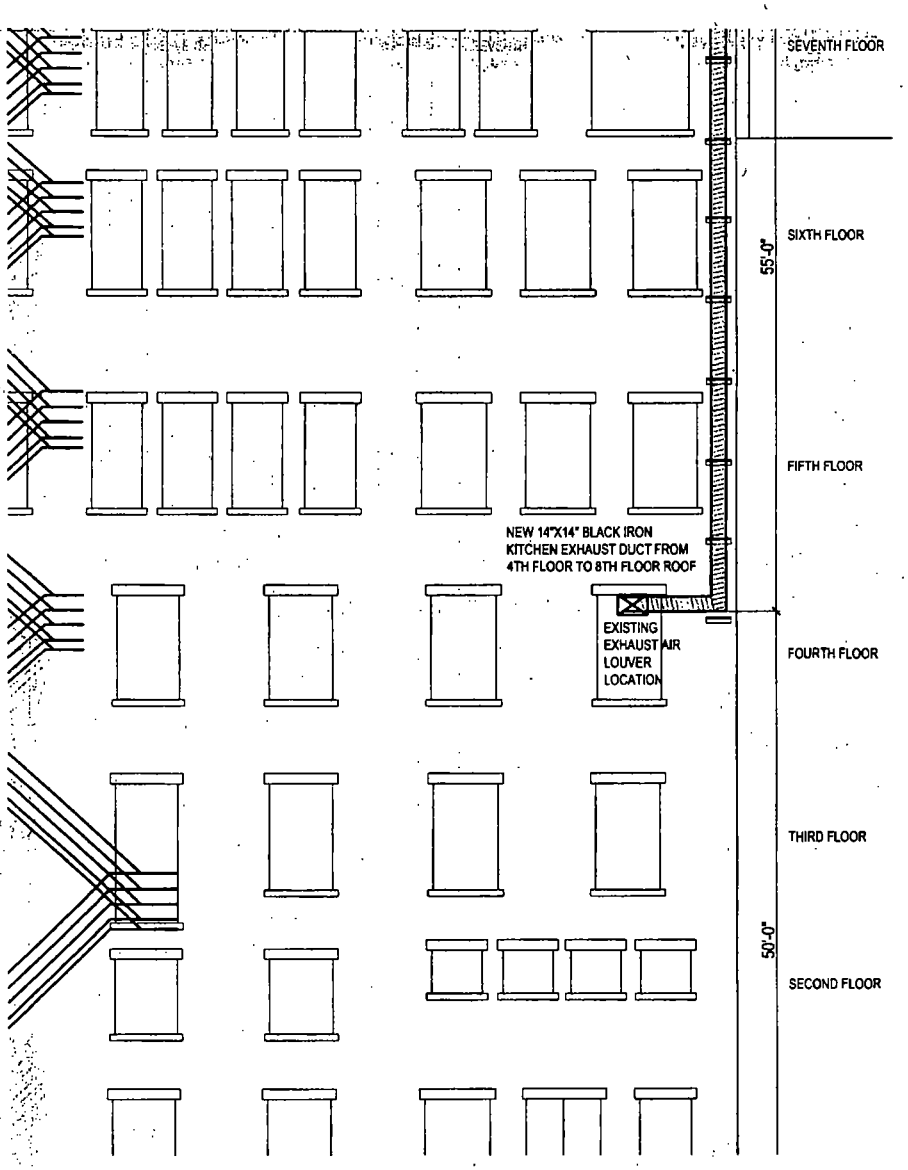
SEVENTH FLOOR
SIXTH FLOOR
FIFTH FLOOR
FOURTH FLOOR
THIRD FLOOR
SECOND FLOOR
55'-0"
50'-0"
NEW 14"X14" BLACK IRON
KITCHEN EXHAUST DUCT FROM
4TH FLOOR TO 8TH FLOOR ROOF
EXISTING
EXHAUST AIR
LOUVER
LOCATION

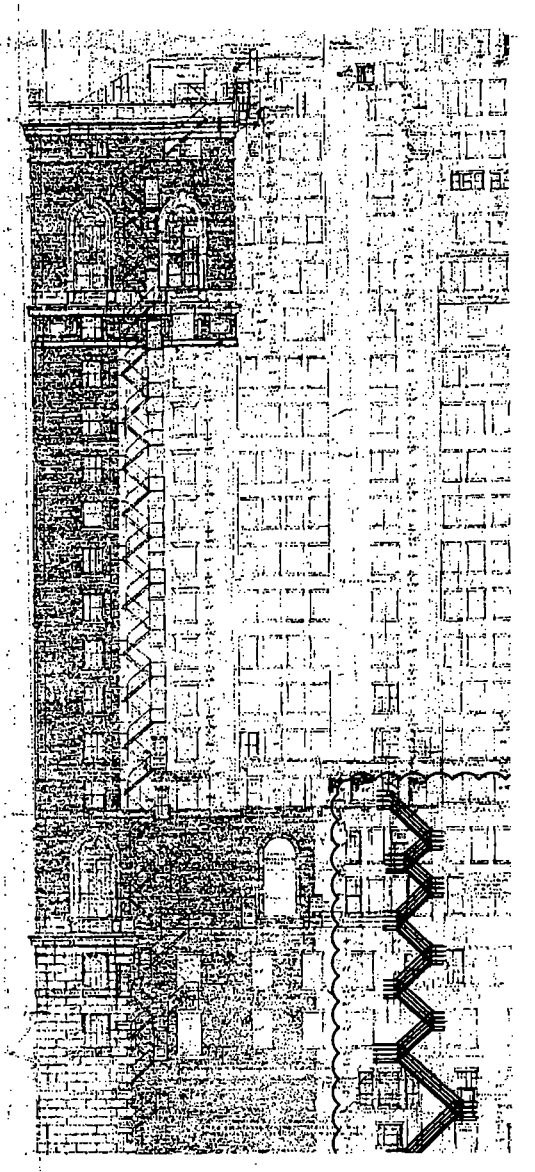

Department of Business Affairs and Consumer Protection
Small Business Center- Public Way Use Unit
City Hall- 121 N. LaSalle Street Room 800 • Chicago, IL 60602
(312)-74-GOBIZ (312-744-6249) • (312) 744-1944 (TTY)
http://www.cityofchicago.org/bacp

01/15/2014

Alderman **Bob Fioretti**
Ward # **02**
City of Chicago
City Hall, Room **300**
121 North LaSalle Street
Chicago, Illinois 60602

Re: An ordinance to use and maintain a portion of the public right-of-way for **one (1) exhaust duct(s)** for **UNION LEAGUE CLUB OF CHICAGO**, adjacent to the premises known as **312 S. Federal St.**.

Dear Alderman **Bob Fioretti**:

The applicant referenced above has requested the use of the public right-of-way for a **exhaust duct(s)**. An ordinance has been prepared by the Department of Business Affairs and Consumer Protection – Small Business Center - Public Way Use Unit for presentation to the City Council. Because this request was made for properties located in your ward, as approved by you as per the attached, I respectfully request that you introduce the attached ordinance at the next City Council meeting.

If you have any questions regarding this ordinance, please contact Anthony Bertuca at (312) 744-5506.

Department of Business Affairs and Consumer Protection

City of Chicago

O2014-337

Office of the City Clerk

Document Tracking Sheet

Meeting Date:	1/15/2014
Sponsor(s):	Fioretti (2)
Type:	Ordinance
Title:	Grant(s) of privilege in public way for Warehouse Liquors
Committee(s) Assignment:	Committee on Transportation and Public Way

ORDINANCE
Warehouse Liquors
Acct. No. 262869 - 1
Permit No. 1110348

Be It Ordained by the City Council of the City of Chicago:

SECTION 1. Permission and authority are hereby given and granted to Warehouse Liquors, upon the terms and subject to the conditions of this ordinance to maintain and use one (1) sign(s) projecting over the public right-of-way attached to its premises known as 634 S. Wabash Ave..

Said sign structure(s) measures as follows; along S. Wabash Avenue:
One (1) at twenty-two (22) feet in length, one point five (1.5) feet in height and twenty (20) feet above grade level.

The location of said privilege shall be as shown on prints kept on file with the Department of Business Affairs and Consumer Protection and the Office of the City Clerk.

Said privilege shall be constructed in accordance with plans and specifications approved by the Department of Transportation (Division of Project Development) and Zoning Department - Signs.

This grant of privilege in the public way shall be subject to the provisions of Section 10-28-015 and all other required provisions of the Municipal Code of Chicago.

The grantee shall pay to the City of Chicago as compensation for the privilege #1110348 herein granted the sum of three hundred ($300.00) per annum in advance.


A 25% penalty will be added for payments received after due date.

The permit holder agrees to hold the City of Chicago harmless for any damage, relocation or replacement costs associated with damage, relocation or removal of private property caused by the City performing work in the public way.

Authority herein given and granted for a period of five (5) years from and after 12/17/2013.

Alderman _____

Bob Fioretti 2nd Ward

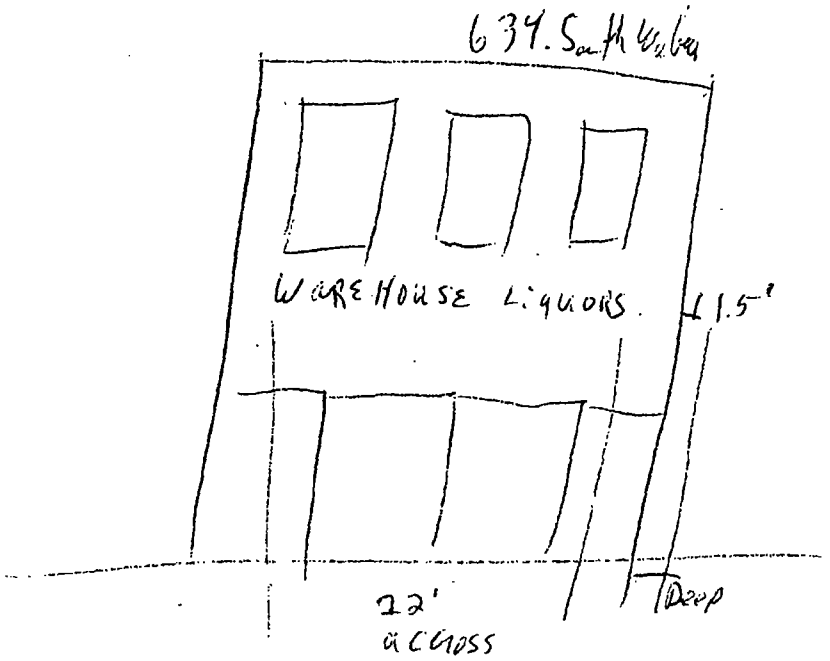

634 S. WABASH

Department of Business Affairs and Consumer Protection
Small Business Center - Public Way Use Unit
City Hall - 121 N. LaSalle Street, Room 800 • Chicago, IL 60602
(312)-74-GOBIZ (312-744-6249) • (312) 744-1944 (TTY)
http://www.cityofchicago.org/bacp

01/15/2014

Alderman **Bob Fioretti**
Ward # **02**
City of Chicago
City Hall, Room **300**
121 North LaSalle Street
Chicago, Illinois 60602

Re: An ordinance to use and maintain a portion of the public right-of-way for **one (1) sign(s)** for **Warehouse Liquors**, adjacent to the premises known as **634 S. Wabash Ave.**.

Dear Alderman **Bob Fioretti**:

The applicant referenced above has requested the use of the public right-of-way for a **sign(s)**. An ordinance has been prepared by the Department of Business Affairs and Consumer Protection – Small Business Center - Public Way Use Unit for presentation to the City Council. Because this request was made for properties located in your ward, as approved by you as per the attached, I respectfully request that you introduce the attached ordinance at the next City Council meeting.

If you have any questions regarding this ordinance, please contact Anthony Bertuca at (312) 744-5506.

Department of Business Affairs and Consumer Protection

City of Chicago

O2014-338

Office of the City Clerk

Document Tracking Sheet

Meeting Date:	1/15/2014
Sponsor(s):	Fioretti (2)
Type:	Ordinance
Title:	Grant(s) of privilege in public way for 2620 Washington LLC
Committee(s) Assignment:	Committee on Transportation and Public Way

ORDINANCE
2620 WASHINGTON LLC
Acct. No. 336912 - 1
Permit No. 1109936

Be It Ordained by the City Council of the City of Chicago:

SECTION 1. Permission and authority are hereby given and granted to 2620 WASHINGTON LLC, upon the terms and subject to the conditions of this ordinance to maintain and use, as now constructed, eight (8) Balcony(s) projecting over the public right-of-way adjacent to its premises known as 2620 W. Washington Blvd..

Said Balcony(s) at W. Maypole measure(s):
Four (4) at nineteen point one seven (19.17) feet in length, and four point seven five (4.75) feet in width for a total of three hundred sixty-four point two three (364.23) square feet.

Said Balcony(s) at N. Talman measure(s):
Four (4) at fourteen point one seven (14.17) feet in length, and four point seven five (4.75) feet in width for a total of two hundred sixty-nine point two three (269.23) square feet.

The location of said privilege shall be as shown on prints kept on file with the Department of Business Affairs and Consumer Protection and the Office of the City Clerk.

Said privilege shall be constructed in accordance with plans and specifications approved by the Department of Planning and Development and Department of Transportation (Division of Project Development).

This grant of privilege in the public way shall be subject to the provisions of Section 10-28-015 and all other required provisions of the Municipal Code of Chicago.

The grantee shall pay to the City of Chicago as compensation for the privilege #1109936 herein granted the sum of six hundred ($600.00) per annum in advance.


A 25% penalty will be added for payments received after due date.

The permit holder agrees to hold the City of Chicago harmless for any damage, relocation or replacement costs associated with damage, relocation or removal of private property caused by the City performing work in the public way.

Authority herein given and granted for a period of five (5) years from and after 11/19/2013.

Alderman _____

Bob Fioretti 2nd Ward

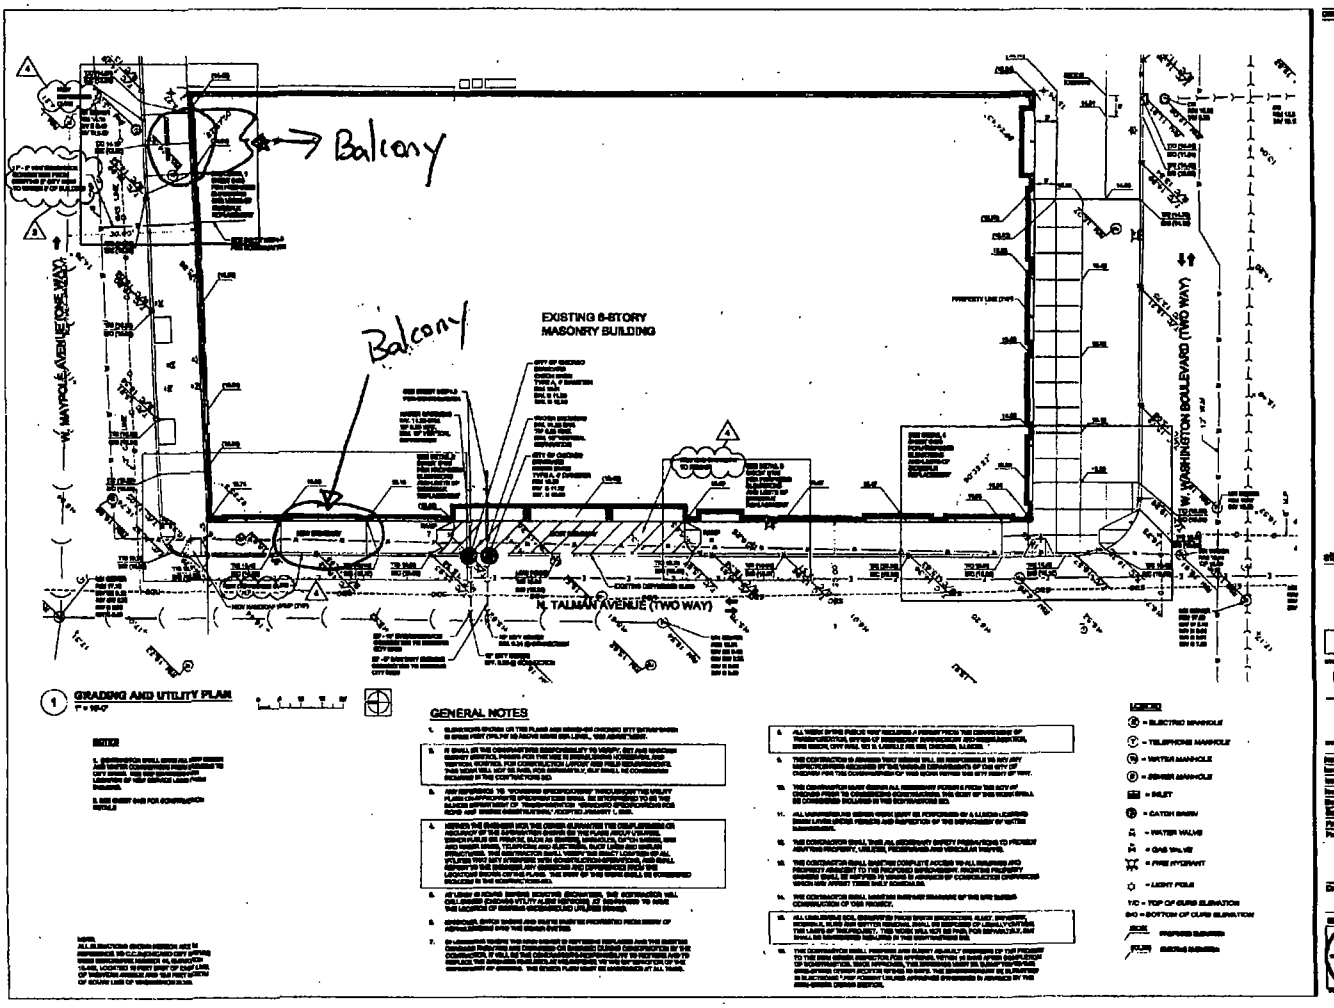

site design group ltd

2520 W. WASHINGTON

GRADING AND UTILITY PLAN

C101

Department of Business Affairs and Consumer Protection
Small Business Center - Public Way Use Unit
City Hall - 121 N. LaSalle Street, Room 800 • Chicago, IL 60602
(312)-74-GOBIZ (312-744-6249) • (312) 744-1944 (TTY)
http://www.cityofchicago.org/bacp

01/15/2014

Alderman **Bob Fioretti**
Ward # **02**
City of Chicago
City Hall, Room **300**
121 North LaSalle Street
Chicago, Illinois 60602

Re: An ordinance to use and maintain a portion of the public right-of-way for **eight (8) balcony(ies)** for **2620 WASHINGTON LLC**, adjacent to the premises known as **2620 W. Washington Blvd.**.

Dear Alderman **Bob Fioretti**:

The applicant referenced above has requested the use of the public right-of-way for a **balcony(ies)**. An ordinance has been prepared by the Department of Business Affairs and Consumer Protection – Small Business Center - Public Way Use Unit for presentation to the City Council. Because this request was made for properties located in your ward, as approved by you as per the attached, I respectfully request that you introduce the attached ordinance at the next City Council meeting.

If you have any questions regarding this ordinance, please contact Anthony Bertuca at (312) 744-5506.

Department of Business Affairs and Consumer Protection

City of Chicago

O2014-342

Office of the City Clerk

Document Tracking Sheet

Meeting Date:	1/15/2014
Sponsor(s):	Dowell (3)
Type:	Ordinance
Title:	Grant(s) of privilege in public way for Maggie Gyros & Chicken
Committee(s) Assignment:	Committee on Transportation and Public Way

ORDINANCE
MAGGIE GYROS & CHICKEN
Acct. No. 323393 - 1
Permit No. 1110126

Be It Ordained by the City Council of the City of Chicago:

SECTION 1. Permission and authority are hereby given and granted to MAGGIE GYROS & CHICKEN, upon the terms and subject to the conditions of this ordinance to maintain and use one (1) sign(s) projecting over the public right-of-way attached to its premises known as 349 E. 47th St..

Said sign structure(s) measures as follows; along E. 47th Street:
One (1) at six (6) feet in length, five (5) feet in height and fifteen (15) feet above grade level.

The location of said privilege shall be as shown on prints kept on file with the Department of Business Affairs and Consumer Protection and the Office of the City Clerk.

Said privilege shall be constructed in accordance with plans and specifications approved by the Department of Transportation (Division of Project Development) and Zoning Department - Signs.

This grant of privilege in the public way shall be subject to the provisions of Section 10-28-015 and all other required provisions of the Municipal Code of Chicago.

The grantee shall pay to the City of Chicago as compensation for the privilege #1110126 herein granted the sum of three hundred ($300.00) per annum in advance.


A 25% penalty will be added for payments received after due date.

The permit holder agrees to hold the City of Chicago harmless for any damage, relocation or replacement costs associated with damage, relocation or removal of private property caused by the City performing work in the public way.

Authority herein given and granted for a period of five (5) years from and after 11/05/2013.

Alderman Pat Dowell

Pat Dowell 3rd Ward

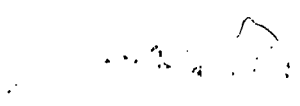

[redacted]

[redacted]

5

MAGGIES GYROS

6 6

773-924-1110

5

[redacted]

001134

Department of Business Affairs and Consumer Protection
Small Business Center - Public Way Use Unit
City Hall - 121 N. LaSalle Street, Room 800 • Chicago, IL 60602
(312)-74-GOBIZ (312-744-6249) • (312) 744-1944 (TTY)
http://www.cityofchicago.org/bacp

01/15/2014

Alderman **Pat Dowell**
Ward # **03**
City of Chicago
City Hall, Room **300**
121 North LaSalle Street
Chicago, Illinois 60602

Re: An ordinance to use and maintain a portion of the public right-of-way for **one (1) sign(s)** for **MAGGIE GYROS & CHICKEN**, adjacent to the premises known as **349 E. 47th St.**.

Dear Alderman **Pat Dowell**:

The applicant referenced above has requested the use of the public right-of-way for a **sign(s)**. An ordinance has been prepared by the Department of Business Affairs and Consumer Protection – Small Business Center - Public Way Use Unit for presentation to the City Council. Because this request was made for properties located in your ward, as approved by you as per the attached, I respectfully request that you introduce the attached ordinance at the next City Council meeting.

If you have any questions regarding this ordinance, please contact Anthony Bertuca at (312) 744-5506.

Department of Business Affairs and Consumer Protection

City of Chicago

O2014-343

Office of the City Clerk

Document Tracking Sheet

Meeting Date:	1/15/2014
Sponsor(s):	Dowell (3)
Type:	Ordinance
Title:	Grant(s) of privilege in public way for Ravina Lofts Condo Assn.
Committee(s) Assignment:	Committee on Transportation and Public Way

ORDINANCE
RAVINA LOFTS CONDOMINIUM ASSOCIATION
Acct. No. 84443 - 2
Permit No. 1110057

Be It Ordained by the City Council of the City of Chicago:

SECTION 1. Permission and authority are hereby given and granted to RAVINA LOFTS CONDOMINIUM ASSOCIATION, upon the terms and subject to the conditions of this ordinance to maintain and use, as now constructed, one (1) Vault(s) under the public right-of-way adjacent to its premises known as 2024 S. Wabash Ave..

Said Vault(s) at S. Wabash Avenue measure(s):
One (1) at fifty point two five (50.25) feet in length, and twenty point four two (20.42) feet in width for a total of one thousand twenty-six point one one (1026.11) square feet. Existing vault space is used for a fire pump, domestic pump and gas line meters.

The location of said privilege shall be as shown on prints kept on file with the Department of Business Affairs and Consumer Protection and the Office of the City Clerk.

Said privilege shall be constructed in accordance with plans and specifications approved by the Department of Transportation (Office of Underground Coordination).

This grant of privilege in the public way shall be subject to the provisions of Section 10-28-015 and all other required provisions of the Municipal Code of Chicago.

The grantee shall pay to the City of Chicago as compensation for the privilege #1110057 herein granted the sum of four hundred ($400.00) per annum in advance.

A 25% penalty will be added for payments received after due date.

The permit holder agrees to hold the City of Chicago harmless for any damage, relocation or replacement costs associated with damage, relocation or removal of private property caused by the City performing work in the public way.


Authority herein given and granted for a period of five (5) years from and after 11/05/2013.

Alderman Pat Dowell

Pat Dowell 3rd Ward

2024 S. Wabash Ave. – Ravinia Lofts Condominium

Vaulted Sidewalk Replacement

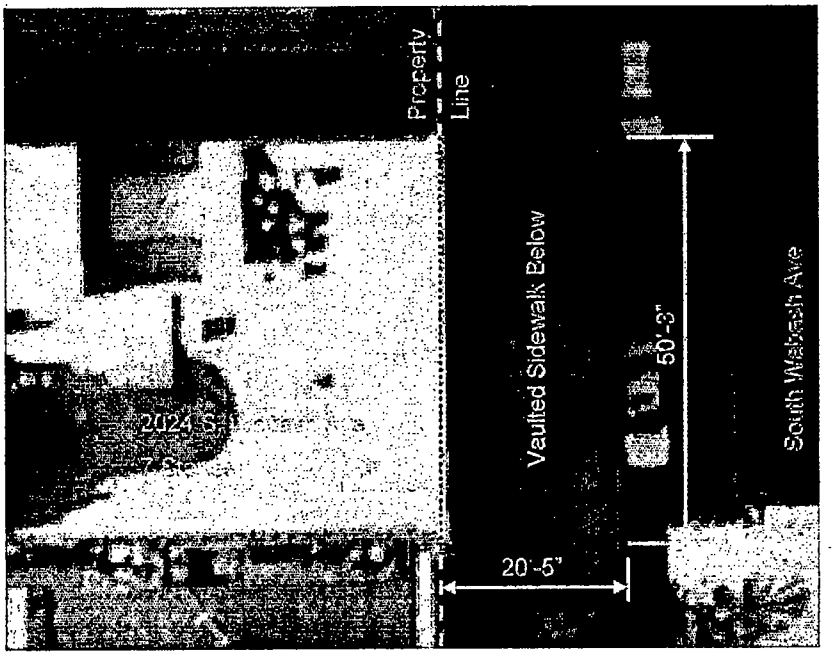

Aerial View



Side View Looking South

Department of Business Affairs and Consumer Protection
Small Business Center- Public Way Use Unit
City Hall- 121 N. LaSalle Street Room 800 • Chicago, IL 60602
(312)-74-GOBIZ (312-744-6249) • (312) 744-1944 (TTY)
http://www.cityofchicago.org/bacp

01/15/2014

Alderman **Pat Dowell**
Ward # **03**
City of Chicago
City Hall, Room **300**
121 North LaSalle Street
Chicago, Illinois 60602

Re: An ordinance to use and maintain a portion of the public right-of-way for **one (1) vault(s)** for **RAVINA LOFTS CONDOMINIUM ASSOCIATION**, adjacent to the premises known as **2024 S. Wabash Ave.**.

Dear Alderman **Pat Dowell**:

The applicant referenced above has requested the use of the public right-of-way for a **vault(s)**. An ordinance has been prepared by the Department of Business Affairs and Consumer Protection – Small Business Center - Public Way Use Unit for presentation to the City Council. Because this request was made for properties located in your ward, as approved by you as per the attached, I respectfully request that you introduce the attached ordinance at the next City Council meeting.

If you have any questions regarding this ordinance, please contact Anthony Bertuca at (312) 744-5506.

Department of Business Affairs and Consumer Protection

City of Chicago

O2014-346

Office of the City Clerk

Document Tracking Sheet

Meeting Date:	1/15/2014
Sponsor(s):	Dowell (3)
Type:	Ordinance
Title:	Grant(s) of privilege in public way for Red Apple Food & Liquor, Inc.
Committee(s) Assignment:	Committee on Transportation and Public Way

ORDINANCE
RED APPLE FOOD & LIQUOR INC
Acct. No. 4734 - 1
Permit No. 1109954

Be It Ordained by the City Council of the City of Chicago:

SECTION 1. Permission and authority are hereby given and granted to RED APPLE FOOD & LIQUOR INC, upon the terms and subject to the conditions of this ordinance to maintain and use, as now constructed, three (3) Light Fixture(s) projecting over the public right-of-way adjacent to its premises known as 317 E. 51st St..

Said Light Fixture(s) at E. 51st Street measure(s):
Three (3) at two (2) feet in length, two (2) feet in width and sixteen (16) feet above grade level.

The location of said privilege shall be as shown on prints kept on file with the Department of Business Affairs and Consumer Protection and the Office of the City Clerk.

Said privilege shall be constructed in accordance with plans and specifications approved by the Department of Transportation (Division of Project Development).

This grant of privilege in the public way shall be subject to the provisions of Section 10-28-015 and all other required provisions of the Municipal Code of Chicago.

The grantee shall pay to the City of Chicago as compensation for the privilege #1109954 herein granted the sum of eighty-five ($85.00) per annum in advance.


A 25% penalty will be added for payments received after due date.

The permit holder agrees to hold the City of Chicago harmless for any damage, relocation or replacement costs associated with damage, relocation or removal of private property caused by the City performing work in the public way.

Authority herein given and granted for a period of five (5) years from and after 11/05/2013.

Alderman Pat Dowell

Pat Dowell 3rd Ward

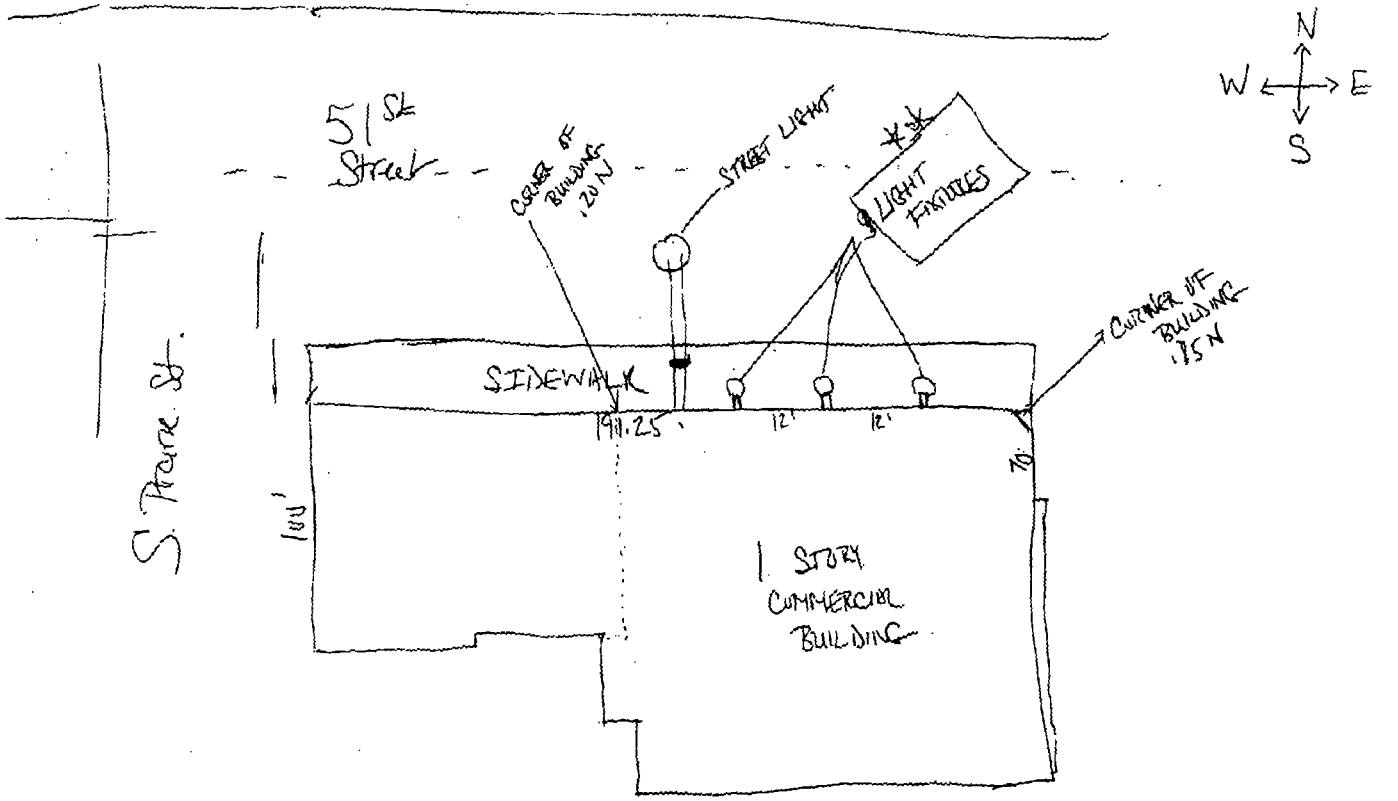
N
W
E
S
51st Street
S. Park St.
CORNER OF BUILDING, 20'N
STREET LIGHT
9 LIGHT FIXTURES
CORNER OF BUILDING, 15'N
SIDEWALK
91.25'
12'
12'
10'
100'
1 STORY COMMERCIAL BUILDING

Department of Business Affairs and Consumer Protection
Small Business Center - Public Way Use Unit
City Hall - 121 N. LaSalle Street, Room 800 • Chicago, IL 60602
(312)-74-GOBIZ (312-744-6249) • (312) 744-1944 (TTY)
http://www.cityofchicago.org/bacp

01/15/2014

Alderman **Pat Dowell**
Ward # **03**
City of Chicago
City Hall, Room **300**
121 North LaSalle Street
Chicago, Illinois 60602

Re: An ordinance to use and maintain a portion of the public right-of-way for **three (3) light fixture(s)** for **RED APPLE FOOD & LIQUOR INC**, adjacent to the premises known as **317 E. 51st St.**.

Dear Alderman **Pat Dowell**:

The applicant referenced above has requested the use of the public right-of-way for a **light fixture(s)**. An ordinance has been prepared by the Department of Business Affairs and Consumer Protection – Small Business Center - Public Way Use Unit for presentation to the City Council. Because this request was made for properties located in your ward, as approved by you as per the attached, I respectfully request that you introduce the attached ordinance at the next City Council meeting.

If you have any questions regarding this ordinance, please contact Anthony Bertuca at (312) 744-5506.

Department of Business Affairs and Consumer Protection

City of Chicago

O2014-347

Office of the City Clerk

Document Tracking Sheet

Meeting Date:	1/15/2014
Sponsor(s):	Dowell (3)
Type:	Ordinance
Title:	Grant(s) of privilege in public way for Reggie's Bar & Grill - security cameras
Committee(s) Assignment:	Committee on Transportation and Public Way

ORDINANCE
REGGIE'S BAR & GRILL
Acct. No. 307071 - 1
Permit No. 1109814

Be It Ordained by the City Council of the City of Chicago:

SECTION 1. Permission and authority are hereby given and granted to REGGIE'S BAR & GRILL, upon the terms and subject to the conditions of this ordinance to maintain and use, as now constructed, two (2) Security Camera(s) projecting over the public right-of-way for security purposes adjacent to its premises known as 2105 S. State St..

Said Security Camera(s) at S STATE measure(s):
Two (2) at one (1) foot in length, one point one seven (1.17) foot in width and fourteen point three three (14.33) feet above grade level.

The location of said privilege shall be as shown on prints kept on file with the Department of Business Affairs and Consumer Protection and the Office of the City Clerk.

Said privilege shall be constructed in accordance with plans and specifications approved by the Department of Planning and Development and Department of Transportation (Division of Project Development).

This grant of privilege in the public way shall be subject to the provisions of Section 10-28-015 and all other required provisions of the Municipal Code of Chicago.

The grantee shall pay to the City of Chicago as compensation for the privilege #1109814 herein granted the sum of zero ($.00) per annum in advance.

A 25% penalty will be added for payments received after due date.

The permit holder agrees to hold the City of Chicago harmless for any damage, relocation or replacement costs associated with damage, relocation or removal of private property caused by the City performing work in the public way.


Authority herein given and granted for a period of five (5) years from and after 11/05/2013.


Alderman Pat Dowell

Pat Dowell 3rd Ward

"SECURITY CAMERA 1"

2105 S. STATE ST.

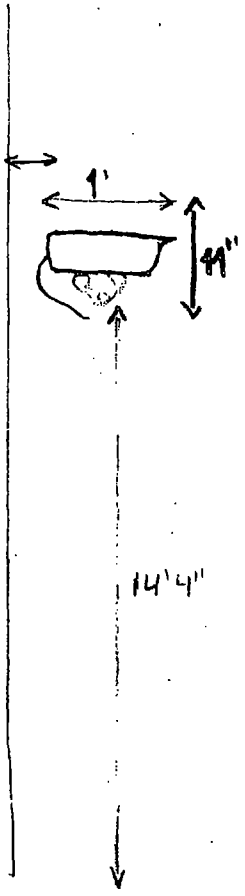

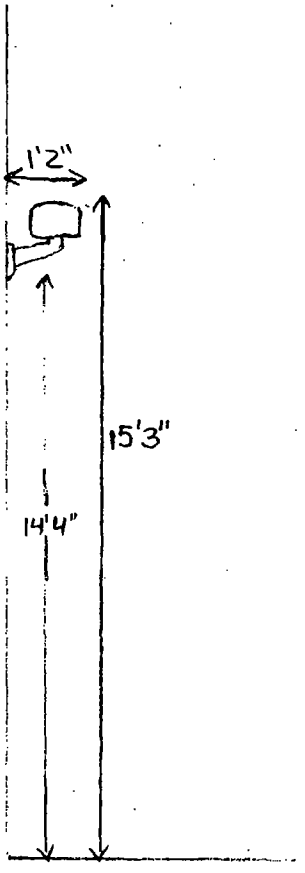

Department of Business Affairs and Consumer Protection
Small Business Center - Public Way Use Unit
City Hall - 121 N. LaSalle Street, Room 800 • Chicago, IL 60602
(312)-74-GOBIZ (312-744-6249) • (312) 744-1944 (TTY)
http://www.cityofchicago.org/bacp

01/15/2014

Alderman **Pat Dowell**
Ward # **03**
City of Chicago
City Hall, Room **300**
121 North LaSalle Street
Chicago, Illinois 60602

Re: An ordinance to use and maintain a portion of the public right-of-way for **two (2) security camera(s)** for **REGGIE'S BAR & GRILL**, adjacent to the premises known as **2105 S. State St.**.

Dear Alderman **Pat Dowell**:

The applicant referenced above has requested the use of the public right-of-way for a **security camera(s)**. An ordinance has been prepared by the Department of Business Affairs and Consumer Protection – Small Business Center - Public Way Use Unit for presentation to the City Council. Because this request was made for properties located in your ward, as approved by you as per the attached, I respectfully request that you introduce the attached ordinance at the next City Council meeting.

If you have any questions regarding this ordinance, please contact Anthony Bertuca at (312) 744-5506.

Department of Business Affairs and Consumer Protection

City of Chicago

O2014-348

Office of the City Clerk

Document Tracking Sheet

Meeting Date:	1/15/2014
Sponsor(s):	Dowell (3)
Type:	Ordinance
Title:	Grant(s) of privilege in public way for Reggie's Bar & Grill - sign
Committee(s) Assignment:	Committee on Transportation and Public Way

ORDINANCE
REGGIE'S BAR & GRILL
Acct. No. 307071 - 1
Permit No. 1109815

Be It Ordained by the City Council of the City of Chicago:

SECTION 1. Permission and authority are hereby given and granted to REGGIE'S BAR & GRILL, upon the terms and subject to the conditions of this ordinance to maintain and use one (1) sign(s) projecting over the public right-of-way attached to its premises known as 2105 S. State St..

Said sign structure(s) measures as follows; along S. STATE ST:
One (1) at twenty-two point five (22.5) feet in length, two point five (2.5) feet in height and sixteen point seven five (16.75) feet above grade level.

The location of said privilege shall be as shown on prints kept on file with the Department of Business Affairs and Consumer Protection and the Office of the City Clerk.

Said privilege shall be constructed in accordance with plans and specifications approved by the Department of Transportation (Division of Project Development) and Zoning Department - Signs.

This grant of privilege in the public way shall be subject to the provisions of Section 10-28-015 and all other required provisions of the Municipal Code of Chicago.

The grantee shall pay to the City of Chicago as compensation for the privilege #1109815 herein granted the sum of three hundred ($300.00) per annum in advance.

A 25% penalty will be added for payments received after due date.


The permit holder agrees to hold the City of Chicago harmless for any damage, relocation or replacement costs associated with damage, relocation or removal of private property caused by the City performing work in the public way.

Authority herein given and granted for a period of five (5) years from and after 11/05/2013.

Alderman Pat Dowell

Pat Dowell 3rd Ward

RECORD BREAKERS SIGN 2109 s. State St.

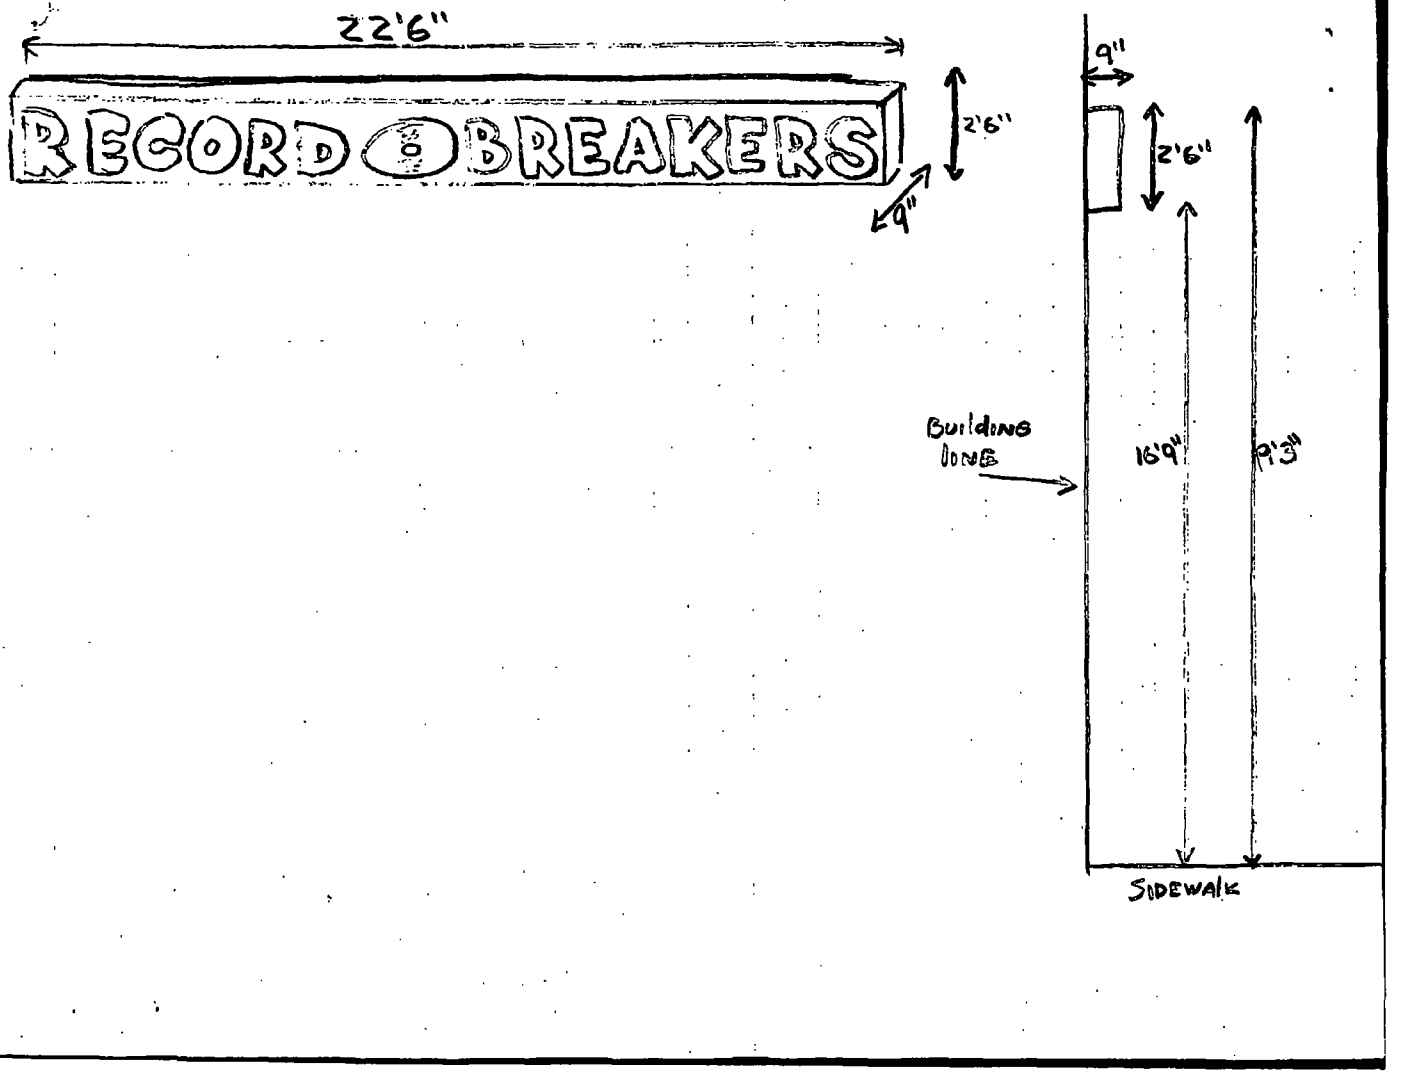

Department of Business Affairs and Consumer Protection
Small Business Center - Public Way Use Unit
City Hall - 121 N. LaSalle Street, Room 800 • Chicago, IL 60602
(312)-74-GOBIZ (312-744-6249) • (312) 744-1944 (TTY)
http://www.cityofchicago.org/bacp

01/15/2014

Alderman **Pat Dowell**
Ward # **03**
City of Chicago
City Hall, Room **300**
121 North LaSalle Street
Chicago, Illinois 60602

Re: An ordinance to use and maintain a portion of the public right-of-way for **one (1) sign(s)** for **REGGIE'S BAR & GRILL**, adjacent to the premises known as **2105 S. State St.**.

Dear Alderman **Pat Dowell**:

The applicant referenced above has requested the use of the public right-of-way for a **sign(s)**. An ordinance has been prepared by the Department of Business Affairs and Consumer Protection – Small Business Center - Public Way Use Unit for presentation to the City Council. Because this request was made for properties located in your ward, as approved by you as per the attached, I respectfully request that you introduce the attached ordinance at the next City Council meeting.

If you have any questions regarding this ordinance, please contact Anthony Bertuca at (312) 744-5506.

Department of Business Affairs and Consumer Protection

City of Chicago

O2014-354

Office of the City Clerk

Document Tracking Sheet

Meeting Date:	1/15/2014
Sponsor(s):	Burns (4)
Type:	Ordinance
Title:	Grant(s) of privilege in public way for Americash Loans LLC
Committee(s) Assignment:	Committee on Transportation and Public Way

ORDINANCE
AMERICASH LOANS LLC
Acct. No. 86350 - 1
Permit No. 1110159

Be It Ordained by the City Council of the City of Chicago:

SECTION 1. Permission and authority are hereby given and granted to AMERICASH LOANS LLC, upon the terms and subject to the conditions of this ordinance to maintain and use one (1) sign(s) projecting over the public right-of-way attached to its premises known as 1513 E. 53rd St..

Said sign structure(s) measures as follows; along E. 53rd Street:
One (1) at fifteen (15) feet in length, two point three three (2.33) feet in height and eleven (11) feet above grade level.

The location of said privilege shall be as shown on prints kept on file with the Department of Business Affairs and Consumer Protection and the Office of the City Clerk.

Said privilege shall be constructed in accordance with plans and specifications approved by the Department of Transportation (Division of Project Development) and Zoning Department - Signs.

This grant of privilege in the public way shall be subject to the provisions of Section 10-28-015 and all other required provisions of the Municipal Code of Chicago.

The grantee shall pay to the City of Chicago as compensation for the privilege #1110159 herein granted the sum of three hundred ($300.00) per annum in advance.

A 25% penalty will be added for payments received after due date.

The permit holder agrees to hold the City of Chicago harmless for any damage, relocation or replacement costs associated with damage, relocation or removal of private property caused by the City performing work in the public way.

Authority herein given and granted for a period of five (5) years from and after 11/19/2013.

Alderman _____

William D. Burns 4th Ward


11/27/2013 17:14 #747 P.003/003

180"

30.5"

AMERICASH LOANS

RENDERING

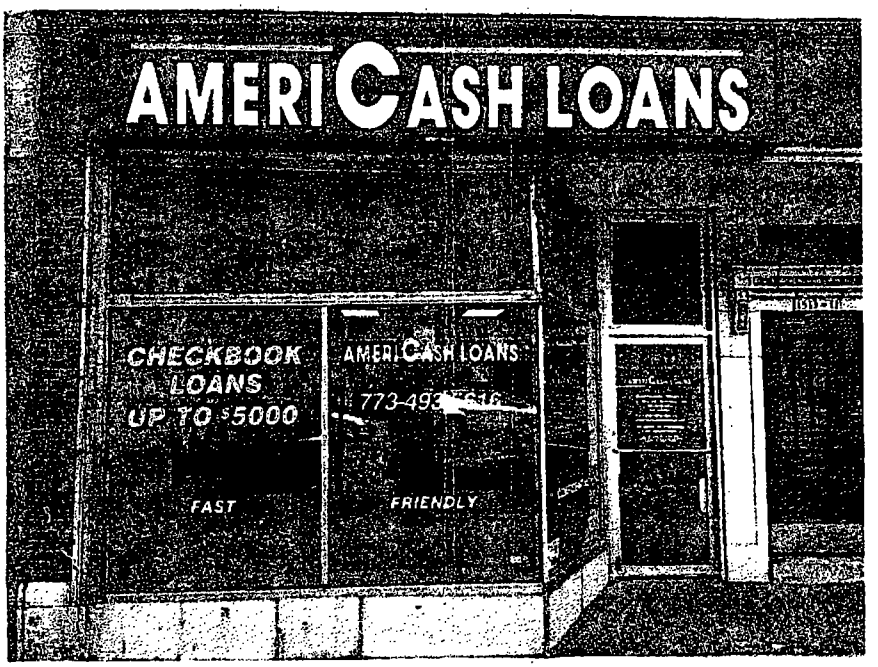


CROSS SECTION

TYPICAL CROSS-SECTION FACE SIGN CABINET

EXTRUDED ALUMINUM CABINET

= FLOURESCENT HIGH-OUTPUT LAMP IN STANDARD UL APPROVED LAMP SOCKET

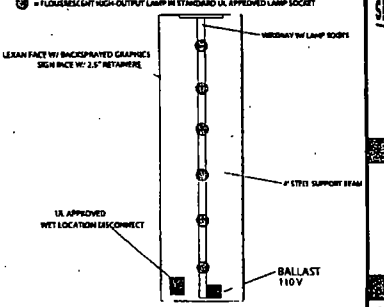

BOX SIGN

AMERICASH LOANS

1513 E. 53rd St.
Chicago, IL 60615

Scale:

Job #:

Designer: frp Date: 10/15/2013

r1: 00/00/00

r2: 00/00/00

r3: 00/00/00

r4: 00/00/00

AC: Hyde Park Box Sign Detail 1015701

Design Status:

☐ Approved ☐ Approved as noted

☐ Revise & resubmit

DATE:

SIGN:

Permit Status:

MUNICIPALITY:

☐ Applied DATE:

☐ Revise & resubmit DATE:

☐ Approved DATE:

SIGNS SIGNS SIGNS

FULL SERVICE SIGN COMPANY

207 Gail Ct. S.
Prospect Heights, IL 60070

Phone: (847) 222-0505
Fax: (847) 222-0505
info@signs3.com

PROJECT COLORS

- ☒ Black
- ☐ White
- ☒ Green (PMS 363)
- ☒ Yellow (PMS 135)

PROJECT NOTES

-QUANTITY: (1) single sided box sign
-ILLUMINATION: White HO bulbs
-FACES: clear lexan w/ back painted graphics
-BODY: .080 aluminum box w/ aluminum frames rubbing pa black
-MOUNTED: to mount sig to brick wall/fascia
-DIMENSIONS: 180"x30.5"
-TOTAL SQUARE FEET: 38.125 SF
-PRIMARY ELECTRICAL REQUIREMENT: Connect to exis power supply
-UL LISTED: Yes

DETAIL DRAWING

From:

Department of Business Affairs and Consumer Protection
Small Business Center - Public Way Use Unit
City Hall - 121 N. LaSalle Street, Room 800 • Chicago, IL 60602
(312)-74-GOBIZ (312-744-6249) • (312) 744-1944 (TTY)
http://www.cityofchicago.org/bacp

01/15/2014

Alderman **William D. Burns**
Ward # **04**
City of Chicago
City Hall, Room **300**
121 North LaSalle Street
Chicago, Illinois 60602

Re: An ordinance to use and maintain a portion of the public right-of-way for **one (1) sign(s)** for **AMERICASH LOANS LLC**, adjacent to the premises known as **1513 E. 53rd St.**.

Dear Alderman **William D. Burns**:

The applicant referenced above has requested the use of the public right-of-way for a **sign(s)**. An ordinance has been prepared by the Department of Business Affairs and Consumer Protection – Small Business Center - Public Way Use Unit for presentation to the City Council. Because this request was made for properties located in your ward, as approved by you as per the attached, I respectfully request that you introduce the attached ordinance at the next City Council meeting.

If you have any questions regarding this ordinance, please contact Anthony Bertuca at (312) 744-5506.

Department of Business Affairs and Consumer Protection

City of Chicago

O2014-357

Office of the City Clerk

Document Tracking Sheet

Meeting Date:	1/15/2014
Sponsor(s):	Burns (4)
Type:	Ordinance
Title:	Grant(s) of privilege in public way for Bank Financial
Committee(s) Assignment:	Committee on Transportation and Public Way

ORDINANCE
BANK FINANCIAL
Acct. No. 85737 - 1
Permit No. 1110357

Be It Ordained by the City Council of the City of Chicago:

SECTION 1. Permission and authority are hereby given and granted to BANK FINANCIAL, upon the terms and subject to the conditions of this ordinance to maintain and use one (1) sign(s) projecting over the public right-of-way attached to its premises known as 1354 E. 55th St..

Said sign structure(s) measures as follows; along E. 55th St:
One (1) at four point five (4.5) feet in length, ten (10) feet in height and twelve (12) feet above grade level.

The location of said privilege shall be as shown on prints kept on file with the Department of Business Affairs and Consumer Protection and the Office of the City Clerk.

Said privilege shall be constructed in accordance with plans and specifications approved by the Department of Transportation (Division of Project Development) and Zoning Department - Signs.

This grant of privilege in the public way shall be subject to the provisions of Section 10-28-015 and all other required provisions of the Municipal Code of Chicago.

The grantee shall pay to the City of Chicago as compensation for the privilege #1110357 herein granted the sum of three hundred ($300.00) per annum in advance.

A 25% penalty will be added for payments received after due date.


The permit holder agrees to hold the City of Chicago harmless for any damage, relocation or replacement costs associated with damage, relocation or removal of private property caused by the City performing work in the public way.

Authority herein given and granted for a period of five (5) years from and after 11/05/2013.

Alderman _____

William D. Burns 4th Ward

1354 E. 55th st

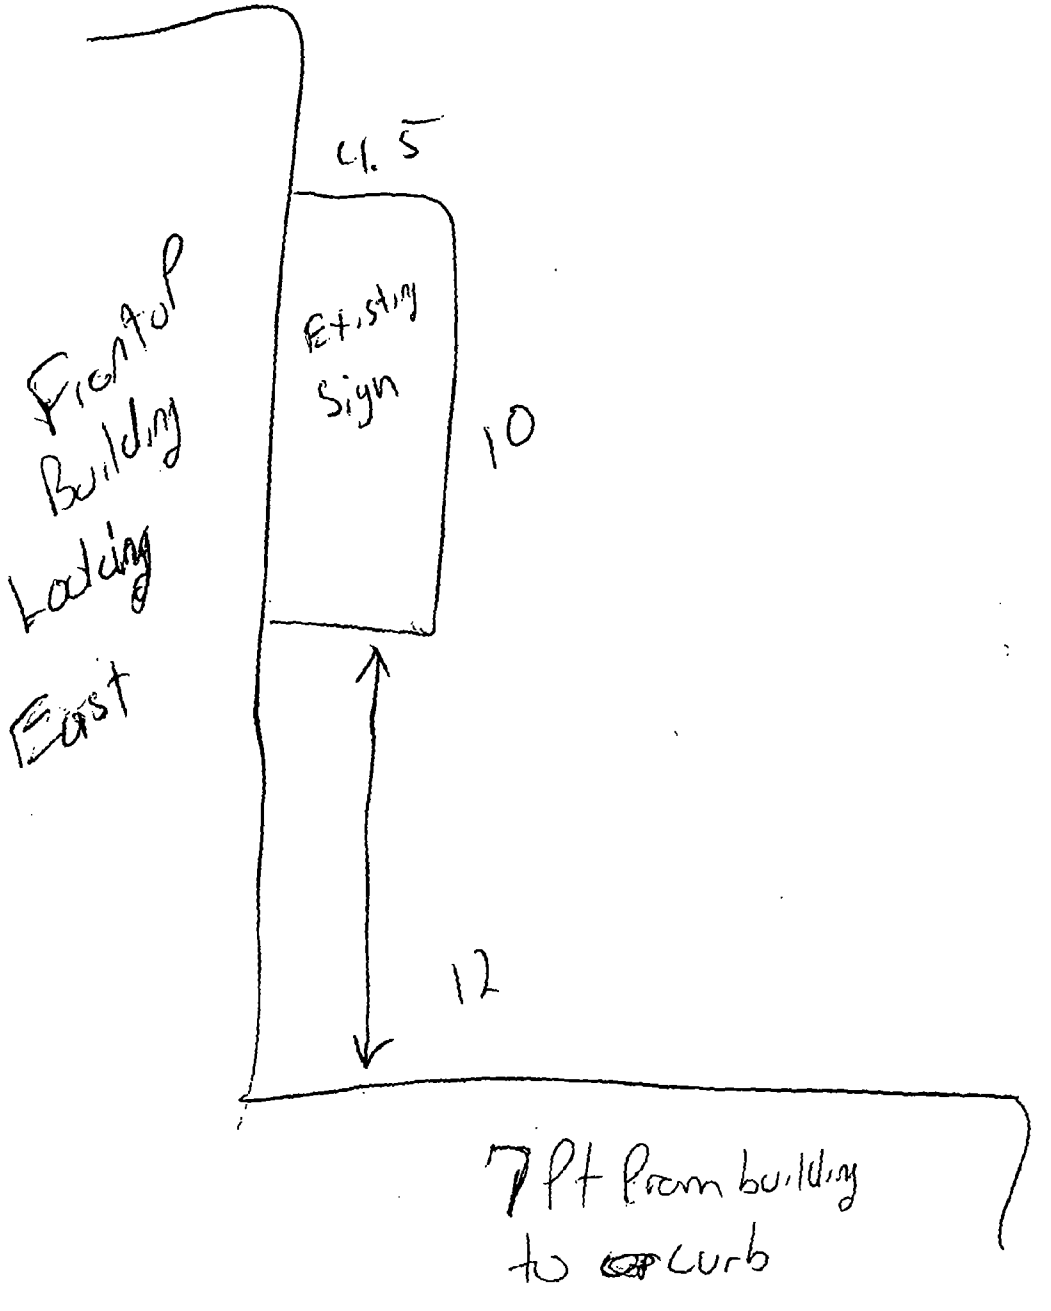

Department of Business Affairs and Consumer Protection
Small Business Center - Public Way Use Unit
City Hall - 121 N. LaSalle Street, Room 800 • Chicago, IL 60602
(312)-74-GOBIZ (312-744-6249) • (312) 744-1944 (TTY)
http://www.cityofchicago.org/bacp

01/15/2014

Alderman **William D. Burns**
Ward # **04**
City of Chicago
City Hall, Room **300**
121 North LaSalle Street
Chicago, Illinois 60602

Re: An ordinance to use and maintain a portion of the public right-of-way for **one (1) sign(s)** for **BANK FINANCIAL**, adjacent to the premises known as **1354 E. 55th St.**.

Dear Alderman **William D. Burns**:

The applicant referenced above has requested the use of the public right-of-way for a **sign(s)**. An ordinance has been prepared by the Department of Business Affairs and Consumer Protection – Small Business Center - Public Way Use Unit for presentation to the City Council. Because this request was made for properties located in your ward, as approved by you as per the attached, I respectfully request that you introduce the attached ordinance at the next City Council meeting.

If you have any questions regarding this ordinance, please contact Anthony Bertuca at (312) 744-5506.

Department of Business Affairs and Consumer Protection

City of Chicago

O2014-358

Office of the City Clerk

Document Tracking Sheet

Meeting Date:	1/15/2014
Sponsor(s):	Burns (4)
Type:	Ordinance
Title:	Grant(s) of privilege in public way for Boston Market No. 825
Committee(s) Assignment:	Committee on Transportation and Public Way

ORDINANCE
BOSTON MARKET #825
Acct. No. 81672 - 3
Permit No. 1110288

Be It Ordained by the City Council of the City of Chicago:

SECTION 1. Permission and authority are hereby given and granted to BOSTON MARKET #825, upon the terms and subject to the conditions of this ordinance to maintain and use two (2) sign(s) projecting over the public right-of-way attached to its premises known as 1424 E. 53rd St..

Said sign structure(s) measures as follows; along E 53RD ST:
One (1) at twenty-six point five eight (26.58) feet in length, two point five (2.5) feet in height and fourteen (14) feet above grade level.

Said sign structure(s) measures as follows; along BLACKSTONE:
One (1) at twenty-six point five eight (26.58) feet in length, two point five (2.5) feet in height and fourteen (14) feet above grade level.

The location of said privilege shall be as shown on prints kept on file with the Department of Business Affairs and Consumer Protection and the Office of the City Clerk.

Said privilege shall be constructed in accordance with plans and specifications approved by the Department of Transportation (Division of Project Development) and Zoning Department - Signs.

This grant of privilege in the public way shall be subject to the provisions of Section 10-28-015 and all other required provisions of the Municipal Code of Chicago.

The grantee shall pay to the City of Chicago as compensation for the privilege #1110288 herein granted the sum of six hundred ($600.00) per annum in advance.


A 25% penalty will be added for payments received after due date.

The permit holder agrees to hold the City of Chicago harmless for any damage, relocation or replacement costs associated with damage, relocation or removal of private property caused by the City performing work in the public way.

Authority herein given and granted for a period of five (5) years from and after 04/09/2013.

Alderman William D. Burns

William D. Burns 4th Ward

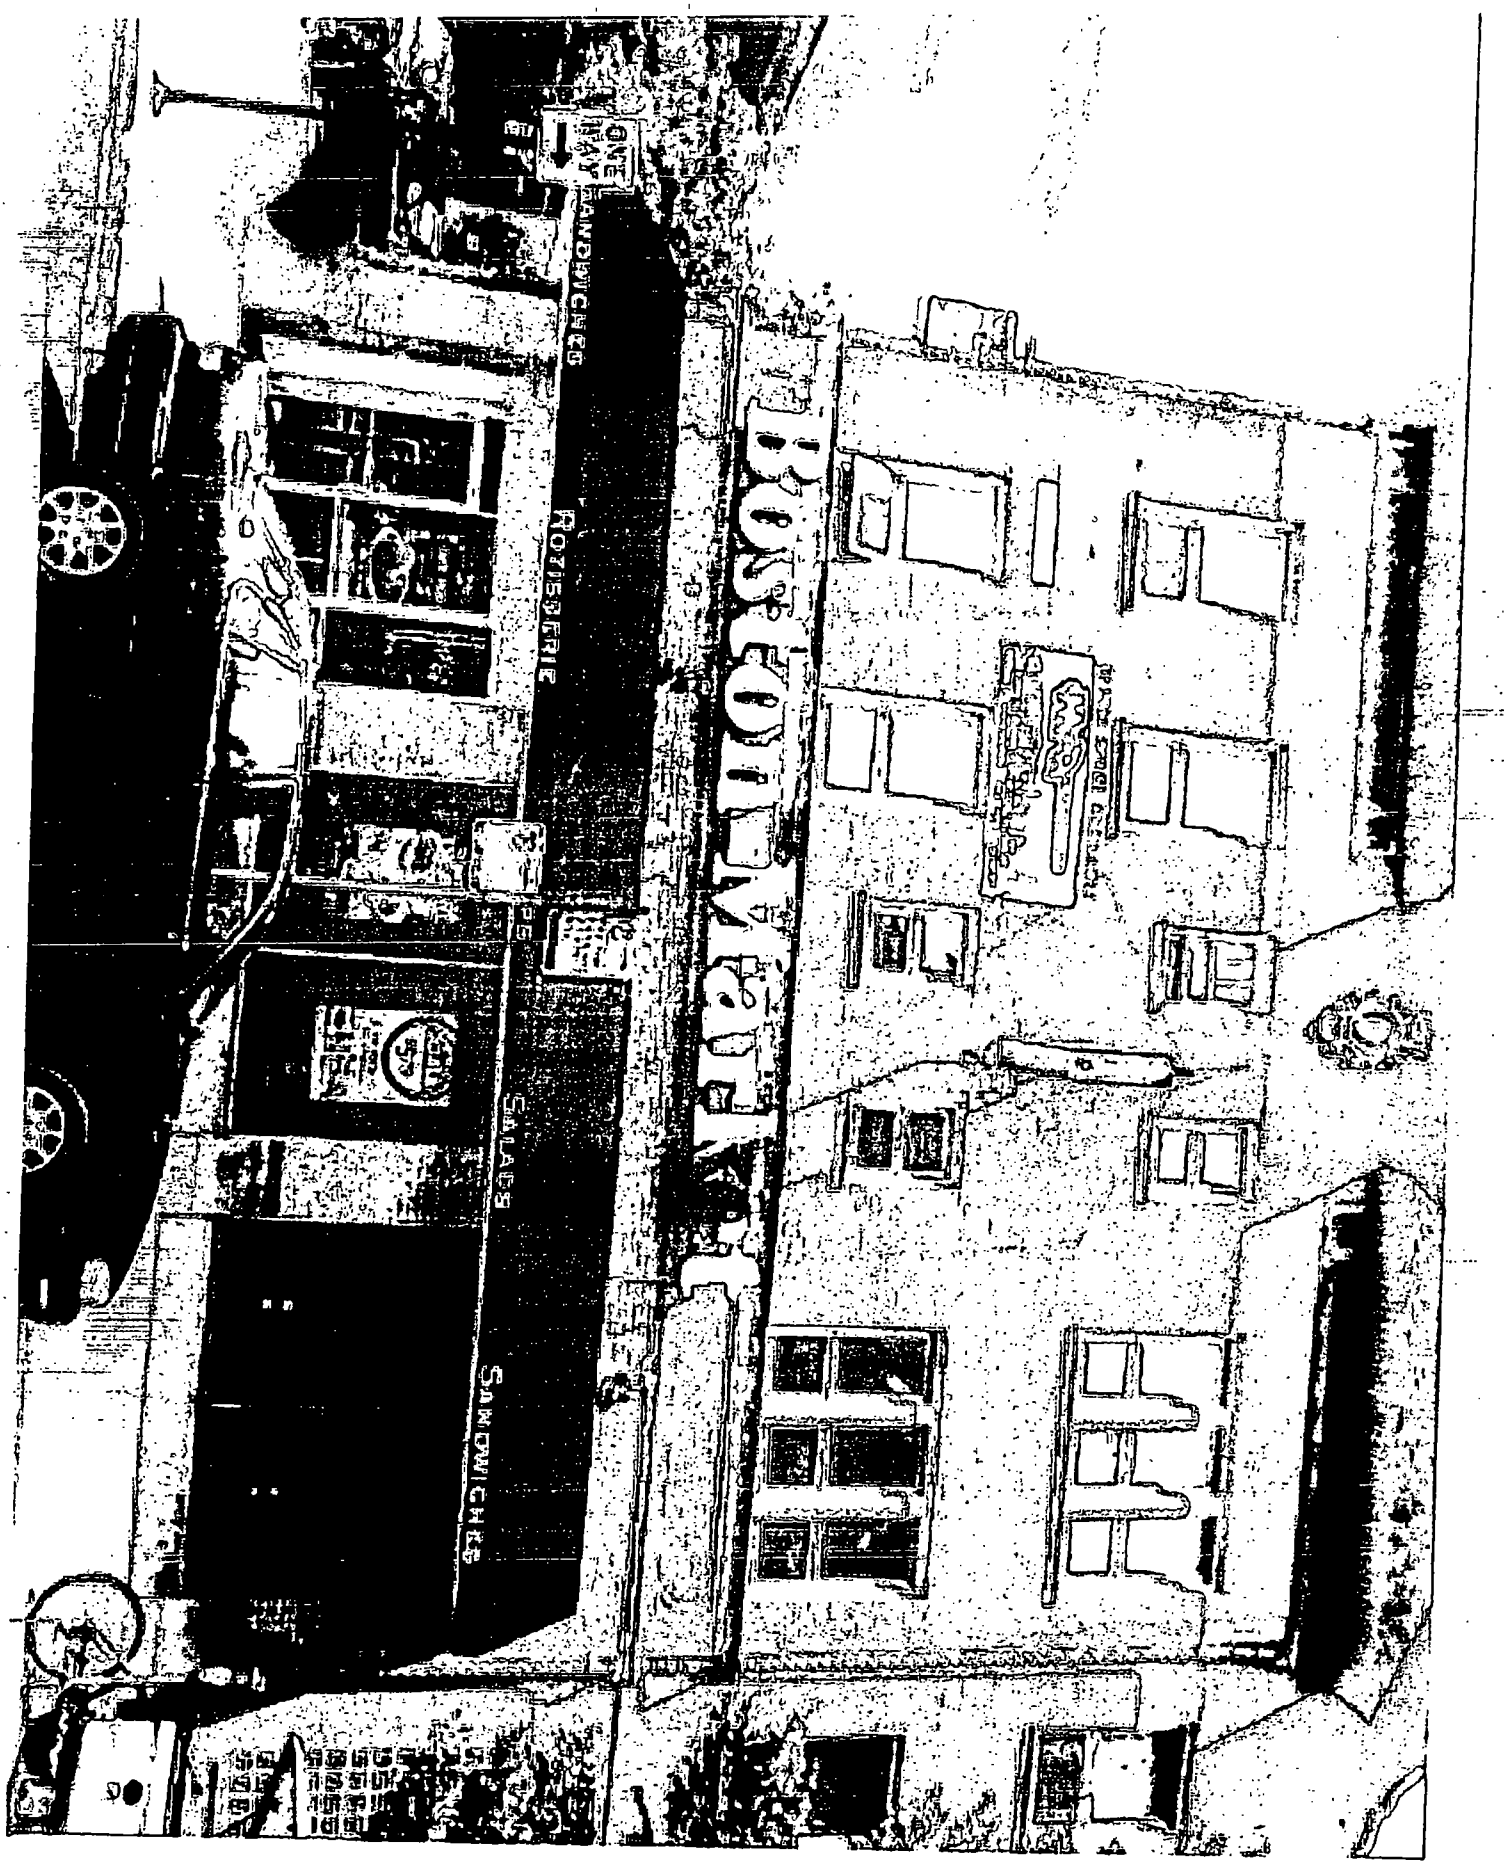
ONE WAY
SANDWICHES
ROTISSERIE
SALADS
SANDWICHES
BOULEVARD

Department of Business Affairs and Consumer Protection
Small Business Center - Public Way Use Unit
City Hall - 121 N. LaSalle Street, Room 800 • Chicago, IL 60602
(312)-74-GOBIZ (312-744-6249) • (312) 744-1944 (TTY)
http://www.cityofchicago.org/bacp

01/15/2014

Alderman **William D. Burns**
Ward # **04**
City of Chicago
City Hall, Room **300**
121 North LaSalle Street
Chicago, Illinois 60602

Re: An ordinance to use and maintain a portion of the public right-of-way for **two (2) sign(s)** for **BOSTON MARKET #825**, adjacent to the premises known as **1424 E. 53rd St.**.

Dear Alderman **William D. Burns**:

The applicant referenced above has requested the use of the public right-of-way for a **sign(s)**. An ordinance has been prepared by the Department of Business Affairs and Consumer Protection – Small Business Center - Public Way Use Unit for presentation to the City Council. Because this request was made for properties located in your ward, as approved by you as per the attached, I respectfully request that you introduce the attached ordinance at the next City Council meeting.

If you have any questions regarding this ordinance, please contact Anthony Bertuca at (312) 744-5506.

Department of Business Affairs and Consumer Protection

City of Chicago

O2014-360

Office of the City Clerk

Document Tracking Sheet

Meeting Date:	1/15/2014
Sponsor(s):	Burns (4)
Type:	Ordinance
Title:	Grant(s) of privilege in public way for Chant
Committee(s) Assignment:	Committee on Transportation and Public Way

ORDINANCE
CHANT
Acct. No. 287508 - 1
Permit No. 1110374

Be It Ordained by the City Council of the City of Chicago:

SECTION 1. Permission and authority are hereby given and granted to CHANT, upon the terms and subject to the conditions of this ordinance to maintain and use, as now constructed, five (5) Light Fixture(s) projecting over the public right-of-way adjacent to its premises known as 1509 E. 53rd St..

Said Light Fixture(s) at E 53rd St measure(s):
Five (5) at two point four two (2.42) feet in length, point two five (.25) feet in width and thirteen point five (13.5) feet above grade level.

The location of said privilege shall be as shown on prints kept on file with the Department of Business Affairs and Consumer Protection and the Office of the City Clerk.

Said privilege shall be constructed in accordance with plans and specifications approved by the Department of Transportation (Division of Project Development).

This grant of privilege in the public way shall be subject to the provisions of Section 10-28-015 and all other required provisions of the Municipal Code of Chicago.

The grantee shall pay to the City of Chicago as compensation for the privilege #1110374 herein granted the sum of ninety-five ($95.00) per annum in advance.

A 25% penalty will be added for payments received after due date.


The permit holder agrees to hold the City of Chicago harmless for any damage, relocation or replacement costs associated with damage, relocation or removal of private property caused by the City performing work in the public way.

Authority herein given and granted for a period of five (5) years from and after 01/13/2014.

Alderman _____

William D. Burns 4th Ward

Light Fixtures

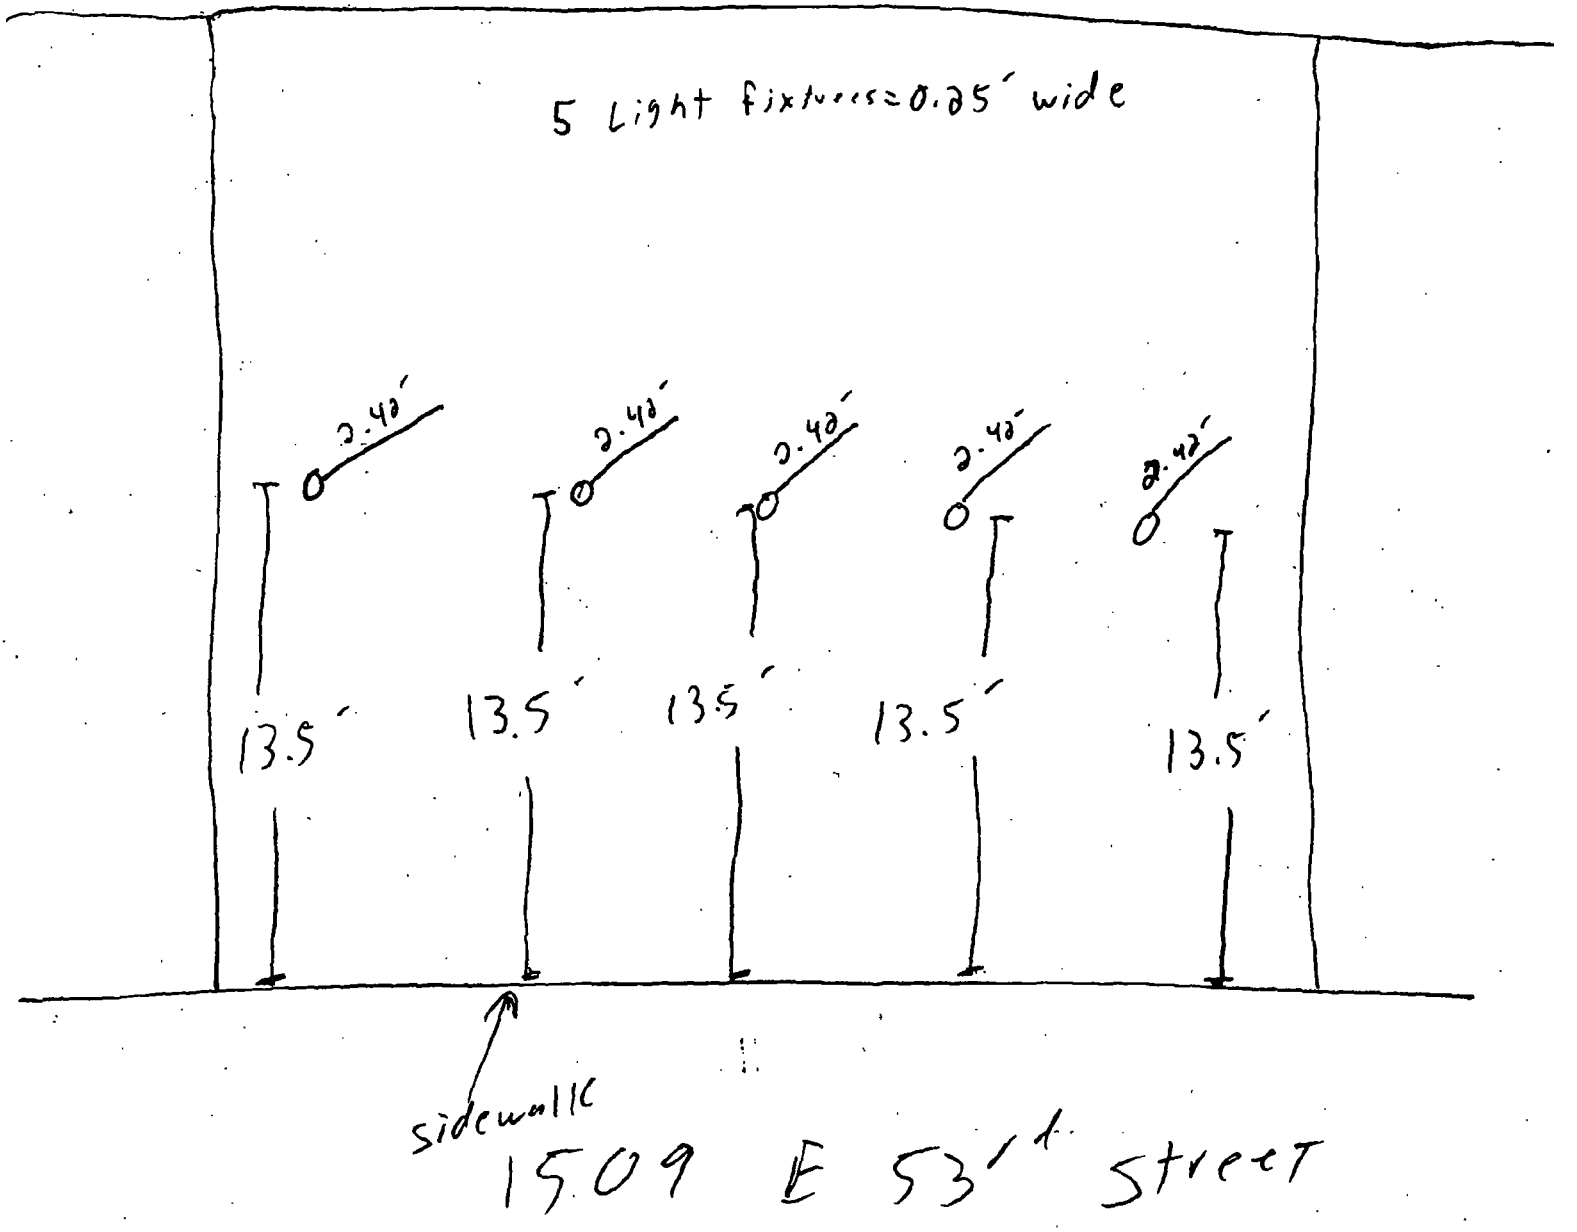

Department of Business Affairs and Consumer Protection
Small Business Center - Public Way Use Unit
City Hall - 121 N. LaSalle Street, Room 800 • Chicago, IL 60602
(312)-74-GOBIZ (312-744-6249) • (312) 744-1944 (TTY)
http://www.cityofchicago.org/bacp

01/15/2014

Alderman **William D. Burns**
Ward # **04**
City of Chicago
City Hall, Room **300**
121 North LaSalle Street
Chicago, Illinois 60602

Re: An ordinance to use and maintain a portion of the public right-of-way for **five (5) light fixture(s)** for **CHANT**, adjacent to the premises known as **1509 E. 53rd St.**.

Dear Alderman **William D. Burns**:

The applicant referenced above has requested the use of the public right-of-way for a **light fixture(s)**. An ordinance has been prepared by the Department of Business Affairs and Consumer Protection – Small Business Center - Public Way Use Unit for presentation to the City Council. Because this request was made for properties located in your ward, as approved by you as per the attached, I respectfully request that you introduce the attached ordinance at the next City Council meeting.

If you have any questions regarding this ordinance, please contact Anthony Bertuca at (312) 744-5506.

Department of Business Affairs and Consumer Protection

City of Chicago

O2014-364

Office of the City Clerk

Document Tracking Sheet

Meeting Date:	1/15/2014
Sponsor(s):	Burns (4)
Type:	Ordinance
Title:	Grant(s) of privilege in public way for Lake Park Associates
Committee(s) Assignment:	Committee on Transportation and Public Way

ORDINANCE
Lake Park Associates
Acct. No. 379530 - 7
Permit No. 1109485

Be It Ordained by the City Council of the City of Chicago:

SECTION 1. Permission and authority are hereby given and granted to Lake Park Associates, upon the terms and subject to the conditions of this ordinance to maintain and use one (1) sign(s) projecting over the public right-of-way attached to its premises known as 1411 E. 53rd St..

Said sign structure(s) measures as follows; along 53rd Street:
One (1) at three (3) feet in length, two (2) feet in height and eleven point eight three (11.83) feet above grade level.

The location of said privilege shall be as shown on prints kept on file with the Department of Business Affairs and Consumer Protection and the Office of the City Clerk.

Said privilege shall be constructed in accordance with plans and specifications approved by the Department of Transportation (Division of Project Development) and Zoning Department - Signs.

This grant of privilege in the public way shall be subject to the provisions of Section 10-28-015 and all other required provisions of the Municipal Code of Chicago.

The grantee shall pay to the City of Chicago as compensation for the privilege #1109485 herein granted the sum of one hundred ($100.00) per annum in advance.


A 25% penalty will be added for payments received after due date.


The permit holder agrees to hold the City of Chicago harmless for any damage, relocation or replacement costs associated with damage, relocation or removal of private property caused by the City performing work in the public way.


Authority herein given and granted for a period of five (5) years from and after Date of Passage.

Alderman _____

William D. Burns 4th Ward

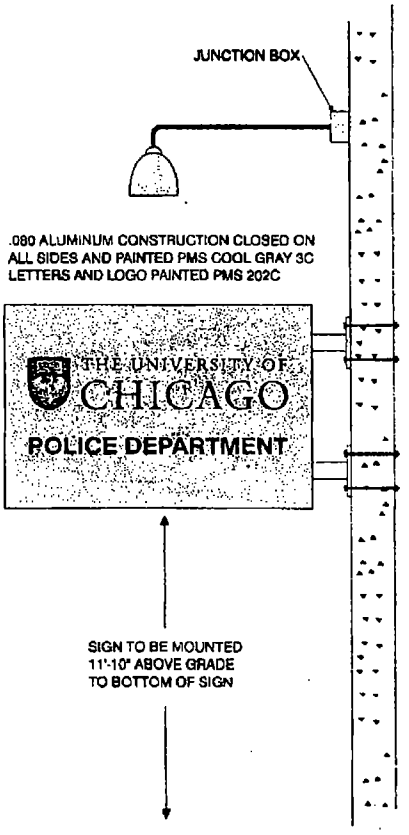

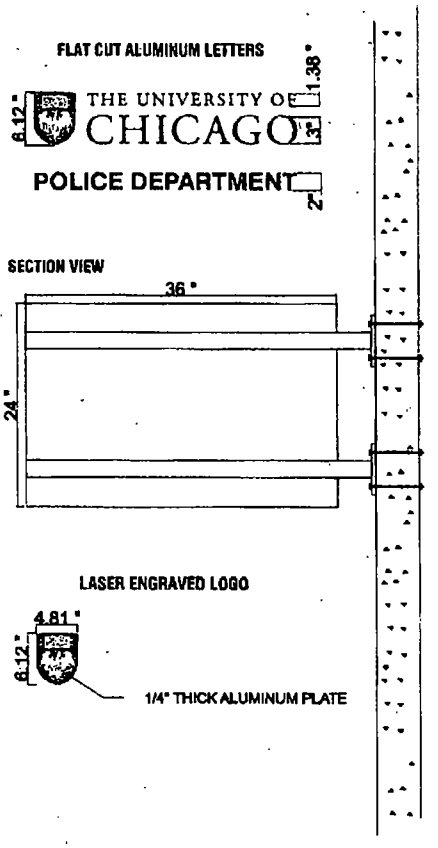

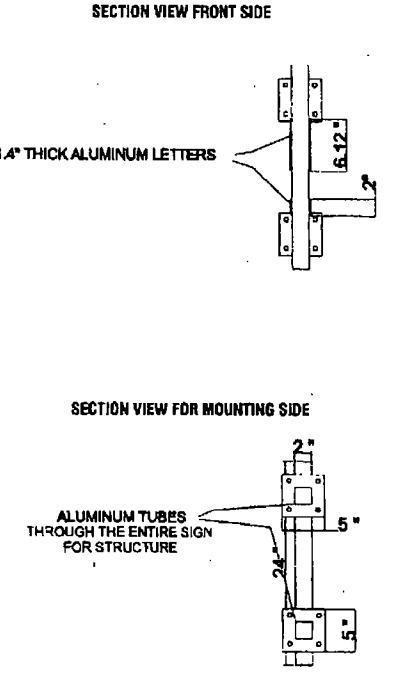

These drawings are the exclusive property of Integrity Sign Company. Any use other than that intended is not allowed without the express written authorization of Integrity Sign Company. Ideas contained herein are considered intellectual property and are protected under law. © Integrity Sign Company The prices, specifications and conditions as described are satisfactory and hereby accepted. Integrity Sign Company is authorized to do the work as specified.

Directory Name: C:\Users\RIPPER\Desktop\INCOMING TEMP FOLDER	
Customer:	Address:
Current Date: 10/14/2013	File Name: 20130918_Revised Police Station.ai
Drawn By: JS	Salesperson:
Approved By:	Date:

INTEGRITY SIGN COMPANY
8921 S. Harlem Ave
Tinley Park, IL 60487
708-532-5030
708-532-5031

Department of Business Affairs and Consumer Protection
Small Business Center - Public Way Use Unit
City Hall - 121 N. LaSalle Street, Room 800 • Chicago, IL 60602
(312)-74-GOBIZ (312-744-6249) • (312) 744-1944 (TTY)
http://www.cityofchicago.org/baep

01/15/2014

Alderman **William D. Burns**
Ward # **04**
City of Chicago
City Hall, Room **300**
121 North LaSalle Street
Chicago, Illinois 60602

Re: An ordinance to use and maintain a portion of the public right-of-way for **one (1) sign(s)** for **Lake Park Associates**, adjacent to the premises known as **1411 E. 53rd St.**.

Dear Alderman **William D. Burns**:

The applicant referenced above has requested the use of the public right-of-way for a **sign(s)**. An ordinance has been prepared by the Department of Business Affairs and Consumer Protection – Small Business Center - Public Way Use Unit for presentation to the City Council. Because this request was made for properties located in your ward, as approved by you as per the attached, I respectfully request that you introduce the attached ordinance at the next City Council meeting.

If you have any questions regarding this ordinance, please contact Anthony Bertuca at (312) 744-5506.

Department of Business Affairs and Consumer Protection

City of Chicago

O2014-366

Office of the City Clerk

Document Tracking Sheet

Meeting Date:	1/15/2014
Sponsor(s):	Hairston (5)
Type:	Ordinance
Title:	Grant(s) of privilege in public way for Bank Financial
Committee(s) Assignment:	Committee on Transportation and Public Way

ORDINANCE
BANK FINANCIAL
Acct. No. 85737 - 2
Permit No. 1110358

Be It Ordained by the City Council of the City of Chicago:

SECTION 1. Permission and authority are hereby given and granted to BANK FINANCIAL, upon the terms and subject to the conditions of this ordinance to maintain and use three (3) sign(s) projecting over the public right-of-way attached to its premises known as 5500 S. Lake Park Ave..

Said sign structure(s) measures as follows; along S LAKE PARK:
One (1) at sixteen (16) feet in length, sixteen (16) feet in height and thirty-six (36) feet above grade level.

Said sign structure(s) measures as follows; along S LAKE PARK:
Two (2) at sixteen point five (16.5) feet in length, one point three three (1.33) feet in height and ten (10) feet above grade level.

The location of said privilege shall be as shown on prints kept on file with the Department of Business Affairs and Consumer Protection and the Office of the City Clerk.

Said privilege shall be constructed in accordance with plans and specifications approved by the Department of Transportation (Division of Project Development) and Zoning Department - Signs.

This grant of privilege in the public way shall be subject to the provisions of Section 10-28-015 and all other required provisions of the Municipal Code of Chicago.

The grantee shall pay to the City of Chicago as compensation for the privilege #1110358 herein granted the sum of four hundred seventy-five ($475.00) per annum in advance.

A 25% penalty will be added for payments received after due date.


The permit holder agrees to hold the City of Chicago harmless for any damage, relocation or replacement costs associated with damage, relocation or removal of private property caused by the City performing work in the public way.


Authority herein given and granted for a period of five (5) years from and after 11/05/2013.

Alderman Leslie A. Hairston

Leslie Hairston 5th Ward



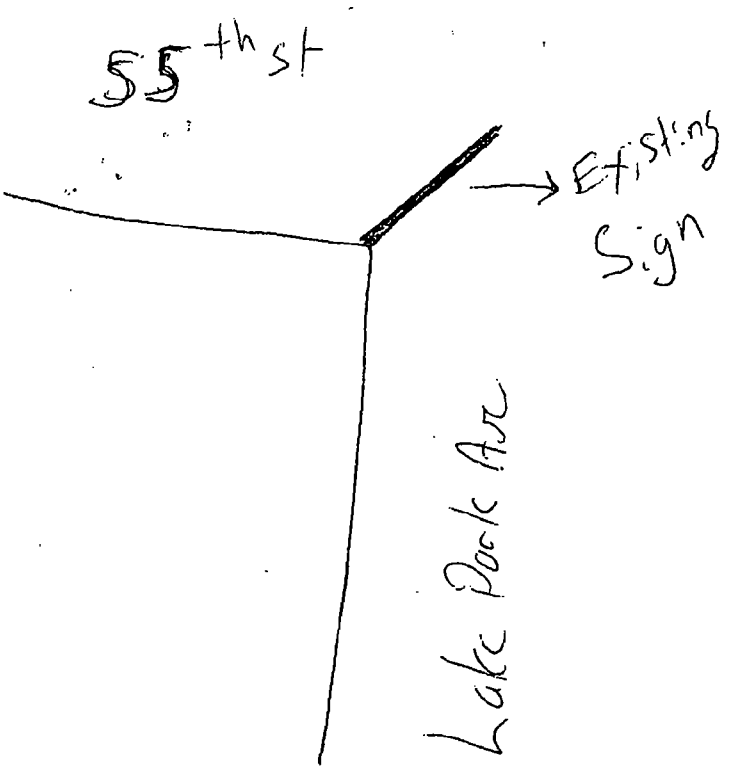

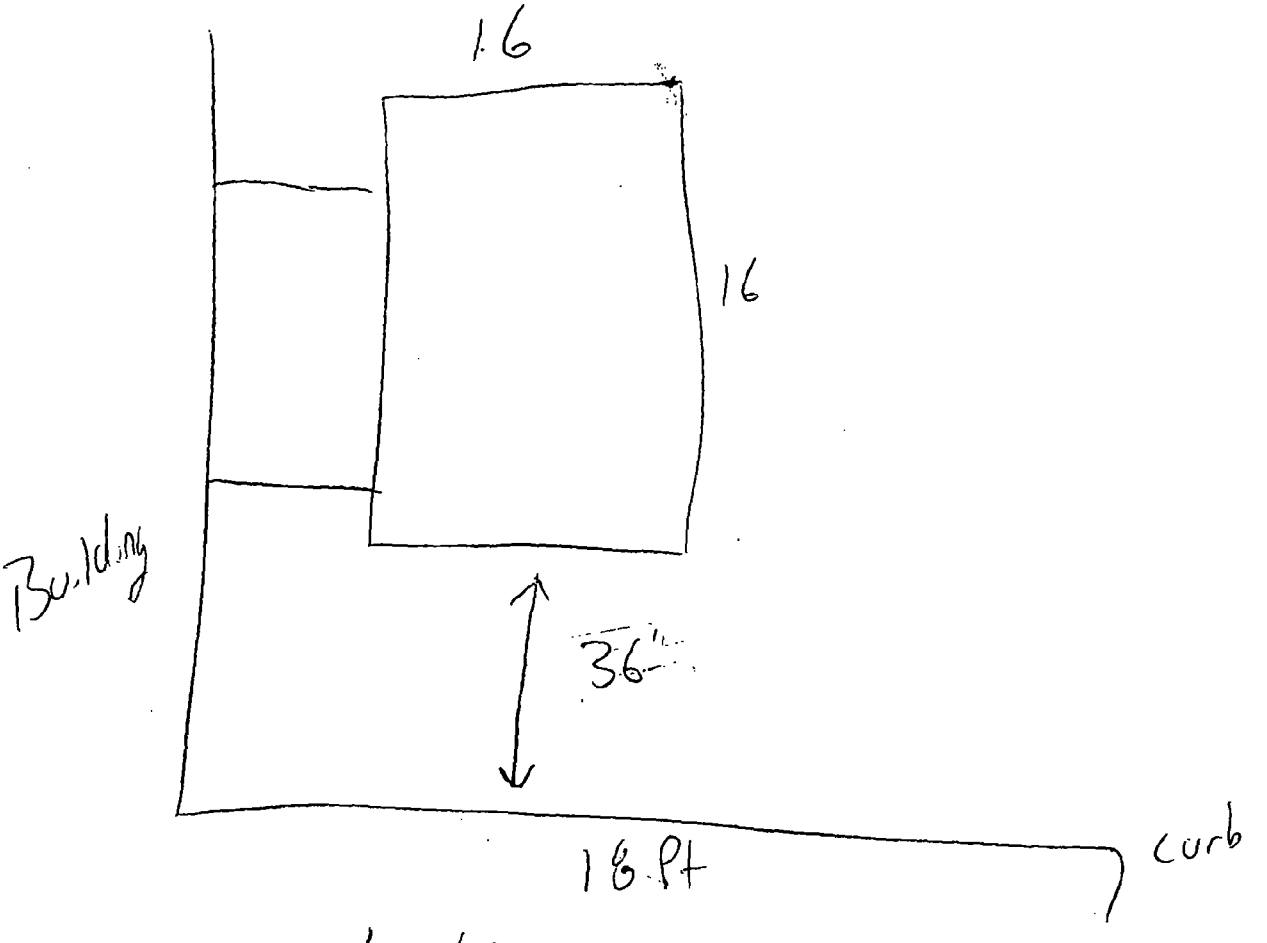

Looking North on Lake Park Ave

Department of Business Affairs and Consumer Protection
Small Business Center - Public Way Use Unit
City Hall - 121 N. LaSalle Street, Room 800 • Chicago, IL 60602
(312)-74-GOBIZ (312-744-6249) • (312) 744-1944 (TTY)
http://www.cityofchicago.org/bacp

01/15/2014

Alderman **Leslie Hairston**
Ward # **05**
City of Chicago
City Hall, Room **300**
121 North LaSalle Street
Chicago, Illinois 60602

Re: An ordinance to use and maintain a portion of the public right-of-way for **three (3) sign(s)** for **BANK FINANCIAL**, adjacent to the premises known as **5500 S. Lake Park Ave.**.

Dear Alderman **Leslie Hairston**:

The applicant referenced above has requested the use of the public right-of-way for a **sign(s)**. An ordinance has been prepared by the Department of Business Affairs and Consumer Protection – Small Business Center - Public Way Use Unit for presentation to the City Council. Because this request was made for properties located in your ward, as approved by you as per the attached, I respectfully request that you introduce the attached ordinance at the next City Council meeting.

If you have any questions regarding this ordinance, please contact Anthony Bertuca at (312) 744-5506.

Department of Business Affairs and Consumer Protection

City of Chicago

O2014-368

Office of the City Clerk

Document Tracking Sheet

Meeting Date:	1/15/2014
Sponsor(s):	Hairston (5)
Type:	Ordinance
Title:	Grant(s) of privilege in public way for University of Chicago - ducts
Committee(s) Assignment:	Committee on Transportation and Public Way

ORDINANCE
UNIVERSITY OF CHICAGO
Acct. No. 43697 - 10
Permit No. 1109794

Be It Ordained by the City Council of the City of Chicago:

SECTION 1. Permission and authority are hereby given and granted to UNIVERSITY OF CHICAGO, upon the terms and subject to the conditions of this ordinance to maintain and use, as now constructed, two (2) Duct(s) under the public right-of-way adjacent to its premises known as 5555 S. Ellis Ave..

Said Duct(s) at E. 56th St measure(s):
One (1) at one hundred four (104) feet in length, and point two five (.25) feet in width for a total of twenty-six (26) square feet.
One (1) at sixty-six (66) feet in length, and point two five (.25) feet in width for a total of sixteen point five (16.5) square feet.

The location of said privilege shall be as shown on prints kept on file with the Department of Business Affairs and Consumer Protection and the Office of the City Clerk.

Said privilege shall be constructed in accordance with plans and specifications approved by the Department of Transportation (Division of Project Development) and Department of Transportation (Office of Underground Coordination).

This grant of privilege in the public way shall be subject to the provisions of Section 10-28-015 and all other required provisions of the Municipal Code of Chicago.


The grantee shall pay to the City of Chicago as compensation for the privilege #1109794 herein granted the sum of eight hundred ($800.00) per annum in advance.

A 25% penalty will be added for payments received after due date.


The permit holder agrees to hold the City of Chicago harmless for any damage, relocation or replacement costs associated with damage, relocation or removal of private property caused by the City performing work in the public way.

Authority herein given and granted for a period of five (5) years from and after 11/15/2013.


Alderman _____
Leslie Hairston 5th Ward

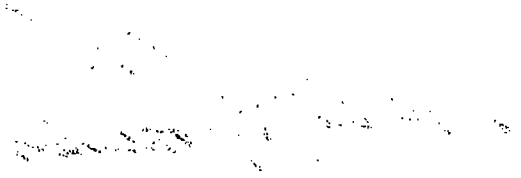

[redacted]

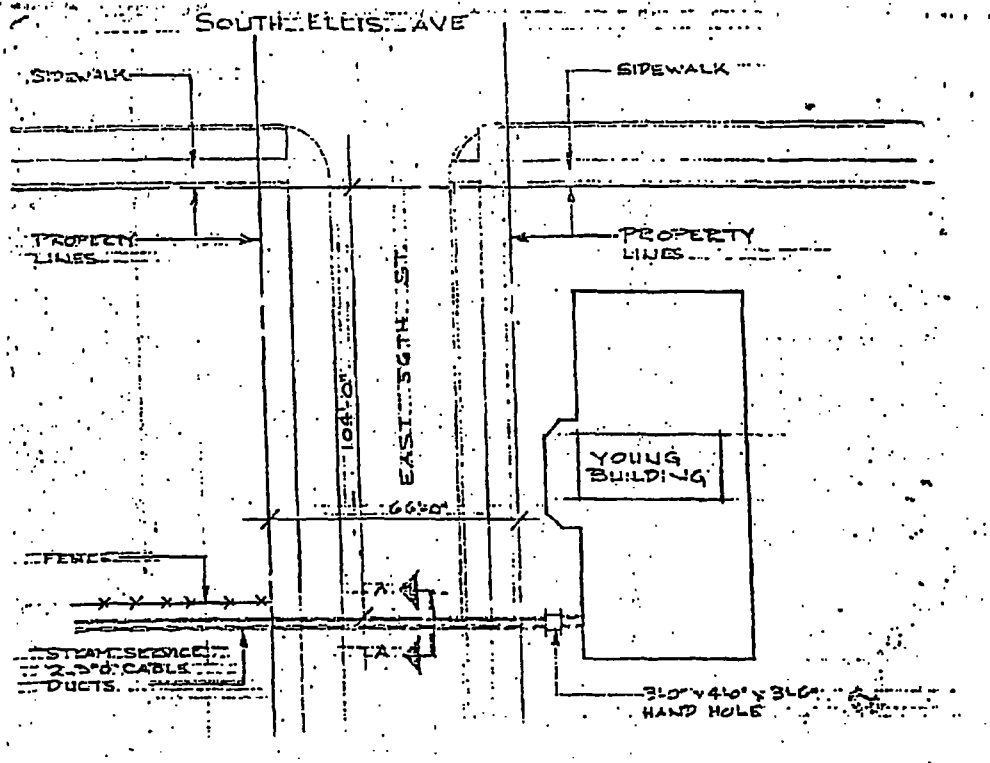

PLOT PLAN
SCALE: 1/32" = 1'-0"

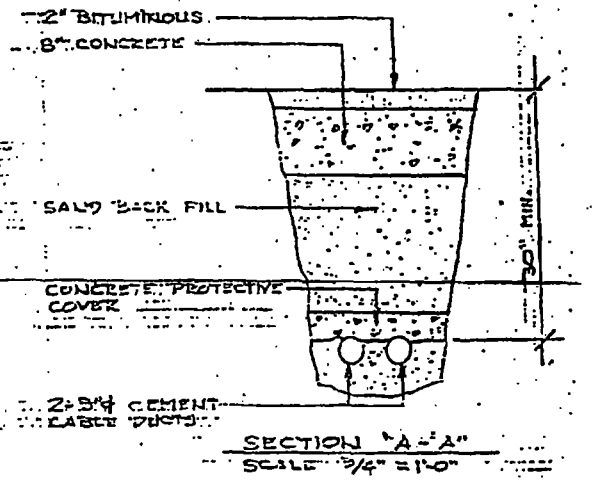

SECTION "A-A"
SCALE: 3/4" = 1'-0"

Department of Business Affairs and Consumer Protection
Small Business Center - Public Way Use Unit
City Hall - 121 N. LaSalle Street, Room 800 • Chicago, IL 60602
(312)-74-GOBIZ (312-744-6249) • (312) 744-1944 (TTY)
http://www.cityofchicago.org/bacp

01/15/2014

Alderman **Leslie Hairston**
Ward # **05**
City of Chicago
City Hall, Room **300**
121 North LaSalle Street
Chicago, Illinois 60602

Re: An ordinance to use and maintain a portion of the public right-of-way for **two (2) duct(s)** for **UNIVERSITY OF CHICAGO**, adjacent to the premises known as **5555 S. Ellis Ave.**.

Dear Alderman **Leslie Hairston**:

The applicant referenced above has requested the use of the public right-of-way for a **duct(s)**. An ordinance has been prepared by the Department of Business Affairs and Consumer Protection – Small Business Center - Public Way Use Unit for presentation to the City Council. Because this request was made for properties located in your ward, as approved by you as per the attached, I respectfully request that you introduce the attached ordinance at the next City Council meeting.

If you have any questions regarding this ordinance, please contact Anthony Bertuca at (312) 744-5506.

Department of Business Affairs and Consumer Protection

City of Chicago

O2014-370

Office of the City Clerk

Document Tracking Sheet

Meeting Date:	1/15/2014
Sponsor(s):	Hairston (5)
Type:	Ordinance
Title:	Grant(s) of privilege in public way for University of Chicago - tieback system
Committee(s) Assignment:	Committee on Transportation and Public Way

ORDINANCE
UNIVERSITY OF CHICAGO
Acct. No. 63878 - 66
Permit No. 1109792

Be It Ordained by the City Council of the City of Chicago:

SECTION 1. Permission and authority are hereby given and granted to UNIVERSITY OF CHICAGO, upon the terms and subject to the conditions of this ordinance to maintain and use, as now constructed, a Tieback System(s) under the public right-of-way adjacent to its premises known as 1100 E. 57th St..

Said Tieback System(s) at E. 57th St & S. Ellis measure(s):
One (1) at two hundred forty (240) feet in length, and one hundred twenty (120) feet in width for a total of twenty-eight thousand eight hundred (28800) square feet. Existing tieback system is approximately fifty-five (55) feet below grade level.

The location of said privilege shall be as shown on prints kept on file with the Department of Business Affairs and Consumer Protection and the Office of the City Clerk.

Said privilege shall be constructed in accordance with plans and specifications approved by the Department of Transportation (Office of Underground Coordination).

This grant of privilege in the public way shall be subject to the provisions of Section 10-28-015 and all other required provisions of the Municipal Code of Chicago.

The grantee shall pay to the City of Chicago as compensation for the privilege #1109792 herein granted the sum of four hundred ($400.00) per annum in advance.


A 25% penalty will be added for payments received after due date.


The permit holder agrees to hold the City of Chicago harmless for any damage, relocation or replacement costs associated with damage, relocation or removal of private property caused by the City performing work in the public way.

Authority herein given and granted for a period of five (5) years from and after 11/05/2013.

Alderman Leslie N. Hairston

Leslie Hairston 5th Ward

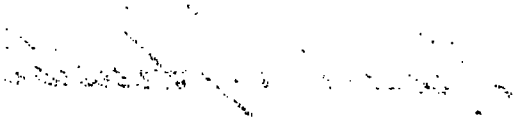

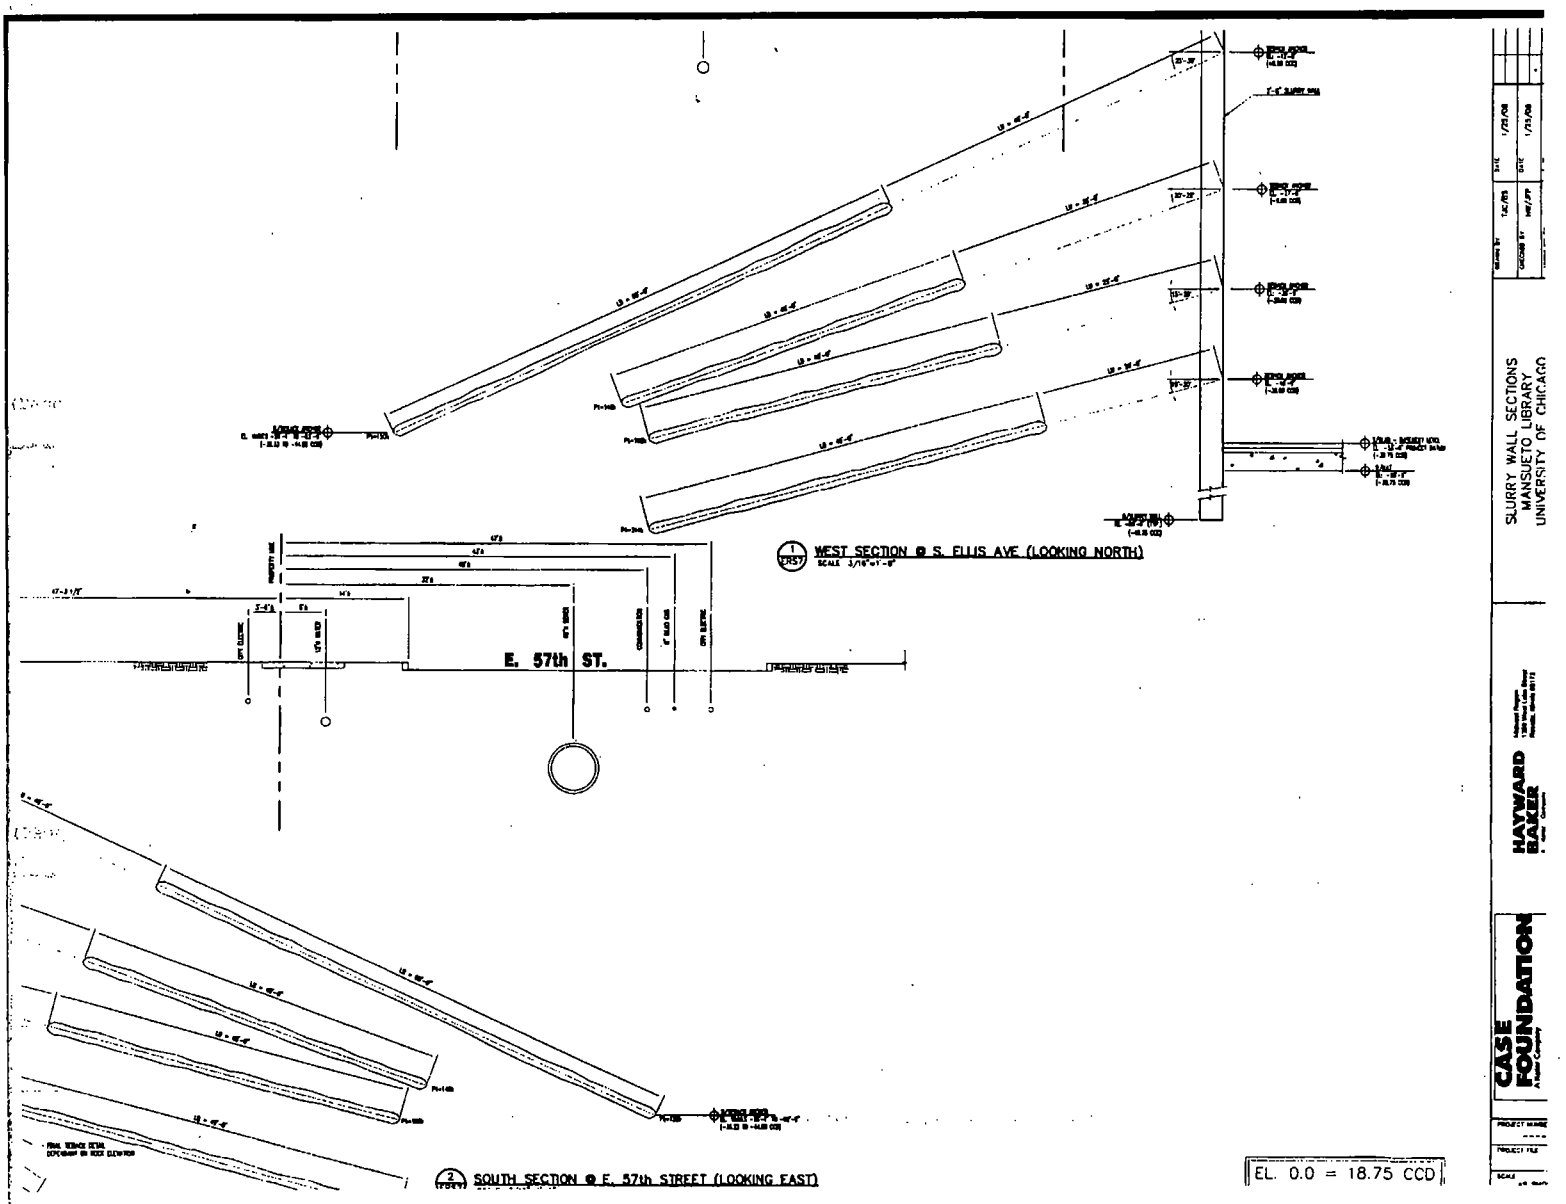

1 WEST SECTION @ S. ELLIS AVE (LOOKING NORTH)

2 SOUTH SECTION @ E. 57th STREET (LOOKING EAST)

EL. 0.0 = 18.75 CCD

SLURRY WALL SECTIONS
MANSUETO LIBRARY
UNIVERSITY OF CHICAGO

HAYWARD BAKER

CASE FOUNDATION

Department of Business Affairs and Consumer Protection
Small Business Center- Public Way Use Unit
City Hall - 121 N. LaSalle Street Room 800 • Chicago, IL 60602
(312)-74-GOBIZ (312-744-6249) • (312) 744-1944 (TTY)
http://www.cityofchicago.org/bacp

01/15/2014

Alderman **Leslie Hairston**
Ward # **05**
City of Chicago
City Hall, Room **300**
121 North LaSalle Street
Chicago, Illinois 60602

Re: An ordinance to use and maintain a portion of the public right-of-way for **tieback system(s)** for **UNIVERSITY OF CHICAGO**, adjacent to the premises known as **1100 E. 57th St.**.

Dear Alderman **Leslie Hairston**:

The applicant referenced above has requested the use of the public right-of-way for a **tieback system(s)**. An ordinance has been prepared by the Department of Business Affairs and Consumer Protection – Small Business Center - Public Way Use Unit for presentation to the City Council. Because this request was made for properties located in your ward, as approved by you as per the attached, I respectfully request that you introduce the attached ordinance at the next City Council meeting.

If you have any questions regarding this ordinance, please contact Anthony Bertuca at (312) 744-5506.

Department of Business Affairs and Consumer Protection

City of Chicago

O2014-373

Office of the City Clerk

Document Tracking Sheet

Meeting Date:	1/15/2014
Sponsor(s):	Hairston (5)
Type:	Ordinance
Title:	Grant(s) of privilege in public way for University of Chicago, File No. 27, The
Committee(s) Assignment:	Committee on Transportation and Public Way

ORDINANCE
THE UNIVERSITY OF CHICAGO, FILE #27
Acct. No. 43697 - 8
Permit No. 1109790

Be It Ordained by the City Council of the City of Chicago:

SECTION 1. Permission and authority are hereby given and granted to THE UNIVERSITY OF CHICAGO, FILE #27, upon the terms and subject to the conditions of this ordinance to maintain and use, as now constructed, two (2) Conduit(s) under the public right-of-way adjacent to its premises known as 5900 S. University Ave..

Said Conduit(s) at S. Unversity measure(s):
Two (2) at seventy-seven (77) feet in length, and one (1) foot in width for a total of one hundred fifty-four (154) square feet.

The location of said privilege shall be as shown on prints kept on file with the Department of Business Affairs and Consumer Protection and the Office of the City Clerk.

Said privilege shall be constructed in accordance with plans and specifications approved by the Department of Transportation (Division of Project Development) and Department of Transportation (Office of Underground Coordination).

This grant of privilege in the public way shall be subject to the provisions of Section 10-28-015 and all other required provisions of the Municipal Code of Chicago.

The grantee shall pay to the City of Chicago as compensation for the privilege #1109790 herein granted the sum of nine hundred twenty-four ($924.00) per annum in advance.

A 25% penalty will be added for payments received after due date.

The permit holder agrees to hold the City of Chicago harmless for any damage, relocation or replacement costs associated with damage, relocation or removal of private property caused by the City performing work in the public way.


Authority herein given and granted for a period of five (5) years from and after 10/11/2013.

Alderman Leslie N. Hairston

Leslie Hairston 5th Ward



[redacted]

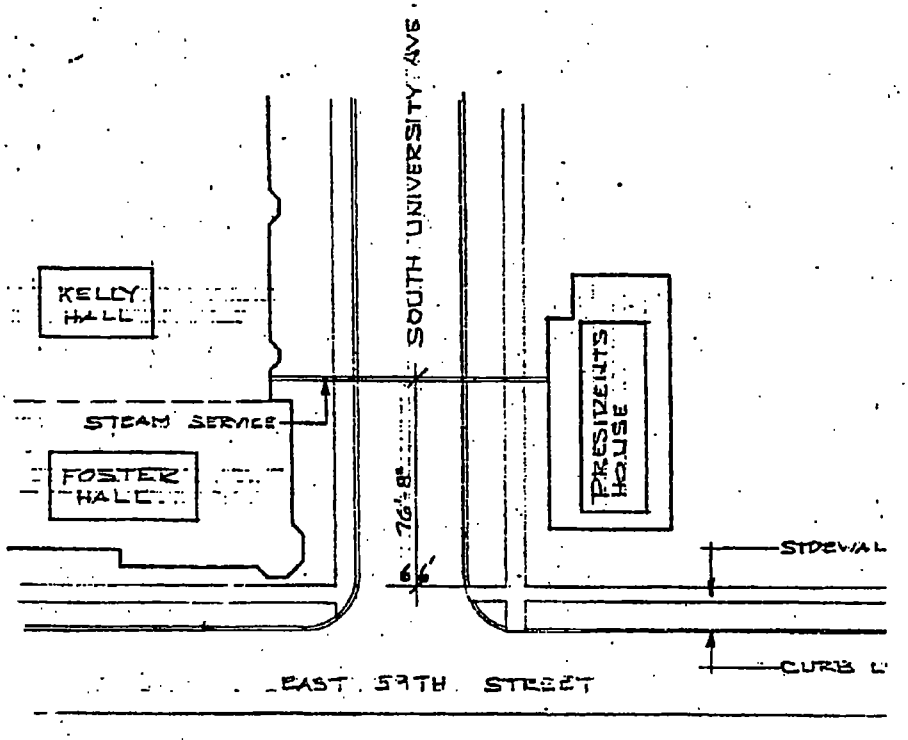

MIDWAY PLAISANCE

PLOT PLAN
SCALE 1" = 50'-0"

Department of Business Affairs and Consumer Protection
Small Business Center - Public Way Use Unit
City Hall - 121 N. LaSalle Street, Room 800 • Chicago, IL 60602
(312)-74-GOBIZ (312-744-6249) • (312) 744-1944 (TTY)
http://www.cityofchicago.org/bacp

01/15/2014

Alderman **Leslie Hairston**
Ward # **05**
City of Chicago
City Hall, Room **300**
121 North LaSalle Street
Chicago, Illinois 60602

Re: An ordinance to use and maintain a portion of the public right-of-way for **two (2) conduit(s)** for **THE UNIVERSITY OF CHICAGO, FILE #27**, adjacent to the premises known as **5900 S. University Ave.**.

Dear Alderman **Leslie Hairston**:

The applicant referenced above has requested the use of the public right-of-way for a **conduit(s)**. An ordinance has been prepared by the Department of Business Affairs and Consumer Protection – Small Business Center - Public Way Use Unit for presentation to the City Council. Because this request was made for properties located in your ward, as approved by you as per the attached, I respectfully request that you introduce the attached ordinance at the next City Council meeting.

If you have any questions regarding this ordinance, please contact Anthony Bertuca at (312) 744-5506.

Department of Business Affairs and Consumer Protection

City of Chicago

O2014-376

Office of the City Clerk

Document Tracking Sheet

Meeting Date:	1/15/2014
Sponsor(s):	Hairston (5)
Type:	Ordinance
Title:	Grant(s) of privilege in public way for University of Chicago, File No. 58, The
Committee(s) Assignment:	Committee on Transportation and Public Way

ORDINANCE
THE UNIVERSITY OF CHICAGO, FILE #58
Acct. No. 43697 - 11
Permit No. 1109791

Be It Ordained by the City Council of the City of Chicago:

SECTION 1. Permission and authority are hereby given and granted to THE UNIVERSITY OF CHICAGO, FILE #58, upon the terms and subject to the conditions of this ordinance to maintain and use, as now constructed, one (1) Pedestrian Bridge projecting over the public right-of-way adjacent to its premises known as 931 E. 57th St.. Existing pedestrian bridge is one (1) story and span over and across the sixty-six (66) feet public right-of-way at a street clearance of not less than seventeen (17) feet three (3) inches above street grade. Existing pedestrian bridge is approximately eighty-five (85) feet three (3) inches in length and twelve (12) feet six (6) inches in width and six (6) feet nine (9) inches in height. Pedestrian bridge connect with the existing research institute building north of 57th Street to the Physics Teaching Center on the south side of 57th Street known as 931 East 57th Street.

The location of said privilege shall be as shown on prints kept on file with the Department of Business Affairs and Consumer Protection and the Office of the City Clerk.

Said privilege shall be constructed in accordance with plans and specifications approved by the Department of Planning and Development and Department of Transportation (Division of Project Development).

This grant of privilege in the public way shall be subject to the provisions of Section 10-28-015 and all other required provisions of the Municipal Code of Chicago.

The grantee shall pay to the City of Chicago as compensation for the privilege #1109791 herein granted the sum of four hundred ($400.00) per annum in advance.


A 25% penalty will be added for payments received after due date.

The permit holder agrees to hold the City of Chicago harmless for any damage, relocation or replacement costs associated with damage, relocation or removal of private property caused by the City performing work in the public way.

Authority herein given and granted for a period of five (5) years from and after 10/31/2013.

Alderman Leslie A. Hairston

Leslie Hairston 5th Ward

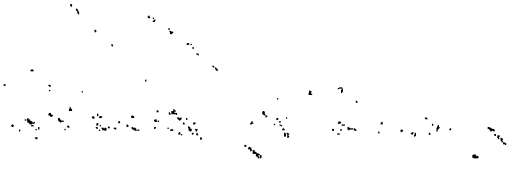



Department of Business Affairs and Consumer Protection
Small Business Center- Public Way Use Unit
City Hall- 121 N. LaSalle Street Room 800 • Chicago, IL 60602
(312)-74-GOBIZ (312-744-6249) • (312) 744-1944 (TTY)
http://www.cityofchicago.org/bacp

01/15/2014

Alderman **Leslie Hairston**
Ward # **05**
City of Chicago
City Hall, Room **300**
121 North LaSalle Street
Chicago, Illinois 60602

Re: An ordinance to use and maintain a portion of the public right-of-way for **one (1) bridge(s)** for **THE UNIVERSITY OF CHICAGO, FILE #58**, adjacent to the premises known as **931 E. 57th St.**.

Dear Alderman **Leslie Hairston**:

The applicant referenced above has requested the use of the public right-of-way for a **bridge(s)**. An ordinance has been prepared by the Department of Business Affairs and Consumer Protection – Small Business Center - Public Way Use Unit for presentation to the City Council. Because this request was made for properties located in your ward, as approved by you as per the attached, I respectfully request that you introduce the attached ordinance at the next City Council meeting.

If you have any questions regarding this ordinance, please contact Anthony Bertuca at (312) 744-5506.

Department of Business Affairs and Consumer Protection

City of Chicago

O2014-383

Office of the City Clerk

Document Tracking Sheet

Meeting Date:	1/15/2014
Sponsor(s):	Hairston (5)
Type:	Ordinance
Title:	Grant(s) of privilege in public way for University of Chicago/Searle Parking Lot, The
Committee(s) Assignment:	Committee on Transportation and Public Way

ORDINANCE
THE UNIVERSITY OF CHICAGO/SEARLE PARKING LOT
Acct. No. 63878 - 56
Permit No. 1109793

Be It Ordained by the City Council of the City of Chicago:

SECTION 1. Permission and authority are hereby given and granted to THE UNIVERSITY OF CHICAGO/SEARLE PARKING LOT, upon the terms and subject to the conditions of this ordinance to maintain and use, as now constructed, one (1) Ramp with stairs on the public right-of-way adjacent to its premises known as 5735 S. Ellis Ave..

Said Ramp with stairs at S. Ellis measure(s):
One (1) at sixty-eight (68) feet in length, and five (5) feet in width for a total of three hundred forty (340) square feet.

The location of said privilege shall be as shown on prints kept on file with the Department of Business Affairs and Consumer Protection and the Office of the City Clerk.

Said privilege shall be constructed in accordance with plans and specifications approved by the Department of Transportation (Division of Project Development) and Mayor's Office for People with Disabilities.

This grant of privilege in the public way shall be subject to the provisions of Section 10-28-015 and all other required provisions of the Municipal Code of Chicago.

The grantee shall pay to the City of Chicago as compensation for the privilege #1109793 herein granted the sum of four hundred ($400.00) per annum in advance.


A 25% penalty will be added for payments received after due date.


The permit holder agrees to hold the City of Chicago harmless for any damage, relocation or replacement costs associated with damage, relocation or removal of private property caused by the City performing work in the public way.

Authority herein given and granted for a period of five (5) years from and after 11/05/2013.

Alderman _____

Leslie Hairston 5th Ward

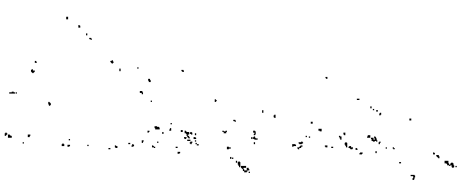

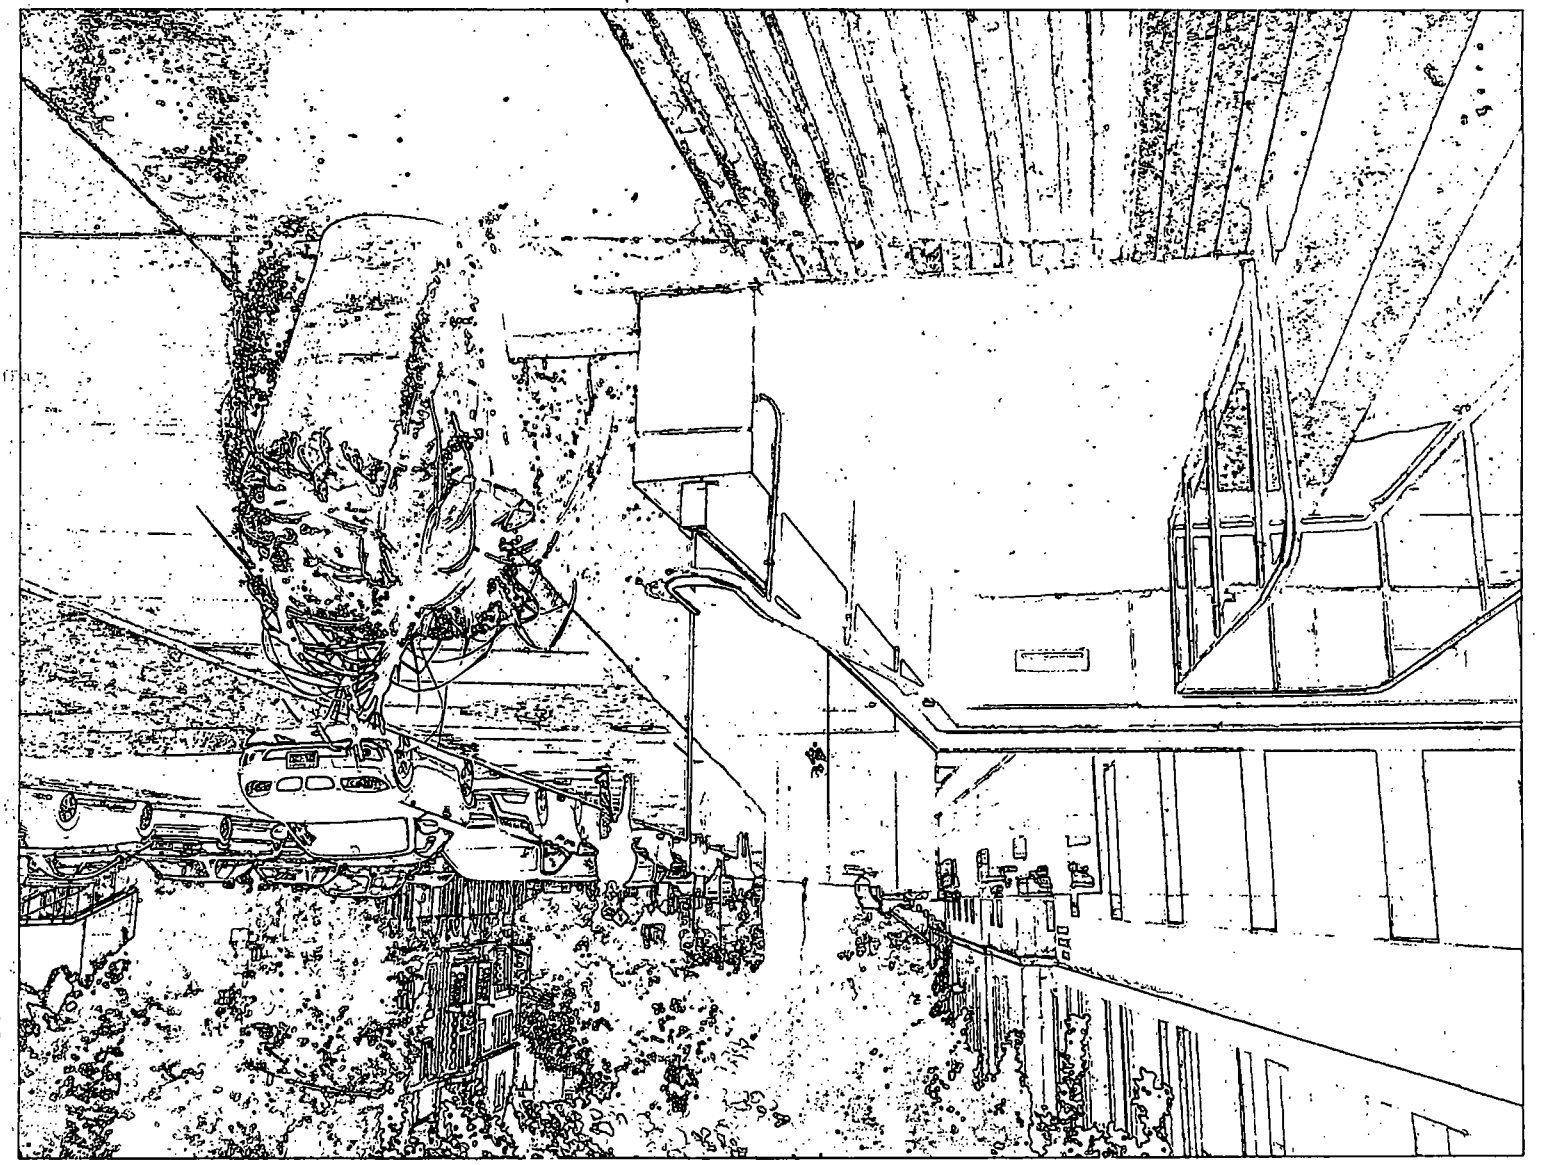

Department of Business Affairs and Consumer Protection
Small Business Center- Public Way Use Unit
City Hall - 121 N. LaSalle Street, Room 800 • Chicago, IL 60602
(312)-74-GOBIZ (312-744-6249) • (312) 744-1944 (TTY)
http://www.cityofchicago.org/bacp

01/15/2014

Alderman **Leslie Hairston**
Ward # **05**
City of Chicago
City Hall, Room **300**
121 North LaSalle Street
Chicago, Illinois 60602

Re: An ordinance to use and maintain a portion of the public right-of-way for **one (1) ramp(s)** for **THE UNIVERSITY OF CHICAGO/SEARLE PARKING LOT**, adjacent to the premises known as **5735 S. Ellis Ave.**.

Dear Alderman **Leslie Hairston**:

The applicant referenced above has requested the use of the public right-of-way for a **ramp(s)**. An ordinance has been prepared by the Department of Business Affairs and Consumer Protection – Small Business Center - Public Way Use Unit for presentation to the City Council. Because this request was made for properties located in your ward, as approved by you as per the attached, I respectfully request that you introduce the attached ordinance at the next City Council meeting.

If you have any questions regarding this ordinance, please contact Anthony Bertuca at (312) 744-5506.

Department of Business Affairs and Consumer Protection

City of Chicago

O2014-393

Office of the City Clerk

Document Tracking Sheet

Meeting Date:	1/15/2014
Sponsor(s):	Sawyer (6)
Type:	Ordinance
Title:	Grant(s) of privilege in public way for Best Merchandise
Committee(s) Assignment:	Committee on Transportation and Public Way

ORDINANCE
BEST MERCHANDISE
Acct. No. 35685 - 2
Permit No. 1109843

Be It Ordained by the City Council of the City of Chicago:

SECTION 1. Permission and authority are hereby given and granted to BEST MERCHANDISE, upon the terms and subject to the conditions of this ordinance to maintain and use, as now constructed, two (2) Fire Shutter(s) projecting over the public right-of-way adjacent to its premises known as 824 E. 79th St..

Said Fire Shutter(s) at E. 79th St. measure(s):
One (1) at nineteen (19) feet in length, and two (2) feet in width for a total of thirty-eight (38) square feet.
One (1) at seven point eight three (7.83) feet in length, and two (2) feet in width for a total of fifteen point six six (15.66) square feet.

The location of said privilege shall be as shown on prints kept on file with the Department of Business Affairs and Consumer Protection and the Office of the City Clerk.

Said privilege shall be constructed in accordance with plans and specifications approved by the Department of Transportation (Division of Project Development).

This grant of privilege in the public way shall be subject to the provisions of Section 10-28-015 and all other required provisions of the Municipal Code of Chicago.

The grantee shall pay to the City of Chicago as compensation for the privilege #1109843 herein granted the sum of eight hundred ($800.00) per annum in advance.

A 25% penalty will be added for payments received after due date.

The permit holder agrees to hold the City of Chicago harmless for any damage, relocation or replacement costs associated with damage, relocation or removal of private property caused by the City performing work in the public way.

Authority herein given and granted for a period of five (5) years from and after 11/05/2013.

Alderman 

Roderick T. Sawyer 6th Ward

E. 79th St
19'
13.75'
7.83"
13.75'
E 79th St
S. Maryland

Department of Business Affairs and Consumer Protection
Small Business Center - Public Way Use Unit
City Hall - 121 N. LaSalle Street, Room 800 • Chicago, IL 60602
(312)-74-GOBIZ (312-744-6249) • (312) 744-1944 (TTY)
http://www.cityofchicago.org/baep

01/15/2014

Alderman **Roderick T. Sawyer**
Ward # **06**
City of Chicago
City Hall, Room **300**
121 North LaSalle Street
Chicago, Illinois 60602

Re: An ordinance to use and maintain a portion of the public right-of-way for **two (2) fire shutter(s)** for **BEST MERCHANDISE**, adjacent to the premises known as **824 E. 79th St.**.

Dear Alderman **Roderick T. Sawyer**:

The applicant referenced above has requested the use of the public right-of-way for a **fire shutter(s)**. An ordinance has been prepared by the Department of Business Affairs and Consumer Protection – Small Business Center - Public Way Use Unit for presentation to the City Council. Because this request was made for properties located in your ward, as approved by you as per the attached, I respectfully request that you introduce the attached ordinance at the next City Council meeting.

If you have any questions regarding this ordinance, please contact Anthony Bertuca at (312) 744-5506.

Department of Business Affairs and Consumer Protection

City of Chicago

O2014-399

Office of the City Clerk

Document Tracking Sheet

Meeting Date:	1/15/2014
Sponsor(s):	Sawyer (6)
Type:	Ordinance
Title:	Grant(s) of privilege in public way for CBA, Small Business Association - privilege No. 1110320
Committee(s) Assignment:	Committee on Transportation and Public Way

ORDINANCE
CBA, SMALL BUSINESS ASSOCIATION
Acct. No. 387282 - 9
Permit No. 1110320

Be It Ordained by the City Council of the City of Chicago:

SECTION 1. Permission and authority are hereby given and granted to CBA, SMALL BUSINESS ASSOCIATION, upon the terms and subject to the conditions of this ordinance to construct, install, maintain and use one (1) Trash container(s) on the public right-of-way adjacent to its premises known as 430 E. 75th St..

Said Trash container(s) at E. 75th Street measure(s):
One (1) at one (1) foot in length, and two point six seven (2.67) feet in width for a total of two point six seven (2.67) square feet.

The location of said privilege shall be as shown on prints kept on file with the Department of Business Affairs and Consumer Protection and the Office of the City Clerk.

Said privilege shall be constructed in accordance with plans and specifications approved by the Department of Transportation (Division of Project Development).


This grant of privilege in the public way shall be subject to the provisions of Section 10-28-015 and all other required provisions of the Municipal Code of Chicago.

The grantee shall pay to the City of Chicago as compensation for the privilege #1110320 herein granted the sum of seventy-five ($75.00) per annum in advance.


A 25% penalty will be added for payments received after due date.

The permit holder agrees to hold the City of Chicago harmless for any damage, relocation or replacement costs associated with damage, relocation or removal of private property caused by the City performing work in the public way.

Authority herein given and granted for a period of five (5) years from and after Date of Passage.

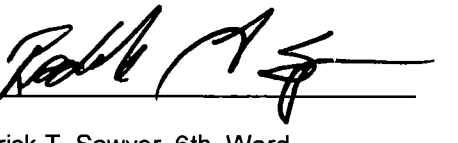Alderman 

Roderick T. Sawyer 6th Ward

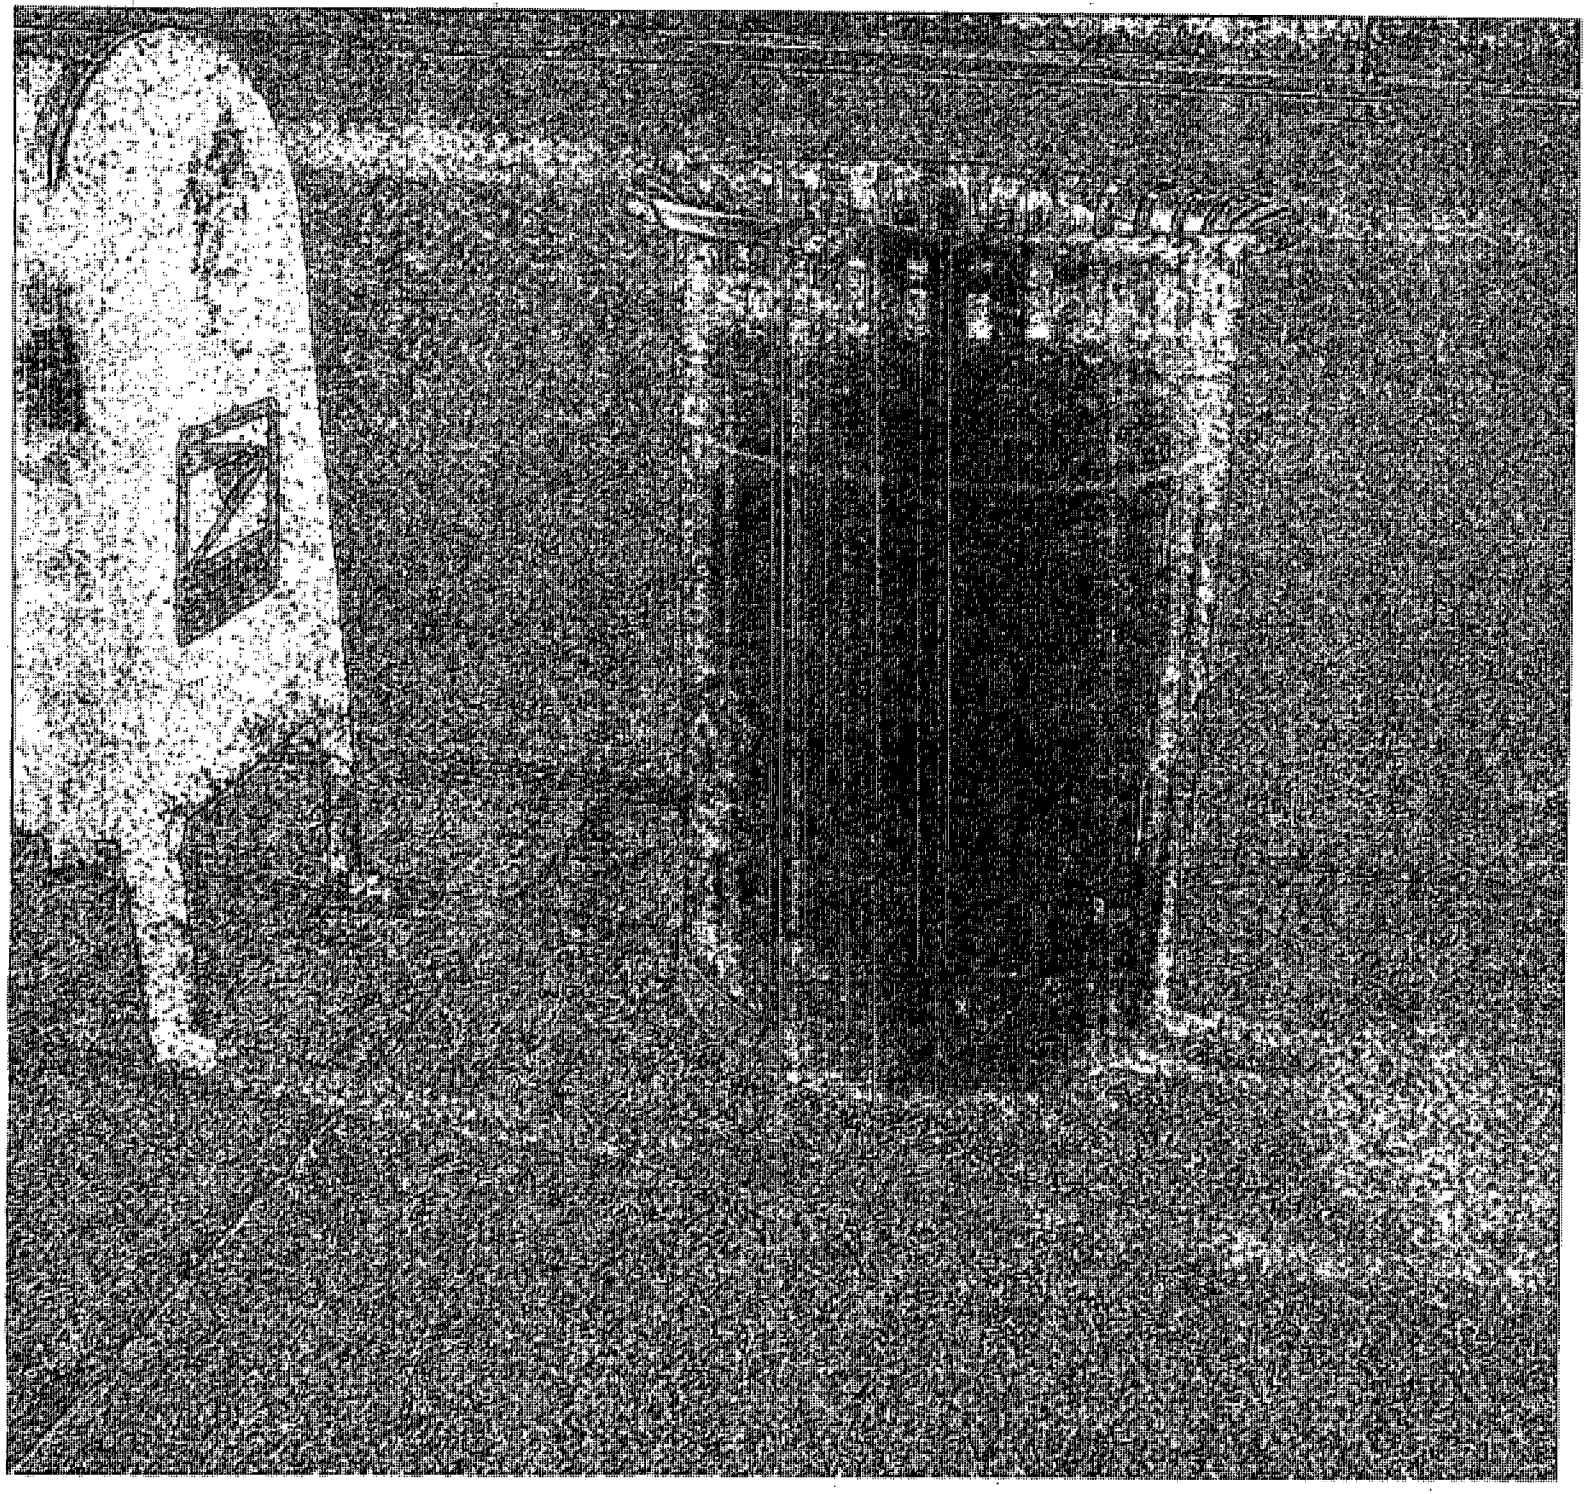

Show
DIMENSION

40" H

32" W

100 lbs

Department of Business Affairs and Consumer Protection
Small Business Center - Public Way Use Unit
City Hall - 121 N. LaSalle Street, Room 800 • Chicago, IL 60602
(312)-74-GOBIZ (312-744-6249) • (312) 744-1944 (TTY)
http://www.cityofchicago.org/bacp

01/15/2014

Alderman **Roderick T. Sawyer**
Ward # **06**
City of Chicago
City Hall, Room **300**
121 North LaSalle Street
Chicago, Illinois 60602

Re: An ordinance to use and maintain a portion of the public right-of-way for **one (1) trash container(s)** for **CBA, SMALL BUSINESS ASSOCIATION**, adjacent to the premises known as **430 E. 75th St.**.

Dear Alderman **Roderick T. Sawyer**:

The applicant referenced above has requested the use of the public right-of-way for a **trash container(s)**. An ordinance has been prepared by the Department of Business Affairs and Consumer Protection – Small Business Center - Public Way Use Unit for presentation to the City Council. Because this request was made for properties located in your ward, as approved by you as per the attached, I respectfully request that you introduce the attached ordinance at the next City Council meeting.

If you have any questions regarding this ordinance, please contact Anthony Bertuca at (312) 744-5506.

Department of Business Affairs and Consumer Protection

City of Chicago

O2014-401

Office of the City Clerk

Document Tracking Sheet

Meeting Date:	1/15/2014
Sponsor(s):	Sawyer (6)
Type:	Ordinance
Title:	Grant(s) of privilege in public way for CBA, Small Business Association - privilege No. 1110321
Committee(s) Assignment:	Committee on Transportation and Public Way

ORDINANCE
CBA, SMALL BUSINESS ASSOICATION
Acct. No. 387282 - 10
Permit No. 1110321

Be It Ordained by the City Council of the City of Chicago:

SECTION 1. Permission and authority are hereby given and granted to CBA, SMALL BUSINESS ASSOICATION, upon the terms and subject to the conditions of this ordinance to construct, install, maintain and use one (1) Trash container(s) on the public right-of-way adjacent to its premises known as 7900 S. Cottage Grove Ave..

Said Trash container(s) at S. Cottgae Grove measure(s):
One (1) at one (1) foot in length, and two point six seven (2.67) feet in width for a total of two point six seven (2.67) square feet.

The location of said privilege shall be as shown on prints kept on file with the Department of Business Affairs and Consumer Protection and the Office of the City Clerk.

Said privilege shall be constructed in accordance with plans and specifications approved by the Department of Transportation (Division of Project Development).


This grant of privilege in the public way shall be subject to the provisions of Section 10-28-015 and all other required provisions of the Municipal Code of Chicago.

The grantee shall pay to the City of Chicago as compensation for the privilege #1110321 herein granted the sum of seventy-five ($75.00) per annum in advance.


A 25% penalty will be added for payments received after due date.

The permit holder agrees to hold the City of Chicago harmless for any damage, relocation or replacement costs associated with damage, relocation or removal of private property caused by the City performing work in the public way.

Authority herein given and granted for a period of five (5) years from and after Date of Passage.

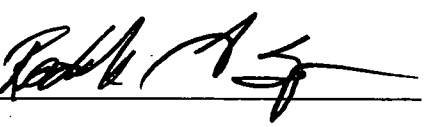Alderman 

Roderick T. Sawyer 6th Ward

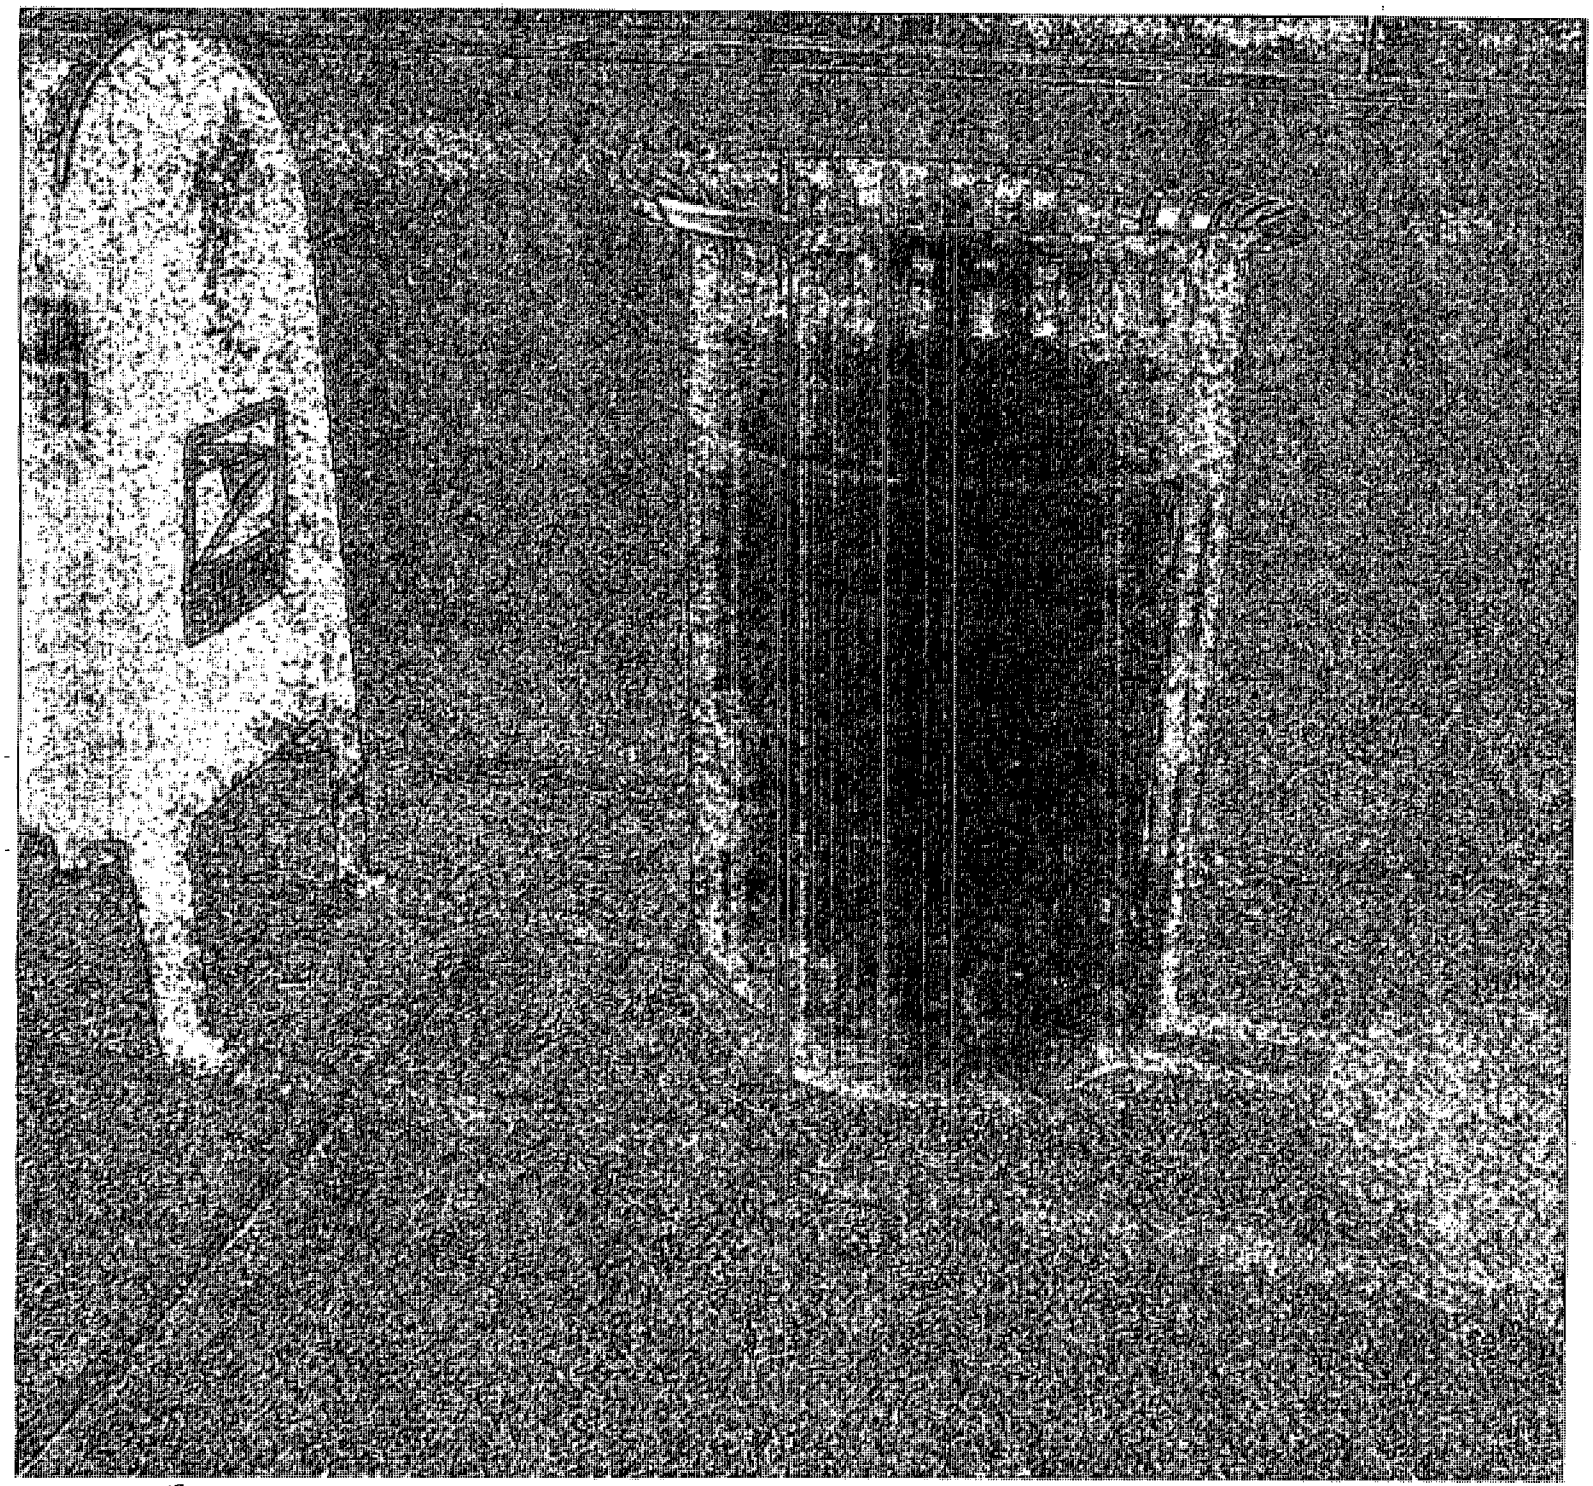

Stove
Dimension.

40" H

32" W

100 lbs

Department of Business Affairs and Consumer Protection
Small Business Center - Public Way Use Unit
City Hall - 121 N. LaSalle Street, Room 800 • Chicago, IL 60602
(312)-74-GOBIZ (312-744-6249) • (312) 744-1944 (TTY)
http://www.cityofchicago.org/bacp

01/15/2014

Alderman **Roderick T. Sawyer**
Ward # **06**
City of Chicago
City Hall, Room **300**
121 North LaSalle Street
Chicago, Illinois 60602

Re: An ordinance to use and maintain a portion of the public right-of-way for **one (1) trash container(s)** for **CBA, SMALL BUSINESS ASSOICATION**, adjacent to the premises known as **7900 S. Cottage Grove Ave.**.

Dear Alderman **Roderick T. Sawyer**:

The applicant referenced above has requested the use of the public right-of-way for a **trash container(s)**. An ordinance has been prepared by the Department of Business Affairs and Consumer Protection – Small Business Center - Public Way Use Unit for presentation to the City Council. Because this request was made for properties located in your ward, as approved by you as per the attached, I respectfully request that you introduce the attached ordinance at the next City Council meeting.

If you have any questions regarding this ordinance, please contact Anthony Bertuca at (312) 744-5506.

Department of Business Affairs and Consumer Protection

City of Chicago

O2014-404

Office of the City Clerk

Document Tracking Sheet

Meeting Date:	1/15/2014
Sponsor(s):	Sawyer (6)
Type:	Ordinance
Title:	Grant(s) of privilege in public way for CBA, Small Business Association - privilege No. 1110319
Committee(s) Assignment:	Committee on Transportation and Public Way

ORDINANCE
CBA, SMALL BUSINESS ASSOCIATION
Acct. No. 387282 - 8
Permit No. 1110319

Be It Ordained by the City Council of the City of Chicago:

SECTION 1. Permission and authority are hereby given and granted to CBA, SMALL BUSINESS ASSOCIATION, upon the terms and subject to the conditions of this ordinance to construct, install, maintain and use one (1) Trash container(s) on the public right-of-way adjacent to its premises known as 555 E. 79th St..

Said Trash container(s) at E. 79th Street measure(s):
One (1) at one (1) foot in length, and two point six seven (2.67) feet in width for a total of two point six seven (2.67) square feet.

The location of said privilege shall be as shown on prints kept on file with the Department of Business Affairs and Consumer Protection and the Office of the City Clerk.

Said privilege shall be constructed in accordance with plans and specifications approved by the Department of Transportation (Division of Project Development).

This grant of privilege in the public way shall be subject to the provisions of Section 10-28-015 and all other required provisions of the Municipal Code of Chicago.

The grantee shall pay to the City of Chicago as compensation for the privilege #1110319 herein granted the sum of seventy-five ($75.00) per annum in advance.


A 25% penalty will be added for payments received after due date.

The permit holder agrees to hold the City of Chicago harmless for any damage, relocation or replacement costs associated with damage, relocation or removal of private property caused by the City performing work in the public way.

Authority herein given and granted for a period of five (5) years from and after Date of Passage.

Alderman _____

Roderick T. Sawyer 6th Ward

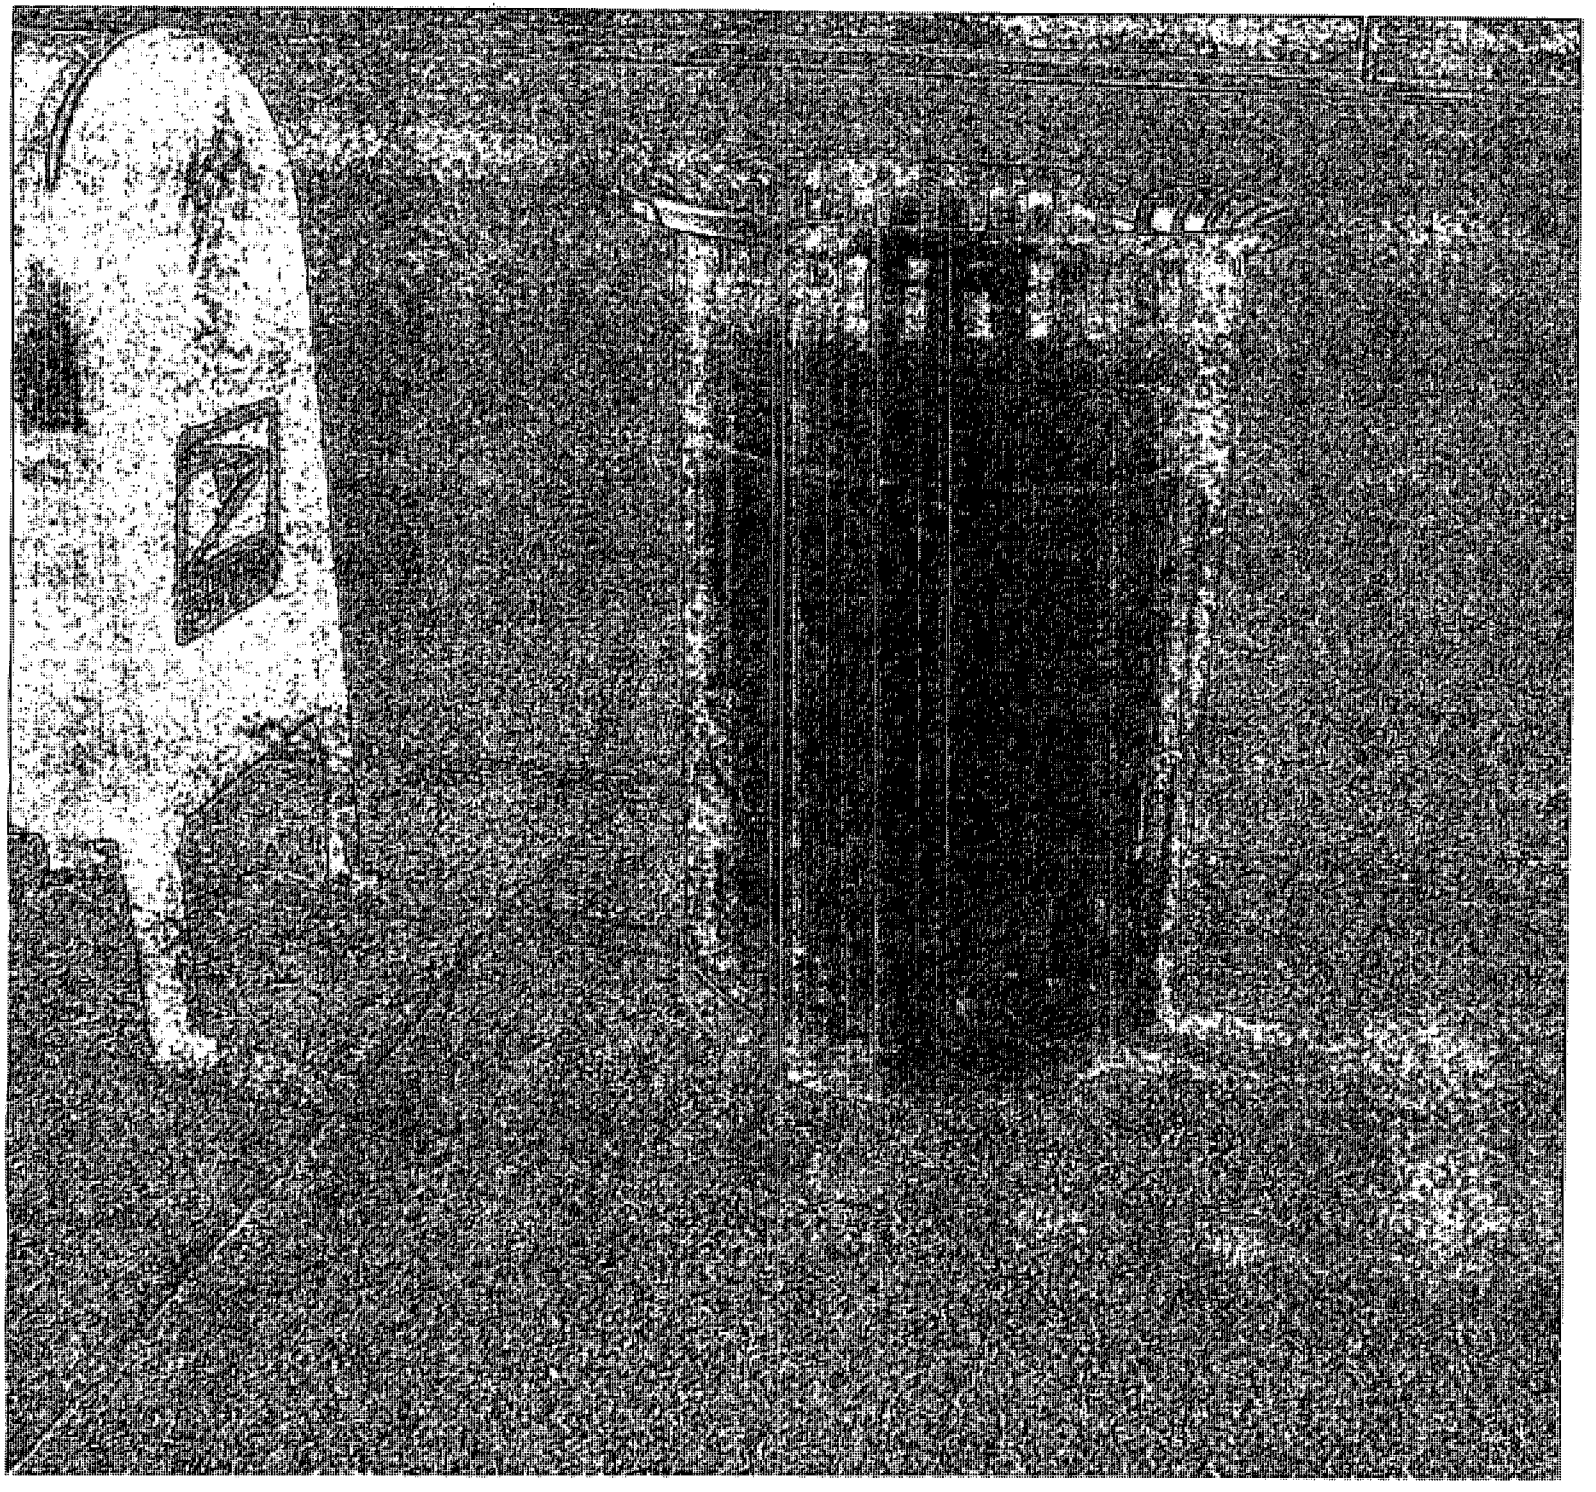

Show
DIMENSION

40" H

32" W

100 lbs

Department of Business Affairs and Consumer Protection
Small Business Center - Public Way Use Unit
City Hall - 121 N. LaSalle Street, Room 800 • Chicago, IL 60602
(312)-74-GOBIZ (312-744-6249) • (312) 744-1944 (TTY)
http://www.cityofchicago.org/bacp

01/15/2014

Alderman **Roderick T. Sawyer**
Ward # **06**
City of Chicago
City Hall, Room **300**
121 North LaSalle Street
Chicago, Illinois 60602

Re: An ordinance to use and maintain a portion of the public right-of-way for **one (1) trash container(s)** for **CBA, SMALL BUSINESS ASSOCIATION**, adjacent to the premises known as **555 E. 79th St.**.

Dear Alderman **Roderick T. Sawyer**:

The applicant referenced above has requested the use of the public right-of-way for a **trash container(s)**. An ordinance has been prepared by the Department of Business Affairs and Consumer Protection – Small Business Center - Public Way Use Unit for presentation to the City Council. Because this request was made for properties located in your ward, as approved by you as per the attached, I respectfully request that you introduce the attached ordinance at the next City Council meeting.

If you have any questions regarding this ordinance, please contact Anthony Bertuca at (312) 744-5506.

Department of Business Affairs and Consumer Protection

City of Chicago

O2014-407

Office of the City Clerk

Document Tracking Sheet

Meeting Date:	1/15/2014
Sponsor(s):	Sawyer (6)
Type:	Ordinance
Title:	Grant(s) of privilege in public way for CBA, Small Business Association - privilege No. 1110317
Committee(s) Assignment:	Committee on Transportation and Public Way

ORDINANCE
CBA, SMALL BUSINESS ASSOCIATION
Acct. No. 387282 - 6
Permit No. 1110317

Be It Ordained by the City Council of the City of Chicago:

SECTION 1. Permission and authority are hereby given and granted to CBA, SMALL BUSINESS ASSOCIATION, upon the terms and subject to the conditions of this ordinance to construct, install, maintain and use one (1) Trash container(s) on the public right-of-way adjacent to its premises known as 302 E. 75th St..

Said Trash container(s) at E. 75th Street measure(s):
One (1) at one (1) foot in length, and two point six seven (2.67) feet in width for a total of two point six seven (2.67) square feet.

The location of said privilege shall be as shown on prints kept on file with the Department of Business Affairs and Consumer Protection and the Office of the City Clerk.

Said privilege shall be constructed in accordance with plans and specifications approved by the Department of Transportation (Division of Project Development).

This grant of privilege in the public way shall be subject to the provisions of Section 10-28-015 and all other required provisions of the Municipal Code of Chicago.

The grantee shall pay to the City of Chicago as compensation for the privilege #1110317 herein granted the sum of seventy-five ($75.00) per annum in advance.


A 25% penalty will be added for payments received after due date.

The permit holder agrees to hold the City of Chicago harmless for any damage, relocation or replacement costs associated with damage, relocation or removal of private property caused by the City performing work in the public way.

Authority herein given and granted for a period of five (5) years from and after Date of Passage.

Alderman 

Roderick T. Sawyer 6th Ward

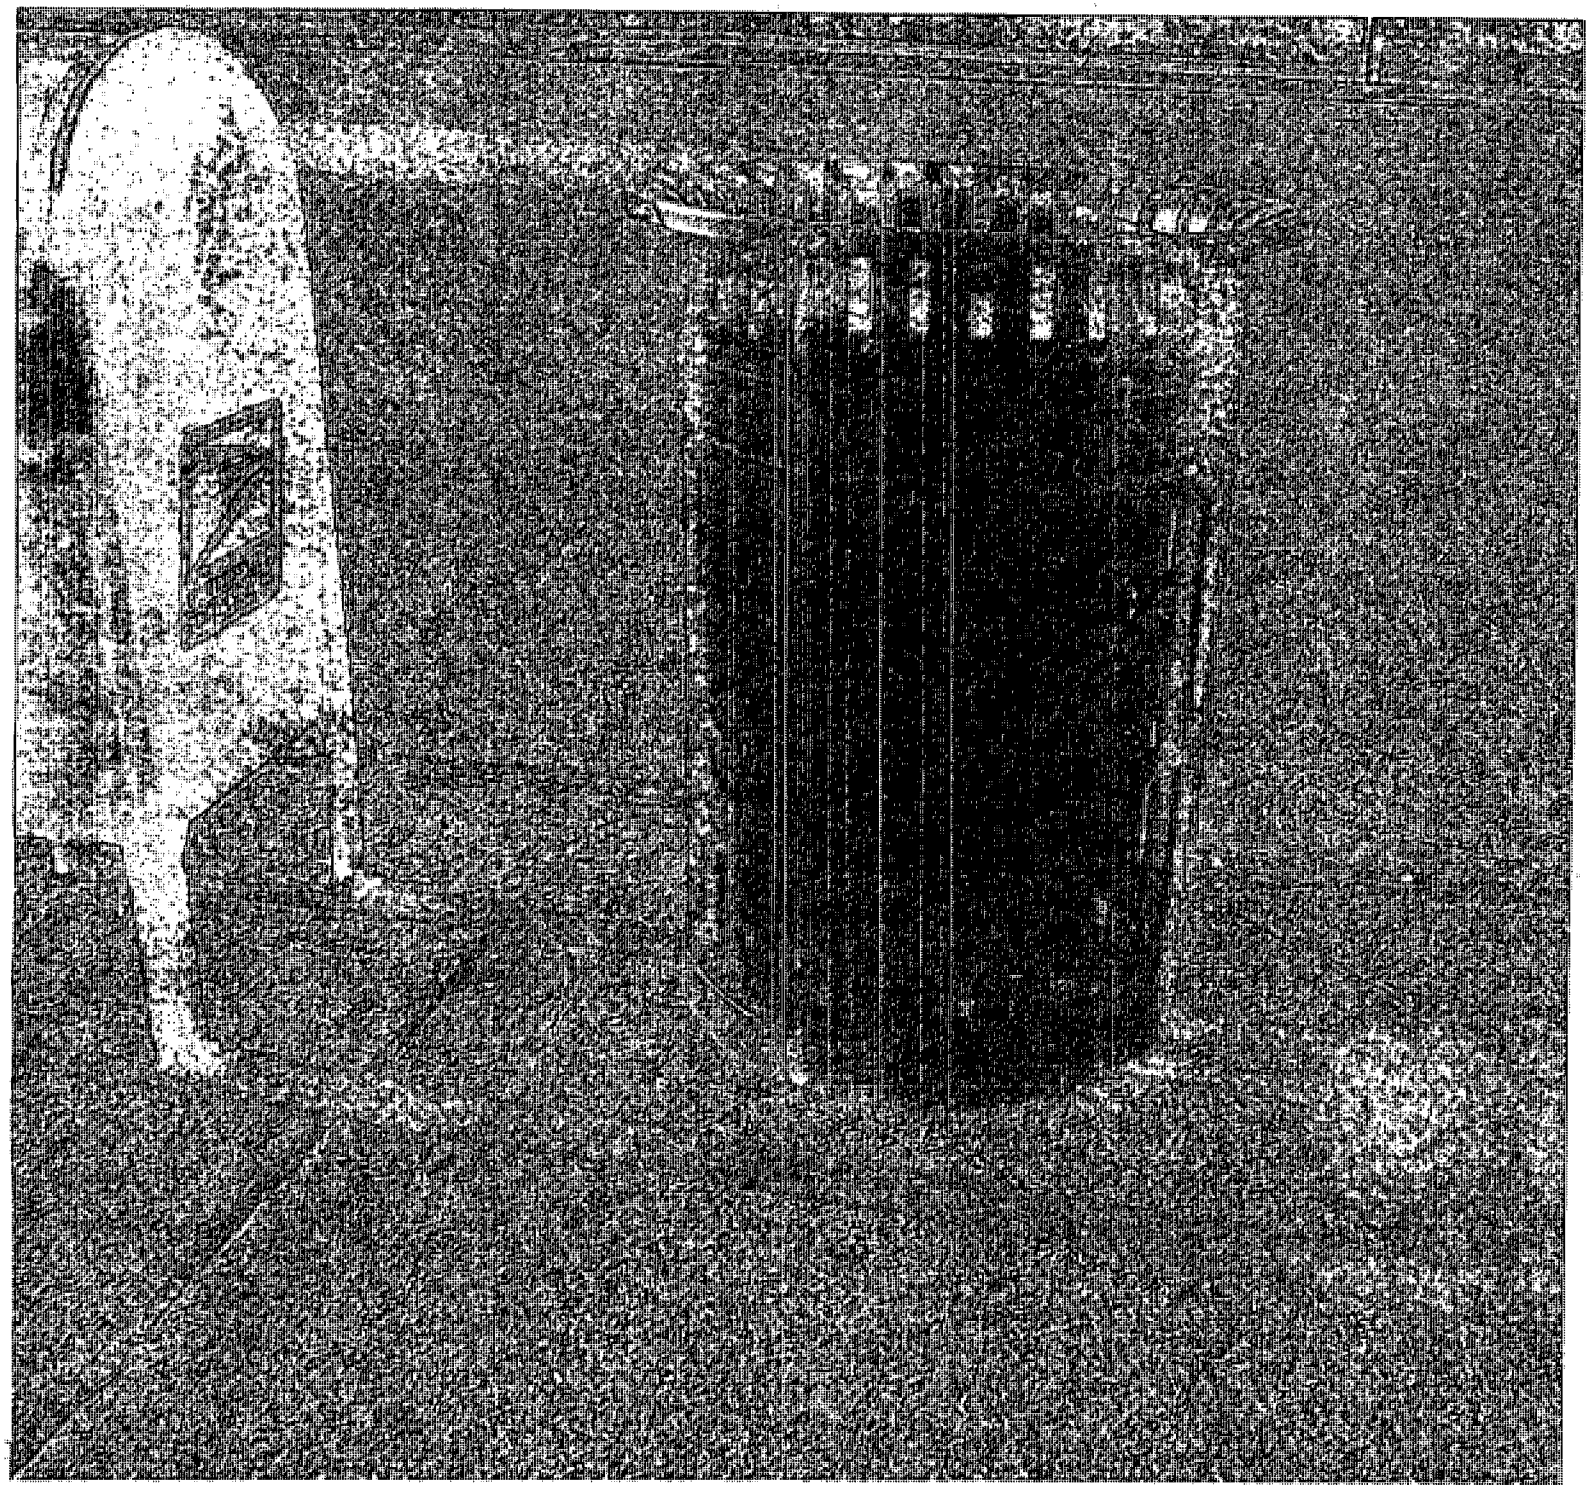

SHOW DIMENSION

40" H

32" W

100 lbs

Department of Business Affairs and Consumer Protection
Small Business Center - Public Way Use Unit
City Hall - 121 N. LaSalle Street, Room 800 • Chicago, IL 60602
(312)-74-GOBIZ (312-744-6249) • (312) 744-1944 (TTY)
http://www.cityofchicago.org/bacp

01/15/2014

Alderman **Roderick T. Sawyer**
Ward # **06**
City of Chicago
City Hall, Room **300**
121 North LaSalle Street
Chicago, Illinois 60602

Re: An ordinance to use and maintain a portion of the public right-of-way for **one (1) trash container(s)** for **CBA, SMALL BUSINESS ASSOCIATION**, adjacent to the premises known as **302 E. 75th St.**.

Dear Alderman **Roderick T. Sawyer**:

The applicant referenced above has requested the use of the public right-of-way for a **trash container(s)**. An ordinance has been prepared by the Department of Business Affairs and Consumer Protection – Small Business Center - Public Way Use Unit for presentation to the City Council. Because this request was made for properties located in your ward, as approved by you as per the attached, I respectfully request that you introduce the attached ordinance at the next City Council meeting.

If you have any questions regarding this ordinance, please contact Anthony Bertuca at (312) 744-5506.

Department of Business Affairs and Consumer Protection

City of Chicago

O2014-409

Office of the City Clerk

Document Tracking Sheet

Meeting Date:	1/15/2014
Sponsor(s):	Sawyer (6)
Type:	Ordinance
Title:	Grant(s) of privilege in public way for CBA, Small Business Development
Committee(s) Assignment:	Committee on Transportation and Public Way

ORDINANCE
CBA, SMALL BUSINESS DEVELOPMENT
Acct. No. 387282 - 7
Permit No. 1110318

Be It Ordained by the City Council of the City of Chicago:

SECTION 1. Permission and authority are hereby given and granted to CBA, SMALL BUSINESS DEVELOPMENT, upon the terms and subject to the conditions of this ordinance to construct, install, maintain and use one (1) Trash container(s) on the public right-of-way adjacent to its premises known as 792 E. 75th St..

Said Trash container(s) at E. 75th Street measure(s):
One (1) at one (1) foot in length, and two point six seven (2.67) feet in width for a total of two point six seven (2.67) square feet.

The location of said privilege shall be as shown on prints kept on file with the Department of Business Affairs and Consumer Protection and the Office of the City Clerk.

Said privilege shall be constructed in accordance with plans and specifications approved by the Department of Transportation (Division of Project Development).

This grant of privilege in the public way shall be subject to the provisions of Section 10-28-015 and all other required provisions of the Municipal Code of Chicago.

The grantee shall pay to the City of Chicago as compensation for the privilege #1110318 herein granted the sum of seventy-five ($75.00) per annum in advance.

A 25% penalty will be added for payments received after due date.

The permit holder agrees to hold the City of Chicago harmless for any damage, relocation or replacement costs associated with damage, relocation or removal of private property caused by the City performing work in the public way.

Authority herein given and granted for a period of five (5) years from and after Date of Passage.

Alderman _____

Roderick T. Sawyer 6th Ward

Seat
Dimensions

40" H

32" W

100 lbs

Department of Business Affairs and Consumer Protection
Small Business Center- Public Way Use Unit
City Hall - 121 N. LaSalle Street Room 800 • Chicago, IL 60602
(312)-74-GOBIZ (312-744-6249) • (312) 744-1944 (TTY)
http://www.cityofchicago.org/bacp

01/15/2014

Alderman **Roderick T. Sawyer**
Ward # **06**
City of Chicago
City Hall, Room **300**
121 North LaSalle Street
Chicago, Illinois 60602

Re: An ordinance to use and maintain a portion of the public right-of-way for **one (1) trash container(s)** for **CBA, SMALL BUSINESS DEVELOPMENT**, adjacent to the premises known as **792 E. 75th St.**.

Dear Alderman **Roderick T. Sawyer**:

The applicant referenced above has requested the use of the public right-of-way for a **trash container(s)**. An ordinance has been prepared by the Department of Business Affairs and Consumer Protection – Small Business Center - Public Way Use Unit for presentation to the City Council. Because this request was made for properties located in your ward, as approved by you as per the attached, I respectfully request that you introduce the attached ordinance at the next City Council meeting.

If you have any questions regarding this ordinance, please contact Anthony Bertuca at (312) 744-5506.

Department of Business Affairs and Consumer Protection

City of Chicago

O2014-412

Office of the City Clerk

Document Tracking Sheet

Meeting Date:	1/15/2014
Sponsor(s):	Sawyer (6)
Type:	Ordinance
Title:	Grant(s) of privilege in public way for CBA, Small Business Development, Inc.
Committee(s) Assignment:	Committee on Transportation and Public Way

ORDINANCE
CBA, SMALL BUSINESS DEVELOPMENT, INC
Acct. No. 387282 - 5
Permit No. 1110316

Be It Ordained by the City Council of the City of Chicago:

SECTION 1. Permission and authority are hereby given and granted to CBA, SMALL BUSINESS DEVELOPMENT, INC, upon the terms and subject to the conditions of this ordinance to construct, install, maintain and use one (1) Trash container(s) on the public right-of-way adjacent to its premises known as 8686 S. Cottage Grove Ave..

Said Trash container(s) at S. Cottege Grove measure(s):
One (1) at one (1) foot in length, and two point six seven (2.67) feet in width for a total of two point six seven (2.67) square feet.

The location of said privilege shall be as shown on prints kept on file with the Department of Business Affairs and Consumer Protection and the Office of the City Clerk.

Said privilege shall be constructed in accordance with plans and specifications approved by the Department of Transportation (Division of Project Development).

This grant of privilege in the public way shall be subject to the provisions of Section 10-28-015 and all other required provisions of the Municipal Code of Chicago.

The grantee shall pay to the City of Chicago as compensation for the privilege #1110316 herein granted the sum of seventy-five ($75.00) per annum in advance.


A 25% penalty will be added for payments received after due date.

The permit holder agrees to hold the City of Chicago harmless for any damage, relocation or replacement costs associated with damage, relocation or removal of private property caused by the City performing work in the public way.

Authority herein given and granted for a period of five (5) years from and after Date of Passage.

Alderman _____

Roderick T. Sawyer 6th Ward

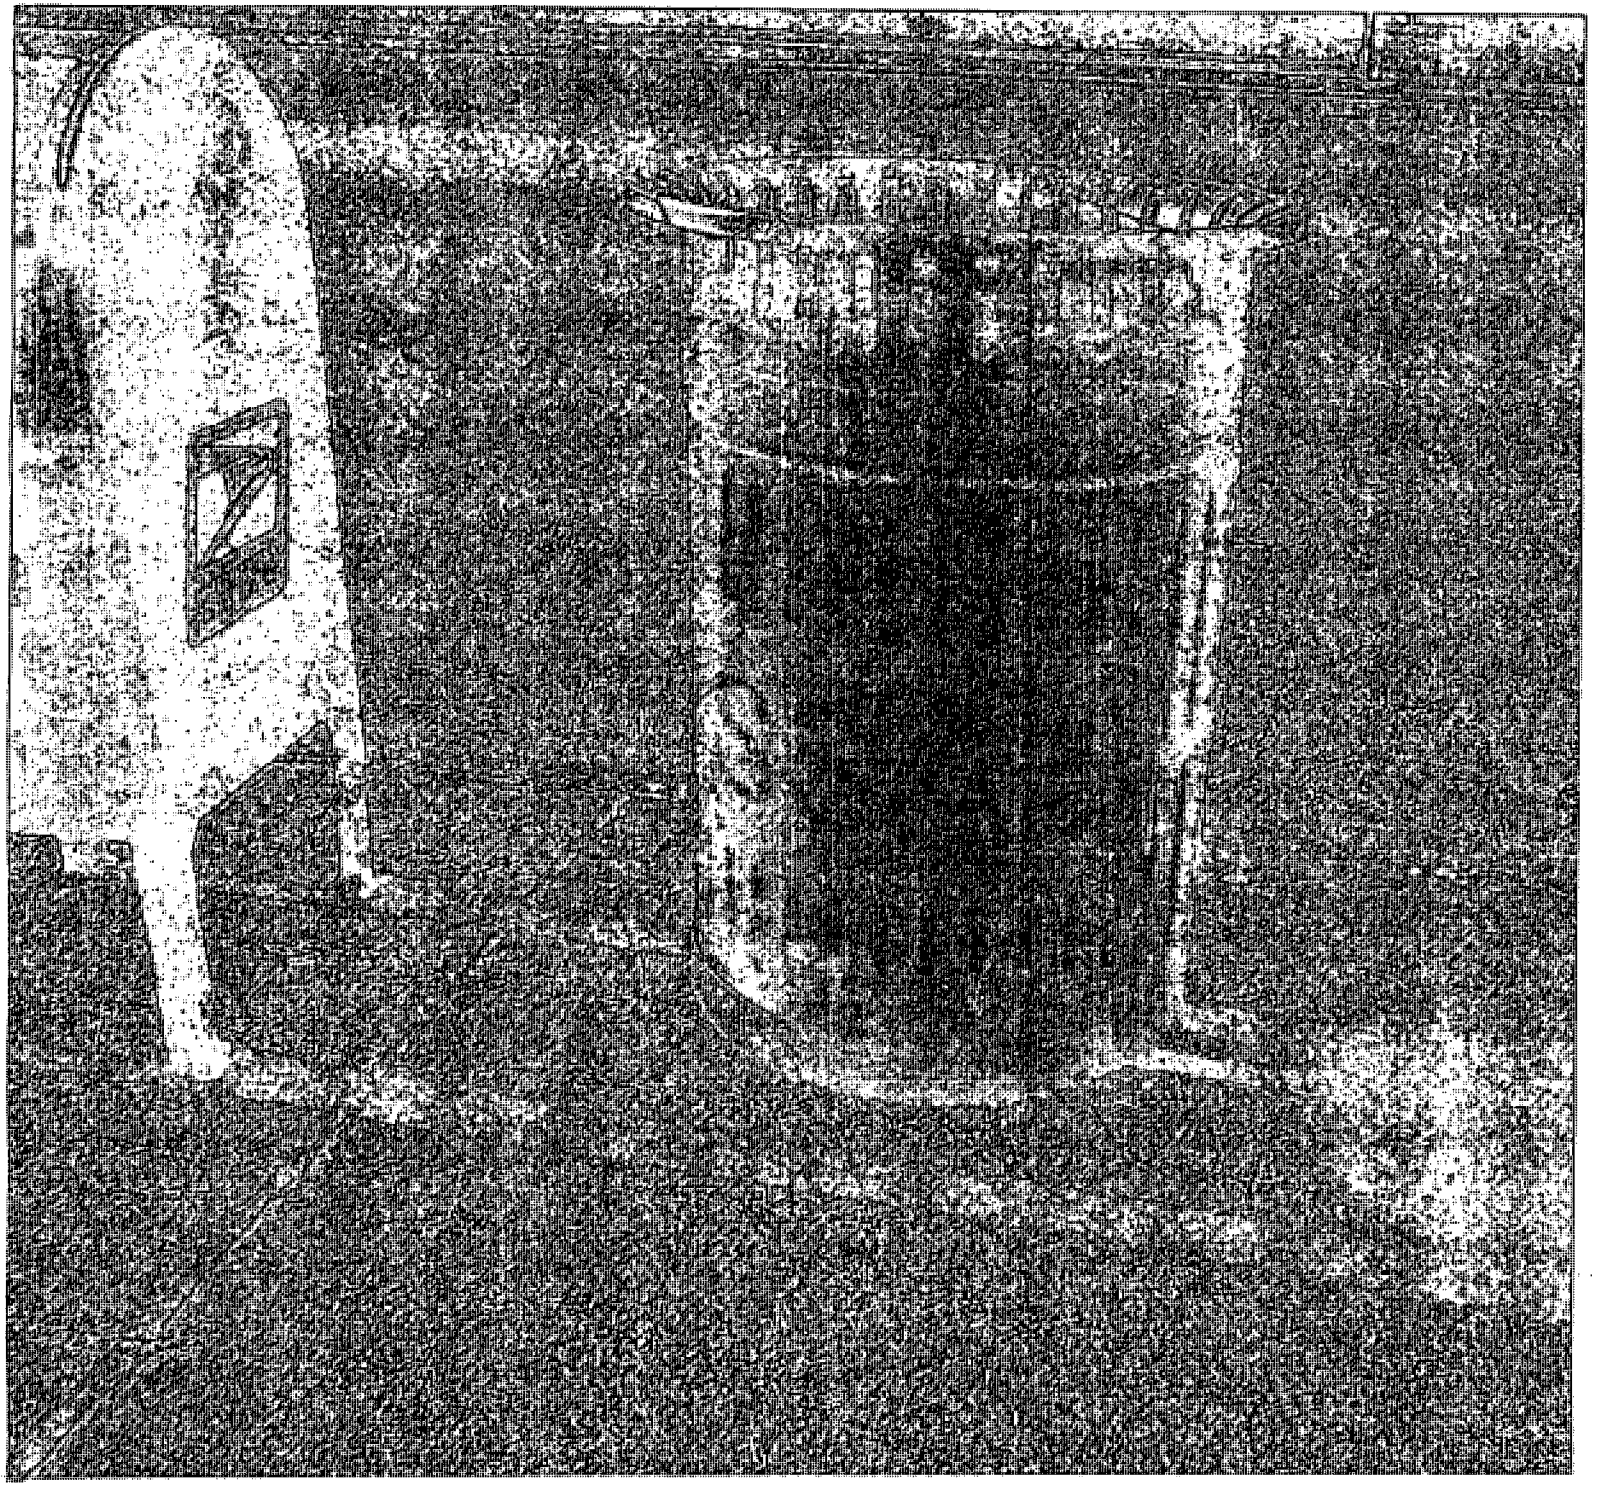

Stool
DIMENSION

40" H

32" W

100 lbs

Department of Business Affairs and Consumer Protection
Small Business Center - Public Way Use Unit
City Hall - 121 N. LaSalle Street, Room 800 • Chicago, IL 60602
(312)-74-GOBIZ (312-744-6249) • (312) 744-1944 (TTY)
http://www.cityofchicago.org/bacp

01/15/2014

Alderman **Roderick T. Sawyer**
Ward # **06**
City of Chicago
City Hall, Room **300**
121 North LaSalle Street
Chicago, Illinois 60602

Re: An ordinance to use and maintain a portion of the public right-of-way for **one (1) trash container(s)** for **CBA, SMALL BUSINESS DEVELOPMENT, INC**, adjacent to the premises known as **8686 S. Cottage Grove Ave.**.

Dear Alderman **Roderick T. Sawyer**:

The applicant referenced above has requested the use of the public right-of-way for a **trash container(s)**. An ordinance has been prepared by the Department of Business Affairs and Consumer Protection – Small Business Center - Public Way Use Unit for presentation to the City Council. Because this request was made for properties located in your ward, as approved by you as per the attached, I respectfully request that you introduce the attached ordinance at the next City Council meeting.

If you have any questions regarding this ordinance, please contact Anthony Bertuca at (312) 744-5506.

Department of Business Affairs and Consumer Protection

City of Chicago

O2014-413

Office of the City Clerk

Document Tracking Sheet

Meeting Date:	1/15/2014
Sponsor(s):	Sawyer (6)
Type:	Ordinance
Title:	Grant(s) of privilege in public way for Family Dollar
Committee(s) Assignment:	Committee on Transportation and Public Way

ORDINANCE
FAMILY DOLLAR
Acct. No. 11071 - 123
Permit No. 1109985

Be It Ordained by the City Council of the City of Chicago:

SECTION 1. Permission and authority are hereby given and granted to FAMILY DOLLAR, upon the terms and subject to the conditions of this ordinance to maintain and use one (1) sign(s) projecting over the public right-of-way attached to its premises known as 500 E. 79th St..

Said sign structure(s) measures as follows; along E. 79th Street:
One (1) at twenty-five point one seven (25.17) feet in length, four (4) feet in height and fourteen (14) feet above grade level.

The location of said privilege shall be as shown on prints kept on file with the Department of Business Affairs and Consumer Protection and the Office of the City Clerk.

Said privilege shall be constructed in accordance with plans and specifications approved by the Department of Transportation (Division of Project Development) and Zoning Department - Signs.


This grant of privilege in the public way shall be subject to the provisions of Section 10-28-015 and all other required provisions of the Municipal Code of Chicago.

The grantee shall pay to the City of Chicago as compensation for the privilege #1109985 herein granted the sum of three hundred ($300.00) per annum in advance.

A 25% penalty will be added for payments received after due date.


The permit holder agrees to hold the City of Chicago harmless for any damage, relocation or replacement costs associated with damage, relocation or removal of private property caused by the City performing work in the public way.

Authority herein given and granted for a period of five (5) years from and after 12/17/2013.

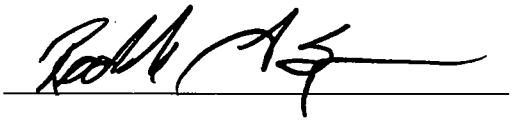Alderman 

Roderick T. Sawyer 6th Ward

500 E. 79th ST.

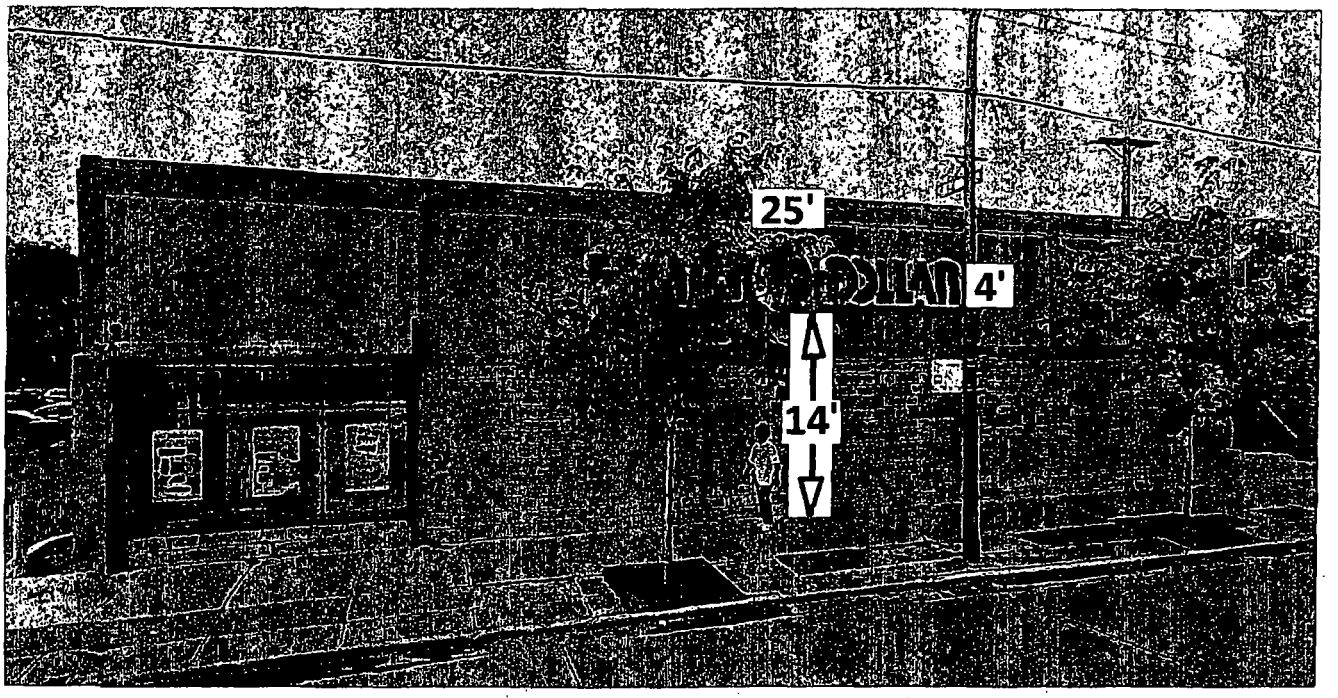

Department of Business Affairs and Consumer Protection
Small Business Center - Public Way Use Unit
City Hall - 121 N. LaSalle Street, Room 800 • Chicago, IL 60602
(312)-74-GOBIZ (312-744-6249) • (312) 744-1944 (TTY)
http://www.cityofchicago.org/bacp

01/15/2014

Alderman **Roderick T. Sawyer**
Ward # **06**
City of Chicago
City Hall, Room **300**
121 North LaSalle Street
Chicago, Illinois 60602

Re: An ordinance to use and maintain a portion of the public right-of-way for **one (1) sign(s)** for **FAMILY DOLLAR**, adjacent to the premises known as **500 E. 79th St.**.

Dear Alderman **Roderick T. Sawyer**:

The applicant referenced above has requested the use of the public right-of-way for a **sign(s)**. An ordinance has been prepared by the Department of Business Affairs and Consumer Protection – Small Business Center - Public Way Use Unit for presentation to the City Council. Because this request was made for properties located in your ward, as approved by you as per the attached, I respectfully request that you introduce the attached ordinance at the next City Council meeting.

If you have any questions regarding this ordinance, please contact Anthony Bertuca at (312) 744-5506.

Department of Business Affairs and Consumer Protection

City of Chicago

O2014-415

Office of the City Clerk

Document Tracking Sheet

Meeting Date:	1/15/2014
Sponsor(s):	Sawyer (6)
Type:	Ordinance
Title:	Grant(s) of privilege in public way for Lemons Enterprises, Inc.
Committee(s) Assignment:	Committee on Transportation and Public Way

ORDINANCE
LEMONS ENTERPRISES INC.
Acct. No. 14833 - 1
Permit No. 1110250

Be It Ordained by the City Council of the City of Chicago:

SECTION 1. Permission and authority are hereby given and granted to LEMONS ENTERPRISES INC., upon the terms and subject to the conditions of this ordinance to maintain and use one (1) sign(s) projecting over the public right-of-way attached to its premises known as 311 E. 75th St..

Said sign structure(s) measures as follows; along E. 75th Street:
One (1) at seven (7) feet in length, ten (10) feet in height and twelve (12) feet above grade level.

The location of said privilege shall be as shown on prints kept on file with the Department of Business Affairs and Consumer Protection and the Office of the City Clerk.

Said privilege shall be constructed in accordance with plans and specifications approved by the Department of Transportation (Division of Project Development) and Zoning Department - Signs.

This grant of privilege in the public way shall be subject to the provisions of Section 10-28-015 and all other required provisions of the Municipal Code of Chicago.

The grantee shall pay to the City of Chicago as compensation for the privilege #1110250 herein granted the sum of three hundred ($300.00) per annum in advance.


A 25% penalty will be added for payments received after due date.

The permit holder agrees to hold the City of Chicago harmless for any damage, relocation or replacement costs associated with damage, relocation or removal of private property caused by the City performing work in the public way.

Authority herein given and granted for a period of five (5) years from and after 01/13/2014.

Alderman _____

Roderick T. Sawyer 6th Ward

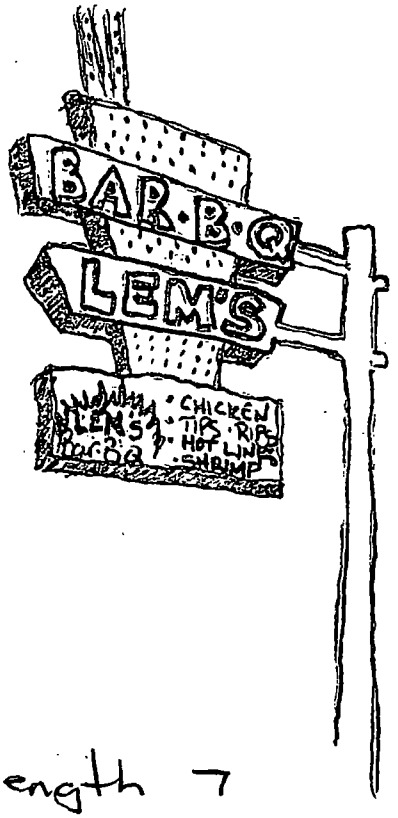

Length 7
Width 22.99
Height 12

Department of Business Affairs and Consumer Protection
Small Business Center - Public Way Use Unit
City Hall - 121 N. LaSalle Street, Room 800 • Chicago, IL 60602
(312)-74-GOBIZ (312-744-6249) • (312) 744-1944 (TTY)
http://www.cityofchicago.org/bacp

01/15/2014

Alderman **Roderick T. Sawyer**
Ward # **06**
City of Chicago
City Hall, Room **300**
121 North LaSalle Street
Chicago, Illinois 60602

Re: An ordinance to use and maintain a portion of the public right-of-way for **one (1) sign(s)** for **LEMONS ENTERPRISES INC.**, adjacent to the premises known as **311 E. 75th St.**.

Dear Alderman **Roderick T. Sawyer**:

The applicant referenced above has requested the use of the public right-of-way for a **sign(s)**. An ordinance has been prepared by the Department of Business Affairs and Consumer Protection – Small Business Center - Public Way Use Unit for presentation to the City Council. Because this request was made for properties located in your ward, as approved by you as per the attached, I respectfully request that you introduce the attached ordinance at the next City Council meeting.

If you have any questions regarding this ordinance, please contact Anthony Bertuca at (312) 744-5506.

Department of Business Affairs and Consumer Protection

City of Chicago

O2014-418

Office of the City Clerk

Document Tracking Sheet

Meeting Date:	1/15/2014
Sponsor(s):	Sawyer (6)
Type:	Ordinance
Title:	Grant(s) of privilege in public way for Mohammed Foods
Committee(s) Assignment:	Committee on Transportation and Public Way

ORDINANCE
MOHAMMED FOODS
Acct. No. 214896 - 1
Permit No. 1109983

Be It Ordained by the City Council of the City of Chicago:

SECTION 1. Permission and authority are hereby given and granted to MOHAMMED FOODS, upon the terms and subject to the conditions of this ordinance to construct, install, maintain and use one (1) Light Fixture(s) projecting over the public right-of-way adjacent to its premises known as 455 W. Marquette Rd..

Said Light Fixture(s) at Marquette measure(s):
One (1) at point eight three (.83) feet in length, one point two five (1.25) foot in width and sixteen (16) feet above grade level.

The location of said privilege shall be as shown on prints kept on file with the Department of Business Affairs and Consumer Protection and the Office of the City Clerk.

Said privilege shall be constructed in accordance with plans and specifications approved by the Department of Transportation (Division of Project Development).


This grant of privilege in the public way shall be subject to the provisions of Section 10-28-015 and all other required provisions of the Municipal Code of Chicago.

The grantee shall pay to the City of Chicago as compensation for the privilege #1109983 herein granted the sum of seventy-five ($75.00) per annum in advance.

A 25% penalty will be added for payments received after due date.

The permit holder agrees to hold the City of Chicago harmless for any damage, relocation or replacement costs associated with damage, relocation or removal of private property caused by the City performing work in the public way.

Authority herein given and granted for a period of five (5) years from and after Date of Passage.

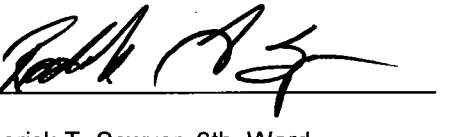Alderman 

Roderick T. Sawyer 6th Ward


APPLICATION TO USE THE PUBLIC RIGHT OF WAY

EXAMPLE OF CANOPY/AWNING DRAWING

CANOPY DRAWINGS

PROPERTY LOCATION: 455 W Maryland

ORGANIZATION'S NAME: Mohamed Food Mart

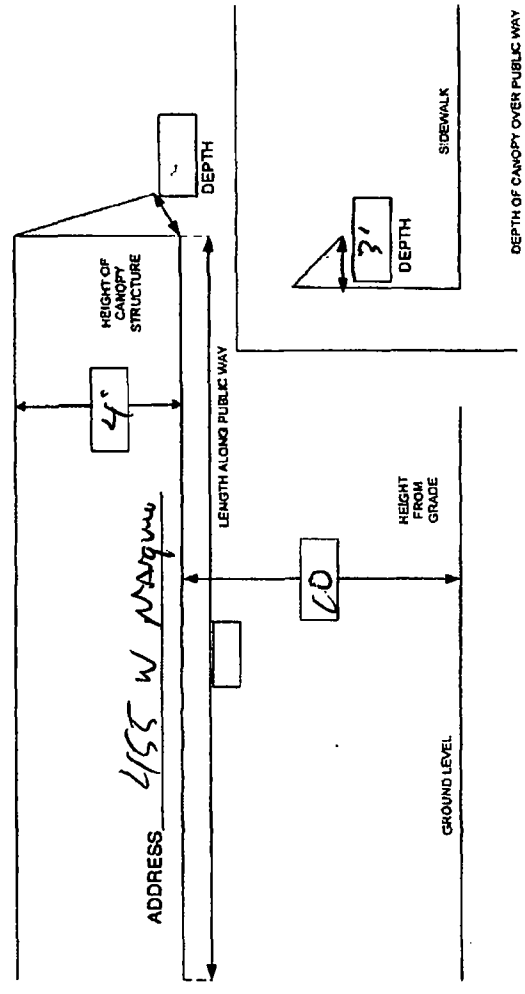

Department of Business Affairs and Consumer Protection
Small Business Center - Public Way Use Unit
City Hall - 121 N. LaSalle Street, Room 800 • Chicago, IL 60602
(312)-74-GOBIZ (312-744-6249) • (312) 744-1944 (TTY)
http://www.cityofchicago.org/bacp

01/15/2014

Alderman **Roderick T. Sawyer**
Ward # **06**
City of Chicago
City Hall, Room **300**
121 North LaSalle Street
Chicago, Illinois 60602

Re: An ordinance to use and maintain a portion of the public right-of-way for **one (1) light fixture(s)** for **MOHAMMED FOODS**, adjacent to the premises known as **455 W. Marquette Rd.**.

Dear Alderman **Roderick T. Sawyer**:

The applicant referenced above has requested the use of the public right-of-way for a **light fixture(s)**. An ordinance has been prepared by the Department of Business Affairs and Consumer Protection – Small Business Center - Public Way Use Unit for presentation to the City Council. Because this request was made for properties located in your ward, as approved by you as per the attached, I respectfully request that you introduce the attached ordinance at the next City Council meeting.

If you have any questions regarding this ordinance, please contact Anthony Bertuca at (312) 744-5506.

Department of Business Affairs and Consumer Protection

City of Chicago

O2014-707

Office of the City Clerk

Document Tracking Sheet

Meeting Date:	1/15/2014
Sponsor(s):	Sawyer (6)
Type:	Ordinance
Title:	Grant(s) of privilege in public way for Betty Chin
Committee(s) Assignment:	Committee on Transportation and Public Way

ORDINANCE
BETTY CHIN
Acct. No. 387092 - 1
Permit No. 1110169

Be It Ordained by the City Council of the City of Chicago:

SECTION 1. Permission and authority are hereby given and granted to BETTY CHIN, upon the terms and subject to the conditions of this ordinance to maintain and use, as now constructed, one (1) Step(s) on the public right-of-way adjacent to its premises known as 249 W. 22nd Pl..

Said Step(s) at West 22nd Place measure(s):
One (1) at twenty-five (25) feet in length, and two (2) feet in width for a total of fifty (50) square feet.

The location of said privilege shall be as shown on prints kept on file with the Department of Business Affairs and Consumer Protection and the Office of the City Clerk.

Said privilege shall be constructed in accordance with plans and specifications approved by the Department of Transportation (Division of Project Development).

This grant of privilege in the public way shall be subject to the provisions of Section 10-28-015 and all other required provisions of the Municipal Code of Chicago.

The grantee shall pay to the City of Chicago as compensation for the privilege #1110169 herein granted the sum of four hundred ($400.00) per annum in advance.

A 25% penalty will be added for payments received after due date.

The permit holder agrees to hold the City of Chicago harmless for any damage, relocation or replacement costs associated with damage, relocation or removal of private property caused by the City performing work in the public way.

Authority herein given and granted for a period of five (5) years from and after Date of Passage.

Alderman _____

Daniel S. Solis 25th Ward

AGENCY / TEST #	REMARKS

Department of Business Affairs and Consumer Protection
Small Business Center - Public Way Use Unit
City Hall - 121 N. LaSalle Street, Room 800 • Chicago, IL 60602
(312)-74-GOBIZ (312-744-6249) • (312) 744-1944 (TTY)
http://www.cityofchicago.org/bacp

01/15/2014

Alderman **Daniel S. Solis**
Ward # **25**
City of Chicago
City Hall, Room **203**
121 North LaSalle Street
Chicago, Illinois 60602

Re: An ordinance to use and maintain a portion of the public right-of-way for **one (1) step(s)** for **BETTY CHIN**, adjacent to the premises known as **249 W. 22nd Pl.**.

Dear Alderman **Daniel S. Solis**:

The applicant referenced above has requested the use of the public right-of-way for a **step(s)**. An ordinance has been prepared by the Department of Business Affairs and Consumer Protection – Small Business Center - Public Way Use Unit for presentation to the City Council. Because this request was made for properties located in your ward, as approved by you as per the attached, I respectfully request that you introduce the attached ordinance at the next City Council meeting.

If you have any questions regarding this ordinance, please contact Anthony Bertuca at (312) 744-5506.

Department of Business Affairs and Consumer Protection

City of Chicago

O2014-430

Office of the City Clerk

Document Tracking Sheet

Meeting Date:	1/15/2014
Sponsor(s):	Holmes (7)
Type:	Ordinance
Title:	Grant(s) of privilege in public way for Advocate Trinity Hospital
Committee(s) Assignment:	Committee on Transportation and Public Way

ORDINANCE
ADVOCATE TRINITY HOSPITAL
Acct. No. 82041 - 1
Permit No. 1109816

Be It Ordained by the City Council of the City of Chicago:

SECTION 1. Permission and authority are hereby given and granted to ADVOCATE TRINITY HOSPITAL, upon the terms and subject to the conditions of this ordinance to maintain and use, as now constructed, one (1) Concrete Trench(s) under the public right-of-way adjacent to its premises known as 2320 E. 92nd Pl..

Said Concrete Trench(s) at E. 92ND PL. measure(s):
One (1) at forty (40) feet in length, and four (4) feet in width for a total of one hundred sixty (160) square feet.

The location of said privilege shall be as shown on prints kept on file with the Department of Business Affairs and Consumer Protection and the Office of the City Clerk.

Said privilege shall be constructed in accordance with plans and specifications approved by the Department of Transportation (Office of Underground Coordination).

This grant of privilege in the public way shall be subject to the provisions of Section 10-28-015 and all other required provisions of the Municipal Code of Chicago.

The grantee shall pay to the City of Chicago as compensation for the privilege #1109816 herein granted the sum of four hundred ($400.00) per annum in advance.

A 25% penalty will be added for payments received after due date.


The permit holder agrees to hold the City of Chicago harmless for any damage, relocation or replacement costs associated with damage, relocation or removal of private property caused by the City performing work in the public way.

Authority herein given and granted for a period of five (5) years from and after 11/05/2013.

Alderman Natashia J. Holmes

Natashia Holmes 7th Ward

Permit # 107264

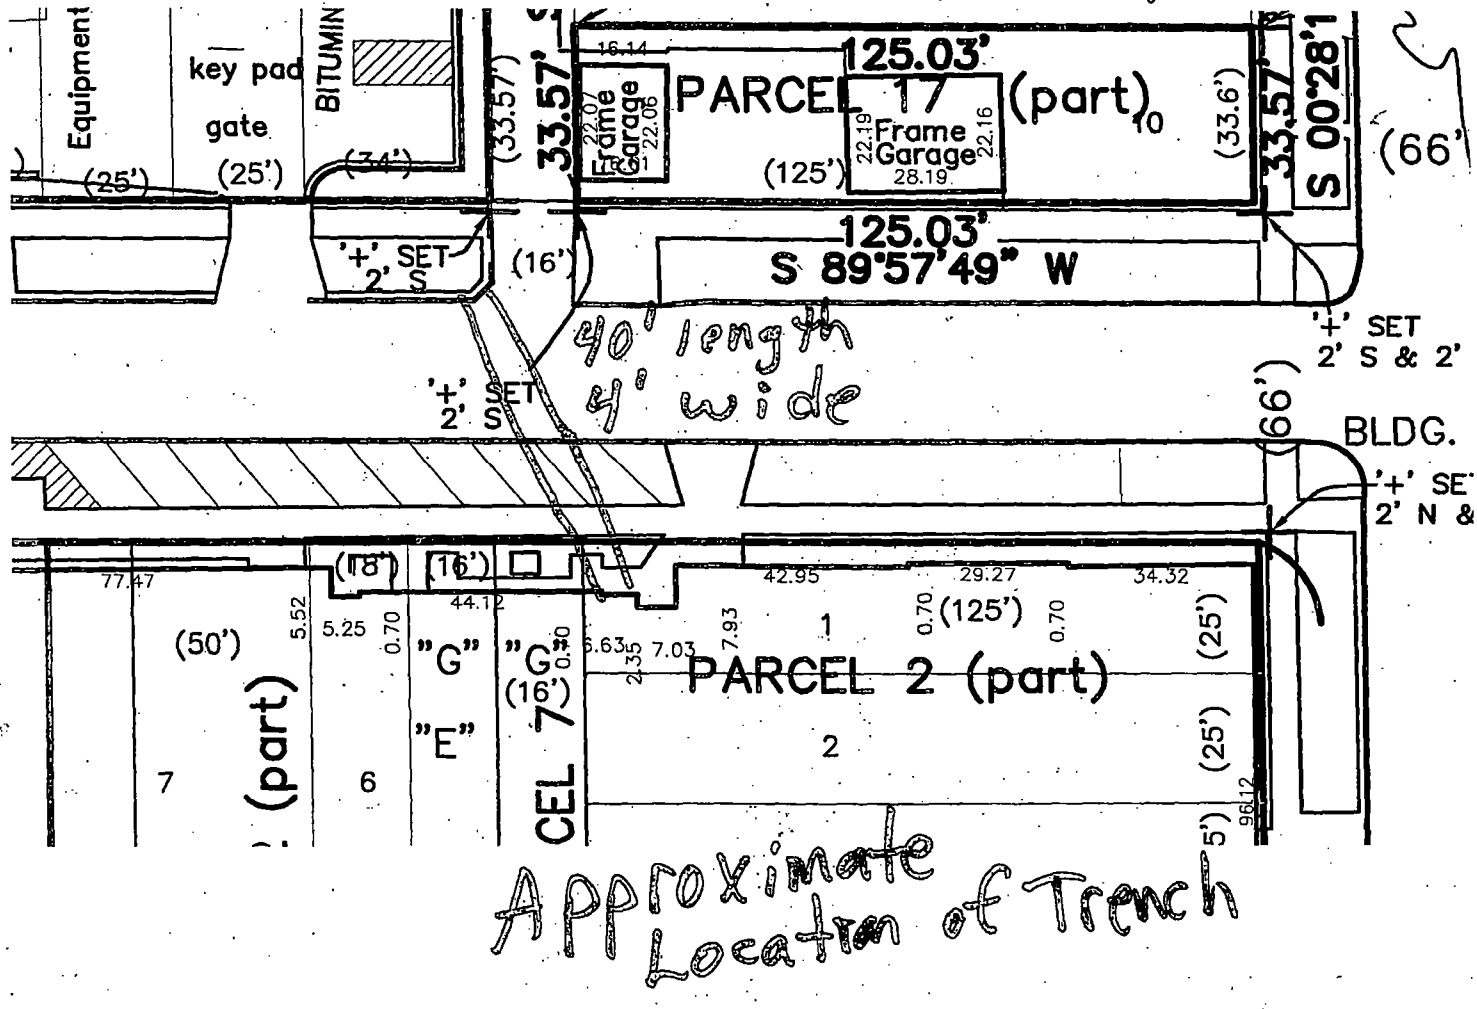

Department of Business Affairs and Consumer Protection
Small Business Center- Public Way Use Unit
City Hall- 121 N. LaSalle Street Room 800 • Chicago, IL 60602
(312)-74-GOBIZ (312-744-6249) • (312) 744-1944 (TTY)
http://www.cityofchicago.org/bacp

01/15/2014

Alderman **Natashia Holmes**
Ward # **07**
City of Chicago
City Hall, Room **207**
121 North LaSalle Street
Chicago, Illinois 60602

Re: An ordinance to use and maintain a portion of the public right-of-way for **one (1) concrete trench(s)** for **ADVOCATE TRINITY HOSPITAL**, adjacent to the premises known as **2320 E. 92nd Pl.**.

Dear Alderman **Natashia Holmes**:

The applicant referenced above has requested the use of the public right-of-way for a **concrete trench(s)**. An ordinance has been prepared by the Department of Business Affairs and Consumer Protection – Small Business Center - Public Way Use Unit for presentation to the City Council. Because this request was made for properties located in your ward, as approved by you as per the attached, I respectfully request that you introduce the attached ordinance at the next City Council meeting.

If you have any questions regarding this ordinance, please contact Anthony Bertuca at (312) 744-5506.

Department of Business Affairs and Consumer Protection

City of Chicago

O2014-434

Office of the City Clerk

Document Tracking Sheet

Meeting Date:	1/15/2014
Sponsor(s):	Holmes (7)
Type:	Ordinance
Title:	Grant(s) of privilege in public way for Mobile Fuel & Mini Mart
Committee(s) Assignment:	Committee on Transportation and Public Way

ORDINANCE
MOBILE FUEL & MINI MART
Acct. No. 277801 - 1
Permit No. 1109799

Be It Ordained by the City Council of the City of Chicago:

SECTION 1. Permission and authority are hereby given and granted to MOBILE FUEL & MINI MART, upon the terms and subject to the conditions of this ordinance to maintain and use one (1) sign(s) projecting over the public right-of-way attached to its premises known as 7600 S. Exchange Ave..

Said sign structure(s) measures as follows; along S EXCHANGE AVE:
One (1) at twelve point five (12.5) feet in length, six point two five (6.25) feet in height and twenty-two (22) feet above grade level.

The location of said privilege shall be as shown on prints kept on file with the Department of Business Affairs and Consumer Protection and the Office of the City Clerk.

Said privilege shall be constructed in accordance with plans and specifications approved by the Department of Transportation (Division of Project Development) and Zoning Department - Signs.

This grant of privilege in the public way shall be subject to the provisions of Section 10-28-015 and all other required provisions of the Municipal Code of Chicago.

The grantee shall pay to the City of Chicago as compensation for the privilege #1109799 herein granted the sum of three hundred ($300.00) per annum in advance.

A 25% penalty will be added for payments received after due date.


The permit holder agrees to hold the City of Chicago harmless for any damage, relocation or replacement costs associated with damage, relocation or removal of private property caused by the City performing work in the public way.

Authority herein given and granted for a period of five (5) years from and after 11/05/2013.

Alderman Natasha J. Holmes

Natashia Holmes 7th Ward

(Page 2 of 3)

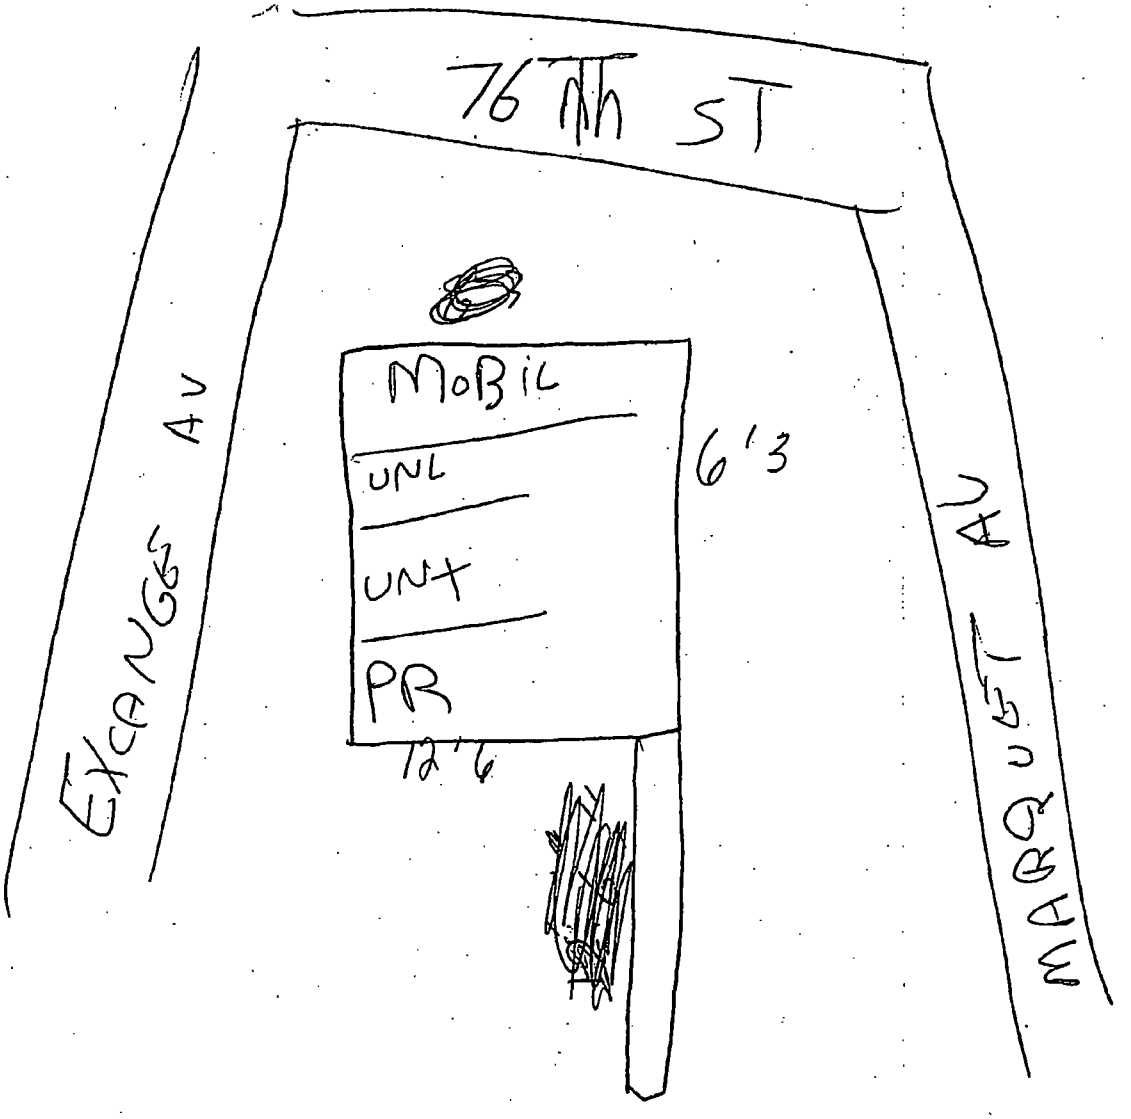

Department of Business Affairs and Consumer Protection
Small Business Center - Public Way Use Unit
City Hall - 121 N. LaSalle Street, Room 800 • Chicago, IL 60602
(312)-74-GOBIZ (312-744-6249) • (312) 744-1944 (TTY)
http://www.cityofchicago.org/bacp

01/15/2014

Alderman **Natashia Holmes**
Ward # **07**
City of Chicago
City Hall, Room **207**
121 North LaSalle Street
Chicago, Illinois 60602

Re: An ordinance to use and maintain a portion of the public right-of-way for **one (1) sign(s)** for **MOBILE FUEL & MINI MART**, adjacent to the premises known as **7600 S. Exchange Ave.**.

Dear Alderman **Natashia Holmes**:

The applicant referenced above has requested the use of the public right-of-way for a **sign(s)**. An ordinance has been prepared by the Department of Business Affairs and Consumer Protection – Small Business Center - Public Way Use Unit for presentation to the City Council. Because this request was made for properties located in your ward, as approved by you as per the attached, I respectfully request that you introduce the attached ordinance at the next City Council meeting.

If you have any questions regarding this ordinance, please contact Anthony Bertuca at (312) 744-5506.

Department of Business Affairs and Consumer Protection

City of Chicago

O2014-439

Office of the City Clerk

Document Tracking Sheet

Meeting Date:	1/15/2014
Sponsor(s):	Holmes (7)
Type:	Ordinance
Title:	Grant(s) of privilege in public way for New 75th Exchange Currency Exh
Committee(s) Assignment:	Committee on Transportation and Public Way

ORDINANCE
NEW 75TH EXCHANGE CURRNECY EXH
Acct. No. 26387 - 1
Permit No. 1108583

Be It Ordained by the City Council of the City of Chicago:

SECTION 1. Permission and authority are hereby given and granted to NEW 75TH EXCHANGE CURRNECY EXH, upon the terms and subject to the conditions of this ordinance to maintain and use two (2) sign(s) projecting over the public right-of-way attached to its premises known as 2640 E. 75th St..

Said sign structure(s) measures as follows; along E 75th St:
Two (2) at eight (8) feet in length, ten (10) feet in height and ten (10) feet above grade level.

The location of said privilege shall be as shown on prints kept on file with the Department of Business Affairs and Consumer Protection and the Office of the City Clerk.

Said privilege shall be constructed in accordance with plans and specifications approved by the Department of Transportation (Division of Project Development) and Zoning Department - Signs.

This grant of privilege in the public way shall be subject to the provisions of Section 10-28-015 and all other required provisions of the Municipal Code of Chicago.

The grantee shall pay to the City of Chicago as compensation for the privilege #1108583 herein granted the sum of six hundred ($600.00) per annum in advance.

A 25% penalty will be added for payments received after due date.

The permit holder agrees to hold the City of Chicago harmless for any damage, relocation or replacement costs associated with damage, relocation or removal of private property caused by the City performing work in the public way.


Authority herein given and granted for a period of five (5) years from and after Date of Passage.

Alderman Natashia D. Holmes

Natashia Holmes 7th Ward

FACE REPLACEMENTS:


SCALE: 1/2" = 1'-0"

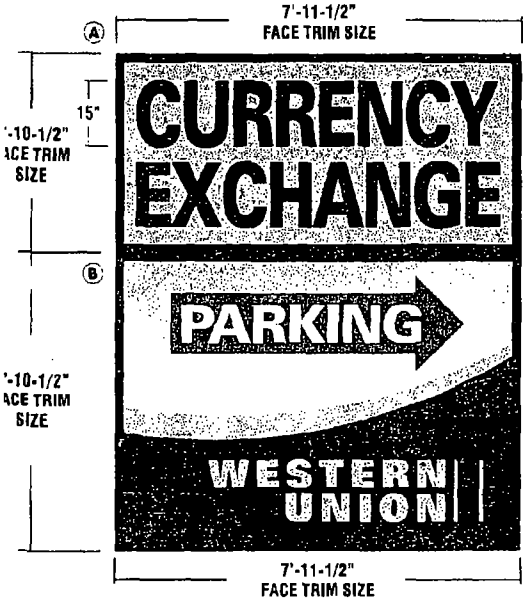

North Pole Elevation: A
30.8 square feet
CABINET SIZE: 3'-11" x 8'-0"

North Pole Elevation: B
46.8 square feet
CABINET SIZE: 5'-11" x 8'-0"

Ⓔ Ⓕ Ⓖ

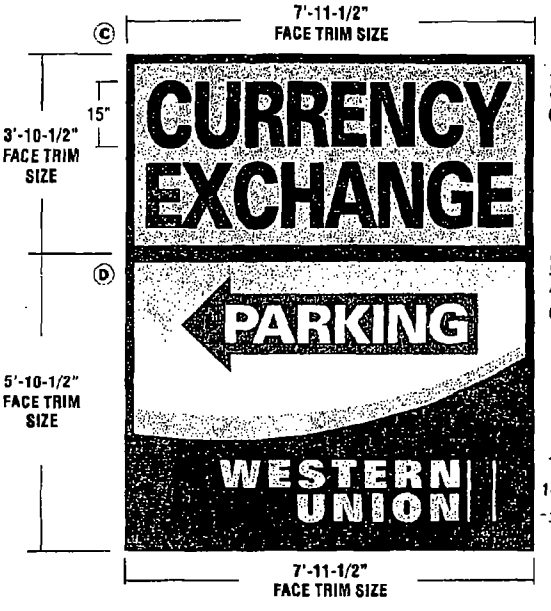

South Pole Elevatio
30.8 square feet
CABINET SIZE: 3'-11" x 8'-

South Pole Elevatio
46.8 square feet
CABINET SIZE: 5'-11" x 8'-

Ⓐ Ⓒ FACE REPLACEMENTS:

CABINET: Existing cabinet w/ 2" retainers
FACES: .150 flat White polycarbonate
GRAPHICS: Surface applied full color digitally printed graphics
QUANTITY: (4) Four faces required for two D/F illuminated cabinets

COLOR MATCHING
Black
Pantone 109 Yellow
Pantone 485 Red

Ⓑ Ⓓ FACE REPLACEMENTS:

CABINET: Existing cabinet w/ 2" retainers
FACES: .187 flat White polycarbonate
GRAPHICS: Surface applied full color digitally printed graphics
QUANTITY: (4) Four faces required for two D/F illuminated cabinets

MC SIGN COMPANY
8959 TYLER BLVD.
ENTOR, OHIO 44060
www.mcsign.com

CLIENT: WESTERN UNION

ADDRESS: ACH021604 - NEW 75TH & EXCHANGE CE
2640 EAST 75TH ST.
CHICAGO, IL 60649

FILE NO.	DRAWING NO.	DATE
245399	245399-4	9/14/12

PROJECT MANAGER: MEGAN GARIN — DESIGNER: JB

ELECTRONIC FILE NAME: H:\AGS\2 METRO\CHICAGO MKTS\2013 PJ\W\W 75TH & EXCHANGE CE - CHICAGO

REVIEWED BY: — DATE:

DATE — REVISIONS

Sign Or
Partner with the b

NOTE: PRINTS ARE THE EXCLUSIVE PROPERTY OF "MC SIGN COMPANY". ANY UNAUTHORIZED USE OR DUPLICATION WILL RESULT IN A 20% CHARGE PER OCCURANCE PER THE VALUE OF THE DISPLAY. © MC SIGN CO. 1998

Department of Business Affairs and Consumer Protection
Small Business Center - Public Way Use Unit
City Hall - 121 N. LaSalle Street, Room 800 • Chicago, IL 60602
(312)-74-GOBIZ (312-744-6249) • (312) 744-1944 (TTY)
http://www.cityofchicago.org/bacp

01/15/2014

Alderman **Natashia Holmes**
Ward # **07**
City of Chicago
City Hall, Room **207**
121 North LaSalle Street
Chicago, Illinois 60602

Re: An ordinance to use and maintain a portion of the public right-of-way for **two (2) sign(s)** for **NEW 75TH EXCHANGE CURRNECY EXH**, adjacent to the premises known as **2640 E. 75th St.**.

Dear Alderman **Natashia Holmes**:

The applicant referenced above has requested the use of the public right-of-way for a **sign(s)**. An ordinance has been prepared by the Department of Business Affairs and Consumer Protection – Small Business Center - Public Way Use Unit for presentation to the City Council. Because this request was made for properties located in your ward, as approved by you as per the attached, I respectfully request that you introduce the attached ordinance at the next City Council meeting.

If you have any questions regarding this ordinance, please contact Anthony Bertuca at (312) 744-5506.

Department of Business Affairs and Consumer Protection

City of Chicago

O2014-447

Office of the City Clerk

Document Tracking Sheet

Meeting Date:	1/15/2014
Sponsor(s):	Harris (8)
Type:	Ordinance
Title:	Grant(s) of privilege in public way for CBA, Small Business Development, Inc. - privilege No. 1110297
Committee(s) Assignment:	Committee on Transportation and Public Way

ORDINANCE
CBA, SMALL BUSINESS DEVELOPMENT, INC
Acct. No. 387282 - 2
Permit No. 1110297

Be It Ordained by the City Council of the City of Chicago:

SECTION 1. Permission and authority are hereby given and granted to CBA, SMALL BUSINESS DEVELOPMENT, INC, upon the terms and subject to the conditions of this ordinance to construct, install, maintain and use one (1) Trash container(s) on the public right-of-way adjacent to its premises known as 1010 E. 79th St..

Said Trash container(s) at E. 79th Street measure(s):
One (1) at one (1) foot in length, and two point six seven (2.67) feet in width for a total of two point six seven (2.67) square feet.

The location of said privilege shall be as shown on prints kept on file with the Department of Business Affairs and Consumer Protection and the Office of the City Clerk.

Said privilege shall be constructed in accordance with plans and specifications approved by the Department of Transportation (Division of Project Development).

This grant of privilege in the public way shall be subject to the provisions of Section 10-28-015 and all other required provisions of the Municipal Code of Chicago.

The grantee shall pay to the City of Chicago as compensation for the privilege #1110297 herein granted the sum of seventy-five ($75.00) per annum in advance.


A 25% penalty will be added for payments received after due date.

The permit holder agrees to hold the City of Chicago harmless for any damage, relocation or replacement costs associated with damage, relocation or removal of private property caused by the City performing work in the public way.

Authority herein given and granted for a period of five (5) years from and after Date of Passage.

Alderman Michelle A Harris

Michelle A. Harris 8th Ward

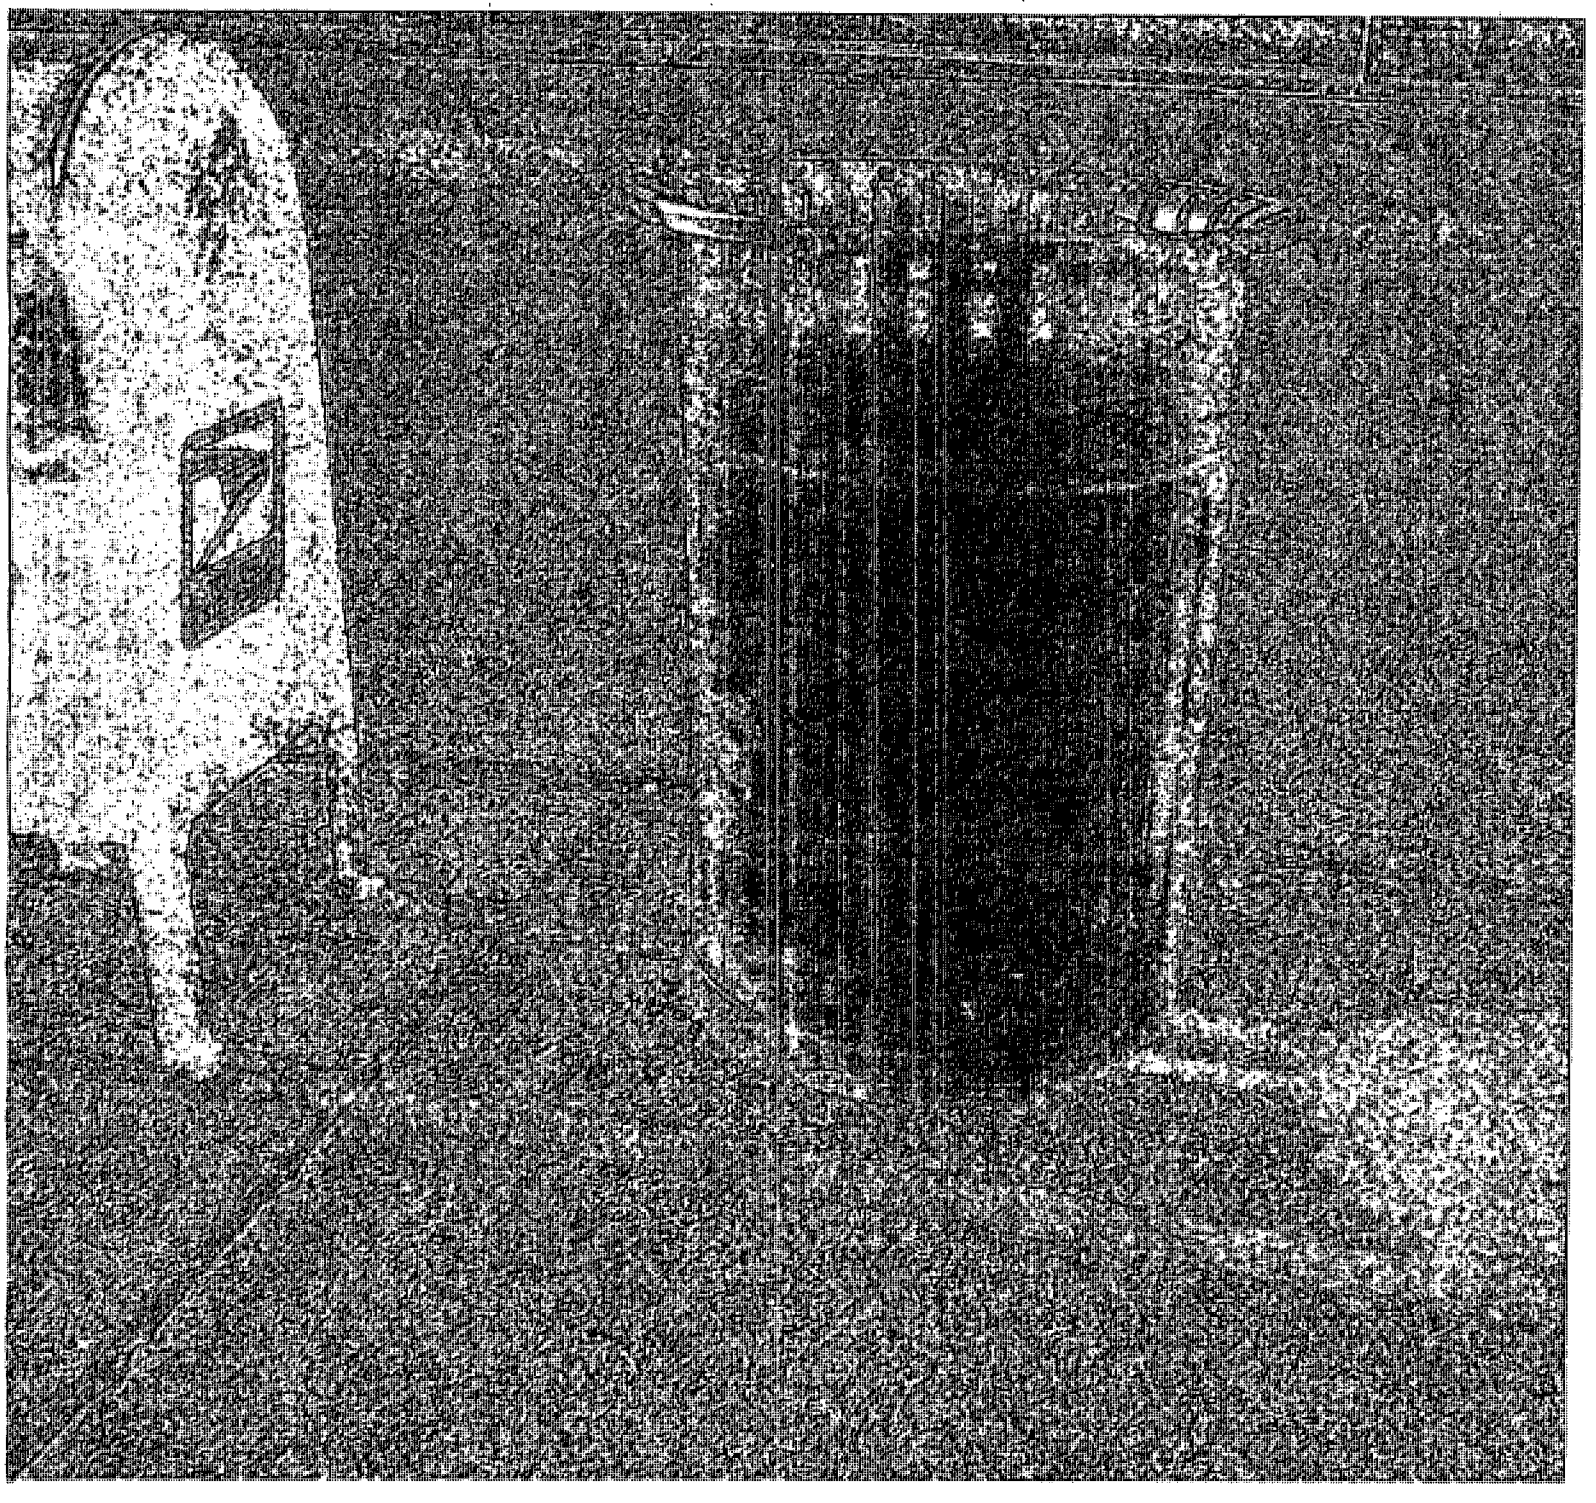

SHOW DIMENSION

40" H

32" W

100 lbs

Department of Business Affairs and Consumer Protection
Small Business Center - Public Way Use Unit
City Hall - 121 N. LaSalle Street, Room 800 • Chicago, IL 60602
(312)-74-GOBIZ (312-744-6249) • (312) 744-1944 (TTY)
http://www.cityofchicago.org/bacp

01/15/2014

Alderman **Michelle A. Harris**
Ward # **08**
City of Chicago
City Hall, Room **300**
121 North LaSalle Street
Chicago, Illinois 60602

Re: An ordinance to use and maintain a portion of the public right-of-way for **one (1) trash container(s)** for **CBA, SMALL BUSINESS DEVELOPMENT, INC**, adjacent to the premises known as **1010 E. 79th St.**.

Dear Alderman **Michelle A. Harris**:

The applicant referenced above has requested the use of the public right-of-way for a **trash container(s)**. An ordinance has been prepared by the Department of Business Affairs and Consumer Protection – Small Business Center - Public Way Use Unit for presentation to the City Council. Because this request was made for properties located in your ward, as approved by you as per the attached, I respectfully request that you introduce the attached ordinance at the next City Council meeting.

If you have any questions regarding this ordinance, please contact Anthony Bertuca at (312) 744-5506.

Department of Business Affairs and Consumer Protection

City of Chicago

Office of the City Clerk

Document Tracking Sheet

O2014-454

Meeting Date:	1/15/2014
Sponsor(s):	Harris (8)
Type:	Ordinance
Title:	Grant(s) of privilege in public way for CBA, Small Business Development, Inc. - privilege No. 1110296
Committee(s) Assignment:	Committee on Transportation and Public Way

ORDINANCE
CBA, SMALL BUSINESS DEVELOPMENT, INC
Acct. No. 387282 - 1
Permit No. 1110296

Be It Ordained by the City Council of the City of Chicago:

SECTION 1. Permission and authority are hereby given and granted to CBA, SMALL BUSINESS DEVELOPMENT, INC, upon the terms and subject to the conditions of this ordinance to construct, install, maintain and use one (1) Trash container(s) on the public right-of-way adjacent to its premises known as 9019 S. Cottage Grove Ave..

Said Trash container(s) at S. Cottage Grove measure(s):
One (1) at one (1) foot in length, and two point six seven (2.67) feet in width for a total of two point six seven (2.67) square feet.

The location of said privilege shall be as shown on prints kept on file with the Department of Business Affairs and Consumer Protection and the Office of the City Clerk.

Said privilege shall be constructed in accordance with plans and specifications approved by the Department of Transportation (Division of Project Development).

This grant of privilege in the public way shall be subject to the provisions of Section 10-28-015 and all other required provisions of the Municipal Code of Chicago.

The grantee shall pay to the City of Chicago as compensation for the privilege #1110296 herein granted the sum of seventy-five ($75.00) per annum in advance.

A 25% penalty will be added for payments received after due date.

The permit holder agrees to hold the City of Chicago harmless for any damage, relocation or replacement costs associated with damage, relocation or removal of private property caused by the City performing work in the public way.

Authority herein given and granted for a period of five (5) years from and after Date of Passage.

Alderman Michelle A. Harris

Michelle A. Harris 8th Ward

Stove
Dimensions

40" H

32" W

100 lbs

Department of Business Affairs and Consumer Protection
Small Business Center - Public Way Use Unit
City Hall - 121 N. LaSalle Street, Room 800 • Chicago, IL 60602
(312)-74-GOBIZ (312-744-6249) • (312) 744-1944 (TTY)
http://www.cityofchicago.org/bacp

01/15/2014

Alderman **Michelle A. Harris**
Ward # **08**
City of Chicago
City Hall, Room **300**
121 North LaSalle Street
Chicago, Illinois 60602

Re: An ordinance to use and maintain a portion of the public right-of-way for **one (1) trash container(s)** for **CBA, SMALL BUSINESS DEVELOPMENT, INC**, adjacent to the premises known as **9019 S. Cottage Grove Ave.**.

Dear Alderman **Michelle A. Harris**:

The applicant referenced above has requested the use of the public right-of-way for a **trash container(s)**. An ordinance has been prepared by the Department of Business Affairs and Consumer Protection – Small Business Center - Public Way Use Unit for presentation to the City Council. Because this request was made for properties located in your ward, as approved by you as per the attached, I respectfully request that you introduce the attached ordinance at the next City Council meeting.

If you have any questions regarding this ordinance, please contact Anthony Bertuca at (312) 744-5506.

Department of Business Affairs and Consumer Protection

City of Chicago

O2014-463

Office of the City Clerk

Document Tracking Sheet

Meeting Date:	1/15/2014
Sponsor(s):	Harris (8)
Type:	Ordinance
Title:	Grant(s) of privilege in public way for CBA, Small Business Development, Inc. - privilege No. 1110298
Committee(s) Assignment:	Committee on Transportation and Public Way

ORDINANCE
CBA, SMALL BUSINESS DEVELOPMENT, INC
Acct. No. 387282 - 3
Permit No. 1110298

Be It Ordained by the City Council of the City of Chicago:

SECTION 1. Permission and authority are hereby given and granted to CBA, SMALL BUSINESS DEVELOPMENT, INC, upon the terms and subject to the conditions of this ordinance to construct, install, maintain and use one (1) Trash container(s) on the public right-of-way adjacent to its premises known as 833 E. 79th St..

Said Trash container(s) at E. 79th Street measure(s):
One (1) at one (1) foot in length, and two point six seven (2.67) feet in width for a total of two point six seven (2.67) square feet.

The location of said privilege shall be as shown on prints kept on file with the Department of Business Affairs and Consumer Protection and the Office of the City Clerk.

Said privilege shall be constructed in accordance with plans and specifications approved by the Department of Transportation (Division of Project Development).

This grant of privilege in the public way shall be subject to the provisions of Section 10-28-015 and all other required provisions of the Municipal Code of Chicago.

The grantee shall pay to the City of Chicago as compensation for the privilege #1110298 herein granted the sum of seventy-five ($75.00) per annum in advance.


A 25% penalty will be added for payments received after due date.

The permit holder agrees to hold the City of Chicago harmless for any damage, relocation or replacement costs associated with damage, relocation or removal of private property caused by the City performing work in the public way.

Authority herein given and granted for a period of five (5) years from and after Date of Passage.

Alderman Michelle A. Harris

Michelle A. Harris 8th Ward

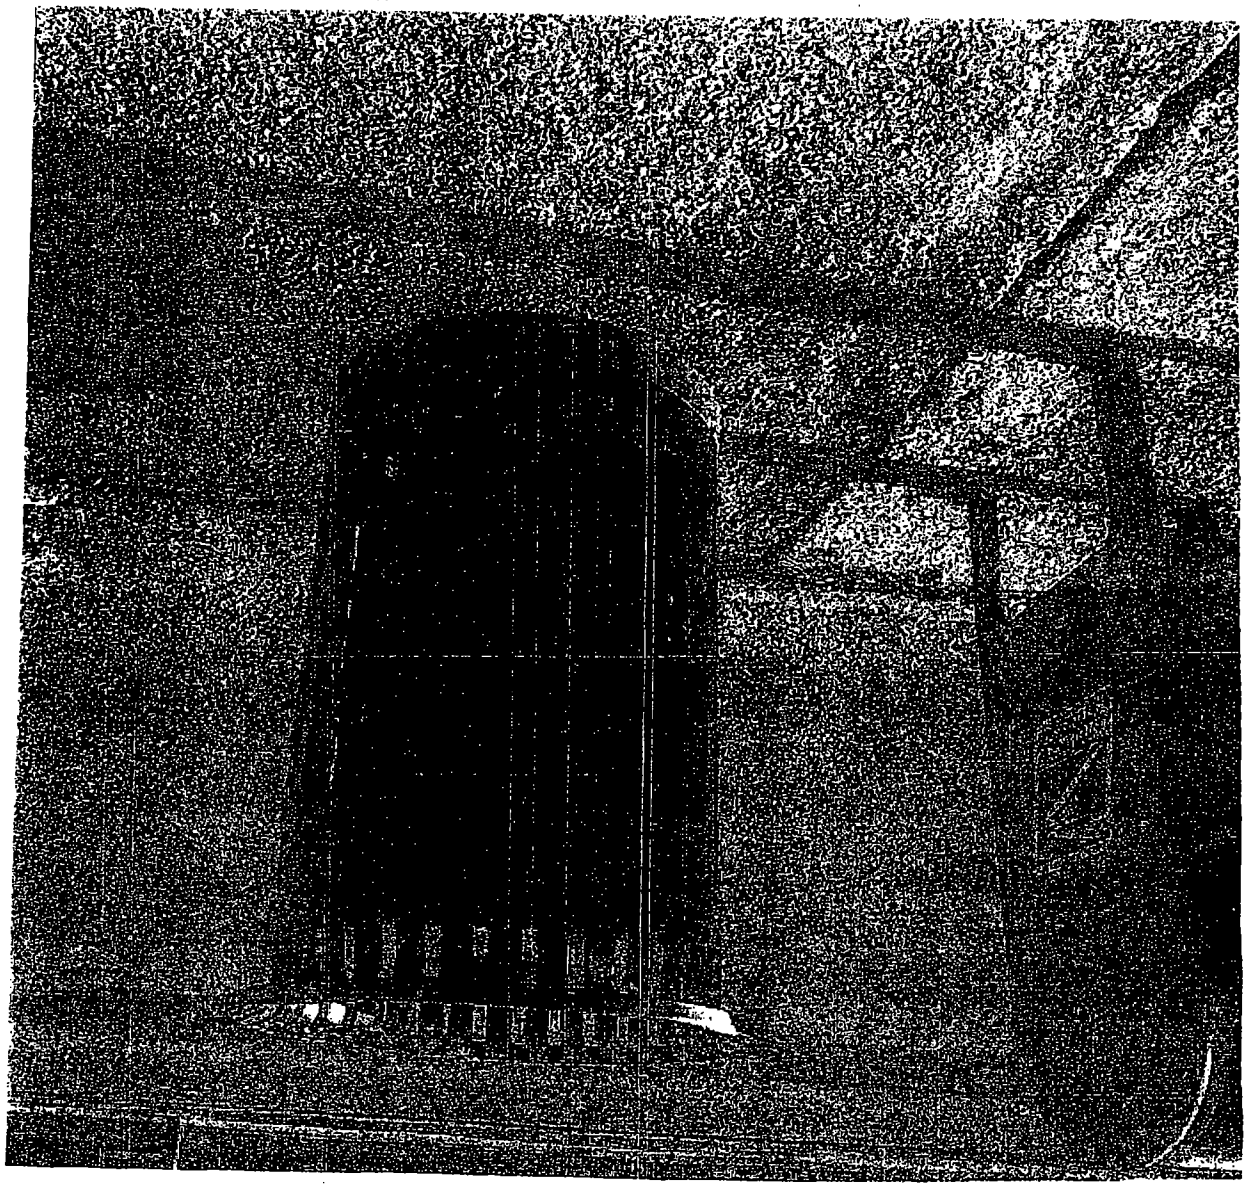

Shelf
Dimensions
40" H
32" W
100 lbs

Department of Business Affairs and Consumer Protection
Small Business Center - Public Way Use Unit
City Hall - 121 N. LaSalle Street, Room 800 • Chicago, IL 60602
(312)-74-GOBIZ (312-744-6249) • (312) 744-1944 (TTY)
http://www.cityofchicago.org/bacp

01/15/2014

Alderman **Michelle A. Harris**
Ward # **08**
City of Chicago
City Hall, Room **300**
121 North LaSalle Street
Chicago, Illinois 60602

Re: An ordinance to use and maintain a portion of the public right-of-way for **one (1) trash container(s)** for **CBA, SMALL BUSINESS DEVELOPMENT, INC**, adjacent to the premises known as **833 E. 79th St.**.

Dear Alderman **Michelle A. Harris**:

The applicant referenced above has requested the use of the public right-of-way for a **trash container(s)**. An ordinance has been prepared by the Department of Business Affairs and Consumer Protection – Small Business Center - Public Way Use Unit for presentation to the City Council. Because this request was made for properties located in your ward, as approved by you as per the attached, I respectfully request that you introduce the attached ordinance at the next City Council meeting.

If you have any questions regarding this ordinance, please contact Anthony Bertuca at (312) 744-5506.

Department of Business Affairs and Consumer Protection

City of Chicago

O2014-469

Office of the City Clerk

Document Tracking Sheet

Meeting Date:	1/15/2014
Sponsor(s):	Harris (8)
Type:	Ordinance
Title:	Grant(s) of privilege in public way for CBA, Small Business Development, Inc. - privilege No. 1110299
Committee(s) Assignment:	Committee on Transportation and Public Way

ORDINANCE
CBA, SMALL BUSINESS DEVELOPMENT, INC
Acct. No. 387282 - 4
Permit No. 1110299

Be It Ordained by the City Council of the City of Chicago:

SECTION 1. Permission and authority are hereby given and granted to CBA, SMALL BUSINESS DEVELOPMENT, INC, upon the terms and subject to the conditions of this ordinance to construct, install, maintain and use one (1) Trash container(s) on the public right-of-way adjacent to its premises known as 8201 S. Cottage Grove Ave..

Said Trash container(s) at S. Cottage Grove measure(s):
One (1) at one (1) foot in length, and two point six seven (2.67) feet in width for a total of two point six seven (2.67) square feet.

The location of said privilege shall be as shown on prints kept on file with the Department of Business Affairs and Consumer Protection and the Office of the City Clerk.

Said privilege shall be constructed in accordance with plans and specifications approved by the Department of Transportation (Division of Project Development).

This grant of privilege in the public way shall be subject to the provisions of Section 10-28-015 and all other required provisions of the Municipal Code of Chicago.

The grantee shall pay to the City of Chicago as compensation for the privilege #1110299 herein granted the sum of seventy-five ($75.00) per annum in advance.

A 25% penalty will be added for payments received after due date.

The permit holder agrees to hold the City of Chicago harmless for any damage, relocation or replacement costs associated with damage, relocation or removal of private property caused by the City performing work in the public way.

Authority herein given and granted for a period of five (5) years from and after Date of Passage.

Alderman Michelle A Harris

Michelle A. Harris 8th Ward

Stern Dimensions

40" H

32" W

100 lbs

Department of Business Affairs and Consumer Protection
Small Business Center - Public Way Use Unit
City Hall - 121 N. LaSalle Street, Room 800 • Chicago, IL 60602
(312)-74-GOBIZ (312-744-6249) • (312) 744-1944 (TTY)
http://www.cityofchicago.org/bacp

01/15/2014

Alderman **Michelle A. Harris**
Ward # **08**
City of Chicago
City Hall, Room **300**
121 North LaSalle Street
Chicago, Illinois 60602

Re: An ordinance to use and maintain a portion of the public right-of-way for **one (1) trash container(s)** for **CBA, SMALL BUSINESS DEVELOPMENT, INC**, adjacent to the premises known as **8201 S. Cottage Grove Ave.**.

Dear Alderman **Michelle A. Harris**:

The applicant referenced above has requested the use of the public right-of-way for a **trash container(s)**. An ordinance has been prepared by the Department of Business Affairs and Consumer Protection – Small Business Center - Public Way Use Unit for presentation to the City Council. Because this request was made for properties located in your ward, as approved by you as per the attached, I respectfully request that you introduce the attached ordinance at the next City Council meeting.

If you have any questions regarding this ordinance, please contact Anthony Bertuca at (312) 744-5506.

Department of Business Affairs and Consumer Protection

City of Chicago

Office of the City Clerk

Document Tracking Sheet

O2014-470

Meeting Date:	1/15/2014
Sponsor(s):	Harris (8)
Type:	Ordinance
Title:	Grant(s) of privilege in public way for Happy Food - Liquor
Committee(s) Assignment:	Committee on Transportation and Public Way

ORDINANCE
HAPPY FOOD - LIQUOR
Acct. No. 9185 - 1
Permit No. 1109911

Be It Ordained by the City Council of the City of Chicago:

SECTION 1. Permission and authority are hereby given and granted to HAPPY FOOD - LIQUOR, upon the terms and subject to the conditions of this ordinance to maintain and use one (1) sign(s) projecting over the public right-of-way attached to its premises known as 7901 S. Cottage Grove Ave..

Said sign structure(s) measures as follows; along S. Cottage Grove Avenue:
One (1) at twelve point six seven (12.67) feet in length, eight point six seven (8.67) feet in height and twelve (12) feet above grade level.

The location of said privilege shall be as shown on prints kept on file with the Department of Business Affairs and Consumer Protection and the Office of the City Clerk.

Said privilege shall be constructed in accordance with plans and specifications approved by the Department of Transportation (Division of Project Development) and Zoning Department - Signs.

This grant of privilege in the public way shall be subject to the provisions of Section 10-28-015 and all other required provisions of the Municipal Code of Chicago.

The grantee shall pay to the City of Chicago as compensation for the privilege #1109911 herein granted the sum of three hundred ($300.00) per annum in advance.

A 25% penalty will be added for payments received after due date.

The permit holder agrees to hold the City of Chicago harmless for any damage, relocation or replacement costs associated with damage, relocation or removal of private property caused by the City performing work in the public way.

Authority herein given and granted for a period of five (5) years from and after 11/19/2013.

Alderman Michelle A Harris

Michelle A. Harris 8th Ward



SIDE WALK 19' FT. SE, corner 79th & Cottage Grove

Department of Business Affairs and Consumer Protection
Small Business Center - Public Way Use Unit
City Hall - 121 N. LaSalle Street, Room 800 • Chicago, IL 60602
(312)-74-GOBIZ (312-744-6249) • (312) 744-1944 (TTY)
http://www.cityofchicago.org/bacp

01/15/2014

Alderman **Michelle A. Harris**
Ward # **08**
City of Chicago
City Hall, Room **300**
121 North LaSalle Street
Chicago, Illinois 60602

Re: An ordinance to use and maintain a portion of the public right-of-way for **one (1) sign(s)** for **HAPPY FOOD - LIQUOR**, adjacent to the premises known as **7901 S. Cottage Grove Ave.**.

Dear Alderman **Michelle A. Harris**:

The applicant referenced above has requested the use of the public right-of-way for a **sign(s)**. An ordinance has been prepared by the Department of Business Affairs and Consumer Protection – Small Business Center - Public Way Use Unit for presentation to the City Council. Because this request was made for properties located in your ward, as approved by you as per the attached, I respectfully request that you introduce the attached ordinance at the next City Council meeting.

If you have any questions regarding this ordinance, please contact Anthony Bertuca at (312) 744-5506.

Department of Business Affairs and Consumer Protection

City of Chicago

O2014-475

Office of the City Clerk

Document Tracking Sheet

Meeting Date:	1/15/2014
Sponsor(s):	Harris (8)
Type:	Ordinance
Title:	Grant(s) of privilege in public way for Illinois Vehicle Insurance Agency
Committee(s) Assignment:	Committee on Transportation and Public Way

ORDINANCE
ILLINOIS VEHICLE INSURANCE AGENCY
Acct. No. 313049 - 4
Permit No. 1110355

Be It Ordained by the City Council of the City of Chicago:

SECTION 1. Permission and authority are hereby given and granted to ILLINOIS VEHICLE INSURANCE AGENCY, upon the terms and subject to the conditions of this ordinance to maintain and use one (1) sign(s) projecting over the public right-of-way attached to its premises known as 1932 E. 95th St..

Said sign structure(s) measures as follows; along E. 95th Street:
One (1) at sixteen (16) feet in length, two point five (2.5) feet in height and twelve (12) feet above grade level.

The location of said privilege shall be as shown on prints kept on file with the Department of Business Affairs and Consumer Protection and the Office of the City Clerk.

Said privilege shall be constructed in accordance with plans and specifications approved by the Department of Transportation (Division of Project Development) and Zoning Department - Signs.

This grant of privilege in the public way shall be subject to the provisions of Section 10-28-015 and all other required provisions of the Municipal Code of Chicago.

The grantee shall pay to the City of Chicago as compensation for the privilege #1110355 herein granted the sum of three hundred ($300.00) per annum in advance.


A 25% penalty will be added for payments received after due date.

The permit holder agrees to hold the City of Chicago harmless for any damage, relocation or replacement costs associated with damage, relocation or removal of private property caused by the City performing work in the public way.

Authority herein given and granted for a period of five (5) years from and after 12/17/2013.

Alderman Michelle A Harris

Michelle A. Harris 8th Ward

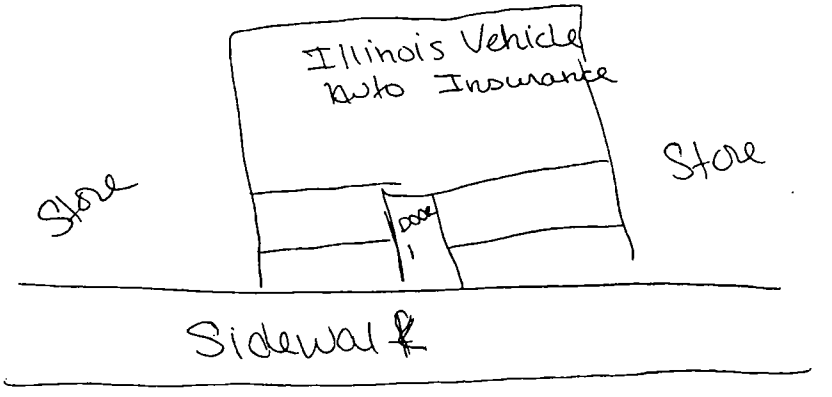

Parking Lot

Department of Business Affairs and Consumer Protection
Small Business Center - Public Way Use Unit
City Hall - 121 N. LaSalle Street, Room 800 • Chicago, IL 60602
(312)-74-GOBIZ (312-744-6249) • (312) 744-1944 (TTY)
http://www.cityofchicago.org/bacp

01/15/2014

Alderman **Michelle A. Harris**
Ward # **08**
City of Chicago
City Hall, Room **300**
121 North LaSalle Street
Chicago, Illinois 60602

Re: An ordinance to use and maintain a portion of the public right-of-way for **one (1) sign(s)** for **ILLINOIS VEHICLE INSURANCE AGENCY**, adjacent to the premises known as **1932 E. 95th St.**.

Dear Alderman **Michelle A. Harris**:

The applicant referenced above has requested the use of the public right-of-way for a **sign(s)**. An ordinance has been prepared by the Department of Business Affairs and Consumer Protection – Small Business Center - Public Way Use Unit for presentation to the City Council. Because this request was made for properties located in your ward, as approved by you as per the attached, I respectfully request that you introduce the attached ordinance at the next City Council meeting.

If you have any questions regarding this ordinance, please contact Anthony Bertuca at (312) 744-5506.

Department of Business Affairs and Consumer Protection

City of Chicago

O2014-480

Office of the City Clerk

Document Tracking Sheet

Meeting Date:	1/15/2014
Sponsor(s):	Harris (8)
Type:	Ordinance
Title:	Grant(s) of privilege in public way for Mohamed A. Naser
Committee(s) Assignment:	Committee on Transportation and Public Way

ORDINANCE
MOHAMED A. NASER
Acct. No. 335778 - 1
Permit No. 1109882

Be It Ordained by the City Council of the City of Chicago:

SECTION 1. Permission and authority are hereby given and granted to MOHAMED A. NASER, upon the terms and subject to the conditions of this ordinance to maintain and use one (1) sign(s) projecting over the public right-of-way attached to its premises known as 8550 S. Stony Island Ave..

Said sign structure(s) measures as follows; along S. STONY ISLAND:
One (1) at eight (8) feet in length, ten (10) feet in height and eight point five eight (8.58) feet above grade level.

The location of said privilege shall be as shown on prints kept on file with the Department of Business Affairs and Consumer Protection and the Office of the City Clerk.

Said privilege shall be constructed in accordance with plans and specifications approved by the Department of Transportation (Division of Project Development) and Zoning Department - Signs.

This grant of privilege in the public way shall be subject to the provisions of Section 10-28-015 and all other required provisions of the Municipal Code of Chicago.

The grantee shall pay to the City of Chicago as compensation for the privilege #1109882 herein granted the sum of three hundred ($300.00) per annum in advance.

A 25% penalty will be added for payments received after due date.


The permit holder agrees to hold the City of Chicago harmless for any damage, relocation or replacement costs associated with damage, relocation or removal of private property caused by the City performing work in the public way.


Authority herein given and granted for a period of five (5) years from and after 11/19/2013.

Alderman Michelle A. Harris

Michelle A. Harris 8th Ward

8546-54 S. STONY ISLAND AVE.

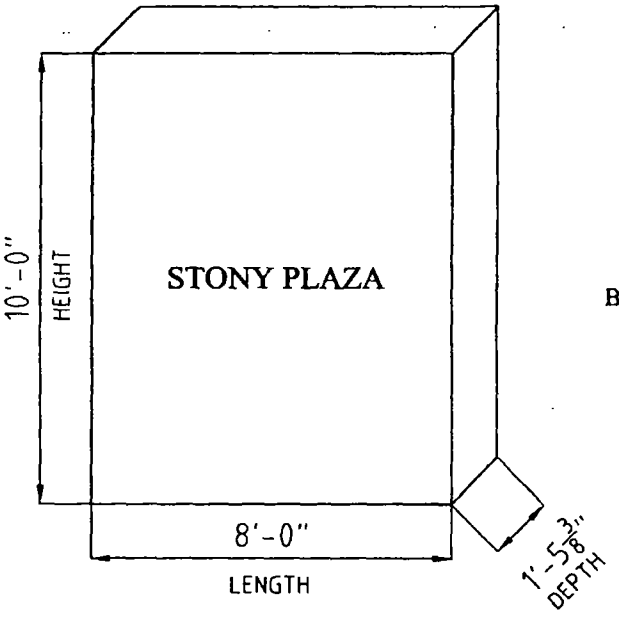

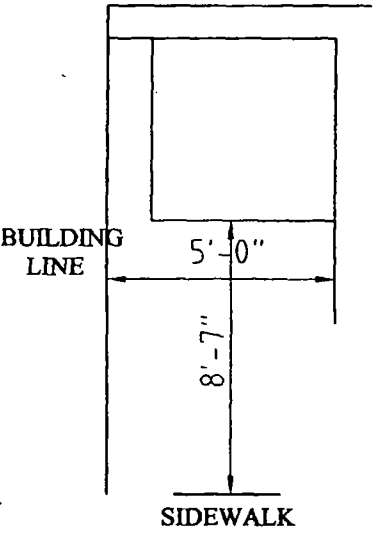

Department of Business Affairs and Consumer Protection
Small Business Center - Public Way Use Unit
City Hall - 121 N. LaSalle Street, Room 800 • Chicago, IL 60602
(312)-74-GOBIZ (312-744-6249) • (312) 744-1944 (TTY)
http://www.cityofchicago.org/bacp

01/15/2014

Alderman **Michelle A. Harris**
Ward # **08**
City of Chicago
City Hall, Room **300**
121 North LaSalle Street
Chicago, Illinois 60602

Re: An ordinance to use and maintain a portion of the public right-of-way for **one (1) sign(s)** for **MOHAMED A. NASER**, adjacent to the premises known as **8550 S. Stony Island Ave.**.

Dear Alderman **Michelle A. Harris**:

The applicant referenced above has requested the use of the public right-of-way for a **sign(s)**. An ordinance has been prepared by the Department of Business Affairs and Consumer Protection – Small Business Center - Public Way Use Unit for presentation to the City Council. Because this request was made for properties located in your ward, as approved by you as per the attached, I respectfully request that you introduce the attached ordinance at the next City Council meeting.

If you have any questions regarding this ordinance, please contact Anthony Bertuca at (312) 744-5506.

Department of Business Affairs and Consumer Protection

City of Chicago

Office of the City Clerk

Document Tracking Sheet

O2014-485

Meeting Date:	1/15/2014
Sponsor(s):	Beale (9)
Type:	Ordinance
Title:	Grant(s) of privilege in public way for Perrys Food Store, Inc.
Committee(s) Assignment:	Committee on Transportation and Public Way

ORDINANCE
PERRYS FOOD STORE, INC.
Acct. No. 271052 - 1
Permit No. 1110393

Be It Ordained by the City Council of the City of Chicago:

SECTION 1. Permission and authority are hereby given and granted to PERRYS FOOD STORE, INC., upon the terms and subject to the conditions of this ordinance to maintain and use one (1) sign(s) projecting over the public right-of-way attached to its premises known as 101 W. 119th St..

Said sign structure(s) measures as follows; along W 119 ST:
One (1) at four (4) feet in length, five (5) feet in height and fifteen (15) feet above grade level.

The location of said privilege shall be as shown on prints kept on file with the Department of Business Affairs and Consumer Protection and the Office of the City Clerk.

Said privilege shall be constructed in accordance with plans and specifications approved by the Department of Transportation (Division of Project Development) and Zoning Department - Signs.

This grant of privilege in the public way shall be subject to the provisions of Section 10-28-015 and all other required provisions of the Municipal Code of Chicago.

The grantee shall pay to the City of Chicago as compensation for the privilege #1110393 herein granted the sum of one hundred ($100.00) per annum in advance.


A 25% penalty will be added for payments received after due date.

The permit holder agrees to hold the City of Chicago harmless for any damage, relocation or replacement costs associated with damage, relocation or removal of private property caused by the City performing work in the public way.

Authority herein given and granted for a period of ~~five~~ three (5) years from and after 06/11/2013.

Alderman _____

Anthony Beale 9th Ward

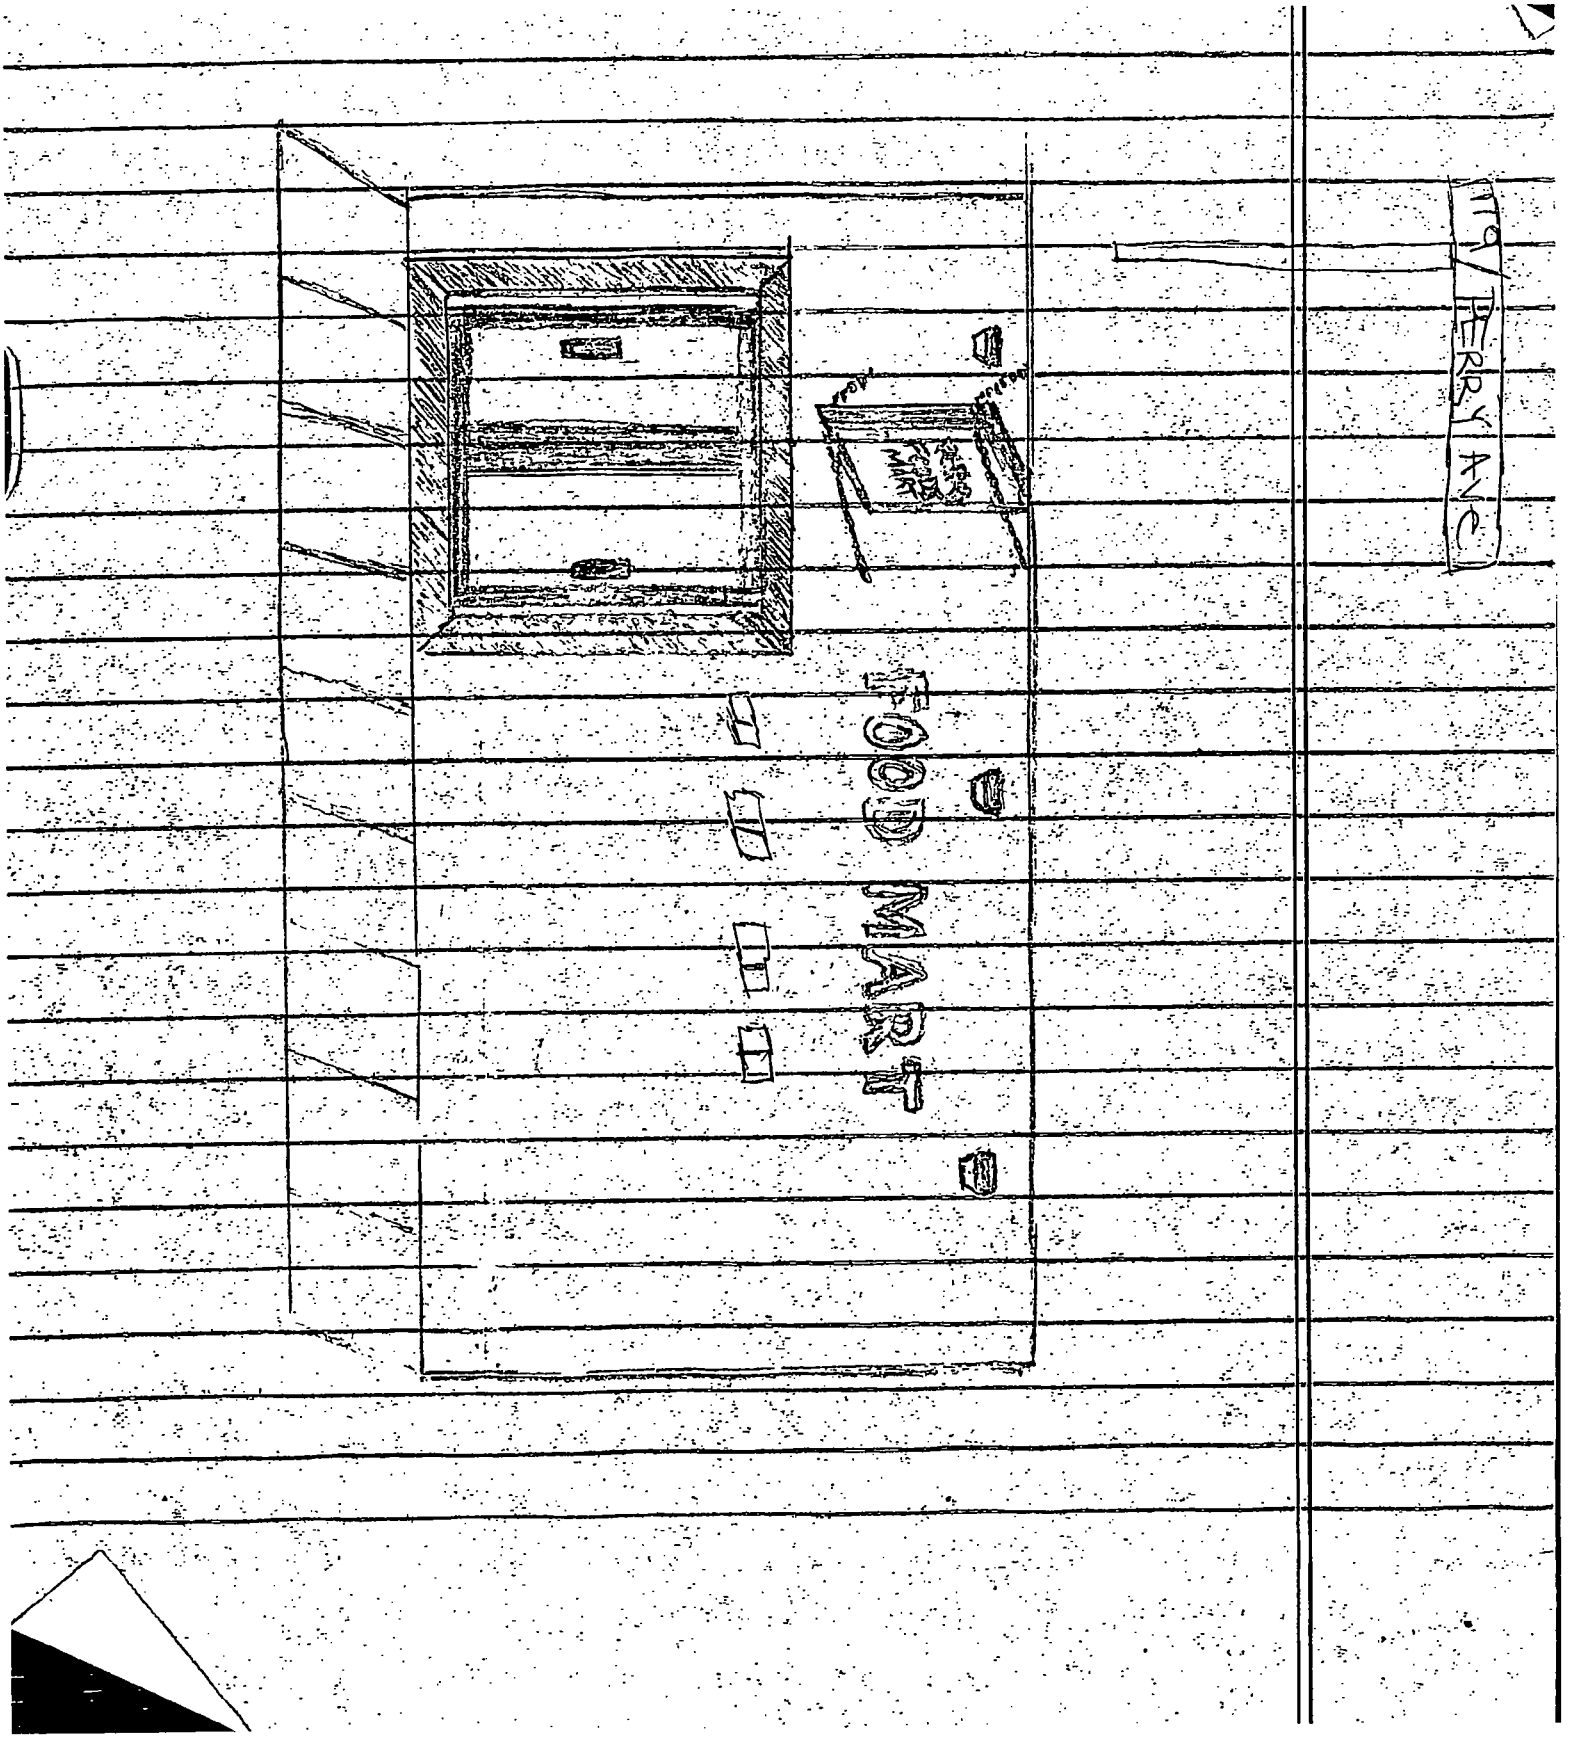
TERRY AVE
GOODYEAR

Department of Business Affairs and Consumer Protection
Small Business Center - Public Way Use Unit
City Hall - 121 N. LaSalle Street, Room 800 • Chicago, IL 60602
(312)-74-GOBIZ (312-744-6249) • (312) 744-1944 (TTY)
http://www.cityofchicago.org/bacp

01/15/2014

Alderman **Anthony Beale**
Ward # **09**
City of Chicago
City Hall, Room **300**
121 North LaSalle Street
Chicago, Illinois 60602

Re: An ordinance to use and maintain a portion of the public right-of-way for **one (1) sign(s)** for **PERRYS FOOD STORE, INC.**, adjacent to the premises known as **101 W. 119th St.**.

Dear Alderman **Anthony Beale**:

The applicant referenced above has requested the use of the public right-of-way for a **sign(s)**. An ordinance has been prepared by the Department of Business Affairs and Consumer Protection – Small Business Center - Public Way Use Unit for presentation to the City Council. Because this request was made for properties located in your ward, as approved by you as per the attached, I respectfully request that you introduce the attached ordinance at the next City Council meeting.

If you have any questions regarding this ordinance, please contact Anthony Bertuca at (312) 744-5506.

Department of Business Affairs and Consumer Protection

City of Chicago

O2014-486

Office of the City Clerk

Document Tracking Sheet

Meeting Date:	1/15/2014
Sponsor(s):	Pope (10)
Type:	Ordinance
Title:	Grant(s) of privilege in public way for Armando Tire Shop
Committee(s) Assignment:	Committee on Transportation and Public Way

ORDINANCE
ARMANDO TIRE SHOP
Acct. No. 52604 - 1
Permit No. 1109950

Be It Ordained by the City Council of the City of Chicago:

SECTION 1. Permission and authority are hereby given and granted to ARMANDO TIRE SHOP, upon the terms and subject to the conditions of this ordinance to maintain and use one (1) sign(s) projecting over the public right-of-way attached to its premises known as 8472 S. Commercial Ave..

Said sign structure(s) measures as follows; along S Commercial:
One (1) at four (4) feet in length, five (5) feet in height and fifteen (15) feet above grade level.

The location of said privilege shall be as shown on prints kept on file with the Department of Business Affairs and Consumer Protection and the Office of the City Clerk.

Said privilege shall be constructed in accordance with plans and specifications approved by the Department of Transportation (Division of Project Development) and Zoning Department - Signs.

This grant of privilege in the public way shall be subject to the provisions of Section 10-28-015 and all other required provisions of the Municipal Code of Chicago.

The grantee shall pay to the City of Chicago as compensation for the privilege #1109950 herein granted the sum of one hundred ($100.00) per annum in advance.

A 25% penalty will be added for payments received after due date.

The permit holder agrees to hold the City of Chicago harmless for any damage, relocation or replacement costs associated with damage, relocation or removal of private property caused by the City performing work in the public way.

Authority herein given and granted for a period of five (5) years from and after 11/05/2013.

Alderman _____

John Pope 10th Ward


COLLEGE
053260
COMPUTERIZED
WHEEL BALANCING
053263


Future
Mejor
053260
COMPUTERIZED
WHEEL BALANCING
053263

Department of Business Affairs and Consumer Protection
Small Business Center - Public Way Use Unit
City Hall - 121 N. LaSalle Street, Room 800 • Chicago, IL 60602
(312)-74-GOBIZ (312-744-6249) • (312) 744-1944 (TTY)
http://www.cityofchicago.org/bacp

01/15/2014

Alderman **John Pope**
Ward # **10**
City of Chicago
City Hall, Room **300**
121 North LaSalle Street
Chicago, Illinois 60602

Re: An ordinance to use and maintain a portion of the public right-of-way for **one (1) sign(s)** for **ARMANDO TIRE SHOP**, adjacent to the premises known as **8472 S. Commercial Ave.**.

Dear Alderman **John Pope**:

The applicant referenced above has requested the use of the public right-of-way for a **sign(s)**. An ordinance has been prepared by the Department of Business Affairs and Consumer Protection – Small Business Center - Public Way Use Unit for presentation to the City Council. Because this request was made for properties located in your ward, as approved by you as per the attached, I respectfully request that you introduce the attached ordinance at the next City Council meeting.

If you have any questions regarding this ordinance, please contact Anthony Bertuca at (312) 744-5506.

Department of Business Affairs and Consumer Protection

City of Chicago

O2014-489

Office of the City Clerk

Document Tracking Sheet

Meeting Date:	1/15/2014
Sponsor(s):	Pope (10)
Type:	Ordinance
Title:	Grant(s) of privilege in public way for Michael Roman and Associates
Committee(s) Assignment:	Committee on Transportation and Public Way

ORDINANCE
MICHAEL ROMAN AND ASSOCIATES
Acct. No. 50094 - 1
Permit No. 1110189

Be It Ordained by the City Council of the City of Chicago:

SECTION 1. Permission and authority are hereby given and granted to MICHAEL ROMAN AND ASSOCIATES, upon the terms and subject to the conditions of this ordinance to maintain and use one (1) sign(s) projecting over the public right-of-way attached to its premises known as 10537 S. Ewing Ave..

Said sign structure(s) measures as follows; along S. Ewing Avenue:
One (1) at eight (8) feet in length, four (4) feet in height and eight (8) feet above grade level.

The location of said privilege shall be as shown on prints kept on file with the Department of Business Affairs and Consumer Protection and the Office of the City Clerk.

Said privilege shall be constructed in accordance with plans and specifications approved by the Department of Transportation (Division of Project Development) and Zoning Department - Signs.

This grant of privilege in the public way shall be subject to the provisions of Section 10-28-015 and all other required provisions of the Municipal Code of Chicago.

The grantee shall pay to the City of Chicago as compensation for the privilege #1110189 herein granted the sum of three hundred ($300.00) per annum in advance.

A 25% penalty will be added for payments received after due date.

The permit holder agrees to hold the City of Chicago harmless for any damage, relocation or replacement costs associated with damage, relocation or removal of private property caused by the City performing work in the public way.

Authority herein given and granted for a period of five (5) years from and after 11/19/2013.

Alderman John A Pope 10th

John Pope 10th Ward


MICHAEL ROMAN
& ASSOCIATES
ATTORNEY
MICHAEL
ROMAN
& Associates
10537

Department of Business Affairs and Consumer Protection
Small Business Center - Public Way Use Unit
City Hall - 121 N. LaSalle Street, Room 800 • Chicago, IL 60602
(312)-74-GOBIZ (312-744-6249) • (312) 744-1944 (TTY)
http://www.cityofchicago.org/bacp

01/15/2014

Alderman **John Pope**
Ward # **10**
City of Chicago
City Hall, Room **300**
121 North LaSalle Street
Chicago, Illinois 60602

Re: An ordinance to use and maintain a portion of the public right-of-way for **one (1) sign(s)** for **MICHAEL ROMAN AND ASSOCIATES**, adjacent to the premises known as **10537 S. Ewing Ave.**.

Dear Alderman **John Pope**:

The applicant referenced above has requested the use of the public right-of-way for a **sign(s)**. An ordinance has been prepared by the Department of Business Affairs and Consumer Protection – Small Business Center - Public Way Use Unit for presentation to the City Council. Because this request was made for properties located in your ward, as approved by you as per the attached, I respectfully request that you introduce the attached ordinance at the next City Council meeting.

If you have any questions regarding this ordinance, please contact Anthony Bertuca at (312) 744-5506.

Department of Business Affairs and Consumer Protection

City of Chicago

O2014-494

Office of the City Clerk

Document Tracking Sheet

Meeting Date:	1/15/2014
Sponsor(s):	Balcer (11)
Type:	Ordinance
Title:	Grant(s) of privilege in public way for Bridgeport Coffee House, Inc.
Committee(s) Assignment:	Committee on Transportation and Public Way

ORDINANCE
BRIDGEPORT COFFEE HOUSE INC
Acct. No. 276924 - 1
Permit No. 1109827

Be It Ordained by the City Council of the City of Chicago:

SECTION 1. Permission and authority are hereby given and granted to BRIDGEPORT COFFEE HOUSE INC, upon the terms and subject to the conditions of this ordinance to maintain and use one (1) sign(s) projecting over the public right-of-way attached to its premises known as 3101 S. Morgan St..

Said sign structure(s) measures as follows; along S. Morgan Street:
One (1) at two (2) feet in length, three (3) feet in height and nine (9) feet above grade level.

The location of said privilege shall be as shown on prints kept on file with the Department of Business Affairs and Consumer Protection and the Office of the City Clerk.

Said privilege shall be constructed in accordance with plans and specifications approved by the Department of Transportation (Division of Project Development) and Zoning Department - Signs.

This grant of privilege in the public way shall be subject to the provisions of Section 10-28-015 and all other required provisions of the Municipal Code of Chicago.

The grantee shall pay to the City of Chicago as compensation for the privilege #1109827 herein granted the sum of one hundred ($100.00) per annum in advance.


A 25% penalty will be added for payments received after due date.

The permit holder agrees to hold the City of Chicago harmless for any damage, relocation or replacement costs associated with damage, relocation or removal of private property caused by the City performing work in the public way.

Authority herein given and granted for a period of five (5) years from and after 11/05/2013.

Alderman James A Balcer

James A. Balcer 11th Ward

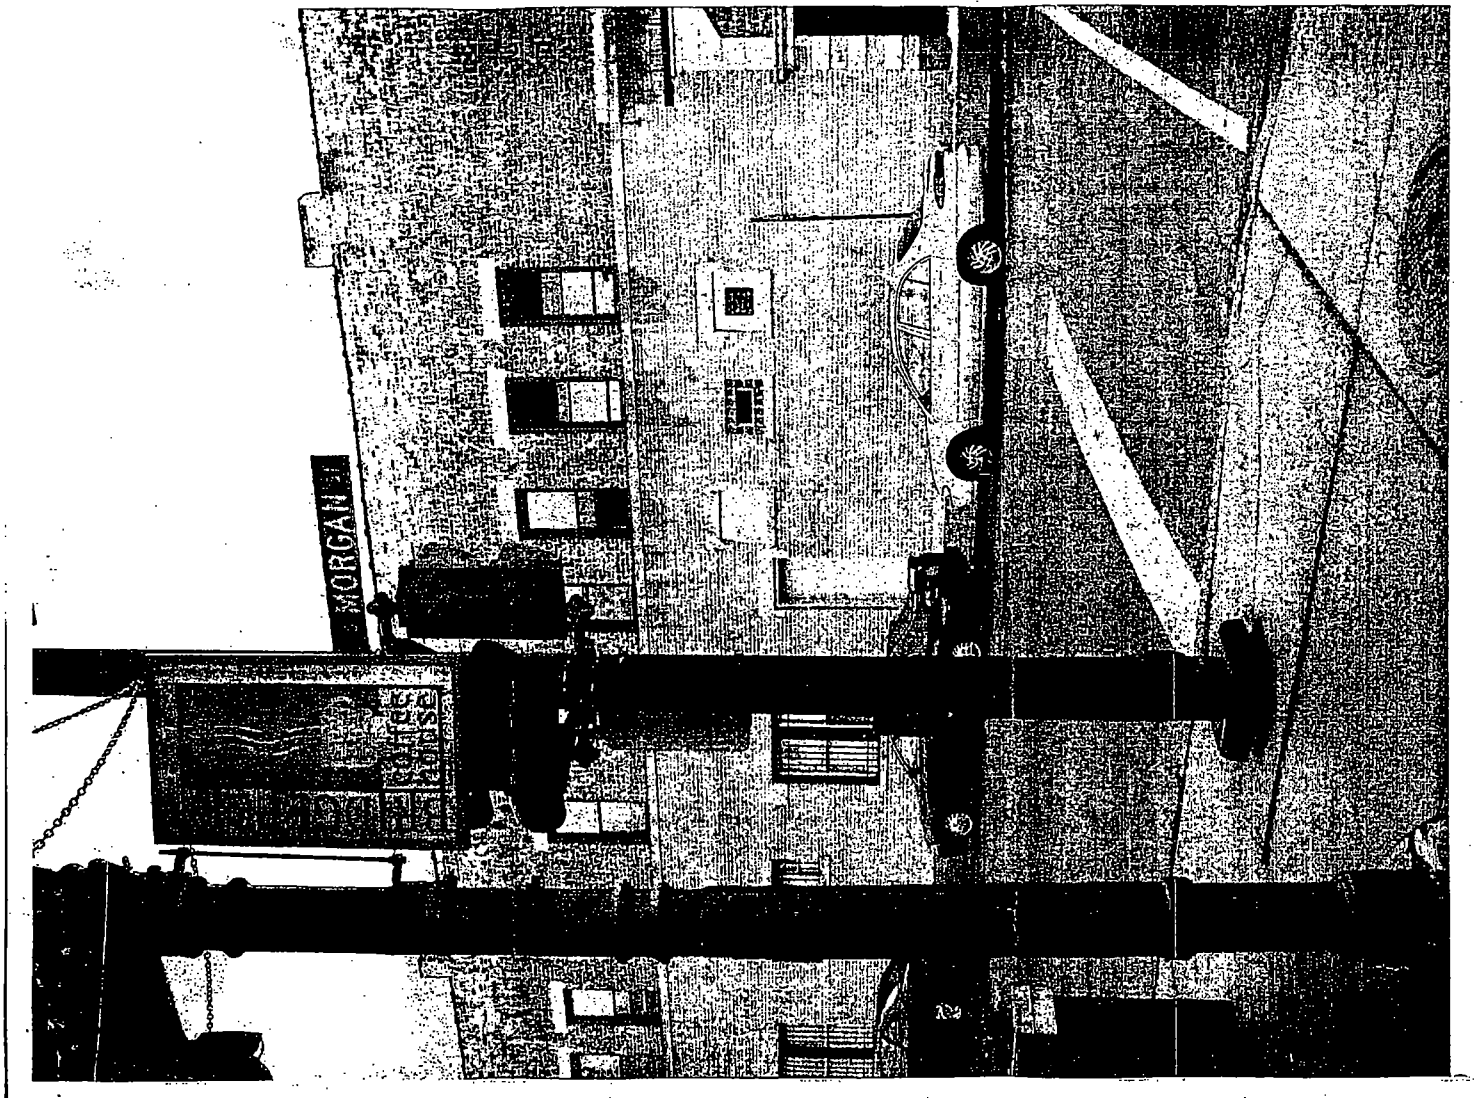
MORGAN

Department of Business Affairs and Consumer Protection
Small Business Center - Public Way Use Unit
City Hall - 121 N. LaSalle Street, Room 800 • Chicago, IL 60602
(312)-74-GOBIZ (312-744-6249) • (312) 744-1944 (TTY)
http://www.cityofchicago.org/bacp

01/15/2014

Alderman **James A. Balcer**
Ward # **11**
City of Chicago
City Hall, Room **203**
121 North LaSalle Street
Chicago, Illinois 60602

Re: An ordinance to use and maintain a portion of the public right-of-way for **one (1) sign(s)** for **BRIDGEPORT COFFEE HOUSE INC**, adjacent to the premises known as **3101 S. Morgan St.**.

Dear Alderman **James A. Balcer**:

The applicant referenced above has requested the use of the public right-of-way for a **sign(s)**. An ordinance has been prepared by the Department of Business Affairs and Consumer Protection – Small Business Center - Public Way Use Unit for presentation to the City Council. Because this request was made for properties located in your ward, as approved by you as per the attached, I respectfully request that you introduce the attached ordinance at the next City Council meeting.

If you have any questions regarding this ordinance, please contact Anthony Bertuca at (312) 744-5506.

Department of Business Affairs and Consumer Protection

City of Chicago

O2014-497

Office of the City Clerk

Document Tracking Sheet

Meeting Date:	1/15/2014
Sponsor(s):	Balcer (11)
Type:	Ordinance
Title:	Grant(s) of privilege in public way for Gas Express, Inc.
Committee(s) Assignment:	Committee on Transportation and Public Way

ORDINANCE
GAS EXPRESS INC
Acct. No. 15625 - 1
Permit No. 1110094

Be It Ordained by the City Council of the City of Chicago:

SECTION 1. Permission and authority are hereby given and granted to GAS EXPRESS INC, upon the terms and subject to the conditions of this ordinance to maintain and use one (1) sign(s) projecting over the public right-of-way attached to its premises known as 501 W. 31st St..

Said sign structure(s) measures as follows; along WEST 31ST STREET:
One (1) at five (5) feet in length, fourteen (14) feet in height and ten (10) feet above grade level.

The location of said privilege shall be as shown on prints kept on file with the Department of Business Affairs and Consumer Protection and the Office of the City Clerk.

Said privilege shall be constructed in accordance with plans and specifications approved by the Department of Transportation (Division of Project Development) and Zoning Department - Signs.

This grant of privilege in the public way shall be subject to the provisions of Section 10-28-015 and all other required provisions of the Municipal Code of Chicago.

The grantee shall pay to the City of Chicago as compensation for the privilege #1110094 herein granted the sum of three hundred ($300.00) per annum in advance.


A 25% penalty will be added for payments received after due date.

The permit holder agrees to hold the City of Chicago harmless for any damage, relocation or replacement costs associated with damage, relocation or removal of private property caused by the City performing work in the public way.

Authority herein given and granted for a period of five (5) years from and after 09/27/2012.

Alderman James A Balcer

James A. Balcer 11th Ward

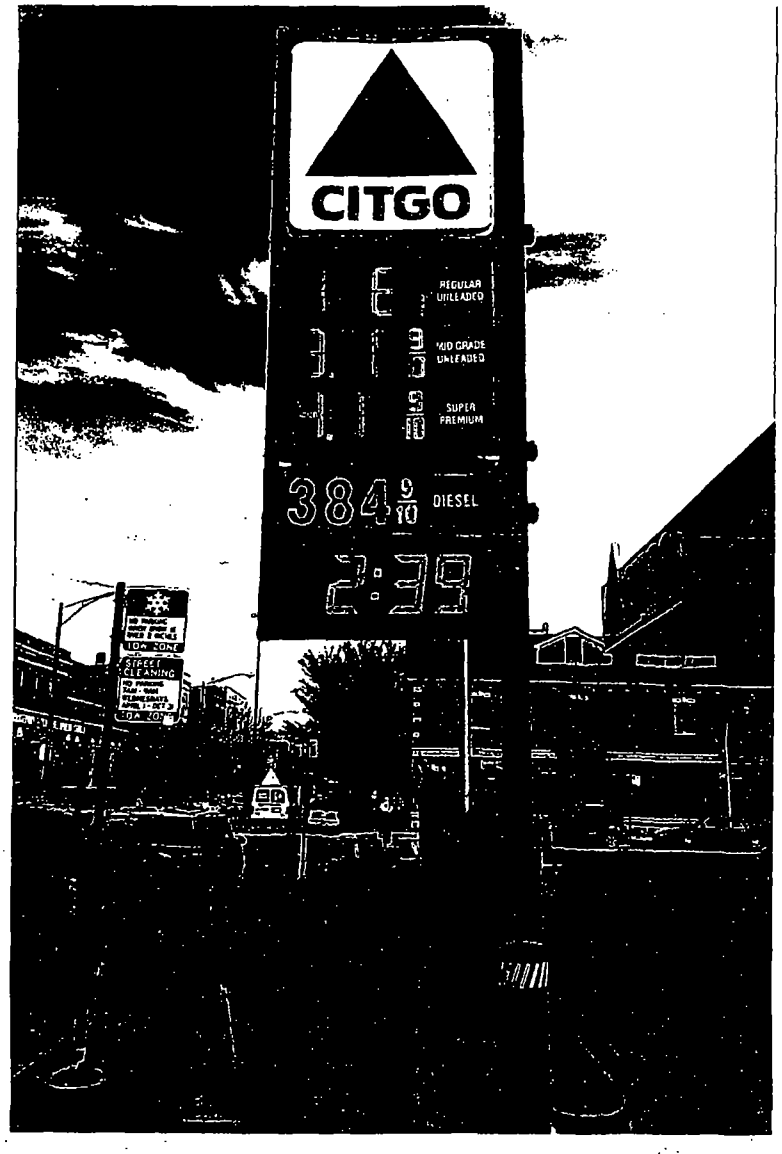
CITGO
REGULAR UNLEADED
MID GRADE UNLEADED
SUPER PREMIUM
384 9/10 DIESEL
2:39
10A ZONE
STREET CLEANING
10A ZONE

Department of Business Affairs and Consumer Protection
Small Business Center - Public Way Use Unit
City Hall - 121 N. LaSalle Street, Room 800 • Chicago, IL 60602
(312)-74-GOBIZ (312-744-6249) • (312) 744-1944 (TTY)
http://www.cityofchicago.org/bacp

01/15/2014

Alderman **James A. Balcer**
Ward # **11**
City of Chicago
City Hall, Room **203**
121 North LaSalle Street
Chicago, Illinois 60602

Re: An ordinance to use and maintain a portion of the public right-of-way for **one (1) sign(s)** for **GAS EXPRESS INC**, adjacent to the premises known as **501 W. 31st St.**.

Dear Alderman **James A. Balcer**:

The applicant referenced above has requested the use of the public right-of-way for a **sign(s)**. An ordinance has been prepared by the Department of Business Affairs and Consumer Protection – Small Business Center - Public Way Use Unit for presentation to the City Council. Because this request was made for properties located in your ward, as approved by you as per the attached, I respectfully request that you introduce the attached ordinance at the next City Council meeting.

If you have any questions regarding this ordinance, please contact Anthony Bertuca at (312) 744-5506.

Department of Business Affairs and Consumer Protection

City of Chicago

O2014-503

Office of the City Clerk

Document Tracking Sheet

Meeting Date:	1/15/2014
Sponsor(s):	Balcer (11)
Type:	Ordinance
Title:	Grant(s) of privilege in public way for La Palapa, Inc.
Committee(s) Assignment:	Committee on Transportation and Public Way

ORDINANCE
LA PALAPA INC.
Acct. No. 326444 - 1
Permit No. 1109805

Be It Ordained by the City Council of the City of Chicago:

SECTION 1. Permission and authority are hereby given and granted to LA PALAPA INC., upon the terms and subject to the conditions of this ordinance to maintain and use one (1) sign(s) projecting over the public right-of-way attached to its premises known as 2000 W. 34th St..

Said sign structure(s) measures as follows; along W. 34th Street:
One (1) at six (6) feet in length, six (6) feet in height and fifteen (15) feet above grade level.

The location of said privilege shall be as shown on prints kept on file with the Department of Business Affairs and Consumer Protection and the Office of the City Clerk.

Said privilege shall be constructed in accordance with plans and specifications approved by the Department of Transportation (Division of Project Development) and Zoning Department - Signs.

This grant of privilege in the public way shall be subject to the provisions of Section 10-28-015 and all other required provisions of the Municipal Code of Chicago.

The grantee shall pay to the City of Chicago as compensation for the privilege #1109805 herein granted the sum of three hundred ($300.00) per annum in advance.


A 25% penalty will be added for payments received after due date.

The permit holder agrees to hold the City of Chicago harmless for any damage, relocation or replacement costs associated with damage, relocation or removal of private property caused by the City performing work in the public way.

Authority herein given and granted for a period of five (5) years from and after 11/19/2013.

Alderman James A Balcer

James A. Balcer 11th Ward

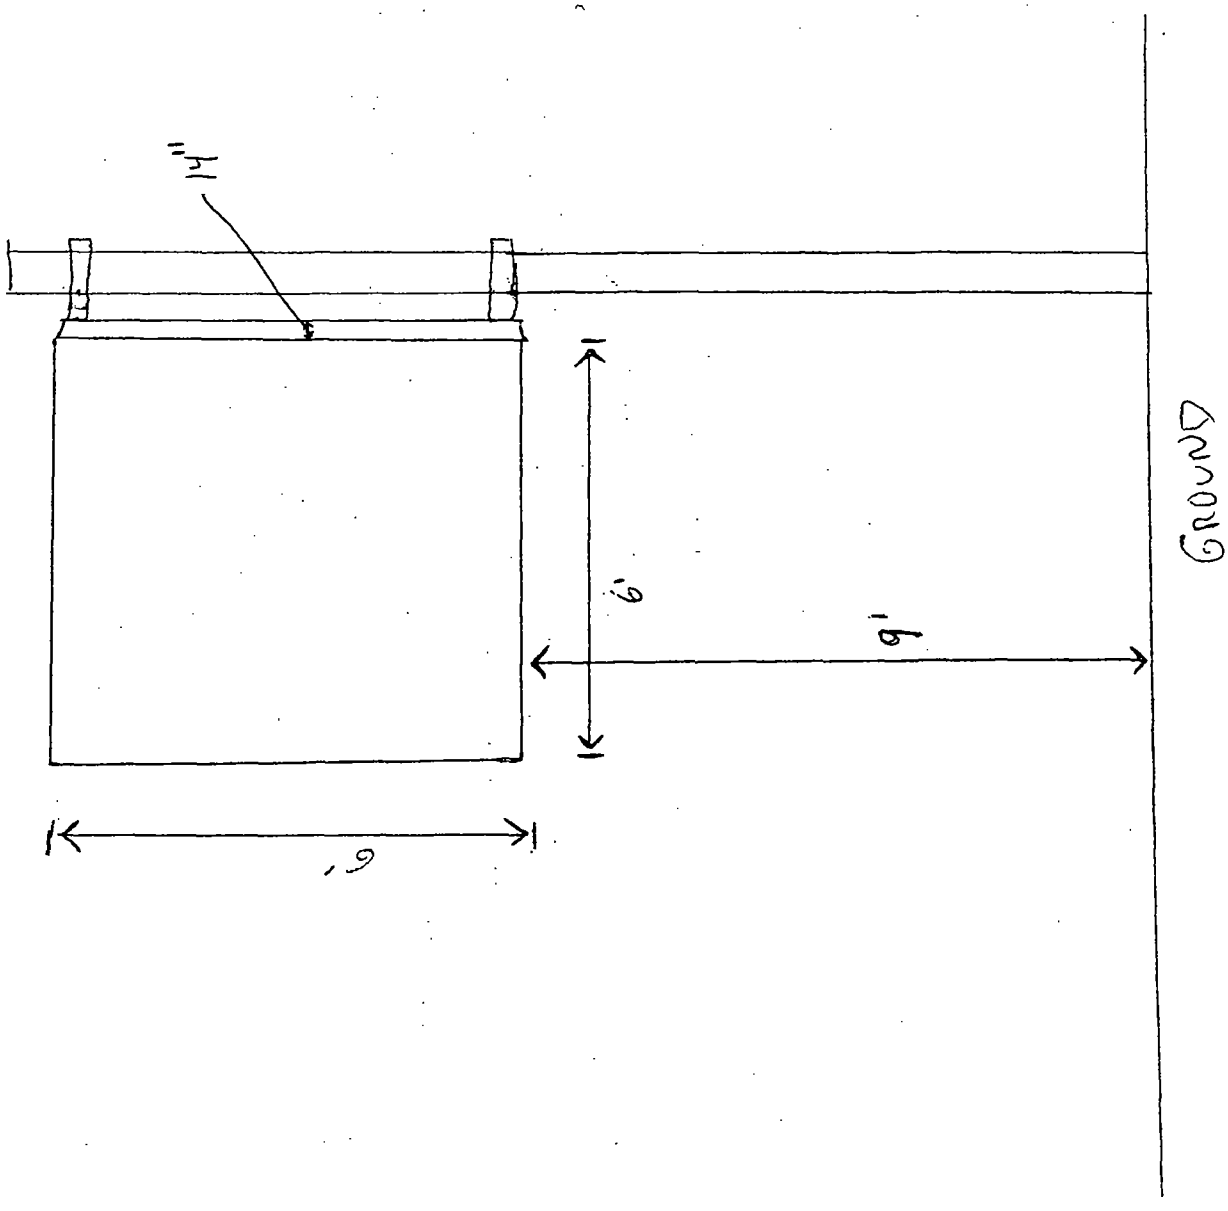
4"
6'
9'
9'
GROUND

Department of Business Affairs and Consumer Protection
Small Business Center - Public Way Use Unit
City Hall - 121 N. LaSalle Street, Room 800 • Chicago, IL 60602
(312)-74-GOBIZ (312-744-6249) • (312) 744-1944 (TTY)
http://www.cityofchicago.org/bacp

01/15/2014

Alderman **James A. Balcer**
Ward # **11**
City of Chicago
City Hall, Room **203**
121 North LaSalle Street
Chicago, Illinois 60602

Re: An ordinance to use and maintain a portion of the public right-of-way for **one (1) sign(s)** for **LA PALAPA INC.**, adjacent to the premises known as **2000 W. 34th St.**.

Dear Alderman **James A. Balcer**:

The applicant referenced above has requested the use of the public right-of-way for a **sign(s)**. An ordinance has been prepared by the Department of Business Affairs and Consumer Protection – Small Business Center - Public Way Use Unit for presentation to the City Council. Because this request was made for properties located in your ward, as approved by you as per the attached, I respectfully request that you introduce the attached ordinance at the next City Council meeting.

If you have any questions regarding this ordinance, please contact Anthony Bertuca at (312) 744-5506.

Department of Business Affairs and Consumer Protection

City of Chicago

O2014-508

Office of the City Clerk

Document Tracking Sheet

Meeting Date:	1/15/2014
Sponsor(s):	Balcer (11)
Type:	Ordinance
Title:	Grant(s) of privilege in public way for Punky's Pizza and Pasta
Committee(s) Assignment:	Committee on Transportation and Public Way

ORDINANCE
PUNKY'S PIZZA AND PASTA
Acct. No. 254185 - 1
Permit No. 1109846

Be It Ordained by the City Council of the City of Chicago:

SECTION 1. Permission and authority are hereby given and granted to PUNKY'S PIZZA AND PASTA, upon the terms and subject to the conditions of this ordinance to maintain and use, as now constructed, twelve (12) Light Fixture(s) projecting over the public right-of-way adjacent to its premises known as 2600 S. Wallace St..

Said Light Fixture(s) at S. Wallace measure(s):
Three (3) at two (2) feet in length, point eight (.8) feet in width and fourteen (14) feet above grade level.

Said Light Fixture(s) at W. 26th measure(s):
Six (6) at two (2) feet in length, point eight (.8) feet in width and fourteen (14) feet above grade level.
Three (3) at two (2) feet in length, point eight (.8) feet in width and thirteen (13) feet above grade level.

The location of said privilege shall be as shown on prints kept on file with the Department of Business Affairs and Consumer Protection and the Office of the City Clerk.

Said privilege shall be constructed in accordance with plans and specifications approved by the Department of Transportation (Division of Project Development).

This grant of privilege in the public way shall be subject to the provisions of Section 10-28-015 and all other required provisions of the Municipal Code of Chicago.

The grantee shall pay to the City of Chicago as compensation for the privilege #1109846 herein granted the sum of one hundred thirty ($130.00) per annum in advance.

A 25% penalty will be added for payments received after due date.


The permit holder agrees to hold the City of Chicago harmless for any damage, relocation or replacement costs associated with damage, relocation or removal of private property caused by the City performing work in the public way.

Authority herein given and granted for a period of five (5) years from and after 12/17/2013.

Alderman James A Balcer

James A. Balcer 11th Ward

(Page 2 of 4)

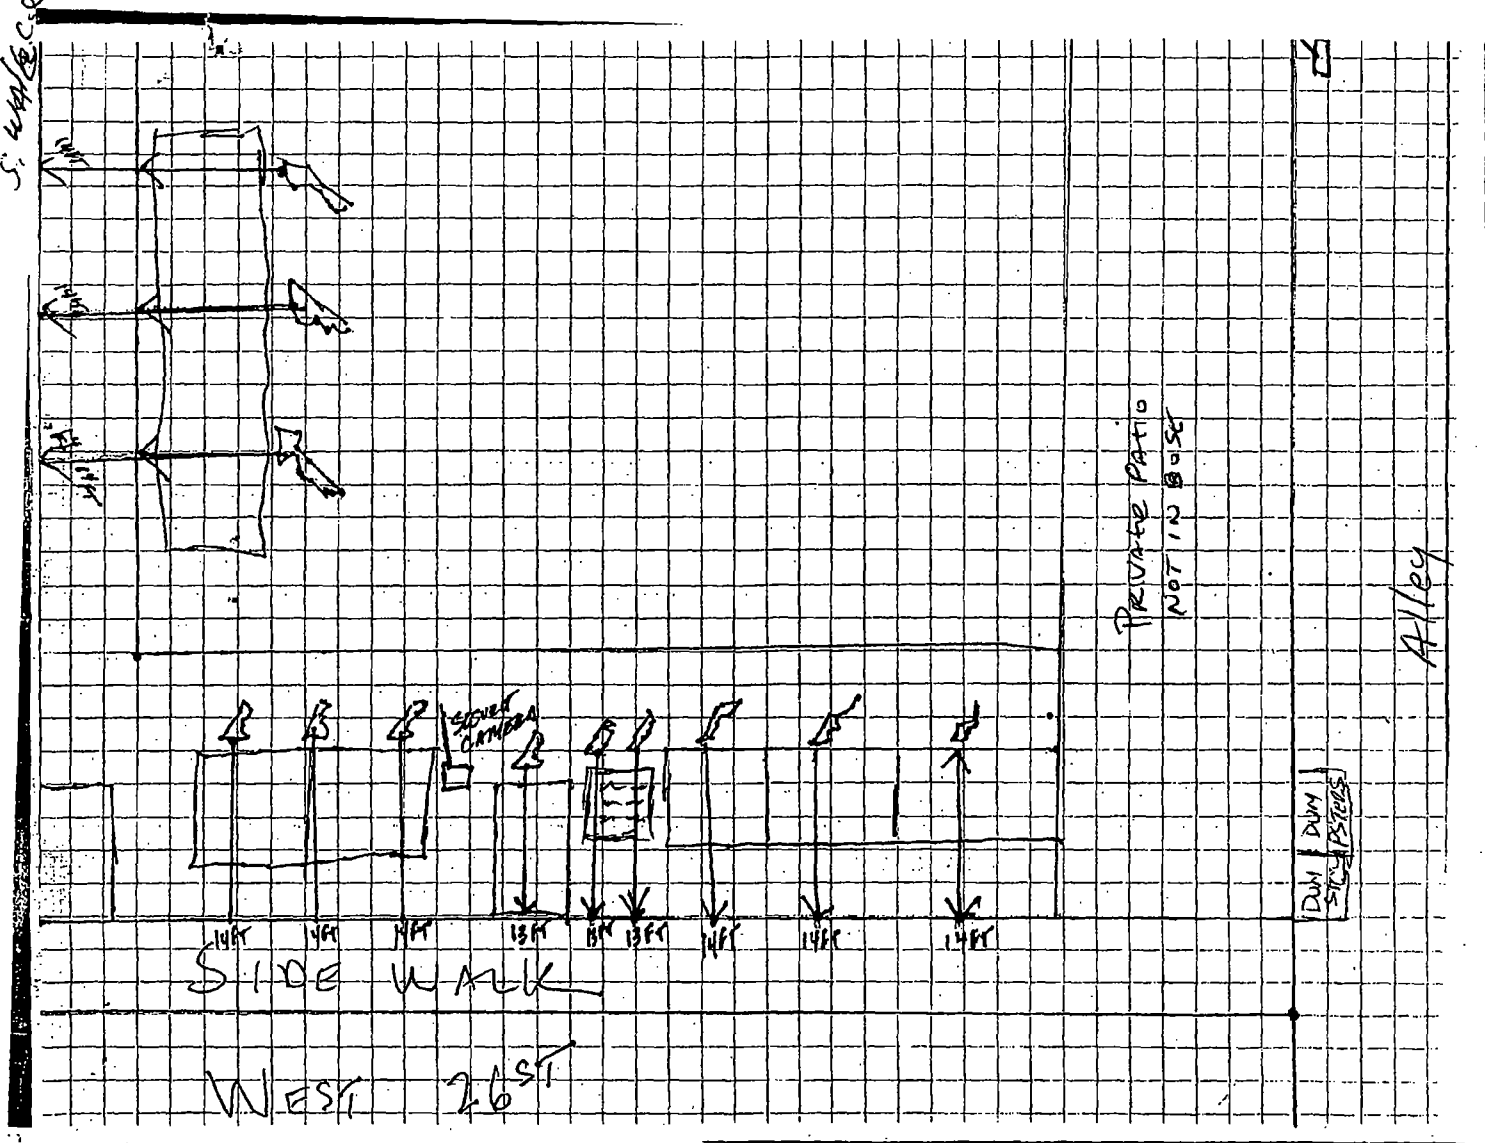
PRIVATE PATIO
NOT IN BASE
ALLEY
SHOWER CANOPY
14FT
14FT
14FT
13FT
13FT
14FT
14FT
14FT
SIDE WALK
WEST 26 ST

Department of Business Affairs and Consumer Protection
Small Business Center - Public Way Use Unit
City Hall - 121 N. LaSalle Street, Room 800 • Chicago, IL 60602
(312)-74-GOBIZ (312-744-6249) • (312) 744-1944 (TTY)
http://www.cityofchicago.org/bacp

01/15/2014

Alderman **James A. Balcer**
Ward # **11**
City of Chicago
City Hall, Room **203**
121 North LaSalle Street
Chicago, Illinois 60602

Re: An ordinance to use and maintain a portion of the public right-of-way for **twelve (12) light fixture(s)** for **PUNKY'S PIZZA AND PASTA**, adjacent to the premises known as **2600 S. Wallace St.**.

Dear Alderman **James A. Balcer**:

The applicant referenced above has requested the use of the public right-of-way for a **light fixture(s)**. An ordinance has been prepared by the Department of Business Affairs and Consumer Protection – Small Business Center - Public Way Use Unit for presentation to the City Council. Because this request was made for properties located in your ward, as approved by you as per the attached, I respectfully request that you introduce the attached ordinance at the next City Council meeting.

If you have any questions regarding this ordinance, please contact Anthony Bertuca at (312) 744-5506.

Department of Business Affairs and Consumer Protection

City of Chicago

O2014-522

Office of the City Clerk

Document Tracking Sheet

Meeting Date:	1/15/2014
Sponsor(s):	Balcer (11)
Type:	Ordinance
Title:	Grant(s) of privilege in public way for Punky's Pizza and Pasta - security cameras
Committee(s) Assignment:	Committee on Transportation and Public Way

ORDINANCE
PUNKY'S PIZZA AND PASTA
Acct. No. 254185 - 1
Permit No. 1110232

Be It Ordained by the City Council of the City of Chicago:

SECTION 1. Permission and authority are hereby given and granted to PUNKY'S PIZZA AND PASTA, upon the terms and subject to the conditions of this ordinance to maintain and use, as now constructed, two (2) Security Camera(s) projecting over the public right-of-way for security purposes adjacent to its premises known as 2600 S. Wallace St..

Said Security Camera(s) at W. 26th Street measure(s):
One (1) at one (1) foot in length, point seven (.7) feet in width and eleven point five (11.5) feet above grade level.

Said Security Camera(s) at Public Alley measure(s):
One (1) at one (1) foot in length, point seven (.7) feet in width and fourteen (14) feet above grade level.

The location of said privilege shall be as shown on prints kept on file with the Department of Business Affairs and Consumer Protection and the Office of the City Clerk.

Said privilege shall be constructed in accordance with plans and specifications approved by the Department of Planning and Development and Department of Transportation (Division of Project Development).

This grant of privilege in the public way shall be subject to the provisions of Section 10-28-015 and all other required provisions of the Municipal Code of Chicago.

The grantee shall pay to the City of Chicago as compensation for the privilege #1110232 herein granted the sum of zero ($.00) per annum in advance.

A 25% penalty will be added for payments received after due date.

The permit holder agrees to hold the City of Chicago harmless for any damage, relocation or replacement costs associated with damage, relocation or removal of private property caused by the City performing work in the public way.

Authority herein given and granted for a period of five (5) years from and after 01/13/2014.

Alderman James A. Balcer

James A. Balcer 11th Ward


NOW!

Department of Business Affairs and Consumer Protection
Small Business Center - Public Way Use Unit
City Hall - 121 N. LaSalle Street, Room 800 • Chicago, IL 60602
(312)-74-GOBIZ (312-744-6249) • (312) 744-1944 (TTY)
http://www.cityofchicago.org/bacp

01/15/2014

Alderman **James A. Balcer**
Ward # **11**
City of Chicago
City Hall, Room **203**
121 North LaSalle Street
Chicago, Illinois 60602

Re: An ordinance to use and maintain a portion of the public right-of-way for **two (2) security camera(s)** for **PUNKY'S PIZZA AND PASTA**, adjacent to the premises known as **2600 S. Wallace St.**.

Dear Alderman **James A. Balcer**:

The applicant referenced above has requested the use of the public right-of-way for a **security camera(s)**. An ordinance has been prepared by the Department of Business Affairs and Consumer Protection – Small Business Center - Public Way Use Unit for presentation to the City Council. Because this request was made for properties located in your ward, as approved by you as per the attached, I respectfully request that you introduce the attached ordinance at the next City Council meeting.

If you have any questions regarding this ordinance, please contact Anthony Bertuca at (312) 744-5506.

Department of Business Affairs and Consumer Protection

City of Chicago

O2014-526

Office of the City Clerk

Document Tracking Sheet

Meeting Date:	1/15/2014
Sponsor(s):	Balcer (11)
Type:	Ordinance
Title:	Grant(s) of privilege in public way for Ricobene's on 26th Street
Committee(s) Assignment:	Committee on Transportation and Public Way

ORDINANCE
RICOBENE'S ON 26TH STREET
Acct. No. 308966 - 1
Permit No. 1109851

Be It Ordained by the City Council of the City of Chicago:

SECTION 1. Permission and authority are hereby given and granted to RICOBENE'S ON 26TH STREET, upon the terms and subject to the conditions of this ordinance to maintain and use one (1) sign(s) projecting over the public right-of-way attached to its premises known as 252 W. 26th St..

Said sign structure(s) measures as follows; along W 26TH ST:
One (1) at eight point three three (8.33) feet in length, six point three three (6.33) feet in height and ten (10) feet above grade level.

The location of said privilege shall be as shown on prints kept on file with the Department of Business Affairs and Consumer Protection and the Office of the City Clerk.

Said privilege shall be constructed in accordance with plans and specifications approved by the Department of Transportation (Division of Project Development) and Zoning Department - Signs.

This grant of privilege in the public way shall be subject to the provisions of Section 10-28-015 and all other required provisions of the Municipal Code of Chicago.

The grantee shall pay to the City of Chicago as compensation for the privilege #1109851 herein granted the sum of three hundred ($300.00) per annum in advance.

A 25% penalty will be added for payments received after due date.


The permit holder agrees to hold the City of Chicago harmless for any damage, relocation or replacement costs associated with damage, relocation or removal of private property caused by the City performing work in the public way.

Authority herein given and granted for a period of five (5) years from and after 11/05/2013.

Alderman James A Balcer

James A. Balcer 11th Ward

252 W. 26th Street

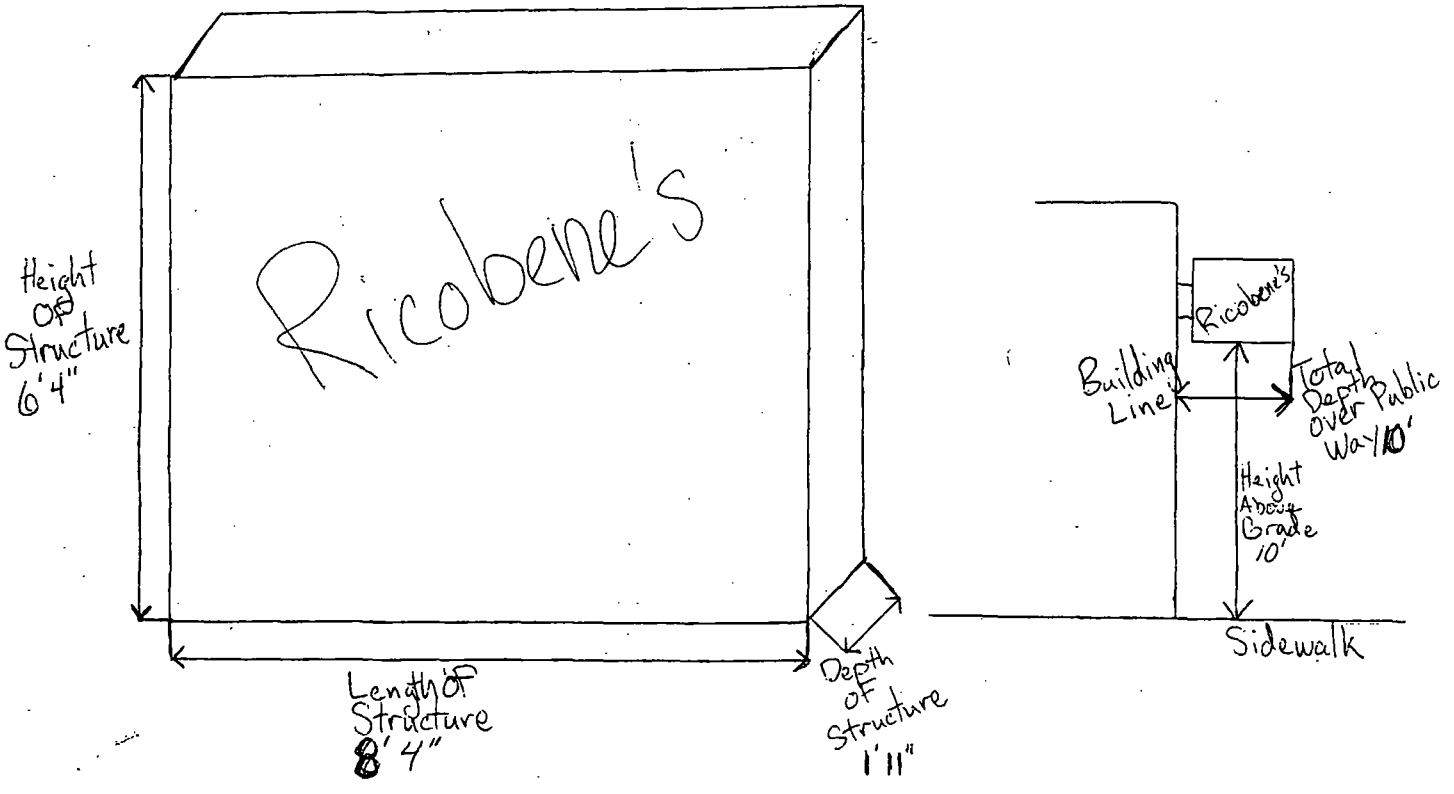

Department of Business Affairs and Consumer Protection
Small Business Center - Public Way Use Unit
City Hall - 121 N. LaSalle Street, Room 800 • Chicago, IL 60602
(312)-74-GOBIZ (312-744-6249) • (312) 744-1944 (TTY)
http://www.cityofchicago.org/bacp

01/15/2014

Alderman **James A. Balcer**
Ward # **11**
City of Chicago
City Hall, Room **203**
121 North LaSalle Street
Chicago, Illinois 60602

Re: An ordinance to use and maintain a portion of the public right-of-way for **one (1) sign(s)** for **RICOBENE'S ON 26TH STREET**, adjacent to the premises known as **252 W. 26th St.**.

Dear Alderman **James A. Balcer**:

The applicant referenced above has requested the use of the public right-of-way for a **sign(s)**. An ordinance has been prepared by the Department of Business Affairs and Consumer Protection – Small Business Center - Public Way Use Unit for presentation to the City Council. Because this request was made for properties located in your ward, as approved by you as per the attached, I respectfully request that you introduce the attached ordinance at the next City Council meeting.

If you have any questions regarding this ordinance, please contact Anthony Bertuca at (312) 744-5506.

Department of Business Affairs and Consumer Protection

City of Chicago

O2014-527

Office of the City Clerk

Document Tracking Sheet

Meeting Date:	1/15/2014
Sponsor(s):	Balcer (11)
Type:	Ordinance
Title:	Grant(s) of privilege in public way for Sign Options, Inc.
Committee(s) Assignment:	Committee on Transportation and Public Way

ORDINANCE
SIGN OPTIONS, INC
Acct. No. 35087 - 3
Permit No. 1110147

Be It Ordained by the City Council of the City of Chicago:

SECTION 1. Permission and authority are hereby given and granted to SIGN OPTIONS, INC, upon the terms and subject to the conditions of this ordinance to maintain and use one (1) sign(s) projecting over the public right-of-way attached to its premises known as 2996 S. Archer Ave..

Said sign structure(s) measures as follows; along S Archer Ave.:
One (1) at four (4) feet in length, eight (8) feet in height and twelve (12) feet above grade level.

The location of said privilege shall be as shown on prints kept on file with the Department of Business Affairs and Consumer Protection and the Office of the City Clerk.

Said privilege shall be constructed in accordance with plans and specifications approved by the Department of Transportation (Division of Project Development) and Zoning Department - Signs.

This grant of privilege in the public way shall be subject to the provisions of Section 10-28-015 and all other required provisions of the Municipal Code of Chicago.

The grantee shall pay to the City of Chicago as compensation for the privilege #1110147 herein granted the sum of three hundred ($300.00) per annum in advance.

A 25% penalty will be added for payments received after due date.


The permit holder agrees to hold the City of Chicago harmless for any damage, relocation or replacement costs associated with damage, relocation or removal of private property caused by the City performing work in the public way.


Authority herein given and granted for a period of five (5) years from and after 11/19/2013.

Alderman James A Balcer

James A. Balcer 11th Ward

SIGN OPTIONS

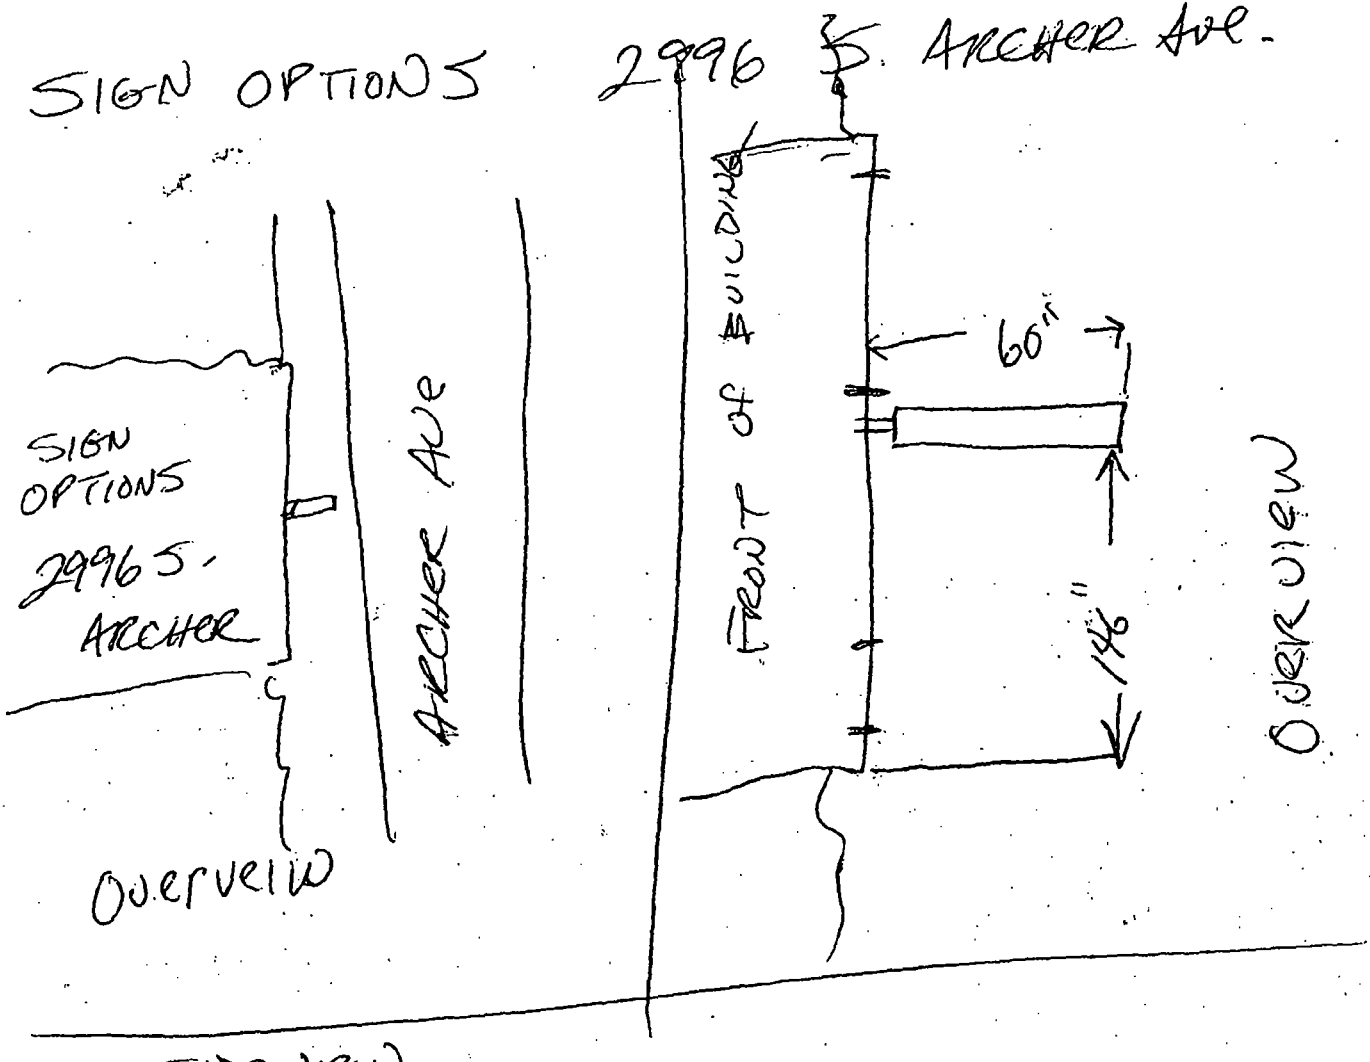

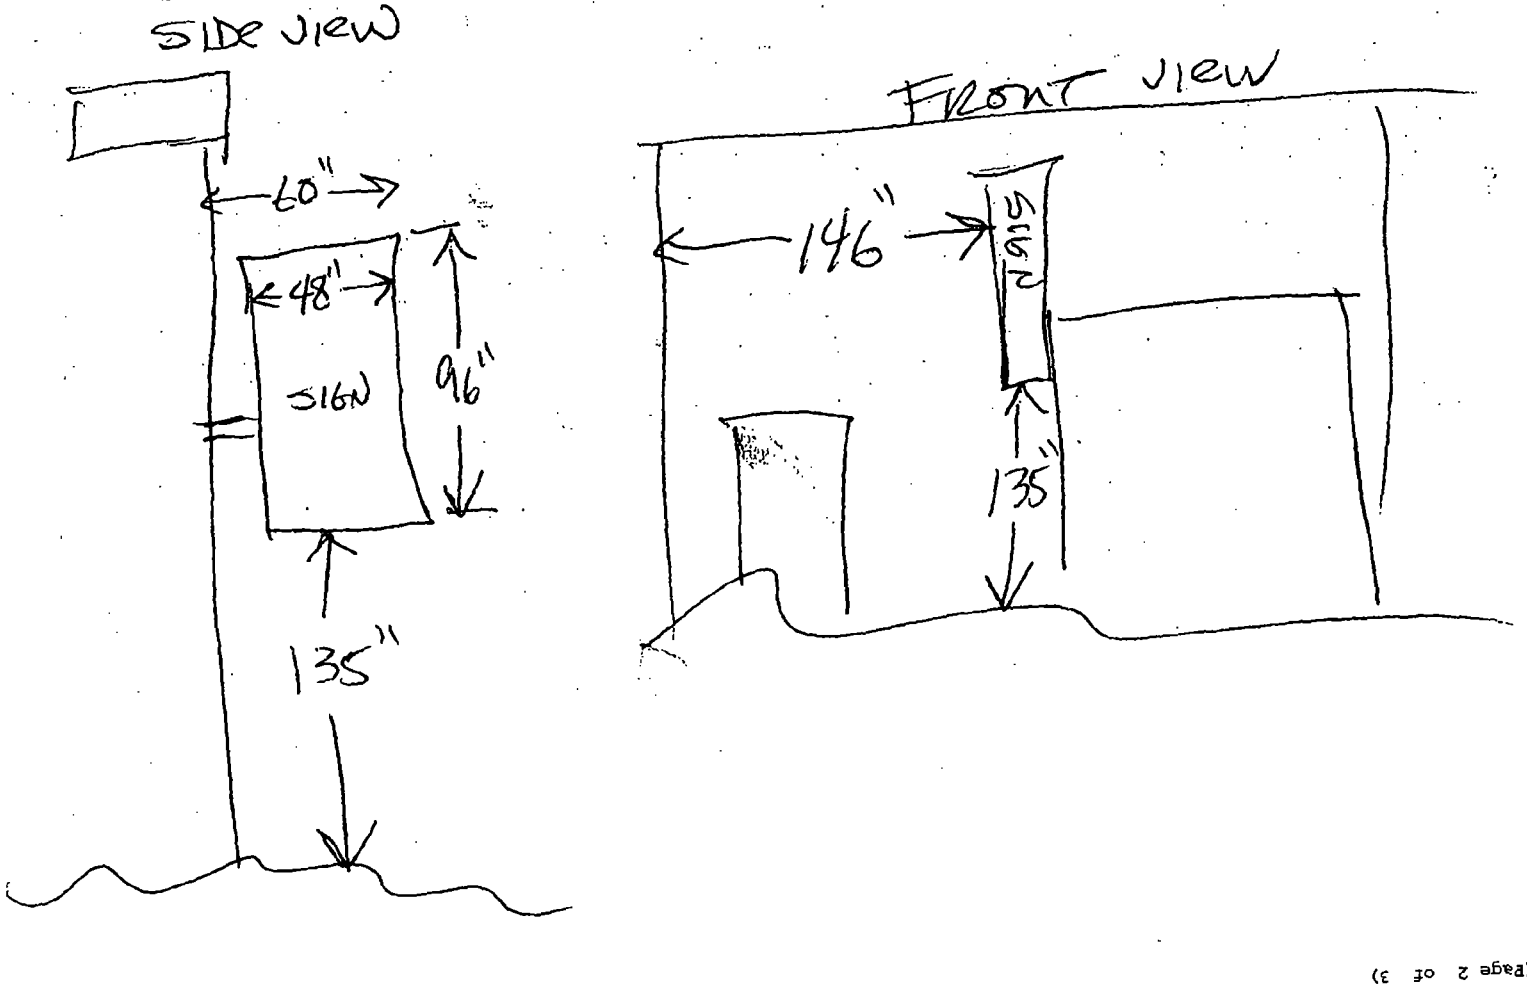

Department of Business Affairs and Consumer Protection
Small Business Center - Public Way Use Unit
City Hall - 121 N. LaSalle Street, Room 800 • Chicago, IL 60602
(312)-74-GOBIZ (312-744-6249) • (312) 744-1944 (TTY)
http://www.cityofchicago.org/bacp

01/15/2014

Alderman **James A. Balcer**
Ward # **11**
City of Chicago
City Hall, Room **203**
121 North LaSalle Street
Chicago, Illinois 60602

Re: An ordinance to use and maintain a portion of the public right-of-way for **one (1) sign(s)** for **SIGN OPTIONS, INC**, adjacent to the premises known as **2996 S. Archer Ave.**.

Dear Alderman **James A. Balcer**:

The applicant referenced above has requested the use of the public right-of-way for a **sign(s)**. An ordinance has been prepared by the Department of Business Affairs and Consumer Protection – Small Business Center - Public Way Use Unit for presentation to the City Council. Because this request was made for properties located in your ward, as approved by you as per the attached, I respectfully request that you introduce the attached ordinance at the next City Council meeting.

If you have any questions regarding this ordinance, please contact Anthony Bertuca at (312) 744-5506.

Department of Business Affairs and Consumer Protection

City of Chicago

O2014-531

Office of the City Clerk

Document Tracking Sheet

Meeting Date:	1/15/2014
Sponsor(s):	Balcer (11)
Type:	Ordinance
Title:	Grant(s) of privilege in public way for Zhou B Cafe
Committee(s) Assignment:	Committee on Transportation and Public Way

ORDINANCE
ZHOU B CAFE
Acct. No. 302540 - 1
Permit No. 1110323

Be It Ordained by the City Council of the City of Chicago:

SECTION 1. Permission and authority are hereby given and granted to ZHOU B CAFE, upon the terms and subject to the conditions of this ordinance to maintain and use, as now constructed, eleven (11) Light Fixture(s) projecting over the public right-of-way adjacent to its premises known as 1029 W. 35th St..

Said Light Fixture(s) at W. 35TH measure(s):
Seven (7) at two (2) feet in length, point six seven (.67) feet in width and twenty (20) feet above grade level.

Said Light Fixture(s) at W. 35TH measure(s):
Four (4) at two (2) feet in length, point three three (.33) feet in width and twelve (12) feet above grade level.

The location of said privilege shall be as shown on prints kept on file with the Department of Business Affairs and Consumer Protection and the Office of the City Clerk.

Said privilege shall be constructed in accordance with plans and specifications approved by the Department of Transportation (Division of Project Development).

This grant of privilege in the public way shall be subject to the provisions of Section 10-28-015 and all other required provisions of the Municipal Code of Chicago.

The grantee shall pay to the City of Chicago as compensation for the privilege #1110323 herein granted the sum of one hundred twenty-five ($125.00) per annum in advance.

A 25% penalty will be added for payments received after due date.

The permit holder agrees to hold the City of Chicago harmless for any damage, relocation or replacement costs associated with damage, relocation or removal of private property caused by the City performing work in the public way.

Authority herein given and granted for a period of five (5) years from and after 11/05/2013.

Alderman James A Balcer

James A. Balcer 11th Ward


ZHOU B. ART CENTER
OU B. ART CENTER

Department of Business Affairs and Consumer Protection
Small Business Center - Public Way Use Unit
City Hall - 121 N. LaSalle Street, Room 800 • Chicago, IL 60602
(312)-74-GOBIZ (312-744-6249) • (312) 744-1944 (TTY)
http://www.cityofchicago.org/bacp

01/15/2014

Alderman **James A. Balcer**
Ward # **11**
City of Chicago
City Hall, Room **203**
121 North LaSalle Street
Chicago, Illinois 60602

Re: An ordinance to use and maintain a portion of the public right-of-way for **eleven (11) light fixture(s)** for **ZHOU B CAFE**, adjacent to the premises known as **1029 W. 35th St.**.

Dear Alderman **James A. Balcer**:

The applicant referenced above has requested the use of the public right-of-way for a **light fixture(s)**. An ordinance has been prepared by the Department of Business Affairs and Consumer Protection – Small Business Center - Public Way Use Unit for presentation to the City Council. Because this request was made for properties located in your ward, as approved by you as per the attached, I respectfully request that you introduce the attached ordinance at the next City Council meeting.

If you have any questions regarding this ordinance, please contact Anthony Bertuca at (312) 744-5506.

Department of Business Affairs and Consumer Protection

City of Chicago

O2014-535

Office of the City Clerk

Document Tracking Sheet

Meeting Date:	1/15/2014
Sponsor(s):	Cardenas (12)
Type:	Ordinance
Title:	Grant(s) of privilege in public way for Super Carniceria El Pollo
Committee(s) Assignment:	Committee on Transportation and Public Way

ORDINANCE
SUPER CARNICERIA EL POLLO
Acct. No. 16119 - 1
Permit No. 1109839

Be It Ordained by the City Council of the City of Chicago:

SECTION 1. Permission and authority are hereby given and granted to SUPER CARNICERIA EL POLLO, upon the terms and subject to the conditions of this ordinance to maintain and use one (1) sign(s) projecting over the public right-of-way attached to its premises known as 2458 W. 47th St..

Said sign structure(s) measures as follows; along W. 47TH ST.:
One (1) at six (6) feet in length, four (4) feet in height and ten (10) feet above grade level.

The location of said privilege shall be as shown on prints kept on file with the Department of Business Affairs and Consumer Protection and the Office of the City Clerk.

Said privilege shall be constructed in accordance with plans and specifications approved by the Department of Transportation (Division of Project Development) and Zoning Department - Signs.

This grant of privilege in the public way shall be subject to the provisions of Section 10-28-015 and all other required provisions of the Municipal Code of Chicago.

The grantee shall pay to the City of Chicago as compensation for the privilege #1109839 herein granted the sum of one hundred ($100.00) per annum in advance.


A 25% penalty will be added for payments received after due date.

The permit holder agrees to hold the City of Chicago harmless for any damage, relocation or replacement costs associated with damage, relocation or removal of private property caused by the City performing work in the public way.

Authority herein given and granted for a period of five (5) years from and after 11/05/2013.

Alderman _____

George Cardenas 12th Ward

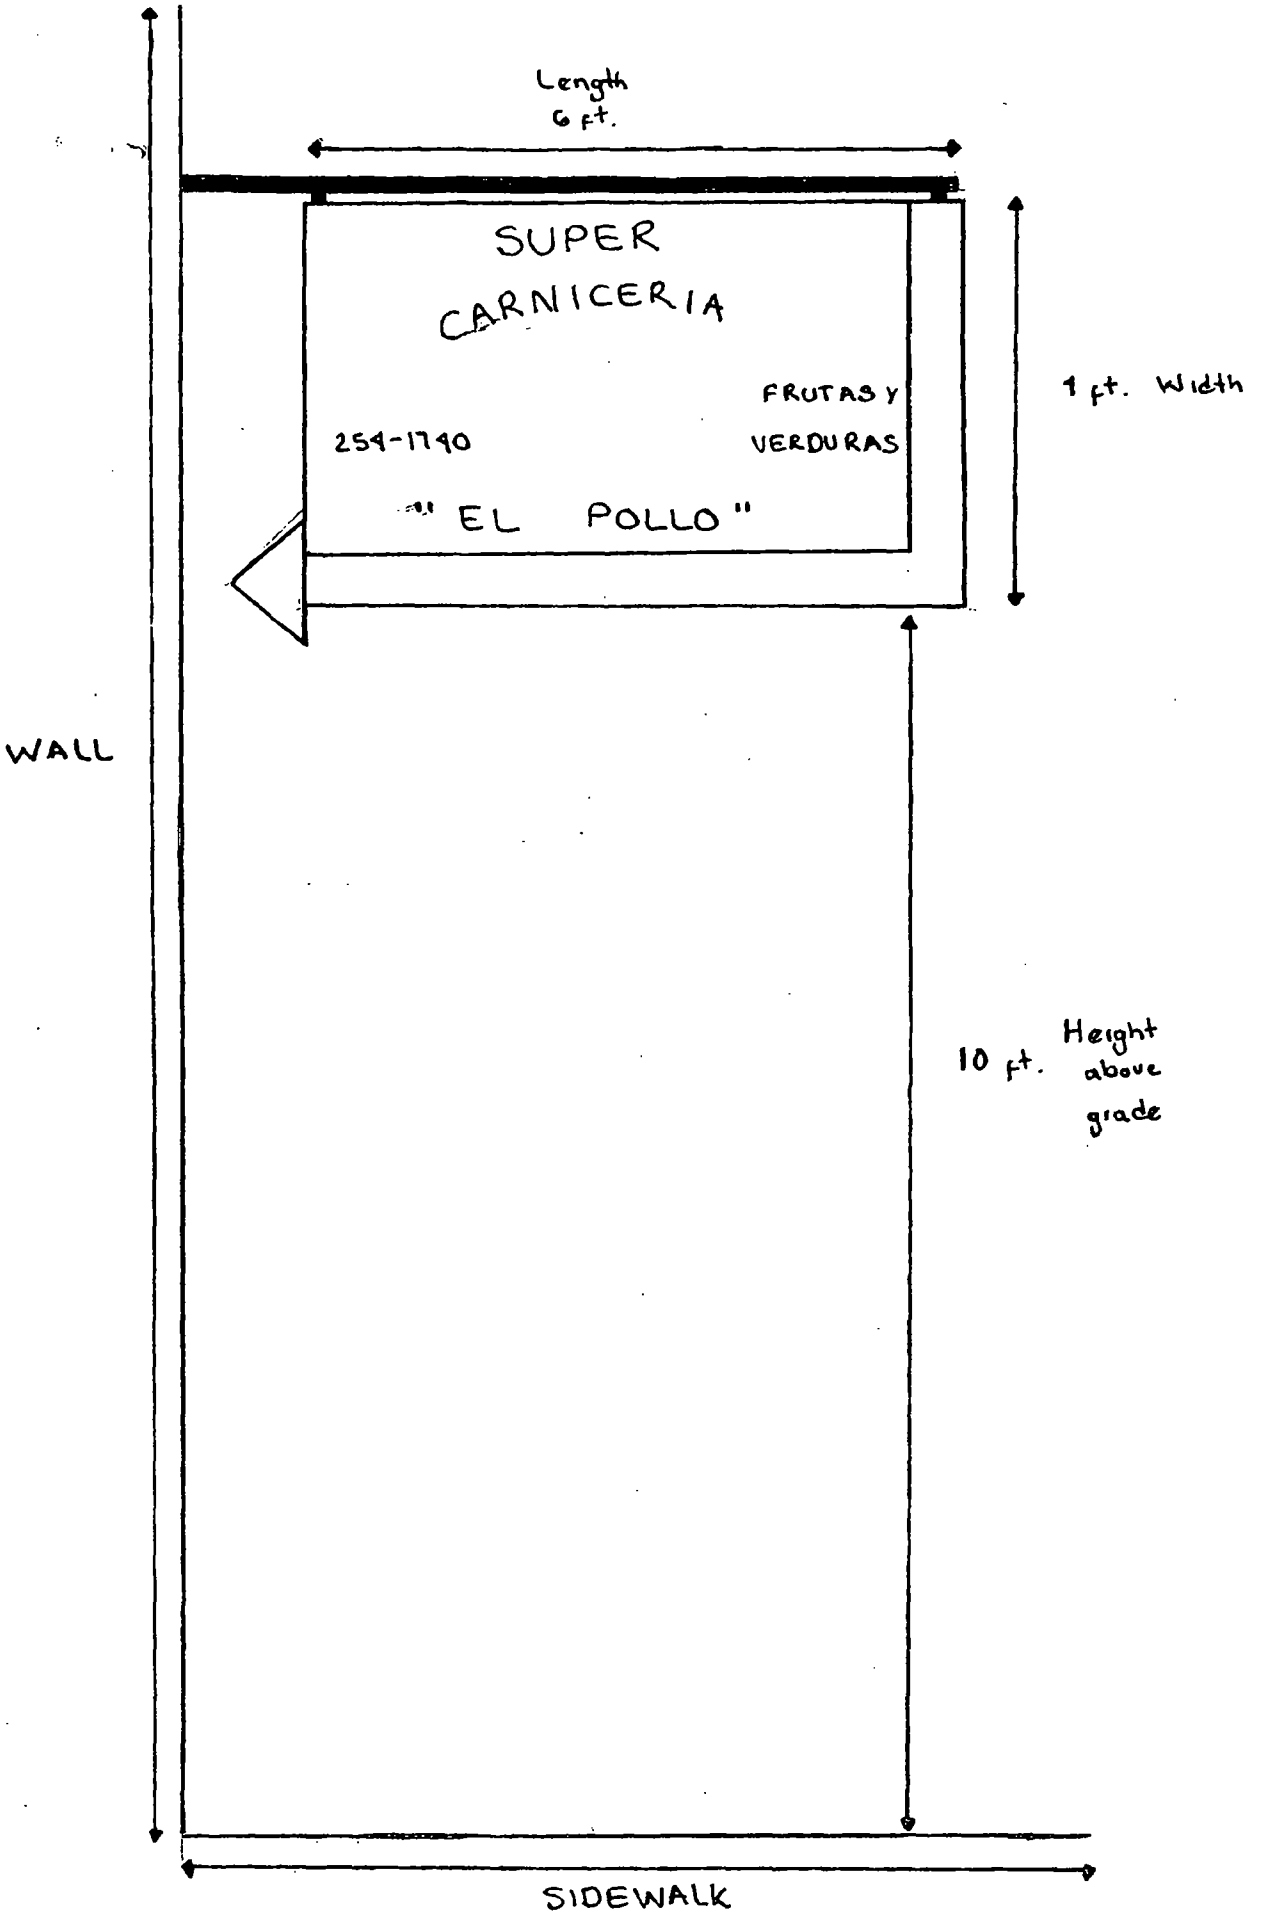
Length
6 ft.
SUPER
CARNICERIA
FRUTAS Y
VERDURAS
254-1790
"EL POLLO"
1 ft. Width
WALL
10 ft. Height above grade
SIDEWALK

Department of Business Affairs and Consumer Protection
Small Business Center - Public Way Use Unit
City Hall - 121 N. LaSalle Street, Room 800 • Chicago, IL 60602
(312)-74-GOBIZ (312-744-6249) • (312) 744-1944 (TTY)
http://www.cityofchicago.org/bacp

01/15/2014

Alderman **George Cardenas**
Ward # **12**
City of Chicago
City Hall, Room **203**
121 North LaSalle Street
Chicago, Illinois 60602

Re: An ordinance to use and maintain a portion of the public right-of-way for **one (1) sign(s)** for **SUPER CARNICERIA EL POLLO**, adjacent to the premises known as **2458 W. 47th St.**.

Dear Alderman **George Cardenas**:

The applicant referenced above has requested the use of the public right-of-way for a **sign(s)**. An ordinance has been prepared by the Department of Business Affairs and Consumer Protection – Small Business Center - Public Way Use Unit for presentation to the City Council. Because this request was made for properties located in your ward, as approved by you as per the attached, I respectfully request that you introduce the attached ordinance at the next City Council meeting.

If you have any questions regarding this ordinance, please contact Anthony Bertuca at (312) 744-5506.

Department of Business Affairs and Consumer Protection

City of Chicago

O2014-771

Office of the City Clerk

Document Tracking Sheet

Meeting Date:	1/15/2014
Sponsor(s):	Cardenas (12)
Type:	Ordinance
Title:	Grant(s) of privilege in public way for Merchandise USA
Committee(s) Assignment:	Committee on Transportation and Public Way

ORDINANCE
MERCHANDISE USA
Acct. No. 41435 - 1
Permit No. 1110382

Be It Ordained by the City Council of the City of Chicago:

SECTION 1. Permission and authority are hereby given and granted to MERCHANDISE USA, upon the terms and subject to the conditions of this ordinance to maintain and use, as now constructed, one (1) Security Camera(s) projecting over the public right-of-way for security purposes adjacent to its premises known as 3021 W. 36th St..

Said Security Camera(s) at W. 36th Street measure(s):
One (1) at point six seven (.67) feet in length, point two five (.25) feet in width and fifteen (15) feet above grade level.

The location of said privilege shall be as shown on prints kept on file with the Department of Business Affairs and Consumer Protection and the Office of the City Clerk.

Said privilege shall be constructed in accordance with plans and specifications approved by the Department of Planning and Development and Department of Transportation (Division of Project Development).

This grant of privilege in the public way shall be subject to the provisions of Section 10-28-015 and all other required provisions of the Municipal Code of Chicago.

The grantee shall pay to the City of Chicago as compensation for the privilege #1110382 herein granted the sum of zero ($.00) per annum in advance.


A 25% penalty will be added for payments received after due date.

The permit holder agrees to hold the City of Chicago harmless for any damage, relocation or replacement costs associated with damage, relocation or removal of private property caused by the City performing work in the public way.

Authority herein given and granted for a period of five (5) years from and after 12/17/2013.

Alderman _____

George Cardenas 12th Ward

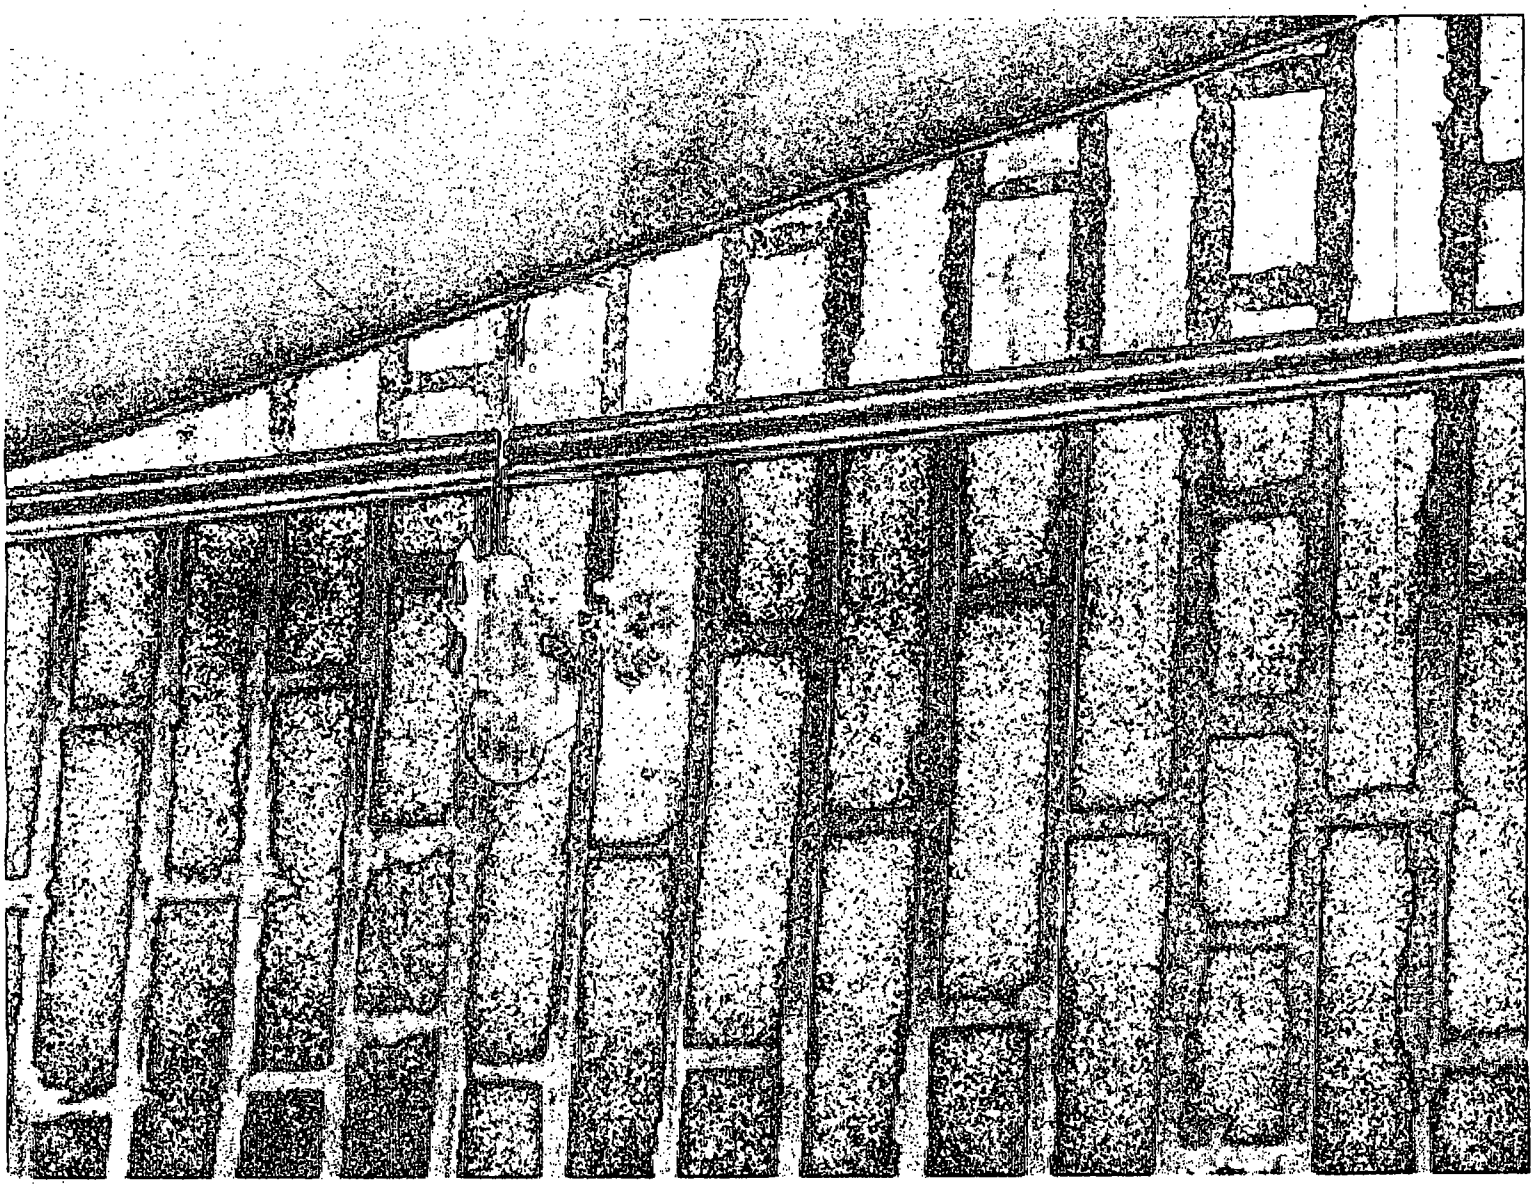

Department of Business Affairs and Consumer Protection
Small Business Center - Public Way Use Unit
City Hall - 121 N. LaSalle Street, Room 800 • Chicago, IL 60602
(312)-74-GOBIZ (312-744-6249) • (312) 744-1944 (TTY)
http://www.cityofchicago.org/bacp

01/15/2014

Alderman **George Cardenas**
Ward # **12**
City of Chicago
City Hall, Room **203**
121 North LaSalle Street
Chicago, Illinois 60602

Re: An ordinance to use and maintain a portion of the public right-of-way for **one (1) security camera(s)** for **MERCHANDISE USA**, adjacent to the premises known as **3021 W. 36th St.**.

Dear Alderman **George Cardenas**:

The applicant referenced above has requested the use of the public right-of-way for a **security camera(s)**. An ordinance has been prepared by the Department of Business Affairs and Consumer Protection – Small Business Center - Public Way Use Unit for presentation to the City Council. Because this request was made for properties located in your ward, as approved by you as per the attached, I respectfully request that you introduce the attached ordinance at the next City Council meeting.

If you have any questions regarding this ordinance, please contact Anthony Bertuca at (312) 744-5506.

Department of Business Affairs and Consumer Protection

City of Chicago

O2014-537

Office of the City Clerk

Document Tracking Sheet

Meeting Date:	1/15/2014
Sponsor(s):	Quinn (13)
Type:	Ordinance
Title:	Grant(s) of privilege in public way for Conrad's Place
Committee(s) Assignment:	Committee on Transportation and Public Way

ORDINANCE
CONRAD'S PLACE
Acct. No. 45809 - 1
Permit No. 1110198

Be It Ordained by the City Council of the City of Chicago:

SECTION 1. Permission and authority are hereby given and granted to CONRAD'S PLACE, upon the terms and subject to the conditions of this ordinance to maintain and use, as now constructed, three (3) Light Fixture(s) projecting over the public right-of-way adjacent to its premises known as 6522 S. Pulaski Rd..

Said Light Fixture(s) at S PULASKI RD measure(s):
Three (3) at point six seven (.67) feet in length, point six seven (.67) feet in width and twelve (12) feet above grade level.

The location of said privilege shall be as shown on prints kept on file with the Department of Business Affairs and Consumer Protection and the Office of the City Clerk.

Said privilege shall be constructed in accordance with plans and specifications approved by the Department of Transportation (Division of Project Development).

This grant of privilege in the public way shall be subject to the provisions of Section 10-28-015 and all other required provisions of the Municipal Code of Chicago.

The grantee shall pay to the City of Chicago as compensation for the privilege #1110198 herein granted the sum of eighty-five ($85.00) per annum in advance.


A 25% penalty will be added for payments received after due date.

The permit holder agrees to hold the City of Chicago harmless for any damage, relocation or replacement costs associated with damage, relocation or removal of private property caused by the City performing work in the public way.

Authority herein given and granted for a period of five (5) years from and after 11/19/2013.

Alderman _____

Marty Quinn 13th Ward

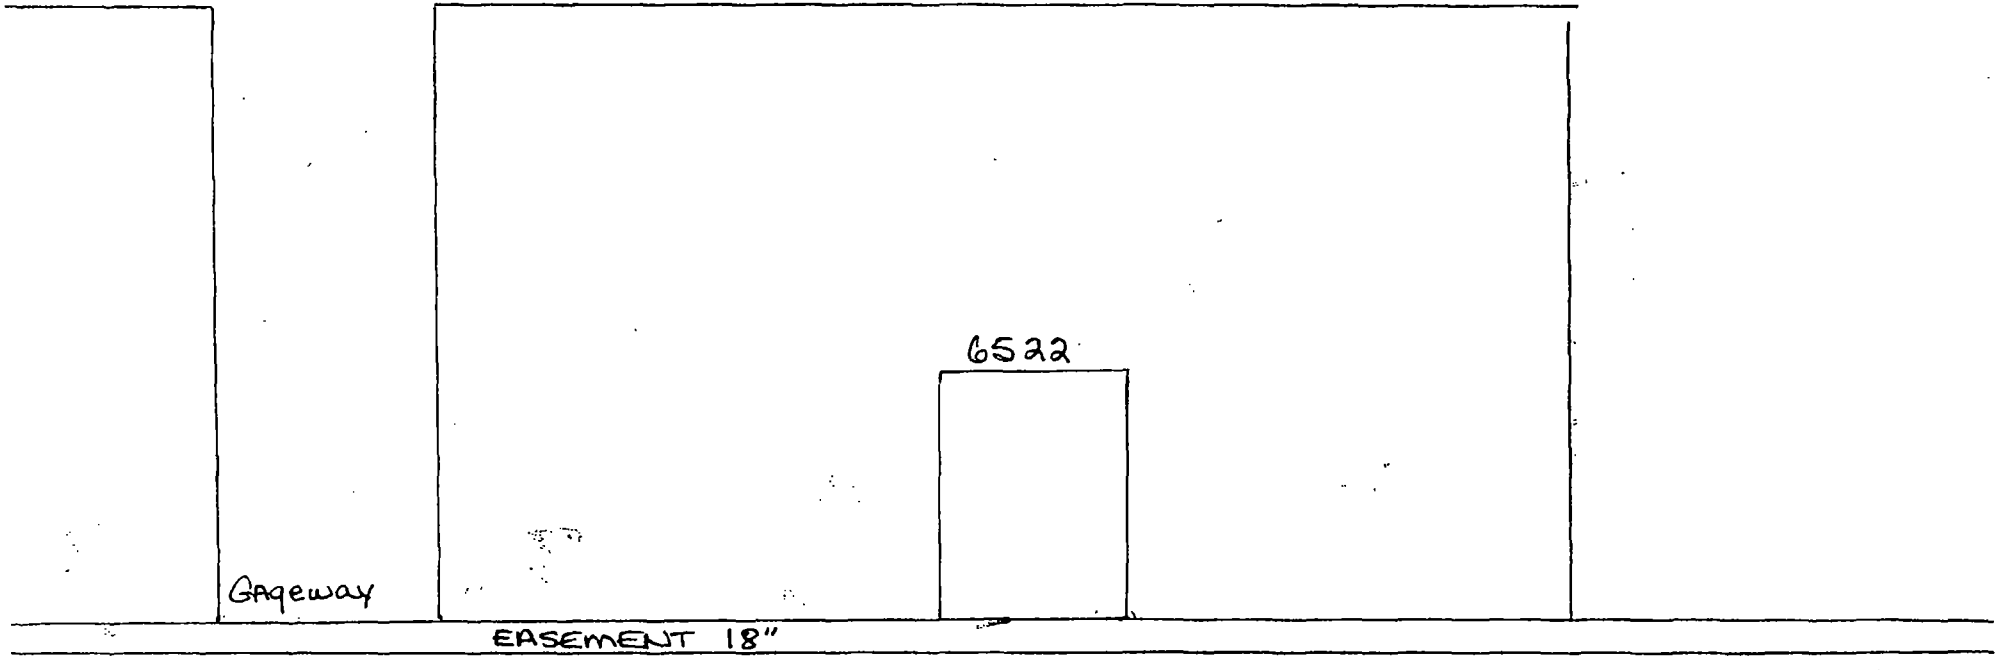

PULASKI ROAD

Department of Business Affairs and Consumer Protection
Small Business Center - Public Way Use Unit
City Hall - 121 N. LaSalle Street, Room 800 • Chicago, IL 60602
(312)-74-GOBIZ (312-744-6249) • (312) 744-1944 (TTY)
http://www.cityofchicago.org/bacp

01/15/2014

Alderman **Marty Quinn**
Ward # **13**
City of Chicago
City Hall, Room **203**
121 North LaSalle Street
Chicago, Illinois 60602

Re: An ordinance to use and maintain a portion of the public right-of-way for **three (3) light fixture(s)** for **CONRAD'S PLACE**, adjacent to the premises known as **6522 S. Pulaski Rd.**.

Dear Alderman **Marty Quinn**:

The applicant referenced above has requested the use of the public right-of-way for a **light fixture(s)**. An ordinance has been prepared by the Department of Business Affairs and Consumer Protection – Small Business Center - Public Way Use Unit for presentation to the City Council. Because this request was made for properties located in your ward, as approved by you as per the attached, I respectfully request that you introduce the attached ordinance at the next City Council meeting.

If you have any questions regarding this ordinance, please contact Anthony Bertuca at (312) 744-5506.

Department of Business Affairs and Consumer Protection

City of Chicago

O2014-539

Office of the City Clerk

Document Tracking Sheet

Meeting Date:	1/15/2014
Sponsor(s):	Quinn (13)
Type:	Ordinance
Title:	Grant(s) of privilege in public way for Double T Liquors & Lounge
Committee(s) Assignment:	Committee on Transportation and Public Way

ORDINANCE
DOUBLE T LIQUORS & LOUNGE
Acct. No. 25569 - 1
Permit No. 1110210

Be It Ordained by the City Council of the City of Chicago:

SECTION 1. Permission and authority are hereby given and granted to DOUBLE T LIQUORS & LOUNGE, upon the terms and subject to the conditions of this ordinance to maintain and use, as now constructed, ten (10) Light Fixture(s) projecting over the public right-of-way adjacent to its premises known as 5624 S. Pulaski Rd..

Said Light Fixture(s) at S. Pulaski Road measure(s):
Ten (10) at point five (.5) feet in length, point five (.5) feet in width and eight (8) feet above grade level.

The location of said privilege shall be as shown on prints kept on file with the Department of Business Affairs and Consumer Protection and the Office of the City Clerk.

Said privilege shall be constructed in accordance with plans and specifications approved by the Department of Transportation (Division of Project Development).

This grant of privilege in the public way shall be subject to the provisions of Section 10-28-015 and all other required provisions of the Municipal Code of Chicago.

The grantee shall pay to the City of Chicago as compensation for the privilege #1110210 herein granted the sum of one hundred twenty ($120.00) per annum in advance.


A 25% penalty will be added for payments received after due date.

The permit holder agrees to hold the City of Chicago harmless for any damage, relocation or replacement costs associated with damage, relocation or removal of private property caused by the City performing work in the public way.

Authority herein given and granted for a period of five (5) years from and after 12/17/2013.

Alderman _____

Marty Quinn 13th Ward

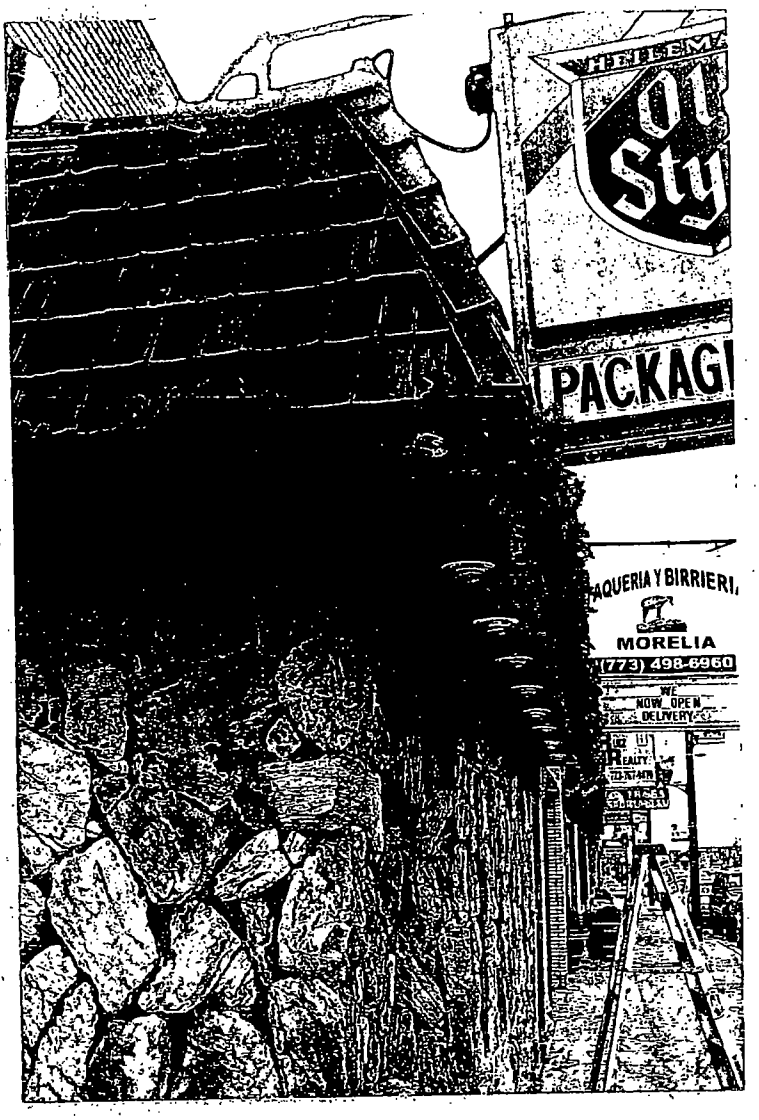
PACKAGI
AQUERIA Y BIRRIERI
MORELIA
(773) 498-6960
NOW OPEN
DELIVERY

Department of Business Affairs and Consumer Protection
Small Business Center - Public Way Use Unit
City Hall - 121 N. LaSalle Street, Room 800 • Chicago, IL 60602
(312)-74-GOBIZ (312-744-6249) • (312) 744-1944 (TTY)
http://www.cityofchicago.org/bacp

01/15/2014

Alderman **Marty Quinn**
Ward # **13**
City of Chicago
City Hall, Room **203**
121 North LaSalle Street
Chicago, Illinois 60602

Re: An ordinance to use and maintain a portion of the public right-of-way for **ten (10) light fixture(s)** for **DOUBLE T LIQUORS & LOUNGE**, adjacent to the premises known as **5624 S. Pulaski Rd.**.

Dear Alderman **Marty Quinn**:

The applicant referenced above has requested the use of the public right-of-way for a **light fixture(s)**. An ordinance has been prepared by the Department of Business Affairs and Consumer Protection – Small Business Center - Public Way Use Unit for presentation to the City Council. Because this request was made for properties located in your ward, as approved by you as per the attached, I respectfully request that you introduce the attached ordinance at the next City Council meeting.

If you have any questions regarding this ordinance, please contact Anthony Bertuca at (312) 744-5506.

Department of Business Affairs and Consumer Protection

City of Chicago

O2014-541

Office of the City Clerk

Document Tracking Sheet

Meeting Date:	1/15/2014
Sponsor(s):	Quinn (13)
Type:	Ordinance
Title:	Grant(s) of privilege in public way for Fireside Realty, Inc.
Committee(s) Assignment:	Committee on Transportation and Public Way

ORDINANCE
FIRESIDE REALTY INC
Acct. No. 322143 - 1
Permit No. 1110115

Be It Ordained by the City Council of the City of Chicago:

SECTION 1. Permission and authority are hereby given and granted to FIRESIDE REALTY INC, upon the terms and subject to the conditions of this ordinance to maintain and use one (1) sign(s) projecting over the public right-of-way attached to its premises known as 5943 W. 63rd St..

Said sign structure(s) measures as follows; along W. 63rd Street:
One (1) at five (5) feet in length, three (3) feet in height and twelve (12) feet above grade level.

The location of said privilege shall be as shown on prints kept on file with the Department of Business Affairs and Consumer Protection and the Office of the City Clerk.

Said privilege shall be constructed in accordance with plans and specifications approved by the Department of Transportation (Division of Project Development) and Zoning Department - Signs.

This grant of privilege in the public way shall be subject to the provisions of Section 10-28-015 and all other required provisions of the Municipal Code of Chicago.

The grantee shall pay to the City of Chicago as compensation for the privilege #1110115 herein granted the sum of one hundred ($100.00) per annum in advance.

A 25% penalty will be added for payments received after due date.

The permit holder agrees to hold the City of Chicago harmless for any damage, relocation or replacement costs associated with damage, relocation or removal of private property caused by the City performing work in the public way.

Authority herein given and granted for a period of five (5) years from and after 11/05/2013.

Alderman _____

Marty Quinn 13th Ward


FIRESIDE
REALTY INC.
(773) 585-2064

Department of Business Affairs and Consumer Protection
Small Business Center - Public Way Use Unit
City Hall - 121 N. LaSalle Street, Room 800 • Chicago, IL 60602
(312)-74-GOBIZ (312-744-6249) • (312) 744-1944 (TTY)
http://www.cityofchicago.org/bacp

01/15/2014

Alderman **Marty Quinn**
Ward # **13**
City of Chicago
City Hall, Room **203**
121 North LaSalle Street
Chicago, Illinois 60602

Re: An ordinance to use and maintain a portion of the public right-of-way for **one (1) sign(s)** for **FIRESIDE REALTY INC**, adjacent to the premises known as **5943 W. 63rd St.**.

Dear Alderman **Marty Quinn**:

The applicant referenced above has requested the use of the public right-of-way for a **sign(s)**. An ordinance has been prepared by the Department of Business Affairs and Consumer Protection – Small Business Center - Public Way Use Unit for presentation to the City Council. Because this request was made for properties located in your ward, as approved by you as per the attached, I respectfully request that you introduce the attached ordinance at the next City Council meeting.

If you have any questions regarding this ordinance, please contact Anthony Bertuca at (312) 744-5506.

Department of Business Affairs and Consumer Protection

City of Chicago

O2014-543

Office of the City Clerk

Document Tracking Sheet

Meeting Date:	1/15/2014
Sponsor(s):	Quinn (13)
Type:	Ordinance
Title:	Grant(s) of privilege in public way for Peter Troost Monument Co.
Committee(s) Assignment:	Committee on Transportation and Public Way

ORDINANCE
PETER TROOST MONUMENT CO
Acct. No. 52384 - 1
Permit No. 1110337

Be It Ordained by the City Council of the City of Chicago:

SECTION 1. Permission and authority are hereby given and granted to PETER TROOST MONUMENT CO, upon the terms and subject to the conditions of this ordinance to maintain and use one (1) sign(s) projecting over the public right-of-way attached to its premises known as 6605 S. Pulaski Rd..

Said sign structure(s) measures as follows; along S Pulaski Rd:
One (1) at eight (8) feet in length, four (4) feet in height and ten (10) feet above grade level.

The location of said privilege shall be as shown on prints kept on file with the Department of Business Affairs and Consumer Protection and the Office of the City Clerk.

Said privilege shall be constructed in accordance with plans and specifications approved by the Department of Transportation (Division of Project Development) and Zoning Department - Signs.

This grant of privilege in the public way shall be subject to the provisions of Section 10-28-015 and all other required provisions of the Municipal Code of Chicago.

The grantee shall pay to the City of Chicago as compensation for the privilege #1110337 herein granted the sum of three hundred ($300.00) per annum in advance.


A 25% penalty will be added for payments received after due date.

The permit holder agrees to hold the City of Chicago harmless for any damage, relocation or replacement costs associated with damage, relocation or removal of private property caused by the City performing work in the public way.

Authority herein given and granted for a period of five (5) years from and after 12/17/2013.

Alderman _____

Marty Quinn 13th Ward

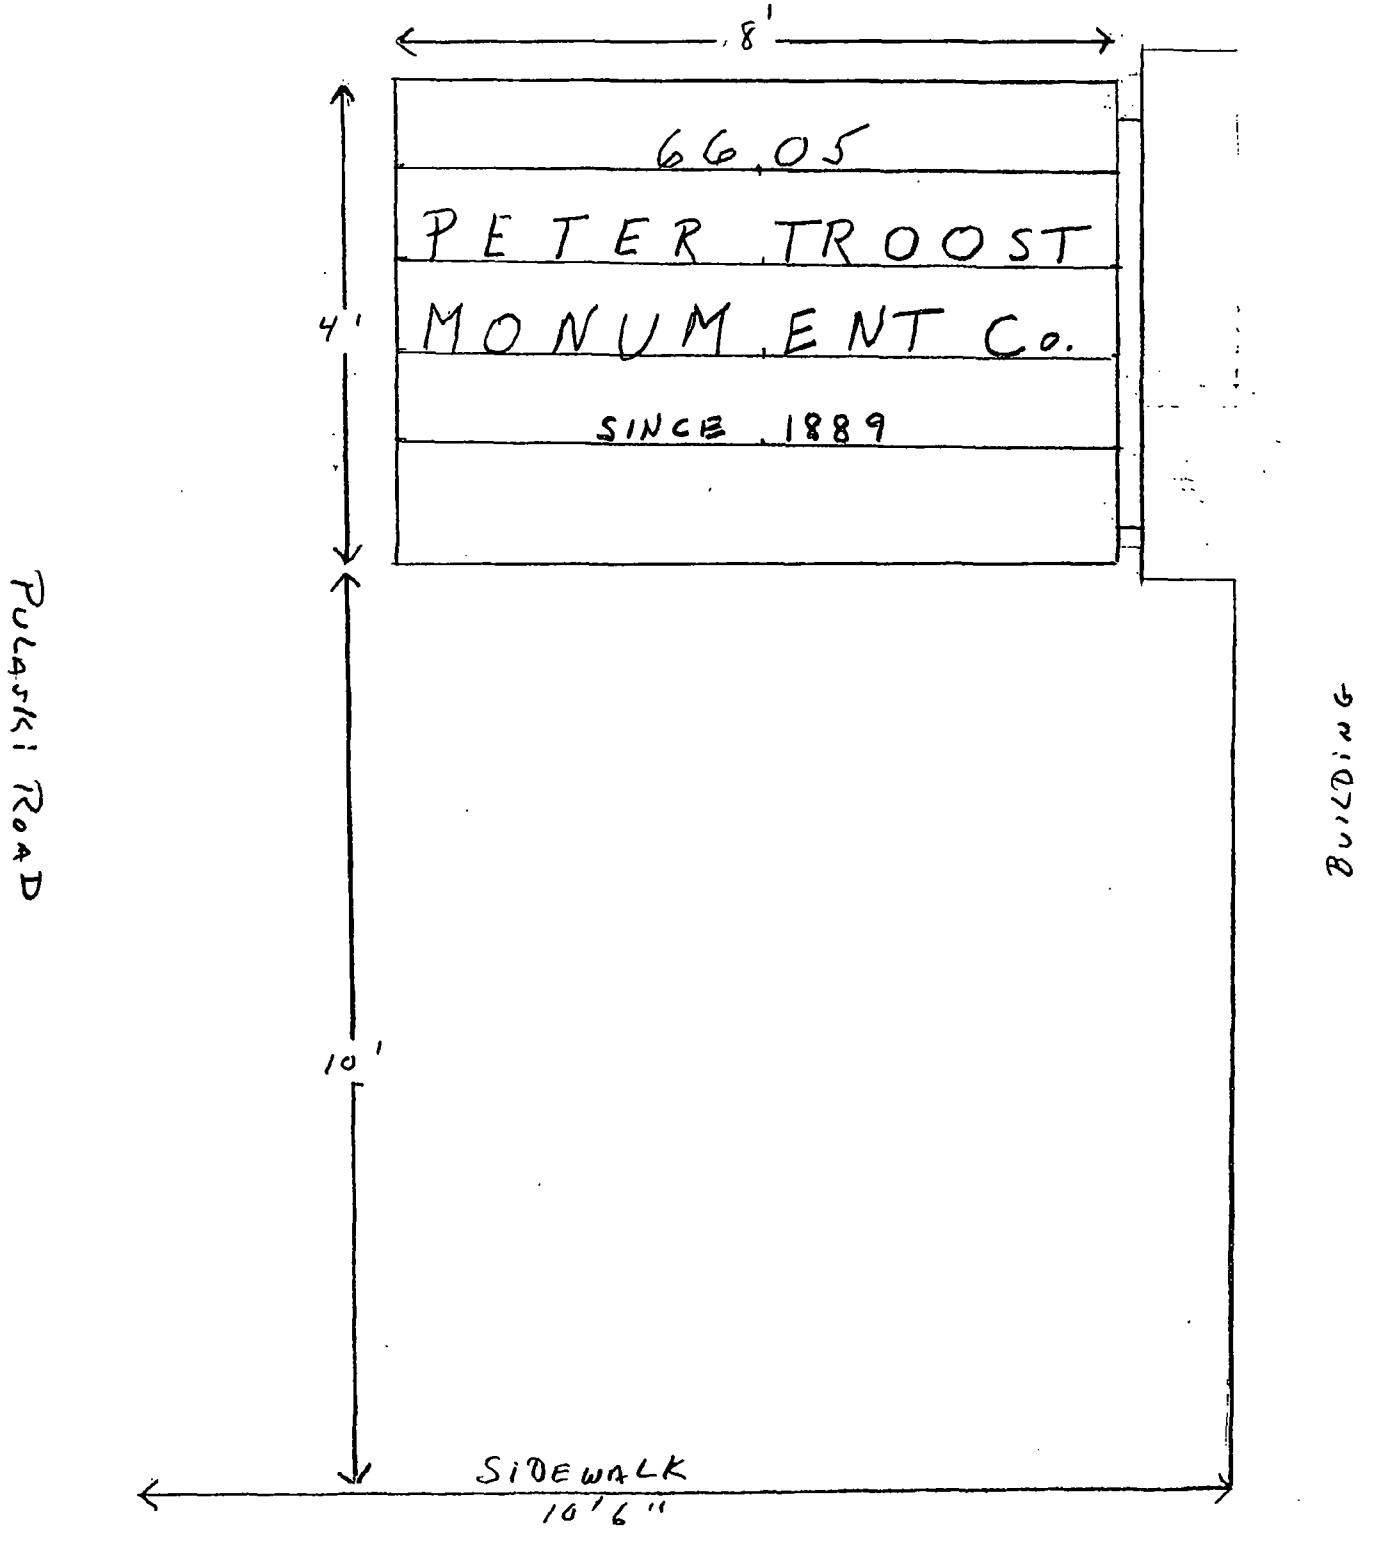
8'
66.05
PETER TROOST
MONUMENT Co.
SINCE 1889
4'
10'
PULASKI ROAD
BUILDING
SIDEWALK
10'6"

Department of Business Affairs and Consumer Protection
Small Business Center - Public Way Use Unit
City Hall - 121 N. LaSalle Street, Room 800 • Chicago, IL 60602
(312)-74-GOBIZ (312-744-6249) • (312) 744-1944 (TTY)
http://www.cityofchicago.org/bacp

01/15/2014

Alderman **Marty Quinn**
Ward # **13**
City of Chicago
City Hall, Room **203**
121 North LaSalle Street
Chicago, Illinois 60602

Re: An ordinance to use and maintain a portion of the public right-of-way for **one (1) sign(s)** for **PETER TROOST MONUMENT CO**, adjacent to the premises known as **6605 S. Pulaski Rd.**.

Dear Alderman **Marty Quinn**:

The applicant referenced above has requested the use of the public right-of-way for a **sign(s)**. An ordinance has been prepared by the Department of Business Affairs and Consumer Protection – Small Business Center - Public Way Use Unit for presentation to the City Council. Because this request was made for properties located in your ward, as approved by you as per the attached, I respectfully request that you introduce the attached ordinance at the next City Council meeting.

If you have any questions regarding this ordinance, please contact Anthony Bertuca at (312) 744-5506.

Department of Business Affairs and Consumer Protection

City of Chicago

O2014-546

Office of the City Clerk

Document Tracking Sheet

Meeting Date:	1/15/2014
Sponsor(s):	Quinn (13)
Type:	Ordinance
Title:	Grant(s) of privilege in public way for Ted's Custom Cabinets, Inc.
Committee(s) Assignment:	Committee on Transportation and Public Way

ORDINANCE
TED'S CUSTOM CABINETS INC
Acct. No. 6655 - 1
Permit No. 1109817

Be It Ordained by the City Council of the City of Chicago:

SECTION 1. Permission and authority are hereby given and granted to TED'S CUSTOM CABINETS INC, upon the terms and subject to the conditions of this ordinance to maintain and use one (1) sign(s) projecting over the public right-of-way attached to its premises known as 5944-46 S. Pulaski Rd..

Said sign structure(s) measures as follows; along S. Pulaski Road:
One (1) at four (4) feet in length, six (6) feet in height and ten point nine two (10.92) feet above grade level.

The location of said privilege shall be as shown on prints kept on file with the Department of Business Affairs and Consumer Protection and the Office of the City Clerk.

Said privilege shall be constructed in accordance with plans and specifications approved by the Department of Transportation (Division of Project Development) and Zoning Department - Signs.

This grant of privilege in the public way shall be subject to the provisions of Section 10-28-015 and all other required provisions of the Municipal Code of Chicago.

The grantee shall pay to the City of Chicago as compensation for the privilege #1109817 herein granted the sum of one hundred ($100.00) per annum in advance.


A 25% penalty will be added for payments received after due date.

The permit holder agrees to hold the City of Chicago harmless for any damage, relocation or replacement costs associated with damage, relocation or removal of private property caused by the City performing work in the public way.

Authority herein given and granted for a period of five (5) years from and after 11/19/2013.

Alderman _____

Marty Quinn 13th Ward

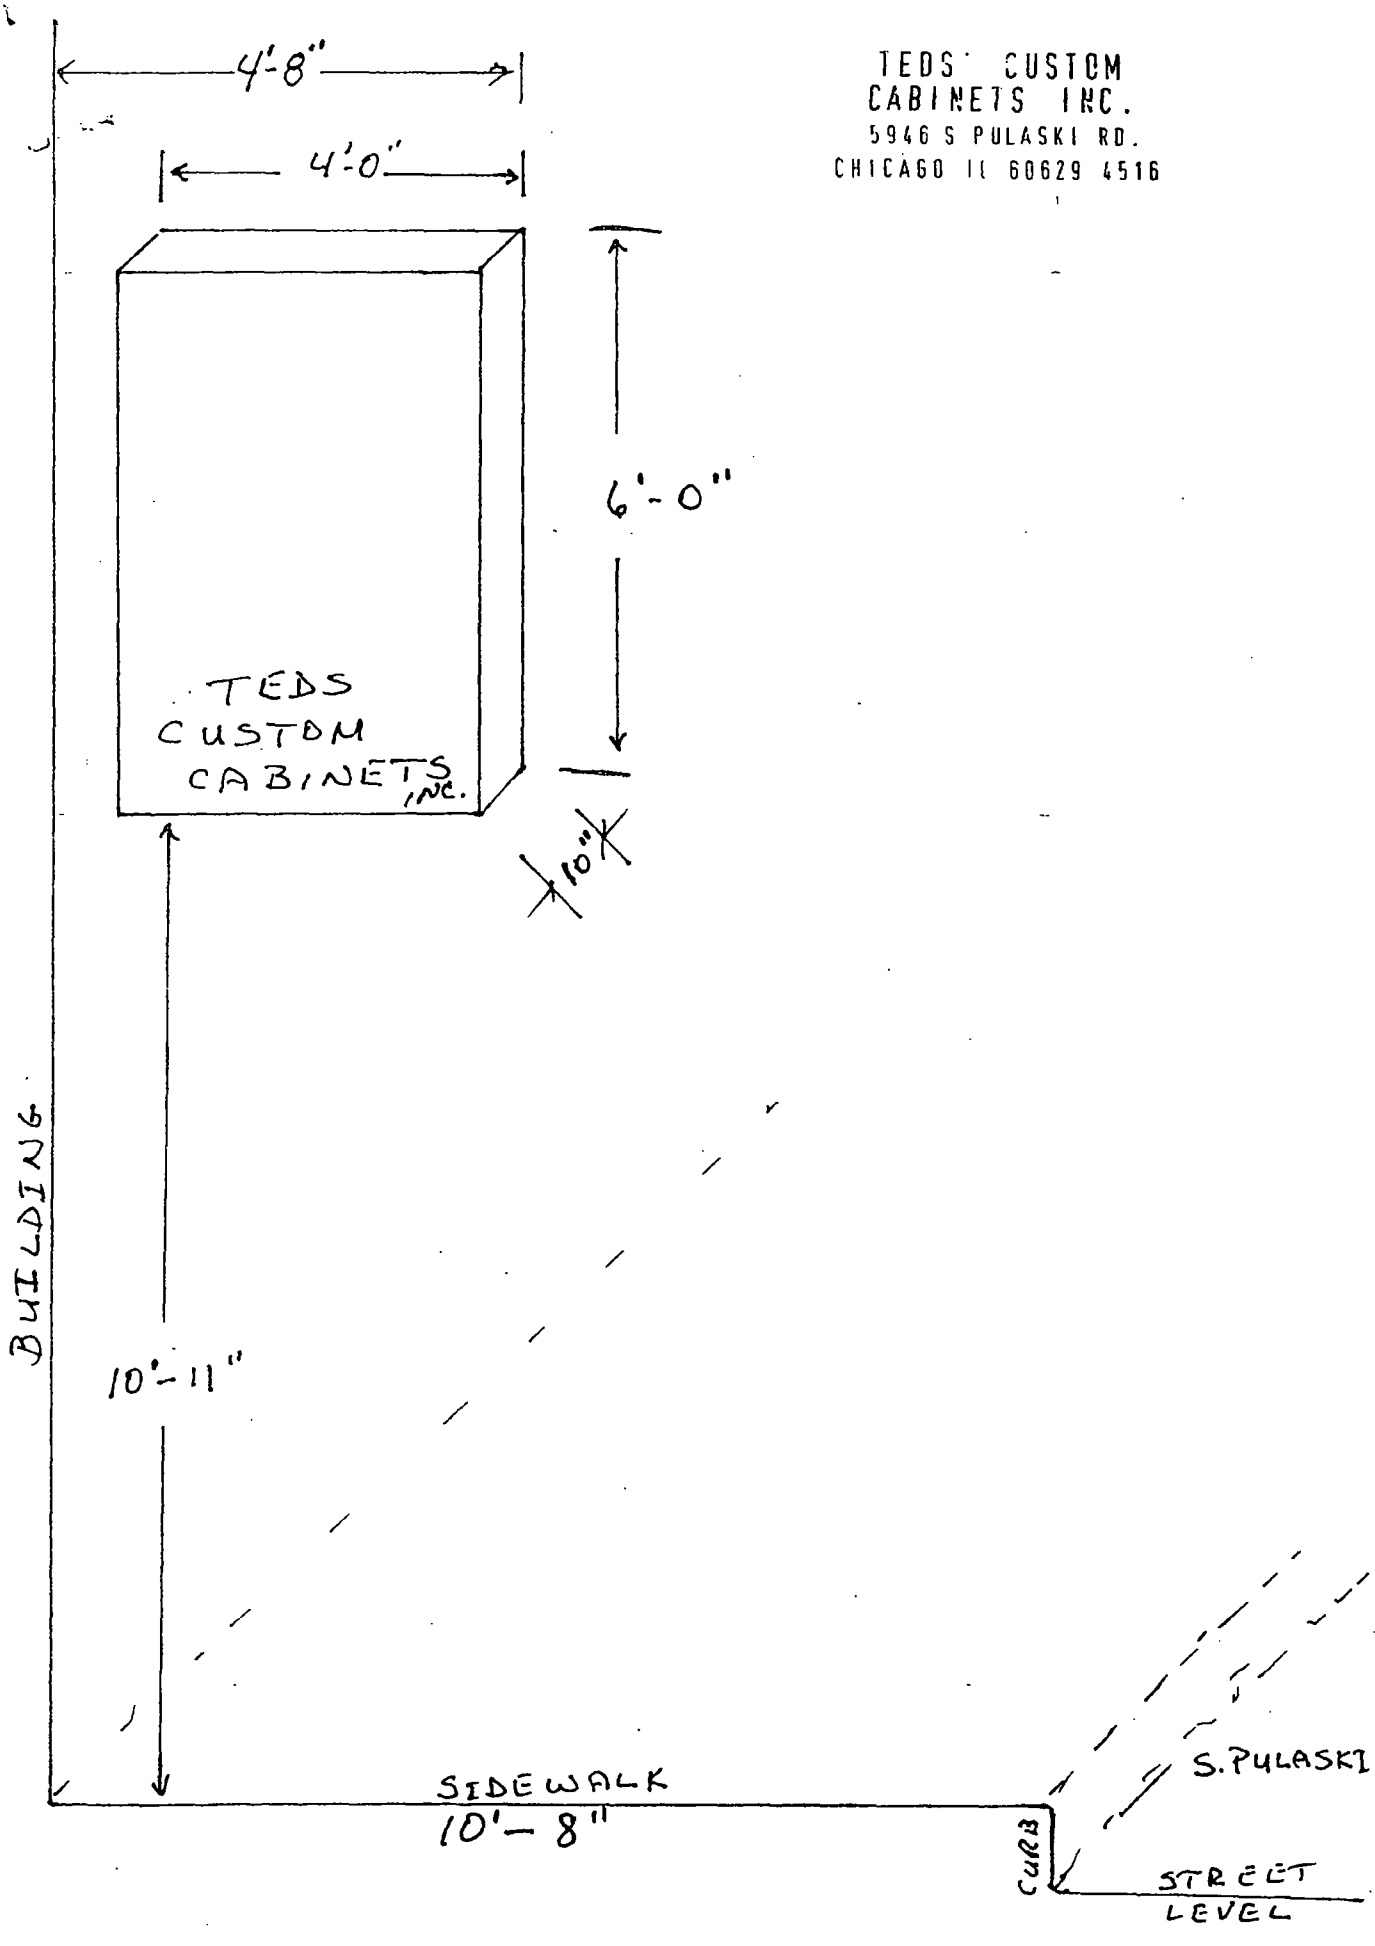

TEDS CUSTOM
CABINETS INC.
5946 S PULASKI RD.
CHICAGO IL 60629 4516

Department of Business Affairs and Consumer Protection
Small Business Center - Public Way Use Unit
City Hall - 121 N. LaSalle Street, Room 800 • Chicago, IL 60602
(312)-74-GOBIZ (312-744-6249) • (312) 744-1944 (TTY)
http://www.cityofchicago.org/bacp

01/15/2014

Alderman **Marty Quinn**
Ward # **13**
City of Chicago
City Hall, Room **203**
121 North LaSalle Street
Chicago, Illinois 60602

Re: An ordinance to use and maintain a portion of the public right-of-way for **one (1) sign(s)** for **TED'S CUSTOM CABINETS INC**, adjacent to the premises known as **5944-46 S. Pulaski Rd.**.

Dear Alderman **Marty Quinn**:

The applicant referenced above has requested the use of the public right-of-way for a **sign(s)**. An ordinance has been prepared by the Department of Business Affairs and Consumer Protection – Small Business Center - Public Way Use Unit for presentation to the City Council. Because this request was made for properties located in your ward, as approved by you as per the attached, I respectfully request that you introduce the attached ordinance at the next City Council meeting.

If you have any questions regarding this ordinance, please contact Anthony Bertuca at (312) 744-5506.

Department of Business Affairs and Consumer Protection

City of Chicago

O2014-548

Office of the City Clerk

Document Tracking Sheet

Meeting Date:	1/15/2014
Sponsor(s):	Quinn (13)
Type:	Ordinance
Title:	Grant(s) of privilege in public way for Top View Restaurant
Committee(s) Assignment:	Committee on Transportation and Public Way

ORDINANCE
TOP VIEW RESTAURANT
Acct. No. 314868 - 1
Permit No. 1110289

Be It Ordained by the City Council of the City of Chicago:

SECTION 1. Permission and authority are hereby given and granted to TOP VIEW RESTAURANT, upon the terms and subject to the conditions of this ordinance to maintain and use one (1) sign(s) projecting over the public right-of-way attached to its premises known as 4715 W. 63rd St..

Said sign structure(s) measures as follows; along W. 63rd Street:
One (1) at eight (8) feet in length, six (6) feet in height and twelve (12) feet above grade level.

The location of said privilege shall be as shown on prints kept on file with the Department of Business Affairs and Consumer Protection and the Office of the City Clerk.

Said privilege shall be constructed in accordance with plans and specifications approved by the Department of Transportation (Division of Project Development) and Zoning Department - Signs.

This grant of privilege in the public way shall be subject to the provisions of Section 10-28-015 and all other required provisions of the Municipal Code of Chicago.

The grantee shall pay to the City of Chicago as compensation for the privilege #1110289 herein granted the sum of three hundred ($300.00) per annum in advance.

A 25% penalty will be added for payments received after due date.


The permit holder agrees to hold the City of Chicago harmless for any damage, relocation or replacement costs associated with damage, relocation or removal of private property caused by the City performing work in the public way.

Authority herein given and granted for a period of five (5) years from and after 11/05/2013.

Alderman _____

Marty Quinn 13th Ward


RESTAURANT &
PANCAKE HOUSE

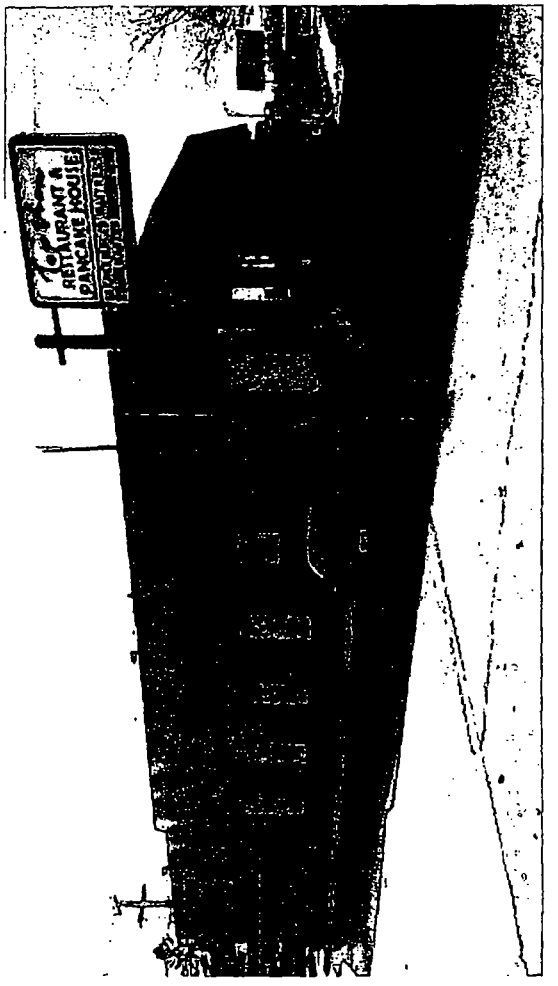
RESTAURANT &
PANCAKE HOUSE

Department of Business Affairs and Consumer Protection
Small Business Center - Public Way Use Unit
City Hall - 121 N. LaSalle Street, Room 800 • Chicago, IL 60602
(312)-74-GOBIZ (312-744-6249) • (312) 744-1944 (TTY)
http://www.cityofchicago.org/bacp

01/15/2014

Alderman **Marty Quinn**
Ward # **13**
City of Chicago
City Hall, Room **203**
121 North LaSalle Street
Chicago, Illinois 60602

Re: An ordinance to use and maintain a portion of the public right-of-way for **one (1) sign(s)** for **TOP VIEW RESTAURANT**, adjacent to the premises known as **4715 W. 63rd St.**.

Dear Alderman **Marty Quinn**:

The applicant referenced above has requested the use of the public right-of-way for a **sign(s)**. An ordinance has been prepared by the Department of Business Affairs and Consumer Protection – Small Business Center - Public Way Use Unit for presentation to the City Council. Because this request was made for properties located in your ward, as approved by you as per the attached, I respectfully request that you introduce the attached ordinance at the next City Council meeting.

If you have any questions regarding this ordinance, please contact Anthony Bertuca at (312) 744-5506.

Department of Business Affairs and Consumer Protection

City of Chicago

O2014-552

Office of the City Clerk

Document Tracking Sheet

Meeting Date:	1/15/2014
Sponsor(s):	Burke (14)
Type:	Ordinance
Title:	Grant(s) of privilege in public way for Azteca 39th & Kedzie Currency Exchange, Inc.
Committee(s) Assignment:	Committee on Transportation and Public Way

ORDINANCE
AZTECA 39TH & KEDZIE CURRENCY EXCHANGE INC.
Acct. No. 55407 - 1
Permit No. 1109929

Be It Ordained by the City Council of the City of Chicago:

SECTION 1. Permission and authority are hereby given and granted to AZTECA 39TH & KEDZIE CURRENCY EXCHANGE INC., upon the terms and subject to the conditions of this ordinance to maintain and use one (1) sign(s) projecting over the public right-of-way attached to its premises known as 3901 S. Kedzie Ave..

Said sign structure(s) measures as follows; along S Kedzie Ave:
One (1) at sixteen (16) feet in length, eight (8) feet in height and ten (10) feet above grade level.

The location of said privilege shall be as shown on prints kept on file with the Department of Business Affairs and Consumer Protection and the Office of the City Clerk.

Said privilege shall be constructed in accordance with plans and specifications approved by the Department of Transportation (Division of Project Development) and Zoning Department - Signs.

This grant of privilege in the public way shall be subject to the provisions of Section 10-28-015 and all other required provisions of the Municipal Code of Chicago.

The grantee shall pay to the City of Chicago as compensation for the privilege #1109929 herein granted the sum of three hundred ($300.00) per annum in advance.

A 25% penalty will be added for payments received after due date.


The permit holder agrees to hold the City of Chicago harmless for any damage, relocation or replacement costs associated with damage, relocation or removal of private property caused by the City performing work in the public way.

Authority herein given and granted for a period of five (5) years from and after 11/19/2013.

Alderman _____

Edward M. Burke 14th Ward

KEDZIE AVE

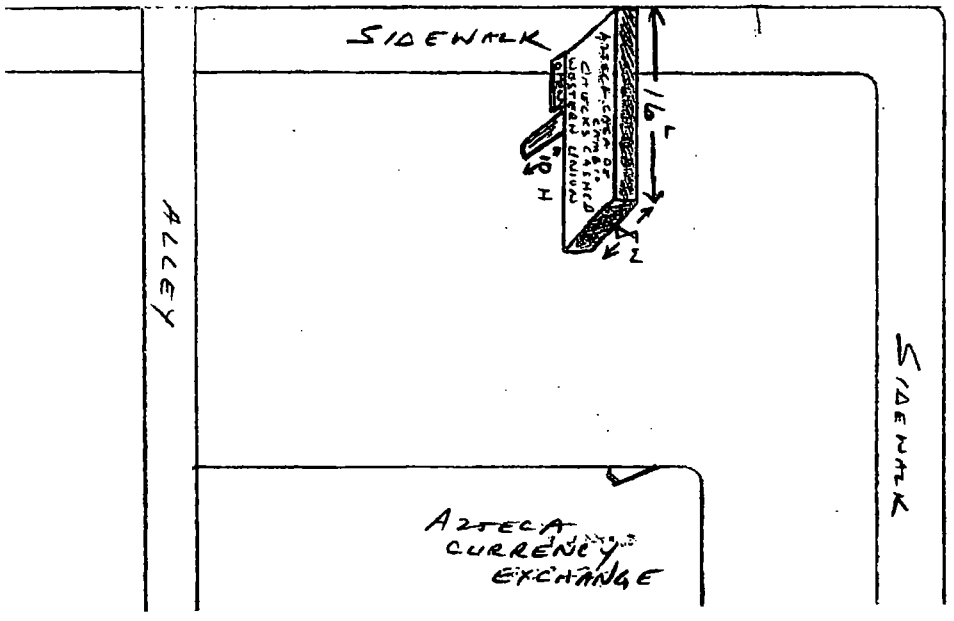

PERSHING RD.

Department of Business Affairs and Consumer Protection
Small Business Center - Public Way Use Unit
City Hall - 121 N. LaSalle Street, Room 800 • Chicago, IL 60602
(312)-74-GOBIZ (312-744-6249) • (312) 744-1944 (TTY)
http://www.cityofchicago.org/bacp

01/15/2014

Alderman **Edward M. Burke**
Ward # **14**
City of Chicago
City Hall, Room **302**
121 North LaSalle Street
Chicago, Illinois 60602

Re: An ordinance to use and maintain a portion of the public right-of-way for **one (1) sign(s)** for **AZTECA 39TH & KEDZIE CURRENCY EXCHANGE INC.**, adjacent to the premises known as **3901 S. Kedzie Ave.**.

Dear Alderman **Edward M. Burke**:

The applicant referenced above has requested the use of the public right-of-way for a **sign(s)**. An ordinance has been prepared by the Department of Business Affairs and Consumer Protection – Small Business Center - Public Way Use Unit for presentation to the City Council. Because this request was made for properties located in your ward, as approved by you as per the attached, I respectfully request that you introduce the attached ordinance at the next City Council meeting.

If you have any questions regarding this ordinance, please contact Anthony Bertuca at (312) 744-5506.

Department of Business Affairs and Consumer Protection

City of Chicago

O2014-562

Office of the City Clerk

Document Tracking Sheet

Meeting Date:	1/15/2014
Sponsor(s):	Burke (14)
Type:	Ordinance
Title:	Grant(s) of privilege in public way for Brighton Home Products
Committee(s) Assignment:	Committee on Transportation and Public Way

ORDINANCE
BRIGHTON HOME PRODUCTS
Acct. No. 8872 - 1
Permit No. 1110325

Be It Ordained by the City Council of the City of Chicago:

SECTION 1. Permission and authority are hereby given and granted to BRIGHTON HOME PRODUCTS, upon the terms and subject to the conditions of this ordinance to maintain and use one (1) sign(s) projecting over the public right-of-way attached to its premises known as 4607 S. Pulaski Rd..

Said sign structure(s) measures as follows; along S. Pulaski Road:
One (1) at eight (8) feet in length, twelve (12) feet in height and thirteen (13) feet above grade level.

The location of said privilege shall be as shown on prints kept on file with the Department of Business Affairs and Consumer Protection and the Office of the City Clerk.

Said privilege shall be constructed in accordance with plans and specifications approved by the Department of Transportation (Division of Project Development) and Zoning Department - Signs.

This grant of privilege in the public way shall be subject to the provisions of Section 10-28-015 and all other required provisions of the Municipal Code of Chicago.

The grantee shall pay to the City of Chicago as compensation for the privilege #1110325 herein granted the sum of three hundred ($300.00) per annum in advance.


A 25% penalty will be added for payments received after due date.

The permit holder agrees to hold the City of Chicago harmless for any damage, relocation or replacement costs associated with damage, relocation or removal of private property caused by the City performing work in the public way.

Authority herein given and granted for a period of five (5) years from and after 11/19/2013.

Alderman _____

Edward M. Burke 14th Ward

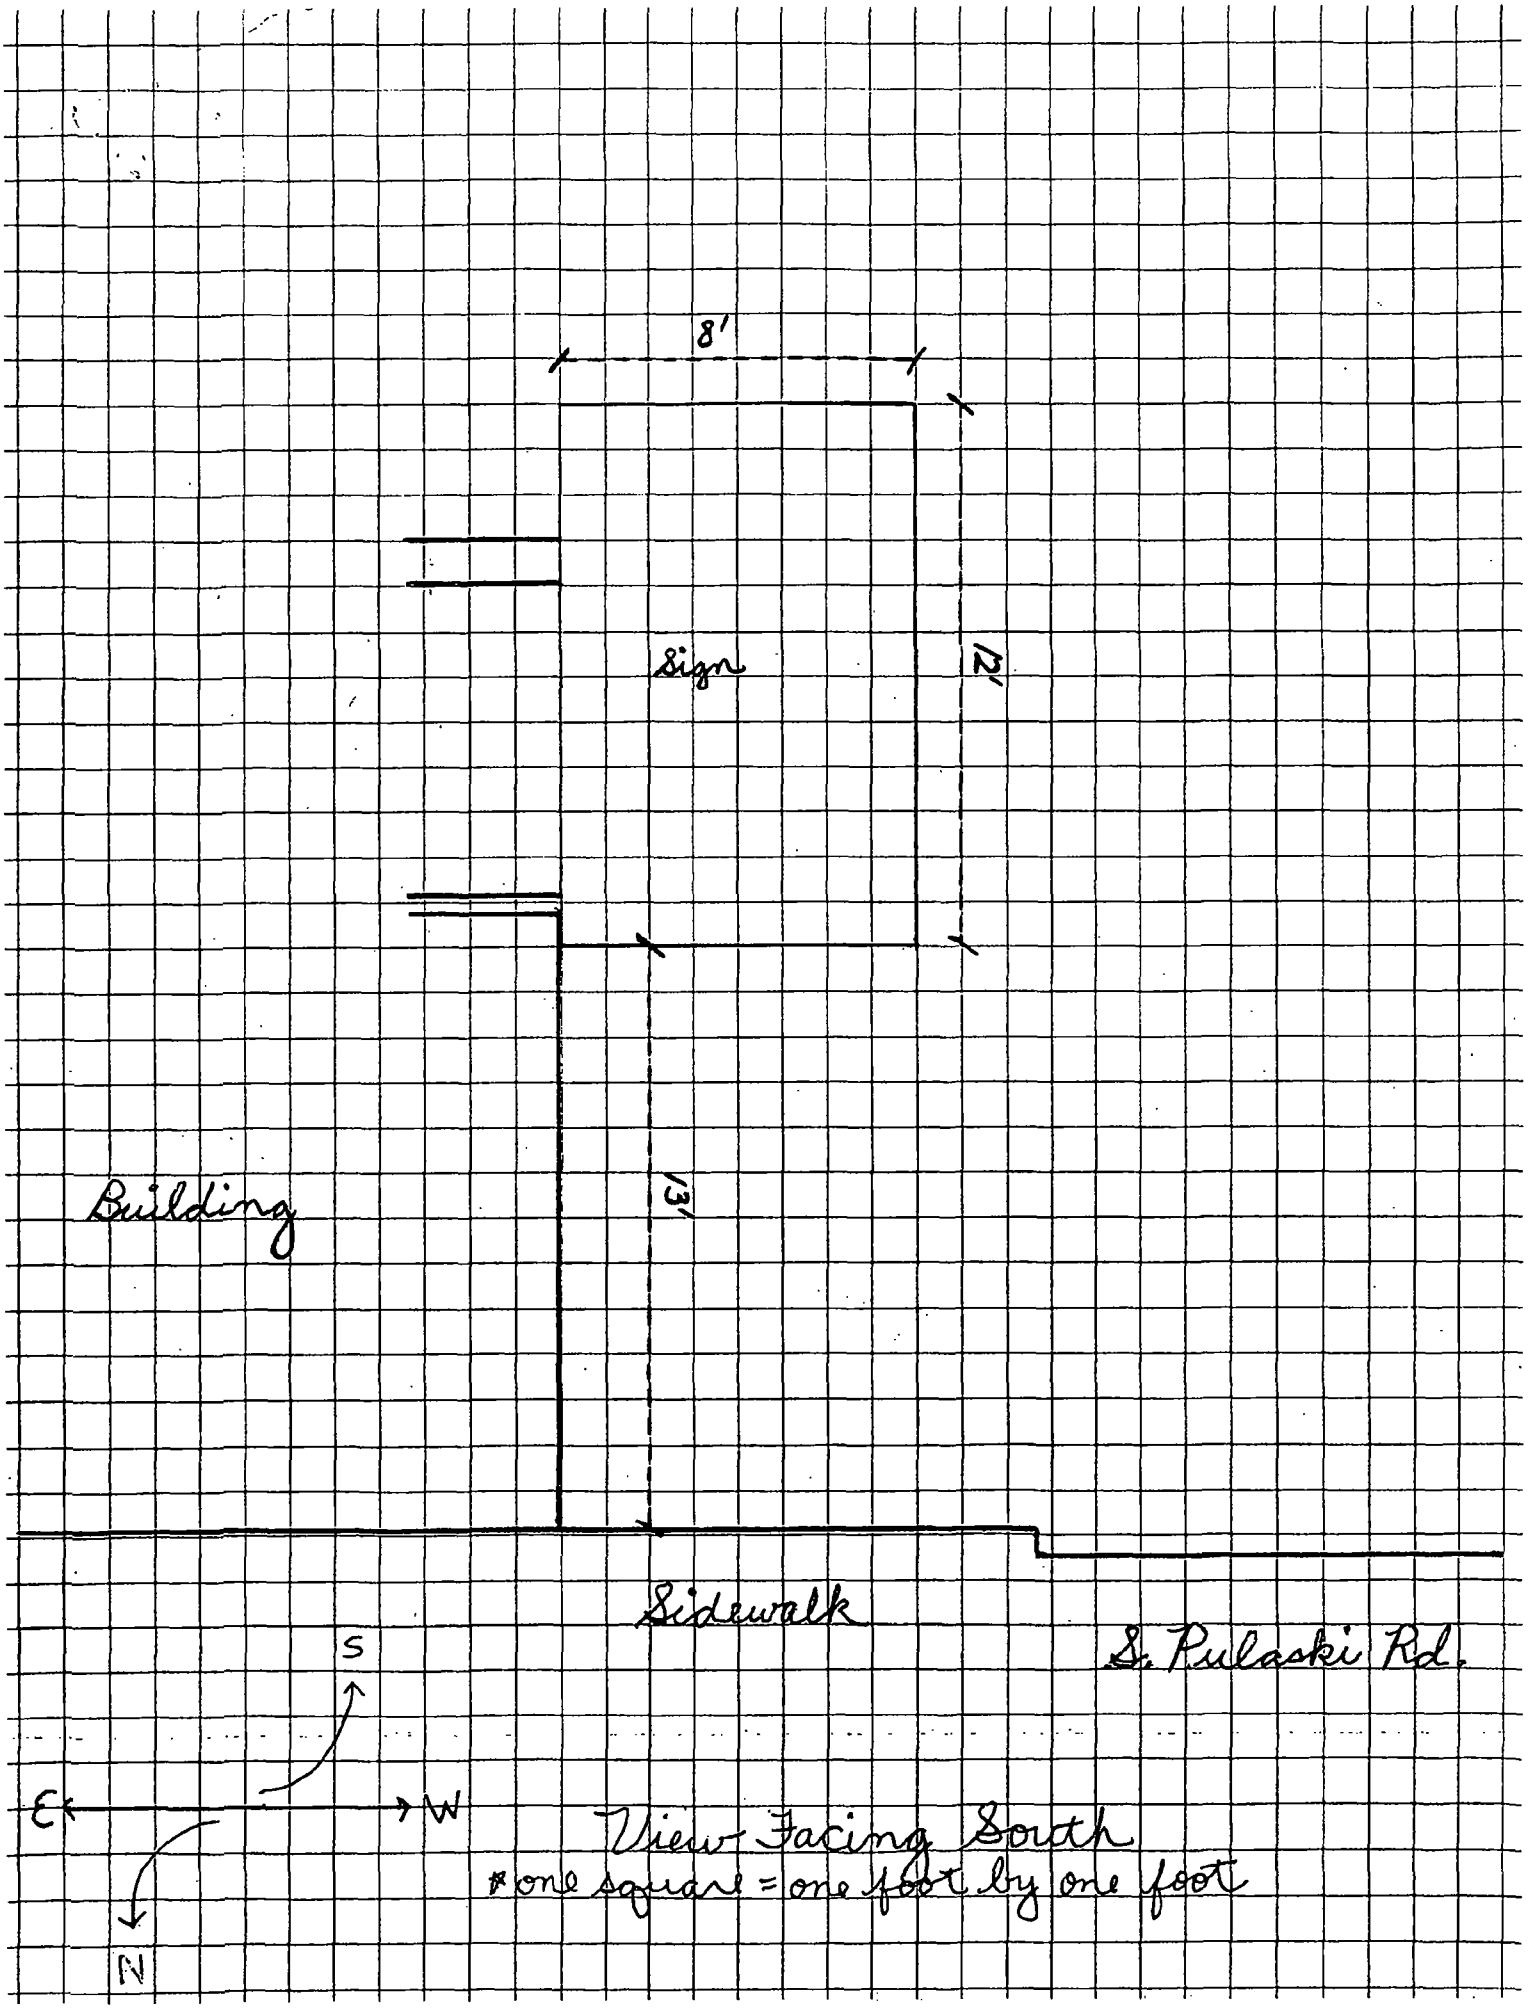

View Facing South

* one square = one foot by one foot

Department of Business Affairs and Consumer Protection
Small Business Center - Public Way Use Unit
City Hall - 121 N. LaSalle Street, Room 800 • Chicago, IL 60602
(312)-74-GOBIZ (312-744-6249) • (312) 744-1944 (TTY)
http://www.cityofchicago.org/bacp

01/15/2014

Alderman **Edward M. Burke**
Ward # **14**
City of Chicago
City Hall, Room **302**
121 North LaSalle Street
Chicago, Illinois 60602

Re: An ordinance to use and maintain a portion of the public right-of-way for **one (1) sign(s)** for **BRIGHTON HOME PRODUCTS**, adjacent to the premises known as **4607 S. Pulaski Rd.**.

Dear Alderman **Edward M. Burke**:

The applicant referenced above has requested the use of the public right-of-way for a **sign(s)**. An ordinance has been prepared by the Department of Business Affairs and Consumer Protection – Small Business Center - Public Way Use Unit for presentation to the City Council. Because this request was made for properties located in your ward, as approved by you as per the attached, I respectfully request that you introduce the attached ordinance at the next City Council meeting.

If you have any questions regarding this ordinance, please contact Anthony Bertuca at (312) 744-5506.

Department of Business Affairs and Consumer Protection

City of Chicago

O2014-565

Office of the City Clerk

Document Tracking Sheet

Meeting Date:	1/15/2014
Sponsor(s):	Burke (14)
Type:	Ordinance
Title:	Grant(s) of privilege in public way for Dolex
Committee(s) Assignment:	Committee on Transportation and Public Way

ORDINANCE
Dolex
Acct. No. 67116 - 40
Permit No. 1110182

Be It Ordained by the City Council of the City of Chicago:

SECTION 1. Permission and authority are hereby given and granted to Dolex, upon the terms and subject to the conditions of this ordinance to maintain and use one (1) sign(s) projecting over the public right-of-way attached to its premises known as 3112 W. Pope John Paul Ii Dr..

Said sign structure(s) measures as follows; along W. Pope John Paul II Drive:
One (1) at eighteen (18) feet in length, two point five (2.5) feet in height and nine point four two (9.42) feet above grade level.

The location of said privilege shall be as shown on prints kept on file with the Department of Business Affairs and Consumer Protection and the Office of the City Clerk.

Said privilege shall be constructed in accordance with plans and specifications approved by the Department of Transportation (Division of Project Development) and Zoning Department - Signs.

This grant of privilege in the public way shall be subject to the provisions of Section 10-28-015 and all other required provisions of the Municipal Code of Chicago.

The grantee shall pay to the City of Chicago as compensation for the privilege #1110182 herein granted the sum of three hundred ($300.00) per annum in advance.


A 25% penalty will be added for payments received after due date.

The permit holder agrees to hold the City of Chicago harmless for any damage, relocation or replacement costs associated with damage, relocation or removal of private property caused by the City performing work in the public way.

Authority herein given and granted for a period of five (5) years from and after 11/19/2013.

Alderman

Edward M. Burke 14th Ward

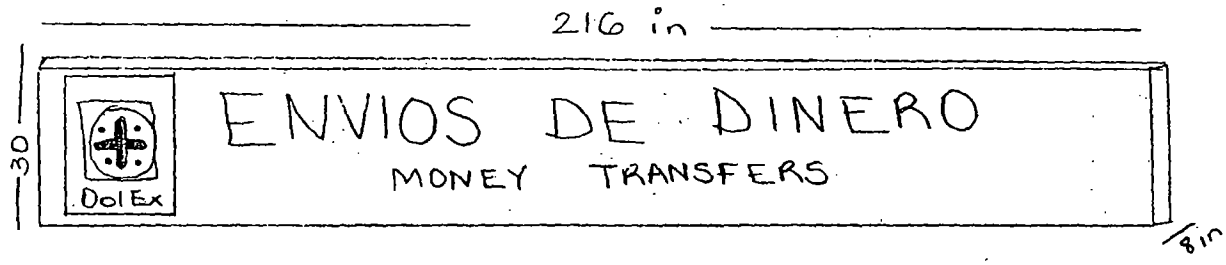
216 in
30
DolEx
ENVIOS DE DINERO
MONEY TRANSFERS
8 in

Department of Business Affairs and Consumer Protection
Small Business Center - Public Way Use Unit
City Hall - 121 N. LaSalle Street, Room 800 • Chicago, IL 60602
(312)-74-GOBIZ (312-744-6249) • (312) 744-1944 (TTY)
http://www.cityofchicago.org/bacp

01/15/2014

Alderman **Edward M. Burke**
Ward # **14**
City of Chicago
City Hall, Room **302**
121 North LaSalle Street
Chicago, Illinois 60602

Re: An ordinance to use and maintain a portion of the public right-of-way for **one (1) sign(s)** for **Dolex**, adjacent to the premises known as **3112 W. Pope John Paul Ii Dr.**.

Dear Alderman **Edward M. Burke**:

The applicant referenced above has requested the use of the public right-of-way for a **sign(s)**. An ordinance has been prepared by the Department of Business Affairs and Consumer Protection – Small Business Center - Public Way Use Unit for presentation to the City Council. Because this request was made for properties located in your ward, as approved by you as per the attached, I respectfully request that you introduce the attached ordinance at the next City Council meeting.

If you have any questions regarding this ordinance, please contact Anthony Bertuca at (312) 744-5506.

Department of Business Affairs and Consumer Protection

City of Chicago

O2014-568

Office of the City Clerk

Document Tracking Sheet

Meeting Date:	1/15/2014
Sponsor(s):	Burke (14)
Type:	Ordinance
Title:	Grant(s) of privilege in public way for Focal Point LLC
Committee(s) Assignment:	Committee on Transportation and Public Way

ORDINANCE
FOCAL POINT, L.L.C.
Acct. No. 12119 - 3
Permit No. 1109972

Be It Ordained by the City Council of the City of Chicago:

SECTION 1. Permission and authority are hereby given and granted to FOCAL POINT, L.L.C., upon the terms and subject to the conditions of this ordinance to maintain and use, as now constructed, one (1) Stair Case(s) on the public right-of-way adjacent to its premises known as 4141 S. Pulaski Rd..

Said Stair Case(s) at W. 42ND ST. measure(s):
One (1) at four point one seven (4.17) feet in length, and three point five (3.5) feet in width for a total of fourteen point six (14.6) square feet.

The location of said privilege shall be as shown on prints kept on file with the Department of Business Affairs and Consumer Protection and the Office of the City Clerk.

Said privilege shall be constructed in accordance with plans and specifications approved by the Department of Transportation (Division of Project Development).

This grant of privilege in the public way shall be subject to the provisions of Section 10-28-015 and all other required provisions of the Municipal Code of Chicago.

The grantee shall pay to the City of Chicago as compensation for the privilege #1109972 herein granted the sum of four hundred ($400.00) per annum in advance.


A 25% penalty will be added for payments received after due date.


The permit holder agrees to hold the City of Chicago harmless for any damage, relocation or replacement costs associated with damage, relocation or removal of private property caused by the City performing work in the public way.

Authority herein given and granted for a period of five (5) years from and after 10/08/2013.

Alderman _____

Edward M. Burke 14th Ward

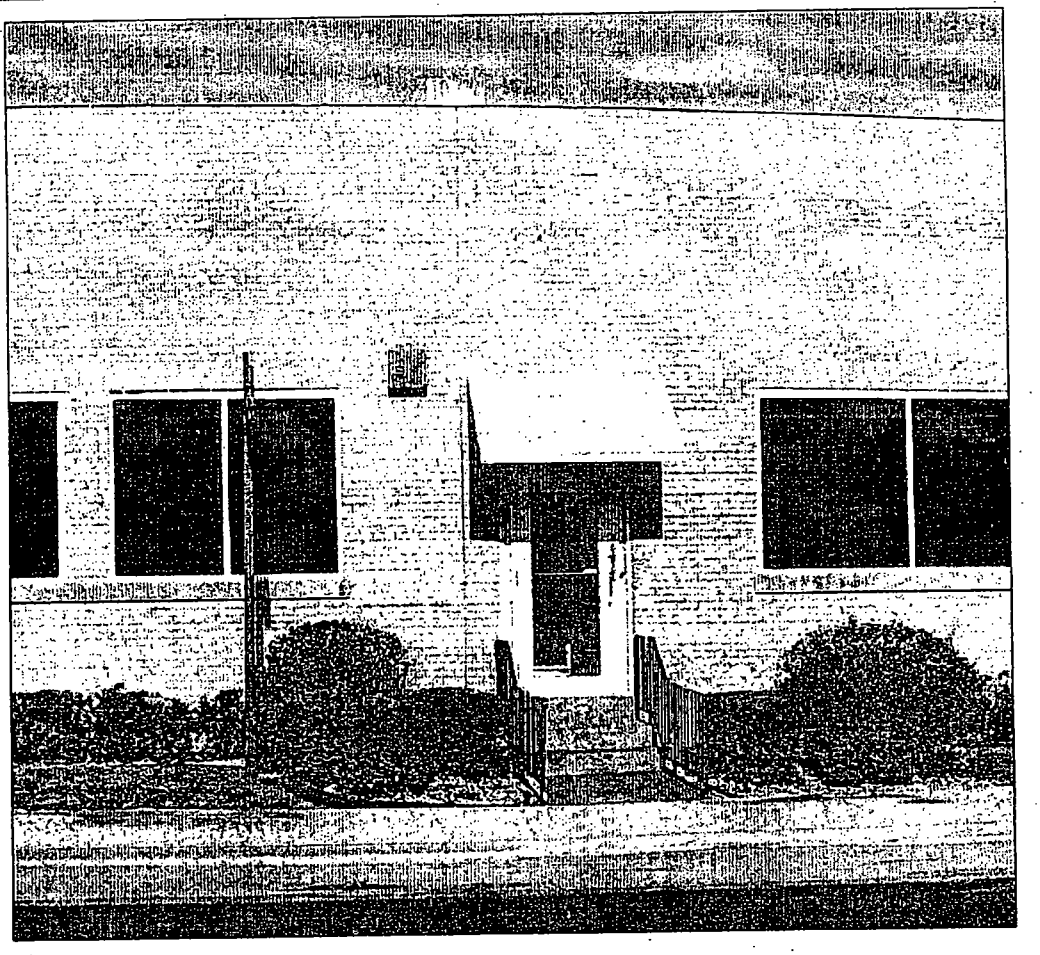

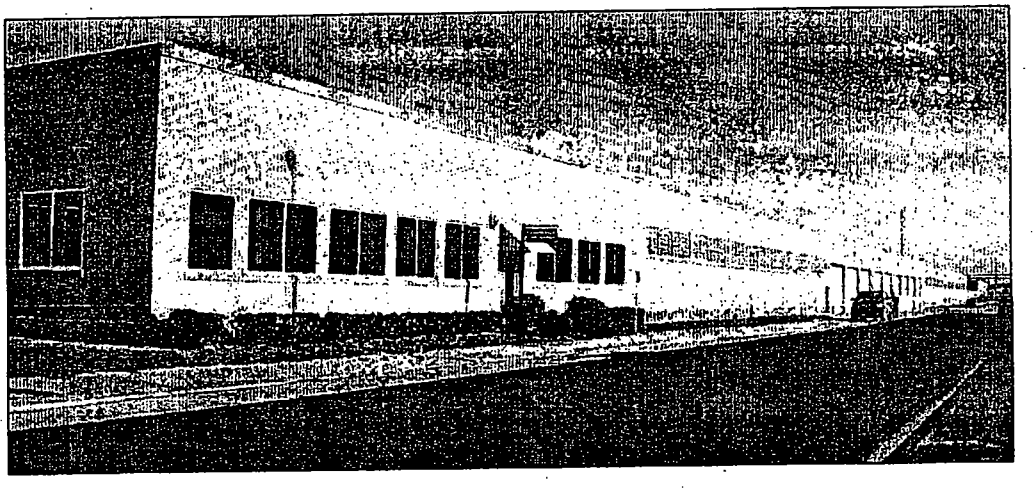

232 North Carpenter
Chicago IL 60607
P 312 226 4488
F 312 226 4499
www.hparchitecture.com
Hartshorne Plunkard Architecture

FOCAL POINT

PROJECT NORTH

SCALE	DRAWING	SK#
N/A	PHOTOS	2
DATE		
05.09.08		

Department of Business Affairs and Consumer Protection
Small Business Center- Public Way Use Unit
City Hall- 121 N. LaSalle Street Room 800 • Chicago, IL 60602
(312)-74-GOBIZ (312-744-6249) • (312) 744-1944 (TTY)
http://www.cityofchicago.org/bacp

01/15/2014

Alderman **Edward M. Burke**
Ward # **14**
City of Chicago
City Hall, Room **302**
121 North LaSalle Street
Chicago, Illinois 60602

Re: An ordinance to use and maintain a portion of the public right-of-way for **one (1) stair case(s)** for **FOCAL POINT, L.L.C.**, adjacent to the premises known as **4141 S. Pulaski Rd.**.

Dear Alderman **Edward M. Burke**:

The applicant referenced above has requested the use of the public right-of-way for a **stair case(s)**. An ordinance has been prepared by the Department of Business Affairs and Consumer Protection – Small Business Center - Public Way Use Unit for presentation to the City Council. Because this request was made for properties located in your ward, as approved by you as per the attached, I respectfully request that you introduce the attached ordinance at the next City Council meeting.

If you have any questions regarding this ordinance, please contact Anthony Bertuca at (312) 744-5506.

Department of Business Affairs and Consumer Protection

City of Chicago

O2014-572

Office of the City Clerk

Document Tracking Sheet

Meeting Date:	1/15/2014
Sponsor(s):	Burke (14)
Type:	Ordinance
Title:	Grant(s) of privilege in public way for Franklin Motor Credit Auto Sal
Committee(s) Assignment:	Committee on Transportation and Public Way

ORDINANCE
FRANKLIN MOTOR CREDIT AUTO SAL
Acct. No. 46509 - 1
Permit No. 1106812

Be It Ordained by the City Council of the City of Chicago:

SECTION 1. Permission and authority are hereby given and granted to FRANKLIN MOTOR CREDIT AUTO SAL, upon the terms and subject to the conditions of this ordinance to maintain and use one (1) sign(s) projecting over the public right-of-way attached to its premises known as 5312 S. Western Ave..

Said sign structure(s) measures as follows; along South Western Avenue:
One (1) at five (5) feet in length, five (5) feet in height and fourteen (14) feet above grade level.

The location of said privilege shall be as shown on prints kept on file with the Department of Business Affairs and Consumer Protection and the Office of the City Clerk.

Said privilege shall be constructed in accordance with plans and specifications approved by the Department of Transportation (Division of Project Development) and Zoning Department - Signs.

This grant of privilege in the public way shall be subject to the provisions of Section 10-28-015 and all other required provisions of the Municipal Code of Chicago.

The grantee shall pay to the City of Chicago as compensation for the privilege #1106812 herein granted the sum of three hundred ($300.00) per annum in advance.


A 25% penalty will be added for payments received after due date.

The permit holder agrees to hold the City of Chicago harmless for any damage, relocation or replacement costs associated with damage, relocation or removal of private property caused by the City performing work in the public way.

Authority herein given and granted for a period of five (5) years from and after 05/14/2013.

Alderman _____

Edward M. Burke 14th Ward

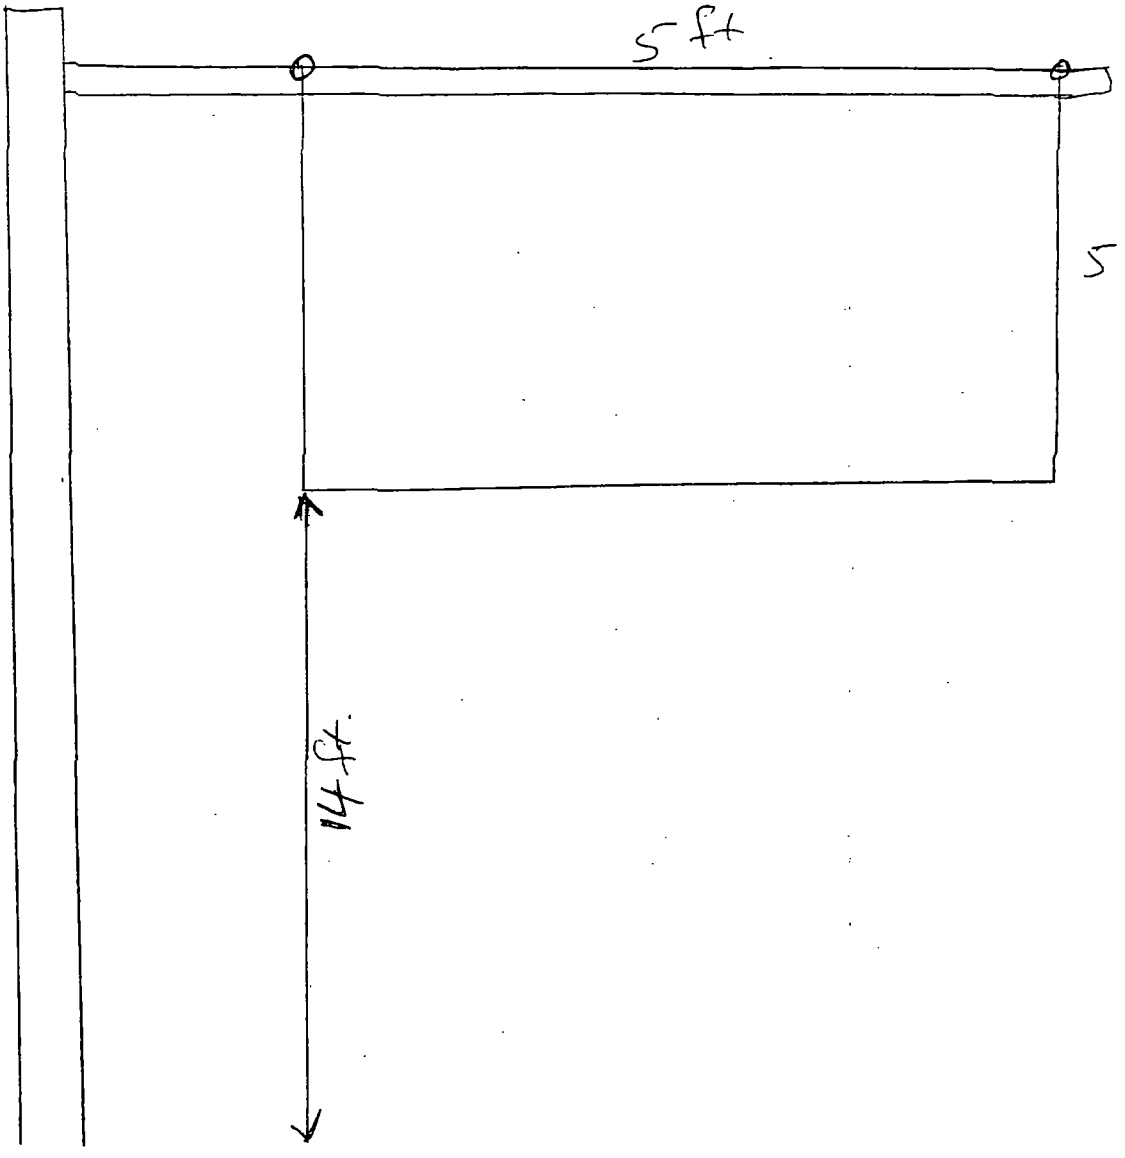
5 ft
5
14 ft

Department of Business Affairs and Consumer Protection
Small Business Center - Public Way Use Unit
City Hall - 121 N. LaSalle Street, Room 800 • Chicago, IL 60602
(312)-74-GOBIZ (312-744-6249) • (312) 744-1944 (TTY)
http://www.cityofchicago.org/bacp

01/15/2014

Alderman **Edward M. Burke**
Ward # **14**
City of Chicago
City Hall, Room **302**
121 North LaSalle Street
Chicago, Illinois 60602

Re: An ordinance to use and maintain a portion of the public right-of-way for **one (1) sign(s)** for **FRANKLIN MOTOR CREDIT AUTO SAL**, adjacent to the premises known as **5312 S. Western Ave.**.

Dear Alderman **Edward M. Burke**:

The applicant referenced above has requested the use of the public right-of-way for a **sign(s)**. An ordinance has been prepared by the Department of Business Affairs and Consumer Protection – Small Business Center - Public Way Use Unit for presentation to the City Council. Because this request was made for properties located in your ward, as approved by you as per the attached, I respectfully request that you introduce the attached ordinance at the next City Council meeting.

If you have any questions regarding this ordinance, please contact Anthony Bertuca at (312) 744-5506.

Department of Business Affairs and Consumer Protection

City of Chicago

O2014-574

Office of the City Clerk

Document Tracking Sheet

Meeting Date:	1/15/2014
Sponsor(s):	Burke (14)
Type:	Ordinance
Title:	Grant(s) of privilege in public way for Parkview Auto Parts, Inc.
Committee(s) Assignment:	Committee on Transportation and Public Way

ORDINANCE
PARKVIEW AUTO PARTS INC
Acct. No. 29744 - 1
Permit No. 1110016

Be It Ordained by the City Council of the City of Chicago:

SECTION 1. Permission and authority are hereby given and granted to PARKVIEW AUTO PARTS INC, upon the terms and subject to the conditions of this ordinance to maintain and use one (1) sign(s) projecting over the public right-of-way attached to its premises known as 2625 W. 51st St..

Said sign structure(s) measures as follows; along W. 51st Street:
One (1) at eight (8) feet in length, four (4) feet in height and eleven (11) feet above grade level.

The location of said privilege shall be as shown on prints kept on file with the Department of Business Affairs and Consumer Protection and the Office of the City Clerk.

Said privilege shall be constructed in accordance with plans and specifications approved by the Department of Transportation (Division of Project Development) and Zoning Department - Signs.

This grant of privilege in the public way shall be subject to the provisions of Section 10-28-015 and all other required provisions of the Municipal Code of Chicago.

The grantee shall pay to the City of Chicago as compensation for the privilege #1110016 herein granted the sum of three hundred ($300.00) per annum in advance.


A 25% penalty will be added for payments received after due date.

The permit holder agrees to hold the City of Chicago harmless for any damage, relocation or replacement costs associated with damage, relocation or removal of private property caused by the City performing work in the public way.

Authority herein given and granted for a period of five (5) years from and after 11/19/2013.

Alderman _____

Edward M. Burke 14th Ward

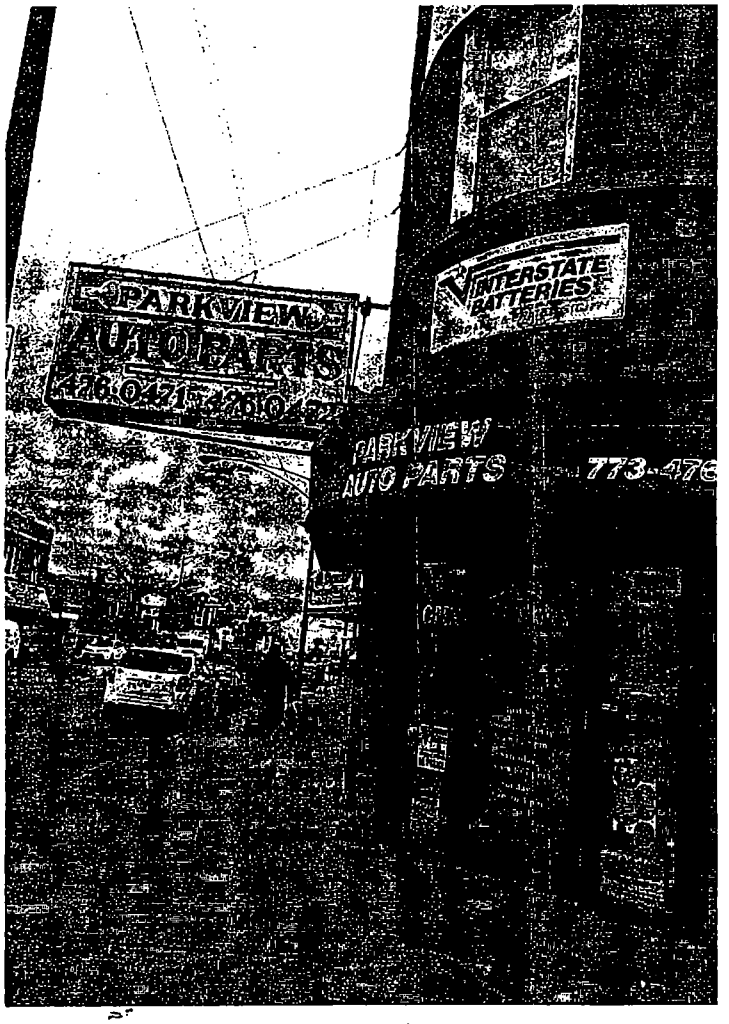
PARKVIEW
AUTO PARTS
INTERSTATE BATTERIES
PARKVIEW
AUTO PARTS

Department of Business Affairs and Consumer Protection
Small Business Center - Public Way Use Unit
City Hall - 121 N. LaSalle Street, Room 800 • Chicago, IL 60602
(312)-74-GOBIZ (312-744-6249) • (312) 744-1944 (TTY)
http://www.cityofchicago.org/bacp

01/15/2014

Alderman **Edward M. Burke**
Ward # **14**
City of Chicago
City Hall, Room **302**
121 North LaSalle Street
Chicago, Illinois 60602

Re: An ordinance to use and maintain a portion of the public right-of-way for **one (1) sign(s)** for **PARKVIEW AUTO PARTS INC**, adjacent to the premises known as **2625 W. 51st St.**.

Dear Alderman **Edward M. Burke**:

The applicant referenced above has requested the use of the public right-of-way for a **sign(s)**. An ordinance has been prepared by the Department of Business Affairs and Consumer Protection – Small Business Center - Public Way Use Unit for presentation to the City Council. Because this request was made for properties located in your ward, as approved by you as per the attached, I respectfully request that you introduce the attached ordinance at the next City Council meeting.

If you have any questions regarding this ordinance, please contact Anthony Bertuca at (312) 744-5506.

Department of Business Affairs and Consumer Protection

City of Chicago

O2014-580

Office of the City Clerk

Document Tracking Sheet

Meeting Date:	1/15/2014
Sponsor(s):	Burke (14)
Type:	Ordinance
Title:	Grant(s) of privilege in public way for Teddy Bear Nursery Schools, Inc.
Committee(s) Assignment:	Committee on Transportation and Public Way

ORDINANCE
TEDDY BEAR NURSERY SCHOOLS INC
Acct. No. 25208 - 1
Permit No. 1110033

Be It Ordained by the City Council of the City of Chicago:

SECTION 1. Permission and authority are hereby given and granted to TEDDY BEAR NURSERY SCHOOLS INC, upon the terms and subject to the conditions of this ordinance to maintain and use one (1) sign(s) projecting over the public right-of-way attached to its premises known as 2649 W. 51st St..

Said sign structure(s) measures as follows; along W. 51ST ST:
One (1) at ten (10) feet in length, seven (7) feet in height and ten point three three (10.33) feet above grade level.

The location of said privilege shall be as shown on prints kept on file with the Department of Business Affairs and Consumer Protection and the Office of the City Clerk.

Said privilege shall be constructed in accordance with plans and specifications approved by the Department of Transportation (Division of Project Development) and Zoning Department - Signs.

This grant of privilege in the public way shall be subject to the provisions of Section 10-28-015 and all other required provisions of the Municipal Code of Chicago.

The grantee shall pay to the City of Chicago as compensation for the privilege #1110033 herein granted the sum of three hundred ($300.00) per annum in advance.


A 25% penalty will be added for payments received after due date.

The permit holder agrees to hold the City of Chicago harmless for any damage, relocation or replacement costs associated with damage, relocation or removal of private property caused by the City performing work in the public way.

Authority herein given and granted for a period of five (5) years from and after 11/05/2013.

Alderman

Edward M. Burke 14th Ward

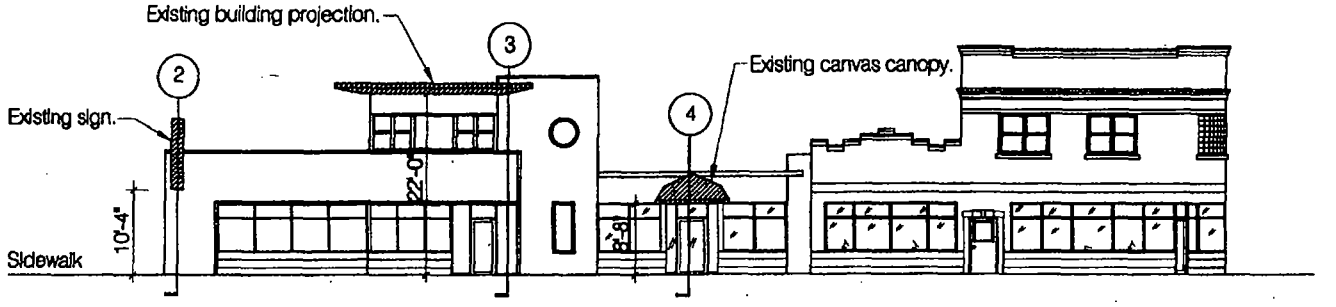

1 North Elevation

Scale: 1/16" = 1'-0"

11-21-13

This drawing indicates the general scope of the building in terms of its layout. Contractors shall field verify any critical dimensions prior to construction. This drawing has been prepared by Gensburg, Ltd. Architecture/Design, 105 Revere Dr., Suite G, Northbrook, Illinois 60062 Tel. (847) 715-9591.

Teddy Bear Daycare
2649 W. 51st Street
Chicago, Illinois

Sara E.F. Gensburg, Ltd.
Architecture/Design
105 Revere Drive, Suite G
Northbrook, IL 60062
Fax: (847) 715-9581
Phone: (847) 715-9591

Department of Business Affairs and Consumer Protection
Small Business Center - Public Way Use Unit
City Hall - 121 N. LaSalle Street, Room 800 • Chicago, IL 60602
(312)-74-GOBIZ (312-744-6249) • (312) 744-1944 (TTY)
http://www.cityofchicago.org/bacp

01/15/2014

Alderman **Edward M. Burke**
Ward # **14**
City of Chicago
City Hall, Room **302**
121 North LaSalle Street
Chicago, Illinois 60602

Re: An ordinance to use and maintain a portion of the public right-of-way for **one (1) sign(s)** for **TEDDY BEAR NURSERY SCHOOLS INC**, adjacent to the premises known as **2649 W. 51st St.**.

Dear Alderman **Edward M. Burke**:

The applicant referenced above has requested the use of the public right-of-way for a **sign(s)**. An ordinance has been prepared by the Department of Business Affairs and Consumer Protection – Small Business Center - Public Way Use Unit for presentation to the City Council. Because this request was made for properties located in your ward, as approved by you as per the attached, I respectfully request that you introduce the attached ordinance at the next City Council meeting.

If you have any questions regarding this ordinance, please contact Anthony Bertuca at (312) 744-5506.

Department of Business Affairs and Consumer Protection

City of Chicago

O2014-582

Office of the City Clerk

Document Tracking Sheet

Meeting Date:	1/15/2014
Sponsor(s):	Burke (14)
Type:	Ordinance
Title:	Grant(s) of privilege in public way for Teddy Bear Nursery Schools, Inc. - building projection
Committee(s) Assignment:	Committee on Transportation and Public Way

ORDINANCE
TEDDY BEAR NURSERY SCHOOLS INC
Acct. No. 25208 - 1
Permit No. 1110052

Be It Ordained by the City Council of the City of Chicago:

SECTION 1. Permission and authority are hereby given and granted to TEDDY BEAR NURSERY SCHOOLS INC, upon the terms and subject to the conditions of this ordinance to maintain and use, as now constructed, one (1) Building Projection projecting over the public right-of-way adjacent to its premises known as 2649 W. 51st St..

Said Building Projection at W. 51ST ST. measure(s):
One (1) at twenty-four (24) feet in length, and four (4) feet in width for a total of ninety-six (96) square feet. Existing building projection is approximately twenty-two (22) feet above grade level.

The location of said privilege shall be as shown on prints kept on file with the Department of Business Affairs and Consumer Protection and the Office of the City Clerk.

Said privilege shall be constructed in accordance with plans and specifications approved by the Department of Planning and Development and Department of Transportation (Division of Project Development).

This grant of privilege in the public way shall be subject to the provisions of Section 10-28-015 and all other required provisions of the Municipal Code of Chicago.

The grantee shall pay to the City of Chicago as compensation for the privilege #1110052 herein granted the sum of four hundred ($400.00) per annum in advance.


A 25% penalty will be added for payments received after due date.

The permit holder agrees to hold the City of Chicago harmless for any damage, relocation or replacement costs associated with damage, relocation or removal of private property caused by the City performing work in the public way.

Authority herein given and granted for a period of five (5) years from and after 11/19/2013.

Alderman _____

Edward M. Burke 14th Ward

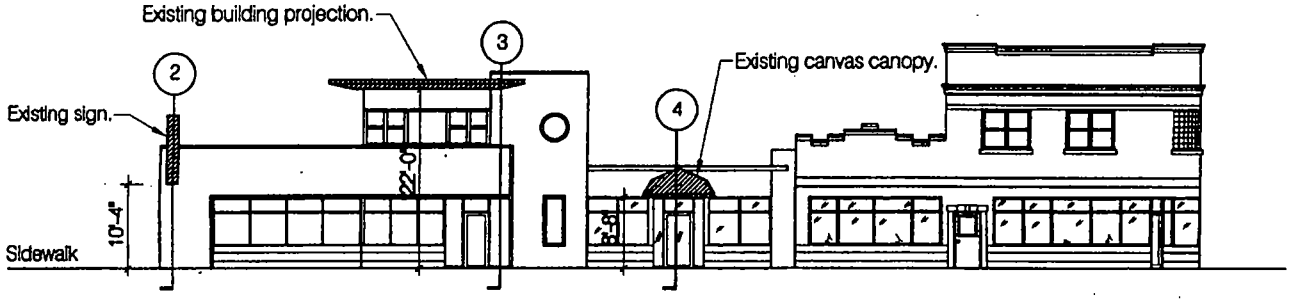

1 **North Elevation**
Scale: 1/16" = 1'-0"

11-21-13

This drawing indicates the general scope of the building in terms of its layout. Contractors shall field verify any critical dimensions prior to construction. This drawing has been prepared by Gensburg, Ltd. Architecture/Design, 105 Revere Dr., Suite G, Northbrook, Illinois 60062 Tel. (847) 715-9581.

Teddy Bear Daycare
2649 W. 51st Street
Chicago, Illinois

Sara E.F. Gensburg, Ltd.
Architecture/Design
105 Revere Drive, Suite G
Northbrook, IL 60062
Fax: (847) 715-9581
Phone: (847) 715-9591

Department of Business Affairs and Consumer Protection
Small Business Center- Public Way Use Unit
City Hall- 121 N. LaSalle Street Room 800 • Chicago, IL 60602
(312)-74-GOBIZ (312-744-6249) • (312) 744-1944 (TTY)
http://www.cityofchicago.org/bacp

01/15/2014

Alderman **Edward M. Burke**
Ward # **14**
City of Chicago
City Hall, Room **302**
121 North LaSalle Street
Chicago, Illinois 60602

Re: An ordinance to use and maintain a portion of the public right-of-way for **one (1) building projection(s)** for **TEDDY BEAR NURSERY SCHOOLS INC**, adjacent to the premises known as **2649 W. 51st St.**.

Dear Alderman **Edward M. Burke**:

The applicant referenced above has requested the use of the public right-of-way for a **building projection(s)**. An ordinance has been prepared by the Department of Business Affairs and Consumer Protection – Small Business Center - Public Way Use Unit for presentation to the City Council. Because this request was made for properties located in your ward, as approved by you as per the attached, I respectfully request that you introduce the attached ordinance at the next City Council meeting.

If you have any questions regarding this ordinance, please contact Anthony Bertuca at (312) 744-5506.

Department of Business Affairs and Consumer Protection

City of Chicago

Office of the City Clerk

Document Tracking Sheet

O2014-585

Meeting Date:	1/15/2014
Sponsor(s):	Burke (14)
Type:	Ordinance
Title:	Grant(s) of privilege in public way for United Credit Union
Committee(s) Assignment:	Committee on Transportation and Public Way

ORDINANCE
UNITED CREDIT UNION
Acct. No. 8250 - 3
Permit No. 1110381

Be It Ordained by the City Council of the City of Chicago:

SECTION 1. Permission and authority are hereby given and granted to UNITED CREDIT UNION, upon the terms and subject to the conditions of this ordinance to maintain and use one (1) sign(s) projecting over the public right-of-way attached to its premises known as 4500 S. Pulaski Rd..

Said sign structure(s) measures as follows; along S. Pulaski Road:
One (1) at twelve (12) feet in length, twenty-two (22) feet in height and twenty-six point four two (26.42) feet above grade level.

The location of said privilege shall be as shown on prints kept on file with the Department of Business Affairs and Consumer Protection and the Office of the City Clerk.

Said privilege shall be constructed in accordance with plans and specifications approved by the Department of Transportation (Division of Project Development) and Zoning Department - Signs.

This grant of privilege in the public way shall be subject to the provisions of Section 10-28-015 and all other required provisions of the Municipal Code of Chicago.

The grantee shall pay to the City of Chicago as compensation for the privilege #1110381 herein granted the sum of three hundred ($300.00) per annum in advance.


A 25% penalty will be added for payments received after due date.

The permit holder agrees to hold the City of Chicago harmless for any damage, relocation or replacement costs associated with damage, relocation or removal of private property caused by the City performing work in the public way.

Authority herein given and granted for a period of five (5) years from and after 01/13/2014.

Alderman _____

Edward M. Burke 14th Ward

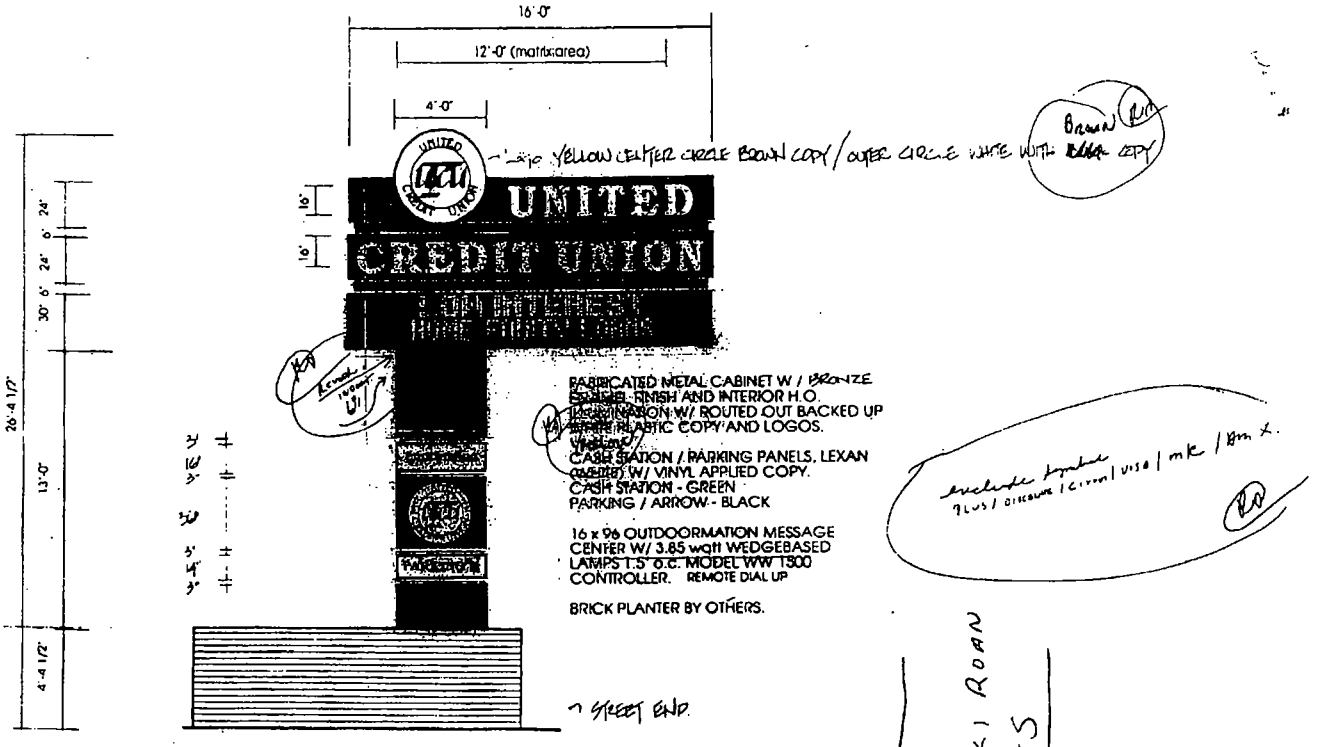

DOUBLE FACE ILLUMINATED DISPLAY W/ MESSAGE CENTER
SCALE 1/4" = 1'-0"

PULASKI ROAD
N-S

45th E-W

Department of Business Affairs and Consumer Protection
Small Business Center - Public Way Use Unit
City Hall - 121 N. LaSalle Street, Room 800 • Chicago, IL 60602
(312)-74-GOBIZ (312-744-6249) • (312) 744-1944 (TTY)
http://www.cityofchicago.org/bacp

01/15/2014

Alderman **Edward M. Burke**
Ward # **14**
City of Chicago
City Hall, Room **302**
121 North LaSalle Street
Chicago, Illinois 60602

Re: An ordinance to use and maintain a portion of the public right-of-way for **one (1) sign(s)** for **UNITED CREDIT UNION**, adjacent to the premises known as **4500 S. Pulaski Rd.**.

Dear Alderman **Edward M. Burke**:

The applicant referenced above has requested the use of the public right-of-way for a **sign(s)**. An ordinance has been prepared by the Department of Business Affairs and Consumer Protection – Small Business Center - Public Way Use Unit for presentation to the City Council. Because this request was made for properties located in your ward, as approved by you as per the attached, I respectfully request that you introduce the attached ordinance at the next City Council meeting.

If you have any questions regarding this ordinance, please contact Anthony Bertuca at (312) 744-5506.

Department of Business Affairs and Consumer Protection

City of Chicago

O2014-588

Office of the City Clerk

Document Tracking Sheet

Meeting Date:	1/15/2014
Sponsor(s):	Burke (14)
Type:	Ordinance
Title:	Grant(s) of privilege in public way for USA Auto & Truck
Committee(s) Assignment:	Committee on Transportation and Public Way

ORDINANCE
USA AUTO & TRUCK
Acct. No. 310324 - 1
Permit No. 1109912

Be It Ordained by the City Council of the City of Chicago:

SECTION 1. Permission and authority are hereby given and granted to USA AUTO & TRUCK, upon the terms and subject to the conditions of this ordinance to maintain and use two (2) sign(s) projecting over the public right-of-way attached to its premises known as 4750 S. Archer Ave..

Said sign structure(s) measures as follows; along S. Archer Avenue:
One (1) at twenty (20) feet in length, five (5) feet in height and twenty-five (25) feet above grade level.

Said sign structure(s) measures as follows; along W. 47th Street:
One (1) at five (5) feet in length, twenty (20) feet in height and fifteen (15) feet above grade level.

The location of said privilege shall be as shown on prints kept on file with the Department of Business Affairs and Consumer Protection and the Office of the City Clerk.

Said privilege shall be constructed in accordance with plans and specifications approved by the Department of Transportation (Division of Project Development) and Zoning Department - Signs.

This grant of privilege in the public way shall be subject to the provisions of Section 10-28-015 and all other required provisions of the Municipal Code of Chicago.

The grantee shall pay to the City of Chicago as compensation for the privilege #1109912 herein granted the sum of six hundred ($600.00) per annum in advance.

A 25% penalty will be added for payments received after due date.


The permit holder agrees to hold the City of Chicago harmless for any damage, relocation or replacement costs associated with damage, relocation or removal of private property caused by the City performing work in the public way.

Authority herein given and granted for a period of five (5) years from and after 11/19/2013.

Alderman _____

Edward M. Burke 14th Ward

SKETCH 2

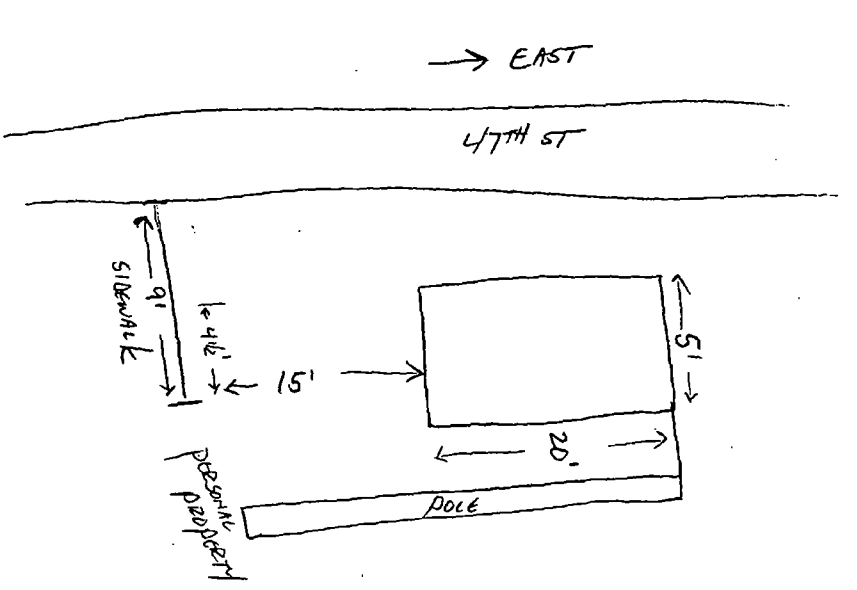

Department of Business Affairs and Consumer Protection
Small Business Center - Public Way Use Unit
City Hall - 121 N. LaSalle Street, Room 800 • Chicago, IL 60602
(312)-74-GOBIZ (312-744-6249) • (312) 744-1944 (TTY)
http://www.cityofchicago.org/bacp

01/15/2014

Alderman **Edward M. Burke**
Ward # **14**
City of Chicago
City Hall, Room **302**
121 North LaSalle Street
Chicago, Illinois 60602

Re: An ordinance to use and maintain a portion of the public right-of-way for **two (2) sign(s)** for **USA AUTO & TRUCK**, adjacent to the premises known as **4750 S. Archer Ave.**.

Dear Alderman **Edward M. Burke**:

The applicant referenced above has requested the use of the public right-of-way for a **sign(s)**. An ordinance has been prepared by the Department of Business Affairs and Consumer Protection – Small Business Center - Public Way Use Unit for presentation to the City Council. Because this request was made for properties located in your ward, as approved by you as per the attached, I respectfully request that you introduce the attached ordinance at the next City Council meeting.

If you have any questions regarding this ordinance, please contact Anthony Bertuca at (312) 744-5506.

Department of Business Affairs and Consumer Protection

City of Chicago

O2014-591

Office of the City Clerk

Document Tracking Sheet

Meeting Date:	1/15/2014
Sponsor(s):	Burke (14)
Type:	Ordinance
Title:	Grant(s) of privilege in public way for Western Piece Dyers & Finisher
Committee(s) Assignment:	Committee on Transportation and Public Way

ORDINANCE
WESTERN PIECE DYERS & FINISHER
Acct. No. 1666 - 1
Permit No. 1110108

Be It Ordained by the City Council of the City of Chicago:

SECTION 1. Permission and authority are hereby given and granted to WESTERN PIECE DYERS & FINISHER, upon the terms and subject to the conditions of this ordinance to maintain and use, as now constructed, two (2) Planter(s) on the public right-of-way for beautification purposes adjacent to its premises known as 2845 W. 48th Pl..

Said Planter(s) at W. 48th Place measure(s):
Two (2) at two point eight three (2.83) feet in length, and two point eight three (2.83) feet in width for a total of sixteen point zero two (16.02) square feet.

Grantee must allow the required clear and unobstructed space for pedestrian passage at all times per rules and regulations approved by the Department of Transportation.

The location of said privilege shall be as shown on prints kept on file with the Department of Business Affairs and Consumer Protection and the Office of the City Clerk.

Said privilege shall be constructed in accordance with plans and specifications approved by the Department of Planning and Development and Department of Transportation (Division of Project Development).

This grant of privilege in the public way shall be subject to the provisions of Section 10-28-015 and all other required provisions of the Municipal Code of Chicago.

The grantee shall pay to the City of Chicago as compensation for the privilege #1110108 herein granted the sum of zero ($.00) per annum in advance.


A 25% penalty will be added for payments received after due date.

The permit holder agrees to hold the City of Chicago harmless for any damage, relocation or replacement costs associated with damage, relocation or removal of private property caused by the City performing work in the public way.

Authority herein given and granted for a period of five (5) years from and after 11/05/2013.

Alderman _____

Edward M. Burke 14th Ward

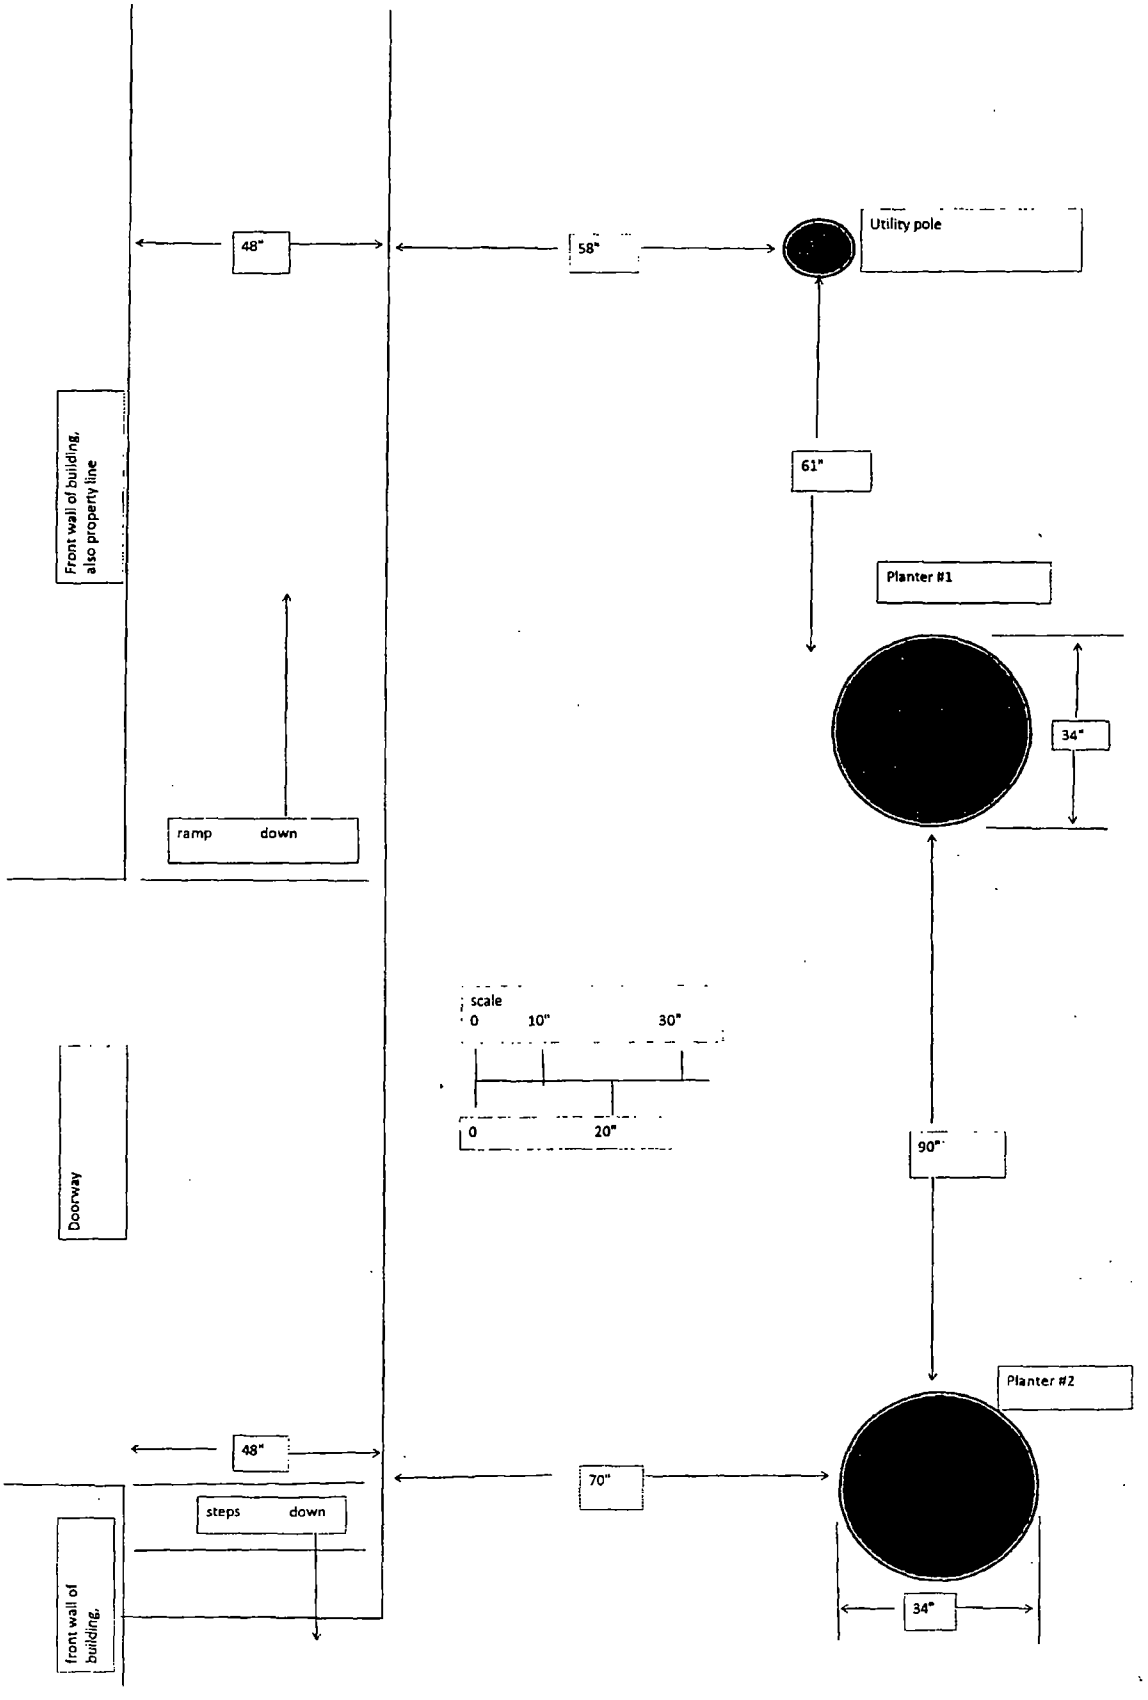
48"
58"
Utility pole
Front wall of building, also property line
61"
Planter #1
34"
ramp
down
scale
0
10"
30"
0
20"
Doorway
90"
Planter #2
48"
70"
steps
down
front wall of building,
34"

Department of Business Affairs and Consumer Protection
Small Business Center - Public Way Use Unit
City Hall - 121 N. LaSalle Street, Room 800 • Chicago, IL 60602
(312)-74-GOBIZ (312-744-6249) • (312) 744-1944 (TTY)
http://www.cityofchicago.org/bacp

01/15/2014

Alderman **Edward M. Burke**
Ward # **14**
City of Chicago
City Hall, Room **302**
121 North LaSalle Street
Chicago, Illinois 60602

Re: An ordinance to use and maintain a portion of the public right-of-way for **two (2) planter(s)** for **WESTERN PIECE DYERS & FINISHER**, adjacent to the premises known as **2845 W. 48th Pl.**.

Dear Alderman **Edward M. Burke**:

The applicant referenced above has requested the use of the public right-of-way for a **planter(s)**. An ordinance has been prepared by the Department of Business Affairs and Consumer Protection – Small Business Center - Public Way Use Unit for presentation to the City Council. Because this request was made for properties located in your ward, as approved by you as per the attached, I respectfully request that you introduce the attached ordinance at the next City Council meeting.

If you have any questions regarding this ordinance, please contact Anthony Bertuca at (312) 744-5506.

Department of Business Affairs and Consumer Protection

City of Chicago

O2014-772

Office of the City Clerk

Document Tracking Sheet

Meeting Date:	1/15/2014
Sponsor(s):	Burke (14)
Type:	Ordinance
Title:	Grant(s) of privilege in public way for Azteca 51st & Kedzie Currency Exchange, Inc.
Committee(s) Assignment:	Committee on Transportation and Public Way

ORDINANCE
AZTECA 51ST & KEDZIE CURRENCY EXCHANGE INC.
Acct. No. 26429 - 1
Permit No. 1110086

Be It Ordained by the City Council of the City of Chicago:

SECTION 1. Permission and authority are hereby given and granted to AZTECA 51ST & KEDZIE CURRENCY EXCHANGE INC., upon the terms and subject to the conditions of this ordinance to maintain and use two (2) sign(s) projecting over the public right-of-way attached to its premises known as 5100 S. Kedzie Ave..

Said sign structure(s) measures as follows; along S. Kedzie Avenue:
One (1) at eight point five (8.5) feet in length, six point five (6.5) feet in height and ten (10) feet above grade level.

Said sign structure(s) measures as follows; along W. 51st Street:
One (1) at eight point five (8.5) feet in length, six point five (6.5) feet in height and ten (10) feet above grade level.

The location of said privilege shall be as shown on prints kept on file with the Department of Business Affairs and Consumer Protection and the Office of the City Clerk.

Said privilege shall be constructed in accordance with plans and specifications approved by the Department of Transportation (Division of Project Development) and Zoning Department - Signs.

This grant of privilege in the public way shall be subject to the provisions of Section 10-28-015 and all other required provisions of the Municipal Code of Chicago.

The grantee shall pay to the City of Chicago as compensation for the privilege #1110086 herein granted the sum of six hundred ($600.00) per annum in advance.

A 25% penalty will be added for payments received after due date.


The permit holder agrees to hold the City of Chicago harmless for any damage, relocation or replacement costs associated with damage, relocation or removal of private property caused by the City performing work in the public way.

Authority herein given and granted for a period of five (5) years from and after 12/17/2013.

Alderman

Edward M. Burke 14th Ward

PAGE 01/01
BESTNEONSIGN
7735867587
11/12/2013 15:05

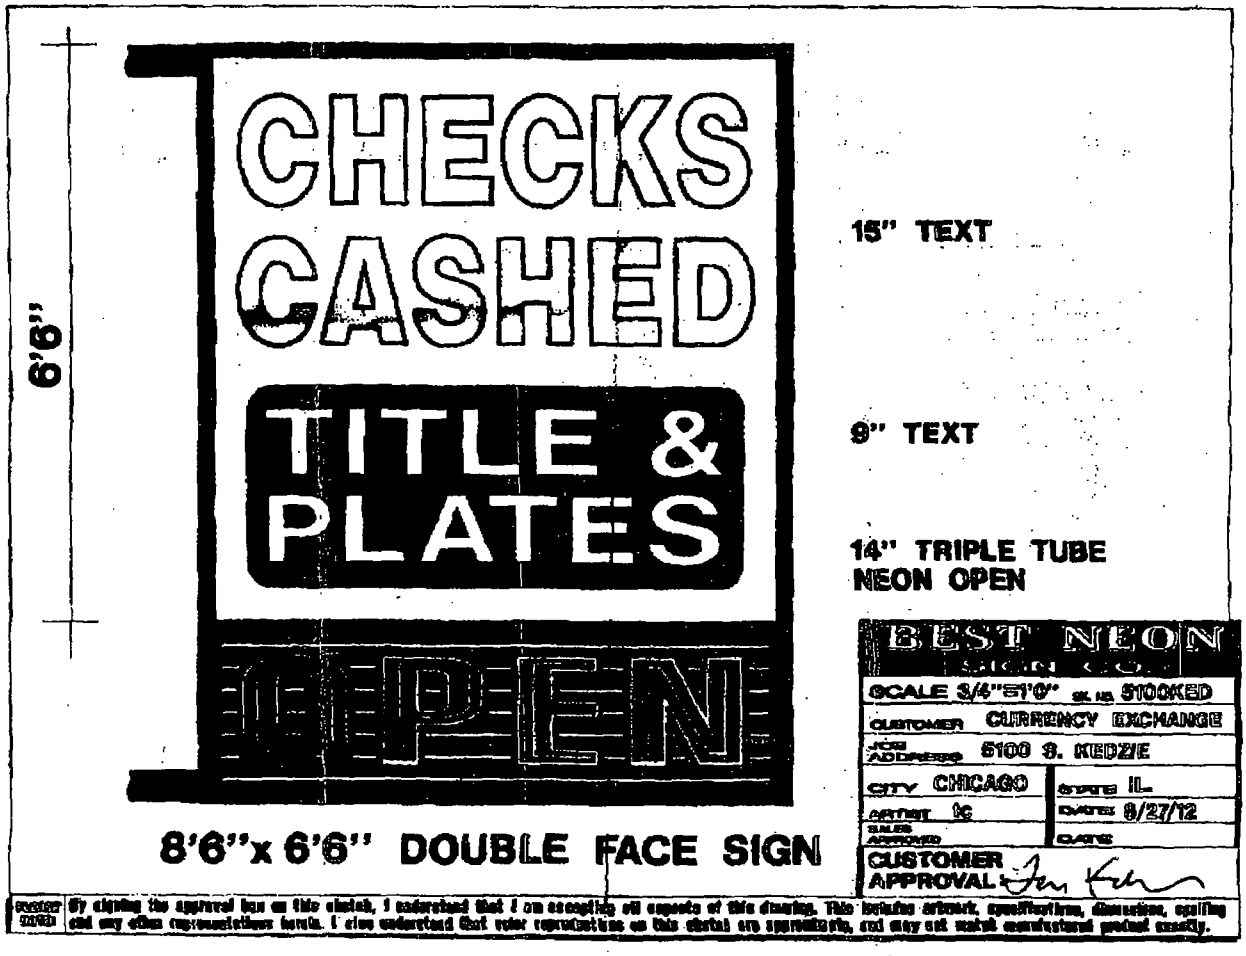

Department of Business Affairs and Consumer Protection
Small Business Center - Public Way Use Unit
City Hall - 121 N. LaSalle Street, Room 800 • Chicago, IL 60602
(312)-74-GOBIZ (312-744-6249) • (312) 744-1944 (TTY)
http://www.cityofchicago.org/bacp

01/15/2014

Alderman **Edward M. Burke**
Ward # **14**
City of Chicago
City Hall, Room **302**
121 North LaSalle Street
Chicago, Illinois 60602

Re: An ordinance to use and maintain a portion of the public right-of-way for **two (2) sign(s)** for **AZTECA 51ST & KEDZIE CURRENCY EXCHANGE INC.**, adjacent to the premises known as **5100 S. Kedzie Ave.**.

Dear Alderman **Edward M. Burke**:

The applicant referenced above has requested the use of the public right-of-way for a **sign(s)**. An ordinance has been prepared by the Department of Business Affairs and Consumer Protection – Small Business Center - Public Way Use Unit for presentation to the City Council. Because this request was made for properties located in your ward, as approved by you as per the attached, I respectfully request that you introduce the attached ordinance at the next City Council meeting.

If you have any questions regarding this ordinance, please contact Anthony Bertuca at (312) 744-5506.

Department of Business Affairs and Consumer Protection

City of Chicago

O2014-593

Office of the City Clerk

Document Tracking Sheet

Meeting Date:	1/15/2014
Sponsor(s):	Foulkes (15)
Type:	Ordinance
Title:	Grant(s) of privilege in public way for QR Tax Service
Committee(s) Assignment:	Committee on Transportation and Public Way

ORDINANCE
QR TAX SERVICE
Acct. No. 332305 - 1
Permit No. 1110313

Be It Ordained by the City Council of the City of Chicago:

SECTION 1. Permission and authority are hereby given and granted to QR TAX SERVICE, upon the terms and subject to the conditions of this ordinance to maintain and use one (1) sign(s) projecting over the public right-of-way attached to its premises known as 2752 W. 63rd St..

Said sign structure(s) measures as follows; along W. 63rd Street:
One (1) at nine point zero eight (9.08) feet in length, five point zero eight (5.08) feet in height and fifteen point nine one (15.91) feet above grade level.

The location of said privilege shall be as shown on prints kept on file with the Department of Business Affairs and Consumer Protection and the Office of the City Clerk.

Said privilege shall be constructed in accordance with plans and specifications approved by the Department of Transportation (Division of Project Development) and Zoning Department - Signs.

This grant of privilege in the public way shall be subject to the provisions of Section 10-28-015 and all other required provisions of the Municipal Code of Chicago.

The grantee shall pay to the City of Chicago as compensation for the privilege #1110313 herein granted the sum of three hundred ($300.00) per annum in advance.


A 25% penalty will be added for payments received after due date.

The permit holder agrees to hold the City of Chicago harmless for any damage, relocation or replacement costs associated with damage, relocation or removal of private property caused by the City performing work in the public way.

Authority herein given and granted for a period of five (5) years from and after 10/08/2013.

Alderman

Toni Foulkes 15th Ward

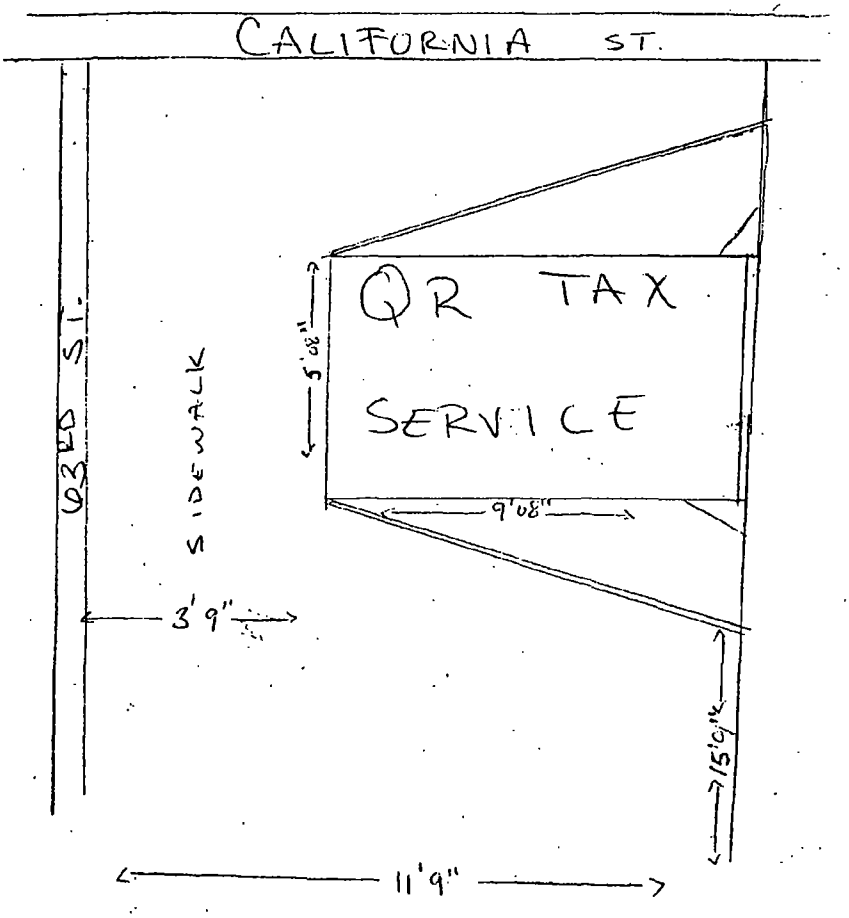
CALIFORNIA ST.
03RD ST.
SIDEWALK
QR TAX
SERVICE
5'08"
9'08"
3'9"
15'6"
11'9"

City of Chicago

O2014-597

Office of the City Clerk

Document Tracking Sheet

Meeting Date:	1/15/2014
Sponsor(s):	Thompson (16)
Type:	Ordinance
Title:	Grant(s) of privilege in public way for Edna Furniture Outlet
Committee(s) Assignment:	Committee on Transportation and Public Way

ORDINANCE
EDNA FURNITURE OUTLET
Acct. No. 292122 - 1
Permit No. 1110083

Be It Ordained by the City Council of the City of Chicago:

SECTION 1. Permission and authority are hereby given and granted to EDNA FURNITURE OUTLET, upon the terms and subject to the conditions of this ordinance to maintain and use one (1) sign(s) projecting over the public right-of-way attached to its premises known as 5908 S. Kedzie Ave..

Said sign structure(s) measures as follows; along S KEDZIE AVE:
One (1) at three (3) feet in length, four (4) feet in height and fourteen (14) feet above grade level.

The location of said privilege shall be as shown on prints kept on file with the Department of Business Affairs and Consumer Protection and the Office of the City Clerk.

Said privilege shall be constructed in accordance with plans and specifications approved by the Department of Transportation (Division of Project Development) and Zoning Department - Signs.

This grant of privilege in the public way shall be subject to the provisions of Section 10-28-015 and all other required provisions of the Municipal Code of Chicago.

The grantee shall pay to the City of Chicago as compensation for the privilege #1110083 herein granted the sum of one hundred ($100.00) per annum in advance.


A 25% penalty will be added for payments received after due date.

The permit holder agrees to hold the City of Chicago harmless for any damage, relocation or replacement costs associated with damage, relocation or removal of private property caused by the City performing work in the public way.

Authority herein given and granted for a period of five (5) years from and after 11/05/2013.

Alderman JoAnn Thompson

Joann Thompson 16th Ward

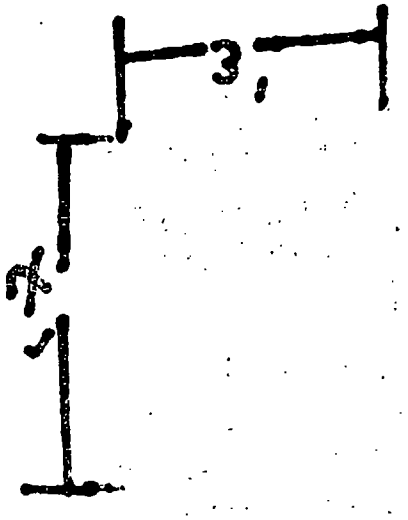
3
2
1

City of Chicago

O2014-602

Office of the City Clerk

Document Tracking Sheet

Meeting Date:	1/15/2014
Sponsor(s):	Thompson (16)
Type:	Ordinance
Title:	Grant(s) of privilege in public way for Family Coin Laundry, Inc.
Committee(s) Assignment:	Committee on Transportation and Public Way

ORDINANCE
FAMILY COIN LAUNDRY INC
Acct. No. 251198 - 4
Permit No. 1103665

Be It Ordained by the City Council of the City of Chicago:

SECTION 1. Permission and authority are hereby given and granted to FAMILY COIN LAUNDRY INC, upon the terms and subject to the conditions of this ordinance to maintain and use one (1) sign(s) projecting over the public right-of-way attached to its premises known as 2137 W. 51st St..

Said sign structure(s) measures as follows; along W. 51st St:
One (1) at five (5) feet in length, three point two five (3.25) feet in height and nine point two five (9.25) feet above grade level.

The location of said privilege shall be as shown on prints kept on file with the Department of Business Affairs and Consumer Protection and the Office of the City Clerk.

Said privilege shall be constructed in accordance with plans and specifications approved by the Department of Transportation (Division of Project Development) and Zoning Department - Signs.

This grant of privilege in the public way shall be subject to the provisions of Section 10-28-015 and all other required provisions of the Municipal Code of Chicago.

The grantee shall pay to the City of Chicago as compensation for the privilege #1103665 herein granted the sum of one hundred ($100.00) per annum in advance.

A 25% penalty will be added for payments received after due date.


The permit holder agrees to hold the City of Chicago harmless for any damage, relocation or replacement costs associated with damage, relocation or removal of private property caused by the City performing work in the public way.


Authority herein given and granted for a period of five (5) years from and after 11/13/2012.

Alderman

Joann Thompson 16th Ward

Sign

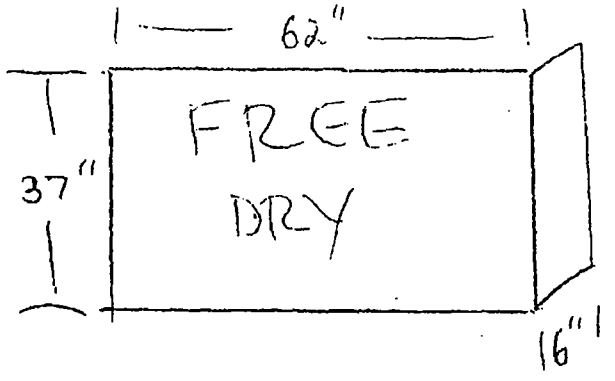
62"
FREE
DRY
37"
16"

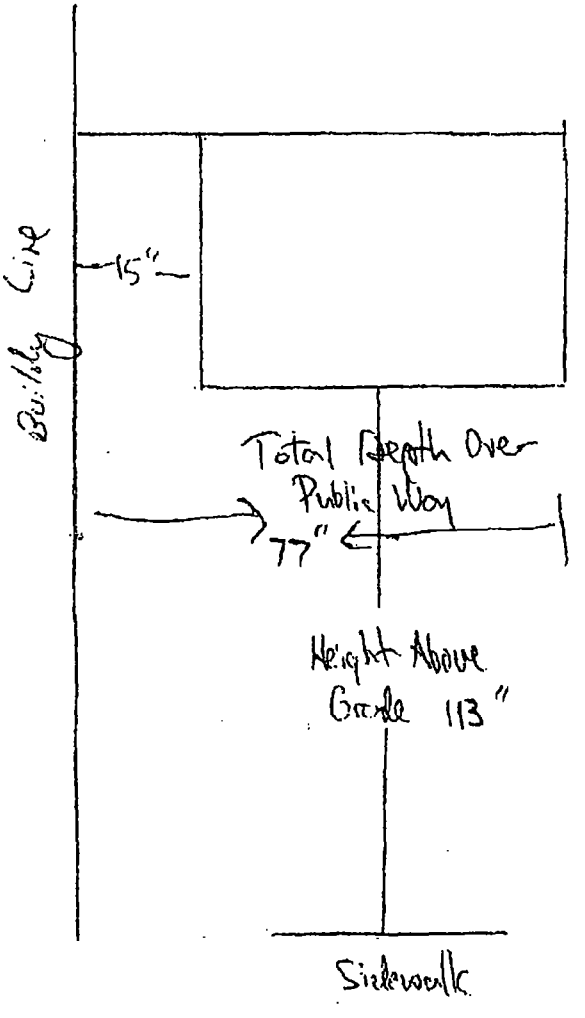
Bldg Line
15"
Total Depth Over Public Way
77"
Height Above Grade 113"
Sidewalk

City of Chicago

O2014-603

Office of the City Clerk

Document Tracking Sheet

Meeting Date:	1/15/2014
Sponsor(s):	Thompson (16)
Type:	Ordinance
Title:	Grant(s) of privilege in public way for Goldmore Food
Committee(s) Assignment:	Committee on Transportation and Public Way

ORDINANCE
GOLDMORE FOOD
Acct. No. 14804 - 1
Permit No. 1110344

Be It Ordained by the City Council of the City of Chicago:

SECTION 1. Permission and authority are hereby given and granted to GOLDMORE FOOD, upon the terms and subject to the conditions of this ordinance to maintain and use two (2) sign(s) projecting over the public right-of-way attached to its premises known as 1949-57 W. 51st St..

Said sign structure(s) measures as follows; along S. DAMEN:
One (1) at eight (8) feet in length, four (4) feet in height and eleven (11) feet above grade level.

Said sign structure(s) measures as follows; along W. 51ST ST.:
One (1) at eight (8) feet in length, four (4) feet in height and eleven (11) feet above grade level.

The location of said privilege shall be as shown on prints kept on file with the Department of Business Affairs and Consumer Protection and the Office of the City Clerk.

Said privilege shall be constructed in accordance with plans and specifications approved by the Department of Transportation (Division of Project Development) and Zoning Department - Signs.

This grant of privilege in the public way shall be subject to the provisions of Section 10-28-015 and all other required provisions of the Municipal Code of Chicago.

The grantee shall pay to the City of Chicago as compensation for the privilege #1110344 herein granted the sum of six hundred ($600.00) per annum in advance.

A 25% penalty will be added for payments received after due date.

The permit holder agrees to hold the City of Chicago harmless for any damage, relocation or replacement costs associated with damage, relocation or removal of private property caused by the City performing work in the public way.

Authority herein given and granted for a period of five (5) years from and after 11/19/2013.

Alderman JoAnn Thompson

Joann Thompson 16th Ward


lenght 8
COLD BEER
WINE
width 4
Height 11
LOITERING
DRINKING
STANDING
12.99

City of Chicago

O2014-611

Office of the City Clerk

Document Tracking Sheet

Meeting Date:	1/15/2014
Sponsor(s):	Lane (18)
Type:	Ordinance
Title:	Grant(s) of privilege in public way for Children's Center, The
Committee(s) Assignment:	Committee on Transportation and Public Way

ORDINANCE
THE CHILDREN'S CENTER
Acct. No. 219209 - 2
Permit No. 1109963

Be It Ordained by the City Council of the City of Chicago:

SECTION 1. Permission and authority are hereby given and granted to THE CHILDREN'S CENTER, upon the terms and subject to the conditions of this ordinance to maintain and use, as now constructed, one (1) Planter(s) on the public right-of-way for beautification purposes adjacent to its premises known as 7954-58 S. Western Ave..

Said Planter(s) at W. 80th St measure(s):
One (1) at forty-three point two five (43.25) feet in length, and two point two five (2.25) feet in width for a total of ninety-seven point three one (97.31) square feet.

Grantee must allow the required clear and unobstructed space for pedestrian passage at all times per rules and regulations approved by the Department of Transportation.

The location of said privilege shall be as shown on prints kept on file with the Department of Business Affairs and Consumer Protection and the Office of the City Clerk.

Said privilege shall be constructed in accordance with plans and specifications approved by the Department of Planning and Development and Department of Transportation (Division of Project Development).

This grant of privilege in the public way shall be subject to the provisions of Section 10-28-015 and all other required provisions of the Municipal Code of Chicago.

The grantee shall pay to the City of Chicago as compensation for the privilege #1109963 herein granted the sum of zero ($.00) per annum in advance.


A 25% penalty will be added for payments received after due date.

The permit holder agrees to hold the City of Chicago harmless for any damage, relocation or replacement costs associated with damage, relocation or removal of private property caused by the City performing work in the public way.

Authority herein given and granted for a period of five (5) years from and after 12/17/2013.

Alderman Lona Lane

Lona Lane 18th Ward

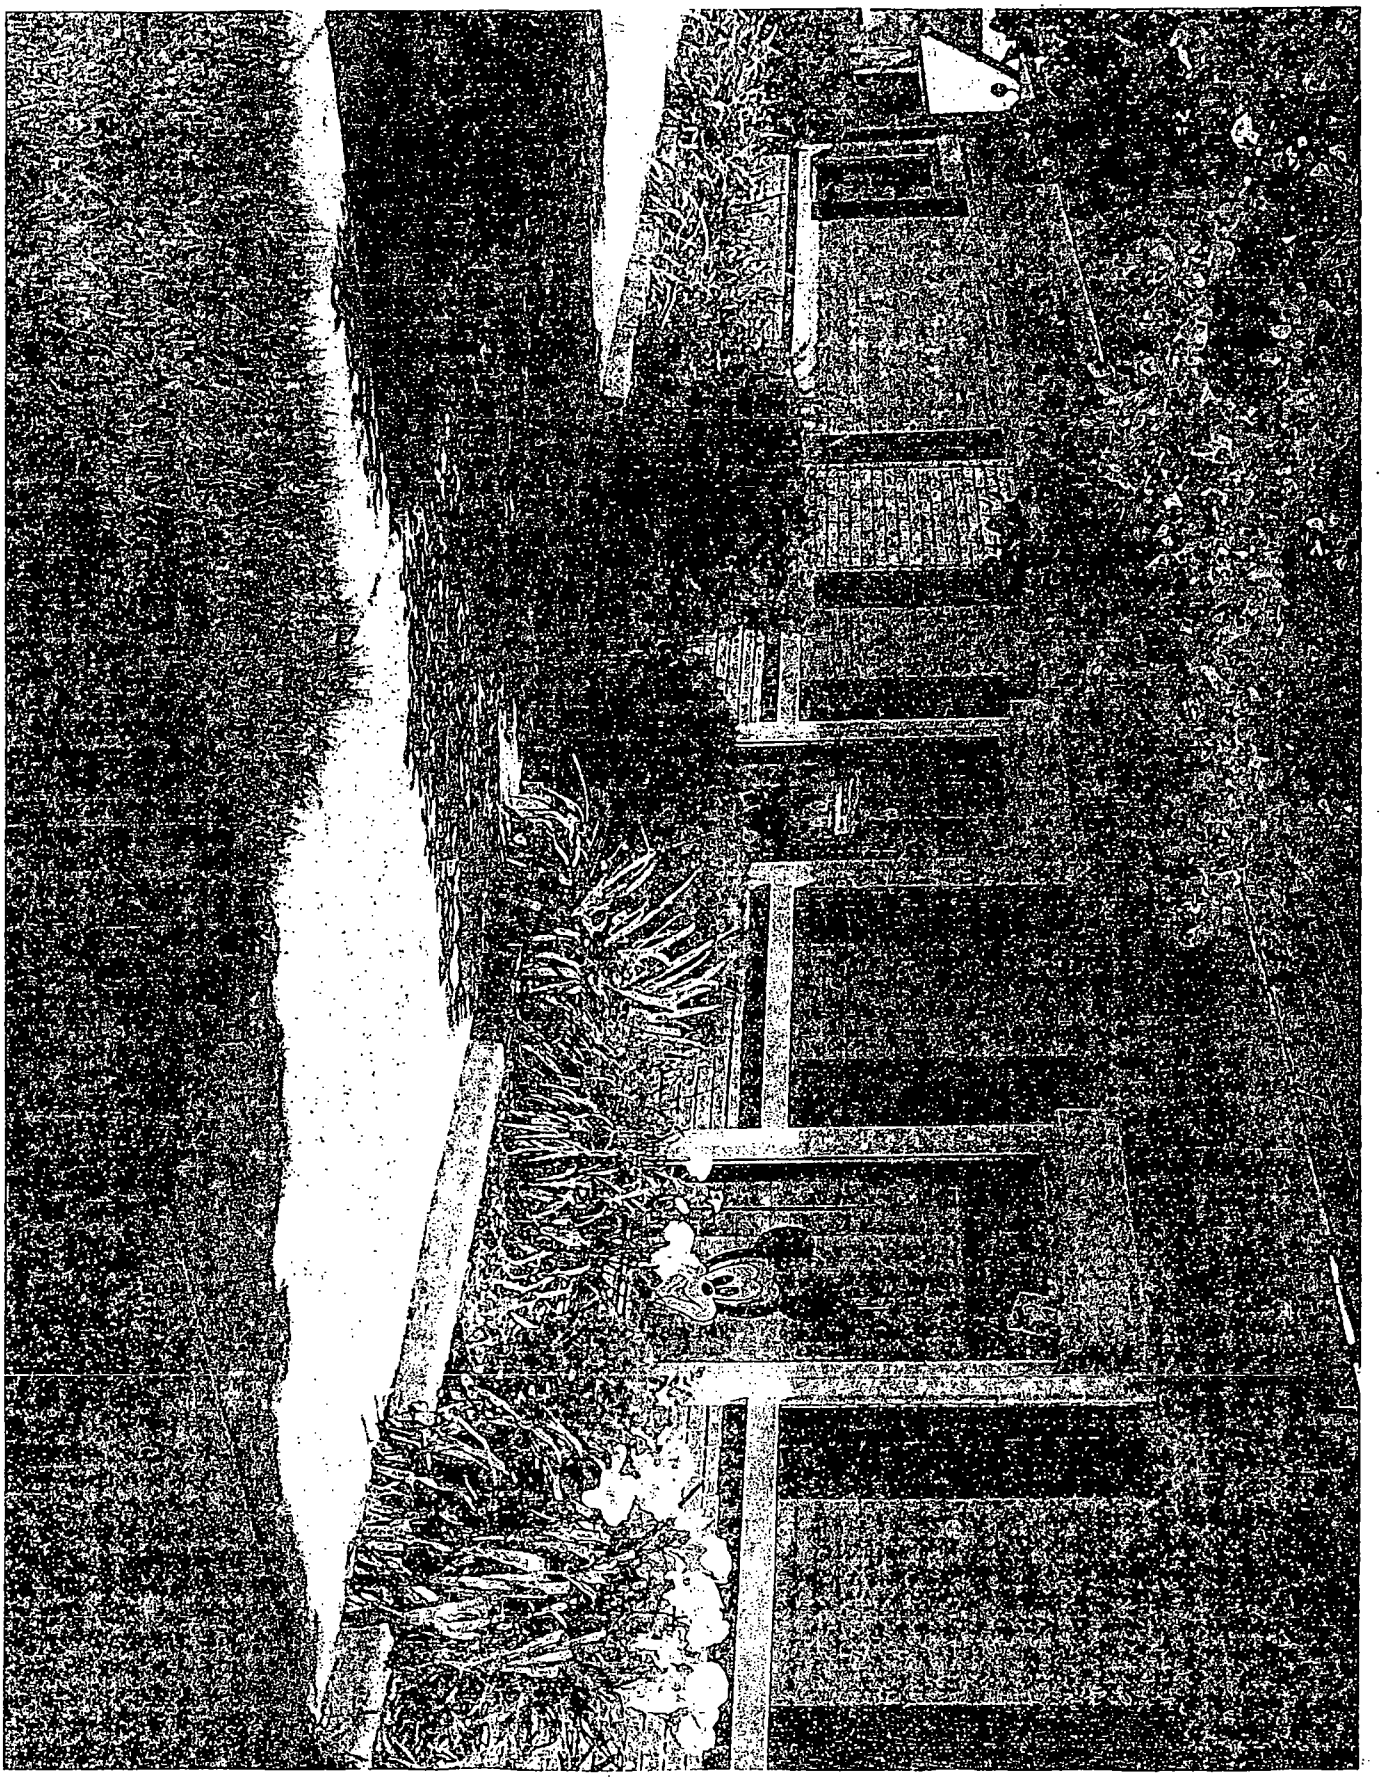

Department of Business Affairs and Consumer Protection
Small Business Center - Public Way Use Unit
City Hall - 121 N. LaSalle Street, Room 800 • Chicago, IL 60602
(312)-74-GOBIZ (312-744-6249) • (312) 744-1944 (TTY)
http://www.cityofchicago.org/bacp

01/15/2014

Alderman **Lona Lane**
Ward # **18**
City of Chicago
City Hall, Room **300**
121 North LaSalle Street
Chicago, Illinois 60602

Re: An ordinance to use and maintain a portion of the public right-of-way for **one (1) planter(s)** for **THE CHILDREN'S CENTER**, adjacent to the premises known as **7954-58 S. Western Ave.**.

Dear Alderman **Lona Lane**:

The applicant referenced above has requested the use of the public right-of-way for a **planter(s)**. An ordinance has been prepared by the Department of Business Affairs and Consumer Protection – Small Business Center - Public Way Use Unit for presentation to the City Council. Because this request was made for properties located in your ward, as approved by you as per the attached, I respectfully request that you introduce the attached ordinance at the next City Council meeting.

If you have any questions regarding this ordinance, please contact Anthony Bertuca at (312) 744-5506.

Department of Business Affairs and Consumer Protection

City of Chicago

O2014-615

Office of the City Clerk

Document Tracking Sheet

Meeting Date:	1/15/2014
Sponsor(s):	Lane (18)
Type:	Ordinance
Title:	Grant(s) of privilege in public way for El Ranchito Food
Committee(s) Assignment:	Committee on Transportation and Public Way

ORDINANCE
EL RANCHITO FOOD
Acct. No. 266695 - 1
Permit No. 1110146

Be It Ordained by the City Council of the City of Chicago:

SECTION 1. Permission and authority are hereby given and granted to EL RANCHITO FOOD, upon the terms and subject to the conditions of this ordinance to maintain and use one (1) sign(s) projecting over the public right-of-way attached to its premises known as 8327-29 S. Pulaski Rd..

Said sign structure(s) measures as follows; along S. Pulaski Road:
One (1) at five (5) feet in length, eight (8) feet in height and twelve (12) feet above grade level.

The location of said privilege shall be as shown on prints kept on file with the Department of Business Affairs and Consumer Protection and the Office of the City Clerk.

Said privilege shall be constructed in accordance with plans and specifications approved by the Department of Transportation (Division of Project Development) and Zoning Department - Signs.

This grant of privilege in the public way shall be subject to the provisions of Section 10-28-015 and all other required provisions of the Municipal Code of Chicago.

The grantee shall pay to the City of Chicago as compensation for the privilege #1110146 herein granted the sum of three hundred ($300.00) per annum in advance.

A 25% penalty will be added for payments received after due date.

The permit holder agrees to hold the City of Chicago harmless for any damage, relocation or replacement costs associated with damage, relocation or removal of private property caused by the City performing work in the public way.

Authority herein given and granted for a period of five (5) years from and after 12/17/2013.

Alderman 

Lona Lane 18th Ward



8227 S Pulaski Rd Park Ridge

Department of Business Affairs and Consumer Protection
Small Business Center - Public Way Use Unit
City Hall - 121 N. LaSalle Street, Room 800 • Chicago, IL 60602
(312)-74-GOBIZ (312-744-6249) • (312) 744-1944 (TTY)
http://www.cityofchicago.org/bacp

01/15/2014

Alderman **Lona Lane**
Ward # **18**
City of Chicago
City Hall, Room **300**
121 North LaSalle Street
Chicago, Illinois 60602

Re: An ordinance to use and maintain a portion of the public right-of-way for **one (1) sign(s)** for **EL RANCHITO FOOD**, adjacent to the premises known as **8327-29 S. Pulaski Rd.**.

Dear Alderman **Lona Lane**:

The applicant referenced above has requested the use of the public right-of-way for a **sign(s)**. An ordinance has been prepared by the Department of Business Affairs and Consumer Protection – Small Business Center - Public Way Use Unit for presentation to the City Council. Because this request was made for properties located in your ward, as approved by you as per the attached, I respectfully request that you introduce the attached ordinance at the next City Council meeting.

If you have any questions regarding this ordinance, please contact Anthony Bertuca at (312) 744-5506.

Department of Business Affairs and Consumer Protection

City of Chicago

O2014-617

Office of the City Clerk

Document Tracking Sheet

Meeting Date:	1/15/2014
Sponsor(s):	Lane (18)
Type:	Ordinance
Title:	Grant(s) of privilege in public way for J&J Joe's Mechanical Shop
Committee(s) Assignment:	Committee on Transportation and Public Way

ORDINANCE
J & JOE'S MECHANICAL SHOP
Acct. No. 265294 - 1
Permit No. 1109906

Be It Ordained by the City Council of the City of Chicago:

SECTION 1. Permission and authority are hereby given and granted to J & JOE'S MECHANICAL SHOP, upon the terms and subject to the conditions of this ordinance to maintain and use one (1) sign(s) projecting over the public right-of-way attached to its premises known as 8100 S. Kedzie Ave..

Said sign structure(s) measures as follows; along S. Kedzie Avenue:
One (1) at eight (8) feet in length, eight (8) feet in height and fourteen (14) feet above grade level.

The location of said privilege shall be as shown on prints kept on file with the Department of Business Affairs and Consumer Protection and the Office of the City Clerk.

Said privilege shall be constructed in accordance with plans and specifications approved by the Department of Transportation (Division of Project Development) and Zoning Department - Signs.

This grant of privilege in the public way shall be subject to the provisions of Section 10-28-015 and all other required provisions of the Municipal Code of Chicago.

The grantee shall pay to the City of Chicago as compensation for the privilege #1109906 herein granted the sum of three hundred ($300.00) per annum in advance.


A 25% penalty will be added for payments received after due date.

The permit holder agrees to hold the City of Chicago harmless for any damage, relocation or replacement costs associated with damage, relocation or removal of private property caused by the City performing work in the public way.

Authority herein given and granted for a period of five (5) years from and after 11/05/2013.

Alderman Lona Lane

Lona Lane 18th Ward

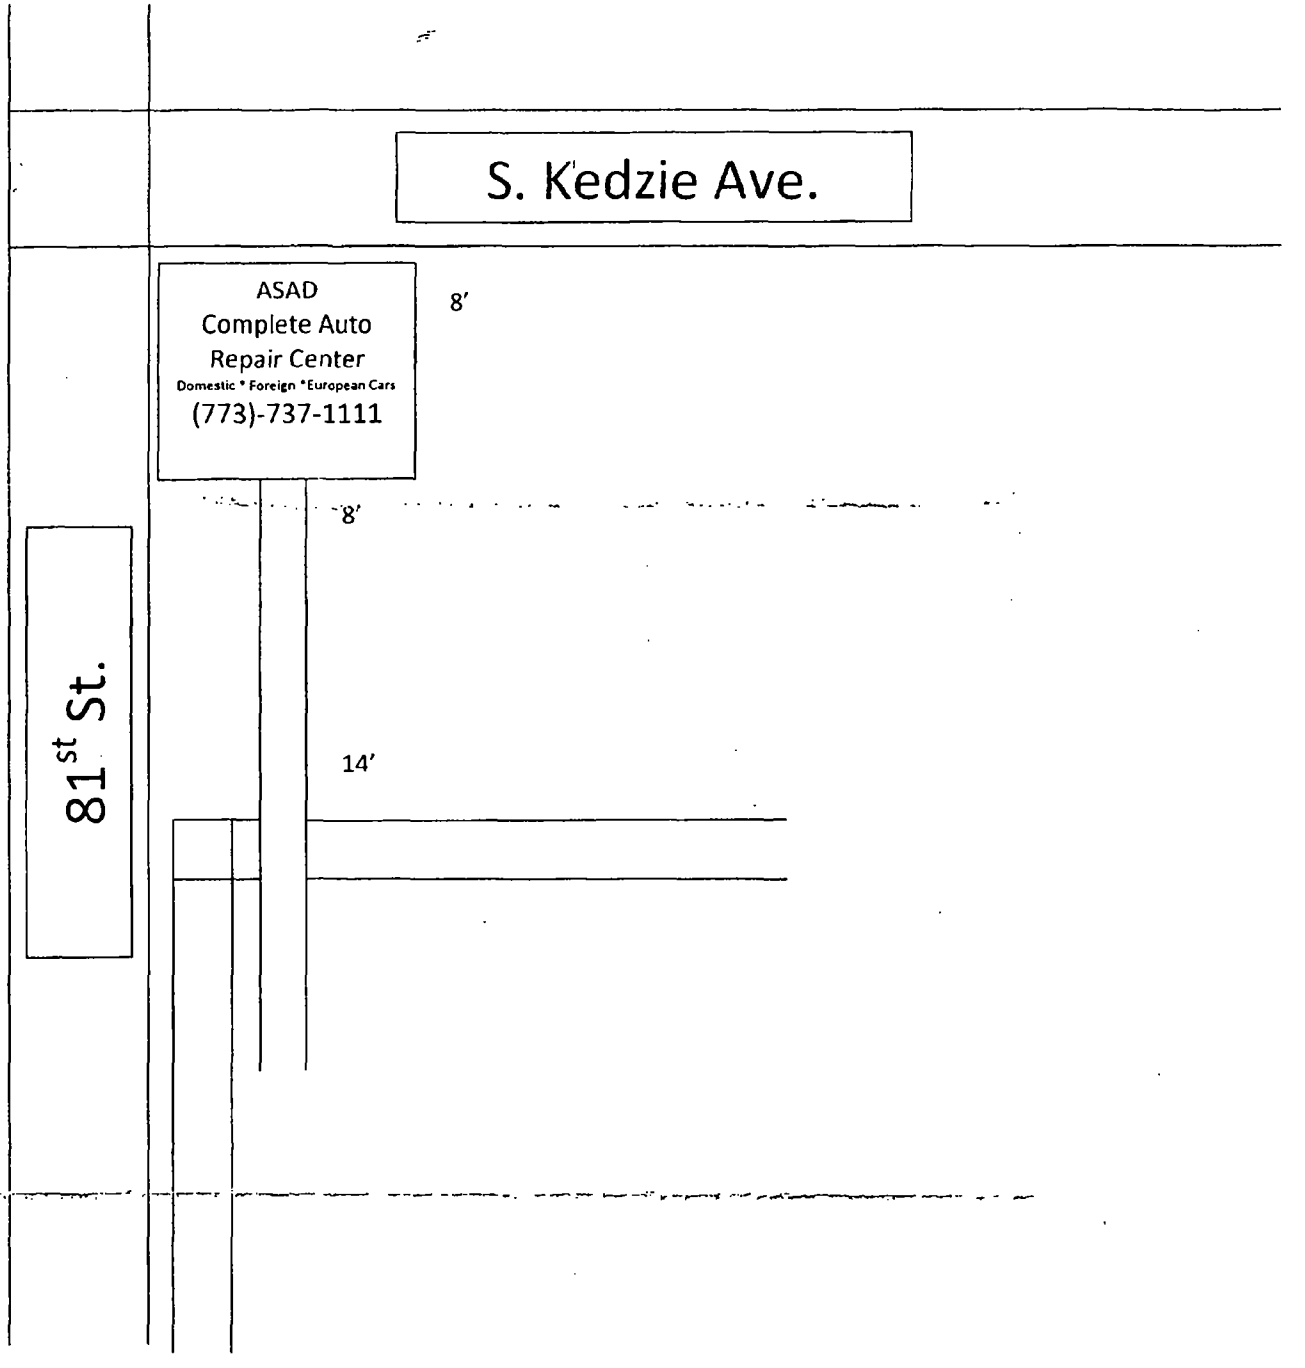
S. Kedzie Ave.
ASAD
Complete Auto
Repair Center
Domestic * Foreign *European Cars
(773)-737-1111
8'
8'
81st St.
14'

Department of Business Affairs and Consumer Protection
Small Business Center - Public Way Use Unit
City Hall - 121 N. LaSalle Street, Room 800 • Chicago, IL 60602
(312)-74-GOBIZ (312-744-6249) • (312) 744-1944 (TTY)
http://www.cityofchicago.org/baep

01/15/2014

Alderman **Lona Lane**
Ward # **18**
City of Chicago
City Hall, Room **300**
121 North LaSalle Street
Chicago, *Illinois 60602*

Re: An ordinance to use and maintain a portion of the public right-of-way for **one (1) sign(s)** for **J & JOE'S MECHANICAL SHOP**, adjacent to the premises known as **8100 S. Kedzie Ave.**.

Dear Alderman **Lona Lane**:

The applicant referenced above has requested the use of the public right-of-way for a **sign(s)**. An ordinance has been prepared by the Department of Business Affairs and Consumer Protection – Small Business Center - Public Way Use Unit for presentation to the City Council. Because this request was made for properties located in your ward, as approved by you as per the attached, I respectfully request that you introduce the attached ordinance at the next City Council meeting.

If you have any questions regarding this ordinance, please contact Anthony Bertuca at (312) 744-5506.

Department of Business Affairs and Consumer Protection

City of Chicago

O2014-618

Office of the City Clerk

Document Tracking Sheet

Meeting Date:	1/15/2014
Sponsor(s):	Lane (18)
Type:	Ordinance
Title:	Grant(s) of privilege in public way for Nicky's Restaurant
Committee(s) Assignment:	Committee on Transportation and Public Way

ORDINANCE
NICKY'S RESTAURANT
Acct. No. 17247 - 1
Permit No. 1110090

Be It Ordained by the City Council of the City of Chicago:

SECTION 1. Permission and authority are hereby given and granted to NICKY'S RESTAURANT, upon the terms and subject to the conditions of this ordinance to maintain and use one (1) sign(s) projecting over the public right-of-way attached to its premises known as 7829 S. Western Ave..

Said sign structure(s) measures as follows; along S. Western Avenue:
One (1) at four point five (4.5) feet in length, five point five (5.5) feet in height and fifteen (15) feet above grade level.

The location of said privilege shall be as shown on prints kept on file with the Department of Business Affairs and Consumer Protection and the Office of the City Clerk.

Said privilege shall be constructed in accordance with plans and specifications approved by the Department of Transportation (Division of Project Development) and Zoning Department - Signs.


This grant of privilege in the public way shall be subject to the provisions of Section 10-28-015 and all other required provisions of the Municipal Code of Chicago.

The grantee shall pay to the City of Chicago as compensation for the privilege #1110090 herein granted the sum of one hundred ($100.00) per annum in advance.


A 25% penalty will be added for payments received after due date.

The permit holder agrees to hold the City of Chicago harmless for any damage, relocation or replacement costs associated with damage, relocation or removal of private property caused by the City performing work in the public way.

Authority herein given and granted for a period of five (5) years from and after 11/19/2013.

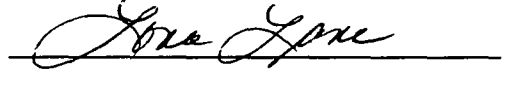Alderman 

Lona Lane 18th Ward

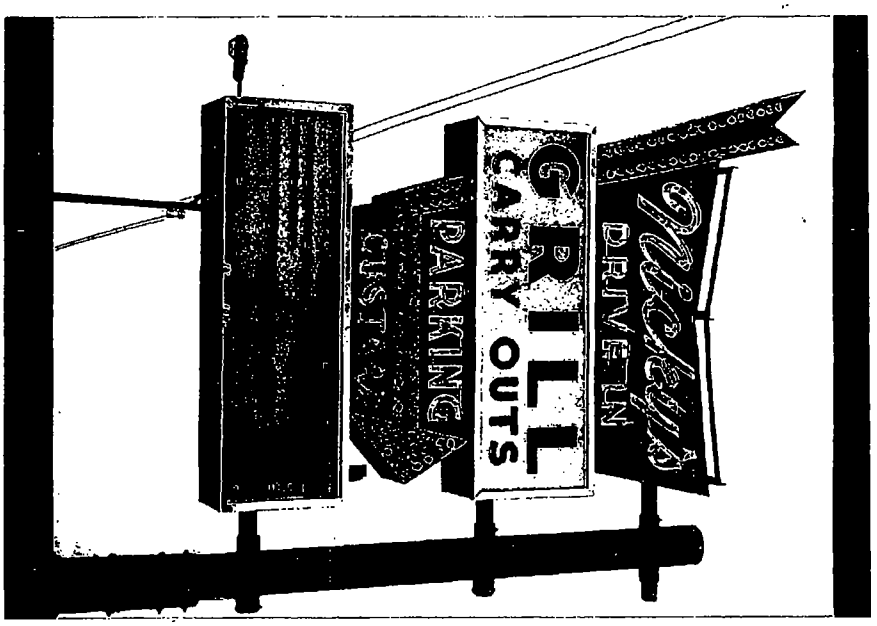
DRIVE-IN
GRILL
CARRY OUTS
PARKING

Department of Business Affairs and Consumer Protection
Small Business Center - Public Way Use Unit
City Hall - 121 N. LaSalle Street, Room 800 • Chicago, IL 60602
(312)-74-GOBIZ (312-744-6249) • (312) 744-1944 (TTY)
http://www.cityofchicago.org/bacp

01/15/2014

Alderman **Lona Lane**
Ward # **18**
City of Chicago
City Hall, Room **300**
121 North LaSalle Street
Chicago, Illinois 60602

Re: An ordinance to use and maintain a portion of the public right-of-way for **one (1) sign(s)** for **NICKY'S RESTAURANT**, adjacent to the premises known as **7829 S. Western Ave.**.

Dear Alderman **Lona Lane**:

The applicant referenced above has requested the use of the public right-of-way for a **sign(s)**. An ordinance has been prepared by the Department of Business Affairs and Consumer Protection – Small Business Center - Public Way Use Unit for presentation to the City Council. Because this request was made for properties located in your ward, as approved by you as per the attached, I respectfully request that you introduce the attached ordinance at the next City Council meeting.

If you have any questions regarding this ordinance, please contact Anthony Bertuca at (312) 744-5506.

Department of Business Affairs and Consumer Protection

City of Chicago

O2014-619

Office of the City Clerk

Document Tracking Sheet

Meeting Date:	1/15/2014
Sponsor(s):	Lane (18)
Type:	Ordinance
Title:	Grant(s) of privilege in public way for Supreme Real Estate
Committee(s) Assignment:	Committee on Transportation and Public Way

ORDINANCE
SUPREME REAL ESTATE
Acct. No. 328743 - 1
Permit No. 1109900

Be It Ordained by the City Council of the City of Chicago:

SECTION 1. Permission and authority are hereby given and granted to SUPREME REAL ESTATE, upon the terms and subject to the conditions of this ordinance to maintain and use one (1) sign(s) projecting over the public right-of-way attached to its premises known as 2609 W. 79th St..

Said sign structure(s) measures as follows; along W 79TH ST:
One (1) at nine (9) feet in length, six (6) feet in height and fifteen (15) feet above grade level.

The location of said privilege shall be as shown on prints kept on file with the Department of Business Affairs and Consumer Protection and the Office of the City Clerk.

Said privilege shall be constructed in accordance with plans and specifications approved by the Department of Transportation (Division of Project Development) and Zoning Department - Signs.


This grant of privilege in the public way shall be subject to the provisions of Section 10-28-015 and all other required provisions of the Municipal Code of Chicago.

The grantee shall pay to the City of Chicago as compensation for the privilege #1109900 herein granted the sum of three hundred ($300.00) per annum in advance.

A 25% penalty will be added for payments received after due date.

The permit holder agrees to hold the City of Chicago harmless for any damage, relocation or replacement costs associated with damage, relocation or removal of private property caused by the City performing work in the public way.

Authority herein given and granted for a period of five (5) years from and after 10/08/2013.

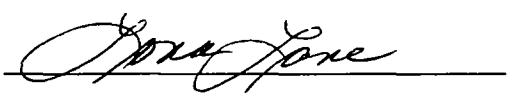Alderman 

Lona Lane 18th Ward

SUPREME
REAL ESTATE INC.

Department of Business Affairs and Consumer Protection
Small Business Center - Public Way Use Unit
City Hall - 121 N. LaSalle Street, Room 800 • Chicago, IL 60602
(312)-74-GOBIZ (312-744-6249) • (312) 744-1944 (TTY)
http://www.cityofchicago.org/bacp

01/15/2014

Alderman **Lona Lane**
Ward # **18**
City of Chicago
City Hall, Room **300**
121 North LaSalle Street
Chicago, Illinois 60602

Re: An ordinance to use and maintain a portion of the public right-of-way for **one (1) sign(s)** for **SUPREME REAL ESTATE,** adjacent to the premises known as **2609 W. 79th St.**.

Dear Alderman **Lona Lane**:

The applicant referenced above has requested the use of the public right-of-way for a **sign(s)**. An ordinance has been prepared by the Department of Business Affairs and Consumer Protection – Small Business Center - Public Way Use Unit for presentation to the City Council. Because this request was made for properties located in your ward, as approved by you as per the attached, I respectfully request that you introduce the attached ordinance at the next City Council meeting.

If you have any questions regarding this ordinance, please contact Anthony Bertuca at (312) 744-5506.

Department of Business Affairs and Consumer Protection

City of Chicago

O2014-622

Office of the City Clerk

Document Tracking Sheet

Meeting Date:	1/15/2014
Sponsor(s):	O'Shea (19)
Type:	Ordinance
Title:	Grant(s) of privilege in public way for CB Computer Center
Committee(s) Assignment:	Committee on Transportation and Public Way

ORDINANCE
CB COMPUTER CENTER
Acct. No. 27619 - 1
Permit No. 1109836

Be It Ordained by the City Council of the City of Chicago:

SECTION 1. Permission and authority are hereby given and granted to CB COMPUTER CENTER, upon the terms and subject to the conditions of this ordinance to maintain and use one (1) sign(s) projecting over the public right-of-way attached to its premises known as 10407 S. Western Ave..

Said sign structure(s) measures as follows; along S Western:
One (1) at six (6) feet in length, four (4) feet in height and ten (10) feet above grade level.

The location of said privilege shall be as shown on prints kept on file with the Department of Business Affairs and Consumer Protection and the Office of the City Clerk.

Said privilege shall be constructed in accordance with plans and specifications approved by the Department of Transportation (Division of Project Development) and Zoning Department - Signs.

This grant of privilege in the public way shall be subject to the provisions of Section 10-28-015 and all other required provisions of the Municipal Code of Chicago.

The grantee shall pay to the City of Chicago as compensation for the privilege #1109836 herein granted the sum of one hundred ($100.00) per annum in advance.

A 25% penalty will be added for payments received after due date.

The permit holder agrees to hold the City of Chicago harmless for any damage, relocation or replacement costs associated with damage, relocation or removal of private property caused by the City performing work in the public way.

Authority herein given and granted for a period of five (5) years from and after 10/08/2013.

Alderman _____

Matthew J. O'Shea 19th Ward


CB COMPUTER BAY
SUPPORT
OUR
TROOPS
COMPUTER BAY
We Provide A DMS Service
10/02/2013 11:52

Department of Business Affairs and Consumer Protection
Small Business Center - Public Way Use Unit
City Hall - 121 N. LaSalle Street, Room 800 • Chicago, IL 60602
(312)-74-GOBIZ (312-744-6249) • (312) 744-1944 (TTY)
http://www.cityofchicago.org/bacp

01/15/2014

Alderman **Matthew J. O'Shea**
Ward # **19**
City of Chicago
City Hall, Room **300**
121 North LaSalle Street
Chicago, Illinois 60602

Re: An ordinance to use and maintain a portion of the public right-of-way for **one (1) sign(s)** for **CB COMPUTER CENTER**, adjacent to the premises known as **10407 S. Western Ave.**.

Dear Alderman **Matthew J. O'Shea**:

The applicant referenced above has requested the use of the public right-of-way for a **sign(s)**. An ordinance has been prepared by the Department of Business Affairs and Consumer Protection – Small Business Center - Public Way Use Unit for presentation to the City Council. Because this request was made for properties located in your ward, as approved by you as per the attached, I respectfully request that you introduce the attached ordinance at the next City Council meeting.

If you have any questions regarding this ordinance, please contact Anthony Bertuca at (312) 744-5506.

Department of Business Affairs and Consumer Protection

City of Chicago

O2014-623

Office of the City Clerk

Document Tracking Sheet

Meeting Date:	1/15/2014
Sponsor(s):	O'Shea (19)
Type:	Ordinance
Title:	*Grant(s) of privilege in public way for Center of Contemporary Dentistry, The*
Committee(s) Assignment:	Committee on Transportation and Public Way

ORDINANCE
THE CENTER OF CONTEMPORARY DENTISTRY
Acct. No. 330328 - 1
Permit No. 1110173

Be It Ordained by the City Council of the City of Chicago:

SECTION 1. Permission and authority are hereby given and granted to THE CENTER OF CONTEMPORARY DENTISTRY, upon the terms and subject to the conditions of this ordinance to maintain and use one (1) sign(s) projecting over the public right-of-way attached to its premises known as 10125 S. Western Ave..

Said sign structure(s) measures as follows; along S Western:
One (1) at seven (7) feet in length, five (5) feet in height and fourteen (14) feet above grade level.

The location of said privilege shall be as shown on prints kept on file with the Department of Business Affairs and Consumer Protection and the Office of the City Clerk.

Said privilege shall be constructed in accordance with plans and specifications approved by the Department of Transportation (Division of Project Development) and Zoning Department - Signs.

This grant of privilege in the public way shall be subject to the provisions of Section 10-28-015 and all other required provisions of the Municipal Code of Chicago.


The grantee shall pay to the City of Chicago as compensation for the privilege #1110173 herein granted the sum of three hundred ($300.00) per annum in advance.

A 25% penalty will be added for payments received after due date.

The permit holder agrees to hold the City of Chicago harmless for any damage, relocation or replacement costs associated with damage, relocation or removal of private property caused by the City performing work in the public way.

Authority herein given and granted for a period of five (5) years from and after 11/05/2013.

Alderman Matthew J. O'Shea 19th Ward

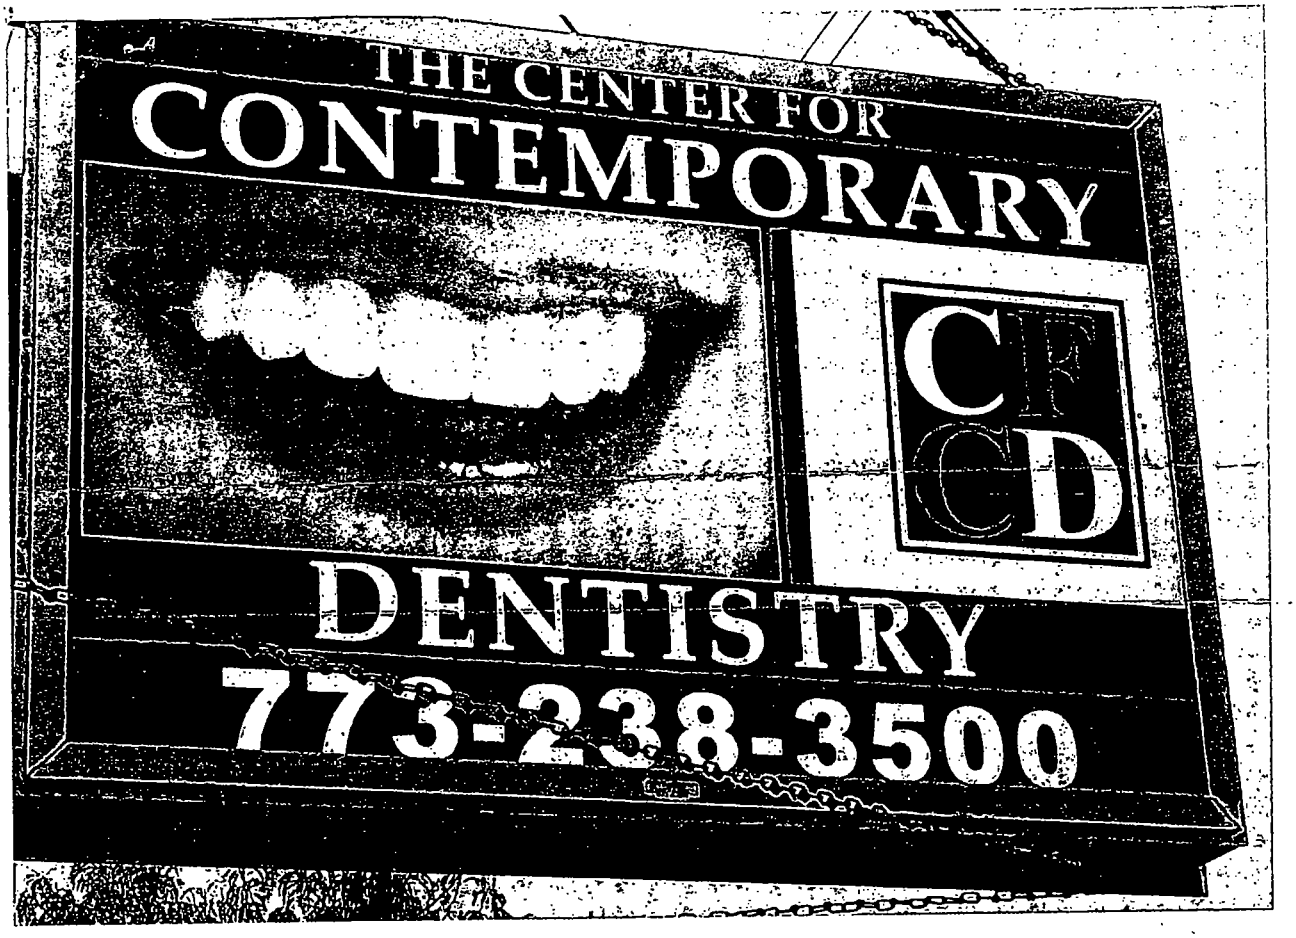
THE CENTER FOR
CONTEMPORARY
CFCD
DENTISTRY
773-238-3500

Department of Business Affairs and Consumer Protection
Small Business Center - Public Way Use Unit
City Hall - 121 N. LaSalle Street, Room 800 • Chicago, IL 60602
(312)-74-GOBIZ (312-744-6249) • (312) 744-1944 (TTY)
http://www.cityofchicago.org/bacp

01/15/2014

Alderman **Matthew J. O'Shea**
Ward # **19**
City of Chicago
City Hall, Room **300**
121 North LaSalle Street
Chicago, Illinois 60602

Re: An ordinance to use and maintain a portion of the public right-of-way for **one (1) sign(s)** for **THE CENTER OF CONTEMPORARY DENTISTRY**, adjacent to the premises known as **10125 S. Western Ave.**.

Dear Alderman **Matthew J. O'Shea**:

The applicant referenced above has requested the use of the public right-of-way for a **sign(s)**. An ordinance has been prepared by the Department of Business Affairs and Consumer Protection – Small Business Center - Public Way Use Unit for presentation to the City Council. Because this request was made for properties located in your ward, as approved by you as per the attached, I respectfully request that you introduce the attached ordinance at the next City Council meeting.

If you have any questions regarding this ordinance, please contact Anthony Bertuca at (312) 744-5506.

Department of Business Affairs and Consumer Protection

City of Chicago

O2014-624

Office of the City Clerk

Document Tracking Sheet

Meeting Date:	1/15/2014
Sponsor(s):	O'Shea (19)
Type:	Ordinance
Title:	Grant(s) of privilege in public way for Nico's Playhouse
Committee(s) Assignment:	Committee on Transportation and Public Way

ORDINANCE
NICO'S PLAYHOUSE
Acct. No. 35811 - 1
Permit No. 1109187

Be It Ordained by the City Council of the City of Chicago:

SECTION 1. Permission and authority are hereby given and granted to NICO'S PLAYHOUSE, upon the terms and subject to the conditions of this ordinance to maintain and use one (1) sign(s) projecting over the public right-of-way attached to its premises known as 1855 W. 95th St..

Said sign structure(s) measures as follows; along W 95th St:
One (1) at three (3) feet in length, five (5) feet in height and eleven (11) feet above grade level.

The location of said privilege shall be as shown on prints kept on file with the Department of Business Affairs and Consumer Protection and the Office of the City Clerk.

Said privilege shall be constructed in accordance with plans and specifications approved by the Department of Transportation (Division of Project Development) and Zoning Department - Signs.

This grant of privilege in the public way shall be subject to the provisions of Section 10-28-015 and all other required provisions of the Municipal Code of Chicago.

The grantee shall pay to the City of Chicago as compensation for the privilege #1109187 herein granted the sum of one hundred ($100.00) per annum in advance.

A 25% penalty will be added for payments received after due date.

The permit holder agrees to hold the City of Chicago harmless for any damage, relocation or replacement costs associated with damage, relocation or removal of private property caused by the City performing work in the public way.

Authority herein given and granted for a period of five (5) years from and after Date of Passage.


Alderman _____


Matthew J. O'Shea 19th Ward

Pg 6

NEW PROJECTING 5'X3' DOUBLE FACE ILLUMINATED SIGN

- 2" X 2" X 3/16" GALV. ANGLE IRON FRAME / WELDED
- 1 1/2" X 3/8" GALV. BOLTS
- 20 GAUGE GALV. DRUM
- 2" X 2" GALV. 20 GA. TRIM
- 1/2" DRAIN HOLES
- 3/16" LEXAN FACES
- ALL WIRING IN 20 GA. RACEWAYS NO. 14 WIRE 600V. 15 AMP
- HIGH OUTPUT LAMPS 1,000 V. LAMP HOLDERS
- DISCONNECT SWITCH
- 800 M.A. BALLASTS 110 V.
- U.L. APPROVED

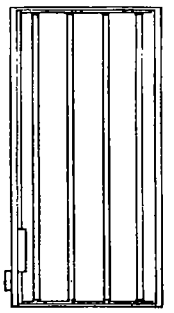

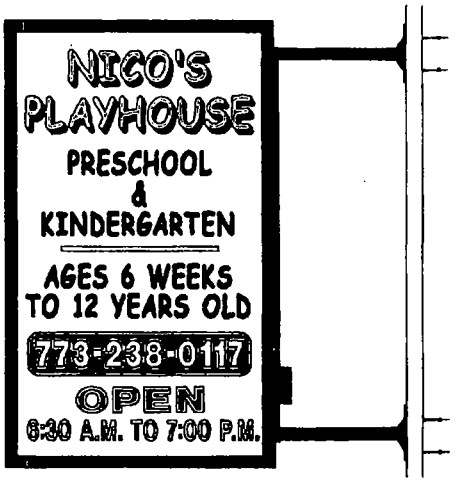

LOCATION OF 4'X10' BANNER ON BUILDING

40'-0" STORE FRONT

10'-0"

4'-0"

6'-0"



LOCATION OF 5'X3' DOUBLE FACE ON BUILDING

INSTALLING
BEAM MOUNTED WITH GUSSETS WELDED TO 1/2" STEEL PLATE THROUGH BOLTED INTO WALL

11'-0"
SIDEWALK TO BOTTOM OF SIGN

11'-0"

BANNER

WALL

SIDE VIEW OF BANNER, 4'X10' (NON-ILLUMINATED)
MOUNTED INTO WALL WITH 1 1/2" X 3/8" GALV. BOLTS

Best Neon Sign

SCALE NO SCALE	SK. NO. NICO2
CUSTOMER NICO'S PLAYHOUSE	
JOB ADDRESS 1941-55 S. 95TH	
CITY CHICAGO	STATE IL.
ARTIST MICHAEL	DATE 10/8/13
SALES APPROVED	DATE

CUSTOMER APPROVAL:

PLEASE INITIAL HERE

By signing the approval box on this sketch, I understand that I am accepting all aspects of this drawing. This includes artwork, specifications, dimensions, spelling and any other representations herein. I also understand that color reproductions on this sketch are approximate, and may not match manufactured product exactly.

Department of Business Affairs and Consumer Protection
Small Business Center - Public Way Use Unit
City Hall - 121 N. LaSalle Street, Room 800 • Chicago, IL 60602
(312)-74-GOBIZ (312-744-6249) • (312) 744-1944 (TTY)
http://www.cityofchicago.org/bacp

01/15/2014

Alderman **Matthew J. O'Shea**
Ward # **19**
City of Chicago
City Hall, Room **300**
121 North LaSalle Street
Chicago, Illinois 60602

Re: An ordinance to use and maintain a portion of the public right-of-way for **one (1) sign(s)** for **NICO'S PLAYHOUSE**, adjacent to the premises known as **1855 W. 95th St.**.

Dear Alderman **Matthew J. O'Shea**:

The applicant referenced above has requested the use of the public right-of-way for a **sign(s)**. An ordinance has been prepared by the Department of Business Affairs and Consumer Protection – Small Business Center - Public Way Use Unit for presentation to the City Council. Because this request was made for properties located in your ward, as approved by you as per the attached, I respectfully request that you introduce the attached ordinance at the next City Council meeting.

If you have any questions regarding this ordinance, please contact Anthony Bertuca at (312) 744-5506.

Department of Business Affairs and Consumer Protection

City of Chicago

O2014-629

Office of the City Clerk

Document Tracking Sheet

Meeting Date:	1/15/2014
Sponsor(s):	Cochran (20)
Type:	Ordinance
Title:	Grant(s) of privilege in public way for Best Motel - signs
Committee(s) Assignment:	Committee on Transportation and Public Way

ORDINANCE
BEST MOTEL
Acct. No. 280125 - 1
Permit No. 1110152

Be It Ordained by the City Council of the City of Chicago:

SECTION 1. Permission and authority are hereby given and granted to BEST MOTEL, upon the terms and subject to the conditions of this ordinance to maintain and use two (2) sign(s) projecting over the public right-of-way attached to its premises known as 6535 S. Dr Martin Luther King Jr Dr..

Said sign structure(s) measures as follows; along S DR MARTIN LUTHER KING DRIVE:
One (1) at eighteen (18) feet in length, one point six seven (1.67) feet in height and twelve (12) feet above grade level.

Said sign structure(s) measures as follows; along S DR MARTIN LUTHER KING DRIVE:
One (1) at four (4) feet in length, ten (10) feet in height and ten (10) feet above grade level.

The location of said privilege shall be as shown on prints kept on file with the Department of Business Affairs and Consumer Protection and the Office of the City Clerk.

Said privilege shall be constructed in accordance with plans and specifications approved by the Department of Transportation (Division of Project Development) and Zoning Department - Signs.

This grant of privilege in the public way shall be subject to the provisions of Section 10-28-015 and all other required provisions of the Municipal Code of Chicago.

The grantee shall pay to the City of Chicago as compensation for the privilege #1110152 herein granted the sum of six hundred ($600.00) per annum in advance.

A 25% penalty will be added for payments received after due date.

The permit holder agrees to hold the City of Chicago harmless for any damage, relocation or replacement costs associated with damage, relocation or removal of private property caused by the City performing work in the public way.

Authority herein given and granted for a period of five (5) years from and after 11/05/2013.

Alderman

Willie Cochran 20th Ward

BEST BUY

Department of Business Affairs and Consumer Protection
Small Business Center - Public Way Use Unit
City Hall - 121 N. LaSalle Street, Room 800 • Chicago, IL 60602
(312)-74-GOBIZ (312-744-6249) • (312) 744-1944 (TTY)
http://www.cityofchicago.org/bacp

01/15/2014

Alderman **Willie Cochran**
Ward # **20**
City of Chicago
City Hall, Room **300**
121 North LaSalle Street
Chicago, Illinois 60602

Re: An ordinance to use and maintain a portion of the public right-of-way for **two (2) sign(s)** for **BEST MOTEL**, adjacent to the premises known as **6535 S. Dr Martin Luther King Jr Dr.**.

Dear Alderman **Willie Cochran**:

The applicant referenced above has requested the use of the public right-of-way for a **sign(s)**. An ordinance has been prepared by the Department of Business Affairs and Consumer Protection – Small Business Center - Public Way Use Unit for presentation to the City Council. Because this request was made for properties located in your ward, as approved by you as per the attached, I respectfully request that you introduce the attached ordinance at the next City Council meeting.

If you have any questions regarding this ordinance, please contact Anthony Bertuca at (312) 744-5506.

Department of Business Affairs and Consumer Protection

City of Chicago

O2014-632

Office of the City Clerk

Document Tracking Sheet

Meeting Date:	1/15/2014
Sponsor(s):	Cochran (20)
Type:	Ordinance
Title:	Grant(s) of privilege in public way for Best Motel - flagpoles
Committee(s) Assignment:	Committee on Transportation and Public Way

ORDINANCE
BEST MOTEL
Acct. No. 280125 - 1
Permit No. 1110153

Be It Ordained by the City Council of the City of Chicago:

SECTION 1. Permission and authority are hereby given and granted to BEST MOTEL, upon the terms and subject to the conditions of this ordinance to maintain and use, as now constructed, five (5) Flag Pole(s) projecting over the public right-of-way adjacent to its premises known as 6535 S. Dr Martin Luther King Jr Dr..

Said Flag Pole(s) at S. KING DR. measure(s):
Five (5) at ten (10) feet in length, and point one seven (.17) feet in width for a total of eight point five (8.5) square feet.

The location of said privilege shall be as shown on prints kept on file with the Department of Business Affairs and Consumer Protection and the Office of the City Clerk.

Said privilege shall be constructed in accordance with plans and specifications approved by the Department of Transportation (Division of Project Development).

This grant of privilege in the public way shall be subject to the provisions of Section 10-28-015 and all other required provisions of the Municipal Code of Chicago.

The grantee shall pay to the City of Chicago as compensation for the privilege #1110153 herein granted the sum of three hundred seventy-five ($375.00) per annum in advance.


A 25% penalty will be added for payments received after due date.

The permit holder agrees to hold the City of Chicago harmless for any damage, relocation or replacement costs associated with damage, relocation or removal of private property caused by the City performing work in the public way.

Authority herein given and granted for a period of five (5) years from and after 11/05/2013.

Alderman _____

Willie Cochran 20th Ward

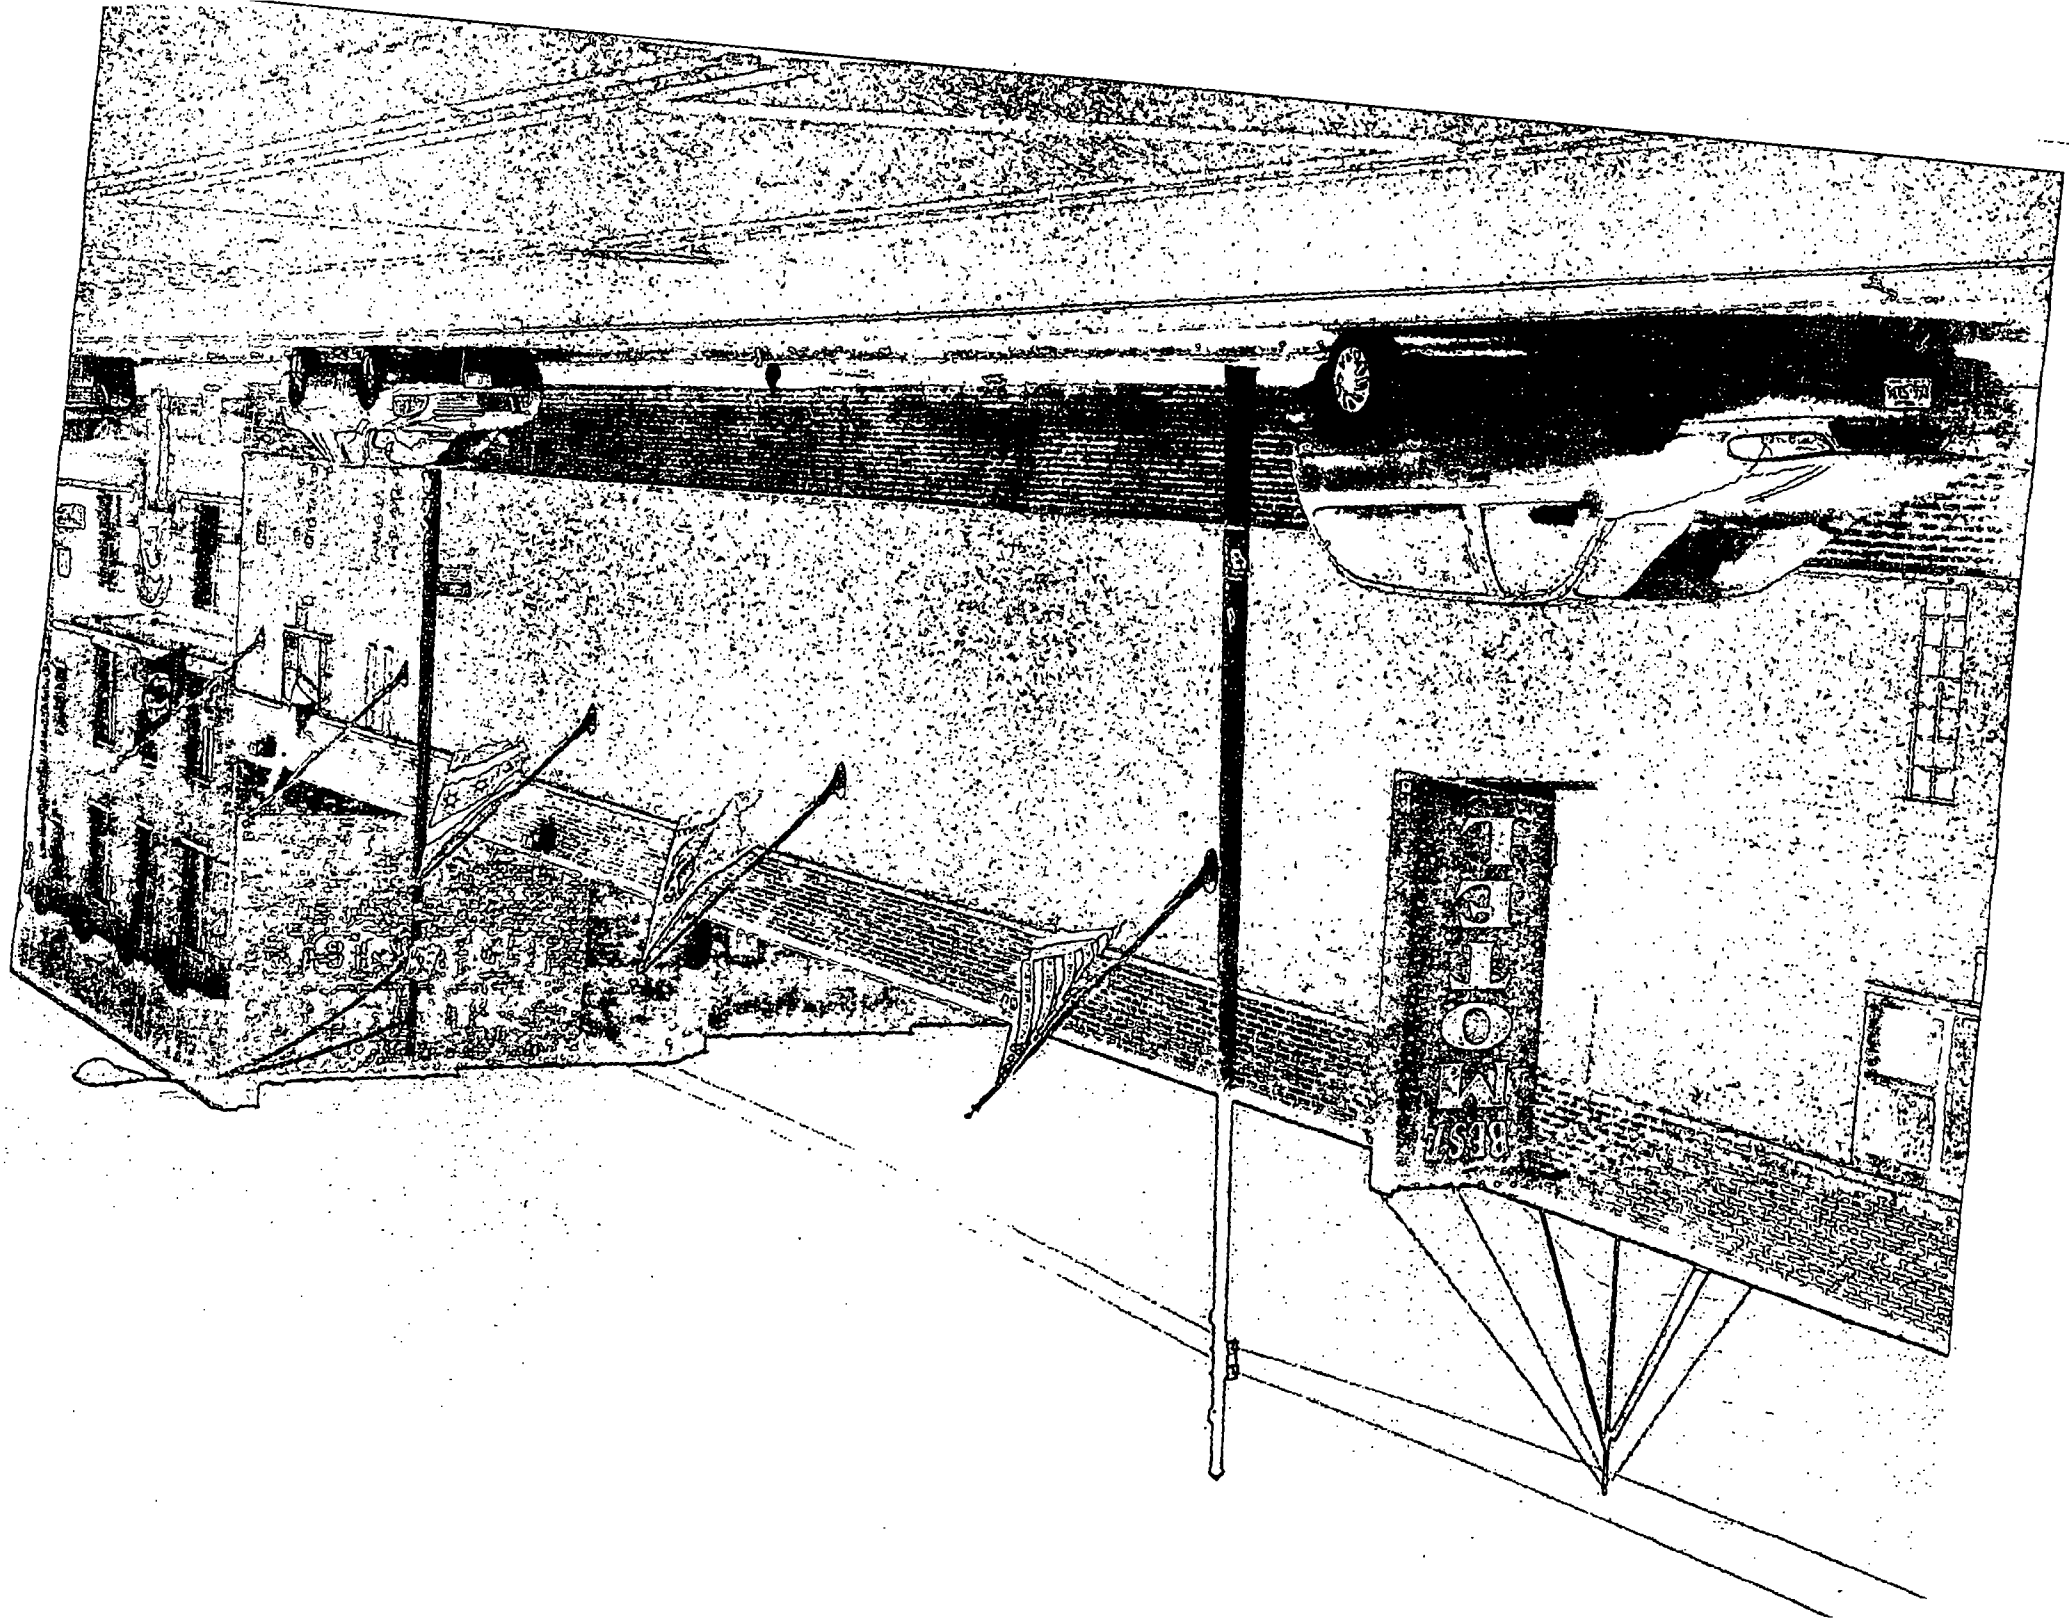

Department of Business Affairs and Consumer Protection
Small Business Center - Public Way Use Unit
City Hall - 121 N. LaSalle Street, Room 800 • Chicago, IL 60602
(312)-74-GOBIZ (312-744-6249) • (312) 744-1944 (TTY)
http://www.cityofchicago.org/bacp

01/15/2014

Alderman **Willie Cochran**
Ward # **20**
City of Chicago
City Hall, Room **300**
121 North LaSalle Street
Chicago, Illinois 60602

Re: An ordinance to use and maintain a portion of the public right-of-way for **five (5) flag pole(s)** for **BEST MOTEL**, adjacent to the premises known as **6535 S. Dr Martin Luther King Jr Dr.**.

Dear Alderman **Willie Cochran**:

The applicant referenced above has requested the use of the public right-of-way for a **flag pole(s)**. An ordinance has been prepared by the Department of Business Affairs and Consumer Protection – Small Business Center - Public Way Use Unit for presentation to the City Council. Because this request was made for properties located in your ward, as approved by you as per the attached, I respectfully request that you introduce the attached ordinance at the next City Council meeting.

If you have any questions regarding this ordinance, please contact Anthony Bertuca at (312) 744-5506.

Department of Business Affairs and Consumer Protection

City of Chicago

O2014-633

Office of the City Clerk

Document Tracking Sheet

Meeting Date:	1/15/2014
Sponsor(s):	Cochran (20)
Type:	Ordinance
Title:	Grant(s) of privilege in public way for Cash America Jewelry & Loan
Committee(s) Assignment:	Committee on Transportation and Public Way

ORDINANCE
CASH AMERICA JEWELRY & LOAN
Acct. No. 19661 - 23
Permit No. 1109035

Be It Ordained by the City Council of the City of Chicago:

SECTION 1. Permission and authority are hereby given and granted to CASH AMERICA JEWELRY & LOAN, upon the terms and subject to the conditions of this ordinance to maintain and use three (3) sign(s) projecting over the public right-of-way attached to its premises known as 4835 S. Ashland Ave..

Said sign structure(s) measures as follows; along South Ashland Avenue:
One (1) at eighteen point nine two (18.92) feet in length, four (4) feet in height and ten (10) feet above grade level.
One (1) at seven point four two (7.42) feet in length, two point eight three (2.83) feet in height and ten (10) feet above grade level.
One (1) at four (4) feet in length, five point three three (5.33) feet in height and nine point five (9.5) feet above grade level.

The location of said privilege shall be as shown on prints kept on file with the Department of Business Affairs and Consumer Protection and the Office of the City Clerk.

Said privilege shall be constructed in accordance with plans and specifications approved by the Department of Transportation (Division of Project Development) and Zoning Department - Signs.

This grant of privilege in the public way shall be subject to the provisions of Section 10-28-015 and all other required provisions of the Municipal Code of Chicago.

The grantee shall pay to the City of Chicago as compensation for the privilege #1109035 herein granted the sum of four hundred seventy-five ($475.00) per annum in advance.

A 25% penalty will be added for payments received after due date.

The permit holder agrees to hold the City of Chicago harmless for any damage, relocation or replacement costs associated with damage, relocation or removal of private property caused by the City performing work in the public way.

Authority herein given and granted for a period of five (5) years from and after Date of Passage.

Alderman _____

Willie Cochran 20th Ward

FRONT STORE ELEVATION

SIGN 1-2

SIGN CODE -

Proposed Signage = 96.6 SqFt

Relevant Signage Codes:

Sign Calculations:

SIGN TYPE -

L.E.D. Channel Letterset

MOUNTING -

Raceway Mounted


COLOR PALETTE -

- White Trim & Returns
- White Acrylic
- Arlon Blue 557
- Arlon 77 red
- Raceway and Border SW 6106 Kilim Beige
- N/A
- N/A
- N/A


600.0 in
(50' - 0")

60.0 in

EXISTING

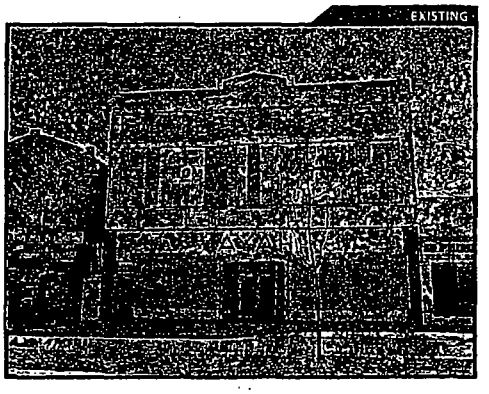

PROPOSED

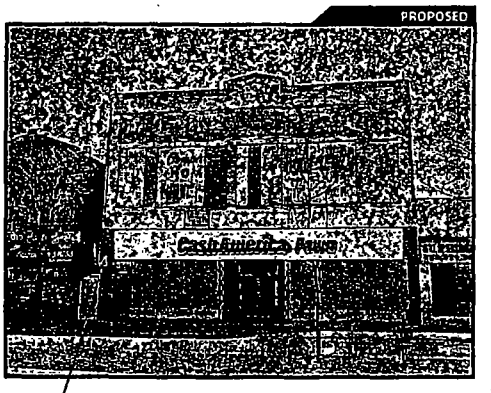

New Blade Sign

226.90 in
(18'-10 7/8")

89.00 in
(7'-5")

48.00 in
(4'-0")

Cash America Pawn

34.00 in
(2'-10")

Offset Vinyl

12.00 in
(1'-0")

Revision Date: 7/08/13 Rev. Details: Add Pawn

Project #	139831	Project Location	4835 S. Ashland Ave., Chicago, IL 60609
Drawing Date	05/31/2013	Drawn By	Nikki Baczkowski
Sheet #	004	Sales Rep	Lindsey Jerzyk

IDENTITY RESOURCES

PROJECT

Cash America JEWELRY & LOAN

Department of Business Affairs and Consumer Protection
Small Business Center - Public Way Use Unit
City Hall - 121 N. LaSalle Street, Room 800 • Chicago, IL 60602
(312)-74-GOBIZ (312-744-6249) • (312) 744-1944 (TTY)
http://www.cityofchicago.org/bacp

01/15/2014

Alderman **Willie Cochran**
Ward # **20**
City of Chicago
City Hall, Room **300**
121 North LaSalle Street
Chicago, Illinois 60602

Re: An ordinance to use and maintain a portion of the public right-of-way for **three (3) sign(s)** for **CASH AMERICA JEWELRY & LOAN**, adjacent to the premises known as **4835 S. Ashland Ave.**.

Dear Alderman **Willie Cochran**:

The applicant referenced above has requested the use of the public right-of-way for a **sign(s)**. An ordinance has been prepared by the Department of Business Affairs and Consumer Protection – Small Business Center - Public Way Use Unit for presentation to the City Council. Because this request was made for properties located in your ward, as approved by you as per the attached, I respectfully request that you introduce the attached ordinance at the next City Council meeting.

If you have any questions regarding this ordinance, please contact Anthony Bertuca at (312) 744-5506.

Department of Business Affairs and Consumer Protection

City of Chicago

O2014-635

Office of the City Clerk

Document Tracking Sheet

Meeting Date:	1/15/2014
Sponsor(s):	Cochran (20)
Type:	Ordinance
Title:	Grant(s) of privilege in public way for McDonalds
Committee(s) Assignment:	Committee on Transportation and Public Way

ORDINANCE
McDONALDS
Acct. No. 281226 - 1
Permit No. 1110184

Be It Ordained by the City Council of the City of Chicago:

SECTION 1. Permission and authority are hereby given and granted to McDONALDS, upon the terms and subject to the conditions of this ordinance to maintain and use one (1) sign(s) projecting over the public right-of-way attached to its premises known as 6355 S. Dr Martin Luther King Jr Dr..

Said sign structure(s) measures as follows; along S King Dr.:
One (1) at four (4) feet in length, twelve (12) feet in height and eight (8) feet above grade level.

The location of said privilege shall be as shown on prints kept on file with the Department of Business Affairs and Consumer Protection and the Office of the City Clerk.

Said privilege shall be constructed in accordance with plans and specifications approved by the Department of Transportation (Division of Project Development) and Zoning Department - Signs.

This grant of privilege in the public way shall be subject to the provisions of Section 10-28-015 and all other required provisions of the Municipal Code of Chicago.

The grantee shall pay to the City of Chicago as compensation for the privilege #1110184 herein granted the sum of three hundred ($300.00) per annum in advance.

A 25% penalty will be added for payments received after due date.

The permit holder agrees to hold the City of Chicago harmless for any damage, relocation or replacement costs associated with damage, relocation or removal of private property caused by the City performing work in the public way.

Authority herein given and granted for a period of five (5) years from and after 11/19/2013.

Alderman

Willie Cochran 20th Ward


McDonald's


McDonald's
2 MC GRIDDLES FOR 3$
SWEET TEA 1.00

Department of Business Affairs and Consumer Protection
Small Business Center - Public Way Use Unit
City Hall - 121 N. LaSalle Street, Room 800 • Chicago, IL 60602
(312)-74-GOBIZ (312-744-6249) • (312) 744-1944 (TTY)
http://www.cityofchicago.org/bacp

01/15/2014

Alderman **Willie Cochran**
Ward # **20**
City of Chicago
City Hall, Room **300**
121 North LaSalle Street
Chicago, Illinois 60602

Re: An ordinance to use and maintain a portion of the public right-of-way for **one (1) sign(s)** for **McDONALDS**, adjacent to the premises known as **6355 S. Dr Martin Luther King Jr Dr.**.

Dear Alderman **Willie Cochran**:

The applicant referenced above has requested the use of the public right-of-way for a **sign(s)**. An ordinance has been prepared by the Department of Business Affairs and Consumer Protection – Small Business Center - Public Way Use Unit for presentation to the City Council. Because this request was made for properties located in your ward, as approved by you as per the attached, I respectfully request that you introduce the attached ordinance at the next City Council meeting.

If you have any questions regarding this ordinance, please contact Anthony Bertuca at (312) 744-5506.

Department of Business Affairs and Consumer Protection

City of Chicago

O2014-637

Office of the City Clerk

Document Tracking Sheet

Meeting Date:	1/15/2014
Sponsor(s):	Cochran (20)
Type:	Ordinance
Title:	Grant(s) of privilege in public way for Mr. G's Food & Liquor - light fixtures
Committee(s) Assignment:	Committee on Transportation and Public Way

ORDINANCE
MR G'S FOOD & LIQUOR
Acct. No. 263 - 1
Permit No. 1110163

Be It Ordained by the City Council of the City of Chicago:

SECTION 1. Permission and authority are hereby given and granted to MR G'S FOOD & LIQUOR, upon the terms and subject to the conditions of this ordinance to maintain and use, as now constructed, seven (7) Light Fixture(s) projecting over the public right-of-way adjacent to its premises known as 332-34 E. 58th St..

Said Light Fixture(s) at E 58th St measure(s):
Three (3) at one (1) foot in length, two (2) feet in width and fourteen (14) feet above grade level.
Four (4) at one (1) foot in length, one (1) foot in width and twelve (12) feet above grade level.

The location of said privilege shall be as shown on prints kept on file with the Department of Business Affairs and Consumer Protection and the Office of the City Clerk.

Said privilege shall be constructed in accordance with plans and specifications approved by the Department of Transportation (Division of Project Development).

This grant of privilege in the public way shall be subject to the provisions of Section 10-28-015 and all other required provisions of the Municipal Code of Chicago.

The grantee shall pay to the City of Chicago as compensation for the privilege #1110163 herein granted the sum of one hundred five ($105.00) per annum in advance.


A 25% penalty will be added for payments received after due date.

The permit holder agrees to hold the City of Chicago harmless for any damage, relocation or replacement costs associated with damage, relocation or removal of private property caused by the City performing work in the public way.

Authority herein given and granted for a period of five (5) years from and after 11/19/2013.

Alderman Willie B Cochran

Willie Cochran 20th Ward

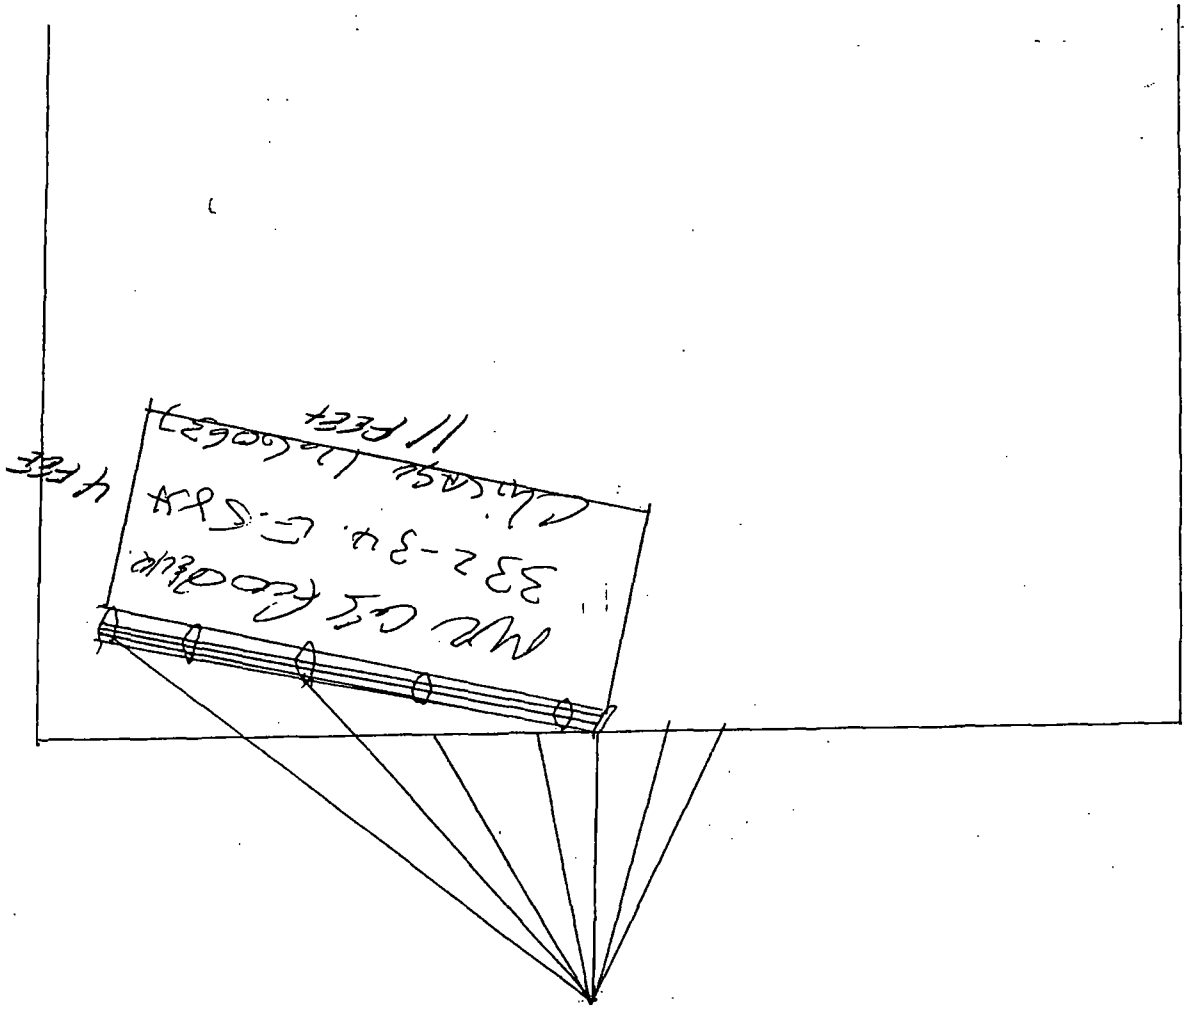
MR. CC Goodlue
332-3rd E. Exit
Chicago, Illinois
11 Feet
4 feet

Department of Business Affairs and Consumer Protection
Small Business Center - Public Way Use Unit
City Hall - 121 N. LaSalle Street, Room 800 • Chicago, IL 60602
(312)-74-GOBIZ (312-744-6249) • (312) 744-1944 (TTY)
http://www.cityofchicago.org/bacp

01/15/2014

Alderman **Willie Cochran**
Ward # **20**
City of Chicago
City Hall, Room **300**
121 North LaSalle Street
Chicago, Illinois 60602

Re: An ordinance to use and maintain a portion of the public right-of-way for **seven (7) light fixture(s)** for **MR G'S FOOD & LIQUOR**, adjacent to the premises known as **332-34 E. 58th St.**.

Dear Alderman **Willie Cochran**:

The applicant referenced above has requested the use of the public right-of-way for a **light fixture(s)**. An ordinance has been prepared by the Department of Business Affairs and Consumer Protection – Small Business Center - Public Way Use Unit for presentation to the City Council. Because this request was made for properties located in your ward, as approved by you as per the attached, I respectfully request that you introduce the attached ordinance at the next City Council meeting.

If you have any questions regarding this ordinance, please contact Anthony Bertuca at (312) 744-5506.

Department of Business Affairs and Consumer Protection

City of Chicago

O2014-638

Office of the City Clerk

Document Tracking Sheet

Meeting Date:	1/15/2014
Sponsor(s):	Cochran (20)
Type:	Ordinance
Title:	Grant(s) of privilege in public way for Mr. G's Food & Liquor - sign
Committee(s) Assignment:	Committee on Transportation and Public Way

ORDINANCE
MR G'S FOOD & LIQUOR
Acct. No. 263 - 1
Permit No. 1110164

Be It Ordained by the City Council of the City of Chicago:

SECTION 1. Permission and authority are hereby given and granted to MR G'S FOOD & LIQUOR, upon the terms and subject to the conditions of this ordinance to maintain and use one (1) sign(s) projecting over the public right-of-way attached to its premises known as 332-34 E. 58th St..

Said sign structure(s) measures as follows; along E. 58th Street:
One (1) at eleven (11) feet in length, five (5) feet in height and eleven (11) feet above grade level.

The location of said privilege shall be as shown on prints kept on file with the Department of Business Affairs and Consumer Protection and the Office of the City Clerk.

Said privilege shall be constructed in accordance with plans and specifications approved by the Department of Transportation (Division of Project Development) and Zoning Department - Signs.

This grant of privilege in the public way shall be subject to the provisions of Section 10-28-015 and all other required provisions of the Municipal Code of Chicago.

The grantee shall pay to the City of Chicago as compensation for the privilege #1110164 herein granted the sum of three hundred ($300.00) per annum in advance.


A 25% penalty will be added for payments received after due date.

The permit holder agrees to hold the City of Chicago harmless for any damage, relocation or replacement costs associated with damage, relocation or removal of private property caused by the City performing work in the public way.

Authority herein given and granted for a period of five (5) years from and after 11/19/2013.

Alderman

Willie Cochran 20th Ward

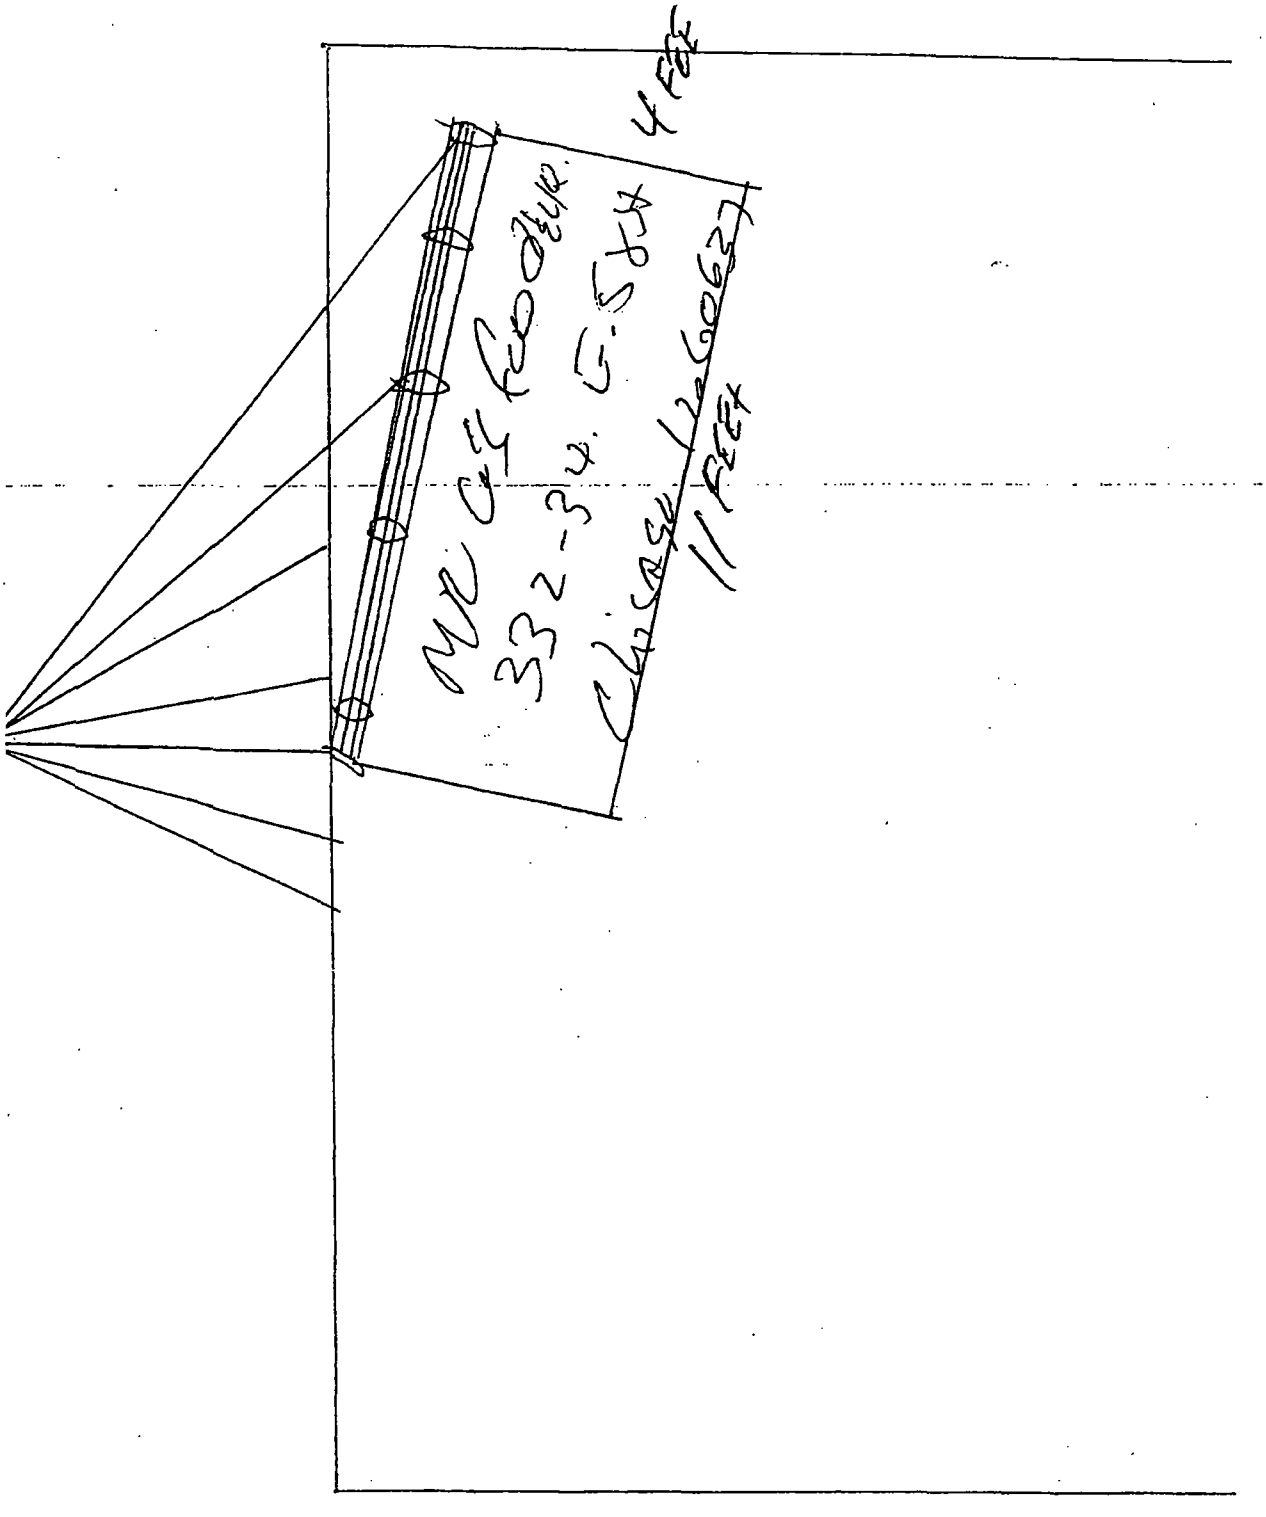
4 FEET
11 FEET

Department of Business Affairs and Consumer Protection
Small Business Center - Public Way Use Unit
City Hall - 121 N. LaSalle Street, Room 800 • Chicago, IL 60602
(312)-74-GOBIZ (312-744-6249) • (312) 744-1944 (TTY)
http://www.cityofchicago.org/bacp

01/15/2014

Alderman **Willie Cochran**
Ward # **20**
City of Chicago
City Hall, Room **300**
121 North LaSalle Street
Chicago, Illinois 60602

Re: An ordinance to use and maintain a portion of the public right-of-way for **one (1) sign(s)** for **MR G'S FOOD & LIQUOR**, adjacent to the premises known as **332-34 E. 58th St.**.

Dear Alderman **Willie Cochran**:

The applicant referenced above has requested the use of the public right-of-way for a **sign(s)**. An ordinance has been prepared by the Department of Business Affairs and Consumer Protection – Small Business Center - Public Way Use Unit for presentation to the City Council. Because this request was made for properties located in your ward, as approved by you as per the attached, I respectfully request that you introduce the attached ordinance at the next City Council meeting.

If you have any questions regarding this ordinance, please contact Anthony Bertuca at (312) 744-5506.

Department of Business Affairs and Consumer Protection

City of Chicago

O2014-639

Office of the City Clerk

Document Tracking Sheet

Meeting Date:	1/15/2014
Sponsor(s):	Cochran (20)
Type:	Ordinance
Title:	Grant(s) of privilege in public way for 47th Street Pharmacy
Committee(s) Assignment:	Committee on Transportation and Public Way

ORDINANCE
47TH STREET PHARMACY
Acct. No. 296324 - 1
Permit No. 1110369

Be It Ordained by the City Council of the City of Chicago:

SECTION 1. Permission and authority are hereby given and granted to 47TH STREET PHARMACY, upon the terms and subject to the conditions of this ordinance to maintain and use one (1) sign(s) projecting over the public right-of-way attached to its premises known as 1837 W. 47th St..

Said sign structure(s) measures as follows; along W. 47th Street:
One (1) at four point zero eight (4.08) feet in length, five point nine two (5.92) feet in height and nine point eight three (9.83) feet above grade level.

The location of said privilege shall be as shown on prints kept on file with the Department of Business Affairs and Consumer Protection and the Office of the City Clerk.

Said privilege shall be constructed in accordance with plans and specifications approved by the Department of Transportation (Division of Project Development) and Zoning Department - Signs.

This grant of privilege in the public way shall be subject to the provisions of Section 10-28-015 and all other required provisions of the Municipal Code of Chicago.

The grantee shall pay to the City of Chicago as compensation for the privilege #1110369 herein granted the sum of one hundred ($100.00) per annum in advance.

A 25% penalty will be added for payments received after due date.


The permit holder agrees to hold the City of Chicago harmless for any damage, relocation or replacement costs associated with damage, relocation or removal of private property caused by the City performing work in the public way.

Authority herein given and granted for a period of five (5) years from and after 10/31/2012.

Alderman _____

Willie Cochran 20th Ward

1837 W. 47th Street

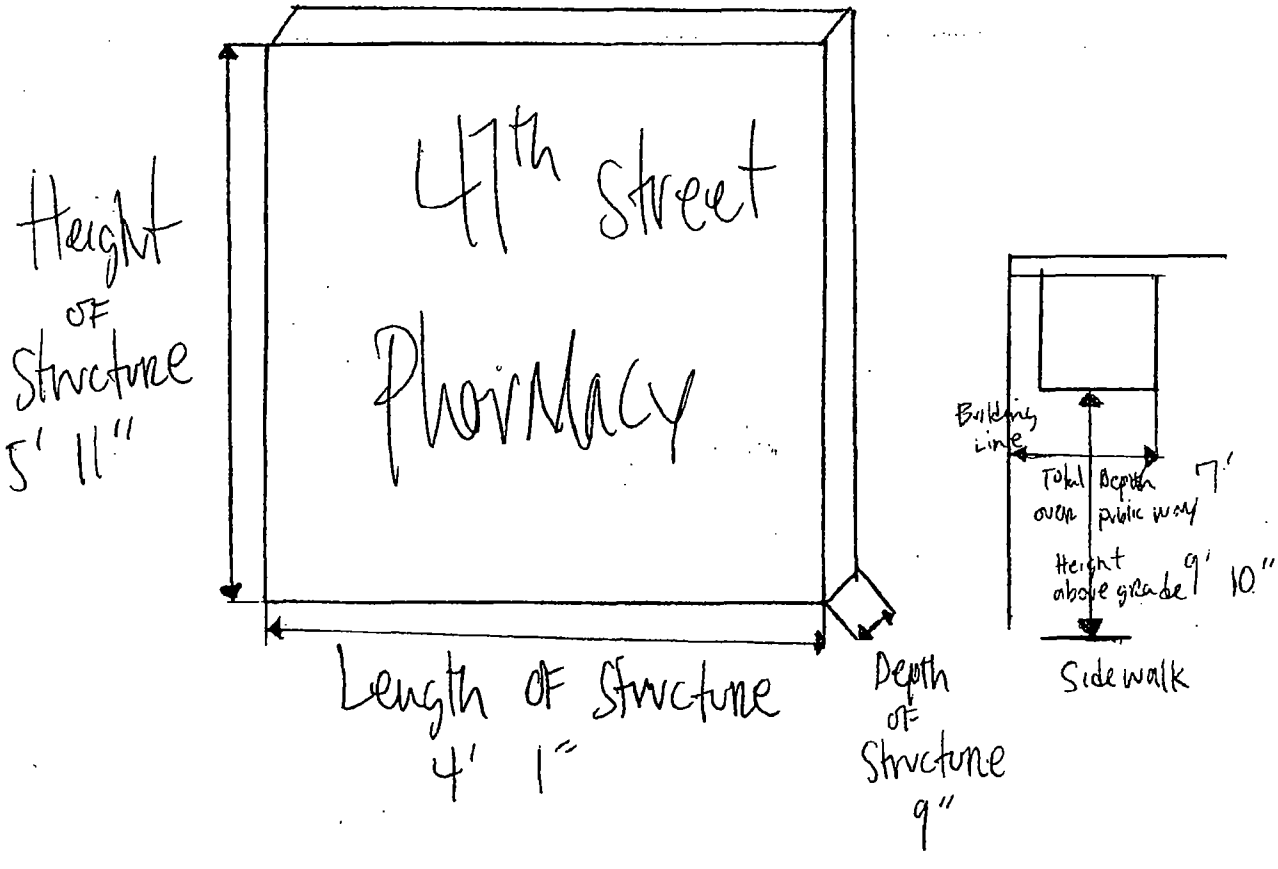

Department of Business Affairs and Consumer Protection
Small Business Center - Public Way Use Unit
City Hall - 121 N. LaSalle Street, Room 800 • Chicago, IL 60602
(312)-74-GOBIZ (312-744-6249) • (312) 744-1944 (TTY)
http://www.cityofchicago.org/bacp

01/15/2014

Alderman **Willie Cochran**
Ward # **20**
City of Chicago
City Hall, Room **300**
121 North LaSalle Street
Chicago, Illinois 60602

Re: An ordinance to use and maintain a portion of the public right-of-way for **one (1) sign(s)** for **47TH STREET PHARMACY**, adjacent to the premises known as **1837 W. 47th St.**.

Dear Alderman **Willie Cochran**:

The applicant referenced above has requested the use of the public right-of-way for a **sign(s)**. An ordinance has been prepared by the Department of Business Affairs and Consumer Protection – Small Business Center - Public Way Use Unit for presentation to the City Council. Because this request was made for properties located in your ward, as approved by you as per the attached, I respectfully request that you introduce the attached ordinance at the next City Council meeting.

If you have any questions regarding this ordinance, please contact Anthony Bertuca at (312) 744-5506.

Department of Business Affairs and Consumer Protection

City of Chicago

O2014-641

Office of the City Clerk

Document Tracking Sheet

Meeting Date:	1/15/2014
Sponsor(s):	Cochran (20)
Type:	Ordinance
Title:	Grant(s) of privilege in public way for 963-973 East 61st Street LLC
Committee(s) Assignment:	Committee on Transportation and Public Way

ORDINANCE
963-73 EAST 61ST STREET LLC
Acct. No. 334835 - 1
Permit No. 1110341

Be It Ordained by the City Council of the City of Chicago:

SECTION 1. Permission and authority are hereby given and granted to 963-73 EAST 61ST STREET LLC, upon the terms and subject to the conditions of this ordinance to maintain and use, as now constructed, one (1) Fence(s) on the public right-of-way adjacent to its premises known as 963-73 E. 61st St..

Said Fence(s) at E. 61st Street measure(s):
One (1) at two hundred ten point zero eight (210.08) feet in length, and one (1) foot in width for a total of two hundred ten point zero eight (210.08) square feet. Existing fencing is approximately six (6) feet in height.

The location of said privilege shall be as shown on prints kept on file with the Department of Business Affairs and Consumer Protection and the Office of the City Clerk.

Said privilege shall be constructed in accordance with plans and specifications approved by the Department of Transportation (Division of Project Development).

This grant of privilege in the public way shall be subject to the provisions of Section 10-28-015 and all other required provisions of the Municipal Code of Chicago.

The grantee shall pay to the City of Chicago as compensation for the privilege #1110341 herein granted the sum of four hundred ($400.00) per annum in advance.

A 25% penalty will be added for payments received after due date.

The permit holder agrees to hold the City of Chicago harmless for any damage, relocation or replacement costs associated with damage, relocation or removal of private property caused by the City performing work in the public way.

Authority herein given and granted for a period of five (5) years from and after 11/05/2013.

Alderman _____

Willie Cochran 20th Ward


STOP

Department of Business Affairs and Consumer Protection
Small Business Center- Public Way Use Unit
City Hall - 121 N. LaSalle Street Room 800 • Chicago, IL 60602
(312)-74-GOBIZ (312-744-6249) • (312) 744-1944 (TTY)
http://www.cityofchicago.org/bacp

01/15/2014

Alderman **Willie Cochran**
Ward # **20**
City of Chicago
City Hall, Room **300**
121 North LaSalle Street
Chicago, Illinois 60602

Re: An ordinance to use and maintain a portion of the public right-of-way for **one (1) fence(s)** for **963-73 EAST 61ST STREET LLC**, adjacent to the premises known as **963-73 E. 61st St.**.

Dear Alderman **Willie Cochran**:

The applicant referenced above has requested the use of the public right-of-way for a **fence(s)**. An ordinance has been prepared by the Department of Business Affairs and Consumer Protection – Small Business Center - Public Way Use Unit for presentation to the City Council. Because this request was made for properties located in your ward, as approved by you as per the attached, I respectfully request that you introduce the attached ordinance at the next City Council meeting.

If you have any questions regarding this ordinance, please contact Anthony Bertuca at (312) 744-5506.

Department of Business Affairs and Consumer Protection

City of Chicago

O2014-643

Office of the City Clerk

Document Tracking Sheet

Meeting Date:	1/15/2014
Sponsor(s):	Brookins (21)
Type:	Ordinance
Title:	Grant(s) of privilege in public way for Beverly Motel & Suites
Committee(s) Assignment:	Committee on Transportation and Public Way

ORDINANCE
BEVERLY MOTEL & SUITES
Acct. No. 327780 - 1
Permit No. 1109877

Be It Ordained by the City Council of the City of Chicago:

SECTION 1. Permission and authority are hereby given and granted to BEVERLY MOTEL & SUITES, upon the terms and subject to the conditions of this ordinance to maintain and use one (1) sign(s) projecting over the public right-of-way attached to its premises known as 1140 W. 95th St..

Said sign structure(s) measures as follows; along W 95th St:
One (1) at eight (8) feet in length, six (6) feet in height and twenty-two (22) feet above grade level.

The location of said privilege shall be as shown on prints kept on file with the Department of Business Affairs and Consumer Protection and the Office of the City Clerk.

Said privilege shall be constructed in accordance with plans and specifications approved by the Department of Transportation (Division of Project Development) and Zoning Department - Signs.

This grant of privilege in the public way shall be subject to the provisions of Section 10-28-015 and all other required provisions of the Municipal Code of Chicago.

The grantee shall pay to the City of Chicago as compensation for the privilege #1109877 herein granted the sum of three hundred ($300.00) per annum in advance.


A 25% penalty will be added for payments received after due date.

The permit holder agrees to hold the City of Chicago harmless for any damage, relocation or replacement costs associated with damage, relocation or removal of private property caused by the City performing work in the public way.

Authority herein given and granted for a period of five (5) years from and after 11/19/2013.

Alderman

Howard Brookins, Jr. 21st Ward

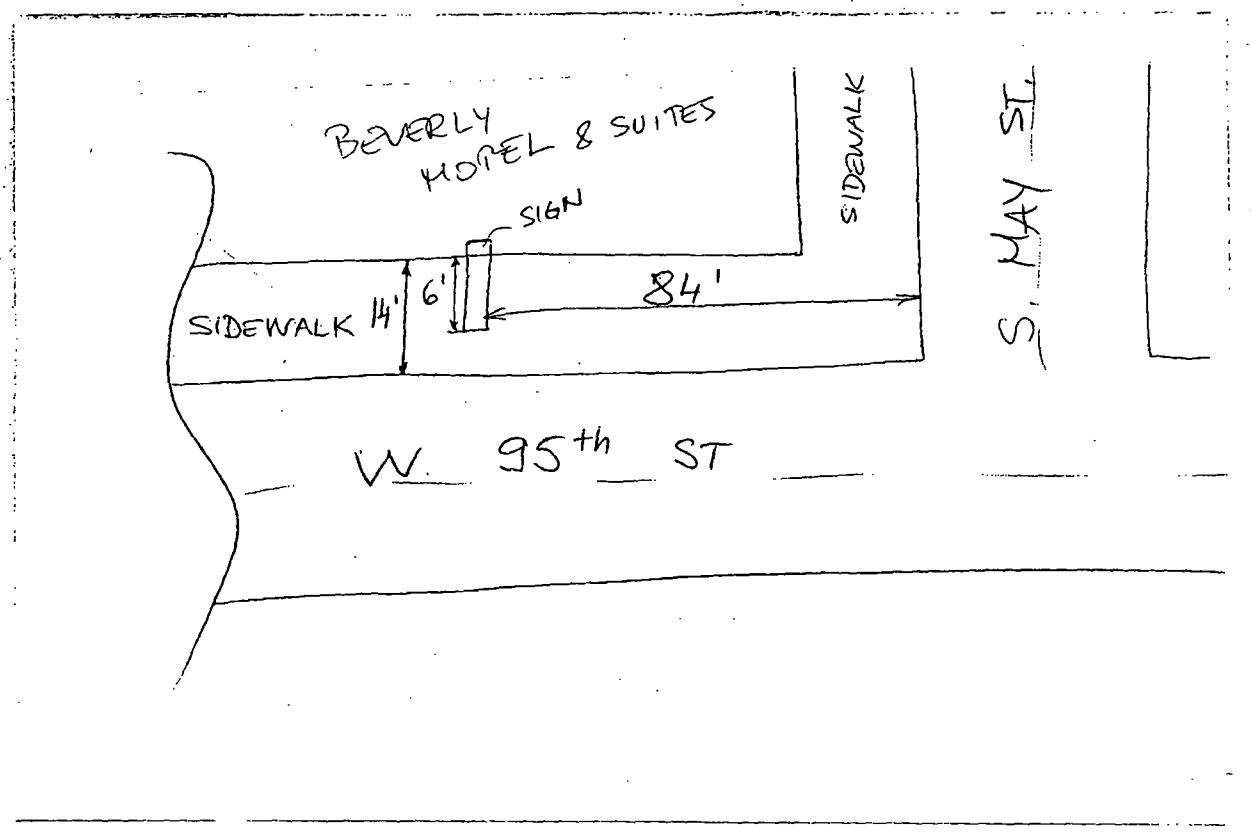
BEVERLY HOTEL & SUITES
SIGN
SIDEWALK
S. MAY ST.
6'
84'
SIDEWALK 14'
W. 95th ST

Department of Business Affairs and Consumer Protection
Small Business Center - Public Way Use Unit
City Hall - 121 N. LaSalle Street, Room 800 • Chicago, IL 60602
(312)-74-GOBIZ (312-744-6249) • (312) 744-1944 (TTY)
http://www.cityofchicago.org/bacp

01/15/2014

Alderman **Howard Brookins, Jr.**
Ward # **21**
City of Chicago
City Hall, Room **300**
121 North LaSalle Street
Chicago, Illinois 60602

Re: An ordinance to use and maintain a portion of the public right-of-way for **one (1) sign(s)** for **BEVERLY MOTEL & SUITES**, adjacent to the premises known as **1140 W. 95th St.**.

Dear Alderman **Howard Brookins, Jr.**:

The applicant referenced above has requested the use of the public right-of-way for a **sign(s)**. An ordinance has been prepared by the Department of Business Affairs and Consumer Protection – Small Business Center - Public Way Use Unit for presentation to the City Council. Because this request was made for properties located in your ward, as approved by you as per the attached, I respectfully request that you introduce the attached ordinance at the next City Council meeting.

If you have any questions regarding this ordinance, please contact Anthony Bertuca at (312) 744-5506.

Department of Business Affairs and Consumer Protection

City of Chicago

O2014-644

Office of the City Clerk

Document Tracking Sheet

Meeting Date:	1/15/2014
Sponsor(s):	Munoz (22)
Type:	Ordinance
Title:	Grant(s) of privilege in public way for El Progreso
Committee(s) Assignment:	Committee on Transportation and Public Way

ORDINANCE
EL PROGRESO
Acct. No. 3470 - 2
Permit No. 1109910

Be It Ordained by the City Council of the City of Chicago:

SECTION 1. Permission and authority are hereby given and granted to EL PROGRESO, upon the terms and subject to the conditions of this ordinance to maintain and use one (1) sign(s) projecting over the public right-of-way attached to its premises known as 3937 W. 31st St..

Said sign structure(s) measures as follows; along W. 31st Street:
One (1) at seven (7) feet in length, eight (8) feet in height and fifteen (15) feet above grade level.

The location of said privilege shall be as shown on prints kept on file with the Department of Business Affairs and Consumer Protection and the Office of the City Clerk.

Said privilege shall be constructed in accordance with plans and specifications approved by the Department of Transportation (Division of Project Development) and Zoning Department - Signs.

This grant of privilege in the public way shall be subject to the provisions of Section 10-28-015 and all other required provisions of the Municipal Code of Chicago.

The grantee shall pay to the City of Chicago as compensation for the privilege #1109910 herein granted the sum of three hundred ($300.00) per annum in advance.


A 25% penalty will be added for payments received after due date.

The permit holder agrees to hold the City of Chicago harmless for any damage, relocation or replacement costs associated with damage, relocation or removal of private property caused by the City performing work in the public way.

Authority herein given and granted for a period of five (5) years from and after 11/19/2013.

Alderman _____

Ricardo Munoz 22nd Ward

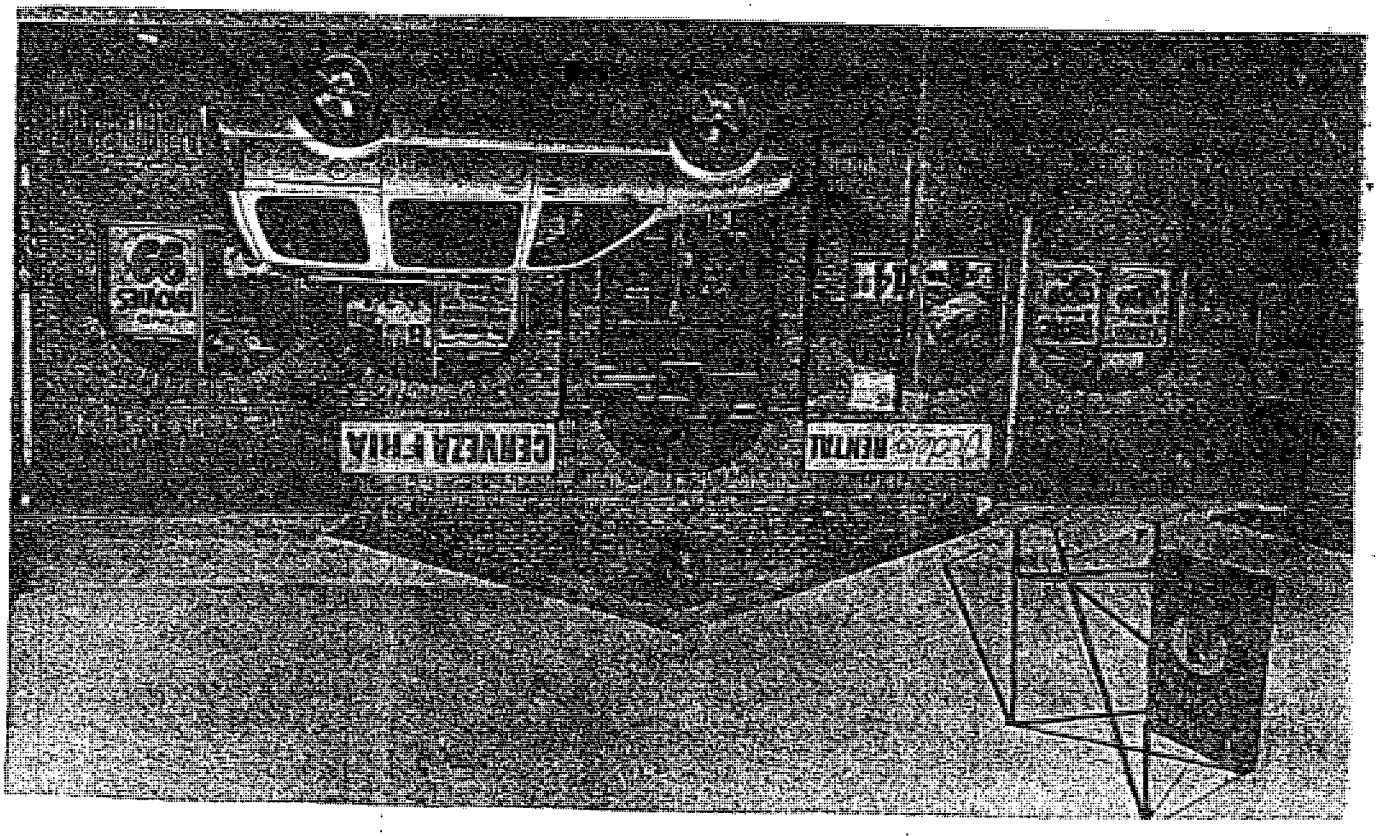
CERVEZA FRIA
RENTAL

City of Chicago

O2014-646

Office of the City Clerk

Document Tracking Sheet

Meeting Date:	1/15/2014
Sponsor(s):	Munoz (22)
Type:	Ordinance
Title:	Grant(s) of privilege in public way for El Progreso - light fixtures
Committee(s) Assignment:	Committee on Transportation and Public Way

ORDINANCE
EL PROGRESO
Acct. No. 3470 - 2
Permit No. 1109920

Be It Ordained by the City Council of the City of Chicago:

SECTION 1. Permission and authority are hereby given and granted to EL PROGRESO, upon the terms and subject to the conditions of this ordinance to maintain and use, as now constructed, two (2) Light Fixture(s) projecting over the public right-of-way adjacent to its premises known as 3937 W. 31st St..

Said Light Fixture(s) at W. 31st Street measure(s):
One (1) at one (1) foot in length, point six seven (.67) feet in width and fourteen (14) feet above grade level.

Said Light Fixture(s) at S. Harding measure(s):
One (1) at one (1) foot in length, point six seven (.67) feet in width and fourteen (14) feet above grade level.

The location of said privilege shall be as shown on prints kept on file with the Department of Business Affairs and Consumer Protection and the Office of the City Clerk.

Said privilege shall be constructed in accordance with plans and specifications approved by the Department of Transportation (Division of Project Development).

This grant of privilege in the public way shall be subject to the provisions of Section 10-28-015 and all other required provisions of the Municipal Code of Chicago.

The grantee shall pay to the City of Chicago as compensation for the privilege #1109920 herein granted the sum of eighty ($80.00) per annum in advance.

A 25% penalty will be added for payments received after due date.

The permit holder agrees to hold the City of Chicago harmless for any damage, relocation or replacement costs associated with damage, relocation or removal of private property caused by the City performing work in the public way.

Authority herein given and granted for a period of five (5) years from and after 11/19/2013.

Alderman _____

Ricardo Munoz 22nd Ward

City of Chicago

O2014-648

Office of the City Clerk

Document Tracking Sheet

Meeting Date:	1/15/2014
Sponsor(s):	Munoz (22)
Type:	Ordinance
Title:	Grant(s) of privilege in public way for Izalco Restaurant
Committee(s) Assignment:	Committee on Transportation and Public Way

ORDINANCE
IZALCO RESTAURANT
Acct. No. 243005 - 2
Permit No. 1110258

Be It Ordained by the City Council of the City of Chicago:

SECTION 1. Permission and authority are hereby given and granted to IZALCO RESTAURANT, upon the terms and subject to the conditions of this ordinance to maintain and use one (1) sign(s) projecting over the public right-of-way attached to its premises known as 4377 W. 26th St..

Said sign structure(s) measures as follows; along W. 26TH ST:
One (1) at four (4) feet in length, four (4) feet in height and sixteen (16) feet above grade level.

The location of said privilege shall be as shown on prints kept on file with the Department of Business Affairs and Consumer Protection and the Office of the City Clerk.

Said privilege shall be constructed in accordance with plans and specifications approved by the Department of Transportation (Division of Project Development) and Zoning Department - Signs.

This grant of privilege in the public way shall be subject to the provisions of Section 10-28-015 and all other required provisions of the Municipal Code of Chicago.

The grantee shall pay to the City of Chicago as compensation for the privilege #1110258 herein granted the sum of one hundred ($100.00) per annum in advance.


A 25% penalty will be added for payments received after due date.

The permit holder agrees to hold the City of Chicago harmless for any damage, relocation or replacement costs associated with damage, relocation or removal of private property caused by the City performing work in the public way.

Authority herein given and granted for a period of five (5) years from and after 11/05/2013.

Alderman _____

Ricardo Munoz 22nd Ward

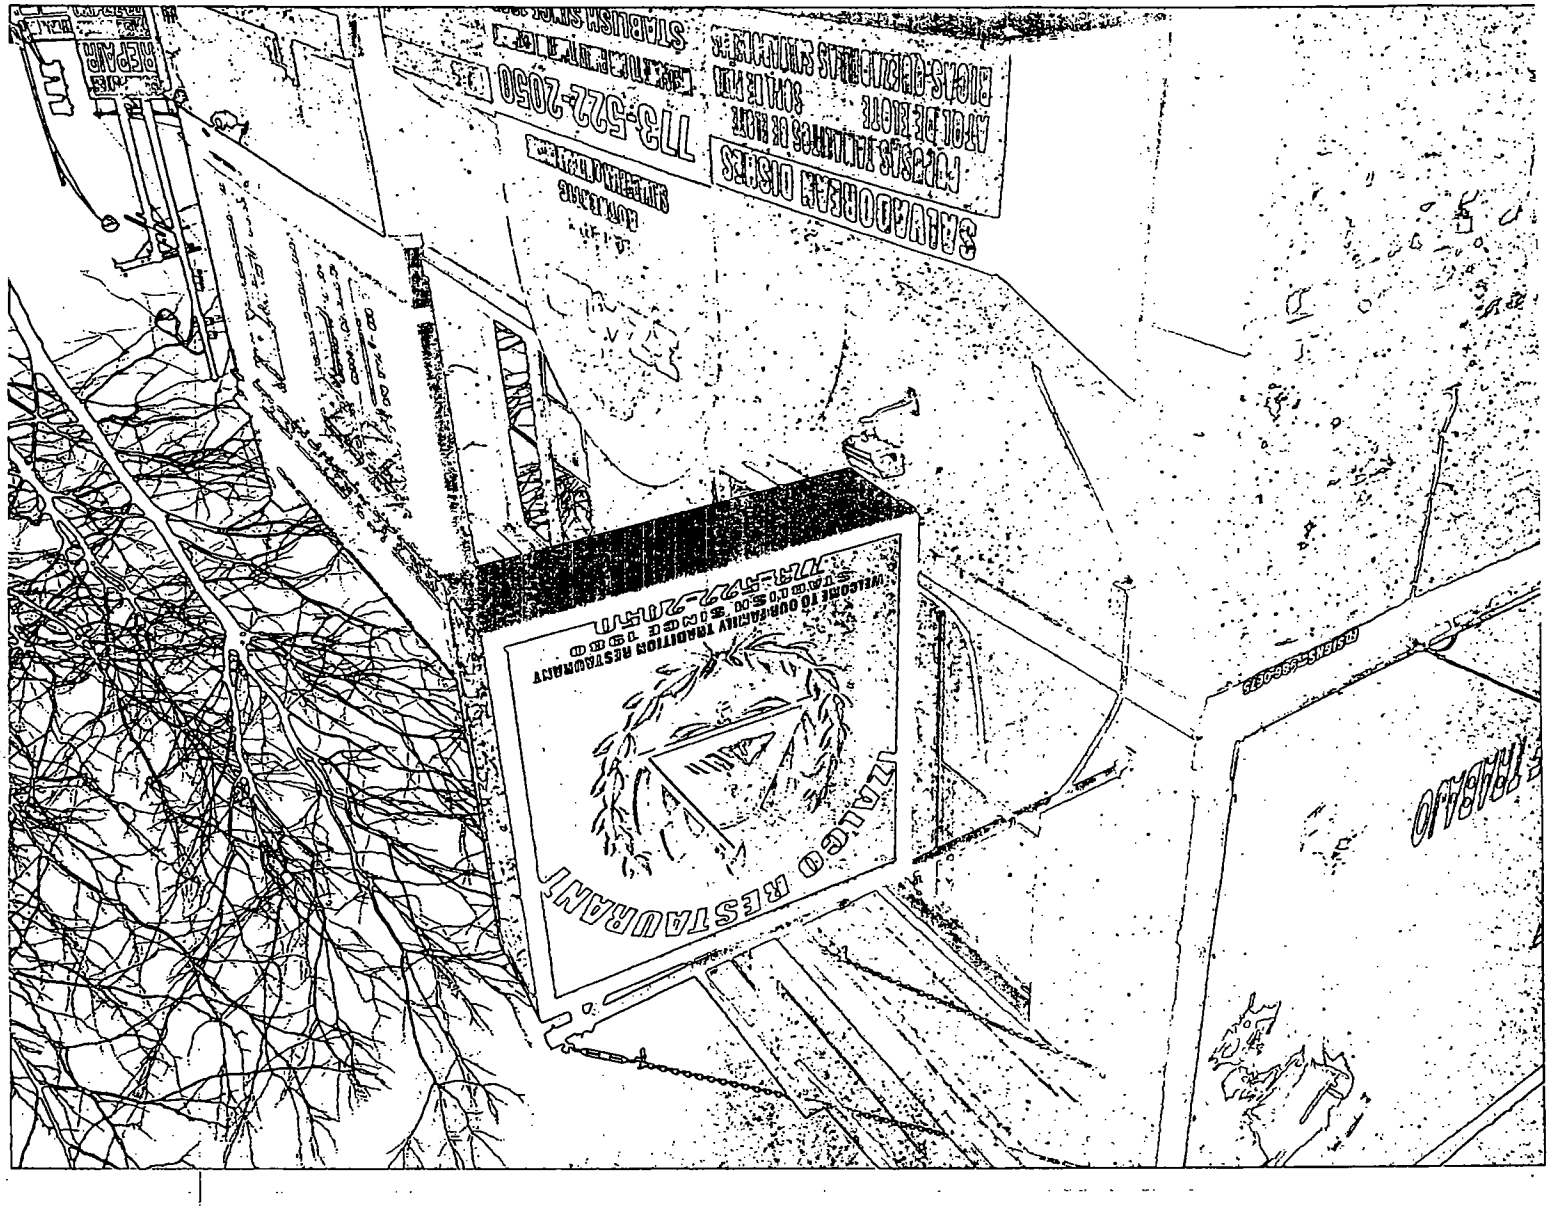
MEXICAN RESTAURANT
WELCOME TO OUR FAMILY TRADITION RESTAURANT
773-522-2050

City of Chicago

O2014-651

Office of the City Clerk

Document Tracking Sheet

Meeting Date:	1/15/2014
Sponsor(s):	Zalewski (23)
Type:	Ordinance
Title:	Grant(s) of privilege in public way for Andina & Irabagon
Committee(s) Assignment:	Committee on Transportation and Public Way

ORDINANCE
ANDINA & IRABAGON
Acct. No. 331483 - 1
Permit No. 1110301

Be It Ordained by the City Council of the City of Chicago:

SECTION 1. Permission and authority are hereby given and granted to ANDINA & IRABAGON, upon the terms and subject to the conditions of this ordinance to maintain and use one (1) sign(s) projecting over the public right-of-way attached to its premises known as 6250 S. Archer Ave..

Said sign structure(s) measures as follows; along S. Archer:
One (1) at seven point six six (7.66) feet in length, five point five (5.5) feet in height and twelve point three three (12.33) feet above grade level.

The location of said privilege shall be as shown on prints kept on file with the Department of Business Affairs and Consumer Protection and the Office of the City Clerk.

Said privilege shall be constructed in accordance with plans and specifications approved by the Department of Transportation (Division of Project Development) and Zoning Department - Signs.

This grant of privilege in the public way shall be subject to the provisions of Section 10-28-015 and all other required provisions of the Municipal Code of Chicago.

The grantee shall pay to the City of Chicago as compensation for the privilege #1110301 herein granted the sum of three hundred ($300.00) per annum in advance.

A 25% penalty will be added for payments received after due date.

The permit holder agrees to hold the City of Chicago harmless for any damage, relocation or replacement costs associated with damage, relocation or removal of private property caused by the City performing work in the public way.

Authority herein given and granted for a period of five (5) years from and after 01/13/2014.

Alderman _____

Michael R. Zalewski 23rd Ward



Dr. Andina a Inabagan
6250 S. Archer Ave
Chgo IL. 60638

Department of Business Affairs and Consumer Protection
Small Business Center - Public Way Use Unit
City Hall - 121 N. LaSalle Street, Room 800 • Chicago, IL 60602
(312)-74-GOBIZ (312-744-6249) • (312) 744-1944 (TTY)
http://www.cityofchicago.org/bacp

01/15/2014

Alderman **Michael R. Zalewski**
Ward # **23**
City of Chicago
City Hall, Room **203**
121 North LaSalle Street
Chicago, Illinois 60602

Re: An ordinance to use and maintain a portion of the public right-of-way for **one (1) sign(s)** for **ANDINA & IRABAGON**, adjacent to the premises known as **6250 S. Archer Ave.**.

Dear Alderman **Michael R. Zalewski**:

The applicant referenced above has requested the use of the public right-of-way for a **sign(s)**. An ordinance has been prepared by the Department of Business Affairs and Consumer Protection – Small Business Center - Public Way Use Unit for presentation to the City Council. Because this request was made for properties located in your ward, as approved by you as per the attached, I respectfully request that you introduce the attached ordinance at the next City Council meeting.

If you have any questions regarding this ordinance, please contact Anthony Bertuca at (312) 744-5506.

Department of Business Affairs and Consumer Protection

City of Chicago

O2014-653

Office of the City Clerk

Document Tracking Sheet

Meeting Date:	1/15/2014
Sponsor(s):	Zalewski (23)
Type:	Ordinance
Title:	Grant(s) of privilege in public way for Athletico Sports Medicine
Committee(s) Assignment:	Committee on Transportation and Public Way

ORDINANCE
ATHLETICO SPORTS MEDICINE
Acct. No. 281405 - 1
Permit No. 1109796

Be It Ordained by the City Council of the City of Chicago:

SECTION 1. Permission and authority are hereby given and granted to ATHLETICO SPORTS MEDICINE, upon the terms and subject to the conditions of this ordinance to maintain and use one (1) sign(s) projecting over the public right-of-way attached to its premises known as 6255 S. Archer Ave..

Said sign structure(s) measures as follows; along S. Archer:
One (1) at twenty-three (23) feet in length, four point six seven (4.67) feet in height and thirteen (13) feet above grade level.

The location of said privilege shall be as shown on prints kept on file with the Department of Business Affairs and Consumer Protection and the Office of the City Clerk.

Said privilege shall be constructed in accordance with plans and specifications approved by the Department of Transportation (Division of Project Development) and Zoning Department - Signs.

This grant of privilege in the public way shall be subject to the provisions of Section 10-28-015 and all other required provisions of the Municipal Code of Chicago.

The grantee shall pay to the City of Chicago as compensation for the privilege #1109796 herein granted the sum of three hundred ($300.00) per annum in advance.

A 25% penalty will be added for payments received after due date.

The permit holder agrees to hold the City of Chicago harmless for any damage, relocation or replacement costs associated with damage, relocation or removal of private property caused by the City performing work in the public way.

Authority herein given and granted for a period of five (5) years from and after 11/05/2013.

Alderman _____

Michael R. Zalewski 23rd Ward


ATHLETICO
REHABILITATION FITNESS PERFORMANCE
S ARCHER AV

Department of Business Affairs and Consumer Protection
Small Business Center - Public Way Use Unit
City Hall - 121 N. LaSalle Street, Room 800 • Chicago, IL 60602
(312)-74-GOBIZ (312-744-6249) • (312) 744-1944 (TTY)
http://www.cityofchicago.org/bacp

01/15/2014

Alderman **Michael R. Zalewski**
Ward # **23**
City of Chicago
City Hall, Room **203**
121 North LaSalle Street
Chicago, Illinois 60602

Re: An ordinance to use and maintain a portion of the public right-of-way for **one (1) sign(s)** for **ATHLETICO SPORTS MEDICINE**, adjacent to the premises known as **6255 S. Archer Ave.**.

Dear Alderman **Michael R. Zalewski**:

The applicant referenced above has requested the use of the public right-of-way for a **sign(s)**. An ordinance has been prepared by the Department of Business Affairs and Consumer Protection – Small Business Center - Public Way Use Unit for presentation to the City Council. Because this request was made for properties located in your ward, as approved by you as per the attached, I respectfully request that you introduce the attached ordinance at the next City Council meeting.

If you have any questions regarding this ordinance, please contact Anthony Bertuca at (312) 744-5506.

Department of Business Affairs and Consumer Protection

City of Chicago

O2014-654

Office of the City Clerk

Document Tracking Sheet

Meeting Date:	1/15/2014
Sponsor(s):	Zalewski (23)
Type:	Ordinance
Title:	Grant(s) of privilege in public way for Archer Center
Committee(s) Assignment:	Committee on Transportation and Public Way

ORDINANCE
ARCHER CENTER
Acct. No. 256851 - 1
Permit No. 1109913

Be It Ordained by the City Council of the City of Chicago:

SECTION 1. Permission and authority are hereby given and granted to ARCHER CENTER, upon the terms and subject to the conditions of this ordinance to maintain and use one (1) sign(s) projecting over the public right-of-way attached to its premises known as 5514 S. Archer Ave..

Said sign structure(s) measures as follows; along S Archer Ave.:
One (1) at four (4) feet in length, five (5) feet in height and ten (10) feet above grade level.

The location of said privilege shall be as shown on prints kept on file with the Department of Business Affairs and Consumer Protection and the Office of the City Clerk.

Said privilege shall be constructed in accordance with plans and specifications approved by the Department of Transportation (Division of Project Development) and Zoning Department - Signs.

This grant of privilege in the public way shall be subject to the provisions of Section 10-28-015 and all other required provisions of the Municipal Code of Chicago.

The grantee shall pay to the City of Chicago as compensation for the privilege #1109913 herein granted the sum of one hundred ($100.00) per annum in advance.


A 25% penalty will be added for payments received after due date.

The permit holder agrees to hold the City of Chicago harmless for any damage, relocation or replacement costs associated with damage, relocation or removal of private property caused by the City performing work in the public way.

Authority herein given and granted for a period of five (5) years from and after 11/19/2013.

Alderman _____

Michael R. Zalewski 23rd Ward

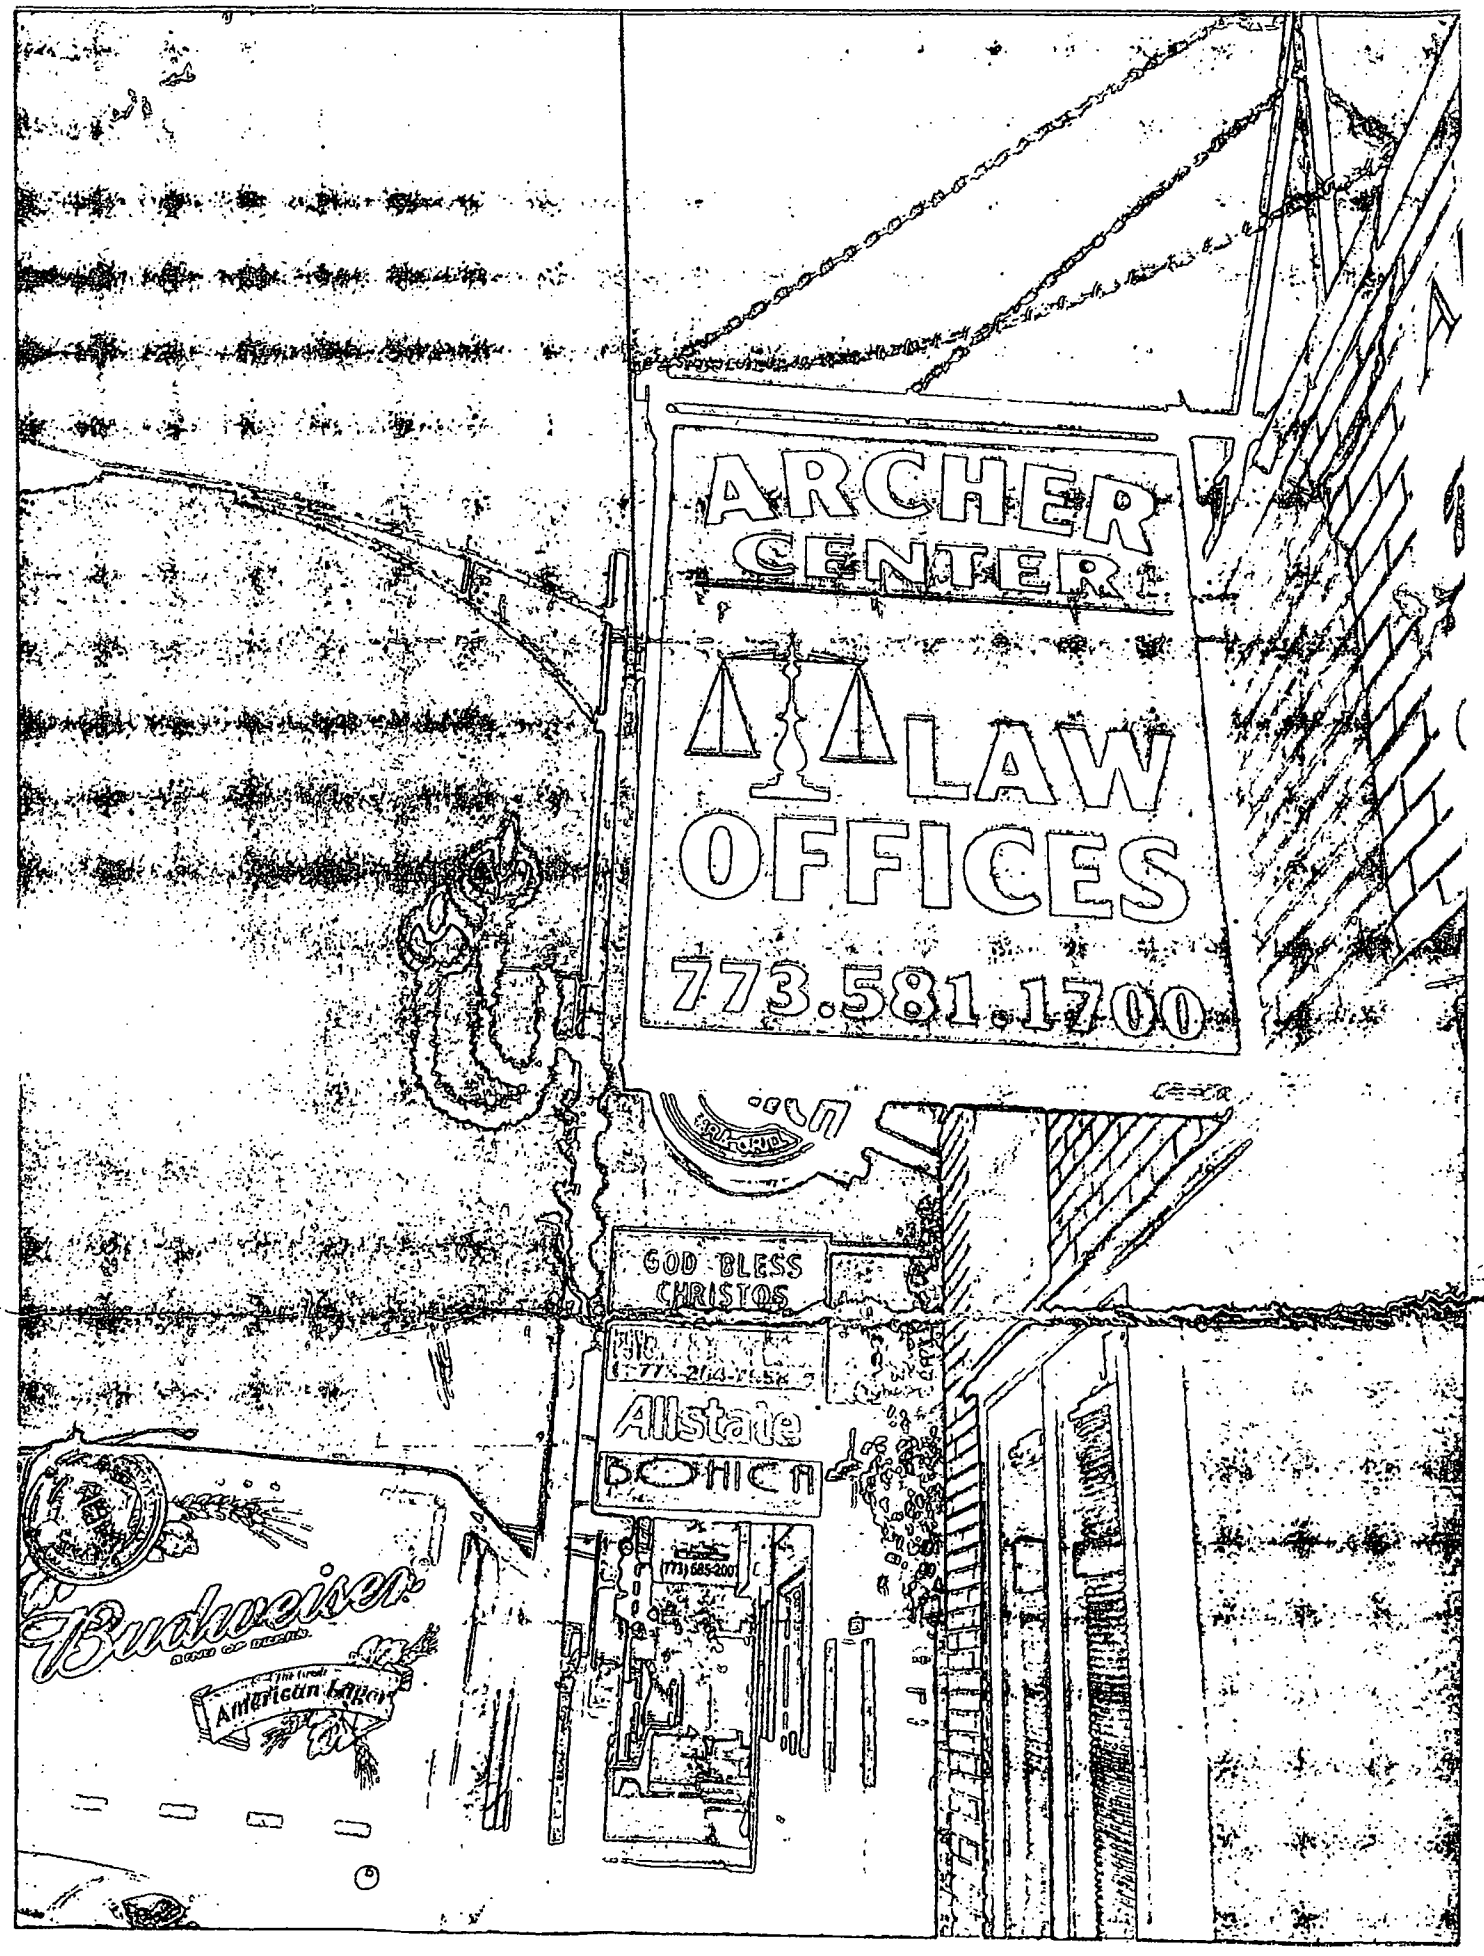
ARCHER
CENTER
LAW
OFFICES
773.581.1700
GOD BLESS
CHRISTOS
Allstate
(773) 685-200
Budweiser
American Legend

Department of Business Affairs and Consumer Protection
Small Business Center - Public Way Use Unit
City Hall - 121 N. LaSalle Street, Room 800 • Chicago, IL 60602
(312)-74-GOBIZ (312-744-6249) • (312) 744-1944 (TTY)
http://www.cityofchicago.org/bacp

01/15/2014

Alderman **Michael R. Zalewski**
Ward # **23**
City of Chicago
City Hall, Room **203**
121 North LaSalle Street
Chicago, Illinois 60602

Re: An ordinance to use and maintain a portion of the public right-of-way for **one (1) sign(s)** for **ARCHER CENTER**, adjacent to the premises known as **5514 S. Archer Ave.**.

Dear Alderman **Michael R. Zalewski**:

The applicant referenced above has requested the use of the public right-of-way for a **sign(s)**. An ordinance has been prepared by the Department of Business Affairs and Consumer Protection – Small Business Center - Public Way Use Unit for presentation to the City Council. Because this request was made for properties located in your ward, as approved by you as per the attached, I respectfully request that you introduce the attached ordinance at the next City Council meeting.

If you have any questions regarding this ordinance, please contact Anthony Bertuca at (312) 744-5506.

Department of Business Affairs and Consumer Protection

City of Chicago

O2014-656

Office of the City Clerk

Document Tracking Sheet

Meeting Date:	1/15/2014
Sponsor(s):	Zalewski (23)
Type:	Ordinance
Title:	Grant(s) of privilege in public way for Beefy's
Committee(s) Assignment:	Committee on Transportation and Public Way

ORDINANCE
BEEFY'S
Acct. No. 6107 - 1
Permit No. 1110211

Be It Ordained by the City Council of the City of Chicago:

SECTION 1. Permission and authority are hereby given and granted to BEEFY'S, upon the terms and subject to the conditions of this ordinance to maintain and use one (1) sign(s) projecting over the public right-of-way attached to its premises known as 5749 S. Harlem Ave..

Said sign structure(s) measures as follows; along S Harlem Ave:
One (1) at ten (10) feet in length, six (6) feet in height and ten (10) feet above grade level.

The location of said privilege shall be as shown on prints kept on file with the Department of Business Affairs and Consumer Protection and the Office of the City Clerk.

Said privilege shall be constructed in accordance with plans and specifications approved by the Department of Transportation (Division of Project Development) and Zoning Department - Signs.

This grant of privilege in the public way shall be subject to the provisions of Section 10-28-015 and all other required provisions of the Municipal Code of Chicago.

The grantee shall pay to the City of Chicago as compensation for the privilege #1110211 herein granted the sum of three hundred ($300.00) per annum in advance.


A 25% penalty will be added for payments received after due date.

The permit holder agrees to hold the City of Chicago harmless for any damage, relocation or replacement costs associated with damage, relocation or removal of private property caused by the City performing work in the public way.

Authority herein given and granted for a period of five (5) years from and after 11/19/2013.

Alderman _____

Michael R. Zalewski 23rd Ward

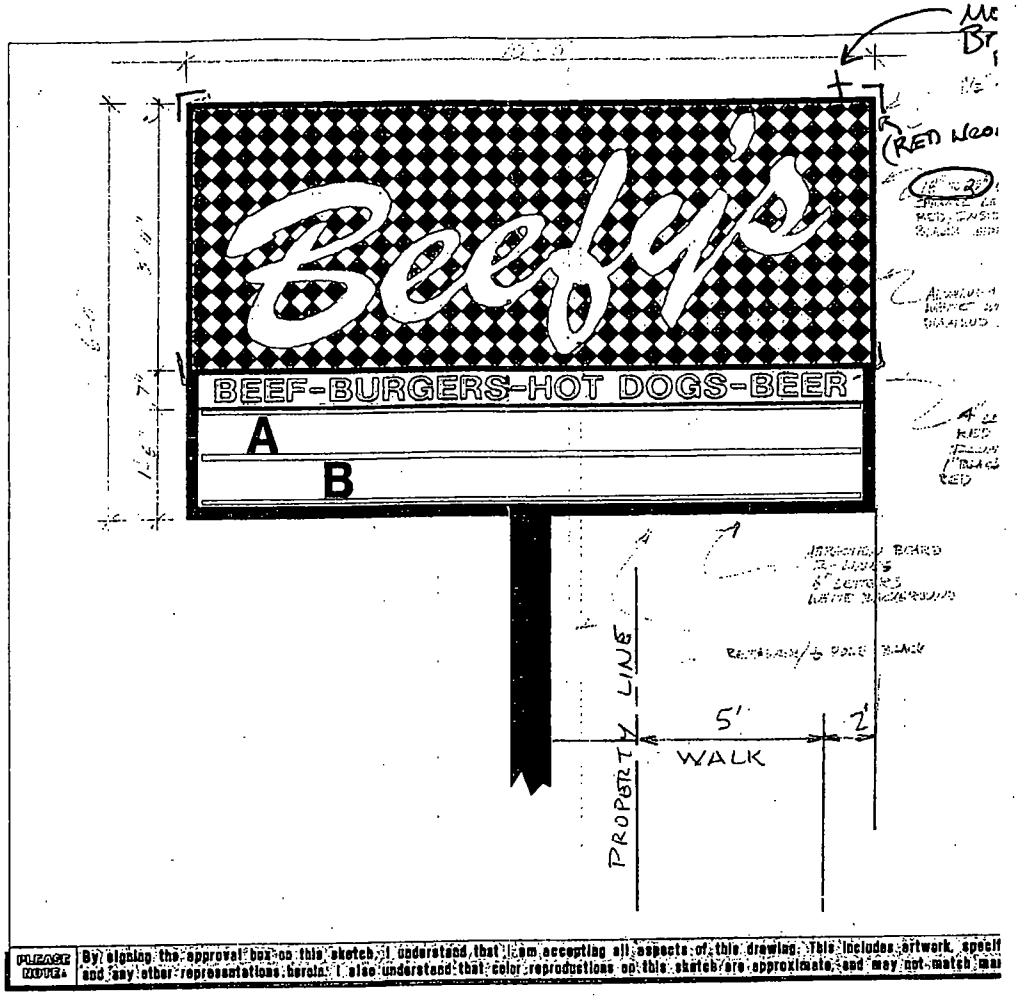

PLEASE NOTE: By signing the approval box on this sketch, I understand that I am accepting all aspects of this drawing. This includes artwork, specif and any other representations herein. I also understand that color reproductions on this sketch are approximate, and may not match ma

Department of Business Affairs and Consumer Protection
Small Business Center - Public Way Use Unit
City Hall - 121 N. LaSalle Street, Room 800 • Chicago, IL 60602
(312)-74-GOBIZ (312-744-6249) • (312) 744-1944 (TTY)
http://www.cityofchicago.org/bacp

01/15/2014

Alderman **Michael R. Zalewski**
Ward # **23**
City of Chicago
City Hall, Room **203**
121 North LaSalle Street
Chicago, Illinois 60602

Re: An ordinance to use and maintain a portion of the public right-of-way for **one (1) sign(s)** for **BEEFY'S**, adjacent to the premises known as **5749 S. Harlem Ave.**.

Dear Alderman **Michael R. Zalewski**:

The applicant referenced above has requested the use of the public right-of-way for a **sign(s)**. An ordinance has been prepared by the Department of Business Affairs and Consumer Protection – Small Business Center - Public Way Use Unit for presentation to the City Council. Because this request was made for properties located in your ward, as approved by you as per the attached, I respectfully request that you introduce the attached ordinance at the next City Council meeting.

If you have any questions regarding this ordinance, please contact Anthony Bertuca at (312) 744-5506.

Department of Business Affairs and Consumer Protection

City of Chicago

O2014-657

Office of the City Clerk

Document Tracking Sheet

Meeting Date:	1/15/2014
Sponsor(s):	Zalewski (23)
Type:	Ordinance
Title:	Grant(s) of privilege in public way for Bohica Tobacco Shop
Committee(s) Assignment:	Committee on Transportation and Public Way

ORDINANCE
BOHICA TOBACCO SHOP
Acct. No. 324568 - 2
Permit No. 1109925

Be It Ordained by the City Council of the City of Chicago:

SECTION 1. Permission and authority are hereby given and granted to BOHICA TOBACCO SHOP, upon the terms and subject to the conditions of this ordinance to maintain and use two (2) sign(s) projecting over the public right-of-way attached to its premises known as 5518 S. Archer Ave..

Said sign structure(s) measures as follows; along S Archer Ave:
One (1) at five point five (5.5) feet in length, five point five (5.5) feet in height and seventeen point five (17.5) feet above grade level.
One (1) at five point five (5.5) feet in length, six (6) feet in height and nine point five (9.5) feet above grade level.

The location of said privilege shall be as shown on prints kept on file with the Department of Business Affairs and Consumer Protection and the Office of the City Clerk.

Said privilege shall be constructed in accordance with plans and specifications approved by the Department of Transportation (Division of Project Development) and Zoning Department - Signs.

This grant of privilege in the public way shall be subject to the provisions of Section 10-28-015 and all other required provisions of the Municipal Code of Chicago.

The grantee shall pay to the City of Chicago as compensation for the privilege #1109925 herein granted the sum of six hundred ($600.00) per annum in advance.


A 25% penalty will be added for payments received after due date.

The permit holder agrees to hold the City of Chicago harmless for any damage, relocation or replacement costs associated with damage, relocation or removal of private property caused by the City performing work in the public way.

Authority herein given and granted for a period of five (5) years from and after 11/19/2013.

Alderman _____

Michael R. Zalewski 23rd Ward

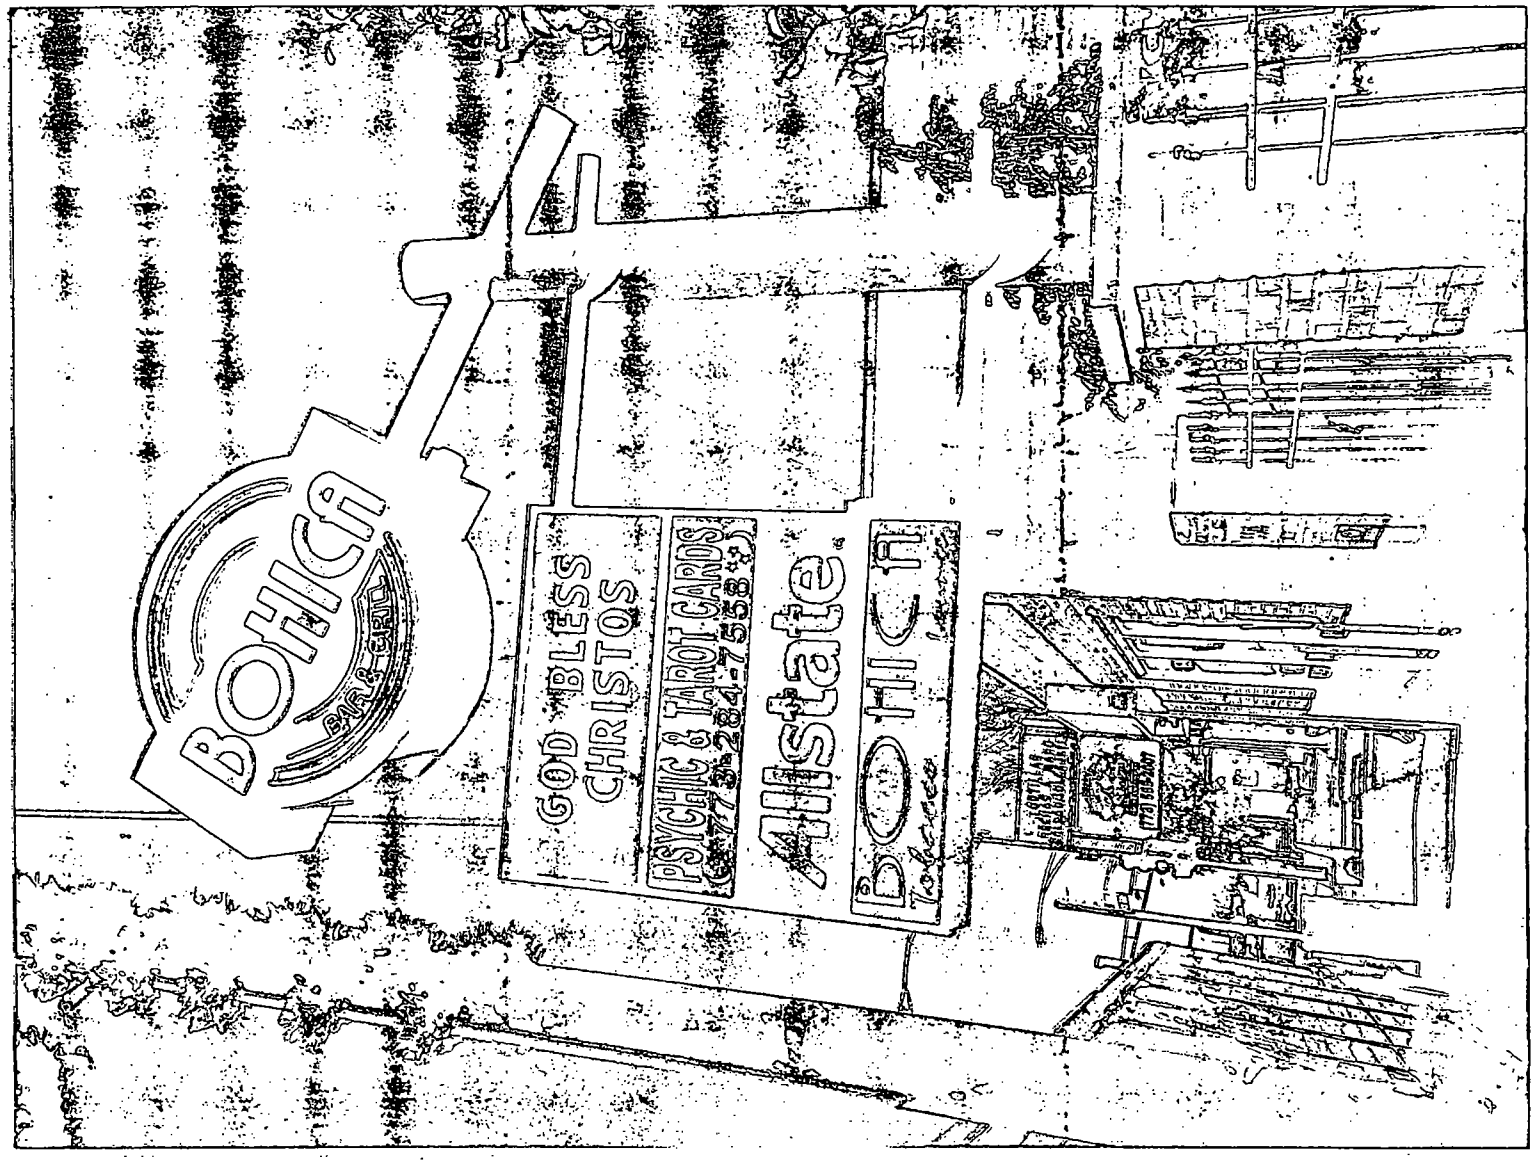
BOTICA
BAR & GRILL
GOD BLESS
CHRISTOS
PSYCHIC & TAROT CARDS
Allstate
BOTICA

Department of Business Affairs and Consumer Protection
Small Business Center - Public Way Use Unit
City Hall - 121 N. LaSalle Street, Room 800 • Chicago, IL 60602
(312)-74-GOBIZ (312-744-6249) • (312) 744-1944 (TTY)
http://www.cityofchicago.org/bacp

01/15/2014

Alderman **Michael R. Zalewski**
Ward # **23**
City of Chicago
City Hall, Room **203**
121 North LaSalle Street
Chicago, Illinois 60602

Re: An ordinance to use and maintain a portion of the public right-of-way for **two (2) sign(s)** for **BOHICA TOBACCO SHOP**, adjacent to the premises known as **5518 S. Archer Ave.**.

Dear Alderman **Michael R. Zalewski**:

The applicant referenced above has requested the use of the public right-of-way for a **sign(s)**. An ordinance has been prepared by the Department of Business Affairs and Consumer Protection – Small Business Center - Public Way Use Unit for presentation to the City Council. Because this request was made for properties located in your ward, as approved by you as per the attached, I respectfully request that you introduce the attached ordinance at the next City Council meeting.

If you have any questions regarding this ordinance, please contact Anthony Bertuca at (312) 744-5506.

Department of Business Affairs and Consumer Protection

City of Chicago

O2014-658

Office of the City Clerk

Document Tracking Sheet

Meeting Date:	1/15/2014
Sponsor(s):	Zalewski (23)
Type:	Ordinance
Title:	Grant(s) of privilege in public way for Garfield Ridge Dentistry Ltd
Committee(s) Assignment:	Committee on Transportation and Public Way

ORDINANCE
GARFIELD RIDGE DENTISTRY, LTD
Acct. No. 333728 - 1
Permit No. 1109811

Be It Ordained by the City Council of the City of Chicago:

SECTION 1. Permission and authority are hereby given and granted to GARFIELD RIDGE DENTISTRY, LTD, upon the terms and subject to the conditions of this ordinance to maintain and use one (1) sign(s) projecting over the public right-of-way attached to its premises known as 6508 W. Archer Ave..

Said sign structure(s) measures as follows; along W. ARCHER:
One (1) at five (5) feet in length, fourteen (14) feet in height and ten (10) feet above grade level.

The location of said privilege shall be as shown on prints kept on file with the Department of Business Affairs and Consumer Protection and the Office of the City Clerk.

Said privilege shall be constructed in accordance with plans and specifications approved by the Department of Transportation (Division of Project Development) and Zoning Department - Signs.

This grant of privilege in the public way shall be subject to the provisions of Section 10-28-015 and all other required provisions of the Municipal Code of Chicago.

The grantee shall pay to the City of Chicago as compensation for the privilege #1109811 herein granted the sum of three hundred ($300.00) per annum in advance.

A 25% penalty will be added for payments received after due date.


The permit holder agrees to hold the City of Chicago harmless for any damage, relocation or replacement costs associated with damage, relocation or removal of private property caused by the City performing work in the public way.


Authority herein given and granted for a period of five (5) years from and after 11/19/2013.

Alderman _____

Michael R. Zalewski 23rd Ward

Sign at
6508 W. ARCHER
Chicago 60638
James J. Swiatek.

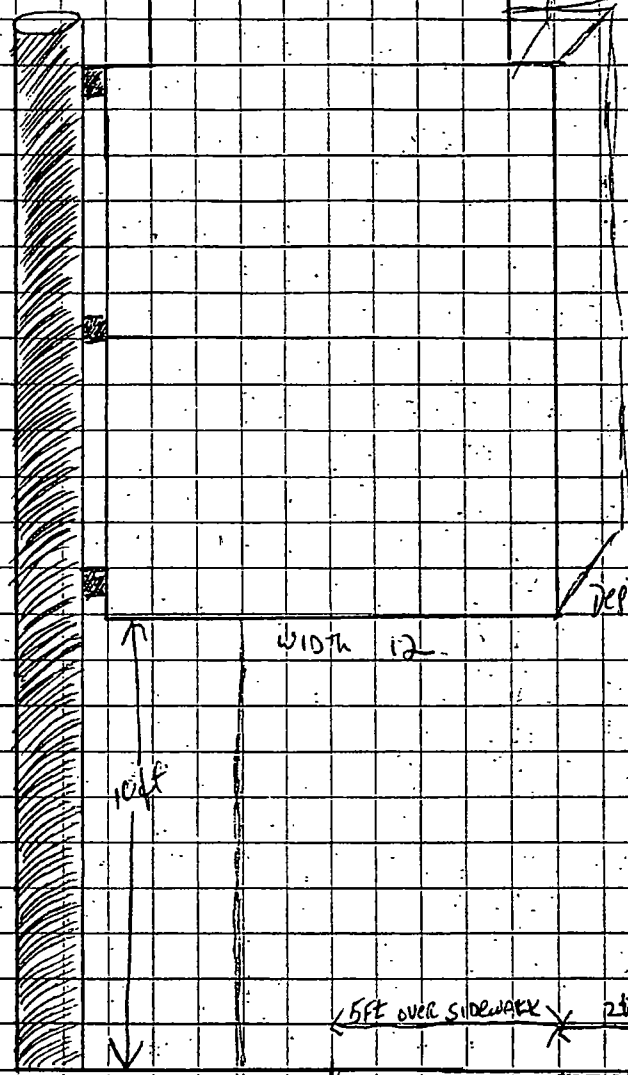

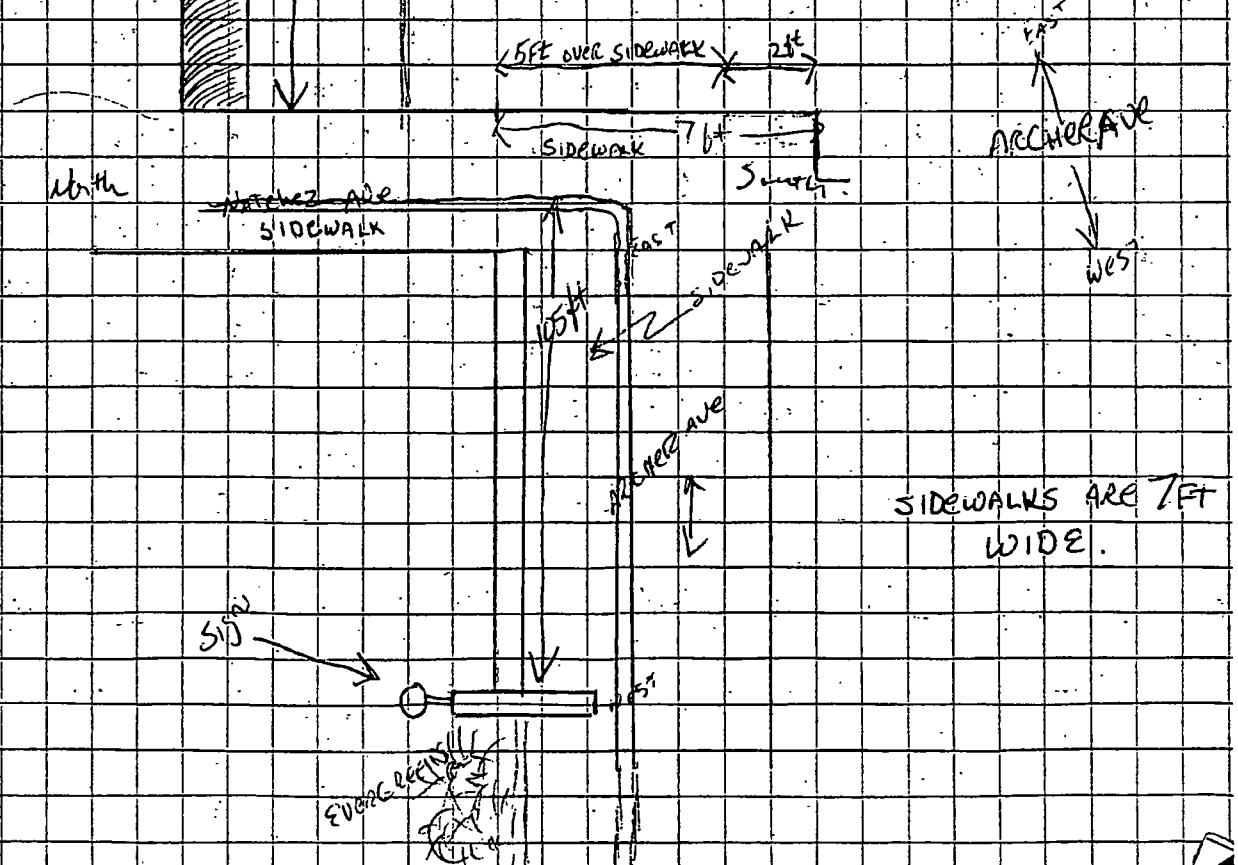

Department of Business Affairs and Consumer Protection
Small Business Center - Public Way Use Unit
City Hall - 121 N. LaSalle Street, Room 800 • Chicago, IL 60602
(312)-74-GOBIZ (312-744-6249) • (312) 744-1944 (TTY)
http://www.cityofchicago.org/bacp

01/15/2014

Alderman **Michael R. Zalewski**
Ward # **23**
City of Chicago
City Hall, Room **203**
121 North LaSalle Street
Chicago, Illinois 60602

Re: An ordinance to use and maintain a portion of the public right-of-way for **one (1) sign(s)** for **GARFIELD RIDGE DENTISTRY, LTD**, adjacent to the premises known as **6508 W. Archer Ave.**.

Dear Alderman **Michael R. Zalewski**:

The applicant referenced above has requested the use of the public right-of-way for a **sign(s)**. An ordinance has been prepared by the Department of Business Affairs and Consumer Protection – Small Business Center - Public Way Use Unit for presentation to the City Council. Because this request was made for properties located in your ward, as approved by you as per the attached, I respectfully request that you introduce the attached ordinance at the next City Council meeting.

If you have any questions regarding this ordinance, please contact Anthony Bertuca at (312) 744-5506.

Department of Business Affairs and Consumer Protection

City of Chicago

O2014-660

Office of the City Clerk

Document Tracking Sheet

Meeting Date:	1/15/2014
Sponsor(s):	Zalewski (23)
Type:	Ordinance
Title:	Grant(s) of privilege in public way for Goskand Sports
Committee(s) Assignment:	Committee on Transportation and Public Way

ORDINANCE
GOSKAND SPORTS
Acct. No. 55700 - 1
Permit No. 1109892

Be It Ordained by the City Council of the City of Chicago:

SECTION 1. Permission and authority are hereby given and granted to GOSKAND SPORTS, upon the terms and subject to the conditions of this ordinance to maintain and use two (2) sign(s) projecting over the public right-of-way attached to its premises known as 5657 S. Harlem Ave..

Said sign structure(s) measures as follows; along S Harlem Avenue:
One (1) at six (6) feet in length, five (5) feet in height and thirteen (13) feet above grade level.
One (1) at six (6) feet in length, four (4) feet in height and eight (8) feet above grade level.

The location of said privilege shall be as shown on prints kept on file with the Department of Business Affairs and Consumer Protection and the Office of the City Clerk.

Said privilege shall be constructed in accordance with plans and specifications approved by the Department of Transportation (Division of Project Development) and Zoning Department - Signs.

This grant of privilege in the public way shall be subject to the provisions of Section 10-28-015 and all other required provisions of the Municipal Code of Chicago.

The grantee shall pay to the City of Chicago as compensation for the privilege #1109892 herein granted the sum of four hundred ($400.00) per annum in advance.

A 25% penalty will be added for payments received after due date.

The permit holder agrees to hold the City of Chicago harmless for any damage, relocation or replacement costs associated with damage, relocation or removal of private property caused by the City performing work in the public way.


Authority herein given and granted for a period of five (5) years from and after 12/17/2013.

Alderman _____

Michael R. Zalewski 23rd Ward

5657 SOUTH HARLEM AVE

CHICAGO, IL 60638

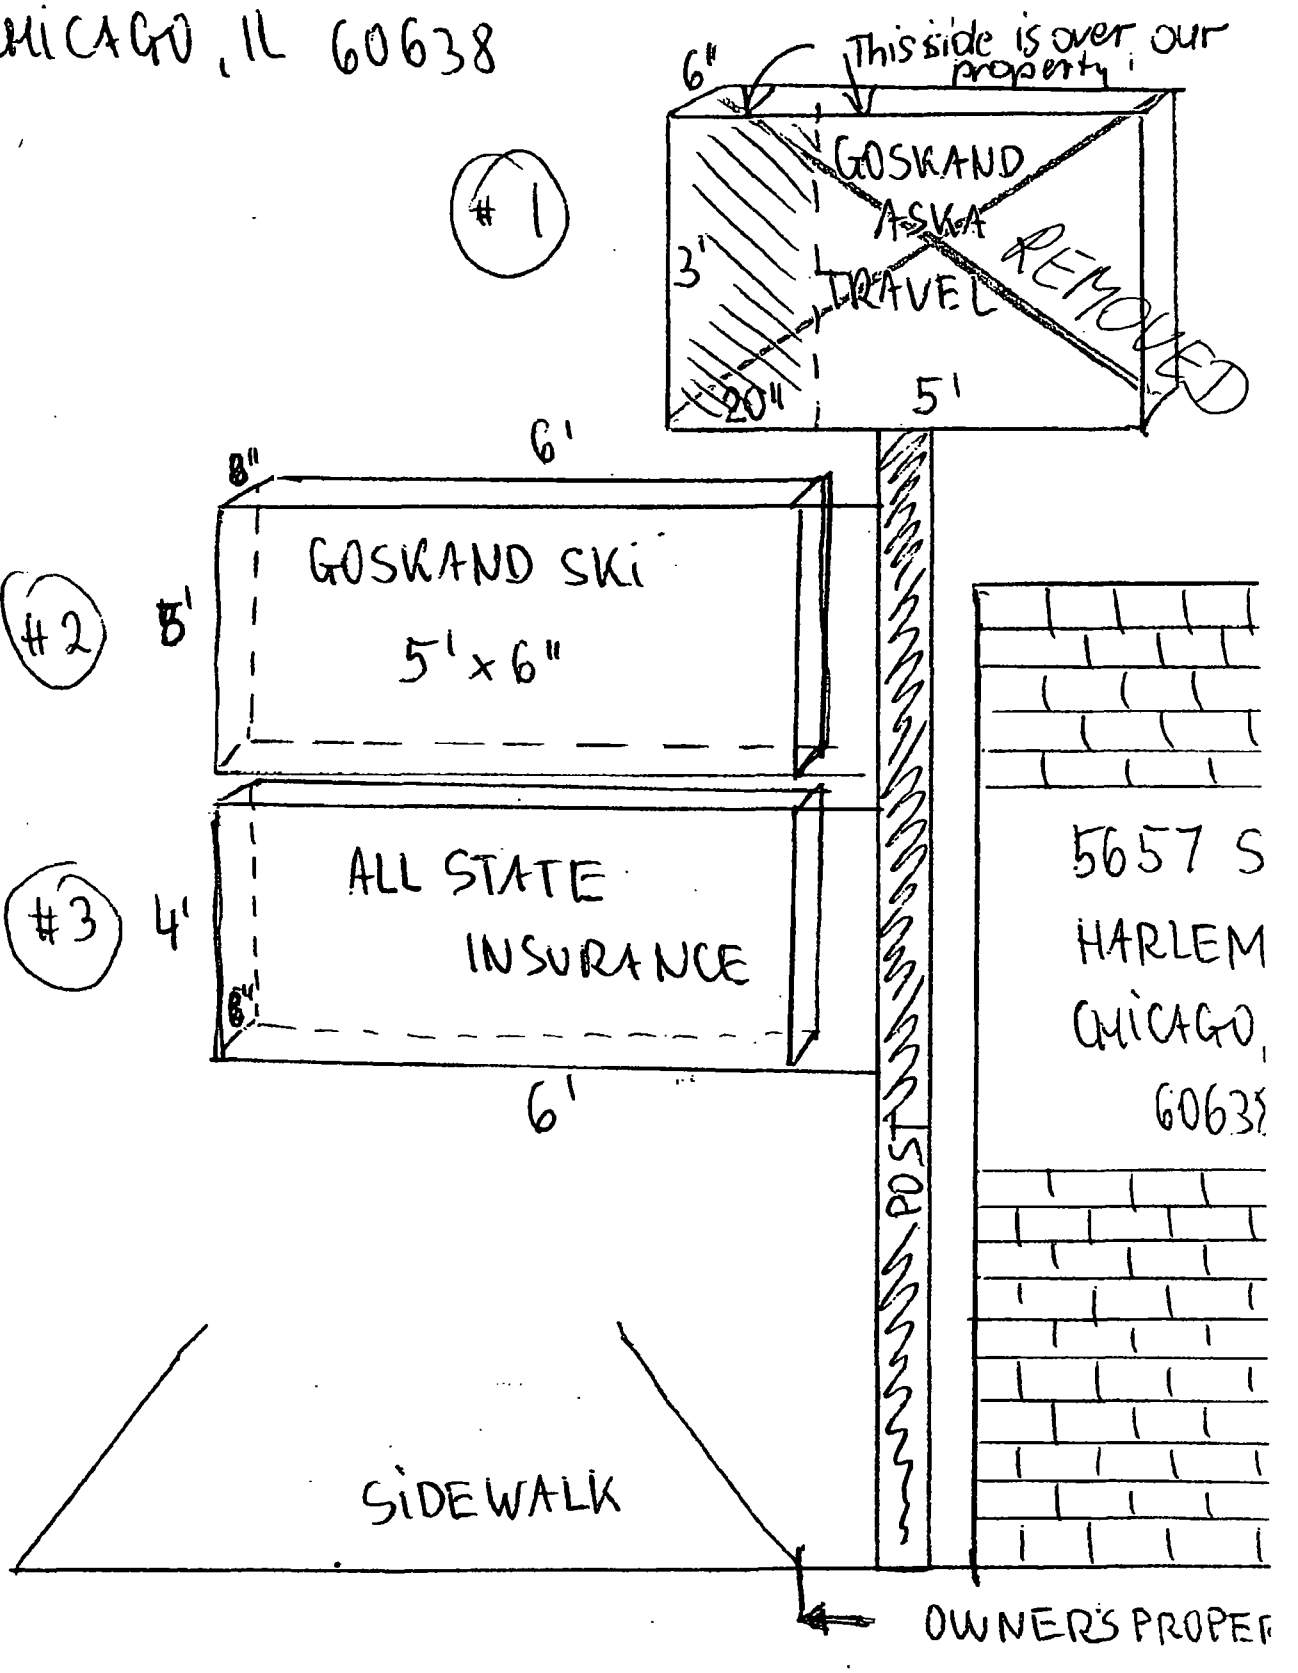

Department of Business Affairs and Consumer Protection
Small Business Center - Public Way Use Unit
City Hall - 121 N LaSalle Street, Room 800 • Chicago, IL 60602
(312)-74-GOBIZ (312-744-6249) • (312) 744-1944 (TTY)
http://www.cityofchicago.org/bacp

01/15/2014

Alderman **Michael R. Zalewski**
Ward # **23**
City of Chicago
City Hall, Room **203**
121 North LaSalle Street
Chicago, Illinois 60602

Re: An ordinance to use and maintain a portion of the public right-of-way for **two (2) sign(s)** for **GOSKAND SPORTS**, adjacent to the premises known as **5657 S. Harlem Ave.**.

Dear Alderman **Michael R. Zalewski**:

The applicant referenced above has requested the use of the public right-of-way for a **sign(s)**. An ordinance has been prepared by the Department of Business Affairs and Consumer Protection – Small Business Center - Public Way Use Unit for presentation to the City Council. Because this request was made for properties located in your ward, as approved by you as per the attached, I respectfully request that you introduce the attached ordinance at the next City Council meeting.

If you have any questions regarding this ordinance, please contact Anthony Bertuca at (312) 744-5506.

Department of Business Affairs and Consumer Protection

City of Chicago

O2014-662

Office of the City Clerk

Document Tracking Sheet

Meeting Date:	1/15/2014
Sponsor(s):	Zalewski (23)
Type:	Ordinance
Title:	Grant(s) of privilege in public way for Illinois Bar & Grill, Inc.
Committee(s) Assignment:	Committee on Transportation and Public Way

ORDINANCE
ILLINOIS BAR & GRILL INC
Acct. No. 9349 - 1
Permit No. 1110069

Be It Ordained by the City Council of the City of Chicago:

SECTION 1. Permission and authority are hereby given and granted to ILLINOIS BAR & GRILL INC, upon the terms and subject to the conditions of this ordinance to maintain and use one (1) sign(s) projecting over the public right-of-way attached to its premises known as 4135 W. 47th St..

Said sign structure(s) measures as follows; along W. 47th Street:
One (1) at seven (7) feet in length, six (6) feet in height and twelve (12) feet above grade level.

The location of said privilege shall be as shown on prints kept on file with the Department of Business Affairs and Consumer Protection and the Office of the City Clerk.

Said privilege shall be constructed in accordance with plans and specifications approved by the Department of Transportation (Division of Project Development) and Zoning Department - Signs.

This grant of privilege in the public way shall be subject to the provisions of Section 10-28-015 and all other required provisions of the Municipal Code of Chicago.

The grantee shall pay to the City of Chicago as compensation for the privilege #1110069 herein granted the sum of three hundred ($300.00) per annum in advance.


A 25% penalty will be added for payments received after due date.

The permit holder agrees to hold the City of Chicago harmless for any damage, relocation or replacement costs associated with damage, relocation or removal of private property caused by the City performing work in the public way.

Authority herein given and granted for a period of five (5) years from and after 11/19/2013.

Alderman _____

Michael R. Zalewski 23rd Ward

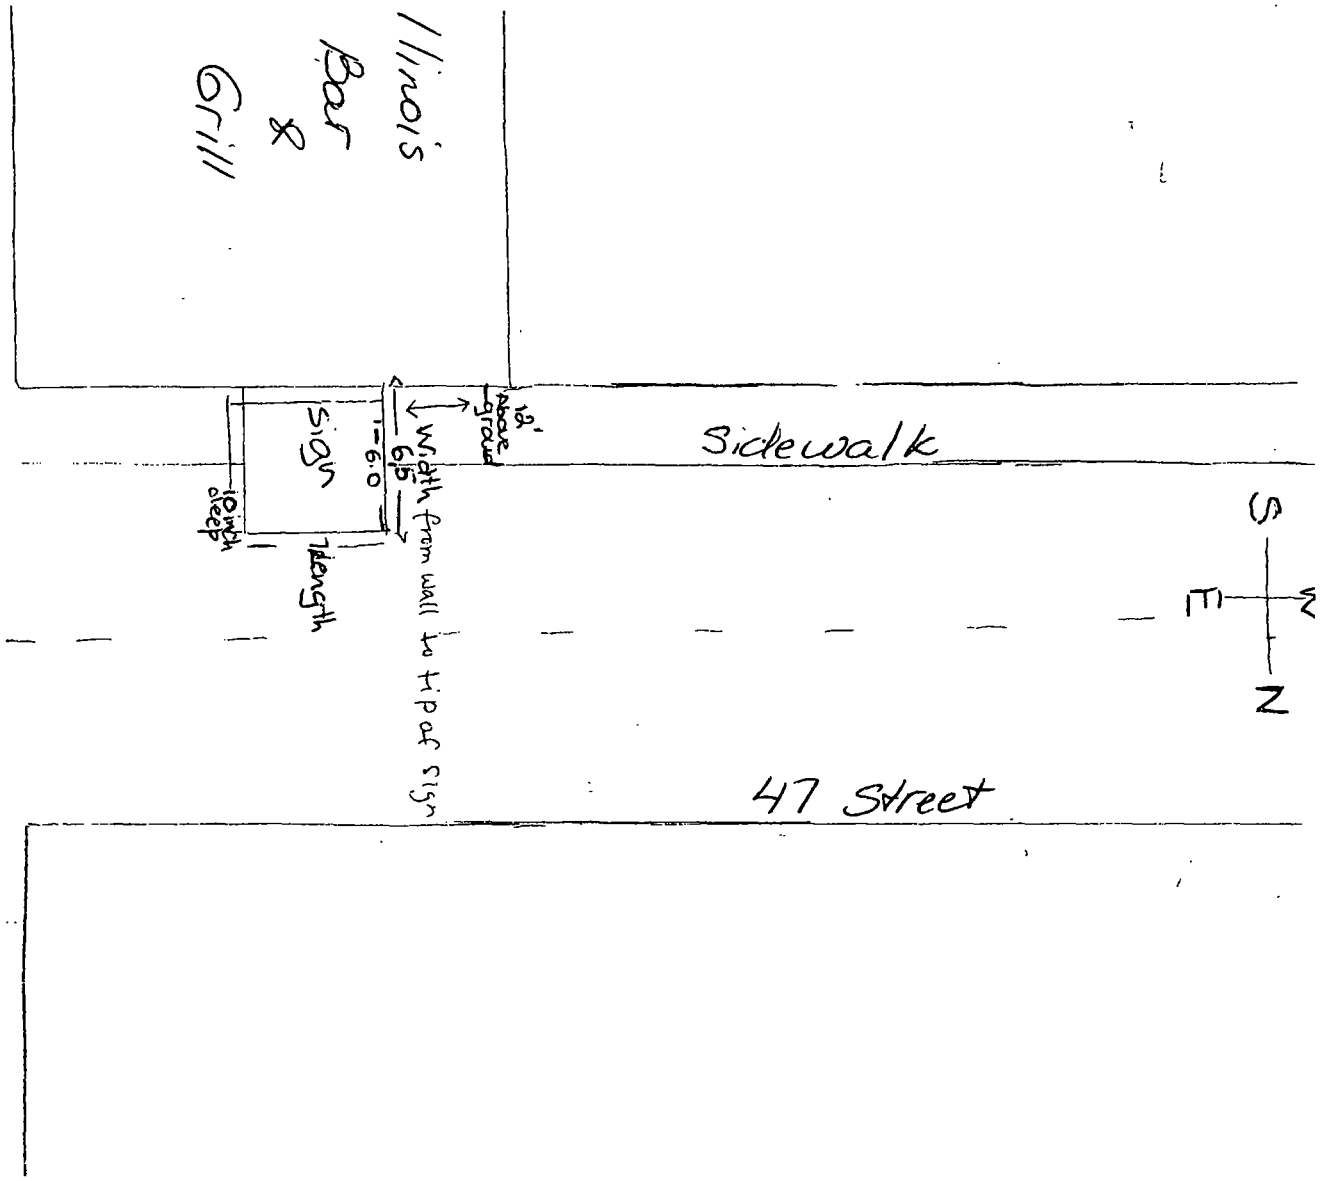
Illinois
Bar
&
Grill
Sidewalk
sign
10inch deep
length
Width from wall to tip of sign
6.0
6.5
10' above ground
47 Street
S
W
N

Department of Business Affairs and Consumer Protection
Small Business Center - Public Way Use Unit
City Hall - 121 N. LaSalle Street, Room 800 • Chicago, IL 60602
(312)-74-GOBIZ (312-744-6249) • (312) 744-1944 (TTY)
http://www.cityofchicago.org/bacp

01/15/2014

Alderman **Michael R. Zalewski**
Ward # **23**
City of Chicago
City Hall, Room **203**
121 North LaSalle Street
Chicago, Illinois 60602

Re: An ordinance to use and maintain a portion of the public right-of-way for **one (1) sign(s)** for **ILLINOIS BAR & GRILL INC**, adjacent to the premises known as **4135 W. 47th St.**.

Dear Alderman **Michael R. Zalewski**:

The applicant referenced above has requested the use of the public right-of-way for a **sign(s)**. An ordinance has been prepared by the Department of Business Affairs and Consumer Protection – Small Business Center - Public Way Use Unit for presentation to the City Council. Because this request was made for properties located in your ward, as approved by you as per the attached, I respectfully request that you introduce the attached ordinance at the next City Council meeting.

If you have any questions regarding this ordinance, please contact Anthony Bertuca at (312) 744-5506.

Department of Business Affairs and Consumer Protection

City of Chicago

O2014-664

Office of the City Clerk

Document Tracking Sheet

Meeting Date:	1/15/2014
Sponsor(s):	Zalewski (23)
Type:	Ordinance
Title:	Grant(s) of privilege in public way for J&J Mr. Quick Print
Committee(s) Assignment:	Committee on Transportation and Public Way

ORDINANCE
J & J MR QUICK PRINT
Acct. No. 28666 - 1
Permit No. 1110007

Be It Ordained by the City Council of the City of Chicago:

SECTION 1. Permission and authority are hereby given and granted to J & J MR QUICK PRINT, upon the terms and subject to the conditions of this ordinance to maintain and use one (1) sign(s) projecting over the public right-of-way attached to its premises known as 5729 S. Archer Ave..

Said sign structure(s) measures as follows; along S. Archer Avenue:
One (1) at three (3) feet in length, four (4) feet in height and nine point one seven (9.17) feet above grade level.

The location of said privilege shall be as shown on prints kept on file with the Department of Business Affairs and Consumer Protection and the Office of the City Clerk.

Said privilege shall be constructed in accordance with plans and specifications approved by the Department of Transportation (Division of Project Development) and Zoning Department - Signs.

This grant of privilege in the public way shall be subject to the provisions of Section 10-28-015 and all other required provisions of the Municipal Code of Chicago.

The grantee shall pay to the City of Chicago as compensation for the privilege #1110007 herein granted the sum of one hundred ($100.00) per annum in advance.

A 25% penalty will be added for payments received after due date.

The permit holder agrees to hold the City of Chicago harmless for any damage, relocation or replacement costs associated with damage, relocation or removal of private property caused by the City performing work in the public way.

Authority herein given and granted for a period of five (5) years from and after 11/19/2013.


Alderman _____

Michael R. Zalewski 23rd Ward

Maps Views

5729 S Archer Ave, Chicago

Sign in

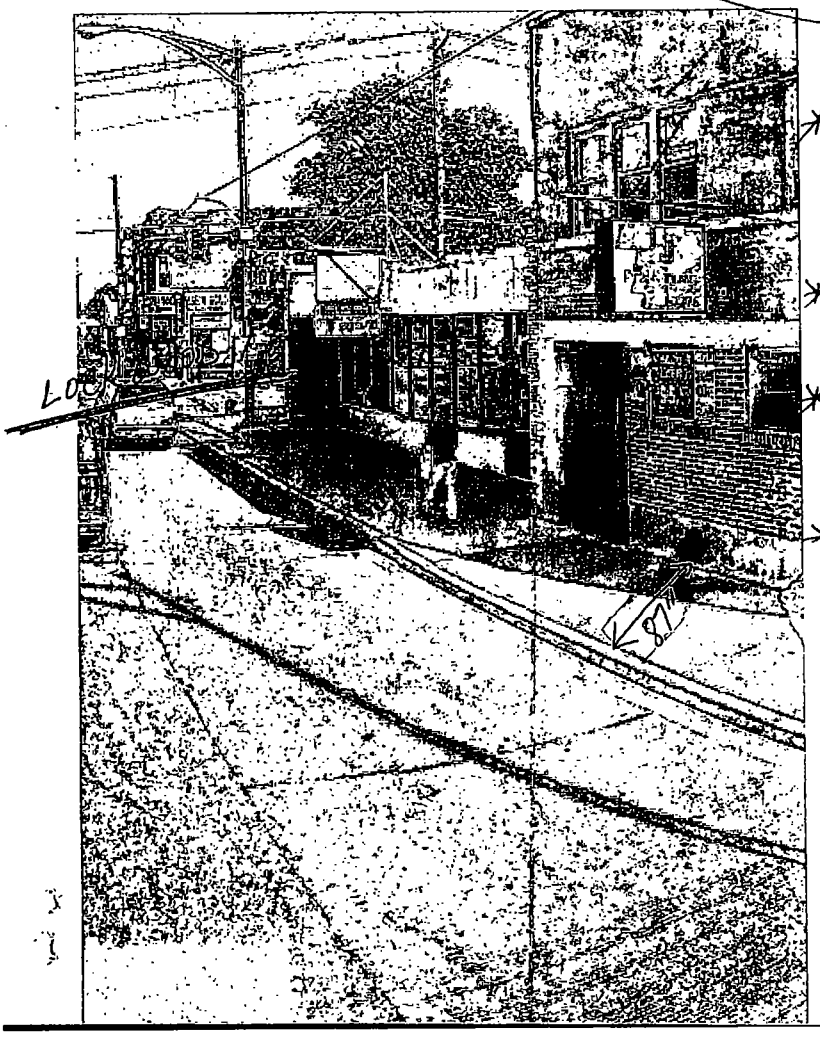

No images available at this time. Zoom out

* Location - Front of Building (FACES NORTH)

* Sign 3(L) x 4(W)

* Cross-street is Lockwood 47 feet to curb.

* ~~Side Walk~~ width is 87 inches

* ~~Sign~~ is 3 feet in length and 4 feet in width. The sign is 9.17 feet in Height above Grade

Joan E. Rodjik

Department of Business Affairs and Consumer Protection
Small Business Center - Public Way Use Unit
City Hall - 121 N. LaSalle Street, Room 800 • Chicago, IL 60602
(312)-74-GOBIZ (312-744-6249) • (312) 744-1944 (TTY)
http://www.cityofchicago.org/bacp

01/15/2014

Alderman **Michael R. Zalewski**
Ward # **23**
City of Chicago
City Hall, Room **203**
121 North LaSalle Street
Chicago, Illinois 60602

Re: An ordinance to use and maintain a portion of the public right-of-way for **one (1) sign(s)** for **J & J MR QUICK PRINT**, adjacent to the premises known as **5729 S. Archer Ave.**.

Dear Alderman **Michael R. Zalewski**:

The applicant referenced above has requested the use of the public right-of-way for a **sign(s)**. An ordinance has been prepared by the Department of Business Affairs and Consumer Protection – Small Business Center - Public Way Use Unit for presentation to the City Council. Because this request was made for properties located in your ward, as approved by you as per the attached, I respectfully request that you introduce the attached ordinance at the next City Council meeting.

If you have any questions regarding this ordinance, please contact Anthony Bertuca at (312) 744-5506.

Department of Business Affairs and Consumer Protection

City of Chicago

O2014-666

Office of the City Clerk

Document Tracking Sheet

Meeting Date:	1/15/2014
Sponsor(s):	Zalewski (23)
Type:	Ordinance
Title:	Grant(s) of privilege in public way for Jackys Hot Dogs
Committee(s) Assignment:	Committee on Transportation and Public Way

ORDINANCE
JACKYS HOT DOGS
Acct. No. 62627 - 1
Permit No. 1110067

Be It Ordained by the City Council of the City of Chicago:

SECTION 1. Permission and authority are hereby given and granted to JACKYS HOT DOGS, upon the terms and subject to the conditions of this ordinance to maintain and use one (1) sign(s) projecting over the public right-of-way attached to its premises known as 5415 S. Pulaski Rd..

Said sign structure(s) measures as follows; along S PULASKI RD:
One (1) at eight (8) feet in length, six (6) feet in height and eighteen (18) feet above grade level.

The location of said privilege shall be as shown on prints kept on file with the Department of Business Affairs and Consumer Protection and the Office of the City Clerk.

Said privilege shall be constructed in accordance with plans and specifications approved by the Department of Transportation (Division of Project Development) and Zoning Department - Signs.

This grant of privilege in the public way shall be subject to the provisions of Section 10-28-015 and all other required provisions of the Municipal Code of Chicago.

The grantee shall pay to the City of Chicago as compensation for the privilege #1110067 herein granted the sum of three hundred ($300.00) per annum in advance.


A 25% penalty will be added for payments received after due date.

The permit holder agrees to hold the City of Chicago harmless for any damage, relocation or replacement costs associated with damage, relocation or removal of private property caused by the City performing work in the public way.

Authority herein given and granted for a period of five (5) years from and after 11/05/2013.

Alderman _____

Michael R. Zalewski 23rd Ward

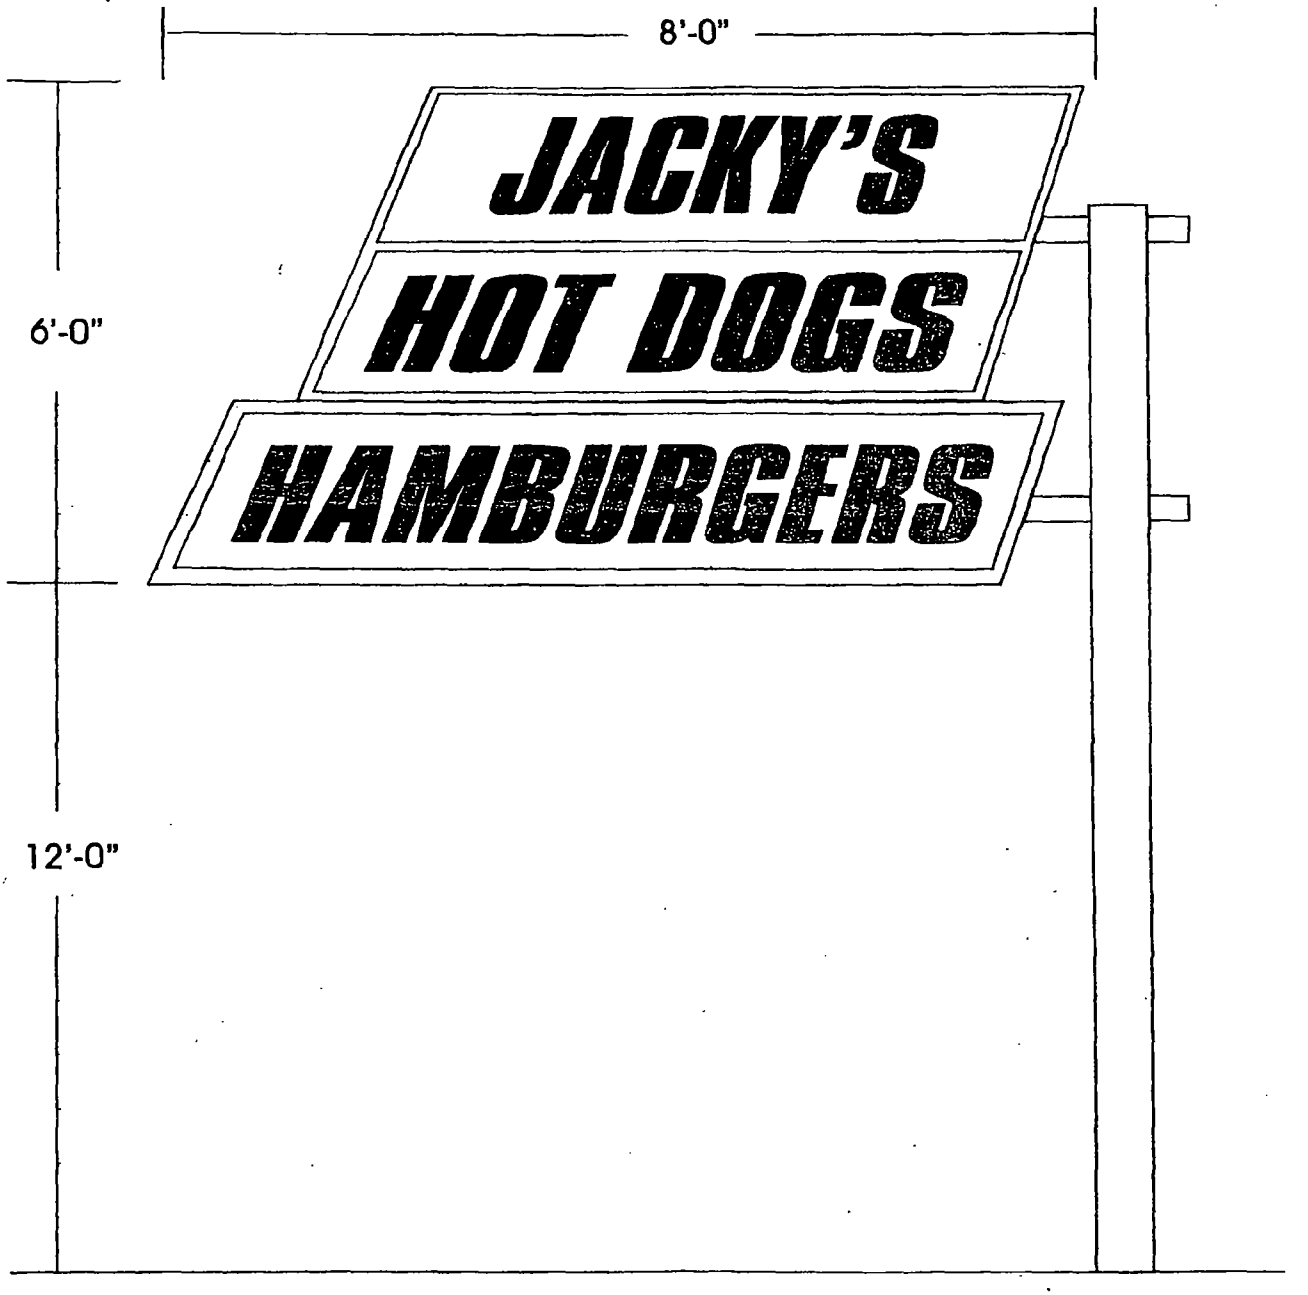

ARROW SIGN CO.
1104 RIDGE LOMBARD IL, 60148
630/ 620-9803
FAX 630/ 620-9804

JOB	DRAWN BY
ADDRESS	DATE
CITY	DRAWING NO.

Department of Business Affairs and Consumer Protection
Small Business Center - Public Way Use Unit
City Hall - 121 N. LaSalle Street, Room 800 • Chicago, IL 60602
(312)-74-GOBIZ (312-744-6249) • (312) 744-1944 (TTY)
http://www.cityofchicago.org/bacp

01/15/2014

Alderman **Michael R. Zalewski**
Ward # **23**
City of Chicago
City Hall, Room **203**
121 North LaSalle Street
Chicago, Illinois 60602

Re: An ordinance to use and maintain a portion of the public right-of-way for **one (1) sign(s)** for **JACKYS HOT DOGS**, adjacent to the premises known as **5415 S. Pulaski Rd.**.

Dear Alderman **Michael R. Zalewski**:

The applicant referenced above has requested the use of the public right-of-way for a **sign(s)**. An ordinance has been prepared by the Department of Business Affairs and Consumer Protection – Small Business Center - Public Way Use Unit for presentation to the City Council. Because this request was made for properties located in your ward, as approved by you as per the attached, I respectfully request that you introduce the attached ordinance at the next City Council meeting.

If you have any questions regarding this ordinance, please contact Anthony Bertuca at (312) 744-5506.

Department of Business Affairs and Consumer Protection

City of Chicago

O2014-667

Office of the City Clerk

Document Tracking Sheet

Meeting Date:	1/15/2014
Sponsor(s):	Zalewski (23)
Type:	Ordinance
Title:	Grant(s) of privilege in public way for Parkside Chapel
Committee(s) Assignment:	Committee on Transportation and Public Way

ORDINANCE
PARKSIDE CHAPEL
Acct. No. 50632 - 1
Permit No. 1109873

Be It Ordained by the City Council of the City of Chicago:

SECTION 1. Permission and authority are hereby given and granted to PARKSIDE CHAPEL, upon the terms and subject to the conditions of this ordinance to maintain and use, as now constructed, four (4) Light Fixture(s) projecting over the public right-of-way adjacent to its premises known as 5948 S. Archer Ave..

Said Light Fixture(s) at S. Archer measure(s):
Four (4) at point five eight (.58) feet in length, three point five (3.5) feet in width and nine hundred ninety-nine thousand nine hundred ninety-nine (0) feet above grade level.

The location of said privilege shall be as shown on prints kept on file with the Department of Business Affairs and Consumer Protection and the Office of the City Clerk.

Said privilege shall be constructed in accordance with plans and specifications approved by the Department of Transportation (Division of Project Development).

This grant of privilege in the public way shall be subject to the provisions of Section 10-28-015 and all other required provisions of the Municipal Code of Chicago.

The grantee shall pay to the City of Chicago as compensation for the privilege #1109873 herein granted the sum of ninety ($90.00) per annum in advance.


A 25% penalty will be added for payments received after due date.

The permit holder agrees to hold the City of Chicago harmless for any damage, relocation or replacement costs associated with damage, relocation or removal of private property caused by the City performing work in the public way.

Authority herein given and granted for a period of five (5) years from and after 11/19/2013.

Alderman _____

Michael R. Zalewski 23rd Ward

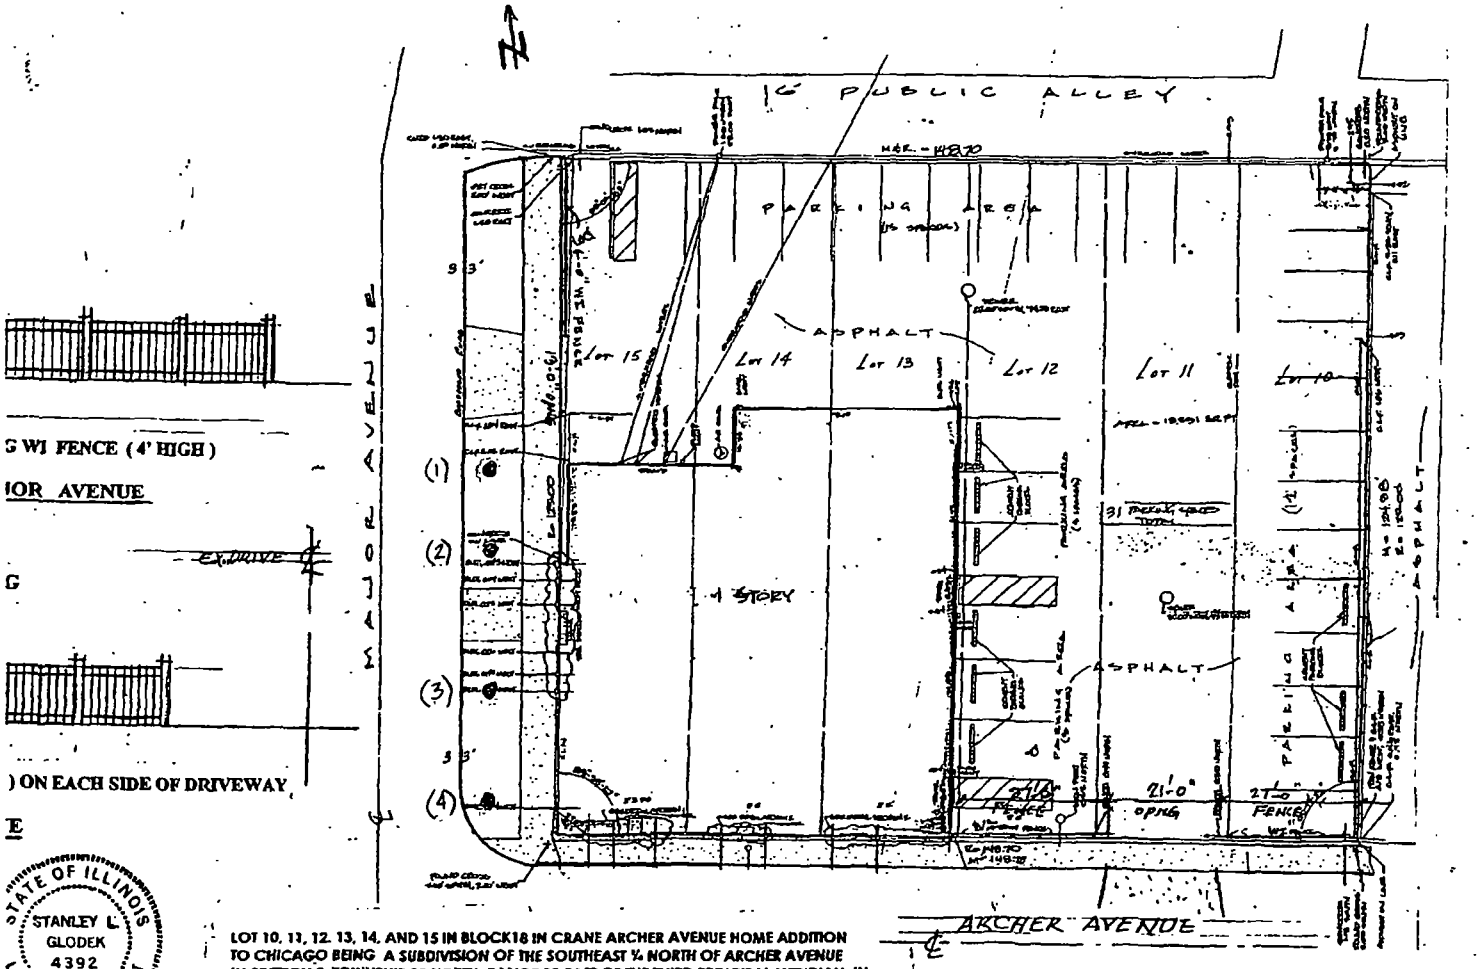

LOT 10, 11, 12, 13, 14, AND 15 IN BLOCK18 IN CRANE ARCHER AVENUE HOME ADDITION TO CHICAGO BEING A SUBDIVISION OF THE SOUTHEAST ¼ NORTH OF ARCHER AVENUE IN SECTION 8, TOWNSHIP 38 NORTH, RANGE 13 EAST OF THE THIRD PRINCIPAL MERIDIAN, IN COOK COUNTY, ILLINOIS

COMMON ADRESS, 5948 SOUTH ARCHER AVENUE

STANLEY L. GLODEK AIA ARCHITECT

Department of Business Affairs and Consumer Protection
Small Business Center - Public Way Use Unit
City Hall - 121 N. LaSalle Street, Room 800 • Chicago, IL 60602
(312)-74-GOBIZ (312-744-6249) • (312) 744-1944 (TTY)
http://www.cityofchicago.org/bacp

01/15/2014

Alderman **Michael R. Zalewski**
Ward # **23**
City of Chicago
City Hall, Room **203**
121 North LaSalle Street
Chicago, Illinois 60602

Re: An ordinance to use and maintain a portion of the public right-of-way for **four (4) light fixture(s)** for **PARKSIDE CHAPEL**, adjacent to the premises known as **5948 S. Archer Ave.**.

Dear Alderman **Michael R. Zalewski**:

The applicant referenced above has requested the use of the public right-of-way for a **light fixture(s)**. An ordinance has been prepared by the Department of Business Affairs and Consumer Protection – Small Business Center - Public Way Use Unit for presentation to the City Council. Because this request was made for properties located in your ward, as approved by you as per the attached, I respectfully request that you introduce the attached ordinance at the next City Council meeting.

If you have any questions regarding this ordinance, please contact Anthony Bertuca at (312) 744-5506.

Department of Business Affairs and Consumer Protection

City of Chicago

O2014-669

Office of the City Clerk

Document Tracking Sheet

Meeting Date:	1/15/2014
Sponsor(s):	Zalewski (23)
Type:	Ordinance
Title:	Grant(s) of privilege in public way for Patrick's Tavern
Committee(s) Assignment:	Committee on Transportation and Public Way

ORDINANCE
PATRICK'S TAVERN
Acct. No. 24027 - 1
Permit No. 1110179

Be It Ordained by the City Council of the City of Chicago:

SECTION 1. Permission and authority are hereby given and granted to PATRICK'S TAVERN, upon the terms and subject to the conditions of this ordinance to maintain and use, as now constructed, one (1) Step(s) on the public right-of-way adjacent to its premises known as 6296 S. Archer Ave..

Said Step(s) at W. Merrimac measure(s):
One (1) at four point zero eight (4.08) feet in length, and one point two five (1.25) foot in width for a total of five point one (5.1) square feet.

The location of said privilege shall be as shown on prints kept on file with the Department of Business Affairs and Consumer Protection and the Office of the City Clerk.

Said privilege shall be constructed in accordance with plans and specifications approved by the Department of Transportation (Division of Project Development).

This grant of privilege in the public way shall be subject to the provisions of Section 10-28-015 and all other required provisions of the Municipal Code of Chicago.

The grantee shall pay to the City of Chicago as compensation for the privilege #1110179 herein granted the sum of four hundred ($400.00) per annum in advance.


A 25% penalty will be added for payments received after due date.

The permit holder agrees to hold the City of Chicago harmless for any damage, relocation or replacement costs associated with damage, relocation or removal of private property caused by the City performing work in the public way.

Authority herein given and granted for a period of five (5) years from and after 12/17/2013.

Alderman _____

Michael R. Zalewski 23rd Ward

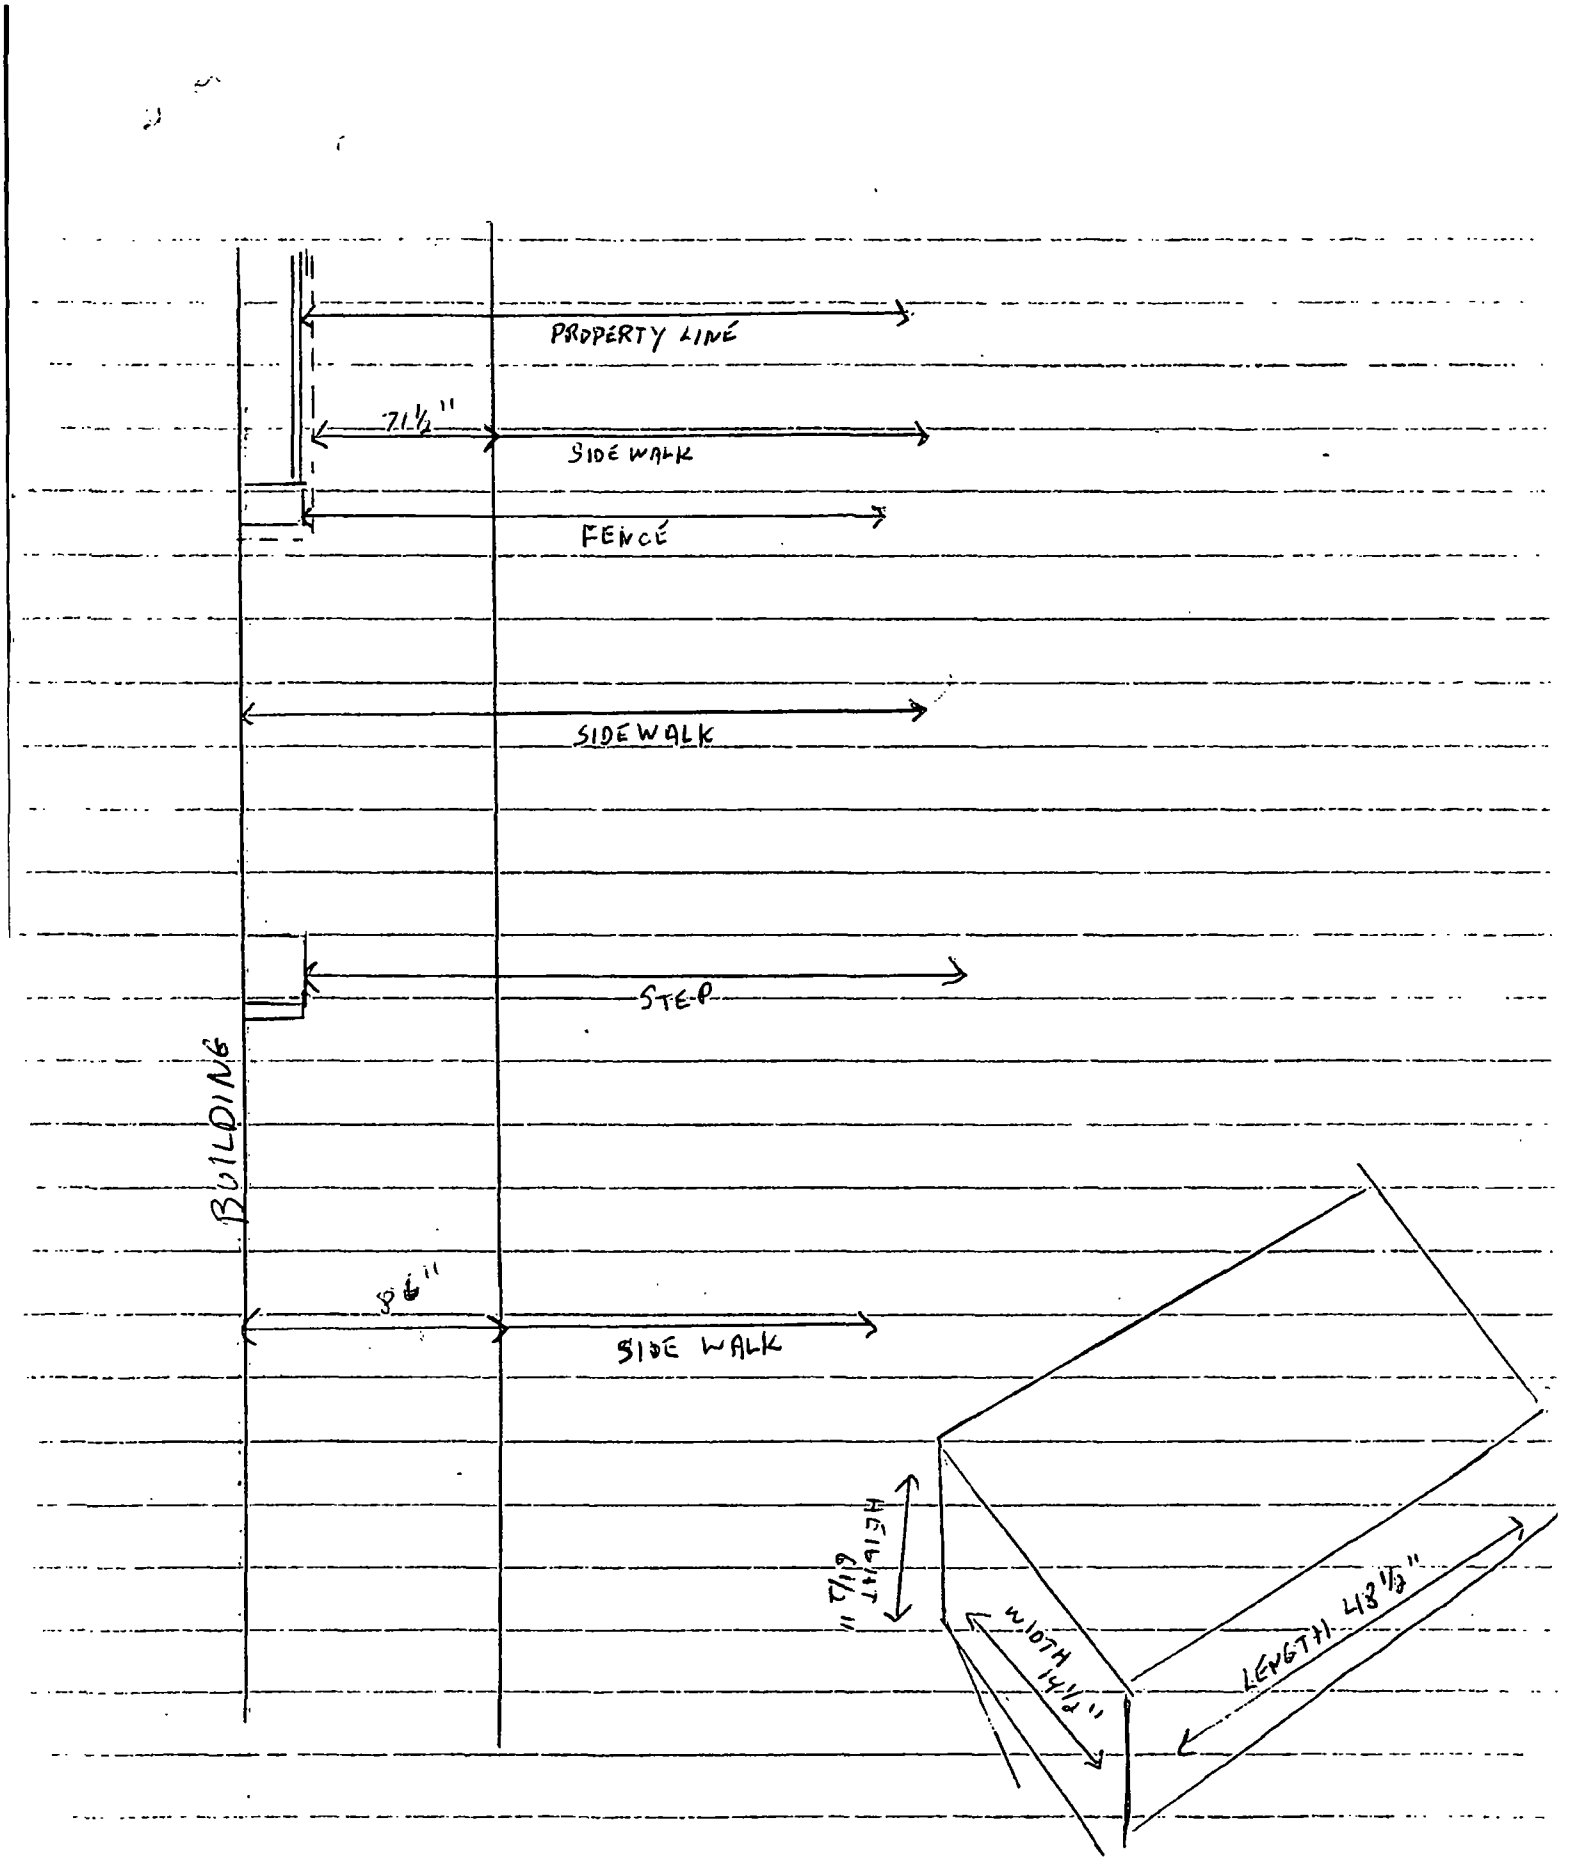
PROPERTY LINE
7 1/2"
SIDE WALK
FENCE
SIDEWALK
STEP
BUILDING
8"
SIDE WALK
HEIGHT 6 1/2"
WIDTH 14 1/2"
LENGTH 43 1/3"

Department of Business Affairs and Consumer Protection
Small Business Center - Public Way Use Unit
City Hall - 121 N. LaSalle Street, Room 800 • Chicago, IL 60602
(312)-74-GOBIZ (312-744-6249) • (312) 744-1944 (TTY)
http://www.cityofchicago.org/bacp

01/15/2014

Alderman **Michael R. Zalewski**
Ward # **23**
City of Chicago
City Hall, Room **203**
121 North LaSalle Street
Chicago, Illinois 60602

Re: An ordinance to use and maintain a portion of the public right-of-way for **one (1) step(s)** for **PATRICK'S TAVERN**, adjacent to the premises known as **6296 S. Archer Ave.**.

Dear Alderman **Michael R. Zalewski**:

The applicant referenced above has requested the use of the public right-of-way for a **step(s)**. An ordinance has been prepared by the Department of Business Affairs and Consumer Protection – Small Business Center - Public Way Use Unit for presentation to the City Council. Because this request was made for properties located in your ward, as approved by you as per the attached, I respectfully request that you introduce the attached ordinance at the next City Council meeting.

If you have any questions regarding this ordinance, please contact Anthony Bertuca at (312) 744-5506.

Department of Business Affairs and Consumer Protection

City of Chicago

O2014-671

Office of the City Clerk

Document Tracking Sheet

Meeting Date:	1/15/2014
Sponsor(s):	Zalewski (23)
Type:	Ordinance
Title:	Grant(s) of privilege in public way for Richard-Midway Funeral Home
Committee(s) Assignment:	Committee on Transportation and Public Way

ORDINANCE
RICHARD-MIDWAY FUNERAL HOME
Acct. No. 28321 - 1
Permit No. 1110037

Be It Ordained by the City Council of the City of Chicago:

SECTION 1. Permission and authority are hereby given and granted to RICHARD-MIDWAY FUNERAL HOME, upon the terms and subject to the conditions of this ordinance to maintain and use one (1) sign(s) projecting over the public right-of-way attached to its premises known as 5749 S. Archer Ave..

Said sign structure(s) measures as follows; along S. Archer Avenue:
One (1) at eight (8) feet in length, nine point five (9.5) feet in height and ten (10) feet above grade level.

The location of said privilege shall be as shown on prints kept on file with the Department of Business Affairs and Consumer Protection and the Office of the City Clerk.

Said privilege shall be constructed in accordance with plans and specifications approved by the Department of Transportation (Division of Project Development) and Zoning Department - Signs.

This grant of privilege in the public way shall be subject to the provisions of Section 10-28-015 and all other required provisions of the Municipal Code of Chicago.

The grantee shall pay to the City of Chicago as compensation for the privilege #1110037 herein granted the sum of three hundred ($300.00) per annum in advance.


A 25% penalty will be added for payments received after due date.

The permit holder agrees to hold the City of Chicago harmless for any damage, relocation or replacement costs associated with damage, relocation or removal of private property caused by the City performing work in the public way.

Authority herein given and granted for a period of five (5) years from and after 11/05/2013.

Alderman _____

Michael R. Zalewski 23rd Ward

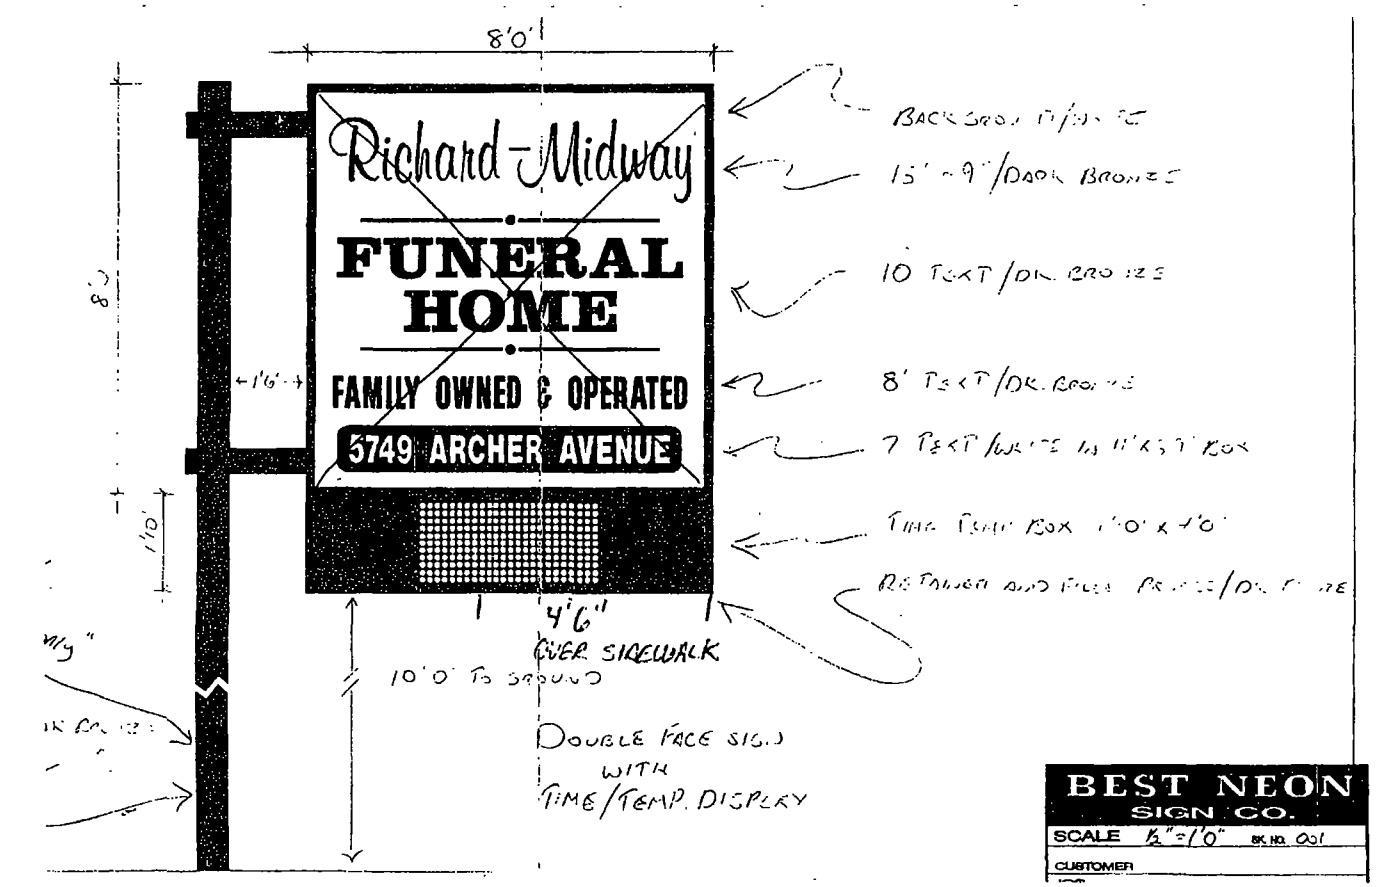
8'0"
8'0"
1'6"
1'0"
Richard-Midway
FUNERAL HOME
FAMILY OWNED & OPERATED
5749 ARCHER AVENUE
4'6"
OVER SIDEWALK
10'0" TO GROUND
DOUBLE FACE SIGN
WITH
TIME/TEMP. DISPLAY
BEST NEON SIGN CO.
SCALE 1/2"=1'0"
CUSTOMER

Department of Business Affairs and Consumer Protection
Small Business Center - Public Way Use Unit
City Hall - 121 N. LaSalle Street, Room 800 • Chicago, IL 60602
(312)-74-GOBIZ (312-744-6249) • (312) 744-1944 (TTY)
http://www.cityofchicago.org/bacp

01/15/2014

Alderman **Michael R. Zalewski**
Ward # **23**
City of Chicago
City Hall, Room **203**
121 North LaSalle Street
Chicago, Illinois 60602

Re: An ordinance to use and maintain a portion of the public right-of-way for **one (1) sign(s)** for **RICHARD-MIDWAY FUNERAL HOME**, adjacent to the premises known as **5749 S. Archer Ave.**.

Dear Alderman **Michael R. Zalewski**:

The applicant referenced above has requested the use of the public right-of-way for a **sign(s)**. An ordinance has been prepared by the Department of Business Affairs and Consumer Protection – Small Business Center - Public Way Use Unit for presentation to the City Council. Because this request was made for properties located in your ward, as approved by you as per the attached, I respectfully request that you introduce the attached ordinance at the next City Council meeting.

If you have any questions regarding this ordinance, please contact Anthony Bertuca at (312) 744-5506.

Department of Business Affairs and Consumer Protection

City of Chicago

O2014-673

Office of the City Clerk

Document Tracking Sheet

Meeting Date:	1/15/2014
Sponsor(s):	Zalewski (23)
Type:	Ordinance
Title:	Grant(s) of privilege in public way for Rocket Auto Sales, Inc.
Committee(s) Assignment:	Committee on Transportation and Public Way

ORDINANCE
ROCKET AUTO SALES, INC.
Acct. No. 313802 - 1
Permit No. 1110141

Be It Ordained by the City Council of the City of Chicago:

SECTION 1. Permission and authority are hereby given and granted to ROCKET AUTO SALES, INC., upon the terms and subject to the conditions of this ordinance to maintain and use one (1) sign(s) projecting over the public right-of-way attached to its premises known as 5552 S. Archer Ave..

Said sign structure(s) measures as follows; along S. Archer:
One (1) at eight (8) feet in length, four (4) feet in height and twenty (20) feet above grade level.

The location of said privilege shall be as shown on prints kept on file with the Department of Business Affairs and Consumer Protection and the Office of the City Clerk.

Said privilege shall be constructed in accordance with plans and specifications approved by the Department of Transportation (Division of Project Development) and Zoning Department - Signs.

This grant of privilege in the public way shall be subject to the provisions of Section 10-28-015 and all other required provisions of the Municipal Code of Chicago.

The grantee shall pay to the City of Chicago as compensation for the privilege #1110141 herein granted the sum of three hundred ($300.00) per annum in advance.

A 25% penalty will be added for payments received after due date.

The permit holder agrees to hold the City of Chicago harmless for any damage, relocation or replacement costs associated with damage, relocation or removal of private property caused by the City performing work in the public way.

Authority herein given and granted for a period of five (5) years from and after 11/05/2013.


Alderman _____


Michael R. Zalewski 23rd Ward

KocketAuto Sales

5552 S. ARCHER Ave
CHICAGO JL 60638

ROCKET AUTO SALES
5552 S. ARCHER AVE.
CHICAGO, IL 60638

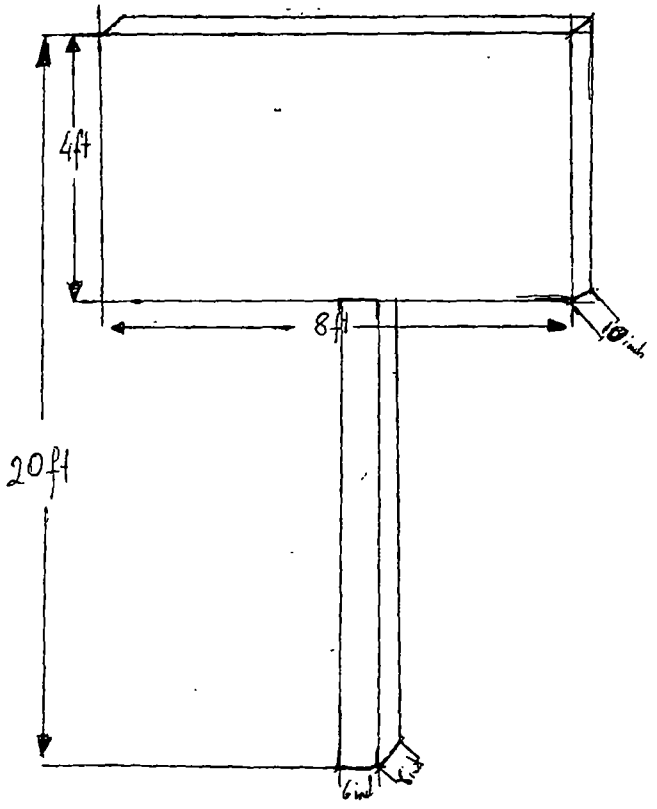

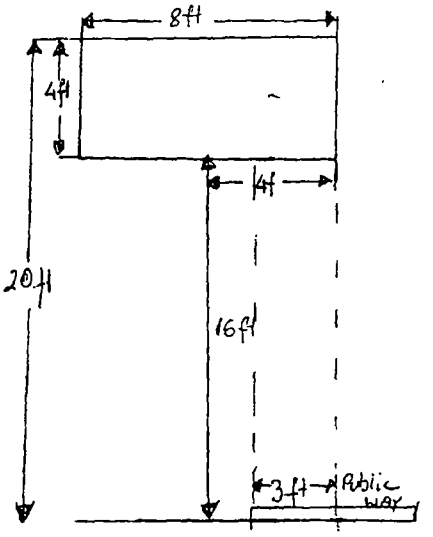

Department of Business Affairs and Consumer Protection
Small Business Center - Public Way Use Unit
City Hall - 121 N. LaSalle Street, Room 800 • Chicago, IL 60602
(312)-74-GOBIZ (312-744-6249) • (312) 744-1944 (TTY)
http://www.cityofchicago.org/bacp

01/15/2014

Alderman **Michael R. Zalewski**
Ward # **23**
City of Chicago
City Hall, Room **203**
121 North LaSalle Street
Chicago, Illinois 60602

Re: An ordinance to use and maintain a portion of the public right-of-way for **one (1) sign(s)** for **ROCKET AUTO SALES, INC.**, adjacent to the premises known as **5552 S. Archer Ave.**.

Dear Alderman **Michael R. Zalewski**:

The applicant referenced above has requested the use of the public right-of-way for a **sign(s)**. An ordinance has been prepared by the Department of Business Affairs and Consumer Protection – Small Business Center - Public Way Use Unit for presentation to the City Council. Because this request was made for properties located in your ward, as approved by you as per the attached, I respectfully request that you introduce the attached ordinance at the next City Council meeting.

If you have any questions regarding this ordinance, please contact Anthony Bertuca at (312) 744-5506.

Department of Business Affairs and Consumer Protection

City of Chicago

O2014-684

Office of the City Clerk

Document Tracking Sheet

Meeting Date:	1/15/2014
Sponsor(s):	Zalewski (23)
Type:	Ordinance
Title:	Grant(s) of privilege in public way for VIP Tire Corporation
Committee(s) Assignment:	Committee on Transportation and Public Way

ORDINANCE
V I P TIRE CORPORATION
Acct. No. 24771 - 1
Permit No. 1109970

Be It Ordained by the City Council of the City of Chicago:

SECTION 1. Permission and authority are hereby given and granted to V I P TIRE CORPORATION, upon the terms and subject to the conditions of this ordinance to maintain and use one (1) sign(s) projecting over the public right-of-way attached to its premises known as 5301 S. Archer Ave..

Said sign structure(s) measures as follows; along S. Archer Avenue:
One (1) at twenty-seven (27) feet in length, five point five (5.5) feet in height and twenty-seven (27) feet above grade level.

The location of said privilege shall be as shown on prints kept on file with the Department of Business Affairs and Consumer Protection and the Office of the City Clerk.

Said privilege shall be constructed in accordance with plans and specifications approved by the Department of Transportation (Division of Project Development) and Zoning Department - Signs.

This grant of privilege in the public way shall be subject to the provisions of Section 10-28-015 and all other required provisions of the Municipal Code of Chicago.

The grantee shall pay to the City of Chicago as compensation for the privilege #1109970 herein granted the sum of three hundred ($300.00) per annum in advance.

A 25% penalty will be added for payments received after due date.

The permit holder agrees to hold the City of Chicago harmless for any damage, relocation or replacement costs associated with damage, relocation or removal of private property caused by the City performing work in the public way.

Authority herein given and granted for a period of five (5) years from and after 11/19/2013.

Alderman _____
Michael R. Zalewski 23rd Ward


GOODYEAR
V.I.P. TIRE
Sparks
Tune-Up
SPARK'S
ARCHER
AUTO

Department of Business Affairs and Consumer Protection
Small Business Center - Public Way Use Unit
City Hall - 121 N. LaSalle Street, Room 800 • Chicago, IL 60602
(312)-74-GOBIZ (312-744-6249) • (312) 744-1944 (TTY)
http://www.cityofchicago.org/bacp

01/15/2014

Alderman **Michael R. Zalewski**
Ward # **23**
City of Chicago
City Hall, Room **203**
121 North LaSalle Street
Chicago, Illinois 60602

Re: An ordinance to use and maintain a portion of the public right-of-way for **one (1) sign(s)** for **V I P TIRE CORPORATION**, adjacent to the premises known as **5301 S. Archer Ave.**.

Dear Alderman **Michael R. Zalewski**:

The applicant referenced above has requested the use of the public right-of-way for a **sign(s)**. An ordinance has been prepared by the Department of Business Affairs and Consumer Protection – Small Business Center - Public Way Use Unit for presentation to the City Council. Because this request was made for properties located in your ward, as approved by you as per the attached, I respectfully request that you introduce the attached ordinance at the next City Council meeting.

If you have any questions regarding this ordinance, please contact Anthony Bertuca at (312) 744-5506.

Department of Business Affairs and Consumer Protection

City of Chicago

O2014-686

Office of the City Clerk

Document Tracking Sheet

Meeting Date:	1/15/2014
Sponsor(s):	Zalewski (23)
Type:	Ordinance
Title:	Grant(s) of privilege in public way for Villa Rosa Pizza
Committee(s) Assignment:	Committee on Transportation and Public Way

ORDINANCE
Villa Rosa Pizza
Acct. No. 386333 - 1
Permit No. 1110148

Be It Ordained by the City Council of the City of Chicago:

SECTION 1. Permission and authority are hereby given and granted to Villa Rosa Pizza, upon the terms and subject to the conditions of this ordinance to maintain and use one (1) sign(s) projecting over the public right-of-way attached to its premises known as 5786 S. Archer Ave..

Said sign structure(s) measures as follows; along S. Archer Avenue:
One (1) at six (6) feet in length, nine (9) feet in height and nine point zero eight (9.08) feet above grade level.

The location of said privilege shall be as shown on prints kept on file with the Department of Business Affairs and Consumer Protection and the Office of the City Clerk.

Said privilege shall be constructed in accordance with plans and specifications approved by the Department of Transportation (Division of Project Development) and Zoning Department - Signs.

This grant of privilege in the public way shall be subject to the provisions of Section 10-28-015 and all other required provisions of the Municipal Code of Chicago.

The grantee shall pay to the City of Chicago as compensation for the privilege #1110148 herein granted the sum of three hundred ($300.00) per annum in advance.

A 25% penalty will be added for payments received after due date.

The permit holder agrees to hold the City of Chicago harmless for any damage, relocation or replacement costs associated with damage, relocation or removal of private property caused by the City performing work in the public way.


Authority herein given and granted for a period of five (5) years from and after Date of Passage.

Alderman _____

Michael R. Zalewski 23rd Ward

5786 S. Archer, Chicago, IL 60638

CIP Enterprises, Inc.

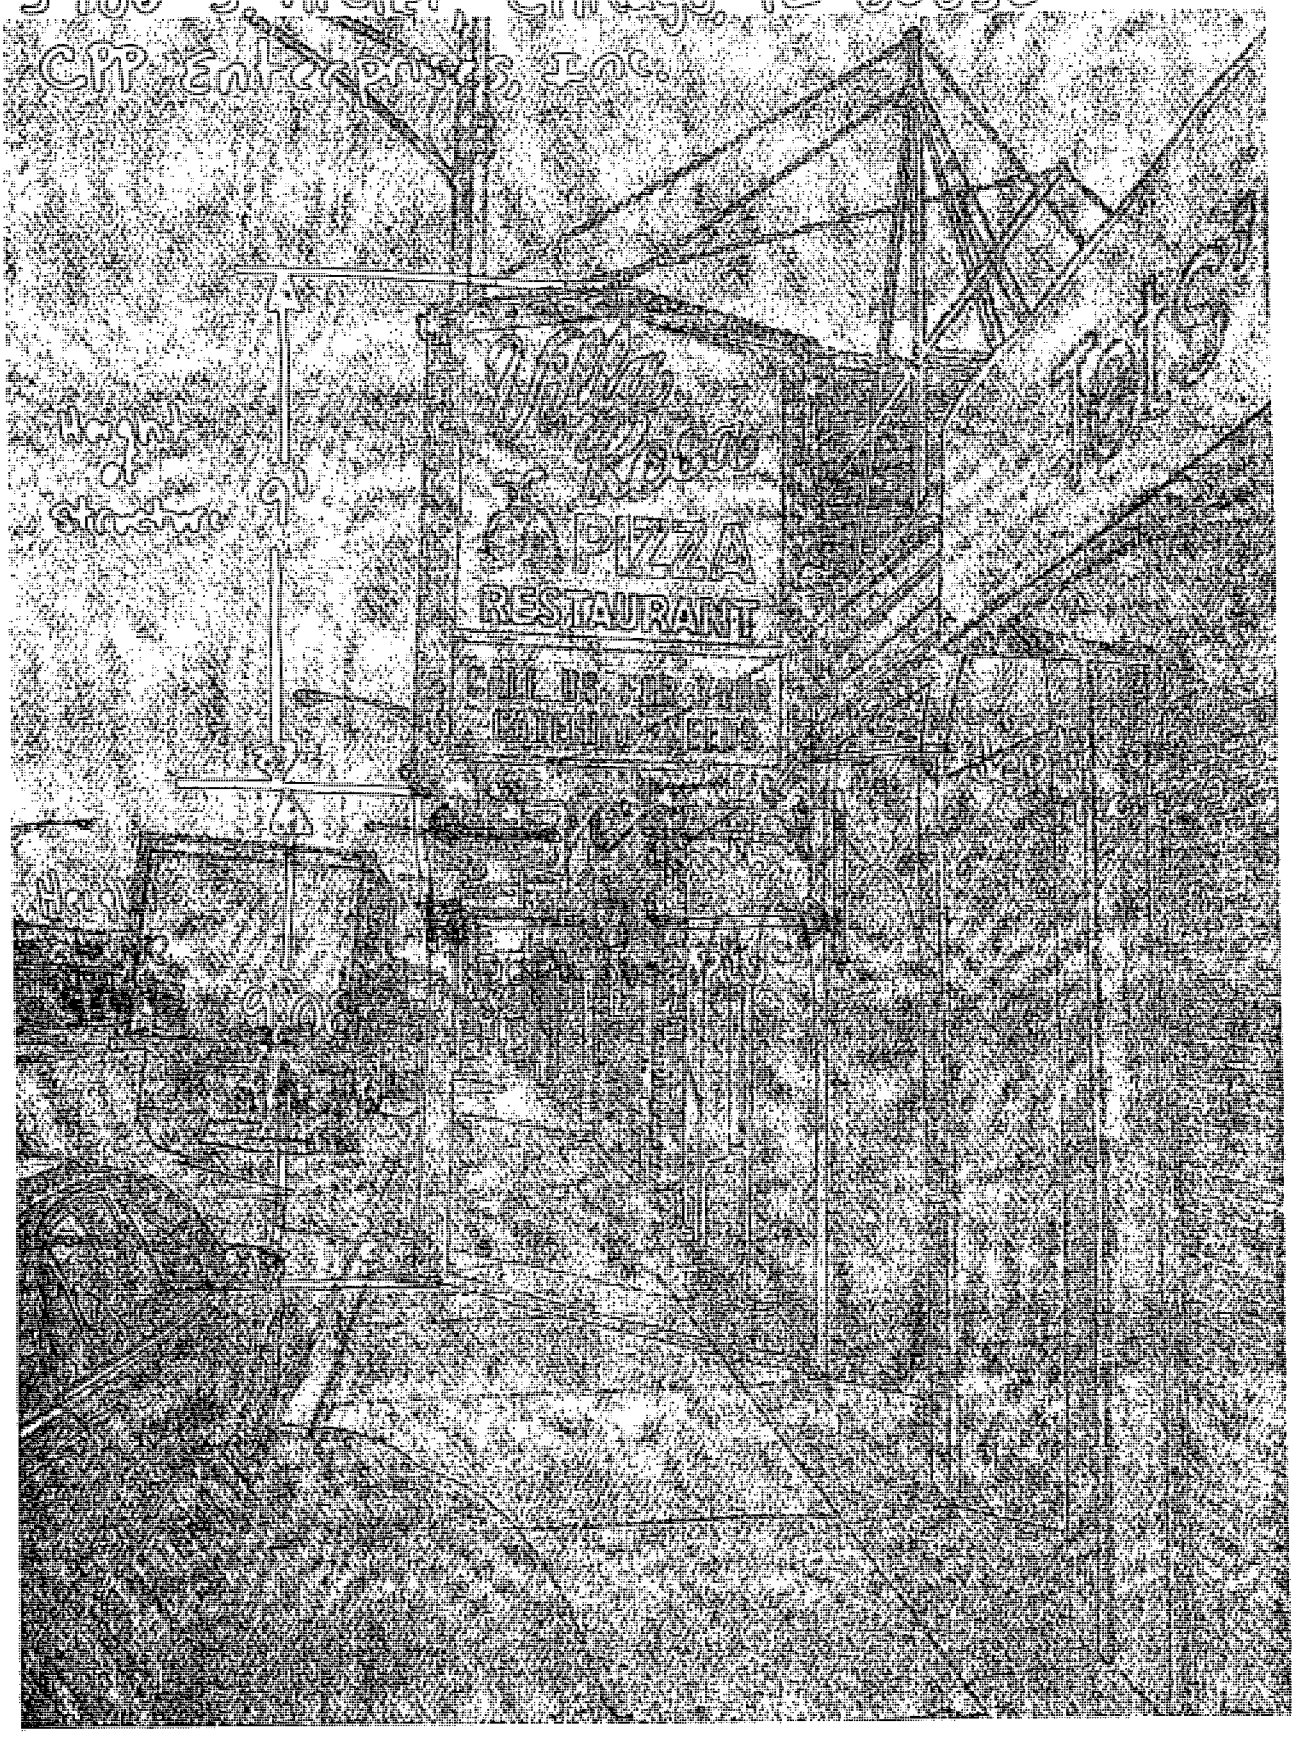

Department of Business Affairs and Consumer Protection
Small Business Center - Public Way Use Unit
City Hall - 121 N. LaSalle Street, Room 800 • Chicago, IL 60602
(312)-74-GOBIZ (312-744-6249) • (312) 744-1944 (TTY)
http://www.cityofchicago.org/bacp

01/15/2014

Alderman **Michael R. Zalewski**
Ward # **23**
City of Chicago
City Hall, Room **203**
121 North LaSalle Street
Chicago, Illinois 60602

Re: An ordinance to use and maintain a portion of the public right-of-way for **one (1) sign(s)** for **Villa Rosa Pizza**, adjacent to the premises known as **5786 S. Archer Ave.**.

Dear Alderman **Michael R. Zalewski**:

The applicant referenced above has requested the use of the public right-of-way for a **sign(s)**. An ordinance has been prepared by the Department of Business Affairs and Consumer Protection – Small Business Center - Public Way Use Unit for presentation to the City Council. Because this request was made for properties located in your ward, as approved by you as per the attached, I respectfully request that you introduce the attached ordinance at the next City Council meeting.

If you have any questions regarding this ordinance, please contact Anthony Bertuca at (312) 744-5506.

Department of Business Affairs and Consumer Protection

City of Chicago

O2014-688

Office of the City Clerk

Document Tracking Sheet

Meeting Date:	1/15/2014
Sponsor(s):	Zalewski (23)
Type:	Ordinance
Title:	Grant(s) of privilege in public way for Weber's Bakery, Inc.
Committee(s) Assignment:	Committee on Transportation and Public Way

ORDINANCE
WEBER'S BAKERY INC
Acct. No. 15083 - 1
Permit No. 1109532

Be It Ordained by the City Council of the City of Chicago:

SECTION 1. Permission and authority are hereby given and granted to WEBER'S BAKERY INC, upon the terms and subject to the conditions of this ordinance to maintain and use one (1) sign(s) projecting over the public right-of-way attached to its premises known as 7055 W. Archer Ave..

Said sign structure(s) measures as follows; along S. Archer Avenue:
One (1) at ten (10) feet in length, ten (10) feet in height and thirteen (13) feet above grade level.

The location of said privilege shall be as shown on prints kept on file with the Department of Business Affairs and Consumer Protection and the Office of the City Clerk.

Said privilege shall be constructed in accordance with plans and specifications approved by the Department of Transportation (Division of Project Development) and Zoning Department - Signs.

This grant of privilege in the public way shall be subject to the provisions of Section 10-28-015 and all other required provisions of the Municipal Code of Chicago.

The grantee shall pay to the City of Chicago as compensation for the privilege #1109532 herein granted the sum of three hundred ($300.00) per annum in advance.

A 25% penalty will be added for payments received after due date.

The permit holder agrees to hold the City of Chicago harmless for any damage, relocation or replacement costs associated with damage, relocation or removal of private property caused by the City performing work in the public way.

Authority herein given and granted for a period of five (5) years from and after 11/05/2013.

Alderman _____

Michael R. Zalewski 23rd Ward


Weber's Bakery
WB
Since 1930

Department of Business Affairs and Consumer Protection
Small Business Center - Public Way Use Unit
City Hall - 121 N. LaSalle Street, Room 800 • Chicago, IL 60602
(312)-74-GOBIZ (312-744-6249) • (312) 744-1944 (TTY)
http://www.cityofchicago.org/bacp

01/15/2014

Alderman **Michael R. Zalewski**
Ward # **23**
City of Chicago
City Hall, Room **203**
121 North LaSalle Street
Chicago, Illinois 60602

Re: An ordinance to use and maintain a portion of the public right-of-way for **one (1) sign(s)** for **WEBER'S BAKERY INC**, adjacent to the premises known as **7055 W. Archer Ave.**.

Dear Alderman **Michael R. Zalewski**:

The applicant referenced above has requested the use of the public right-of-way for a **sign(s)**. An ordinance has been prepared by the Department of Business Affairs and Consumer Protection – Small Business Center - Public Way Use Unit for presentation to the City Council. Because this request was made for properties located in your ward, as approved by you as per the attached, I respectfully request that you introduce the attached ordinance at the next City Council meeting.

If you have any questions regarding this ordinance, please contact Anthony Bertuca at (312) 744-5506.

Department of Business Affairs and Consumer Protection

City of Chicago

O2014-694

Office of the City Clerk

Document Tracking Sheet

Meeting Date:	1/15/2014
Sponsor(s):	Zalewski (23)
Type:	Ordinance
Title:	Grant(s) of privilege in public way for Douglas Park Dollar & Food - light fixtures
Committee(s) Assignment:	Committee on Transportation and Public Way

ORDINANCE
DOUGLAS PARK DOLLAR & FOOD
Acct. No. 308803 - 1
Permit No. 1109800

Be It Ordained by the City Council of the City of Chicago:

SECTION 1. Permission and authority are hereby given and granted to DOUGLAS PARK DOLLAR & FOOD, upon the terms and subject to the conditions of this ordinance to maintain and use, as now constructed, four (4) Light Fixture(s) projecting over the public right-of-way adjacent to its premises known as 1514 S. Kedzie Ave..

Said Light Fixture(s) at S. Kedzie Avenue measure(s):
Two (2) at point five (.5) feet in length, point two five (.25) feet in width and nine point three three (9.33) feet above grade level.

Said Light Fixture(s) at W. 15th Street measure(s):
Two (2) at point five (.5) feet in length, point two five (.25) feet in width and nine point three three (9.33) feet above grade level.

The location of said privilege shall be as shown on prints kept on file with the Department of Business Affairs and Consumer Protection and the Office of the City Clerk.

Said privilege shall be constructed in accordance with plans and specifications approved by the Department of Transportation (Division of Project Development).

This grant of privilege in the public way shall be subject to the provisions of Section 10-28-015 and all other required provisions of the Municipal Code of Chicago.

The grantee shall pay to the City of Chicago as compensation for the privilege #1109800 herein granted the sum of ninety ($90.00) per annum in advance.


A 25% penalty will be added for payments received after due date.


The permit holder agrees to hold the City of Chicago harmless for any damage, relocation or replacement costs associated with damage, relocation or removal of private property caused by the City performing work in the public way.

Authority herein given and granted for a period of five (5) years from and after 11/05/2013.

Alderman _____

Michael D. Chandler 24th Ward

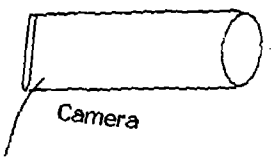
Camera

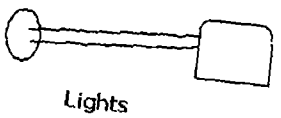
Lights

Department of Business Affairs and Consumer Protection
Small Business Center - Public Way Use Unit
City Hall - 121 N. LaSalle Street, Room 800 • Chicago, IL 60602
(312)-74-GOBIZ (312-744-6249) • (312) 744-1944 (TTY)
http //www cityofchicago org/bacp

01/15/2014

Alderman **Michael D. Chandler**
Ward # **24**
City of Chicago
City Hall, Room **203**
121 North LaSalle Street
Chicago, Illinois 60602

Re: An ordinance to use and maintain a portion of the public right-of-way for **four (4) light fixture(s)** for **DOUGLAS PARK DOLLAR & FOOD**, adjacent to the premises known as **1514 S. Kedzie Ave.**.

Dear Alderman **Michael D. Chandler**:

The applicant referenced above has requested the use of the public right-of-way for a **light fixture(s)**. An ordinance has been prepared by the Department of Business Affairs and Consumer Protection – Small Business Center - Public Way Use Unit for presentation to the City Council. Because this request was made for properties located in your ward, as approved by you as per the attached, I respectfully request that you introduce the attached ordinance at the next City Council meeting.

If you have any questions regarding this ordinance, please contact Anthony Bertuca at (312) 744-5506.

Department of Business Affairs and Consumer Protection

City of Chicago

O2014-695

Office of the City Clerk

Document Tracking Sheet

Meeting Date:	1/15/2014
Sponsor(s):	Zalewski (23)
Type:	Ordinance
Title:	Grant(s) of privilege in public way for Douglas Park Dollar & Food - sign
Committee(s) Assignment:	Committee on Transportation and Public Way

ORDINANCE
DOUGLAS PARK DOLLAR & FOOD
Acct. No. 308803 - 1
Permit No. 1109802

Be It Ordained by the City Council of the City of Chicago:

SECTION 1. Permission and authority are hereby given and granted to DOUGLAS PARK DOLLAR & FOOD, upon the terms and subject to the conditions of this ordinance to maintain and use one (1) sign(s) projecting over the public right-of-way attached to its premises known as 1514 S. Kedzie Ave..

Said sign structure(s) measures as follows; along Kedzie and 15th Street:
One (1) at twenty-two (22) feet in length, point zero eight (.08) feet in height and nine point three three (9.33) feet above grade level.

The location of said privilege shall be as shown on prints kept on file with the Department of Business Affairs and Consumer Protection and the Office of the City Clerk.

Said privilege shall be constructed in accordance with plans and specifications approved by the Department of Transportation (Division of Project Development) and Zoning Department - Signs.

This grant of privilege in the public way shall be subject to the provisions of Section 10-28-015 and all other required provisions of the Municipal Code of Chicago.

The grantee shall pay to the City of Chicago as compensation for the privilege #1109802 herein granted the sum of one hundred ($100.00) per annum in advance.


A 25% penalty will be added for payments received after due date.

The permit holder agrees to hold the City of Chicago harmless for any damage, relocation or replacement costs associated with damage, relocation or removal of private property caused by the City performing work in the public way.

Authority herein given and granted for a period of five (5) years from and after 11/05/2013.

Alderman _____

Michael D. Chandler 24th Ward

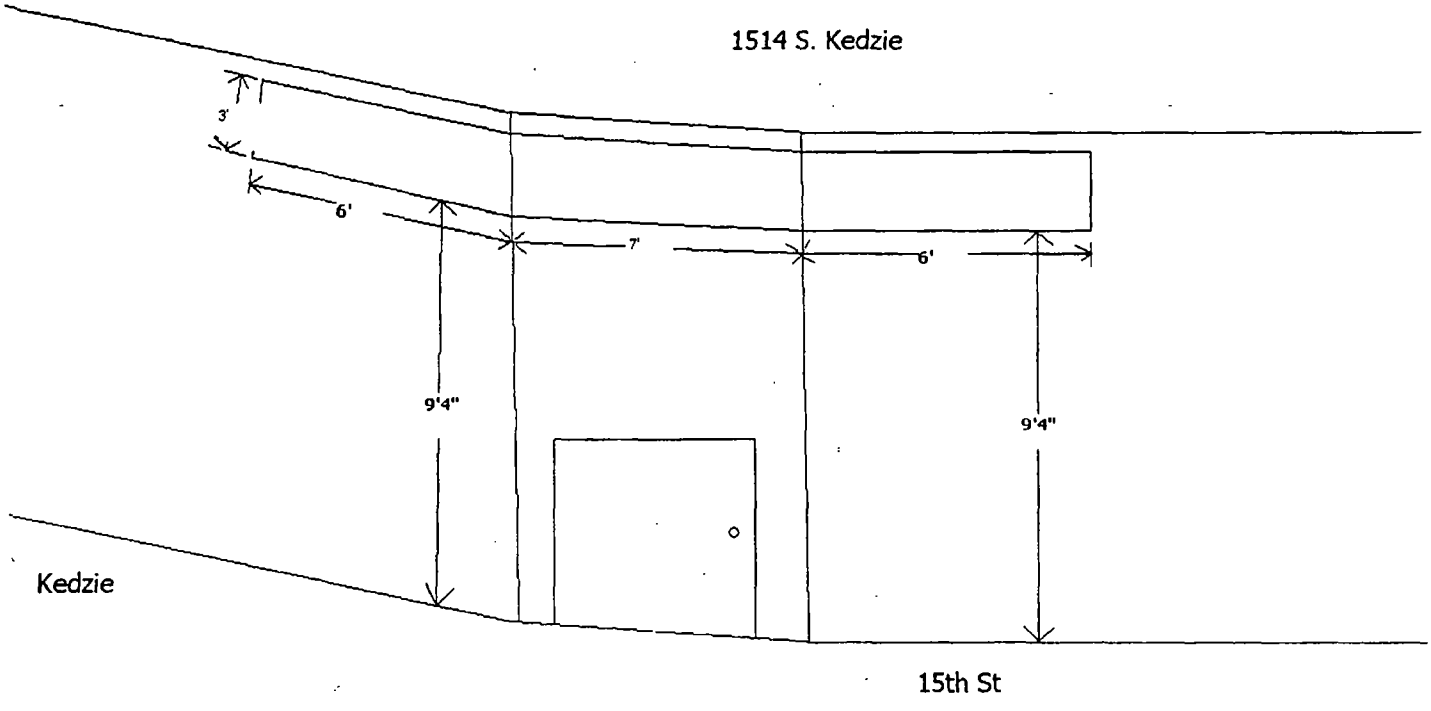
1514 S. Kedzie
3'
6'
7'
6'
9'4"
9'4"
Kedzie
15th St

Department of Business Affairs and Consumer Protection
Small Business Center - Public Way Use Unit
City Hall - 121 N LaSalle Street, Room 800 • Chicago, IL 60602
(312)-74-GOBIZ (312-744-6249) • (312) 744-1944 (TTY)
http://www.cityofchicago.org/bacp

01/15/2014

Alderman **Michael D. Chandler**
Ward # **24**
City of Chicago
City Hall, Room **203**
121 North LaSalle Street
Chicago, Illinois 60602

Re: An ordinance to use and maintain a portion of the public right-of-way for **one (1) sign(s)** for **DOUGLAS PARK DOLLAR & FOOD**, adjacent to the premises known as **1514 S. Kedzie Ave.**.

Dear Alderman **Michael D. Chandler**:

The applicant referenced above has requested the use of the public right-of-way for a **sign(s)**. An ordinance has been prepared by the Department of Business Affairs and Consumer Protection – Small Business Center - Public Way Use Unit for presentation to the City Council. Because this request was made for properties located in your ward, as approved by you as per the attached, I respectfully request that you introduce the attached ordinance at the next City Council meeting.

If you have any questions regarding this ordinance, please contact Anthony Bertuca at (312) 744-5506.

Department of Business Affairs and Consumer Protection

City of Chicago

O2014-697

Office of the City Clerk

Document Tracking Sheet

Meeting Date:	1/15/2014
Sponsor(s):	Zalewski (23)
Type:	Ordinance
Title:	Grant(s) of privilege in public way for Douglas Park Dollar & Food - security camera
Committee(s) Assignment:	Committee on Transportation and Public Way

ORDINANCE
DOUGLAS PARK DOLLAR & FOOD
Acct. No. 308803 - 1
Permit No. 1109801

Be It Ordained by the City Council of the City of Chicago:

SECTION 1. Permission and authority are hereby given and granted to DOUGLAS PARK DOLLAR & FOOD, upon the terms and subject to the conditions of this ordinance to maintain and use, as now constructed, one (1) Security Camera(s) projecting over the public right-of-way for security purposes adjacent to its premises known as 1514 S. Kedzie Ave..

Said Security Camera(s) at S. Kedzie Avenue measure(s):
One (1) at point five (.5) feet in length, point two five (.25) feet in width and seven (7) feet above grade level.

The location of said privilege shall be as shown on prints kept on file with the Department of Business Affairs and Consumer Protection and the Office of the City Clerk.

Said privilege shall be constructed in accordance with plans and specifications approved by the Department of Planning and Development and Department of Transportation (Division of Project Development).

This grant of privilege in the public way shall be subject to the provisions of Section 10-28-015 and all other required provisions of the Municipal Code of Chicago.

The grantee shall pay to the City of Chicago as compensation for the privilege #1109801 herein granted the sum of zero ($.00) per annum in advance.


A 25% penalty will be added for payments received after due date.


The permit holder agrees to hold the City of Chicago harmless for any damage, relocation or replacement costs associated with damage, relocation or removal of private property caused by the City performing work in the public way.

Authority herein given and granted for a period of five (5) years from and after 11/05/2013.

Alderman _____

Michael D. Chandler 24th Ward

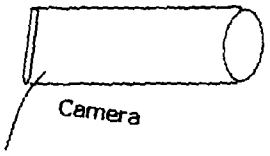
Camera

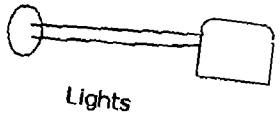
Lights

Department of Business Affairs and Consumer Protection
Small Business Center - Public Way Use Unit
City Hall - 121 N. LaSalle Street, Room 800 • Chicago, IL 60602
(312)-74-GOBIZ (312-744-6249) • (312) 744-1944 (TTY)
http://www.cityofchicago.org/bacp

01/15/2014

Alderman **Michael D. Chandler**
Ward # **24**
City of Chicago
City Hall, Room **203**
121 North LaSalle Street
Chicago, Illinois 60602

Re: An ordinance to use and maintain a portion of the public right-of-way for **one (1) security camera(s)** for **DOUGLAS PARK DOLLAR & FOOD**, adjacent to the premises known as **1514 S. Kedzie Ave.**.

Dear Alderman **Michael D. Chandler**:

The applicant referenced above has requested the use of the public right-of-way for a **security camera(s)**. An ordinance has been prepared by the Department of Business Affairs and Consumer Protection – Small Business Center - Public Way Use Unit for presentation to the City Council. Because this request was made for properties located in your ward, as approved by you as per the attached, I respectfully request that you introduce the attached ordinance at the next City Council meeting.

If you have any questions regarding this ordinance, please contact Anthony Bertuca at (312) 744-5506.

Department of Business Affairs and Consumer Protection

City of Chicago

O2014-698

Office of the City Clerk

Document Tracking Sheet

Meeting Date:	1/15/2014
Sponsor(s):	Zalewski (23)
Type:	Ordinance
Title:	Grant(s) of privilege in public way for La Vinata - sign
Committee(s) Assignment:	Committee on Transportation and Public Way

ORDINANCE
LA VINATA
Acct. No. 278487 - 1
Permit No. 1110209

Be It Ordained by the City Council of the City of Chicago:

SECTION 1. Permission and authority are hereby given and granted to LA VINATA, upon the terms and subject to the conditions of this ordinance to maintain and use one (1) sign(s) projecting over the public right-of-way attached to its premises known as 3118-24 W. Cermak Rd..

Said sign structure(s) measures as follows; along W Cermak Rd:
One (1) at five (5) feet in length, twenty (20) feet in height and twelve (12) feet above grade level.

The location of said privilege shall be as shown on prints kept on file with the Department of Business Affairs and Consumer Protection and the Office of the City Clerk.

Said privilege shall be constructed in accordance with plans and specifications approved by the Department of Transportation (Division of Project Development) and Zoning Department - Signs.


This grant of privilege in the public way shall be subject to the provisions of Section 10-28-015 and all other required provisions of the Municipal Code of Chicago.

The grantee shall pay to the City of Chicago as compensation for the privilege #1110209 herein granted the sum of three hundred ($300.00) per annum in advance.

A 25% penalty will be added for payments received after due date.


The permit holder agrees to hold the City of Chicago harmless for any damage, relocation or replacement costs associated with damage, relocation or removal of private property caused by the City performing work in the public way.


Authority herein given and granted for a period of five (5) years from and after 12/17/2013.

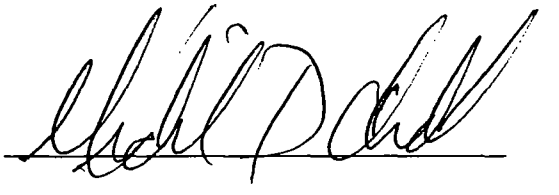Alderman 

Michael D. Chandler 24th Ward

3119-24 W. Cermak Rd

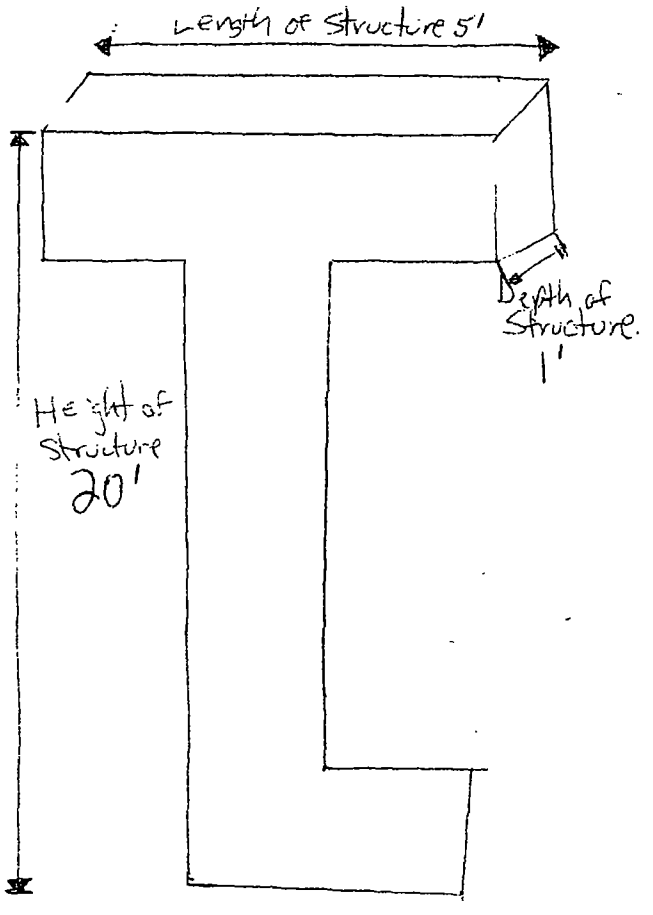

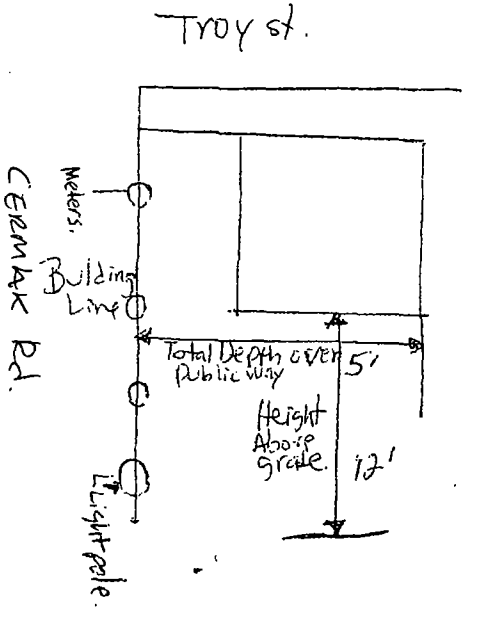

Department of Business Affairs and Consumer Protection
Small Business Center - Public Way Use Unit
City Hall - 121 N. LaSalle Street, Room 800 • Chicago, IL 60602
(312)-74-GOBIZ (312-744-6249) • (312) 744-1944 (TTY)
http://www.cityofchicago.org/bacp

01/15/2014

Alderman **Michael D. Chandler**
Ward # **24**
City of Chicago
City Hall, Room **203**
121 North LaSalle Street
Chicago, Illinois 60602

Re: An ordinance to use and maintain a portion of the public right-of-way for **one (1) sign(s)** for **LA VINATA**, adjacent to the premises known as **3118-24 W. Cermak Rd.**.

Dear Alderman **Michael D. Chandler**:

The applicant referenced above has requested the use of the public right-of-way for a **sign(s)**. An ordinance has been prepared by the Department of Business Affairs and Consumer Protection – Small Business Center - Public Way Use Unit for presentation to the City Council. Because this request was made for properties located in your ward, as approved by you as per the attached, I respectfully request that you introduce the attached ordinance at the next City Council meeting.

If you have any questions regarding this ordinance, please contact Anthony Bertuca at (312) 744-5506.

Department of Business Affairs and Consumer Protection

City of Chicago

O2014-699

Office of the City Clerk

Document Tracking Sheet

Meeting Date:	1/15/2014
Sponsor(s):	Zalewski (23)
Type:	Ordinance
Title:	Grant(s) of privilege in public way for La Vinata - light fixtures
Committee(s) Assignment:	Committee on Transportation and Public Way

ORDINANCE
LA VINATA
Acct. No. 278487 - 1
Permit No. 1110380

Be It Ordained by the City Council of the City of Chicago:

SECTION 1. Permission and authority are hereby given and granted to LA VINATA, upon the terms and subject to the conditions of this ordinance to maintain and use, as now constructed, five (5) Light Fixture(s) projecting over the public right-of-way adjacent to its premises known as 3118-24 W. Cermak Rd..

Said Light Fixture(s) at W. Cermak Rd measure(s):
Three (3) at one point five (1.5) foot in length, one (1) foot in width and twelve (12) feet above grade level.

Said Light Fixture(s) at S. Troy Street measure(s):
Two (2) at one point five (1.5) foot in length, one (1) foot in width and twelve (12) feet above grade level.

The location of said privilege shall be as shown on prints kept on file with the Department of Business Affairs and Consumer Protection and the Office of the City Clerk.

Said privilege shall be constructed in accordance with plans and specifications approved by the Department of Transportation (Division of Project Development).

This grant of privilege in the public way shall be subject to the provisions of Section 10-28-015 and all other required provisions of the Municipal Code of Chicago.

The grantee shall pay to the City of Chicago as compensation for the privilege #1110380 herein granted the sum of ninety-five ($95.00) per annum in advance.

A 25% penalty will be added for payments received after due date

The permit holder agrees to hold the City of Chicago harmless for any damage, relocation or replacement costs associated with damage, relocation or removal of private property caused by the City performing work in the public way.


Authority herein given and granted for a period of five (5) years from and after 01/13/2014.

Alderman _____

Michael D. Chandler 24th Ward

West
South — NORTH
East.

3118-24 W. Cermak Rd.

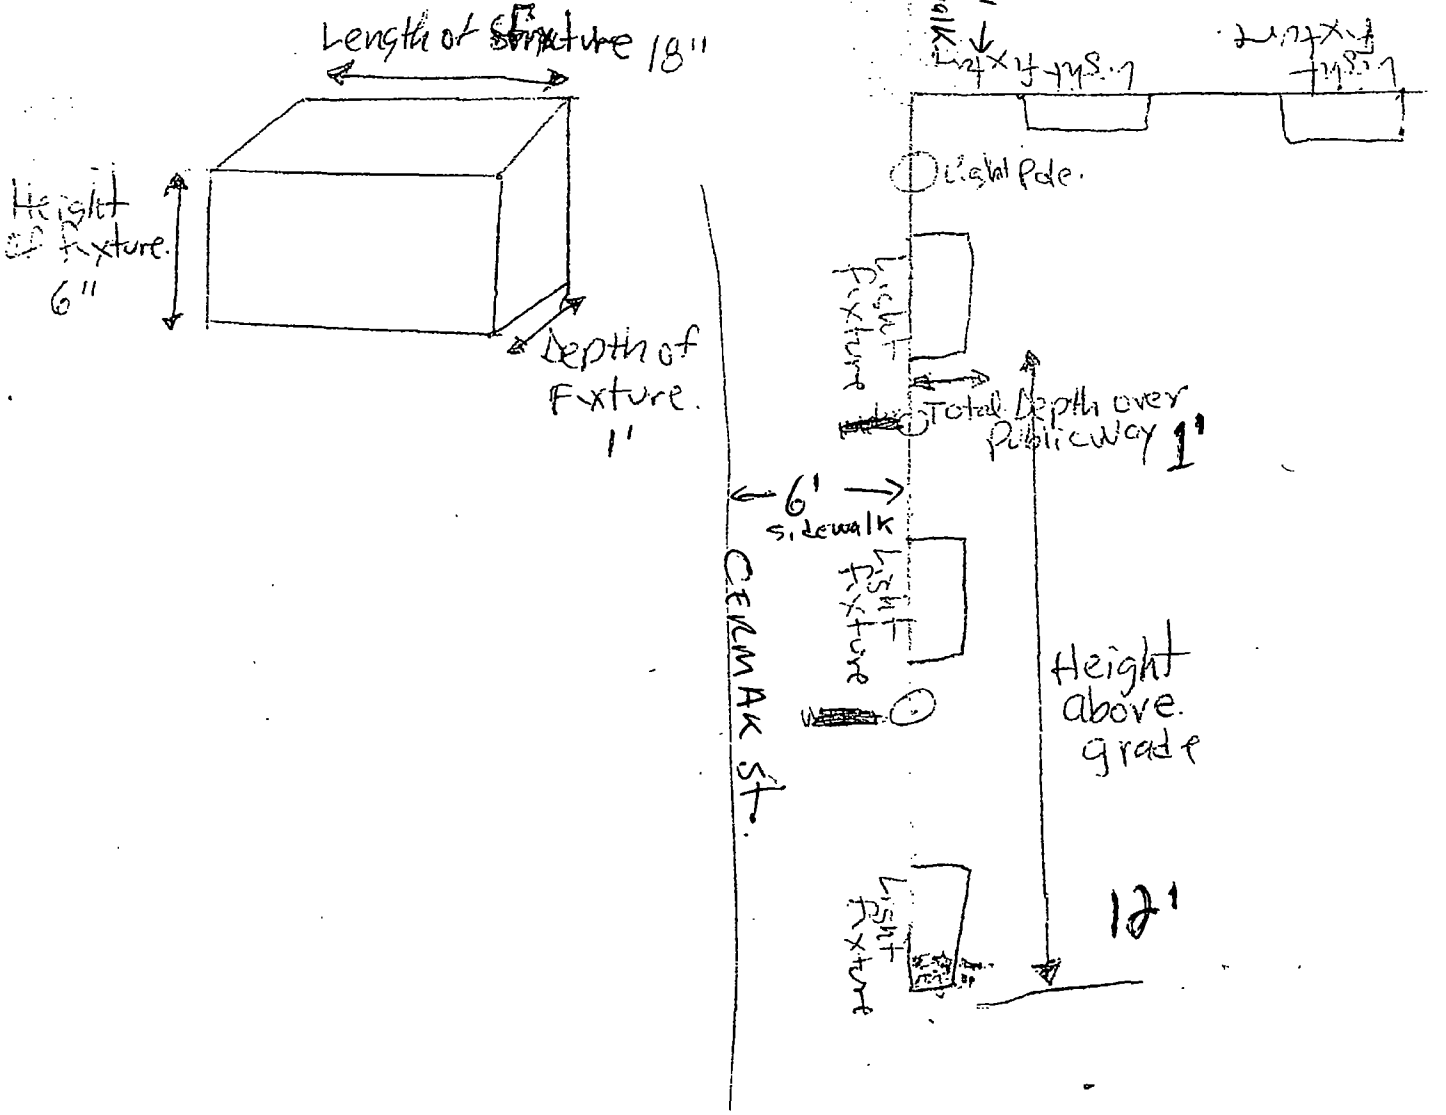

Department of Business Affairs and Consumer Protection
Small Business Center - Public Way Use Unit
City Hall - 121 N. LaSalle Street, Room 800 • Chicago, IL 60602
(312)-74-GOBIZ (312-744-6249) • (312) 744-1944 (TTY)
http://www.cityofchicago.org/bacp

01/15/2014

Alderman **Michael D. Chandler**
Ward # **24**
City of Chicago
City Hall, Room **203**
121 North LaSalle Street
Chicago, Illinois 60602

Re: An ordinance to use and maintain a portion of the public right-of-way for **five (5) light fixture(s)** for **LA VINATA**, adjacent to the premises known as **3118-24 W. Cermak Rd.**.

Dear Alderman **Michael D. Chandler**:

The applicant referenced above has requested the use of the public right-of-way for a **light fixture(s)**. An ordinance has been prepared by the Department of Business Affairs and Consumer Protection – Small Business Center - Public Way Use Unit for presentation to the City Council. Because this request was made for properties located in your ward, as approved by you as per the attached, I respectfully request that you introduce the attached ordinance at the next City Council meeting.

If you have any questions regarding this ordinance, please contact Anthony Bertuca at (312) 744-5506.

Department of Business Affairs and Consumer Protection

City of Chicago

O2014-701

Office of the City Clerk

Document Tracking Sheet

Meeting Date:	1/15/2014
Sponsor(s):	Zalewski (23)
Type:	Ordinance
Title:	Grant(s) of privilege in public way for Texas Auto
Committee(s) Assignment:	Committee on Transportation and Public Way

ORDINANCE
TEXAS AUTO
Acct. No. 254577 - 1
Permit No. 1110233

Be It Ordained by the City Council of the City of Chicago:

SECTION 1. Permission and authority are hereby given and granted to TEXAS AUTO, upon the terms and subject to the conditions of this ordinance to maintain and use one (1) sign(s) projecting over the public right-of-way attached to its premises known as 1848 S. Pulaski Rd..

Said sign structure(s) measures as follows; along S. Pulaski:
One (1) at eleven (11) feet in length, five (5) feet in height and eight (8) feet above grade level.

The location of said privilege shall be as shown on prints kept on file with the Department of Business Affairs and Consumer Protection and the Office of the City Clerk.

Said privilege shall be constructed in accordance with plans and specifications approved by the Department of Transportation (Division of Project Development) and Zoning Department - Signs.

This grant of privilege in the public way shall be subject to the provisions of Section 10-28-015 and all other required provisions of the Municipal Code of Chicago.

The grantee shall pay to the City of Chicago as compensation for the privilege #1110233 herein granted the sum of three hundred ($300.00) per annum in advance.

A 25% penalty will be added for payments received after due date.


The permit holder agrees to hold the City of Chicago harmless for any damage, relocation or replacement costs associated with damage, relocation or removal of private property caused by the City performing work in the public way.

Authority herein given and granted for a period of five (5) years from and after 12/17/2013.

Alderman _____

Michael D. Chandler 24th Ward


TEXAS
NEW & USED
AUTO
GLASS
STEERING COLUMNS
SE HABLA ESPAÑOL
277-6884

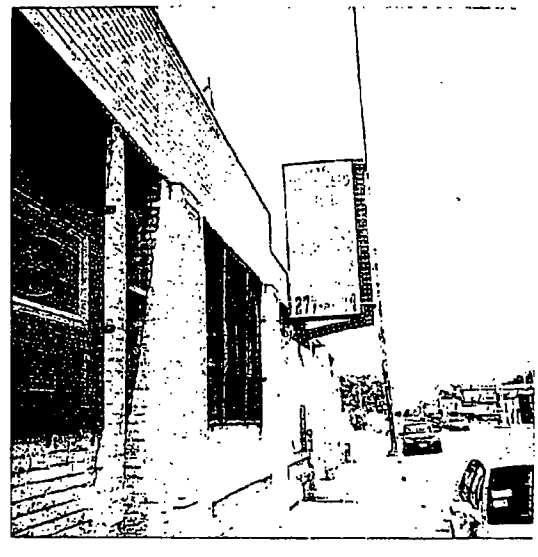

Department of Business Affairs and Consumer Protection
Small Business Center - Public Way Use Unit
City Hall - 121 N. LaSalle Street, Room 800 • Chicago, IL 60602
(312)-74-GOBIZ (312-744-6249) • (312) 744-1944 (TTY)
http://www.cityofchicago.org/bacp

01/15/2014

Alderman **Michael D. Chandler**
Ward # **24**
City of Chicago
City Hall, Room **203**
121 North LaSalle Street
Chicago, Illinois 60602

Re: An ordinance to use and maintain a portion of the public right-of-way for **one (1) sign(s)** for **TEXAS AUTO**, adjacent to the premises known as **1848 S. Pulaski Rd.**.

Dear Alderman **Michael D. Chandler**:

The applicant referenced above has requested the use of the public right-of-way for a **sign(s)**. An ordinance has been prepared by the Department of Business Affairs and Consumer Protection – Small Business Center - Public Way Use Unit for presentation to the City Council. Because this request was made for properties located in your ward, as approved by you as per the attached, I respectfully request that you introduce the attached ordinance at the next City Council meeting.

If you have any questions regarding this ordinance, please contact Anthony Bertuca at (312) 744-5506.

Department of Business Affairs and Consumer Protection

City of Chicago

O2014-702

Office of the City Clerk

Document Tracking Sheet

Meeting Date:	1/15/2014
Sponsor(s):	Solis (25)
Type:	Ordinance
Title:	Grant(s) of privilege in public way for Archer Building Lofts Condominium Association
Committee(s) Assignment:	Committee on Transportation and Public Way

ORDINANCE
Archer Building Lofts Condominium Association
Acct. No. 335777 - 1
Permit No. 1109878

Be It Ordained by the City Council of the City of Chicago:

SECTION 1. Permission and authority are hereby given and granted to Archer Building Lofts Condominium Association, upon the terms and subject to the conditions of this ordinance to maintain and use, as now constructed, two (2) Siamese Connection(s) projecting over the public right-of-way adjacent to its premises known as 2310 S. Canal St..

Said Siamese Connection(s) at S Canal St. measure(s):
One (1) at point five (.5) feet in length, and point eight three (.83) feet in width for a total of point four two (.42) square feet.

Said Siamese Connection(s) at Archer Ave. measure(s):
One (1) at point five (.5) feet in length, and point eight three (.83) feet in width for a total of point four two (.42) square feet.

The location of said privilege shall be as shown on prints kept on file with the Department of Business Affairs and Consumer Protection and the Office of the City Clerk.

Said privilege shall be constructed in accordance with plans and specifications approved by the Department of Transportation (Division of Project Development).

This grant of privilege in the public way shall be subject to the provisions of Section 10-28-015 and all other required provisions of the Municipal Code of Chicago.

The grantee shall pay to the City of Chicago as compensation for the privilege #1109878 herein granted the sum of eight hundred ($800.00) per annum in advance.


A 25% penalty will be added for payments received after due date.

The permit holder agrees to hold the City of Chicago harmless for any damage, relocation or replacement costs associated with damage, relocation or removal of private property caused by the City performing work in the public way.

Authority herein given and granted for a period of five (5) years from and after 12/17/2013.

Alderman _____
Daniel S. Solis 25th Ward

APPLICATION TO USE THE PUBLIC RIGHT OF WAY

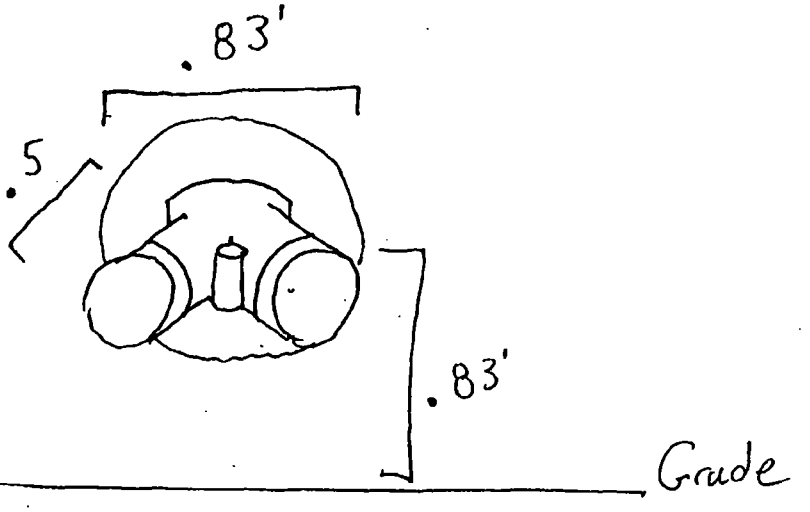

Department of Business Affairs and Consumer Protection
Small Business Center - Public Way Use Unit
City Hall - 121 N. LaSalle Street, Room 800 • Chicago, IL 60602
(312)-74-GOBIZ (312-744-6249) • (312) 744-1944 (TTY)
http://www.cityofchicago.org/bacp

01/15/2014

Alderman **Daniel S. Solis**
Ward # **25**
City of Chicago
City Hall, Room **203**
121 North LaSalle Street
Chicago, Illinois 60602

Re: An ordinance to use and maintain a portion of the public right-of-way for **two (2) siamese connection(s)** for **Archer Building Lofts Condominium Association**, adjacent to the premises known as **2310 S. Canal St.**.

Dear Alderman **Daniel S. Solis**:

The applicant referenced above has requested the use of the public right-of-way for a **siamese connection(s)**. An ordinance has been prepared by the Department of Business Affairs and Consumer Protection – Small Business Center - Public Way Use Unit for presentation to the City Council. Because this request was made for properties located in your ward, as approved by you as per the attached, I respectfully request that you introduce the attached ordinance at the next City Council meeting.

If you have any questions regarding this ordinance, please contact Anthony Bertuca at (312) 744-5506.

Department of Business Affairs and Consumer Protection

City of Chicago

O2014-705

Office of the City Clerk

Document Tracking Sheet

Meeting Date:	1/15/2014
Sponsor(s):	Solis (25)
Type:	Ordinance
Title:	Grant(s) of privilege in public way for Benny's Pizza
Committee(s) Assignment:	Committee on Transportation and Public Way

ORDINANCE
BENNY'S PIZZA
Acct. No. 315728 - 1
Permit No. 1110045

Be It Ordained by the City Council of the City of Chicago:

SECTION 1. Permission and authority are hereby given and granted to BENNY'S PIZZA, upon the terms and subject to the conditions of this ordinance to maintain and use one (1) sign(s) projecting over the public right-of-way attached to its premises known as 1244 W. 18th St..

Said sign structure(s) measures as follows; along W. 18th Street:
One (1) at six point six seven (6.67) feet in length, eight point six seven (8.67) feet in height and ten (10) feet above grade level.

The location of said privilege shall be as shown on prints kept on file with the Department of Business Affairs and Consumer Protection and the Office of the City Clerk.

Said privilege shall be constructed in accordance with plans and specifications approved by the Department of Transportation (Division of Project Development) and Zoning Department - Signs.

This grant of privilege in the public way shall be subject to the provisions of Section 10-28-015 and all other required provisions of the Municipal Code of Chicago.

The grantee shall pay to the City of Chicago as compensation for the privilege #1110045 herein granted the sum of three hundred ($300.00) per annum in advance.

A 25% penalty will be added for payments received after due date.

The permit holder agrees to hold the City of Chicago harmless for any damage, relocation or replacement costs associated with damage, relocation or removal of private property caused by the City performing work in the public way.

Authority herein given and granted for a period of five (5) years from and after 10/31/2012.

Alderman _____

Daniel S. Solis 25th Ward


DENNY'S
PIZZA #2
Italian American Cuisine
RIBS
SHRIMP
CHICKEN
312-733-12311

Department of Business Affairs and Consumer Protection
Small Business Center - Public Way Use Unit
City Hall - 121 N. LaSalle Street, Room 800 • Chicago, IL 60602
(312)-74-GOBIZ (312-744-6249) • (312) 744-1944 (TTY)
http://www.cityofchicago.org/bacp

01/15/2014

Alderman **Daniel S. Solis**
Ward # **25**
City of Chicago
City Hall, Room **203**
121 North LaSalle Street
Chicago, Illinois 60602

Re: An ordinance to use and maintain a portion of the public right-of-way for **one (1) sign(s)** for **BENNY'S PIZZA**, adjacent to the premises known as **1244 W. 18th St.**.

Dear Alderman **Daniel S. Solis**:

The applicant referenced above has requested the use of the public right-of-way for a **sign(s)**. An ordinance has been prepared by the Department of Business Affairs and Consumer Protection – Small Business Center - Public Way Use Unit for presentation to the City Council. Because this request was made for properties located in your ward, as approved by you as per the attached, I respectfully request that you introduce the attached ordinance at the next City Council meeting.

If you have any questions regarding this ordinance, please contact Anthony Bertuca at (312) 744-5506.

Department of Business Affairs and Consumer Protection

City of Chicago

O2014-713

Office of the City Clerk

Document Tracking Sheet

Meeting Date:	1/15/2014
Sponsor(s):	Solis (25)
Type:	Ordinance
Title:	Grant(s) of privilege in public way for Ignotz' Ristorante - bay window
Committee(s) Assignment:	Committee on Transportation and Public Way

ORDINANCE
IGNOTZ' RISTORANTE
Acct. No. 21745 - 1
Permit No. 1110125

Be It Ordained by the City Council of the City of Chicago:

SECTION 1. Permission and authority are hereby given and granted to IGNOTZ' RISTORANTE, upon the terms and subject to the conditions of this ordinance to maintain and use, as now constructed, one (1) Bay Window(s) projecting over the public right-of-way adjacent to its premises known as 2421 S. Oakley Ave..

Said Bay Window(s) at S. OAKLEY measure(s):
One (1) at eight (8) feet in length, and twelve (12) feet in width for a total of ninety-six (96) square feet.

The location of said privilege shall be as shown on prints kept on file with the Department of Business Affairs and Consumer Protection and the Office of the City Clerk.

Said privilege shall be constructed in accordance with plans and specifications approved by the Department of Transportation (Division of Project Development).

This grant of privilege in the public way shall be subject to the provisions of Section 10-28-015 and all other required provisions of the Municipal Code of Chicago.

The grantee shall pay to the City of Chicago as compensation for the privilege #1110125 herein granted the sum of zero ($.00) per annum in advance.


A 25% penalty will be added for payments received after due date.

The permit holder agrees to hold the City of Chicago harmless for any damage, relocation or replacement costs associated with damage, relocation or removal of private property caused by the City performing work in the public way.

Authority herein given and granted for a period of five (5) years from and after 10/08/2013.

Alderman _____
Daniel S. Solis 25th Ward

2421 South Oakley Ave

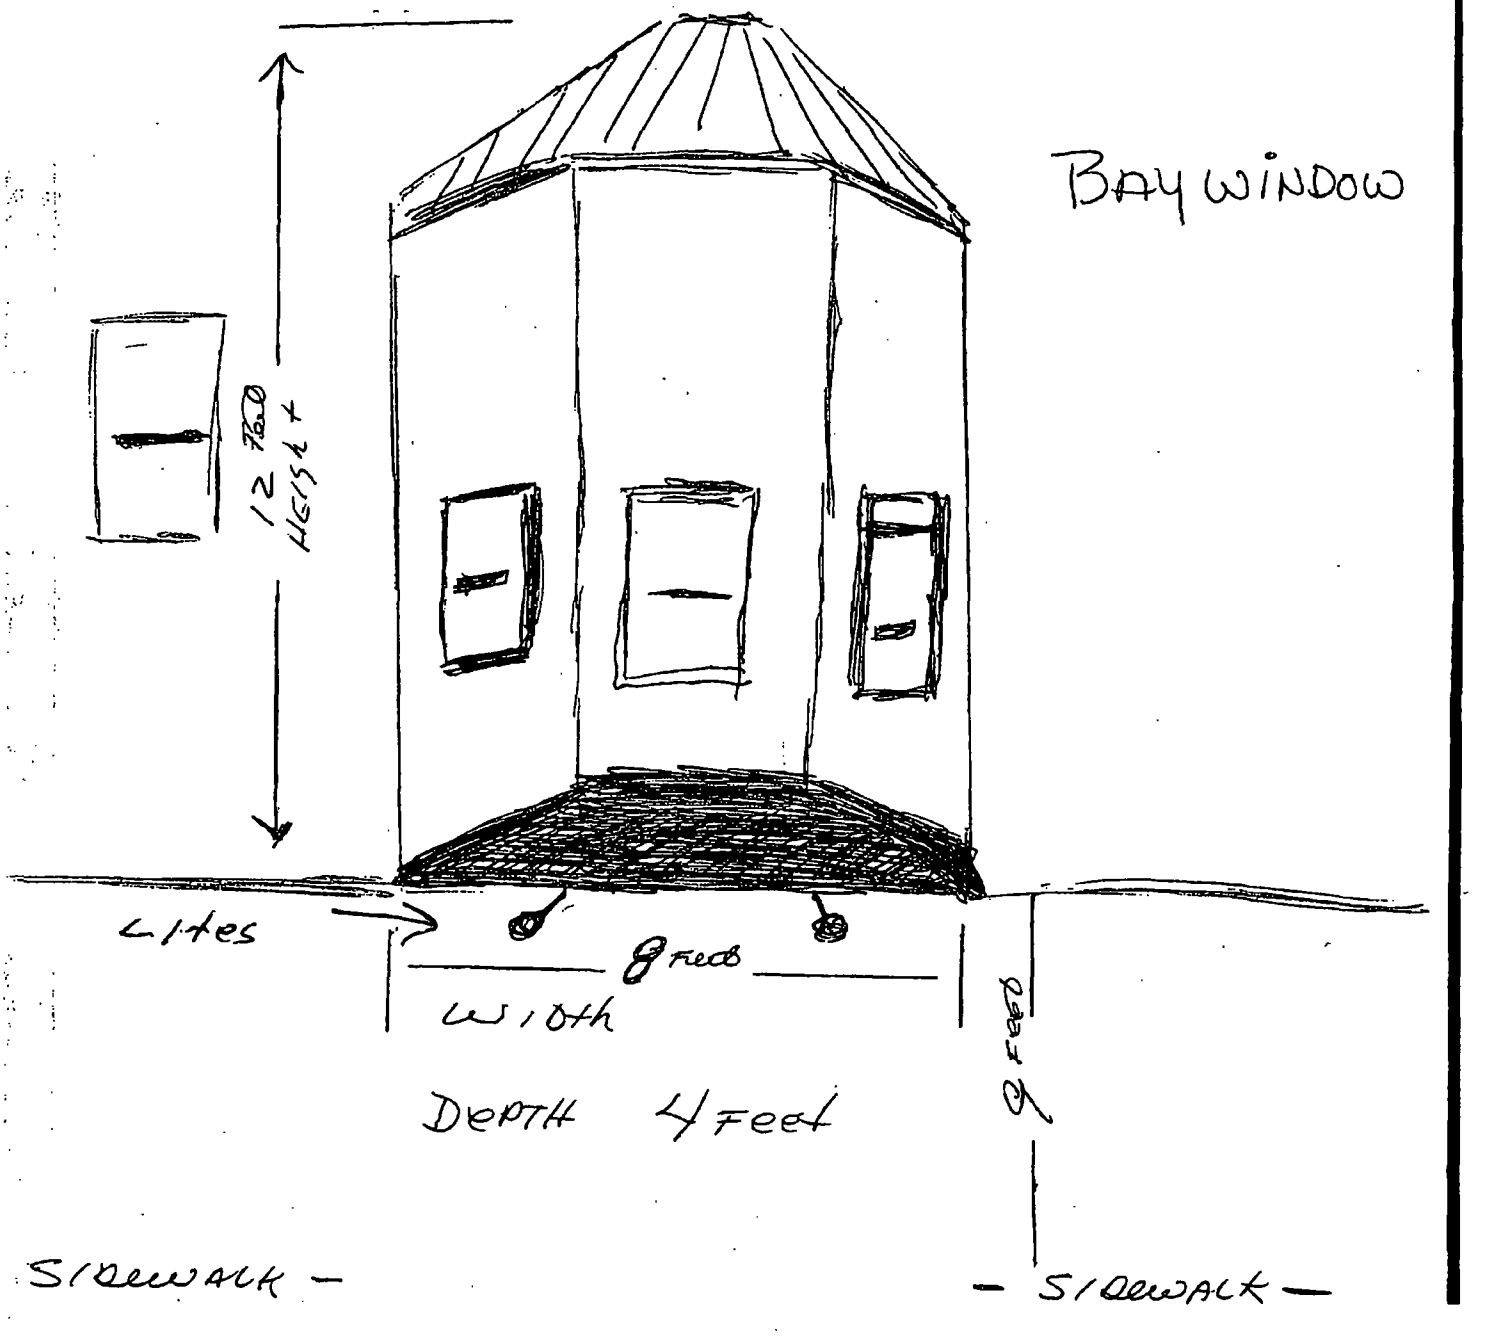

Department of Business Affairs and Consumer Protection
Small Business Center - Public Way Use Unit
City Hall - 121 N. LaSalle Street, Room 800 • Chicago, IL 60602
(312)-74-GOBIZ (312-744-6249) • (312) 744-1944 (TTY)
http://www.cityofchicago.org/bacp

01/15/2014

Alderman **Daniel S. Solis**
Ward # **25**
City of Chicago
City Hall, Room **203**
121 North LaSalle Street
Chicago, Illinois 60602

Re: An ordinance to use and maintain a portion of the public right-of-way for **one (1) bay window(s)** for **IGNOTZ' RISTORANTE**, adjacent to the premises known as **2421 S. Oakley Ave.**.

Dear Alderman **Daniel S. Solis**:

The applicant referenced above has requested the use of the public right-of-way for a **bay window(s)**. An ordinance has been prepared by the Department of Business Affairs and Consumer Protection – Small Business Center - Public Way Use Unit for presentation to the City Council. Because this request was made for properties located in your ward, as approved by you as per the attached, I respectfully request that you introduce the attached ordinance at the next City Council meeting.

If you have any questions regarding this ordinance, please contact Anthony Bertuca at (312) 744-5506.

Department of Business Affairs and Consumer Protection

City of Chicago

O2014-715

Office of the City Clerk

Document Tracking Sheet

Meeting Date:	1/15/2014
Sponsor(s):	Solis (25)
Type:	Ordinance
Title:	Grant(s) of privilege in public way for MAJ RE LLC - fire escape
Committee(s) Assignment:	Committee on Transportation and Public Way

ORDINANCE
MAJ RE LLC
Acct. No. 387048 - 1
Permit No. 1110132

Be It Ordained by the City Council of the City of Chicago:

SECTION 1. Permission and authority are hereby given and granted to MAJ RE LLC, upon the terms and subject to the conditions of this ordinance to maintain and use, as now constructed, one (1) Fire Escape(s) projecting over the public right-of-way adjacent to its premises known as 1925 S. Racine Ave..

Said Fire Escape(s) at 19th Place measure(s):
One (1) at sixty-seven (67) feet in length, and two (2) feet in width for a total of one hundred thirty-four (134) square feet.

The location of said privilege shall be as shown on prints kept on file with the Department of Business Affairs and Consumer Protection and the Office of the City Clerk.

Said privilege shall be constructed in accordance with plans and specifications approved by the Department of Transportation (Division of Project Development).

This grant of privilege in the public way shall be subject to the provisions of Section 10-28-015 and all other required provisions of the Municipal Code of Chicago.

The grantee shall pay to the City of Chicago as compensation for the privilege #1110132 herein granted the sum of four hundred ($400.00) per annum in advance.


A 25% penalty will be added for payments received after due date.

The permit holder agrees to hold the City of Chicago harmless for any damage, relocation or replacement costs associated with damage, relocation or removal of private property caused by the City performing work in the public way.

Authority herein given and granted for a period of five (5) years from and after Date of Passage.

Alderman _____

Daniel S. Solis 25th Ward

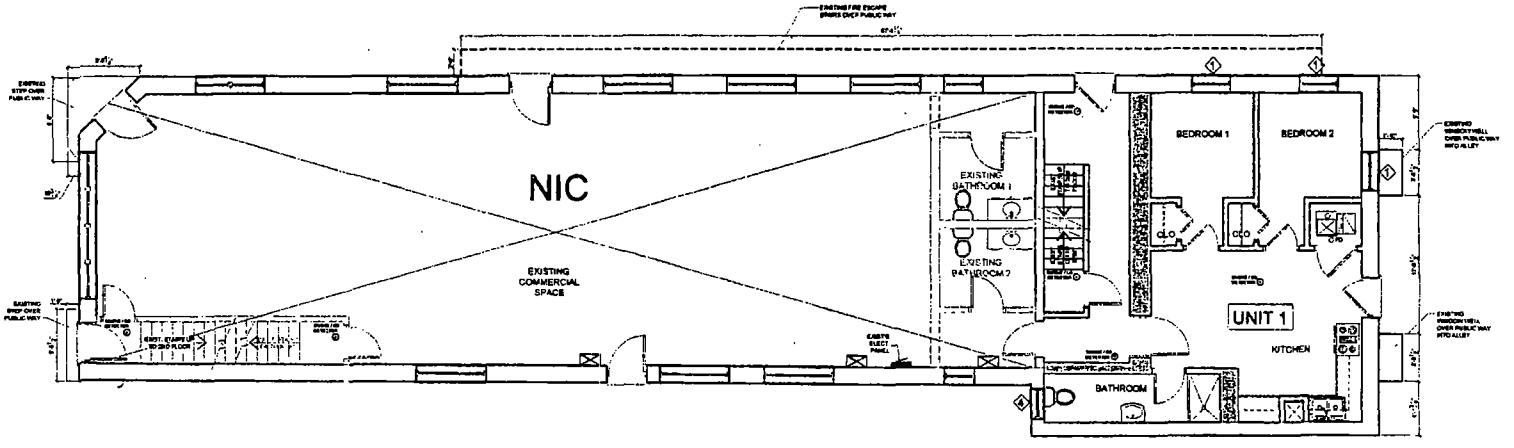

N FIRST FLOOR PLAN : NEW

PMPC ARCHITECTS
156 N. JEFFERSON ST. CHICAGO, IL 60661
P. 312.450.7574 F: 312.284.6100
email info@pmpcarch.com

1925 S. RACINE

A1

Department of Business Affairs and Consumer Protection
Small Business Center - Public Way Use Unit
City Hall - 121 N. LaSalle Street, Room 800 • Chicago, IL 60602
(312)-74-GOBIZ (312-744-6249) • (312) 744-1944 (TTY)
http://www.cityofchicago.org/bacp

01/15/2014

Alderman **Daniel S. Solis**
Ward # **25**
City of Chicago
City Hall, Room **203**
121 North LaSalle Street
Chicago, Illinois 60602

Re: An ordinance to use and maintain a portion of the public right-of-way for **one (1) fire escape(s)** for **MAJ RE LLC**, adjacent to the premises known as **1925 S. Racine Ave.**.

Dear Alderman **Daniel S. Solis**:

The applicant referenced above has requested the use of the public right-of-way for a **fire escape(s)**. An ordinance has been prepared by the Department of Business Affairs and Consumer Protection – Small Business Center - Public Way Use Unit for presentation to the City Council. Because this request was made for properties located in your ward, as approved by you as per the attached, I respectfully request that you introduce the attached ordinance at the next City Council meeting.

If you have any questions regarding this ordinance, please contact Anthony Bertuca at (312) 744-5506.

Department of Business Affairs and Consumer Protection

City of Chicago

O2014-717

Office of the City Clerk

Document Tracking Sheet

Meeting Date:	1/15/2014
Sponsor(s):	Solis (25)
Type:	Ordinance
Title:	Grant(s) of privilege in public way for MAJ RE LLC - steps
Committee(s) Assignment:	Committee on Transportation and Public Way

ORDINANCE
MAJ RE LLC
Acct. No. 387048 - 1
Permit No. 1110133

Be It Ordained by the City Council of the City of Chicago:

SECTION 1. Permission and authority are hereby given and granted to MAJ RE LLC, upon the terms and subject to the conditions of this ordinance to maintain and use, as now constructed, two (2) Step(s) on the public right-of-way adjacent to its premises known as 1925 S. Racine Ave..

Said Step(s) at Racine measure(s):
One (1) at six point five (6.5) feet in length, and point nine two (.92) feet in width for a total of five point nine eight (5.98) square feet.
One (1) at five point six seven (5.67) feet in length, and one (1) foot in width for a total of five point six seven (5.67) square feet.

The location of said privilege shall be as shown on prints kept on file with the Department of Business Affairs and Consumer Protection and the Office of the City Clerk.

Said privilege shall be constructed in accordance with plans and specifications approved by the Department of Transportation (Division of Project Development).

This grant of privilege in the public way shall be subject to the provisions of Section 10-28-015 and all other required provisions of the Municipal Code of Chicago.


The grantee shall pay to the City of Chicago as compensation for the privilege #1110133 herein granted the sum of eight hundred ($800.00) per annum in advance.

A 25% penalty will be added for payments received after due date.

The permit holder agrees to hold the City of Chicago harmless for any damage, relocation or replacement costs associated with damage, relocation or removal of private property caused by the City performing work in the public way.

Authority herein given and granted for a period of five (5) years from and after Date of Passage.

Alderman _____
Daniel S. Solis 25th Ward

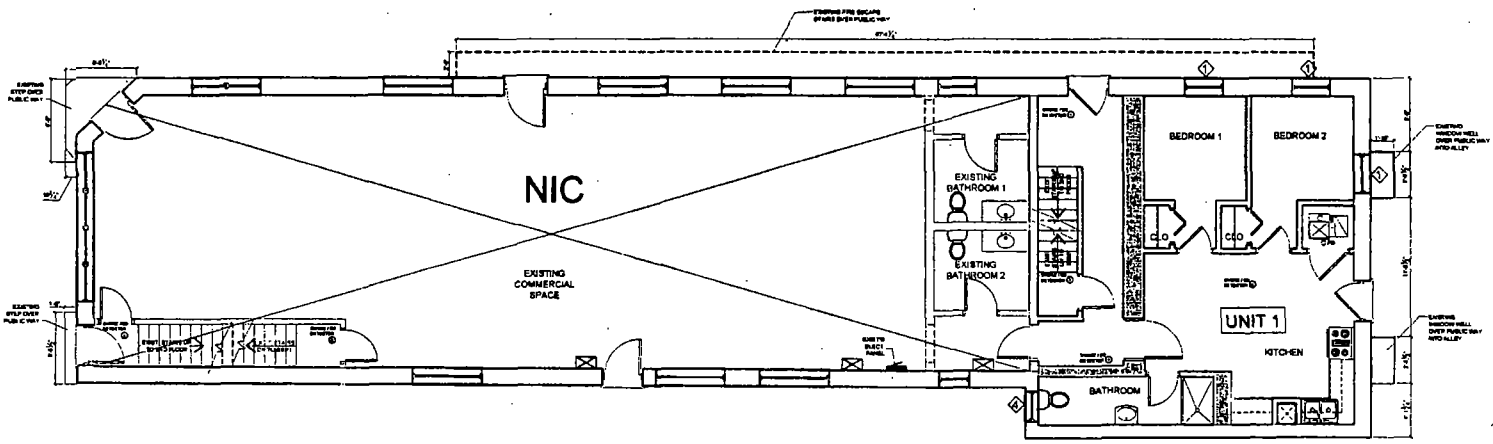

N FIRST FLOOR PLAN : NEW

PMPC ARCHITECTS
156 N. JEFFERSON ST. CHICAGO, IL 60661
P: 312.450.7574 F: 312.284 6100
email: info@pmpcarch.com

1925 S. RACINE

A1

Department of Business Affairs and Consumer Protection
Small Business Center - Public Way Use Unit
City Hall - 121 N. LaSalle Street, Room 800 • Chicago, IL 60602
(312)-74-GOBIZ (312-744-6249) • (312) 744-1944 (TTY)
http://www.cityofchicago.org/bacp

01/15/2014

Alderman **Daniel S. Solis**
Ward # **25**
City of Chicago
City Hall, Room **203**
121 North LaSalle Street
Chicago, Illinois 60602

Re: An ordinance to use and maintain a portion of the public right-of-way for **two (2) step(s)** for **MAJ RE LLC**, adjacent to the premises known as **1925 S. Racine Ave.**.

Dear Alderman **Daniel S. Solis**:

The applicant referenced above has requested the use of the public right-of-way for a **step(s)**. An ordinance has been prepared by the Department of Business Affairs and Consumer Protection – Small Business Center - Public Way Use Unit for presentation to the City Council. Because this request was made for properties located in your ward, as approved by you as per the attached, I respectfully request that you introduce the attached ordinance at the next City Council meeting.

If you have any questions regarding this ordinance, please contact Anthony Bertuca at (312) 744-5506.

Department of Business Affairs and Consumer Protection

City of Chicago

O2014-719

Office of the City Clerk

Document Tracking Sheet

Meeting Date:	1/15/2014
Sponsor(s):	Solis (25)
Type:	Ordinance
Title:	Grant(s) of privilege in public way for MAJ RE LLC - window wells
Committee(s) Assignment:	Committee on Transportation and Public Way

ORDINANCE
MAJ RE LLC
Acct. No. 387048 - 1
Permit No. 1110134

Be It Ordained by the City Council of the City of Chicago:

SECTION 1. Permission and authority are hereby given and granted to MAJ RE LLC, upon the terms and subject to the conditions of this ordinance to maintain and use, as now constructed, two (2) Window Well(s) under the public right-of-way adjacent to its premises known as 1925 S. Racine Ave..

Said Window Well(s) at Alley of Racine measure(s):
Two (2) at three point five (3.5) feet in length, and one point one (1.1) foot in width for a total of seven point seven (7.7) square feet.

The location of said privilege shall be as shown on prints kept on file with the Department of Business Affairs and Consumer Protection and the Office of the City Clerk.

Said privilege shall be constructed in accordance with plans and specifications approved by the Department of Transportation (Division of Project Development).

This grant of privilege in the public way shall be subject to the provisions of Section 10-28-015 and all other required provisions of the Municipal Code of Chicago.

The grantee shall pay to the City of Chicago as compensation for the privilege #1110134 herein granted the sum of eight hundred ($800.00) per annum in advance.


A 25% penalty will be added for payments received after due date.

The permit holder agrees to hold the City of Chicago harmless for any damage, relocation or replacement costs associated with damage, relocation or removal of private property caused by the City performing work in the public way.

Authority herein given and granted for a period of five (5) years from and after Date of Passage.

Alderman _____

Daniel S. Solis 25th Ward

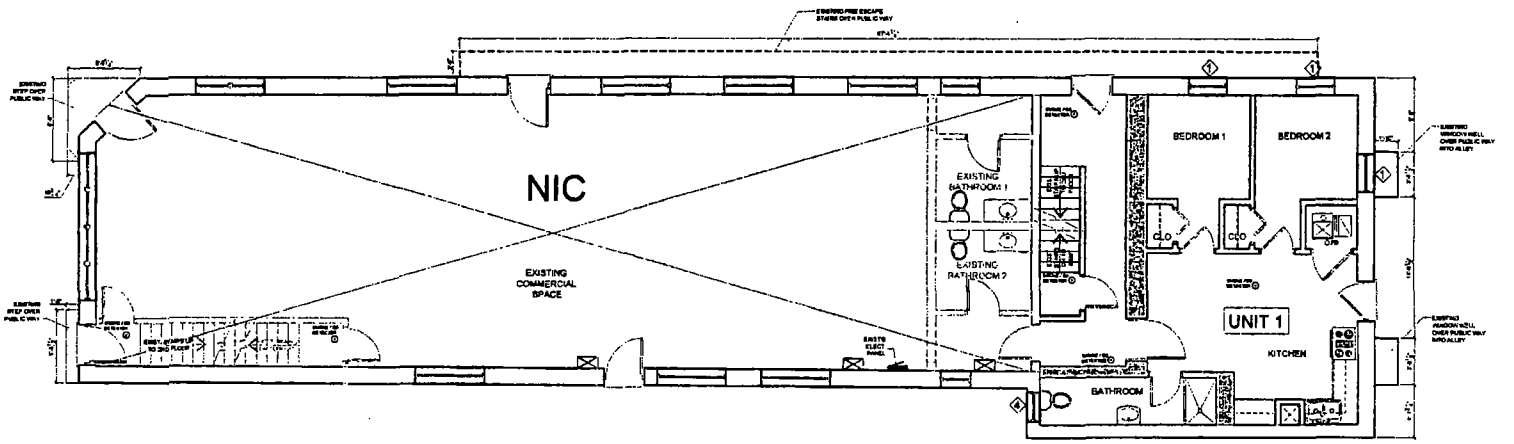

N FIRST FLOOR PLAN : NEW

PMPC ARCHITECTS
156 N. JEFFERSON ST. CHICAGO, IL 60661
P. 312.450.7574 F: 312.284 6100
email. info@pmpcarch.com

1925 S. RACINE

A1

Department of Business Affairs and Consumer Protection
Small Business Center - Public Way Use Unit
City Hall - 121 N. LaSalle Street, Room 800 • Chicago, IL 60602
(312)-74-GOBIZ (312-744-6249) • (312) 744-1944 (TTY)
http://www.cityofchicago.org/bacp

01/15/2014

Alderman **Daniel S. Solis**
Ward # **25**
City of Chicago
City Hall, Room **203**
121 North LaSalle Street
Chicago, Illinois 60602

Re: An ordinance to use and maintain a portion of the public right-of-way for **two (2) window well(s)** for **MAJ RE LLC**, adjacent to the premises known as **1925 S. Racine Ave.**.

Dear Alderman **Daniel S. Solis**:

The applicant referenced above has requested the use of the public right-of-way for a **window well(s)**. An ordinance has been prepared by the Department of Business Affairs and Consumer Protection – Small Business Center - Public Way Use Unit for presentation to the City Council. Because this request was made for properties located in your ward, as approved by you as per the attached, I respectfully request that you introduce the attached ordinance at the next City Council meeting.

If you have any questions regarding this ordinance, please contact Anthony Bertuca at (312) 744-5506.

Department of Business Affairs and Consumer Protection

City of Chicago

O2014-722

Office of the City Clerk

Document Tracking Sheet

Meeting Date:	1/15/2014
Sponsor(s):	Solis (25)
Type:	Ordinance
Title:	Grant(s) of privilege in public way for South Central Bank
Committee(s) Assignment:	Committee on Transportation and Public Way

ORDINANCE
SOUTH CENTRAL BANK
Acct. No. 78789 - 2
Permit No. 1108940

Be It Ordained by the City Council of the City of Chicago:

SECTION 1. Permission and authority are hereby given and granted to SOUTH CENTRAL BANK, upon the terms and subject to the conditions of this ordinance to maintain and use one (1) sign(s) projecting over the public right-of-way attached to its premises known as 2335-37 S. Wentworth Ave..

Said sign structure(s) measures as follows; along S Wentworth Ave:
One (1) at twenty-eight point three three (28.33) feet in length, two point three three (2.33) feet in height and eleven (11) feet above grade level.

The location of said privilege shall be as shown on prints kept on file with the Department of Business Affairs and Consumer Protection and the Office of the City Clerk.

Said privilege shall be constructed in accordance with plans and specifications approved by the Department of Transportation (Division of Project Development) and Zoning Department - Signs.

This grant of privilege in the public way shall be subject to the provisions of Section 10-28-015 and all other required provisions of the Municipal Code of Chicago.

The grantee shall pay to the City of Chicago as compensation for the privilege #1108940 herein granted the sum of three hundred ($300.00) per annum in advance.


A 25% penalty will be added for payments received after due date.

The permit holder agrees to hold the City of Chicago harmless for any damage, relocation or replacement costs associated with damage, relocation or removal of private property caused by the City performing work in the public way.


Authority herein given and granted for a period of five (5) years from and after Date of Passage.

Alderman _____


Daniel S. Solis 25th Ward

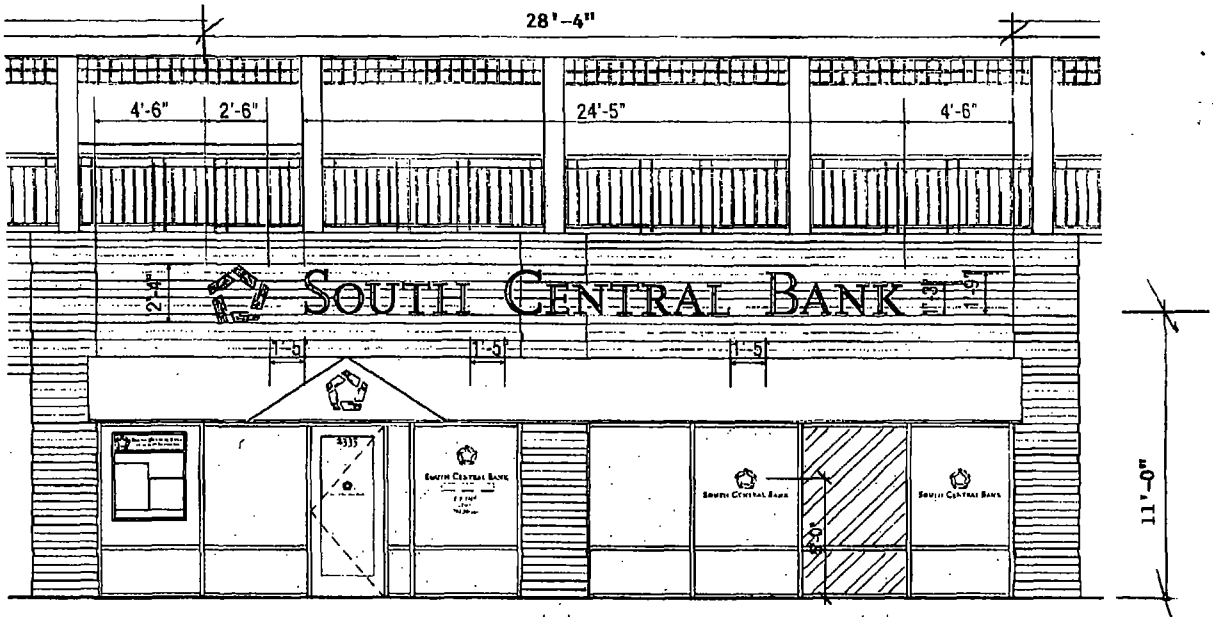

(1) SET OF ILLUMINATED LETTERS & LOGO

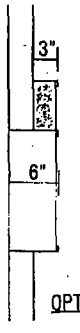

OPTION #1

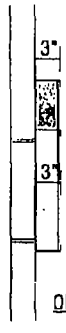

OPTION #2

APPROVED: _____ DATE: _____

M-K SIGNS
CHICAGO
4900 N. ELSTON AVE.
CHICAGO, IL 60630
FAX (773) 283-4800

SOUTH CENTRAL BANK
2335 S. WENTWORTH CHICAGO, IL

Colors represented in this drawing are for presentation purposes only. They will not match your finished product exactly. Actual color samples can be obtained from your sales representative.

This design is the original and unpublished work of MK SIGNS and may not be reproduced, copied or exhibited in any fashion without the expressed written consent of MK SIGNS. The rights to this design may be purchased.

DATE	REVISION

SCALE	3/16"=1'-0"
DATE	8-26-13
DESIGNER	LM
SALES	RC
FILE	SCB Wentworth 1
DRAWING NUMBER	2234

Department of Business Affairs and Consumer Protection
Small Business Center - Public Way Use Unit
City Hall - 121 N. LaSalle Street, Room 800 • Chicago, IL 60602
(312)-74-GOBIZ (312-744-6249) • (312) 744-1944 (TTY)
http://www.cityofchicago.org/bacp

01/15/2014

Alderman **Daniel S. Solis**
Ward # **25**
City of Chicago
City Hall, Room **203**
121 North LaSalle Street
Chicago, Illinois 60602

Re: An ordinance to use and maintain a portion of the public right-of-way for **one (1) sign(s)** for **SOUTH CENTRAL BANK**, adjacent to the premises known as **2335-37 S. Wentworth Ave.**.

Dear Alderman **Daniel S. Solis**:

The applicant referenced above has requested the use of the public right-of-way for a **sign(s)**. An ordinance has been prepared by the Department of Business Affairs and Consumer Protection – Small Business Center - Public Way Use Unit for presentation to the City Council. Because this request was made for properties located in your ward, as approved by you as per the attached, I respectfully request that you introduce the attached ordinance at the next City Council meeting.

If you have any questions regarding this ordinance, please contact Anthony Bertuca at (312) 744-5506.

Department of Business Affairs and Consumer Protection

City of Chicago

O2014-729

Office of the City Clerk

Document Tracking Sheet

Meeting Date:	1/15/2014
Sponsor(s):	Solis (25)
Type:	Ordinance
Title:	Grant(s) of privilege in public way for St. Precopius Parish
Committee(s) Assignment:	Committee on Transportation and Public Way

ORDINANCE
ST PRECOPIUS PARISH
Acct. No. 321033 - 3
Permit No. 1109829

Be It Ordained by the City Council of the City of Chicago:

SECTION 1. Permission and authority are hereby given and granted to ST PRECOPIUS PARISH, upon the terms and subject to the conditions of this ordinance to maintain and use, as now constructed, one (1) Pipe under the public right-of-way adjacent to its premises known as 1625 S. Allport St..

Said Pipe at Alley behind 1625 S. Allport Street measure(s):
One (1) at twenty (20) feet in length, and point three three (.33) feet in width for a total of six point six (6.6) square feet. Existing pipe to facilitate an underground sprinkler system run perpendicular sixteen (16) inches beneath the public alley for twenty (20) feet.

The location of said privilege shall be as shown on prints kept on file with the Department of Business Affairs and Consumer Protection and the Office of the City Clerk.

Said privilege shall be constructed in accordance with plans and specifications approved by the Department of Transportation (Office of Underground Coordination) and Department of Water Management.

This grant of privilege in the public way shall be subject to the provisions of Section 10-28-015 and all other required provisions of the Municipal Code of Chicago.

The grantee shall pay to the City of Chicago as compensation for the privilege #1109829 herein granted the sum of four hundred ($400.00) per annum in advance.


A 25% penalty will be added for payments received after due date.

The permit holder agrees to hold the City of Chicago harmless for any damage, relocation or replacement costs associated with damage, relocation or removal of private property caused by the City performing work in the public way.

Authority herein given and granted for a period of five (5) years from and after 11/19/2013.

Alderman _____

Daniel S. Solis 25th Ward

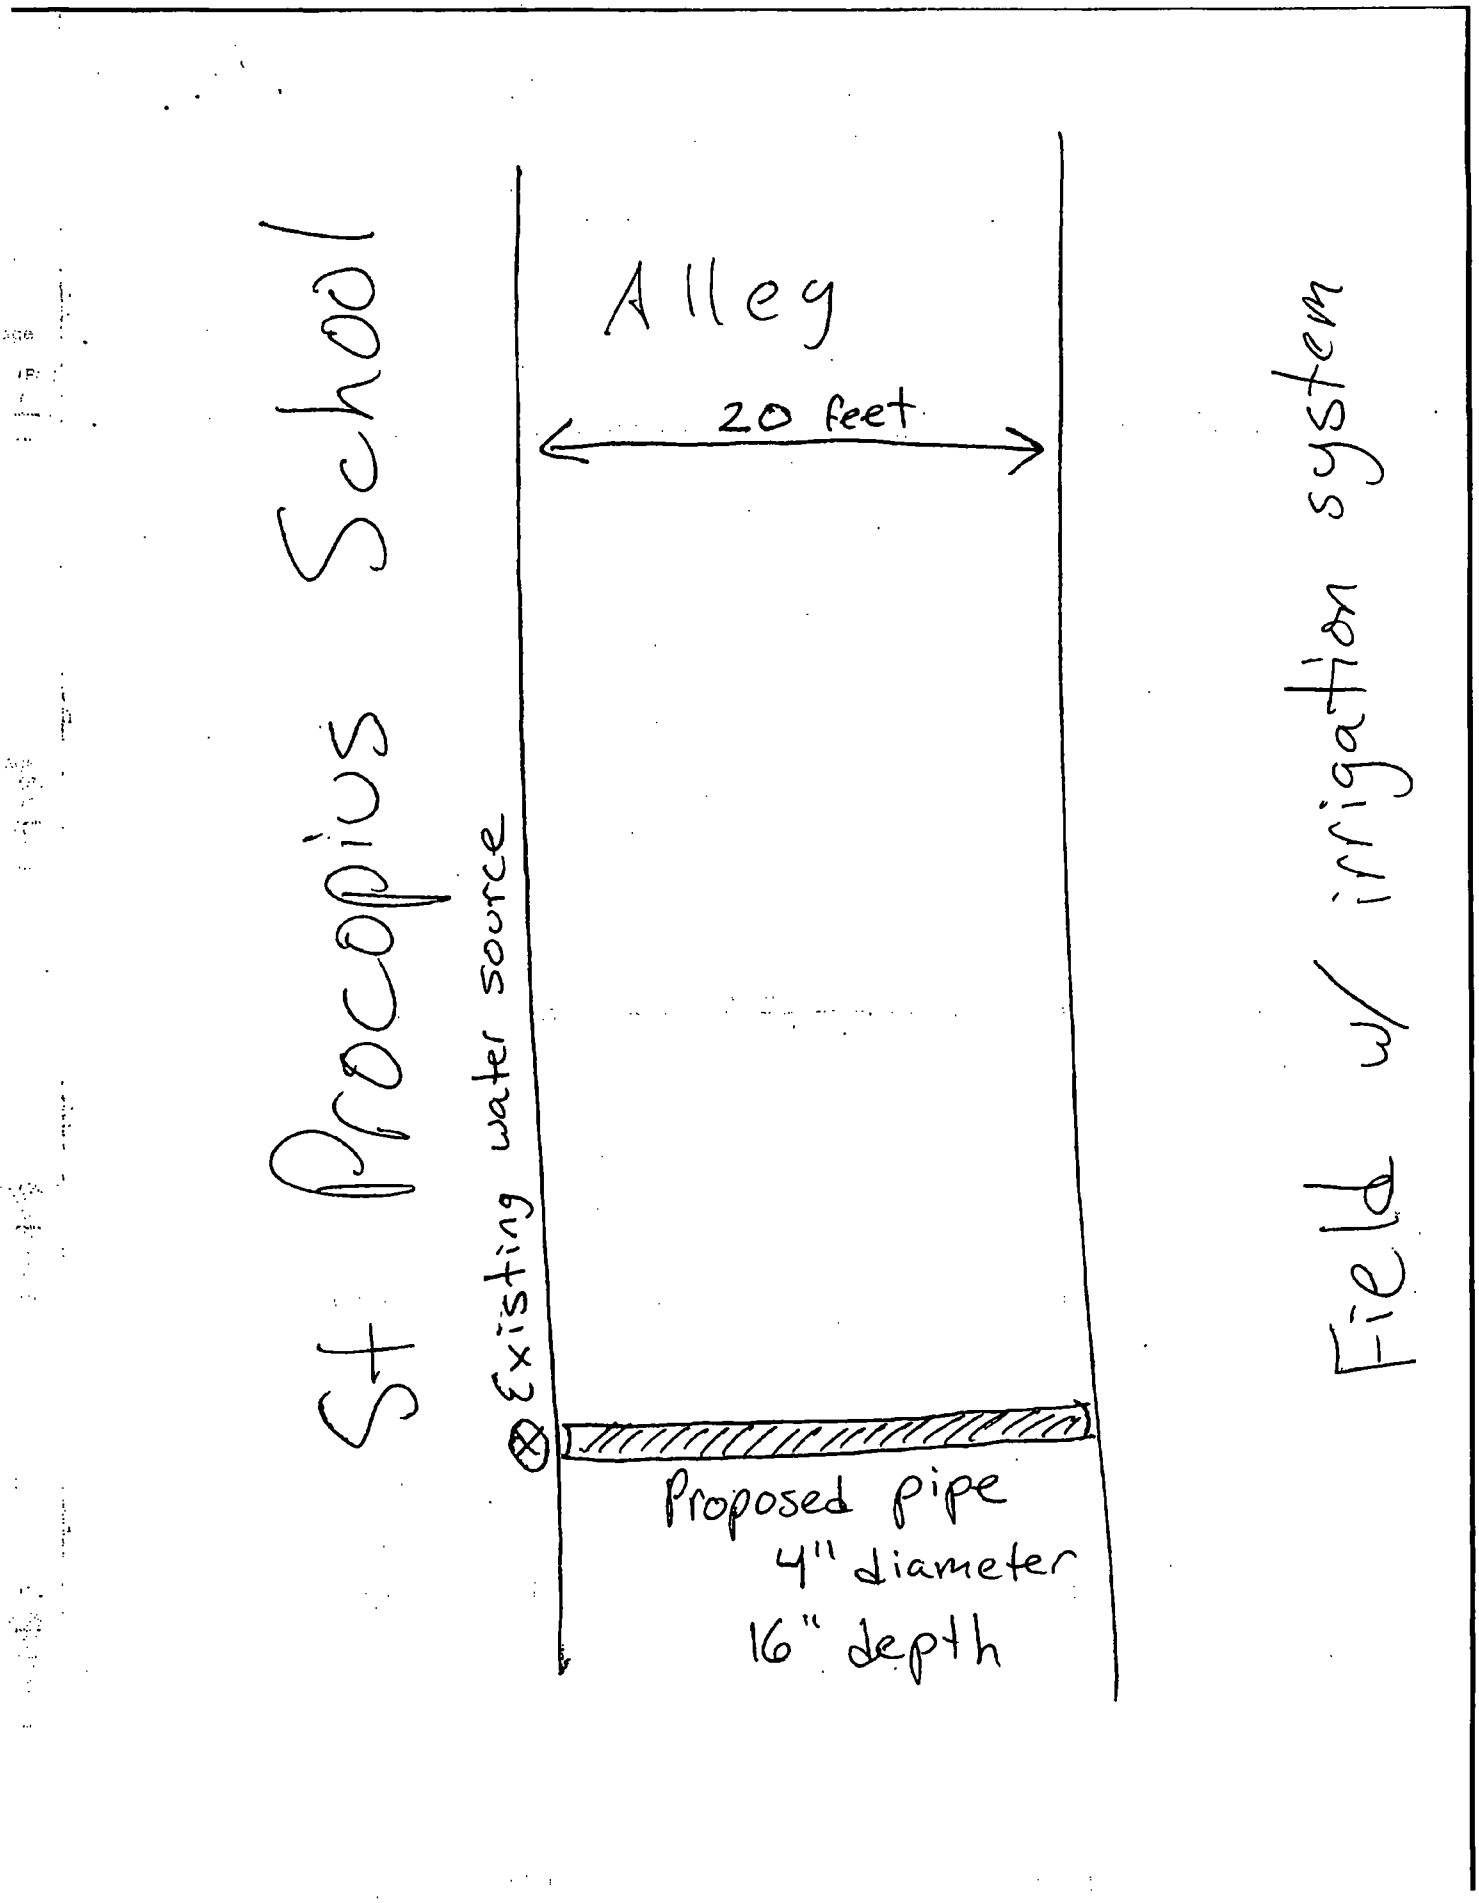
St Procopius School
Alley
20 feet
Existing water source
Proposed pipe
4" diameter
16" depth
Field w/ irrigation system

Department of Business Affairs and Consumer Protection
Small Business Center- Public Way Use Unit
City Hall- 121 N. LaSalle Street Room 800 • Chicago, IL 60602
(312)-74-GOBIZ (312-744-6249) • (312) 744-1944 (TTY)
http://www.cityofchicago.org/bacp

01/15/2014

Alderman **Daniel S. Solis**
Ward # **25**
City of Chicago
City Hall, Room **203**
121 North LaSalle Street
Chicago, Illinois 60602

Re: An ordinance to use and maintain a portion of the public right-of-way for **one (1) pipe(s)** for **ST PROCOPIUS PARISH**, adjacent to the premises known as **1625 S. Allport St.**.

Dear Alderman **Daniel S. Solis**:

The applicant referenced above has requested the use of the public right-of-way for a **pipe(s)**. An ordinance has been prepared by the Department of Business Affairs and Consumer Protection – Small Business Center - Public Way Use Unit for presentation to the City Council. Because this request was made for properties located in your ward, as approved by you as per the attached, I respectfully request that you introduce the attached ordinance at the next City Council meeting.

If you have any questions regarding this ordinance, please contact Anthony Bertuca at (312) 744-5506.

Department of Business Affairs and Consumer Protection

City of Chicago

O2014-731

Office of the City Clerk

Document Tracking Sheet

Meeting Date:	1/15/2014
Sponsor(s):	Solis (25)
Type:	Ordinance
Title:	Grant(s) of privilege in public way for Universal Wireless
Committee(s) Assignment:	Committee on Transportation and Public Way

ORDINANCE
UNIVERSAL WIRELESS
Acct. No. 264375 - 2
Permit No. 1110085

Be It Ordained by the City Council of the City of Chicago:

SECTION 1. Permission and authority are hereby given and granted to UNIVERSAL WIRELESS, upon the terms and subject to the conditions of this ordinance to maintain and use one (1) sign(s) projecting over the public right-of-way attached to its premises known as 2042 W. Cermak Rd..

Said sign structure(s) measures as follows; along W. Cermak Road:
One (1) at six (6) feet in length, four (4) feet in height and eleven (11) feet above grade level.

The location of said privilege shall be as shown on prints kept on file with the Department of Business Affairs and Consumer Protection and the Office of the City Clerk.

Said privilege shall be constructed in accordance with plans and specifications approved by the Department of Transportation (Division of Project Development) and Zoning Department - Signs.

This grant of privilege in the public way shall be subject to the provisions of Section 10-28-015 and all other required provisions of the Municipal Code of Chicago.

The grantee shall pay to the City of Chicago as compensation for the privilege #1110085 herein granted the sum of one hundred ($100.00) per annum in advance.

A 25% penalty will be added for payments received after due date.

The permit holder agrees to hold the City of Chicago harmless for any damage, relocation or replacement costs associated with damage, relocation or removal of private property caused by the City performing work in the public way.

Authority herein given and granted for a period of five (5) years from and after 12/17/2013.

Alderman _____

Daniel S. Solis 25th Ward

Toolbox
1-800-253-1274

Department of Business Affairs and Consumer Protection
Small Business Center - Public Way Use Unit
City Hall - 121 N. LaSalle Street, Room 800 • Chicago, IL 60602
(312)-74-GOBIZ (312-744-6249) • (312) 744-1944 (TTY)
http://www.cityofchicago.org/bacp

01/15/2014

Alderman **Daniel S. Solis**
Ward # **25**
City of Chicago
City Hall, Room **203**
121 North LaSalle Street
Chicago, Illinois 60602

Re: An ordinance to use and maintain a portion of the public right-of-way for **one (1) sign(s)** for **UNIVERSAL WIRELESS**, adjacent to the premises known as **2042 W. Cermak Rd.**.

Dear Alderman **Daniel S. Solis**:

The applicant referenced above has requested the use of the public right-of-way for a **sign(s)**. An ordinance has been prepared by the Department of Business Affairs and Consumer Protection – Small Business Center - Public Way Use Unit for presentation to the City Council. Because this request was made for properties located in your ward, as approved by you as per the attached, I respectfully request that you introduce the attached ordinance at the next City Council meeting.

If you have any questions regarding this ordinance, please contact Anthony Bertuca at (312) 744-5506.

Department of Business Affairs and Consumer Protection

City of Chicago

O2014-733

Office of the City Clerk

Document Tracking Sheet

Meeting Date:	1/15/2014
Sponsor(s):	Solis (25)
Type:	Ordinance
Title:	Grant(s) of privilege in public way for V&V Supremo Foods, Inc. - light fixtures
Committee(s) Assignment:	Committee on Transportation and Public Way

ORDINANCE
V & V SUPREMO FOODS INC
Acct. No. 85423 - 2
Permit No. 1110120

Be It Ordained by the City Council of the City of Chicago:

SECTION 1. Permission and authority are hereby given and granted to V & V SUPREMO FOODS INC, upon the terms and subject to the conditions of this ordinance to maintain and use, as now constructed, four (4) Light Fixture(s) projecting over the public right-of-way adjacent to its premises known as 1934 W. 21st St..

Said Light Fixture(s) at W. 21st Street measure(s):
Four (4) at point five (.5) feet in length, point six seven (.67) feet in width and eleven point two five (11.25) feet above grade level.

The location of said privilege shall be as shown on prints kept on file with the Department of Business Affairs and Consumer Protection and the Office of the City Clerk.

Said privilege shall be constructed in accordance with plans and specifications approved by the Department of Transportation (Division of Project Development).

This grant of privilege in the public way shall be subject to the provisions of Section 10-28-015 and all other required provisions of the Municipal Code of Chicago.

The grantee shall pay to the City of Chicago as compensation for the privilege #1110120 herein granted the sum of ninety ($90.00) per annum in advance.

A 25% penalty will be added for payments received after due date.

The permit holder agrees to hold the City of Chicago harmless for any damage, relocation or replacement costs associated with damage, relocation or removal of private property caused by the City performing work in the public way.

Authority herein given and granted for a period of five (5) years from and after 10/08/2013.


Alderman _____


Daniel S. Solis 25th Ward

Google

Address **1939 West 21st Street**

Address is approximate

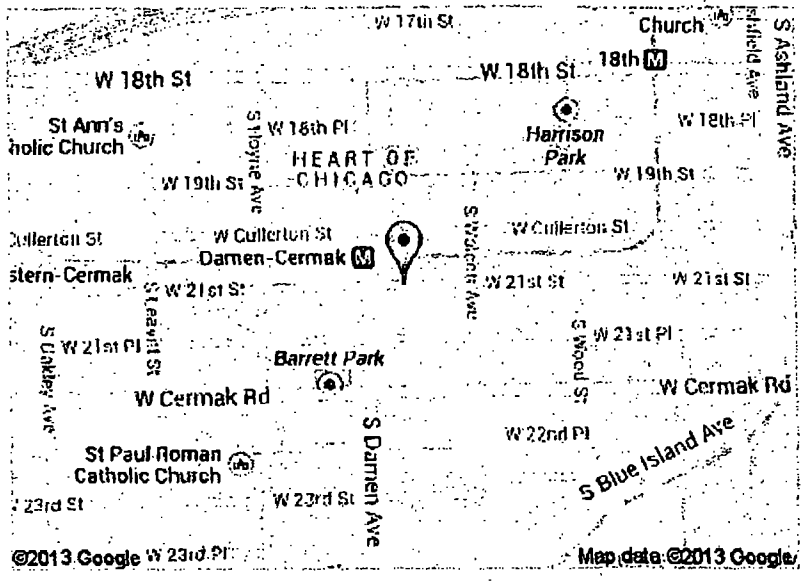

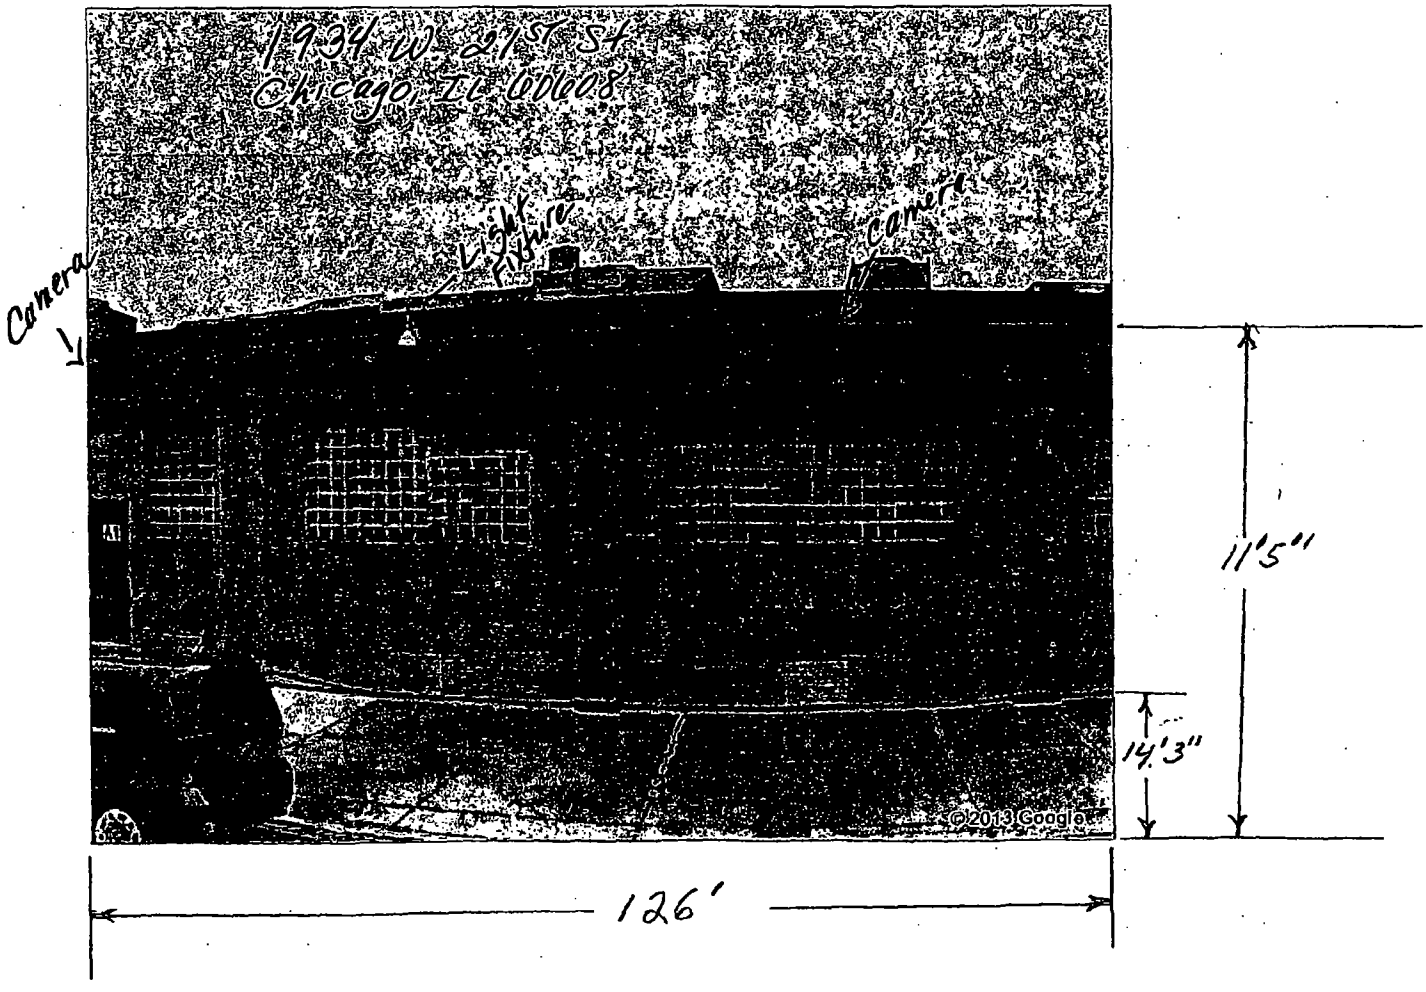

Department of Business Affairs and Consumer Protection
Small Business Center - Public Way Use Unit
City Hall - 121 N. LaSalle Street, Room 800 • Chicago, IL 60602
(312)-74-GOBIZ (312-744-6249) • (312) 744-1944 (TTY)
http://www.cityofchicago.org/bacp

01/15/2014

Alderman **Daniel S. Solis**
Ward # **25**
City of Chicago
City Hall, Room **203**
121 North LaSalle Street
Chicago, Illinois 60602

Re: An ordinance to use and maintain a portion of the public right-of-way for **four (4) light fixture(s)** for **V & V SUPREMO FOODS INC**, adjacent to the premises known as **1934 W. 21st St.**.

Dear Alderman **Daniel S. Solis**:

The applicant referenced above has requested the use of the public right-of-way for a **light fixture(s)**. An ordinance has been prepared by the Department of Business Affairs and Consumer Protection – Small Business Center - Public Way Use Unit for presentation to the City Council. Because this request was made for properties located in your ward, as approved by you as per the attached, I respectfully request that you introduce the attached ordinance at the next City Council meeting.

If you have any questions regarding this ordinance, please contact Anthony Bertuca at (312) 744-5506.

Department of Business Affairs and Consumer Protection

City of Chicago

O2014-734

Office of the City Clerk

Document Tracking Sheet

Meeting Date:	1/15/2014
Sponsor(s):	Solis (25)
Type:	Ordinance
Title:	Grant(s) of privilege in public way for V&V Supremo Foods, Inc. - security camera
Committee(s) Assignment:	Committee on Transportation and Public Way

ORDINANCE
V & V SUPREMO FOODS INC
Acct. No. 85423 - 2
Permit No. 1110121

Be It Ordained by the City Council of the City of Chicago:

SECTION 1. Permission and authority are hereby given and granted to V & V SUPREMO FOODS INC, upon the terms and subject to the conditions of this ordinance to maintain and use, as now constructed, one (1) Security Camera(s) projecting over the public right-of-way for security purposes adjacent to its premises known as 1934 W. 21st St..

Said Security Camera(s) at W. 21st Street measure(s):
One (1) at point eight three (.83) feet in length, point eight three (.83) feet in width and eleven point five (11.5) feet above grade level.

The location of said privilege shall be as shown on prints kept on file with the Department of Business Affairs and Consumer Protection and the Office of the City Clerk.

Said privilege shall be constructed in accordance with plans and specifications approved by the Department of Planning and Development and Department of Transportation (Division of Project Development).

This grant of privilege in the public way shall be subject to the provisions of Section 10-28-015 and all other required provisions of the Municipal Code of Chicago.

The grantee shall pay to the City of Chicago as compensation for the privilege #1110121 herein granted the sum of zero ($.00) per annum in advance.

A 25% penalty will be added for payments received after due date.

The permit holder agrees to hold the City of Chicago harmless for any damage, relocation or replacement costs associated with damage, relocation or removal of private property caused by the City performing work in the public way.

Authority herein given and granted for a period of five (5) years from and after 10/08/2013.

Alderman _____


Daniel S. Solis 25th Ward


10/11/13 1939 West 21st Street - Google Maps

Google

Address **1939 West 21st Street**

Address is approximate

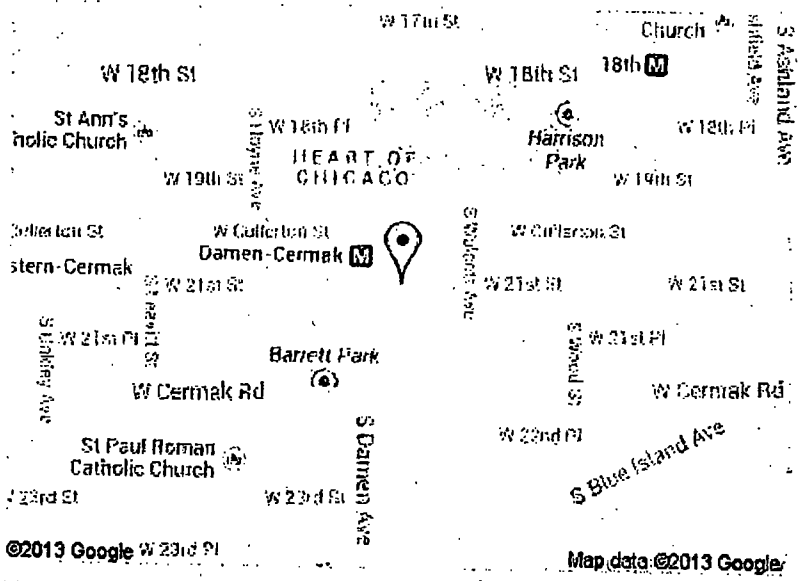

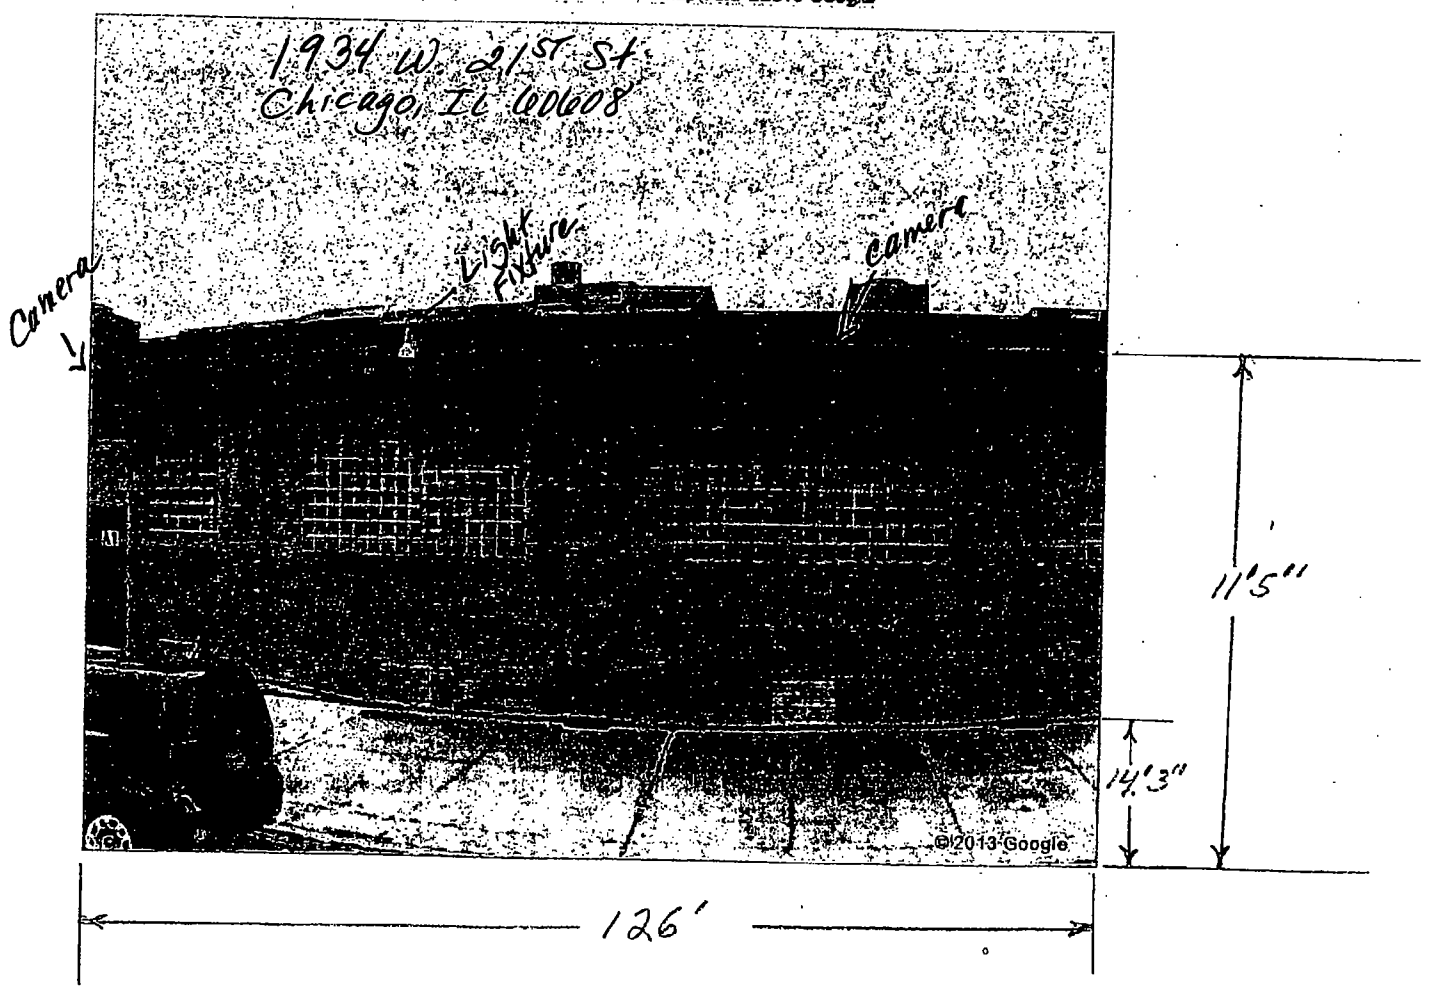

Department of Business Affairs and Consumer Protection
Small Business Center - Public Way Use Unit
City Hall - 121 N. LaSalle Street, Room 800 • Chicago, IL 60602
(312)-74-GOBIZ (312-744-6249) • (312) 744-1944 (TTY)
http://www.cityofchicago.org/bacp

01/15/2014

Alderman **Daniel S. Solis**
Ward # **25**
City of Chicago
City Hall, Room **203**
121 North LaSalle Street
Chicago, Illinois 60602

Re: An ordinance to use and maintain a portion of the public right-of-way for **one (1) security camera(s)** for **V & V SUPREMO FOODS INC**, adjacent to the premises known as **1934 W. 21st St.**.

Dear Alderman **Daniel S. Solis**:

The applicant referenced above has requested the use of the public right-of-way for a **security camera(s)**. An ordinance has been prepared by the Department of Business Affairs and Consumer Protection – Small Business Center - Public Way Use Unit for presentation to the City Council. Because this request was made for properties located in your ward, as approved by you as per the attached, I respectfully request that you introduce the attached ordinance at the next City Council meeting.

If you have any questions regarding this ordinance, please contact Anthony Bertuca at (312) 744-5506.

Department of Business Affairs and Consumer Protection

City of Chicago

O2014-735

Office of the City Clerk

Document Tracking Sheet

Meeting Date:	1/15/2014
Sponsor(s):	Solis (25)
Type:	Ordinance
Title:	Grant(s) of privilege in public way for Yin Wall City, Inc.
Committee(s) Assignment:	Committee on Transportation and Public Way

ORDINANCE
YIN WALL CITY, INC
Acct. No. 212177 - 2
Permit No. 1110157

Be It Ordained by the City Council of the City of Chicago:

SECTION 1. Permission and authority are hereby given and granted to YIN WALL CITY, INC, upon the terms and subject to the conditions of this ordinance to maintain and use one (1) sign(s) projecting over the public right-of-way attached to its premises known as 2347 S. Wentworth Ave..

Said sign structure(s) measures as follows; along S. Wentworth Avenue:
One (1) at sixteen (16) feet in length, four (4) feet in height and eleven (11) feet above grade level.

The location of said privilege shall be as shown on prints kept on file with the Department of Business Affairs and Consumer Protection and the Office of the City Clerk.

Said privilege shall be constructed in accordance with plans and specifications approved by the Department of Transportation (Division of Project Development) and Zoning Department - Signs.

This grant of privilege in the public way shall be subject to the provisions of Section 10-28-015 and all other required provisions of the Municipal Code of Chicago.

The grantee shall pay to the City of Chicago as compensation for the privilege #1110157 herein granted the sum of three hundred ($300.00) per annum in advance.

A 25% penalty will be added for payments received after due date.

The permit holder agrees to hold the City of Chicago harmless for any damage, relocation or replacement costs associated with damage, relocation or removal of private property caused by the City performing work in the public way.

Authority herein given and granted for a period of five (5) years from and after 11/19/2013.

Alderman _____

Daniel S. Solis 25th Ward


燕窩城 參茸店
YIN WALL CITY, INC. (第一分店) (318) 808-1122 2347 A S. WENTWORTH AVE.
2347A
2349A

Department of Business Affairs and Consumer Protection
Small Business Center - Public Way Use Unit
City Hall - 121 N. LaSalle Street, Room 800 • Chicago, IL 60602
(312)-74-GOBIZ (312-744-6249) • (312) 744-1944 (TTY)
http://www.cityofchicago.org/baep

01/15/2014

Alderman **Daniel S. Solis**
Ward # **25**
City of Chicago
City Hall, Room **203**
121 North LaSalle Street
Chicago, Illinois 60602

Re: An ordinance to use and maintain a portion of the public right-of-way for **one (1) sign(s)** for **YIN WALL CITY, INC**, adjacent to the premises known as **2347 S. Wentworth Ave.**.

Dear Alderman **Daniel S. Solis**:

The applicant referenced above has requested the use of the public right-of-way for a **sign(s)**. An ordinance has been prepared by the Department of Business Affairs and Consumer Protection – Small Business Center - Public Way Use Unit for presentation to the City Council. Because this request was made for properties located in your ward, as approved by you as per the attached, I respectfully request that you introduce the attached ordinance at the next City Council meeting.

If you have any questions regarding this ordinance, please contact Anthony Bertuca at (312) 744-5506.

Department of Business Affairs and Consumer Protection

City of Chicago

O2014-739

Office of the City Clerk

Document Tracking Sheet

Meeting Date:	1/15/2014
Sponsor(s):	Maldonado (26)
Type:	Ordinance
Title:	Grant(s) of privilege in public way for Continental Lounge, The
Committee(s) Assignment:	Committee on Transportation and Public Way

ORDINANCE
THE CONTINENTAL LOUNGE
Acct. No. 294486 - 1
Permit No. 1109784

Be It Ordained by the City Council of the City of Chicago:

SECTION 1. Permission and authority are hereby given and granted to THE CONTINENTAL LOUNGE, upon the terms and subject to the conditions of this ordinance to maintain and use, as now constructed, two (2) Wind Screen(s) on the public right-of-way adjacent to its premises known as 2801 W. Chicago Ave..

Said Wind Screen(s) at W. Chicago Ave measure(s):
One (1) at nine point one seven (9.17) feet in length, and one point five (1.5) foot in width for a total of thirteen point seven six (13.76) square feet.

Said Wind Screen(s) at N. California Ave measure(s):
One (1) at ten (10) feet in length, and four (4) feet in width for a total of forty (40) square feet.

The location of said privilege shall be as shown on prints kept on file with the Department of Business Affairs and Consumer Protection and the Office of the City Clerk.

Said privilege shall be constructed in accordance with plans and specifications approved by the Department of Transportation (Division of Project Development).

This grant of privilege in the public way shall be subject to the provisions of Section 10-28-015 and all other required provisions of the Municipal Code of Chicago.

The grantee shall pay to the City of Chicago as compensation for the privilege #1109784 herein granted the sum of eight hundred ($800.00) per annum in advance.

A 25% penalty will be added for payments received after due date.

The permit holder agrees to hold the City of Chicago harmless for any damage, relocation or replacement costs associated with damage, relocation or removal of private property caused by the City performing work in the public way.

Authority herein given and granted for a period of five (5) years from and after 06/11/2013.

Alderman _____

Roberto Maldonado 26th Ward

2801 W.
CHICAGO AVE
BUILDING
CALIFORNIA AVE.
4'
10'
1.5'
9'2"
S
E
W
N
FRONT DOOR
WINTER ENCLOSURE
CHICAGO AVE

Department of Business Affairs and Consumer Protection
Small Business Center - Public Way Use Unit
City Hall - 121 N. LaSalle Street, Room 800 • Chicago, IL 60602
(312)-74-GOBIZ (312-744-6249) • (312) 744-1944 (TTY)
http://www.cityofchicago.org/bacp

01/15/2014

Alderman **Roberto Maldonado**
Ward # **26**
City of Chicago
City Hall, Room **300**
121 North LaSalle Street
Chicago, Illinois 60602

Re: An ordinance to use and maintain a portion of the public right-of-way for **two (2) wind screen(s)** for **THE CONTINENTAL LOUNGE**, adjacent to the premises known as **2801 W. Chicago Ave.**.

Dear Alderman **Roberto Maldonado**:

The applicant referenced above has requested the use of the public right-of-way for a **wind screen(s)**. An ordinance has been prepared by the Department of Business Affairs and Consumer Protection – Small Business Center - Public Way Use Unit for presentation to the City Council. Because this request was made for properties located in your ward, as approved by you as per the attached, I respectfully request that you introduce the attached ordinance at the next City Council meeting.

If you have any questions regarding this ordinance, please contact Anthony Bertuca at (312) 744-5506.

Department of Business Affairs and Consumer Protection

City of Chicago

O2014-741

Office of the City Clerk

Document Tracking Sheet

Meeting Date:	1/15/2014
Sponsor(s):	Maldonado (26)
Type:	Ordinance
Title:	Grant(s) of privilege in public way for Liberty Tax Service
Committee(s) Assignment:	Committee on Transportation and Public Way

ORDINANCE
LIBERTY TAX SERVICE
Acct. No. 339567 - 1
Permit No. 1109919

Be It Ordained by the City Council of the City of Chicago:

SECTION 1. Permission and authority are hereby given and granted to LIBERTY TAX SERVICE, upon the terms and subject to the conditions of this ordinance to maintain and use one (1) sign(s) projecting over the public right-of-way attached to its premises known as 3221 W. North Ave..

Said sign structure(s) measures as follows; along W North Ave:
One (1) at six (6) feet in length, four (4) feet in height and fifteen (15) feet above grade level.

The location of said privilege shall be as shown on prints kept on file with the Department of Business Affairs and Consumer Protection and the Office of the City Clerk.

Said privilege shall be constructed in accordance with plans and specifications approved by the Department of Transportation (Division of Project Development) and Zoning Department - Signs.

This grant of privilege in the public way shall be subject to the provisions of Section 10-28-015 and all other required provisions of the Municipal Code of Chicago.

The grantee shall pay to the City of Chicago as compensation for the privilege #1109919 herein granted the sum of one hundred ($100.00) per annum in advance.

A 25% penalty will be added for payments received after due date.


The permit holder agrees to hold the City of Chicago harmless for any damage, relocation or replacement costs associated with damage, relocation or removal of private property caused by the City performing work in the public way.


Authority herein given and granted for a period of five (5) years from and after 11/19/2013.

Alderman _____

Roberto Maldonado 26th Ward

SKETCH — TO SCALE

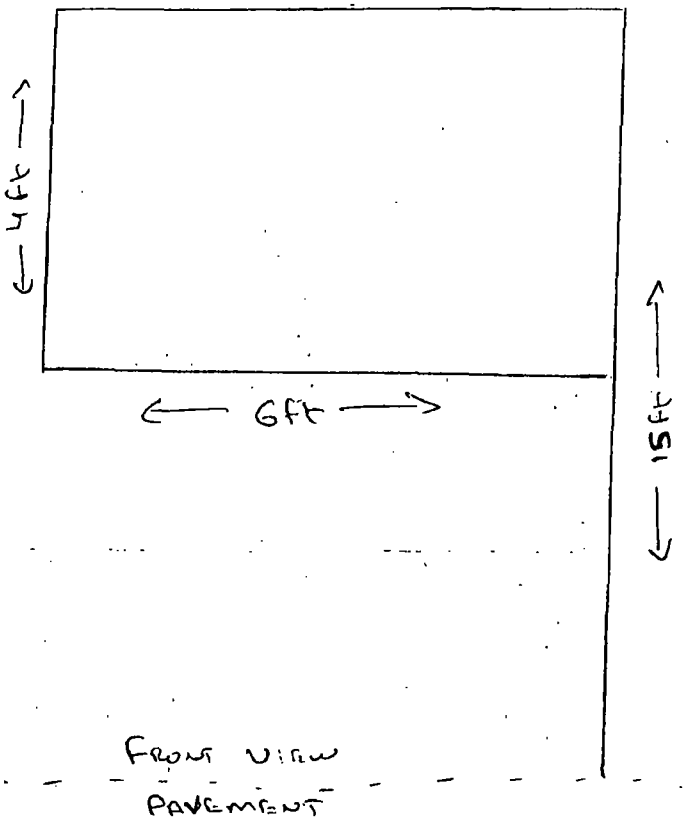

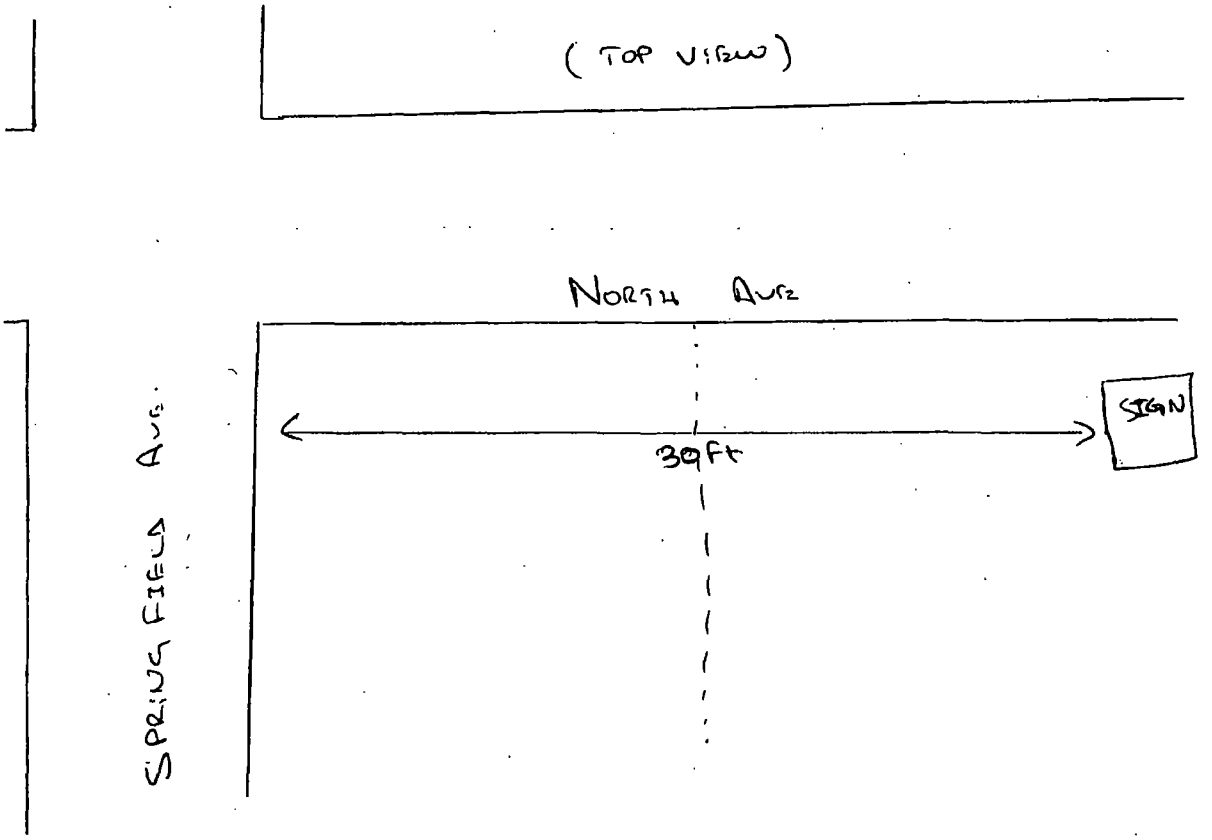

Department of Business Affairs and Consumer Protection
Small Business Center - Public Way Use Unit
City Hall - 121 N. LaSalle Street, Room 800 • Chicago, IL 60602
(312)-74-GOBIZ (312-744-6249) • (312) 744-1944 (TTY)
http://www.cityofchicago.org/bacp

01/15/2014

Alderman **Roberto Maldonado**
Ward # **26**
City of Chicago
City Hall, Room **300**
121 North LaSalle Street
Chicago, Illinois 60602

Re: An ordinance to use and maintain a portion of the public right-of-way for **one (1) sign(s)** for **LIBERTY TAX SERVICE**, adjacent to the premises known as **3221 W. North Ave.**.

Dear Alderman **Roberto Maldonado**:

The applicant referenced above has requested the use of the public right-of-way for a **sign(s)**. An ordinance has been prepared by the Department of Business Affairs and Consumer Protection – Small Business Center - Public Way Use Unit for presentation to the City Council. Because this request was made for properties located in your ward, as approved by you as per the attached, I respectfully request that you introduce the attached ordinance at the next City Council meeting.

If you have any questions regarding this ordinance, please contact Anthony Bertuca at (312) 744-5506.

Department of Business Affairs and Consumer Protection

City of Chicago

O2014-743

Office of the City Clerk

Document Tracking Sheet

Meeting Date:	1/15/2014
Sponsor(s):	Maldonado (26)
Type:	Ordinance
Title:	Grant(s) of privilege in public way for Monumental Manufacturing Company
Committee(s) Assignment:	Committee on Transportation and Public Way

ORDINANCE
MONUMENTAL MANUFACTURING COMPANY
Acct. No. 331059 - 1
Permit No. 1110335

Be It Ordained by the City Council of the City of Chicago:

SECTION 1. Permission and authority are hereby given and granted to MONUMENTAL MANUFACTURING COMPANY, upon the terms and subject to the conditions of this ordinance to maintain and use one (1) sign(s) projecting over the public right-of-way attached to its premises known as 527 N. Western Ave..

Said sign structure(s) measures as follows; along N: Western:
One (1) at seventeen point five (17.5) feet in length, five point five (5.5) feet in height and twelve (12) feet above grade level.

The location of said privilege shall be as shown on prints kept on file with the Department of Business Affairs and Consumer Protection and the Office of the City Clerk.

Said privilege shall be constructed in accordance with plans and specifications approved by the Department of Transportation (Division of Project Development) and Zoning Department - Signs.

This grant of privilege in the public way shall be subject to the provisions of Section 10-28-015 and all other required provisions of the Municipal Code of Chicago.

The grantee shall pay to the City of Chicago as compensation for the privilege #1110335 herein granted the sum of three hundred ($300.00) per annum in advance.


A 25% penalty will be added for payments received after due date.

The permit holder agrees to hold the City of Chicago harmless for any damage, relocation or replacement costs associated with damage, relocation or removal of private property caused by the City performing work in the public way.

Authority herein given and granted for a period of five (5) years from and after 11/05/2013.

Alderman _____

Roberto Maldonado 26th Ward

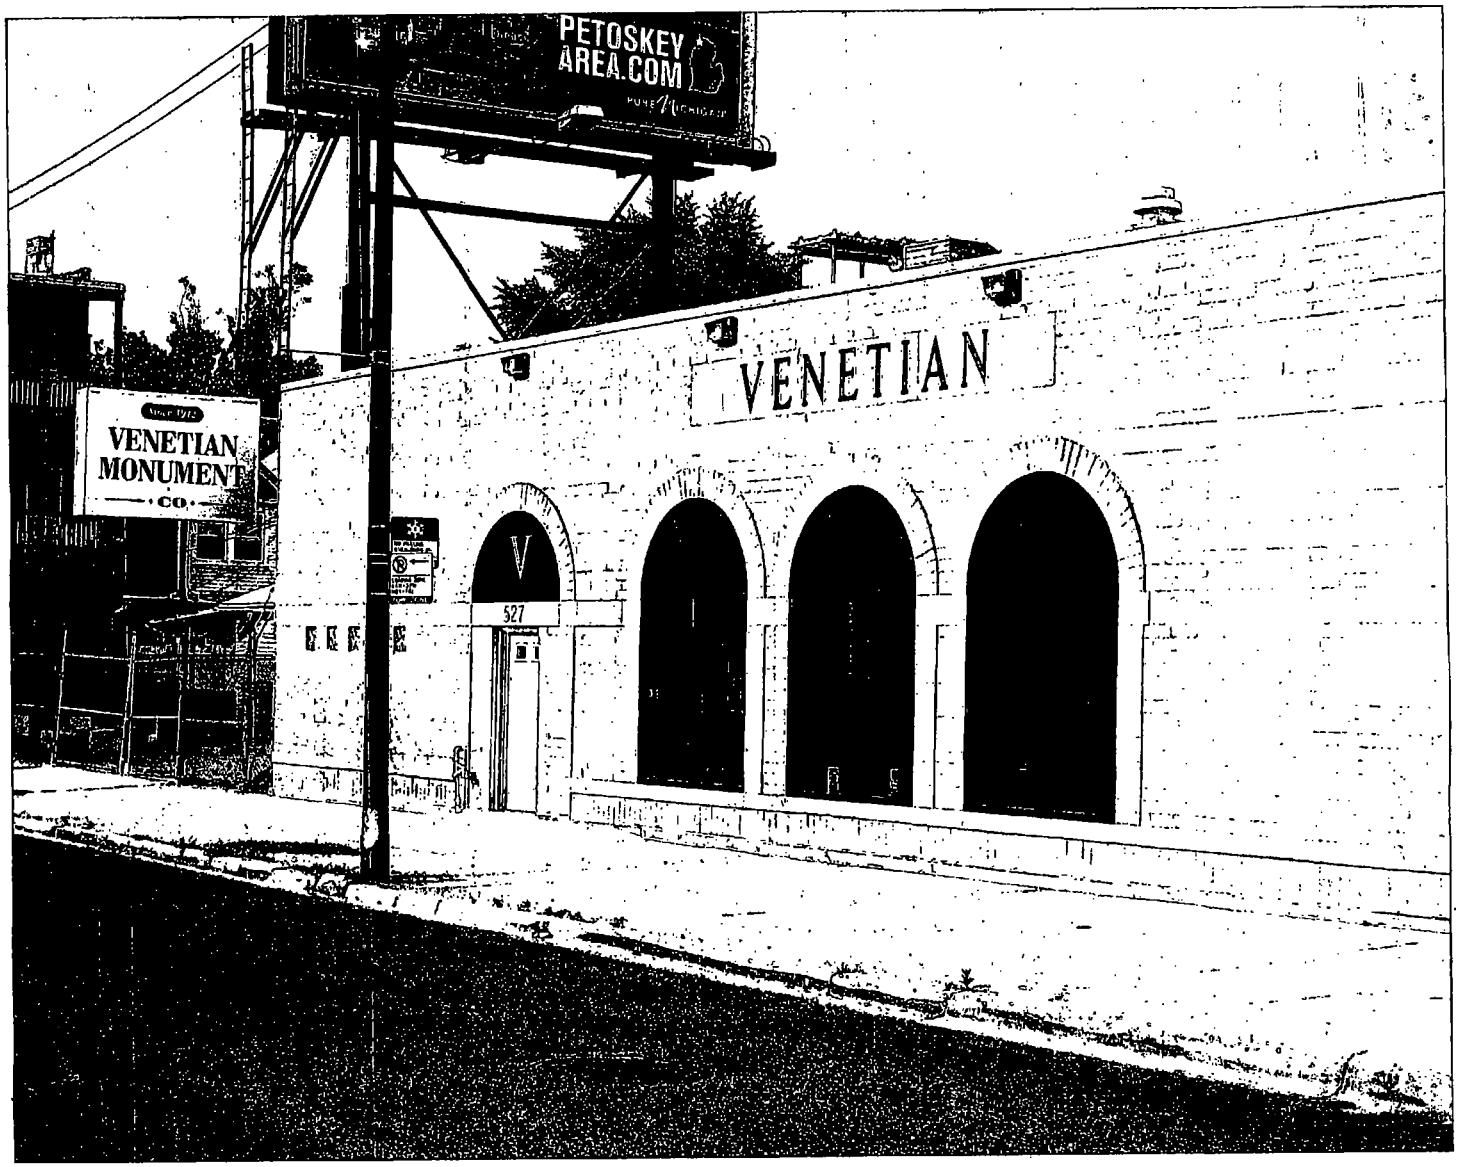
PETOSKEY
AREA.COM
VENETIAN
VENETIAN
MONUMENT
CO.
527

Department of Business Affairs and Consumer Protection
Small Business Center - Public Way Use Unit
City Hall - 121 N. LaSalle Street, Room 800 • Chicago, IL 60602
(312)-74-GOBIZ (312-744-6249) • (312) 744-1944 (TTY)
http://www.cityofchicago.org/bacp

01/15/2014

Alderman **Roberto Maldonado**
Ward # **26**
City of Chicago
City Hall, Room **300**
121 North LaSalle Street
Chicago, Illinois 60602

Re: An ordinance to use and maintain a portion of the public right-of-way for **one (1) sign(s)** for **MONUMENTAL MANUFACTURING COMPANY**, adjacent to the premises known as **527 N. Western Ave.**.

Dear Alderman **Roberto Maldonado**:

The applicant referenced above has requested the use of the public right-of-way for a **sign(s)**. An ordinance has been prepared by the Department of Business Affairs and Consumer Protection – Small Business Center - Public Way Use Unit for presentation to the City Council. Because this request was made for properties located in your ward, as approved by you as per the attached, I respectfully request that you introduce the attached ordinance at the next City Council meeting.

If you have any questions regarding this ordinance, please contact Anthony Bertuca at (312) 744-5506.

Department of Business Affairs and Consumer Protection

City of Chicago

O2014-745

Office of the City Clerk

Document Tracking Sheet

Meeting Date:	1/15/2014
Sponsor(s):	Maldonado (26)
Type:	Ordinance
Title:	Grant(s) of privilege in public way for National Promotions & Advertising, Inc.
Committee(s) Assignment:	Committee on Transportation and Public Way

ORDINANCE
NATIONAL PROMOTIONS & ADVERTISING, INC
Acct. No. 355671 - 6
Permit No. 1102239

Be It Ordained by the City Council of the City of Chicago:

SECTION 1. Permission and authority are hereby given and granted to NATIONAL PROMOTIONS & ADVERTISING, INC, upon the terms and subject to the conditions of this ordinance to maintain and use one (1) sign(s) projecting over the public right-of-way attached to its premises known as 3455 W. North Ave..

Said sign structure(s) measures as follows; along N. St Louis:
One (1) at fourteen (14) feet in length, seven (7) feet in height and two (2) feet above grade level.

The location of said privilege shall be as shown on prints kept on file with the Department of Business Affairs and Consumer Protection and the Office of the City Clerk.

Said privilege shall be constructed in accordance with plans and specifications approved by the Department of Transportation (Division of Project Development) and Zoning Department - Signs.

This grant of privilege in the public way shall be subject to the provisions of Section 10-28-015 and all other required provisions of the Municipal Code of Chicago.

The grantee shall pay to the City of Chicago as compensation for the privilege #1102239 herein granted the sum of three hundred ($300.00) per annum in advance.

A 25% penalty will be added for payments received after due date.


The permit holder agrees to hold the City of Chicago harmless for any damage, relocation or replacement costs associated with damage, relocation or removal of private property caused by the City performing work in the public way.

Authority herein given and granted for a period of five (5) years from and after Date of Passage.

Alderman _____

Roberto Maldonado 26th Ward

NPA - LOCATION: 3455 W. NORTH AVE., CHICAGO, IL

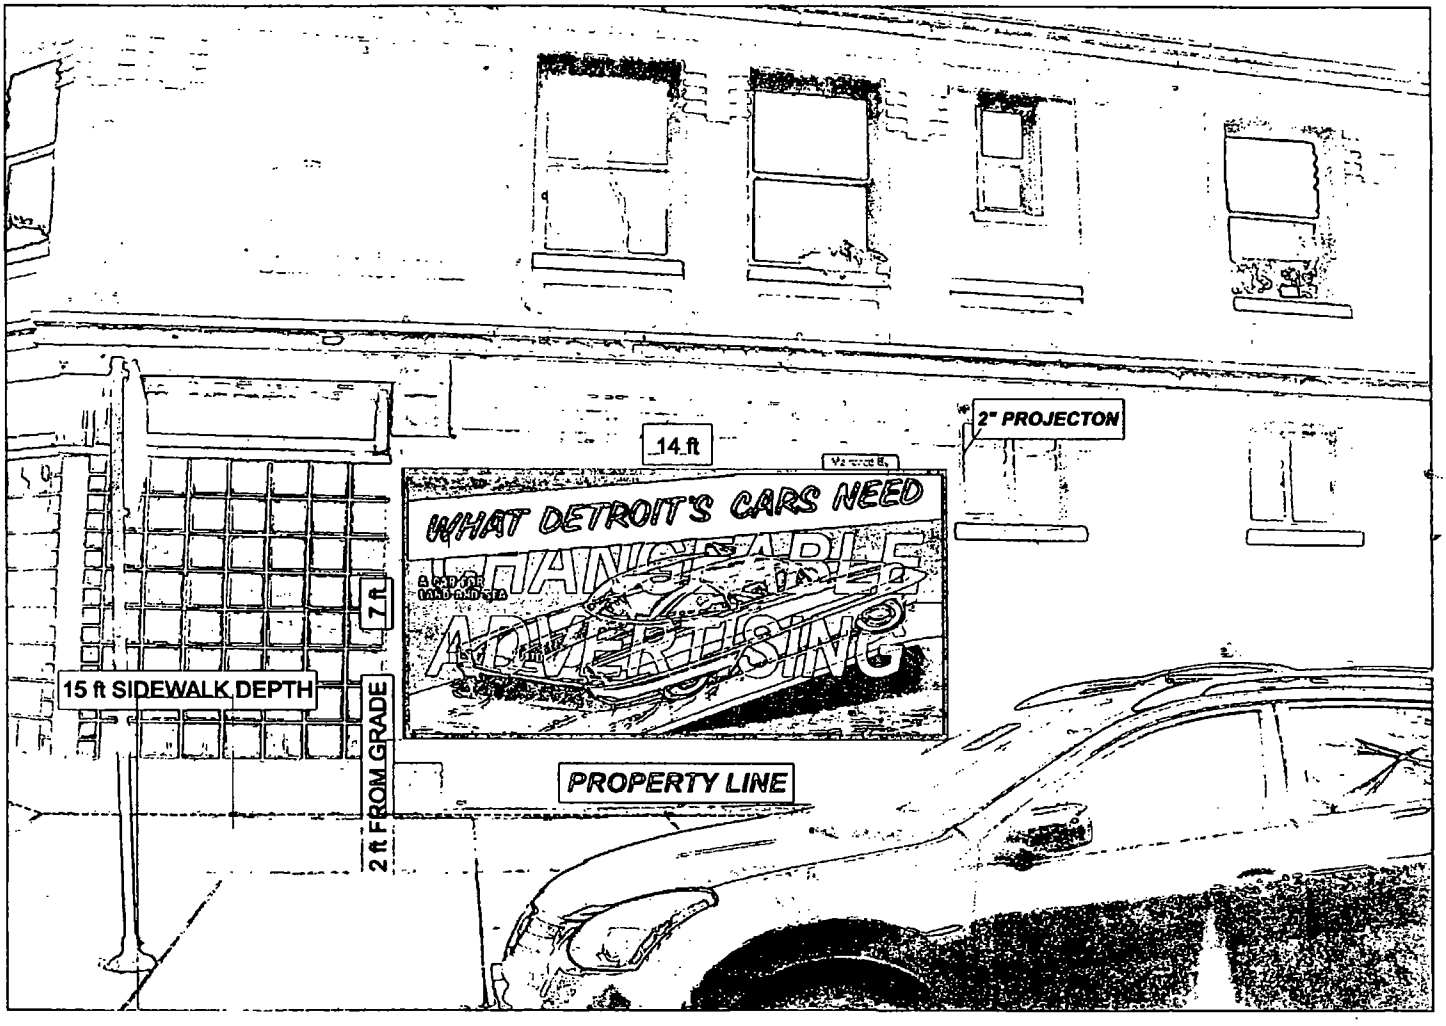

Department of Business Affairs and Consumer Protection
Small Business Center - Public Way Use Unit
City Hall - 121 N. LaSalle Street, Room 800 • Chicago, IL 60602
(312)-74-GOBIZ (312-744-6249) • (312) 744-1944 (TTY)
http://www.cityofchicago.org/bacp

01/15/2014

Alderman **Roberto Maldonado**
Ward # **26**
City of Chicago
City Hall, Room **300**
121 North LaSalle Street
Chicago, Illinois 60602

Re: An ordinance to use and maintain a portion of the public right-of-way for **one (1) sign(s)** for **NATIONAL PROMOTIONS & ADVERTISING, INC**, adjacent to the premises known as **3455 W. North Ave.**.

Dear Alderman **Roberto Maldonado**:

The applicant referenced above has requested the use of the public right-of-way for a **sign(s)**. An ordinance has been prepared by the Department of Business Affairs and Consumer Protection – Small Business Center - Public Way Use Unit for presentation to the City Council. Because this request was made for properties located in your ward, as approved by you as per the attached, I respectfully request that you introduce the attached ordinance at the next City Council meeting.

If you have any questions regarding this ordinance, please contact Anthony Bertuca at (312) 744-5506.

Department of Business Affairs and Consumer Protection

City of Chicago

O2014-747

Office of the City Clerk

Document Tracking Sheet

Meeting Date:	1/15/2014
Sponsor(s):	Burnett (27)
Type:	Ordinance
Title:	Grant(s) of privilege in public way for El Barco Restaurant
Committee(s) Assignment:	Committee on Transportation and Public Way

ORDINANCE
EL BARCO RESTAURANT
Acct. No. 17823 - 1
Permit No. 1109876

Be It Ordained by the City Council of the City of Chicago:

SECTION 1. Permission and authority are hereby given and granted to EL BARCO RESTAURANT, upon the terms and subject to the conditions of this ordinance to construct, install, maintain and use one (1) Wind Screen(s) on the public right-of-way adjacent to its premises known as 1035 N. Ashland Ave..

Said Wind Screen(s) at West Cortez Street measure(s):
One (1) at nine (9) feet in length, and six (6) feet in width for a total of fifty-four (54) square feet.

The location of said privilege shall be as shown on prints kept on file with the Department of Business Affairs and Consumer Protection and the Office of the City Clerk.

Said privilege shall be constructed in accordance with plans and specifications approved by the Department of Transportation (Division of Project Development).


This grant of privilege in the public way shall be subject to the provisions of Section 10-28-015 and all other required provisions of the Municipal Code of Chicago.

The grantee shall pay to the City of Chicago as compensation for the privilege #1109876 herein granted the sum of four hundred ($400.00) per annum in advance.

A 25% penalty will be added for payments received after due date.

The permit holder agrees to hold the City of Chicago harmless for any damage, relocation or replacement costs associated with damage, relocation or removal of private property caused by the City performing work in the public way.


Authority herein given and granted for a period of five (5) years from and after Date of Passage.

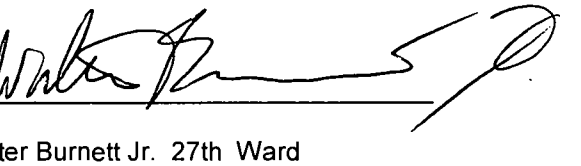Alderman 

Walter Burnett Jr. 27th Ward

EL BARLO RESTAURANT
1035 N. ASHLAND AVENUE
CHICAGO IL. 60622

WINDSCREEN PERMIT

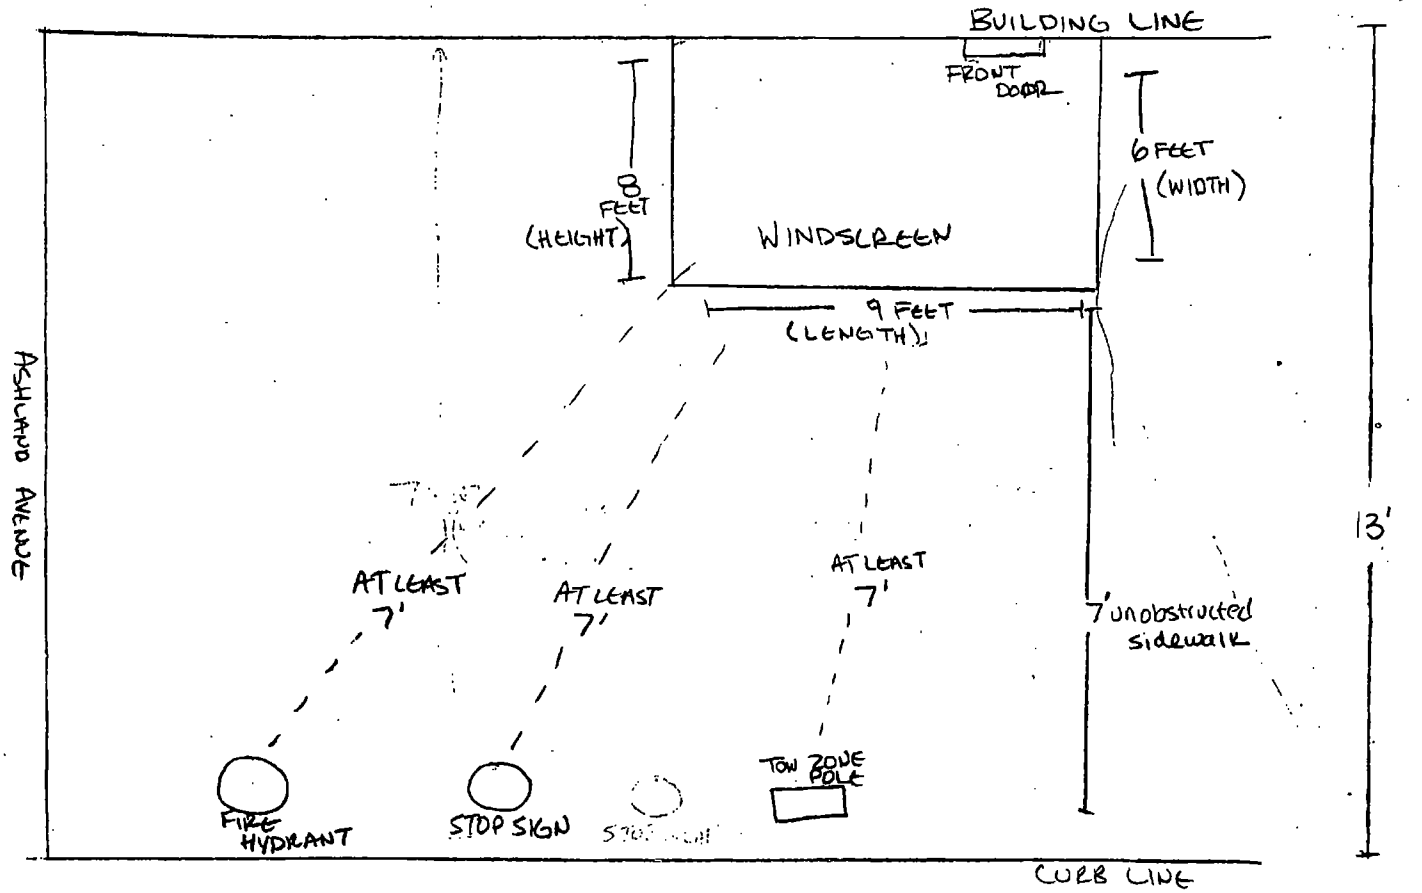

City of Chicago

O2014-751

Office of the City Clerk

Document Tracking Sheet

Meeting Date:	1/15/2014
Sponsor(s):	Burnett (27)
Type:	Ordinance
Title:	Grant(s) of privilege in public way for Fireplace Inn
Committee(s) Assignment:	Committee on Transportation and Public Way

ORDINANCE
FIREPLACE INN
Acct. No. 9454 - 1
Permit No. 1109976

Be It Ordained by the City Council of the City of Chicago:

SECTION 1. Permission and authority are hereby given and granted to FIREPLACE INN, upon the terms and subject to the conditions of this ordinance to construct, install, maintain and use one (1) Wind Screen(s) on the public right-of-way adjacent to its premises known as 1448 N. Wells St..

Said Wind Screen(s) at N. Wells Street measure(s):
One (1) at ten (10) feet in length, and four point five (4.5) feet in width for a total of forty-five (45) square feet.

The location of said privilege shall be as shown on prints kept on file with the Department of Business Affairs and Consumer Protection and the Office of the City Clerk.

Said privilege shall be constructed in accordance with plans and specifications approved by the Department of Transportation (Division of Project Development).

This grant of privilege in the public way shall be subject to the provisions of Section 10-28-015 and all other required provisions of the Municipal Code of Chicago.

The grantee shall pay to the City of Chicago as compensation for the privilege #1109976 herein granted the sum of four hundred ($400.00) per annum in advance.


A 25% penalty will be added for payments received after due date.

The permit holder agrees to hold the City of Chicago harmless for any damage, relocation or replacement costs associated with damage, relocation or removal of private property caused by the City performing work in the public way.

Authority herein given and granted for a period of five (5) years from and after Date of Passage.

Alderman _____

Walter Burnett Jr. 27th Ward

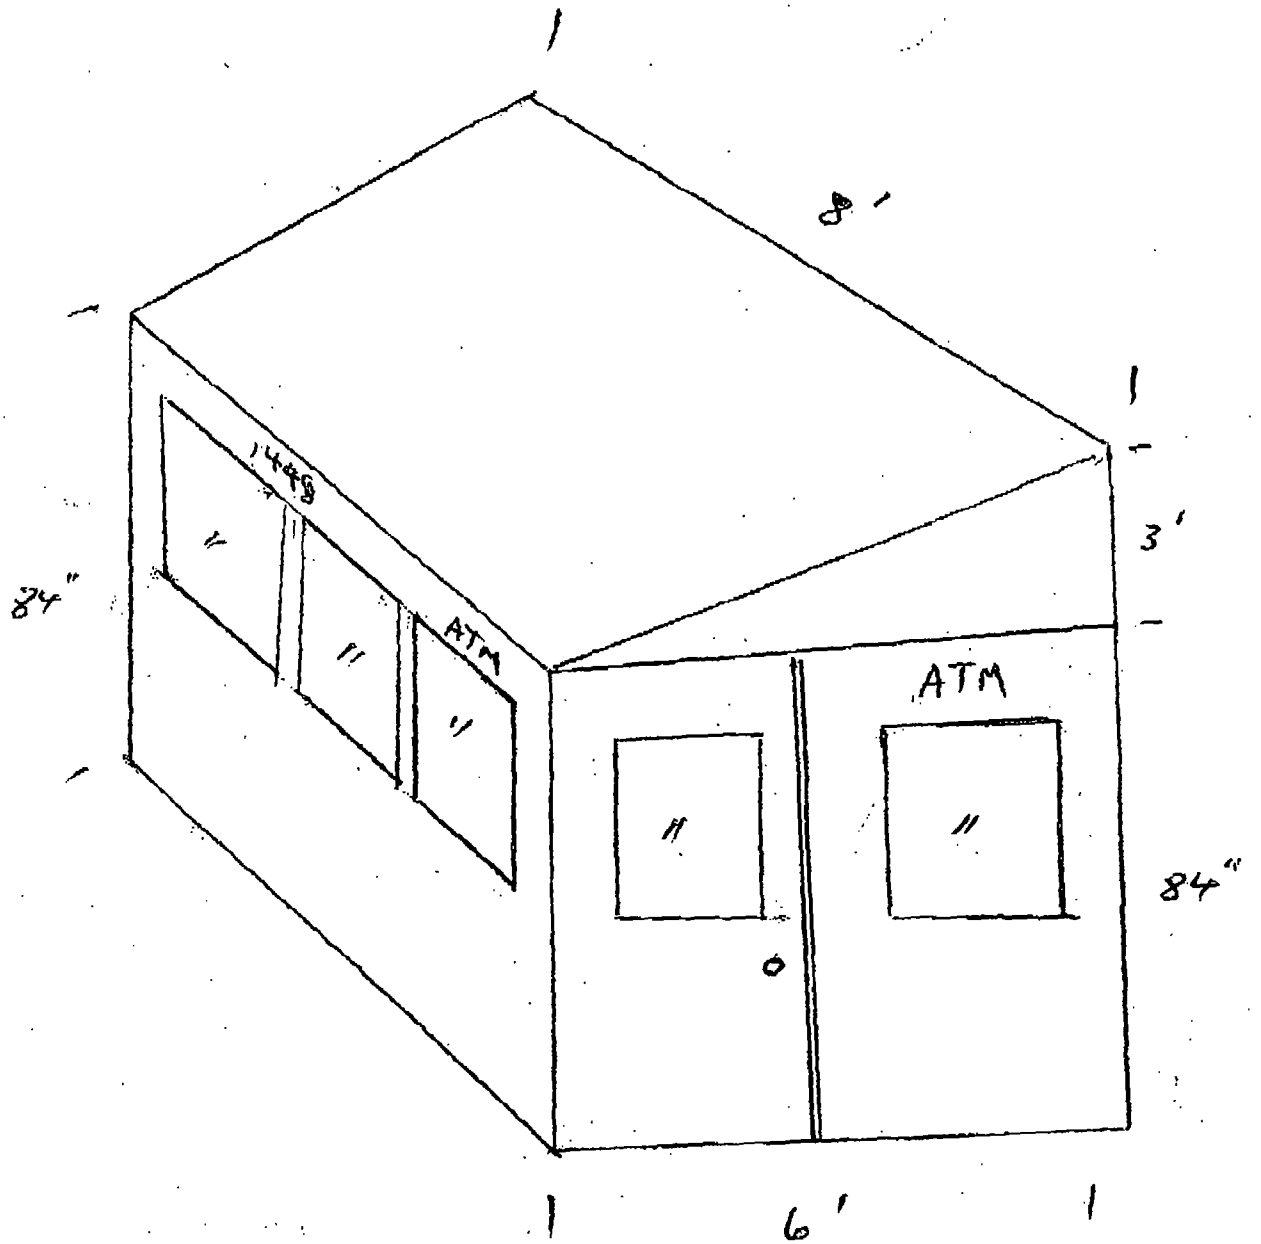
8'
3'
84"
ATM
ATM
84"
6'

City of Chicago

O2014-753

Office of the City Clerk

Document Tracking Sheet

Meeting Date:	1/15/2014
Sponsor(s):	Burnett (27)
Type:	Ordinance
Title:	Grant(s) of privilege in public way for GNC Gateway
Committee(s) Assignment:	Committee on Transportation and Public Way

ORDINANCE
GNC GATEWAY
Acct. No. 368143 - 2
Permit No. 1108636

Be It Ordained by the City Council of the City of Chicago:

SECTION 1. Permission and authority are hereby given and granted to GNC GATEWAY, upon the terms and subject to the conditions of this ordinance to maintain and use one (1) sign(s) projecting over the public right-of-way attached to its premises known as 26 S. Halsted St..

Said sign structure(s) measures as follows; along South Halsted Street:
One (1) at three point five (3.5) feet in length, point six seven (.67) feet in height and nine (9) feet above grade level.

The location of said privilege shall be as shown on prints kept on file with the Department of Business Affairs and Consumer Protection and the Office of the City Clerk.

Said privilege shall be constructed in accordance with plans and specifications approved by the Department of Transportation (Division of Project Development) and Zoning Department - Signs.

This grant of privilege in the public way shall be subject to the provisions of Section 10-28-015 and all other required provisions of the Municipal Code of Chicago.

The grantee shall pay to the City of Chicago as compensation for the privilege #1108636 herein granted the sum of one hundred ($100.00) per annum in advance.

A 25% penalty will be added for payments received after due date.

The permit holder agrees to hold the City of Chicago harmless for any damage, relocation or replacement costs associated with damage, relocation or removal of private property caused by the City performing work in the public way.


Authority herein given and granted for a period of five (5) years from and after Date of Passage.

Alderman _____

Walter Burnett Jr. 27th Ward

EXISTING CANOPY OVER HALSTED ST SIDEWALK

PAGE 3 OF 5

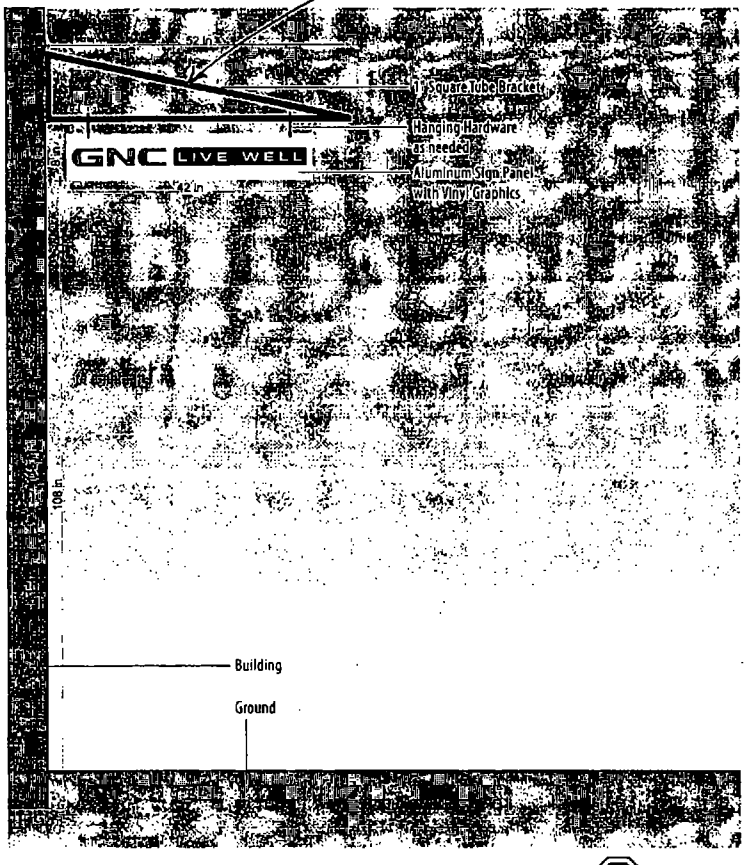

Job Details:

Blade Sign
qty. 1

This is how the sign will be produced.
Any errors not noted will be on the finished product.

Vital Signs Inc.
Interior & Exterior Signs & Graphics
791 Industrial Dr. Elmhurst Illinois 60126
630.832.9600 Fax: 630.832.9669
www.vitalsignsusa.com

Client: Kubiesa RCK CONSULTING, INC.
Job #:
Location: 26 S. HALSTED ST / GNC STORE

Date: 4/3/2013 4:05.58 PM
Designer: AF
GNC Blade Sign.fs

☐ Approved ☐ Approved with changes noted
☐ Not Approved - Revise & Resubmit

Date / / Signed:

Colors on this proof are for representation only. This drawing has been made available to the client to illustrate design or manufacturing details and are not to be distributed for bid without the written consent of Vital Signs USA.

City of Chicago

O2014-755

Office of the City Clerk

Document Tracking Sheet

Meeting Date:	1/15/2014
Sponsor(s):	Burnett (27)
Type:	Ordinance
Title:	Grant(s) of privilege in public way for Spectrum Real Estate
Committee(s) Assignment:	Committee on Transportation and Public Way

ORDINANCE
SPECTRUM REAL ESTATE
Acct. No. 26759 - 2
Permit No. 1110292

Be It Ordained by the City Council of the City of Chicago:

SECTION 1. Permission and authority are hereby given and granted to SPECTRUM REAL ESTATE, upon the terms and subject to the conditions of this ordinance to maintain and use, as now constructed, three (3) Statue(s) projecting over the public right-of-way adjacent to its premises known as 820 N. Orleans St..

Said Statue(s) at N. ORLEANS ST measure(s):
Two (2) at three (3) feet in length, and three (3) feet in width for a total of eighteen (18) square feet.

Said Statue(s) at W Institute Place measure(s):
One (1) at three (3) feet in length, and three (3) feet in width for a total of nine (9) square feet.

The location of said privilege shall be as shown on prints kept on file with the Department of Business Affairs and Consumer Protection and the Office of the City Clerk.

Said privilege shall be constructed in accordance with plans and specifications approved by the Department of Planning and Development and Department of Transportation (Division of Project Development).

This grant of privilege in the public way shall be subject to the provisions of Section 10-28-015 and all other required provisions of the Municipal Code of Chicago.

The grantee shall pay to the City of Chicago as compensation for the privilege #1110292 herein granted the sum of two hundred twenty-five ($225.00) per annum in advance.


A 25% penalty will be added for payments received after due date.

The permit holder agrees to hold the City of Chicago harmless for any damage, relocation or replacement costs associated with damage, relocation or removal of private property caused by the City performing work in the public way.

Authority herein given and granted for a period of five (5) years from and after 11/19/2013.

Alderman _____

Walter Burnett Jr. 27th Ward

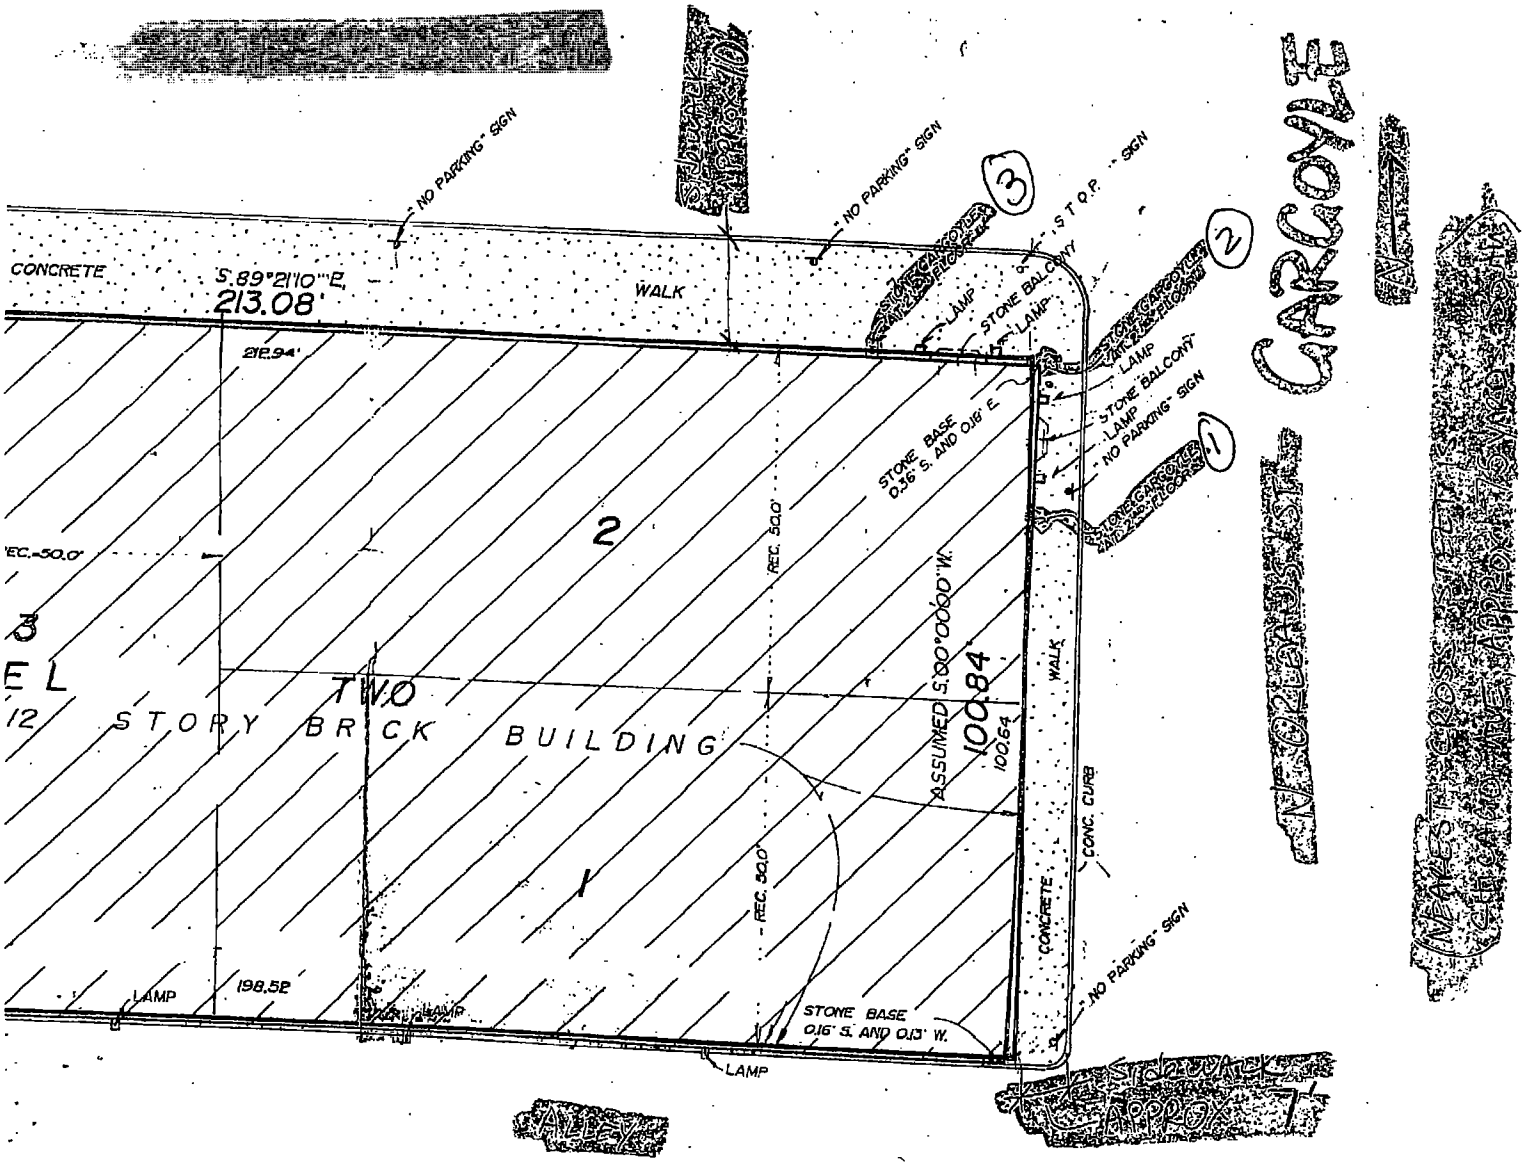
"NO PARKING" SIGN
"NO PARKING" SIGN
"S T O P" SIGN
CONCRETE
S.89°21'10"E.
213.08'
WALK
216.94'
STONE CARGOYLES AT 2ND FLOOR
LAMP
STONE BALCONY
LAMP
STONE CARGOYLES AT 2ND FLOOR
LAMP
STONE BALCONY
LAMP
"NO PARKING" SIGN
STONE CARGOYLES AT 2ND FLOOR
STONE BASE 0.56' S. AND 0.16' E.
REC. 50.0'
2
ASSUMED S.00°00'00"W.
100.84
100.64
WALK
CONC. CURB
CONCRETE
"NO PARKING" SIGN
TWO STORY BRICK BUILDING
1
REC. 50.0'
198.52
LAMP
LAMP
STONE BASE 0.16' S. AND 0.13' W.
LAMP
ALLEY
APPROX. 7'
CARGOYLE
NEARLY ALL GROSS AREA OF BUILDING APPROXIMATELY 2,000 SQ. FT.

City of Chicago

O2014-756

Office of the City Clerk

Document Tracking Sheet

Meeting Date:	1/15/2014
Sponsor(s):	Burnett (27)
Type:	Ordinance
Title:	Grant(s) of privilege in public way for Girl & The Goat
Committee(s) Assignment:	Committee on Transportation and Public Way

ORDINANCE
GIRL & THE GOAT
Acct. No. 347093 - 1
Permit No. 1109818

Be It Ordained by the City Council of the City of Chicago:

SECTION 1. Permission and authority are hereby given and granted to GIRL & THE GOAT, upon the terms and subject to the conditions of this ordinance to construct, install, maintain and use one (1) Wind Screen(s) on the public right-of-way adjacent to its premises known as 809 W. Randolph St..

Said Wind Screen(s) at W. Randolph Street measure(s):
One (1) at fourteen (14) feet in length, and four (4) feet in width for a total of fifty-six (56) square feet.

The location of said privilege shall be as shown on prints kept on file with the Department of Business Affairs and Consumer Protection and the Office of the City Clerk.

Said privilege shall be constructed in accordance with plans and specifications approved by the Department of Transportation (Division of Project Development).

This grant of privilege in the public way shall be subject to the provisions of Section 10-28-015 and all other required provisions of the Municipal Code of Chicago.

The grantee shall pay to the City of Chicago as compensation for the privilege #1109818 herein granted the sum of four hundred ($400.00) per annum in advance.

A 25% penalty will be added for payments received after due date.

The permit holder agrees to hold the City of Chicago harmless for any damage, relocation or replacement costs associated with damage, relocation or removal of private property caused by the City performing work in the public way.


Authority herein given and granted for a period of five (5) years from and after Date of Passage.

Alderman _____

Walter Burnett Jr. 27th Ward

APPLICATION TO USE THE PUBLIC RIGHT OF WAY

TEMPORARY AWNING VESTIBULE ENCLOSURE
809 W. RANDOLPH CHICAGO
GIRL AND THE GOAT

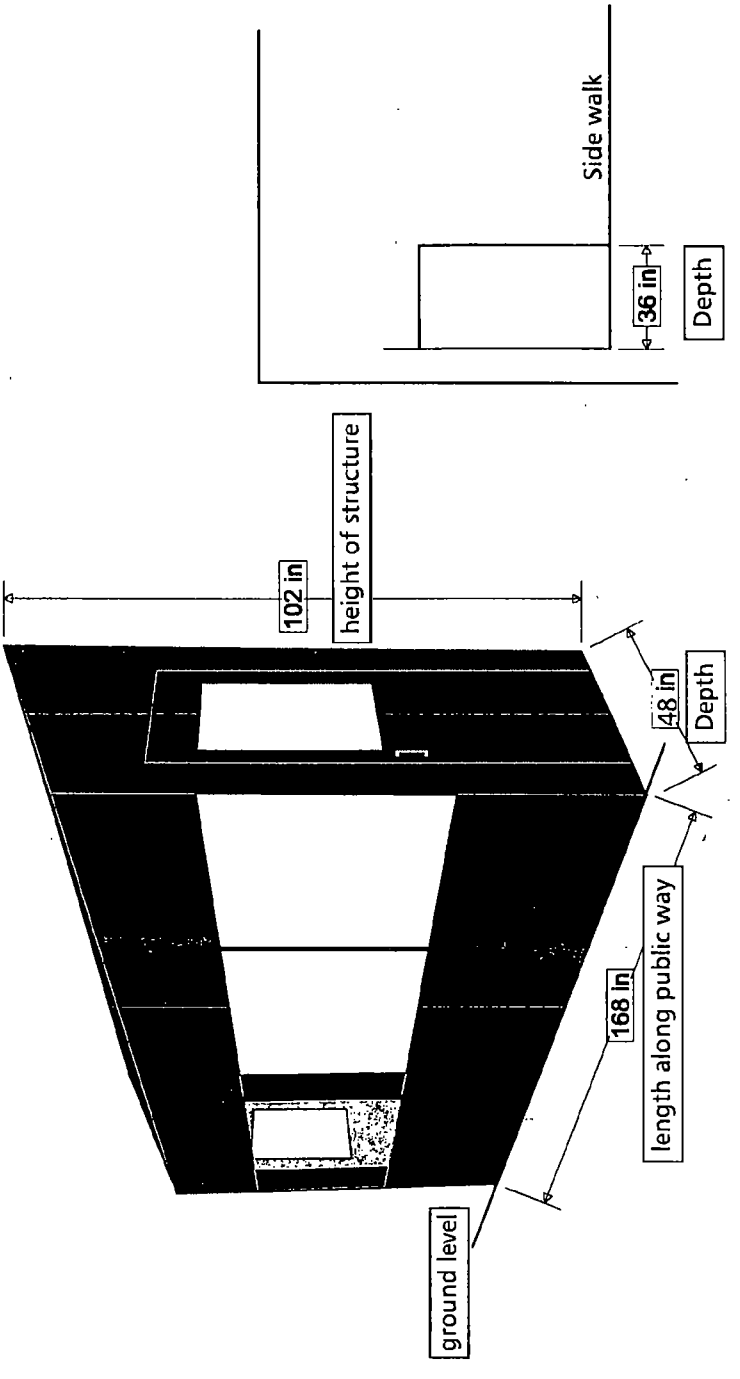

City of Chicago

O2014-757

Office of the City Clerk

Document Tracking Sheet

Meeting Date:	1/15/2014
Sponsor(s):	Burnett (27)
Type:	Ordinance
Title:	Grant(s) of privilege in public way for Sushi Dokku
Committee(s) Assignment:	Committee on Transportation and Public Way

ORDINANCE
SUSHI DOKKU
Acct. No. 373179 - 1
Permit No. 1103199

Be It Ordained by the City Council of the City of Chicago:

SECTION 1. Permission and authority are hereby given and granted to SUSHI DOKKU, upon the terms and subject to the conditions of this ordinance to maintain and use two (2) sign(s) projecting over the public right-of-way attached to its premises known as 823 W. Randolph St..

Said sign structure(s) measures as follows; along W. Randolph:
Two (2) at three (3) feet in length, three (3) feet in height and twelve (12) feet above grade level.

The location of said privilege shall be as shown on prints kept on file with the Department of Business Affairs and Consumer Protection and the Office of the City Clerk.

Said privilege shall be constructed in accordance with plans and specifications approved by the Department of Transportation (Division of Project Development) and Zoning Department - Signs.

This grant of privilege in the public way shall be subject to the provisions of Section 10-28-015 and all other required provisions of the Municipal Code of Chicago.

The grantee shall pay to the City of Chicago as compensation for the privilege #1103199 herein granted the sum of one hundred seventy-five ($175.00) per annum in advance.


A 25% penalty will be added for payments received after due date.

The permit holder agrees to hold the City of Chicago harmless for any damage, relocation or replacement costs associated with damage, relocation or removal of private property caused by the City performing work in the public way.

Authority herein given and granted for a period of five (5) years from and after Date of Passage.

Alderman _____

Walter Burnett Jr. 27th Ward

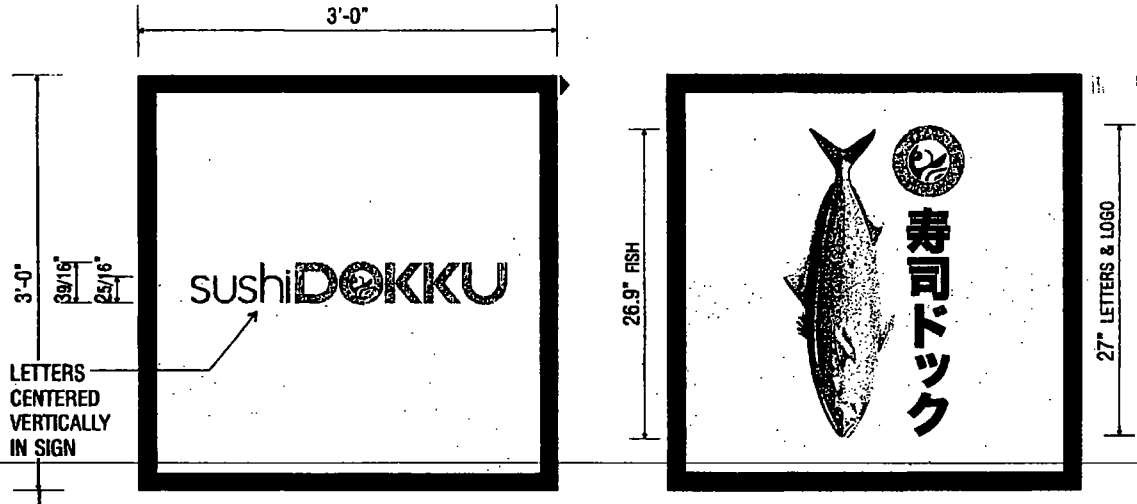

OPTION #2 - REVISED LOGO
"SUSHI" HAS BEEN MADE SLIGHTLY BOLDER
TO INCREASE VISIBILITY/LEGIBILITY OF THIN LETTERS
IN A LIT SIGN

(2) D/F ILLUMINATED WALL SIGNS

ALUM. SIGN CABINET - BLACK
LEXAN SIGN FACES W/ TRANSLUCENT DIGITAL PRINTS
DIGITAL ART SUPPLIED BY CUSTOMER
H.O. FLUO. LAMP ILLUM.
▶ DISCONNECT SWITCH

17'

To GRADE

OPPOSITE SIDE



APPROVED: _____ DATE: _____

M-K SIGNS
CHICAGO
4900 N. ELSTON AVE
CHICAGO, IL 60630
E-MAIL: artdept@mksigns.net

SUSHI DOKKU
823 W. RANDOLPH CHICAGO, IL

Colors represented in this drawing are for presentation purposes only. They will not match your finished product exactly. Actual color samples can be obtained from your sales representative.

This design is the original and unpublished work of MK SIGNS and may not be reproduced, copied or exhibited in any fashion without the expressed written consent of MK SIGNS. The rights to this design may be purchased.

DATE	REVISION
9-21-12	
9-25-12	
9-28-12	REPLACED FISH IMAGE

SCALE	1"=1'-0"
DATE	9-17-12
DESIGNER	LM
SALES	RC
FILE	Sushi Dokku
DRAWING NUMBER	2132

City of Chicago

O2014-758

Office of the City Clerk

Document Tracking Sheet

Meeting Date:	1/15/2014
Sponsor(s):	Burnett (27)
Type:	Ordinance
Title:	Grant(s) of privilege in public way for Jordan Automotive, Inc.
Committee(s) Assignment:	Committee on Transportation and Public Way

ORDINANCE
JORDAN AUTOMOTIVE, INC.
Acct. No. 35267 - 2
Permit No. 1109917

Be It Ordained by the City Council of the City of Chicago:

SECTION 1. Permission and authority are hereby given and granted to JORDAN AUTOMOTIVE, INC., upon the terms and subject to the conditions of this ordinance to maintain and use one (1) sign(s) projecting over the public right-of-way attached to its premises known as 3715 W. Grand Ave..

Said sign structure(s) measures as follows; along W Grand Ave:
One (1) at four (4) feet in length, six (6) feet in height and nine point one seven (9.17) feet above grade level.

The location of said privilege shall be as shown on prints kept on file with the Department of Business Affairs and Consumer Protection and the Office of the City Clerk.

Said privilege shall be constructed in accordance with plans and specifications approved by the Department of Transportation (Division of Project Development) and Zoning Department - Signs.


This grant of privilege in the public way shall be subject to the provisions of Section 10-28-015 and all other required provisions of the Municipal Code of Chicago.

The grantee shall pay to the City of Chicago as compensation for the privilege #1109917 herein granted the sum of one hundred ($100.00) per annum in advance.


A 25% penalty will be added for payments received after due date.

The permit holder agrees to hold the City of Chicago harmless for any damage, relocation or replacement costs associated with damage, relocation or removal of private property caused by the City performing work in the public way.

Authority herein given and granted for a period of five (5) years from and after 11/19/2013.

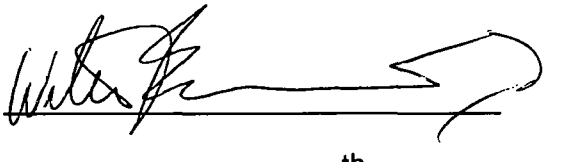Alderman 

Walter Burnett Jr. 27th Ward

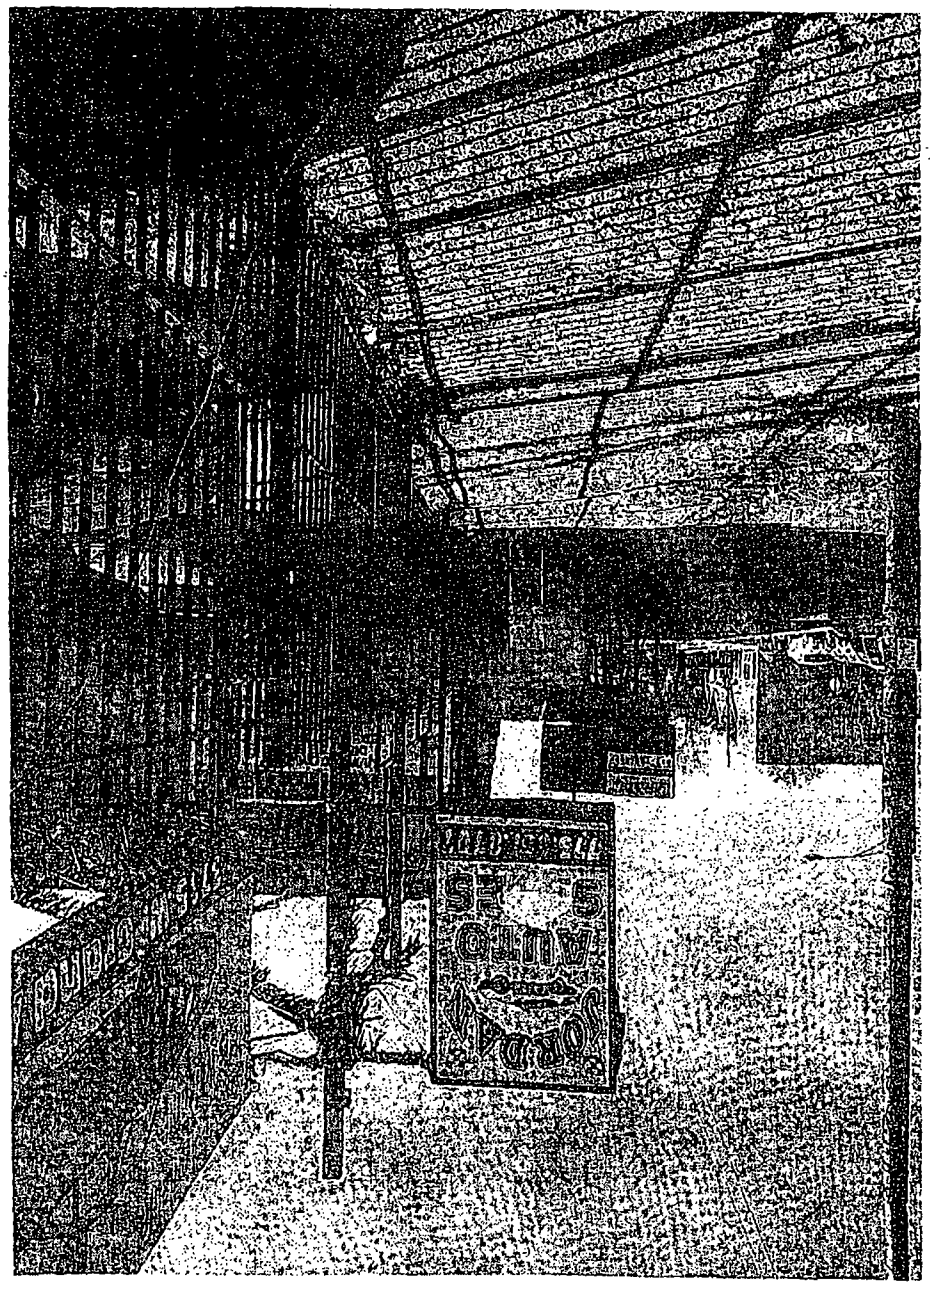

City of Chicago

O2014-759

Office of the City Clerk

Document Tracking Sheet

Meeting Date:	1/15/2014
Sponsor(s):	Burnett (27)
Type:	Ordinance
Title:	Grant(s) of privilege in public way for Verde Condo Assn, The
Committee(s) Assignment:	Committee on Transportation and Public Way

ORDINANCE
THE VERDE CONDOMINIUM ASSOCIATON
Acct. No. 270371 - 1
Permit No. 1110322

Be It Ordained by the City Council of the City of Chicago:

SECTION 1. Permission and authority are hereby given and granted to THE VERDE CONDOMINIUM ASSOCIATON, upon the terms and subject to the conditions of this ordinance to maintain and use, as now constructed, twelve (12) Balcony(s) projecting over the public right-of-way adjacent to its premises known as 680 N. Green St..

Said Balcony(s) at N. Green St. measure(s):
Twelve (12) at five (5) feet in length, and three (3) feet in width for a total of one hundred eighty (180) square feet.

The location of said privilege shall be as shown on prints kept on file with the Department of Business Affairs and Consumer Protection and the Office of the City Clerk.

Said privilege shall be constructed in accordance with plans and specifications approved by the Department of Planning and Development and Department of Transportation (Division of Project Development).

This grant of privilege in the public way shall be subject to the provisions of Section 10-28-015 and all other required provisions of the Municipal Code of Chicago.

The grantee shall pay to the City of Chicago as compensation for the privilege #1110322 herein granted the sum of nine hundred ($900.00) per annum in advance.


A 25% penalty will be added for payments received after due date.

The permit holder agrees to hold the City of Chicago harmless for any damage, relocation or replacement costs associated with damage, relocation or removal of private property caused by the City performing work in the public way.

Authority herein given and granted for a period of five (5) years from and after 12/17/2013.

Alderman _____

Walter Burnett Jr. 27th Ward

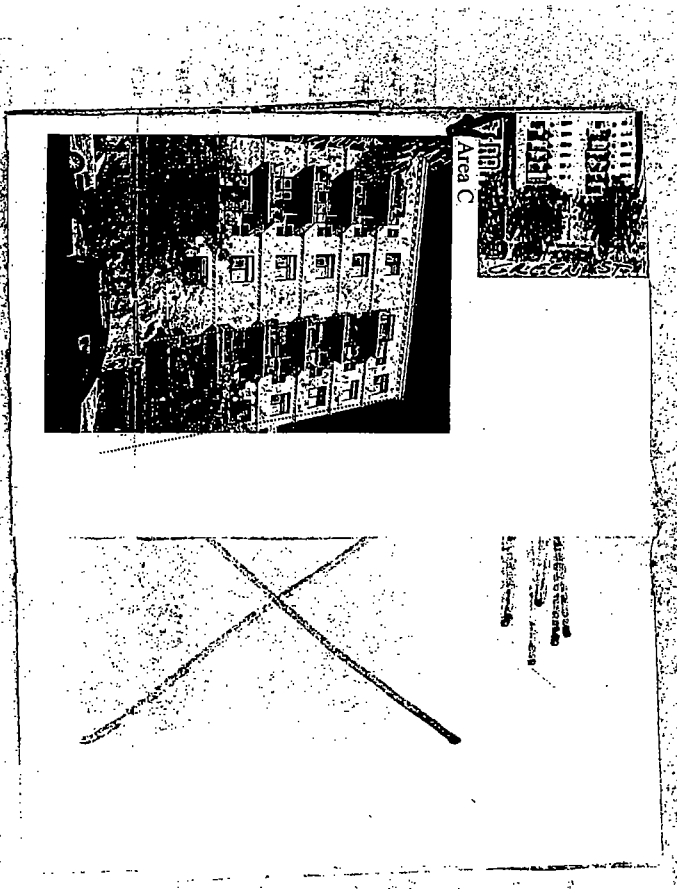
Area C

City of Chicago

O2014-760

Office of the City Clerk

Document Tracking Sheet

Meeting Date:	1/15/2014
Sponsor(s):	Burnett (27)
Type:	Ordinance
Title:	Grant(s) of privilege in public way for Little Goat LLC
Committee(s) Assignment:	Committee on Transportation and Public Way

ORDINANCE
LITTLE GOAT, LLC
Acct. No. 368459 - 2
Permit No. 1110137

Be It Ordained by the City Council of the City of Chicago:

SECTION 1. Permission and authority are hereby given and granted to LITTLE GOAT, LLC, upon the terms and subject to the conditions of this ordinance to construct, install, maintain and use one (1) Wind Screen(s) on the public right-of-way adjacent to its premises known as 820 W. Randolph St..

Said Wind Screen(s) at W. Raandolh Street measure(s):
One (1) at eight point five eight (8.58) feet in length, and four point two (4.2) feet in width for a total of thirty-six point zero four (36.04) square feet.

The location of said privilege shall be as shown on prints kept on file with the Department of Business Affairs and Consumer Protection and the Office of the City Clerk.

Said privilege shall be constructed in accordance with plans and specifications approved by the Department of Transportation (Division of Project Development).


This grant of privilege in the public way shall be subject to the provisions of Section 10-28-015 and all other required provisions of the Municipal Code of Chicago.

The grantee shall pay to the City of Chicago as compensation for the privilege #1110137 herein granted the sum of four hundred ($400.00) per annum in advance.

A 25% penalty will be added for payments received after due date.

The permit holder agrees to hold the City of Chicago harmless for any damage, relocation or replacement costs associated with damage, relocation or removal of private property caused by the City performing work in the public way.


Authority herein given and granted for a period of five (5) years from and after Date of Passage.

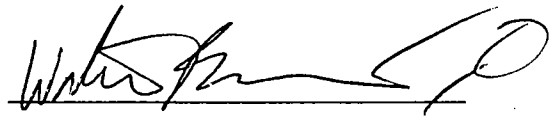Alderman 

Walter Burnett Jr. 27th Ward

APPLICATION TO USE THE PUBLIC RIGHT OF WAY

TEMPORARY AWNING VESTIBULE ENCLOSURE
802 W. RANDOLPH CHICAGO
LITTLE GOAT

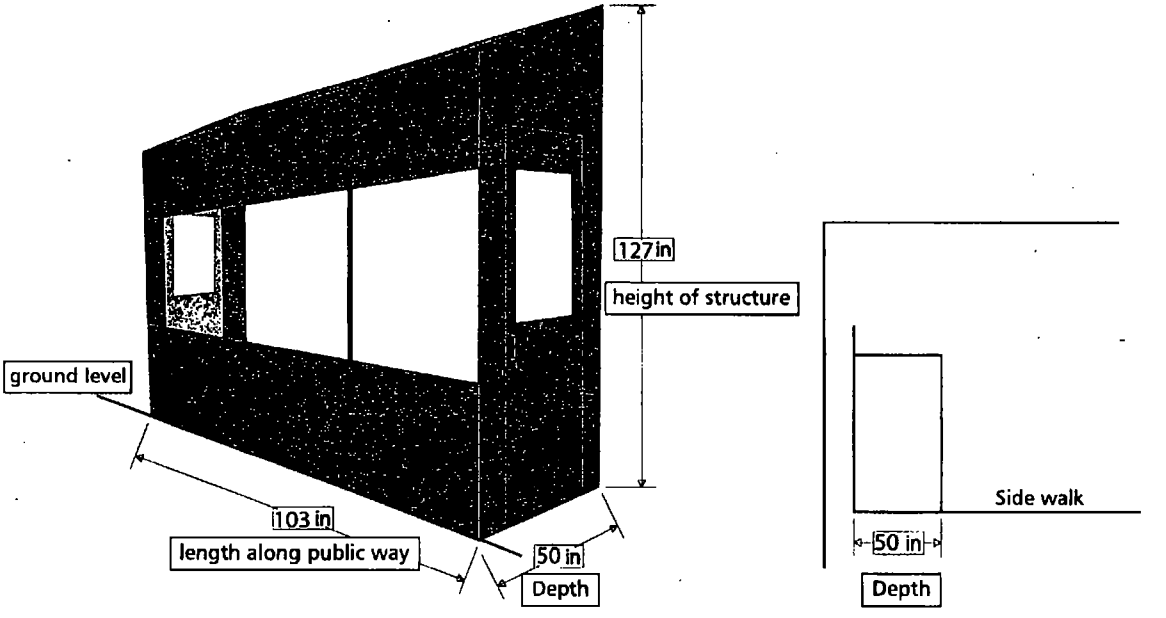

City of Chicago

O2014-761

Office of the City Clerk

Document Tracking Sheet

Meeting Date:	1/15/2014
Sponsor(s):	Burnett (27)
Type:	Ordinance
Title:	Grant(s) of privilege in public way for Westend Bar & Grill
Committee(s) Assignment:	Committee on Transportation and Public Way

ORDINANCE
WESTEND BAR & GRILL
Acct. No. 311103 - 1
Permit No. 1110280

Be It Ordained by the City Council of the City of Chicago:

SECTION 1. Permission and authority are hereby given and granted to WESTEND BAR & GRILL, upon the terms and subject to the conditions of this ordinance to maintain and use, as now constructed, sixteen (16) Light Fixture(s) projecting over the public right-of-way adjacent to its premises known as 1326-1328 W. Madison St..

Said Light Fixture(s) at W. MADISON measure(s):
Six (6) at three (3) feet in length, point eight three (.83) feet in width and twelve (12) feet above grade level.

Said Light Fixture(s) at N. ADA measure(s):
Three (3) at three (3) feet in length, point eight three (.83) feet in width and twelve (12) feet above grade level.
Four (4) at point seven five (.75) feet in length, point five (.5) feet in width and eight point five (8.5) feet above grade level.
Two (2) at point four two (.42) feet in length, point three three (.33) feet in width and eight (8) feet above grade level.
One (1) at three (3) feet in length, three (3) feet in width and fourteen (14) feet above grade level.

The location of said privilege shall be as shown on prints kept on file with the Department of Business Affairs and Consumer Protection and the Office of the City Clerk.

Said privilege shall be constructed in accordance with plans and specifications approved by the Department of Transportation (Division of Project Development).

This grant of privilege in the public way shall be subject to the provisions of Section 10-28-015 and all other required provisions of the Municipal Code of Chicago.

The grantee shall pay to the City of Chicago as compensation for the privilege #1110280 herein granted the sum of one hundred fifty ($150.00) per annum in advance.

A 25% penalty will be added for payments received after due date.


The permit holder agrees to hold the City of Chicago harmless for any damage, relocation or replacement costs associated with damage, relocation or removal of private property caused by the City performing work in the public way.

Authority herein given and granted for a period of five (5) years from and after 10/08/2013.

Alderman _____

Walter Burnett Jr. 27th Ward

WestEnd Bar & Grill
1326-28 West Madison Avenue
Light Fixture Placement Sketches

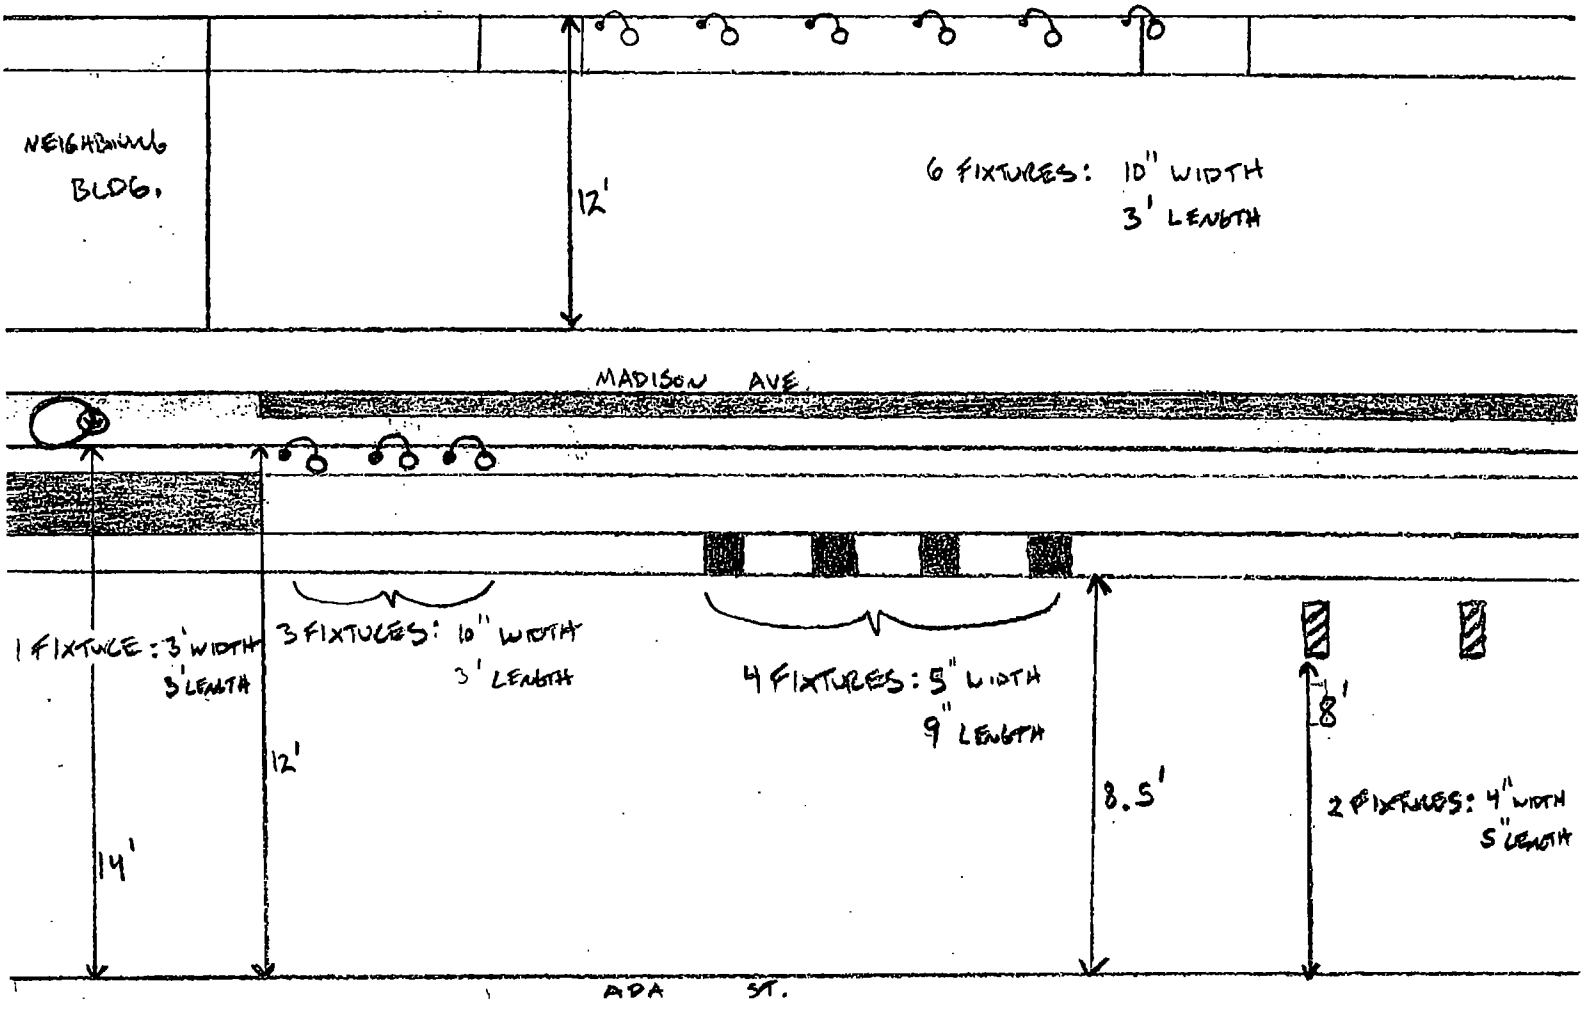

City of Chicago

O2014-762

Office of the City Clerk

Document Tracking Sheet

Meeting Date:	1/15/2014
Sponsor(s):	Burnett (27)
Type:	Ordinance
Title:	Grant(s) of privilege in public way for 1329 W Chicago Ave Condo Assn
Committee(s) Assignment:	Committee on Transportation and Public Way

ORDINANCE
1329 W CHICAGO AVE CONDO ASSOCIATION
Acct. No. 337973 - 1
Permit No. 1110397

Be It Ordained by the City Council of the City of Chicago:

SECTION 1. Permission and authority are hereby given and granted to 1329 W CHICAGO AVE CONDO ASSOCIATION, upon the terms and subject to the conditions of this ordinance to maintain and use, as now constructed, one (1) Fire Escape(s) projecting over the public right-of-way adjacent to its premises known as 1329 W. Chicago Ave..

Said Fire Escape(s) at W. Chicago measure(s):
One (1) at sixty-five (65) feet in length, and two (2) feet in width for a total of one hundred thirty (130) square feet.

The location of said privilege shall be as shown on prints kept on file with the Department of Business Affairs and Consumer Protection and the Office of the City Clerk.

Said privilege shall be constructed in accordance with plans and specifications approved by the Department of Transportation (Division of Project Development).

This grant of privilege in the public way shall be subject to the provisions of Section 10-28-015 and all other required provisions of the Municipal Code of Chicago.

The grantee shall pay to the City of Chicago as compensation for the privilege #1110397 herein granted the sum of four hundred ($400.00) per annum in advance.

A 25% penalty will be added for payments received after due date.


The permit holder agrees to hold the City of Chicago harmless for any damage, relocation or replacement costs associated with damage, relocation or removal of private property caused by the City performing work in the public way.

Authority herein given and granted for a period of five (5) years from and after 01/13/2014.

Alderman _____

Walter Burnett Jr. 27th Ward

1329 W. Chicago Avenue – Fire Escape

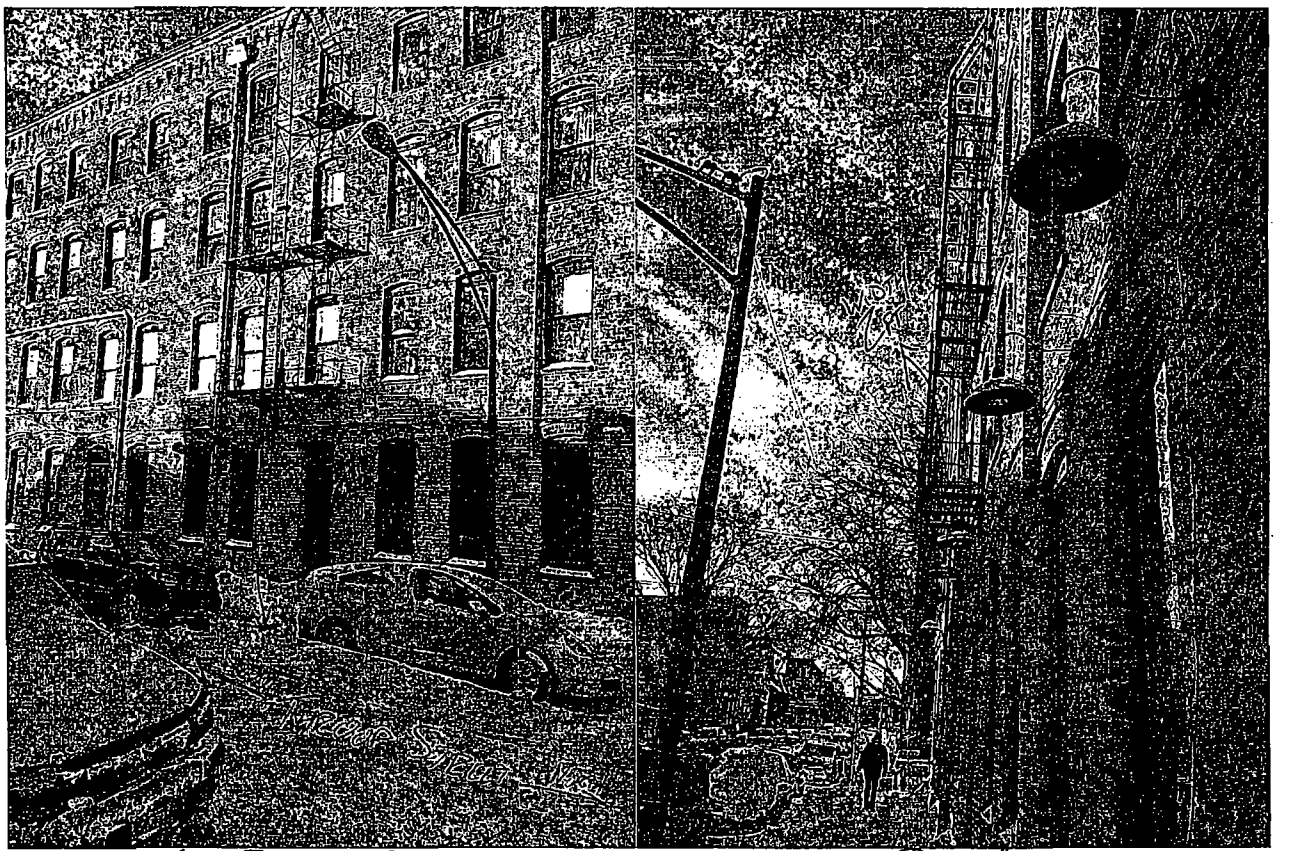

EAST SIDE OF BUILDING

LOOKING SOUTH ALONG THROOP STREET

City of Chicago

O2014-763

Office of the City Clerk

Document Tracking Sheet

Meeting Date:	1/15/2014
Sponsor(s):	Burnett (27)
Type:	Ordinance
Title:	Grant(s) of privilege in public way for Spectrum Real Estate - balconies
Committee(s) Assignment:	Committee on Transportation and Public Way

ORDINANCE
SPECTRUM REAL ESTATE
Acct. No. 26759 - 2
Permit No. 1110290

Be It Ordained by the City Council of the City of Chicago:

SECTION 1. Permission and authority are hereby given and granted to SPECTRUM REAL ESTATE, upon the terms and subject to the conditions of this ordinance to maintain and use, as now constructed, two (2) Balcony(s) projecting over the public right-of-way adjacent to its premises known as 820 N. Orleans St..

Said Balcony(s) at N. ORLEANS ST measure(s):
One (1) at three (3) feet in length, and five (5) feet in width for a total of fifteen (15) square feet.

Said Balcony(s) at W Institute Place measure(s):
One (1) at three (3) feet in length, and five (5) feet in width for a total of fifteen (15) square feet.

The location of said privilege shall be as shown on prints kept on file with the Department of Business Affairs and Consumer Protection and the Office of the City Clerk.

Said privilege shall be constructed in accordance with plans and specifications approved by the Department of Planning and Development and Department of Transportation (Division of Project Development).

This grant of privilege in the public way shall be subject to the provisions of Section 10-28-015 and all other required provisions of the Municipal Code of Chicago.

The grantee shall pay to the City of Chicago as compensation for the privilege #1110290 herein granted the sum of one hundred fifty ($150.00) per annum in advance.


A 25% penalty will be added for payments received after due date.

The permit holder agrees to hold the City of Chicago harmless for any damage, relocation or replacement costs associated with damage, relocation or removal of private property caused by the City performing work in the public way.

Authority herein given and granted for a period of five (5) years from and after 11/19/2013.

Alderman

Walter Burnett Jr. 27th Ward

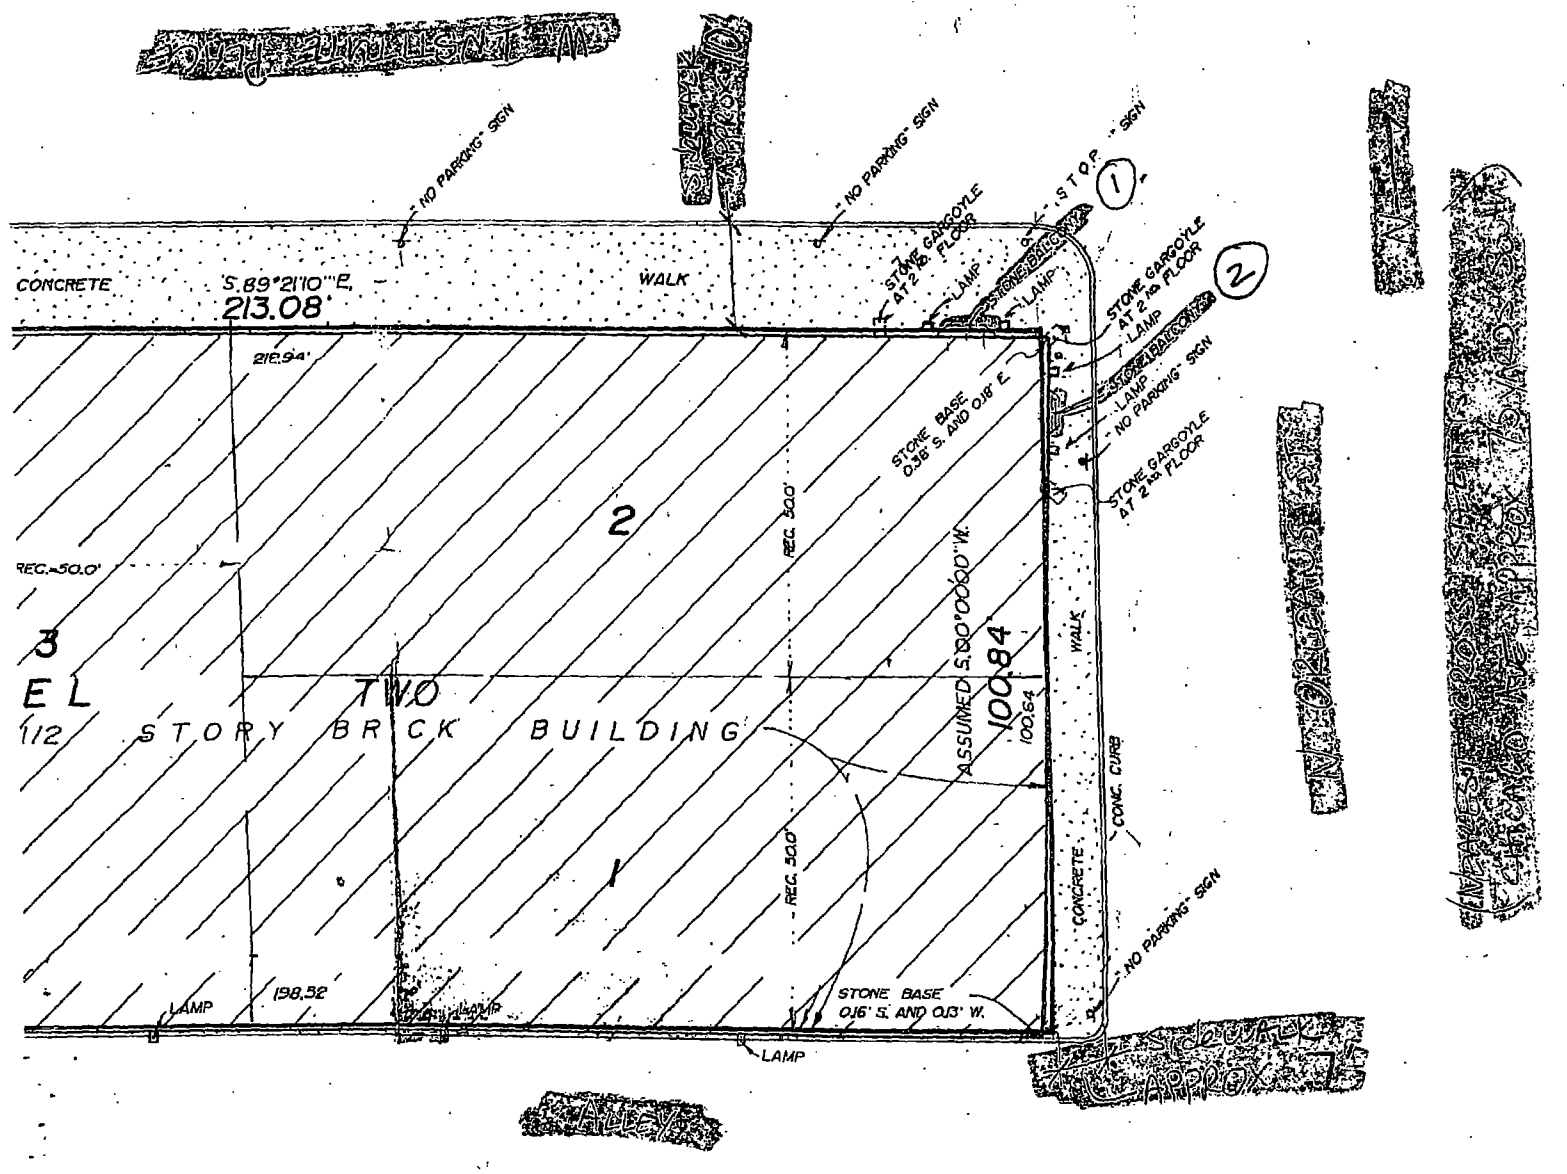
"NO PARKING" SIGN
"NO PARKING" SIGN
"STOP" SIGN
CONCRETE
S.89°21'10"E.
213.08'
WALK
STONE GARGOYLE AT 2ND FLOOR
LAMP
STONE BALCONY
STONE GARGOYLE AT 2ND FLOOR
LAMP
"NO PARKING" SIGN
STONE GARGOYLE AT 2ND FLOOR
216.94'
STONE BASE 0.3'S. AND 0.1'E.
REC. 50.0'
REC. 50.0'
ASSUMED S.00°00'00"W.
100.84
100.64
WALK
CONC. CURB
CONCRETE
"NO PARKING" SIGN
3
EL
1/2
TWO
STORY BRICK BUILDING
2
1
198.52'
LAMP
LAMP
REC. 50.0'
STONE BASE 0.1'S. AND 0.3'W.
LAMP
ALLEY
APPROX.

City of Chicago

O2014-764

Office of the City Clerk

Document Tracking Sheet

Meeting Date:	1/15/2014
Sponsor(s):	Burnett (27)
Type:	Ordinance
Title:	Grant(s) of privilege in public way for Spectrum Real Estate - light fixtures
Committee(s) Assignment:	Committee on Transportation and Public Way

ORDINANCE
SPECTRUM REAL ESTATE
Acct. No. 26759 - 2
Permit No. 1110291

Be It Ordained by the City Council of the City of Chicago:

SECTION 1. Permission and authority are hereby given and granted to SPECTRUM REAL ESTATE, upon the terms and subject to the conditions of this ordinance to maintain and use, as now constructed, seven (7) Light Fixture(s) projecting over the public right-of-way adjacent to its premises known as 820 N. Orleans St..

Said Light Fixture(s) at N. ORLEANS ST measure(s):
Two (2) at one point five (1.5) foot in length, point five (.5) feet in width and ten (10) feet above grade level.

Said Light Fixture(s) at W Institute Pl measure(s):
Two (2) at one point five (1.5) foot in length, point five (.5) feet in width and ten (10) feet above grade level.

Said Light Fixture(s) at Public Alley measure(s):
Three (3) at one (1) foot in length, point five (.5) feet in width and fifteen (15) feet above grade level.

The location of said privilege shall be as shown on prints kept on file with the Department of Business Affairs and Consumer Protection and the Office of the City Clerk.

Said privilege shall be constructed in accordance with plans and specifications approved by the Department of Transportation (Division of Project Development).

This grant of privilege in the public way shall be subject to the provisions of Section 10-28-015 and all other required provisions of the Municipal Code of Chicago.

The grantee shall pay to the City of Chicago as compensation for the privilege #1110291 herein granted the sum of one hundred five ($105.00) per annum in advance.


A 25% penalty will be added for payments received after due date.

The permit holder agrees to hold the City of Chicago harmless for any damage, relocation or replacement costs associated with damage, relocation or removal of private property caused by the City performing work in the public way.

Authority herein given and granted for a period of five (5) years from and after 11/19/2013.

Alderman _____

Walter Burnett Jr. 27th Ward

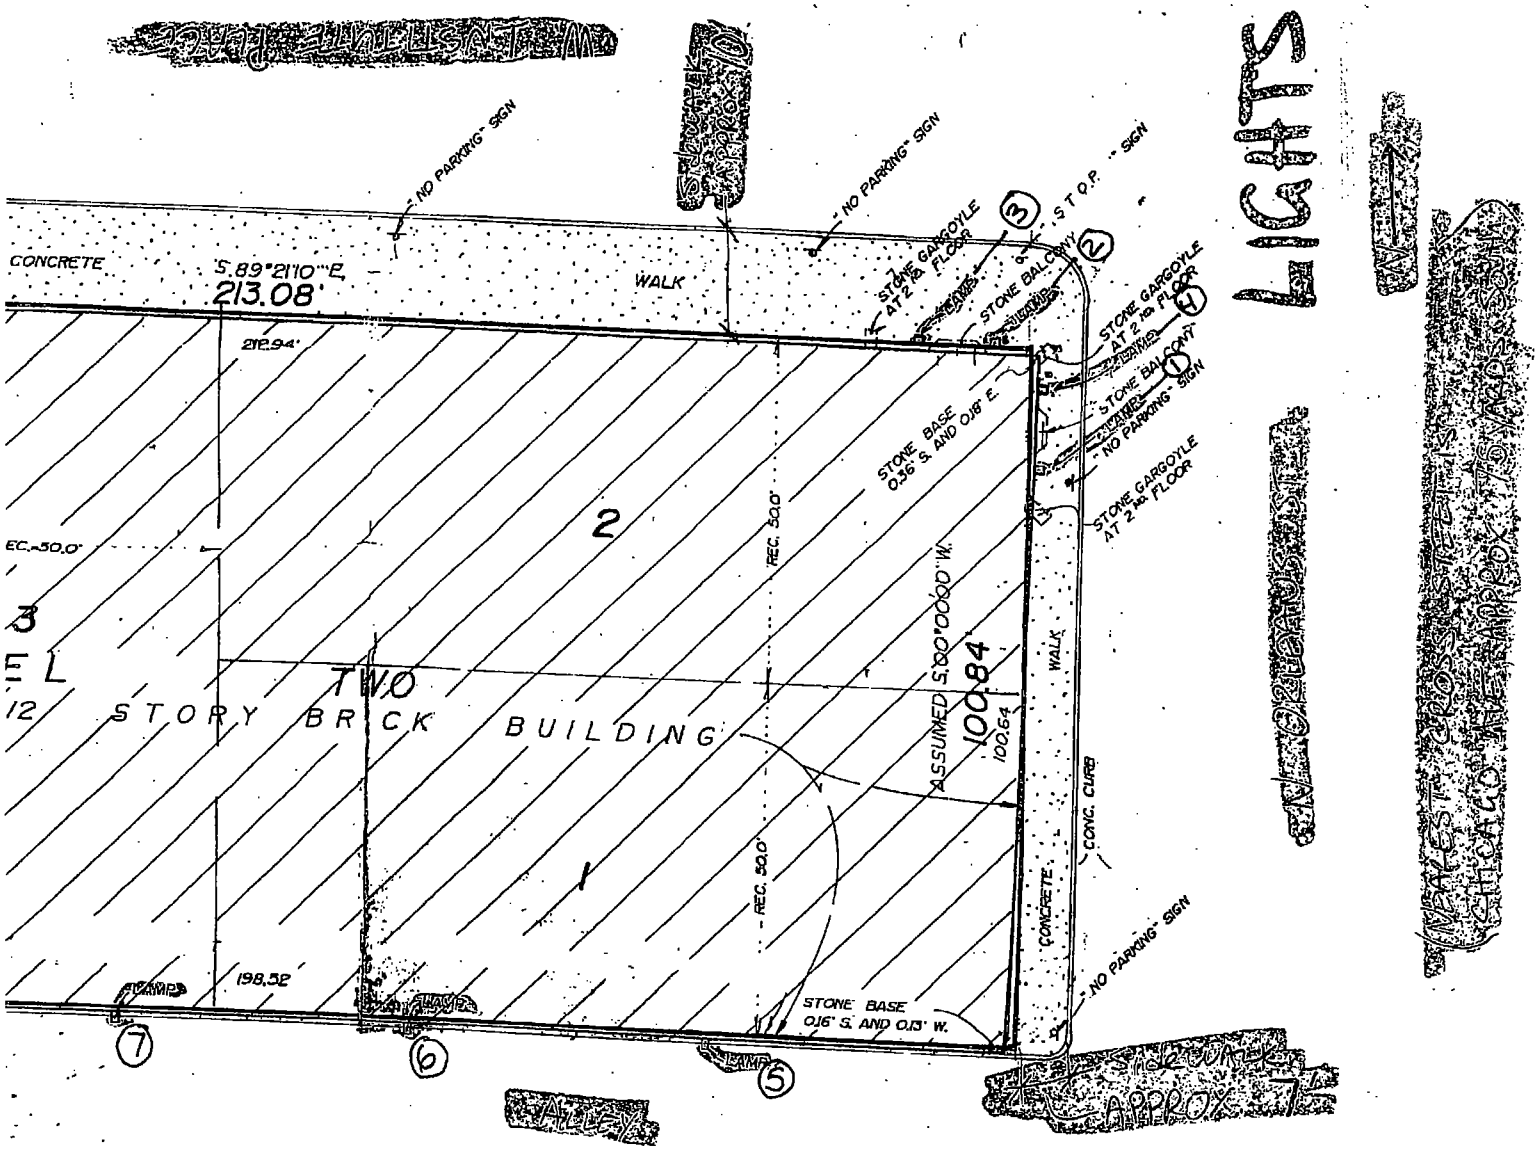
"NO PARKING" SIGN
"NO PARKING" SIGN
"S T O P" SIGN
CONCRETE
S.89°21'10"E.
213.08'
WALK
STONE GARGOYLE AT 2ND FLOOR
STONE BALCONY
STONE GARGOYLE AT 2ND FLOOR
STONE BALCONY
"NO PARKING" SIGN
STONE GARGOYLE AT 2ND FLOOR
212.94'
STONE BASE 0.36' S. AND 0.18' E.
REC. 30.0'
ASSUMED S.00°00'00" W.
100.84
100.64
WALK
CONC. CURB
CONCRETE
"NO PARKING" SIGN
REC. 30.0'
198.32'
RAMP
STONE BASE 0.16' S. AND 0.13' W.
RAMP
ALLEY
2
1
TWO
STORY BRICK BUILDING
LIGHTS
APPROX.
7
6
5

City of Chicago

O2014-752

Office of the City Clerk

Document Tracking Sheet

Meeting Date:	1/15/2014
Sponsor(s):	Ervin (28)
Type:	Ordinance
Title:	Grant(s) of privilege in public way for Rene's Auto Parts
Committee(s) Assignment:	Committee on Transportation and Public Way

ORDINANCE
RENE'S AUTO PARTS
Acct. No. 37994 - 1
Permit No. 1107039

Be It Ordained by the City Council of the City of Chicago:

SECTION 1. Permission and authority are hereby given and granted to RENE'S AUTO PARTS, upon the terms and subject to the conditions of this ordinance to maintain and use one (1) sign(s) projecting over the public right-of-way attached to its premises known as 717 S. Western Ave..

Said sign structure(s) measures as follows; along S. Western Avenue:
One (1) at eight (8) feet in length, four (4) feet in height and ten (10) feet above grade level.

The location of said privilege shall be as shown on prints kept on file with the Department of Business Affairs and Consumer Protection and the Office of the City Clerk

Said privilege shall be constructed in accordance with plans and specifications approved by the Department of Transportation (Division of Project Development) and Zoning Department- Signs.

This grant of privilege in the public way shall be subject to the provisions of Section 10-28-015 and all other required provisions of the Municipal Code of Chicago.

The grantee shall pay to the City of Chicago as compensation for the privilege #1107039 herein granted the sum of three hundred ($300.00) per annum in advance.


A 25% penalty will be added for payments received after due date

The permit holder agrees to hold the City of Chicago harmless for any damage, relocation or replacement costs associated with damage, relocation or removal of private property caused by the City performing work in the public way.

Authority herein given and granted for a period offive (5) years from and after 06/11/2013.

Alderman

Jason Ervin 28th Ward

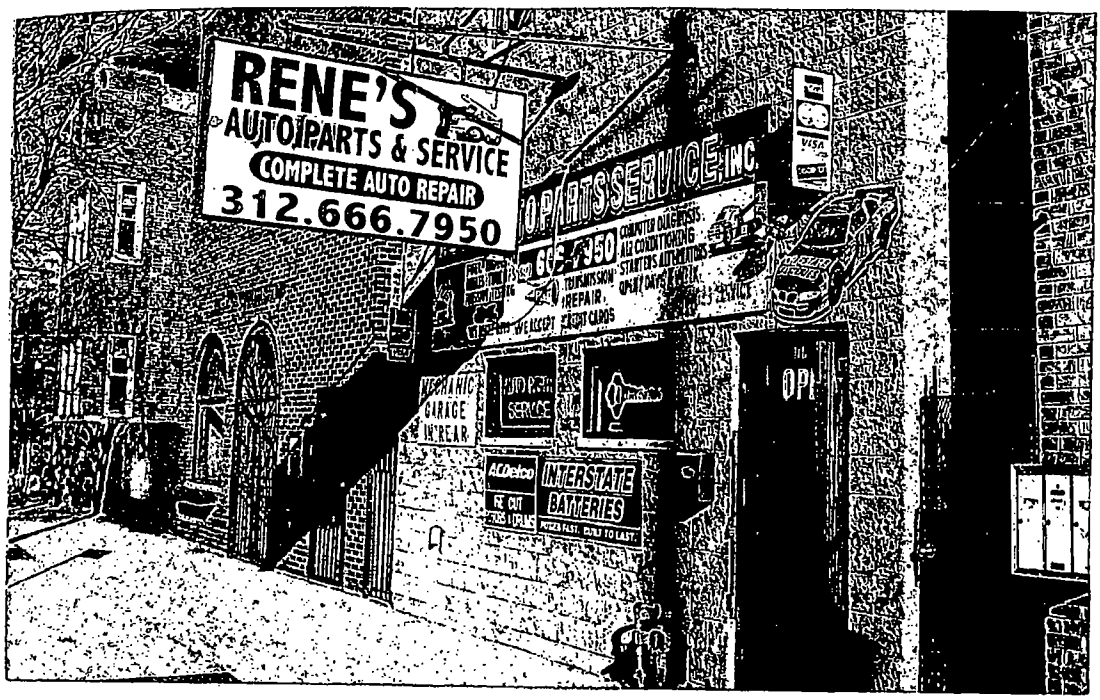
RENE'S
AUTO PARTS & SERVICE
COMPLETE AUTO REPAIR
312.666.7950
PARTS SERVICE INC
MECHANIC
GARAGE
IN REAR
AUTO BODY
SERVICE
ACDelco
INTERSTATE
BATTERIES

City of Chicago

O2014-754

Office of the City Clerk

Document Tracking Sheet

Meeting Date:	1/15/2014
Sponsor(s):	Ervin (28)
Type:	Ordinance
Title:	Grant(s) of privilege in public way for ZSN, Inc
Committee(s) Assignment:	Committee on Transportation and Public Way

ORDINANCE
Z.S.N., INC.
Acct. No. 17157 - 1
Permit No. 1109931

Be It Ordained by the City Council of the City of Chicago:

SECTION 1. Permission and authority are hereby given and granted to Z.S.N., INC., upon the terms and subject to the conditions of this ordinance to maintain and use one (1) sign(s) projecting over the public right-of-way attached to its premises known as 22 N. Pulaski Rd..

Said sign structure(s) measures as follows; along N. PULASKI:
One (1) at five point six seven (5.67) feet in length, ten (10) feet in height and ten point five (10.5) feet above grade level.

The location of said privilege shall be as shown on prints kept on file with the Department of Business Affairs and Consumer Protection and the Office of the City Clerk.

Said privilege shall be constructed in accordance with plans and specifications approved by the Department of Transportation (Division of Project Development) and Zoning Department - Signs.

This grant of privilege in the public way shall be subject to the provisions of Section 10-28-015 and all other required provisions of the Municipal Code of Chicago.

The grantee shall pay to the City of Chicago as compensation for the privilege #1109931 herein granted the sum of three hundred ($300.00) per annum in advance.

A 25% penalty will be added for payments received after due date.

The permit holder agrees to hold the City of Chicago harmless for any damage, relocation or replacement costs associated with damage, relocation or removal of private property caused by the City performing work in the public way.

Authority herein given and granted for a period of five (5) years from and after 11/19/2013.

Alderman _____

Jason Ervin 28th Ward


ZSN
FAST BREAK
LIQUORS
&
TOBACCO
COLD BEER
& WINES

City of Chicago

O2014-732

Office of the City Clerk

Document Tracking Sheet

Meeting Date:	1/15/2014
Sponsor(s):	Reboyras (30)
Type:	Ordinance
Title:	Grant(s) of privilege in public way for Big Teddy Bear Ins
Committee(s) Assignment:	Committee on Transportation and Public Way

ORDINANCE
BIG TEDDY BEAR INS
Acct. No. 27086 - 1
Permit No. 1107499

Be It Ordained by the City Council of the City of Chicago:

SECTION 1. Permission and authority are hereby given and granted to BIG TEDDY BEAR INS, upon the terms and subject to the conditions of this ordinance to maintain and use one (1) sign(s) projecting over the public right-of-way attached to its premises known as 3513 N. Pulaski Rd..

Said sign structure(s) measures as follows; along N Pulaski Rd:
One (1) at three (3) feet in length, four (4) feet in height and ten (10) feet above grade level.

The location of said privilege shall be as shown on prints kept on file with the Department of Business Affairs and Consumer Protection and the Office of the City Clerk

Said privilege shall be constructed in accordance with plans and specifications approved by the Department of Transportation (Division of Project Development) and Zoning Department- Signs.

This grant of privilege in the public way shall be subject to the provisions of Section 10-28-015 and all other required provisions of the Municipal Code of Chicago.

The grantee shall pay to the City of Chicago as compensation for the privilege #1107499 herein granted the sum of one hundred ($100.00) per annum in advance.

A 25% penalty will be added for payments received after due date

The permit holder agrees to hold the City of Chicago harmless for any damage, relocation or replacement costs associated with damage, relocation or removal of private property caused by the City performing work in the public way.

Authority herein given and granted for a period offive (5) years from and after Date of Passage.


Alderman _____

Ariel Reboyras 30th Ward

SIGN DRAWING

PROPERTY LOCATION: 3513 N. Pulaski

ORGANIZATION(S) NAME: Teddy Bear Bar

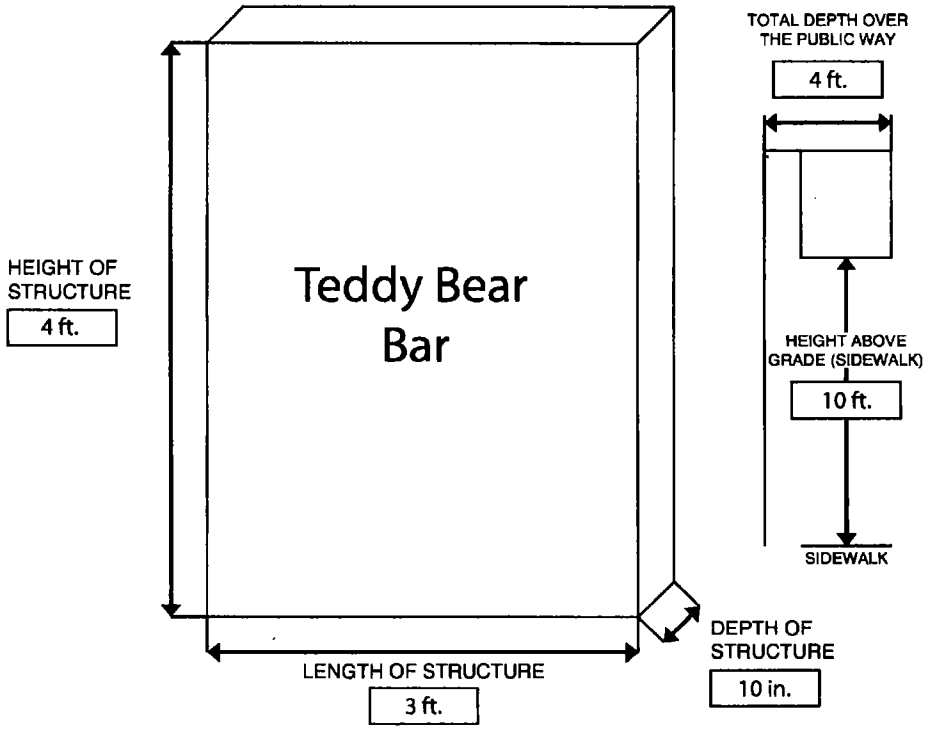

Department of Business Affairs and Consumer Protection
Business Assistance Center- Public Way Use Unit
City Hall- 121 N. LaSalle Street Room 800 • Chicago, IL 60602
(312)-74-GOBIZ (312-744-6249) • (312) 744-1944 (TTY)
http://www.cityofchicago.org/bacp

12/11/2013

Alderman **Ariel Reboyras**
Ward # **30**
City of Chicago
City Hall, Room **203**
121 North LaSalle Street
Chicago, Illinois 60602

Re: An ordinance to use and maintain a portion of the public right-of-way for **one (1) sign(s)** for **BIG TEDDY BEAR INS**, adjacent to the premises known as **3513 N. Pulaski Rd.**.

Dear Alderman **Ariel Reboyras**:

The applicant referenced above has requested the use of the public right-of-way for a **sign(s)**. An ordinance has been prepared by the Department of Business Affairs and Consumer Protection – Business Assistance Center - Public Way Use Unit for presentation to the City Council. Because this request was made for properties located in your ward, as approved by you as per the attached, I respectfully request that you introduce the attached ordinance at the next City Council meeting.

If you have any questions regarding this ordinance, please contact Anthony Bertuca at (312) 744-5506.

Department of Business Affairs and Consumer Protection

City of Chicago

O2014-736

Office of the City Clerk

Document Tracking Sheet

Meeting Date:	1/15/2014
Sponsor(s):	Reboyras (30)
Type:	Ordinance
Title:	Grant(s) of privilege in public way for Car Outlet, Inc
Committee(s) Assignment:	Committee on Transportation and Public Way

ORDINANCE
CAR OUTLET INC
Acct. No. 66905 - 10
Permit No. 1110127

Be It Ordained by the City Council of the City of Chicago:

SECTION 1. Permission and authority are hereby given and granted to CAR OUTLET INC, upon the terms and subject to the conditions of this ordinance to maintain and use two (2) sign(s) projecting over the public right-of-way attached to its premises known as 3401 N. Cicero Ave..

Said sign structure(s) measures as follows; along N. Cicero Avenue:
One (1) at ninety-one (91) feet in length, one (1) foot in height and nine (9) feet above grade level.

Said sign structure(s) measures as follows; along W. Roscoe Street:
One (1) at thirty-one point five (31.5) feet in length, two (2) feet in height and nine (9) feet above grade level.

The location of said privilege shall be as shown on prints kept on file with the Department of Business Affairs and Consumer Protection and the Office of the City Clerk.

Said privilege shall be constructed in accordance with plans and specifications approved by the Department of Transportation (Division of Project Development) and Zoning Department - Signs.


This grant of privilege in the public way shall be subject to the provisions of Section 10-28-015 and all other required provisions of the Municipal Code of Chicago.

The grantee shall pay to the City of Chicago as compensation for the privilege #1110127 herein granted the sum of six hundred ($600.00) per annum in advance.


A 25% penalty will be added for payments received after due date.

The permit holder agrees to hold the City of Chicago harmless for any damage, relocation or replacement costs associated with damage, relocation or removal of private property caused by the City performing work in the public way.

Authority herein given and granted for a period of five (5) years from and after 07/09/2013.

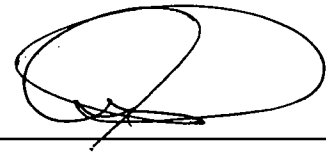Alderman 

Ariel Reboyras 30th Ward

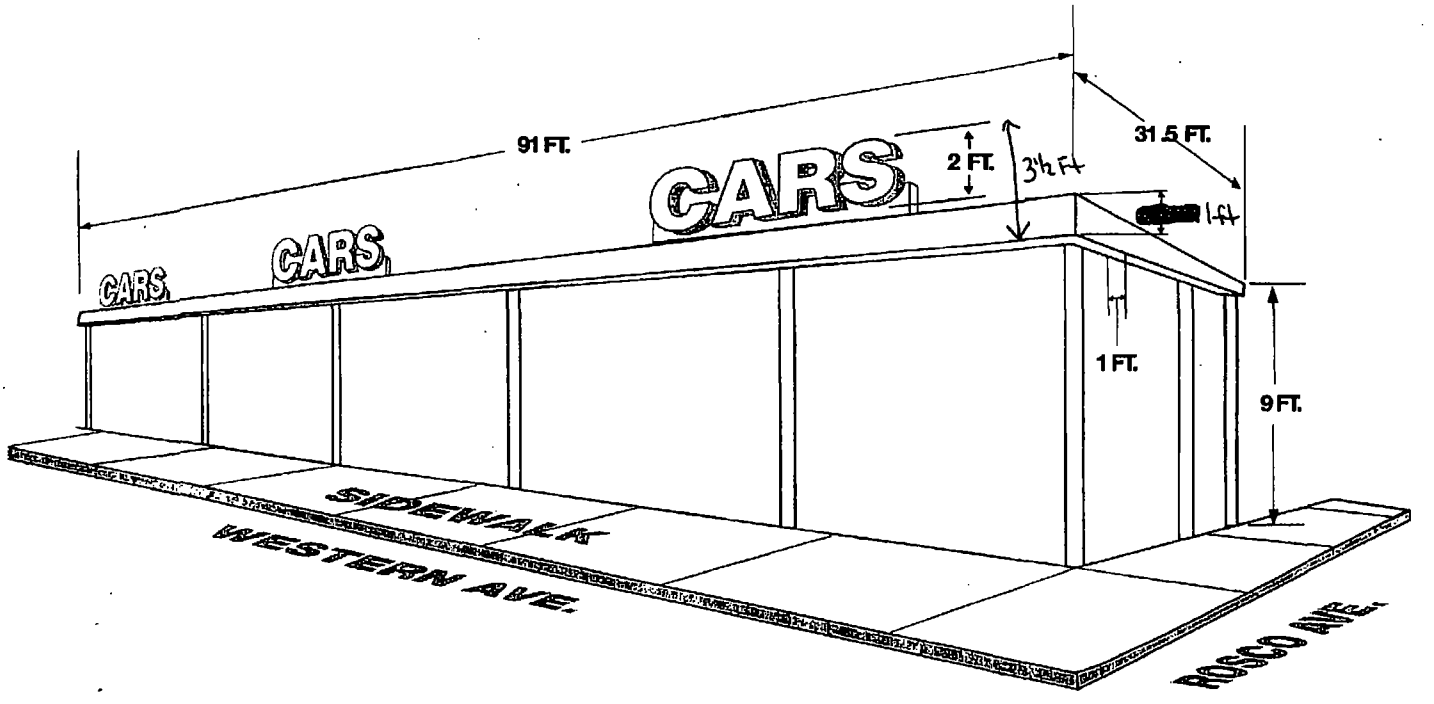

Car Outlet

3411 WESTERN AV.

Department of Business Affairs and Consumer Protection
Small Business Center - Public Way Use Unit
City Hall - 121 N. LaSalle Street, Room 800 • Chicago, IL 60602
(312)-74-GOBIZ (312-744-6249) • (312) 744-1944 (TTY)
http://www.cityofchicago.org/bacp

01/15/2014

Alderman **Ariel Reboyras**
Ward # **30**
City of Chicago
City Hall, Room **203**
121 North LaSalle Street
Chicago, Illinois 60602

Re: An ordinance to use and maintain a portion of the public right-of-way for **two (2) sign(s)** for **CAR OUTLET INC**, adjacent to the premises known as **3401 N. Cicero Ave.**.

Dear Alderman **Ariel Reboyras**:

The applicant referenced above has requested the use of the public right-of-way for a **sign(s)**. An ordinance has been prepared by the Department of Business Affairs and Consumer Protection – Small Business Center - Public Way Use Unit for presentation to the City Council. Because this request was made for properties located in your ward, as approved by you as per the attached, I respectfully request that you introduce the attached ordinance at the next City Council meeting.

If you have any questions regarding this ordinance, please contact Anthony Bertuca at (312) 744-5506.

Department of Business Affairs and Consumer Protection

City of Chicago

O2014-737

Office of the City Clerk

Document Tracking Sheet

Meeting Date:	1/15/2014
Sponsor(s):	Reboyras (30)
Type:	Ordinance
Title:	Grant(s) of privilege in public way for Family Dollar Store No. 7078
Committee(s) Assignment:	Committee on Transportation and Public Way

ORDINANCE
FAMILY DOLLAR STORE #7078
Acct. No. 11071 - 94
Permit No. 1108596

Be It Ordained by the City Council of the City of Chicago:

SECTION 1. Permission and authority are hereby given and granted to FAMILY DOLLAR STORE #7078, upon the terms and subject to the conditions of this ordinance to maintain and use one (1) sign(s) projecting over the public right-of-way attached to its premises known as 3916 W. Fullerton Ave..

Said sign structure(s) measures as follows; along W Fullerton Ave:
One (1) at ten point five (10.5) feet in length, four point three three (4.33) feet in height and fourteen (14) feet above grade level.

The location of said privilege shall be as shown on prints kept on file with the Department of Business Affairs and Consumer Protection and the Office of the City Clerk.

Said privilege shall be constructed in accordance with plans and specifications approved by the Department of Transportation (Division of Project Development) and Zoning Department - Signs.

This grant of privilege in the public way shall be subject to the provisions of Section 10-28-015 and all other required provisions of the Municipal Code of Chicago.

The grantee shall pay to the City of Chicago as compensation for the privilege #1108596 herein granted the sum of three hundred ($300.00) per annum in advance.

A 25% penalty will be added for payments received after due date.

The permit holder agrees to hold the City of Chicago harmless for any damage, relocation or replacement costs associated with damage, relocation or removal of private property caused by the City performing work in the public way.

Authority herein given and granted for a period of five (5) years from and after Date of Passage.


Alderman _____

Ariel Reboyras 30th Ward

Family Dollar Design Drawings

24" Stacked Cloud Sign w/ 33" Medallion

OPTION 1

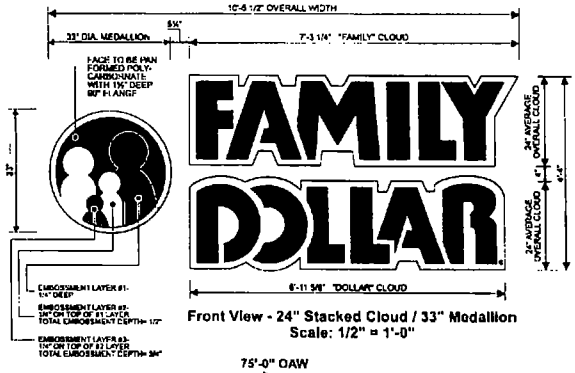

Front View - 24" Stacked Cloud / 33" Medallion
Scale: 1/2" = 1'-0"


3.9 AMPS TOTAL

UNDERWRITERS LABORATORIES LISTED ELECTRIC SIGN


SIGN WEIGHT = 1429 LBS.
SIGN AREA = 36.04 SQ. FT.

Color Reference:


- Red — Akzo Nobel (Grip Flex) SIGN0208
- Orange — Akzo Nobel (Grip Flex) SIGN0290
- White — Akzo Nobel (Grip Flex) SIGN10399

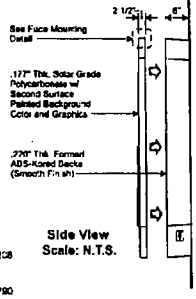

Side View
Scale: N.T.S.

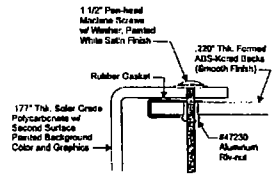


Face Mounting Detail
Scale: N.T.S.

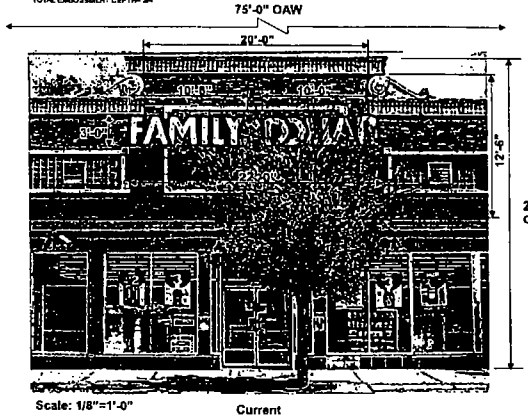

Scale: 1/8"=1'-0"
Current

Please Note:
Measurements Per Survey As Indicated.

Please Note:
Due to angle of photo all sizes will appear distorted and scaling is approximate.

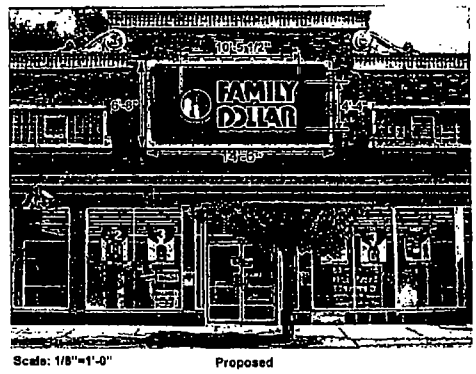

Scale: 1/8"=1'-0"
Proposed

FAMILY DOLLAR

Client Review Status	Notes	Date / Description	Project Information
Allen Industries, Inc. requires that an "Approved" drawing be obtained from the client prior to any production release or production release revision. ☐ Approved ☐ Approved as Noted ☐ Revise & Resubmit Name: Title: Date:		07/07/13 Issue Date	Client: Family Dollar; 3919 W Fullerton Ave, Chicago IL 60647; File: FD-C FASTBREAK_611_Chicago IL; Sales: House; Design: BS; PM: ND

This is an original unpublished drawing, created by Allen Industries, Inc. It is submitted for your personal use in connection with the project being planned for you by Allen Industries, Inc. It is not to be shown to anyone outside your organization, nor used, reproduced, copied or exhibited in any fashion whatsoever. All or part of this design (except for registered trademarks) remain the property of Allen Industries, Inc.

Allen Industries
www.allenindustries.com
Signs and Image Solutions
Corporate Headquarters
6434 Burnt Poplar Road, Greensboro, NC 27409
Phone 800-967-2553 336-668-2791 Fax 336-668-7675

46 中

Department of Business Affairs and Consumer Protection
Small Business Center - Public Way Use Unit
City Hall - 121 N. LaSalle Street, Room 800 • Chicago, IL 60602
(312)-74-GOBIZ (312-744-6249) • (312) 744-1944 (TTY)
http://www.cityofchicago.org/bacp

01/15/2014

Alderman **Ariel Reboyras**
Ward # **30**
City of Chicago
City Hall, Room **203**
121 North LaSalle Street
Chicago, Illinois 60602

Re: An ordinance to use and maintain a portion of the public right-of-way for **one (1) sign(s)** for **FAMILY DOLLAR STORE #7078**, adjacent to the premises known as **3916 W. Fullerton Ave.**.

Dear Alderman **Ariel Reboyras**:

The applicant referenced above has requested the use of the public right-of-way for a **sign(s)**. An ordinance has been prepared by the Department of Business Affairs and Consumer Protection – Small Business Center - Public Way Use Unit for presentation to the City Council. Because this request was made for properties located in your ward, as approved by you as per the attached, I respectfully request that you introduce the attached ordinance at the next City Council meeting.

If you have any questions regarding this ordinance, please contact Anthony Bertuca at (312) 744-5506.

Department of Business Affairs and Consumer Protection

City of Chicago

O2014-738

Office of the City Clerk

Document Tracking Sheet

Meeting Date:	1/15/2014
Sponsor(s):	Reboyras (30)
Type:	Ordinance
Title:	Grant(s) of privilege in public way for Grand Sub
Committee(s) Assignment:	Committee on Transportation and Public Way

ORDINANCE
GRAND SUB
Acct. No. 207942 - 1
Permit No. 1110098

Be It Ordained by the City Council of the City of Chicago:

SECTION 1. Permission and authority are hereby given and granted to GRAND SUB, upon the terms and subject to the conditions of this ordinance to maintain and use one (1) sign(s) projecting over the public right-of-way attached to its premises known as 3952 W. Grand Ave..

Said sign structure(s) measures as follows; along W. Grand Avenue:
One (1) at five (5) feet in length, seven (7) feet in height and twelve (12) feet above grade level.

The location of said privilege shall be as shown on prints kept on file with the Department of Business Affairs and Consumer Protection and the Office of the City Clerk.

Said privilege shall be constructed in accordance with plans and specifications approved by the Department of Transportation (Division of Project Development) and Zoning Department - Signs.

This grant of privilege in the public way shall be subject to the provisions of Section 10-28-015 and all other required provisions of the Municipal Code of Chicago.

The grantee shall pay to the City of Chicago as compensation for the privilege #1110098 herein granted the sum of three hundred ($300.00) per annum in advance.

A 25% penalty will be added for payments received after due date.

The permit holder agrees to hold the City of Chicago harmless for any damage, relocation or replacement costs associated with damage, relocation or removal of private property caused by the City performing work in the public way.

Authority herein given and granted for a period of five (5) years from and after 03/12/2013.

Alderman _____

Ariel Reboyras 30th Ward


RENT
Call Scott
773 507-6171
GRAND
SUBMARINE
GYROS
ROAST BEEF
CORNED BEEF
BURGERS · WINGS · SHRIMP
395

Department of Business Affairs and Consumer Protection
Small Business Center - Public Way Use Unit
City Hall - 121 N. LaSalle Street, Room 800 • Chicago, IL 60602
(312)-74-GOBIZ (312-744-6249) • (312) 744-1944 (TTY)
http://www.cityofchicago.org/bacp

01/15/2014

Alderman **Ariel Reboyras**
Ward # **30**
City of Chicago
City Hall, Room **203**
121 North LaSalle Street
Chicago, Illinois 60602

Re: An ordinance to use and maintain a portion of the public right-of-way for **one (1) sign(s)** for **GRAND SUB**, adjacent to the premises known as **3952 W. Grand Ave.**.

Dear Alderman **Ariel Reboyras**:

The applicant referenced above has requested the use of the public right-of-way for a **sign(s)**. An ordinance has been prepared by the Department of Business Affairs and Consumer Protection – Small Business Center - Public Way Use Unit for presentation to the City Council. Because this request was made for properties located in your ward, as approved by you as per the attached, I respectfully request that you introduce the attached ordinance at the next City Council meeting.

If you have any questions regarding this ordinance, please contact Anthony Bertuca at (312) 744-5506.

Department of Business Affairs and Consumer Protection

City of Chicago

O2014-740

Office of the City Clerk

Document Tracking Sheet

Meeting Date:	1/15/2014
Sponsor(s):	Reboyras (30)
Type:	Ordinance
Title:	Grant(s) of privilege in public way for Luisas Hair Salon
Committee(s) Assignment:	Committee on Transportation and Public Way

ORDINANCE
LUISAS HAIR SALON
Acct. No. 333193 - 1
Permit No. 1109879

Be It Ordained by the City Council of the City of Chicago:

SECTION 1. Permission and authority are hereby given and granted to LUISAS HAIR SALON, upon the terms and subject to the conditions of this ordinance to maintain and use one (1) sign(s) projecting over the public right-of-way attached to its premises known as 5907 W. Diversey Ave..

Said sign structure(s) measures as follows; along W. Diversey Avenue:
One (1) at four (4) feet in length, three (3) feet in height and eleven (11) feet above grade level.

The location of said privilege shall be as shown on prints kept on file with the Department of Business Affairs and Consumer Protection and the Office of the City Clerk.

Said privilege shall be constructed in accordance with plans and specifications approved by the Department of Transportation (Division of Project Development) and Zoning Department - Signs.


This grant of privilege in the public way shall be subject to the provisions of Section 10-28-015 and all other required provisions of the Municipal Code of Chicago.

The grantee shall pay to the City of Chicago as compensation for the privilege #1109879 herein granted the sum of one hundred ($100.00) per annum in advance.

A 25% penalty will be added for payments received after due date.

The permit holder agrees to hold the City of Chicago harmless for any damage, relocation or replacement costs associated with damage, relocation or removal of private property caused by the City performing work in the public way.

Authority herein given and granted for a period of five (5) years from and after 11/05/2013.

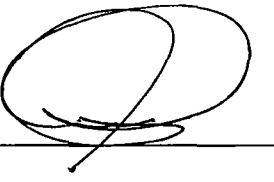Alderman 

Ariel Reboyras 30th Ward


Luisa's
HAIR SALON


Luisa's
HAIR SALON

Department of Business Affairs and Consumer Protection
Small Business Center - Public Way Use Unit
City Hall - 121 N. LaSalle Street, Room 800 • Chicago, IL 60602
(312)-74-GOBIZ (312-744-6249) • (312) 744-1944 (TTY)
http://www.cityofchicago.org/bacp

01/15/2014

Alderman **Ariel Reboyras**
Ward # **30**
City of Chicago
City Hall, Room **203**
121 North LaSalle Street
Chicago, Illinois 60602

Re: An ordinance to use and maintain a portion of the public right-of-way for **one (1) sign(s)** for **LUISAS HAIR SALON**, adjacent to the premises known as **5907 W. Diversey Ave.**.

Dear Alderman **Ariel Reboyras**:

The applicant referenced above has requested the use of the public right-of-way for a **sign(s)**. An ordinance has been prepared by the Department of Business Affairs and Consumer Protection – Small Business Center - Public Way Use Unit for presentation to the City Council. Because this request was made for properties located in your ward, as approved by you as per the attached, I respectfully request that you introduce the attached ordinance at the next City Council meeting.

If you have any questions regarding this ordinance, please contact Anthony Bertuca at (312) 744-5506.

Department of Business Affairs and Consumer Protection

City of Chicago

O2014-742

Office of the City Clerk

Document Tracking Sheet

Meeting Date:	1/15/2014
Sponsor(s):	Reboyras (30)
Type:	Ordinance
Title:	Grant(s) of privilege in public way for National Promotions & Advertising, Inc
Committee(s) Assignment:	Committee on Transportation and Public Way

ORDINANCE
NATIONAL PROMOTIONS & ADVERTISING, INC
Acct. No. 355671 - 11
Permit No. 1102246

Be It Ordained by the City Council of the City of Chicago:

SECTION 1. Permission and authority are hereby given and granted to NATIONAL PROMOTIONS & ADVERTISING, INC, upon the terms and subject to the conditions of this ordinance to maintain and use one (1) sign(s) projecting over the public right-of-way attached to its premises known as 3048 N. Milwaukee Ave..

Said sign structure(s) measures as follows; along N. Milwaukee:
One (1) at fourteen (14) feet in length, seven (7) feet in height and two (2) feet above grade level.

The location of said privilege shall be as shown on prints kept on file with the Department of Business Affairs and Consumer Protection and the Office of the City Clerk.

Said privilege shall be constructed in accordance with plans and specifications approved by the Department of Transportation (Division of Project Development) and Zoning Department - Signs.

This grant of privilege in the public way shall be subject to the provisions of Section 10-28-015 and all other required provisions of the Municipal Code of Chicago.

The grantee shall pay to the City of Chicago as compensation for the privilege #1102246 herein granted the sum of three hundred ($300.00) per annum in advance.

A 25% penalty will be added for payments received after due date.

The permit holder agrees to hold the City of Chicago harmless for any damage, relocation or replacement costs associated with damage, relocation or removal of private property caused by the City performing work in the public way.

Authority herein given and granted for a period of five (5) years from and after Date of Passage.

Alderman _____

Ariel Reboyras 30th Ward

NPA - LOCATION: 3048 N. MILWAUKEE AVE., CHICAGO, IL



Department of Business Affairs and Consumer Protection
Small Business Center - Public Way Use Unit
City Hall - 121 N. LaSalle Street, Room 800 • Chicago, IL 60602
(312)-74-GOBIZ (312-744-6249) • (312) 744-1944 (TTY)
http://www.cityofchicago.org/bacp

01/15/2014

Alderman **Ariel Reboyras**
Ward # **30**
City of Chicago
City Hall, Room **203**
121 North LaSalle Street
Chicago, Illinois 60602

Re: An ordinance to use and maintain a portion of the public right-of-way for **one (1) sign(s)** for **NATIONAL PROMOTIONS & ADVERTISING, INC**, adjacent to the premises known as **3048 N. Milwaukee Ave.**.

Dear Alderman **Ariel Reboyras**:

The applicant referenced above has requested the use of the public right-of-way for a **sign(s)**. An ordinance has been prepared by the Department of Business Affairs and Consumer Protection – Small Business Center - Public Way Use Unit for presentation to the City Council. Because this request was made for properties located in your ward, as approved by you as per the attached, I respectfully request that you introduce the attached ordinance at the next City Council meeting.

If you have any questions regarding this ordinance, please contact Anthony Bertuca at (312) 744-5506.

Department of Business Affairs and Consumer Protection

City of Chicago

O2014-744

Office of the City Clerk

Document Tracking Sheet

Meeting Date:	1/15/2014
Sponsor(s):	Reboyras (30)
Type:	Ordinance
Title:	Grant(s) of privilege in public way for North and Pulaski Elderly Limited Partnership - water service valve vault
Committee(s) Assignment:	Committee on Transportation and Public Way

ORDINANCE
NORTH AND PULASKI ELDERLY LIMITED PARTNERSHIP
Acct. No. 383321 - 1
Permit No. 1110236

Be It Ordained by the City Council of the City of Chicago:

SECTION 1. Permission and authority are hereby given and granted to NORTH AND PULASKI ELDERLY LIMITED PARTNERSHIP, upon the terms and subject to the conditions of this ordinance to construct, install, maintain and use one (1) Water Service Valve Vault under the public right-of-way adjacent to its premises known as 3949 W. North Ave..

Said Water Service Valve Vault at W. North Avenue measure(s):
One (1) at four point six seven (4.67) feet in length, and four point six seven (4.67) feet in width for a total of twenty-one point eight one (21.81) square feet.

The location of said privilege shall be as shown on prints kept on file with the Department of Business Affairs and Consumer Protection and the Office of the City Clerk.

Said privilege shall be constructed in accordance with plans and specifications approved by the Department of Transportation (Office of Underground Coordination).

This grant of privilege in the public way shall be subject to the provisions of Section 10-28-015 and all other required provisions of the Municipal Code of Chicago.

The grantee shall pay to the City of Chicago as compensation for the privilege #1110236 herein granted the sum of four hundred ($400.00) per annum in advance.

A 25% penalty will be added for payments received after due date.

The permit holder agrees to hold the City of Chicago harmless for any damage, relocation or replacement costs associated with damage, relocation or removal of private property caused by the City performing work in the public way.


Authority herein given and granted for a period of five (5) years from and after Date of Passage.

Alderman _____

Ariel Reboyras 30th Ward

NORTH & PULASKI ELDERLY
LIMITED PARTNERSHIP
[illegible]
325 N. WELLS ST
CHICAGO IL 60654

LUKASIK + ASSOCIATES
ARCHITECTS
1044 WESTERN AVENUE
FLOSSMOOR, IL 60422

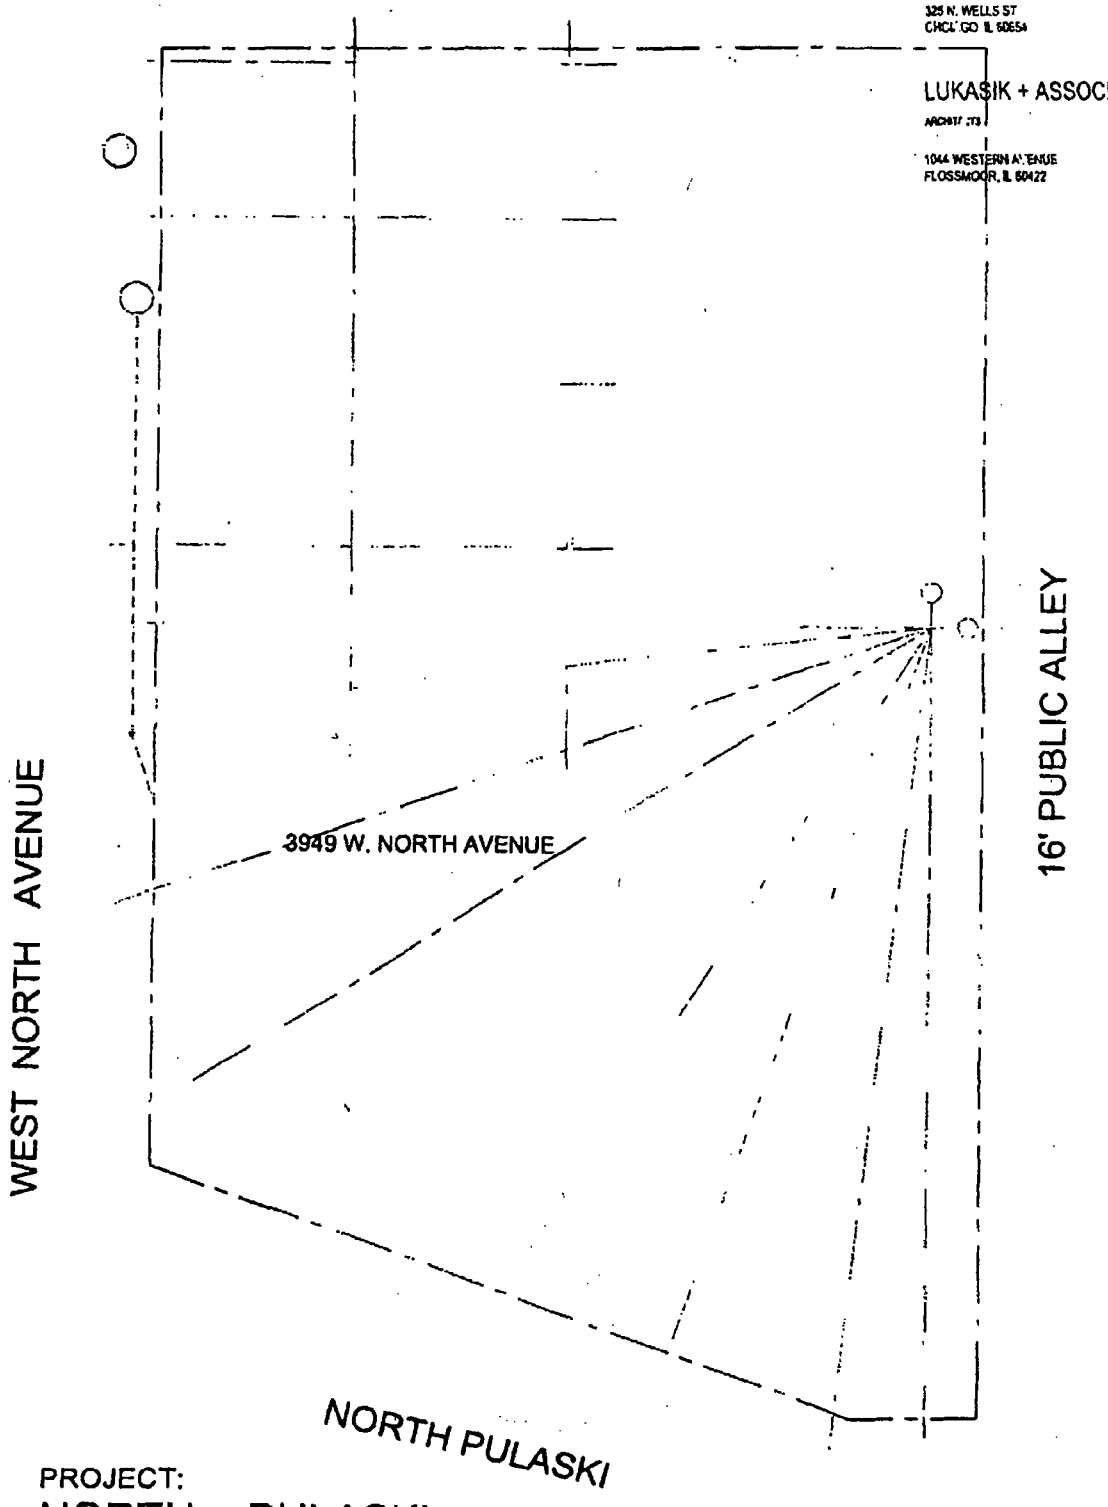

PROJECT:
NORTH + PULASKI SENIORS HOUSING
3949 W. NORTH AVENUE

NORTH

UTILITY ENCROACHMENT PLAN

12.09.13

Department of Business Affairs and Consumer Protection
Small Business Center- Public Way Use Unit
City Hall- 121 N. LaSalle Street Room 800 • Chicago, IL 60602
(312)-74-GOBIZ (312-744-6249) • (312) 744-1944 (TTY)
http://www.cityofchicago.org/bacp

01/15/2014

Alderman **Ariel Reboyras**
Ward # **30**
City of Chicago
City Hall, Room **203**
121 North LaSalle Street
Chicago, Illinois 60602

Re: An ordinance to use and maintain a portion of the public right-of-way for **one (1) vault(s)** for **NORTH AND PULASKI ELDERLY LIMITED PARTNERSHIP**, adjacent to the premises known as **3949 W. North Ave.**.

Dear Alderman **Ariel Reboyras**:

The applicant referenced above has requested the use of the public right-of-way for a **vault(s)**. An ordinance has been prepared by the Department of Business Affairs and Consumer Protection – Small Business Center - Public Way Use Unit for presentation to the City Council. Because this request was made for properties located in your ward, as approved by you as per the attached, I respectfully request that you introduce the attached ordinance at the next City Council meeting.

If you have any questions regarding this ordinance, please contact Anthony Bertuca at (312) 744-5506.

Department of Business Affairs and Consumer Protection

City of Chicago

O2014-746

Office of the City Clerk

Document Tracking Sheet

Meeting Date:	1/15/2014
Sponsor(s):	Reboyras (30)
Type:	Ordinance
Title:	Grant(s) of privilege in public way for North and Pulaski Limited Partnership - sewer vault
Committee(s) Assignment:	*Committee on Transportation and Public Way*

ORDINANCE
NORTH AND PULASKI ELDERLY LIMITED PARTNERSHIP
Acct. No. 383321 - 1
Permit No. 1110237

Be It Ordained by the City Council of the City of Chicago:

SECTION 1. Permission and authority are hereby given and granted to NORTH AND PULASKI ELDERLY LIMITED PARTNERSHIP, upon the terms and subject to the conditions of this ordinance to construct, install, maintain and use one (1) Sewer Vault under the public right-of-way adjacent to its premises known as 3949 W. North Ave..

Said Sewer Vault at W. North Avenue measure(s):
One (1) at four point eight three (4.83) feet in length, and four point eight three (4.83) feet in width for a total of twenty-three point three three (23.33) square feet.

The location of said privilege shall be as shown on prints kept on file with the Department of Business Affairs and Consumer Protection and the Office of the City Clerk.

Said privilege shall be constructed in accordance with plans and specifications approved by the Department of Transportation (Office of Underground Coordination).

This grant of privilege in the public way shall be subject to the provisions of Section 10-28-015 and all other required provisions of the Municipal Code of Chicago.

The grantee shall pay to the City of Chicago as compensation for the privilege #1110237 herein granted the sum of four hundred ($400.00) per annum in advance.

A 25% penalty will be added for payments received after due date.

The permit holder agrees to hold the City of Chicago harmless for any damage, relocation or replacement costs associated with damage, relocation or removal of private property caused by the City performing work in the public way.

Authority herein given and granted for a period of five (5) years from and after Date of Passage.

Alderman _____


Ariel Reboyras 30th Ward

NORTH & PULASKI ELDERLY
LIMITED PARTNERSHIP

325 N. WELLS ST
CHICAGO IL 60654

LUKASIK + ASSOCIATES

1044 WESTERN AVENUE
FLOSSMOOR, IL 60422

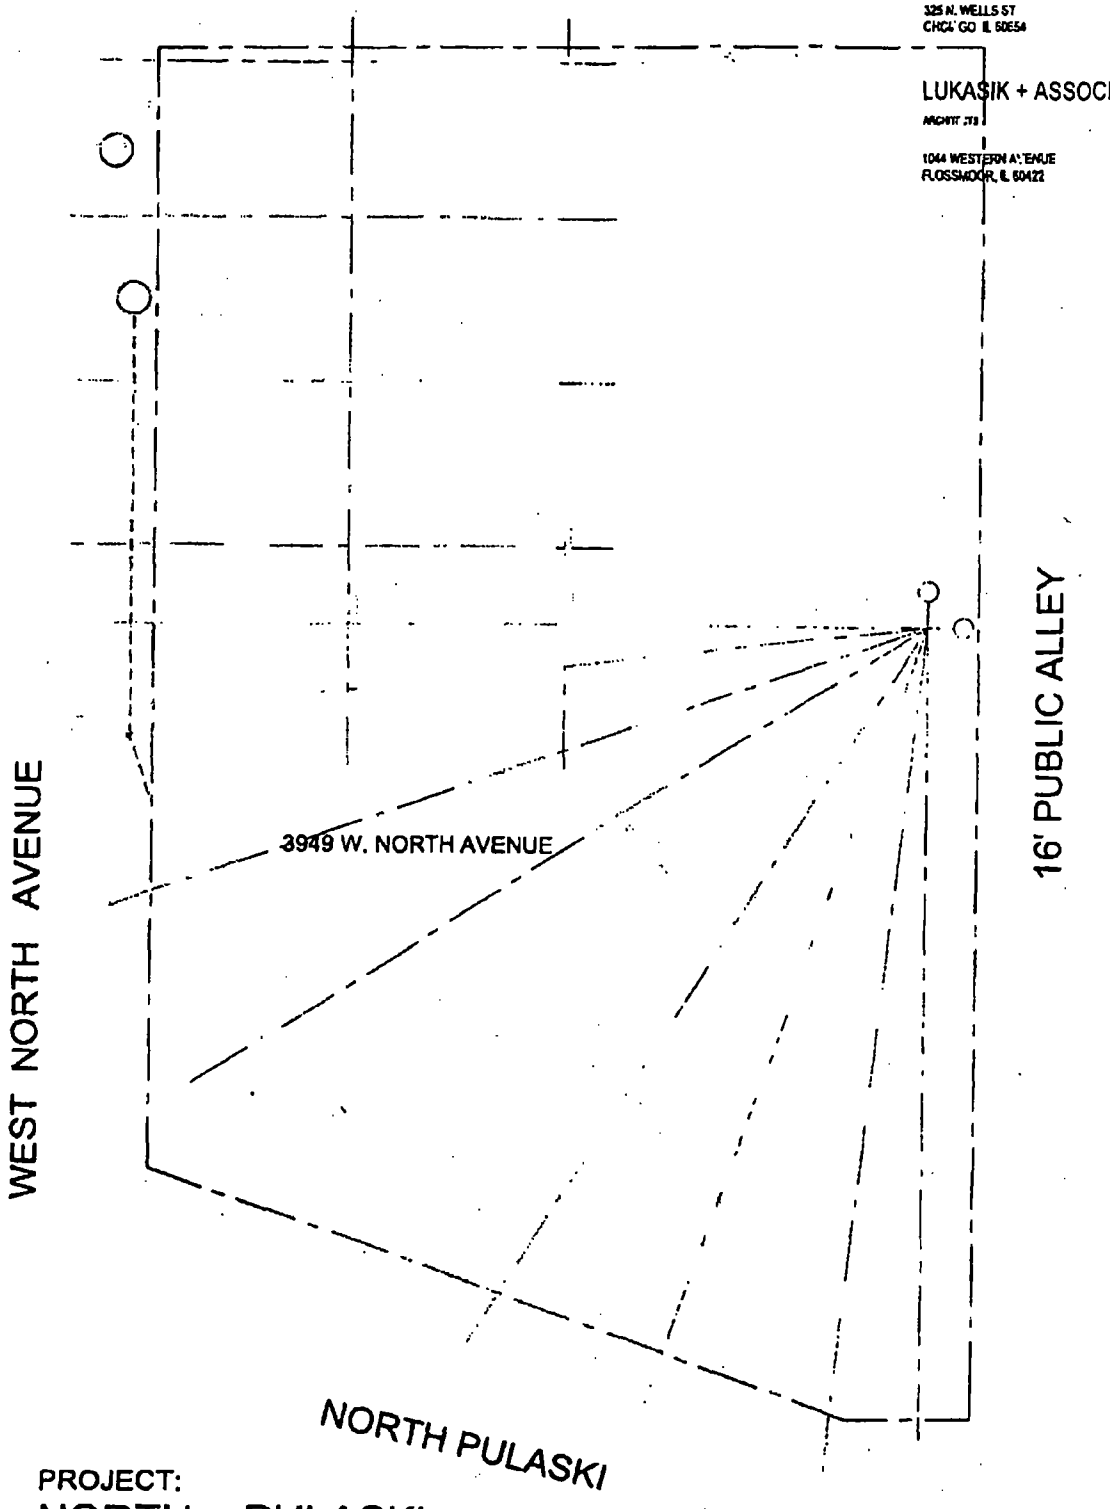

PROJECT:

NORTH + PULASKI SENIORS HOUSING

NORTH 3949 W. NORTH AVENUE

UTILITY ENCROACHMENT PLAN

12.09.13

Department of Business Affairs and Consumer Protection
Small Business Center- Public Way Use Unit
City Hall - 121 N. LaSalle Street Room 800 • Chicago, IL 60602
(312)-74-GOBIZ (312-744-6249) • (312) 744-1944 (TTY)
http://www.cityofchicago.org/bacp

01/15/2014

Alderman **Ariel Reboyras**
Ward # **30**
City of Chicago
City Hall, Room **203**
121 North LaSalle Street
Chicago, Illinois 60602

Re: An ordinance to use and maintain a portion of the public right-of-way for **one (1) vault(s)** for **NORTH AND PULASKI ELDERLY LIMITED PARTNERSHIP**, adjacent to the premises known as **3949 W. North Ave.**.

Dear Alderman **Ariel Reboyras**:

The applicant referenced above has requested the use of the public right-of-way for a **vault(s)**. An ordinance has been prepared by the Department of Business Affairs and Consumer Protection – Small Business Center - Public Way Use Unit for presentation to the City Council. Because this request was made for properties located in your ward, as approved by you as per the attached, I respectfully request that you introduce the attached ordinance at the next City Council meeting.

If you have any questions regarding this ordinance, please contact Anthony Bertuca at (312) 744-5506.

Department of Business Affairs and Consumer Protection

City of Chicago

O2014-748

Office of the City Clerk

Document Tracking Sheet

Meeting Date:	1/15/2014
Sponsor(s):	Reboyras (30)
Type:	Ordinance
Title:	Grant(s) of privilege in public way for Polito's Mufffler and Auto Repair Corporation
Committee(s) Assignment:	Committee on Transportation and Public Way

ORDINANCE
POLITO'S MUFFLER AND AUTO REPAIR CORPORATION
Acct. No. 294399 - 1
Permit No. 1109994

Be It Ordained by the City Council of the City of Chicago:

SECTION 1. Permission and authority are hereby given and granted to POLITO'S MUFFLER AND AUTO REPAIR CORPORATION, upon the terms and subject to the conditions of this ordinance to maintain and use one (1) sign(s) projecting over the public right-of-way attached to its premises known as 4300 W. Grand Ave..

Said sign structure(s) measures as follows; along W. Grand:
One (1) at eight (8) feet in length, six (6) feet in height and sixteen (16) feet above grade level.

The location of said privilege shall be as shown on prints kept on file with the Department of Business Affairs and Consumer Protection and the Office of the City Clerk.

Said privilege shall be constructed in accordance with plans and specifications approved by the Department of Transportation (Division of Project Development) and Zoning Department - Signs.

This grant of privilege in the public way shall be subject to the provisions of Section 10-28-015 and all other required provisions of the Municipal Code of Chicago.

The grantee shall pay to the City of Chicago as compensation for the privilege #1109994 herein granted the sum of three hundred ($300.00) per annum in advance.

A 25% penalty will be added for payments received after due date.

The permit holder agrees to hold the City of Chicago harmless for any damage, relocation or replacement costs associated with damage, relocation or removal of private property caused by the City performing work in the public way.

Authority herein given and granted for a period of five (5) years from and after 09/05/2012.

Alderman _____

Ariel Reboyras 30th Ward


POLITO'S
AUTO REPAIR
MUFFLER & BRAKES
BEGIN
GLASS II
TRUCK
ROUTE

Department of Business Affairs and Consumer Protection
Small Business Center - Public Way Use Unit
City Hall - 121 N. LaSalle Street, Room 800 • Chicago, IL 60602
(312)-74-GOBIZ (312-744-6249) • (312) 744-1944 (TTY)
http://www.cityofchicago.org/baep

01/15/2014

Alderman **Ariel Reboyras**
Ward # **30**
City of Chicago
City Hall, Room **203**
121 North LaSalle Street
Chicago, Illinois 60602

Re: An ordinance to use and maintain a portion of the public right-of-way for **one (1) sign(s)** for **POLITO'S MUFFLER AND AUTO REPAIR CORPORATION**, adjacent to the premises known as **4300 W. Grand Ave.**.

Dear Alderman **Ariel Reboyras**:

The applicant referenced above has requested the use of the public right-of-way for a **sign(s)**. An ordinance has been prepared by the Department of Business Affairs and Consumer Protection – Small Business Center - Public Way Use Unit for presentation to the City Council. Because this request was made for properties located in your ward, as approved by you as per the attached, I respectfully request that you introduce the attached ordinance at the next City Council meeting.

If you have any questions regarding this ordinance, please contact Anthony Bertuca at (312) 744-5506.

Department of Business Affairs and Consumer Protection

City of Chicago

O2014-749

Office of the City Clerk

Document Tracking Sheet

Meeting Date:	1/15/2014
Sponsor(s):	Reboyras (30)
Type:	Ordinance
Title:	Grant(s) of privilege in public way for R.M.C. Enterprises, Inc
Committee(s) Assignment:	Committee on Transportation and Public Way

ORDINANCE
R.M.C. ENTERPRISES, INC
Acct. No. 386798 - 1
Permit No. 1109939

Be It Ordained by the City Council of the City of Chicago:

SECTION 1. Permission and authority are hereby given and granted to R.M.C. ENTERPRISES, INC, upon the terms and subject to the conditions of this ordinance to maintain and use one (1) sign(s) projecting over the public right-of-way attached to its premises known as 5222 W. Belmont Ave..

Said sign structure(s) measures as follows; along W. Belmont Avenue:
One (1) at eight (8) feet in length, five (5) feet in height and twenty (20) feet above grade level.

The location of said privilege shall be as shown on prints kept on file with the Department of Business Affairs and Consumer Protection and the Office of the City Clerk.

Said privilege shall be constructed in accordance with plans and specifications approved by the Department of Transportation (Division of Project Development) and Zoning Department - Signs.


This grant of privilege in the public way shall be subject to the provisions of Section 10-28-015 and all other required provisions of the Municipal Code of Chicago.

The grantee shall pay to the City of Chicago as compensation for the privilege #1109939 herein granted the sum of three hundred ($300.00) per annum in advance.


A 25% penalty will be added for payments received after due date.

The permit holder agrees to hold the City of Chicago harmless for any damage, relocation or replacement costs associated with damage, relocation or removal of private property caused by the City performing work in the public way.

Authority herein given and granted for a period of five (5) years from and after Date of Passage.

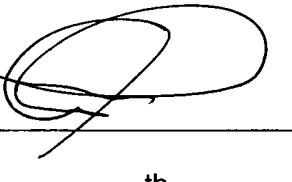Alderman 

Ariel Reboyras 30th Ward

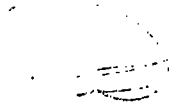


BELMONT CENTRAL
CHICAGO
BELMONT CENT
CHAMBER OF COMM
R.M.C., INC.
Snow Removal
847-825-2575
P.C.S.


R.M.C.,
Snow Ren
847-825-2
P.C.S.
FOR SALE

Department of Business Affairs and Consumer Protection
Small Business Center - Public Way Use Unit
City Hall - 121 N. LaSalle Street, Room 800 • Chicago, IL 60602
(312)-74-GOBIZ (312-744-6249) • (312) 744-1944 (TTY)
http://www.cityofchicago.org/bacp

01/15/2014

Alderman **Ariel Reboyras**
Ward # **30**
City of Chicago
City Hall, Room **203**
121 North LaSalle Street
Chicago, Illinois 60602

Re: An ordinance to use and maintain a portion of the public right-of-way for **one (1) sign(s)** for **R.M.C. ENTERPRISES, INC**, adjacent to the premises known as **5222 W. Belmont Ave.**.

Dear Alderman **Ariel Reboyras**:

The applicant referenced above has requested the use of the public right-of-way for a **sign(s)**. An ordinance has been prepared by the Department of Business Affairs and Consumer Protection – Small Business Center - Public Way Use Unit for presentation to the City Council. Because this request was made for properties located in your ward, as approved by you as per the attached, I respectfully request that you introduce the attached ordinance at the next City Council meeting.

If you have any questions regarding this ordinance, please contact Anthony Bertuca at (312) 744-5506.

Department of Business Affairs and Consumer Protection

City of Chicago

O2014-750

Office of the City Clerk

Document Tracking Sheet

Meeting Date:	1/15/2014
Sponsor(s):	Reboyras (30)
Type:	Ordinance
Title:	Grant(s) of privilege in public way for T&J Plumbing, Inc
Committee(s) Assignment:	Committee on Transportation and Public Way

ORDINANCE
T & J PLUMBING INC
Acct. No. 57226 - 1
Permit No. 1109821

Be It Ordained by the City Council of the City of Chicago:

SECTION 1. Permission and authority are hereby given and granted to T & J PLUMBING INC, upon the terms and subject to the conditions of this ordinance to maintain and use one (1) sign(s) projecting over the public right-of-way attached to its premises known as 5251 W. Belmont Ave..

Said sign structure(s) measures as follows; along W Belmont Ave:
One (1) at six (6) feet in length, four (4) feet in height and nine point five (9.5) feet above grade level.

The location of said privilege shall be as shown on prints kept on file with the Department of Business Affairs and Consumer Protection and the Office of the City Clerk.

Said privilege shall be constructed in accordance with plans and specifications approved by the Department of Transportation (Division of Project Development) and Zoning Department - Signs.


This grant of privilege in the public way shall be subject to the provisions of Section 10-28-015 and all other required provisions of the Municipal Code of Chicago.

The grantee shall pay to the City of Chicago as compensation for the privilege #1109821 herein granted the sum of one hundred ($100.00) per annum in advance.

A 25% penalty will be added for payments received after due date.

The permit holder agrees to hold the City of Chicago harmless for any damage, relocation or replacement costs associated with damage, relocation or removal of private property caused by the City performing work in the public way.

Authority herein given and granted for a period of five (5) years from and after 12/17/2013.

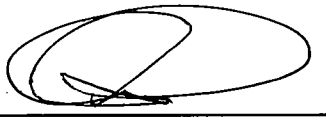Alderman 

Ariel Reboyras 30th Ward


T&J
PLUMBING
INCORPORATED

Department of Business Affairs and Consumer Protection
Small Business Center - Public Way Use Unit
City Hall - 121 N. LaSalle Street, Room 800 • Chicago, IL 60602
(312)-74-GOBIZ (312-744-6249) • (312) 744-1944 (TTY)
http://www.cityofchicago.org/bacp

01/15/2014

Alderman **Ariel Reboyras**
Ward # **30**
City of Chicago
City Hall, Room **203**
121 North LaSalle Street
Chicago, Illinois 60602

Re: An ordinance to use and maintain a portion of the public right-of-way for **one (1) sign(s)** for **T & J PLUMBING INC**, adjacent to the premises known as **5251 W. Belmont Ave.**.

Dear Alderman **Ariel Reboyras**:

The applicant referenced above has requested the use of the public right-of-way for a **sign(s)**. An ordinance has been prepared by the Department of Business Affairs and Consumer Protection – Small Business Center - Public Way Use Unit for presentation to the City Council. Because this request was made for properties located in your ward, as approved by you as per the attached, I respectfully request that you introduce the attached ordinance at the next City Council meeting.

If you have any questions regarding this ordinance, please contact Anthony Bertuca at (312) 744-5506.

Department of Business Affairs and Consumer Protection

City of Chicago

O2014-726

Office of the City Clerk

Document Tracking Sheet

Meeting Date:	1/15/2014
Sponsor(s):	Suarez (31)
Type:	Ordinance
Title:	Grant(s) of privilege in public way for Capital Motors Group, Inc
Committee(s) Assignment:	Committee on Transportation and Public Way

ORDINANCE
CAPITAL MOTORS GROUP INC.
Acct. No. 360233 - 1
Permit No. 1106705

Be It Ordained by the City Council of the City of Chicago:

SECTION 1. Permission and authority are hereby given and granted to CAPITAL MOTORS GROUP INC., upon the terms and subject to the conditions of this ordinance to maintain and use one (1) sign(s) projecting over the public right-of-way attached to its premises known as 2036 N. Cicero Ave..

Said sign structure(s) measures as follows; along N. Cicero Avenue:
One (1) at five point nine (5.9) feet in length, two point five (2.5) feet in height and twelve (12) feet above grade level.

The location of said privilege shall be as shown on prints kept on file with the Department of Business Affairs and Consumer Protection and the Office of the City Clerk.

Said privilege shall be constructed in accordance with plans and specifications approved by the Department of Transportation (Division of Project Development) and Zoning Department - Signs.

This grant of privilege in the public way shall be subject to the provisions of Section 10-28-015 and all other required provisions of the Municipal Code of Chicago.

The grantee shall pay to the City of Chicago as compensation for the privilege #1106705 herein granted the sum of one hundred ($100.00) per annum in advance.

A 25% penalty will be added for payments received after due date.

The permit holder agrees to hold the City of Chicago harmless for any damage, relocation or replacement costs associated with damage, relocation or removal of private property caused by the City performing work in the public way.


Authority herein given and granted for a period of five (5) years from and after Date of Passage.

Alderman _____
Ray Suarez 31st Ward

Sign Drawing

Property Location 2036 N. Cicero Ave

Organization Name Capital Motors Group.

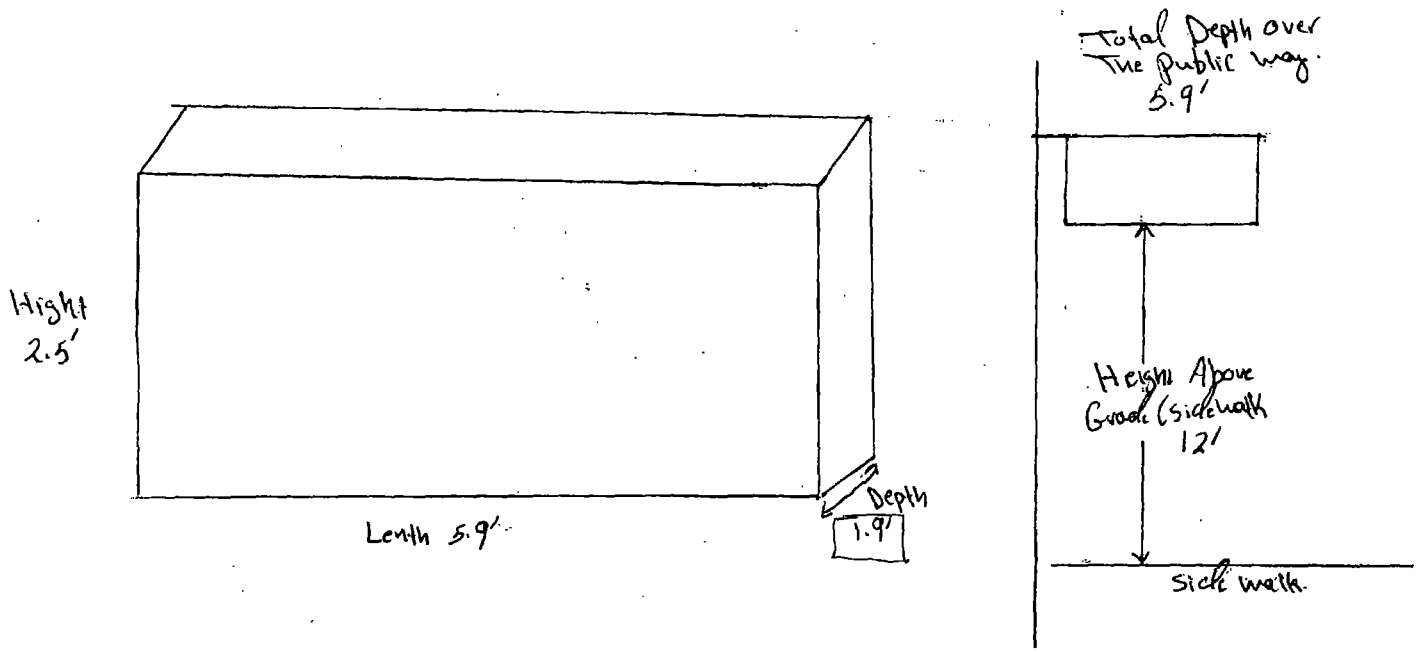

Department of Business Affairs and Consumer Protection
Small Business Center - Public Way Use Unit
City Hall - 121 N. LaSalle Street, Room 800 • Chicago, IL 60602
(312)-74-GOBIZ (312-744-6249) • (312) 744-1944 (TTY)
http://www.cityofchicago.org/bacp

01/15/2014

Alderman **Ray Suarez**
Ward # **31**
City of Chicago
City Hall, Room **203**
121 North LaSalle Street
Chicago, Illinois 60602

Re: An ordinance to use and maintain a portion of the public right-of-way for **one (1) sign(s)** for **CAPITAL MOTORS GROUP INC.**, adjacent to the premises known as **2036 N. Cicero Ave.**.

Dear Alderman **Ray Suarez**:

The applicant referenced above has requested the use of the public right-of-way for a **sign(s)**. An ordinance has been prepared by the Department of Business Affairs and Consumer Protection – Small Business Center - Public Way Use Unit for presentation to the City Council. Because this request was made for properties located in your ward, as approved by you as per the attached, I respectfully request that you introduce the attached ordinance at the next City Council meeting.

If you have any questions regarding this ordinance, please contact Anthony Bertuca at (312) 744-5506.

Department of Business Affairs and Consumer Protection

City of Chicago

O2014-727

Office of the City Clerk

Document Tracking Sheet

Meeting Date:	1/15/2014
Sponsor(s):	Suarez (31)
Type:	Ordinance
Title:	Grant(s) of privilege in public way for EZPawn
Committee(s) Assignment:	Committee on Transportation and Public Way

ORDINANCE
EZPAWN
Acct. No. 356298 - 14
Permit No. 1108638

Be It Ordained by the City Council of the City of Chicago:

SECTION 1. Permission and authority are hereby given and granted to EZPAWN, upon the terms and subject to the conditions of this ordinance to maintain and use one (1) sign(s) projecting over the public right-of-way attached to its premises known as 3316-3320 N. Milwaukee Ave..

Said sign structure(s) measures as follows; along Milwaukee:
One (1) at sixteen point six seven (16.67) feet in length, three (3) feet in height and twelve (12) feet above grade level.

The location of said privilege shall be as shown on prints kept on file with the Department of Business Affairs and Consumer Protection and the Office of the City Clerk.

Said privilege shall be constructed in accordance with plans and specifications approved by the Department of Transportation (Division of Project Development) and Zoning Department - Signs.

This grant of privilege in the public way shall be subject to the provisions of Section 10-28-015 and all other required provisions of the Municipal Code of Chicago.

The grantee shall pay to the City of Chicago as compensation for the privilege #1108638 herein granted the sum of three hundred ($300.00) per annum in advance.


A 25% penalty will be added for payments received after due date.


The permit holder agrees to hold the City of Chicago harmless for any damage, relocation or replacement costs associated with damage, relocation or removal of private property caused by the City performing work in the public way.

Authority herein given and granted for a period of five (5) years from and after Date of Passage.

Alderman Scott Waguespack
for Ray Suarez 31st Ward

PRECISIONSigns
National Presence. Local Perspective.

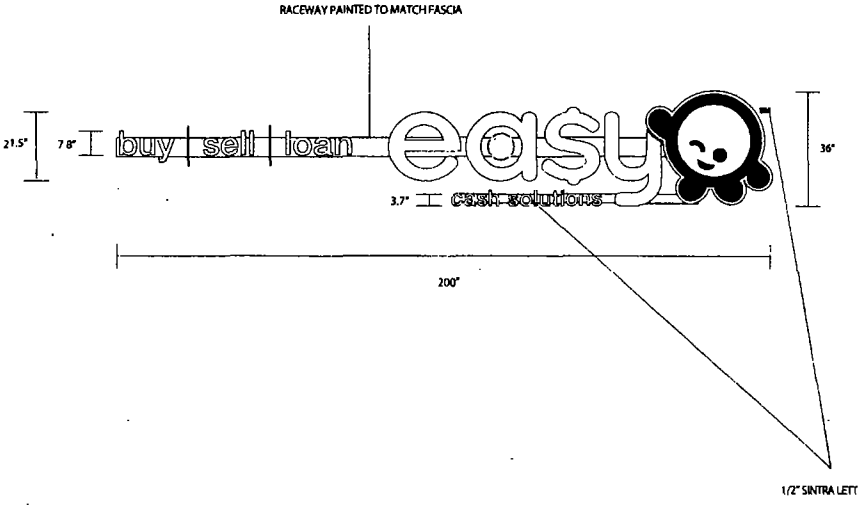

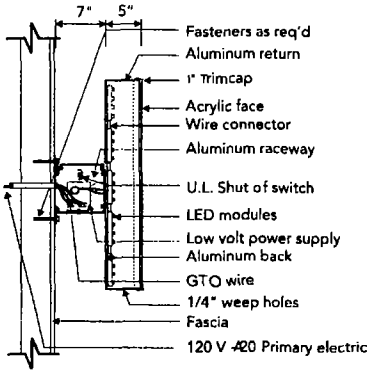

RETURNS PAINTED WHITE.



CLIENT:	18035
DRAWING:	4128_WS
DATE:	9.3.13

SPECIFICATIONS

SIGN	FABRICATED ALUMINUM SINGLE-FACED ILLUMINATED CHANNEL LETTERS
FACES	3/16" ACRYLIC FACES WITH GRAPHICS APPLIED (SEE COLOR SCHEME)
OTHER	CHANNEL LETTERS TO BE RACEWAY MOUNTED

COLORS

- ☐ PMS 109
- ■ PMS 1797C
- ☐ WHITE

This drawing is the property of Precision Signs and is not to be reproduced, copied or used in any manner without permission. All rights reserved.

Department of Business Affairs and Consumer Protection
Small Business Center - Public Way Use Unit
City Hall - 121 N. LaSalle Street, Room 800 • Chicago, IL 60602
(312)-74-GOBIZ (312-744-6249) • (312) 744-1944 (TTY)
http://www.cityofchicago.org/bacp

01/15/2014

Alderman **Ray Suarez**
Ward # **31**
City of Chicago
City Hall, Room **203**
121 North LaSalle Street
Chicago, Illinois 60602

Re: An ordinance to use and maintain a portion of the public right-of-way for **one (1) sign(s)** for **EZPAWN**, adjacent to the premises known as **3316-3320 N. Milwaukee Ave.**.

Dear Alderman **Ray Suarez**:

The applicant referenced above has requested the use of the public right-of-way for a **sign(s)**. An ordinance has been prepared by the Department of Business Affairs and Consumer Protection – Small Business Center - Public Way Use Unit for presentation to the City Council. Because this request was made for properties located in your ward, as approved by you as per the attached, I respectfully request that you introduce the attached ordinance at the next City Council meeting.

If you have any questions regarding this ordinance, please contact Anthony Bertuca at (312) 744-5506.

Department of Business Affairs and Consumer Protection

City of Chicago

O2014-728

Office of the City Clerk

Document Tracking Sheet

Meeting Date:	1/15/2014
Sponsor(s):	Suarez (31)
Type:	Ordinance
Title:	Grant(s) of privilege in public way for Fenix Lounge Ltd
Committee(s) Assignment:	Committee on Transportation and Public Way

ORDINANCE
FENIX LOUNGE LTD
Acct. No. 24119 - 1
Permit No. 1109835

Be It Ordained by the City Council of the City of Chicago:

SECTION 1. Permission and authority are hereby given and granted to FENIX LOUNGE LTD, upon the terms and subject to the conditions of this ordinance to maintain and use one (1) sign(s) projecting over the public right-of-way attached to its premises known as 2906 N. Pulaski Rd..

Said sign structure(s) measures as follows; along N. Pulaski Road:
One (1) at four (4) feet in length, six (6) feet in height and thirteen (13) feet above grade level.

The location of said privilege shall be as shown on prints kept on file with the Department of Business Affairs and Consumer Protection and the Office of the City Clerk.

Said privilege shall be constructed in accordance with plans and specifications approved by the Department of Transportation (Division of Project Development) and Zoning Department - Signs.

This grant of privilege in the public way shall be subject to the provisions of Section 10-28-015 and all other required provisions of the Municipal Code of Chicago.

The grantee shall pay to the City of Chicago as compensation for the privilege #1109835 herein granted the sum of one hundred ($100.00) per annum in advance.


A 25% penalty will be added for payments received after due date.

The permit holder agrees to hold the City of Chicago harmless for any damage, relocation or replacement costs associated with damage, relocation or removal of private property caused by the City performing work in the public way.

Authority herein given and granted for a period of five (5) years from and after 11/19/2013.

Alderman Scott Waguespack
for Ray Suarez 31st Ward

2906 N. Pulaski
Chicago IL 60641

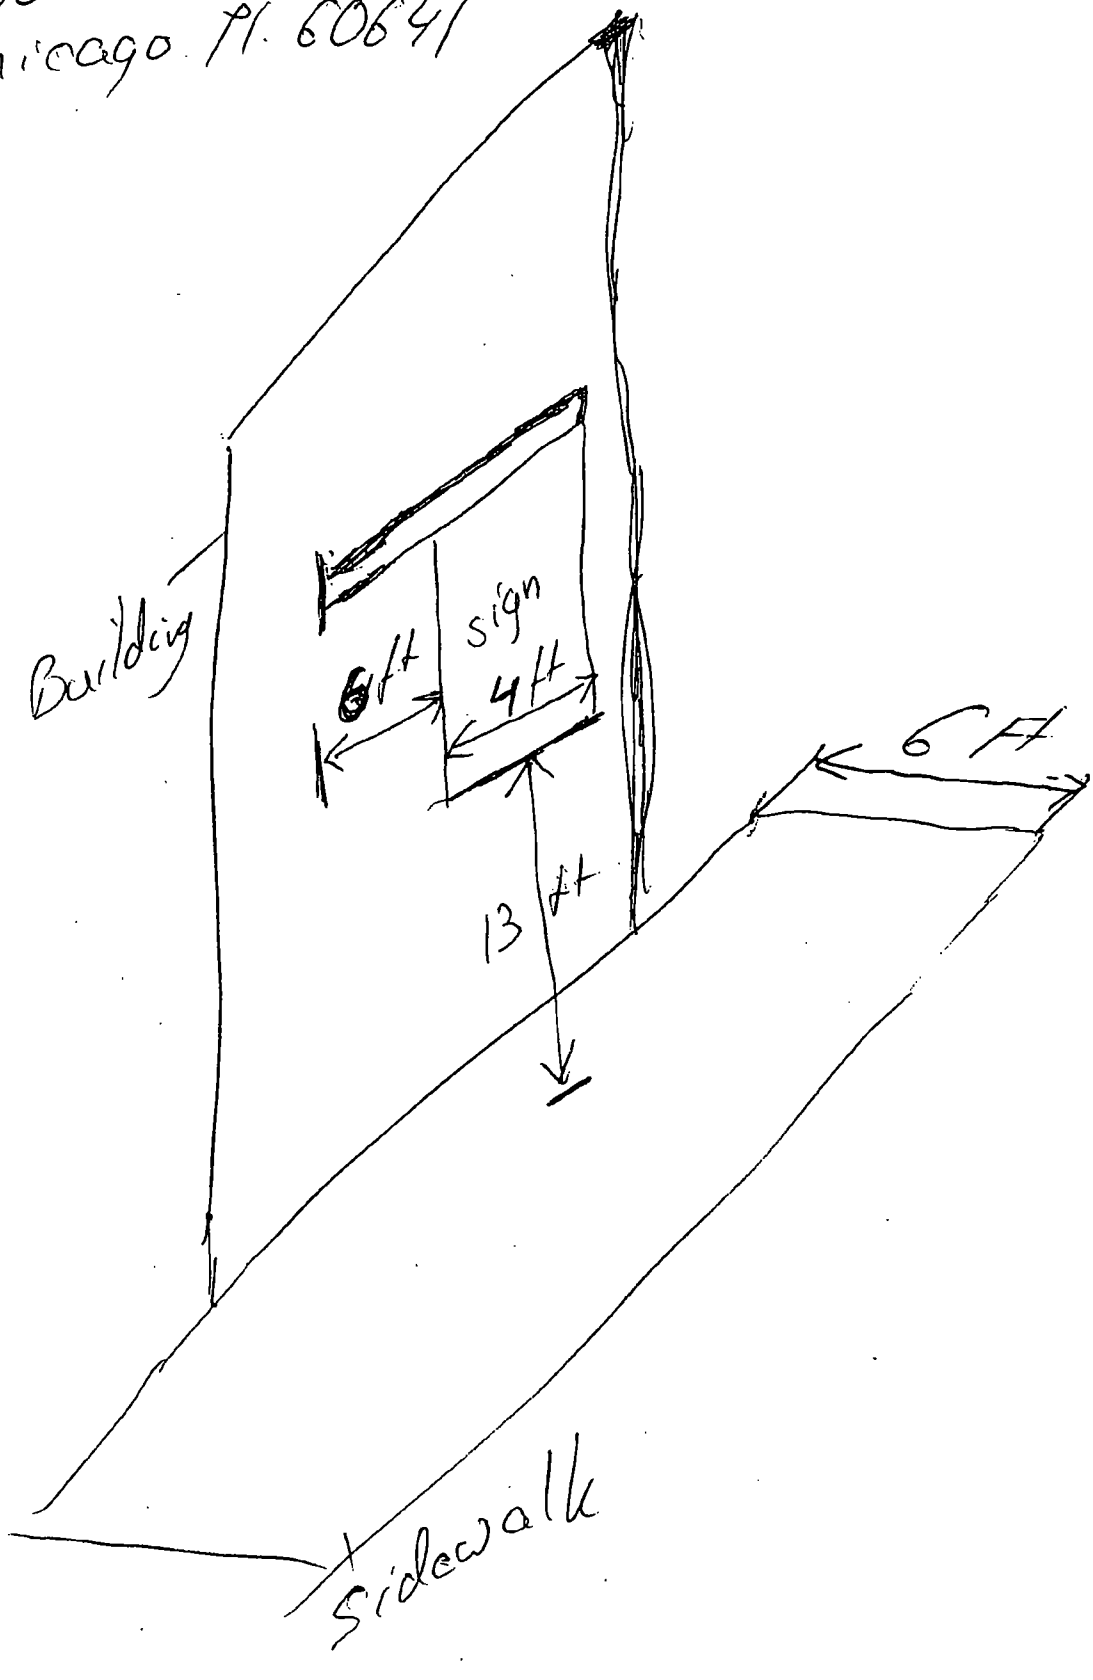

Department of Business Affairs and Consumer Protection
Small Business Center - Public Way Use Unit
City Hall - 121 N. LaSalle Street, Room 800 • Chicago, IL 60602
(312)-74-GOBIZ (312-744-6249) • (312) 744-1944 (TTY)
http://www.cityofchicago.org/bacp

01/15/2014

Alderman **Ray Suarez**
Ward # **31**
City of Chicago
City Hall, Room **203**
121 North LaSalle Street
Chicago, Illinois 60602

Re: An ordinance to use and maintain a portion of the public right-of-way for **one (1) sign(s)** for **FENIX LOUNGE LTD**, adjacent to the premises known as **2906 N. Pulaski Rd.**.

Dear Alderman **Ray Suarez**:

The applicant referenced above has requested the use of the public right-of-way for a **sign(s)**. An ordinance has been prepared by the Department of Business Affairs and Consumer Protection – Small Business Center - Public Way Use Unit for presentation to the City Council. Because this request was made for properties located in your ward, as approved by you as per the attached, I respectfully request that you introduce the attached ordinance at the next City Council meeting.

If you have any questions regarding this ordinance, please contact Anthony Bertuca at (312) 744-5506.

Department of Business Affairs and Consumer Protection

City of Chicago

O2014-730

Office of the City Clerk

Document Tracking Sheet

Meeting Date:	1/15/2014
Sponsor(s):	Suarez (31)
Type:	Ordinance
Title:	Grant(s) of privilege in public way for Millennium Auto Sales
Committee(s) Assignment:	Committee on Transportation and Public Way

ORDINANCE
MILLENNIUM AUTO SALES
Acct. No. 256539 - 2
Permit No. 1109962

Be It Ordained by the City Council of the City of Chicago:

SECTION 1. Permission and authority are hereby given and granted to MILLENNIUM AUTO SALES, upon the terms and subject to the conditions of this ordinance to maintain and use two (2) sign(s) projecting over the public right-of-way attached to its premises known as 4541 W. Belmont Ave..

Said sign structure(s) measures as follows; along W. Belmont Avenue:
One (1) at six (6) feet in length, three point five (3.5) feet in height and nineteen (19) feet above grade level.

Said sign structure(s) measures as follows; along W. Belmont Avenue:
One (1) at six (6) feet in length, three (3) feet in height and fifteen (15) feet above grade level.

The location of said privilege shall be as shown on prints kept on file with the Department of Business Affairs and Consumer Protection and the Office of the City Clerk.

Said privilege shall be constructed in accordance with plans and specifications approved by the Department of Transportation (Division of Project Development) and Zoning Department - Signs.

This grant of privilege in the public way shall be subject to the provisions of Section 10-28-015 and all other required provisions of the Municipal Code of Chicago.


The grantee shall pay to the City of Chicago as compensation for the privilege #1109962 herein granted the sum of one hundred seventy-five ($175.00) per annum in advance.

A 25% penalty will be added for payments received after due date.

The permit holder agrees to hold the City of Chicago harmless for any damage, relocation or replacement costs associated with damage, relocation or removal of private property caused by the City performing work in the public way.

Authority herein given and granted for a period of five (5) years from and after 11/05/2013.


Alderman Ald. Scott Waguespack
for Ray Suarez 31st Ward

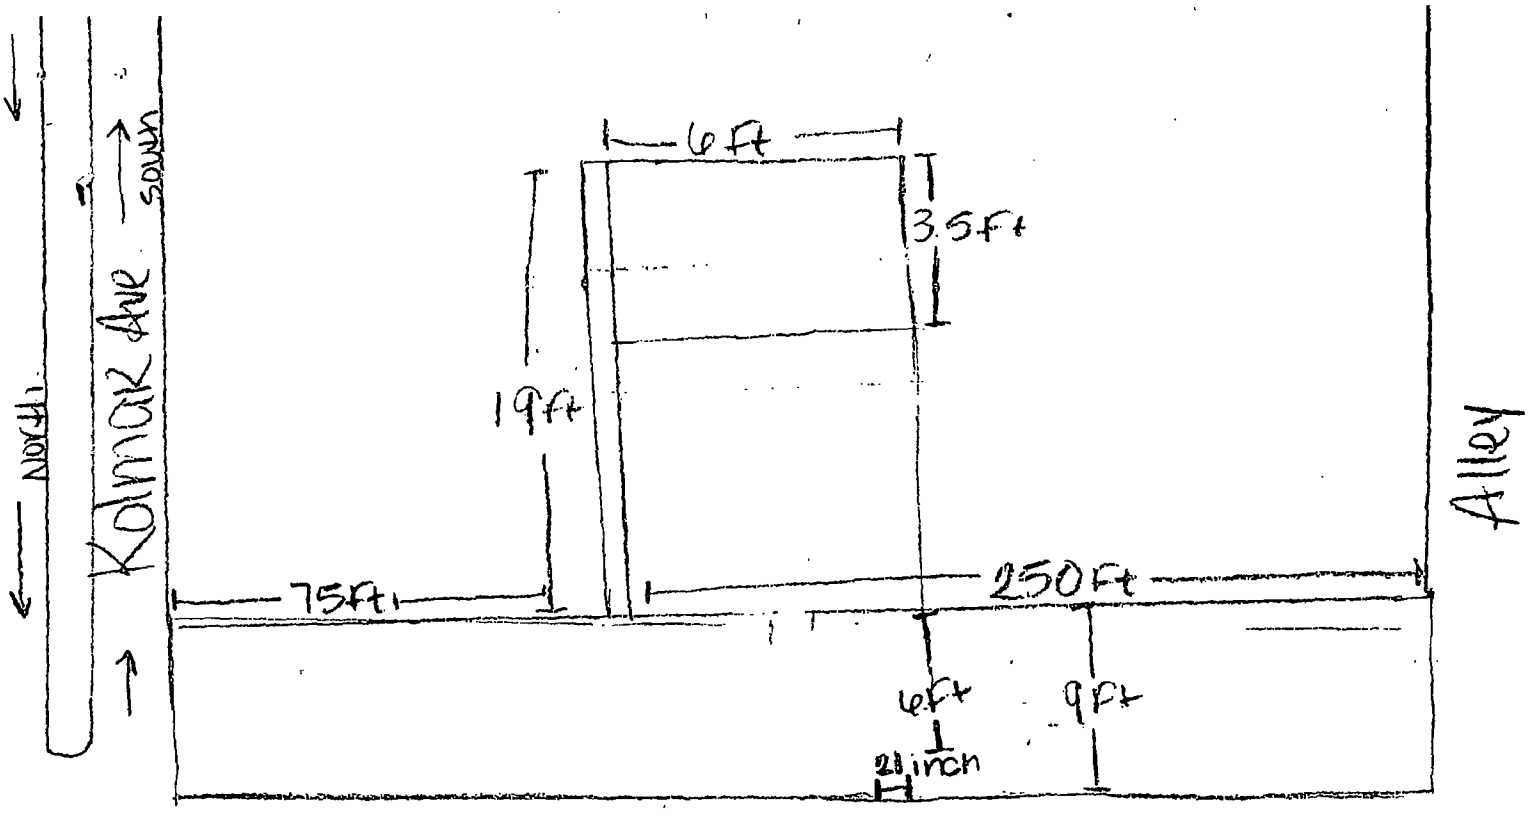

← East

Belmont Ave

West →

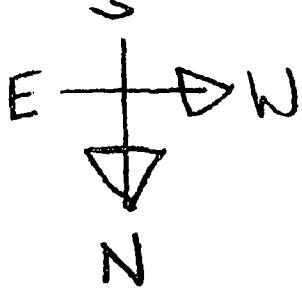

Department of Business Affairs and Consumer Protection
Small Business Center - Public Way Use Unit
City Hall - 121 N. LaSalle Street, Room 800 • Chicago, IL 60602
(312)-74-GOBIZ (312-744-6249) • (312) 744-1944 (TTY)
http://www.cityofchicago.org/bacp

01/15/2014

Alderman **Ray Suarez**
Ward # **31**
City of Chicago
City Hall, Room **203**
121 North LaSalle Street
Chicago, Illinois 60602

Re: An ordinance to use and maintain a portion of the public right-of-way for **two (2) sign(s)** for **MILLENNIUM AUTO SALES**, adjacent to the premises known as **4541 W. Belmont Ave.**.

Dear Alderman **Ray Suarez**:

The applicant referenced above has requested the use of the public right-of-way for a **sign(s)**. An ordinance has been prepared by the Department of Business Affairs and Consumer Protection – Small Business Center - Public Way Use Unit for presentation to the City Council. Because this request was made for properties located in your ward, as approved by you as per the attached, I respectfully request that you introduce the attached ordinance at the next City Council meeting.

If you have any questions regarding this ordinance, please contact Anthony Bertuca at (312) 744-5506.

Department of Business Affairs and Consumer Protection

City of Chicago

O2014-689

Office of the City Clerk

Document Tracking Sheet

Meeting Date:	1/15/2014
Sponsor(s):	Waguespack (32)
Type:	Ordinance
Title:	Grant(s) of privilege in public way for Boutique
Committee(s) Assignment:	Committee on Transportation and Public Way

ORDINANCE
BOUTIQUE
Acct. No. 314816 - 1
Permit No. 1110305

Be It Ordained by the City Council of the City of Chicago:

SECTION 1. Permission and authority are hereby given and granted to BOUTIQUE, upon the terms and subject to the conditions of this ordinance to maintain and use, as now constructed, four (4) Security Camera(s) projecting over the public right-of-way for security purposes adjacent to its premises known as 809 W. Evergreen Ave..

Said Security Camera(s) at N. Halsted Street measure(s):
Two (2) at point five (.5) feet in length, point five (.5) feet in width and twelve (12) feet above grade level.

Said Security Camera(s) at W. Evergreen Avenue measure(s):
Two (2) at point five (.5) feet in length, point five (.5) feet in width and fourteen (14) feet above grade level.

The location of said privilege shall be as shown on prints kept on file with the Department of Business Affairs and Consumer Protection and the Office of the City Clerk.

Said privilege shall be constructed in accordance with plans and specifications approved by the Department of Planning and Development and Department of Transportation (Division of Project Development).

This grant of privilege in the public way shall be subject to the provisions of Section 10-28-015 and all other required provisions of the Municipal Code of Chicago.

The grantee shall pay to the City of Chicago as compensation for the privilege #1110305 herein granted the sum of zero ($.00) per annum in advance.


A 25% penalty will be added for payments received after due date.

The permit holder agrees to hold the City of Chicago harmless for any damage, relocation or replacement costs associated with damage, relocation or removal of private property caused by the City performing work in the public way.

Authority herein given and granted for a period of five (5) years from and after 11/05/2013.

Alderman Scott Waguespack

Scott Waguespack 32nd Ward

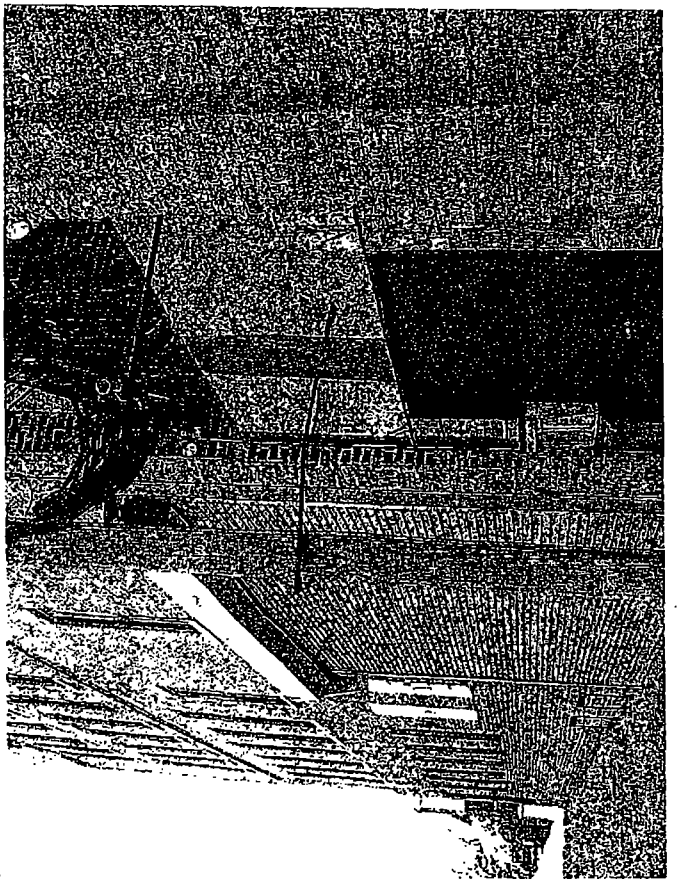

Department of Business Affairs and Consumer Protection
Small Business Center - Public Way Use Unit
City Hall - 121 N. LaSalle Street, Room 800 • Chicago, IL 60602
(312)-74-GOBIZ (312-744-6249) • (312) 744-1944 (TTY)
http://www.cityofchicago.org/bacp

01/15/2014

Alderman **Scott Waguespack**
Ward # **32**
City of Chicago
City Hall, Room **300**
121 North LaSalle Street
Chicago, Illinois 60602

Re: An ordinance to use and maintain a portion of the public right-of-way for **four (4) security camera(s)** for **BOUTIQUE**, adjacent to the premises known as **809 W. Evergreen Ave.**.

Dear Alderman **Scott Waguespack**:

The applicant referenced above has requested the use of the public right-of-way for a **security camera(s)**. An ordinance has been prepared by the Department of Business Affairs and Consumer Protection – Small Business Center - Public Way Use Unit for presentation to the City Council. Because this request was made for properties located in your ward, as approved by you as per the attached, I respectfully request that you introduce the attached ordinance at the next City Council meeting.

If you have any questions regarding this ordinance, please contact Anthony Bertuca at (312) 744-5506.

Department of Business Affairs and Consumer Protection

City of Chicago

O2014-690

Office of the City Clerk

Document Tracking Sheet

Meeting Date:	1/15/2014
Sponsor(s):	Waguespack (32)
Type:	Ordinance
Title:	Grant(s) of privilege in public way for Burger Boss
Committee(s) Assignment:	Committee on Transportation and Public Way

ORDINANCE
BURGER BOSS
Acct. No. 383702 - 1
Permit No. 1108260

Be It Ordained by the City Council of the City of Chicago:

SECTION 1. Permission and authority are hereby given and granted to BURGER BOSS, upon the terms and subject to the conditions of this ordinance to maintain and use two (2) sign(s) projecting over the public right-of-way attached to its premises known as 3208-3210 N. Southport Ave..

Said sign structure(s) measures as follows; along Southport:
One (1) at ten point five eight (10.58) feet in length, two point three three (2.33) feet in height and ten (10) feet above grade level.
One (1) at ten point two seven (10.27) feet in length, one point eight three (1.83) feet in height and ten (10) feet above grade level.

The location of said privilege shall be as shown on prints kept on file with the Department of Business Affairs and Consumer Protection and the Office of the City Clerk

Said privilege shall be constructed in accordance with plans and specifications approved by the Department of Transportation (Division of Project Development) and Zoning Department- Signs.

This grant of privilege in the public way shall be subject to the provisions of Section 10-28-015 and all other required provisions of the Municipal Code of Chicago.

The grantee shall pay to the City of Chicago as compensation for the privilege #1108260 herein granted the sum of one hundred seventy-five ($175.00) per annum in advance.


A 25% penalty will be added for payments received after due date

The permit holder agrees to hold the City of Chicago harmless for any damage, relocation or replacement costs associated with damage, relocation or removal of private property caused by the City performing work in the public way.

Authority herein given and granted for a period of five (5) years from and after Date of Passage.

Alderman Scott Waguespack

Scott Waguespack 32nd Ward

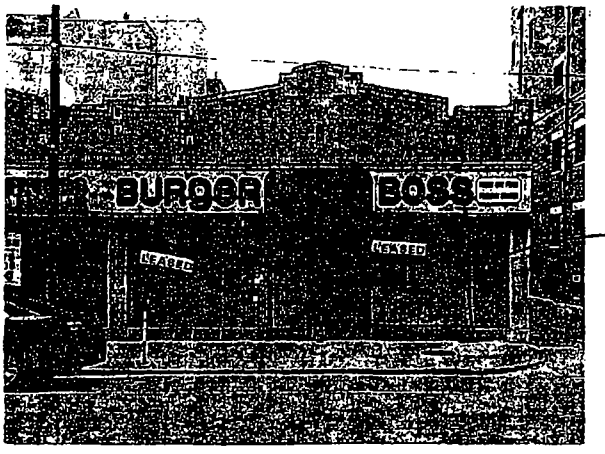

Height above grade is 10'

Colors

Acrylic Faces	Red
Returns	Black
Trim Caps	Silver
Raceway	to match facade
LED	Red
Box Face	White
	Black Vinyl Letters
Trim Cap	Silver
LED	White

Burger Boss
5210 Southport, Chicago, IL 60657

SCALE: NTS	APPROVED BY:	DESIGN BY: MH/DB
DATE: April 22, 2013	SIGN•A•RAMA	
DRAWING #: 108315-3	352 LEXINGTON DR. BUFFALO GROVE, ILLINOIS 60089 PHONE: 847-215-1535 FAX: 847-215-1574	

Department of Business Affairs and Consumer Protection
Small Business Center- Public Way Use Unit
City Hall - 121 N. LaSalle Street Room 800 • Chicago, IL 60602
(312)-74-GOBIZ (312-744-6249) • (312) 744-1944 (TTY)
http://www.cityofchicago.org/bacp

01/15/2014

Alderman **Scott Waguespack**
Ward # **32**
City of Chicago
City Hall, Room **300**
121 North LaSalle Street
Chicago, Illinois 60602

Re: An ordinance to use and maintain a portion of the public right-of-way for **two (2) sign(s)** for **BURGER BOSS**, adjacent to the premises known as **3208-3210 N. Southport Ave.**.

Dear Alderman **Scott Waguespack**:

The applicant referenced above has requested the use of the public right-of-way for **sign(s)**. An ordinance has been prepared by the Department of Business Affairs and Consumer Protection – Small Business Center - Public Way Use Unit for presentation to the City Council. Because this request was made for properties located in your ward, as approved by you as per the attached, I respectfully request that you introduce the attached ordinance at the next City Council meeting.

If you have any questions regarding this ordinance, please contact Anthony Bertuca at (312) 744-5506.

Department of Business Affairs and Consumer Protection

City of Chicago

O2014-691

Office of the City Clerk

Document Tracking Sheet

Meeting Date:	1/15/2014
Sponsor(s):	Waguespack (32)
Type:	Ordinance
Title:	Grant(s) of privilege in public way for Chicago Chiropractic & Sports Injury Center
Committee(s) Assignment:	Committee on Transportation and Public Way

ORDINANCE
CHICAGO CHIROPRACTIC & SPORTS INJURY CENTER
Acct. No. 328167 - 1
Permit No. 1110183

Be It Ordained by the City Council of the City of Chicago:

SECTION 1. Permission and authority are hereby given and granted to CHICAGO CHIROPRACTIC & SPORTS INJURY CENTER, upon the terms and subject to the conditions of this ordinance to maintain and use one (1) sign(s) projecting over the public right-of-way attached to its premises known as 2654 N. Lincoln Ave..

Said sign structure(s) measures as follows; along N Lincoln Ave.:
One (1) at fifteen (15) feet in length, one point six seven (1.67) feet in height and twenty (20) feet above grade level.

The location of said privilege shall be as shown on prints kept on file with the Department of Business Affairs and Consumer Protection and the Office of the City Clerk.

Said privilege shall be constructed in accordance with plans and specifications approved by the Department of Transportation (Division of Project Development) and Zoning Department - Signs.

This grant of privilege in the public way shall be subject to the provisions of Section 10-28-015 and all other required provisions of the Municipal Code of Chicago.

The grantee shall pay to the City of Chicago as compensation for the privilege #1110183 herein granted the sum of three hundred ($300.00) per annum in advance.


A 25% penalty will be added for payments received after due date.

The permit holder agrees to hold the City of Chicago harmless for any damage, relocation or replacement costs associated with damage, relocation or removal of private property caused by the City performing work in the public way.

Authority herein given and granted for a period of five (5) years from and after 11/19/2013.

Alderman Scott Waguespack

Scott Waguespack 32nd Ward

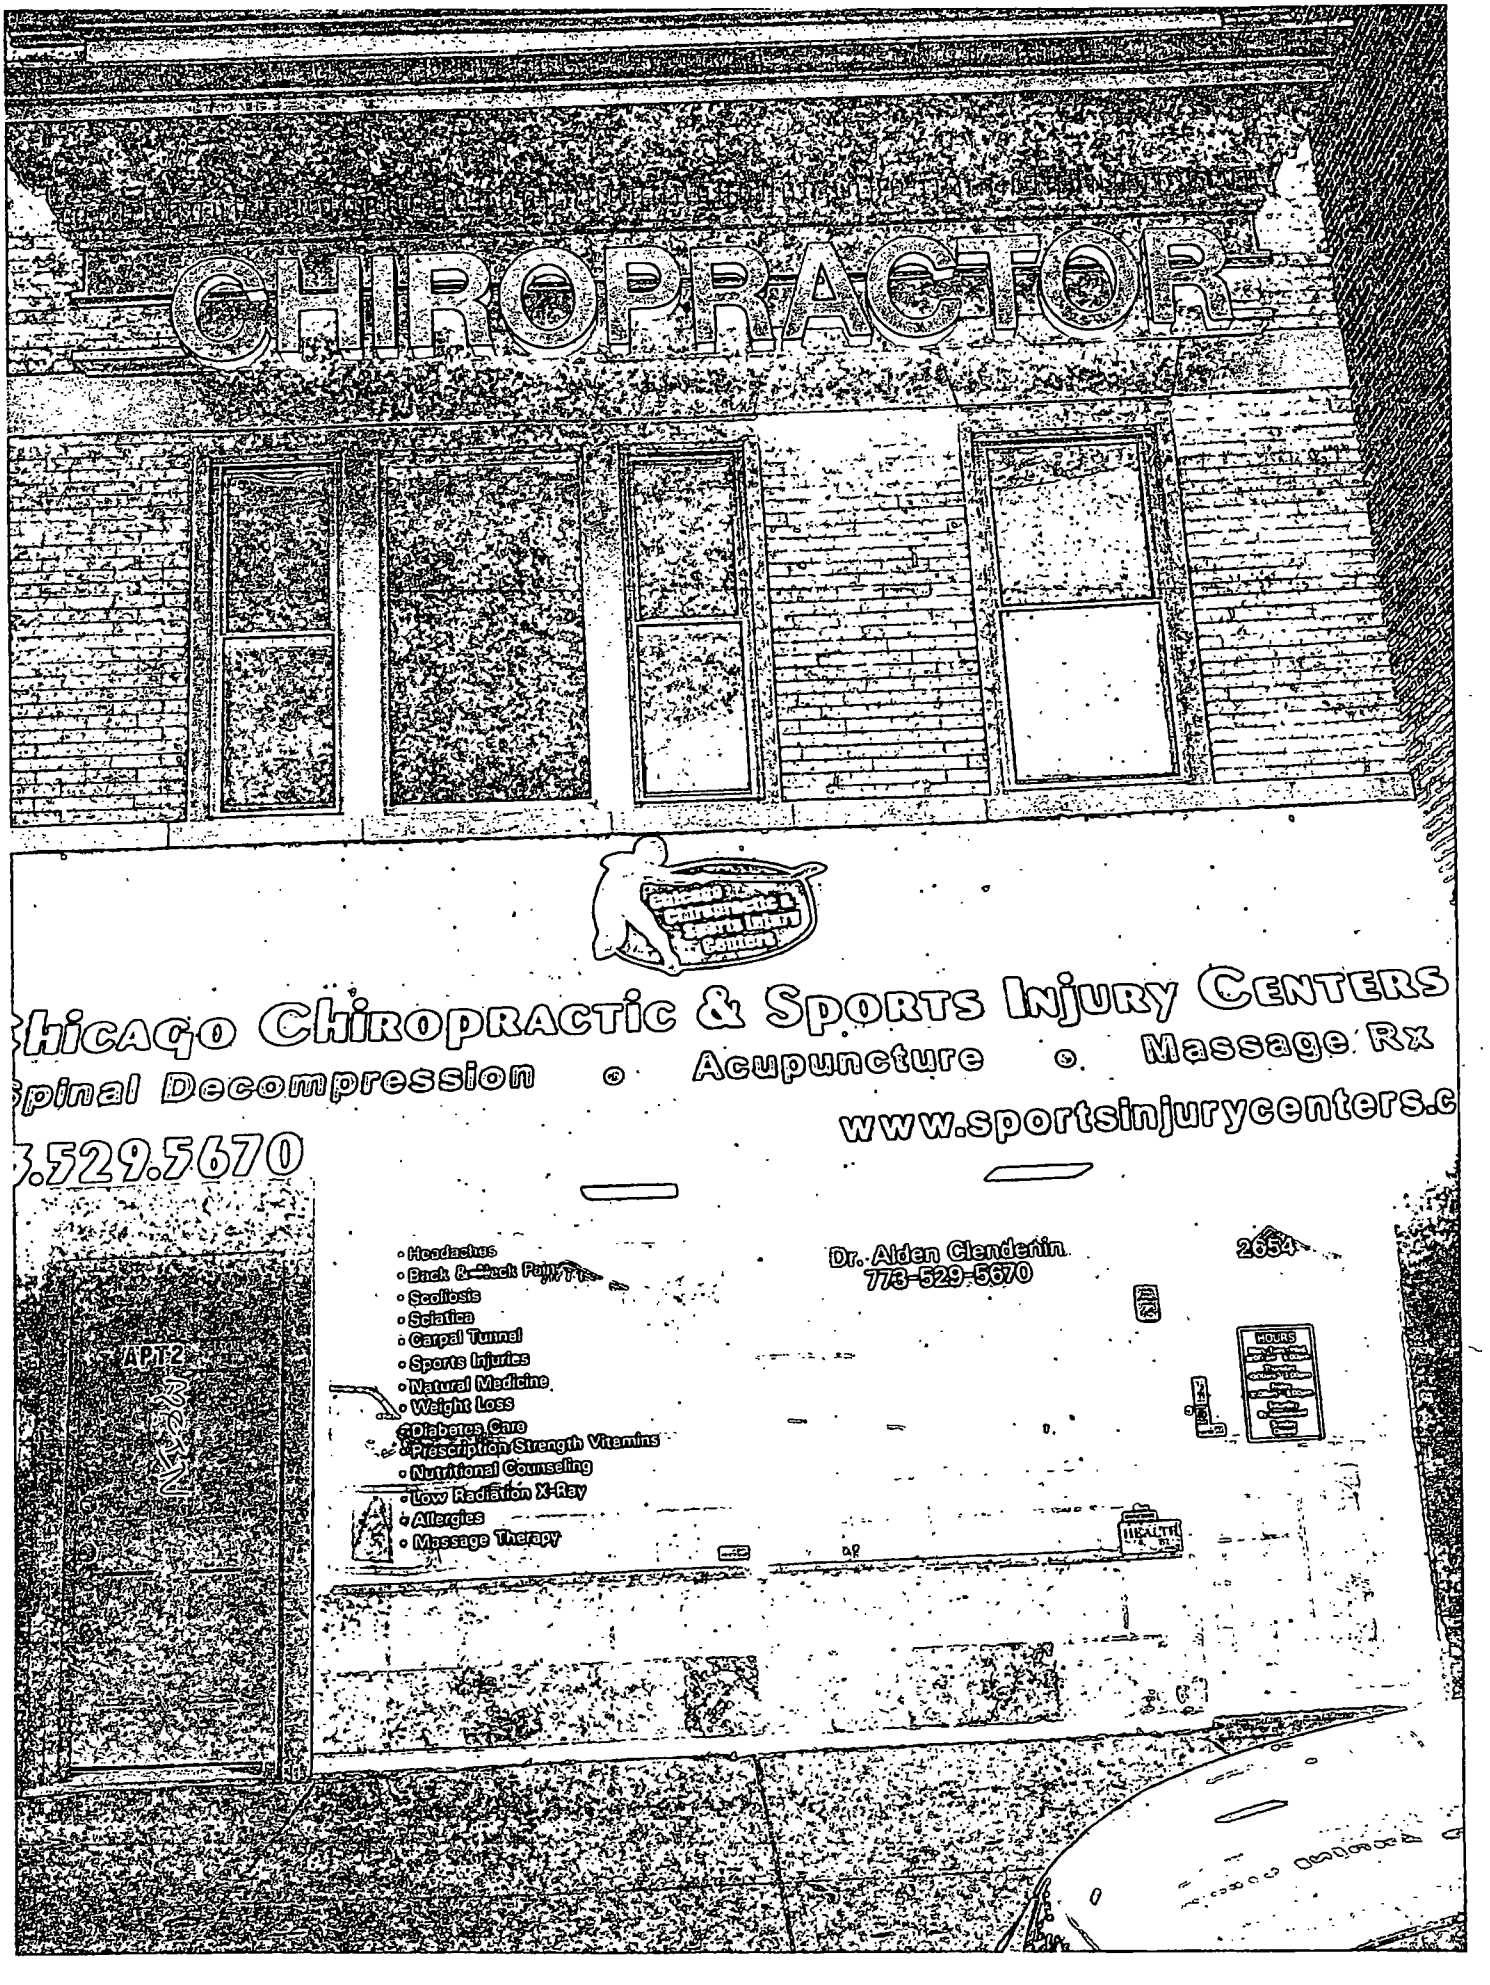
CHIROPRACTOR
hicago Chiropractic & Sports Injury Centers
pinal Decompression • Acupuncture • Massage Rx
www.sportsinjurycenters.c
3.529.5670
• Headaches
• Back & Neck Pain
• Scoliosis
• Sciatica
• Carpal Tunnel
• Sports Injuries
• Natural Medicine
• Weight Loss
• Diabetes Care
• Prescription Strength Vitamins
• Nutritional Counseling
• Low Radiation X-Ray
• Allergies
• Massage Therapy
Dr. Alden Clenderin
773-529-5670
2654
APT 2
HOURS
HEALTH

Department of Business Affairs and Consumer Protection
Small Business Center - Public Way Use Unit
City Hall - 121 N. LaSalle Street, Room 800 • Chicago, IL 60602
(312)-74-GOBIZ (312-744-6249) • (312) 744-1944 (TTY)
http://www.cityofchicago.org/bacp

01/15/2014

Alderman **Scott Waguespack**
Ward # **32**
City of Chicago
City Hall, Room **300**
121 North LaSalle Street
Chicago, Illinois 60602

Re: An ordinance to use and maintain a portion of the public right-of-way for **one (1) sign(s)** for **CHICAGO CHIROPRACTIC & SPORTS INJURY CENTER**, adjacent to the premises known as **2654 N. Lincoln Ave.**.

Dear Alderman **Scott Waguespack**:

The applicant referenced above has requested the use of the public right-of-way for a **sign(s)**. An ordinance has been prepared by the Department of Business Affairs and Consumer Protection – Small Business Center - Public Way Use Unit for presentation to the City Council. Because this request was made for properties located in your ward, as approved by you as per the attached, I respectfully request that you introduce the attached ordinance at the next City Council meeting.

If you have any questions regarding this ordinance, please contact Anthony Bertuca at (312) 744-5506.

Department of Business Affairs and Consumer Protection

City of Chicago

O2014-692

Office of the City Clerk

Document Tracking Sheet

Meeting Date:	1/15/2014
Sponsor(s):	Waguespack (32)
Type:	Ordinance
Title:	Grant(s) of privilege in public way for Flora Chicago LLC
Committee(s) Assignment:	Committee on Transportation and Public Way

ORDINANCE
FLORA CHICAGO LLC
Acct. No. 294018 - 1
Permit No. 1110349

Be It Ordained by the City Council of the City of Chicago:

SECTION 1. Permission and authority are hereby given and granted to FLORA CHICAGO LLC, upon the terms and subject to the conditions of this ordinance to maintain and use, as now constructed, six (6) Light Fixture(s) projecting over the public right-of-way adjacent to its premises known as 2835 N. Southport Ave..

Said Light Fixture(s) at N Southport Ave measure(s):
Six (6) at point two five (.25) feet in length, two (2) feet in width and fifteen (15) feet above grade level.

The location of said privilege shall be as shown on prints kept on file with the Department of Business Affairs and Consumer Protection and the Office of the City Clerk.

Said privilege shall be constructed in accordance with plans and specifications approved by the Department of Transportation (Division of Project Development).

This grant of privilege in the public way shall be subject to the provisions of Section 10-28-015 and all other required provisions of the Municipal Code of Chicago.

The grantee shall pay to the City of Chicago as compensation for the privilege #1110349 herein granted the sum of one hundred ($100.00) per annum in advance.


A 25% penalty will be added for payments received after due date.

The permit holder agrees to hold the City of Chicago harmless for any damage, relocation or replacement costs associated with damage, relocation or removal of private property caused by the City performing work in the public way.


Authority herein given and granted for a period of five (5) years from and after 01/13/2014.

Alderman Scott Waguespack
Scott Waguespack 32nd Ward

Wolfram

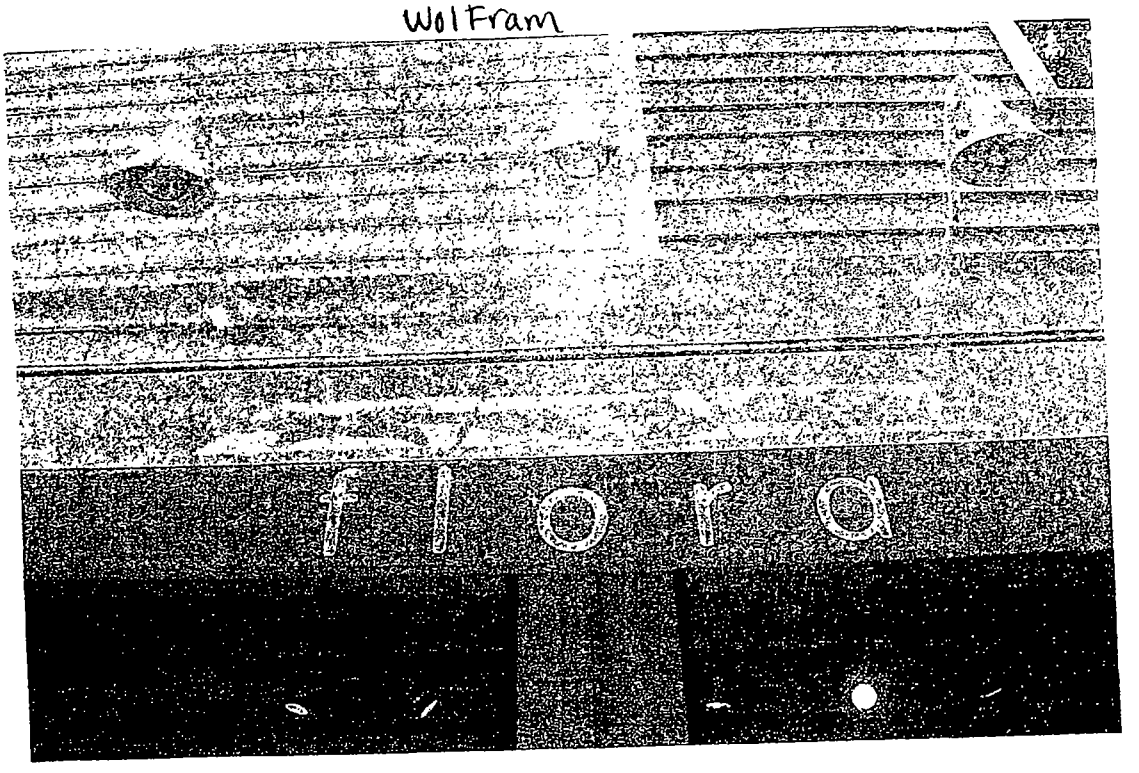

Southport

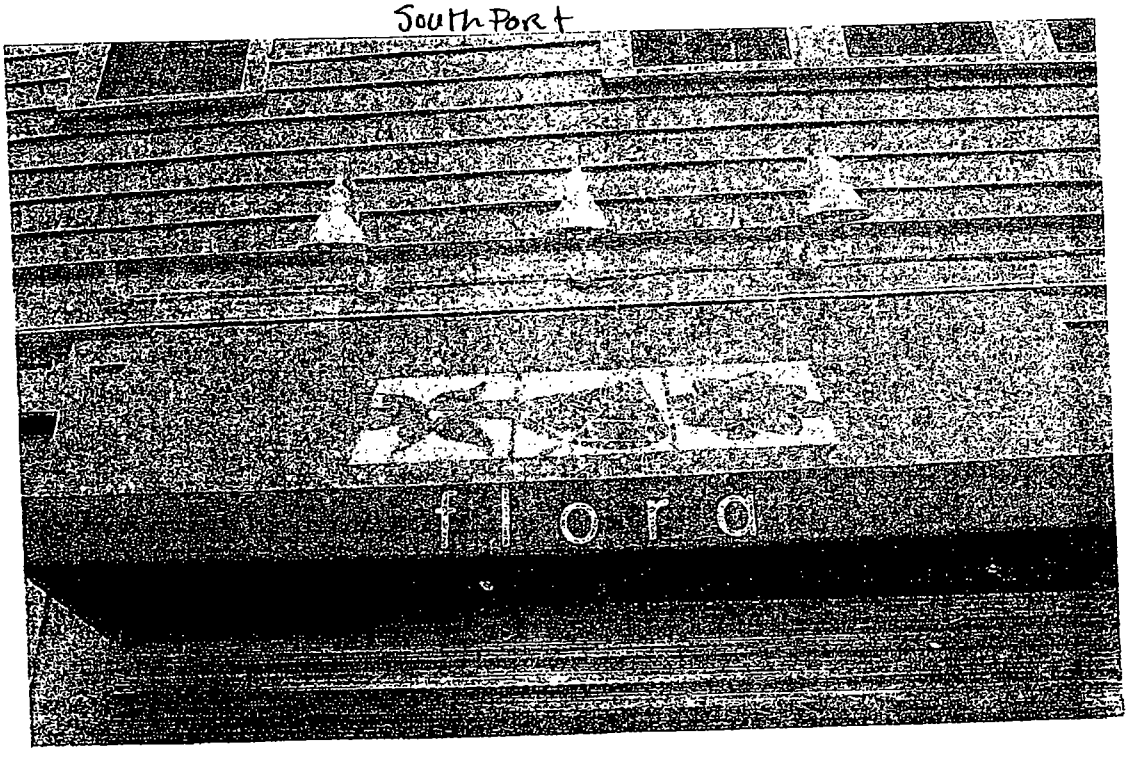

Department of Business Affairs and Consumer Protection
Small Business Center - Public Way Use Unit
City Hall - 121 N. LaSalle Street, Room 800 • Chicago, IL 60602
(312)-74-GOBIZ (312-744-6249) • (312) 744-1944 (TTY)
http //www.cityofchicago org/bacp

01/15/2014

Alderman **Scott Waguespack**
Ward # **32**
City of Chicago
City Hall, Room **300**
121 North LaSalle Street
Chicago, Illinois 60602

Re: An ordinance to use and maintain a portion of the public right-of-way for **six (6) light fixture(s)** for **FLORA CHICAGO LLC**, adjacent to the premises known as **2835 N. Southport Ave.**.

Dear Alderman **Scott Waguespack**:

The applicant referenced above has requested the use of the public right-of-way for a **light fixture(s)**. An ordinance has been prepared by the Department of Business Affairs and Consumer Protection – Small Business Center - Public Way Use Unit for presentation to the City Council. Because this request was made for properties located in your ward, as approved by you as per the attached, I respectfully request that you introduce the attached ordinance at the next City Council meeting.

If you have any questions regarding this ordinance, please contact Anthony Bertuca at (312) 744-5506.

Department of Business Affairs and Consumer Protection

City of Chicago

O2014-693

Office of the City Clerk

Document Tracking Sheet

Meeting Date:	1/15/2014
Sponsor(s):	Waguespack (32)
Type:	Ordinance
Title:	Grant(s) of privilege in public way for Lazy Dog Antiques
Committee(s) Assignment:	Committee on Transportation and Public Way

ORDINANCE
LAZY DOG ANTIQUES
Acct. No. 296837 - 1
Permit No. 1110112

Be It Ordained by the City Council of the City of Chicago:

SECTION 1. Permission and authority are hereby given and granted to LAZY DOG ANTIQUES, upon the terms and subject to the conditions of this ordinance to maintain and use one (1) sign(s) projecting over the public right-of-way attached to its premises known as 1903 W. Belmont Ave..

Said sign structure(s) measures as follows; along W. Belmont Avenue:
One (1) at five (5) feet in length, three (3) feet in height and eleven point five (11.5) feet above grade level.

The location of said privilege shall be as shown on prints kept on file with the Department of Business Affairs and Consumer Protection and the Office of the City Clerk.

Said privilege shall be constructed in accordance with plans and specifications approved by the Department of Transportation (Division of Project Development) and Zoning Department - Signs.

This grant of privilege in the public way shall be subject to the provisions of Section 10-28-015 and all other required provisions of the Municipal Code of Chicago.

The grantee shall pay to the City of Chicago as compensation for the privilege #1110112 herein granted the sum of one hundred ($100.00) per annum in advance.

A 25% penalty will be added for payments received after due date.


The permit holder agrees to hold the City of Chicago harmless for any damage, relocation or replacement costs associated with damage, relocation or removal of private property caused by the City performing work in the public way.


Authority herein given and granted for a period of five (5) years from and after 12/17/2013.

Alderman Scott Waguespack

Scott Waguespack 32nd Ward

1903 W. BELMONT.

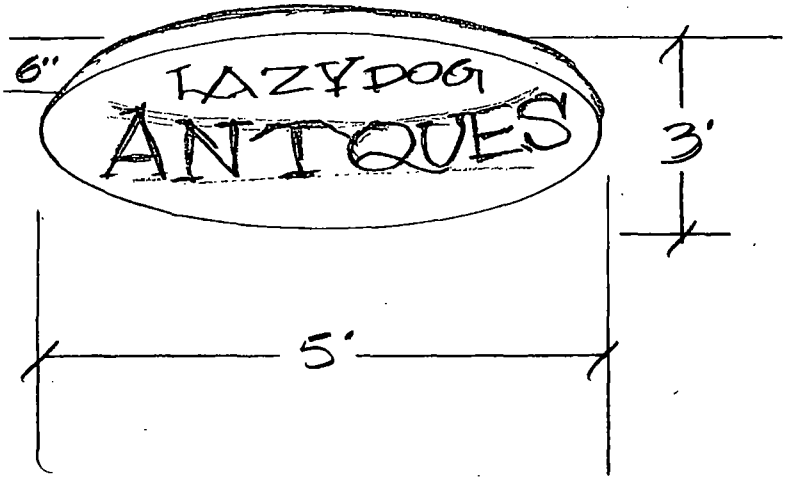

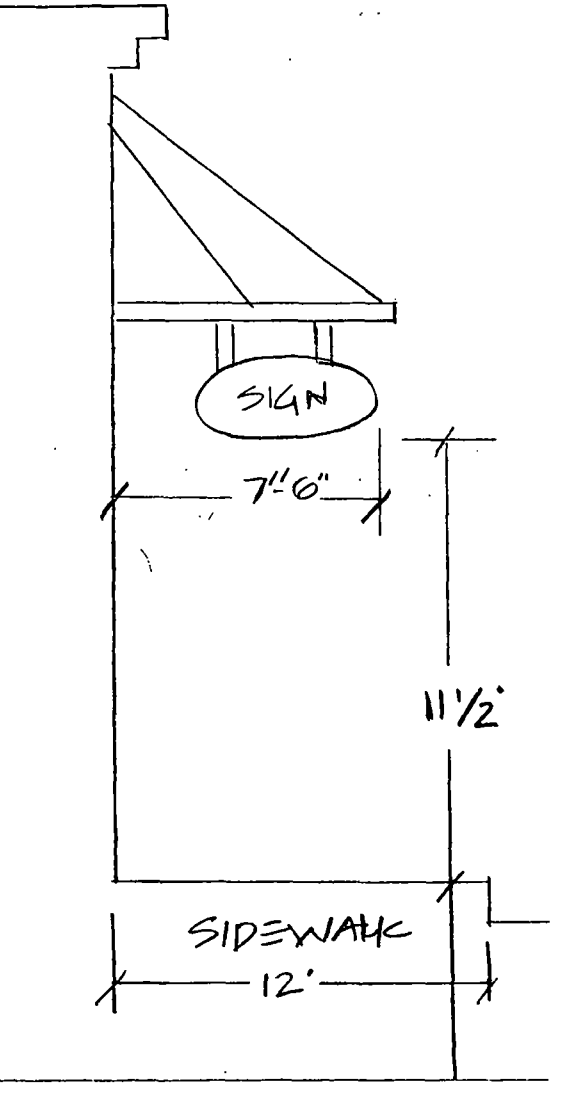

2 SIDED NON LIT SIGN

SIGN CABINATE W/ PAINTED PLASTIC/ALUM SIGN FACES

Department of Business Affairs and Consumer Protection
Small Business Center - Public Way Use Unit
City Hall - 121 N. LaSalle Street, Room 800 • Chicago, IL 60602
(312)-74-GOBIZ (312-744-6249) • (312) 744-1944 (TTY)
http://www.cityofchicago.org/bacp

01/15/2014

Alderman **Scott Waguespack**
Ward # **32**
City of Chicago
City Hall, Room **300**
121 North LaSalle Street
Chicago, Illinois 60602

Re: An ordinance to use and maintain a portion of the public right-of-way for **one (1) sign(s)** for **LAZY DOG ANTIQUES**, adjacent to the premises known as **1903 W. Belmont Ave.**.

Dear Alderman **Scott Waguespack**:

The applicant referenced above has requested the use of the public right-of-way for a **sign(s)**. An ordinance has been prepared by the Department of Business Affairs and Consumer Protection – Small Business Center - Public Way Use Unit for presentation to the City Council. Because this request was made for properties located in your ward, as approved by you as per the attached, I respectfully request that you introduce the attached ordinance at the next City Council meeting.

If you have any questions regarding this ordinance, please contact Anthony Bertuca at (312) 744-5506.

Department of Business Affairs and Consumer Protection

City of Chicago

O2014-696

Office of the City Clerk

Document Tracking Sheet

Meeting Date:	1/15/2014
Sponsor(s):	Waguespack (32)
Type:	Ordinance
Title:	Grant(s) of privilege in public way for Life Storage Centers of Lincoln Park LLC
Committee(s) Assignment:	Committee on Transportation and Public Way

ORDINANCE
Life Storage Centers of Lincoln Park, LLC.
Acct. No. 326939 - 9
Permit No. 1103170

Be It Ordained by the City Council of the City of Chicago:

SECTION 1. Permission and authority are hereby given and granted to Life Storage Centers of Lincoln Park, LLC. , upon the terms and subject to the conditions of this ordinance to maintain and use, as now constructed, seven (7) Banner(s) projecting over the public right-of-way adjacent to its premises known as 1030 W. North Ave..

Said Banner(s) at W North Ave measure(s):
Seven (7) at two (2) feet in length, and eight (8) feet in width for a total of one hundred twelve (112) square feet.

The location of said privilege shall be as shown on prints kept on file with the Department of Business Affairs and Consumer Protection and the Office of the City Clerk.

Said privilege shall be constructed in accordance with plans and specifications approved by the Zoning Department - Signs.

This grant of privilege in the public way shall be subject to the provisions of Section 10-28-015 and all other required provisions of the Municipal Code of Chicago.

The grantee shall pay to the City of Chicago as compensation for the privilege #1103170 herein granted the sum of seventy-five ($75.00) per annum in advance.


A 25% penalty will be added for payments received after due date.

The permit holder agrees to hold the City of Chicago harmless for any damage, relocation or replacement costs associated with damage, relocation or removal of private property caused by the City performing work in the public way.

Authority herein given and granted for a period of five (5) years from and after Date of Passage.

Alderman Scott Waguespack

Scott Waguespack 32nd Ward

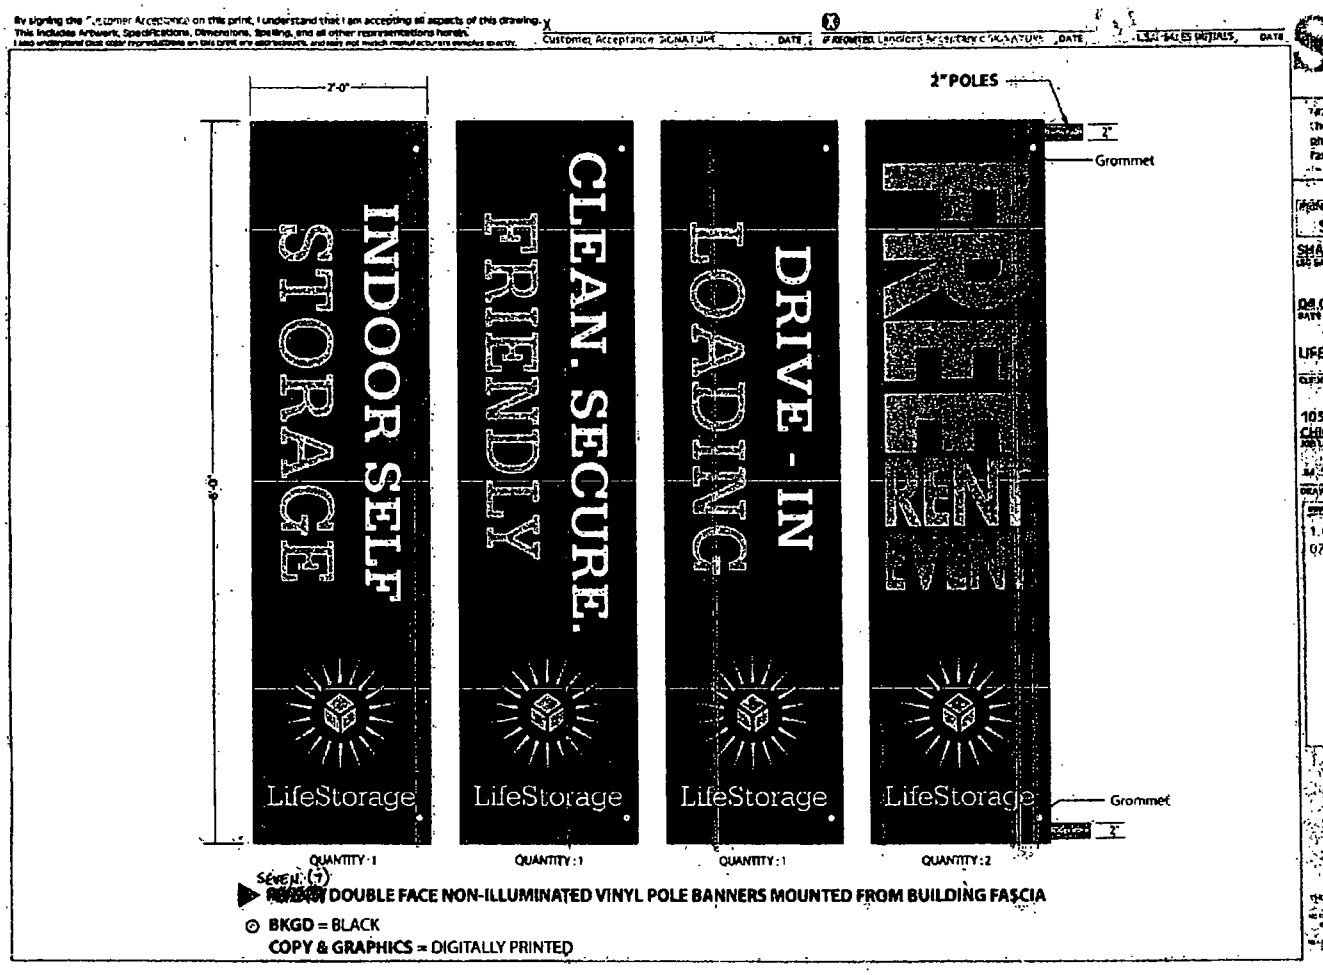
By signing the Customer Acceptance on this print, I understand that I am accepting all aspects of this drawing.
This includes Artwork, Specifications, Dimensions, Spelling, and all other representations hereon.
I also understand that color reproductions on this print are approximate, and may not match manufacturers samples exactly.
Customer Acceptance SIGNATURE
DATE
APPROVED Landlord Acceptance SIGNATURE
DATE
LSG SALES INITIALS
DATE
7'-0"
2"POLES
2"
Grommet
INDOOR SELF STORAGE
CLEAN. SECURE. FRIENDLY
DRIVE - IN LOADING
RENT EVEN
LifeStorage
LifeStorage
LifeStorage
LifeStorage
Grommet
2"
QUANTITY: 1
QUANTITY: 1
QUANTITY: 1
QUANTITY: 2
SEVEN (7)
DOUBLE FACE NON-ILLUMINATED VINYL POLE BANNERS MOUNTED FROM BUILDING FASCIA
BKGD = BLACK
COPY & GRAPHICS = DIGITALLY PRINTED
Landmark Sign group
7214 Industrial Avenue
Chesterton, IN 46304
phone 219.762.8577
Fax 219.762.8259
SO-20547-3
SHAUN O'BRIEN
LSG SALES REPRESENTATIVE
08.04.12
DATE
LIFE STORAGE
CLIENT NAME
1050 W. NORTH AVE.
CHICAGO, IL
JOB LOCATION
DRAWN BY:
SCALE
1. CHGD BANNERS
07.16.12 JM
THIS DRAWING IS THE PROPERTY OF LANDMARK SIGN GROUP, INC.

7 - Banners

Department of Business Affairs and Consumer Protection
Small Business Center - Public Way Use Unit
City Hall - 121 N. LaSalle Street, Room 800 • Chicago, IL 60602
(312)-74-GOBIZ (312-744-6249) • (312) 744-1944 (TTY)
http //www.cityofchicago.org/bacp

01/15/2014

Alderman **Scott Waguespack**
Ward # **32**
City of Chicago
City Hall, Room **300**
121 North LaSalle Street
Chicago, Illinois 60602

Re: An ordinance to use and maintain a portion of the public right-of-way for **seven (7) banner(s)** for **Life Storage Centers of Lincoln Park, LLC.** , adjacent to the premises known as **1030 W. North Ave.**.

Dear Alderman **Scott Waguespack**:

The applicant referenced above has requested the use of the public right-of-way for a **banner(s)**. An ordinance has been prepared by the Department of Business Affairs and Consumer Protection – Small Business Center - Public Way Use Unit for presentation to the City Council. Because this request was made for properties located in your ward, as approved by you as per the attached, I respectfully request that you introduce the attached ordinance at the next City Council meeting.

If you have any questions regarding this ordinance, please contact Anthony Bertuca at (312) 744-5506.

Department of Business Affairs and Consumer Protection

City of Chicago

O2014-700

Office of the City Clerk

Document Tracking Sheet

Meeting Date:	1/15/2014
Sponsor(s):	Waguespack (32)
Type:	Ordinance
Title:	Grant(s) of privilege in public way for Lincoln Park Property Management Company
Committee(s) Assignment:	Committee on Transportation and Public Way

ORDINANCE
Lincoln Park Property Management Company
Acct. No. 336983 - 1
Permit No. 1110205

Be It Ordained by the City Council of the City of Chicago:

SECTION 1. Permission and authority are hereby given and granted to Lincoln Park Property Management Company, upon the terms and subject to the conditions of this ordinance to maintain and use, as now constructed, four (4) Bay Window(s) projecting over the public right-of-way adjacent to its premises known as 2023-25 W. Roscoe St..

Said Bay Window(s) at West Roscoe Street measure(s):
Two (2) at twenty-three point zero eight (23.08) feet in length, and three (3) feet in width for a total of one hundred thirty-eight point four eight (138.48) square feet.

Said Bay Window(s) at North Seeley measure(s):
Two (2) at twenty-three point zero eight (23.08) feet in length, and three (3) feet in width for a total of one hundred thirty-eight point four eight (138.48) square feet.

The location of said privilege shall be as shown on prints kept on file with the Department of Business Affairs and Consumer Protection and the Office of the City Clerk.

Said privilege shall be constructed in accordance with plans and specifications approved by the Department of Transportation (Division of Project Development).

This grant of privilege in the public way shall be subject to the provisions of Section 10-28-015 and all other required provisions of the Municipal Code of Chicago.

The grantee shall pay to the City of Chicago as compensation for the privilege #1110205 herein granted the sum of three hundred ($300.00) per annum in advance.


A 25% penalty will be added for payments received after due date.

The permit holder agrees to hold the City of Chicago harmless for any damage, relocation or replacement costs associated with damage, relocation or removal of private property caused by the City performing work in the public way.

Authority herein given and granted for a period of five (5) years from and after 12/17/2013.

Alderman _____

Scott Waguespack 32nd Ward

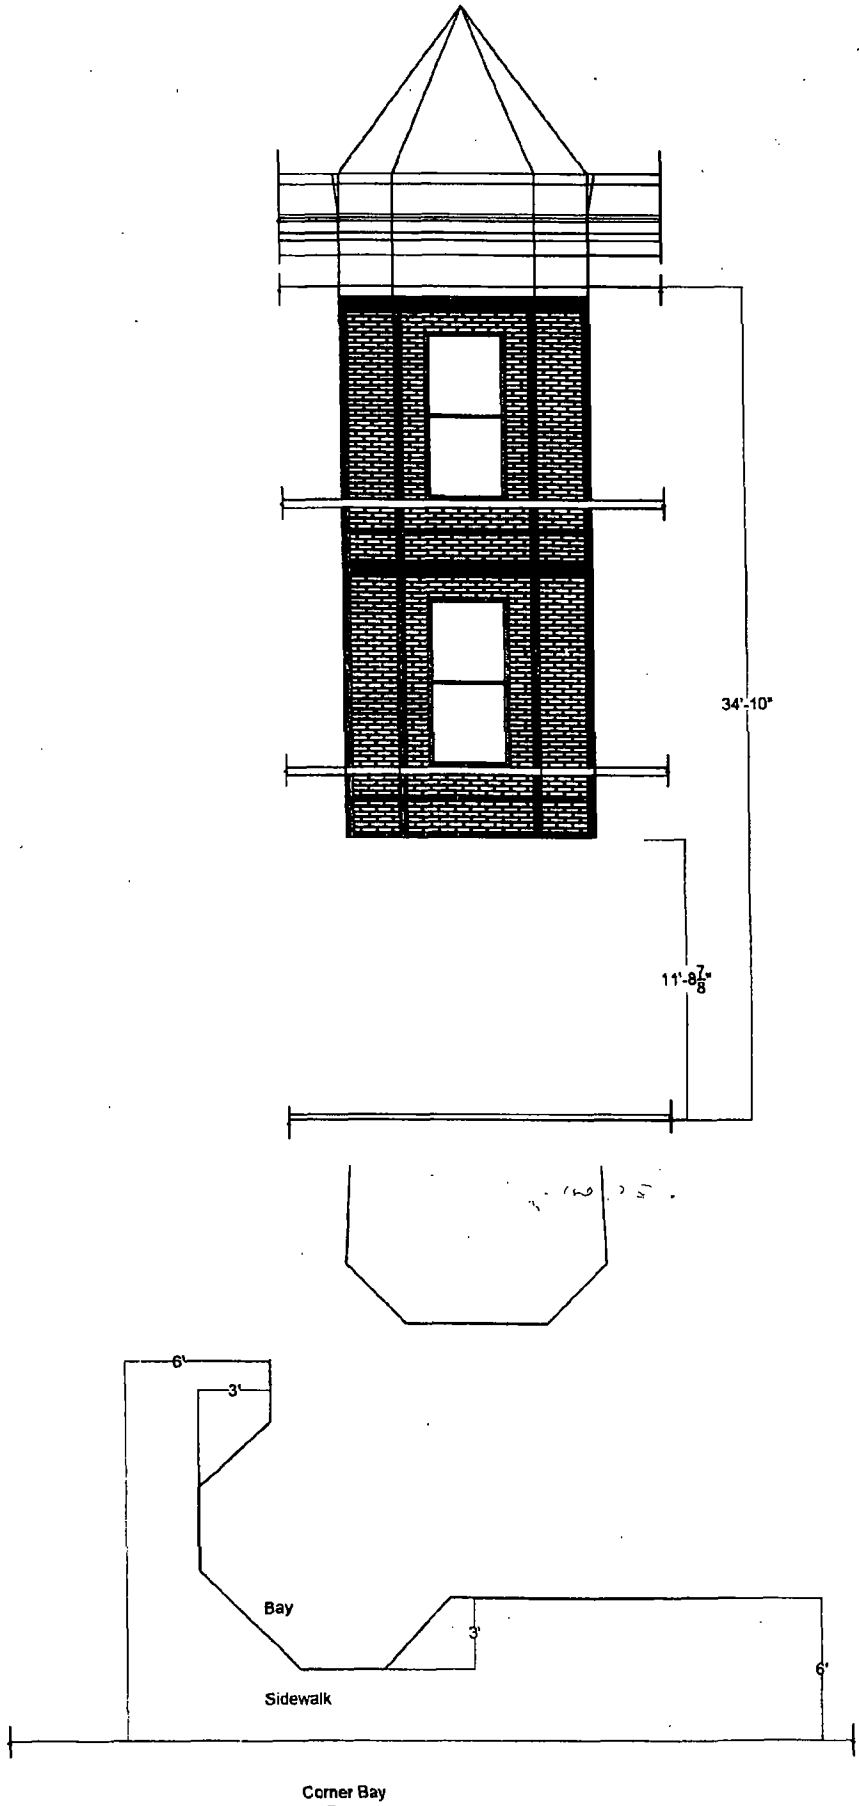

Corner Bay
on Roscoe
and Seeley

2023-25 W. Roscoe

Department of Business Affairs and Consumer Protection
Small Business Center - Public Way Use Unit
City Hall - 121 N. LaSalle Street, Room 800 • Chicago, IL 60602
(312)-74-GOBIZ (312-744-6249) • (312) 744-1944 (TTY)
http://www.cityofchicago.org/bacp

01/15/2014

Alderman **Scott Waguespack**
Ward # **32**
City of Chicago
City Hall, Room **300**
121 North LaSalle Street
Chicago, Illinois 60602

Re: An ordinance to use and maintain a portion of the public right-of-way for **four (4) bay window(s)** for **Lincoln Park Property Management Company**, adjacent to the premises known as **2023-25 W. Roscoe St.**.

Dear Alderman **Scott Waguespack**:

The applicant referenced above has requested the use of the public right-of-way for a **bay window(s)**. An ordinance has been prepared by the Department of Business Affairs and Consumer Protection – Small Business Center - Public Way Use Unit for presentation to the City Council. Because this request was made for properties located in your ward, as approved by you as per the attached, I respectfully request that you introduce the attached ordinance at the next City Council meeting.

If you have any questions regarding this ordinance, please contact Anthony Bertuca at (312) 744-5506.

Department of Business Affairs and Consumer Protection

City of Chicago

O2014-703

Office of the City Clerk

Document Tracking Sheet

Meeting Date:	1/15/2014
Sponsor(s):	Waguespack (32)
Type:	Ordinance
Title:	Grant(s) of privilege in public way for Lush Handmade Cosmetics
Committee(s) Assignment:	Committee on Transportation and Public Way

ORDINANCE
Lush Handmade Cosmetics
Acct. No. 284166 - 4
Permit No. 1109147

Be It Ordained by the City Council of the City of Chicago:

SECTION 1. Permission and authority are hereby given and granted to Lush Handmade Cosmetics, upon the terms and subject to the conditions of this ordinance to maintain and use one (1) sign(s) projecting over the public right-of-way attached to its premises known as 1727 N. Damen Ave..

Said sign structure(s) measures as follows; along Damen:
One (1) at two point two five (2.25) feet in length, two (2) feet in height and nine (9) feet above grade level.

The location of said privilege shall be as shown on prints kept on file with the Department of Business Affairs and Consumer Protection and the Office of the City Clerk.

Said privilege shall be constructed in accordance with plans and specifications approved by the Department of Transportation (Division of Project Development) and Zoning Department - Signs.

This grant of privilege in the public way shall be subject to the provisions of Section 10-28-015 and all other required provisions of the Municipal Code of Chicago.

The grantee shall pay to the City of Chicago as compensation for the privilege #1109147 herein granted the sum of one hundred ($100.00) per annum in advance.

A 25% penalty will be added for payments received after due date.

The permit holder agrees to hold the City of Chicago harmless for any damage, relocation or replacement costs associated with damage, relocation or removal of private property caused by the City performing work in the public way.

Authority herein given and granted for a period of five (5) years from and after Date of Passage.

Alderman _____

Scott Waguespack 32nd Ward




A NON-ILLUMINATED D/F BLADE SIGN
SCALE: 3" = 1'- 0"

QTY: 1

PANEL
ALUMINUM.
PAINTED MATTHEWS ALUMINUM.

LETTERS
"LUSH" TO BE ¼" THICK BLACK SINTRA.
"FRESH HANDMADE COSMETICS" TO BE BLACK VINYL.

MOUNTING
1" x 4" x 1/4" ALUMINUM MOUNTING PLATES.
ALL MOUNTING HARDWARE TO BE PAINTED MATTHEWS ALUMINUM.

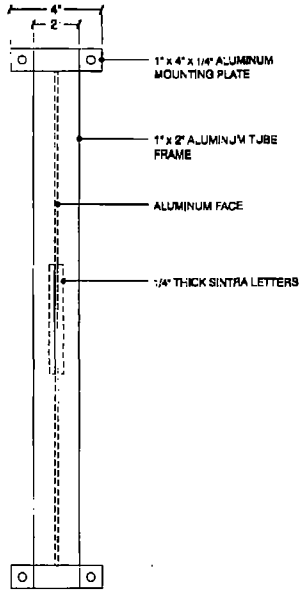

CROSS SECTION
NTS

2 OF 2

north american signs	SALES: MARK ANDERSEN	DWG # 1307036-00	LOCATION: 1727 N. Damen Avenue Chicago, IL 60647
	P.M.: THAIS LADAS	REVISION	
	ART: CRW 07.18.13		

COPYRIGHT NORTH AMERICAN SIGNS INC. - NOTE: ANY FIELD MEASUREMENTS THAT ARE DIFFERENT PLEASE NOTIFY NORTH AMERICAN SIGNS (800) 348-5000

Department of Business Affairs and Consumer Protection
Small Business Center - Public Way Use Unit
City Hall - 121 N. LaSalle Street, Room 800 • Chicago, IL 60602
(312)-74-GOBIZ (312-744-6249) • (312) 744-1944 (TTY)
http://www.cityofchicago.org/bacp

01/15/2014

Alderman **Scott Waguespack**
Ward # **32**
City of Chicago
City Hall, Room **300**
121 North LaSalle Street
Chicago, Illinois 60602

Re: An ordinance to use and maintain a portion of the public right-of-way for **one (1) sign(s)** for **Lush Handmade Cosmetics**, adjacent to the premises known as **1727 N. Damen Ave.**.

Dear Alderman **Scott Waguespack**:

The applicant referenced above has requested the use of the public right-of-way for a **sign(s)**. An ordinance has been prepared by the Department of Business Affairs and Consumer Protection – Small Business Center - Public Way Use Unit for presentation to the City Council. Because this request was made for properties located in your ward, as approved by you as per the attached, I respectfully request that you introduce the attached ordinance at the next City Council meeting.

If you have any questions regarding this ordinance, please contact Anthony Bertuca at (312) 744-5506.

Department of Business Affairs and Consumer Protection

City of Chicago

O2014-704

Office of the City Clerk

Document Tracking Sheet

Meeting Date:	1/15/2014
Sponsor(s):	Waguespack (32)
Type:	Ordinance
Title:	Grant(s) of privilege in public way for Map Room, The
Committee(s) Assignment:	Committee on Transportation and Public Way

ORDINANCE
THE MAP ROOM
Acct. No. 9421 - 1
Permit No. 1110201

Be It Ordained by the City Council of the City of Chicago:

SECTION 1. Permission and authority are hereby given and granted to THE MAP ROOM, upon the terms and subject to the conditions of this ordinance to maintain and use, as now constructed, one (1) Smoking Management Receptacle(s) on the public right-of-way adjacent to its premises known as 1949 N. Hoyne Ave..

Said Smoking Management Receptacle(s) at W ARMITAGE measure(s):
One (1) at one (1) foot in length, and one point five (1.5) foot in width and three point three three (3.33) feet in height.

The location of said privilege shall be as shown on prints kept on file with the Department of Business Affairs and Consumer Protection and the Office of the City Clerk.

Said privilege shall be constructed in accordance with plans and specifications approved by the Department of Transportation (Division of Project Development).

Said privilege must be maintained at least 15 feet from any entrance, window that opens, and ventilation unit and it shall be removed from the public way after business hours. Advertising on said privilege is also prohibited.

This grant of privilege in the public way shall be subject to the provisions of Section 10-28-015 and all other required provisions of the Municipal Code of Chicago.

The grantee shall pay to the City of Chicago as compensation for the privilege #1110201 herein granted the sum of zero ($.00) per annum in advance.


A 25% penalty will be added for payments received after due date.

The permit holder agrees to hold the City of Chicago harmless for any damage, relocation or replacement costs associated with damage, relocation or removal of private property caused by the City performing work in the public way.

Authority herein given and granted for a period of five (5) years from and after 12/17/2013.

Alderman Scott Waguespack

Scott Waguespack 32nd Ward

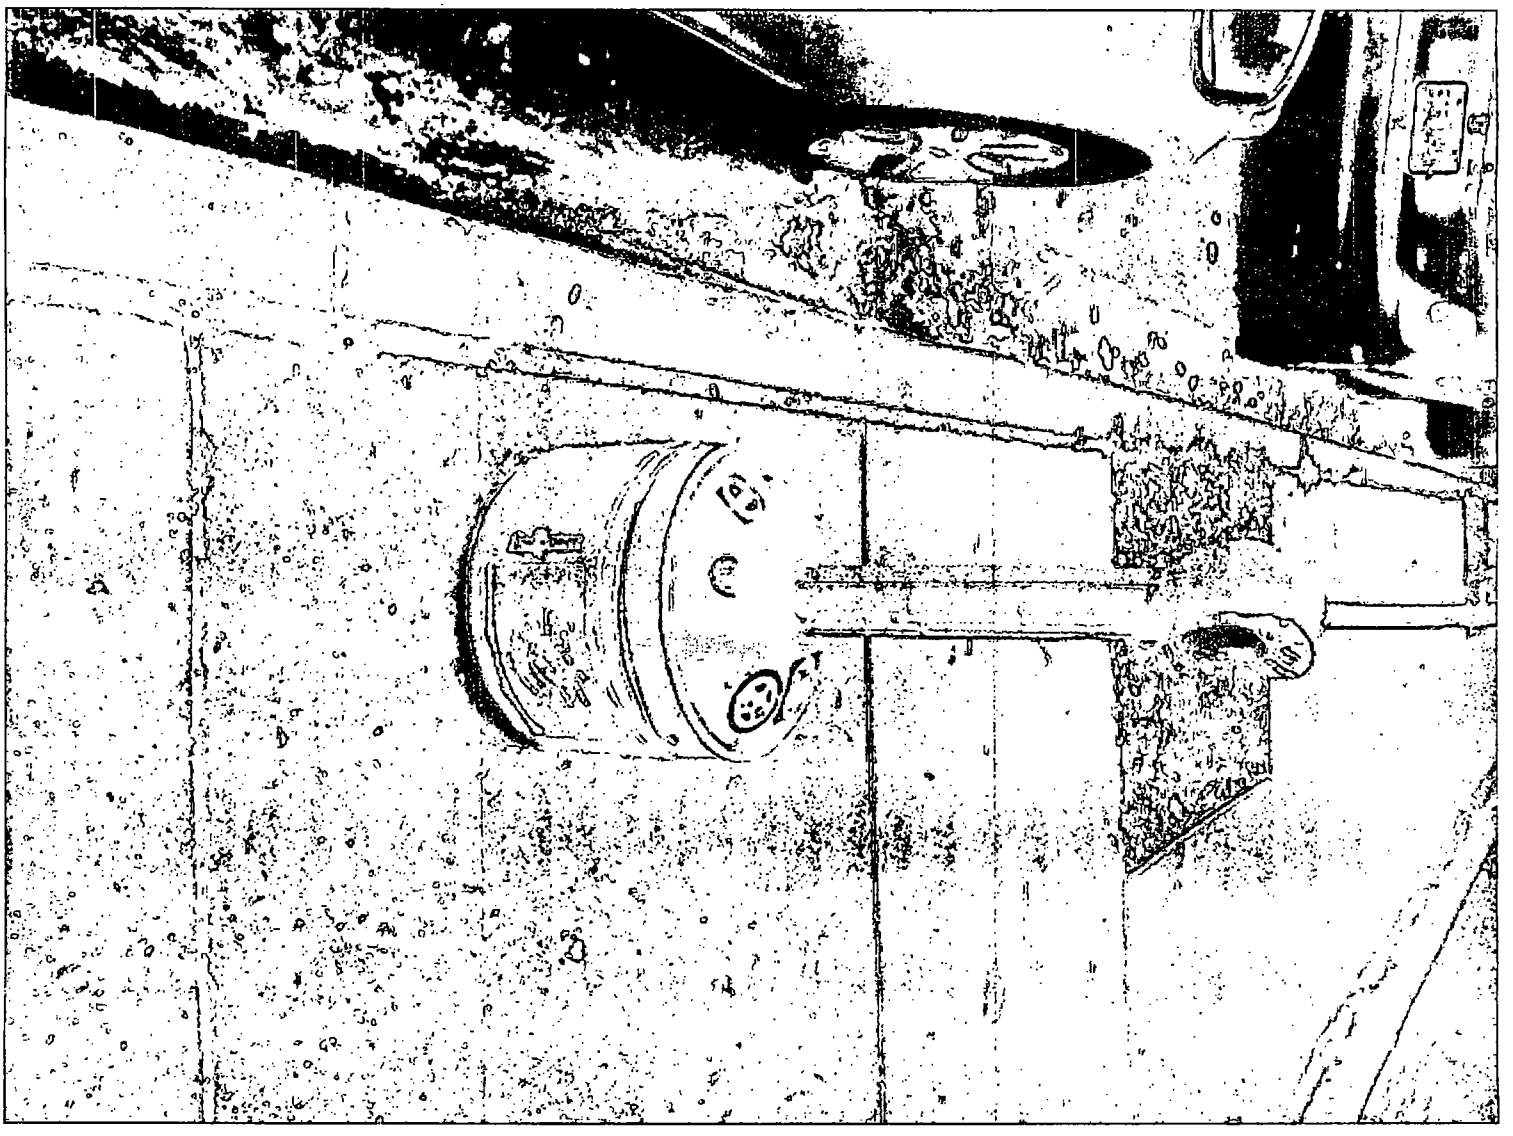

Department of Business Affairs and Consumer Protection
Small Business Center- Public Way Use Unit
City Hall- 121 N. LaSalle Street Room 800 • Chicago, IL 60602
(312)-74-GOBIZ (312-744-6249) • (312) 744-1944 (TTY)
http://www.cityofchicago.org/bacp

01/15/2014

Alderman **Scott Waguespack**
Ward # **32**
City of Chicago
City Hall, Room **300**
121 North LaSalle Street
Chicago, Illinois 60602

Re: An ordinance to use and maintain a portion of the public right-of-way for **one (1) smoking management receptacle(s)** for **THE MAP ROOM**, adjacent to the premises known as **1949 N. Hoyne Ave.**.

Dear Alderman **Scott Waguespack**:

The applicant referenced above has requested the use of the public right-of-way for a **smoking management receptacle(s)**. An ordinance has been prepared by the Department of Business Affairs and Consumer Protection – Small Business Center - Public Way Use Unit for presentation to the City Council. Because this request was made for properties located in your ward, as approved by you as per the attached, I respectfully request that you introduce the attached ordinance at the next City Council meeting.

If you have any questions regarding this ordinance, please contact Anthony Bertuca at (312) 744-5506.

Department of Business Affairs and Consumer Protection

City of Chicago

O2014-706

Office of the City Clerk

Document Tracking Sheet

Meeting Date:	1/15/2014
Sponsor(s):	Waguespack (32)
Type:	Ordinance
Title:	Grant(s) of privilege in public way for North Avenue Properties LLC
Committee(s) Assignment:	Committee on Transportation and Public Way

ORDINANCE
NORTH AVENUE PROPERTIES L.L.C.
Acct. No. 82040 - 1
Permit No. 1110246

Be It Ordained by the City Council of the City of Chicago:

SECTION 1. Permission and authority are hereby given and granted to NORTH AVENUE PROPERTIES L.L.C., upon the terms and subject to the conditions of this ordinance to maintain and use, as now constructed, a Display Window over the public right-of-way adjacent to its premises known as 1000 W. North Ave..

Said Display Window at W. North Avenue measure(s):
One (1) at twenty-one (21) feet in length, and two (2) feet in width for a total of forty-two (42) square feet. Existing display window is thirteen (13) feet six (6) inches above grade level.

The location of said privilege shall be as shown on prints kept on file with the Department of Business Affairs and Consumer Protection and the Office of the City Clerk.

Said privilege shall be constructed in accordance with plans and specifications approved by the Department of Planning and Development and Department of Transportation (Division of Project Development).

This grant of privilege in the public way shall be subject to the provisions of Section 10-28-015 and all other required provisions of the Municipal Code of Chicago.

The grantee shall pay to the City of Chicago as compensation for the privilege #1110246 herein granted the sum of four hundred ($400.00) per annum in advance.


A 25% penalty will be added for payments received after due date.

The permit holder agrees to hold the City of Chicago harmless for any damage, relocation or replacement costs associated with damage, relocation or removal of private property caused by the City performing work in the public way.

Authority herein given and granted for a period of five (5) years from and after 12/02/2013.

Alderman Scott Waguespack

Scott Waguespack 32nd Ward

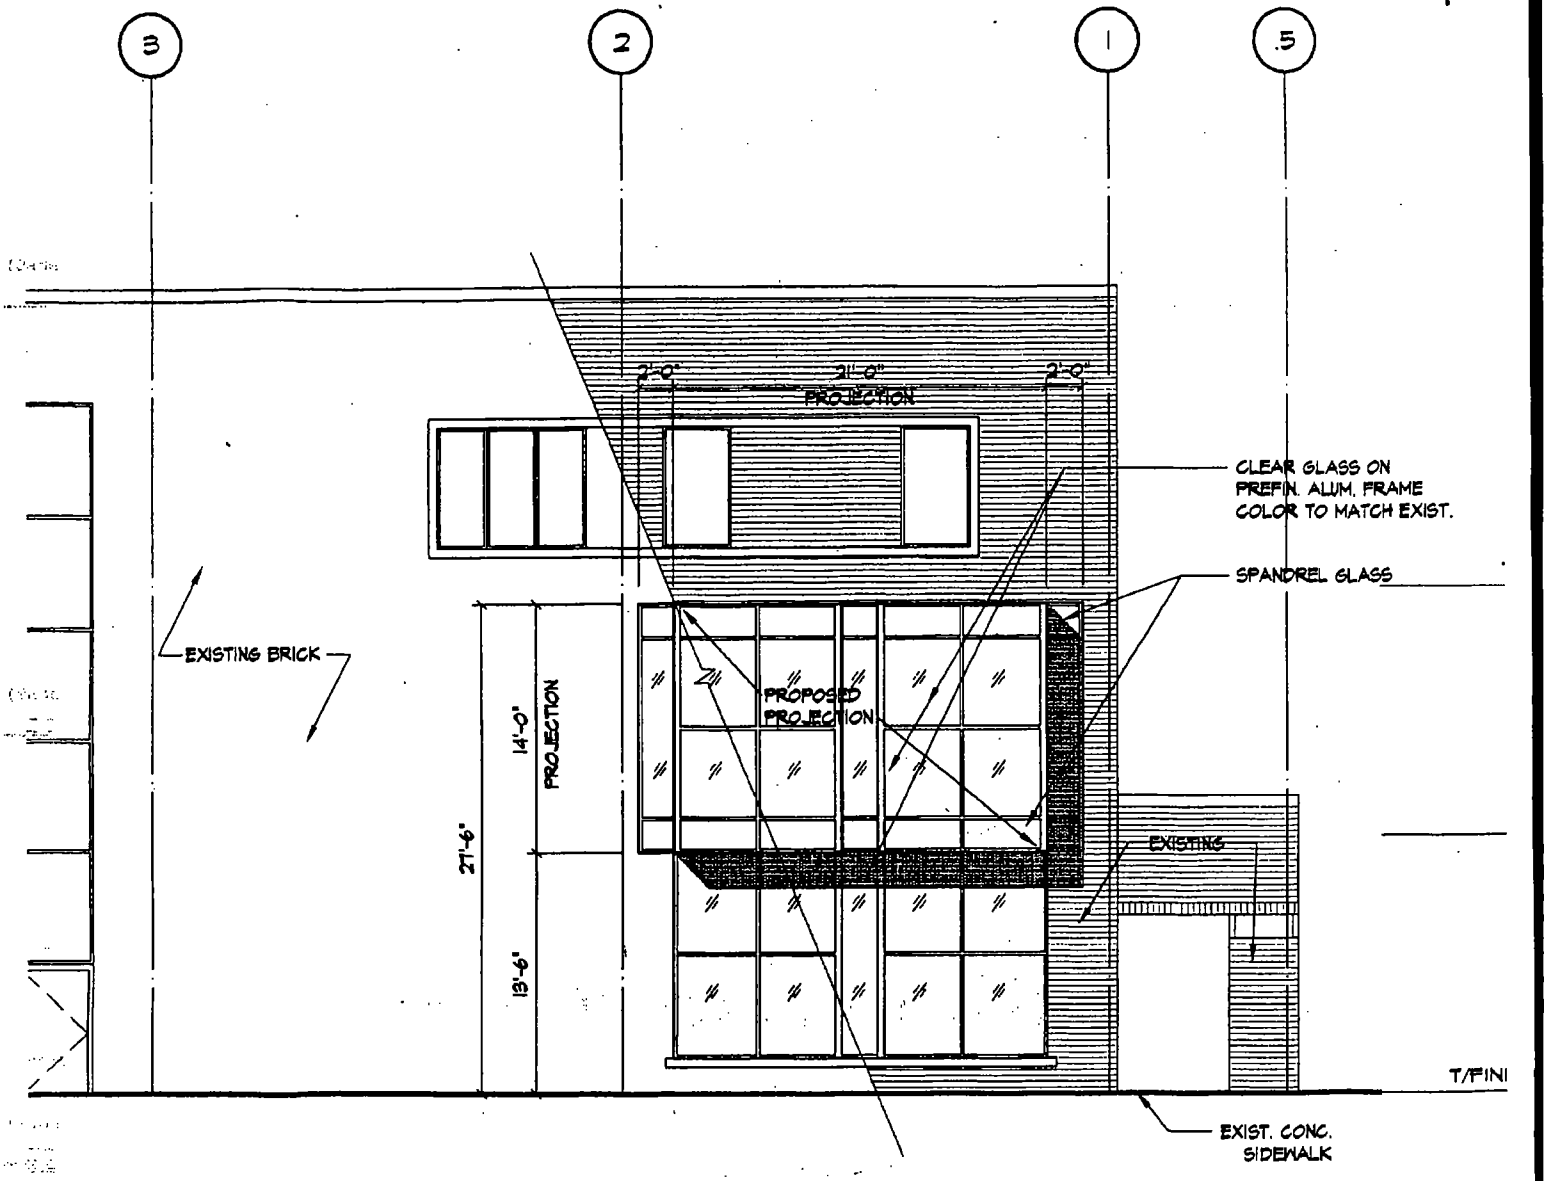

B
A-1

SOUTH ELEVATION

SCALE: 1/8" = 1'-0"

Department of Business Affairs and Consumer Protection
Small Business Center- Public Way Use Unit
City Hall- 121 N. LaSalle Street Room 800 • Chicago, IL 60602
(312)-74-GOBIZ (312-744-6249) • (312) 744-1944 (TTY)
http://www.cityofchicago.org/bacp

01/15/2014

Alderman **Scott Waguespack**
Ward # **32**
City of Chicago
City Hall, Room **300**
121 North LaSalle Street
Chicago, Illinois 60602

Re: An ordinance to use and maintain a portion of the public right-of-way for **one (1) display window** for **NORTH AVENUE PROPERTIES L.L.C.**, adjacent to the premises known as **1000 W. North Ave.**.

Dear Alderman **Scott Waguespack**:

The applicant referenced above has requested the use of the public right-of-way for a **display window** An ordinance has been prepared by the Department of Business Affairs and Consumer Protection – Small Business Center - Public Way Use Unit for presentation to the City Council. Because this request was made for properties located in your ward, as approved by you as per the attached, I respectfully request that you introduce the attached ordinance at the next City Council meeting.

If you have any questions regarding this ordinance, please contact Anthony Bertuca at (312) 744-5506.

Department of Business Affairs and Consumer Protection

City of Chicago

O2014-708

Office of the City Clerk

Document Tracking Sheet

Meeting Date:	1/15/2014
Sponsor(s):	Waguespack (32)
Type:	Ordinance
Title:	Grant(s) of privilege in public way for George Pappageorge
Committee(s) Assignment:	Committee on Transportation and Public Way

ORDINANCE
GEORGE PAPPAGEORGE
Acct. No. 337255 - 1
Permit No. 1110265

Be It Ordained by the City Council of the City of Chicago:

SECTION 1. Permission and authority are hereby given and granted to GEORGE PAPPAGEORGE, upon the terms and subject to the conditions of this ordinance to maintain and use, as now constructed, one (1) Bay Window(s) projecting over the public right-of-way adjacent to its premises known as 2200 W. Shakespeare Ave..

Said Bay Window(s) at W. SHAKESPEARE measure(s):
One (1) at fourteen point seven five (14.75) feet in length, and three (3) feet in width for a total of forty-four point two five (44.25) square feet.

The location of said privilege shall be as shown on prints kept on file with the Department of Business Affairs and Consumer Protection and the Office of the City Clerk.

Said privilege shall be constructed in accordance with plans and specifications approved by the Department of Transportation (Division of Project Development).

This grant of privilege in the public way shall be subject to the provisions of Section 10-28-015 and all other required provisions of the Municipal Code of Chicago.

The grantee shall pay to the City of Chicago as compensation for the privilege #1110265 herein granted the sum of seventy-five ($75.00) per annum in advance.


A 25% penalty will be added for payments received after due date.

The permit holder agrees to hold the City of Chicago harmless for any damage, relocation or replacement costs associated with damage, relocation or removal of private property caused by the City performing work in the public way.

Authority herein given and granted for a period of five (5) years from and after 12/17/2013.

Alderman _____

Scott Waguespack 32nd Ward

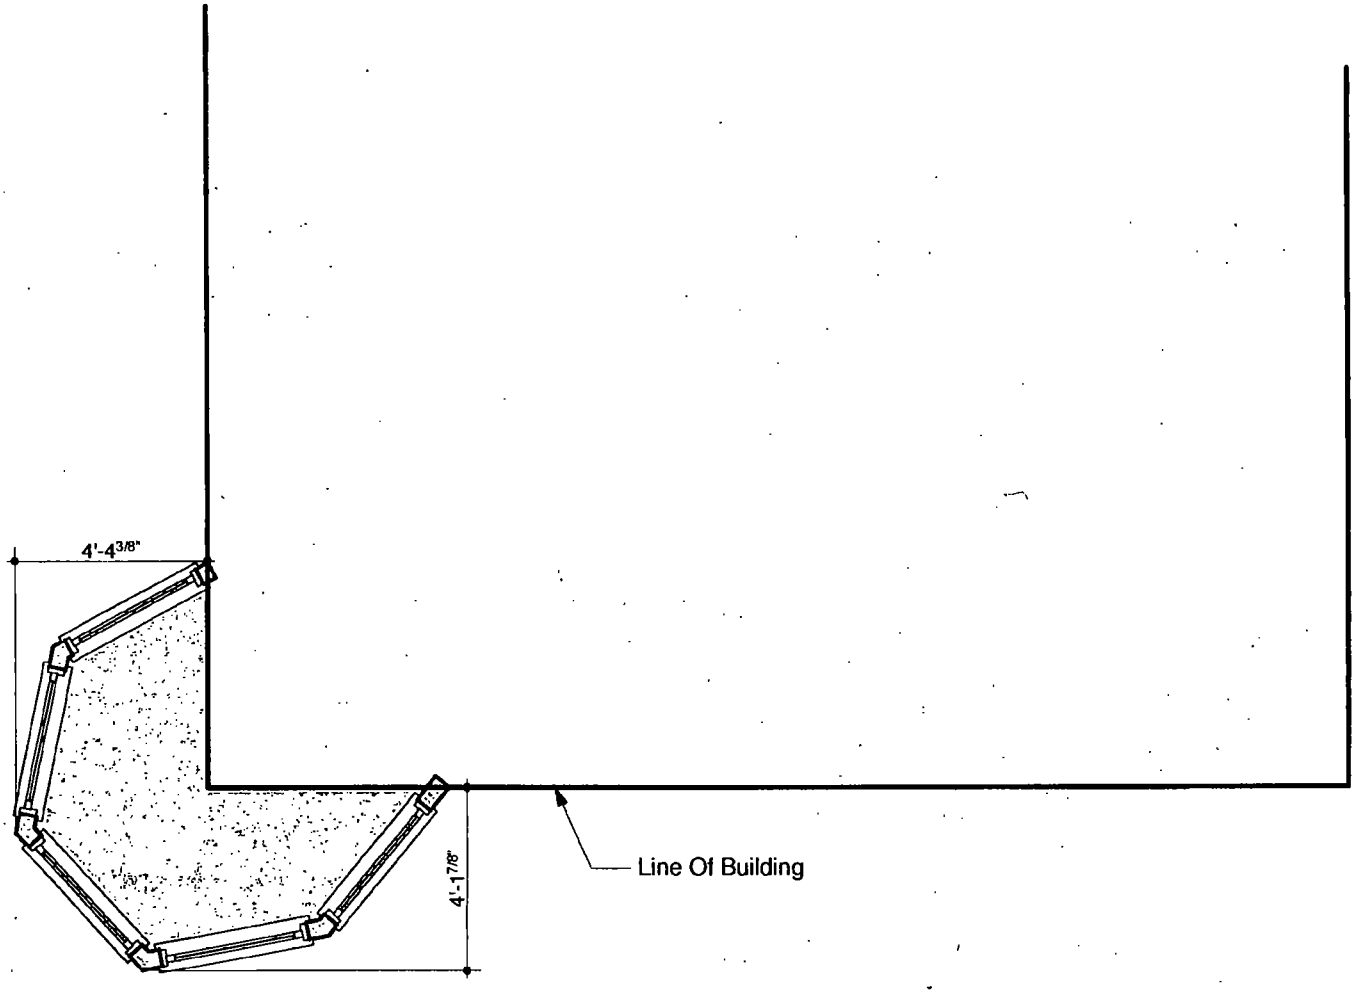

Bay Window At 2200 West
Shakespeare

Department of Business Affairs and Consumer Protection
Small Business Center - Public Way Use Unit
City Hall - 121 N. LaSalle Street, Room 800 • Chicago, IL 60602
(312)-74-GOBIZ (312-744-6249) • (312) 744-1944 (TTY)
http://www.cityofchicago.org/bacp

01/15/2014

Alderman **Scott Waguespack**
Ward # **32**
City of Chicago
City Hall, Room **300**
121 North LaSalle Street
Chicago, Illinois 60602

Re: An ordinance to use and maintain a portion of the public right-of-way for **one (1) bay window(s)** for **GEORGE PAPPAGEORGE**, adjacent to the premises known as **2200 W. Shakespeare Ave.**.

Dear Alderman **Scott Waguespack**:

The applicant referenced above has requested the use of the public right-of-way for a **bay window(s)**. An ordinance has been prepared by the Department of Business Affairs and Consumer Protection – Small Business Center - Public Way Use Unit for presentation to the City Council. Because this request was made for properties located in your ward, as approved by you as per the attached, I respectfully request that you introduce the attached ordinance at the next City Council meeting.

If you have any questions regarding this ordinance, please contact Anthony Bertuca at (312) 744-5506.

Department of Business Affairs and Consumer Protection

City of Chicago

O2014-710

Office of the City Clerk

Document Tracking Sheet

Meeting Date:	1/15/2014
Sponsor(s):	Waguespack (32)
Type:	Ordinance
Title:	Grant(s) of privilege in public way for Perennial
Committee(s) Assignment:	Committee on Transportation and Public Way

ORDINANCE
PERENNIAL
Acct. No. 319410 - 1
Permit No. 1109172

Be It Ordained by the City Council of the City of Chicago:

SECTION 1. Permission and authority are hereby given and granted to PERENNIAL, upon the terms and subject to the conditions of this ordinance to maintain and use, as now constructed, one (1) Wooden Trellis projecting over the public right-of-way adjacent to its premises known as 1800 W. North Ave..

Said Wooden Trellis at N. Lincoln Avenue measure(s):

One (1) at fifty-six point five (56.5) feet in length, and six point eight three (6.83) feet in width for a total of three hundred eighty-five point nine (385.9) square feet. Existing wooden trellis above restaurant's front entrance is approximately thirteen (13) feet above grade level.

The location of said privilege shall be as shown on prints kept on file with the Department of Business Affairs and Consumer Protection and the Office of the City Clerk.

Said privilege shall be constructed in accordance with plans and specifications approved by the Department of Planning and Development and Department of Transportation (Division of Project Development).

This grant of privilege in the public way shall be subject to the provisions of Section 10-28-015 and all other required provisions of the Municipal Code of Chicago.

The grantee shall pay to the City of Chicago as compensation for the privilege #1109172 herein granted the sum of four hundred ($400.00) per annum in advance.


A 25% penalty will be added for payments received after due date.


The permit holder agrees to hold the City of Chicago harmless for any damage, relocation or replacement costs associated with damage, relocation or removal of private property caused by the City performing work in the public way.

Authority herein given and granted for a period of five (5) years from and after Date of Passage.

Alderman Scott Waguespack

Scott Waguespack 32nd Ward

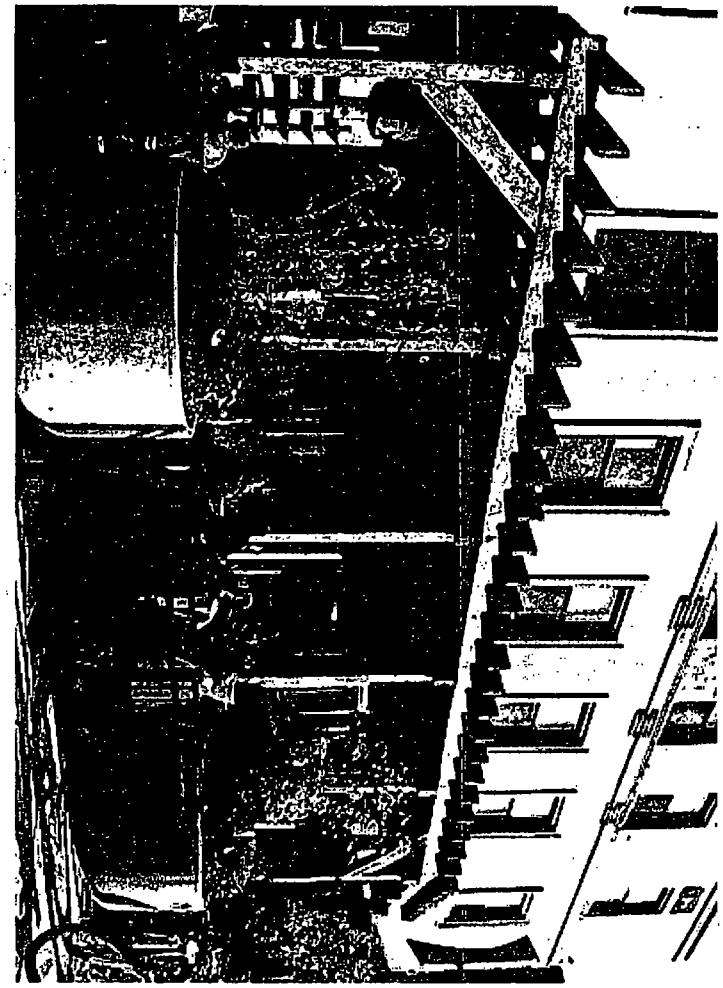

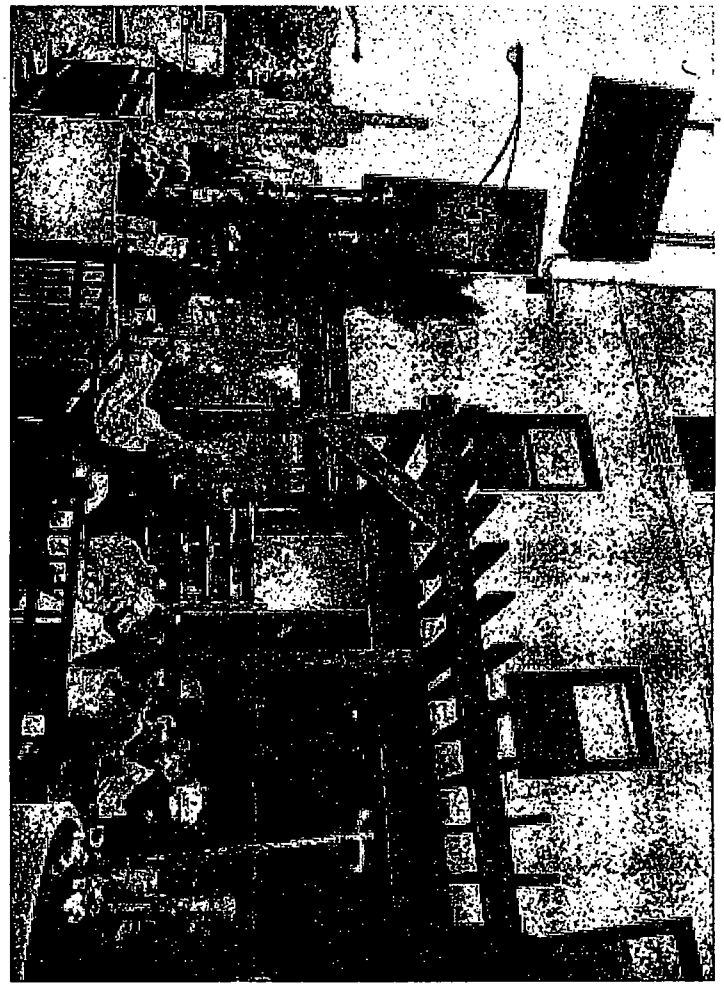

Department of Business Affairs and Consumer Protection
Small Business Center- Public Way Use Unit
City Hall - 121 N. LaSalle Street Room 800 • Chicago, IL 60602
(312)-74-GOBIZ (312-744-6249) • (312) 744-1944 (TTY)
http://www.cityofchicago.org/bacp

01/15/2014

Alderman **Scott Waguespack**
Ward # **32**
City of Chicago
City Hall, Room **300**
121 North LaSalle Street
Chicago, Illinois 60602

Re: An ordinance to use and maintain a portion of the public right-of-way for **one (1) trellis(s)** for **PERENNIAL**, adjacent to the premises known as **1800 W. North Ave.**.

Dear Alderman **Scott Waguespack**:

The applicant referenced above has requested the use of the public right-of-way for a **trellis(s)**. An ordinance has been prepared by the Department of Business Affairs and Consumer Protection – Small Business Center - Public Way Use Unit for presentation to the City Council. Because this request was made for properties located in your ward, as approved by you as per the attached, I respectfully request that you introduce the attached ordinance at the next City Council meeting.

If you have any questions regarding this ordinance, please contact Anthony Bertuca at (312) 744-5506.

Department of Business Affairs and Consumer Protection

City of Chicago

O2014-711

Office of the City Clerk

Document Tracking Sheet

Meeting Date:	1/15/2014
Sponsor(s):	Waguespack (32)
Type:	Ordinance
Title:	Grant(s) of privilege in public way for Perillo Collision Center - fence
Committee(s) Assignment:	Committee on Transportation and Public Way

ORDINANCE
Perillo Collision Center
Acct. No. 64939 - 7
Permit No. 1110294

Be It Ordained by the City Council of the City of Chicago:

SECTION 1. Permission and authority are hereby given and granted to Perillo Collision Center, upon the terms and subject to the conditions of this ordinance to maintain and use, as now constructed, one (1) Fence(s) on the public right-of-way adjacent to its premises known as 1388 N. North Branch St..

Said Fence(s) at N. North Branch Street measure(s):
One (1) at one hundred twenty-one point three three (121.33) feet in length, and five point five (5.5) feet in width for a total of six hundred sixty-seven point three two (667.32) square feet. Existing fence is approximately eight (8) feet in height.

The location of said privilege shall be as shown on prints kept on file with the Department of Business Affairs and Consumer Protection and the Office of the City Clerk.

Said privilege shall be constructed in accordance with plans and specifications approved by the Department of Transportation (Division of Project Development).

This grant of privilege in the public way shall be subject to the provisions of Section 10-28-015 and all other required provisions of the Municipal Code of Chicago.

The grantee shall pay to the City of Chicago as compensation for the privilege #1110294 herein granted the sum of four hundred ($400.00) per annum in advance.


A 25% penalty will be added for payments received after due date.

The permit holder agrees to hold the City of Chicago harmless for any damage, relocation or replacement costs associated with damage, relocation or removal of private property caused by the City performing work in the public way.

Authority herein given and granted for a period of five (5) years from and after 07/09/2013.

Alderman Scott Waguespack

Scott Waguespack 32nd Ward

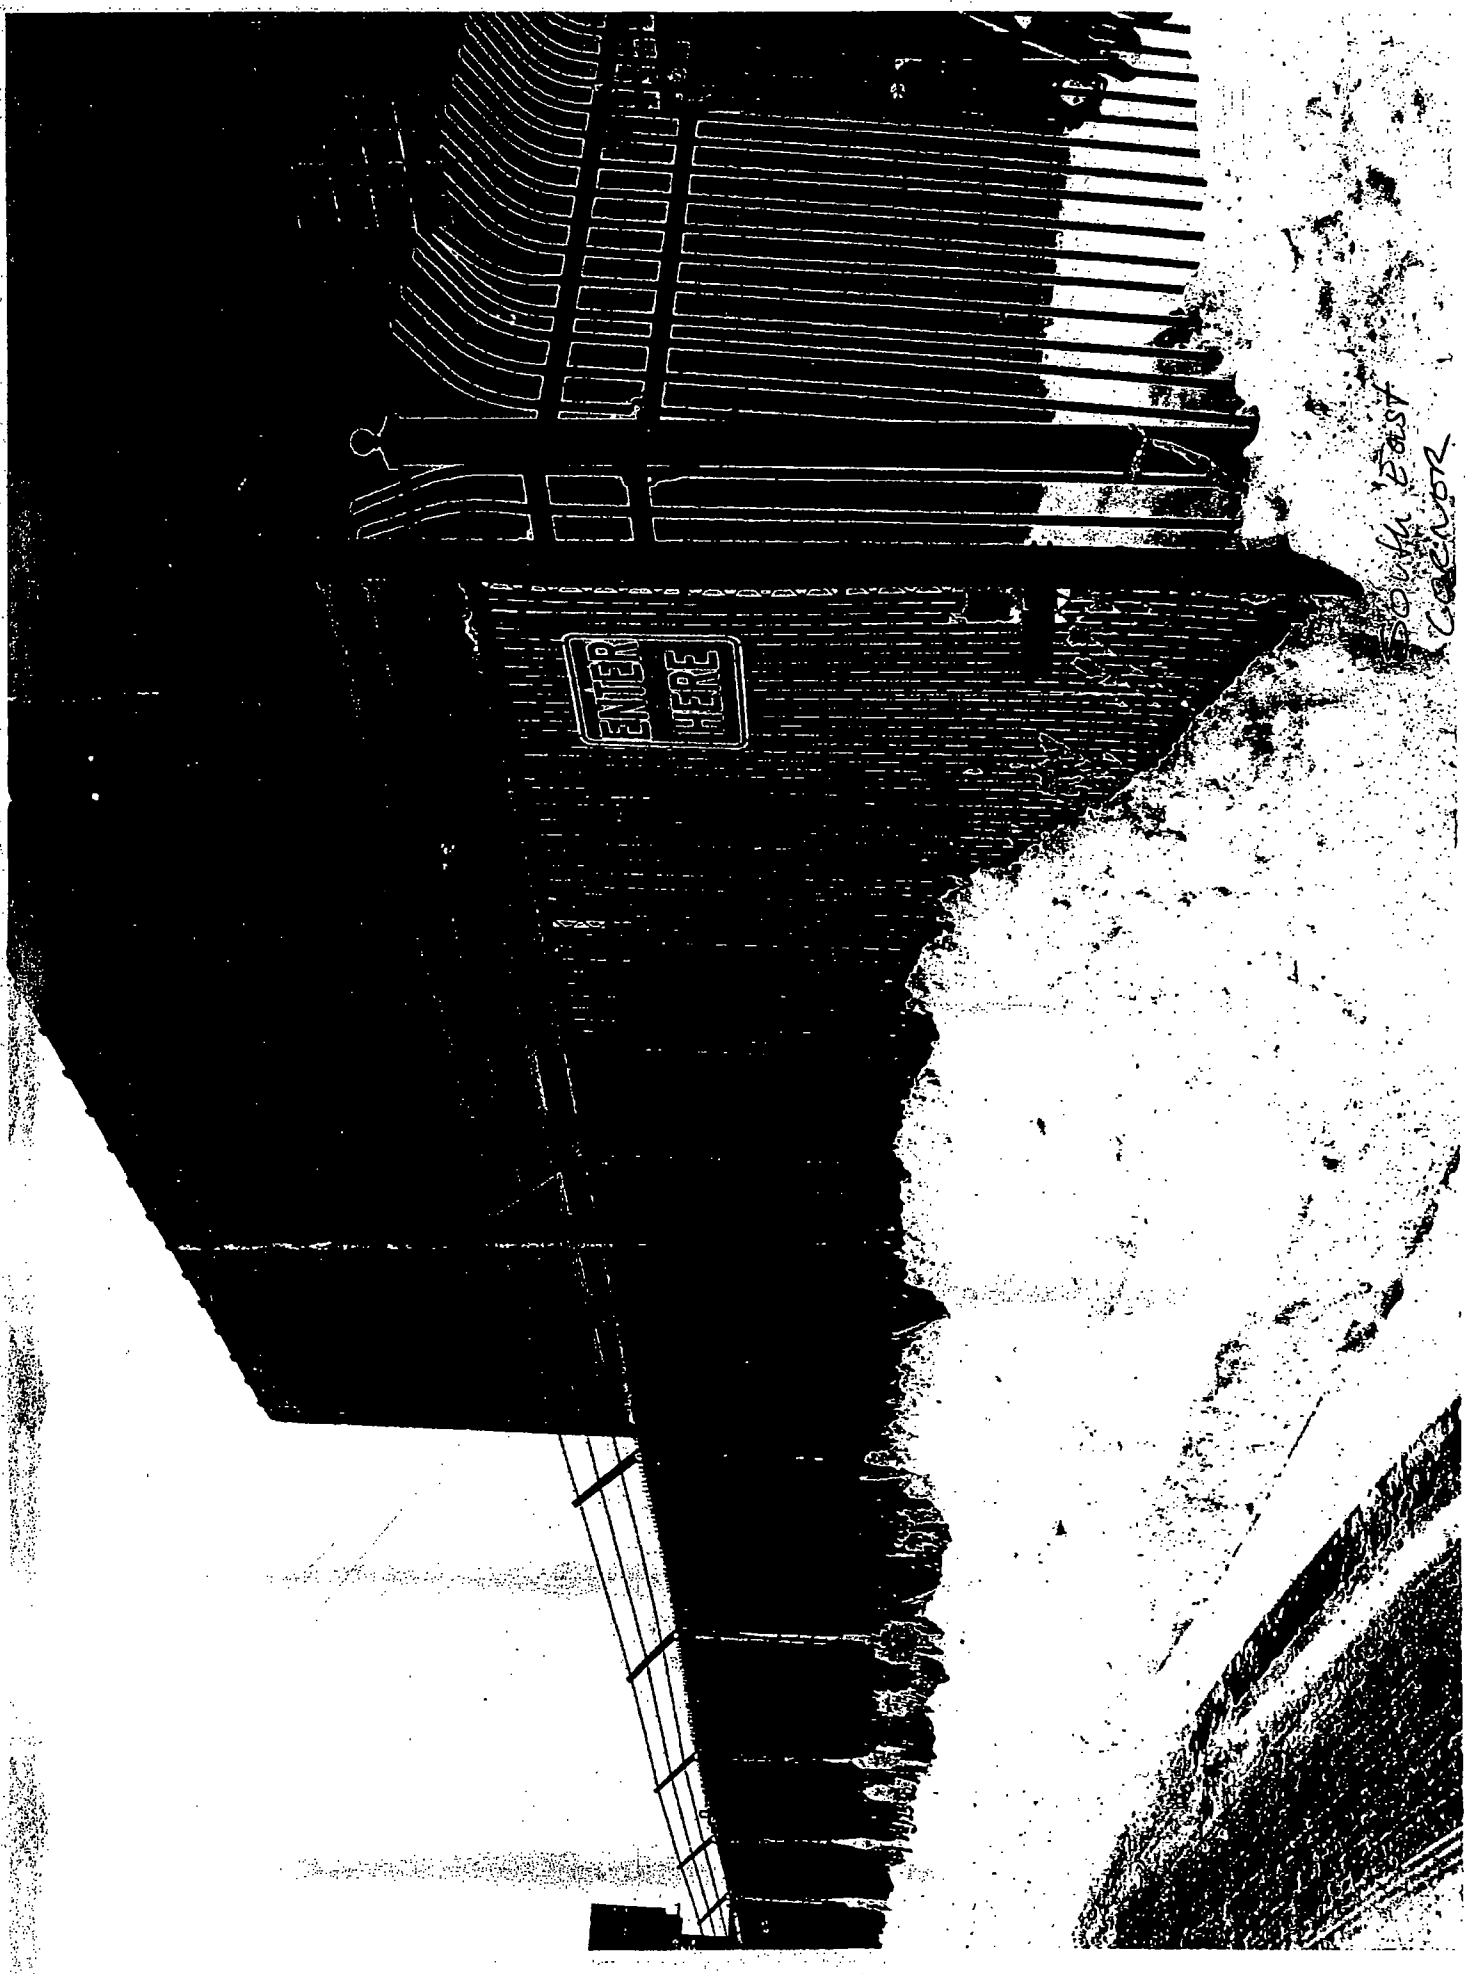
ENTER
HERE
SOUTH POST
CORNER

Department of Business Affairs and Consumer Protection
Small Business Center- Public Way Use Unit
City Hall- 121 N. LaSalle Street Room 800 • Chicago, IL 60602
(312)-74-GOBIZ (312-744-6249) • (312) 744-1944 (TTY)
http://www.cityofchicago.org/bacp

01/15/2014

Alderman **Scott Waguespack**
Ward # **32**
City of Chicago
City Hall, Room **300**
121 North LaSalle Street
Chicago, Illinois 60602

Re: An ordinance to use and maintain a portion of the public right-of-way for **one (1) fence(s)** for **Perillo Collision Center**, adjacent to the premises known as **1388 N. North Branch St.**.

Dear Alderman **Scott Waguespack**:

The applicant referenced above has requested the use of the public right-of-way for a **fence(s)**. An ordinance has been prepared by the Department of Business Affairs and Consumer Protection – Small Business Center - Public Way Use Unit for presentation to the City Council. Because this request was made for properties located in your ward, as approved by you as per the attached, I respectfully request that you introduce the attached ordinance at the next City Council meeting.

If you have any questions regarding this ordinance, please contact Anthony Bertuca at (312) 744-5506.

Department of Business Affairs and Consumer Protection

City of Chicago

O2014-714

Office of the City Clerk

Document Tracking Sheet

Meeting Date:	1/15/2014
Sponsor(s):	Waguespack (32)
Type:	Ordinance
Title:	Grant(s) of privilege in public way for Perillo Collision Center - building foundation wall
Committee(s) Assignment:	Committee on Transportation and Public Way

ORDINANCE
Perillo Collision Center
Acct. No. 64939 - 7
Permit No. 1110295

Be It Ordained by the City Council of the City of Chicago:

SECTION 1. Permission and authority are hereby given and granted to Perillo Collision Center, upon the terms and subject to the conditions of this ordinance to maintain and use, as now constructed, Building Foundation Wall on the public right-of-way adjacent to its premises known as 1388 N. North Branch St..

Said Building Foundation Wall at N. North Branch Street measure(s):
One (1) at two hundred (200) feet in length, and five point six (5.6) feet in width for a total of one thousand one hundred twenty (1120) square feet.

The location of said privilege shall be as shown on prints kept on file with the Department of Business Affairs and Consumer Protection and the Office of the City Clerk.

Said privilege shall be constructed in accordance with plans and specifications approved by the Department of Planning and Development and Department of Transportation (Office of Underground Coordination).

This grant of privilege in the public way shall be subject to the provisions of Section 10-28-015 and all other required provisions of the Municipal Code of Chicago.

The grantee shall pay to the City of Chicago as compensation for the privilege #1110295 herein granted the sum of one thousand ninety-five ($1,095.00) per annum in advance.


A 25% penalty will be added for payments received after due date.

The permit holder agrees to hold the City of Chicago harmless for any damage, relocation or replacement costs associated with damage, relocation or removal of private property caused by the City performing work in the public way.

Authority herein given and granted for a period of five (5) years from and after 07/09/2013.

Alderman Scott Waguespack

Scott Waguespack 32nd Ward

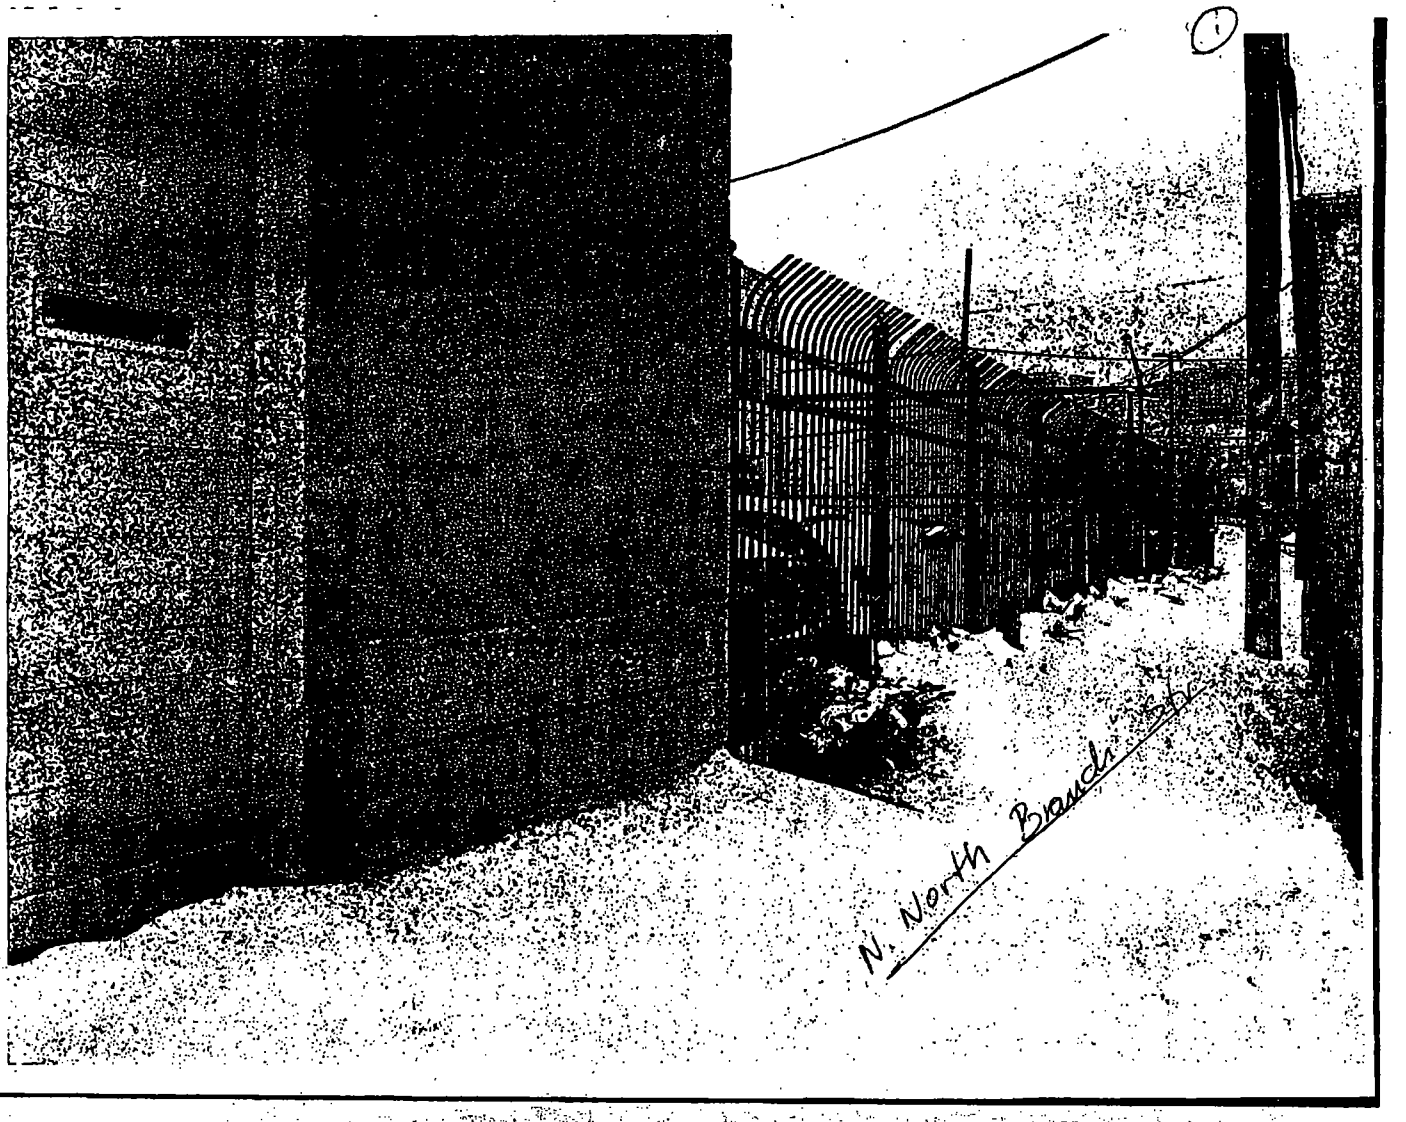
N. North Branch

Department of Business Affairs and Consumer Protection
Small Business Center- Public Way Use Unit
City Hall- 121 N. LaSalle Street Room 800 • Chicago, IL 60602
(312)-74-GOBIZ (312-744-6249) • (312) 744-1944 (TTY)
http://www.cityofchicago.org/bacp

01/15/2014

Alderman **Scott Waguespack**
Ward # **32**
City of Chicago
City Hall, Room **300**
121 North LaSalle Street
Chicago, Illinois 60602

Re: An ordinance to use and maintain a portion of the public right-of-way for **one (1) foundation wall** for **Perillo Collision Center**, adjacent to the premises known as **1388 N. North Branch St.**.

Dear Alderman **Scott Waguespack**:

The applicant referenced above has requested the use of the public right-of-way for a **foundation wall**. An ordinance has been prepared by the Department of Business Affairs and Consumer Protection – Small Business Center - Public Way Use Unit for presentation to the City Council. Because this request was made for properties located in your ward, as approved by you as per the attached, I respectfully request that you introduce the attached ordinance at the next City Council meeting.

If you have any questions regarding this ordinance, please contact Anthony Bertuca at (312) 744-5506.

Department of Business Affairs and Consumer Protection

City of Chicago

O2014-716

Office of the City Clerk

Document Tracking Sheet

Meeting Date:	1/15/2014
Sponsor(s):	Waguespack (32)
Type:	Ordinance
Title:	Grant(s) of privilege in public way for Polonia Food Mart
Committee(s) Assignment:	Committee on Transportation and Public Way

ORDINANCE
POLONIA FOOD MART
Acct. No. 3630 - 1
Permit No. 1110360

Be It Ordained by the City Council of the City of Chicago:

SECTION 1. Permission and authority are hereby given and granted to POLONIA FOOD MART, upon the terms and subject to the conditions of this ordinance to maintain and use one (1) sign(s) projecting over the public right-of-way attached to its premises known as 1956 W. Armitage Ave..

Said sign structure(s) measures as follows; along W. Armitage Avenue:
One (1) at four (4) feet in length, three (3) feet in height and fourteen (14) feet above grade level.

The location of said privilege shall be as shown on prints kept on file with the Department of Business Affairs and Consumer Protection and the Office of the City Clerk.

Said privilege shall be constructed in accordance with plans and specifications approved by the Department of Transportation (Division of Project Development) and Zoning Department - Signs.

This grant of privilege in the public way shall be subject to the provisions of Section 10-28-015 and all other required provisions of the Municipal Code of Chicago.

The grantee shall pay to the City of Chicago as compensation for the privilege #1110360 herein granted the sum of one hundred ($100.00) per annum in advance.


A 25% penalty will be added for payments received after due date.

The permit holder agrees to hold the City of Chicago harmless for any damage, relocation or replacement costs associated with damage, relocation or removal of private property caused by the City performing work in the public way.

Authority herein given and granted for a period of five (5) years from and after 12/17/2013.

Alderman _____

Scott Waguespack 32nd Ward

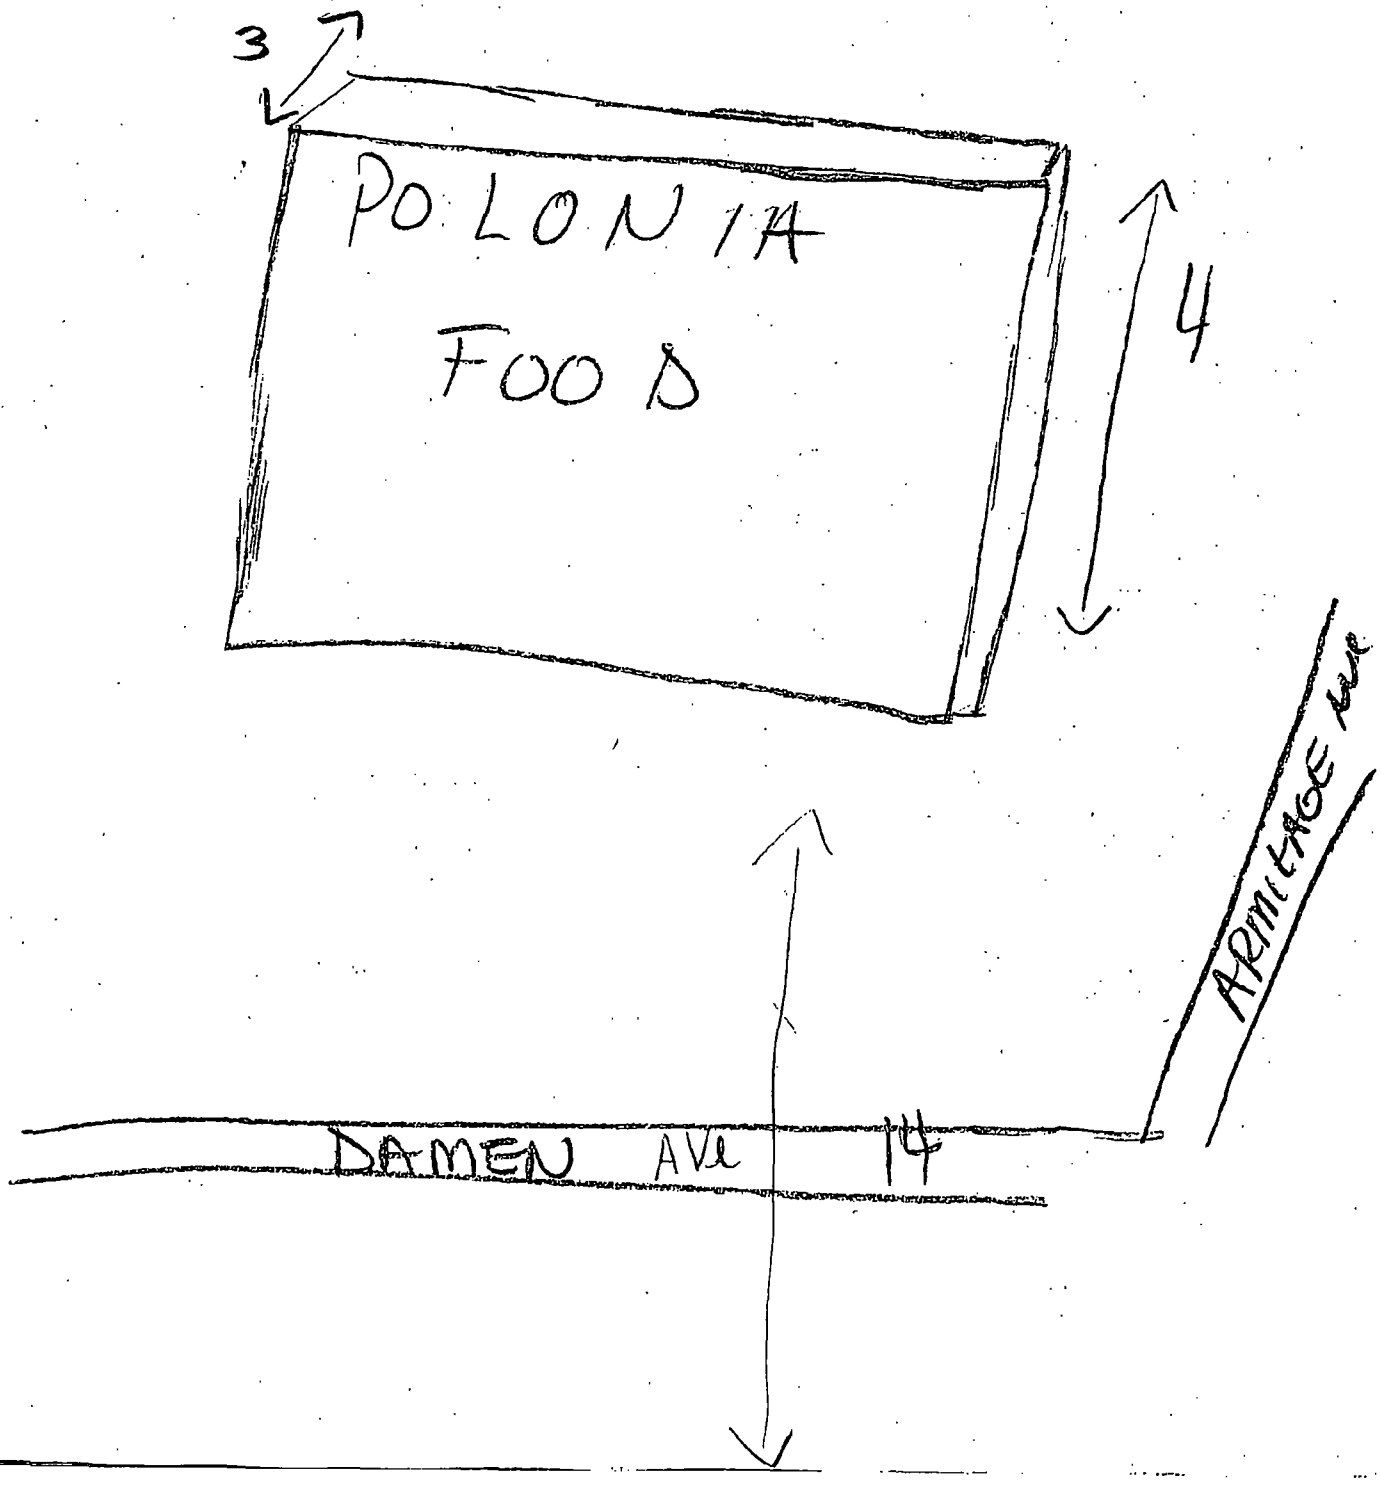
3
POLONIA
FOODS
4
ARMITAGE Ave
DAMEN AVE
14

Department of Business Affairs and Consumer Protection
Small Business Center - Public Way Use Unit
City Hall - 121 N. LaSalle Street. Room 800 • Chicago, IL 60602
(312)-74-GOBIZ (312-744-6249) • (312) 744-1944 (TTY)
http://www.cityofchicago.org/bacp

01/15/2014

Alderman **Scott Waguespack**
Ward # **32**
City of Chicago
City Hall, Room **300**
121 North LaSalle Street
Chicago, Illinois 60602

Re: An ordinance to use and maintain a portion of the public right-of-way for **one (1) sign(s)** for **POLONIA FOOD MART**, adjacent to the premises known as **1956 W. Armitage Ave.**.

Dear Alderman **Scott Waguespack**:

The applicant referenced above has requested the use of the public right-of-way for a **sign(s)**. An ordinance has been prepared by the Department of Business Affairs and Consumer Protection – Small Business Center - Public Way Use Unit for presentation to the City Council. Because this request was made for properties located in your ward, as approved by you as per the attached, I respectfully request that you introduce the attached ordinance at the next City Council meeting.

If you have any questions regarding this ordinance, please contact Anthony Bertuca at (312) 744-5506.

Department of Business Affairs and Consumer Protection

City of Chicago

O2014-718

Office of the City Clerk

Document Tracking Sheet

Meeting Date:	1/15/2014
Sponsor(s):	Waguespack (32)
Type:	Ordinance
Title:	Grant(s) of privilege in public way for Selfreliance Ukrainian American Credit Union
Committee(s) Assignment:	Committee on Transportation and Public Way

ORDINANCE
SELFRELIANCE UKRAINIAN AMERICAN CREDIT UNION
Acct. No. 78498 - 2
Permit No. 1110207

Be It Ordained by the City Council of the City of Chicago:

SECTION 1. Permission and authority are hereby given and granted to SELFRELIANCE UKRAINIAN AMERICAN CREDIT UNION, upon the terms and subject to the conditions of this ordinance to maintain and use one (1) sign(s) projecting over the public right-of-way attached to its premises known as 2332 W. Chicago Ave..

Said sign structure(s) measures as follows; along W. Chicago Avenue:
One (1) at eight (8) feet in length, six point three three (6.33) feet in height and twelve (12) feet above grade level.

The location of said privilege shall be as shown on prints kept on file with the Department of Business Affairs and Consumer Protection and the Office of the City Clerk.

Said privilege shall be constructed in accordance with plans and specifications approved by the Department of Transportation (Division of Project Development) and Zoning Department - Signs.

This grant of privilege in the public way shall be subject to the provisions of Section 10-28-015 and all other required provisions of the Municipal Code of Chicago.

The grantee shall pay to the City of Chicago as compensation for the privilege #1110207 herein *granted the sum of three hundred ($300.00) per annum in advance.*


A 25% penalty will be added for payments received after due date.

The permit holder agrees to hold the City of Chicago harmless for any damage, relocation or replacement costs associated with damage, relocation or removal of private property caused by the City performing work in the public way.

Authority herein given and granted for a period of five (5) years from and after 11/19/2013.

Alderman Scott Waguespack

Scott Waguespack 32nd Ward

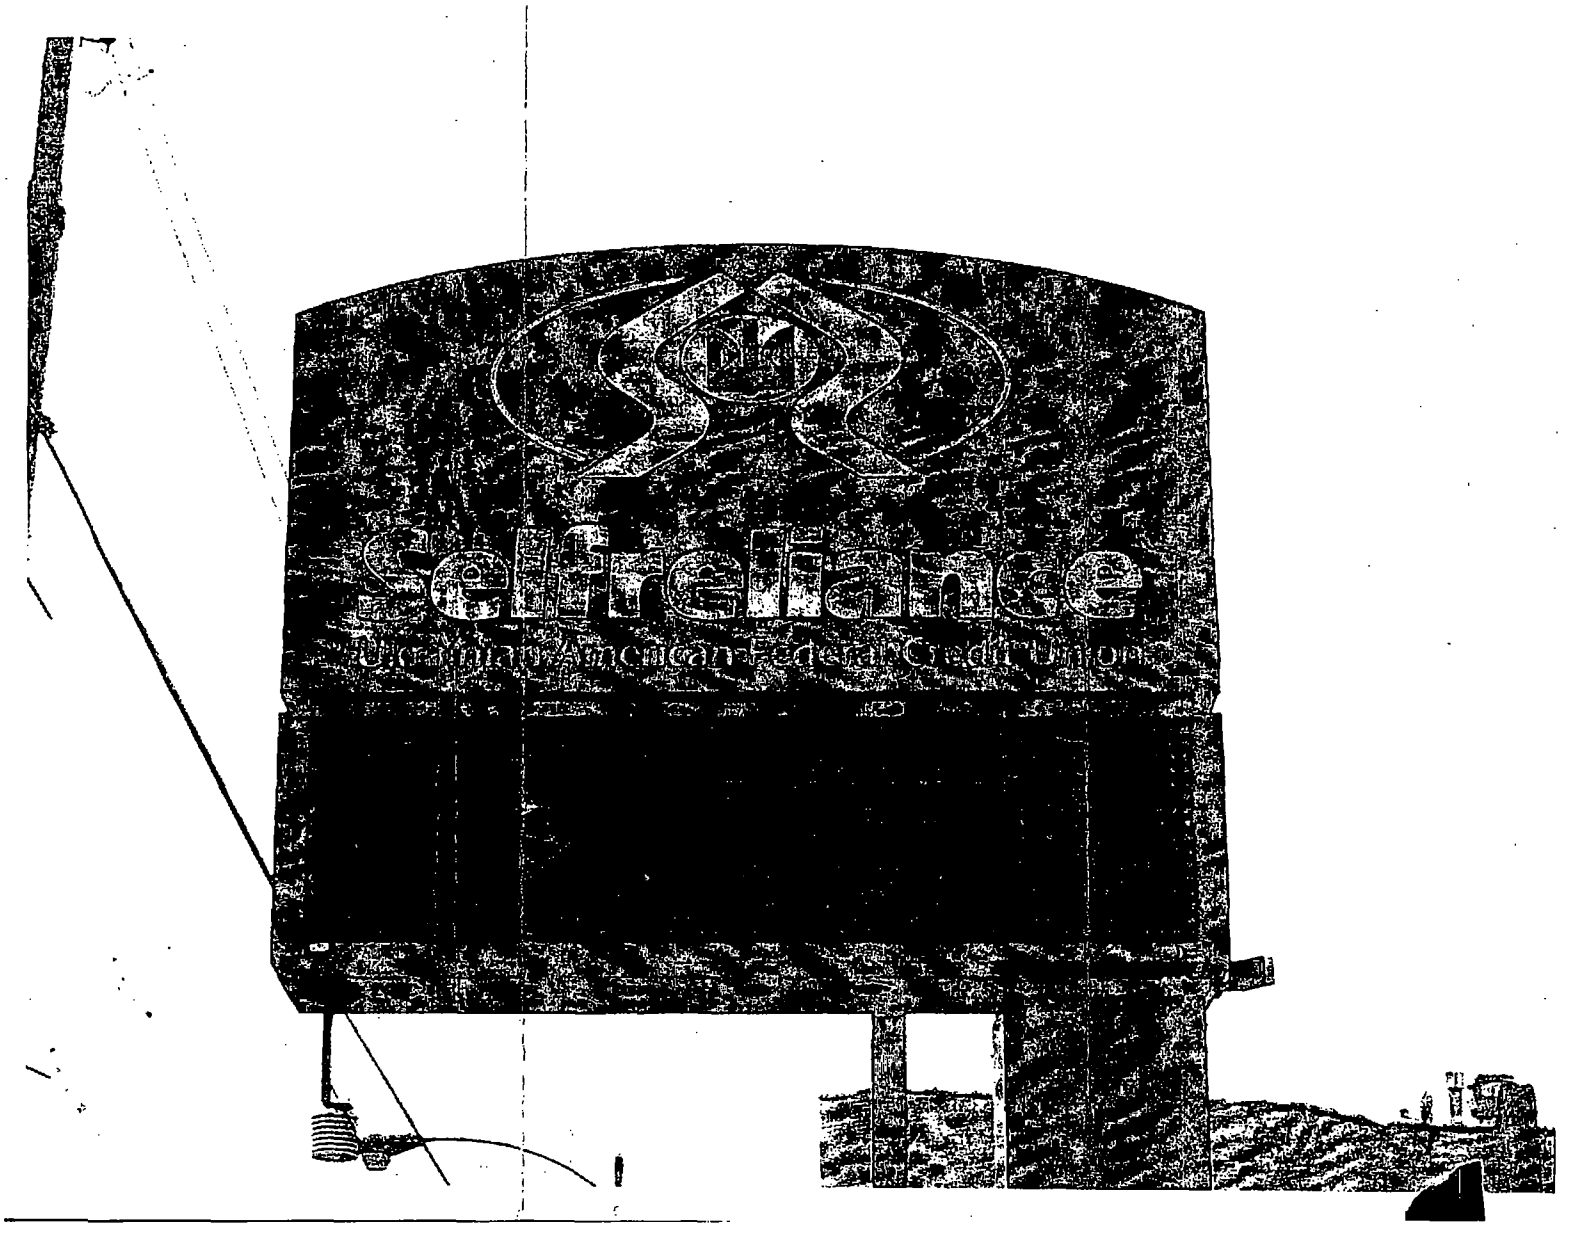
Ukrainian American Federal Credit Union

Department of Business Affairs and Consumer Protection
Small Business Center - Public Way Use Unit
City Hall - 121 N. LaSalle Street, Room 800 • Chicago, IL 60602
(312)-74-GOBIZ (312-744-6249) • (312) 744-1944 (TTY)
http://www.cityofchicago.org/baep

01/15/2014

Alderman **Scott Waguespack**
Ward # **32**
City of Chicago
City Hall, Room **300**
121 North LaSalle Street
Chicago, Illinois 60602

Re: An ordinance to use and maintain a portion of the public right-of-way for **one (1) sign(s)** for **SELFRELIANCE UKRAINIAN AMERICAN CREDIT UNION**, adjacent to the premises known as **2332 W. Chicago Ave.**.

Dear Alderman **Scott Waguespack**:

The applicant referenced above has requested the use of the public right-of-way for a **sign(s)**. An ordinance has been prepared by the Department of Business Affairs and Consumer Protection – Small Business Center - Public Way Use Unit for presentation to the City Council. Because this request was made for properties located in your ward, as approved by you as per the attached, I respectfully request that you introduce the attached ordinance at the next City Council meeting.

If you have any questions regarding this ordinance, please contact Anthony Bertuca at (312) 744-5506.

Department of Business Affairs and Consumer Protection

City of Chicago

O2014-720

Office of the City Clerk

Document Tracking Sheet

Meeting Date:	1/15/2014
Sponsor(s):	Waguespack (32)
Type:	Ordinance
Title:	Grant(s) of privilege in public way for Shops at Kingsbury Square LLC, The
Committee(s) Assignment:	Committee on Transportation and Public Way

ORDINANCE
THE SHOPS AT KINGSBURY SQUARE, LLC
Acct. No. 320162 - 1
Permit No. 1109578

Be It Ordained by the City Council of the City of Chicago:

SECTION 1. Permission and authority are hereby given and granted to THE SHOPS AT KINGSBURY SQUARE, LLC, upon the terms and subject to the conditions of this ordinance to maintain and use, as now constructed, twenty-five (25) Planter(s) on the public right-of-way for beautification purposes adjacent to its premises known as 1550 N. Kingsbury St..

Said Planter(s) at W. Weed Street measure(s):
Five (5) at fifteen (15) feet in length, and six (6) feet in width for a total of four hundred fifty (450) square feet.

Said Planter(s) at W. Blackhawk Street measure(s):
Three (3) at fifteen (15) feet in length, and five (5) feet in width for a total of two hundred twenty-five (225) square feet.

Said Planter(s) at N. Kingsbury Street measure(s):
One (1) at twenty-eight point five (28.5) feet in length, and twelve point five (12.5) feet in width for a total of three hundred fifty-six point two five (356.25) square feet.
Two (2) at twenty-four point five (24.5) feet in length, and twelve point five (12.5) feet in width for a total of six hundred twelve point five (612.5) square feet.
One (1) at twenty-seven point five (27.5) feet in length, and twelve point five (12.5) feet in width for a total of three hundred forty-three point seven five (343.75) square feet.
One (1) at thirty-one point seven five (31.75) feet in length, and twelve point five (12.5) feet in width for a total of three hundred ninety-six point eight eight (396.88) square feet.
Five (5) at thirty-five (35) feet in length, and five (5) feet in width for a total of eight hundred seventy-five (875) square feet.
Two (2) at twenty-five (25) feet in length, and twelve point five (12.5) feet in width for a total of six hundred twenty-five (625) square feet.
One (1) at nineteen point five (19.5) feet in length, and five (5) feet in width for a total of ninety-seven point five (97.5) square feet.
One (1) at twelve point two five (12.25) feet in length, and twelve point five (12.5) feet in width for a total of one hundred fifty-three point one three (153.13) square feet.
One (1) at sixteen point five (16.5) feet in length, and twelve point five (12.5) feet in width for a total of two hundred six point two five (206.25) square feet.
One (1) at twenty-four point seven five (24.75) feet in length, and twelve point five (12.5) feet in width for a total of three hundred nine point three eight (309.38) square feet.
One (1) at two point seven five (2.75) feet in length, and twelve point five (12.5) feet in width for a total of thirty-four point three eight (34.38) square feet.

Grantee must allow the required clear and unobstructed space for pedestrian passage at all times per rules and regulations approved by the Department of Transportation.

The location of said privilege shall be as shown on prints kept on file with the Department of Business Affairs and Consumer Protection and the Office of the City Clerk.

Said privilege shall be constructed in accordance with plans and specifications approved by the Department of Planning and Development and Department of Transportation (Division of Project Development).

This grant of privilege in the public way shall be subject to the provisions of Section 10-28-015 and all other required provisions of the Municipal Code of Chicago.

The grantee shall pay to the City of Chicago as compensation for the privilege #1109578 herein granted the sum of

zero ($.00) per annum in advance.


A 25% penalty will be added for payments received after due date.

The permit holder agrees to hold the City of Chicago harmless for any damage, relocation or replacement costs associated with damage, relocation or removal of private property caused by the City performing work in the public way.

Authority herein given and granted for a period of five (5) years from and after 10/08/2013.

Alderman Scott Waguespack

Scott Waguespack 32nd Ward

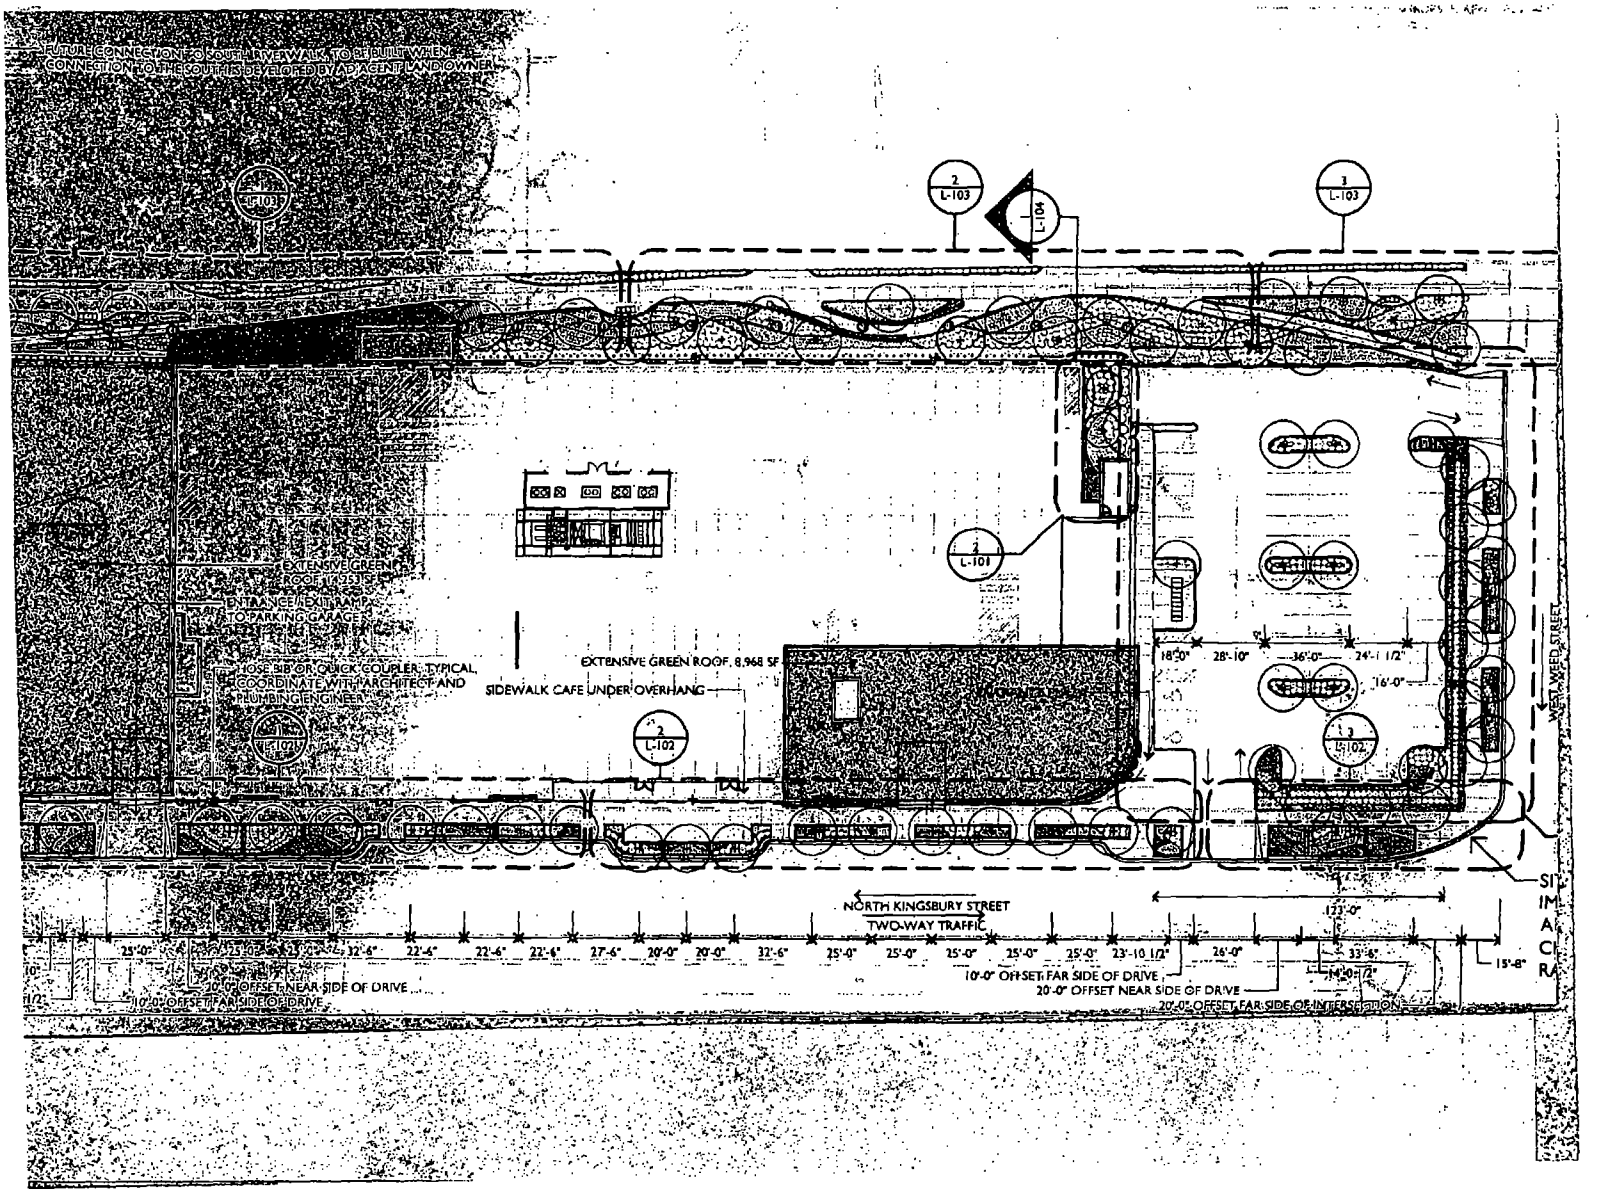
FUTURE CONNECTION TO SOUTH RIVERWALK TO BE BUILT WHEN CONNECTION TO THE SOUTH IS DEVELOPED BY ADJACENT LANDOWNER
EXTENSIVE GREEN ROOF, 11,953 SF
ENTRANCE / EXIT RAMP TO PARKING GARAGE
HOSE BIB OR QUICK COUPLER, TYPICAL, COORDINATE WITH ARCHITECT AND PLUMBING ENGINEER
EXTENSIVE GREEN ROOF, 8,968 SF
SIDEWALK CAFE UNDER OVERHANG
NORTH KINGSBURY STREET
TWO-WAY TRAFFIC
10'-0" OFFSET FAR SIDE OF DRIVE
20'-0" OFFSET NEAR SIDE OF DRIVE
20'-0" OFFSET FAR SIDE OF INTERSECTION
WEST WEED STREET
SI
IM
A
C
R

Department of Business Affairs and Consumer Protection
Small Business Center - Public Way Use Unit
City Hall - 121 N. LaSalle Street, Room 800 • Chicago, IL 60602
(312)-74-GOBIZ (312-744-6249) • (312) 744-1944 (TTY)
http://www.cityofchicago.org/bacp

01/15/2014

Alderman **Scott Waguespack**
Ward # **32**
City of Chicago
City Hall, Room **300**
121 North LaSalle Street
Chicago, Illinois 60602

Re: An ordinance to use and maintain a portion of the public right-of-way for **twenty-five (25) planter(s)** for **THE SHOPS AT KINGSBURY SQUARE, LLC**, adjacent to the premises known as **1550 N. Kingsbury St.**.

Dear Alderman **Scott Waguespack**:

The applicant referenced above has requested the use of the public right-of-way for a **planter(s)**. An ordinance has been prepared by the Department of Business Affairs and Consumer Protection – Small Business Center - Public Way Use Unit for presentation to the City Council. Because this request was made for properties located in your ward, as approved by you as per the attached, I respectfully request that you introduce the attached ordinance at the next City Council meeting.

If you have any questions regarding this ordinance, please contact Anthony Bertuca at (312) 744-5506.

Department of Business Affairs and Consumer Protection

City of Chicago

O2014-721

Office of the City Clerk

Document Tracking Sheet

Meeting Date:	1/15/2014
Sponsor(s):	Waguespack (32)
Type:	Ordinance
Title:	Grant(s) of privilege in public way for Sine Qua Non II Ltd
Committee(s) Assignment:	Committee on Transportation and Public Way

ORDINANCE
SINE QUA NON II LTD
Acct. No. 271682 - 1
Permit No. 1110028

Be It Ordained by the City Council of the City of Chicago:

SECTION 1. Permission and authority are hereby given and granted to SINE QUA NON II LTD, upon the terms and subject to the conditions of this ordinance to maintain and use one (1) sign(s) projecting over the public right-of-way attached to its premises known as 3417 N. Lincoln Ave..

Said sign structure(s) measures as follows; along N. Lincoln:
One (1) at two point six six (2.66) feet in length, two point two five (2.25) feet in height and eleven point five (11.5) feet above grade level.

The location of said privilege shall be as shown on prints kept on file with the Department of Business Affairs and Consumer Protection and the Office of the City Clerk.

Said privilege shall be constructed in accordance with plans and specifications approved by the Department of Transportation (Division of Project Development) and Zoning Department - Signs.

This grant of privilege in the public way shall be subject to the provisions of Section 10-28-015 and all other required provisions of the Municipal Code of Chicago.

The grantee shall pay to the City of Chicago as compensation for the privilege #1110028 herein granted the sum of one hundred ($100.00) per annum in advance.

A 25% penalty will be added for payments received after due date.


The permit holder agrees to hold the City of Chicago harmless for any damage, relocation or replacement costs associated with damage, relocation or removal of private property caused by the City performing work in the public way.

Authority herein given and granted for a period of five (5) years from and after 11/05/2013.

Alderman Scott Waguespack

Scott Waguespack 32nd Ward

Sine Qua Non Salon
3417 N. Lincoln

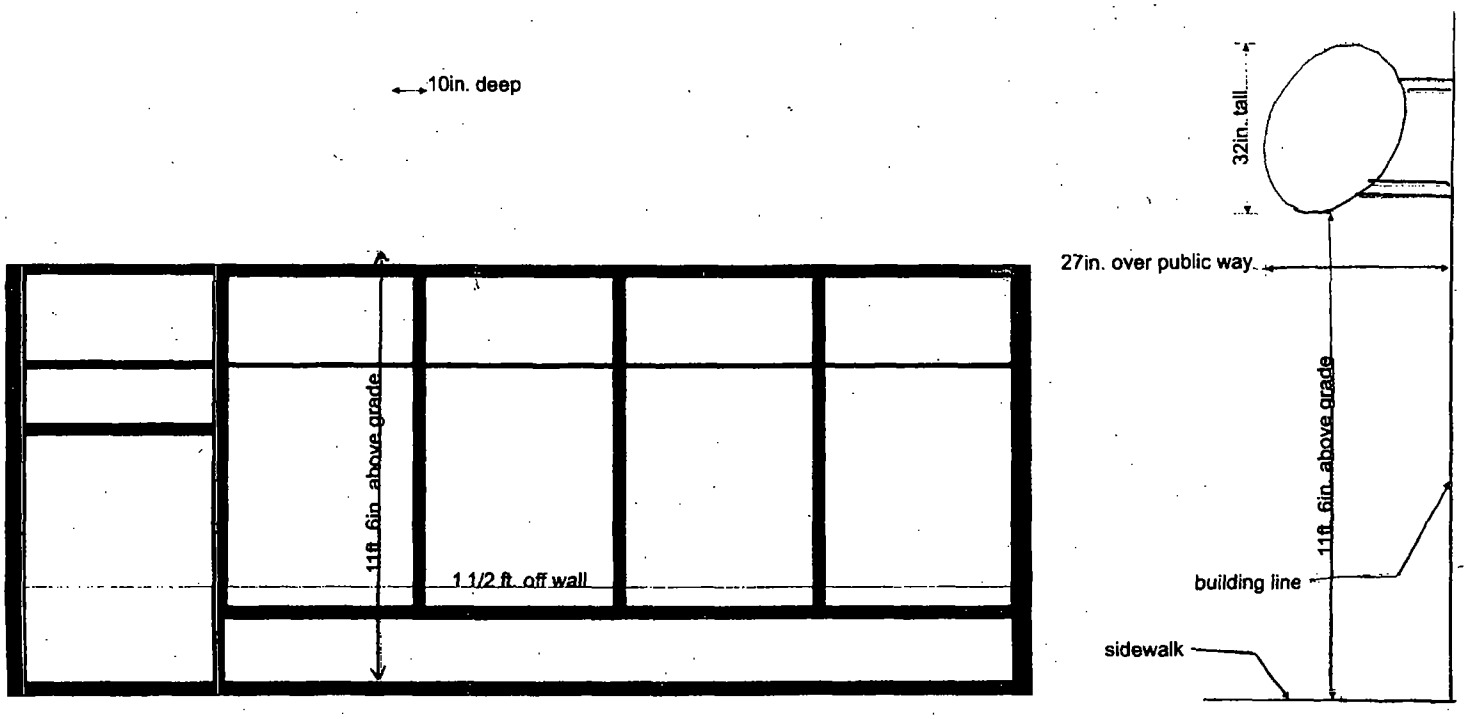

Department of Business Affairs and Consumer Protection
Small Business Center - Public Way Use Unit
City Hall - 121 N. LaSalle Street, Room 800 • Chicago, IL 60602
(312)-74-GOBIZ (312-744-6249) • (312) 744-1944 (TTY)
http://www.cityofchicago.org/bacp

01/15/2014

Alderman **Scott Waguespack**
Ward # **32**
City of Chicago
City Hall, Room **300**
121 North LaSalle Street
Chicago, Illinois 60602

Re: An ordinance to use and maintain a portion of the public right-of-way for **one (1) sign(s)** for **SINE QUA NON II LTD**, adjacent to the premises known as **3417 N. Lincoln Ave.**.

Dear Alderman **Scott Waguespack**:

The applicant referenced above has requested the use of the public right-of-way for a **sign(s)**. An ordinance has been prepared by the Department of Business Affairs and Consumer Protection – Small Business Center - Public Way Use Unit for presentation to the City Council. Because this request was made for properties located in your ward, as approved by you as per the attached, I respectfully request that you introduce the attached ordinance at the next City Council meeting.

If you have any questions regarding this ordinance, please contact Anthony Bertuca at (312) 744-5506.

Department of Business Affairs and Consumer Protection

City of Chicago

O2014-723

Office of the City Clerk

Document Tracking Sheet

Meeting Date:	1/15/2014
Sponsor(s):	Waguespack (32)
Type:	Ordinance
Title:	Grant(s) of privilege in public way for Starbucks Coffee No. 2223
Committee(s) Assignment:	Committee on Transportation and Public Way

ORDINANCE
STARBUCKS COFFEE #2223
Acct. No. 63414 - 34
Permit No. 1110202

Be It Ordained by the City Council of the City of Chicago:

SECTION 1. Permission and authority are hereby given and granted to STARBUCKS COFFEE #2223, upon the terms and subject to the conditions of this ordinance to maintain and use, as now constructed, one (1) Garbage Enclosure on the public right-of-way adjacent to its premises known as 3350 N. Lincoln Ave..

Said Garbage Enclosure at N. LINCOLN measure(s):
One (1) at fifteen (15) feet in length, and six (6) feet in width for a total of ninety (90) square feet.

The location of said privilege shall be as shown on prints kept on file with the Department of Business Affairs and Consumer Protection and the Office of the City Clerk.

Said privilege shall be constructed in accordance with plans and specifications approved by the Department of Transportation (Division of Project Development).

This grant of privilege in the public way shall be subject to the provisions of Section 10-28-015 and all other required provisions of the Municipal Code of Chicago.

The grantee shall pay to the City of Chicago as compensation for the privilege #1110202 herein granted the sum of four hundred ($400.00) per annum in advance.


A 25% penalty will be added for payments received after due date.


The permit holder agrees to hold the City of Chicago harmless for any damage, relocation or replacement costs associated with damage, relocation or removal of private property caused by the City performing work in the public way.

Authority herein given and granted for a period of five (5) years from and after 11/05/2013.

Alderman Scott Waguespack

Scott Waguespack 32nd Ward

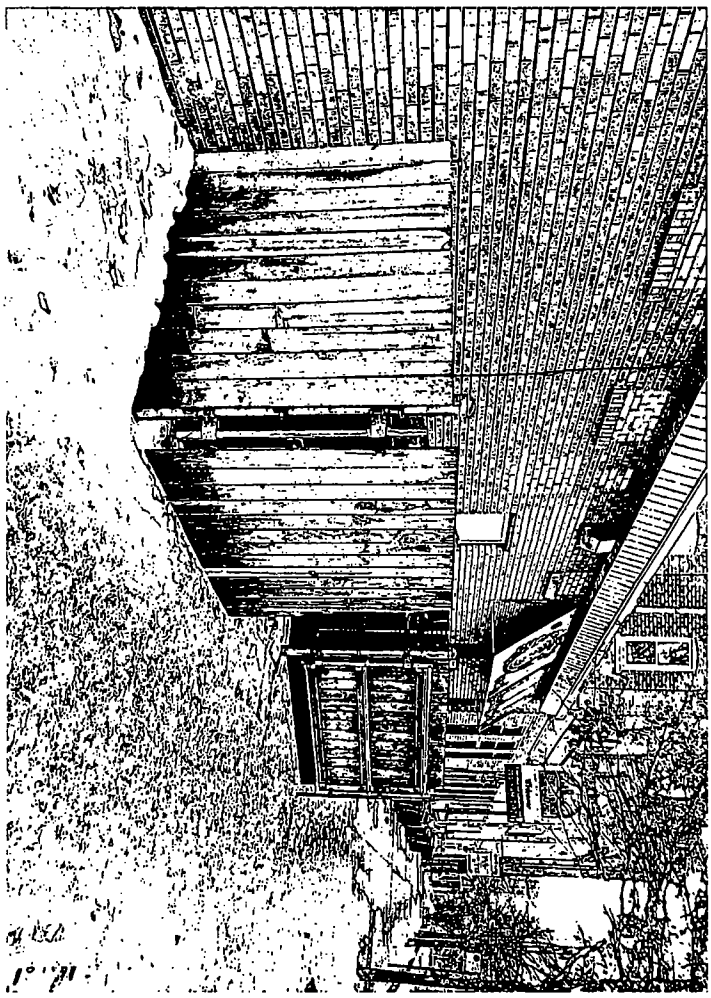

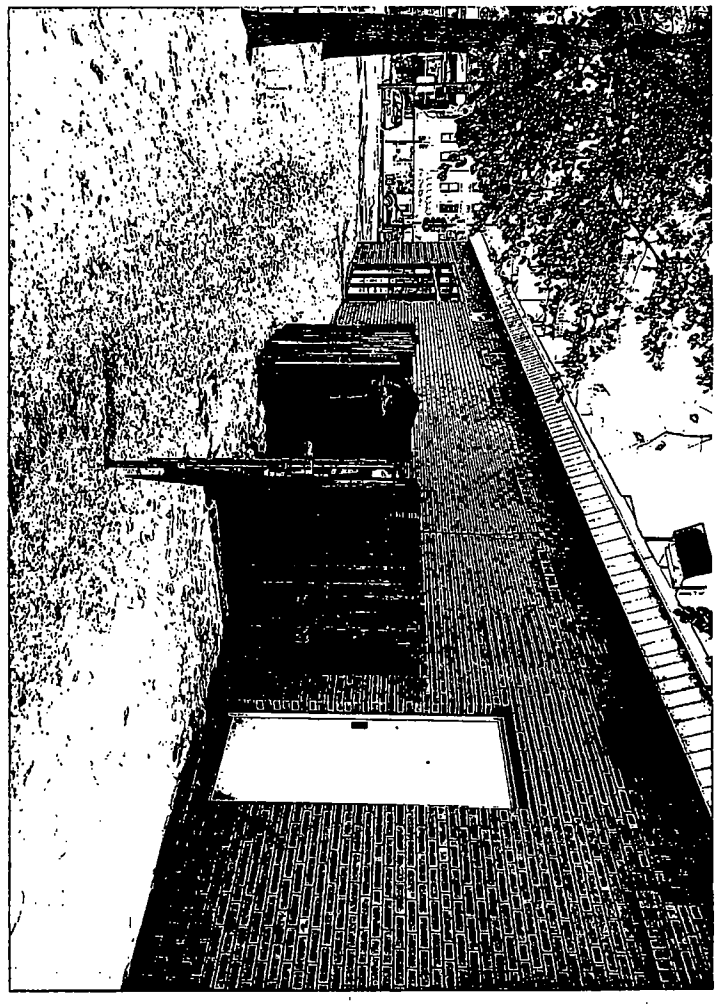

Department of Business Affairs and Consumer Protection
Small Business Center- Public Way Use Unit
City Hall- 121 N. LaSalle Street Room 800 • Chicago, IL 60602
(312)-74-GOBIZ (312-744-6249) • (312) 744-1944 (TTY)
http://www.cityofchicago.org/bacp

01/15/2014

Alderman **Scott Waguespack**
Ward # **32**
City of Chicago
City Hall, Room **300**
121 North LaSalle Street
Chicago, Illinois 60602

Re: An ordinance to use and maintain a portion of the public right-of-way for **one (1) garbage enclosure(s)** for **STARBUCKS COFFEE #2223**, adjacent to the premises known as **3350 N. Lincoln Ave.**.

Dear Alderman **Scott Waguespack**:

The applicant referenced above has requested the use of the public right-of-way for a **garbage enclosure(s)**. An ordinance has been prepared by the Department of Business Affairs and Consumer Protection – Small Business Center - Public Way Use Unit for presentation to the City Council. Because this request was made for properties located in your ward, as approved by you as per the attached, I respectfully request that you introduce the attached ordinance at the next City Council meeting.

If you have any questions regarding this ordinance, please contact Anthony Bertuca at (312) 744-5506.

Department of Business Affairs and Consumer Protection

City of Chicago

O2014-724

Office of the City Clerk

Document Tracking Sheet

Meeting Date:	1/15/2014
Sponsor(s):	Waguespack (32)
Type:	Ordinance
Title:	Grant(s) of privilege in public way for Tuesday Morning
Committee(s) Assignment:	Committee on Transportation and Public Way

ORDINANCE
TUESDAY MORNING
Acct. No. 291749 - 2
Permit No. 1106123

Be It Ordained by the City Council of the City of Chicago:

SECTION 1. Permission and authority are hereby given and granted to TUESDAY MORNING, upon the terms and subject to the conditions of this ordinance to maintain and use one (1) sign(s) projecting over the public right-of-way attached to its premises known as 915 W. North Ave..

Said sign structure(s) measures as follows; along W North Ave:
One (1) at twenty-three (23) feet in length, three point seven five (3.75) feet in height and thirteen (13) feet above grade level.

The location of said privilege shall be as shown on prints kept on file with the Department of Business Affairs and Consumer Protection and the Office of the City Clerk.

Said privilege shall be constructed in accordance with plans and specifications approved by the Department of Transportation (Division of Project Development) and Zoning Department - Signs.

This grant of privilege in the public way shall be subject to the provisions of Section 10-28-015 and all other required provisions of the Municipal Code of Chicago.

The grantee shall pay to the City of Chicago as compensation for the privilege #1106123 herein granted the sum of three hundred ($300.00) per annum in advance.

A 25% penalty will be added for payments received after due date.


The permit holder agrees to hold the City of Chicago harmless for any damage, relocation or replacement costs associated with damage, relocation or removal of private property caused by the City performing work in the public way.

Authority herein given and granted for a period of five (5) years from and after Date of Passage.

Alderman Scott Waguespack

Scott Waguespack 32nd Ward

Qty: 1

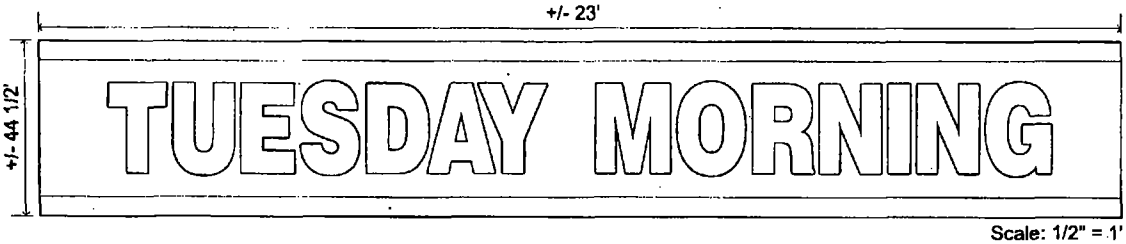

Scale: 1/2" = 1'

Proposed New Internally Illuminated Routed & Backed Aluminum Face.



Scale: 3/16" = 1'

Remove Existing Radiused Cabinet Sign Face & Discard. Manufacture & Install One New Routed Aluminum Face Panel Painted PMS 186C Red & Back w/ #7328 White Plex.

Also: Landlord to Remove Existing Logo Cabinets from Upper Windows.

Actual Size of Signage to be Determined by Field Survey Before Manufacture of New Routed & Backed Faces.

Existing Sign.



Repaint Components of Sign Including Cabinet & Supports & Back Panel to Match PMS 186C.



NTS

Project:
Tuesday Morning
#1139

Location/Address:
939 W. North Ave.
Chicago, IL 60642

Date: 4-3-13

Sign Description:
Reface Existing Illuminated Cabinet w/ Routed Alum Faces & Paint Components

Salesman: House

Designer: S Rogers

Revisions:

No.	Date

Customer Approval:

Date:

All new J.I.E.C. installations are required to use UL#761 transformers and must have a dedicated ground wire from the transformer case to the main circuit. All signs to meet 2011 N.E.C. and city codes.

WALL ATTACHMENT NOTE:

Job No.

Design No: 3935

R Drive/
Tuesday Morning/
Chicago, IL/#1139/
Front Elev Cabinet

Sheet Number
of

AMERICAN SIGNS
7201 E. Pleasant Valley Road, #201
Parma, OH 44129
ph. 440-845-8700 fax 440-845-8705

Department of Business Affairs and Consumer Protection
Small Business Center - Public Way Use Unit
City Hall - 121 N. LaSalle Street, Room 800 • Chicago, IL 60602
(312)-74-GOBIZ (312-744-6249) • (312) 744-1944 (TTY)
http://www.cityofchicago.org/bacp

01/15/2014

Alderman **Scott Waguespack**
Ward # **32**
City of Chicago
City Hall, Room **300**
121 North LaSalle Street
Chicago, Illinois 60602

Re: An ordinance to use and maintain a portion of the public right-of-way for **one (1) sign(s)** for **TUESDAY MORNING**, adjacent to the premises known as **915 W. North Ave.**.

Dear Alderman **Scott Waguespack**:

The applicant referenced above has requested the use of the public right-of-way for a **sign(s)**. An ordinance has been prepared by the Department of Business Affairs and Consumer Protection – Small Business Center - Public Way Use Unit for presentation to the City Council. Because this request was made for properties located in your ward, as approved by you as per the attached, I respectfully request that you introduce the attached ordinance at the next City Council meeting.

If you have any questions regarding this ordinance, please contact Anthony Bertuca at (312) 744-5506.

Department of Business Affairs and Consumer Protection

City of Chicago

O2014-725

Office of the City Clerk

Document Tracking Sheet

Meeting Date:	1/15/2014
Sponsor(s):	Waguespack (32)
Type:	Ordinance
Title:	Grant(s) of privilege in public way for 1907 N Kenmore Condo
Committee(s) Assignment:	Committee on Transportation and Public Way

ORDINANCE
1907 NORTH KENMORE CONDOMINIUM
Acct. No. 68567 - 1
Permit No. 1109254

Be It Ordained by the City Council of the City of Chicago:

SECTION 1. Permission and authority are hereby given and granted to 1907 NORTH KENMORE CONDOMINIUM, upon the terms and subject to the conditions of this ordinance to maintain and use, as now constructed, one (1) Valve(s) under the public right-of-way adjacent to its premises known as 1907 N. Kenmore Ave..

Said Valve(s) at N. Kenmore measure(s):
One (1) at nine (9) feet in length, and three (3) feet in width for a total of twenty-seven (27) square feet.

The location of said privilege shall be as shown on prints kept on file with the Department of Business Affairs and Consumer Protection and the Office of the City Clerk.

Said privilege shall be constructed in accordance with plans and specifications approved by the Department of Transportation (Office of Underground Coordination) and Department of Water Management.

This grant of privilege in the public way shall be subject to the provisions of Section 10-28-015 and all other required provisions of the Municipal Code of Chicago.

The grantee shall pay to the City of Chicago as compensation for the privilege #1109254 herein granted the sum of four hundred ($400.00) per annum in advance.


A 25% penalty will be added for payments received after due date.

The permit holder agrees to hold the City of Chicago harmless for any damage, relocation or replacement costs associated with damage, relocation or removal of private property caused by the City performing work in the public way.

Authority herein given and granted for a period of five (5) years from and after 10/07/2013.

Alderman Scott Waguespack

Scott Waguespack 32nd Ward

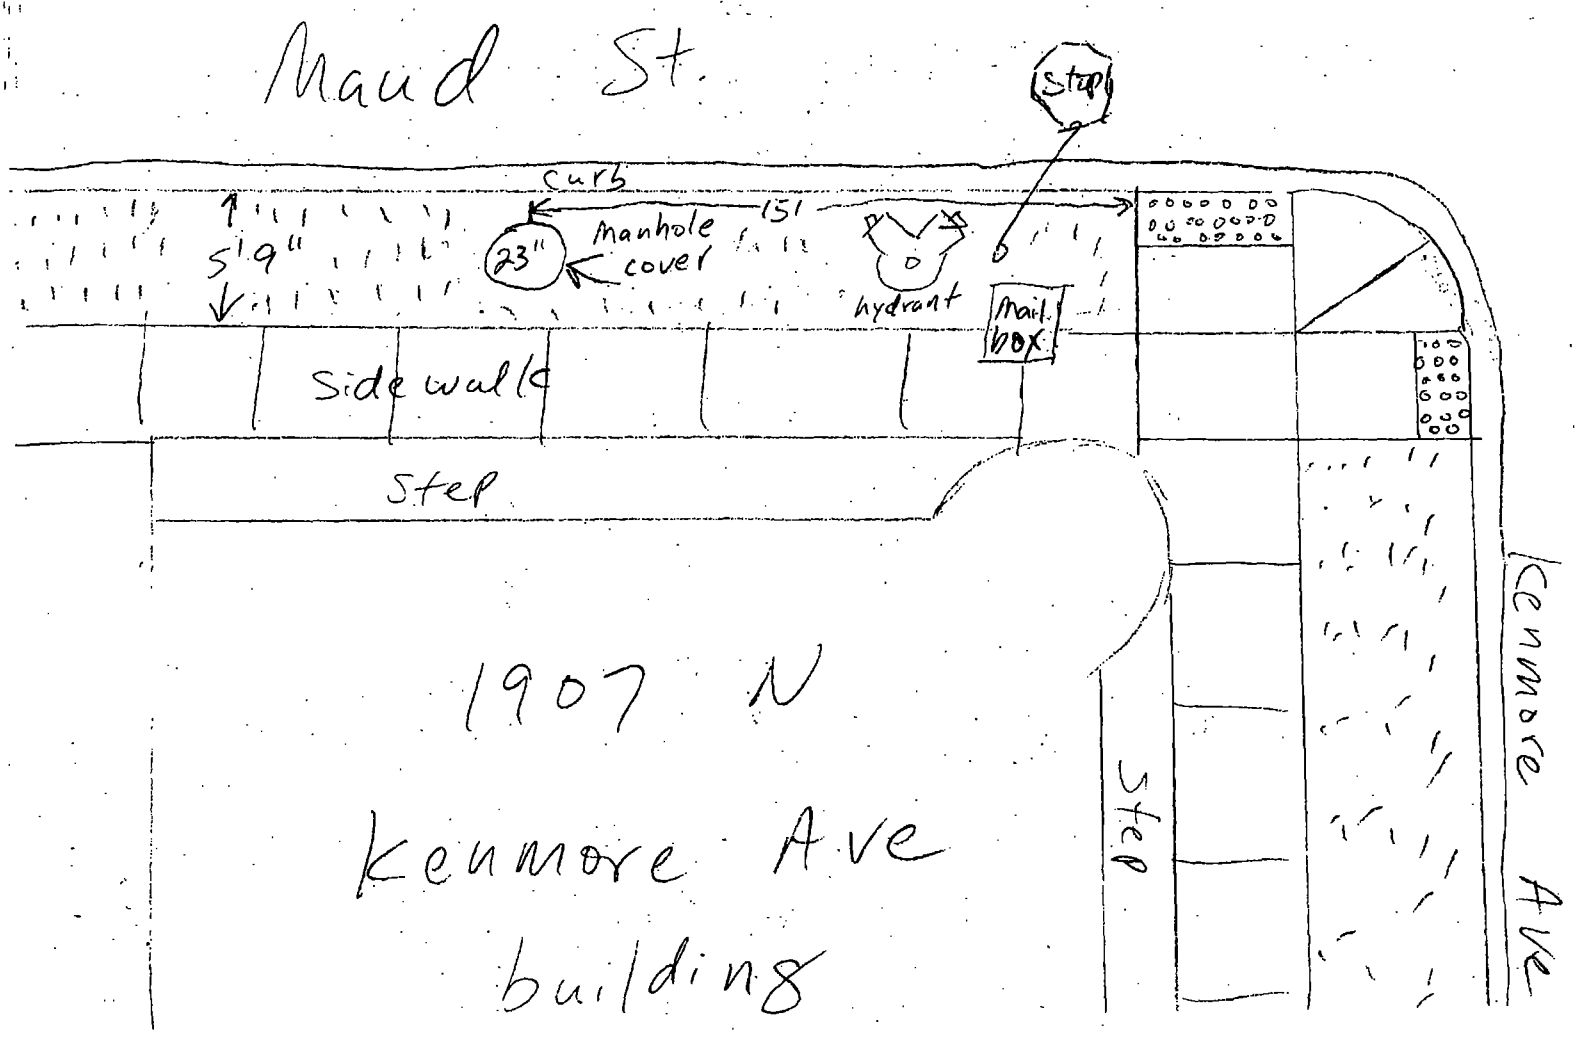
Maud St.
Step
curb
151'
5'9"
23"
manhole cover
hydrant
mail box
sidewalk
step
1907 N
Kenmore Ave
building
step
Kenmore Ave

Department of Business Affairs and Consumer Protection
Small Business Center - Public Way Use Unit
City Hall - 121 N. LaSalle Street, Room 800 • Chicago, IL 60602
(312)-74-GOBIZ (312-744-6249) • (312) 744-1944 (TTY)
http://www.cityofchicago.org/bacp

01/15/2014

Alderman **Scott Waguespack**
Ward # **32**
City of Chicago
City Hall, Room **300**
121 North LaSalle Street
Chicago, Illinois 60602

Re: An ordinance to use and maintain a portion of the public right-of-way for **one (1) valve(s)** for **1907 NORTH KENMORE CONDOMINIUM**, adjacent to the premises known as **1907 N. Kenmore Ave.**.

Dear Alderman **Scott Waguespack**:

The applicant referenced above has requested the use of the public right-of-way for a **valve(s)**. An ordinance has been prepared by the Department of Business Affairs and Consumer Protection – Small Business Center - Public Way Use Unit for presentation to the City Council. Because this request was made for properties located in your ward, as approved by you as per the attached, I respectfully request that you introduce the attached ordinance at the next City Council meeting.

If you have any questions regarding this ordinance, please contact Anthony Bertuca at (312) 744-5506.

Department of Business Affairs and Consumer Protection

City of Chicago

O2014-681

Office of the City Clerk

Document Tracking Sheet

Meeting Date:	1/15/2014
Sponsor(s):	Mell (33)
Type:	Ordinance
Title:	Grant(s) of privilege in public way for Mounsef International
Committee(s) Assignment:	Committee on Transportation and Public Way

ORDINANCE
MOUNSEF INTERNATIONAL
Acct. No. 86704 - 1
Permit No. 1109856

Be It Ordained by the City Council of the City of Chicago:

SECTION 1. Permission and authority are hereby given and granted to MOUNSEF INTERNATIONAL, upon the terms and subject to the conditions of this ordinance to maintain and use, as now constructed, six (6) Light Fixture(s) projecting over the public right-of-way adjacent to its premises known as 4738 N. Kedzie Ave..

Said Light Fixture(s) at N Kedzie Ave measure(s):
Six (6) at one (1) foot in length, point five (.5) feet in width and sixteen (16) feet above grade level.

The location of said privilege shall be as shown on prints kept on file with the Department of Business Affairs and Consumer Protection and the Office of the City Clerk.

Said privilege shall be constructed in accordance with plans and specifications approved by the Department of Transportation (Division of Project Development).

This grant of privilege in the public way shall be subject to the provisions of Section 10-28-015 and all other required provisions of the Municipal Code of Chicago.

The grantee shall pay to the City of Chicago as compensation for the privilege #1109856 herein granted the sum of one hundred ($100.00) per annum in advance.

A 25% penalty will be added for payments received after due date.

The permit holder agrees to hold the City of Chicago harmless for any damage, relocation or replacement costs associated with damage, relocation or removal of private property caused by the City performing work in the public way.

Authority herein given and granted for a period of five (5) years from and after 11/19/2013.

Alderman

Deborah Mell 33rd Ward


773-583-3077
Halal-Zabiha

Department of Business Affairs and Consumer Protection
Small Business Center - Public Way Use Unit
City Hall - 121 N. LaSalle Street, Room 800 • Chicago, IL 60602
(312)-74-GOBIZ (312-744-6249) • (312) 744-1944 (TTY)
http //www cityofchicago org/bacp

01/15/2014

Alderman **Deborah Mell**
Ward # **33**
City of Chicago
City Hall, Room **208**
121 North LaSalle Street
Chicago, Illinois 60602

Re: An ordinance to use and maintain a portion of the public right-of-way for **six (6) light fixture(s)** for **MOUNSEF INTERNATIONAL**, adjacent to the premises known as **4738 N. Kedzie Ave.**.

Dear Alderman **Deborah Mell**:

The applicant referenced above has requested the use of the public right-of-way for a **light fixture(s)**. An ordinance has been prepared by the Department of Business Affairs and Consumer Protection – Small Business Center - Public Way Use Unit for presentation to the City Council. Because this request was made for properties located in your ward, as approved by you as per the attached, I respectfully request that you introduce the attached ordinance at the next City Council meeting.

If you have any questions regarding this ordinance, please contact Anthony Bertuca at (312) 744-5506.

Department of Business Affairs and Consumer Protection

City of Chicago

O2014-682

Office of the City Clerk

Document Tracking Sheet

Meeting Date:	1/15/2014
Sponsor(s):	Mell (33)
Type:	Ordinance
Title:	Grant(s) of privilege in public way for Odin Tatu
Committee(s) Assignment:	Committee on Transportation and Public Way

ORDINANCE
ODIN TATU
Acct. No. 308562 - 1
Permit No. 1110227

Be It Ordained by the City Council of the City of Chicago:

SECTION 1. Permission and authority are hereby given and granted to ODIN TATU, upon the terms and subject to the conditions of this ordinance to maintain and use one (1) sign(s) projecting over the public right-of-way attached to its premises known as 3313 W. Irving Park Rd..

Said sign structure(s) measures as follows; along W. Irving park:
One (1) at twelve (12) feet in length, three (3) feet in height and fifteen (15) feet above grade level.

The location of said privilege shall be as shown on prints kept on file with the Department of Business Affairs and Consumer Protection and the Office of the City Clerk.

Said privilege shall be constructed in accordance with plans and specifications approved by the Department of Transportation (Division of Project Development) and Zoning Department - Signs.


This grant of privilege in the public way shall be subject to the provisions of Section 10-28-015 and all other required provisions of the Municipal Code of Chicago.

The grantee shall pay to the City of Chicago as compensation for the privilege #1110227 herein granted the sum of three hundred ($300.00) per annum in advance.

A 25% penalty will be added for payments received after due date.


The permit holder agrees to hold the City of Chicago harmless for any damage, relocation or replacement costs associated with damage, relocation or removal of private property caused by the City performing work in the public way.


Authority herein given and granted for a period of five (5) years from and after 01/13/2014.

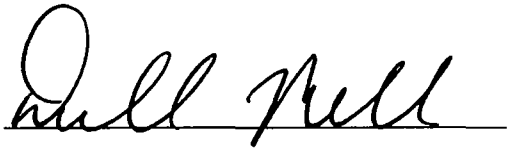Alderman 

Deborah Mell 33rd Ward

(Page 3 of 3)

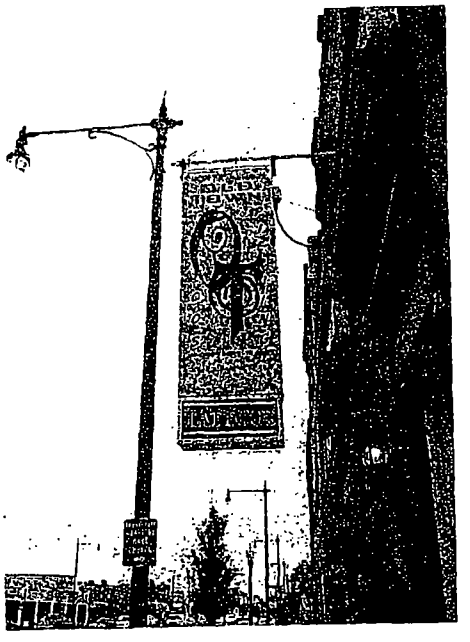

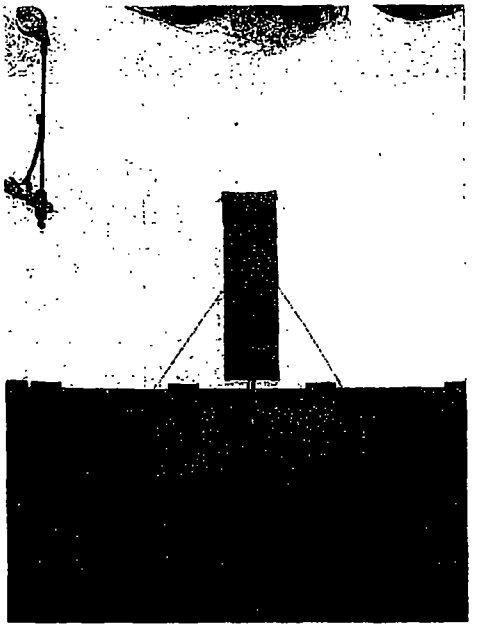

Department of Business Affairs and Consumer Protection
Small Business Center - Public Way Use Unit
City Hall - 121 N. LaSalle Street, Room 800 • Chicago, IL 60602
(312)-74-GOBIZ (312-744-6249) • (312) 744-1944 (TTY)
http://www.cityofchicago.org/bacp

01/15/2014

Alderman **Deborah Mell**
Ward # **33**
City of Chicago
City Hall, Room **208**
121 North LaSalle Street
Chicago, Illinois 60602

Re: An ordinance to use and maintain a portion of the public right-of-way for **one (1) sign(s)** for **ODIN TATU**, adjacent to the premises known as **3313 W. Irving Park Rd.**.

Dear Alderman **Deborah Mell**:

The applicant referenced above has requested the use of the public right-of-way for a **sign(s)**. An ordinance has been prepared by the Department of Business Affairs and Consumer Protection – Small Business Center - Public Way Use Unit for presentation to the City Council. Because this request was made for properties located in your ward, as approved by you as per the attached, I respectfully request that you introduce the attached ordinance at the next City Council meeting.

If you have any questions regarding this ordinance, please contact Anthony Bertuca at (312) 744-5506.

Department of Business Affairs and Consumer Protection

City of Chicago

Office of the City Clerk

Document Tracking Sheet

O2014-683

Meeting Date:	1/15/2014
Sponsor(s):	Mell (33)
Type:	Ordinance
Title:	Grant(s) of privilege in public way for Peoples Gas Light and Coke, The
Committee(s) Assignment:	Committee on Transportation and Public Way

ORDINANCE
THE PEOPLES GAS LIGHT AND COKE
Acct. No. 85394 - 8
Permit No. 1109820

Be It Ordained by the City Council of the City of Chicago:

SECTION 1. Permission and authority are hereby given and granted to THE PEOPLES GAS LIGHT AND COKE, upon the terms and subject to the conditions of this ordinance to maintain and use, as now constructed, one (1) Gas Line (Gas Main) in the city water pipe tunnel adjacent to its premises known as 2650 W. Montrose Ave..

The location of said privilege shall be as shown on prints kept on file with the Department of Business Affairs and Consumer Protection and the Office of the City Clerk.

Said privilege shall be constructed in accordance with plans and specifications approved by the Department of Planning and Development and Department of Transportation (Office of Underground Coordination).


This grant of privilege in the public way shall be subject to the provisions of Section 10-28-015 and all other required provisions of the Municipal Code of Chicago.

The grantee shall pay to the City of Chicago as compensation for the privilege #1109820 herein granted the sum of five hundred seventy-one ($571.00) per annum in advance.


A 25% penalty will be added for payments received after due date.

The permit holder agrees to hold the City of Chicago harmless for any damage, relocation or replacement costs associated with damage, relocation or removal of private property caused by the City performing work in the public way.

Authority herein given and granted for a period of five (5) years from and after 09/17/2013.

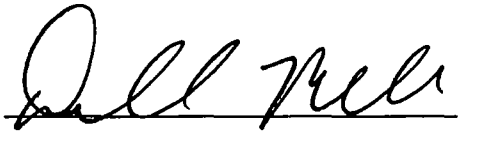Alderman 

Deborah Mell 33rd Ward

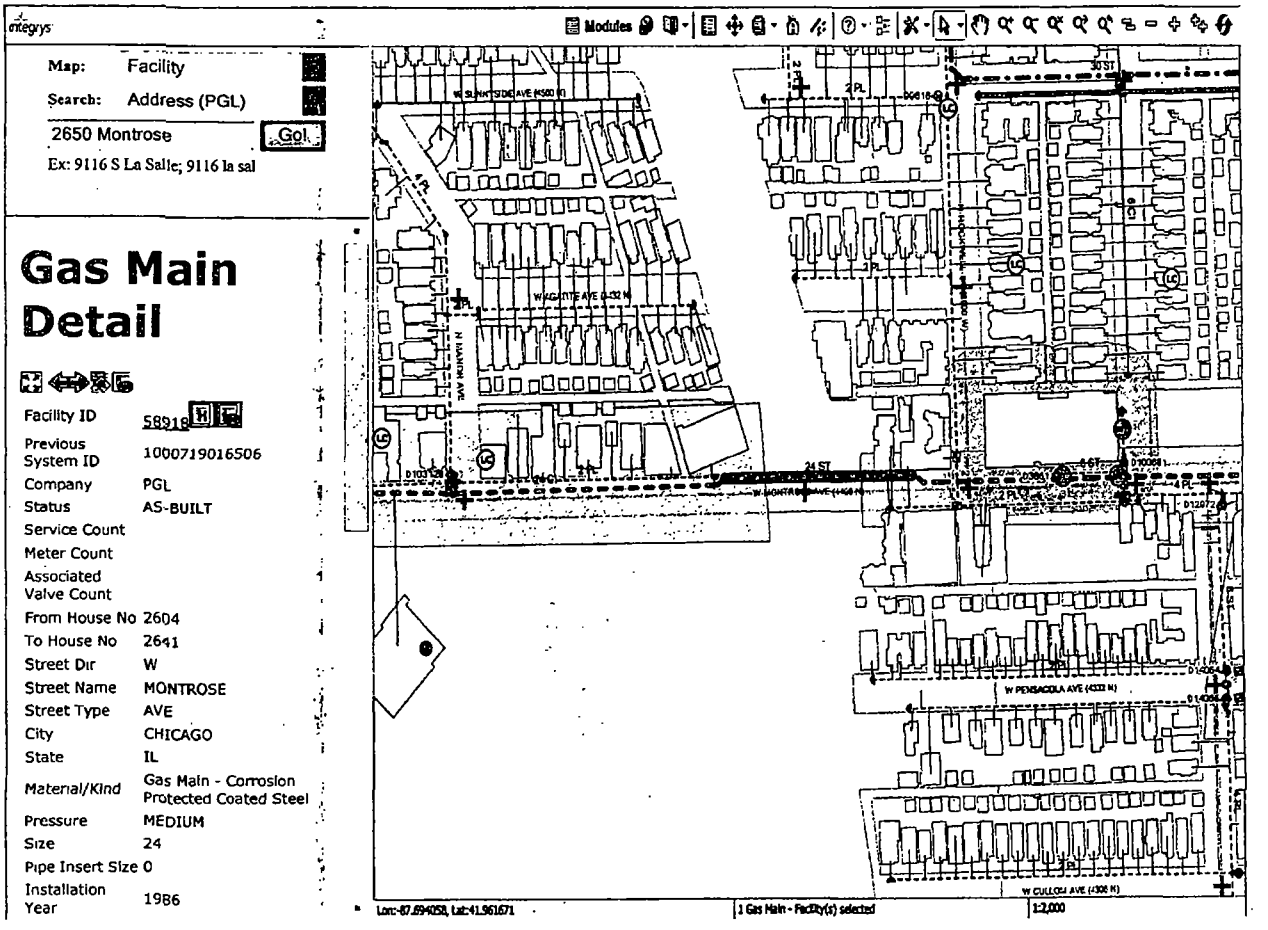
integrys
Modules
Map: Facility
Search: Address (PGL)
2650 Montrose
Go!
Ex: 9116 S La Salle; 9116 la sal
Gas Main Detail
Facility ID 58918
Previous System ID 1000719016506
Company PGL
Status AS-BUILT
Service Count
Meter Count
Associated Valve Count
From House No 2604
To House No 2641
Street Dir W
Street Name MONTROSE
Street Type AVE
City CHICAGO
State IL
Material/Kind Gas Main - Corrosion Protected Coated Steel
Pressure MEDIUM
Size 24
Pipe Insert Size 0
Installation Year 1986
W SUNNYSIDE AVE (4500 N)
W MONTROSE AVE (4400 N)
W PENSACOLA AVE (4333 N)
W CULLOM AVE (4300 N)
24 ST
30 ST
Lon:-87.694058, Lat:41.961671
1 Gas Main - Facility(s) selected
1:2,000

Department of Business Affairs and Consumer Protection
Small Business Center- Public Way Use Unit
City Hall- 121 N. LaSalle Street Room 800 • Chicago, IL 60602
(312)-74-GOBIZ (312-744-6249) • (312) 744-1944 (TTY)
http://www.cityofchicago.org/bacp

01/15/2014

Alderman **Deborah Mell**
Ward # **33**
City of Chicago
City Hall, Room **208**
121 North LaSalle Street
Chicago, Illinois 60602

Re: An ordinance to use and maintain a portion of the public right-of-way for **one (1) gas line(s)** for **THE PEOPLES GAS LIGHT AND COKE**, adjacent to the premises known as **2650 W. Montrose Ave.**.

Dear Alderman **Deborah Mell**:

The applicant referenced above has requested the use of the public right-of-way for a **gas line(s)**. An ordinance has been prepared by the Department of Business Affairs and Consumer Protection – Small Business Center - Public Way Use Unit for presentation to the City Council. Because this request was made for properties located in your ward, as approved by you as per the attached, I respectfully request that you introduce the attached ordinance at the next City Council meeting.

If you have any questions regarding this ordinance, please contact Anthony Bertuca at (312) 744-5506.

Department of Business Affairs and Consumer Protection

City of Chicago

O2014-685

Office of the City Clerk

Document Tracking Sheet

Meeting Date:	1/15/2014
Sponsor(s):	Mell (33)
Type:	Ordinance
Title:	Grant(s) of privilege in public way for Pharmacy One
Committee(s) Assignment:	Committee on Transportation and Public Way

ORDINANCE
PHARMACY ONE
Acct. No. 305608 - 1
Permit No. 1109923

Be It Ordained by the City Council of the City of Chicago:

SECTION 1. Permission and authority are hereby given and granted to PHARMACY ONE, upon the terms and subject to the conditions of this ordinance to maintain and use one (1) sign(s) projecting over the public right-of-way attached to its premises known as 4753 N. Kedzie Ave..

Said sign structure(s) measures as follows; along N. Kedzie Avenue:
One (1) at five (5) feet in length, eight (8) feet in height and sixteen (16) feet above grade level.

The location of said privilege shall be as shown on prints kept on file with the Department of Business Affairs and Consumer Protection and the Office of the City Clerk.

Said privilege shall be constructed in accordance with plans and specifications approved by the Department of Transportation (Division of Project Development) and Zoning Department - Signs.

This grant of privilege in the public way shall be subject to the provisions of Section 10-28-015 and all other required provisions of the Municipal Code of Chicago.

The grantee shall pay to the City of Chicago as compensation for the privilege #1109923 herein granted the sum of three hundred ($300.00) per annum in advance.


A 25% penalty will be added for payments received after due date.


The permit holder agrees to hold the City of Chicago harmless for any damage, relocation or replacement costs associated with damage, relocation or removal of private property caused by the City performing work in the public way.

Authority herein given and granted for a period of five (5) years from and after 05/14/2013.

Alderman Deborah Mell

Deborah Mell 33rd Ward

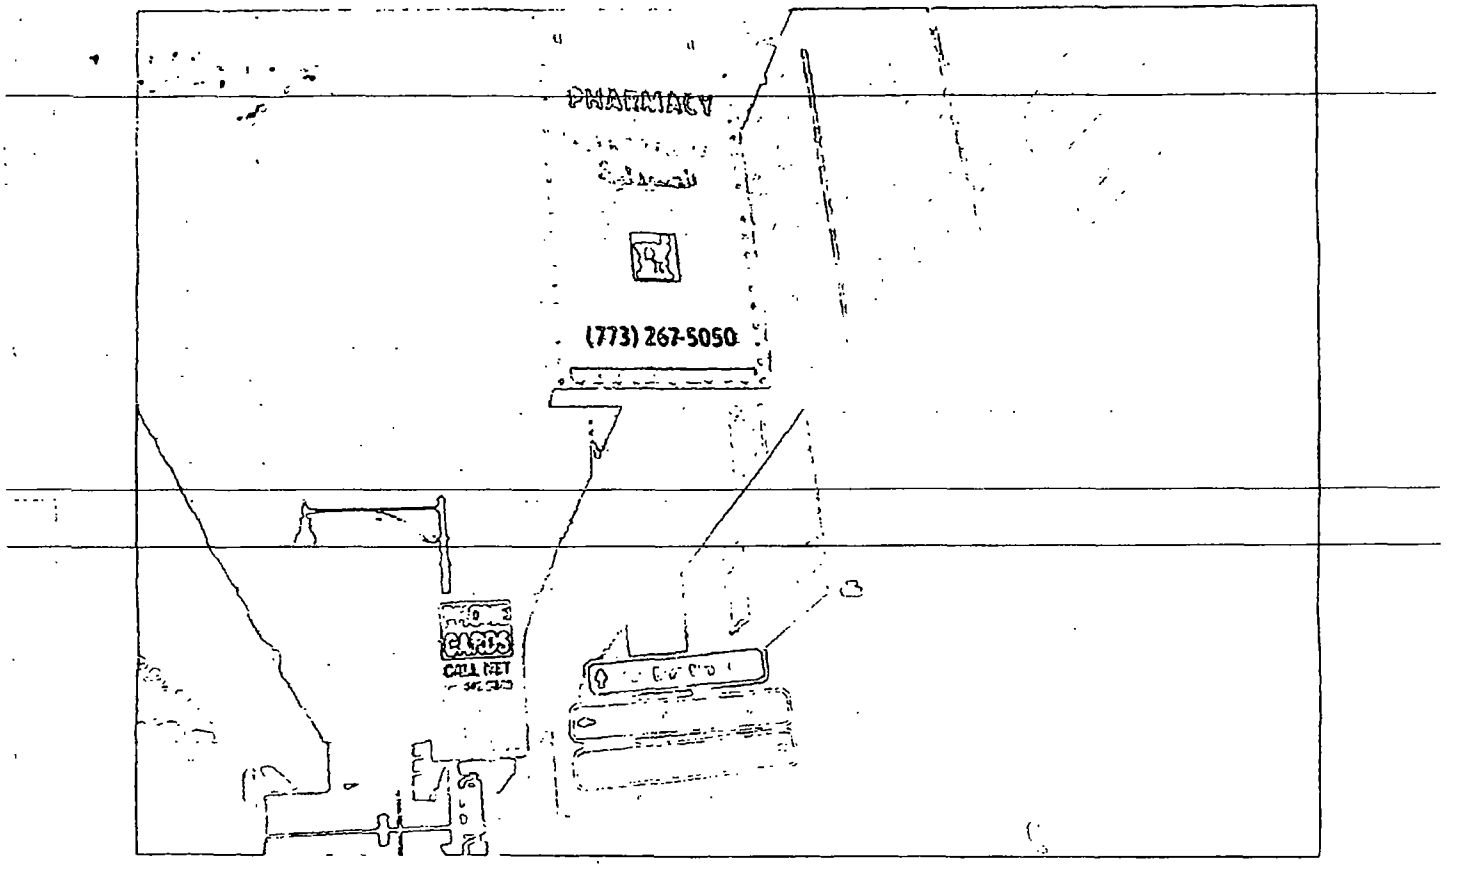
PHARMACY
(773) 267-5050

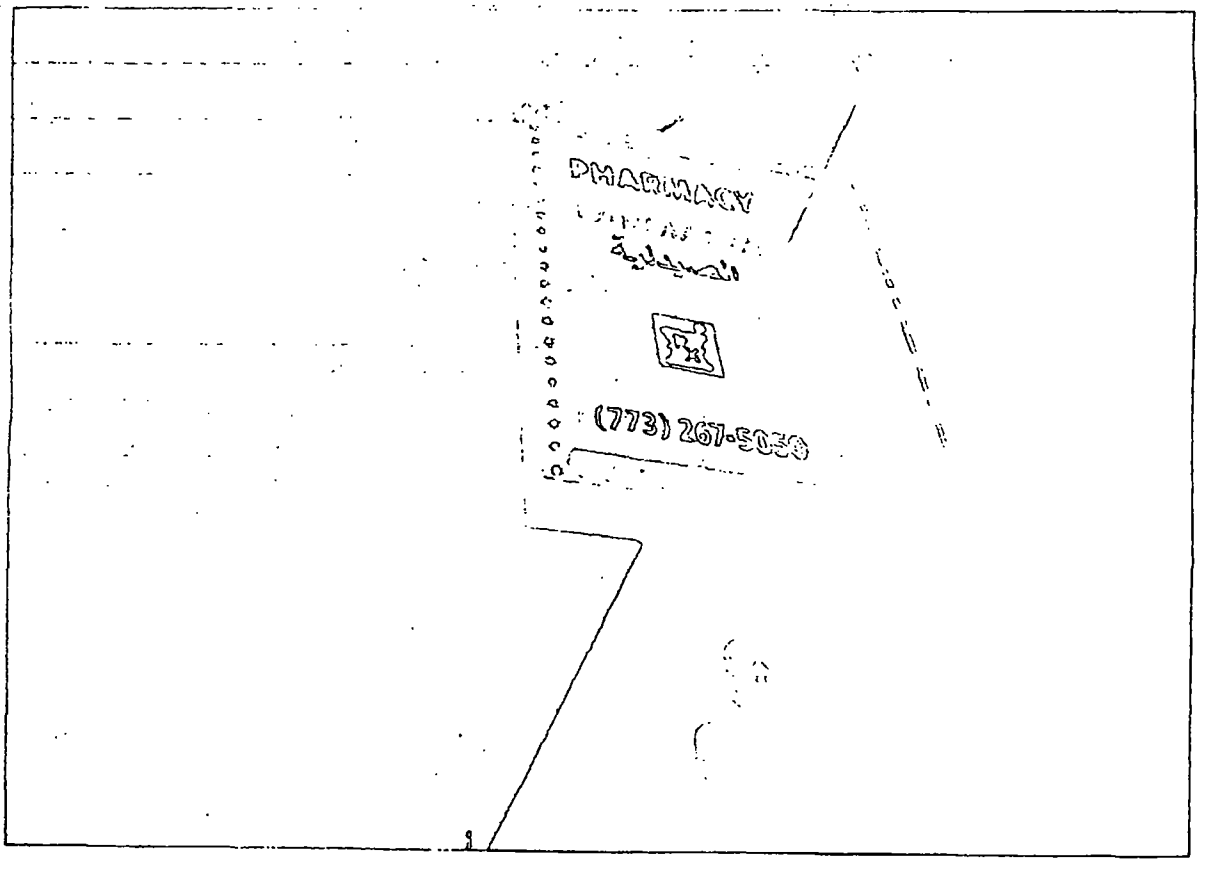
PHARMACY
(773) 267-5050

Department of Business Affairs and Consumer Protection
Small Business Center - Public Way Use Unit
City Hall - 121 N. LaSalle Street, Room 800 • Chicago, IL 60602
(312)-74-GOBIZ (312-744-6249) • (312) 744-1944 (TTY)
http://www.cityofchicago.org/bacp

01/15/2014

Alderman **Deborah Mell**
Ward # **33**
City of Chicago
City Hall, Room **208**
121 North LaSalle Street
Chicago, Illinois 60602

Re: An ordinance to use and maintain a portion of the public right-of-way for **one (1) sign(s)** for **PHARMACY ONE**, adjacent to the premises known as **4753 N. Kedzie Ave.**.

Dear Alderman **Deborah Mell**:

The applicant referenced above has requested the use of the public right-of-way for a **sign(s)**. An ordinance has been prepared by the Department of Business Affairs and Consumer Protection – Small Business Center - Public Way Use Unit for presentation to the City Council. Because this request was made for properties located in your ward, as approved by you as per the attached, I respectfully request that you introduce the attached ordinance at the next City Council meeting.

If you have any questions regarding this ordinance, please contact Anthony Bertuca at (312) 744-5506.

Department of Business Affairs and Consumer Protection

City of Chicago

O2014-687

Office of the City Clerk

Document Tracking Sheet

Meeting Date:	1/15/2014
Sponsor(s):	Mell (33)
Type:	Ordinance
Title:	Grant(s) of privilege in public way for Santiago's Family Haircut
Committee(s) Assignment:	Committee on Transportation and Public Way

ORDINANCE
SANTIAGO'S FAMILY HAIRCUT
Acct. No. 269562 - 3
Permit No. 1109927

Be It Ordained by the City Council of the City of Chicago:

SECTION 1. Permission and authority are hereby given and granted to SANTIAGO'S FAMILY HAIRCUT, upon the terms and subject to the conditions of this ordinance to maintain and use one (1) sign(s) projecting over the public right-of-way attached to its premises known as 3139 W. Lawrence Ave..

Said sign structure(s) measures as follows; along W. Lawrence Avenue:
One (1) at four (4) feet in length, five (5) feet in height and thirteen (13) feet above grade level.

The location of said privilege shall be as shown on prints kept on file with the Department of Business Affairs and Consumer Protection and the Office of the City Clerk.

Said privilege shall be constructed in accordance with plans and specifications approved by the Department of Transportation (Division of Project Development) and Zoning Department - Signs.

This grant of privilege in the public way shall be subject to the provisions of Section 10-28-015 and all other required provisions of the Municipal Code of Chicago.

The grantee shall pay to the City of Chicago as compensation for the privilege #1109927 herein granted the sum of one hundred ($100.00) per annum in advance.

A 25% penalty will be added for payments received after due date.

The permit holder agrees to hold the City of Chicago harmless for any damage, relocation or replacement costs associated with damage, relocation or removal of private property caused by the City performing work in the public way.

Authority herein given and granted for a period of five (5) years from and after 10/08/2013.

Alderman Deborah Mell

Deborah Mell 33rd Ward


Santiago's
CORTE DE PELO
FAMILY HAIR CUT
CORTES
RAYITOS
PERMANENTES
PEINADOS
BRAIDS
COLORS
FADES
5 & UP
$5
773 478-7255
Trans-Fast Visa
INTERNET
773 539-3700
FOOD AND LIQUOR
OPEN 7 DAYS
478-7255

5'

4'

13'

Department of Business Affairs and Consumer Protection
Small Business Center - Public Way Use Unit
City Hall - 121 N. LaSalle Street, Room 800 • Chicago, IL 60602
(312)-74-GOBIZ (312-744-6249) • (312) 744-1944 (TTY)
http://www.cityofchicago.org/bacp

01/15/2014

Alderman **Deborah Mell**
Ward # **33**
City of Chicago
City Hall, Room **208**
121 North LaSalle Street
Chicago, Illinois 60602

Re: An ordinance to use and maintain a portion of the public right-of-way for **one (1) sign(s)** for **SANTIAGO'S FAMILY HAIRCUT**, adjacent to the premises known as **3139 W. Lawrence Ave.**.

Dear Alderman **Deborah Mell**:

The applicant referenced above has requested the use of the public right-of-way for a **sign(s)**. An ordinance has been prepared by the Department of Business Affairs and Consumer Protection – Small Business Center - Public Way Use Unit for presentation to the City Council. Because this request was made for properties located in your ward, as approved by you as per the attached, I respectfully request that you introduce the attached ordinance at the next City Council meeting.

If you have any questions regarding this ordinance, please contact Anthony Bertuca at (312) 744-5506.

Department of Business Affairs and Consumer Protection

City of Chicago

O2014-679

Office of the City Clerk

Document Tracking Sheet

Meeting Date:	1/15/2014
Sponsor(s):	Austin (34)
Type:	Ordinance
Title:	Grant(s) of privilege in public way for Family Dollar No. 2465
Committee(s) Assignment:	Committee on Transportation and Public Way

ORDINANCE
FAMILY DOLLAR #2465
Acct. No. 11071 - 8
Permit No. 1107192

Be It Ordained by the City Council of the City of Chicago:

SECTION 1. Permission and authority are hereby given and granted to FAMILY DOLLAR #2465, upon the terms and subject to the conditions of this ordinance to maintain and use one (1) sign(s) projecting over the public right-of-way attached to its premises known as 811 W. 103rd St..

Said sign structure(s) measures as follows; along West 103rd Street:
One (1) at twenty-five (25) feet in length, three point eight three (3.83) feet in height and twelve (12) feet above grade level.

The location of said privilege shall be as shown on prints kept on file with the Department of Business Affairs and Consumer Protection and the Office of the City Clerk.

Said privilege shall be constructed in accordance with plans and specifications approved by the Department of Transportation (Division of Project Development) and Zoning Department - Signs.

This grant of privilege in the public way shall be subject to the provisions of Section 10-28-015 and all other required provisions of the Municipal Code of Chicago.

The grantee shall pay to the City of Chicago as compensation for the privilege #1107192 herein granted the sum of three hundred ($300.00) per annum in advance.

A 25% penalty will be added for payments received after due date.

The permit holder agrees to hold the City of Chicago harmless for any damage, relocation or replacement costs associated with damage, relocation or removal of private property caused by the City performing work in the public way.

Authority herein given and granted for a period of five (5) years from and after Date of Passage.

Alderman Carrie M. Austin

Carrie M. Austin 34th Ward

Family Dollar Design Drawings

34.5" Cloud Sign w/ 46" Medallion

SIGN WEIGHT = 450 LBS.
SIGN AREA = 95.75 SQ. FT.

FACE MATERIAL BURN RATE:
UL 94 FLAM CLASS RATING- 94V-2

25'
24'-11 3/4"

3'10"

10'-6 1/4" "Family" Cloud | 46" Medallion | 10'-0 3/4" "Dollar" Cloud

Letter Embossment To Be 1/2" Deep

Akzo Metallum With Right Cage Of The Letter "A"

Embossment Layer #1 - 1/4" Deep

FAMILY DOLLAR

Letter Embossment To Be 1/2" Deep

9"

8.5/8"

Face To Be Pre-formed .177 Thk. Solar Grade Polycarbonate W/ 2" Deep 80° Range


Embossment Layer #2 - 1/4" On Top Of #1 Layer
Total Embossment Depth= 1/2"

Embossment Layer #3 - 1/4" On Top Of #2 Layer
Total Embossment Depth= 3/4"


Color Reference:

- Red — Akzo Nobel (Grip Flex) SIGN0206
- Orange — Akzo Nobel (Grip Flex) SIGN0290
- White — Akzo Nobel (Grip Flex) SIGN10359


Front View - 34.5" Linear Cloud / 46" Medallion
Scale: 3/8" = 1'-0"

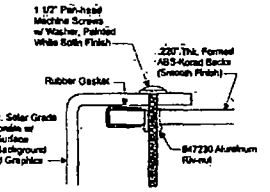


Face Mounting Detail
Scale: N.T.S.

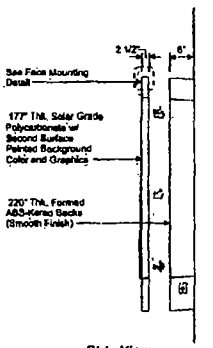

Side View
Scale: N.T.S.

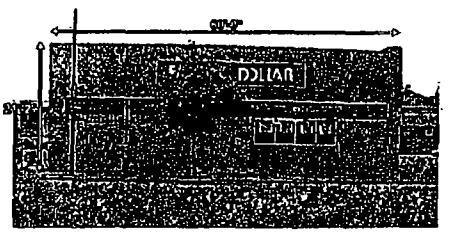

Current

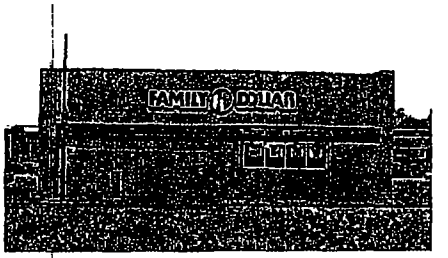

Proposed Re-Image

6.3 AMPS TOTAL

Allen Industries | ELECTRIC SIGN | THIS SIGN IS INTENDED TO BE INSTALLED IN ACCORDANCE WITH THE REQUIREMENTS OF ARTICLE 600 OF THE NATIONAL ELECTRICAL CODE AND/OR OTHER APPLICABLE LOCAL CODES. THIS INCLUDES PROPER GROUNDING AND BONDING OF THE SIGN.

FAMILY DOLLAR

Project Information

Client: FASTBREAK
Location: 811 W. 103rd Street, Chicago, IL
File: FDC FASTBREAK-1382-3485

Type	Design	Project Manager
House	DJS	MP

Date / Description

9/14/12 Issue Date

Client Review Status

☐ Approved ☐ Approved as Noted ☐ Revise & Resubmit

Name: Date:

Notes

This is an unpublished drawing created by Allen Industries, Inc. It is submitted for your personal use in connection with the project being planned for you by Allen Industries, Inc. It is not to be shown to anyone outside your organization, nor used, reproduced, copied or exhibited in any fashion whatsoever. All or part of this design (except for registered trademark) remain the property of Allen Industries, Inc.

Allen Industries
Corporate Identity Programs

Corporate Headquarters
6434 Burnt Poplar Road, Greensboro, NC 27409
Phone 800-957-2553 Fax 336-668-7875

Because Image Is Everything

Department of Business Affairs and Consumer Protection
Small Business Center - Public Way Use Unit
City Hall - 121 N LaSalle Street, Room 800 • Chicago, IL 60602
(312)-74-GOBIZ (312-744-6249) • (312) 744-1944 (TTY)
http //www cityofchicago.org/bacp

01/15/2014

Alderman **Carrie M. Austin**
Ward # **34**
City of Chicago
City Hall, Room **203**
121 North LaSalle Street
Chicago, Illinois 60602

Re: An ordinance to use and maintain a portion of the public right-of-way for **one (1) sign(s)** for **FAMILY DOLLAR #2465**, adjacent to the premises known as **811 W. 103rd St.**.

Dear Alderman **Carrie M. Austin**:

The applicant referenced above has requested the use of the public right-of-way for a **sign(s)**. An ordinance has been prepared by the Department of Business Affairs and Consumer Protection – Small Business Center - Public Way Use Unit for presentation to the City Council. Because this request was made for properties located in your ward, as approved by you as per the attached, I respectfully request that you introduce the attached ordinance at the next City Council meeting.

If you have any questions regarding this ordinance, please contact Anthony Bertuca at (312) 744-5506.

Department of Business Affairs and Consumer Protection

City of Chicago

O2014-680

Office of the City Clerk

Document Tracking Sheet

Meeting Date:	1/15/2014
Sponsor(s):	Austin (34)
Type:	Ordinance
Title:	Grant(s) of privilege in public way for Weaveology
Committee(s) Assignment:	Committee on Transportation and Public Way

ORDINANCE
WEAVEOLOGY
Acct. No. 382374 - 1
Permit No. 1108300

Be It Ordained by the City Council of the City of Chicago:

SECTION 1. Permission and authority are hereby given and granted to WEAVEOLOGY, upon the terms and subject to the conditions of this ordinance to maintain and use one (1) sign(s) projecting over the public right-of-way attached to its premises known as 9923 S. Halsted St..

Said sign structure(s) measures as follows; along S Halsted St:
One (1) at fourteen point one seven (14.17) feet in length, two point seven five (2.75) feet in height and twelve (12) feet above grade level.

The location of said privilege shall be as shown on prints kept on file with the Department of Business Affairs and Consumer Protection and the Office of the City Clerk.

Said privilege shall be constructed in accordance with plans and specifications approved by the Department of Transportation (Division of Project Development) and Zoning Department - Signs.

This grant of privilege in the public way shall be subject to the provisions of Section 10-28-015 and all other required provisions of the Municipal Code of Chicago.

The grantee shall pay to the City of Chicago as compensation for the privilege #1108300 herein granted the sum of three hundred ($300.00) per annum in advance.

A 25% penalty will be added for payments received after due date.

The permit holder agrees to hold the City of Chicago harmless for any damage, relocation or replacement costs associated with damage, relocation or removal of private property caused by the City performing work in the public way.

Authority herein given and granted for a period of five (5) years from and after Date of Passage.

Alderman Carrie M. Austin

Carrie M. Austin 34th Ward

Weaveology


Install new

Channel Letters Mounted to Raceway Painted To Match Building Facia. Connected To Existing 120vt From Previous Sign.

Illuminated box to be built as a letter, with aluminum return, trim cap and face

Acrylic Faces w/ Vinyl Translucent Pink w/ White Trim & White REturn

Raceway Mounted Letter Cross Section Detail

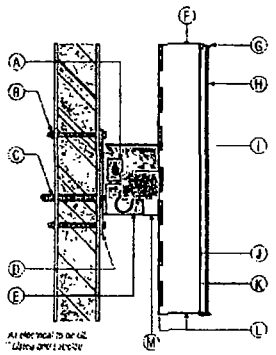

A	listed disconnect switch
B	mounting vanes
C	primary electrical source
D	mounting plate (2" x 1/4")
E	transformer:
F	5" (.040) aluminum return
G	1" trim cap
H	3/16" thick plex face
I	glass housing
J	WHITE I.ED
K	
L	weep holes
M	aluminum raceway (" x 8")

This sign is intended to be installed in accordance with the requirements of Article 600 of the National Electrical Code and/or other applicable local codes.

This includes proper grounding and bonding of the sign.



NOTE: Photo for representational purposes only Signs are not to scale and may appear larger or smaller than shown.



Toggle Switch

Scale:

IC Signs & Graphics

Copyright

Office: 708-669-7177
Cell: 630-313-0286
E-mail: cory@icsignsinc.com

Designer:	DW
Rev.	X
	X
	X
	X

Location: 9923 S Halsted Chicago, IL 60628

Address:

Date: 8-9-13

Approval:

I.D. #	Artwork #	Drawing #
-	As Shown	

Department of Business Affairs and Consumer Protection
Small Business Center - Public Way Use Unit
City Hall - 121 N. LaSalle Street, Room 800 • Chicago, IL 60602
(312)-74-GOBIZ (312-744-6249) • (312) 744-1944 (TTY)
http //www cityofchicago.org/bacp

01/15/2014

Alderman **Carrie M. Austin**
Ward # **34**
City of Chicago
City Hall, Room **203**
121 North LaSalle Street
Chicago, Illinois 60602

Re: An ordinance to use and maintain a portion of the public right-of-way for **one (1) sign(s)** for **WEAVEOLOGY**, adjacent to the premises known as **9923 S. Halsted St.**.

Dear Alderman **Carrie M. Austin**:

The applicant referenced above has requested the use of the public right-of-way for a **sign(s)**. An ordinance has been prepared by the Department of Business Affairs and Consumer Protection – Small Business Center - Public Way Use Unit for presentation to the City Council. Because this request was made for properties located in your ward, as approved by you as per the attached, I respectfully request that you introduce the attached ordinance at the next City Council meeting.

If you have any questions regarding this ordinance, please contact Anthony Bertuca at (312) 744-5506.

Department of Business Affairs and Consumer Protection

City of Chicago

O2014-659

Office of the City Clerk

Document Tracking Sheet

Meeting Date:	1/15/2014
Sponsor(s):	Colón (35)
Type:	Ordinance
Title:	Grant(s) of privilege in public way for Aurora Sales
Committee(s) Assignment:	Committee on Transportation and Public Way

ORDINANCE
AURORA SALES
Acct. No. 323138 - 2
Permit No. 1109908

Be It Ordained by the City Council of the City of Chicago:

SECTION 1. Permission and authority are hereby given and granted to AURORA SALES, upon the terms and subject to the conditions of this ordinance to maintain and use one (1) sign(s) projecting over the public right-of-way attached to its premises known as 2432 N. Milwaukee Ave..

Said sign structure(s) measures as follows; along N. Milwaukee Avenue:
One (1) at six point two five (6.25) feet in length, six point two five (6.25) feet in height and nine point five (9.5) feet above grade level.

The location of said privilege shall be as shown on prints kept on file with the Department of Business Affairs and Consumer Protection and the Office of the City Clerk.

Said privilege shall be constructed in accordance with plans and specifications approved by the Department of Transportation (Division of Project Development) and Zoning Department - Signs.

This grant of privilege in the public way shall be subject to the provisions of Section 10-28-015 and all other required provisions of the Municipal Code of Chicago.

The grantee shall pay to the City of Chicago as compensation for the privilege #1109908 herein granted the sum of three hundred ($300.00) per annum in advance.


A 25% penalty will be added for payments received after due date.

The permit holder agrees to hold the City of Chicago harmless for any damage, relocation or replacement costs associated with damage, relocation or removal of private property caused by the City performing work in the public way.

Authority herein given and granted for a period of five (5) years from and after 11/19/2013.

Alderman _____

Reynaldo Colón 35th Ward

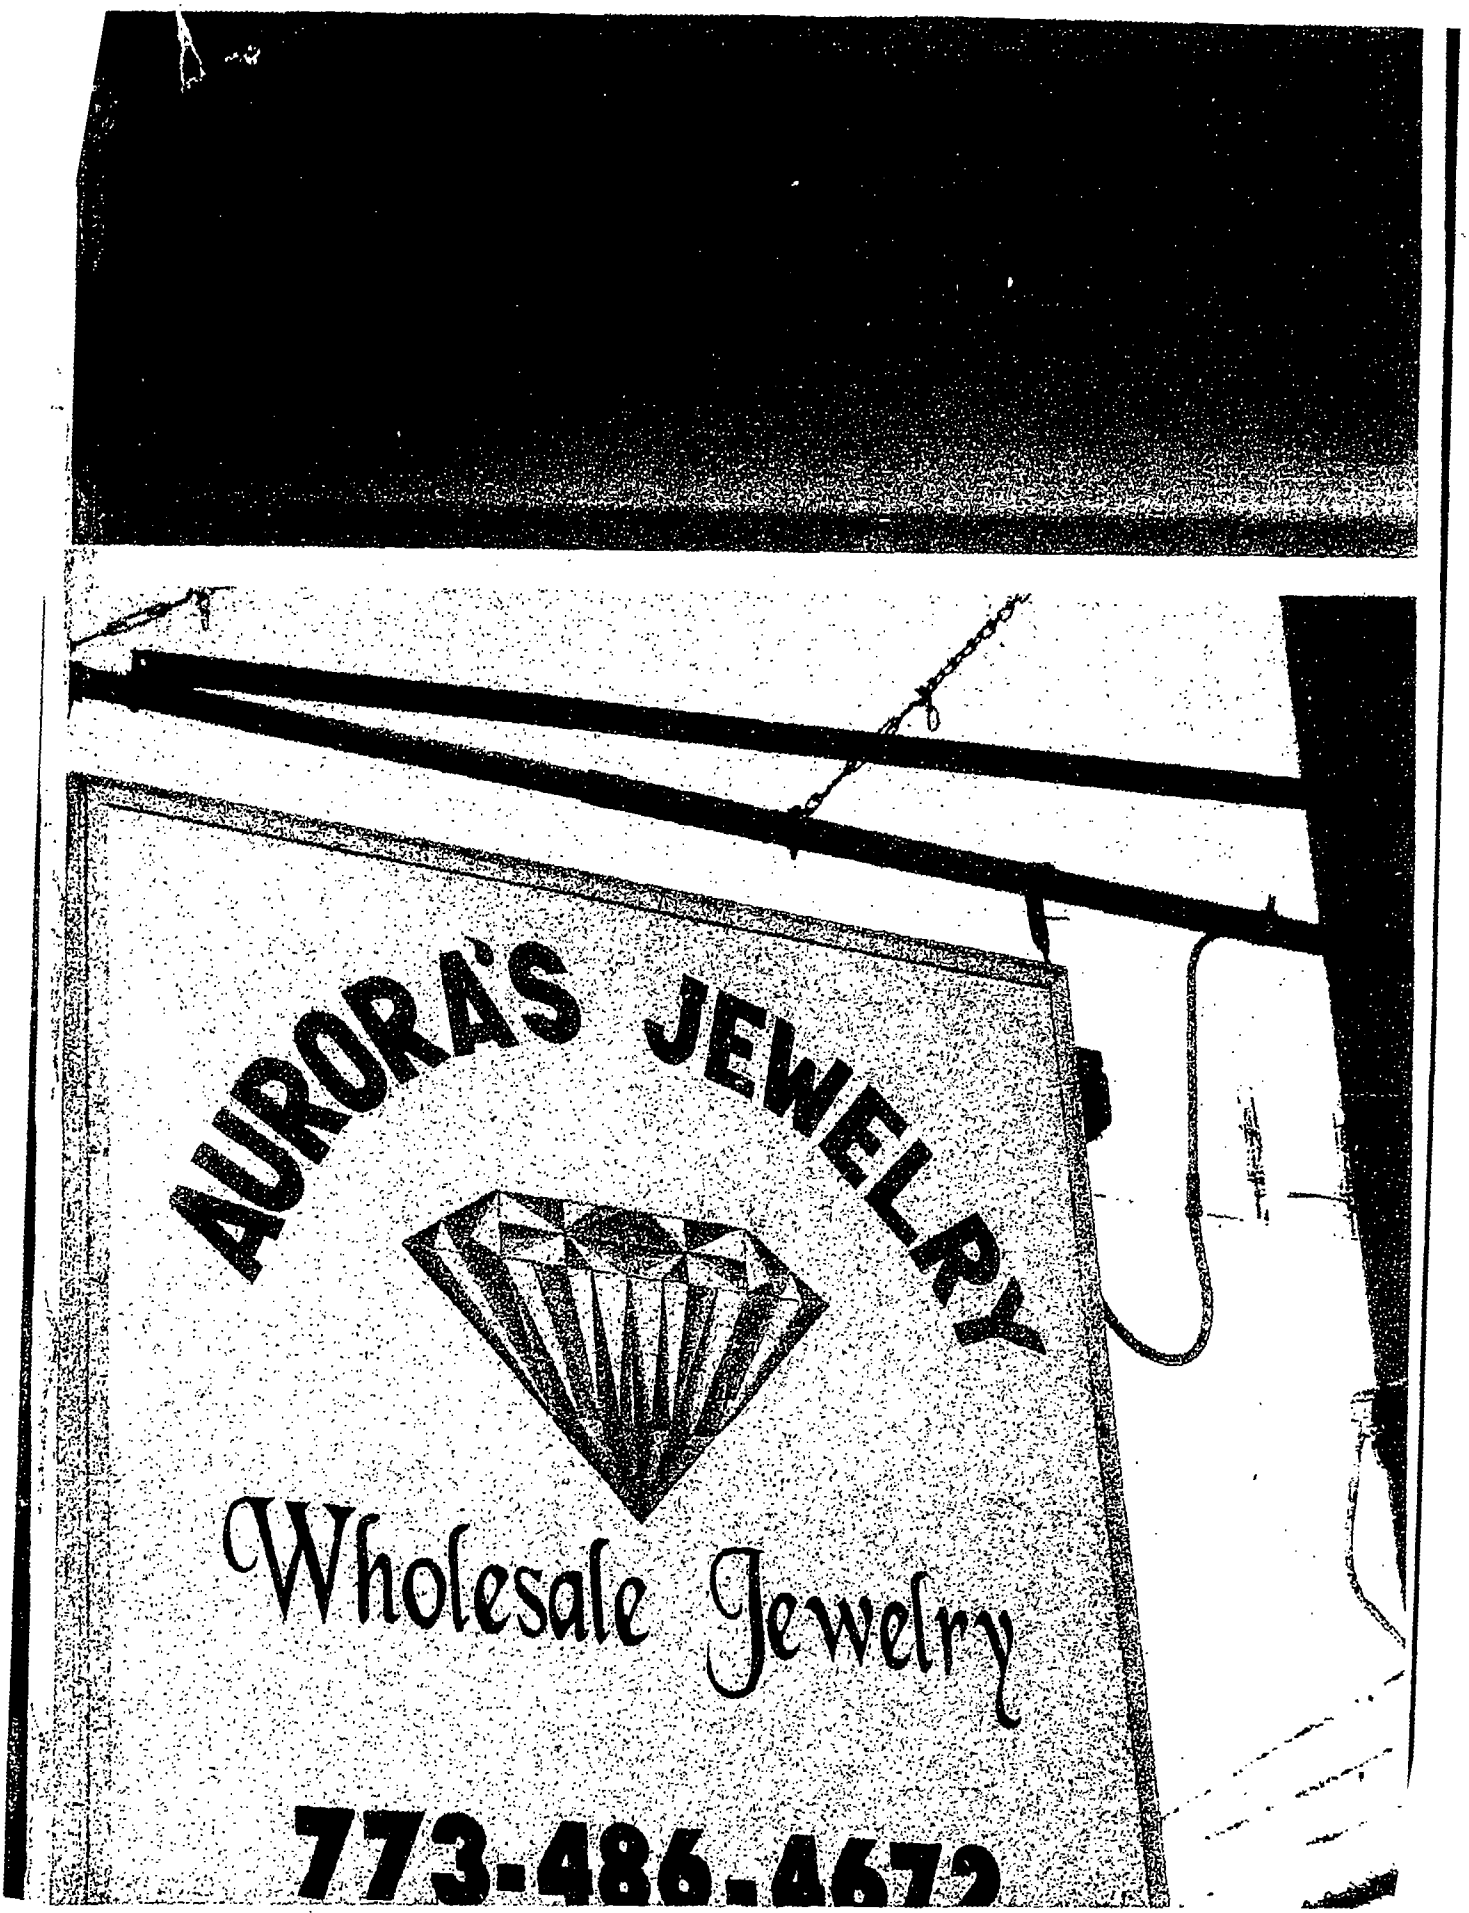
AURORA'S JEWELRY
Wholesale Jewelry
773-486-4672

Department of Business Affairs and Consumer Protection
Small Business Center - Public Way Use Unit
City Hall - 121 N. LaSalle Street, Room 800 • Chicago, IL 60602
(312)-74-GOBIZ (312-744-6249) • (312) 744-1944 (TTY)
http://www.cityofchicago.org/bacp

01/15/2014

Alderman **Reynaldo Colon**
Ward # **35**
City of Chicago
City Hall, Room **203**
121 North LaSalle Street
Chicago, Illinois 60602

Re: An ordinance to use and maintain a portion of the public right-of-way for **one (1) sign(s)** for **AURORA SALES**, adjacent to the premises known as **2432 N. Milwaukee Ave.**.

Dear Alderman **Reynaldo Colon**:

The applicant referenced above has requested the use of the public right-of-way for a **sign(s)**. An ordinance has been prepared by the Department of Business Affairs and Consumer Protection – Small Business Center - Public Way Use Unit for presentation to the City Council. Because this request was made for properties located in your ward, as approved by you as per the attached, I respectfully request that you introduce the attached ordinance at the next City Council meeting.

If you have any questions regarding this ordinance, please contact Anthony Bertuca at (312) 744-5506.

Department of Business Affairs and Consumer Protection

City of Chicago

O2014-661

Office of the City Clerk

Document Tracking Sheet

Meeting Date:	1/15/2014
Sponsor(s):	Colón (35)
Type:	Ordinance
Title:	Grant(s) of privilege in public way for Avis Budget Car Rental
Committee(s) Assignment:	Committee on Transportation and Public Way

ORDINANCE
Avis Budget Car Rental
Acct. No. 375216 - 2
Permit No. 1109202

Be It Ordained by the City Council of the City of Chicago:

SECTION 1. Permission and authority are hereby given and granted to Avis Budget Car Rental, upon the terms and subject to the conditions of this ordinance to maintain and use two (2) sign(s) projecting over the public right-of-way attached to its premises known as 3255 W. Fullerton Ave..

Said sign structure(s) measures as follows; along Fullerton:
One (1) at four point one seven (4.17) feet in length, two point five (2.5) feet in height and eight (8) feet above grade level.
One (1) at eleven point one two (11.12) feet in length, one point six seven (1.67) feet in height and thirteen (13) feet above grade level.

The location of said privilege shall be as shown on prints kept on file with the Department of Business Affairs and Consumer Protection and the Office of the City Clerk.

Said privilege shall be constructed in accordance with plans and specifications approved by the Department of Transportation (Division of Project Development) and Zoning Department - Signs.

This grant of privilege in the public way shall be subject to the provisions of Section 10-28-015 and all other required provisions of the Municipal Code of Chicago.

The grantee shall pay to the City of Chicago as compensation for the privilege #1109202 herein granted the sum of one hundred seventy-five ($175.00) per annum in advance.


A 25% penalty will be added for payments received after due date.

The permit holder agrees to hold the City of Chicago harmless for any damage, relocation or replacement costs associated with damage, relocation or removal of private property caused by the City performing work in the public way.

Authority herein given and granted for a period of five (5) years from and after Date of Passage.

Alderman

Reynaldo Colon/ 35th Ward

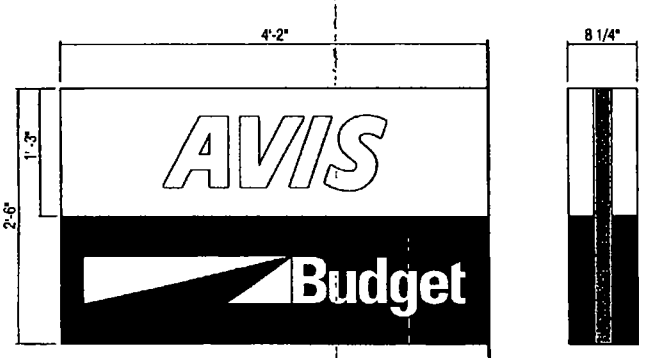


ILLUMINATED EXTERIOR FLAG SIGN

SCALE. 3/4"=1'-0"



EXISTING CONDITIONS

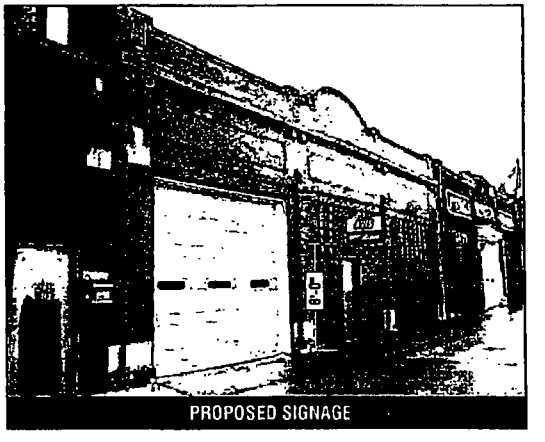

PROPOSED SIGNAGE

AVIS Budget

SIGN 1

Location: 3255 W Fullerton Ave.
Chicago, IL 60647

Proj #: 3200	Loc #: 1355	Date: 05/01/13
Req #: 146614	Drawn By: TI	Page#: 1

Rev #:	Req#:	Date:	Req. By:	Drawn By:	Revision Description:
Rev 1	147987	05/20/13	JC	PS	Added Signs 2 & 3 to art packet
Rev 2	159844	10/07/13	JB	PS	Showed Ground to sign dimensions for signs 1 & 2
Rev 3	000000	00/00/00	XXX	XXX	
Rev 4	000000	00/00/00	XXX	XXX	
Rev 5	000000	00/00/00	XXX	XXX	
Rev 6	000000	00/00/00	XXX	XXX	

FILE PATH: Active\ACCOUNTS\A\Avis Budget Group\Locations\3200-1355 Chicago IL.cdr

The Icon Companies®
icon ims ess

Drawings are the exclusive property of Icon Identity Solutions Inc.. Any unauthorized use or duplication is not permitted

Department of Business Affairs and Consumer Protection
Small Business Center - Public Way Use Unit
City Hall - 121 N. LaSalle Street, Room 800 • Chicago, IL 60602
(312)-74-GOBIZ (312-744-6249) • (312) 744-1944 (TTY)
http://www.cityofchicago.org/bacp

01/15/2014

Alderman **Reynaldo Colon**
Ward # **35**
City of Chicago
City Hall, Room **203**
121 North LaSalle Street
Chicago, Illinois 60602

Re: An ordinance to use and maintain a portion of the public right-of-way for **two (2) sign(s)** for **Avis Budget Car Rental**, adjacent to the premises known as **3255 W. Fullerton Ave.**.

Dear Alderman **Reynaldo Colon**:

The applicant referenced above has requested the use of the public right-of-way for a **sign(s)**. An ordinance has been prepared by the Department of Business Affairs and Consumer Protection – Small Business Center - Public Way Use Unit for presentation to the City Council. Because this request was made for properties located in your ward, as approved by you as per the attached, I respectfully request that you introduce the attached ordinance at the next City Council meeting.

If you have any questions regarding this ordinance, please contact Anthony Bertuca at (312) 744-5506.

Department of Business Affairs and Consumer Protection

City of Chicago

O2014-663

Office of the City Clerk

Document Tracking Sheet

Meeting Date:	1/15/2014
Sponsor(s):	Colón (35)
Type:	Ordinance
Title:	Grant(s) of privilege in public way for Heavenly
Committee(s) Assignment:	Committee on Transportation and Public Way

ORDINANCE
HEAVENLY
Acct. No. 329214 - 1
Permit No. 1109822

Be It Ordained by the City Council of the City of Chicago:

SECTION 1. Permission and authority are hereby given and granted to HEAVENLY, upon the terms and subject to the conditions of this ordinance to maintain and use one (1) sign(s) projecting over the public right-of-way attached to its premises known as 2662 N. Sawyer Ave..

Said sign structure(s) measures as follows; along N Sawyer Ave:
One (1) at sixteen point eight three (16.83) feet in length, four point six seven (4.67) feet in height and thirteen point eight three (13.83) feet above grade level.

The location of said privilege shall be as shown on prints kept on file with the Department of Business Affairs and Consumer Protection and the Office of the City Clerk.

Said privilege shall be constructed in accordance with plans and specifications approved by the Department of Transportation (Division of Project Development) and Zoning Department - Signs.

This grant of privilege in the public way shall be subject to the provisions of Section 10-28-015 and all other required provisions of the Municipal Code of Chicago.

The grantee shall pay to the City of Chicago as compensation for the privilege #1109822 herein granted the sum of three hundred ($300.00) per annum in advance.


A 25% penalty will be added for payments received after due date.

The permit holder agrees to hold the City of Chicago harmless for any damage, relocation or replacement costs associated with damage, relocation or removal of private property caused by the City performing work in the public way.

Authority herein given and granted for a period of five (5) years from and after 11/19/2013.

Alderman _____

Reynaldo Colon 35th Ward

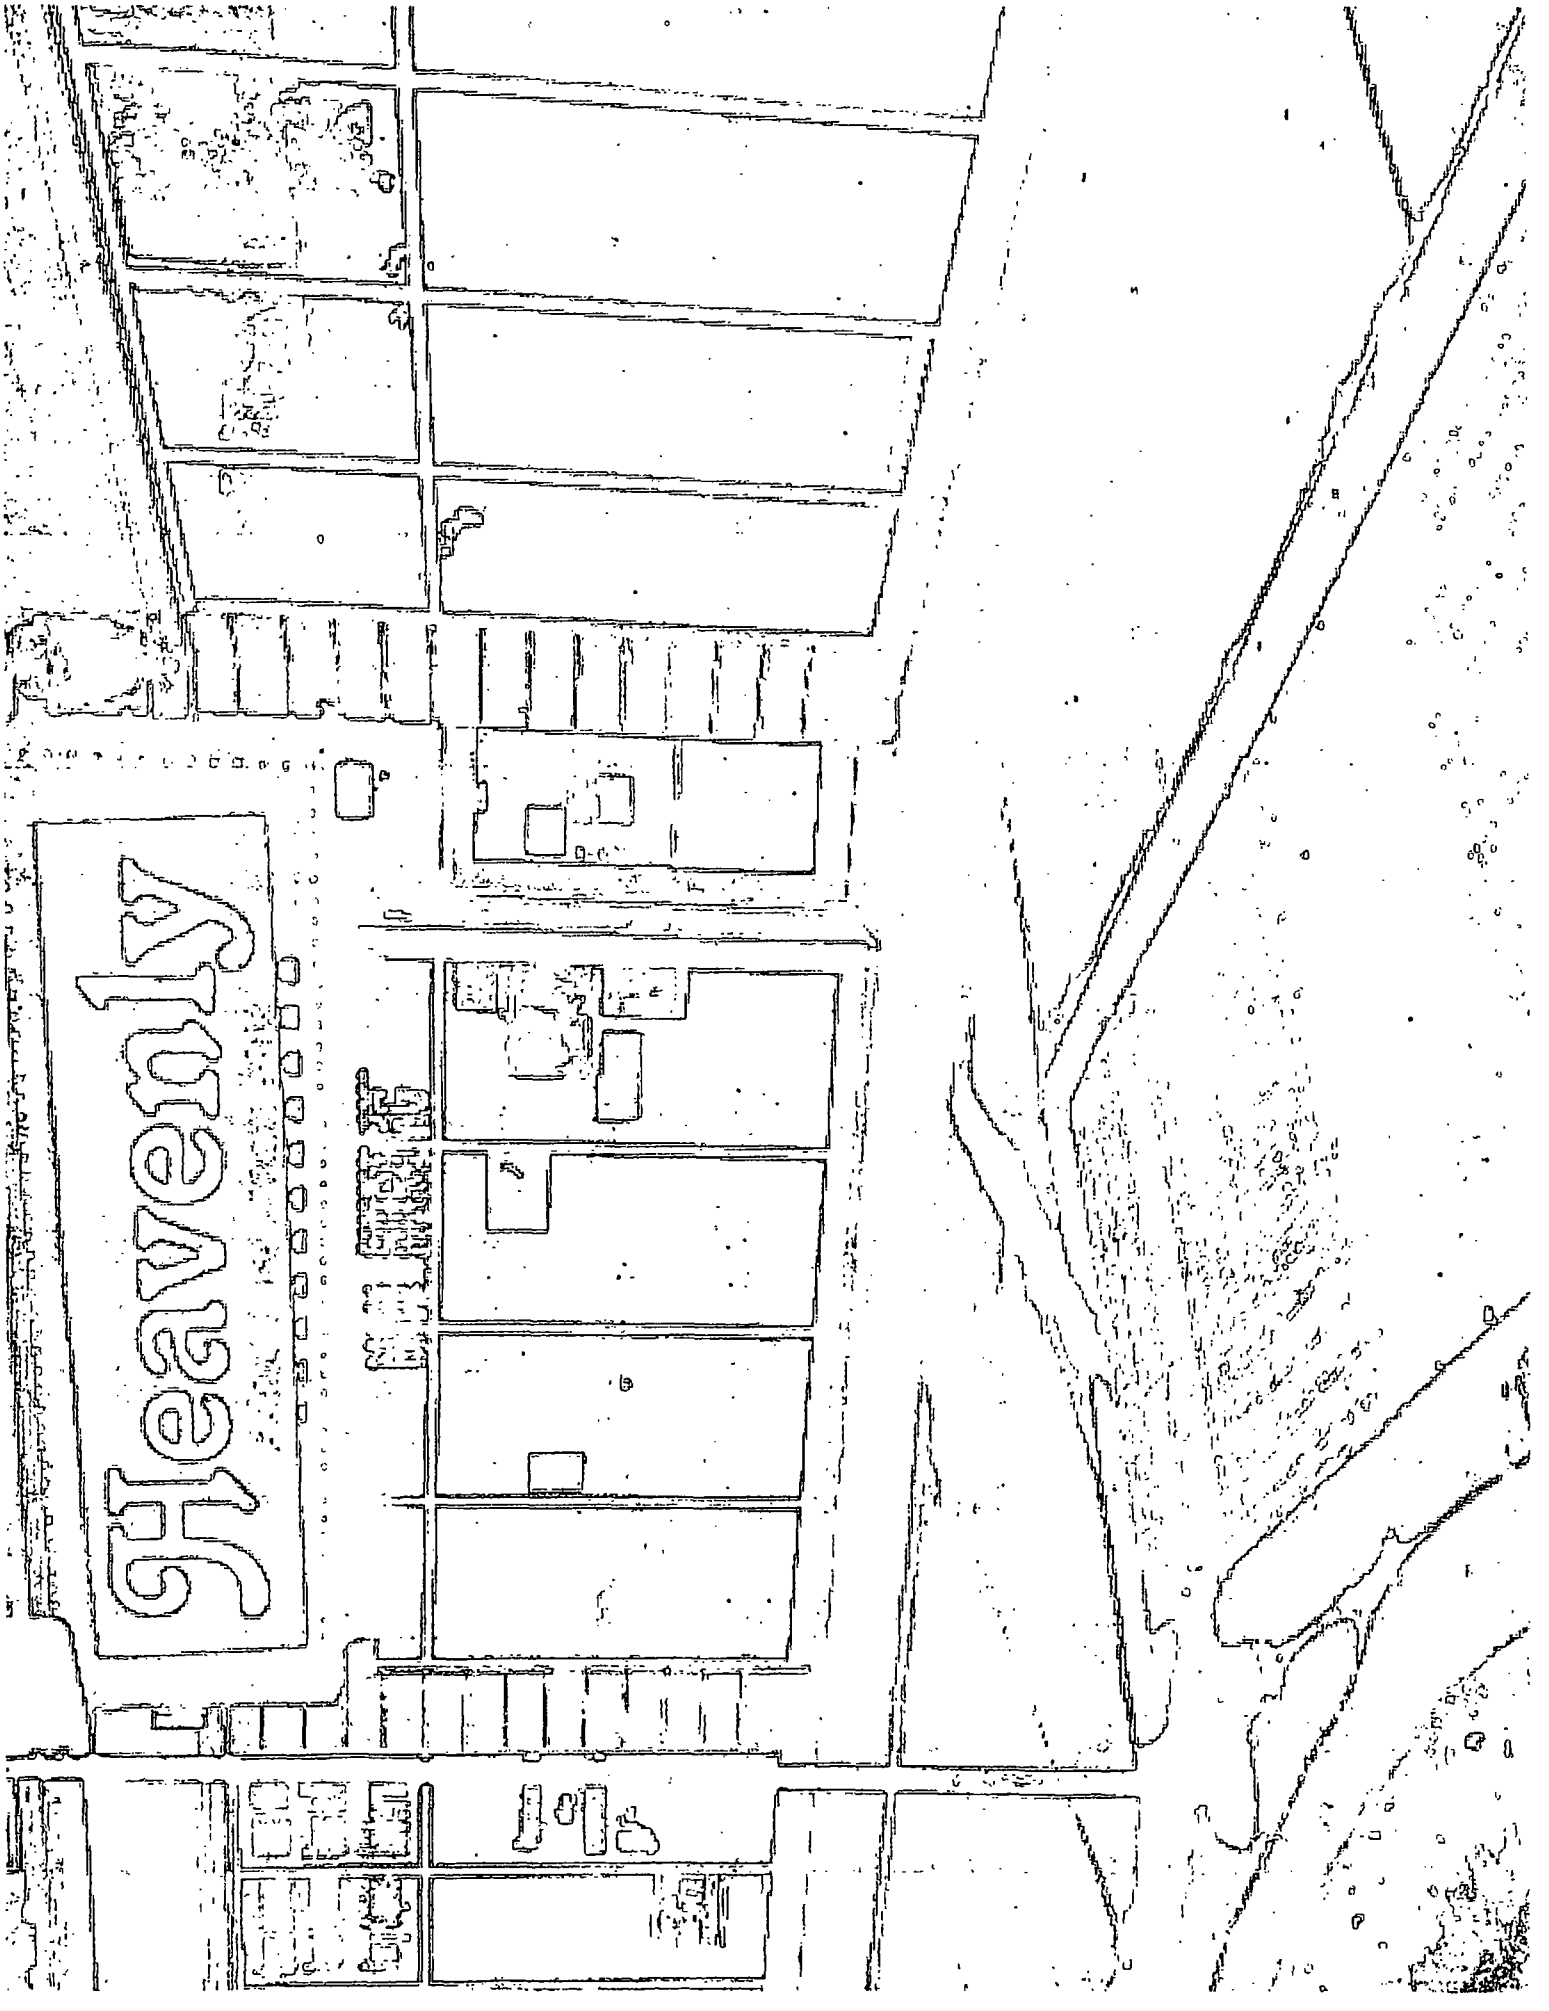
Heavenly

Department of Business Affairs and Consumer Protection
Small Business Center - Public Way Use Unit
City Hall - 121 N. LaSalle Street, Room 800 • Chicago, IL 60602
(312)-74-GOBIZ (312-744-6249) • (312) 744-1944 (TTY)
http://www.cityofchicago.org/bacp

01/15/2014

Alderman **Reynaldo Colon**
Ward # **35**
City of Chicago
City Hall, Room **203**
121 North LaSalle Street
Chicago, Illinois 60602

Re: An ordinance to use and maintain a portion of the public right-of-way for **one (1) sign(s)** for **HEAVENLY**, adjacent to the premises known as **2662 N. Sawyer Ave.**.

Dear Alderman **Reynaldo Colon**:

The applicant referenced above has requested the use of the public right-of-way for a **sign(s)**. An ordinance has been prepared by the Department of Business Affairs and Consumer Protection – Small Business Center - Public Way Use Unit for presentation to the City Council. Because this request was made for properties located in your ward, as approved by you as per the attached, I respectfully request that you introduce the attached ordinance at the next City Council meeting.

If you have any questions regarding this ordinance, please contact Anthony Bertuca at (312) 744-5506.

Department of Business Affairs and Consumer Protection

City of Chicago

O2014-665

Office of the City Clerk

Document Tracking Sheet

Meeting Date:	1/15/2014
Sponsor(s):	Colón (35)
Type:	Ordinance
Title:	Grant(s) of privilege in public way for Illinois Vehicle Insurance Agency
Committee(s) Assignment:	Committee on Transportation and Public Way

ORDINANCE
ILLINOIS VEHICLE INSURANCE AGENCY
Acct. No. 313049 - 24
Permit No. 1110262

Be It Ordained by the City Council of the City of Chicago:

SECTION 1. Permission and authority are hereby given and granted to ILLINOIS VEHICLE INSURANCE AGENCY, upon the terms and subject to the conditions of this ordinance to maintain and use two (2) sign(s) projecting over the public right-of-way attached to its premises known as 3415 W. Irving Park Rd..

Said sign structure(s) measures as follows; along W IRVING PARK RD:
One (1) at thirteen (13) feet in length, three (3) feet in height and forty (40) feet above grade level.
One (1) at twelve point three (12.3) feet in length, three (3) feet in height and forty-three (43) feet above grade level.

The location of said privilege shall be as shown on prints kept on file with the Department of Business Affairs and Consumer Protection and the Office of the City Clerk.

Said privilege shall be constructed in accordance with plans and specifications approved by the Department of Transportation (Division of Project Development) and Zoning Department - Signs.

This grant of privilege in the public way shall be subject to the provisions of Section 10-28-015 and all other required provisions of the Municipal Code of Chicago.

The grantee shall pay to the City of Chicago as compensation for the privilege #1110262 herein granted the sum of six hundred ($600.00) per annum in advance.


A 25% penalty will be added for payments received after due date.

The permit holder agrees to hold the City of Chicago harmless for any damage, relocation or replacement costs associated with damage, relocation or removal of private property caused by the City performing work in the public way.

Authority herein given and granted for a period of five (5) years from and after 01/13/2014.

Alderman

Reynaldo Colón 35th Ward

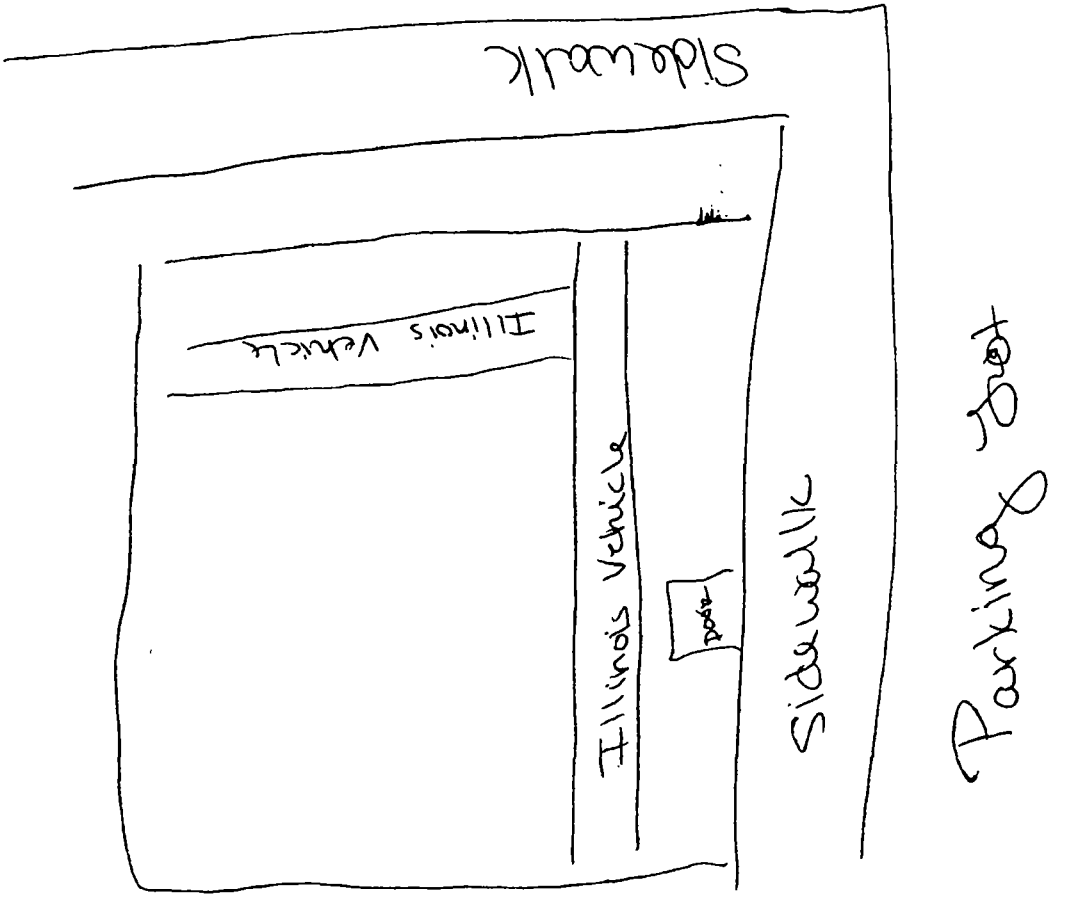
Sidewalk
Illinois Vehicle
Illinois Vehicle
Post
Sidewalk
Parking Spot

Department of Business Affairs and Consumer Protection
Small Business Center - Public Way Use Unit
City Hall - 121 N LaSalle Street, Room 800 • Chicago, IL 60602
(312)-74-GOBIZ (312-744-6249) • (312) 744-1944 (TTY)
http://www.cityofchicago.org/bacp

01/15/2014

Alderman **Reynaldo Colon**
Ward # **35**
City of Chicago
City Hall, Room **203**
121 North LaSalle Street
Chicago, Illinois 60602

Re: An ordinance to use and maintain a portion of the public right-of-way for **two (2) sign(s)** for **ILLINOIS VEHICLE INSURANCE AGENCY**, adjacent to the premises known as **3415 W. Irving Park Rd.**.

Dear Alderman **Reynaldo Colon**:

The applicant referenced above has requested the use of the public right-of-way for a **sign(s)**. An ordinance has been prepared by the Department of Business Affairs and Consumer Protection – Small Business Center - Public Way Use Unit for presentation to the City Council. Because this request was made for properties located in your ward, as approved by you as per the attached, I respectfully request that you introduce the attached ordinance at the next City Council meeting.

If you have any questions regarding this ordinance, please contact Anthony Bertuca at (312) 744-5506.

Department of Business Affairs and Consumer Protection

City of Chicago

O2014-668

Office of the City Clerk

Document Tracking Sheet

Meeting Date:	1/15/2014
Sponsor(s):	Colón (35)
Type:	Ordinance
Title:	Grant(s) of privilege in public way for Logan Square Auto Repair
Committee(s) Assignment:	Committee on Transportation and Public Way

ORDINANCE
LOGAN SQUARE AUTO REPAIR
Acct. No. 58254 - 1
Permit No. 1110102

Be It Ordained by the City Council of the City of Chicago:

SECTION 1. Permission and authority are hereby given and granted to LOGAN SQUARE AUTO REPAIR, upon the terms and subject to the conditions of this ordinance to maintain and use one (1) sign(s) projecting over the public right-of-way attached to its premises known as 2442 N. Milwaukee Ave..

Said sign structure(s) measures as follows; along N. Milwaukee Avenue:
One (1) at six (6) feet in length, six (6) feet in height and fourteen (14) feet above grade level.

The location of said privilege shall be as shown on prints kept on file with the Department of Business Affairs and Consumer Protection and the Office of the City Clerk.

Said privilege shall be constructed in accordance with plans and specifications approved by the Department of Transportation (Division of Project Development) and Zoning Department - Signs.

This grant of privilege in the public way shall be subject to the provisions of Section 10-28-015 and all other required provisions of the Municipal Code of Chicago.


The grantee shall pay to the City of Chicago as compensation for the privilege #1110102 herein granted the sum of three hundred ($300.00) per annum in advance.


A 25% penalty will be added for payments received after due date.

The permit holder agrees to hold the City of Chicago harmless for any damage, relocation or replacement costs associated with damage, relocation or removal of private property caused by the City performing work in the public way.

Authority herein given and granted for a period of five (5) years from and after 06/11/2013.

Alderman _____
Reynaldo Colon 35th Ward

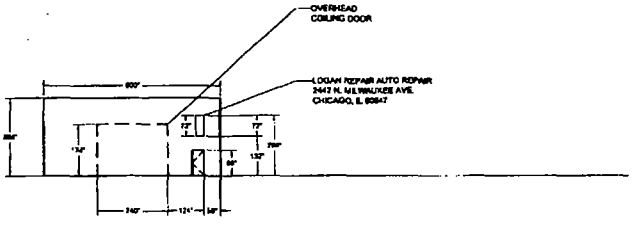
OVERHEAD
COILING DOOR
LOGAN REPAIR AUTO REPAIR
2447 N. MILWAUKEE AVE.
CHICAGO, IL 60647

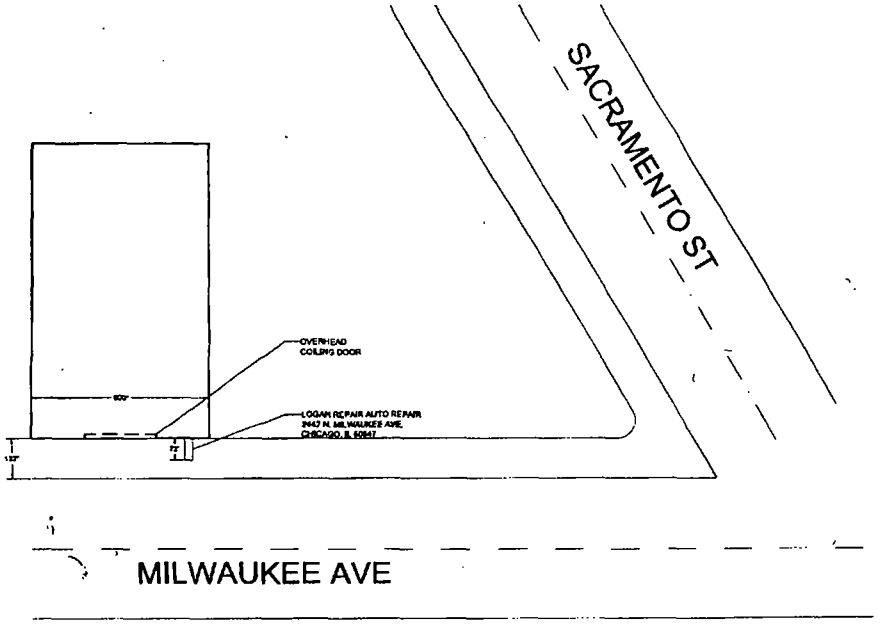
SACRAMENTO ST
OVERHEAD
COILING DOOR
LOGAN REPAIR AUTO REPAIR
2447 N. MILWAUKEE AVE.
CHICAGO, IL 60647
MILWAUKEE AVE

Department of Business Affairs and Consumer Protection
Small Business Center - Public Way Use Unit
City Hall - 121 N LaSalle Street, Room 800 • Chicago, IL 60602
(312)-74-GOBIZ (312-744-6249) • (312) 744-1944 (TTY)
http //www cityofchicago.org/bacp

01/15/2014

Alderman **Reynaldo Colon**
Ward # **35**
City of Chicago
City Hall, Room **203**
121 North LaSalle Street
Chicago, Illinois 60602

Re: An ordinance to use and maintain a portion of the public right-of-way for **one (1) sign(s)** for **LOGAN SQUARE AUTO REPAIR**, adjacent to the premises known as **2442 N. Milwaukee Ave.**.

Dear Alderman **Reynaldo Colon**:

The applicant referenced above has requested the use of the public right-of-way for a **sign(s)**. An ordinance has been prepared by the Department of Business Affairs and Consumer Protection – Small Business Center - Public Way Use Unit for presentation to the City Council. Because this request was made for properties located in your ward, as approved by you as per the attached, I respectfully request that you introduce the attached ordinance at the next City Council meeting.

If you have any questions regarding this ordinance, please contact Anthony Bertuca at (312) 744-5506.

Department of Business Affairs and Consumer Protection

City of Chicago

O2014-670

Office of the City Clerk

Document Tracking Sheet

Meeting Date:	1/15/2014
Sponsor(s):	Colón (35)
Type:	Ordinance
Title:	Grant(s) of privilege in public way for National Promotions & Advertising, Inc.
Committee(s) Assignment:	Committee on Transportation and Public Way

ORDINANCE
NATIONAL PROMOTIONS & ADVERTISING, INC
Acct. No. 355671 - 13
Permit No. 1102249

Be It Ordained by the City Council of the City of Chicago:

SECTION 1. Permission and authority are hereby given and granted to NATIONAL PROMOTIONS & ADVERTISING, INC, upon the terms and subject to the conditions of this ordinance to maintain and use one (1) sign(s) projecting over the public right-of-way attached to its premises known as 2385 N. Milwaukee Ave..

Said sign structure(s) measures as follows; along W. Fullerton:
One (1) at fourteen (14) feet in length, seven (7) feet in height and eight point two five (8.25) feet above grade level.

The location of said privilege shall be as shown on prints kept on file with the Department of Business Affairs and Consumer Protection and the Office of the City Clerk.

Said privilege shall be constructed in accordance with plans and specifications approved by the Department of Transportation (Division of Project Development) and Zoning Department - Signs.

This grant of privilege in the public way shall be subject to the provisions of Section 10-28-015 and all other required provisions of the Municipal Code of Chicago.

The grantee shall pay to the City of Chicago as compensation for the privilege #1102249 herein granted the sum of three hundred ($300.00) per annum in advance.


A 25% penalty will be added for payments received after due date.

The permit holder agrees to hold the City of Chicago harmless for any damage, relocation or replacement costs associated with damage, relocation or removal of private property caused by the City performing work in the public way.

Authority herein given and granted for a period of five (5) years from and after Date of Passage.

Alderman _____
Reynaldo Colon 35th Ward

NPA - LOCATION: 2385 N. MILWAUKEE(NORTH ELEVATION - FULLERTON AVE), CHICAGO, IL

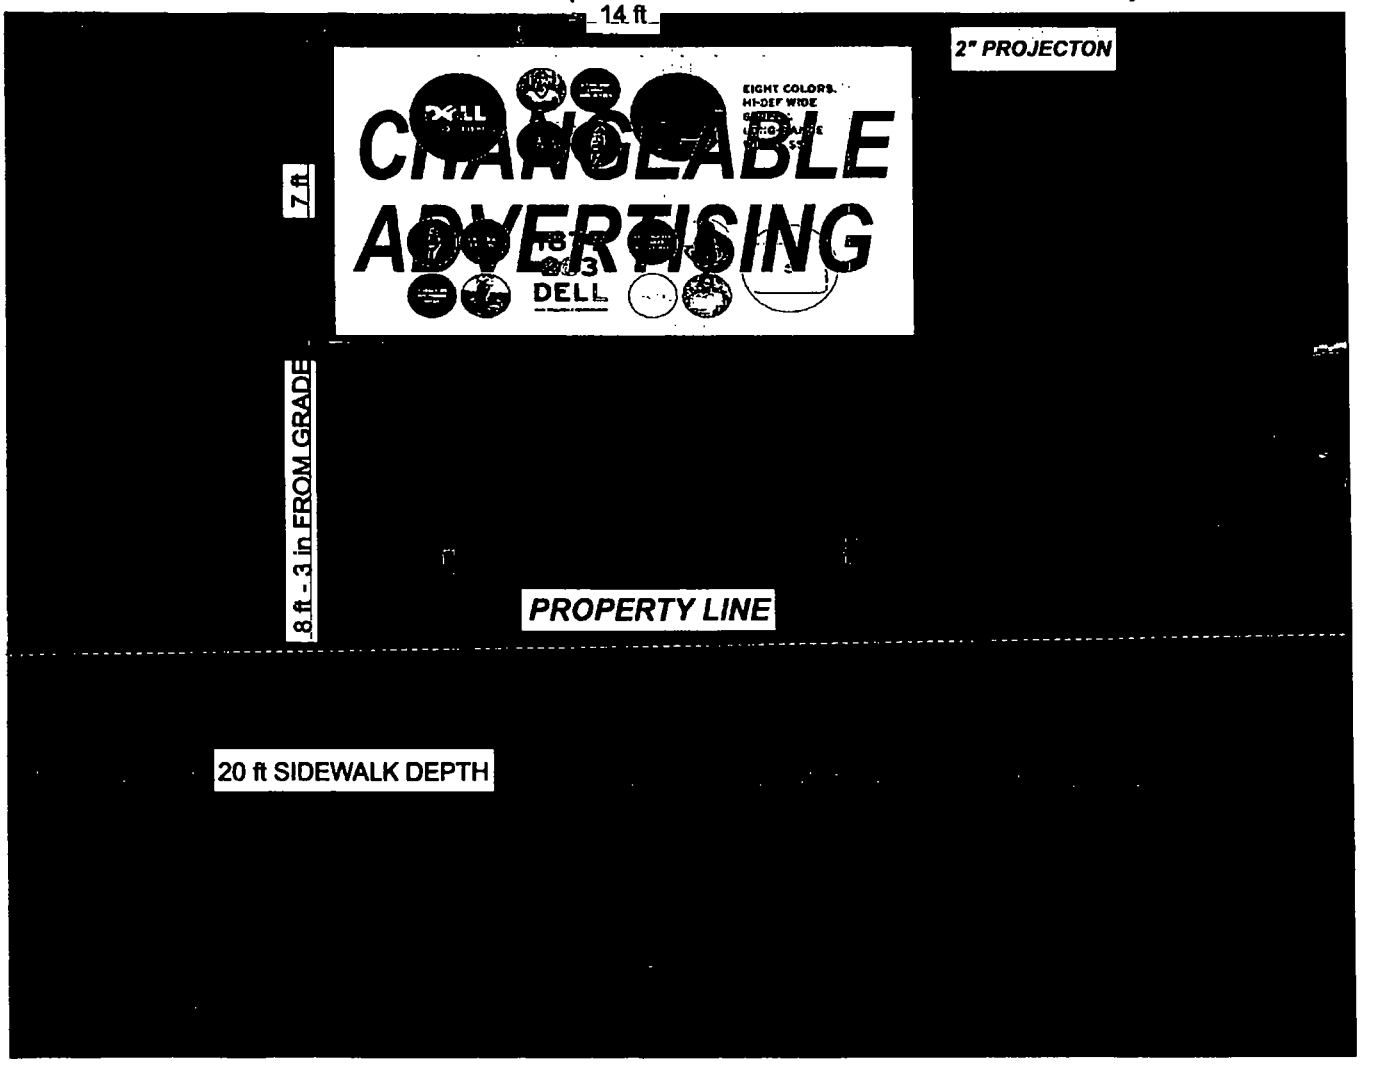

Department of Business Affairs and Consumer Protection
Small Business Center - Public Way Use Unit
City Hall - 121 N. LaSalle Street, Room 800 • Chicago, IL 60602
(312)-74-GOBIZ (312-744-6249) • (312) 744-1944 (TTY)
http://www.cityofchicago.org/bacp

01/15/2014

Alderman **Reynaldo Colon**
Ward # **35**
City of Chicago
City Hall, Room **203**
121 North LaSalle Street
Chicago, Illinois 60602

Re: An ordinance to use and maintain a portion of the public right-of-way for **one (1) sign(s)** for **NATIONAL PROMOTIONS & ADVERTISING, INC**, adjacent to the premises known as **2385 N. Milwaukee Ave.**.

Dear Alderman **Reynaldo Colon**:

The applicant referenced above has requested the use of the public right-of-way for a **sign(s)**. An ordinance has been prepared by the Department of Business Affairs and Consumer Protection – Small Business Center - Public Way Use Unit for presentation to the City Council. Because this request was made for properties located in your ward, as approved by you as per the attached, I respectfully request that you introduce the attached ordinance at the next City Council meeting.

If you have any questions regarding this ordinance, please contact Anthony Bertuca at (312) 744-5506.

Department of Business Affairs and Consumer Protection

City of Chicago

O2014-672

Office of the City Clerk

Document Tracking Sheet

Meeting Date:	1/15/2014
Sponsor(s):	Colón (35)
Type:	Ordinance
Title:	Grant(s) of privilege in public way for Omar Jewelry - security cameras
Committee(s) Assignment:	Committee on Transportation and Public Way

ORDINANCE
OMAR JEWELRY
Acct. No. 37576 - 1
Permit No. 1109921

Be It Ordained by the City Council of the City of Chicago:

SECTION 1. Permission and authority are hereby given and granted to OMAR JEWELRY, upon the terms and subject to the conditions of this ordinance to maintain and use, as now constructed, two (2) Security Camera(s) projecting over the public right-of-way for security purposes adjacent to its premises known as 2624 N. Milwaukee Ave..

Said Security Camera(s) at N. Milwaukee Avenue measure(s):
Two (2) at three point eight three (3.83) feet in length, twelve (12) feet in width and fifteen point one seven (15.17) feet above grade level.

The location of said privilege shall be as shown on prints kept on file with the Department of Business Affairs and Consumer Protection and the Office of the City Clerk.

Said privilege shall be constructed in accordance with plans and specifications approved by the Department of Planning and Development and Department of Transportation (Division of Project Development).

This grant of privilege in the public way shall be subject to the provisions of Section 10-28-015 and all other required provisions of the Municipal Code of Chicago.

The grantee shall pay to the City of Chicago as compensation for the privilege #1109921 herein granted the sum of zero ($.00) per annum in advance.


A 25% penalty will be added for payments received after due date.

The permit holder agrees to hold the City of Chicago harmless for any damage, relocation or replacement costs associated with damage, relocation or removal of private property caused by the City performing work in the public way.

Authority herein given and granted for a period of five (5) years from and after 09/10/2013.

Alderman

Reynaldo Colon 35th Ward

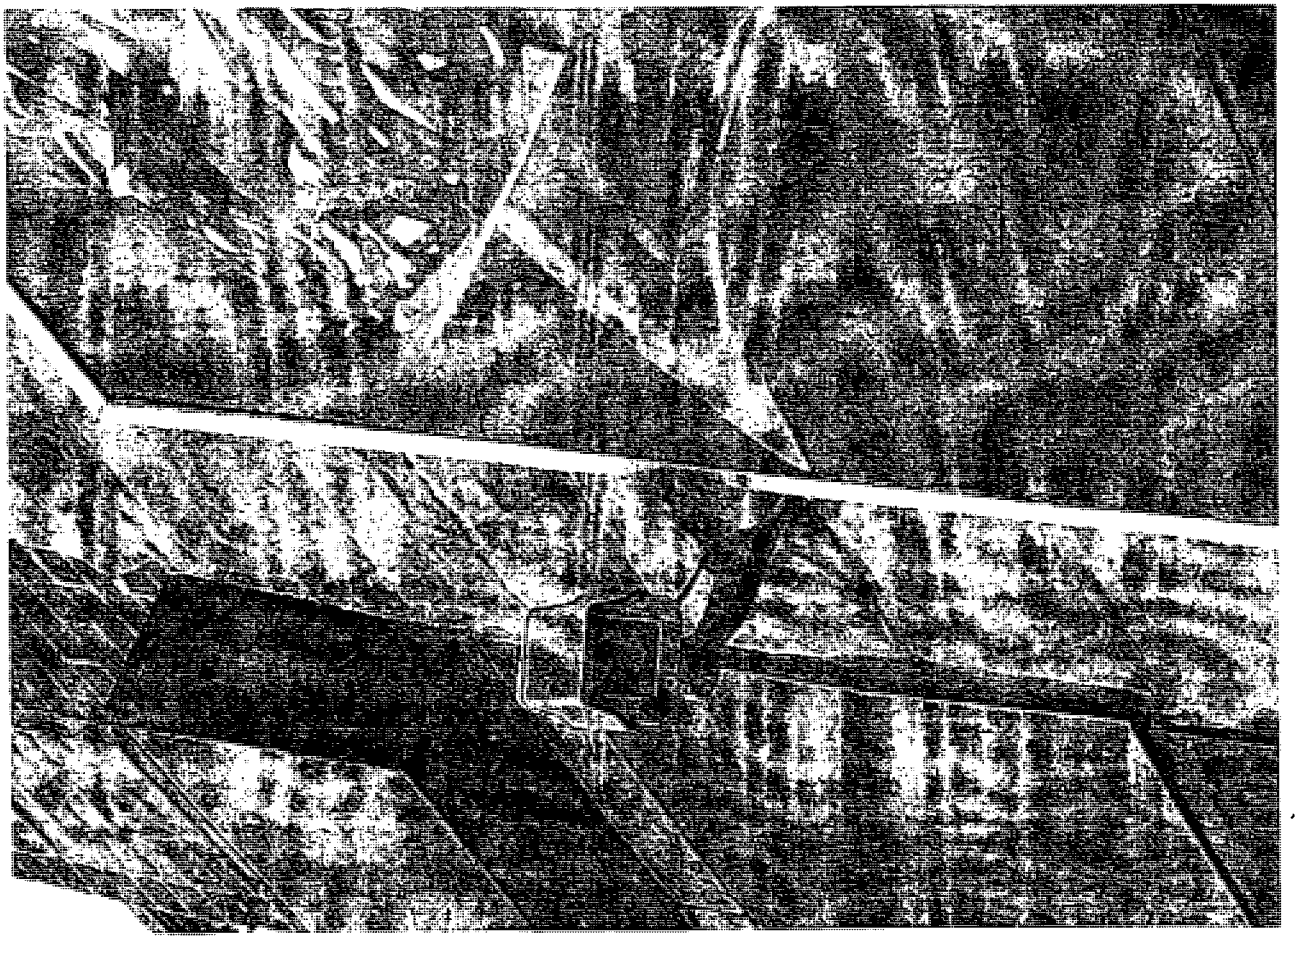

Department of Business Affairs and Consumer Protection
Small Business Center - Public Way Use Unit
City Hall - 121 N. LaSalle Street, Room 800 • Chicago, IL 60602
(312)-74-GOBIZ (312-744-6249) • (312) 744-1944 (TTY)
http://www.cityofchicago.org/bacp

01/15/2014

Alderman **Reynaldo Colon**
Ward # **35**
City of Chicago
City Hall, Room **203**
121 North LaSalle Street
Chicago, Illinois 60602

Re: An ordinance to use and maintain a portion of the public right-of-way for **two (2) security camera(s)** for **OMAR JEWELRY**, adjacent to the premises known as **2624 N. Milwaukee Ave.**.

Dear Alderman **Reynaldo Colon**:

The applicant referenced above has requested the use of the public right-of-way for a **security camera(s)**. An ordinance has been prepared by the Department of Business Affairs and Consumer Protection – Small Business Center - Public Way Use Unit for presentation to the City Council. Because this request was made for properties located in your ward, as approved by you as per the attached, I respectfully request that you introduce the attached ordinance at the next City Council meeting.

If you have any questions regarding this ordinance, please contact Anthony Bertuca at (312) 744-5506.

Department of Business Affairs and Consumer Protection

City of Chicago

O2014-674

Office of the City Clerk

Document Tracking Sheet

Meeting Date:	*1/15/2014*
Sponsor(s):	Colón (35)
Type:	Ordinance
Title:	Grant(s) of privilege in public way for Omar Jewelry - sign
Committee(s) Assignment:	Committee on Transportation and Public Way

ORDINANCE
OMAR JEWELRY
Acct. No. 37576 - 1
Permit No. 1109922

Be It Ordained by the City Council of the City of Chicago:

SECTION 1. Permission and authority are hereby given and granted to OMAR JEWELRY, upon the terms and subject to the conditions of this ordinance to maintain and use one (1) sign(s) projecting over the public right-of-way attached to its premises known as 2624 N. Milwaukee Ave..

Said sign structure(s) measures as follows; along N. Milwaukee Avenue:
One (1) at eight point one seven (8.17) feet in length, four (4) feet in height and eleven point one seven (11.17) feet above grade level.

The location of said privilege shall be as shown on prints kept on file with the Department of Business Affairs and Consumer Protection and the Office of the City Clerk.

Said privilege shall be constructed in accordance with plans and specifications approved by the Department of Transportation (Division of Project Development) and Zoning Department - Signs.

This grant of privilege in the public way shall be subject to the provisions of Section 10-28-015 and all other required provisions of the Municipal Code of Chicago.

The grantee shall pay to the City of Chicago as compensation for the privilege #1109922 herein granted the sum of three hundred ($300.00) per annum in advance.


A 25% penalty will be added for payments received after due date.

The permit holder agrees to hold the City of Chicago harmless for any damage, relocation or replacement costs associated with damage, relocation or removal of private property caused by the City performing work in the public way.

Authority herein given and granted for a period of five (5) years from and after 09/10/2013.

Alderman

Reynaldo Colon 35th Ward

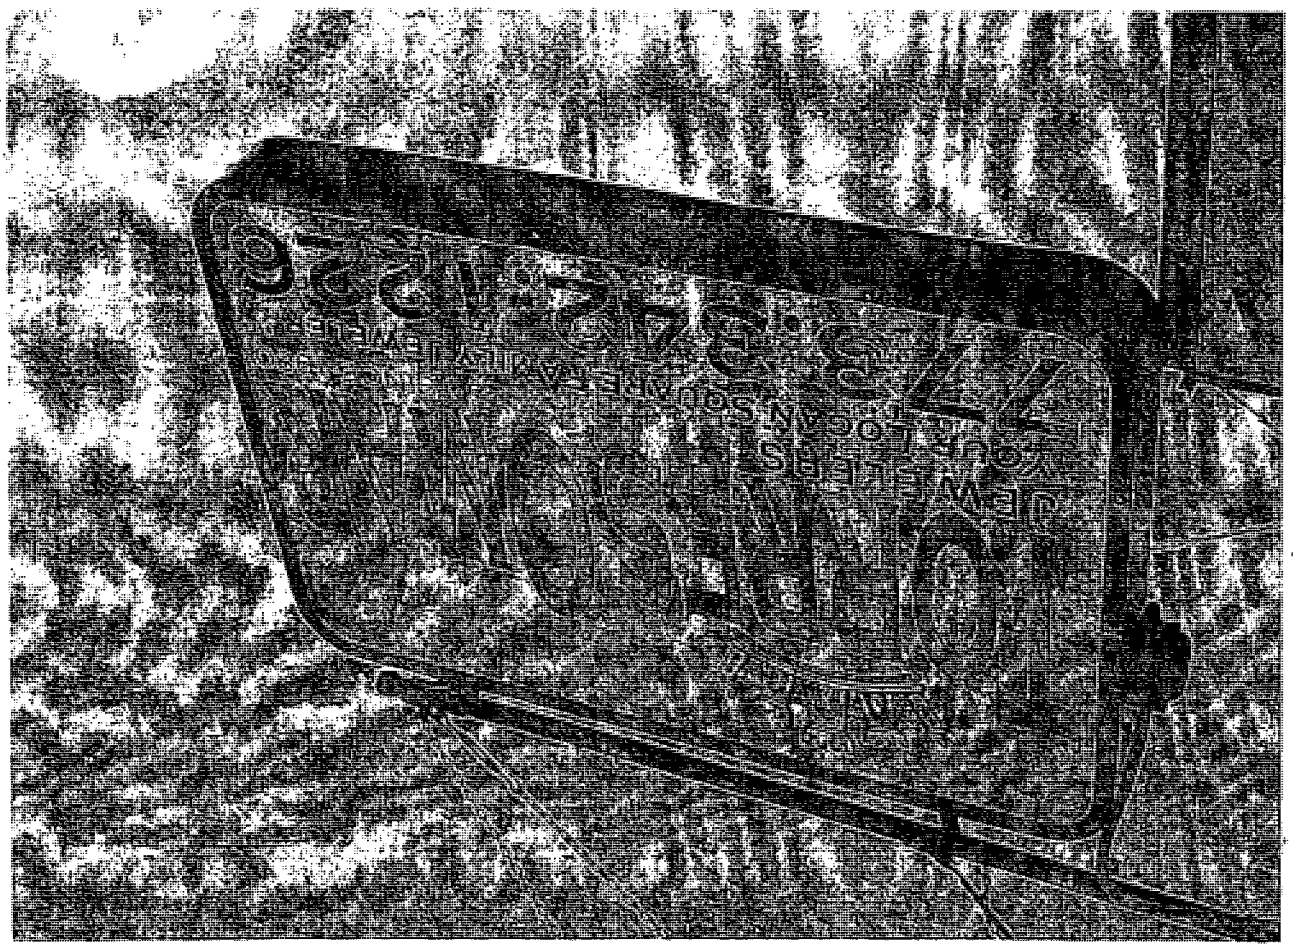

Department of Business Affairs and Consumer Protection
Small Business Center - Public Way Use Unit
City Hall - 121 N LaSalle Street, Room 800 • Chicago, IL 60602
(312)-74-GOBIZ (312-744-6249) • (312) 744-1944 (TTY)
http://www.cityofchicago.org/bacp

01/15/2014

Alderman **Reynaldo Colon**
Ward # **35**
City of Chicago
City Hall, Room **203**
121 North LaSalle Street
Chicago, Illinois 60602

Re: An ordinance to use and maintain a portion of the public right-of-way for **one (1) sign(s)** for **OMAR JEWELRY**, adjacent to the premises known as **2624 N. Milwaukee Ave.**.

Dear Alderman **Reynaldo Colon**:

The applicant referenced above has requested the use of the public right-of-way for a **sign(s)**. An ordinance has been prepared by the Department of Business Affairs and Consumer Protection – Small Business Center - Public Way Use Unit for presentation to the City Council. Because this request was made for properties located in your ward, as approved by you as per the attached, I respectfully request that you introduce the attached ordinance at the next City Council meeting.

If you have any questions regarding this ordinance, please contact Anthony Bertuca at (312) 744-5506.

Department of Business Affairs and Consumer Protection

City of Chicago

O2014-675

Office of the City Clerk

Document Tracking Sheet

Meeting Date:	1/15/2014
Sponsor(s):	Colón (35)
Type:	Ordinance
Title:	Grant(s) of privilege in public way for Owl Bar, The
Committee(s) Assignment:	Committee on Transportation and Public Way

ORDINANCE
THE OWL BAR
Acct. No. 24075 - 1
Permit No. 1109783

Be It Ordained by the City Council of the City of Chicago:

SECTION 1. Permission and authority are hereby given and granted to THE OWL BAR, upon the terms and subject to the conditions of this ordinance to maintain and use one (1) sign(s) projecting over the public right-of-way attached to its premises known as 2521 N. Milwaukee Ave..

Said sign structure(s) measures as follows; along N. Milwaukee Avenue:
One (1) at eight (8) feet in length, four (4) feet in height and eleven point seven five (11.75) feet above grade level.

The location of said privilege shall be as shown on prints kept on file with the Department of Business Affairs and Consumer Protection and the Office of the City Clerk.

Said privilege shall be constructed in accordance with plans and specifications approved by the Department of Transportation (Division of Project Development) and Zoning Department - Signs.

This grant of privilege in the public way shall be subject to the provisions of Section 10-28-015 and all other required provisions of the Municipal Code of Chicago.

The grantee shall pay to the City of Chicago as compensation for the privilege #1109783 herein granted the sum of three hundred ($300.00) per annum in advance.


A 25% penalty will be added for payments received after due date.

The permit holder agrees to hold the City of Chicago harmless for any damage, relocation or replacement costs associated with damage, relocation or removal of private property caused by the City performing work in the public way.

Authority herein given and granted for a period of five (5) years from and after 11/05/2013.

Alderman

Reynaldo Colon 35th Ward

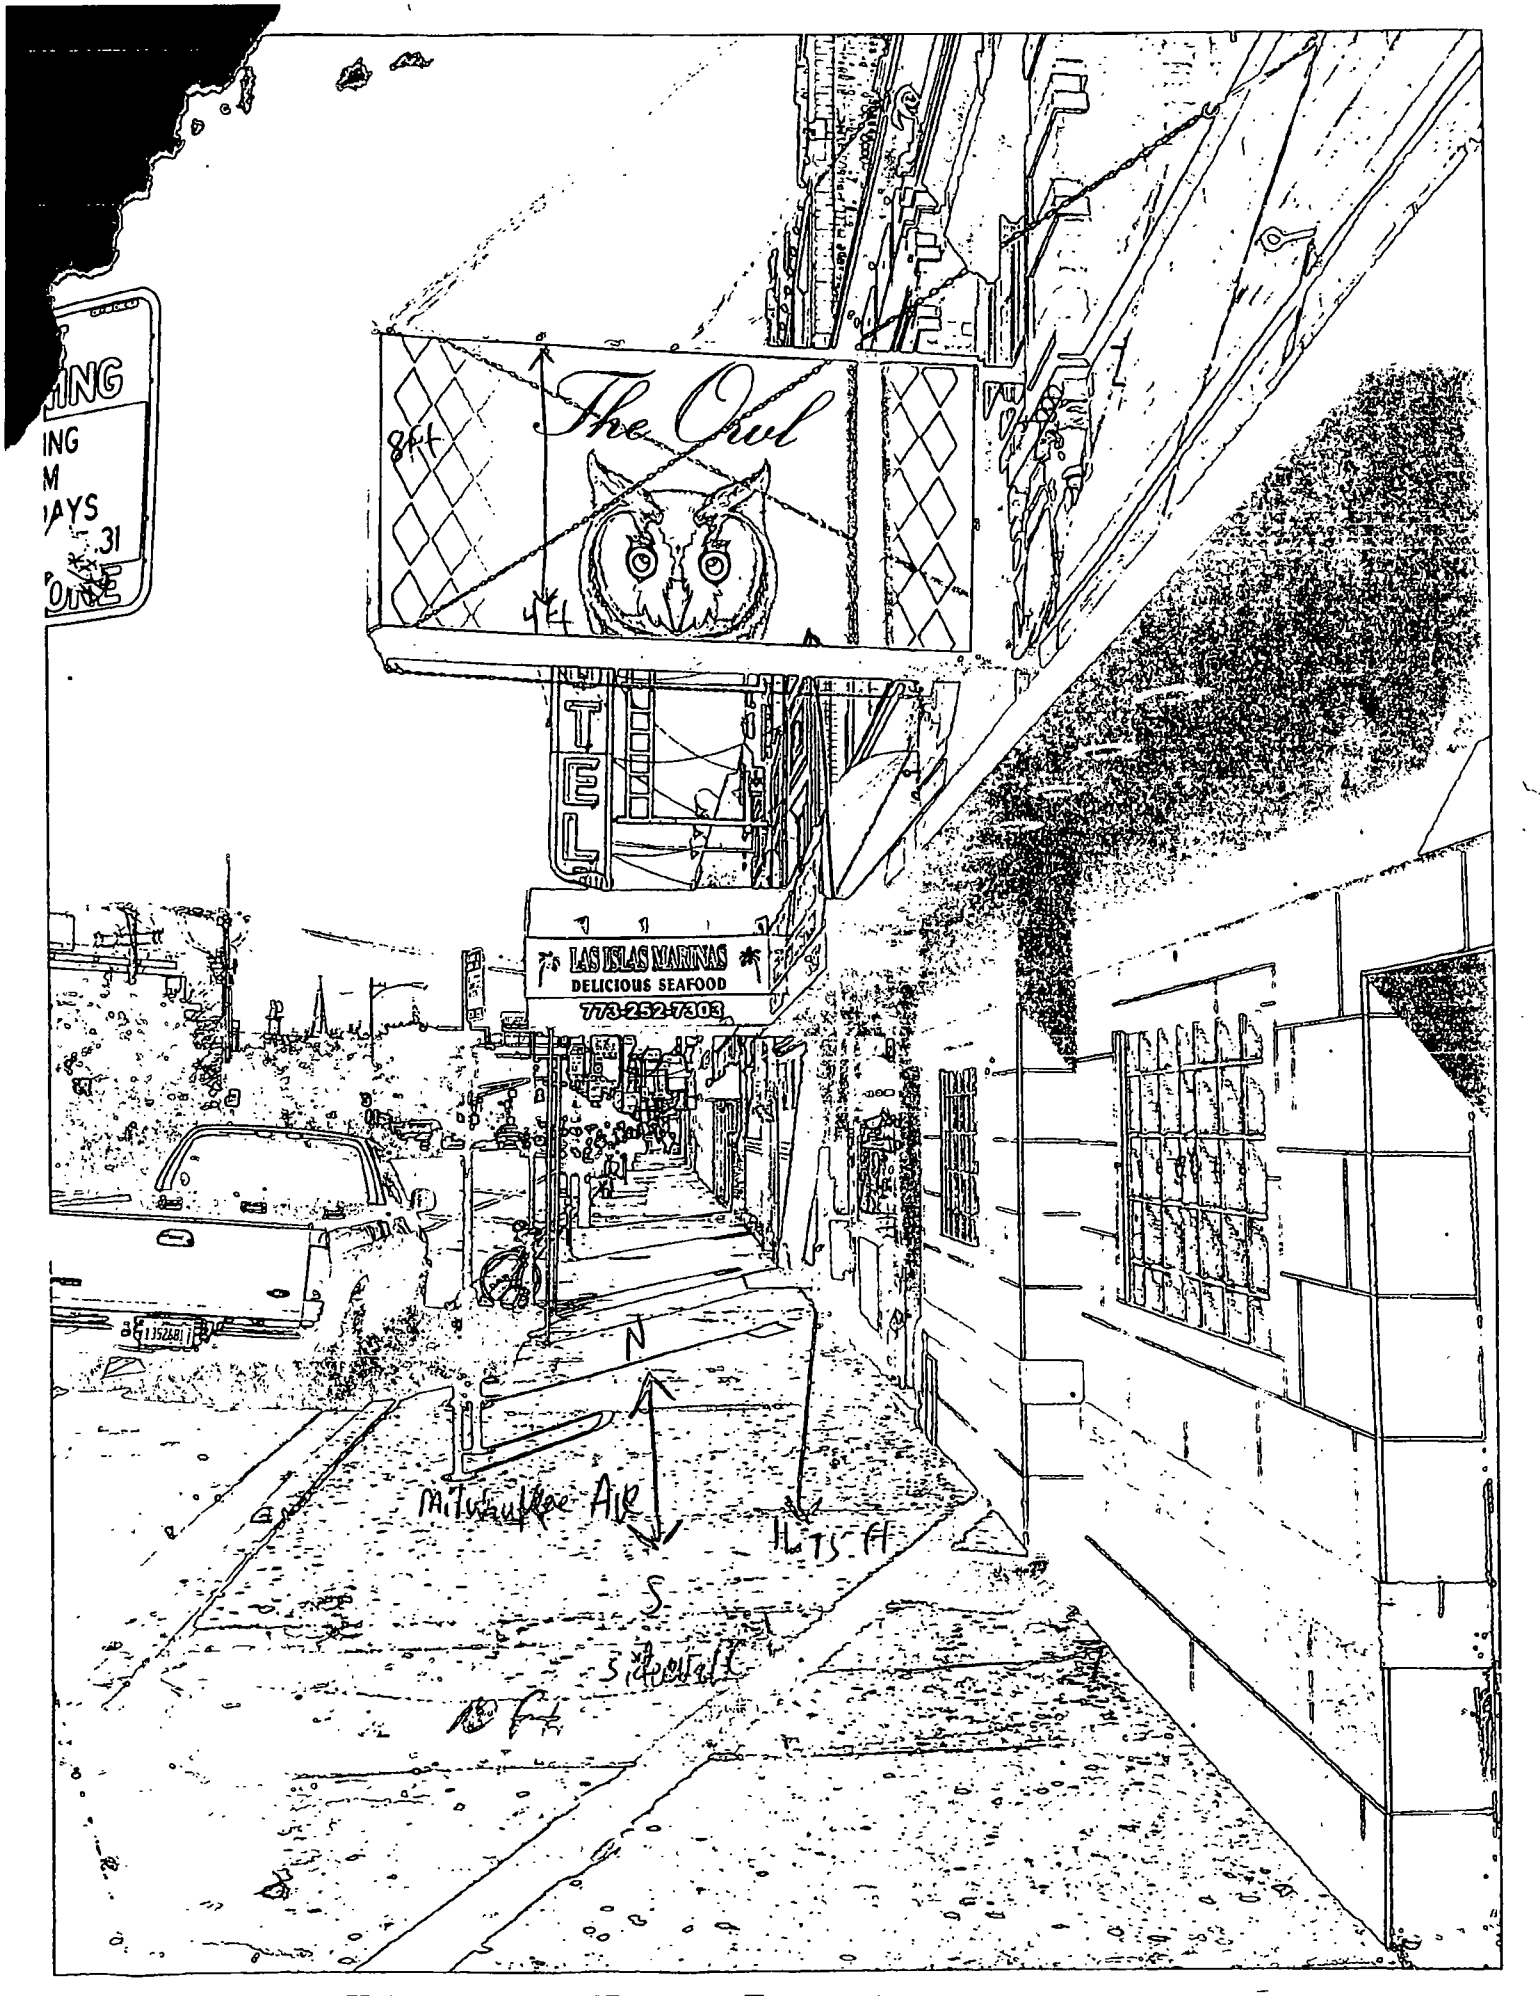
The Owl
8ft
4ft
LAS ISLAS MARINAS
DELICIOUS SEAFOOD
773-252-7303
N
S
11.75 ft

Department of Business Affairs and Consumer Protection
Small Business Center - Public Way Use Unit
City Hall - 121 N. LaSalle Street, Room 800 • Chicago, IL 60602
(312)-74-GOBIZ (312-744-6249) • (312) 744-1944 (TTY)
http://www.cityofchicago.org/bacp

01/15/2014

Alderman **Reynaldo Colon**
Ward # **35**
City of Chicago
City Hall, Room **203**
121 North LaSalle Street
Chicago, Illinois 60602

Re: An ordinance to use and maintain a portion of the public right-of-way for **one (1) sign(s)** for **THE OWL BAR**, adjacent to the premises known as **2521 N. Milwaukee Ave.**.

Dear Alderman **Reynaldo Colon**:

The applicant referenced above has requested the use of the public right-of-way for a **sign(s)**. An ordinance has been prepared by the Department of Business Affairs and Consumer Protection – Small Business Center - Public Way Use Unit for presentation to the City Council. Because this request was made for properties located in your ward, as approved by you as per the attached, I respectfully request that you introduce the attached ordinance at the next City Council meeting.

If you have any questions regarding this ordinance, please contact Anthony Bertuca at (312) 744-5506.

Department of Business Affairs and Consumer Protection

City of Chicago

O2014-676

Office of the City Clerk

Document Tracking Sheet

Meeting Date:	1/15/2014
Sponsor(s):	Colón (35)
Type:	Ordinance
Title:	Grant(s) of privilege in public way for Scissors Hands
Committee(s) Assignment:	Committee on Transportation and Public Way

ORDINANCE
SCISSORS HANDS
Acct. No. 309768 - 2
Permit No. 1110384

Be It Ordained by the City Council of the City of Chicago:

SECTION 1. Permission and authority are hereby given and granted to SCISSORS HANDS, upon the terms and subject to the conditions of this ordinance to maintain and use one (1) sign(s) projecting over the public right-of-way attached to its premises known as 3302 W. Armitage Ave..

Said sign structure(s) measures as follows; along W. Armitage Avenue:
One (1) at five (5) feet in length, four (4) feet in height and ten point five eight (10.58) feet above grade level.

The location of said privilege shall be as shown on prints kept on file with the Department of Business Affairs and Consumer Protection and the Office of the City Clerk.

Said privilege shall be constructed in accordance with plans and specifications approved by the Department of Transportation (Division of Project Development) and Zoning Department - Signs.

This grant of privilege in the public way shall be subject to the provisions of Section 10-28-015 and all other required provisions of the Municipal Code of Chicago.

The grantee shall pay to the City of Chicago as compensation for the privilege #1110384 herein granted the sum of one hundred ($100.00) per annum in advance.


A 25% penalty will be added for payments received after due date.

The permit holder agrees to hold the City of Chicago harmless for any damage, relocation or replacement costs associated with damage, relocation or removal of private property caused by the City performing work in the public way.

Authority herein given and granted for a period of five (5) years from and after 01/13/2014.

Alderman

Reynaldo Colon 35th Ward

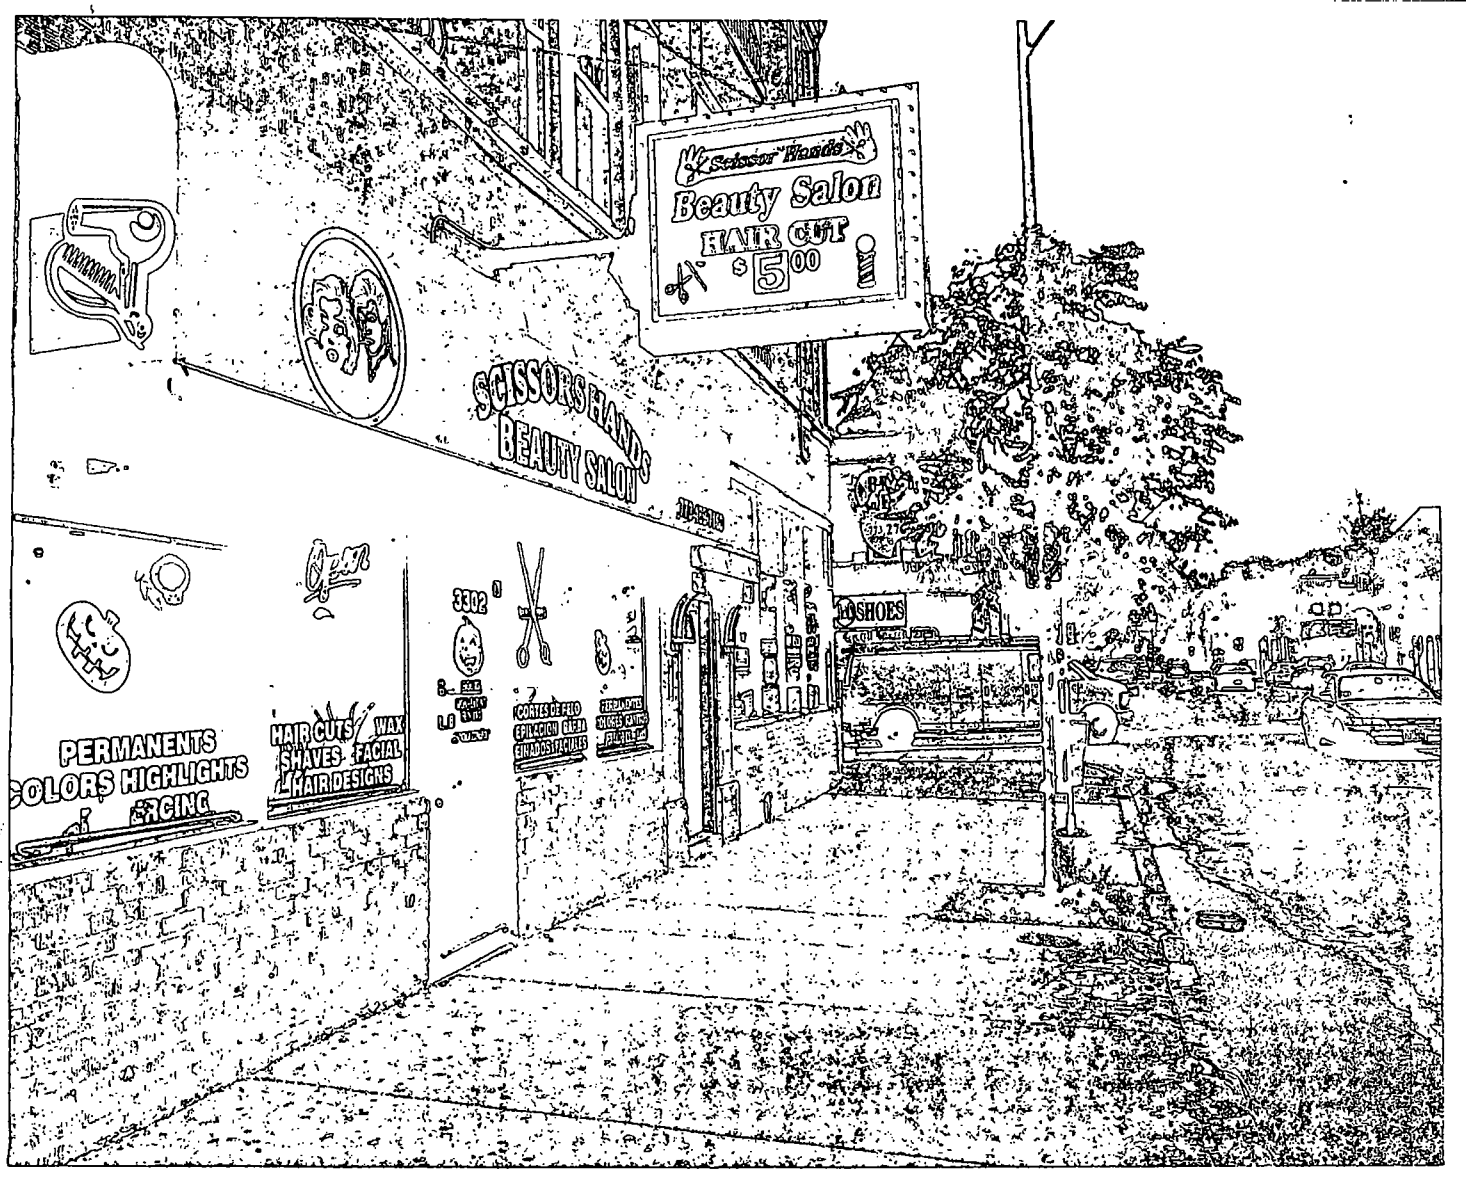
Scissor Hands
Beauty Salon
HAIR cut
$5.00
SCISSORS HANDS
BEAUTY SALON
PERMANENTS
COLORS HIGHLIGHTS
CING
HAIR CUTS
SHAVES FACIAL
HAIR DESIGNS
WAX
SHOES

Department of Business Affairs and Consumer Protection
Small Business Center - Public Way Use Unit
City Hall - 121 N. LaSalle Street, Room 800 • Chicago, IL 60602
(312)-74-GOBIZ (312-744-6249) • (312) 744-1944 (TTY)
http://www.cityofchicago.org/bacp

01/15/2014

Alderman **Reynaldo Colon**
Ward # **35**
City of Chicago
City Hall, Room **203**
121 North LaSalle Street
Chicago, Illinois 60602

Re: An ordinance to use and maintain a portion of the public right-of-way for **one (1) sign(s)** for **SCISSORS HANDS**, adjacent to the premises known as **3302 W. Armitage Ave.**.

Dear Alderman **Reynaldo Colon**:

The applicant referenced above has requested the use of the public right-of-way for a **sign(s)**. An ordinance has been prepared by the Department of Business Affairs and Consumer Protection – Small Business Center - Public Way Use Unit for presentation to the City Council. Because this request was made for properties located in your ward, as approved by you as per the attached, I respectfully request that you introduce the attached ordinance at the next City Council meeting.

If you have any questions regarding this ordinance, please contact Anthony Bertuca at (312) 744-5506.

Department of Business Affairs and Consumer Protection

City of Chicago

O2014-677

Office of the City Clerk

Document Tracking Sheet

Meeting Date:	1/15/2014
Sponsor(s):	Colón (35)
Type:	Ordinance
Title:	Grant(s) of privilege in public way for Star Communications
Committee(s) Assignment:	Committee on Transportation and Public Way

ORDINANCE
STAR COMMUNICATIONS
Acct. No. 284746 - 1
Permit No. 1109944

Be It Ordained by the City Council of the City of Chicago:

SECTION 1. Permission and authority are hereby given and granted to STAR COMMUNICATIONS, upon the terms and subject to the conditions of this ordinance to maintain and use one (1) sign(s) projecting over the public right-of-way attached to its premises known as 2842 N. Milwaukee Ave..

Said sign structure(s) measures as follows; along N. Milwaukee Ave.:
One (1) at eight (8) feet in length, three (3) feet in height and sixteen (16) feet above grade level.

The location of said privilege shall be as shown on prints kept on file with the Department of Business Affairs and Consumer Protection and the Office of the City Clerk.

Said privilege shall be constructed in accordance with plans and specifications approved by the Department of Transportation (Division of Project Development) and Zoning Department - Signs.

This grant of privilege in the public way shall be subject to the provisions of Section 10-28-015 and all other required provisions of the Municipal Code of Chicago.

The grantee shall pay to the City of Chicago as compensation for the privilege #1109944 herein granted the sum of one hundred ($100.00) per annum in advance.

A 25% penalty will be added for payments received after due date.

The permit holder agrees to hold the City of Chicago harmless for any damage, relocation or replacement costs associated with damage, relocation or removal of private property caused by the City performing work in the public way.

Authority herein given and granted for a period of five (5) years from and after 05/14/2013.

Alderman

Reynaldo Colon 35th Ward


Star Communication Inc.
Mobile
AUTHORIZED DEALER
COMMUNICATIONS
BEST IN CELLULAR PHONES
773-394-3400/30
T-Mobile
authorized dealer
PAGUE AQUI
SUS BILLES
CELULARES
TELEFONOS
CABLE/SATELITES
UTILIDADES
CARROS
SEGUROS
TARJETAS DE
CREDITOS
Star Communication Inc.
TELEFONOS
GRATIS
SIN
REVISION DE
CREDITO
2842
ENVIA TU
DINERO
México
Centro y
Sudamerica
SIMPLE
Mobile
OPEN
movistar
Orlandi
Valuta
vigo
ONE
LIGHTS

Department of Business Affairs and Consumer Protection
Small Business Center - Public Way Use Unit
City Hall - 121 N. LaSalle Street, Room 800 • Chicago, IL 60602
(312)-74-GOBIZ (312-744-6249) • (312) 744-1944 (TTY)
http://www.cityofchicago.org/bacp

01/15/2014

Alderman **Reynaldo Colon**
Ward # **35**
City of Chicago
City Hall, Room **203**
121 North LaSalle Street
Chicago, Illinois 60602

Re: An ordinance to use and maintain a portion of the public right-of-way for **one (1) sign(s)** for **STAR COMMUNICATIONS**, adjacent to the premises known as **2842 N. Milwaukee Ave.**.

Dear Alderman **Reynaldo Colon**:

The applicant referenced above has requested the use of the public right-of-way for a **sign(s)**. An ordinance has been prepared by the Department of Business Affairs and Consumer Protection – Small Business Center - Public Way Use Unit for presentation to the City Council. Because this request was made for properties located in your ward, as approved by you as per the attached, I respectfully request that you introduce the attached ordinance at the next City Council meeting.

If you have any questions regarding this ordinance, please contact Anthony Bertuca at (312) 744-5506.

Department of Business Affairs and Consumer Protection

City of Chicago

O2014-678

Office of the City Clerk

Document Tracking Sheet

Meeting Date:	1/15/2014
Sponsor(s):	Colón (35)
Type:	Ordinance
Title:	Grant(s) of privilege in public way for Two Way Lounge
Committee(s) Assignment:	Committee on Transportation and Public Way

ORDINANCE
TWO WAY LOUNGE
Acct. No. 252886 - 1
Permit No. 1109809

Be It Ordained by the City Council of the City of Chicago:

SECTION 1. Permission and authority are hereby given and granted to TWO WAY LOUNGE, upon the terms and subject to the conditions of this ordinance to maintain and use two (2) sign(s) projecting over the public right-of-way attached to its premises known as 2928 W. Fullerton Ave..

Said sign structure(s) measures as follows; along W. Fullerton:
One (1) at four point one three (4.13) feet in length, four point zero four (4.04) feet in height and ten point six seven (10.67) feet above grade level.

Said sign structure(s) measures as follows; along N. Milwaukee:
One (1) at four point one three (4.13) feet in length, four point zero four (4.04) feet in height and ten point six seven (10.67) feet above grade level.

The location of said privilege shall be as shown on prints kept on file with the Department of Business Affairs and Consumer Protection and the Office of the City Clerk.

Said privilege shall be constructed in accordance with plans and specifications approved by the Department of Transportation (Division of Project Development) and Zoning Department - Signs.

This grant of privilege in the public way shall be subject to the provisions of Section 10-28-015 and all other required provisions of the Municipal Code of Chicago.

The grantee shall pay to the City of Chicago as compensation for the privilege #1109809 herein granted the sum of one hundred seventy-five ($175.00) per annum in advance.


A 25% penalty will be added for payments received after due date.

The permit holder agrees to hold the City of Chicago harmless for any damage, relocation or replacement costs associated with damage, relocation or removal of private property caused by the City performing work in the public way.

Authority herein given and granted for a period of five (5) years from and after 10/08/2013.

Alderman

Reynaldo Colon 35th Ward

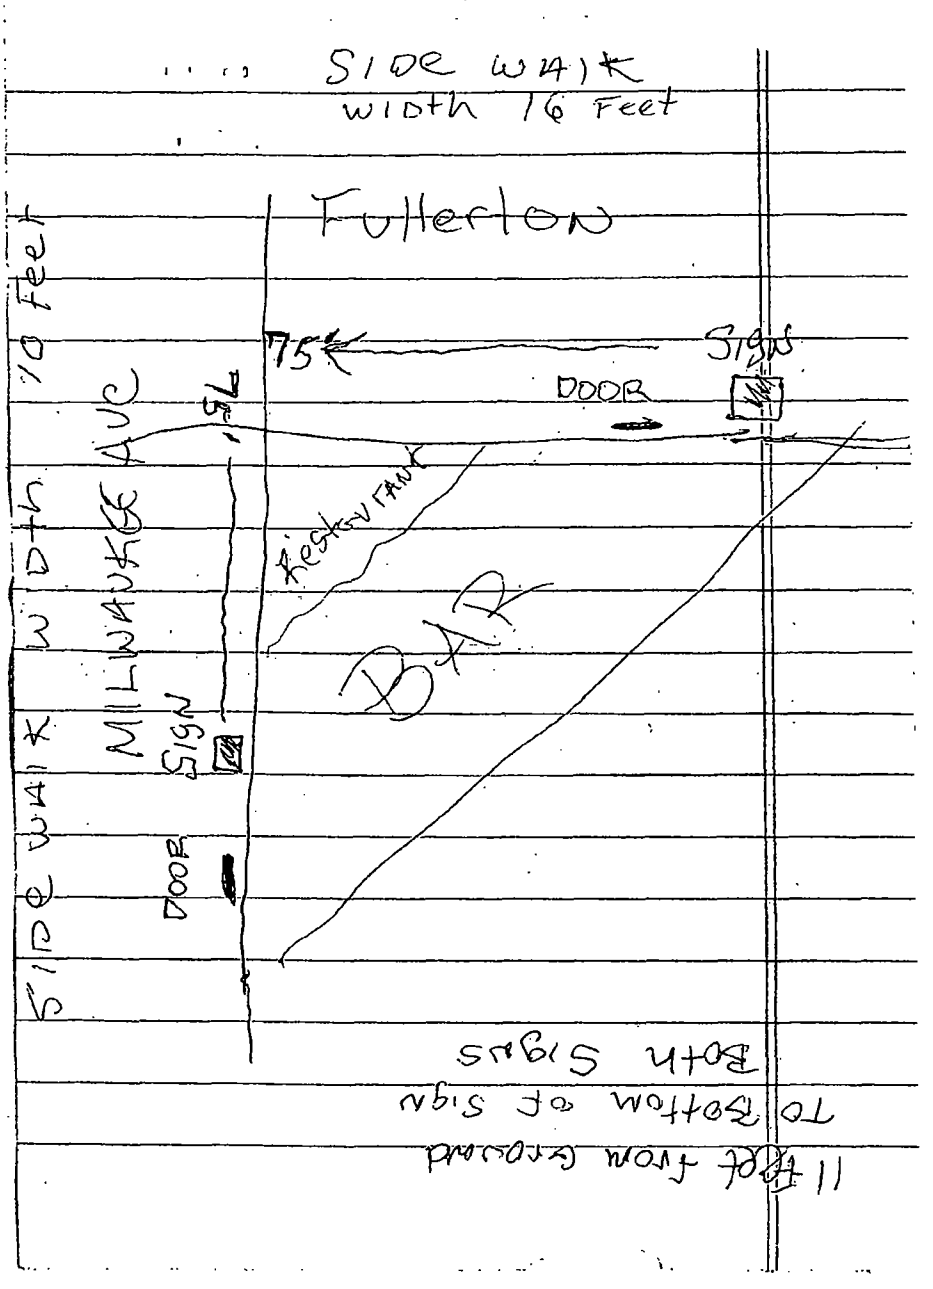
SIDE WALK
width 16 Feet
Fullerton
10 Feet
WIDTH
MILWAUKEE AVE
SIDE WALK
SIGN
DOOR
75'
Signs
DOOR
Restaurant
BAR
11 Feet from ground
To Bottom of sign
Both Signs

Department of Business Affairs and Consumer Protection
Small Business Center - Public Way Use Unit
City Hall - 121 N LaSalle Street, Room 800 • Chicago, IL 60602
(312)-74-GOBIZ (312-744-6249) • (312) 744-1944 (TTY)
http://www.cityofchicago.org/bacp

01/15/2014

Alderman **Reynaldo Colon**
Ward # **35**
City of Chicago
City Hall, Room **203**
121 North LaSalle Street
Chicago, Illinois 60602

Re: An ordinance to use and maintain a portion of the public right-of-way for **two (2) sign(s)** for **TWO WAY LOUNGE**, adjacent to the premises known as **2928 W. Fullerton Ave.**.

Dear Alderman **Reynaldo Colon**:

The applicant referenced above has requested the use of the public right-of-way for a **sign(s)**. An ordinance has been prepared by the Department of Business Affairs and Consumer Protection – Small Business Center - Public Way Use Unit for presentation to the City Council. Because this request was made for properties located in your ward, as approved by you as per the attached, I respectfully request that you introduce the attached ordinance at the next City Council meeting.

If you have any questions regarding this ordinance, please contact Anthony Bertuca at (312) 744-5506.

Department of Business Affairs and Consumer Protection

City of Chicago

O2014-655

Office of the City Clerk

Document Tracking Sheet

Meeting Date:	1/15/2014
Sponsor(s):	Sposato (36)
Type:	Ordinance
Title:	Grant(s) of privilege in public way for National Title Center
Committee(s) Assignment:	Committee on Transportation and Public Way

ORDINANCE
NATIONAL TITLE CENTER
Acct. No. 332128 - 1
Permit No. 1110244

Be It Ordained by the City Council of the City of Chicago:

SECTION 1. Permission and authority are hereby given and granted to NATIONAL TITLE CENTER, upon the terms and subject to the conditions of this ordinance to maintain and use one (1) sign(s) projecting over the public right-of-way attached to its premises known as 7443 W. Irving Park Rd..

Said sign structure(s) measures as follows; along W. Irving Park Road:
One (1) at eight (8) feet in length, two (2) feet in height and fourteen (14) feet above grade level.

The location of said privilege shall be as shown on prints kept on file with the Department of Business Affairs and Consumer Protection and the Office of the City Clerk.

Said privilege shall be constructed in accordance with plans and specifications approved by the Department of Transportation (Division of Project Development) and Zoning Department - Signs.

This grant of privilege in the public way shall be subject to the provisions of Section 10-28-015 and all other required provisions of the Municipal Code of Chicago.

The grantee shall pay to the City of Chicago as compensation for the privilege #1110244 herein granted the sum of one hundred ($100.00) per annum in advance.


A 25% penalty will be added for payments received after due date.

The permit holder agrees to hold the City of Chicago harmless for any damage, relocation or replacement costs associated with damage, relocation or removal of private property caused by the City performing work in the public way.

Authority herein given and granted for a period of five (5) years from and after 11/05/2013.

Alderman _____

Nicholas Sposato 36th Ward

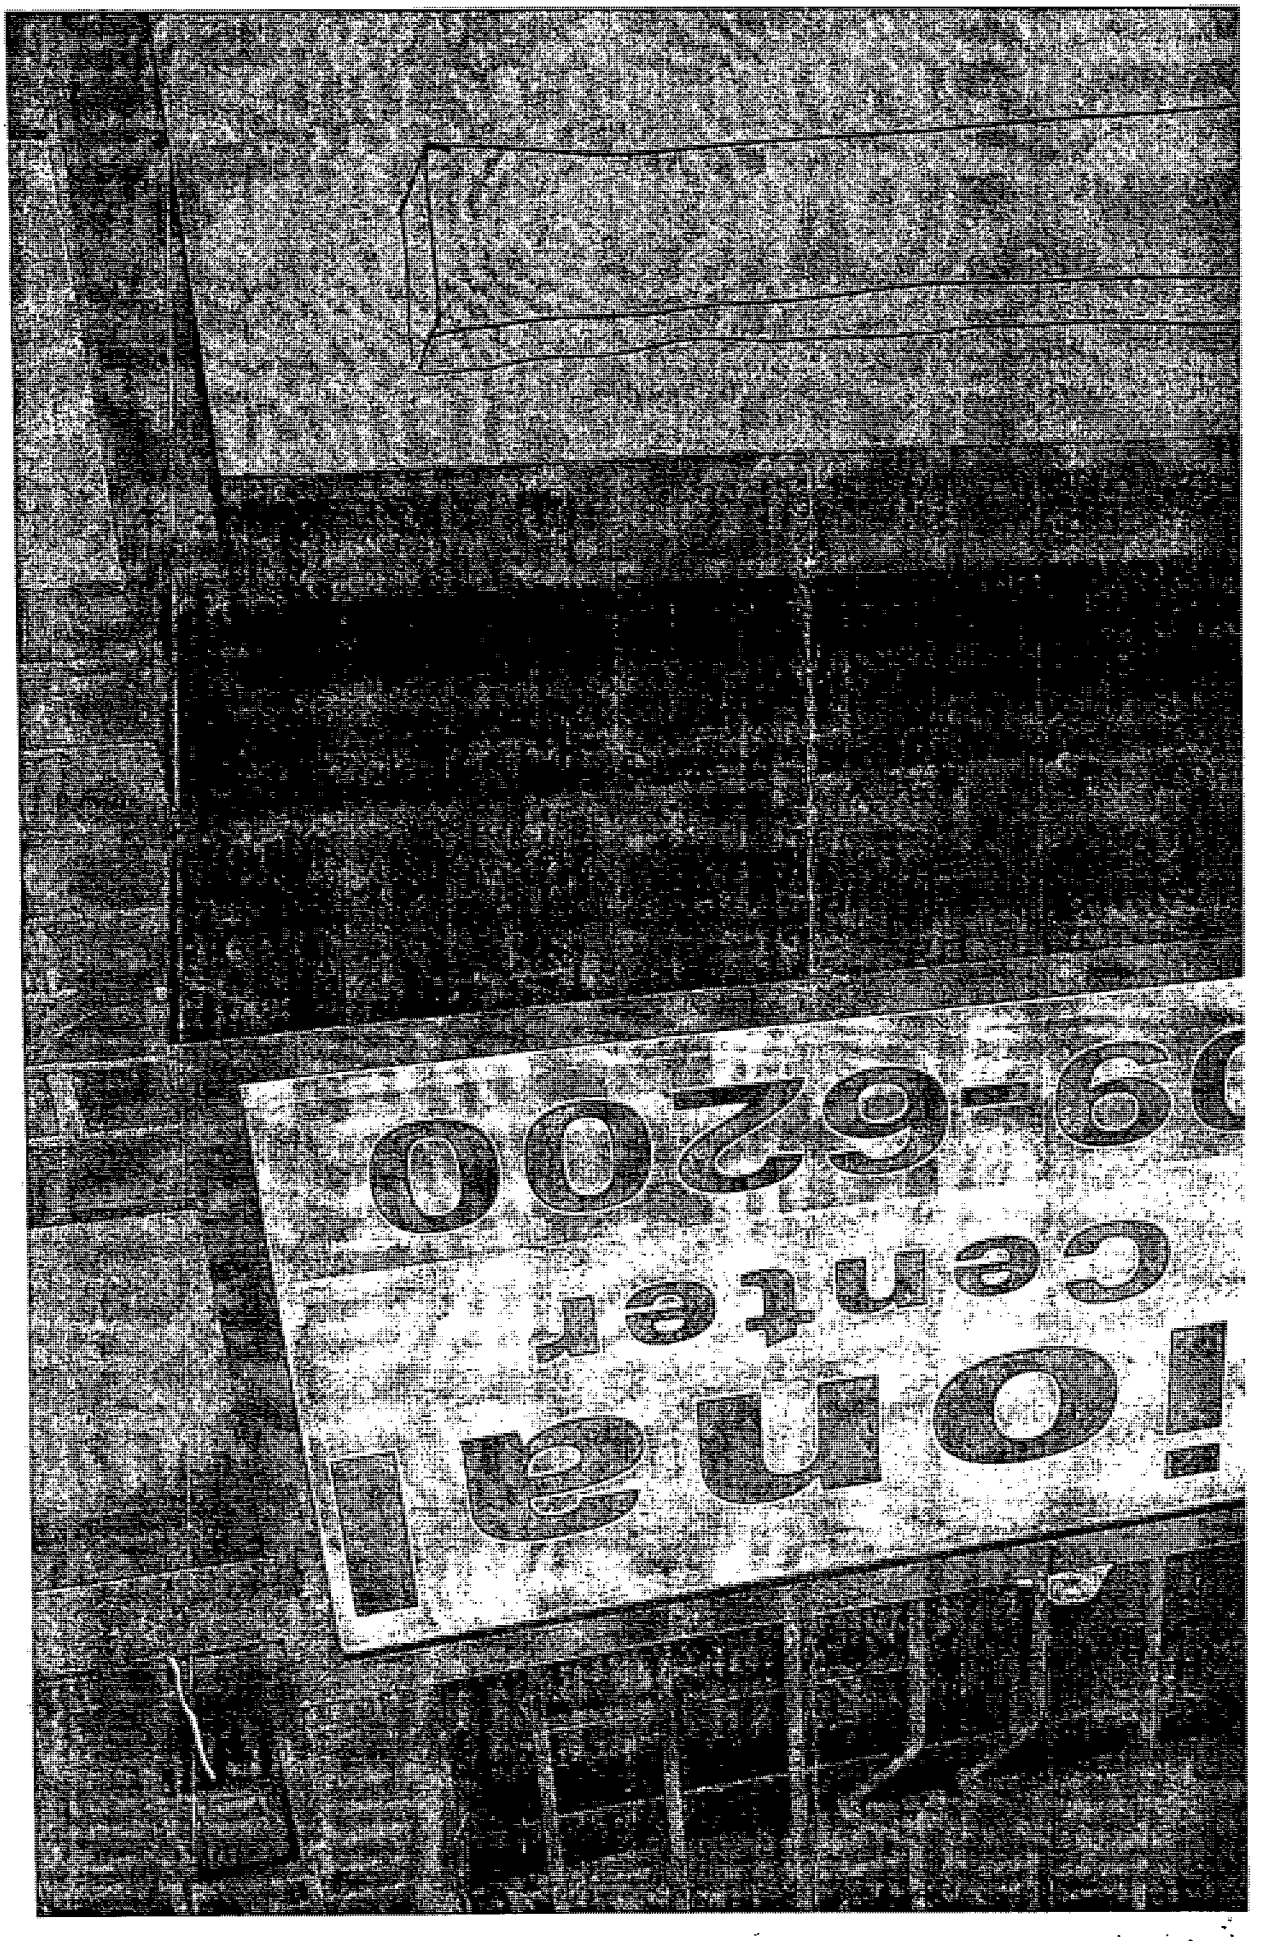

Department of Business Affairs and Consumer Protection
Small Business Center - Public Way Use Unit
City Hall - 121 N. LaSalle Street, Room 800 • Chicago, IL 60602
(312)-74-GOBIZ (312-744-6249) • (312) 744-1944 (TTY)
http://www.cityofchicago.org/bacp

01/15/2014

Alderman **Nicholas Sposato**
Ward # **36**
City of Chicago
City Hall, Room **304**
121 North LaSalle Street
Chicago, Illinois 60602

Re: An ordinance to use and maintain a portion of the public right-of-way for **one (1) sign(s)** for **NATIONAL TITLE CENTER**, adjacent to the premises known as **7443 W. Irving Park Rd.**.

Dear Alderman **Nicholas Sposato**:

The applicant referenced above has requested the use of the public right-of-way for a **sign(s)**. An ordinance has been prepared by the Department of Business Affairs and Consumer Protection – Small Business Center - Public Way Use Unit for presentation to the City Council. Because this request was made for properties located in your ward, as approved by you as per the attached, I respectfully request that you introduce the attached ordinance at the next City Council meeting.

If you have any questions regarding this ordinance, please contact Anthony Bertuca at (312) 744-5506.

Department of Business Affairs and Consumer Protection

City of Chicago

O2014-652

Office of the City Clerk

Document Tracking Sheet

Meeting Date:	1/15/2014
Sponsor(s):	Mitts (37)
Type:	Ordinance
Title:	Grant(s) of privilege in public way for Digital GreenSigns
Committee(s) Assignment:	Committee on Transportation and Public Way

ORDINANCE
Digital GreenSigns
Acct. No. 376387 - 23
Permit No. 1107062

Be It Ordained by the City Council of the City of Chicago:

SECTION 1. Permission and authority are hereby given and granted to Digital GreenSigns, upon the terms and subject to the conditions of this ordinance to maintain and use one (1) sign(s) projecting over the public right-of-way attached to its premises known as 4759 W. North Ave..

Said sign structure(s) measures as follows; along North:
One (1) at nine point five (9.5) feet in length, nine point five (9.5) feet in height and nine (9) feet above grade level.

The location of said privilege shall be as shown on prints kept on file with the Department of Business Affairs and Consumer Protection and the Office of the City Clerk.

Said privilege shall be constructed in accordance with plans and specifications approved by the Department of Transportation (Division of Project Development) and Zoning Department - Signs.

This grant of privilege in the public way shall be subject to the provisions of Section 10-28-015 and all other required provisions of the Municipal Code of Chicago.

The grantee shall pay to the City of Chicago as compensation for the privilege #1107062 herein granted the sum of three hundred ($300.00) per annum in advance.

A 25% penalty will be added for payments received after due date.

The permit holder agrees to hold the City of Chicago harmless for any damage, relocation or replacement costs associated with damage, relocation or removal of private property caused by the City performing work in the public way.


Authority herein given and granted for a period of five (5) years from and after Date of Passage.

Alderman Emma Mitts

Emma Mitts 37th Ward

APPLICATION TO USE THE PUBLIC RIGHT OF WAY

EXAMPLE OF SIGN DRAWING

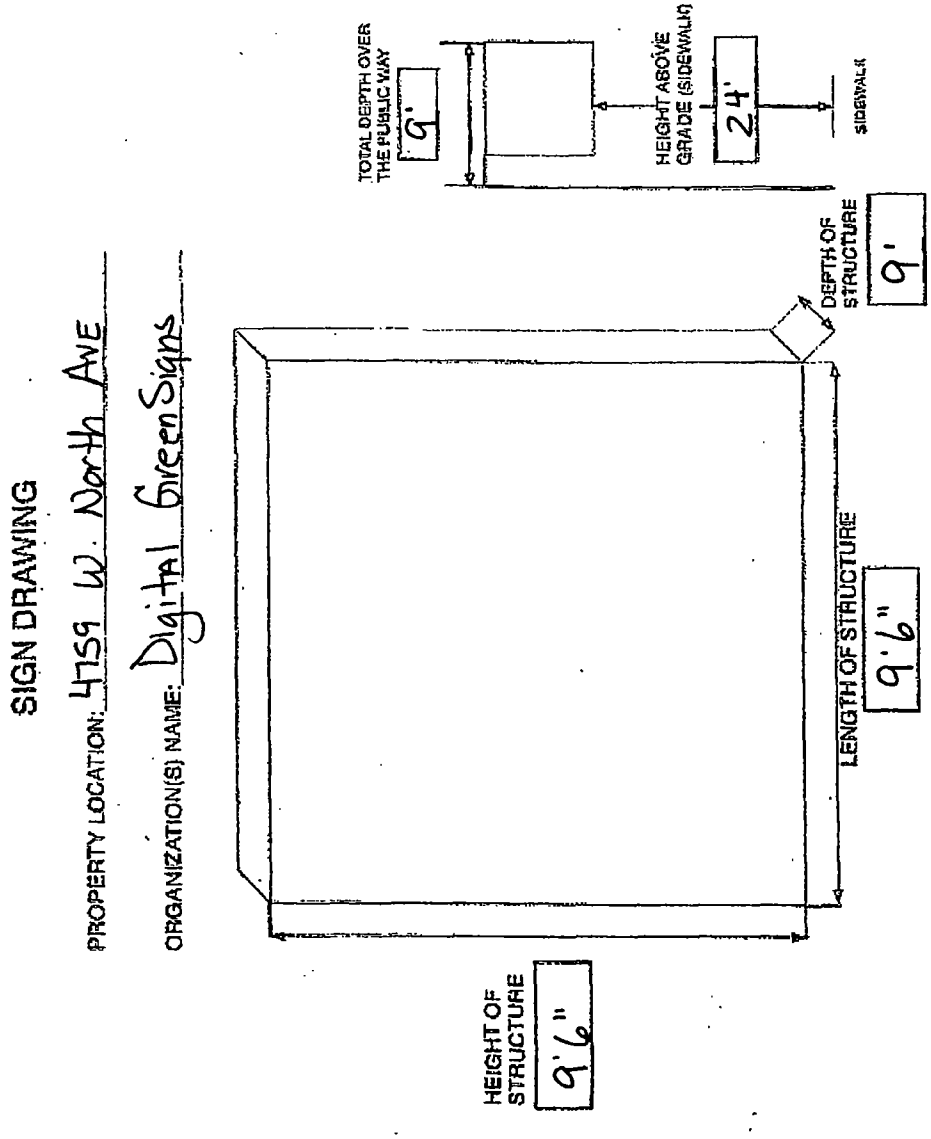

Department of Business Affairs and Consumer Protection
Small Business Center - Public Way Use Unit
City Hall - 121 N. LaSalle Street, Room 800 • Chicago, IL 60602
(312)-74-GOBIZ (312-744-6249) • (312) 744-1944 (TTY)
http://www.cityofchicago.org/bacp

01/15/2014

Alderman **Emma Mitts**
Ward # **37**
City of Chicago
City Hall, Room **300**
121 North LaSalle Street
Chicago, Illinois 60602

Re: An ordinance to use and maintain a portion of the public right-of-way for **one (1) sign(s)** for **Digital GreenSigns**, adjacent to the premises known as **4759 W. North Ave.**.

Dear Alderman **Emma Mitts**:

The applicant referenced above has requested the use of the public right-of-way for a **sign(s)**. An ordinance has been prepared by the Department of Business Affairs and Consumer Protection – Small Business Center - Public Way Use Unit for presentation to the City Council. Because this request was made for properties located in your ward, as approved by you as per the attached, I respectfully request that you introduce the attached ordinance at the next City Council meeting.

If you have any questions regarding this ordinance, please contact Anthony Bertuca at (312) 744-5506.

Department of Business Affairs and Consumer Protection

City of Chicago

O2014-649

Office of the City Clerk

Document Tracking Sheet

Meeting Date:	1/15/2014
Sponsor(s):	Cullerton (38)
Type:	Ordinance
Title:	Grant(s) of privilege in public way for Siboney Beauty Salon
Committee(s) Assignment:	Committee on Transportation and Public Way

ORDINANCE
SIBONEY BEAUTY SALON
Acct. No. 257277 - 1
Permit No. 1109807

Be It Ordained by the City Council of the City of Chicago:

SECTION 1. Permission and authority are hereby given and granted to SIBONEY BEAUTY SALON, upon the terms and subject to the conditions of this ordinance to maintain and use one (1) sign(s) projecting over the public right-of-way attached to its premises known as 5427 W. Addison St..

Said sign structure(s) measures as follows; along W. Addison Street:
One (1) at five (5) feet in length, four (4) feet in height and nine point eight three (9.83) feet above grade level.

The location of said privilege shall be as shown on prints kept on file with the Department of Business Affairs and Consumer Protection and the Office of the City Clerk.

Said privilege shall be constructed in accordance with plans and specifications approved by the Department of Transportation (Division of Project Development) and Zoning Department - Signs.

This grant of privilege in the public way shall be subject to the provisions of Section 10-28-015 and all other required provisions of the Municipal Code of Chicago.

The grantee shall pay to the City of Chicago as compensation for the privilege #1109807 herein granted the sum of one hundred ($100.00) per annum in advance.


A 25% penalty will be added for payments received after due date.

The permit holder agrees to hold the City of Chicago harmless for any damage, relocation or replacement costs associated with damage, relocation or removal of private property caused by the City performing work in the public way.

Authority herein given and granted for a period of five (5) years from and after 10/08/2013.

Alderman _____

Timothy Cullerton 38th Ward

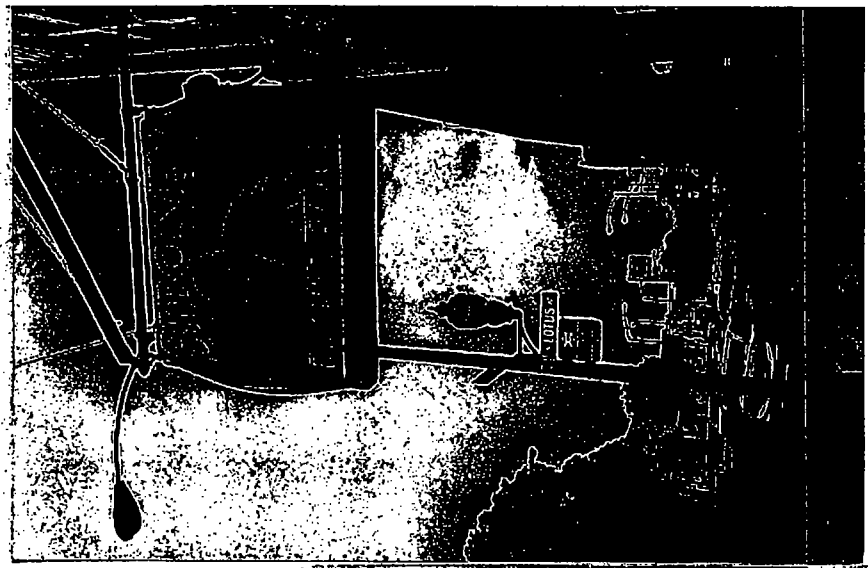
LOTUS



City of Chicago

O2014-650

Office of the City Clerk

Document Tracking Sheet

Meeting Date:	1/15/2014
Sponsor(s):	Cullerton (38)
Type:	Ordinance
Title:	Grant(s) of privilege in public way for State Farm Insurance
Committee(s) Assignment:	Committee on Transportation and Public Way

ORDINANCE
State Farm Insurance
Acct. No. 331824 - 1
Permit No. 1110122

Be It Ordained by the City Council of the City of Chicago:

SECTION 1. Permission and authority are hereby given and granted to State Farm Insurance, upon the terms and subject to the conditions of this ordinance to maintain and use one (1) sign(s) projecting over the public right-of-way attached to its premises known as 5433 W. Addison St..

Said sign structure(s) measures as follows; along W Addison:
One (1) at six (6) feet in length, four (4) feet in height and fourteen (14) feet above grade level.

The location of said privilege shall be as shown on prints kept on file with the Department of Business Affairs and Consumer Protection and the Office of the City Clerk.

Said privilege shall be constructed in accordance with plans and specifications approved by the Department of Transportation (Division of Project Development) and Zoning Department - Signs.

This grant of privilege in the public way shall be subject to the provisions of Section 10-28-015 and all other required provisions of the Municipal Code of Chicago.

The grantee shall pay to the City of Chicago as compensation for the privilege #1110122 herein granted the sum of one hundred ($100.00) per annum in advance.

A 25% penalty will be added for payments received after due date.

The permit holder agrees to hold the City of Chicago harmless for any damage, relocation or replacement costs associated with damage, relocation or removal of private property caused by the City performing work in the public way.

Authority herein given and granted for a period of five (5) years from and after 12/17/2013.

Alderman _____

Timothy Cullerton 38th Ward


StateFarm
Morris Tillman
Home

City of Chicago

O2014-634

Office of the City Clerk

Document Tracking Sheet

Meeting Date:	1/15/2014
Sponsor(s):	Laurino (39)
Type:	Ordinance
Title:	Grant(s) of privilege in public way for Hebron Imports Corp
Committee(s) Assignment:	Committee on Transportation and Public Way

ORDINANCE
HEBRON IMPORTS CORP
Acct. No. 32552 - 1
Permit No. 1091825

Be It Ordained by the City Council of the City of Chicago:

SECTION 1. Permission and authority are hereby given and granted to HEBRON IMPORTS CORP, upon the terms and subject to the conditions of this ordinance to maintain and use one (1) sign(s) projecting over the public right-of-way attached to its premises known as 4142 W. Lawrence Ave..

Said sign structure(s) measures as follows; along W. Lawrence:
One (1) at thirty-four (34) feet in length, two point eight three (2.83) feet in height and ten point seven five (10.75) feet above grade level.

The location of said privilege shall be as shown on prints kept on file with the Department of Business Affairs and Consumer Protection and the Office of the City Clerk.

Said privilege shall be constructed in accordance with plans and specifications approved by the Department of Transportation (Division of Project Development) and Zoning Department - Signs.

This grant of privilege in the public way shall be subject to the provisions of Section 10-28-015 and all other required provisions of the Municipal Code of Chicago.

The grantee shall pay to the City of Chicago as compensation for the privilege #1091825 herein granted the sum of three hundred ($300.00) per annum in advance.

A 25% penalty will be added for payments received after due date.

The permit holder agrees to hold the City of Chicago harmless for any damage, relocation or replacement costs associated with damage, relocation or removal of private property caused by the City performing work in the public way.

Authority herein given and granted for a period of five (5) years from and after Date of Passage.


Alderman _____

Margaret Laurino 39th Ward


4142 W. Lawrence Ave.

Hebron Imports Corp

Raised Letters Sign

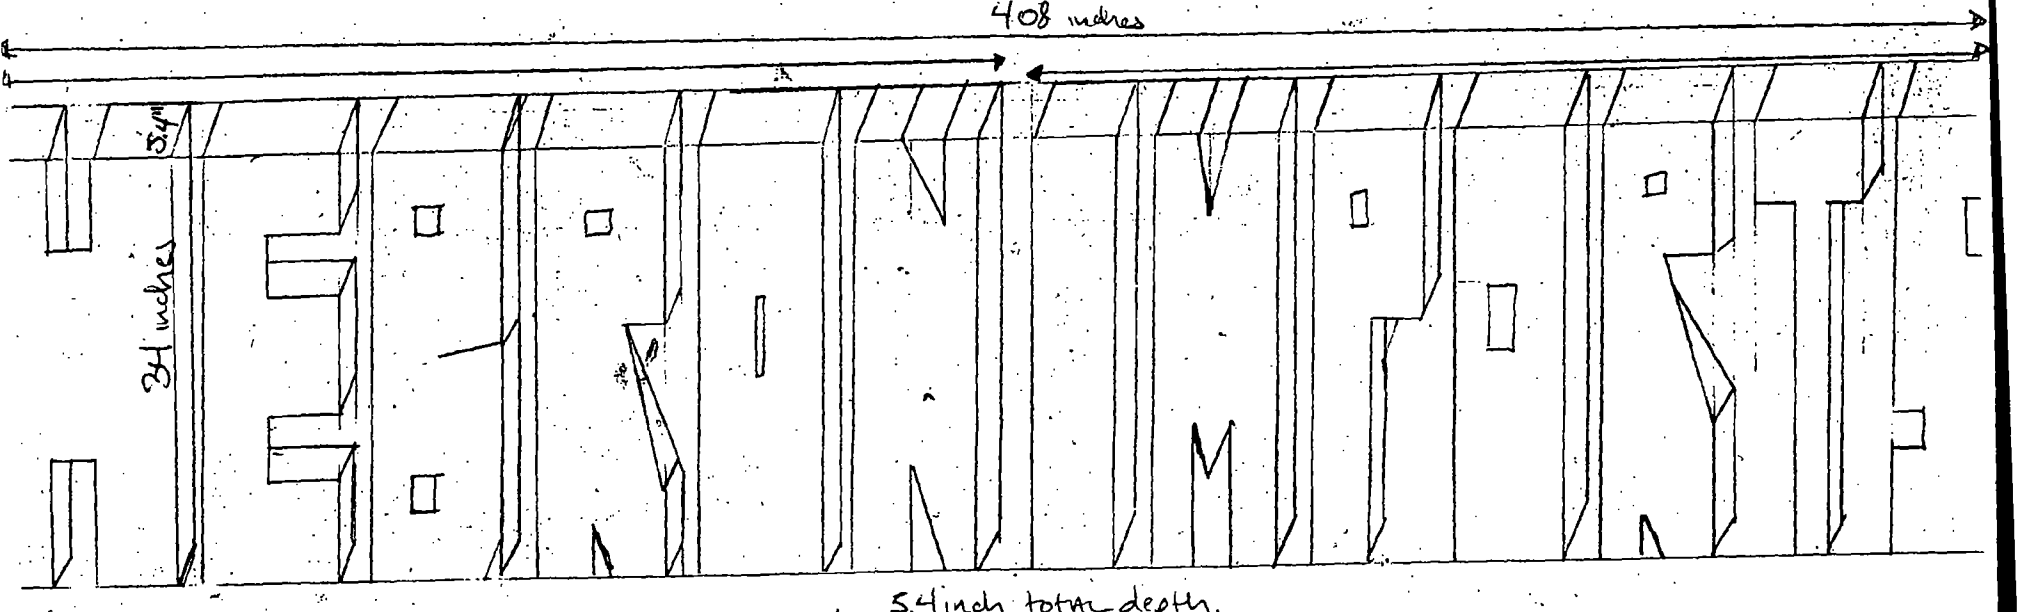

Total Length: 408 inches
↳ Length "Hebron": 186 inches
Length "Imports": 199 inches
Height of Letters: 34 inches
Depth of Letters: 5.4 inches

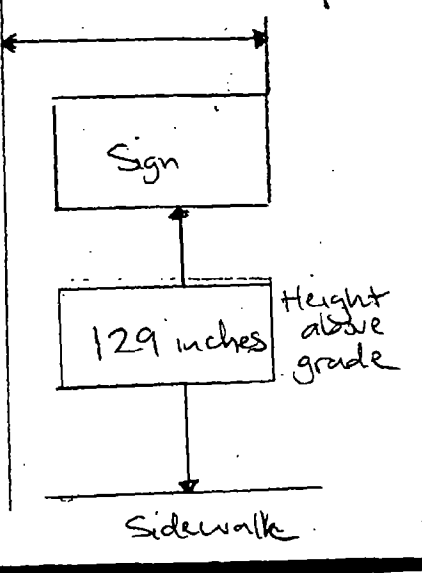

City of Chicago

O2014-636

Office of the City Clerk

Document Tracking Sheet

Meeting Date:	1/15/2014
Sponsor(s):	Laurino (39)
Type:	Ordinance
Title:	Grant(s) of privilege in public way for Joyful Dental Care
Committee(s) Assignment:	Committee on Transportation and Public Way

ORDINANCE
JOYFUL DENTAL CARE
Acct. No. 311072 - 1
Permit No. 1110080

Be It Ordained by the City Council of the City of Chicago:

SECTION 1. Permission and authority are hereby given and granted to JOYFUL DENTAL CARE, upon the terms and subject to the conditions of this ordinance to maintain and use one (1) sign(s) projecting over the public right-of-way attached to its premises known as 6314 N. Cicero Ave..

Said sign structure(s) measures as follows; along N CICERO:
One (1) at nine point two five (9.25) feet in length, four point three three (4.33) feet in height and nine point five eight (9.58) feet above grade level.

The location of said privilege shall be as shown on prints kept on file with the Department of Business Affairs and Consumer Protection and the Office of the City Clerk.

Said privilege shall be constructed in accordance with plans and specifications approved by the Department of Transportation (Division of Project Development) and Zoning Department - Signs.

This grant of privilege in the public way shall be subject to the provisions of Section 10-28-015 and all other required provisions of the Municipal Code of Chicago.

The grantee shall pay to the City of Chicago as compensation for the privilege #1110080 herein granted the sum of three hundred ($300.00) per annum in advance.


A 25% penalty will be added for payments received after due date.

The permit holder agrees to hold the City of Chicago harmless for any damage, relocation or replacement costs associated with damage, relocation or removal of private property caused by the City performing work in the public way.

Authority herein given and granted for a period of five (5) years from and after 11/19/2013.

Alderman _____

Margaret Laurino 39th Ward

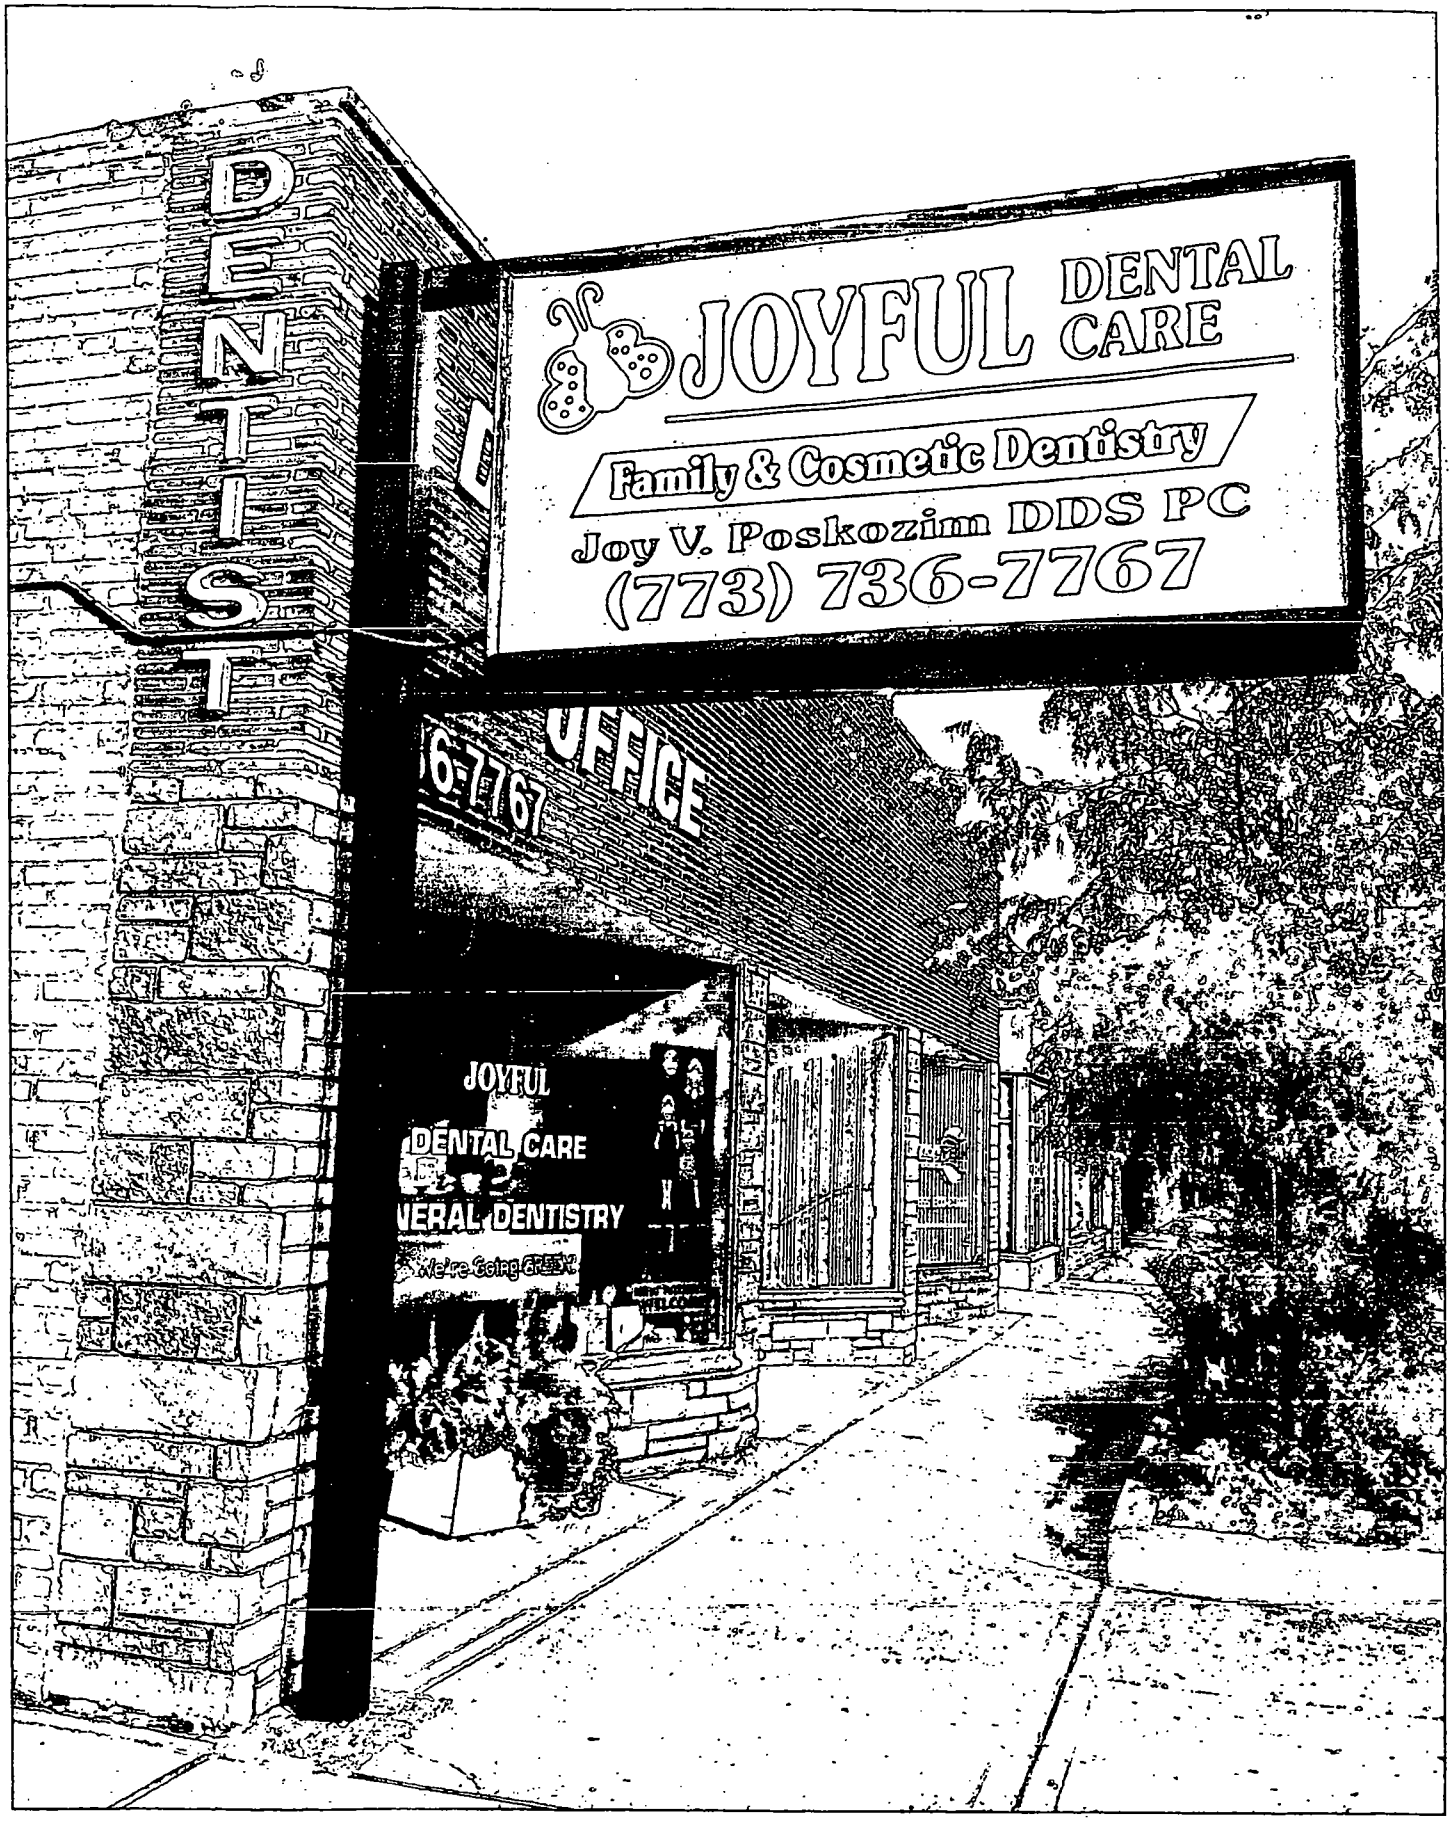
DENTIST
JOYFUL DENTAL CARE
Family & Cosmetic Dentistry
Joy V. Poskozim DDS PC
(773) 736-7767
OFFICE
JOYFUL
DENTAL CARE

City of Chicago

O2014-640

Office of the City Clerk

Document Tracking Sheet

Meeting Date:	1/15/2014
Sponsor(s):	Laurino (39)
Type:	Ordinance
Title:	Grant(s) of privilege in public way for McGill's Bar & Grill
Committee(s) Assignment:	Committee on Transportation and Public Way

ORDINANCE
McGILL'S BAR & GRILL
Acct. No. 11390 - 1
Permit No. 1109795

Be It Ordained by the City Council of the City of Chicago:

SECTION 1. Permission and authority are hereby given and granted to McGILL'S BAR & GRILL, upon the terms and subject to the conditions of this ordinance to maintain and use one (1) sign(s) projecting over the public right-of-way attached to its premises known as 4551-4553 N. Pulaski Rd..

Said sign structure(s) measures as follows; along N. PULASKI RD.:
One (1) at ten (10) feet in length, five (5) feet in height and twelve (12) feet above grade level.

The location of said privilege shall be as shown on prints kept on file with the Department of Business Affairs and Consumer Protection and the Office of the City Clerk.

Said privilege shall be constructed in accordance with plans and specifications approved by the Department of Transportation (Division of Project Development) and Zoning Department - Signs.

This grant of privilege in the public way shall be subject to the provisions of Section 10-28-015 and all other required provisions of the Municipal Code of Chicago.

The grantee shall pay to the City of Chicago as compensation for the privilege #1109795 herein granted the sum of three hundred ($300.00) per annum in advance.


A 25% penalty will be added for payments received after due date.


The permit holder agrees to hold the City of Chicago harmless for any damage, relocation or replacement costs associated with damage, relocation or removal of private property caused by the City performing work in the public way.

Authority herein given and granted for a period of five (5) years from and after 11/05/2013.

Alderman _____

Margaret Laurino 39th Ward

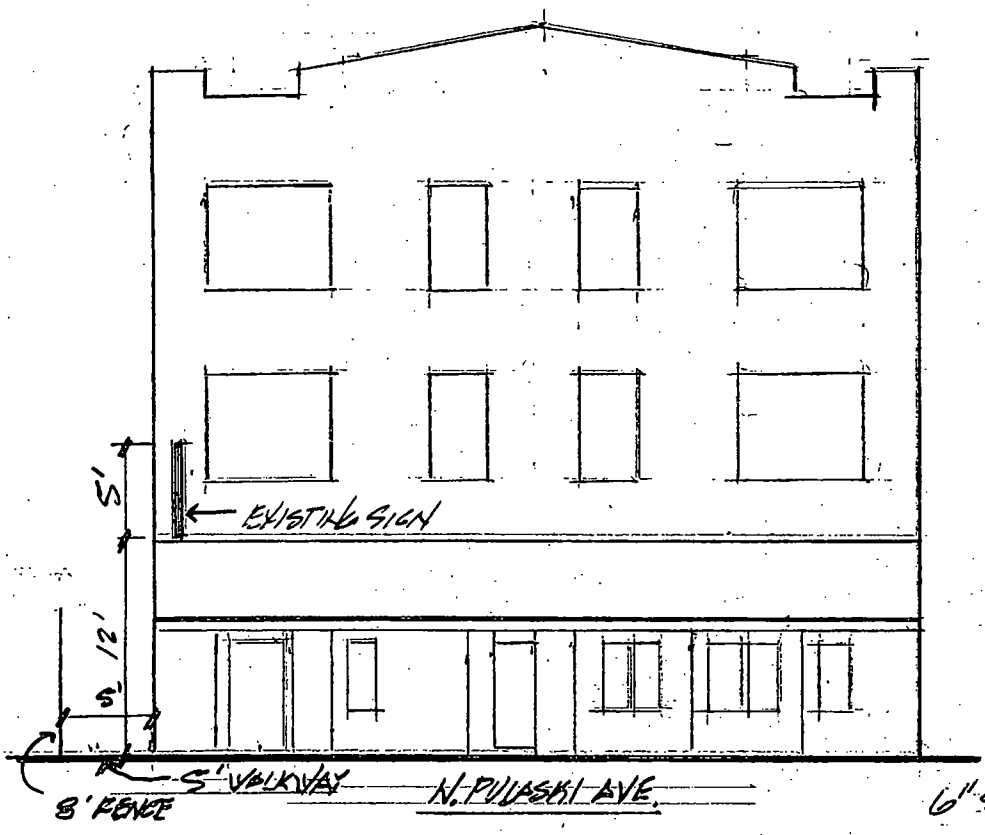

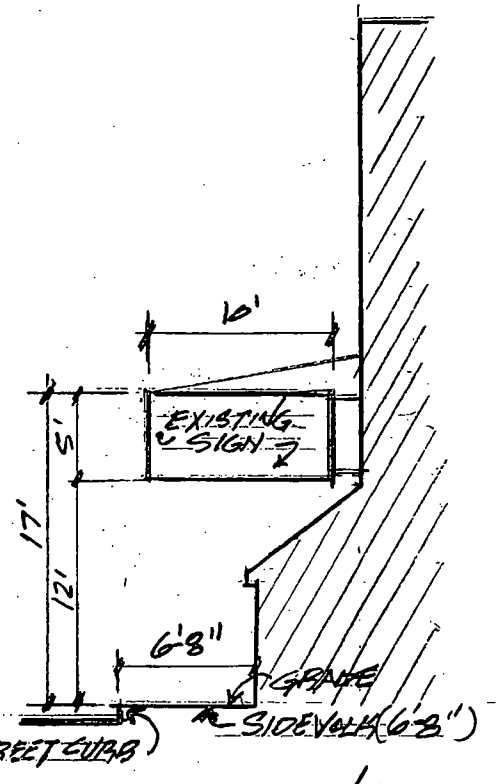

N WEST ELEVATION (FRONT FACADE)
1/8"=1'0"

SECTION LOOKING NORTH
1/8"=1'0"

MCGILLS BAR & GRILL
4553 N. PULASKI AVE.
CHGO, IL.

City of Chicago

O2014-642

Office of the City Clerk

Document Tracking Sheet

Meeting Date:	1/15/2014
Sponsor(s):	Laurino (39)
Type:	Ordinance
Title:	Grant(s) of privilege in public way for National Promotions & Advertising, Inc
Committee(s) Assignment:	Committee on Transportation and Public Way

ORDINANCE
NATIONAL PROMOTIONS & ADVERTISING, INC
Acct. No. 355671 - 14
Permit No. 1102250

Be It Ordained by the City Council of the City of Chicago:

SECTION 1. Permission and authority are hereby given and granted to NATIONAL PROMOTIONS & ADVERTISING, INC, upon the terms and subject to the conditions of this ordinance to maintain and use one (1) sign(s) projecting over the public right-of-way attached to its premises known as 4601 N. Elston Ave..

Said sign structure(s) measures as follows; along N. Elston:
One (1) at fourteen (14) feet in length, seven (7) feet in height and three (3) feet above grade level.

The location of said privilege shall be as shown on prints kept on file with the Department of Business Affairs and Consumer Protection and the Office of the City Clerk.

Said privilege shall be constructed in accordance with plans and specifications approved by the Department of Transportation (Division of Project Development) and Zoning Department - Signs.

This grant of privilege in the public way shall be subject to the provisions of Section 10-28-015 and all other required provisions of the Municipal Code of Chicago.

The grantee shall pay to the City of Chicago as compensation for the privilege #1102250 herein granted the sum of three hundred ($300.00) per annum in advance.

A 25% penalty will be added for payments received after due date.


The permit holder agrees to hold the City of Chicago harmless for any damage, relocation or replacement costs associated with damage, relocation or removal of private property caused by the City performing work in the public way.

Authority herein given and granted for a period of five (5) years from and after Date of Passage.

Alderman Margaret Laurino

Margaret Laurino 39th Ward

NPA - LOCATION: 4601 N. ELSTON, CHICAGO, IL

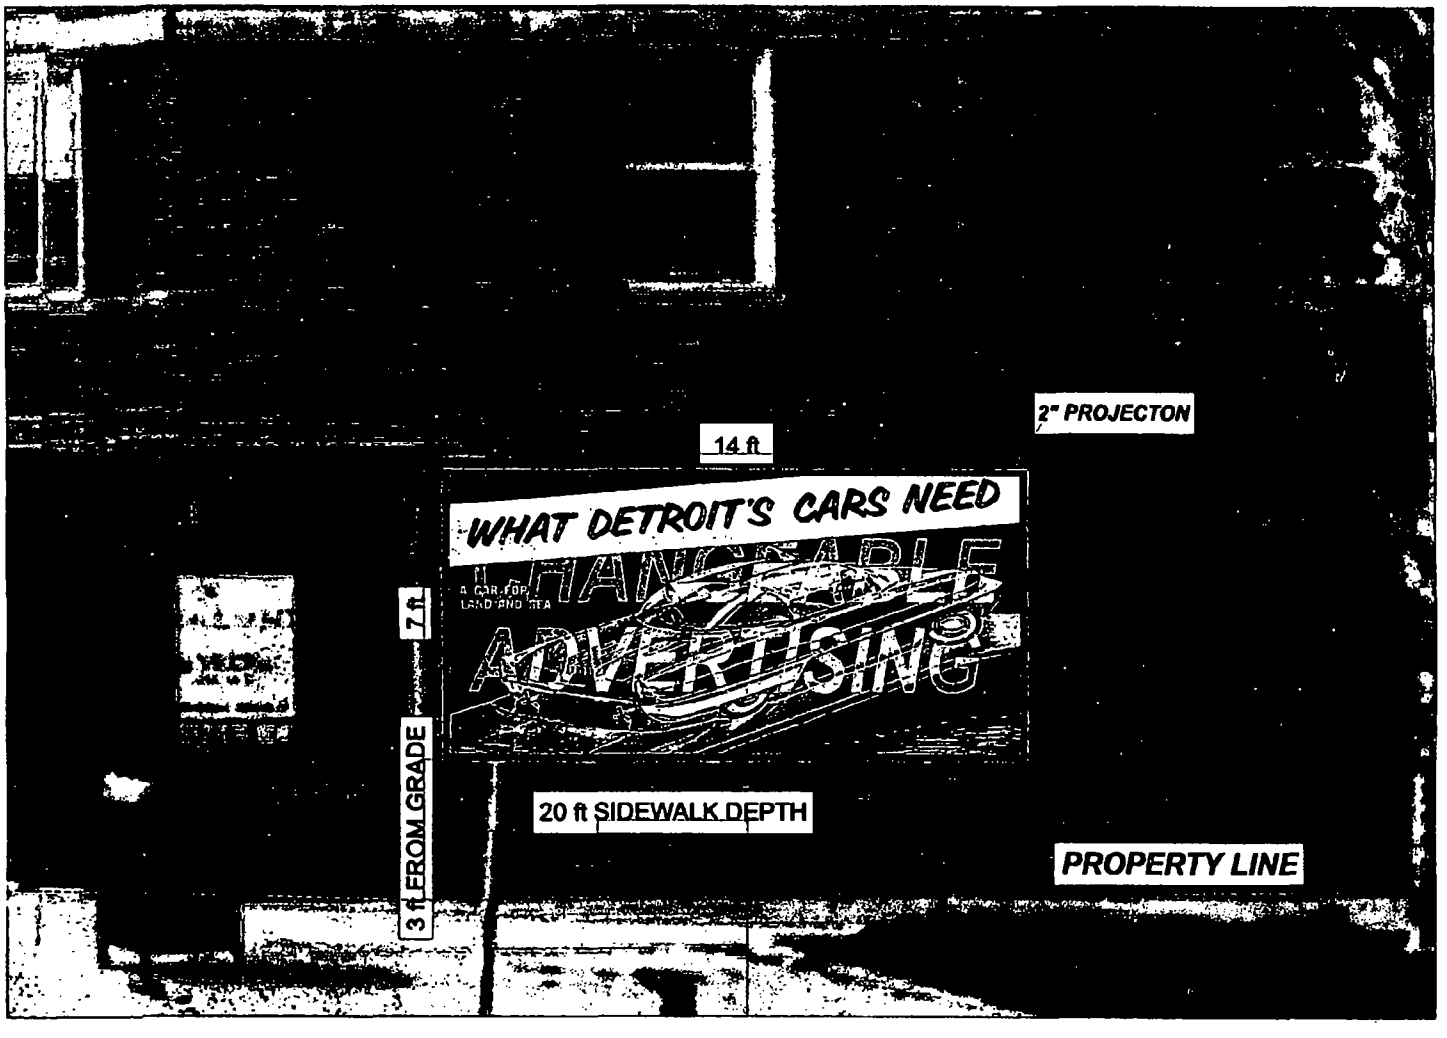

City of Chicago

O2014-645

Office of the City Clerk

Document Tracking Sheet

Meeting Date:	1/15/2014
Sponsor(s):	Laurino (39)
Type:	Ordinance
Title:	Grant(s) of privilege in public way for Computer Account & Tax Service, Inc
Committee(s) Assignment:	Committee on Transportation and Public Way

ORDINANCE
COMPUTER ACCOUNT & TAX SER INC
Acct. No. 71730 - 1
Permit No. 1110275

Be It Ordained by the City Council of the City of Chicago:

SECTION 1. Permission and authority are hereby given and granted to COMPUTER ACCOUNT & TAX SER INC, upon the terms and subject to the conditions of this ordinance to maintain and use one (1) sign(s) projecting over the public right-of-way attached to its premises known as 6306 N. Cicero Ave..

Said sign structure(s) measures as follows; along N. CICERO:
One (1) at eight (8) feet in length, four (4) feet in height and ten (10) feet above grade level.

The location of said privilege shall be as shown on prints kept on file with the Department of Business Affairs and Consumer Protection and the Office of the City Clerk.

Said privilege shall be constructed in accordance with plans and specifications approved by the Department of Transportation (Division of Project Development) and Zoning Department - Signs.

This grant of privilege in the public way shall be subject to the provisions of Section 10-28-015 and all other required provisions of the Municipal Code of Chicago.

The grantee shall pay to the City of Chicago as compensation for the privilege #1110275 herein granted the sum of three hundred ($300.00) per annum in advance.


A 25% penalty will be added for payments received after due date.

The permit holder agrees to hold the City of Chicago harmless for any damage, relocation or replacement costs associated with damage, relocation or removal of private property caused by the City performing work in the public way.

Authority herein given and granted for a period of five (5) years from and after 11/05/2013.

Alderman _____

Margaret Laurino 39th Ward

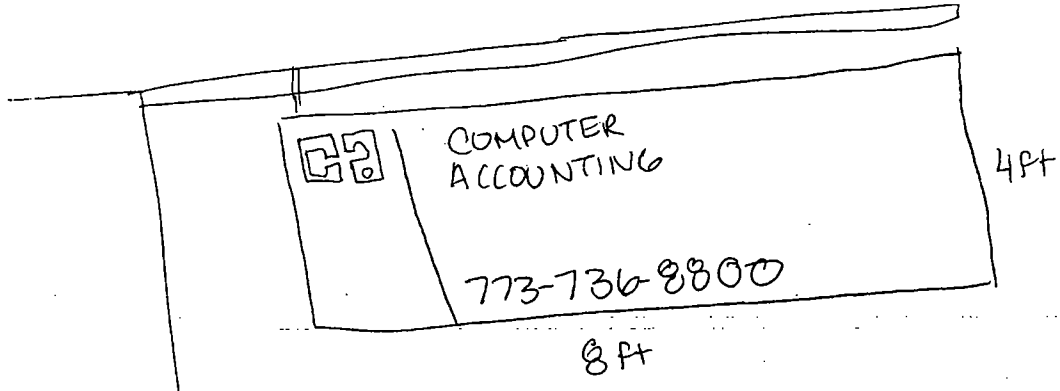

6306 N.
Cicero
Ave.

City of Chicago

O2014-647

Office of the City Clerk

Document Tracking Sheet

Meeting Date:	1/15/2014
Sponsor(s):	Laurino (39)
Type:	Ordinance
Title:	Grant(s) of privilege in public way for Sunnyday Tap
Committee(s) Assignment:	Committee on Transportation and Public Way

ORDINANCE
SUNNYDAY TAP
Acct. No. 63693 - 1
Permit No. 1110154

Be It Ordained by the City Council of the City of Chicago:

SECTION 1. Permission and authority are hereby given and granted to SUNNYDAY TAP, upon the terms and subject to the conditions of this ordinance to maintain and use one (1) sign(s) projecting over the public right-of-way attached to its premises known as 4953 N. Elston Ave..

Said sign structure(s) measures as follows; along N. Elston Ave.:
One (1) at four (4) feet in length, four (4) feet in height and eleven (11) feet above grade level.

The location of said privilege shall be as shown on prints kept on file with the Department of Business Affairs and Consumer Protection and the Office of the City Clerk.

Said privilege shall be constructed in accordance with plans and specifications approved by the Department of Transportation (Division of Project Development) and Zoning Department - Signs.


This grant of privilege in the public way shall be subject to the provisions of Section 10-28-015 and all other required provisions of the Municipal Code of Chicago.

The grantee shall pay to the City of Chicago as compensation for the privilege #1110154 herein granted the sum of one hundred ($100.00) per annum in advance.

A 25% penalty will be added for payments received after due date.


The permit holder agrees to hold the City of Chicago harmless for any damage, relocation or replacement costs associated with damage, relocation or removal of private property caused by the City performing work in the public way.

Authority herein given and granted for a period of five (5) years from and after 11/05/2013.

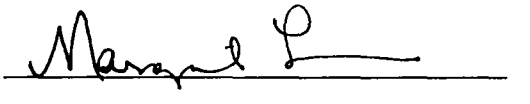Alderman 

Margaret Laurino 39th Ward


SUNNYDAY
TAP
FOOD MUSIC DRINKS
773-725-5080

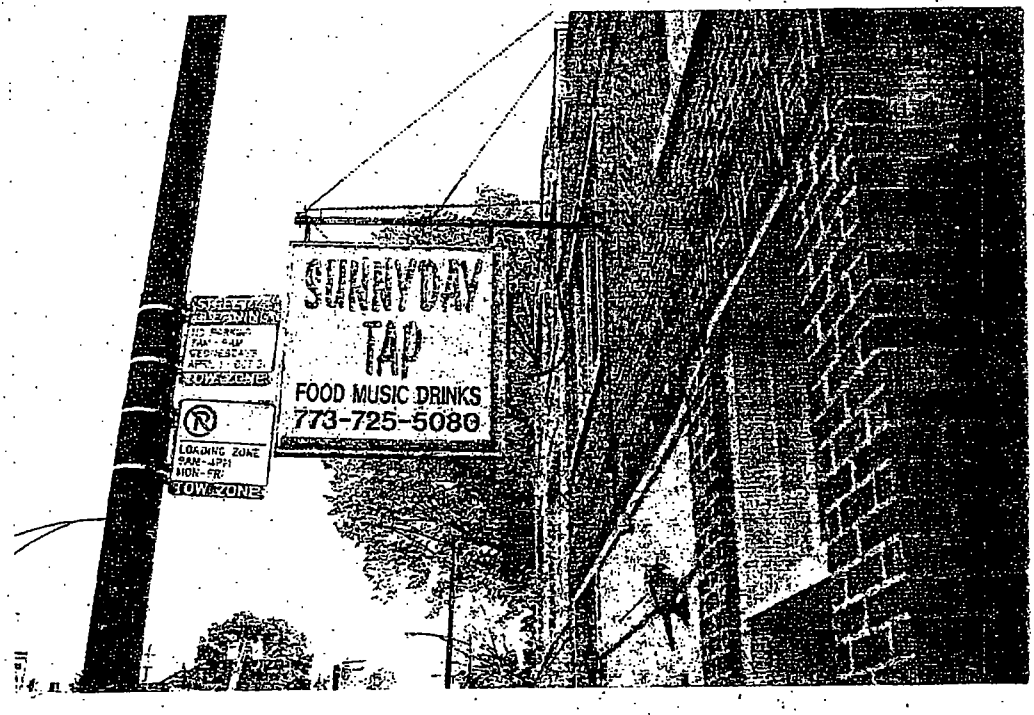
SUNNYDAY
TAP
FOOD MUSIC DRINKS
773-725-5080
LOADING ZONE
TOW ZONE

City of Chicago

O2014-625

Office of the City Clerk

Document Tracking Sheet

Meeting Date:	1/15/2014
Sponsor(s):	O'Connor (40)
Type:	Ordinance
Title:	Grant(s) of privilege in public way for John's Auto Body/Repair
Committee(s) Assignment:	Committee on Transportation and Public Way

ORDINANCE
JOHN'S AUTO BODY/REPAIR
Acct. No. 53840 - 1
Permit No. 1110208

Be It Ordained by the City Council of the City of Chicago:

SECTION 1. Permission and authority are hereby given and granted to JOHN'S AUTO BODY/REPAIR, upon the terms and subject to the conditions of this ordinance to maintain and use one (1) sign(s) projecting over the public right-of-way attached to its premises known as 5810 N. Western Ave..

Said sign structure(s) measures as follows; along N. Western Ave.:
One (1) at eight (8) feet in length, four (4) feet in height and thirteen (13) feet above grade level.

The location of said privilege shall be as shown on prints kept on file with the Department of Business Affairs and Consumer Protection and the Office of the City Clerk.

Said privilege shall be constructed in accordance with plans and specifications approved by the Department of Transportation (Division of Project Development) and Zoning Department - Signs.

This grant of privilege in the public way shall be subject to the provisions of Section 10-28-015 and all other required provisions of the Municipal Code of Chicago.

The grantee shall pay to the City of Chicago as compensation for the privilege #1110208 herein granted the sum of three hundred ($300.00) per annum in advance.


A 25% penalty will be added for payments received after due date.

The permit holder agrees to hold the City of Chicago harmless for any damage, relocation or replacement costs associated with damage, relocation or removal of private property caused by the City performing work in the public way.

Authority herein given and granted for a period of five (5) years from and after 11/19/2013.

Alderman _____

Patrick O'Connor 40th Ward

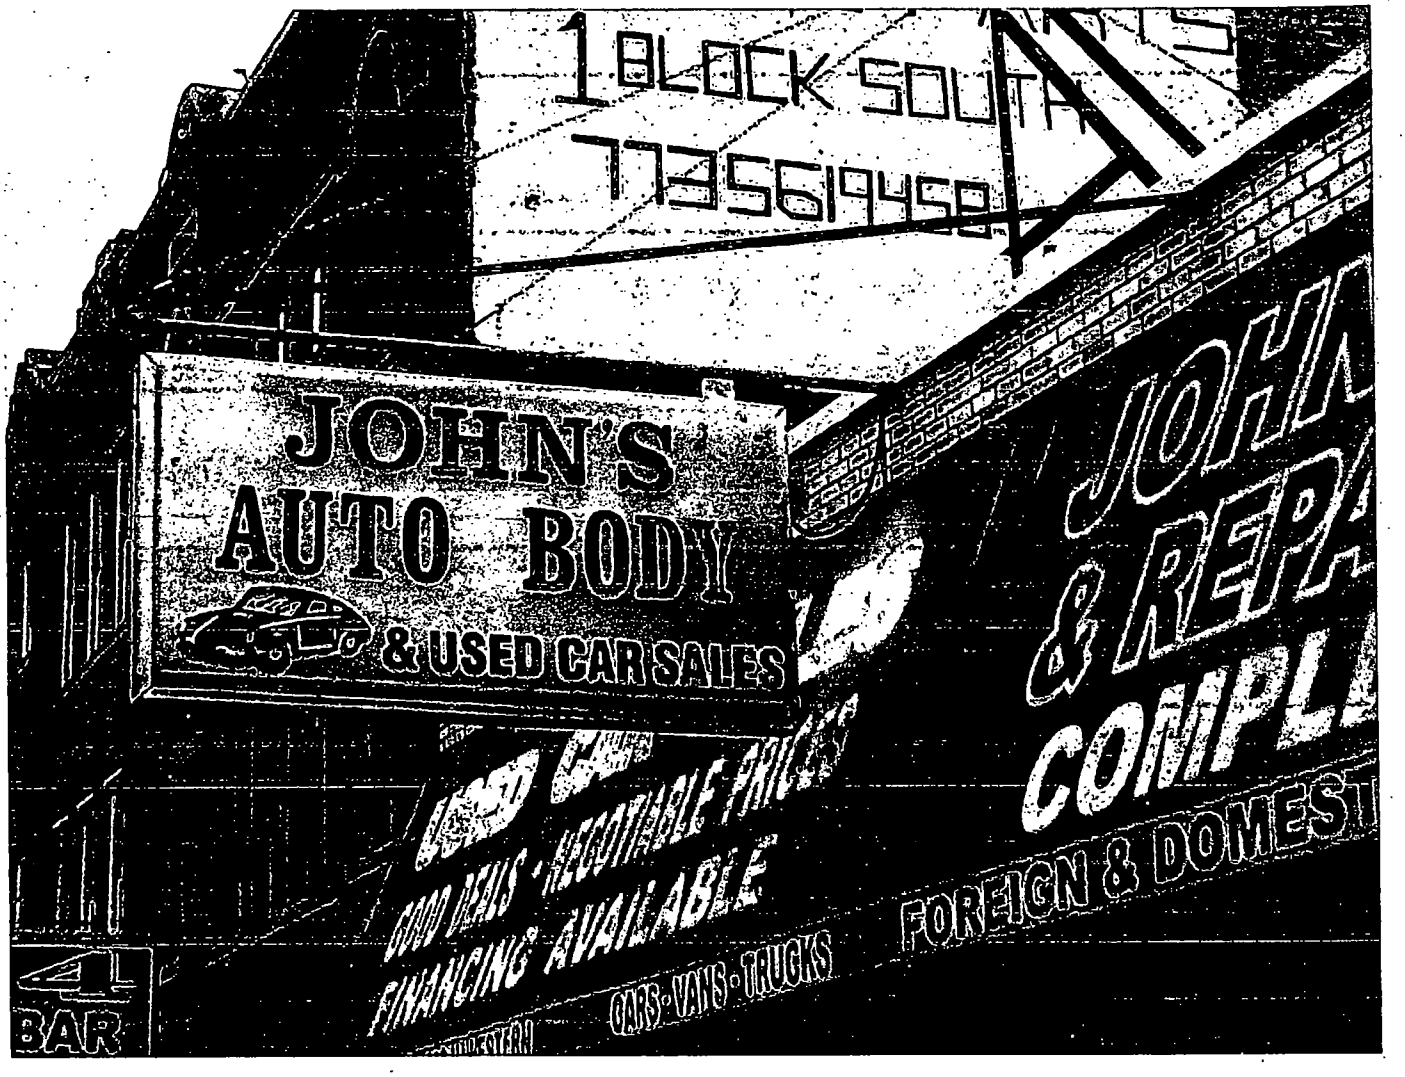
1 BLOCK SOUTH
7735619459
JOHN'S
AUTO BODY
& USED CAR SALES
JOHN
& REPA
COMPL
FOREIGN & DOMES
CARS • VANS • TRUCKS
BAR

Department of Business Affairs and Consumer Protection
Small Business Center - Public Way Use Unit
City Hall - 121 N. LaSalle Street, Room 800 • Chicago, IL 60602
(312)-74-GOBIZ (312-744-6249) • (312) 744-1944 (TTY)
http://www.cityofchicago.org/bacp

01/15/2014

Alderman **Patrick O'Connor**
Ward # **40**
City of Chicago
City Hall, Room **305**
121 North LaSalle Street
Chicago, Illinois 60602

Re: An ordinance to use and maintain a portion of the public right-of-way for **one (1) sign(s)** for **JOHN'S AUTO BODY/REPAIR**, adjacent to the premises known as **5810 N. Western Ave.**.

Dear Alderman **Patrick O'Connor**:

The applicant referenced above has requested the use of the public right-of-way for a **sign(s)**. An ordinance has been prepared by the Department of Business Affairs and Consumer Protection – Small Business Center - Public Way Use Unit for presentation to the City Council. Because this request was made for properties located in your ward, as approved by you as per the attached, I respectfully request that you introduce the attached ordinance at the next City Council meeting.

If you have any questions regarding this ordinance, please contact Anthony Bertuca at (312) 744-5506.

Department of Business Affairs and Consumer Protection

City of Chicago

O2014-626

Office of the City Clerk

Document Tracking Sheet

Meeting Date:	1/15/2014
Sponsor(s):	O'Connor (40)
Type:	Ordinance
Title:	Grant(s) of privilege in public way for Lian's
Committee(s) Assignment:	Committee on Transportation and Public Way

ORDINANCE
LIAN'S
Acct. No. 11408 - 1
Permit No. 1110088

Be It Ordained by the City Council of the City of Chicago:

SECTION 1. Permission and authority are hereby given and granted to LIAN'S, upon the terms and subject to the conditions of this ordinance to maintain and use one (1) sign(s) projecting over the public right-of-way attached to its premises known as 6507 N. Clark St..

Said sign structure(s) measures as follows; along N. Clark Street:
One (1) at four (4) feet in length, three (3) feet in height and twelve (12) feet above grade level.

The location of said privilege shall be as shown on prints kept on file with the Department of Business Affairs and Consumer Protection and the Office of the City Clerk.

Said privilege shall be constructed in accordance with plans and specifications approved by the Department of Transportation (Division of Project Development) and Zoning Department - Signs.

This grant of privilege in the public way shall be subject to the provisions of Section 10-28-015 and all other required provisions of the Municipal Code of Chicago.

The grantee shall pay to the City of Chicago as compensation for the privilege #1110088 herein granted the sum of one hundred ($100.00) per annum in advance.

A 25% penalty will be added for payments received after due date.


The permit holder agrees to hold the City of Chicago harmless for any damage, relocation or replacement costs associated with damage, relocation or removal of private property caused by the City performing work in the public way.


Authority herein given and granted for a period of five (5) years from and after 11/05/2013.


Alderman P O'Connor

Patrick O'Connor 40th Ward

LIAN'S LIQUORS & GROCERY
6507 N. CLARK
CHICAGO IL 60626

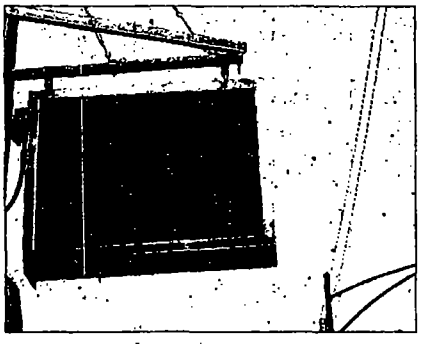

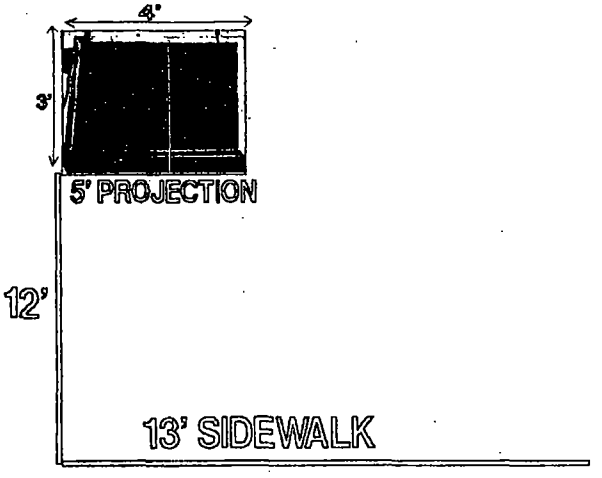

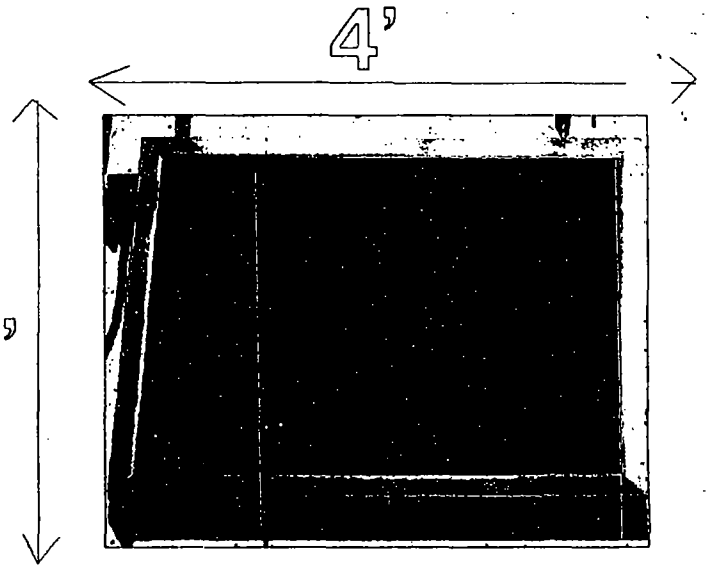

- 3' x 4' SIGN
- 13' SIDE WALK
- 12' FROM GRADE
- 5' PROJECTION

Department of Business Affairs and Consumer Protection
Small Business Center - Public Way Use Unit
City Hall - 121 N. LaSalle Street, Room 800 • Chicago, IL 60602
(312)-74-GOBIZ (312-744-6249) • (312) 744-1944 (TTY)
http://www.cityofchicago.org/bacp

01/15/2014

Alderman **Patrick O'Connor**
Ward # **40**
City of Chicago
City Hall, Room **305**
121 North LaSalle Street
Chicago, Illinois 60602

Re: An ordinance to use and maintain a portion of the public right-of-way for **one (1) sign(s)** for **LIAN'S**, adjacent to the premises known as **6507 N. Clark St.**.

Dear Alderman **Patrick O'Connor**:

The applicant referenced above has requested the use of the public right-of-way for a **sign(s)**. An ordinance has been prepared by the Department of Business Affairs and Consumer Protection – Small Business Center - Public Way Use Unit for presentation to the City Council. Because this request was made for properties located in your ward, as approved by you as per the attached, I respectfully request that you introduce the attached ordinance at the next City Council meeting.

If you have any questions regarding this ordinance, please contact Anthony Bertuca at (312) 744-5506.

Department of Business Affairs and Consumer Protection

City of Chicago

O2014-628

Office of the City Clerk

Document Tracking Sheet

Meeting Date:	1/15/2014
Sponsor(s):	O'Connor (40)
Type:	Ordinance
Title:	Grant(s) of privilege in public way for Premier Signs & Awnings
Committee(s) Assignment:	Committee on Transportation and Public Way

ORDINANCE
PREMIER SIGNS & AWNINGS
Acct. No. 54329 - 1
Permit No. 1110096

Be It Ordained by the City Council of the City of Chicago:

SECTION 1. Permission and authority are hereby given and granted to PREMIER SIGNS & AWNINGS, upon the terms and subject to the conditions of this ordinance to maintain and use one (1) sign(s) projecting over the public right-of-way attached to its premises known as 6510 N. Clark St..

Said sign structure(s) measures as follows; along N. Clark Street:
One (1) at six (6) feet in length, four (4) feet in height and fifteen (15) feet above grade level.

The location of said privilege shall be as shown on prints kept on file with the Department of Business Affairs and Consumer Protection and the Office of the City Clerk.

Said privilege shall be constructed in accordance with plans and specifications approved by the Department of Transportation (Division of Project Development) and Zoning Department - Signs.

This grant of privilege in the public way shall be subject to the provisions of Section 10-28-015 and all other required provisions of the Municipal Code of Chicago.

The grantee shall pay to the City of Chicago as compensation for the privilege #1110096 herein granted the sum of one hundred ($100.00) per annum in advance.

A 25% penalty will be added for payments received after due date.

The permit holder agrees to hold the City of Chicago harmless for any damage, relocation or replacement costs associated with damage, relocation or removal of private property caused by the City performing work in the public way.


Authority herein given and granted for a period of five (5) years from and after 11/05/2013.


Alderman _____

Patrick O'Connor 40th Ward

PREMIER SIGNS & AWNINGS

6510 N. CLARK
CHICAGO IL 60626

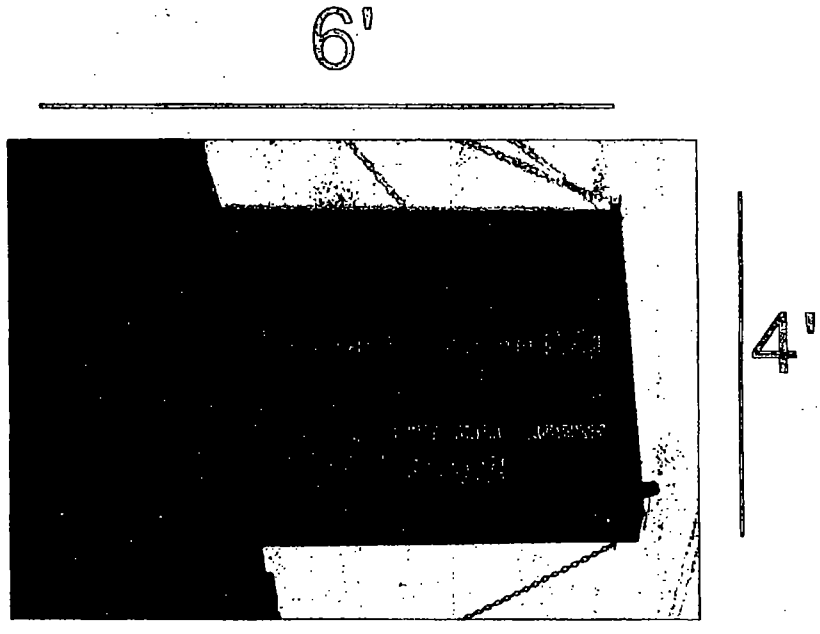

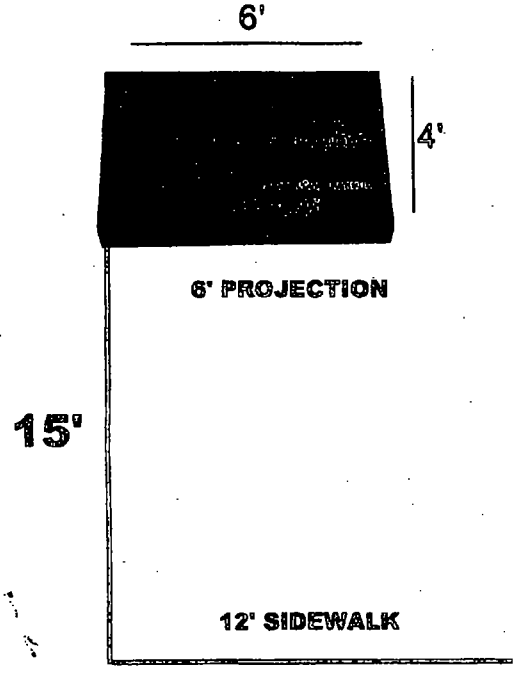

- 4' X 6' SIGN
- 12' SIDEWALK
- 15' FROM GRADE
- 6' PROJECTION

Department of Business Affairs and Consumer Protection
Small Business Center - Public Way Use Unit
City Hall - 121 N. LaSalle Street, Room 800 • Chicago, IL 60602
(312)-74-GOBIZ (312-744-6249) • (312) 744-1944 (TTY)
http://www.cityofchicago.org/bacp

01/15/2014

Alderman **Patrick O'Connor**
Ward # **40**
City of Chicago
City Hall, Room **305**
121 North LaSalle Street
Chicago, Illinois 60602

Re: An ordinance to use and maintain a portion of the public right-of-way for **one (1) sign(s)** for **PREMIER SIGNS & AWNINGS**, adjacent to the premises known as **6510 N. Clark St.**.

Dear Alderman **Patrick O'Connor**:

The applicant referenced above has requested the use of the public right-of-way for a **sign(s)**. An ordinance has been prepared by the Department of Business Affairs and Consumer Protection – Small Business Center - Public Way Use Unit for presentation to the City Council. Because this request was made for properties located in your ward, as approved by you as per the attached, I respectfully request that you introduce the attached ordinance at the next City Council meeting.

If you have any questions regarding this ordinance, please contact Anthony Bertuca at (312) 744-5506.

Department of Business Affairs and Consumer Protection

City of Chicago

O2014-630

Office of the City Clerk

Document Tracking Sheet

Meeting Date:	1/15/2014
Sponsor(s):	O'Connor (40)
Type:	Ordinance
Title:	Grant(s) of privilege in public way for Salon City
Committee(s) Assignment:	Committee on Transportation and Public Way

ORDINANCE
SALON CITY
Acct. No. 272344 - 1
Permit No. 1109830

Be It Ordained by the City Council of the City of Chicago:

SECTION 1. Permission and authority are hereby given and granted to SALON CITY, upon the terms and subject to the conditions of this ordinance to maintain and use one (1) sign(s) projecting over the public right-of-way attached to its premises known as 6534 N. Clark St..

Said sign structure(s) measures as follows; along N. Clark Street:
One (1) at four point eight (4.8) feet in length, three point eight (3.8) feet in height and fourteen (14) feet above grade level.

The location of said privilege shall be as shown on prints kept on file with the Department of Business Affairs and Consumer Protection and the Office of the City Clerk.

Said privilege shall be constructed in accordance with plans and specifications approved by the Department of Transportation (Division of Project Development) and Zoning Department - Signs.

This grant of privilege in the public way shall be subject to the provisions of Section 10-28-015 and all other required provisions of the Municipal Code of Chicago.

The grantee shall pay to the City of Chicago as compensation for the privilege #1109830 herein granted the sum of one hundred ($100.00) per annum in advance.


A 25% penalty will be added for payments received after due date.

The permit holder agrees to hold the City of Chicago harmless for any damage, relocation or replacement costs associated with damage, relocation or removal of private property caused by the City performing work in the public way.

Authority herein given and granted for a period of five (5) years from and after 11/19/2013.

Alderman _____

Patrick O'Connor 40th Ward

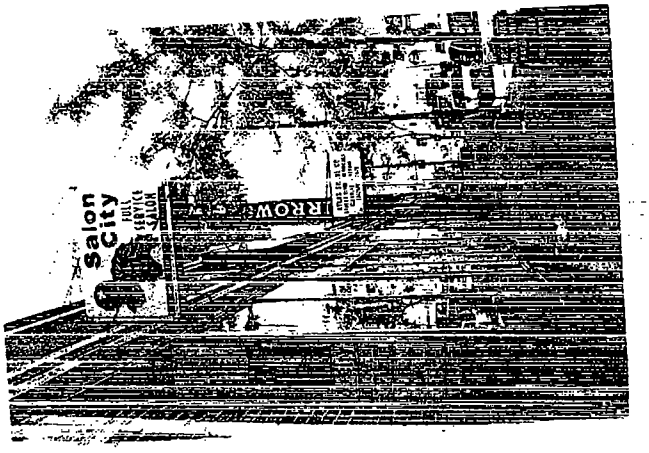
Salon
City

Department of Business Affairs and Consumer Protection
Small Business Center - Public Way Use Unit
City Hall - 121 N. LaSalle Street, Room 800 • Chicago, IL 60602
(312)-74-GOBIZ (312-744-6249) • (312) 744-1944 (TTY)
http://www.cityofchicago.org/bacp

01/15/2014

Alderman **Patrick O'Connor**
Ward # **40**
City of Chicago
City Hall, Room **305**
121 North LaSalle Street
Chicago, Illinois 60602

Re: An ordinance to use and maintain a portion of the public right-of-way for **one (1) sign(s)** for **SALON CITY**, adjacent to the premises known as **6534 N. Clark St.**.

Dear Alderman **Patrick O'Connor**:

The applicant referenced above has requested the use of the public right-of-way for a **sign(s)**. An ordinance has been prepared by the Department of Business Affairs and Consumer Protection – Small Business Center - Public Way Use Unit for presentation to the City Council. Because this request was made for properties located in your ward, as approved by you as per the attached, I respectfully request that you introduce the attached ordinance at the next City Council meeting.

If you have any questions regarding this ordinance, please contact Anthony Bertuca at (312) 744-5506.

Department of Business Affairs and Consumer Protection

City of Chicago

O2014-631

Office of the City Clerk

Document Tracking Sheet

Meeting Date:	1/15/2014
Sponsor(s):	O'Connor (40)
Type:	Ordinance
Title:	Grant(s) of privilege in public way for St Pauli's Bar
Committee(s) Assignment:	Committee on Transportation and Public Way

ORDINANCE
ST. PAULI'S BAR
Acct. No. 30354 - 1
Permit No. 1110347

Be It Ordained by the City Council of the City of Chicago:

SECTION 1. Permission and authority are hereby given and granted to ST. PAULI'S BAR, upon the terms and subject to the conditions of this ordinance to maintain and use, as now constructed, one (1) Security Camera(s) projecting over the public right-of-way for security purposes adjacent to its premises known as 5109 N. Lincoln Ave..

Said Security Camera(s) at N. Lincoln Ave measure(s):
One (1) at point four six (.46) feet in length, point two one (.21) feet in width and fifteen (15) feet above grade level.

The location of said privilege shall be as shown on prints kept on file with the Department of Business Affairs and Consumer Protection and the Office of the City Clerk.

Said privilege shall be constructed in accordance with plans and specifications approved by the Department of Planning and Development and Department of Transportation (Division of Project Development).

This grant of privilege in the public way shall be subject to the provisions of Section 10-28-015 and all other required provisions of the Municipal Code of Chicago.

The grantee shall pay to the City of Chicago as compensation for the privilege #1110347 herein granted the sum of zero ($.00) per annum in advance.


A 25% penalty will be added for payments received after due date.

The permit holder agrees to hold the City of Chicago harmless for any damage, relocation or replacement costs associated with damage, relocation or removal of private property caused by the City performing work in the public way.

Authority herein given and granted for a period of five (5) years from and after 01/13/2014.

Alderman _____
Patrick O'Connor 40th Ward

Soar, Inc. d/b/a St. Pauli Bar
5109 N. Lincoln Ave.
Chicago, IL 60625

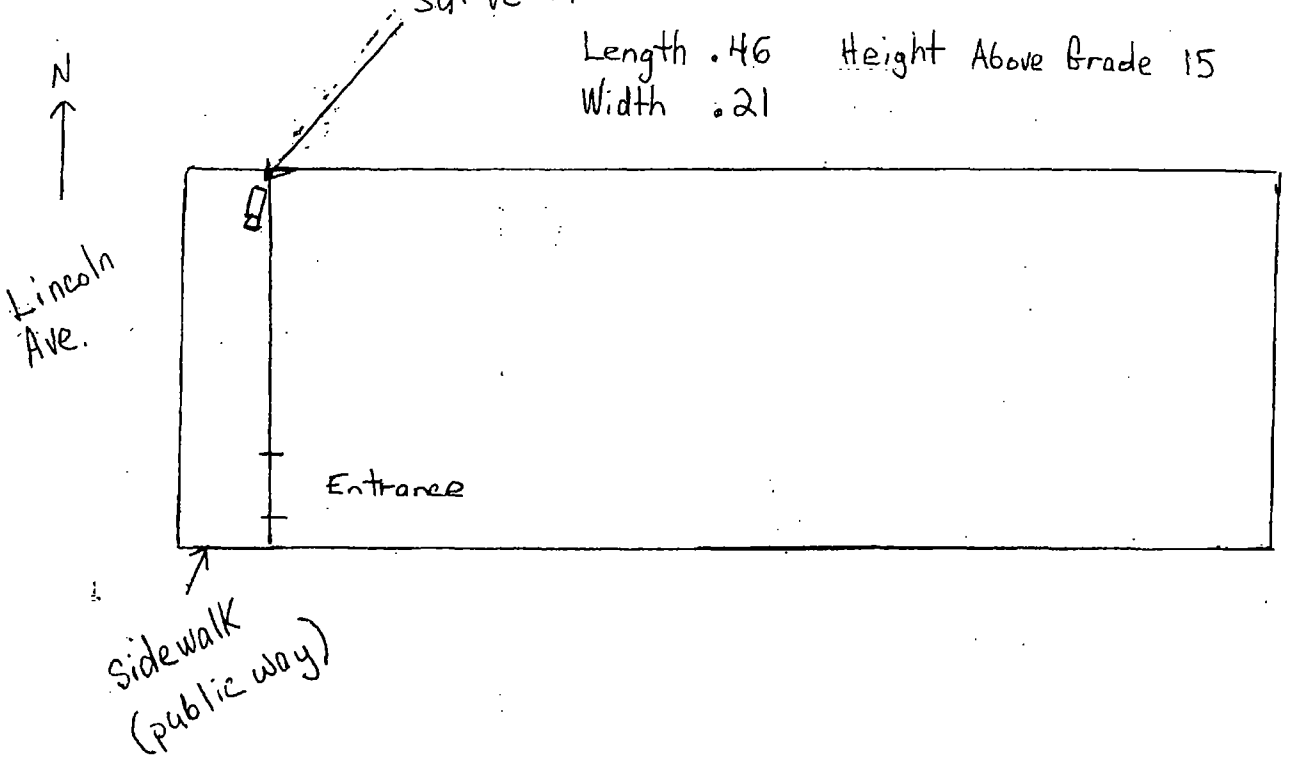

Department of Business Affairs and Consumer Protection
Small Business Center - Public Way Use Unit
City Hall - 121 N. LaSalle Street, Room 800 • Chicago, IL 60602
(312)-74-GOBIZ (312-744-6249) • (312) 744-1944 (TTY)
http://www.cityofchicago.org/bacp

01/15/2014

Alderman **Patrick O'Connor**
Ward # **40**
City of Chicago
City Hall, Room **305**
121 North LaSalle Street
Chicago, Illinois 60602

Re: An ordinance to use and maintain a portion of the public right-of-way for **one (1) security camera(s)** for **ST. PAULI'S BAR**, adjacent to the premises known as **5109 N. Lincoln Ave.**.

Dear Alderman **Patrick O'Connor**:

The applicant referenced above has requested the use of the public right-of-way for a **security camera(s)**. An ordinance has been prepared by the Department of Business Affairs and Consumer Protection – Small Business Center - Public Way Use Unit for presentation to the City Council. Because this request was made for properties located in your ward, as approved by you as per the attached, I respectfully request that you introduce the attached ordinance at the next City Council meeting.

If you have any questions regarding this ordinance, please contact Anthony Bertuca at (312) 744-5506.

Department of Business Affairs and Consumer Protection

City of Chicago

Office of the City Clerk

Document Tracking Sheet

O2014-599

Meeting Date:	1/15/2014
Sponsor(s):	O'Connor (41)
Type:	Ordinance
Title:	Grant(s) of privilege in public way for Fitzsimmons Surgical Supply
Committee(s) Assignment:	Committee on Transportation and Public Way

ORDINANCE
FITZSIMMONS SURGICAL SUPPLY
Acct. No. 62907 - 2
Permit No. 1110123

Be It Ordained by the City Council of the City of Chicago:

SECTION 1. Permission and authority are hereby given and granted to FITZSIMMONS SURGICAL SUPPLY, upon the terms and subject to the conditions of this ordinance to maintain and use one (1) sign(s) projecting over the public right-of-way attached to its premises known as 6428 N. Milwaukee Ave..

Said sign structure(s) measures as follows; along N. Milwaukee:
One (1) at five point one (5.1) feet in length, six (6) feet in height and ten (10) feet above grade level.

The location of said privilege shall be as shown on prints kept on file with the Department of Business Affairs and Consumer Protection and the Office of the City Clerk.

Said privilege shall be constructed in accordance with plans and specifications approved by the Department of Transportation (Division of Project Development) and Zoning Department - Signs.

This grant of privilege in the public way shall be subject to the provisions of Section 10-28-015 and all other required provisions of the Municipal Code of Chicago.

The grantee shall pay to the City of Chicago as compensation for the privilege #1110123 herein granted the sum of three hundred ($300.00) per annum in advance.


A 25% penalty will be added for payments received after due date.

The permit holder agrees to hold the City of Chicago harmless for any damage, relocation or replacement costs associated with damage, relocation or removal of private property caused by the City performing work in the public way.

Authority herein given and granted for a period of five (5) years from and after 11/05/2013.

Alderman _____

Mary O'Connor 41st Ward

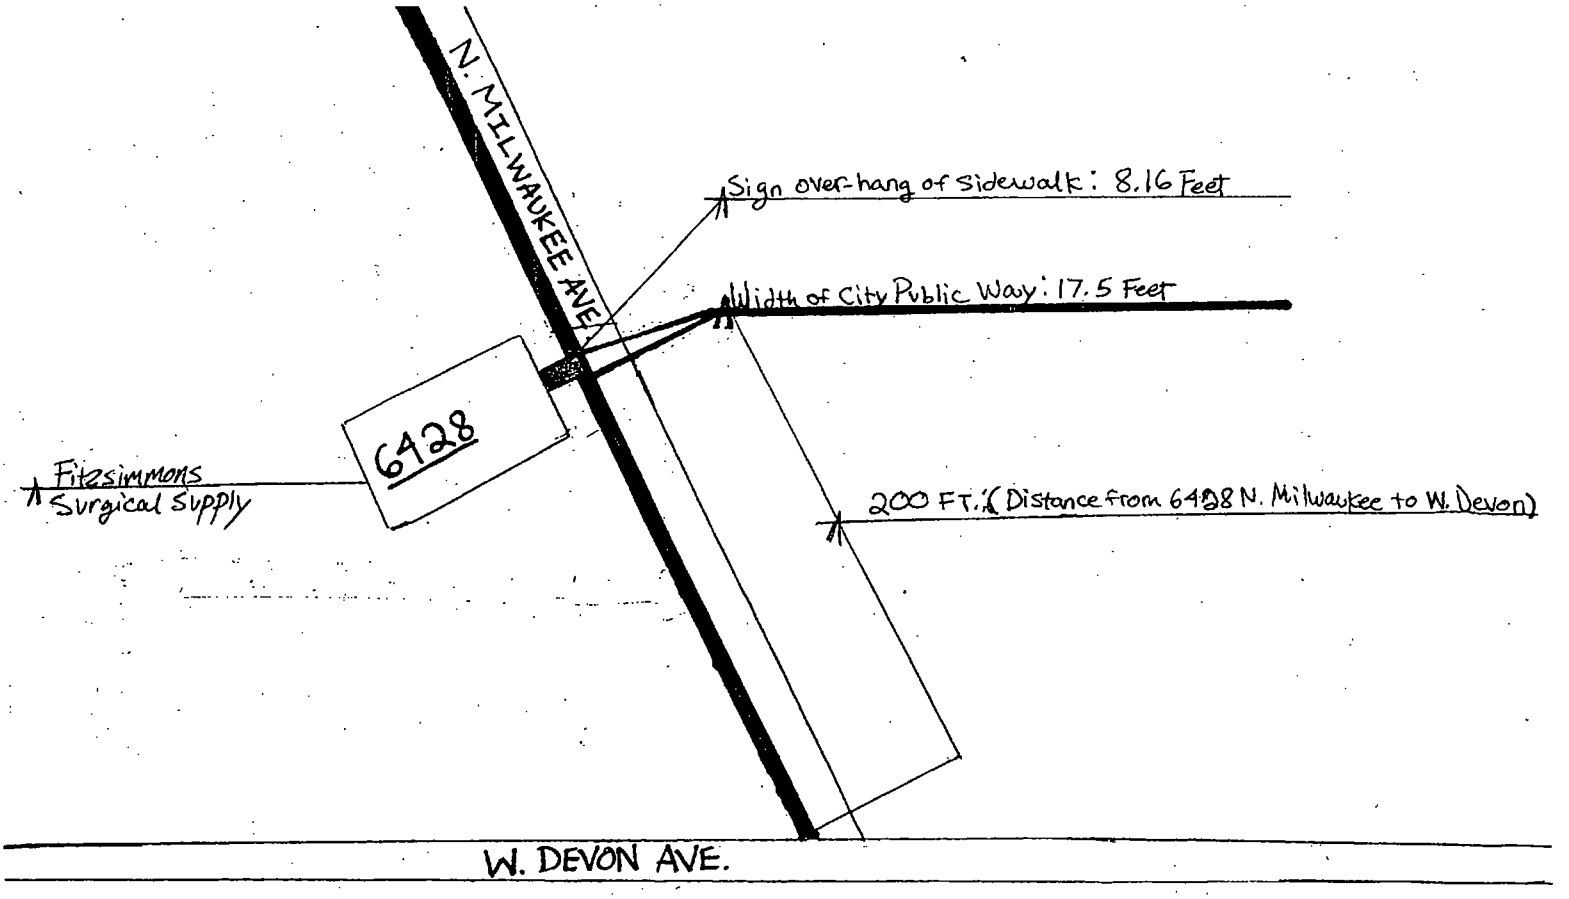
N. MILWAUKEE AVE.
Sign over-hang of sidewalk: 8.16 Feet
Width of City Public Way: 17.5 Feet
6428
Fitzsimmons Surgical Supply
200 FT. (Distance from 6428 N. Milwaukee to W. Devon)
W. DEVON AVE.

Department of Business Affairs and Consumer Protection
Small Business Center - Public Way Use Unit
City Hall - 121 N. LaSalle Street, Room 800 • Chicago, IL 60602
(312)-74-GOBIZ (312-744-6249) • (312) 744-1944 (TTY)
http://www.cityofchicago.org/bacp

01/15/2014

Alderman **Mary O'Connor**
Ward # **41**
City of Chicago
City Hall, Room **203**
121 North LaSalle Street
Chicago, Illinois 60602

Re: An ordinance to use and maintain a portion of the public right-of-way for **one (1) sign(s)** for **FITZSIMMONS SURGICAL SUPPLY**, adjacent to the premises known as **6428 N. Milwaukee Ave.**.

Dear Alderman **Mary O'Connor**:

The applicant referenced above has requested the use of the public right-of-way for a **sign(s)**. An ordinance has been prepared by the Department of Business Affairs and Consumer Protection – Small Business Center - Public Way Use Unit for presentation to the City Council. Because this request was made for properties located in your ward, as approved by you as per the attached, I respectfully request that you introduce the attached ordinance at the next City Council meeting.

If you have any questions regarding this ordinance, please contact Anthony Bertuca at (312) 744-5506.

Department of Business Affairs and Consumer Protection

City of Chicago

O2014-601

Office of the City Clerk

Document Tracking Sheet

Meeting Date:	1/15/2014
Sponsor(s):	O'Connor (41)
Type:	Ordinance
Title:	Grant(s) of privilege in public way for Healing Hands Home Care
Committee(s) Assignment:	Committee on Transportation and Public Way

ORDINANCE
HEALING HANDS HOME CARE
Acct. No. 270310 - 2
Permit No. 1110281

Be It Ordained by the City Council of the City of Chicago:

SECTION 1. Permission and authority are hereby given and granted to HEALING HANDS HOME CARE, upon the terms and subject to the conditions of this ordinance to maintain and use three (3) sign(s) projecting over the public right-of-way attached to its premises known as 6730 W. Higgins Ave..

Said sign structure(s) measures as follows; along W. Higgins Avenue:
One (1) at ten (10) feet in length, six (6) feet in height and ten (10) feet above grade level.
One (1) at ten (10) feet in length, two (2) feet in height and ten (10) feet above grade level.
One (1) at six (6) feet in length, one (1) foot in height and eight (8) feet above grade level.

The location of said privilege shall be as shown on prints kept on file with the Department of Business Affairs and Consumer Protection and the Office of the City Clerk.

Said privilege shall be constructed in accordance with plans and specifications approved by the Department of Transportation (Division of Project Development) and Zoning Department - Signs.

This grant of privilege in the public way shall be subject to the provisions of Section 10-28-015 and all other required provisions of the Municipal Code of Chicago.

The grantee shall pay to the City of Chicago as compensation for the privilege #1110281 herein granted the sum of four hundred seventy-five ($475.00) per annum in advance.


A 25% penalty will be added for payments received after due date.

The permit holder agrees to hold the City of Chicago harmless for any damage, relocation or replacement costs associated with damage, relocation or removal of private property caused by the City performing work in the public way.

Authority herein given and granted for a period of five (5) years from and after 12/17/2013.

Alderman _____

Mary O'Connor 41st Ward

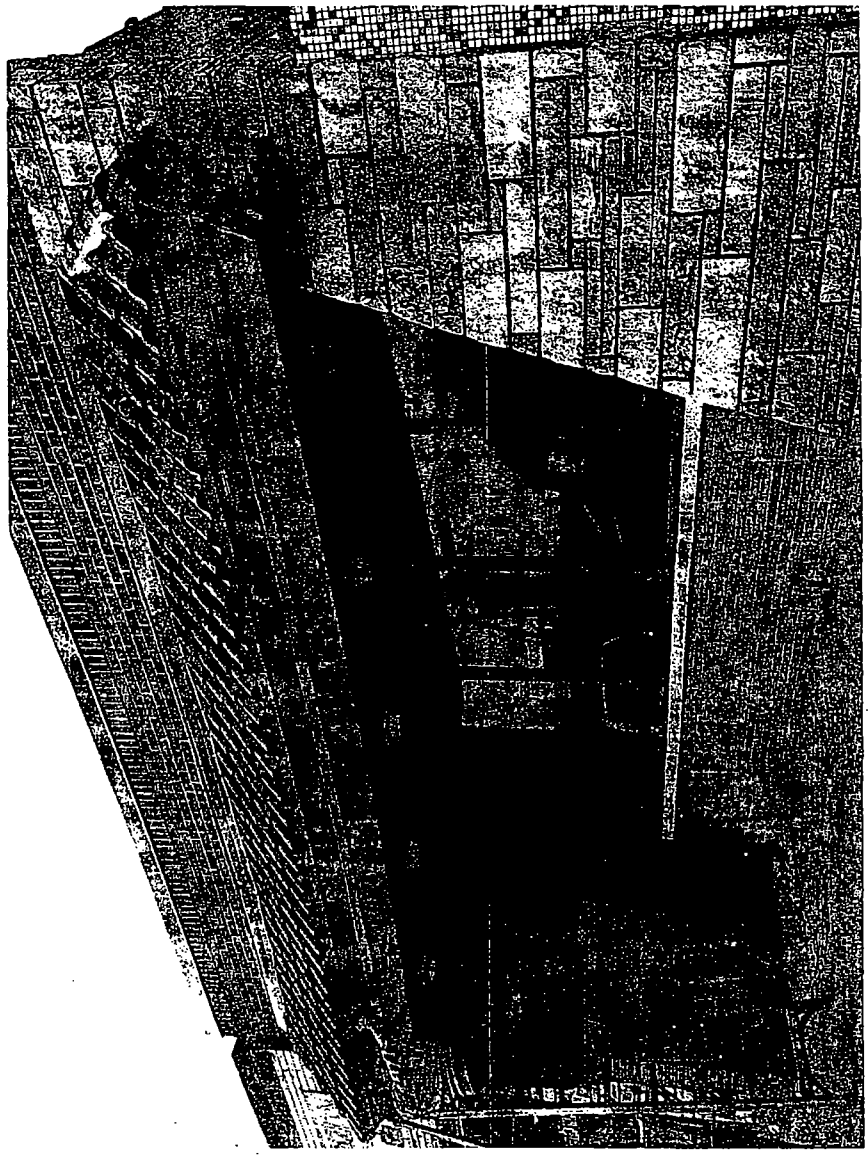

Department of Business Affairs and Consumer Protection
Small Business Center - Public Way Use Unit
City Hall - 121 N. LaSalle Street, Room 800 • Chicago, IL 60602
(312)-74-GOBIZ (312-744-6249) • (312) 744-1944 (TTY)
http://www.cityofchicago.org/bacp

01/15/2014

Alderman **Mary O'Connor**
Ward # **41**
City of Chicago
City Hall, Room **203**
121 North LaSalle Street
Chicago, Illinois 60602

Re: An ordinance to use and maintain a portion of the public right-of-way for **three (3) sign(s)** for **HEALING HANDS HOME CARE**, adjacent to the premises known as **6730 W. Higgins Ave.**.

Dear Alderman **Mary O'Connor**:

The applicant referenced above has requested the use of the public right-of-way for a **sign(s)**. An ordinance has been prepared by the Department of Business Affairs and Consumer Protection – Small Business Center - Public Way Use Unit for presentation to the City Council. Because this request was made for properties located in your ward, as approved by you as per the attached, I respectfully request that you introduce the attached ordinance at the next City Council meeting.

If you have any questions regarding this ordinance, please contact Anthony Bertuca at (312) 744-5506.

Department of Business Affairs and Consumer Protection

City of Chicago

O2014-605

Office of the City Clerk

Document Tracking Sheet

Meeting Date:	1/15/2014
Sponsor(s):	O'Connor (41)
Type:	Ordinance
Title:	Grant(s) of privilege in public way for MPSM No. 476 Realty Corp, Inc
Committee(s) Assignment:	Committee on Transportation and Public Way

ORDINANCE
MPSM # 476 REALTY CORP., INC.
Acct. No. 333986 - 1
Permit No. 1110092

Be It Ordained by the City Council of the City of Chicago:

SECTION 1. Permission and authority are hereby given and granted to MPSM # 476 REALTY CORP., INC., upon the terms and subject to the conditions of this ordinance to maintain and use one (1) sign(s) projecting over the public right-of-way attached to its premises known as 6309 N. Northwest Hwy..

Said sign structure(s) measures as follows; along N. Northwest Highway:
One (1) at seven point three three (7.33) feet in length, nine (9) feet in height and nine (9) feet above grade level.

The location of said privilege shall be as shown on prints kept on file with the Department of Business Affairs and Consumer Protection and the Office of the City Clerk.

Said privilege shall be constructed in accordance with plans and specifications approved by the Department of Transportation (Division of Project Development) and Zoning Department - Signs.

This grant of privilege in the public way shall be subject to the provisions of Section 10-28-015 and all other required provisions of the Municipal Code of Chicago.

The grantee shall pay to the City of Chicago as compensation for the privilege #1110092 herein granted the sum of three hundred ($300.00) per annum in advance.

A 25% penalty will be added for payments received after due date.


The permit holder agrees to hold the City of Chicago harmless for any damage, relocation or replacement costs associated with damage, relocation or removal of private property caused by the City performing work in the public way.

Authority herein given and granted for a period of five (5) years from and after 11/05/2013.

Alderman Mary O'Connor

Mary O'Connor 41st Ward

MPSM #476 Realty Corp. - Acct. #333986

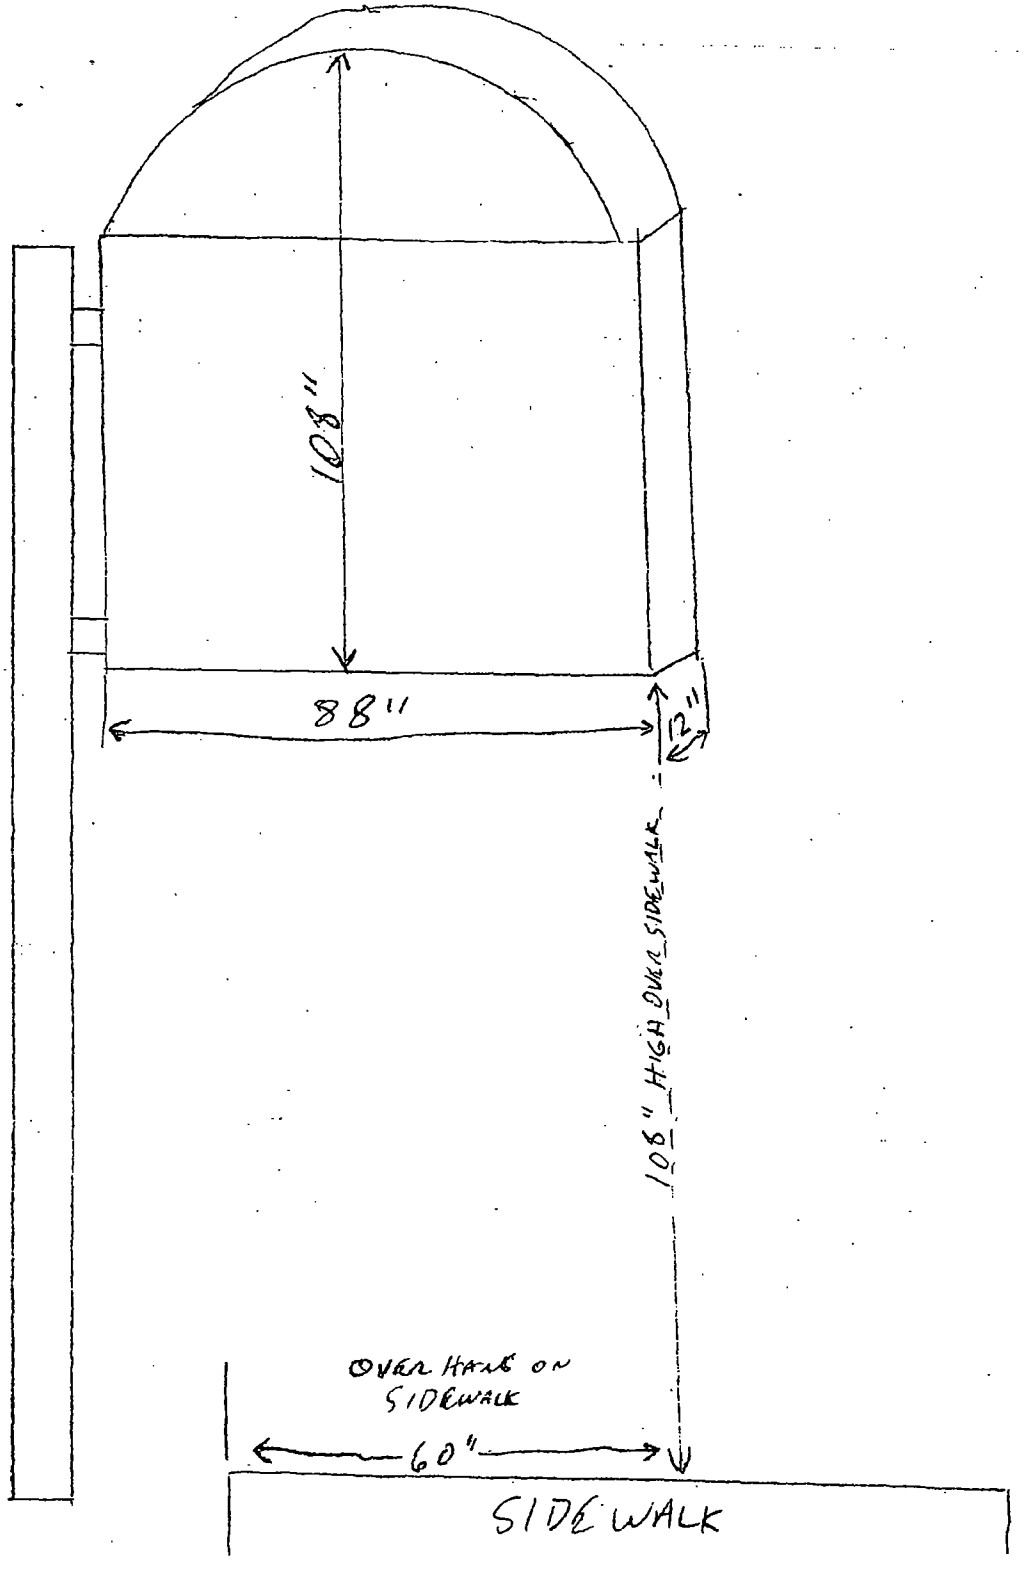

Department of Business Affairs and Consumer Protection
Small Business Center - Public Way Use Unit
City Hall - 121 N. LaSalle Street, Room 800 • Chicago, IL 60602
(312)-74-GOBIZ (312-744-6249) • (312) 744-1944 (TTY)
http://www.cityofchicago.org/bacp

01/15/2014

Alderman **Mary O'Connor**
Ward # **41**
City of Chicago
City Hall, Room **203**
121 North LaSalle Street
Chicago, Illinois 60602

Re: An ordinance to use and maintain a portion of the public right-of-way for **one (1) sign(s)** for **MPSM # 476 REALTY CORP., INC.**, adjacent to the premises known as **6309 N. Northwest Hwy.**.

Dear Alderman **Mary O'Connor**:

The applicant referenced above has requested the use of the public right-of-way for a **sign(s)**. An ordinance has been prepared by the Department of Business Affairs and Consumer Protection – Small Business Center - Public Way Use Unit for presentation to the City Council. Because this request was made for properties located in your ward, as approved by you as per the attached, I respectfully request that you introduce the attached ordinance at the next City Council meeting.

If you have any questions regarding this ordinance, please contact Anthony Bertuca at (312) 744-5506.

Department of Business Affairs and Consumer Protection

City of Chicago

O2014-606

Office of the City Clerk

Document Tracking Sheet

Meeting Date:	1/15/2014
Sponsor(s):	O'Connor (41)
Type:	Ordinance
Title:	Grant(s) of privilege in public way for Soo Cleaners
Committee(s) Assignment:	Committee on Transportation and Public Way

ORDINANCE
SOO CLEANERS
Acct. No. 28092 - 1
Permit No. 1110273

Be It Ordained by the City Council of the City of Chicago:

SECTION 1. Permission and authority are hereby given and granted to SOO CLEANERS, upon the terms and subject to the conditions of this ordinance to maintain and use one (1) sign(s) projecting over the public right-of-way attached to its premises known as 7258 W. Touhy Ave..

Said sign structure(s) measures as follows; along W. Touhy Avenue:
One (1) at five (5) feet in length, four (4) feet in height and ten point five (10.5) feet above grade level.

The location of said privilege shall be as shown on prints kept on file with the Department of Business Affairs and Consumer Protection and the Office of the City Clerk.

Said privilege shall be constructed in accordance with plans and specifications approved by the Department of Transportation (Division of Project Development) and Zoning Department - Signs.

This grant of privilege in the public way shall be subject to the provisions of Section 10-28-015 and all other required provisions of the Municipal Code of Chicago.

The grantee shall pay to the City of Chicago as compensation for the privilege #1110273 herein granted the sum of one hundred ($100.00) per annum in advance.

A 25% penalty will be added for payments received after due date.

The permit holder agrees to hold the City of Chicago harmless for any damage, relocation or replacement costs associated with damage, relocation or removal of private property caused by the City performing work in the public way.

Authority herein given and granted for a period of five (5) years from and after 11/05/2013.

Alderman _____

Mary O'Connor 41st Ward

Toulty AVE WEST →
Side walk
7258 W Toulty
Soo cleaners Inc
72"
sign
Door
Octavia ST
side walk
Side walk
N
S
E
W

Department of Business Affairs and Consumer Protection
Small Business Center - Public Way Use Unit
City Hall - 121 N. LaSalle Street, Room 800 • Chicago, IL 60602
(312)-74-GOBIZ (312-744-6249) • (312) 744-1944 (TTY)
http://www.cityofchicago.org/bacp

01/15/2014

Alderman **Mary O'Connor**
Ward # **41**
City of Chicago
City Hall, Room **203**
121 North LaSalle Street
Chicago, Illinois 60602

Re: An ordinance to use and maintain a portion of the public right-of-way for **one (1) sign(s)** for **SOO CLEANERS**, adjacent to the premises known as **7258 W. Touhy Ave.**.

Dear Alderman **Mary O'Connor**:

The applicant refcrenced above has requested the use of the public right-of-way for a **sign(s)**. An ordinance has been prepared by the Department of Business Affairs and Consumer Protection – Small Business Center - Public Way Use Unit for presentation to the City Council. Because this request was made for properties located in your ward, as approved by you as per the attached, I respectfully request that you introduce the attached ordinance at the next City Council meeting.

If you have any questions regarding this ordinance, please contact Anthony Bertuca at (312) 744-5506.

Department of Business Affairs and Consumer Protection

City of Chicago

O2014-612

Office of the City Clerk

Document Tracking Sheet

Meeting Date:	1/15/2014
Sponsor(s):	O'Connor (41)
Type:	Ordinance
Title:	Grant(s) of privilege in public way for Tony's Italian Deli
Committee(s) Assignment:	Committee on Transportation and Public Way

ORDINANCE
TONY'S ITALIAN DELI
Acct. No. 79 - 1
Permit No. 1110135

Be It Ordained by the City Council of the City of Chicago:

SECTION 1. Permission and authority are hereby given and granted to TONY'S ITALIAN DELI, upon the terms and subject to the conditions of this ordinance to maintain and use, as now constructed, six (6) Light Fixture(s) projecting over the public right-of-way adjacent to its premises known as 6708 N. Northwest Hwy..

Said Light Fixture(s) at N NORTHWEST HWY measure(s):
Six (6) at one point five (1.5) foot in length, point six seven (.67) feet in width and eighteen (18) feet above grade level.

The location of said privilege shall be as shown on prints kept on file with the Department of Business Affairs and Consumer Protection and the Office of the City Clerk.

Said privilege shall be constructed in accordance with plans and specifications approved by the Department of Transportation (Division of Project Development).

This grant of privilege in the public way shall be subject to the provisions of Section 10-28-015 and all other required provisions of the Municipal Code of Chicago.

The grantee shall pay to the City of Chicago as compensation for the privilege #1110135 herein granted the sum of one hundred ($100.00) per annum in advance.

A 25% penalty will be added for payments received after due date.


The permit holder agrees to hold the City of Chicago harmless for any damage, relocation or replacement costs associated with damage, relocation or removal of private property caused by the City performing work in the public way.

Authority herein given and granted for a period of five (5) years from and after 11/19/2013.

Alderman _____

Mary O'Connor 41st Ward

Please call if there are any questions 773-631-0055

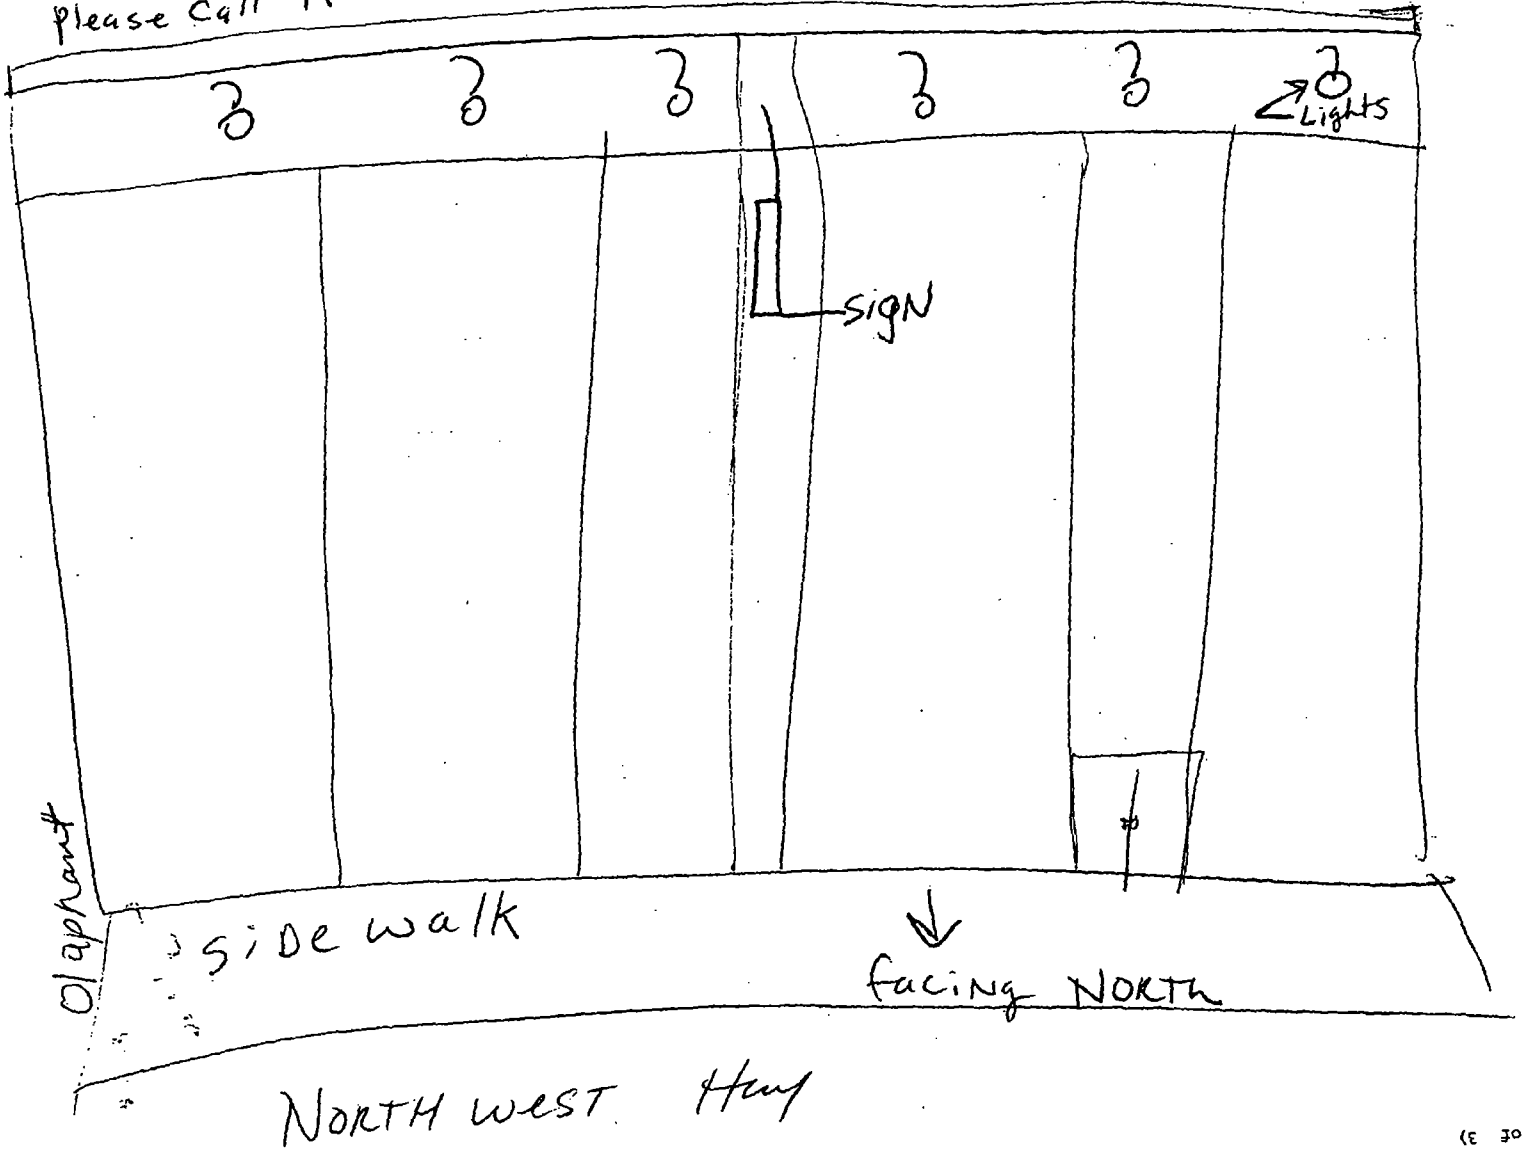

Department of Business Affairs and Consumer Protection
Small Business Center- Public Way Use Unit
City Hall - 121 N. LaSalle Street Room 800 • Chicago, IL 60602
(312)-74-GOBIZ (312-744-6249) • (312) 744-1944 (TTY)
http://www.cityofchicago.org/bacp

01/15/2014

Alderman **Mary O'Connor**
Ward # **41**
City of Chicago
City Hall, Room **203**
121 North LaSalle Street
Chicago, Illinois 60602

Re: An ordinance to use and maintain a portion of the public right-of-way for **six (6) light fixture(s)** for **TONY'S ITALIAN DELI**, adjacent to the premises known as **6708 N. Northwest Hwy.**.

Dear Alderman **Mary O'Connor**:

The applicant referenced above has requested the use of the public right-of-way for a **light fixture(s)**. An ordinance has been prepared by the Department of Business Affairs and Consumer Protection – Small Business Center - Public Way Use Unit for presentation to the City Council. Because this request was made for properties located in your ward, as approved by you as per the attached, I respectfully request that you introduce the attached ordinance at the next City Council meeting.

If you have any questions regarding this ordinance, please contact Anthony Bertuca at (312) 744-5506.

Department of Business Affairs and Consumer Protection

City of Chicago

O2014-620

Office of the City Clerk

Document Tracking Sheet

Meeting Date:	1/15/2014
Sponsor(s):	O'Connor (41)
Type:	Ordinance
Title:	Grant(s) of privilege in public way for Tony's Italian Deli
Committee(s) Assignment:	Committee on Transportation and Public Way

ORDINANCE
TONY'S ITALIAN DELI
Acct. No. 79 - 1
Permit No. 1110136

Be It Ordained by the City Council of the City of Chicago:

SECTION 1. Permission and authority are hereby given and granted to TONY'S ITALIAN DELI, upon the terms and subject to the conditions of this ordinance to maintain and use one (1) sign(s) projecting over the public right-of-way attached to its premises known as 6708 N. Northwest Hwy..

Said sign structure(s) measures as follows; along N NORTHWEST HWY:
One (1) at five (5) feet in length, four (4) feet in height and ten (10) feet above grade level.

The location of said privilege shall be as shown on prints kept on file with the Department of Business Affairs and Consumer Protection and the Office of the City Clerk.

Said privilege shall be constructed in accordance with plans and specifications approved by the Department of Transportation (Division of Project Development) and Zoning Department - Signs.

This grant of privilege in the public way shall be subject to the provisions of Section 10-28-015 and all other required provisions of the Municipal Code of Chicago.

The grantee shall pay to the City of Chicago as compensation for the privilege #1110136 herein granted the sum of one hundred ($100.00) per annum in advance.

A 25% penalty will be added for payments received after due date.


The permit holder agrees to hold the City of Chicago harmless for any damage, relocation or replacement costs associated with damage, relocation or removal of private property caused by the City performing work in the public way.

Authority herein given and granted for a period of five (5) years from and after 11/05/2013.

Alderman Mary O'Connor

Mary O'Connor 41st Ward

Please Call if there is any questions 773-631-0055

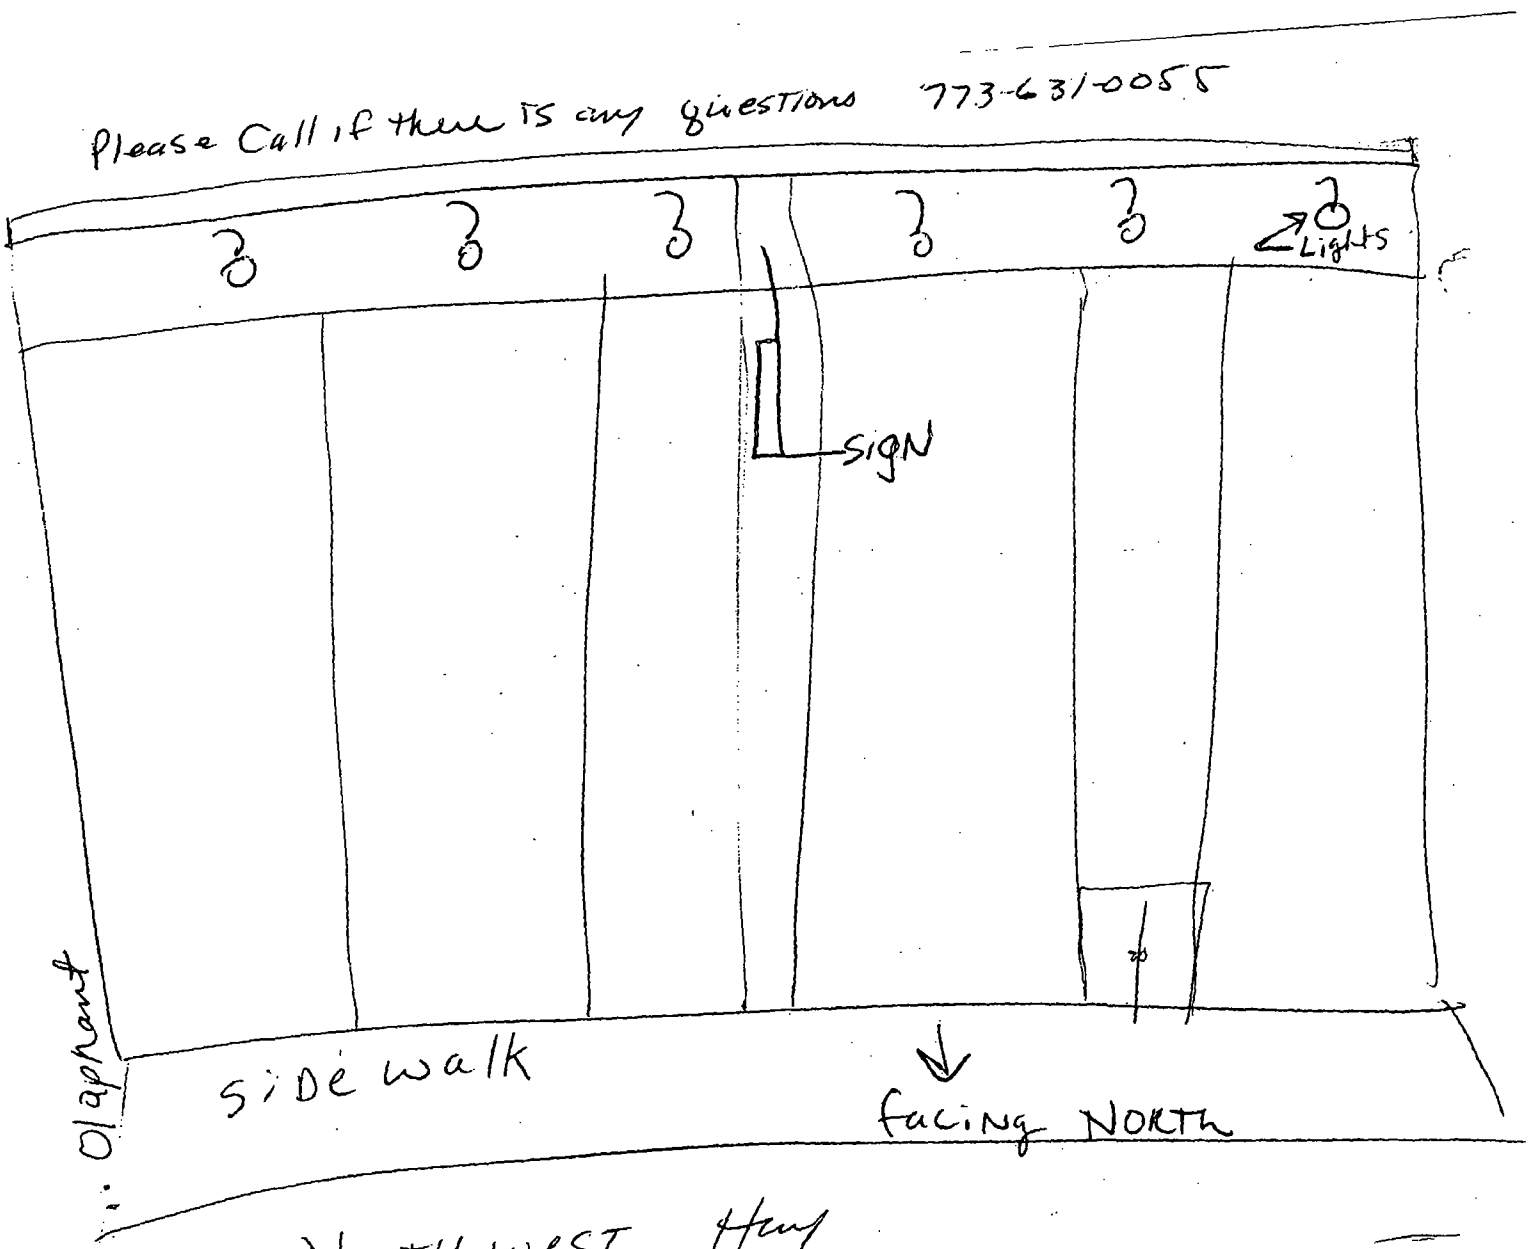

Department of Business Affairs and Consumer Protection
Small Business Center - Public Way Use Unit
City Hall - 121 N. LaSalle Street, Room 800 • Chicago, IL 60602
(312)-74-GOBIZ (312-744-6249) • (312) 744-1944 (TTY)
http://www.cityofchicago.org/bacp

01/15/2014

Alderman **Mary O'Connor**
Ward # **41**
City of Chicago
City Hall, Room **203**
121 North LaSalle Street
Chicago, Illinois 60602

Re: An ordinance to use and maintain a portion of the public right-of-way for **one (1) sign(s)** for **TONY'S ITALIAN DELI**, adjacent to the premises known as **6708 N. Northwest Hwy.**.

Dear Alderman **Mary O'Connor**:

The applicant referenced above has requested the use of the public right-of-way for a **sign(s)**. An ordinance has been prepared by the Department of Business Affairs and Consumer Protection – Small Business Center - Public Way Use Unit for presentation to the City Council. Because this request was made for properties located in your ward, as approved by you as per the attached, I respectfully request that you introduce the attached ordinance at the next City Council meeting.

If you have any questions regarding this ordinance, please contact Anthony Bertuca at (312) 744-5506.

Department of Business Affairs and Consumer Protection

City of Chicago

O2014-621

Office of the City Clerk

Document Tracking Sheet

Meeting Date:	1/15/2014
Sponsor(s):	O'Connor (41)
Type:	Ordinance
Title:	Grant(s) of privilege in public way for Zia's Trattoria
Committee(s) Assignment:	Committee on Transportation and Public Way

ORDINANCE
Zia's Trattoria
Acct. No. 17656 - 2
Permit No. 1109909

Be It Ordained by the City Council of the City of Chicago:

SECTION 1. Permission and authority are hereby given and granted to Zia's Trattoria, upon the terms and subject to the conditions of this ordinance to maintain and use one (1) sign(s) projecting over the public right-of-way attached to its premises known as 6699 N. Northwest Hwy..

Said sign structure(s) measures as follows; along N NORTHWEST HWY:
One (1) at eight (8) feet in length, three (3) feet in height and fourteen (14) feet above grade level.

The location of said privilege shall be as shown on prints kept on file with the Department of Business Affairs and Consumer Protection and the Office of the City Clerk.

Said privilege shall be constructed in accordance with plans and specifications approved by the Department of Transportation (Division of Project Development) and Zoning Department - Signs.

This grant of privilege in the public way shall be subject to the provisions of Section 10-28-015 and all other required provisions of the Municipal Code of Chicago.

The grantee shall pay to the City of Chicago as compensation for the privilege #1109909 herein granted the sum of one hundred ($100.00) per annum in advance.


A 25% penalty will be added for payments received after due date.

The permit holder agrees to hold the City of Chicago harmless for any damage, relocation or replacement costs associated with damage, relocation or removal of private property caused by the City performing work in the public way.


Authority herein given and granted for a period of five (5) years from and after 11/05/2013.

Alderman _____

Mary O'Connor 41st Ward

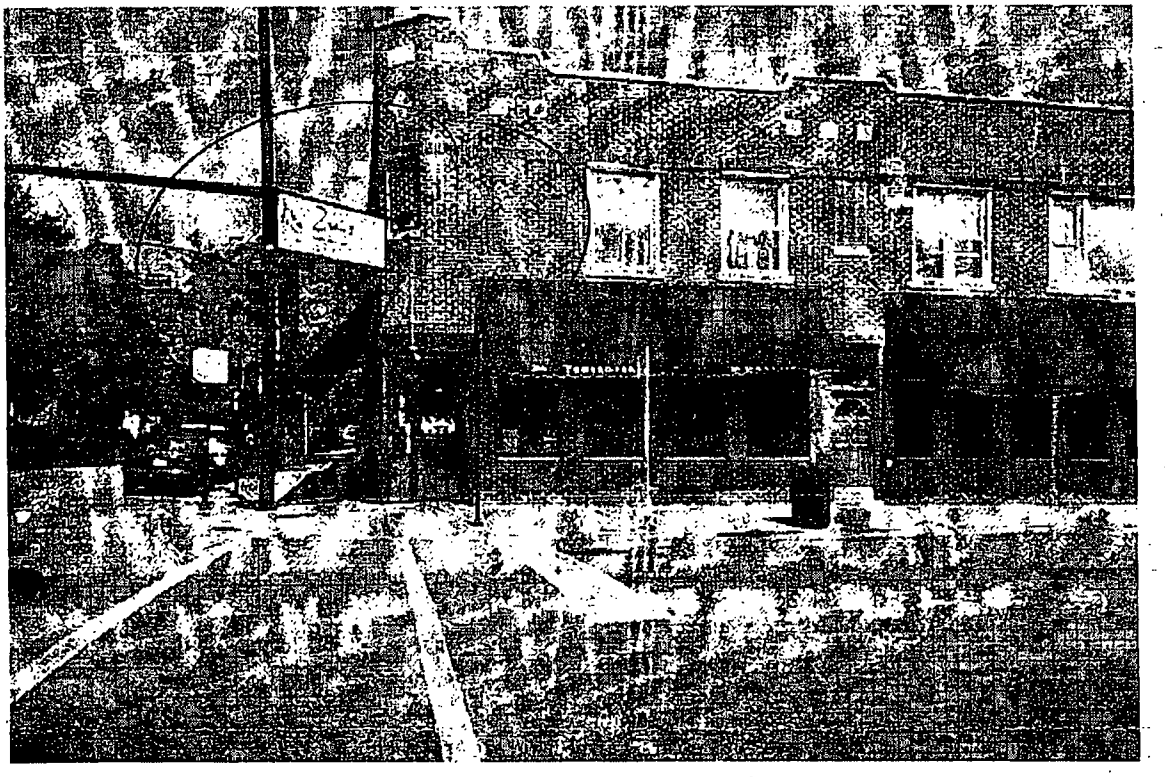

SIGN - 14 ft. above ground, 8ft. wide, 3ft. high

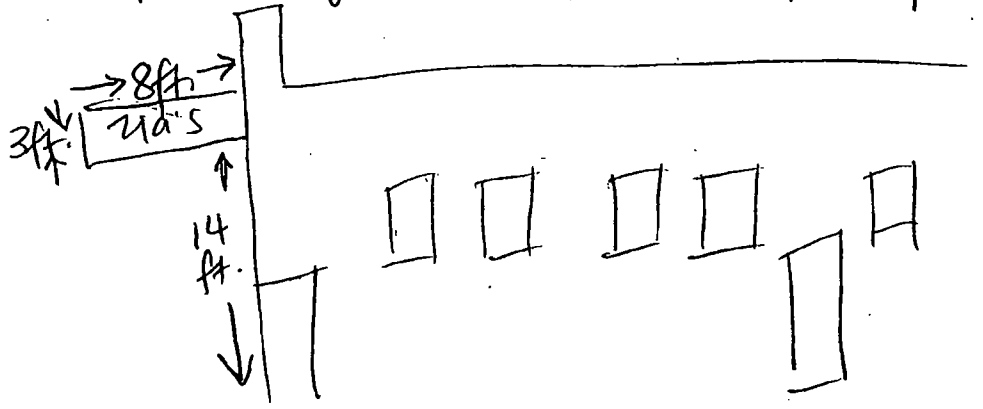

Department of Business Affairs and Consumer Protection
Small Business Center - Public Way Use Unit
City Hall - 121 N. LaSalle Street, Room 800 • Chicago, IL 60602
(312)-74-GOBIZ (312-744-6249) • (312) 744-1944 (TTY)
http://www.cityofchicago.org/bacp

01/15/2014

Alderman **Mary O'Connor**
Ward # **41**
City of Chicago
City Hall, Room **203**
121 North LaSalle Street
Chicago, Illinois 60602

Re: An ordinance to use and maintain a portion of the public right-of-way for **one (1) sign(s)** for **Zia's Trattoria**, adjacent to the premises known as **6699 N. Northwest Hwy.**.

Dear Alderman **Mary O'Connor**:

The applicant referenced above has requested the use of the public right-of-way for a **sign(s)**. An ordinance has been prepared by the Department of Business Affairs and Consumer Protection – Small Business Center - Public Way Use Unit for presentation to the City Council. Because this request was made for properties located in your ward, as approved by you as per the attached, I respectfully request that you introduce the attached ordinance at the next City Council meeting.

If you have any questions regarding this ordinance, please contact Anthony Bertuca at (312) 744-5506.

Department of Business Affairs and Consumer Protection

City of Chicago

O2014-298

Office of the City Clerk

Document Tracking Sheet

Meeting Date:	1/15/2014
Sponsor(s):	Reilly (42)
Type:	Ordinance
Title:	Grant(s) of privilege in public way for Americash Loans LLC
Committee(s) Assignment:	Committee on Transportation and Public Way

ORDINANCE
AMERICASH LOANS LLC
Acct. No. 86350 - 6
Permit No. 1110197

Be It Ordained by the City Council of the City of Chicago:

SECTION 1. Permission and authority are hereby given and granted to AMERICASH LOANS LLC, upon the terms and subject to the conditions of this ordinance to maintain and use one (1) sign(s) projecting over the public right-of-way attached to its premises known as 103 N. Wells St..

Said sign structure(s) measures as follows; along N. Wells Street:
One (1) at fifteen (15) feet in length, four (4) feet in height and eighteen (18) feet above grade level.

The location of said privilege shall be as shown on prints kept on file with the Department of Business Affairs and Consumer Protection and the Office of the City Clerk.

Said privilege shall be constructed in accordance with plans and specifications approved by the Department of Transportation (Division of Project Development) and Zoning Department - Signs.

This grant of privilege in the public way shall be subject to the provisions of Section 10-28-015 and all other required provisions of the Municipal Code of Chicago.

The grantee shall pay to the City of Chicago as compensation for the privilege #1110197 herein granted the sum of three hundred ($300.00) per annum in advance.


A 25% penalty will be added for payments received after due date.

The permit holder agrees to hold the City of Chicago harmless for any damage, relocation or replacement costs associated with damage, relocation or removal of private property caused by the City performing work in the public way.

Authority herein given and granted for a period of five (5) years from and after 11/05/2013.

Alderman _____

Brendan Reilly 42nd Ward

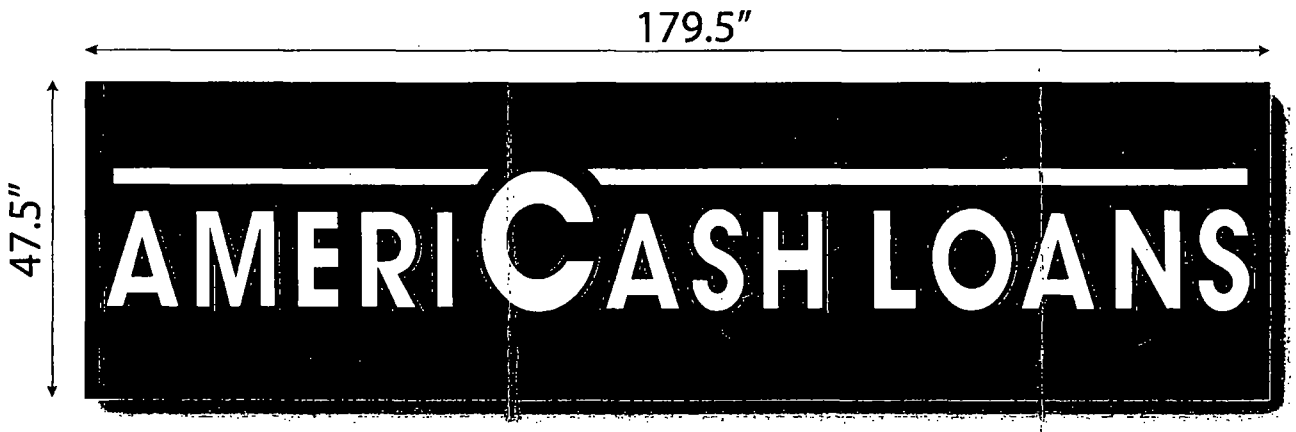

BOX SIGN

AMERICASH LOANS

1513 E. 53rd St.
Chicago, IL 60615


Scale:
Job #:
Designer: fnp Date: 10/15/2013
r1: 00/00/00
r2: 00/00/00
r3: 00/00/00
r4: 00/00/00
ACL Hyde Park Box Sign Detail 1015201

Design Status:
☐ Approved ☐ Approved as noted
☐ Revise & resubmit
DATE:
SIGN:


Permit Status:
MUNICIPALITY:
☐ Applied DATE
☐ Revise & resubmit DATE
☐ Approved DATE

SIGNS SIGNS SIGNS
FULL SERVICE SIGN COMPANY
207 Gail Ct. S.
Prospect Heights, IL 60070
Phone: (847) 222-0505
Fax: (847) 222-0505
info@signs3.com

RENDERING:

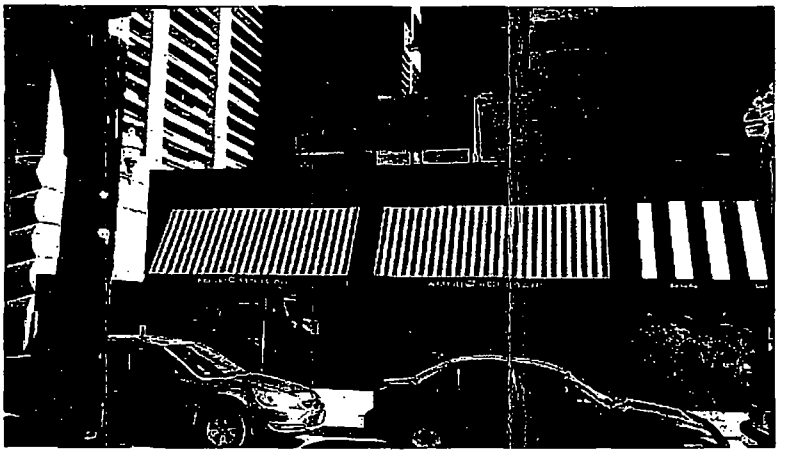

CROSS SECTION:

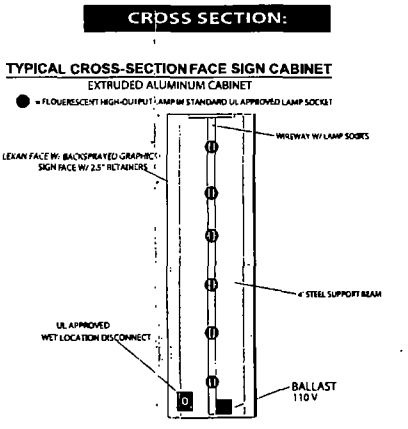

PROJECT COLORS:

☐ White
☐ Green (PMS 362)
☐ Yellow (PMS 135)

PROJECT NOTES:

-QUANTITY: (1) single sided box sign
-ILLUMINATION: White HO bulbs
-FACES: clear lexan w/ back sprayed graphics
-BOX: DBO aluminum box w/ aluminum frame tubing pair black
-MOUNTING: mount sig to brick wall/fascia
-DIMENSIONS: 179 5"x47.5"
-TOTAL SQUARE FEET: 59.2 SF
-PRIMARY ELECTRICAL REQUIREMENT: Connect to exist power supply
-UL LISTED: Yes

DETAIL DRAWING

City of Chicago

O2014-300

Office of the City Clerk

Document Tracking Sheet

Meeting Date:	1/15/2014
Sponsor(s):	Reilly (42)
Type:	Ordinance
Title:	Grant(s) of privilege in public way for Brenda Danek
Committee(s) Assignment:	Committee on Transportation and Public Way

ORDINANCE
Brenda Danek
Acct. No. 387107 - 1
Permit No. 1110203

Be It Ordained by the City Council of the City of Chicago:

SECTION 1. Permission and authority are hereby given and granted to Brenda Danek, upon the terms and subject to the conditions of this ordinance to maintain and use, as now constructed, Occupation of Space under the public right-of-way adjacent to its premises known as 113 W. Elm St..

Said Occupation of Space at West Elm Street measure(s):

One (1) at eighteen point six seven (18.67) feet in length, and four point one nine (4.19) feet in width for a total of seventy-eight point two three (78.23) square feet. Existing occupation of space consist of steps, fence and patio for a single family residence. Residence is two (2) feet below street grade and requires steps and fence to prevent two (2) feet deep drop from sidewalk.

The location of said privilege shall be as shown on prints kept on file with the Department of Business Affairs and Consumer Protection and the Office of the City Clerk.

Said privilege shall be constructed in accordance with plans and specifications approved by the Department of Planning and Development, Department of Transportation (Division of Project Development), and Department of Transportation (Office of Underground Coordination).

This grant of privilege in the public way shall be subject to the provisions of Section 10-28-015 and all other required provisions of the Municipal Code of Chicago.

The grantee shall pay to the City of Chicago as compensation for the privilege #1110203 herein granted the sum of four hundred ($400.00) per annum in advance.

A 25% penalty will be added for payments received after due date.

The permit holder agrees to hold the City of Chicago harmless for any damage, relocation or replacement costs associated with damage, relocation or removal of private property caused by the City performing work in the public way.

Authority herein given and granted for a period of five (5) years from and after Date of Passage.

Alderman _____

Brendan Reilly 42nd Ward



17044120080000 10/29/2007

City of Chicago

O2014-303

Office of the City Clerk

Document Tracking Sheet

Meeting Date:	1/15/2014
Sponsor(s):	Reilly (42)
Type:	Ordinance
Title:	Grant(s) of privilege in public way for Burnham Center - 111 W Washington LLC
Committee(s) Assignment:	Committee on Transportation and Public Way

ORDINANCE
Burnham Center - 111 W Washington, LLC
Acct. No. 385326 - 1
Permit No. 1109980

Be It Ordained by the City Council of the City of Chicago:

SECTION 1. Permission and authority are hereby given and granted to Burnham Center - 111 W Washington, LLC, upon the terms and subject to the conditions of this ordinance to maintain and use, as now constructed, four (4) Flag Pole(s) projecting over the public right-of-way adjacent to its premises known as 111 W. Washington St..

Said Flag Pole(s) at W. Washington measure(s):
Two (2) at sixteen (16) feet in length, and point three three (.33) feet in width for a total of ten point five six (10.56) square feet.

Said Flag Pole(s) at N. Clark measure(s):
Two (2) at sixteen (16) feet in length, and point three three (.33) feet in width for a total of ten point five six (10.56) square feet.

The location of said privilege shall be as shown on prints kept on file with the Department of Business Affairs and Consumer Protection and the Office of the City Clerk.

Said privilege shall be constructed in accordance with plans and specifications approved by the Department of Transportation (Division of Project Development).

This grant of privilege in the public way shall be subject to the provisions of Section 10-28-015 and all other required provisions of the Municipal Code of Chicago.

The grantee shall pay to the City of Chicago as compensation for the privilege #1109980 herein granted the sum of three hundred ($300.00) per annum in advance.


A 25% penalty will be added for payments received after due date.


The permit holder agrees to hold the City of Chicago harmless for any damage, relocation or replacement costs associated with damage, relocation or removal of private property caused by the City performing work in the public way.

Authority herein given and granted for a period of five (5) years from and after Date of Passage.

Alderman _____

Brendan Reilly 42nd Ward

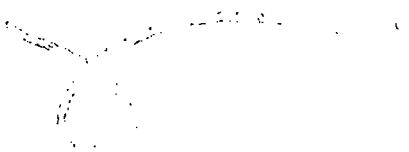

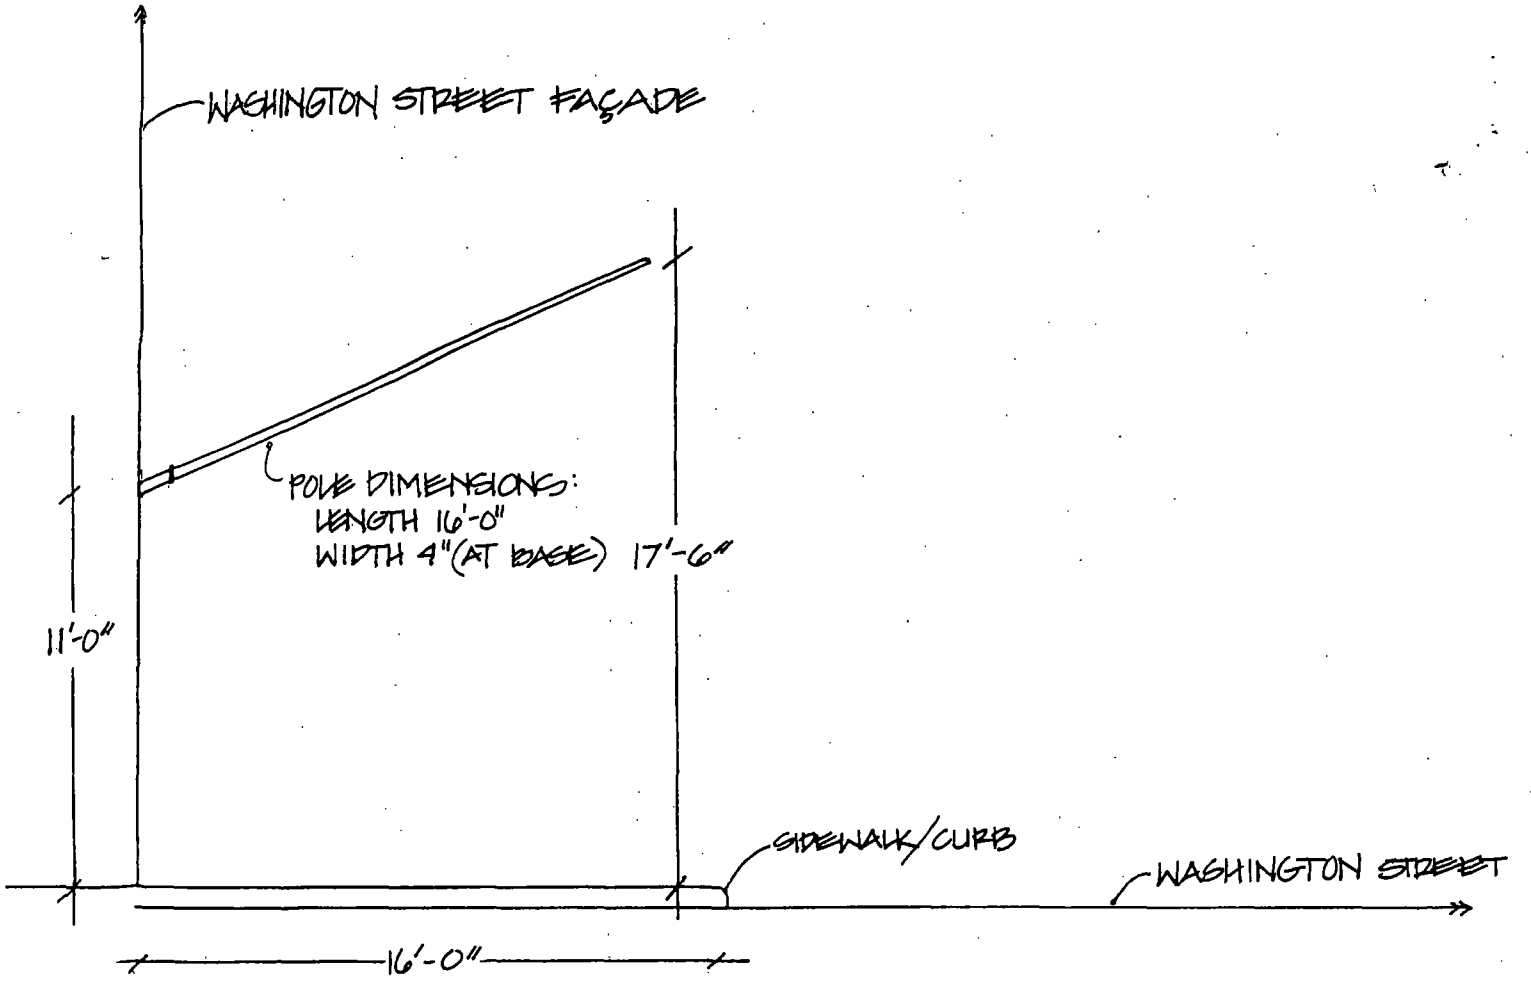

(ELEVATIONS OF) THE BURNHAM CENTER

FLAGPOLE LOCATED AT: 111 W. WASHINGTON STREET

City of Chicago

O2014-304

Office of the City Clerk

Document Tracking Sheet

Meeting Date:	1/15/2014
Sponsor(s):	Reilly (42)
Type:	Ordinance
Title:	Grant(s) of privilege in public way for Camco
Committee(s) Assignment:	Committee on Transportation and Public Way

ORDINANCE
CAMCO
Acct. No. 212349 - 1
Permit No. 1109940

Be It Ordained by the City Council of the City of Chicago:

SECTION 1. Permission and authority are hereby given and granted to CAMCO, upon the terms and subject to the conditions of this ordinance to maintain and use, as now constructed, three (3) Planter(s) on the public right-of-way for beautification purposes adjacent to its premises known as 121 W. Chestnut St..

Said Planter(s) at W. Chestnut Street measure(s):
Three (3) at two point four five (2.45) feet in length, and two point four five (2.45) feet in width for a total of eighteen point zero one (18.01) square feet.

Grantee must allow the required clear and unobstructed space for pedestrian passage at all times per rules and regulations approved by the Department of Transportation.

The location of said privilege shall be as shown on prints kept on file with the Department of Business Affairs and Consumer Protection and the Office of the City Clerk.

Said privilege shall be constructed in accordance with plans and specifications approved by the Department of Planning and Development and Department of Transportation (Division of Project Development).

This grant of privilege in the public way shall be subject to the provisions of Section 10-28-015 and all other required provisions of the Municipal Code of Chicago.

The grantee shall pay to the City of Chicago as compensation for the privilege #1109940 herein granted the sum of zero ($.00) per annum in advance.

A 25% penalty will be added for payments received after due date.

The permit holder agrees to hold the City of Chicago harmless for any damage, relocation or replacement costs associated with damage, relocation or removal of private property caused by the City performing work in the public way.

Authority herein given and granted for a period of five (5) years from and after 11/19/2013.


Alderman _____

Brendan Reilly 42nd Ward

Chestnut Tower Planters
121 W. Chestnut St.
Chicago IL 60610

N

W Chestnut Street

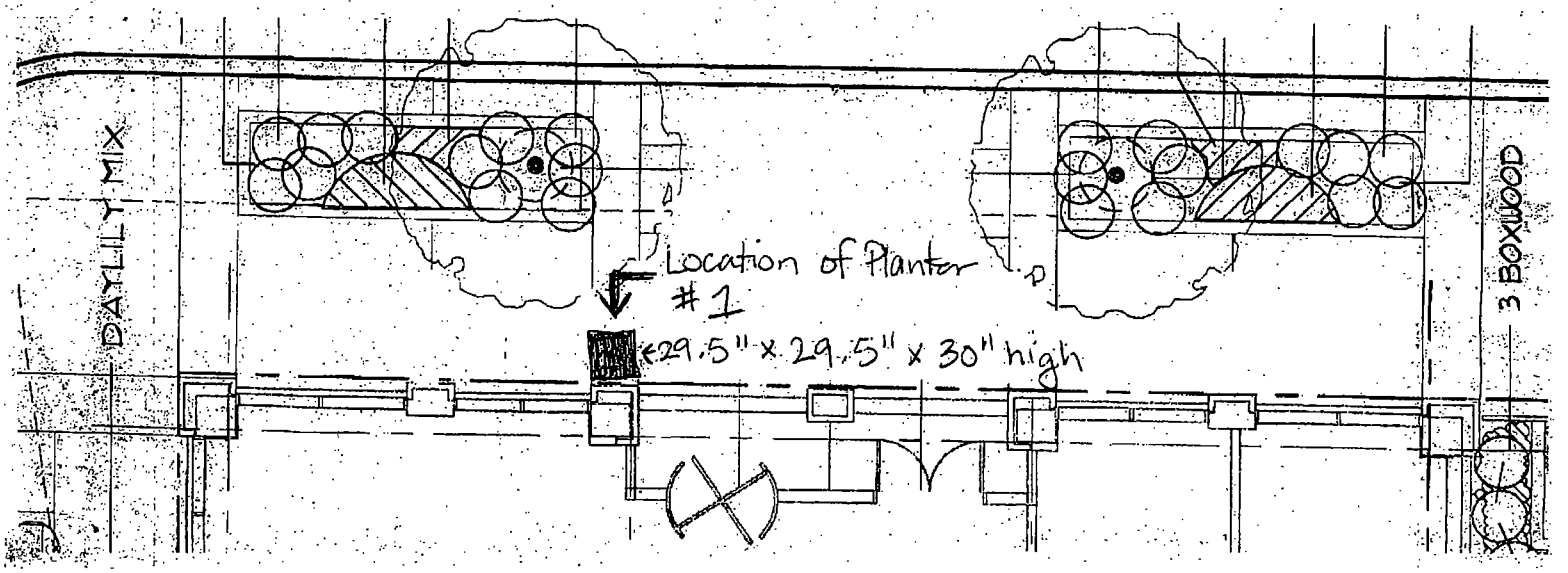

City of Chicago

O2014-305

Office of the City Clerk

Document Tracking Sheet

Meeting Date:	1/15/2014
Sponsor(s):	Reilly (42)
Type:	Ordinance
Title:	Grant(s) of privilege in public way for Chicago Title Land Trust Company
Committee(s) Assignment:	Committee on Transportation and Public Way

ORDINANCE
Chicago Title Land Trust Company
Acct. No. 6679 - 2
Permit No. 1107309

Be It Ordained by the City Council of the City of Chicago:

SECTION 1. Permission and authority are hereby given and granted to Chicago Title Land Trust Company, upon the terms and subject to the conditions of this ordinance to maintain and use, as now constructed, one (1) Planter(s) on the public right-of-way for beautification purposes adjacent to its premises known as 430 N. Michigan Ave..

Said Planter(s) at N. Michigan measure(s):
One (1) at twenty (20) feet in length, and eight (8) feet in width for a total of one hundred sixty (160) square feet.

Grantee must allow the required clear and unobstructed space for pedestrian passage at all times per rules and regulations approved by the Department of Transportation.

The location of said privilege shall be as shown on prints kept on file with the Department of Business Affairs and Consumer Protection and the Office of the City Clerk.

Said privilege shall be constructed in accordance with plans and specifications approved by the Department of Planning and Development and Department of Transportation (Division of Project Development).

This grant of privilege in the public way shall be subject to the provisions of Section 10-28-015 and all other required provisions of the Municipal Code of Chicago.

The grantee shall pay to the City of Chicago as compensation for the privilege #1107309 herein granted the sum of zero ($.00) per annum in advance.


A 25% penalty will be added for payments received after due date.


The permit holder agrees to hold the City of Chicago harmless for any damage, relocation or replacement costs associated with damage, relocation or removal of private property caused by the City performing work in the public way.

Authority herein given and granted for a period of five (5) years from and after 03/12/2013.

Alderman _____

Brendan Reilly 42nd Ward

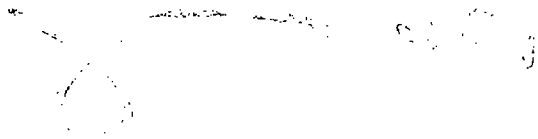

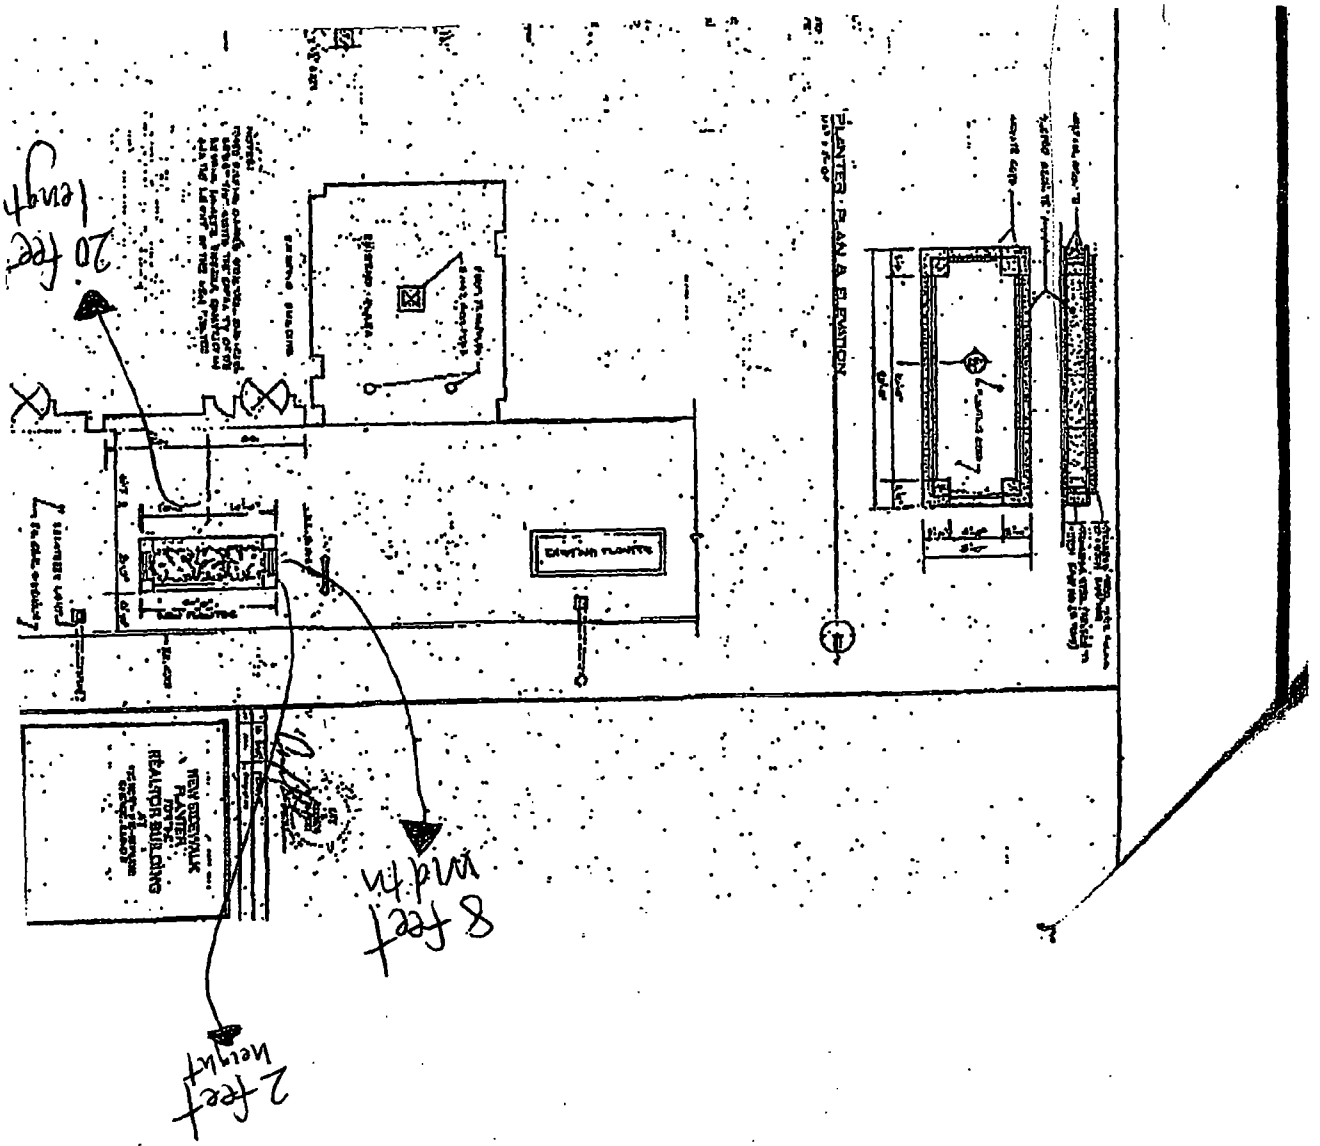
20 feet length
8 feet width
2 feet height
PLANTER PLAN & ELEVATION
NEW SIDEWALK
PLANTER
REALTOR BUILDING

City of Chicago

O2014-311

Office of the City Clerk

Document Tracking Sheet

Meeting Date:	1/15/2014
Sponsor(s):	Reilly (42)
Type:	Ordinance
Title:	Grant(s) of privilege in public way for City Centre Condo Assn. - light fixtures
Committee(s) Assignment:	Committee on Transportation and Public Way

ORDINANCE
CITY CENTRE CONDOMINIUM ASSOCIATION
Acct. No. 216344 - 1
Permit No. 1110300

Be It Ordained by the City Council of the City of Chicago:

SECTION 1. Permission and authority are hereby given and granted to CITY CENTRE CONDOMINIUM ASSOCIATION, upon the terms and subject to the conditions of this ordinance to maintain and use, as now constructed, eight (8) Light Fixture(s) projecting over the public right-of-way adjacent to its premises known as 208 W. Washington St..

Said Light Fixture(s) at W Washington measure(s):
Five (5) at one point five (1.5) foot in length, one point eight (1.8) foot in width and fifty-five (55) feet above grade level.

Said Light Fixture(s) at Wells St measure(s):
Three (3) at one point five (1.5) foot in length, one point eight (1.8) foot in width and fifty-five (55) feet above grade level.

The location of said privilege shall be as shown on prints kept on file with the Department of Business Affairs and Consumer Protection and the Office of the City Clerk.

Said privilege shall be constructed in accordance with plans and specifications approved by the Department of Transportation (Division of Project Development).

This grant of privilege in the public way shall be subject to the provisions of Section 10-28-015 and all other required provisions of the Municipal Code of Chicago.

The grantee shall pay to the City of Chicago as compensation for the privilege #1110300 herein granted the sum of one hundred ten ($110.00) per annum in advance.

A 25% penalty will be added for payments received after due date.

The permit holder agrees to hold the City of Chicago harmless for any damage, relocation or replacement costs associated with damage, relocation or removal of private property caused by the City performing work in the public way.


Authority herein given and granted for a period of five (5) years from and after 01/13/2014.

Alderman _____

Brendan Reilly 42nd Ward

City Centre - 1

DIMENSIONS - All FIXTURES ARE the SAME (LF = light FIXTURE)
Attached To building 55 FT From ground level
WEIGHT - 43 LBS
Height - 21.69"
Length - 18"
EXTENSION - 2 FT From building

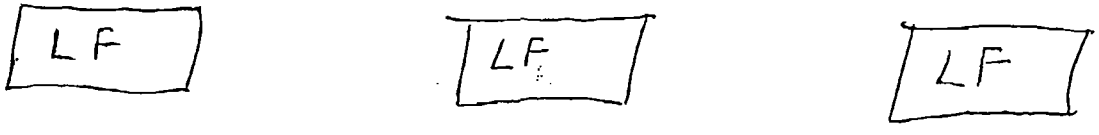

Sideway

Welh Street - Side of Building

City of Chicago

O2014-318

Office of the City Clerk

Document Tracking Sheet

Meeting Date:	1/15/2014
Sponsor(s):	Reilly (42)
Type:	Ordinance
Title:	Grant(s) of privilege in public way for City Centre Condo Assn. - planters
Committee(s) Assignment:	Committee on Transportation and Public Way

ORDINANCE
CITY CENTRE CONDOMINIUM ASSOCIATION
Acct. No. 216344 - 1
Permit No. 1109951

Be It Ordained by the City Council of the City of Chicago:

SECTION 1. Permission and authority are hereby given and granted to CITY CENTRE CONDOMINIUM ASSOCIATION, upon the terms and subject to the conditions of this ordinance to maintain and use, as now constructed, four (4) Planter(s) on the public right-of-way for beautification purposes adjacent to its premises known as 208 W. Washington St..

Said Planter(s) at N. Wells Street measure(s):
Four (4) at five (5) feet in length, and five (5) feet in width for a total of one hundred (100) square feet.

Grantee must allow the required clear and unobstructed space for pedestrian passage at all times per rules and regulations approved by the Department of Transportation.

The location of said privilege shall be as shown on prints kept on file with the Department of Business Affairs and Consumer Protection and the Office of the City Clerk.

Said privilege shall be constructed in accordance with plans and specifications approved by the Department of Planning and Development and Department of Transportation (Division of Project Development).

This grant of privilege in the public way shall be subject to the provisions of Section 10-28-015 and all other required provisions of the Municipal Code of Chicago.

The grantee shall pay to the City of Chicago as compensation for the privilege #1109951 herein granted the sum of zero ($.00) per annum in advance.


A 25% penalty will be added for payments received after due date.


The permit holder agrees to hold the City of Chicago harmless for any damage, relocation or replacement costs associated with damage, relocation or removal of private property caused by the City performing work in the public way.

Authority herein given and granted for a period of five (5) years from and after 11/19/2013.

Alderman _____

Brendan Reilly 42nd Ward

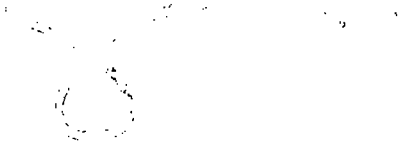

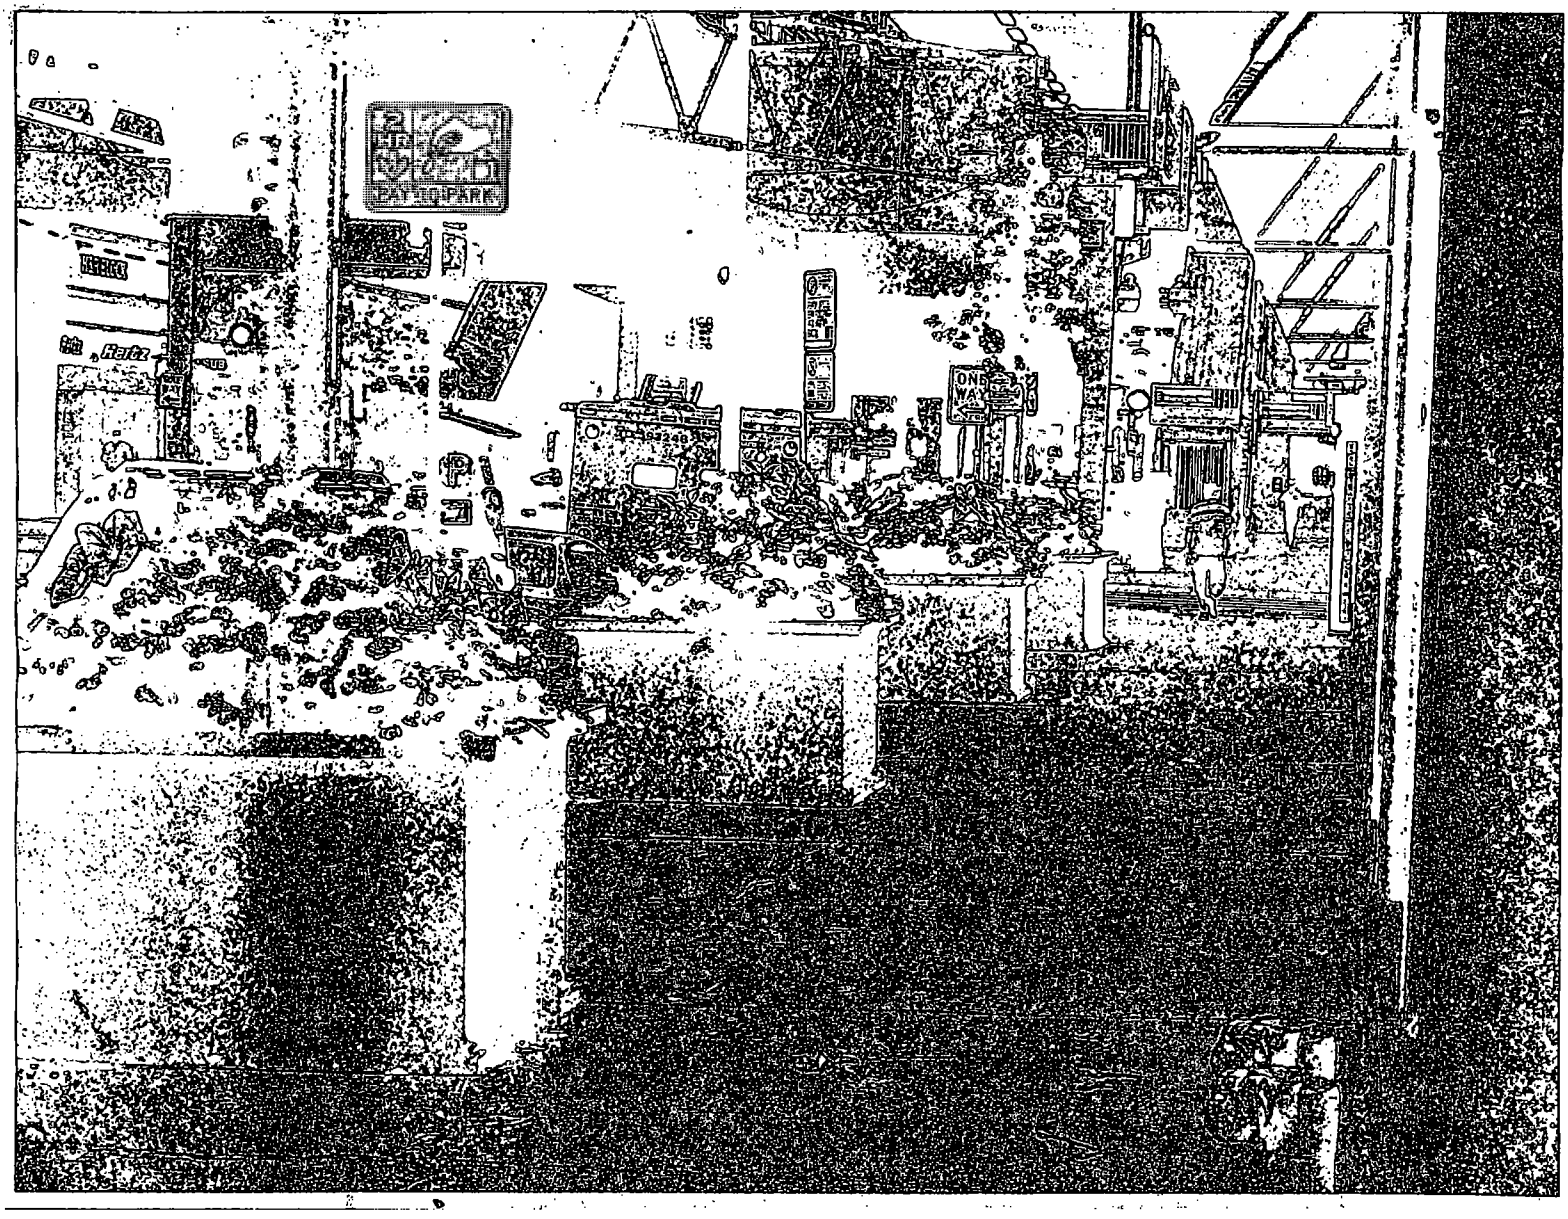
Hertz
ONE WAY

City of Chicago

O2014-322

Office of the City Clerk

Document Tracking Sheet

Meeting Date:	1/15/2014
Sponsor(s):	Reilly (42)
Type:	Ordinance
Title:	Grant(s) of privilege in public way for City Centre Condo Assn. - siamese connection
Committee(s) Assignment:	Committee on Transportation and Public Way

ORDINANCE
CITY CENTRE CONDOMINIUM ASSOCIATION
Acct. No. 216344 - 1
Permit No. 1109952

Be It Ordained by the City Council of the City of Chicago:

SECTION 1. Permission and authority are hereby given and granted to CITY CENTRE CONDOMINIUM ASSOCIATION, upon the terms and subject to the conditions of this ordinance to maintain and use, as now constructed, five (5) Siamese Connection(s) projecting over the public right-of-way adjacent to its premises known as 208 W. Washington St..

Said Siamese Connection(s) at N Wells St measure(s):
Two (2) at point four two (.42) feet in length, and point four two (.42) feet in width for a total of point three five (.35) square feet.

Said Siamese Connection(s) at W Washington ST measure(s):
Three (3) at point four two (.42) feet in length, and point four two (.42) feet in width for a total of point five three (.53) square feet.

The location of said privilege shall be as shown on prints kept on file with the Department of Business Affairs and Consumer Protection and the Office of the City Clerk.

Said privilege shall be constructed in accordance with plans and specifications approved by the Department of Transportation (Division of Project Development).

This grant of privilege in the public way shall be subject to the provisions of Section 10-28-015 and all other required provisions of the Municipal Code of Chicago.

The grantee shall pay to the City of Chicago as compensation for the privilege #1109952 herein granted the sum of two thousand ($2,000.00) per annum in advance.


A 25% penalty will be added for payments received after due date.

The permit holder agrees to hold the City of Chicago harmless for any damage, relocation or replacement costs associated with damage, relocation or removal of private property caused by the City performing work in the public way.

Authority herein given and granted for a period of five (5) years from and after 12/17/2013.

Alderman _____

Brendan Reilly 42nd Ward

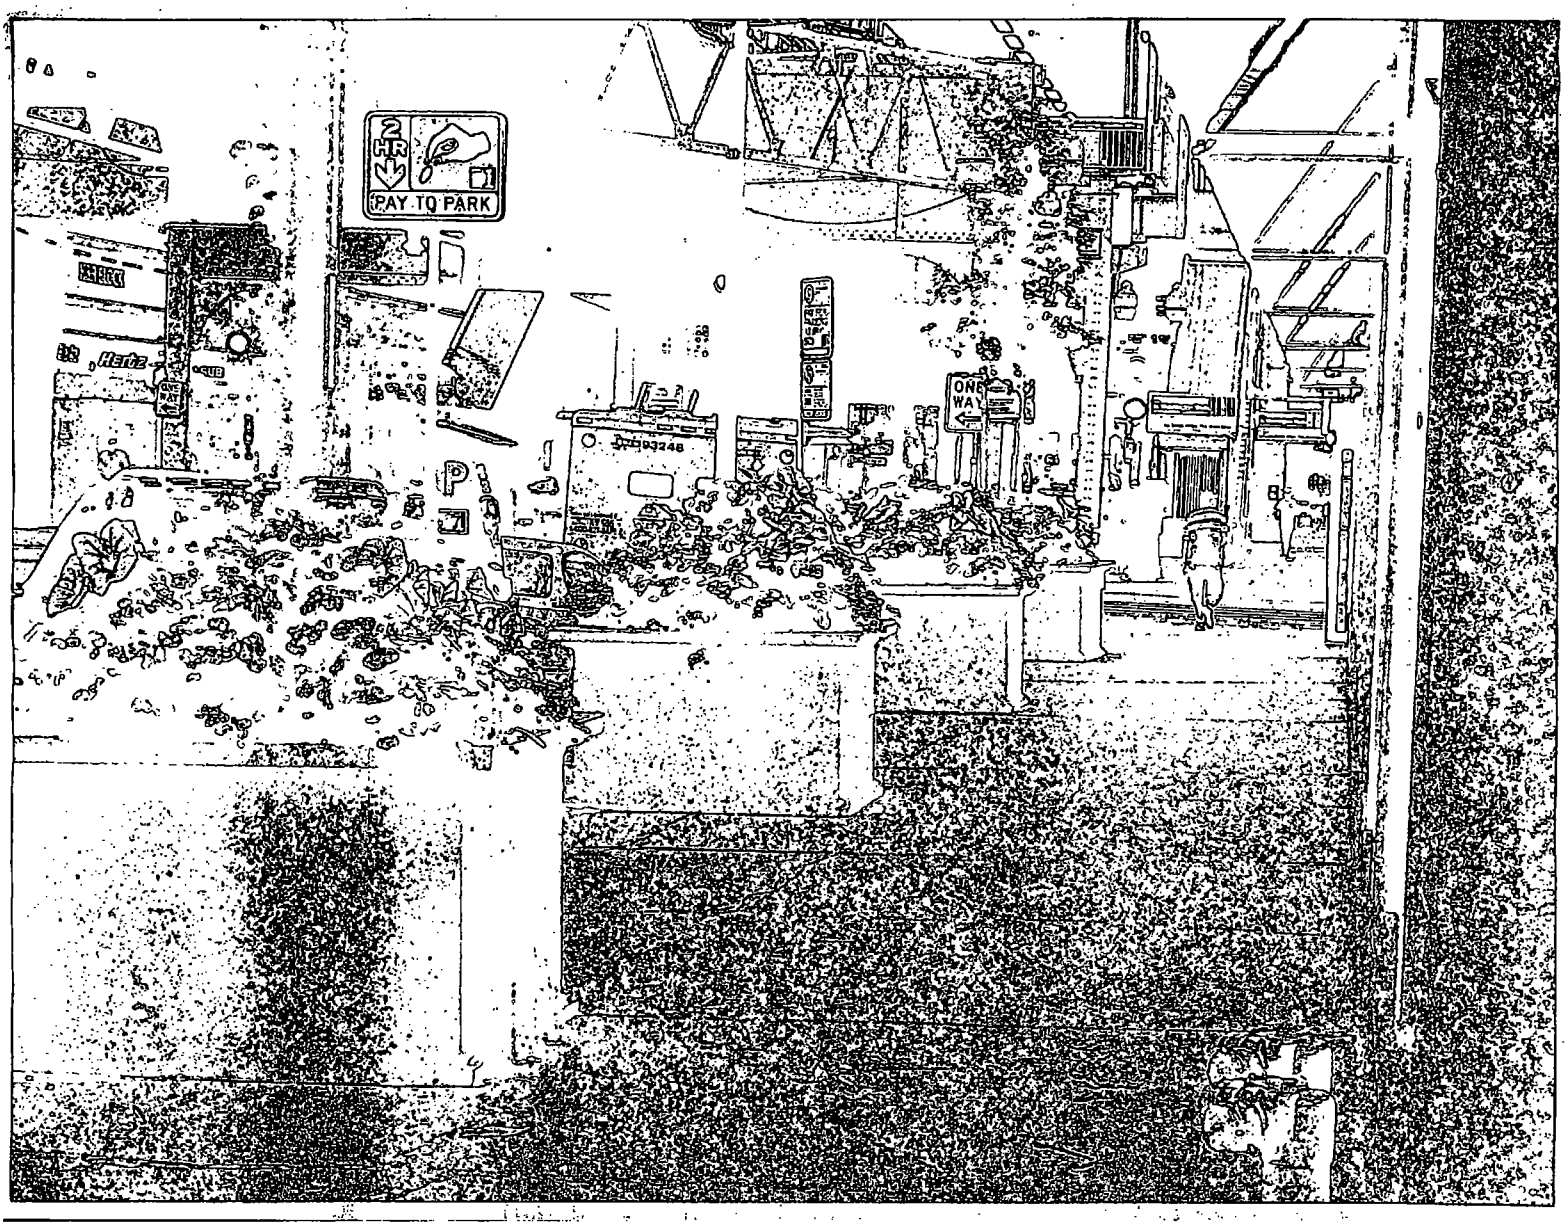
2 HR
PAY TO PARK
Hertz
ONE WAY

City of Chicago

O2014-323

Office of the City Clerk

Document Tracking Sheet

Meeting Date:	1/15/2014
Sponsor(s):	Reilly (42)
Type:	Ordinance
Title:	Grant(s) of privilege in public way for Corner Bakery Cafe
Committee(s) Assignment:	Committee on Transportation and Public Way

ORDINANCE
CORNER BAKERY CAFE
Acct. No. 298727 - 7
Permit No. 1107720

Be It Ordained by the City Council of the City of Chicago:

SECTION 1. Permission and authority are hereby given and granted to CORNER BAKERY CAFE, upon the terms and subject to the conditions of this ordinance to maintain and use three (3) sign(s) projecting over the public right-of-way attached to its premises known as 233 S. Wacker Dr..

Said sign structure(s) measures as follows; along Wacker:
One (1) at twenty-two point four two (22.42) feet in length, three point eight three (3.83) feet in height and ten point two five (10.25) feet above grade level.
Two (2) at five (5) feet in length, five (5) feet in height and ten point two five (10.25) feet above grade level.

The location of said privilege shall be as shown on prints kept on file with the Department of Business Affairs and Consumer Protection and the Office of the City Clerk.

Said privilege shall be constructed in accordance with plans and specifications approved by the Department of Transportation (Division of Project Development) and Zoning Department - Signs.

This grant of privilege in the public way shall be subject to the provisions of Section 10-28-015 and all other required provisions of the Municipal Code of Chicago.

The grantee shall pay to the City of Chicago as compensation for the privilege #1107720 herein granted the sum of nine hundred ($900.00) per annum in advance.

A 25% penalty will be added for payments received after due date.

The permit holder agrees to hold the City of Chicago harmless for any damage, relocation or replacement costs associated with damage, relocation or removal of private property caused by the City performing work in the public way.

Authority herein given and granted for a period of five (5) years from and after Date of Passage.

Alderman _____

Bob Fioretti 2nd Ward

corner bakery

Internally Illuminated Main Entrance Marquee

GENERAL SPECIFICATIONS: **Note: Marquee as shown is 125 SQUARE FEET**

- (A) Marquee Cabinet sections will be fabricated from tubular aluminum framing w/ aluminum fillers/facing. Note: Backs to be finished and painted BLACK to match cabinets filler and facing.
- (B) Frosted WHITE Recessed Mini LED architectural down-lighting fixtures mounted to bottom of Marquee Cabinets as shown. Power sources to be remote housed and will be accessible through removable backs of Marquee Cabinets.
- (C) 'Corner Bakery' letters/copy will be Routed/Push-Thru CLEAR acrylic (1" material w/ 3/4" actual stand-off from face) w/ Polished/Flame Treated edges. White diffuser applied to 2nd surface w/ translucent White vinyl applied to 1st surface of letter/copy faces. Internal illumination to be WHITE LED's.
- (D) "Willis Tower", 'Cafe' Face View letters/copy and Side Views Graphic layouts will be routed and backed w/ #7328 WHITE acrylic. Internal illumination to be WHITE LED's.
- (E) Decorative inner ILLUMINATED face border will be Routed/Push Thru CLEAR acrylic. Specifications to match 'Corner Bakery' letters. See Callout "C".
- (F) Decorative (non-Illuminated) Willis Tower Building Silhouettes will be F.C.O. 1/2" aluminum plate (painted to match PMS Cool GRAY 10C) mounted flush to (2) Marquee Cabinet Corner Sections.


GENERAL ELECTRICAL SPECIFICATIONS:

Main Marquee Cabinets Internal Illumination: (18) GE White LED PowerStrip #GEWWSSPS3


Under Cabinet Recessed Down-Lighting: (12) 10 watt Mini White LED Recessed architectural fixtures

Total Amps: 10.4

Circuits: (1) 20 amp 120 volt circuit required

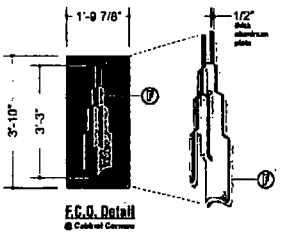


F.C.O. Detail
@ Cabinet Corners

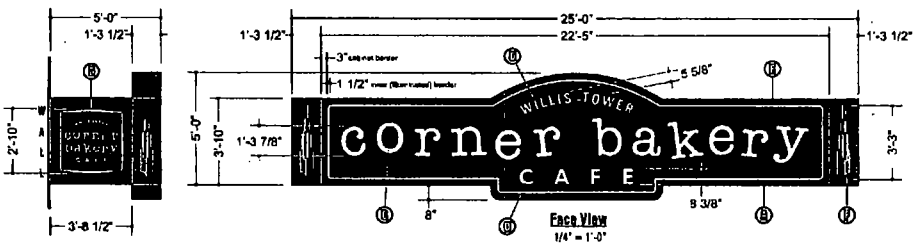

Left End View

Face View
1/4" = 1'-0"

Right End View

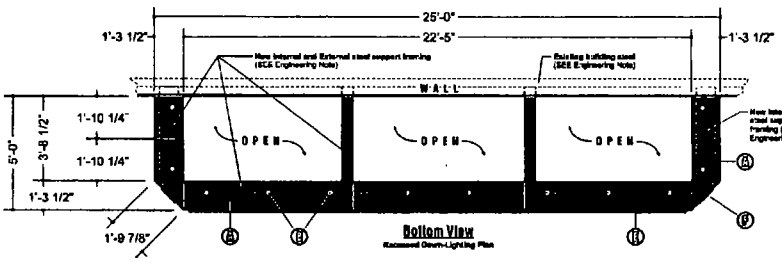

Bottom View
Recessed Down-Lighting Plan



Routed Graphic Detail
on Cabinet Ends

Engineering Note:

Method of attachment will be to existing building steel from new internal & external steel support framing within Marquee Cabinets. EXACT MOUNTING AND ATTACHMENT METHOD TO BE DETERMINED PENDING RECEIPT OF BUILDING WALL SECTIONS.

233 South Wacker Drive (Willis Tower) - Chicago, IL

Kieffer SIGN & CO., INC.
615 Road Street - Elmsbrook, IL 60059
PHONE: (847) 820-1200 FAX: (847) 820-0845
www.kiefersigns.com

CUSTOMER: corner bakery
LOCATION: Willis Tower - Chicago, IL
SALESMAN: JP
DESIGNER: LMK
DATE: 11/1/12

Artwork
Design
Survey
All boxes checked to Enter Order

c UL us LISTED

COMPANION FILES

PRODUCTION PROCESSING
Master Item #
Job #
-001
-002
-003
-004

REVISIONS: A Delete "Open Option" copy in description. INITIALS: KS DATE: 1/8/13

B63772A

Department of Business Affairs and Consumer Protection
Small Business Center - Public Way Use Unit
City Hall - 121 N. LaSalle Street, Room 800 • Chicago, IL 60602
(312)-74-GOBIZ (312-744-6249) • (312) 744-1944 (TTY)
http://www.cityofchicago.org/bacp

01/15/2014

Alderman **Bob Fioretti**
Ward # **02**
City of Chicago
City Hall, Room **300**
121 North LaSalle Street
Chicago, Illinois 60602

Re: An ordinance to use and maintain a portion of the public right-of-way for **three (3) sign(s)** for **CORNER BAKERY CAFE**, adjacent to the premises known as **233 S. Wacker Dr.**.

Dear Alderman **Bob Fioretti**:

The applicant referenced above has requested the use of the public right-of-way for a **sign(s)**. An ordinance has been prepared by the Department of Business Affairs and Consumer Protection – Small Business Center - Public Way Use Unit for presentation to the City Council. Because this request was made for properties located in your ward, as approved by you as per the attached, I respectfully request that you introduce the attached ordinance at the next City Council meeting.

If you have any questions regarding this ordinance, please contact Anthony Bertuca at (312) 744-5506.

Department of Business Affairs and Consumer Protection

City of Chicago

O2014-325

Office of the City Clerk

Document Tracking Sheet

Meeting Date:	1/15/2014
Sponsor(s):	Reilly (42)
Type:	Ordinance
Title:	Grant(s) of privilege in public way for Dalal Food & Liquor, Inc.
Committee(s) Assignment:	Committee on Transportation and Public Way

ORDINANCE
DALAL FOOD W LIQUOR INC
Acct. No. 6634 - 1
Permit No. 1109971

Be It Ordained by the City Council of the City of Chicago:

SECTION 1. Permission and authority are hereby given and granted to DALAL FOOD W LIQUOR INC, upon the terms and subject to the conditions of this ordinance to maintain and use one (1) sign(s) projecting over the public right-of-way attached to its premises known as 414 N. State St..

Said sign structure(s) measures as follows; along N. STATE ST:
One (1) at four (4) feet in length, four (4) feet in height and eleven (11) feet above grade level.

The location of said privilege shall be as shown on prints kept on file with the Department of Business Affairs and Consumer Protection and the Office of the City Clerk.

Said privilege shall be constructed in accordance with plans and specifications approved by the Department of Transportation (Division of Project Development) and Zoning Department - Signs.

This grant of privilege in the public way shall be subject to the provisions of Section 10-28-015 and all other required provisions of the Municipal Code of Chicago.

The grantee shall pay to the City of Chicago as compensation for the privilege #1109971 herein granted the sum of one hundred ($100.00) per annum in advance.

A 25% penalty will be added for payments received after due date.


The permit holder agrees to hold the City of Chicago harmless for any damage, relocation or replacement costs associated with damage, relocation or removal of private property caused by the City performing work in the public way.

Authority herein given and granted for a period of five (5) years from and after 11/05/2013.

Alderman _____

Brendan Reilly 42nd Ward

Dalal Food & Liquor inc.
414 N-State st.
Chicago. IL. 60654

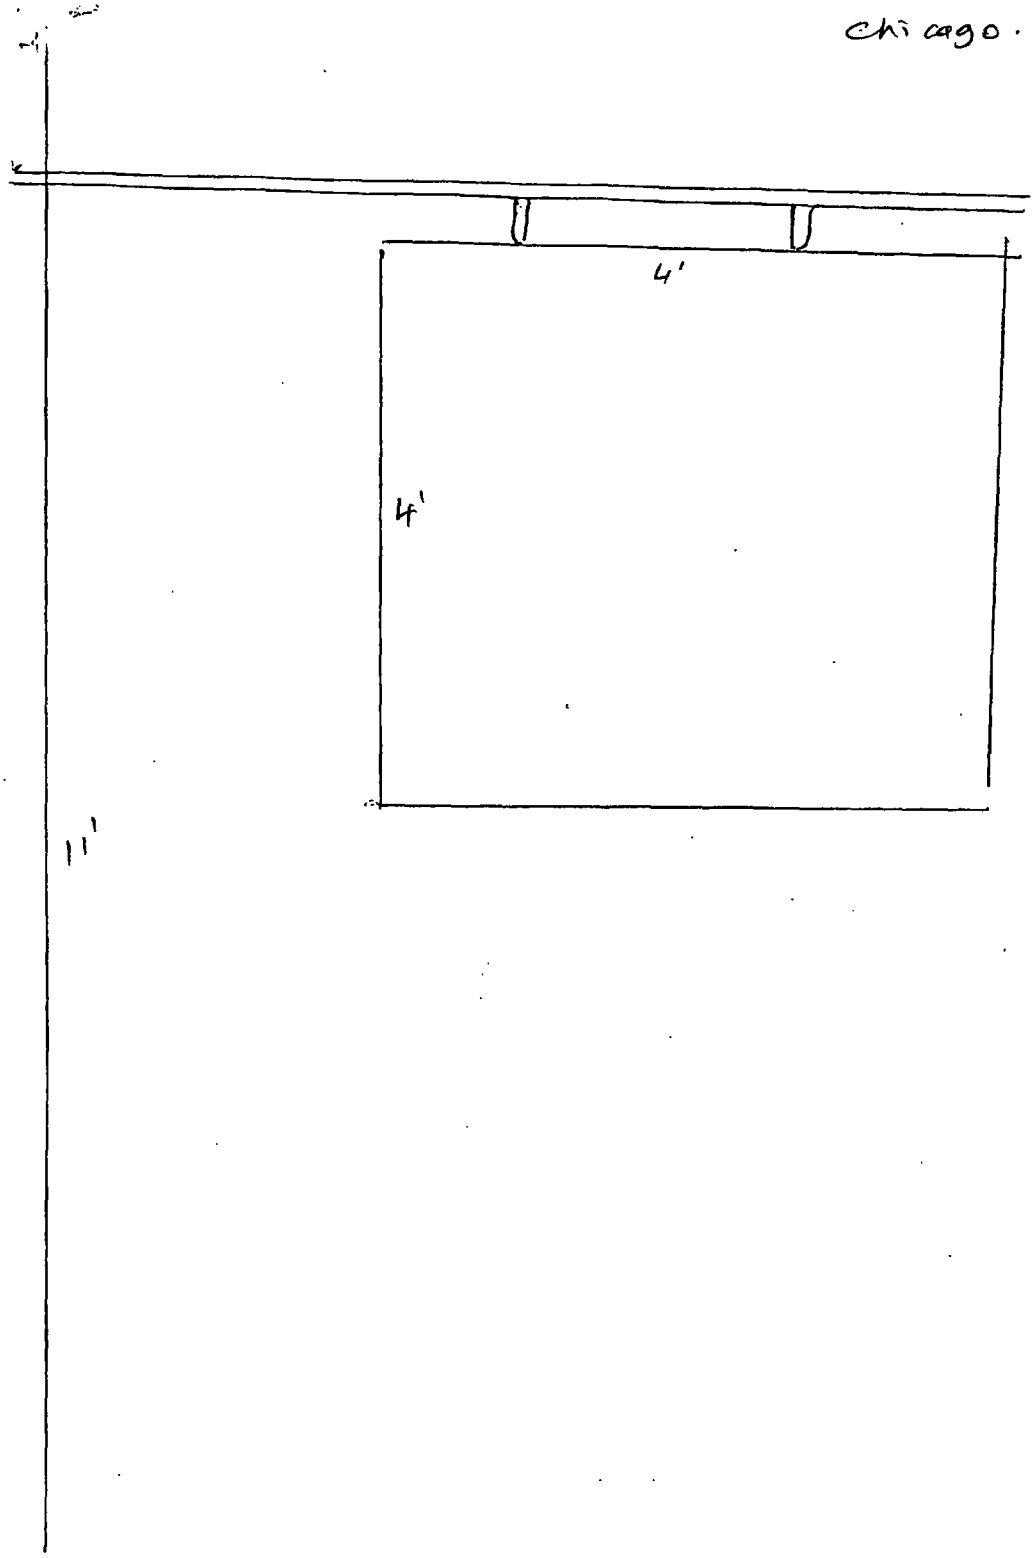

City of Chicago

O2014-326

Office of the City Clerk

Document Tracking Sheet

Meeting Date:	1/15/2014
Sponsor(s):	Reilly (42)
Type:	Ordinance
Title:	Grant(s) of privilege in public way for Edwardo's Pizza
Committee(s) Assignment:	Committee on Transportation and Public Way

ORDINANCE
EDWARDO'S PIZZA
Acct. No. 10229 - 1
Permit No. 1104821

Be It Ordained by the City Council of the City of Chicago:

SECTION 1. Permission and authority are hereby given and granted to EDWARDO'S PIZZA, upon the terms and subject to the conditions of this ordinance to maintain and use one (1) sign(s) projecting over the public right-of-way attached to its premises known as 1212 N. Dearborn St..

Said sign structure(s) measures as follows; along N. Dearborn:
One (1) at three (3) feet in length, three (3) feet in height and eight point six seven (8.67) feet above grade level.

The location of said privilege shall be as shown on prints kept on file with the Department of Business Affairs and Consumer Protection and the Office of the City Clerk.

Said privilege shall be constructed in accordance with plans and specifications approved by the Department of Transportation (Division of Project Development) and Zoning Department - Signs.

This grant of privilege in the public way shall be subject to the provisions of Section 10-28-015 and all other required provisions of the Municipal Code of Chicago.

The grantee shall pay to the City of Chicago as compensation for the privilege #1104821 herein granted the sum of one hundred ($100.00) per annum in advance.

A 25% penalty will be added for payments received after due date.


The permit holder agrees to hold the City of Chicago harmless for any damage, relocation or replacement costs associated with damage, relocation or removal of private property caused by the City performing work in the public way.

Authority herein given and granted for a period of five (5) years from and after Date of Passage.

Alderman _____

Brendan Reilly 42nd Ward

EDWARDOS ENOTECA
1212 N. DEARBORN
CHICAGO, IL
WOODEN SIGN LITE W/ 2 LITES

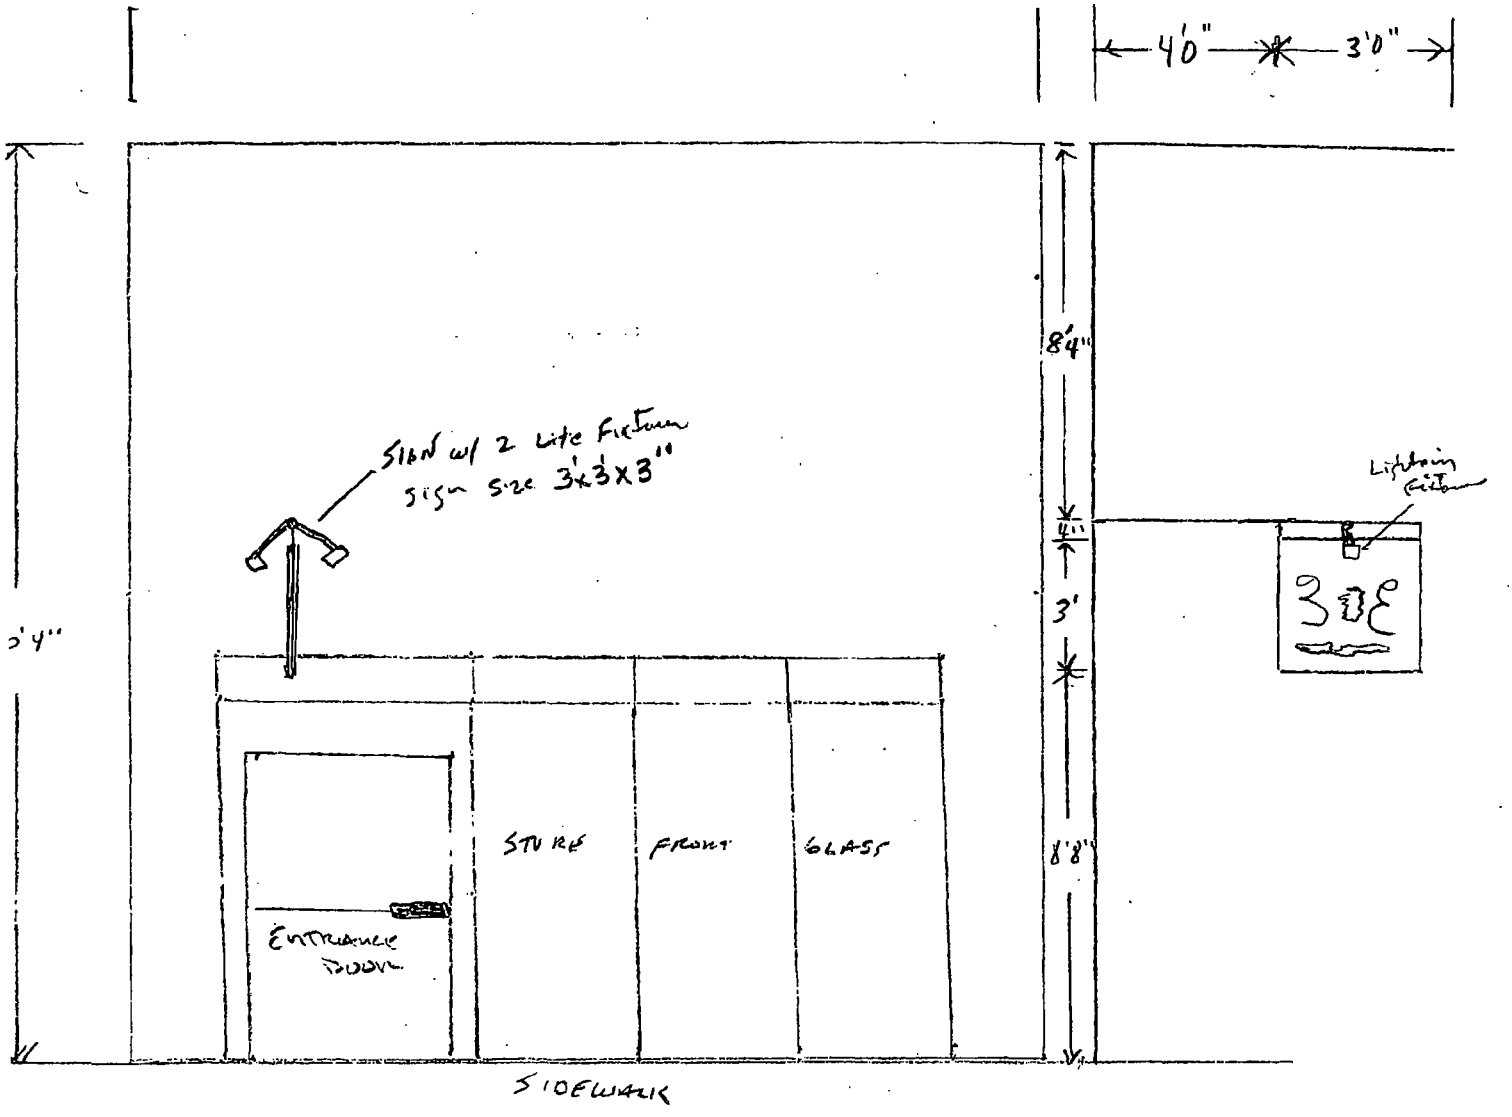

City of Chicago

O2014-329

Office of the City Clerk

Document Tracking Sheet

Meeting Date:	1/15/2014
Sponsor(s):	Reilly (42)
Type:	Ordinance
Title:	Grant(s) of privilege in public way for Enterprise Leasing Co. of Chicago
Committee(s) Assignment:	Committee on Transportation and Public Way

ORDINANCE
ENTERPRISE LEASING CO OF CHGO
Acct. No. 63584 - 26
Permit No. 1106920

Be It Ordained by the City Council of the City of Chicago:

SECTION 1. Permission and authority are hereby given and granted to ENTERPRISE LEASING CO OF CHGO, upon the terms and subject to the conditions of this ordinance to maintain and use one (1) sign(s) projecting over the public right-of-way attached to its premises known as 850 N. State St..

Said sign structure(s) measures as follows; along N. State:
One (1) at sixteen (16) feet in length, two (2) feet in height and ten (10) feet above grade level.

The location of said privilege shall be as shown on prints kept on file with the Department of Business Affairs and Consumer Protection and the Office of the City Clerk.

Said privilege shall be constructed in accordance with plans and specifications approved by the Department of Transportation (Division of Project Development) and Zoning Department - Signs.

This grant of privilege in the public way shall be subject to the provisions of Section 10-28-015 and all other required provisions of the Municipal Code of Chicago.

The grantee shall pay to the City of Chicago as compensation for the privilege #1106920 herein granted the sum of three hundred ($300.00) per annum in advance.

A 25% penalty will be added for payments received after due date.

The permit holder agrees to hold the City of Chicago harmless for any damage, relocation or replacement costs associated with damage, relocation or removal of private property caused by the City performing work in the public way.

Authority herein given and granted for a period of five (5) years from and after 05/14/2013.

Alderman _____

Brendan Reilly 42nd Ward

City of Chicago

O2014-333

Office of the City Clerk

Document Tracking Sheet

Meeting Date:	1/15/2014
Sponsor(s):	Reilly (42)
Type:	Ordinance
Title:	Grant(s) of privilege in public way for Flair Tower LLC - light fixtures
Committee(s) Assignment:	Committee on Transportation and Public Way

ORDINANCE
FLAIR TOWER, LLC
Acct. No. 332772 - 1
Permit No. 1109899

Be It Ordained by the City Council of the City of Chicago:

SECTION 1. Permission and authority are hereby given and granted to FLAIR TOWER, LLC, upon the terms and subject to the conditions of this ordinance to maintain and use, as now constructed, twelve (12) Light Fixture(s) projecting over the public right-of-way adjacent to its premises known as 222 W. Erie St..

Said Light Fixture(s) at W. Erie measure(s):
Seven (7) at two point five (2.5) feet in length, two (2) feet in width and eight point two five (8.25) feet above grade level.

Said Light Fixture(s) at N. Franklin measure(s):
Five (5) at two point five (2.5) feet in length, two (2) feet in width and eight point two five (8.25) feet above grade level.

The location of said privilege shall be as shown on prints kept on file with the Department of Business Affairs and Consumer Protection and the Office of the City Clerk.

Said privilege shall be constructed in accordance with plans and specifications approved by the Department of Transportation (Division of Project Development).

This grant of privilege in the public way shall be subject to the provisions of Section 10-28-015 and all other required provisions of the Municipal Code of Chicago.

The grantee shall pay to the City of Chicago as compensation for the privilege #1109899 herein granted the sum of one hundred thirty ($130.00) per annum in advance.


A 25% penalty will be added for payments received after due date.

The permit holder agrees to hold the City of Chicago harmless for any damage, relocation or replacement costs associated with damage, relocation or removal of private property caused by the City performing work in the public way.

Authority herein given and granted for a period of five (5) years from and after 10/08/2013.


Alderman _____

Brendan Reilly 42nd Ward

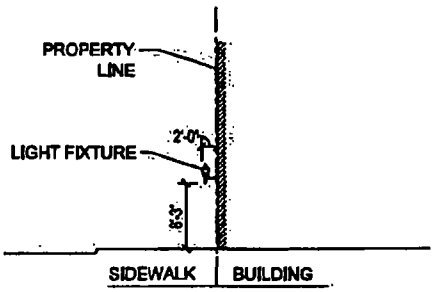

TYPICAL LT. FIXTURE SECTION

0 5' 10' 20'

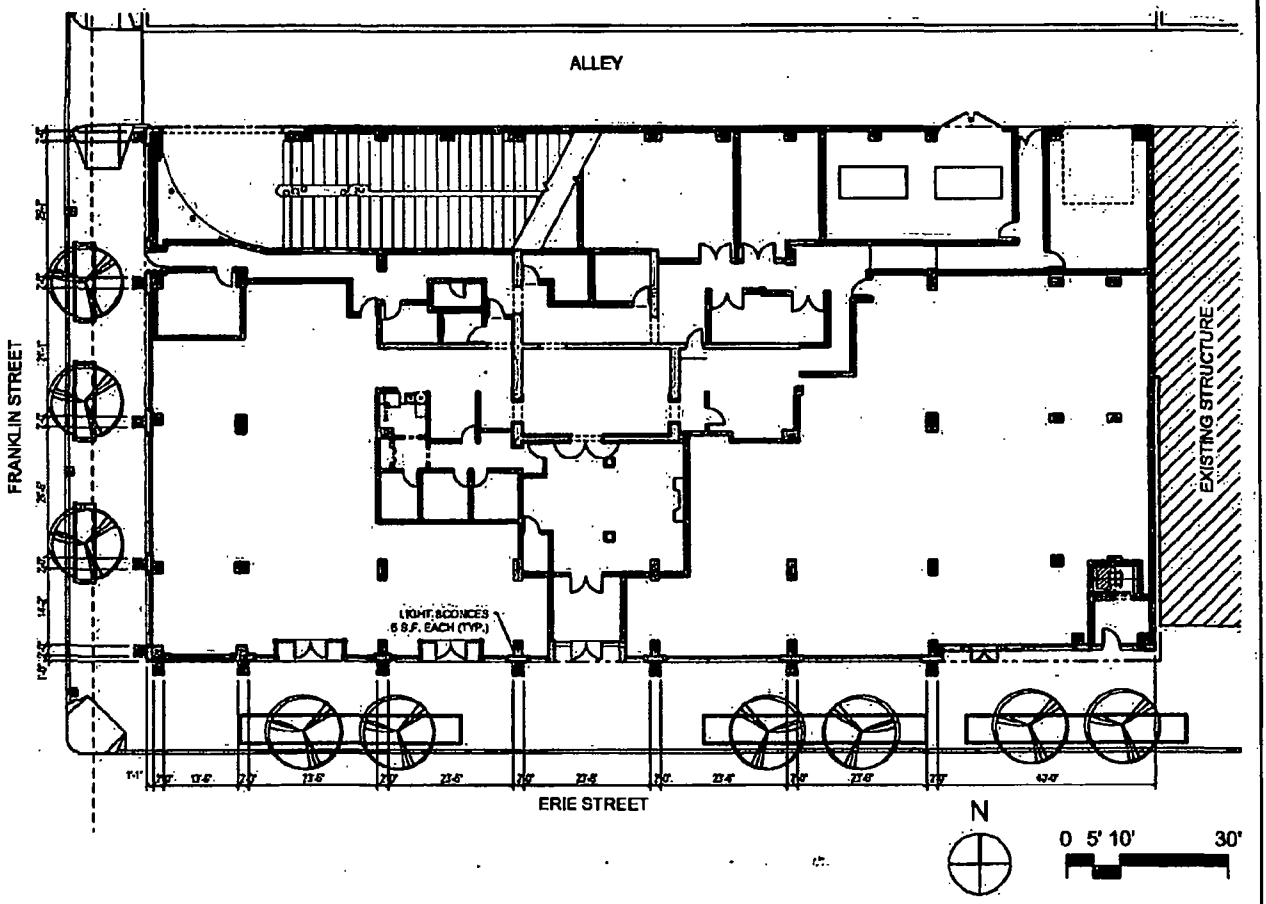

ANTUNOVICH ASSOCIATES ARCHITECTS PLANNERS 224 WEST HURON STREET CHICAGO, ILLINOIS 60610 312.266.1126 FAX: 312.266.7123	Title: ENCROACHMENT PLAN-LT. FIXTURES Project: FLAIR TOWER	SK-01C Scale: AS NOTED April 22, 2008

City of Chicago

O2014-341

Office of the City Clerk

Document Tracking Sheet

Meeting Date:	1/15/2014
Sponsor(s):	Reilly (42)
Type:	Ordinance
Title:	Grant(s) of privilege in public way for Flair Tower LLC - balconies
Committee(s) Assignment:	Committee on Transportation and Public Way

ORDINANCE
FLAIR TOWER, LLC
Acct. No. 332772 - 1
Permit No. 1109351

Be It Ordained by the City Council of the City of Chicago:

SECTION 1. Permission and authority are hereby given and granted to FLAIR TOWER, LLC, upon the terms and subject to the conditions of this ordinance to maintain and use, as now constructed, forty (40) Balcony(s) projecting over the public right-of-way adjacent to its premises known as 222 W. Erie St..

Said Balcony(s) at Public Alley measure(s):
Forty (40) at ten point eight three (10.83) feet in length, and two point seven five (2.75) feet in width for a total of one thousand one hundred ninety-one point three (1191.3) square feet.

The location of said privilege shall be as shown on prints kept on file with the Department of Business Affairs and Consumer Protection and the Office of the City Clerk.

Said privilege shall be constructed in accordance with plans and specifications approved by the Department of Planning and Development and Department of Transportation (Division of Project Development).

This grant of privilege in the public way shall be subject to the provisions of Section 10-28-015 and all other required provisions of the Municipal Code of Chicago.

The grantee shall pay to the City of Chicago as compensation for the privilege #1109351 herein granted the sum of three thousand ($3,000.00) per annum in advance.


A 25% penalty will be added for payments received after due date.


The permit holder agrees to hold the City of Chicago harmless for any damage, relocation or replacement costs associated with damage, relocation or removal of private property caused by the City performing work in the public way.

Authority herein given and granted for a period of five (5) years from and after 11/05/2013.

Alderman _____


Brendan Reilly 42nd Ward

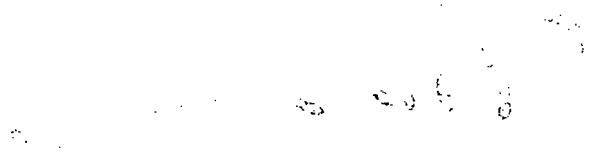

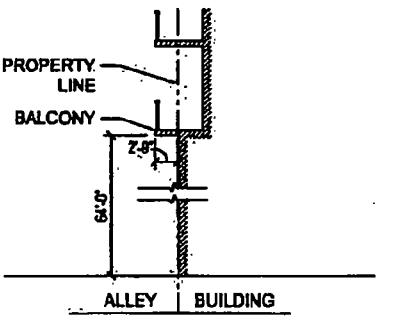

TYPICAL BALCONY SECTION

0 5' 10' 20'

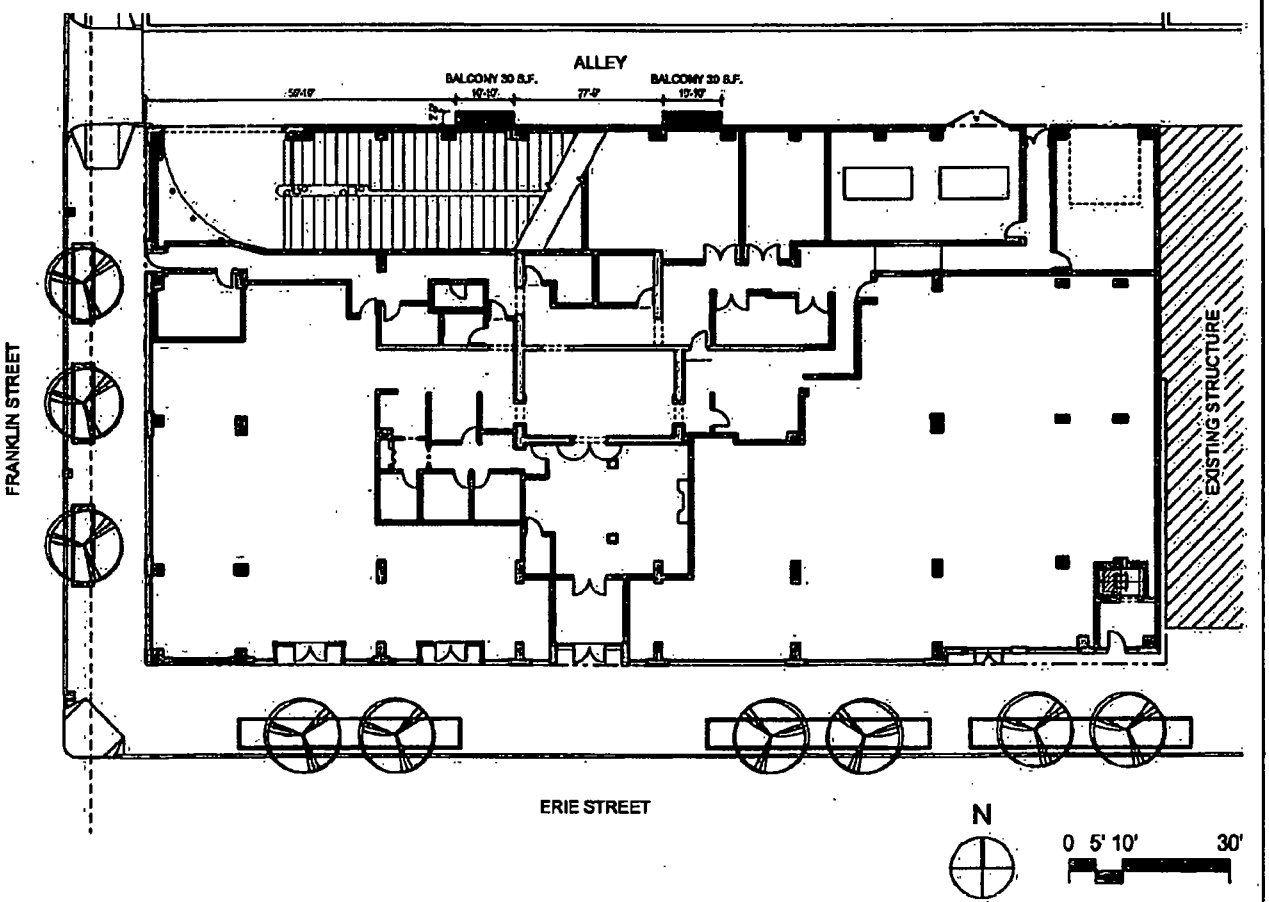

ANTUNOVICH ASSOCIATES
ARCHITECTS PLANNERS
224 WEST HURON STREET
CHICAGO, ILLINOIS 60610
312.266.1126
FAX: 312.266.7123

Title: ENCROACHMENT PLAN - BALCONIES

SK-01E

Scale: NTS

Project: FLAIR TOWER

April 22, 2008

City of Chicago

O2014-344

Office of the City Clerk

Document Tracking Sheet

Meeting Date:	1/15/2014
Sponsor(s):	Reilly (42)
Type:	Ordinance
Title:	Grant(s) of privilege in public way for General Seal
Committee(s) Assignment:	Committee on Transportation and Public Way

ORDINANCE
GENERAL SEAL
Acct. No. 247493 - 2
Permit No. 1110075

Be It Ordained by the City Council of the City of Chicago:

SECTION 1. Permission and authority are hereby given and granted to GENERAL SEAL, upon the terms and subject to the conditions of this ordinance to construct, install, maintain and use three (3) Flag Pole(s) projecting over the public right-of-way adjacent to its premises known as 112 E. Oak St..

Said Flag Pole(s) at E. Oak Street measure(s):
Three (3) at six (6) feet in length, and three (3) feet in width for a total of fifty-four (54) square feet.

The location of said privilege shall be as shown on prints kept on file with the Department of Business Affairs and Consumer Protection and the Office of the City Clerk.

Said privilege shall be constructed in accordance with plans and specifications approved by the Department of Transportation (Division of Project Development).

This grant of privilege in the public way shall be subject to the provisions of Section 10-28-015 and all other required provisions of the Municipal Code of Chicago.

The grantee shall pay to the City of Chicago as compensation for the privilege #1110075 herein granted the sum of two hundred twenty-five ($225.00) per annum in advance.


A 25% penalty will be added for payments received after due date.

The permit holder agrees to hold the City of Chicago harmless for any damage, relocation or replacement costs associated with damage, relocation or removal of private property caused by the City performing work in the public way.

Authority herein given and granted for a period of five (5) years from and after Date of Passage.

Alderman _____

Brendan Reilly 42nd Ward

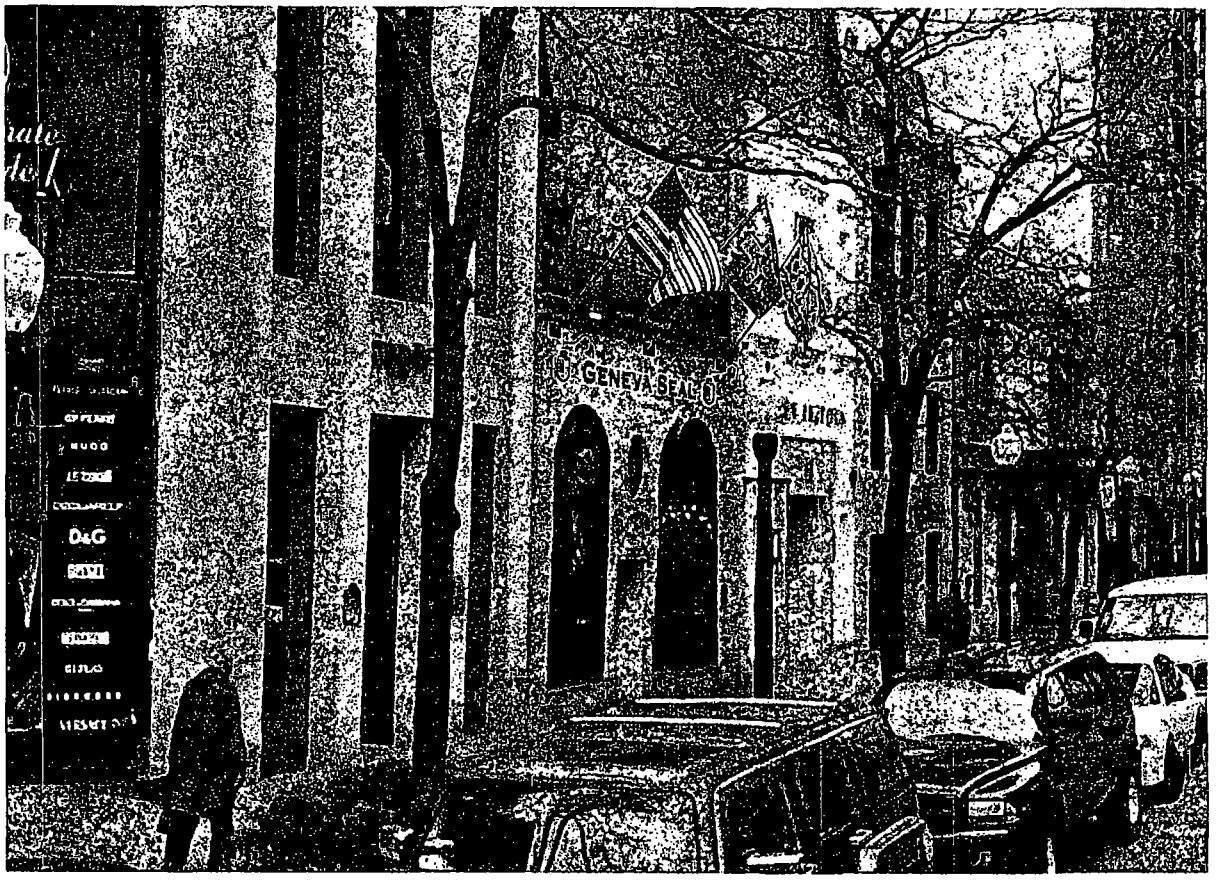

APPROVED: _____ DATE: _____

M-K SIGNS
CHICAGO
4900 N. ALBANY AVE.
CHICAGO, IL 60630
773/545-4111
FAX 773/545-0042
E-MAIL orldept@mksigns.net

GENEVA SEAL
1003 N. RUSH ST. CHICAGO, IL

Colors represented in this drawing are for presentation purposes only.
They will not match your finished product exactly.
Actual color samples can be obtained from your sales representative.

This design is the original and unpublished work of MK SIGNS and may not be reproduced, copied or exhibited in any fashion without the expressed written consent of MK SIGNS. The rights to this design may be purchased.

DATE	REVISION
2-16-11	GENEVA FLAG CHANGES TO CHICAGO

SCALE: 1/2"=1'-0"	DATE: 2-1-11
DESIGNER: MSO	SALES: SP
FILE: GENEVA SEAL	DRAWING NUMBER: 9955

City of Chicago

O2014-345

Office of the City Clerk

Document Tracking Sheet

Meeting Date:	1/15/2014
Sponsor(s):	Reilly (42)
Type:	Ordinance
Title:	Grant(s) of privilege in public way for Grand Plaza Owner LLC - light fixtures
Committee(s) Assignment:	Committee on Transportation and Public Way

ORDINANCE
GRAND PLAZA OWNER LLC
Acct. No. 325932 - 1
Permit No. 1109893

Be It Ordained by the City Council of the City of Chicago:

SECTION 1. Permission and authority are hereby given and granted to GRAND PLAZA OWNER LLC, upon the terms and subject to the conditions of this ordinance to maintain and use, as now constructed, twenty-seven (27) Light Fixture(s) projecting over the public right-of-way adjacent to its premises known as 540 N. State St..

Said Light Fixture(s) at STATE ST. measure(s):
Six (6) at one point zero eight (1.08) foot in length, five point one seven (5.17) feet in width and thirteen (13) feet above grade level.

Said Light Fixture(s) at OHIO ST. measure(s):
Seven (7) at one point zero eight (1.08) foot in length, five point one seven (5.17) feet in width and thirteen (13) feet above grade level.

Said Light Fixture(s) at DEARBORN ST. measure(s):
Six (6) at one point zero eight (1.08) foot in length, five point one seven (5.17) feet in width and thirteen (13) feet above grade level.

Said Light Fixture(s) at GRAND AVE. measure(s):
Eight (8) at one point zero seven (1.07) foot in length, five point one seven (5.17) feet in width and thirteen (13) feet above grade level.

The location of said privilege shall be as shown on prints kept on file with the Department of Business Affairs and Consumer Protection and the Office of the City Clerk.

Said privilege shall be constructed in accordance with plans and specifications approved by the Department of Transportation (Division of Project Development).

This grant of privilege in the public way shall be subject to the provisions of Section 10-28-015 and all other required provisions of the Municipal Code of Chicago.

The grantee shall pay to the City of Chicago as compensation for the privilege #1109893 herein granted the sum of one hundred seventy-five ($175.00) per annum in advance.

A 25% penalty will be added for payments received after due date.


The permit holder agrees to hold the City of Chicago harmless for any damage, relocation or replacement costs associated with damage, relocation or removal of private property caused by the City performing work in the public way.


Authority herein given and granted for a period of five (5) years from and after 11/05/2013.

Alderman _____

Brendan Reilly 42nd Ward

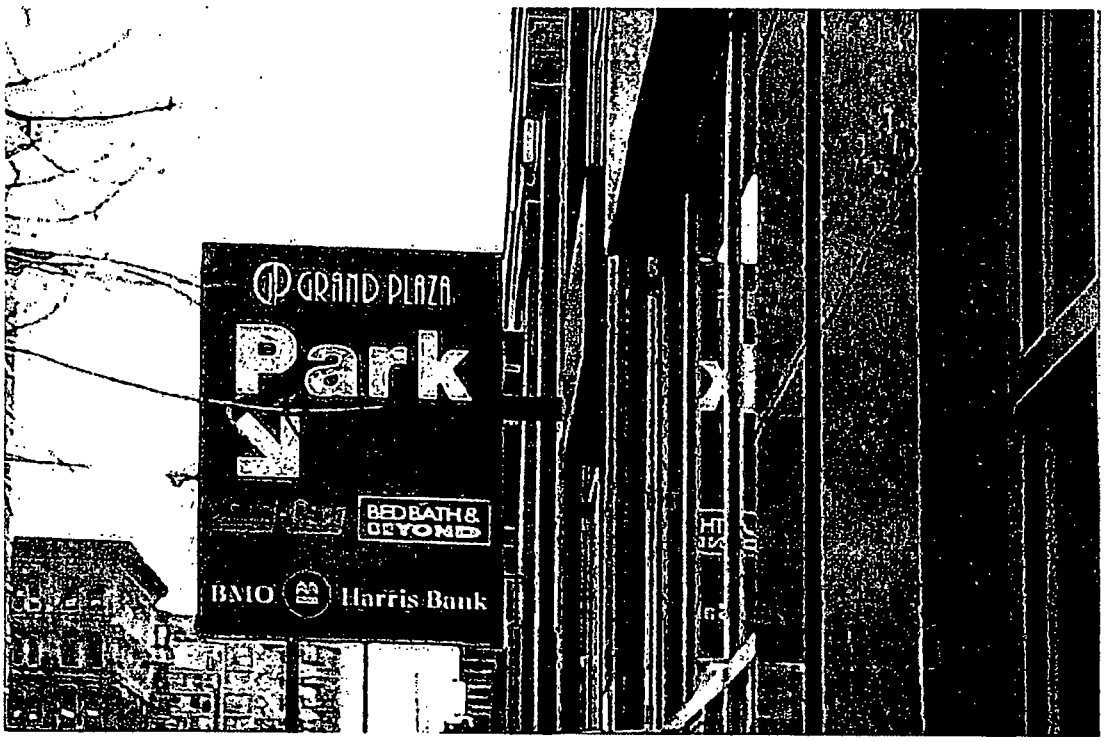


GRAND PLAZA
Park
BED BATH &
BEYOND
BMO
Harris Bank

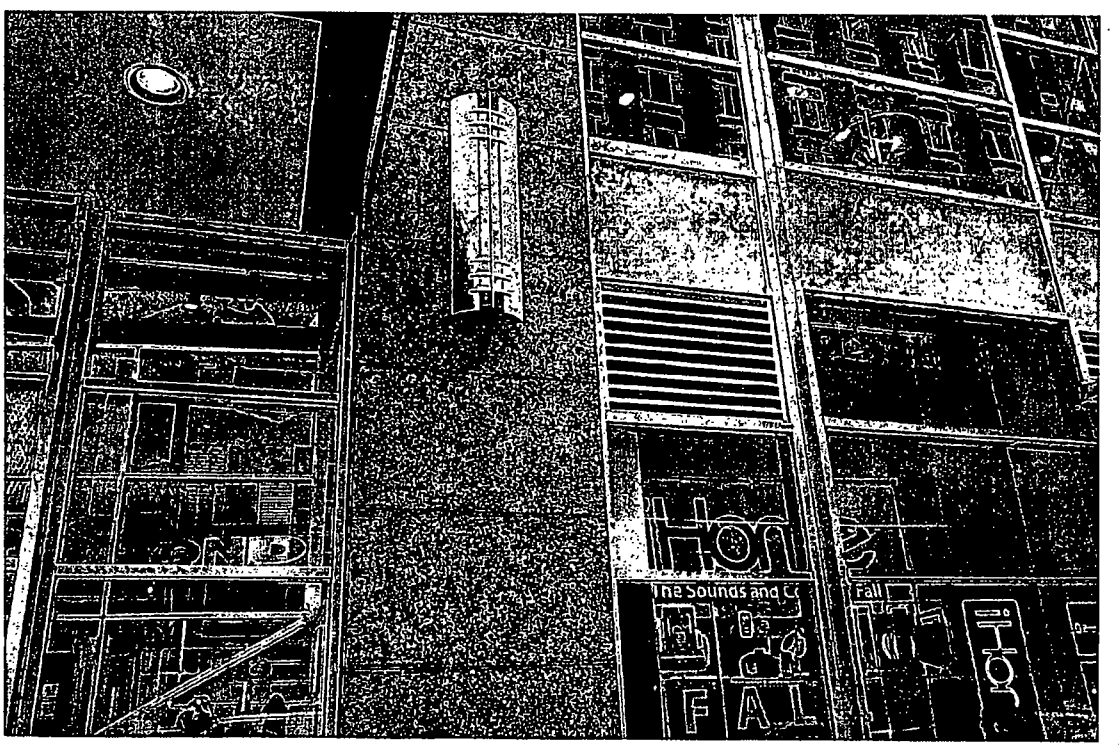
The Sounds and
Fall
FALL

City of Chicago

O2014-355

Office of the City Clerk

Document Tracking Sheet

Meeting Date:	1/15/2014
Sponsor(s):	Reilly (42)
Type:	Ordinance
Title:	Grant(s) of privilege in public way for Grand Plaza Owner LLC - revolving door
Committee(s) Assignment:	Committee on Transportation and Public Way

ORDINANCE
GRAND PLAZA OWNER LLC
Acct. No. 325932 - 1
Permit No. 1109894

Be It Ordained by the City Council of the City of Chicago:

SECTION 1. Permission and authority are hereby given and granted to GRAND PLAZA OWNER LLC, upon the terms and subject to the conditions of this ordinance to maintain and use, as now constructed, one (1) Revolving door(s) on the public right-of-way adjacent to its premises known as 540 N. State St..

Said Revolving door(s) at STATE ST. measure(s):
One (1) at six point seven five (6.75) feet in length, and six point seven five (6.75) feet in width for a total of forty-five point five six (45.56) square feet.

The location of said privilege shall be as shown on prints kept on file with the Department of Business Affairs and Consumer Protection and the Office of the City Clerk.

Said privilege shall be constructed in accordance with plans and specifications approved by the Department of Planning and Development and Department of Transportation (Division of Project Development).

This grant of privilege in the public way shall be subject to the provisions of Section 10-28-015 and all other required provisions of the Municipal Code of Chicago.

The grantee shall pay to the City of Chicago as compensation for the privilege #1109894 herein granted the sum of four hundred ($400.00) per annum in advance.

A 25% penalty will be added for payments received after due date.


The permit holder agrees to hold the City of Chicago harmless for any damage, relocation or replacement costs associated with damage, relocation or removal of private property caused by the City performing work in the public way.


Authority herein given and granted for a period of five (5) years from and after 11/19/2013.

Alderman _____

Brendan Reilly 42nd Ward



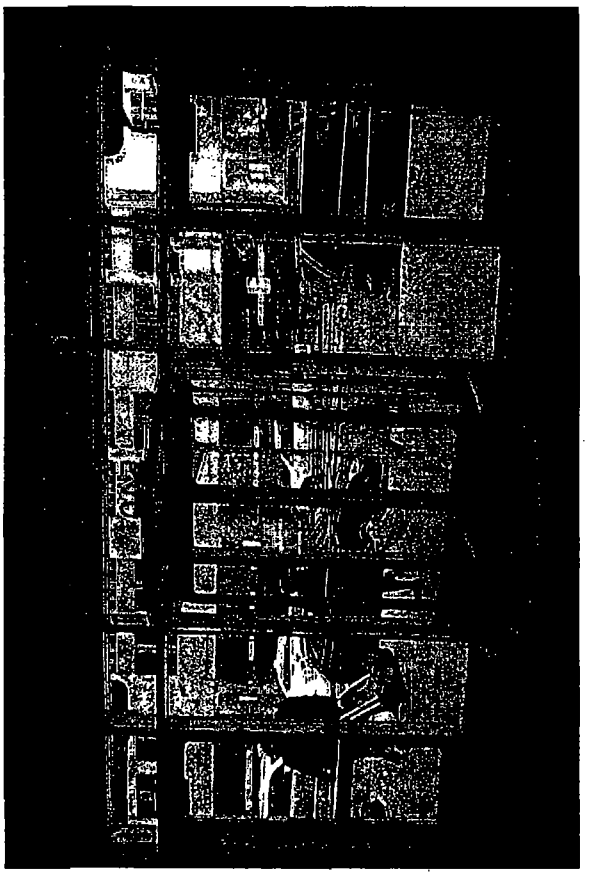

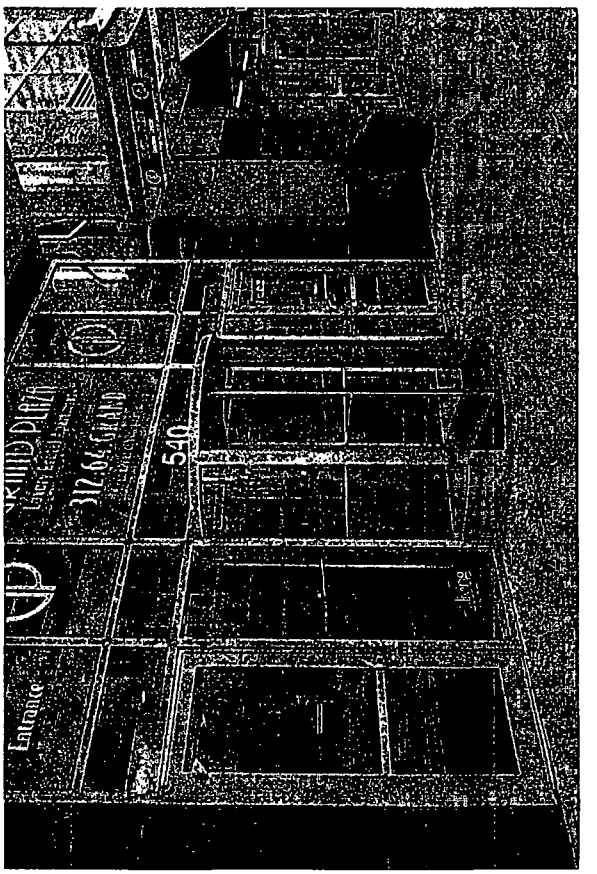
540
Entrance

City of Chicago

O2014-359

Office of the City Clerk

Document Tracking Sheet

Meeting Date:	1/15/2014
Sponsor(s):	Reilly (42)
Type:	Ordinance
Title:	Grant(s) of privilege in public way for Hannahs Bretzel 180 W. Washington LLC
Committee(s) Assignment:	Committee on Transportation and Public Way

ORDINANCE
Hannahs Bretzel 180 W. Washington LLC
Acct. No. 290063 - 1
Permit No. 1110284

Be It Ordained by the City Council of the City of Chicago:

SECTION 1. Permission and authority are hereby given and granted to Hannahs Bretzel 180 W. Washington LLC, upon the terms and subject to the conditions of this ordinance to maintain and use one (1) sign(s) projecting over the public right-of-way attached to its premises known as 180 W. Washington St..

Said sign structure(s) measures as follows; along w washington:
One (1) at four (4) feet in length, four (4) feet in height and fourteen (14) feet above grade level.

The location of said privilege shall be as shown on prints kept on file with the Department of Business Affairs and Consumer Protection and the Office of the City Clerk.

Said privilege shall be constructed in accordance with plans and specifications approved by the Department of Transportation (Division of Project Development) and Zoning Department - Signs.

This grant of privilege in the public way shall be subject to the provisions of Section 10-28-015 and all other required provisions of the Municipal Code of Chicago.

The grantee shall pay to the City of Chicago as compensation for the privilege #1110284 herein granted the sum of one hundred ($100.00) per annum in advance.

A 25% penalty will be added for payments received after due date.

The permit holder agrees to hold the City of Chicago harmless for any damage, relocation or replacement costs associated with damage, relocation or removal of private property caused by the City performing work in the public way.

Authority herein given and granted for a period of five (5) years from and after 11/05/2013.

Alderman _____

Brendan Reilly 42nd Ward


S.HANNA

City of Chicago

O2014-361

Office of the City Clerk

Document Tracking Sheet

Meeting Date:	1/15/2014
Sponsor(s):	Reilly (42)
Type:	Ordinance
Title:	Grant(s) of privilege in public way for Hard Rock Hotel
Committee(s) Assignment:	Committee on Transportation and Public Way

ORDINANCE
HARD ROCK HOTEL
Acct. No. 298020 - 5
Permit No. 1109492

Be It Ordained by the City Council of the City of Chicago:

SECTION 1. Permission and authority are hereby given and granted to HARD ROCK HOTEL, upon the terms and subject to the conditions of this ordinance to maintain and use, as now constructed, two (2) Loading Dock(s) under the public right-of-way adjacent to its premises known as 230 N. Michigan Ave..

Said Loading Dock(s) at Lower Michigan Avenue measure(s):
One (1) at fifty-three (53) feet in length, and twenty-eight (28) feet in width for a total of one thousand four hundred eighty-four (1484) square feet.
One (1) at twenty-seven (27) feet in length, and twenty-eight (28) feet in width for a total of seven hundred fifty-six (756) square feet.

The location of said privilege shall be as shown on prints kept on file with the Department of Business Affairs and Consumer Protection and the Office of the City Clerk.

Said privilege shall be constructed in accordance with plans and specifications approved by the Department of Transportation (Division of Project Development).

This grant of privilege in the public way shall be subject to the provisions of Section 10-28-015 and all other required provisions of the Municipal Code of Chicago.

The grantee shall pay to the City of Chicago as compensation for the privilege #1109492 herein granted the sum of two thousand five hundred nine ($2,509.00) per annum in advance.


A 25% penalty will be added for payments received after due date.

The permit holder agrees to hold the City of Chicago harmless for any damage, relocation or replacement costs associated with damage, relocation or removal of private property caused by the City performing work in the public way.

Authority herein given and granted for a period of five (5) years from and after 10/07/2013.

Alderman _____

Brendan Reilly 42nd Ward

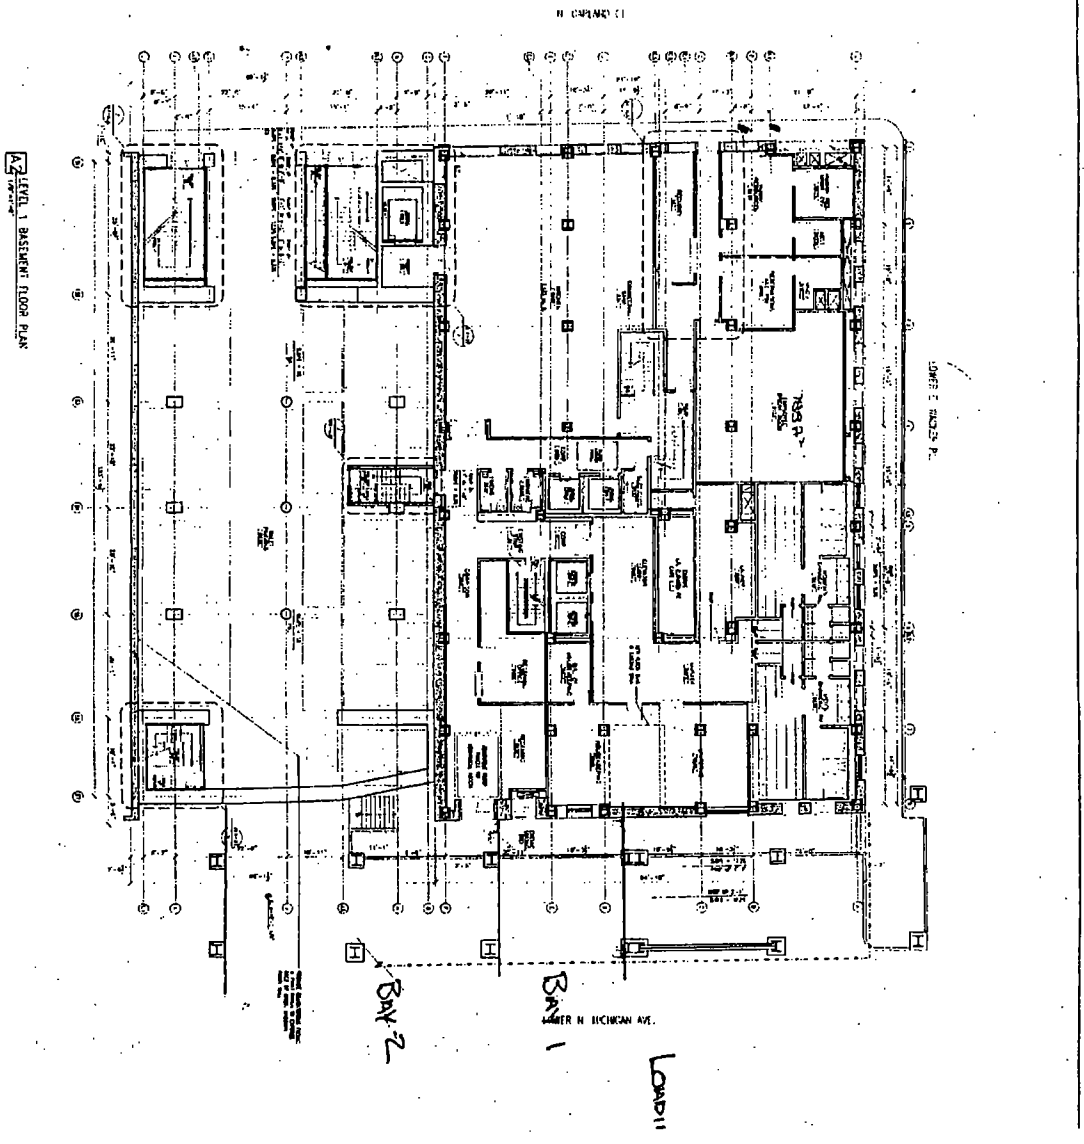
A2 LEVEL 1 BASEMENT FLOOR PLAN
BAY 2
BAY 1
LOAD

City of Chicago

O2014-363

Office of the City Clerk

Document Tracking Sheet

Meeting Date:	1/15/2014
Sponsor(s):	Reilly (42)
Type:	Ordinance
Title:	Grant(s) of privilege in public way for Interpark
Committee(s) Assignment:	Committee on Transportation and Public Way

ORDINANCE
INTERPARK
Acct. No. 63376 - 6
Permit No. 1110249

Be It Ordained by the City Council of the City of Chicago:

SECTION 1. Permission and authority are hereby given and granted to INTERPARK, upon the terms and subject to the conditions of this ordinance to maintain and use two (2) sign(s) projecting over the public right-of-way attached to its premises known as 319 W. Randolph St..

Said sign structure(s) measures as follows; along W. Randolph:
One (1) at twenty (20) feet in length, twenty (20) feet in height and twenty (20) feet above grade level.

Said sign structure(s) measures as follows; along N. Franklin:
One (1) at twenty (20) feet in length, twenty (20) feet in height and twenty (20) feet above grade level.

The location of said privilege shall be as shown on prints kept on file with the Department of Business Affairs and Consumer Protection and the Office of the City Clerk.

Said privilege shall be constructed in accordance with plans and specifications approved by the Department of Transportation (Division of Project Development) and Zoning Department - Signs.

This grant of privilege in the public way shall be subject to the provisions of Section 10-28-015 and all other required provisions of the Municipal Code of Chicago.

The grantee shall pay to the City of Chicago as compensation for the privilege #1110249 herein granted the sum of six hundred ($600.00) per annum in advance.

A 25% penalty will be added for payments received after due date.

The permit holder agrees to hold the City of Chicago harmless for any damage, relocation or replacement costs associated with damage, relocation or removal of private property caused by the City performing work in the public way.

Authority herein given and granted for a period of five (5) years from and after 01/13/2014.


Alderman _____


Brendan Reilly 42nd Ward

InterPark

319 W. RANDOLPH

A. - (1) 5'x 6' x 10" (D) POLE MOUNT SIGN

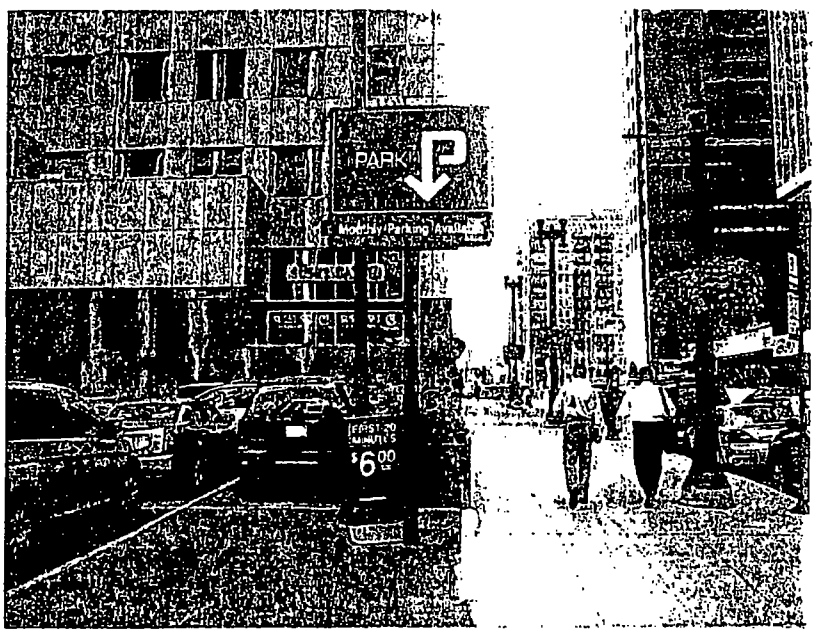

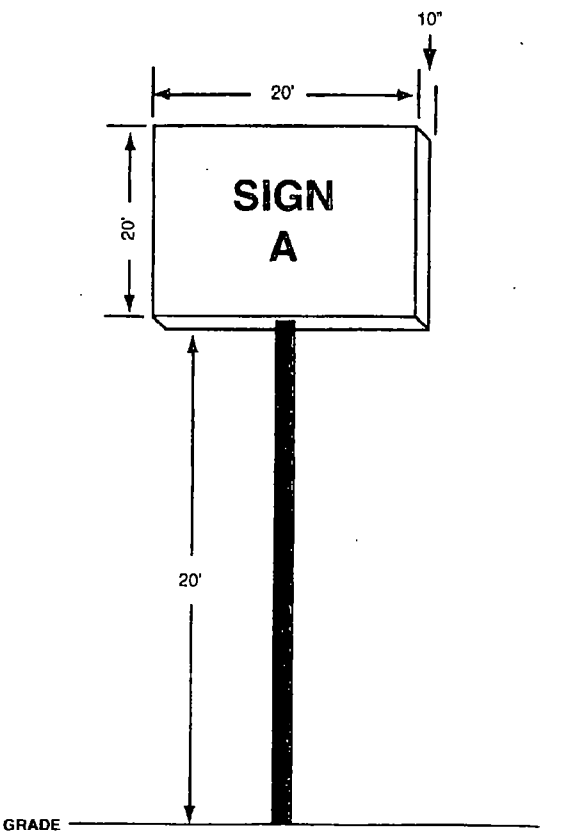

City of Chicago

O2014-365

Office of the City Clerk

Document Tracking Sheet

Meeting Date:	1/15/2014
Sponsor(s):	Reilly (42)
Type:	*Ordinance*
Title:	Grant(s) of privilege in public way for J&B Signs
Committee(s) Assignment:	Committee on Transportation and Public Way

ORDINANCE
J & B SIGNS
Acct. No. 36202 - 2
Permit No. 1110383

Be It Ordained by the City Council of the City of Chicago:

SECTION 1. Permission and authority are hereby given and granted to J & B SIGNS, upon the terms and subject to the conditions of this ordinance to maintain and use, as now constructed, three (3) Sheeting Piling(s) under the public right-of-way adjacent to its premises known as 754 N. Clark St..

Said Sheeting Piling at W. Chicago Avenue measure(s):
One (1) at one hundred eleven (111) feet in length, and twelve point five eight (12.58) feet in width for a total of one thousand three hundred ninety-six point three eight (1396.38) square feet. Existing sheet piling is approximately fourteen (14) feet in depth.

Said Sheeting Piling at N. Clark Street measure(s):
One (1) at twenty-four (24) feet in length, and thirteen point six seven (13.67) feet in width for a total of three hundred twenty-eight point zero eight (328.08) square feet. Existing sheet piling is approximately fourteen (14) feet in depth.

Said Sheeting Piling at Public Alley measure(s):
One (1) at twenty-four (24) feet in length, and one hundred (100) feet in width for a total of two thousand four hundred (2400) square feet. Existing sheet piling is approximately fourteen (14) feet in depth.

Exsitng sheet piling is
The location of said privilege shall be as shown on prints kept on file with the Department of Business Affairs and Consumer Protection and the Office of the City Clerk.

Said privilege shall be constructed in accordance with plans and specifications approved by the Department of Planning and Development and Department of Transportation (Office of Underground Coordination).

This grant of privilege in the public way shall be subject to the provisions of Section 10-28-015 and all other required provisions of the Municipal Code of Chicago.

The grantee shall pay to the City of Chicago as compensation for the privilege #1110383 herein granted the sum of one thousand two hundred ($1,200.00) per annum in advance.


A 25% penalty will be added for payments received after due date.

The permit holder agrees to hold the City of Chicago harmless for any damage, relocation or replacement costs associated with damage, relocation or removal of private property caused by the City performing work in the public way.

Authority herein given and granted for a period of five (5) years from and after 01/13/2014.

Alderman _____

Brendan Reilly 42nd Ward

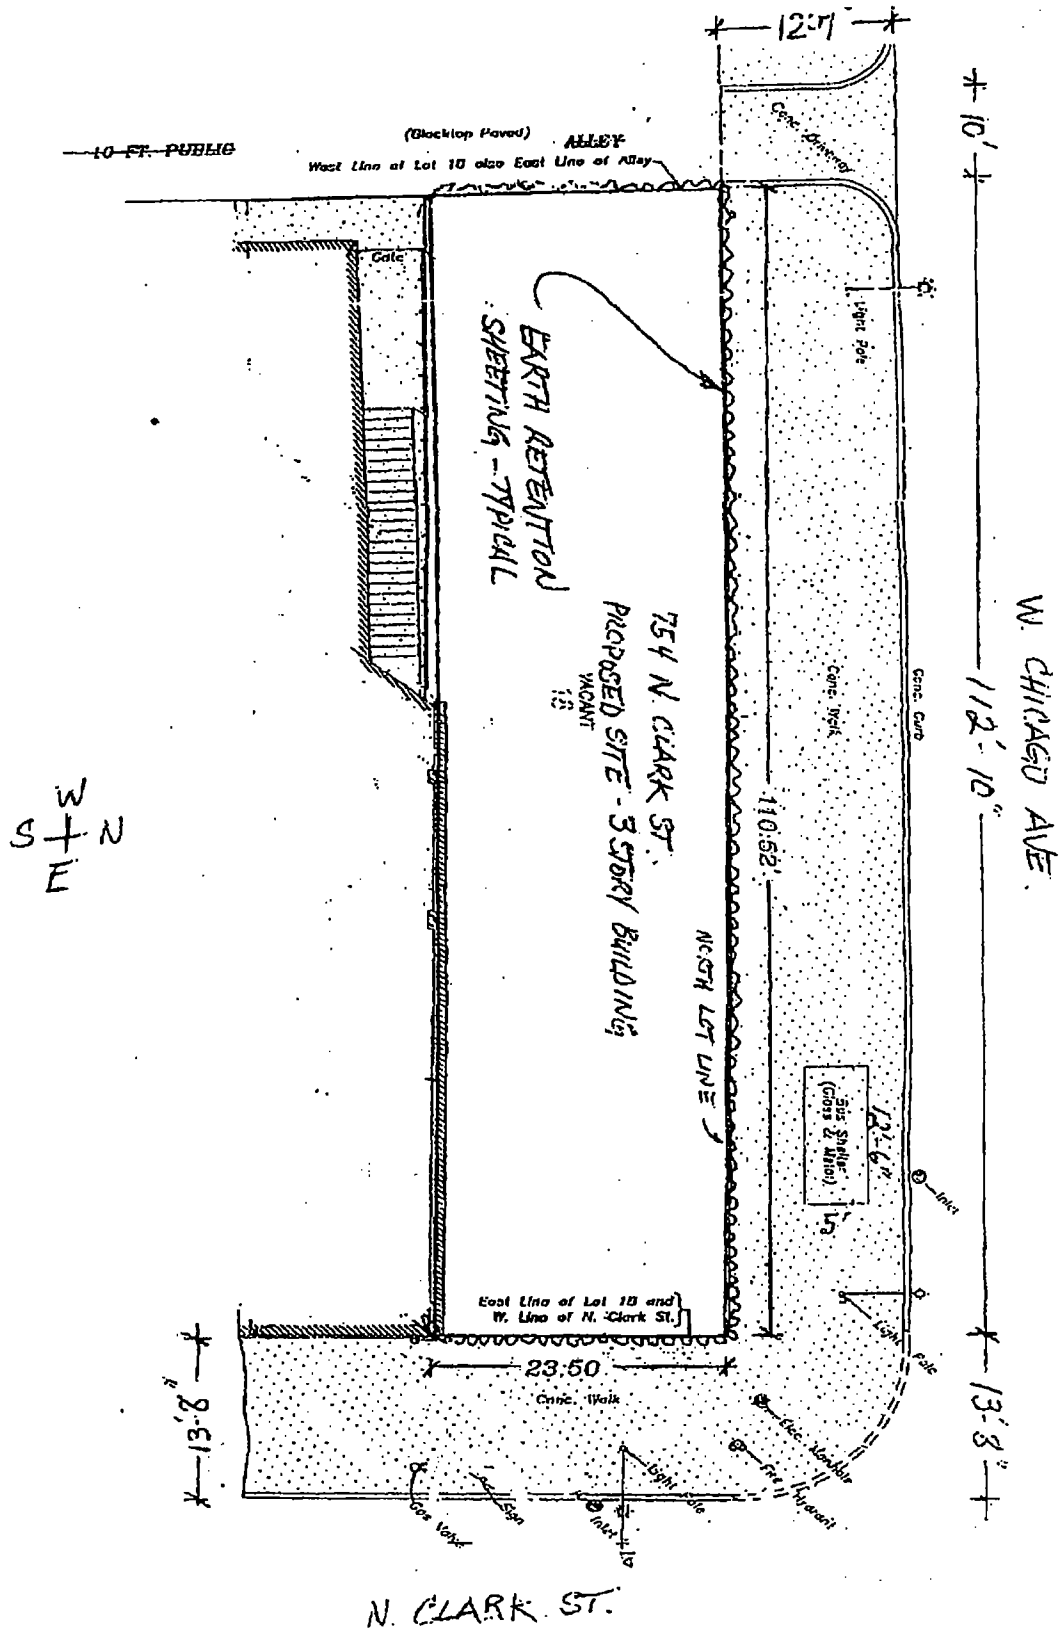
12.7'
10'
W. CHICAGO AVE.
112'-10"
13'-3"
10 FT. PUBLIC
(Blacktop Paved) ALLEY
West Line of Lot 18 also East Line of Alley
Conc. Driveway
Gate
Light Pole
EARTH RETENTION SHEETING - TYPICAL
754 N. CLARK ST.
PROPOSED SITE - 3 STORY BUILDING
VACANT
Conc. Walk
Conc. Curb
110.52'
NORTH LOT LINE
Bus Shelter (Cross 2 Mains)
12'-6"
Inlet
Light Pole
East Line of Lot 18 and W. Line of N. Clark St.
23.50
Conc. Walk
Elec. Manhole
Fire Hydrant
Gas Valve
Sign
Inlet
Light Pole
13'-2"
W
S N
E
N. CLARK ST.

City of Chicago

O2014-367

Office of the City Clerk

Document Tracking Sheet

Meeting Date:	1/15/2014
Sponsor(s):	Reilly (42)
Type:	Ordinance
Title:	Grant(s) of privilege in public way for JHTC Holdings LLC
Committee(s) Assignment:	Committee on Transportation and Public Way

ORDINANCE
JHTC Holdings LLC
Acct. No. 385570 - 1
Permit No. 1108991

Be It Ordained by the City Council of the City of Chicago:

SECTION 1. Permission and authority are hereby given and granted to JHTC Holdings LLC, upon the terms and subject to the conditions of this ordinance to maintain and use, as now constructed, twelve (12) Vault(s) under the public right-of-way adjacent to its premises known as 875 N. Michigan Ave..

Vault #1 at N. Miles Van Der Rohe measure(s):
One (1) at one hundred fifteen point five eight (115.58) feet in length, and fifteen (15) feet in width for a total of one thousand seven hundred thirty-three point seven (1733.7) square feet. Existing vault is used for Regional Commonwealth Edison equipment.

Vault #2 at E. Chestnut measure(s):
Commencing at a point on north line of East Chestnut Street, twenty (20) feet four (4) inches west of the west line North Seneca Avenue, then proceeding in a westerly direction a distance of seventy (70) feet one (1) inch. Existing vault being twenty (20) feet four (4) inches in width and is used for mechanical space, housing electrical switchboard and water pump.

Vault #3 at E. Chestnut measure(s):
Commencing at a point on the north line of East chestnut Street, ninety (90) feet five (5) inches west of west line North Seneca Avenue; the proceeding in a westerly direction a distance of forty-five (45(feet six (6) inches. The width of existing vault is twenty (20) feet four (4) inches and is used as a building services area containing lockers, toilet and supplies.

Vault #4 at E. chestnut measure(s):
Commencing at a point on the north line of East chestnut Street, one hundred thirty-five (135) feet eleven (11) inches west of the west line of North Seneca Avenue; then proceeding in a westerly direction along the north line of East Chestnut Street, a distance of sixty-three (63) feet five (5) inches. Existing vault is twenty (20) feet four (4) inches in width and contains a loading dock.

Vault #5 at E. Chestnut measure(s):
Commencing at a point one hundred ninety-nine (199) feet west of the west line of North Seneca Avenue; thence in a westerly direction along the north line of East Chestnut Street, a distance of one hundred sixty (160) feet one (1) inch. Existing vault is twenty (20) feet four (4) inches in width and contains commercial storage and kitchen equipment for restaurant.

Vault #6 at E. Chestnut measure(s):
Commencing at a point on the north line of East Chestnut Street, three hundred fifty-nine (359) feet west of the west line of North Seneca Avenue, then proceeding in a westerly direction a distance of one hundred ninety (190) feet eleven (11) inches to the east line of North Michigan Avenue. Existing vault is twenty (20) feet four (4) inches in width and is used for restaurant and dining facilities..

Vault #7 at E..Delaware measure(s):
Commencing at a point on the north line of East Delaware Place, approximately one hundred twenty-five (125) feet west of the west line of North Seneca Avenue, then proceeding in a westerly direction along the south line of East Delaware Place, a distance of sixty-three (63) feet four (4) inches. Existing vault is twenty-one (21) feet ten (10) inches in width and is used for a loading dock.

Vault # 8 at E. Delaware measure(s):
Commencing at a point on the south line of East Delaware Place one hundred eighty-eight (188) feet four (4) inches west of the west line of North Seneca Avenue, then proceeding westerly along the south line of East Delaware Place, a distance of one hundred seventy-seven (177) feet. Existing vault space is twenty-one (21) feet ten (10) inches in width at this point and is used for mechanical equipment and partially occupied by a retail tenant.

Vault #9 at E. Delaware measure(s):
Commencing at a point line of East Delaware Place on one hundred thirty (130) feet six (6) inches east of the east line of North Michigan Avenue, then proceeding west along the south line of East Delaware Place, a distance of twenty-one (21) feet ten (10) inches in width and sixty-four (64) feet in length, outside dimensions housing heating, cooling and air handling equipment.

Vault #10 at E. Delaware measure(s):
Commencing at a point on the south line of East Delaware Place, east of the east line of North Michigan Avenue, then proceeding in a westerly direction a distance of seventy-two (72) feet six (6) inches. Existing vault begin twenty-one (21) feet ten (10) inches in width, outside dimensions occupied by commercial restaurant tenant.

Vault #11 at E. Delaware ,measure(s):
Commencing at a point on the south line of East Delaware Place, nineteen (19) feet six (6) inches east of the east line of North Michigan Avenue, then proceeding in a westerly direction a distance of nine (9) feet eight (8) inches by twenty-one (21) feet ten (10) inches occupied by commercial tenant.

Vault #12 at E. Delaware measure(s):
Commencing at a point on the south line of East Delaware Place, nine (9) feet eight (8) inches east of the east line of North Michigan Avenue, then proceeding in a westerly direction a distance of nineteen (19) feet eight (8) inches to the east line of North Michigan Avenue by twenty-one (21) feet ten (10) inches. Occupied by commercial restaurant tenant.

The location of said privilege shall be as shown on prints kept on file with the Department of Business Affairs and Consumer Protection and the Office of the City Clerk.

Said privilege shall be constructed in accordance with plans and specifications approved by the Department of Transportation (Office of Underground Coordination).

This grant of privilege in the public way shall be subject to the provisions of Section 10-28-015 and all other required provisions of the Municipal Code of Chicago.

The grantee shall pay to the City of Chicago as compensation for the privilege #1108991 herein granted the sum of one hundred thirteen thousand five hundred twenty-eight ($113,528.00) per annum in advance.


A 25% penalty will be added for payments received after due date.

The permit holder agrees to hold the City of Chicago harmless for any damage, relocation or replacement costs associated with damage, relocation or removal of private property caused by the City performing work in the public way.

Authority herein given and granted for a period of five (5) years from and after Date of Passage.

Alderman _____

Brendan Reilly 42nd Ward

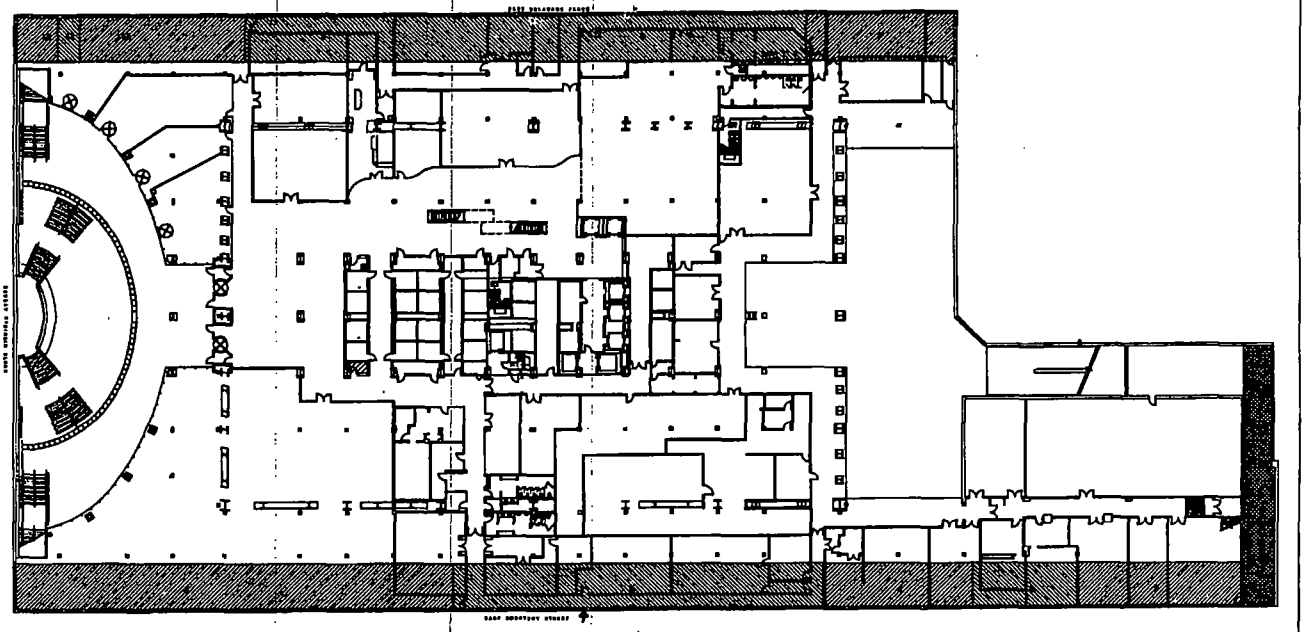

1.	COM ED	15'-0" X 115'-7" = 1,782 SQ/FT	7.	COMMERICAL SPACE	63'-4" X 21'-10" = 1,396 SQ/FT
2.	BUILDING MECHANICAL SPACE	70'-1" X 20'-4" = 1,420 SQ/FT	8.	COMMERICAL SPACE	177'-0" X 21'-10" = 3,769 SQ/FT
3.	BUILDING SERVICE AREA	45'-6" X 20'-4" = 920 SQ/FT	9.	COMMERICAL SPACE	64'-0" X 21'-10" = 1,329 SQ/FT
4.	BUILDING LOADING DOCK/STORAGE	63'-5" X 20'-4" = 1,280 SQ/FT	10.	COMMERICAL SPACE	72'-6" X 21'-10" = 1,482 SQ/FT
5.	COMMERICAL STORAGE/EQUIPMENT	160'-1" X 20'-4" = 3,220 SQ/FT	11.	COMMERICAL SPACE	9'-8" X 21'-10" = 196 SQ/FT
6.	COMMERICAL USE	190'-11" X 20'-4" 3,998 SQ/FT	12.	COMMERICAL SPACE	19'-8" X 21'-10" = 390 SQ/FT

TECHNO LTD.
ARCHITECTURE • INTERIOR DESIGN • FACILITY MANAGEMENT
67 EAST MADISON STREET, SUITE 1405
CHICAGO, ILLINOIS 60603
TELEPHONE 312.920.0060. FAX 312.920.0061

JOHN HANCOCK CENTER

VAULTS

SHEET TITLE:		
JOB NO.:	DATE: 9.9.13	SCALE: NTS
DRAWN BY:		

City of Chicago

O2014-369

Office of the City Clerk

Document Tracking Sheet

Meeting Date:	1/15/2014
Sponsor(s):	Reilly (42)
Type:	Ordinance
Title:	Grant(s) of privilege in public way for Loyola University of Chicago
Committee(s) Assignment:	Committee on Transportation and Public Way

ORDINANCE
LOYOLA UNIVERSITY OF CHICAGO
Acct. No. 33471 - 32
Permit No. 1110467

Be It Ordained by the City Council of the City of Chicago:

SECTION 1. Permission and authority are hereby given and granted to LOYOLA UNIVERSITY OF CHICAGO, upon the terms and subject to the conditions of this ordinance to construct, install, maintain and use ninety-eight (98) Sunscreen(s)/ Window Shades projecting over the public right-of-way adjacent to its premises known as 16 E. Pearson St..

Said Sunscreen(s)/ Window Shades at N. State Street measure(s):
Forty-nine (49) at six point six seven (6.67) feet in length, and two point two five (2.25) feet in width for a total of seven hundred thirty-five point three seven (735.37) square feet.

Said Sunscreen(s)/ Window Shades at E. Pearson Street measure(s):
Forty-nine (49) at six point six seven (6.67) feet in length, and two point two five (2.25) feet in width for a total of seven hundred thirty-five point three seven (735.37) square feet.

The location of said privilege shall be as shown on prints kept on file with the Department of Business Affairs and Consumer Protection and the Office of the City Clerk.

Said privilege shall be constructed in accordance with plans and specifications approved by the Department of Transportation (Division of Project Development).

This grant of privilege in the public way shall be subject to the provisions of Section 10-28-015 and all other required provisions of the Municipal Code of Chicago.

The grantee shall pay to the City of Chicago as compensation for the privilege #1110467 herein granted the sum of three thousand two hundred ninety-four ($3,294.00) per annum in advance.


A 25% penalty will be added for payments received after due date.

The permit holder agrees to hold the City of Chicago harmless for any damage, relocation or replacement costs associated with damage, relocation or removal of private property caused by the City performing work in the public way.


Authority herein given and granted for a period of five (5) years from and after Date of Passage.

Alderman _____


Brendan Reilly 42nd Ward

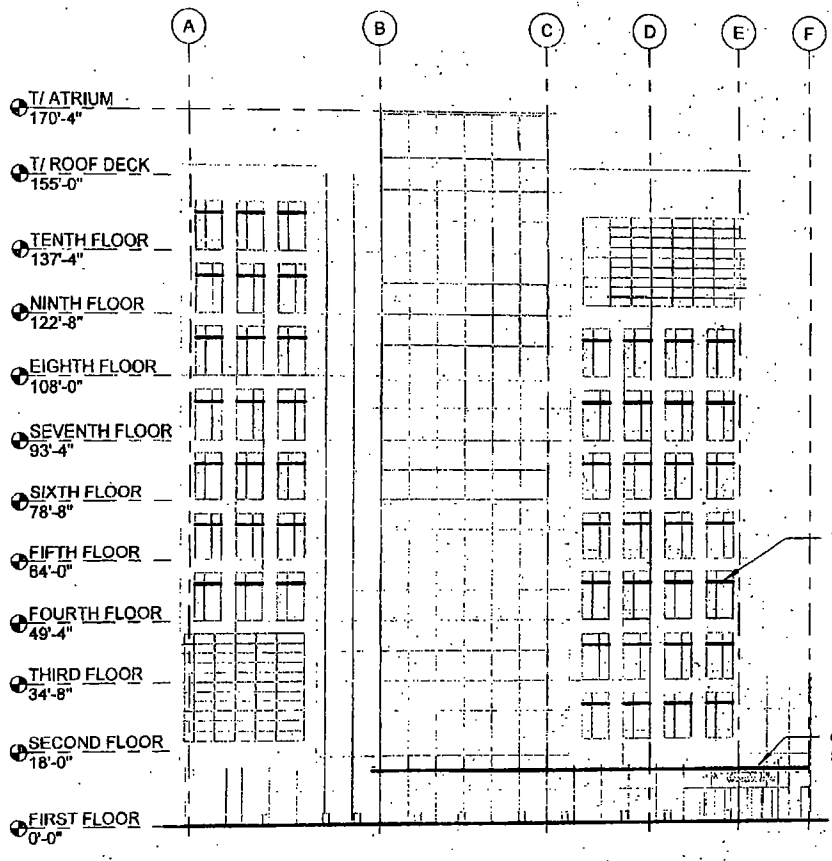

1 SOUTH ELEVATION ENCROACHMENT
1/32" = 1'-0"

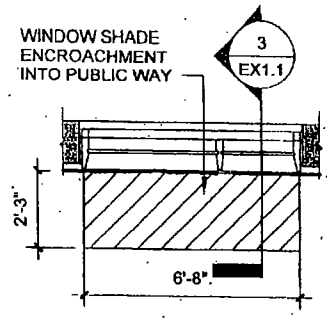

2 SOUTH WINDOW SHADE PLAN
1/4" = 1'-0"

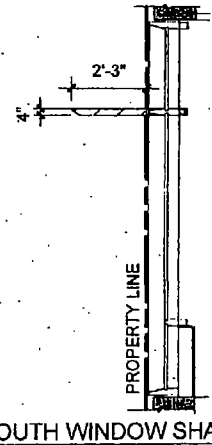

3 SOUTH WINDOW SHADE SECTION
1/4" = 1'-0"

SOUTH WINDOW SHADE SIZE
AREA = 15 SF
VOLUME = 5 CU FT

TOTAL SOUTH ENCROACHMENT
SHADE QTY = 49
AREA = 735 SF
VOLUME = 245 CU FT

= SHADE ENCROACHMENT INTO PUBLIC WAY

SCB

© 2013 Solomon Cordwell Buenz

SOUTH ELEVATION WINDOW SHADES
QUINLAN SCHOOL OF BUSINESS
LOYOLA UNIVERSITY CHICAGO

DATE: 7/15/13
REV.:
PROJECT NO: 2012043

0 16' 32'

EX1.1

City of Chicago

O2014-371

Office of the City Clerk

Document Tracking Sheet

Meeting Date:	1/15/2014
Sponsor(s):	Reilly (42)
Type:	Ordinance
Title:	Grant(s) of privilege in public way for McDonald's
Committee(s) Assignment:	Committee on Transportation and Public Way

ORDINANCE
MCDONALD'S
Acct. No. 221829 - 8
Permit No. 1110155

Be It Ordained by the City Council of the City of Chicago:

SECTION 1. Permission and authority are hereby given and granted to MCDONALD'S, upon the terms and subject to the conditions of this ordinance to maintain and use two (2) sign(s) projecting over the public right-of-way attached to its premises known as 645 N. Mcclurg Ct..

Said sign structure(s) measures as follows; along N. McClurg Court:
One (1) at nine point four two (9.42) feet in length, four (4) feet in height and eleven point six seven (11.67) feet above grade level.

Said sign structure(s) measures as follows; along W. Erie Street:
One (1) at nine point four two (9.42) feet in length, four (4) feet in height and eleven point six seven (11.67) feet above grade level.

The location of said privilege shall be as shown on prints kept on file with the Department of Business Affairs and Consumer Protection and the Office of the City Clerk.

Said privilege shall be constructed in accordance with plans and specifications approved by the Department of Transportation (Division of Project Development) and Zoning Department - Signs.

This grant of privilege in the public way shall be subject to the provisions of Section 10-28-015 and all other required provisions of the Municipal Code of Chicago.

The grantee shall pay to the City of Chicago as compensation for the privilege #1110155 herein granted the sum of six hundred ($600.00) per annum in advance.

A 25% penalty will be added for payments received after due date.

The permit holder agrees to hold the City of Chicago harmless for any damage, relocation or replacement costs associated with damage, relocation or removal of private property caused by the City performing work in the public way.

Authority herein given and granted for a period of five (5) years from and after 11/05/2013.

Alderman _____

Brendan Reilly 42nd Ward



Erie & McElurg

City of Chicago

O2014-372

Office of the City Clerk

Document Tracking Sheet

Meeting Date:	1/15/2014
Sponsor(s):	Reilly (42)
Type:	Ordinance
Title:	Grant(s) of privilege in public way for Melting Pot, The
Committee(s) Assignment:	Committee on Transportation and Public Way

ORDINANCE
THE MELTING POT
Acct. No. 274828 - 1
Permit No. 1110017

Be It Ordained by the City Council of the City of Chicago:

SECTION 1. Permission and authority are hereby given and granted to THE MELTING POT, upon the terms and subject to the conditions of this ordinance to maintain and use one (1) sign(s) projecting over the public right-of-way attached to its premises known as 609 N. Dearborn St..

Said sign structure(s) measures as follows; along N DEARBORN ST:
One (1) at eight point three three (8.33) feet in length, five (5) feet in height and fifteen (15) feet above grade level.

The location of said privilege shall be as shown on prints kept on file with the Department of Business Affairs and Consumer Protection and the Office of the City Clerk.

Said privilege shall be constructed in accordance with plans and specifications approved by the Department of Transportation (Division of Project Development) and Zoning Department - Signs.

This grant of privilege in the public way shall be subject to the provisions of Section 10-28-015 and all other required provisions of the Municipal Code of Chicago.

The grantee shall pay to the City of Chicago as compensation for the privilege #1110017 herein granted the sum of three hundred ($300.00) per annum in advance.


A 25% penalty will be added for payments received after due date.

The permit holder agrees to hold the City of Chicago harmless for any damage, relocation or replacement costs associated with damage, relocation or removal of private property caused by the City performing work in the public way.

Authority herein given and granted for a period of five (5) years from and after 10/08/2013.

Alderman _____

Brendan Reilly 42nd Ward

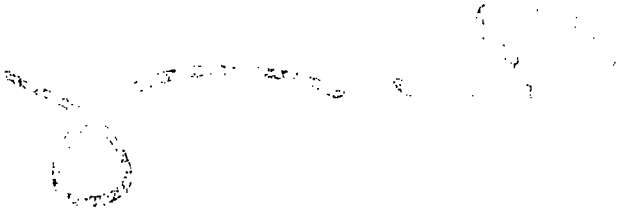

Subject: [No Subject]

From: Scott (lenhart.scott@gmail.com)

To: mltgpotrivernorth@sbcglobal.net;

Date: Wednesday, November 20, 2013 1:18 PM



Excuse my auto correct, this message was sent from my iPhone.

City of Chicago

O2014-374

Office of the City Clerk

Document Tracking Sheet

Meeting Date:	1/15/2014
Sponsor(s):	Reilly (42)
Type:	Ordinance
Title:	Grant(s) of privilege in public way for Michigan Ave Lofts Condo Assn., The
Committee(s) Assignment:	Committee on Transportation and Public Way

ORDINANCE
The Michigan Avenue Lofts Condominium Association
Acct. No. 68589 - 1
Permit No. 1110188

Be It Ordained by the City Council of the City of Chicago:

SECTION 1. Permission and authority are hereby given and granted to The Michigan Avenue Lofts Condominium Association, upon the terms and subject to the conditions of this ordinance to maintain and use, as now constructed, two (2) Planter(s) projecting over the public right-of-way for beautification purposes adjacent to its premises known as 910 S. Michigan Ave..

Said Planter(s) at S. MICHIGAN AVE. measure(s):
Two (2) at three point six seven (3.67) feet in length, and three point six seven (3.67) feet in width for a total of twenty-six point nine four (26.94) square feet.

Grantee must allow the required clear and unobstructed space for pedestrian passage at all times per rules and regulations approved by the Department of Transportation.

The location of said privilege shall be as shown on prints kept on file with the Department of Business Affairs and Consumer Protection and the Office of the City Clerk.

Said privilege shall be constructed in accordance with plans and specifications approved by the Department of Planning and Development and Department of Transportation (Division of Project Development).

This grant of privilege in the public way shall be subject to the provisions of Section 10-28-015 and all other required provisions of the Municipal Code of Chicago.

The grantee shall pay to the City of Chicago as compensation for the privilege #1110188 herein granted the sum of zero ($.00) per annum in advance.


A 25% penalty will be added for payments received after due date.

The permit holder agrees to hold the City of Chicago harmless for any damage, relocation or replacement costs associated with damage, relocation or removal of private property caused by the City performing work in the public way.

Authority herein given and granted for a period of five (5) years from and after 11/19/2013.

Alderman

Bob Fioretti 2nd Ward

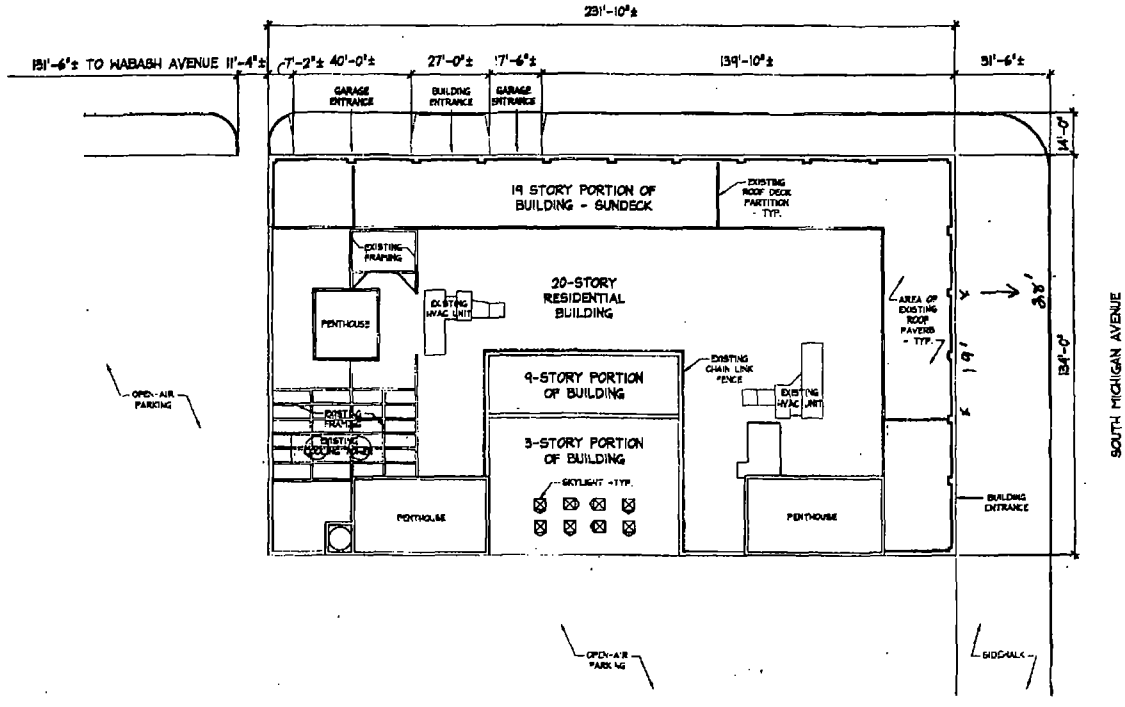

SITE PLAN

SCALE: 1" = 30'-0"

CONTRACTOR TO VERIFY ALL DIMENSIONS IN FIELD

KGH Kellenmeyer Godfryt Hart, P.C.

SITE PLAN DIMENSIONS
THE MICHIGAN AVENUE LOFTS
910 SOUTH MICHIGAN AVENUE
CHICAGO, ILLINOIS 60605

SP-1

Department of Business Affairs and Consumer Protection
Small Business Center - Public Way Use Unit
City Hall - 121 N. LaSalle Street, Room 800 • Chicago, IL 60602
(312)-74-GOBIZ (312-744-6249) • (312) 744-1944 (TTY)
http://www.cityofchicago.org/bacp

01/15/2014

Alderman **Bob Fioretti**
Ward # **02**
City of Chicago
City Hall, Room **300**
121 North LaSalle Street
Chicago, Illinois 60602

Re: An ordinance to use and maintain a portion of the public right-of-way for **two (2) planter(s)** for **The Michigan Avenue Lofts Condominium Association**, adjacent to the premises known as **910 S. Michigan Ave.**.

Dear Alderman **Bob Fioretti**:

The applicant referenced above has requested the use of the public right-of-way for a **planter(s)**. An ordinance has been prepared by the Department of Business Affairs and Consumer Protection – Small Business Center - Public Way Use Unit for presentation to the City Council. Because this request was made for properties located in your ward, as approved by you as per the attached, I respectfully request that you introduce the attached ordinance at the next City Council meeting.

If you have any questions regarding this ordinance, please contact Anthony Bertuca at (312) 744-5506.

Department of Business Affairs and Consumer Protection

City of Chicago

O2014-377

Office of the City Clerk

Document Tracking Sheet

Meeting Date:	1/15/2014
Sponsor(s):	Reilly (42)
Type:	Ordinance
Title:	Grant(s) of privilege in public way for Nacional 27 - sign
Committee(s) Assignment:	Committee on Transportation and Public Way

ORDINANCE
NACIONAL 27
Acct. No. 67774 - 2
Permit No. 1110285

Be It Ordained by the City Council of the City of Chicago:

SECTION 1. Permission and authority are hereby given and granted to NACIONAL 27, upon the terms and subject to the conditions of this ordinance to maintain and use one (1) sign(s) projecting over the public right-of-way attached to its premises known as 325 W. Huron St..

Said sign structure(s) measures as follows; along W Huron St:
One (1) at sixteen (16) feet in length, one point six seven (1.67) feet in height and eleven point five (11.5) feet above grade level.

The location of said privilege shall be as shown on prints kept on file with the Department of Business Affairs and Consumer Protection and the Office of the City Clerk.

Said privilege shall be constructed in accordance with plans and specifications approved by the Department of Transportation (Division of Project Development) and Zoning Department - Signs.

This grant of privilege in the public way shall be subject to the provisions of Section 10-28-015 and all other required provisions of the Municipal Code of Chicago.

The grantee shall pay to the City of Chicago as compensation for the privilege #1110285 herein granted the sum of three hundred ($300.00) per annum in advance.


A 25% penalty will be added for payments received after due date.


The permit holder agrees to hold the City of Chicago harmless for any damage, relocation or replacement costs associated with damage, relocation or removal of private property caused by the City performing work in the public way.

Authority herein given and granted for a period of five (5) years from and after 01/13/2014.

Alderman _____

Brendan Reilly 42nd Ward

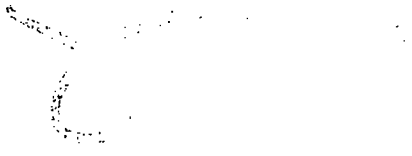

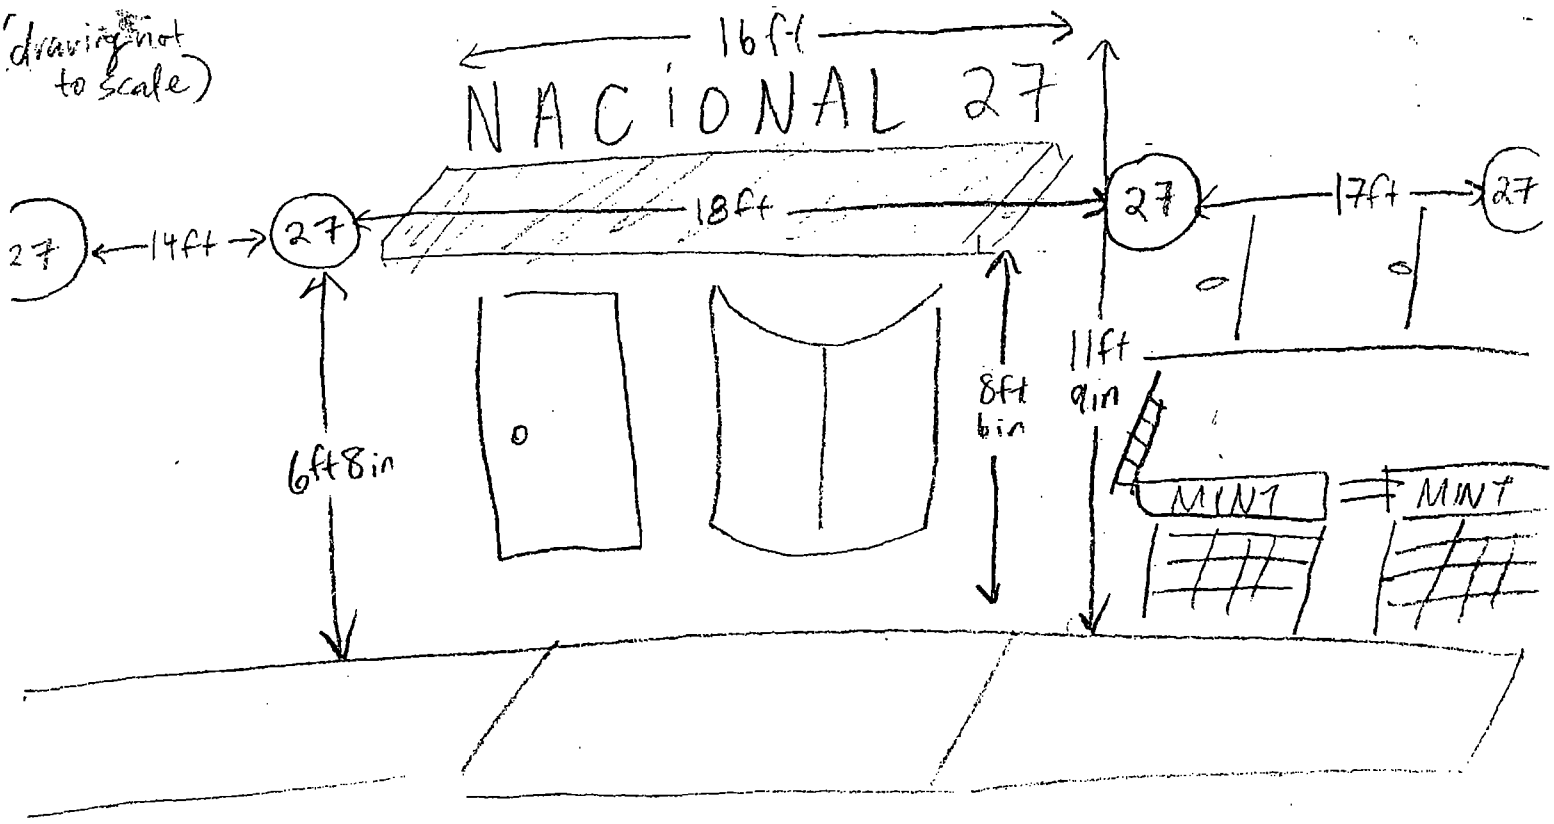
(drawing not to scale)
16ft
NACIONAL 27
27
14ft
27
18ft
27
17ft
27
6ft 8in
8ft 6in
11ft 9in
MINT
MINT

City of Chicago

O2014-379

Office of the City Clerk

Document Tracking Sheet

Meeting Date:	1/15/2014
Sponsor(s):	Reilly (42)
Type:	Ordinance
Title:	Grant(s) of privilege in public way for Nacional 27 - light fixtures
Committee(s) Assignment:	Committee on Transportation and Public Way

ORDINANCE
NACIONAL 27
Acct. No. 67774 - 2
Permit No. 1110287

Be It Ordained by the City Council of the City of Chicago:

SECTION 1. Permission and authority are hereby given and granted to NACIONAL 27, upon the terms and subject to the conditions of this ordinance to maintain and use, as now constructed, four (4) Light Fixture(s) projecting over the public right-of-way adjacent to its premises known as 325 W. Huron St..

Said Light Fixture(s) at W Huron St measure(s):
Four (4) at two (2) feet in length, point six seven (.67) feet in width and six point six seven (6.67) feet above grade level.

The location of said privilege shall be as shown on prints kept on file with the Department of Business Affairs and Consumer Protection and the Office of the City Clerk.

Said privilege shall be constructed in accordance with plans and specifications approved by the Department of Transportation (Division of Project Development).

This grant of privilege in the public way shall be subject to the provisions of Section 10-28-015 and all other required provisions of the Municipal Code of Chicago.

The grantee shall pay to the City of Chicago as compensation for the privilege #1110287 herein granted the sum of ninety ($90.00) per annum in advance.

A 25% penalty will be added for payments received after due date.

The permit holder agrees to hold the City of Chicago harmless for any damage, relocation or replacement costs associated with damage, relocation or removal of private property caused by the City performing work in the public way.

Authority herein given and granted for a period of five (5) years from and after 01/13/2014.

Alderman _____

Brendan Reilly 42nd Ward


(drawing not to scale)
16ft
NACIONAL 27
27
14ft
27
18ft
27
17ft
27
6ft 8in
8ft 6in
11ft 9in
MIN1
MIN1

City of Chicago

O2014-380

Office of the City Clerk

Document Tracking Sheet

Meeting Date:	1/15/2014
Sponsor(s):	Reilly (42)
Type:	Ordinance
Title:	Grant(s) of privilege in public way for Naf Naf Grill
Committee(s) Assignment:	Committee on Transportation and Public Way

ORDINANCE
Naf Naf Grill
Acct. No. 375498 - 1
Permit No. 1109500

Be It Ordained by the City Council of the City of Chicago:

SECTION 1. Permission and authority are hereby given and granted to Naf Naf Grill, upon the terms and subject to the conditions of this ordinance to maintain and use one (1) sign(s) projecting over the public right-of-way attached to its premises known as 309 W. Washington St..

Said sign structure(s) measures as follows; along W. Washington:
One (1) at three point three three (3.33) feet in length, three point eight three (3.83) feet in height and nine (9) feet above grade level.

The location of said privilege shall be as shown on prints kept on file with the Department of Business Affairs and Consumer Protection and the Office of the City Clerk.

Said privilege shall be constructed in accordance with plans and specifications approved by the Department of Transportation (Division of Project Development) and Zoning Department - Signs.

This grant of privilege in the public way shall be subject to the provisions of Section 10-28-015 and all other required provisions of the Municipal Code of Chicago.

The grantee shall pay to the City of Chicago as compensation for the privilege #1109500 herein granted the sum of one hundred ($100.00) per annum in advance.


A 25% penalty will be added for payments received after due date.

The permit holder agrees to hold the City of Chicago harmless for any damage, relocation or replacement costs associated with damage, relocation or removal of private property caused by the City performing work in the public way.


Authority herein given and granted for a period of five (5) years from and after Date of Passage.

Alderman _____


Brendan Reilly 42nd Ward

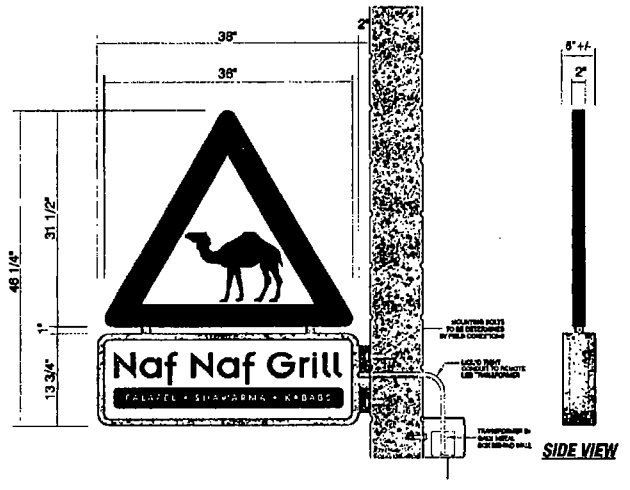

SIDE VIEW

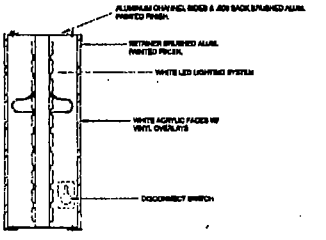

FLAG MOUNT INTERNALLY ILLUM. CHANNEL LTR.

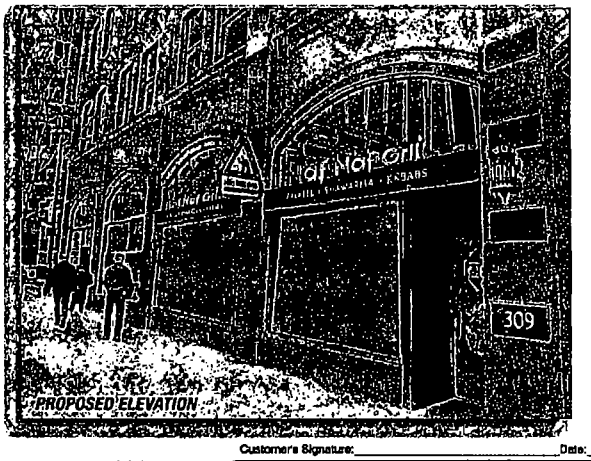

PROPOSED ELEVATION

D.F. LED ILLUMINATED DISPLAY 3/4" = 1'-0"

ALUMINUM TRIANGULAR CABINET & FACES,
PMS #1805 RED PAINTED FINISH.
WHITE & #7725-19 DEEP MAHOGANY VINYL
APPLIED GRAPHICS.
ALUMINUM RECTANGULAR CABINET, FACES,
REVEAL & SUPPORTS BRUSHED ALUMINUM
PAINTED FINISH.
WHITE ACRYLIC FACES, #7725-23 DEEP RED & AVERY
PC500-379-O AUTUMN ORANGE VINYL APPLIED
GRAPHICS.

Customer's Signature:_____ Date:_____

OLYMPIC SIGNS
1100 N. Garfield
Lombard, IL 60148
Ph.# 630.424.6100 Fx.# 630.424.6120 WWW.OLYSIGNS.COM

account representative: B.P.J.R. / client: Naf Naf Grill, 309 W. WASHINGTON CHICAGO, IL. / drawn by: Dan S. / • job#: 13-5361 • 10-25-13 • rev.#

Comments:

THIS IS AN ORIGINAL UNPUBLISHED DRAWING SUBMITTED IN CONNECTION WITH A PROJECT WE ARE PLANNING FOR YOU. THIS IS NOT TO BE COPIED, REPRODUCED, EXHIBITED OR SHOWN TO ANYONE OUTSIDE OF YOUR ORGANIZATION WITHOUT THE WRITTEN PERMISSION OF OLYMPIC SIGNS, INC. ARTWORK IS EXCLUSIVE PROPERTY OF OLYMPIC SIGNS INC.

City of Chicago

O2014-381

Office of the City Clerk

Document Tracking Sheet

Meeting Date:	1/15/2014
Sponsor(s):	Reilly (42)
Type:	Ordinance
Title:	Grant(s) of privilege in public way for Nail Perfection & Foot Spa
Committee(s) Assignment:	Committee on Transportation and Public Way

ORDINANCE
NAIL PERFECTION & FOOT SPA
Acct. No. 279473 - 1
Permit No. 1110066

Be It Ordained by the City Council of the City of Chicago:

SECTION 1. Permission and authority are hereby given and granted to NAIL PERFECTION & FOOT SPA, upon the terms and subject to the conditions of this ordinance to maintain and use one (1) sign(s) projecting over the public right-of-way attached to its premises known as 207 E. Ohio St..

Said sign structure(s) measures as follows; along E. Ohio Street:
One (1) at one (1) foot in length, three point six six (3.66) feet in height and nine point one six (9.16) feet above grade level.

The location of said privilege shall be as shown on prints kept on file with the Department of Business Affairs and Consumer Protection and the Office of the City Clerk.

Said privilege shall be constructed in accordance with plans and specifications approved by the Department of Transportation (Division of Project Development) and Zoning Department - Signs.

This grant of privilege in the public way shall be subject to the provisions of Section 10-28-015 and all other required provisions of the Municipal Code of Chicago.

The grantee shall pay to the City of Chicago as compensation for the privilege #1110066 herein granted the sum of one hundred ($100.00) per annum in advance.


A 25% penalty will be added for payments received after due date.


The permit holder agrees to hold the City of Chicago harmless for any damage, relocation or replacement costs associated with damage, relocation or removal of private property caused by the City performing work in the public way.

Authority herein given and granted for a period of five (5) years from and after 11/19/2013.

Alderman _____

Brendan Reilly 42nd Ward

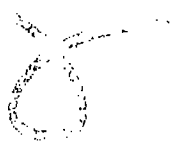

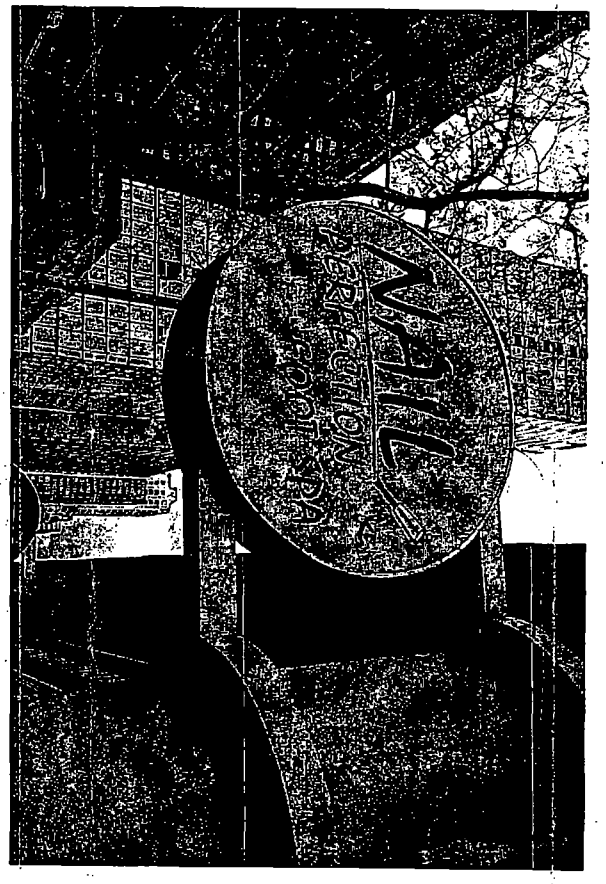
ATLANTIC
RICHFIELD

City of Chicago

O2014-382

Office of the City Clerk

Document Tracking Sheet

Meeting Date:	1/15/2014
Sponsor(s):	Reilly (42)
Type:	Ordinance
Title:	Grant(s) of privilege in public way for National Assn. of Realtors
Committee(s) Assignment:	Committee on Transportation and Public Way

ORDINANCE
NATIONAL ASSOCIATION OF REALTORS
Acct. No. 6679 - 1
Permit No. 1109014

Be It Ordained by the City Council of the City of Chicago:

SECTION 1. Permission and authority are hereby given and granted to NATIONAL ASSOCIATION OF REALTORS, upon the terms and subject to the conditions of this ordinance to maintain and use, as now constructed, one (1) Emergency Generator on the public right-of-way adjacent to its premises known as 430 N. Michigan Ave..

Said Generator(s) at Lower N. MICHIGAN AVE measure(s):
One (1) at thirty-one (31) feet in length, and thirty-two (32) feet in width for a total of nine hundred ninety-two (992) square feet. Existing emergency generator is located along lower North Michigan Avenue.

The location of said privilege shall be as shown on prints kept on file with the Department of Business Affairs and Consumer Protection and the Office of the City Clerk.

Said privilege shall be constructed in accordance with plans and specifications approved by the Department of Transportation (Division of Project Development).

This grant of privilege in the public way shall be subject to the provisions of Section 10-28-015 and all other required provisions of the Municipal Code of Chicago.

The grantee shall pay to the City of Chicago as compensation for the privilege #1109014 herein granted the sum of eight thousand eight hundred eighty-eight ($8,888.00) per annum in advance.


A 25% penalty will be added for payments received after due date.

The permit holder agrees to hold the City of Chicago harmless for any damage, relocation or replacement costs associated with damage, relocation or removal of private property caused by the City performing work in the public way.

Authority herein given and granted for a period of five (5) years from and after 10/01/2013.

Alderman _____

Brendan Reilly 42nd Ward

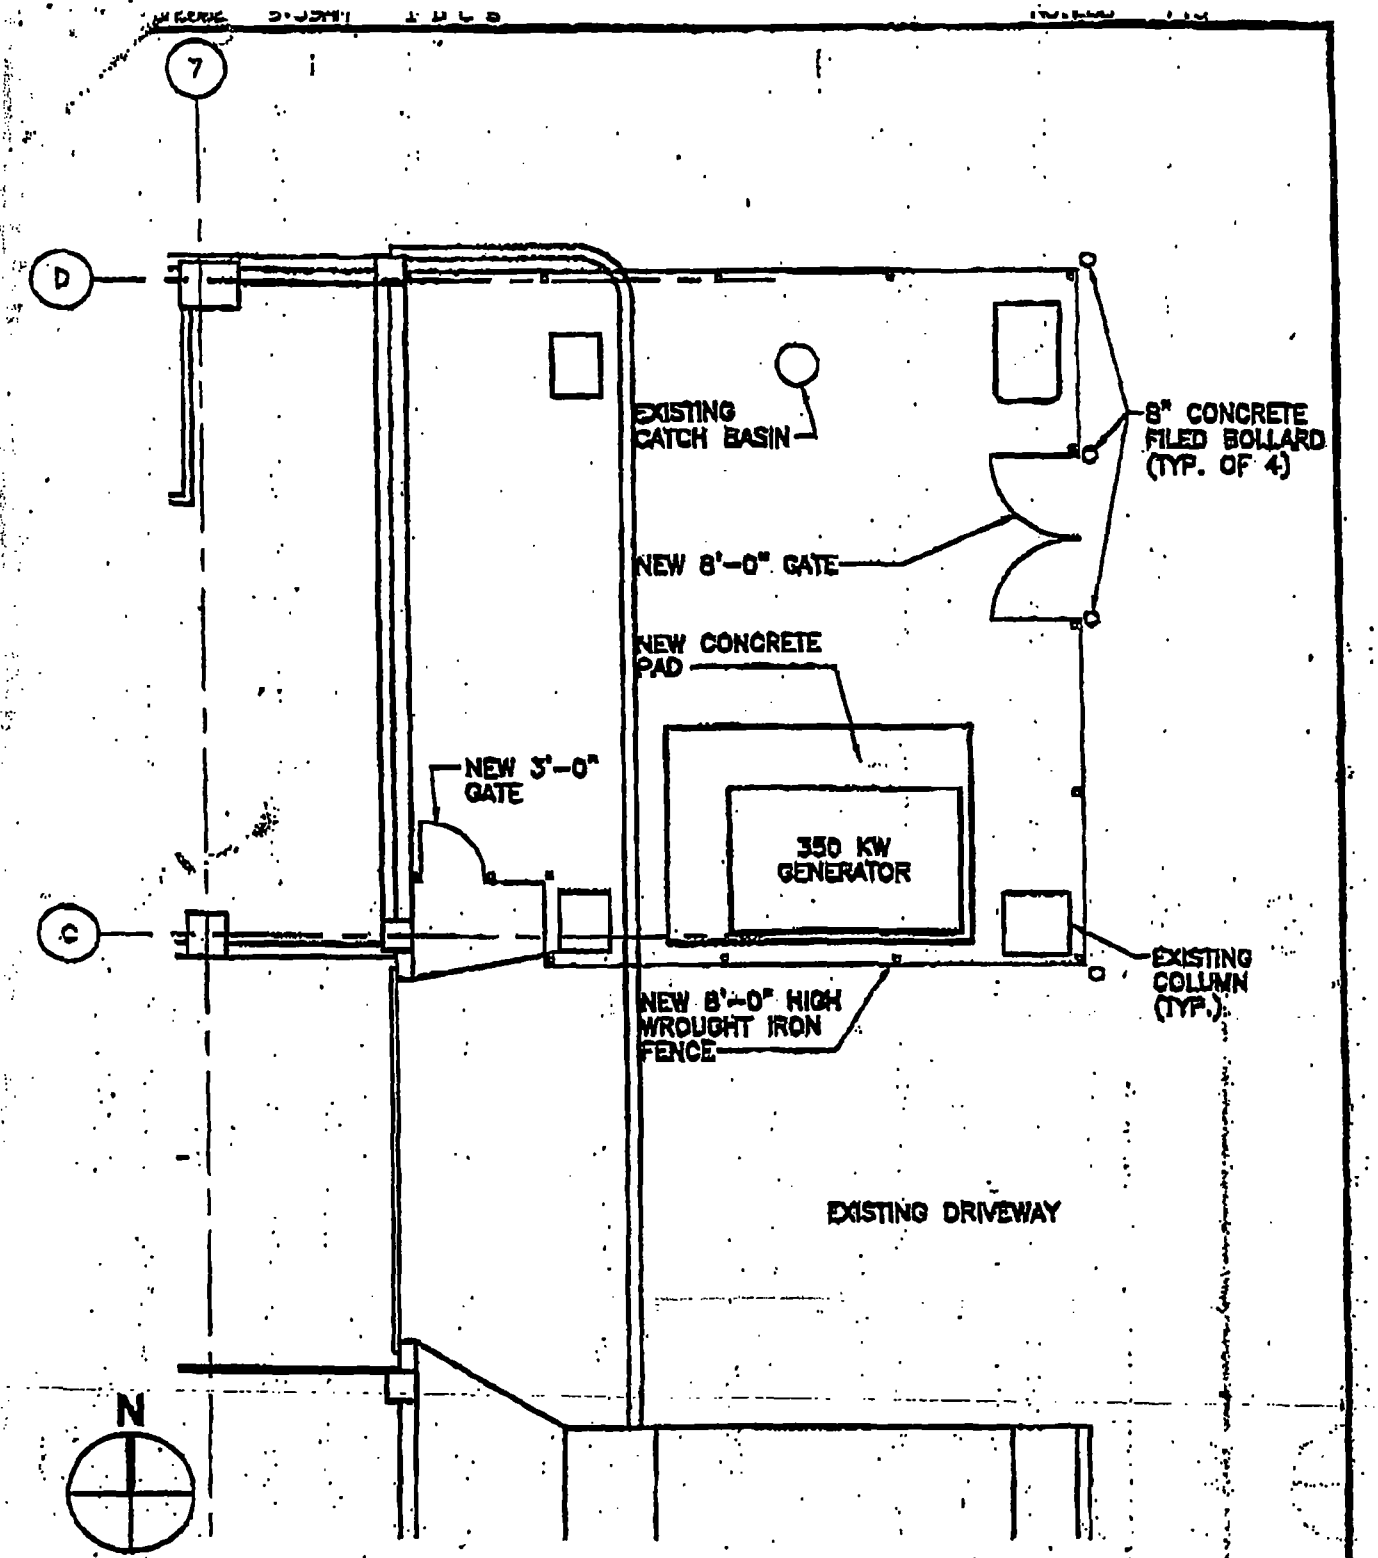

I.D.C.S. Intelligent Design & Construction Solutions, L.L.C.	LOCATION: 430 N. MICHIGAN AVE. CHICAGO, IL	JOB TITLE: GENERATOR LOCATION SHEET TITLE: LOWER LEVEL	PROJECT ENGINEER:	DATE: 11/15/02 DRAWN BY: RG

City of Chicago

O2014-385

Office of the City Clerk

Document Tracking Sheet

Meeting Date:	1/15/2014
Sponsor(s):	Reilly (42)
Type:	Ordinance
Title:	Grant(s) of privilege in public way for Northwestern Memorial Hospital - directory kiosk
Committee(s) Assignment:	Committee on Transportation and Public Way

ORDINANCE
NORTHWESTERN MEMORIAL HOSPITAL
Acct. No. 69273 - 3
Permit No. 1110058

Be It Ordained by the City Council of the City of Chicago:

SECTION 1. Permission and authority are hereby given and granted to NORTHWESTERN MEMORIAL HOSPITAL, upon the terms and subject to the conditions of this ordinance to maintain and use, as now constructed, one (1) Directory Kiosk on the public right-of-way adjacent to its premises known as 245 E. Chicago Ave..

Said Directory Kiosk at N. Fairbanks Court measure(s):
One (1) at three (3) feet in length, and three (3) feet in width for a total of nine (9) square feet.

The location of said privilege shall be as shown on prints kept on file with the Department of Business Affairs and Consumer Protection and the Office of the City Clerk.

Said privilege shall be constructed in accordance with plans and specifications approved by the Department of Transportation (Division of Project Development) and Zoning Department - Signs.

This grant of privilege in the public way shall be subject to the provisions of Section 10-28-015 and all other required provisions of the Municipal Code of Chicago.

The grantee shall pay to the City of Chicago as compensation for the privilege #1110058 herein granted the sum of four hundred ($400.00) per annum in advance.

A 25% penalty will be added for payments received after due date.

The permit holder agrees to hold the City of Chicago harmless for any damage, relocation or replacement costs associated with damage, relocation or removal of private property caused by the City performing work in the public way.

Authority herein given and granted for a period of five (5) years from and after 12/17/2013.

Alderman

Brendan Reilly 42nd Ward



PRENTICE
DIRECTORY

City of Chicago

O2014-386

Office of the City Clerk

Document Tracking Sheet

Meeting Date:	1/15/2014
Sponsor(s):	Reilly (42)
Type:	Ordinance
Title:	Grant(s) of privilege in public way for Northwestern Memorial Hospital - planters
Committee(s) Assignment:	Committee on Transportation and Public Way

ORDINANCE
NORTHWESTERN MEMORIAL HOSPITAL
Acct. No. 69273 - 3
Permit No. 1110059

Be It Ordained by the City Council of the City of Chicago:

SECTION 1. Permission and authority are hereby given and granted to NORTHWESTERN MEMORIAL HOSPITAL, upon the terms and subject to the conditions of this ordinance to maintain and use, as now constructed, seventeen (17) Planter(s) on the public right-of-way for beautification purposes adjacent to its premises known as 245 E. Chicago Ave..

Said Planter(s) at Superior St measure(s):
Two (2) at twenty-three (23) feet in length, and ten point six seven (10.67) feet in width for a total of four hundred ninety point eight two (490.82) square feet.
One (1) at thirty-two (32) feet in length, and ten point six seven (10.67) feet in width for a total of three hundred forty-one point four four (341.44) square feet.
One (1) at fifty-two (52) feet in length, and ten point six seven (10.67) feet in width for a total of five hundred fifty-four point eight four (554.84) square feet.
Two (2) at twenty-three (23) feet in length, and two (2) feet in width for a total of ninety-two (92) square feet.
One (1) at twenty-four (24) feet in length, and two (2) feet in width for a total of forty-eight (48) square feet.

Said Planter(s) at Fairbanks St measure(s):
One (1) at six point one seven (6.17) feet in length, and nine (9) feet in width for a total of fifty-five point five three (55.53) square feet.
One (1) at twenty-four point nine two (24.92) feet in length, and nine (9) feet in width for a total of two hundred twenty-four point two eight (224.28) square feet.
Two (2) at twenty-five point one seven (25.17) feet in length, and nine (9) feet in width for a total of four hundred fifty-three point zero six (453.06) square feet.
Two (2) at twenty-five point five (25.5) feet in length, and nine (9) feet in width for a total of four hundred fifty-nine (459) square feet.
One (1) at thirty-one point seven five (31.75) feet in length, and nine (9) feet in width for a total of two hundred eighty-five point seven five (285.75) square feet.

Said Planter(s) at Chicago Ave measure(s):
One (1) at thirty-nine point zero eight (39.08) feet in length, and twelve (12) feet in width for a total of four hundred sixty-eight point nine six (468.96) square feet.
One (1) at twenty-four (24) feet in length, and twelve (12) feet in width for a total of two hundred eighty-eight (288) square feet.
One (1) at fifty-two (52) feet in length, and twelve (12) feet in width for a total of six hundred twenty-four (624) square feet.

Grantee must allow the required clear and unobstructed space for pedestrian passage at all times per rules and regulations approved by the Department of Transportation.

The location of said privilege shall be as shown on prints kept on file with the Department of Business Affairs and Consumer Protection and the Office of the City Clerk.

Said privilege shall be constructed in accordance with plans and specifications approved by the Department of Planning and Development and Department of Transportation (Division of Project Development).

This grant of privilege in the public way shall be subject to the provisions of Section 10-28-015 and all other required provisions of the Municipal Code of Chicago.

The grantee shall pay to the City of Chicago as compensation for the privilege #1110059 herein granted the sum of zero ($.00) per annum in advance.

A 25% penalty will be added for payments received after due date.

The permit holder agrees to hold the City of Chicago harmless for any damage, relocation or replacement costs associated with damage, relocation or removal of private property caused by the City performing work in the public way.

Authority herein given and granted for a period of five (5) years from and after 12/17/2013.

Alderman

Brendan Reilly, 42nd Ward



City of Chicago

O2014-388

Office of the City Clerk

Document Tracking Sheet

Meeting Date:	1/15/2014
Sponsor(s):	Reilly (42)
Type:	Ordinance
Title:	Grant(s) of privilege in public way for Northwestern Memorial Hospital - light poles
Committee(s) Assignment:	Committee on Transportation and Public Way

ORDINANCE
NORTHWESTERN MEMORIAL HOSPITAL
Acct. No. 69273 - 3
Permit No. 1110061

Be It Ordained by the City Council of the City of Chicago:

SECTION 1. Permission and authority are hereby given and granted to NORTHWESTERN MEMORIAL HOSPITAL, upon the terms and subject to the conditions of this ordinance to maintain and use, as now constructed, eighteen (18) Light Pole(s) on the public right-of-way adjacent to its premises known as 245 E. Chicago Ave..

Said Light Pole(s) at E. CHICAGO measure(s):
Seven (7) at one point five (1.5) foot in length, and one point five (1.5) foot in width for a total of fifteen point seven five (15.75) square feet.

Said Light Pole(s) at Superior St measure(s):
Five (5) at one point five (1.5) foot in length, and one point five (1.5) foot in width for a total of eleven point two five (11.25) square feet.

Said Light Pole(s) at Fairbanks Crt measure(s):
Six (6) at one point five (1.5) foot in length, and one point five (1.5) foot in width for a total of thirteen point five (13.5) square feet.

The location of said privilege shall be as shown on prints kept on file with the Department of Business Affairs and Consumer Protection and the Office of the City Clerk.

Said privilege shall be constructed in accordance with plans and specifications approved by the Department of Streets and Sanitation (Bureau of Electricity) and Department of Transportation (Division of Project Development).

This grant of privilege in the public way shall be subject to the provisions of Section 10-28-015 and all other required provisions of the Municipal Code of Chicago.

The grantee shall pay to the City of Chicago as compensation for the privilege #1110061 herein granted the sum of one thousand three hundred fifty ($1,350.00) per annum in advance.


A 25% penalty will be added for payments received after due date.

The permit holder agrees to hold the City of Chicago harmless for any damage, relocation or replacement costs associated with damage, relocation or removal of private property caused by the City performing work in the public way.

Authority herein given and granted for a period of five (5) years from and after 12/17/2013.

Alderman _____

Brendan Reilly 42nd Ward

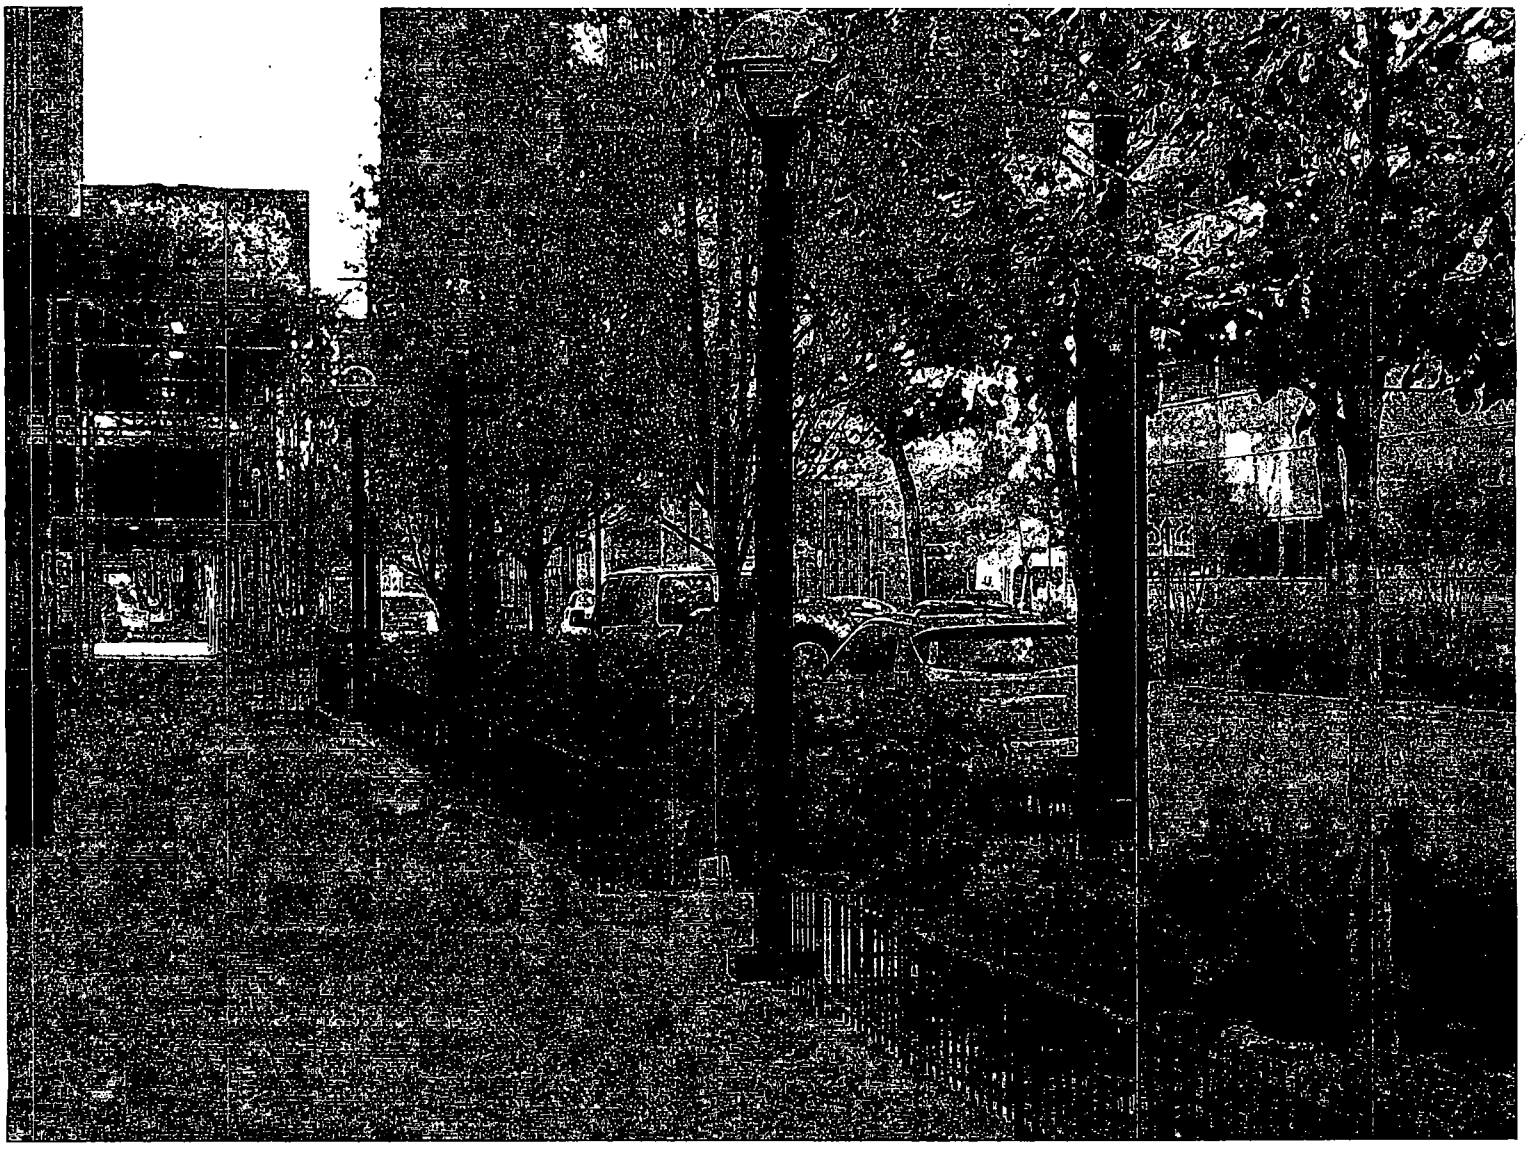

City of Chicago

O2014-391

Office of the City Clerk

Document Tracking Sheet

Meeting Date:	1/15/2014
Sponsor(s):	Reilly (42)
Type:	Ordinance
Title:	Grant(s) of privilege in public way for Northwestern Memorial Hospital - conduits
Committee(s) Assignment:	Committee on Transportation and Public Way

ORDINANCE
NORTHWESTERN MEMORIAL HOSPITAL
Acct. No. 69273 - 3
Permit No. 1110063

Be It Ordained by the City Council of the City of Chicago:

SECTION 1. Permission and authority are hereby given and granted to NORTHWESTERN MEMORIAL HOSPITAL, upon the terms and subject to the conditions of this ordinance to maintain and use, as now constructed, three (3) Conduit(s) under the public right-of-way adjacent to its premises known as 245 E. Chicago Ave..

Said Conduit(s) at E. CHICAGO measure(s):
One (1) at one (1) foot in length, and two hundred forty (240) feet in width for a total of two hundred forty (240) square feet.

Said Conduit(s) at E. Superior measure(s):
One (1) at one (1) foot in length, and two hundred forty (240) feet in width for a total of two hundred forty (240) square feet.

Said Conduit(s) at N. Fairbanks measure(s):
One (1) at one (1) foot in length, and three hundred (300) feet in width for a total of three hundred (300) square feet.

The location of said privilege shall be as shown on prints kept on file with the Department of Business Affairs and Consumer Protection and the Office of the City Clerk.

Said privilege shall be constructed in accordance with plans and specifications approved by the Department of Transportation (Division of Project Development) and Department of Transportation (Office of Underground Coordination).

This grant of privilege in the public way shall be subject to the provisions of Section 10-28-015 and all other required provisions of the Municipal Code of Chicago.

The grantee shall pay to the City of Chicago as compensation for the privilege #1110063 herein granted the sum of four thousand six hundred eighty ($4,680.00) per annum in advance.


A 25% penalty will be added for payments received after due date.

The permit holder agrees to hold the City of Chicago harmless for any damage, relocation or replacement costs associated with damage, relocation or removal of private property caused by the City performing work in the public way.

Authority herein given and granted for a period of five (5) years from and after 12/17/2013.

Alderman _____

Brendan Reilly 42nd Ward

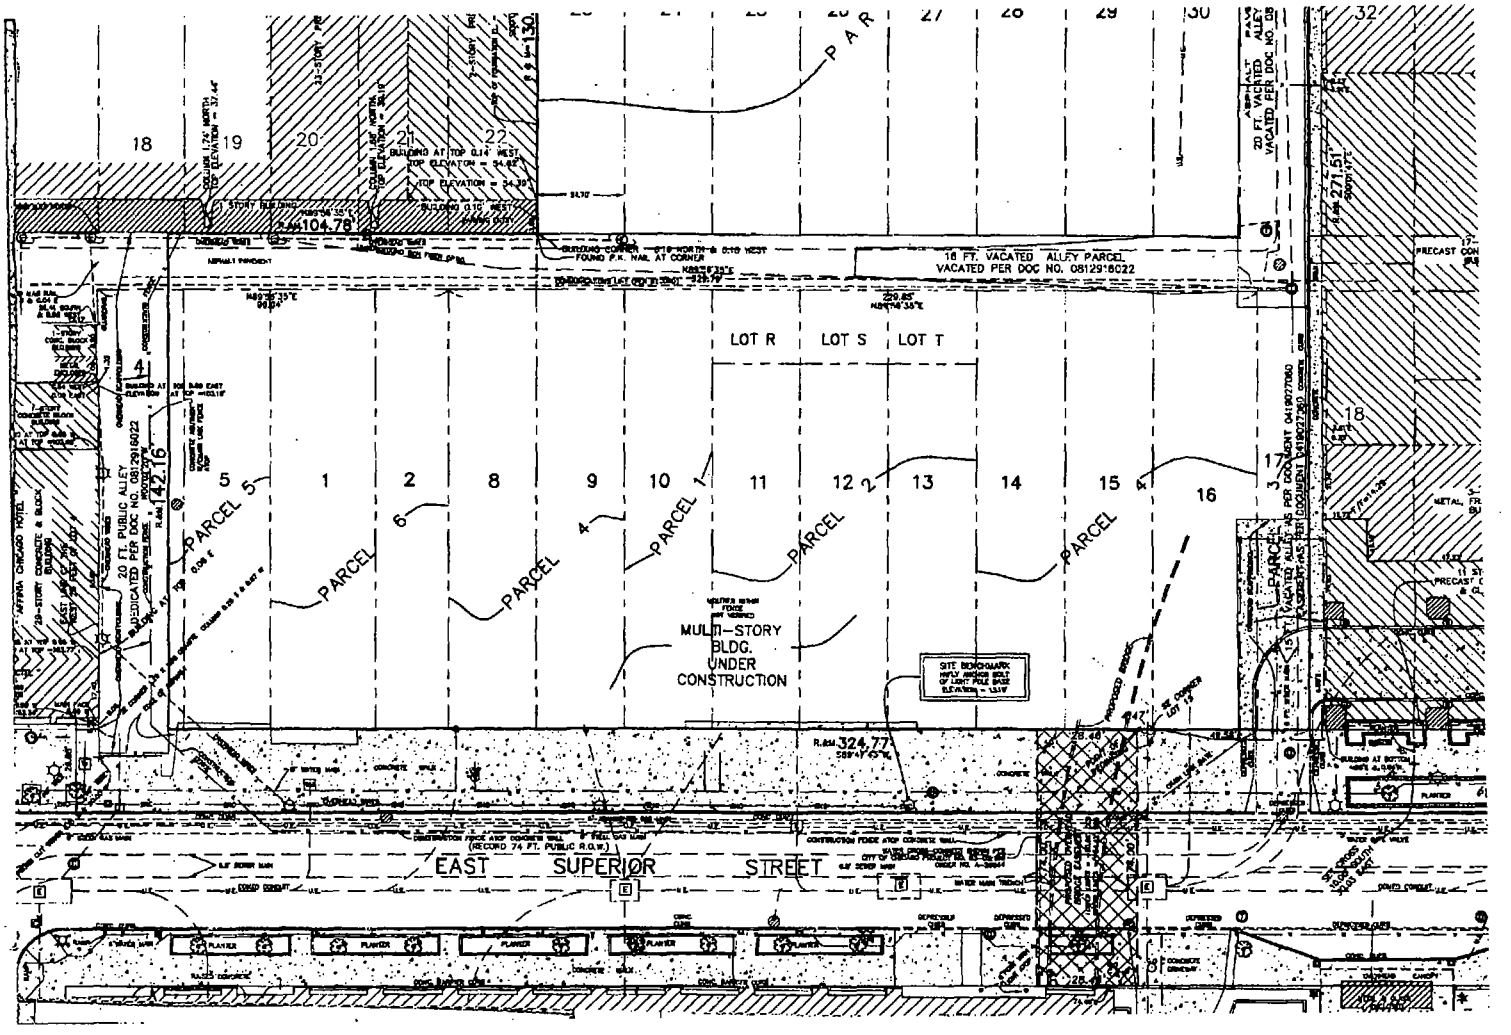
LOT R
LOT S
LOT T
PARCEL 1
PARCEL 2
PARCEL 3
PARCEL 4
PARCEL 5
PARCEL 6
MULTI-STORY BLDG. UNDER CONSTRUCTION
16 FT. VACATED ALLEY PARCEL VACATED PER DOC NO. 0812916022
20 FT. PUBLIC ALLEY DEDICATED PER DOC NO. 0812916022
EAST SUPERIOR STREET
(RECORD 74 FT. PUBLIC R.O.W.)

City of Chicago

O2014-394

Office of the City Clerk

Document Tracking Sheet

Meeting Date:	1/15/2014
Sponsor(s):	Reilly (42)
Type:	Ordinance
Title:	Grant(s) of privilege in public way for Oxford OBG Hotel Wacker Chicago LLC
Committee(s) Assignment:	Committee on Transportation and Public Way

ORDINANCE
OXFORD OBG HOTEL WACKER CHICAGO LLC
Acct. No. 317381 - 2
Permit No. 1110078

Be It Ordained by the City Council of the City of Chicago:

SECTION 1. Permission and authority are hereby given and granted to OXFORD OBG HOTEL WACKER CHICAGO LLC, upon the terms and subject to the conditions of this ordinance to maintain and use, as now constructed, one (1) Valve(s) under the public right-of-way adjacent to its premises known as 111 W. Huron St..

Said Valve(s) at W Huron measure(s):
One (1) at one point five (1.5) foot in length, and one (1) foot in width for a total of one point five (1.5) square feet.

The location of said privilege shall be as shown on prints kept on file with the Department of Business Affairs and Consumer Protection and the Office of the City Clerk.

Said privilege shall be constructed in accordance with plans and specifications approved by the Department of Transportation (Office of Underground Coordination) and Department of Water Management.

This grant of privilege in the public way shall be subject to the provisions of Section 10-28-015 and all other required provisions of the Municipal Code of Chicago.

The grantee shall pay to the City of Chicago as compensation for the privilege #1110078 herein granted the sum of four hundred ($400.00) per annum in advance.


A 25% penalty will be added for payments received after due date.

The permit holder agrees to hold the City of Chicago harmless for any damage, relocation or replacement costs associated with damage, relocation or removal of private property caused by the City performing work in the public way.

Authority herein given and granted for a period of five (5) years from and after 12/17/2013.

Alderman _____

Brendan Reilly 42nd Ward

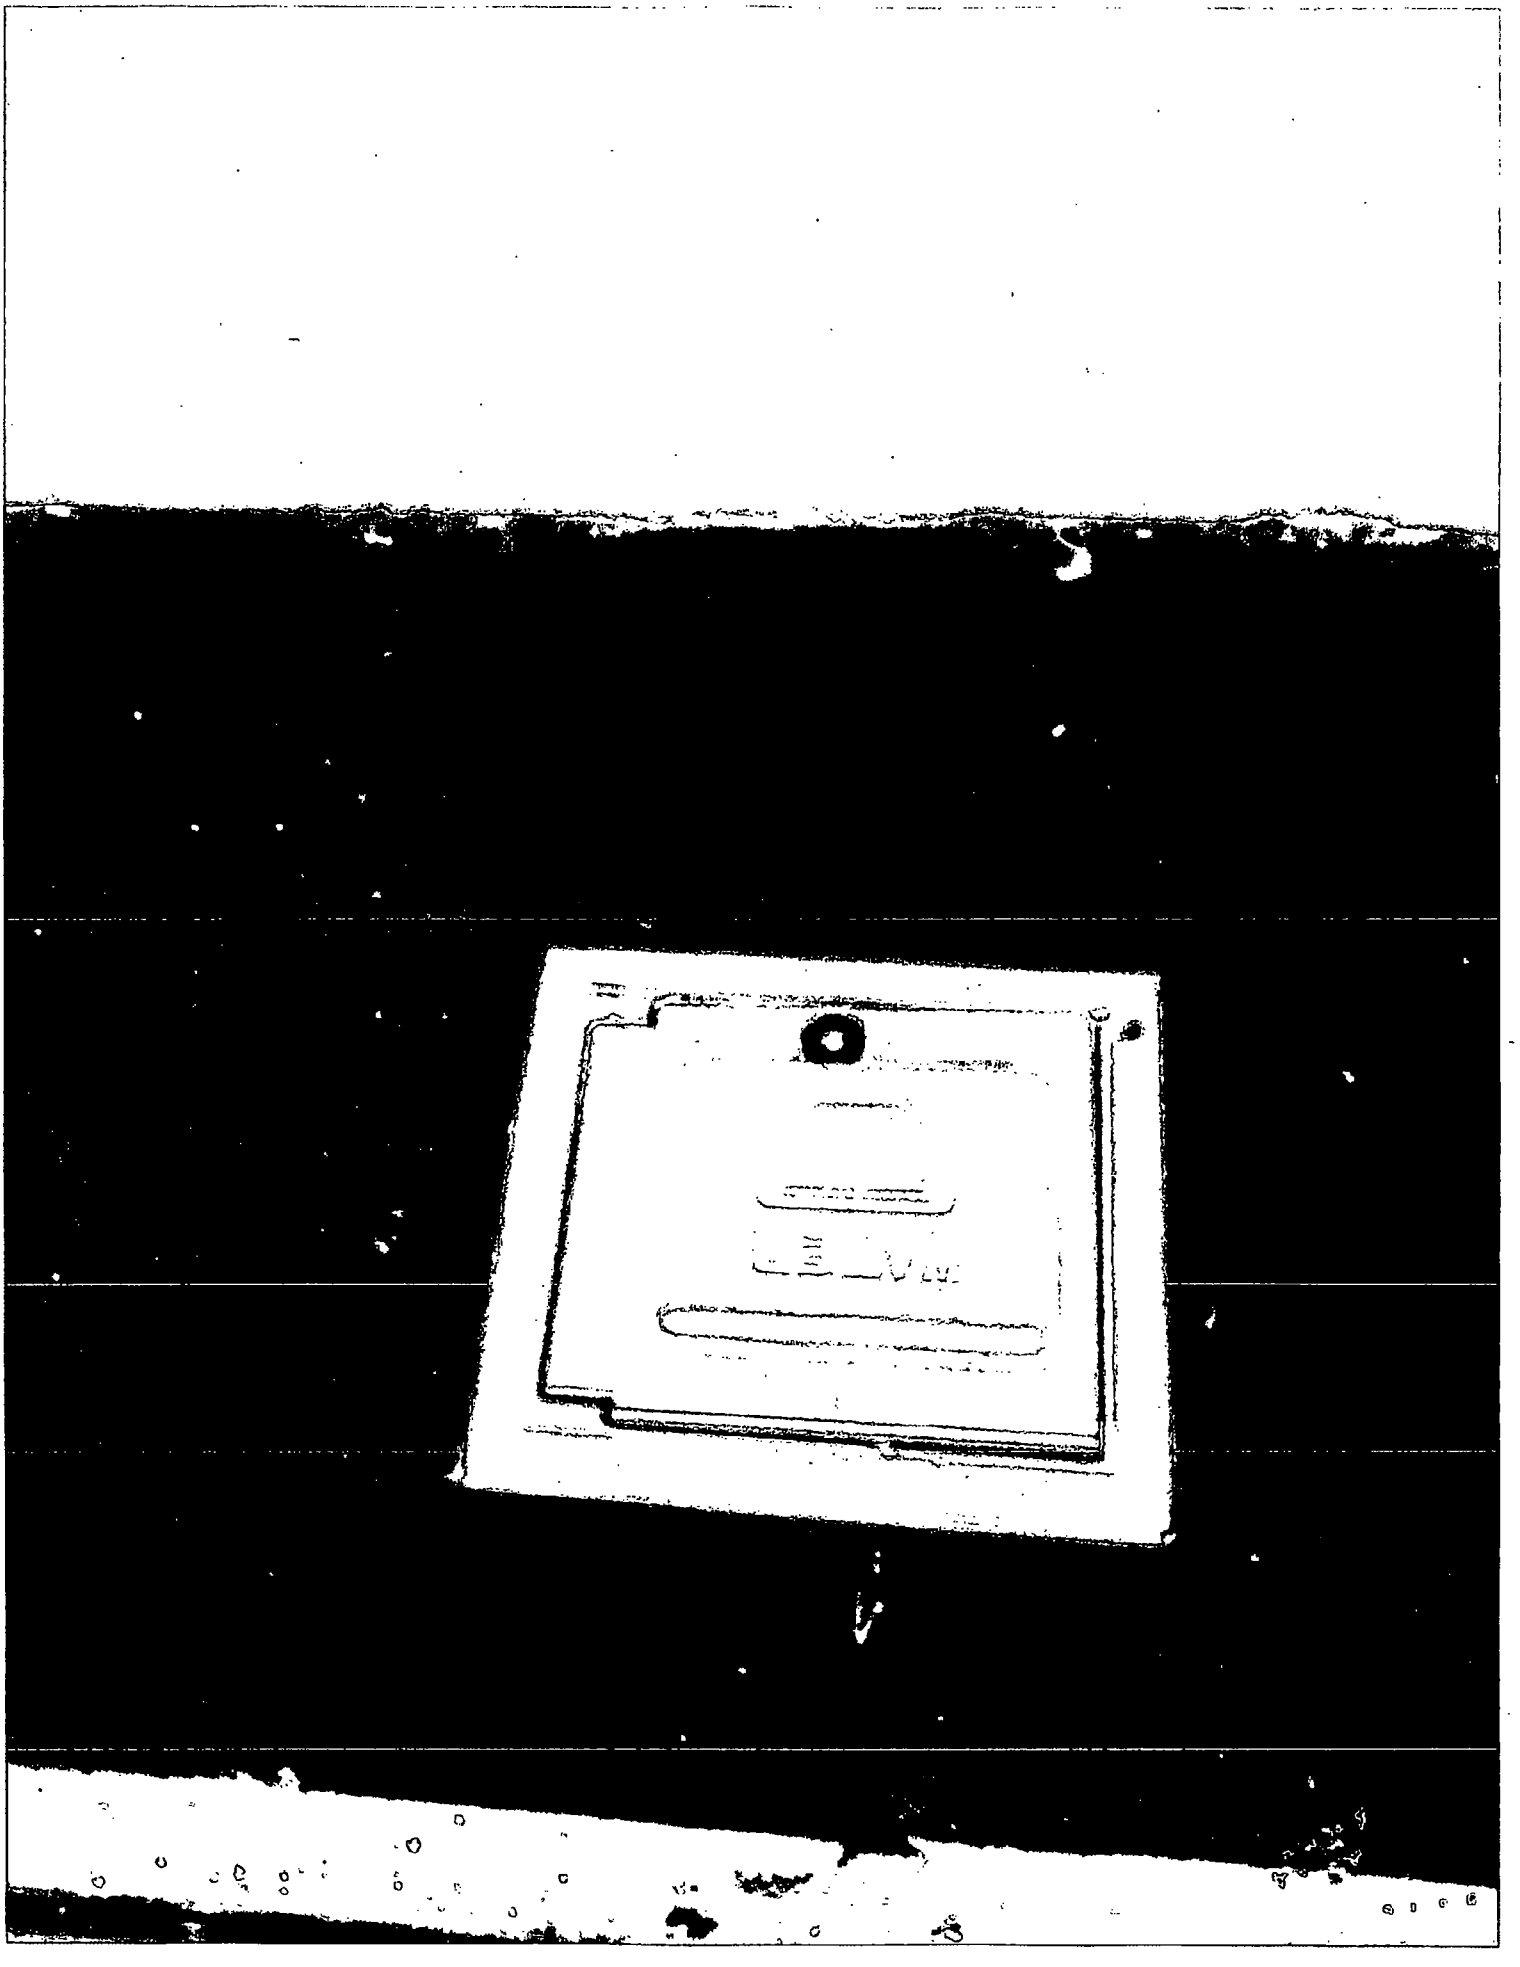

City of Chicago

O2014-396

Office of the City Clerk

Document Tracking Sheet

Meeting Date:	1/15/2014
Sponsor(s):	Reilly (42)
Type:	Ordinance
Title:	Grant(s) of privilege in public way for Pittsfield Development LLC
Committee(s) Assignment:	Committee on Transportation and Public Way

ORDINANCE
PITTSFIELD DEVELOPMENT, LLC
Acct. No. 301045 - 1
Permit No. 1109934

Be It Ordained by the City Council of the City of Chicago:

SECTION 1. Permission and authority are hereby given and granted to PITTSFIELD DEVELOPMENT, LLC, upon the terms and subject to the conditions of this ordinance to maintain and use, as now constructed, two (2) Fire Escape(s) projecting over the public right-of-way adjacent to its premises known as 55 E. Washington St..

Said Fire Escape(s) at Wabash measure(s):
One (1) at sixteen (16) feet in length, and five point eight three (5.83) feet in width for a total of ninety-three point two eight (93.28) square feet.

Said Fire Escape(s) at Garland Court measure(s):
One (1) at sixteen (16) feet in length, and five point eight three (5.83) feet in width for a total of ninety-three point two eight (93.28) square feet.

The location of said privilege shall be as shown on prints kept on file with the Department of Business Affairs and Consumer Protection and the Office of the City Clerk.

Said privilege shall be constructed in accordance with plans and specifications approved by the Department of Transportation (Division of Project Development).

This grant of privilege in the public way shall be subject to the provisions of Section 10-28-015 and all other required provisions of the Municipal Code of Chicago.

The grantee shall pay to the City of Chicago as compensation for the privilege #1109934 herein granted the sum of eight hundred ($800.00) per annum in advance.


A 25% penalty will be added for payments received after due date.

The permit holder agrees to hold the City of Chicago harmless for any damage, relocation or replacement costs associated with damage, relocation or removal of private property caused by the City performing work in the public way.

Authority herein given and granted for a period of five (5) years from and after 11/19/2013.

Alderman _____

Brendan Reilly 42nd Ward

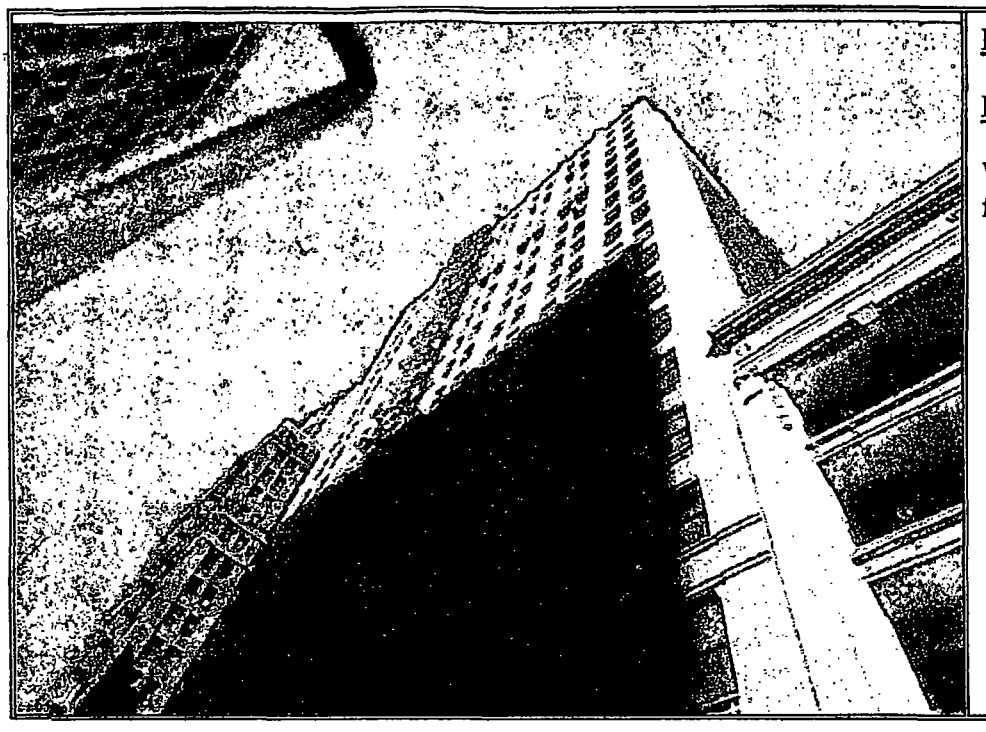


Description:

Exterior

West façade and fire escape

Photo Number

1

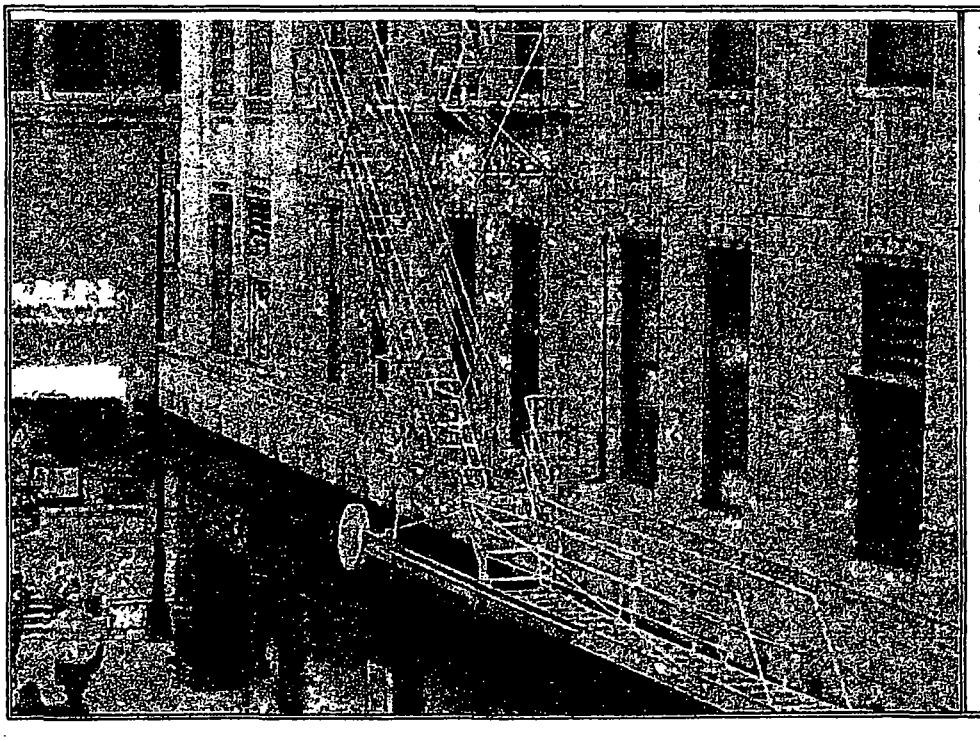

Description:

Exterior

Lower west fire escape

Photo Number

2

City of Chicago

O2014-398

Office of the City Clerk

Document Tracking Sheet

Meeting Date:	1/15/2014
Sponsor(s):	Reilly (42)
Type:	Ordinance
Title:	Grant(s) of privilege in public way for Ritz - Carlton Water Tower
Committee(s) Assignment:	Committee on Transportation and Public Way

ORDINANCE
RITZ- CARLTON WATER TOWER
Acct. No. 319268 - 1
Permit No. 1110271

Be It Ordained by the City Council of the City of Chicago:

SECTION 1. Permission and authority are hereby given and granted to RITZ- CARLTON WATER TOWER, upon the terms and subject to the conditions of this ordinance to maintain and use, as now constructed, four (4) Flag Pole(s) projecting over the public right-of-way adjacent to its premises known as 160 E. Pearson St..

Said Flag Pole(s) at E. Pearson Street measure(s):
Four (4) at twenty-seven (27) feet in length, and point three seven (.37) feet in width for a total of thirty-nine point nine six (39.96) square feet.

The location of said privilege shall be as shown on prints kept on file with the Department of Business Affairs and Consumer Protection and the Office of the City Clerk.

Said privilege shall be constructed in accordance with plans and specifications approved by the Department of Transportation (Division of Project Development).

This grant of privilege in the public way shall be subject to the provisions of Section 10-28-015 and all other required provisions of the Municipal Code of Chicago.

The grantee shall pay to the City of Chicago as compensation for the privilege #1110271 herein granted the sum of three hundred ($300.00) per annum in advance.

A 25% penalty will be added for payments received after due date.


The permit holder agrees to hold the City of Chicago harmless for any damage, relocation or replacement costs associated with damage, relocation or removal of private property caused by the City performing work in the public way.

Authority herein given and granted for a period of five (5) years from and after 12/17/2013.

Alderman _____

Brendan Reilly 42nd Ward

Ritz Carlton Hotel
160 E. Pearson St
Chicago

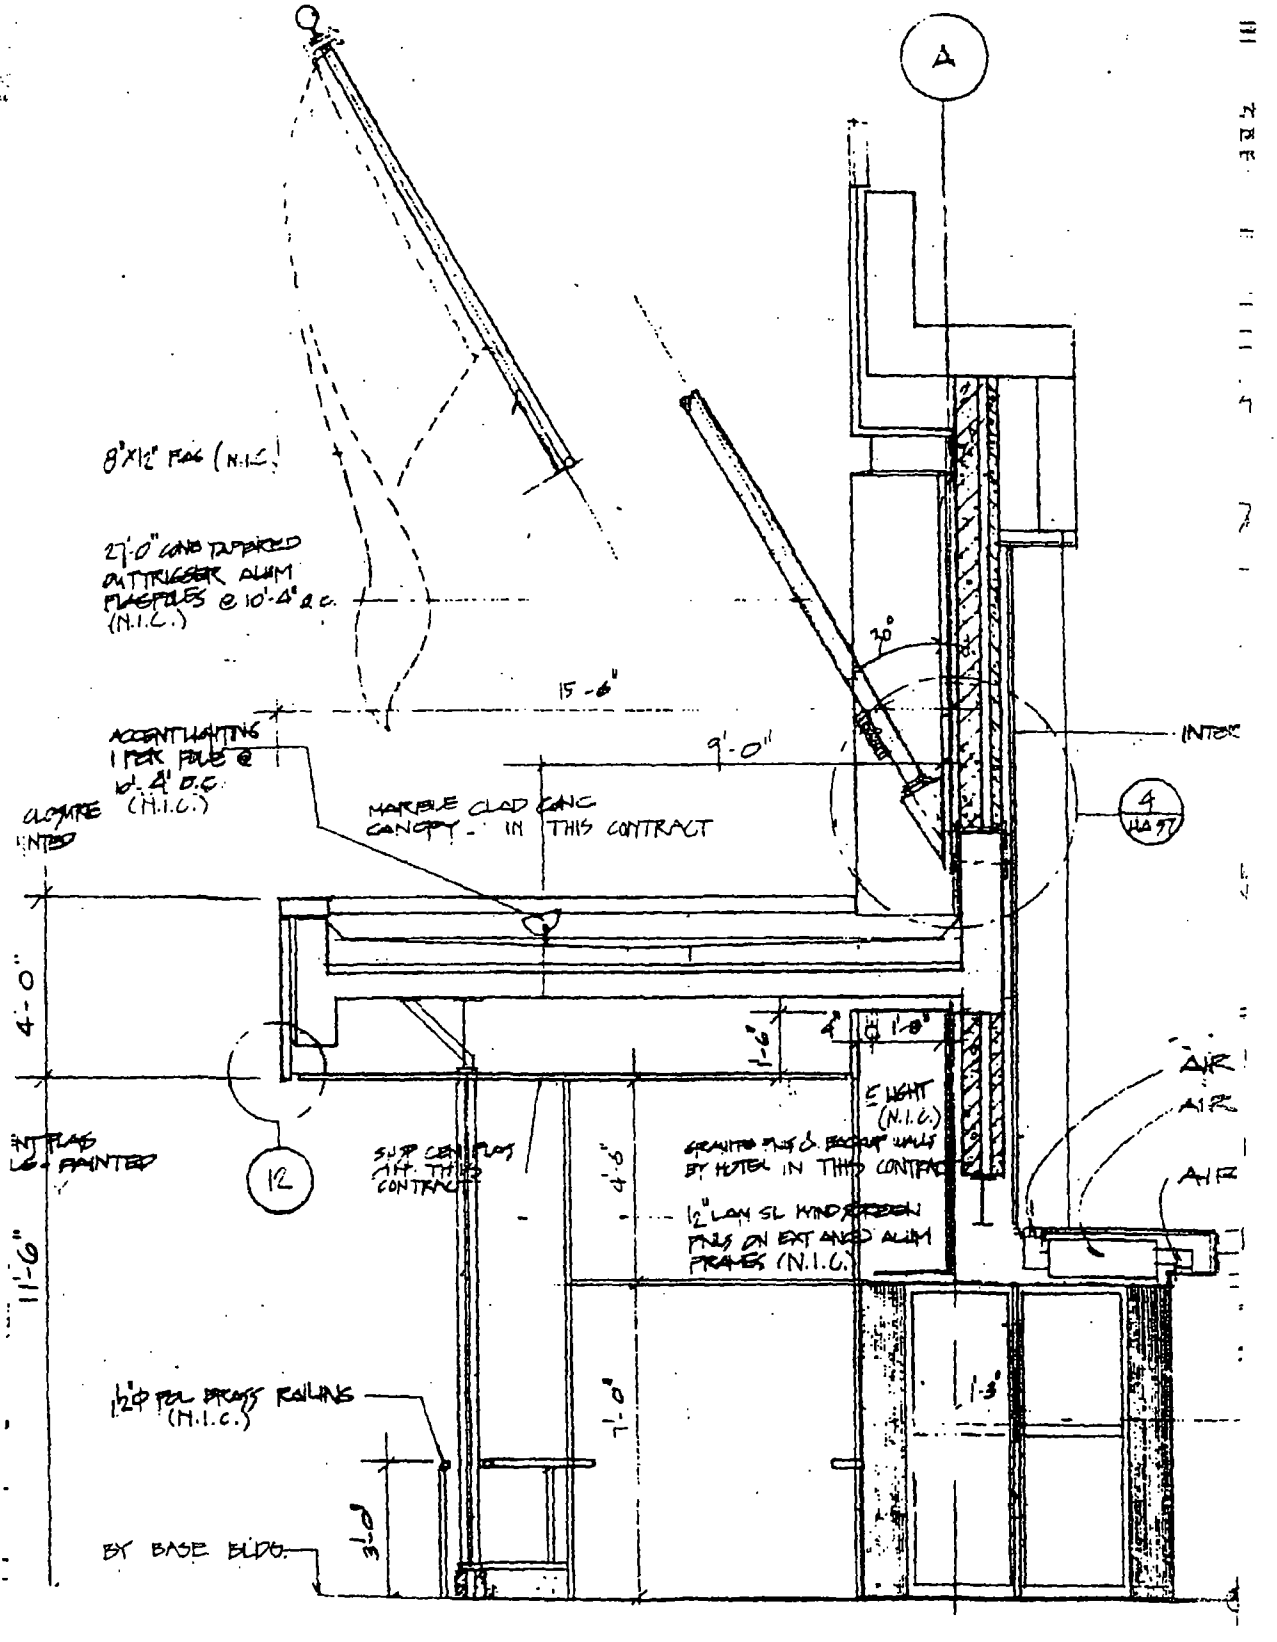

City of Chicago

O2014-400

Office of the City Clerk

Document Tracking Sheet

Meeting Date:	1/15/2014
Sponsor(s):	Reilly (42)
Type:	Ordinance
Title:	Grant(s) of privilege in public way for River North Limited Partnership No. 2
Committee(s) Assignment:	Committee on Transportation and Public Way

ORDINANCE
RIVER NORTH LIMITED PARTNERSHIP #2
Acct. No. 88238 - 1
Permit No. 1110190

Be It Ordained by the City Council of the City of Chicago:

SECTION 1. Permission and authority are hereby given and granted to RIVER NORTH LIMITED PARTNERSHIP #2, upon the terms and subject to the conditions of this ordinance to maintain and use, as now constructed, one (1) Fire Escape(s) projecting over the public right-of-way adjacent to its premises known as 325 W. Huron St..

Said Fire Escape(s) at Public Allley measure(s):
One (1) at ninety-six (96) feet in length, and seven point seven five (7.75) feet in width for a total of seven hundred forty-four (744) square feet.

The location of said privilege shall be as shown on prints kept on file with the Department of Business Affairs and Consumer Protection and the Office of the City Clerk.

Said privilege shall be constructed in accordance with plans and specifications approved by the Department of Transportation (Division of Project Development).

This grant of privilege in the public way shall be subject to the provisions of Section 10-28-015 and all other required provisions of the Municipal Code of Chicago.

The grantee shall pay to the City of Chicago as compensation for the privilege #1110190 herein granted the sum of four hundred ($400.00) per annum in advance.


A 25% penalty will be added for payments received after due date.

The permit holder agrees to hold the City of Chicago harmless for any damage, relocation or replacement costs associated with damage, relocation or removal of private property caused by the City performing work in the public way.

Authority herein given and granted for a period of five (5) years from and after 12/17/2013.

Alderman _____

Brendan Reilly 42nd Ward

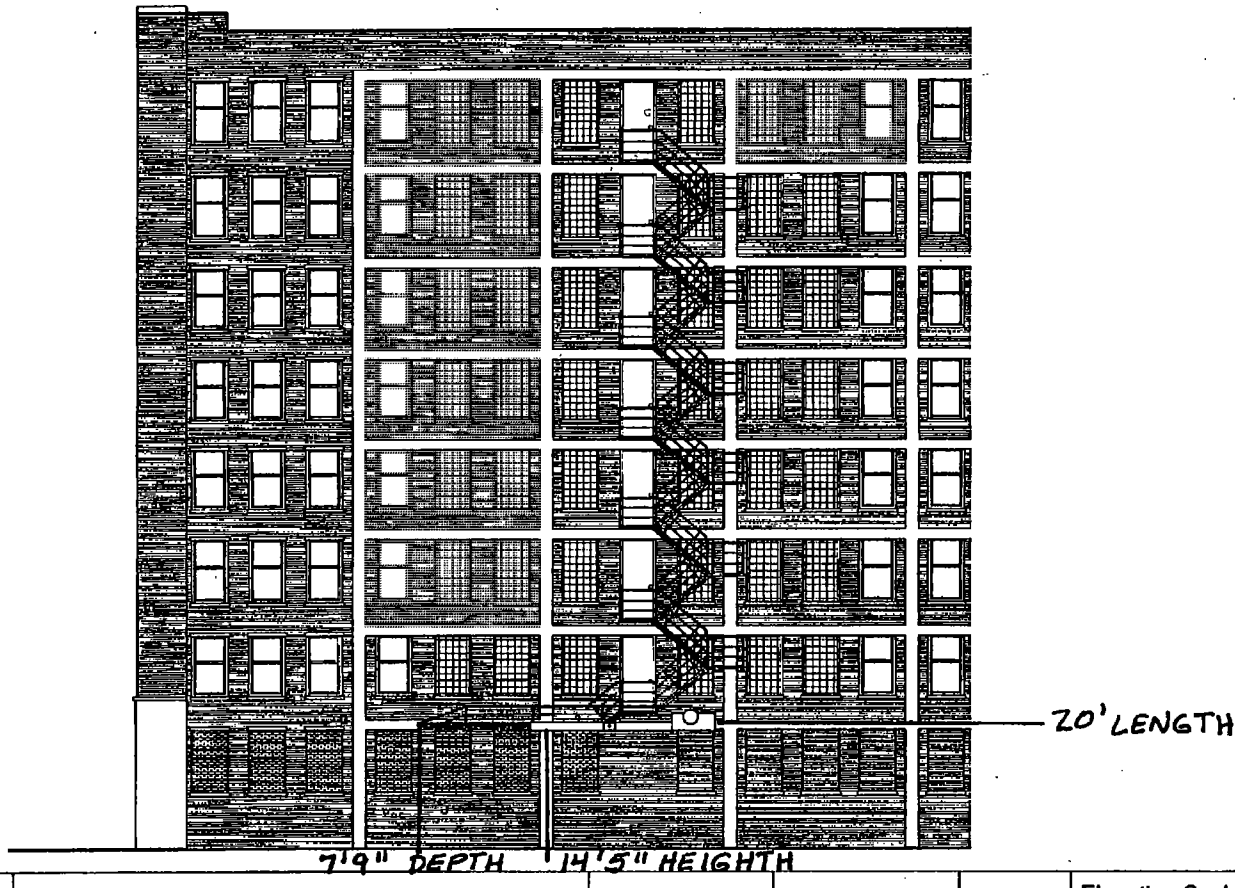

u	325 W. Huron Street Chicago, Illinois				Elevation Scale: N.T.S.
	Leased & Managed by: Urban Innovations, Ltd.	Partial South Elevation			

City of Chicago

O2014-403

Office of the City Clerk

Document Tracking Sheet

Meeting Date:	1/15/2014
Sponsor(s):	Reilly (42)
Type:	Ordinance
Title:	Grant(s) of privilege in public way for Ron of Japan, Inc.
Committee(s) Assignment:	Committee on Transportation and Public Way

ORDINANCE
RON OF JAPAN INC
Acct. No. 323 - 1
Permit No. 1110200

Be It Ordained by the City Council of the City of Chicago:

SECTION 1. Permission and authority are hereby given and granted to RON OF JAPAN INC, upon the terms and subject to the conditions of this ordinance to maintain and use one (1) sign(s) projecting over the public right-of-way attached to its premises known as 230 E. Ontario St..

Said sign structure(s) measures as follows; along E ONTARIO:
One (1) at ten point six seven (10.67) feet in length, three (3) feet in height and twelve point five (12.5) feet above grade level.

The location of said privilege shall be as shown on prints kept on file with the Department of Business Affairs and Consumer Protection and the Office of the City Clerk.

Said privilege shall be constructed in accordance with plans and specifications approved by the Department of Transportation (Division of Project Development) and Zoning Department - Signs.

This grant of privilege in the public way shall be subject to the provisions of Section 10-28-015 and all other required provisions of the Municipal Code of Chicago.

The grantee shall pay to the City of Chicago as compensation for the privilege #1110200 herein granted the sum of three hundred ($300.00) per annum in advance.

A 25% penalty will be added for payments received after due date.

The permit holder agrees to hold the City of Chicago harmless for any damage, relocation or replacement costs associated with damage, relocation or removal of private property caused by the City performing work in the public way.

Authority herein given and granted for a period of five (5) years from and after 11/05/2013.

Alderman _____

Brendan Reilly 42nd Ward



DEC 0 3 2013

City of Chicago

O2014-405

Office of the City Clerk

Document Tracking Sheet

Meeting Date:	1/15/2014
Sponsor(s):	Reilly (42)
Type:	Ordinance
Title:	Grant(s) of privilege in public way for Ruth's Chris Steak House - sign
Committee(s) Assignment:	Committee on Transportation and Public Way

ORDINANCE
RUTH'S CHRIS STEAK HOUSE
Acct. No. 305498 - 1
Permit No. 1110362

Be It Ordained by the City Council of the City of Chicago:

SECTION 1. Permission and authority are hereby given and granted to RUTH'S CHRIS STEAK HOUSE, upon the terms and subject to the conditions of this ordinance to maintain and use one (1) sign(s) projecting over the public right-of-way attached to its premises known as 431 N. Dearborn St..

Said sign structure(s) measures as follows; along N. Dearborn Street:
One (1) at five (5) feet in length, ten (10) feet in height and sixteen (16) feet above grade level.

The location of said privilege shall be as shown on prints kept on file with the Department of Business Affairs and Consumer Protection and the Office of the City Clerk.

Said privilege shall be constructed in accordance with plans and specifications approved by the Department of Transportation (Division of Project Development) and Zoning Department- Signs.

This grant of privilege in the public way shall be subject to the provisions of Section 10-28-015 and all other required provisions of the Municipal Code of Chicago.

The grantee shall pay to the City of Chicago as compensation for the privilege #1110362 herein granted the sum of three hundred ($300.00) per annum in advance.

A 25% penalty will be added for payments received after due date

The permit holder agrees to hold the City of Chicago harmless for any damage, relocation or replacement costs associated with damage, relocation or removal of private property caused by the City performing work in the public way.

Authority herein given and granted for a period offive (5) years from and after 07/09/2013.

Alderman _____

Brendan Reilly 42nd Ward


RUTH'S
CHRIS
U.S. PRIME
STEAK
HOUSE

City of Chicago

O2014-411

Office of the City Clerk

Document Tracking Sheet

Meeting Date:	1/15/2014
Sponsor(s):	Reilly (42)
Type:	Ordinance
Title:	Grant(s) of privilege in public way for Ruth's Chris Steak House - light fixtures
Committee(s) Assignment:	Committee on Transportation and Public Way

ORDINANCE
RUTH'S CHRIS STEAK HOUSE
Acct. No. 305498 - 1
Permit No. 1110364

Be It Ordained by the City Council of the City of Chicago:

SECTION 1. Permission and authority are hereby given and granted to RUTH'S CHRIS STEAK HOUSE, upon the terms and subject to the conditions of this ordinance to maintain and use, as now constructed, five (5) Light Fixture(s) projecting over the public right-of-way adjacent to its premises known as 431 N. Dearborn St..

Said Light Fixture(s) at N. Dearborn measure(s):
Five (5) at two (2) feet in length, one (1) foot in width and ten (10) feet above grade level.

The location of said privilege shall be as shown on prints kept on file with the Department of Business Affairs and Consumer Protection and the Office of the City Clerk.

Said privilege shall be constructed in accordance with plans and specifications approved by the Department of Transportation (Division of Project Development).

This grant of privilege in the public way shall be subject to the provisions of Section 10-28-015 and all other required provisions of the Municipal Code of Chicago.

The grantee shall pay to the City of Chicago as compensation for the privilege #1110364 herein granted the sum of ninety-five ($95.00) per annum in advance.


A 25% penalty will be added for payments received after due date.

The permit holder agrees to hold the City of Chicago harmless for any damage, relocation or replacement costs associated with damage, relocation or removal of private property caused by the City performing work in the public way.

Authority herein given and granted for a period of five (5) years from and after 06/11/2013.

Alderman _____

Brendan Reilly 42nd Ward

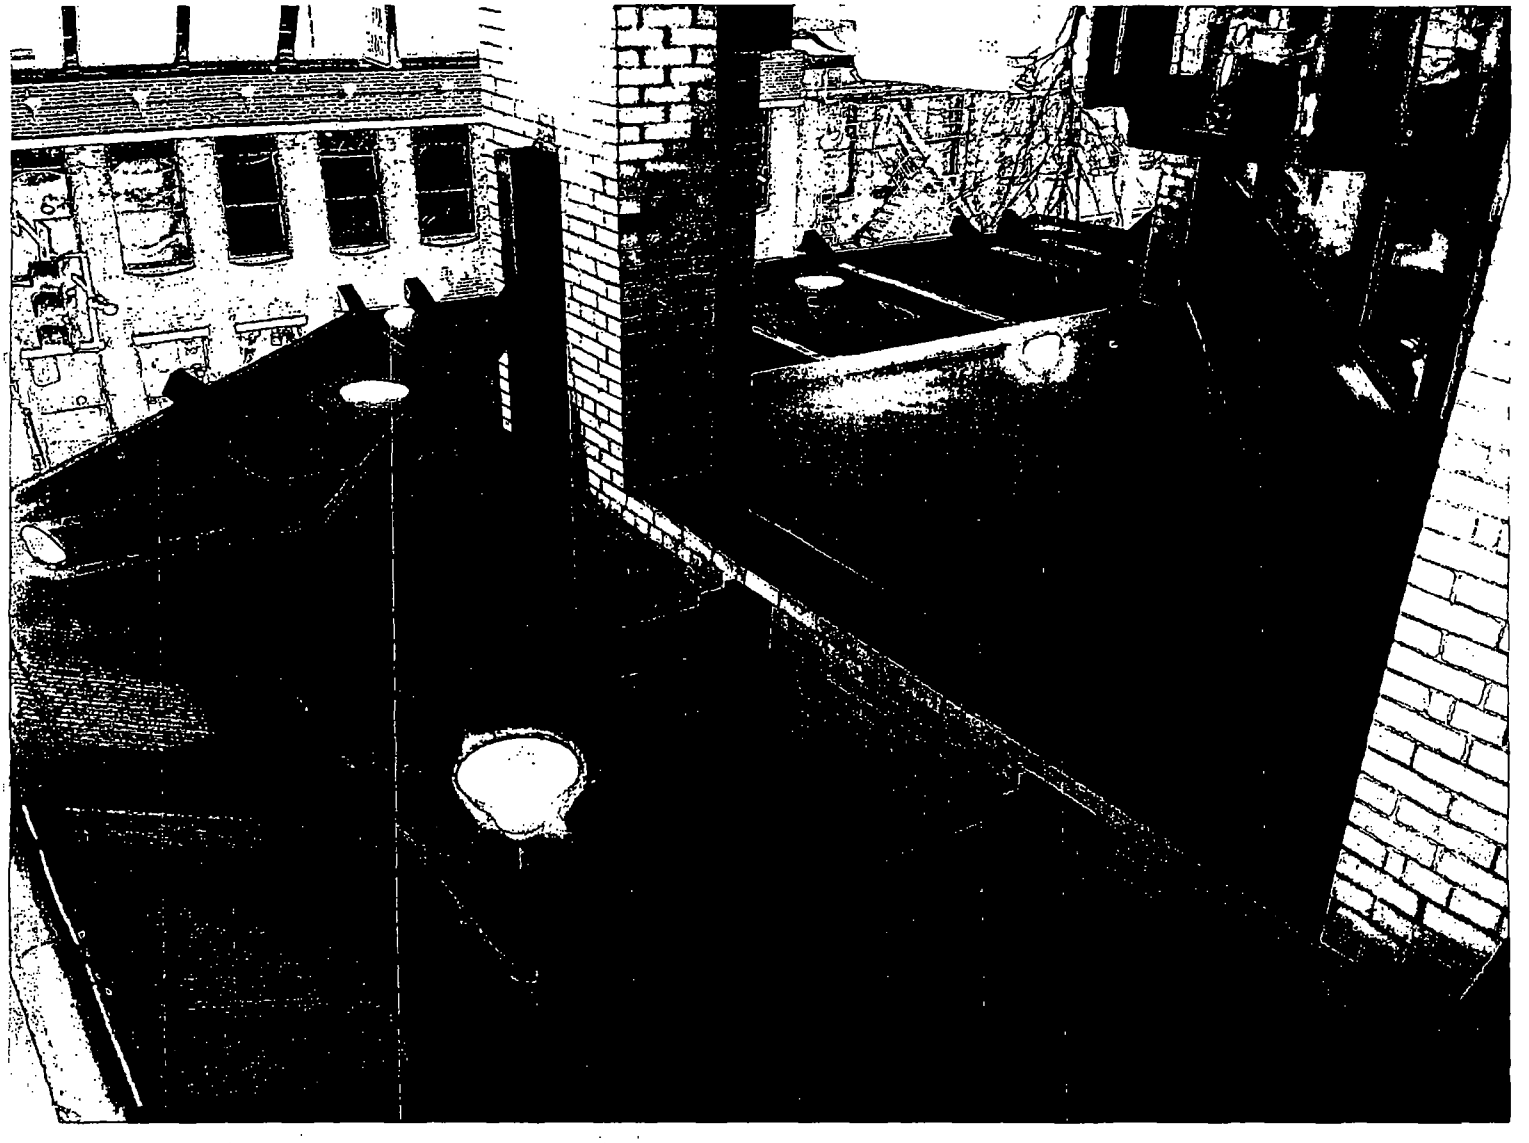

City of Chicago

O2014-414

Office of the City Clerk

Document Tracking Sheet

Meeting Date:	1/15/2014
Sponsor(s):	Reilly (42)
Type:	Ordinance
Title:	Grant(s) of privilege in public way for Scoozi
Committee(s) Assignment:	Committee on Transportation and Public Way

ORDINANCE
SCOOZI
Acct. No. 85621 - 3
Permit No. 1110286

Be It Ordained by the City Council of the City of Chicago:

SECTION 1. Permission and authority are hereby given and granted to SCOOZI, upon the terms and subject to the conditions of this ordinance to maintain and use, as now constructed, twenty (20) Light Fixture(s) projecting over the public right-of-way adjacent to its premises known as 410 W. Huron St..

Said Light Fixture(s) at W Huron St (Goose Neck) measure(s):
Eighteen (18) at four (4) feet in length, one (1) foot in width and twenty-four (24) feet above grade level.

Said Light Fixture(s) at W Huron St (Reflector) measure(s):
Two (2) at three (3) feet in length, one (1) foot in width and twenty-three (23) feet above grade level.

The location of said privilege shall be as shown on prints kept on file with the Department of Business Affairs and Consumer Protection and the Office of the City Clerk.

Said privilege shall be constructed in accordance with plans and specifications approved by the Department of Transportation (Division of Project Development).

This grant of privilege in the public way shall be subject to the provisions of Section 10-28-015 and all other required provisions of the Municipal Code of Chicago.

The grantee shall pay to the City of Chicago as compensation for the privilege #1110286 herein granted the sum of one hundred seventy ($170.00) per annum in advance.


A 25% penalty will be added for payments received after due date.

The permit holder agrees to hold the City of Chicago harmless for any damage, relocation or replacement costs associated with damage, relocation or removal of private property caused by the City performing work in the public way.

Authority herein given and granted for a period of five (5) years from and after 01/13/2014.

Alderman _____

Brendan Reilly 42nd Ward

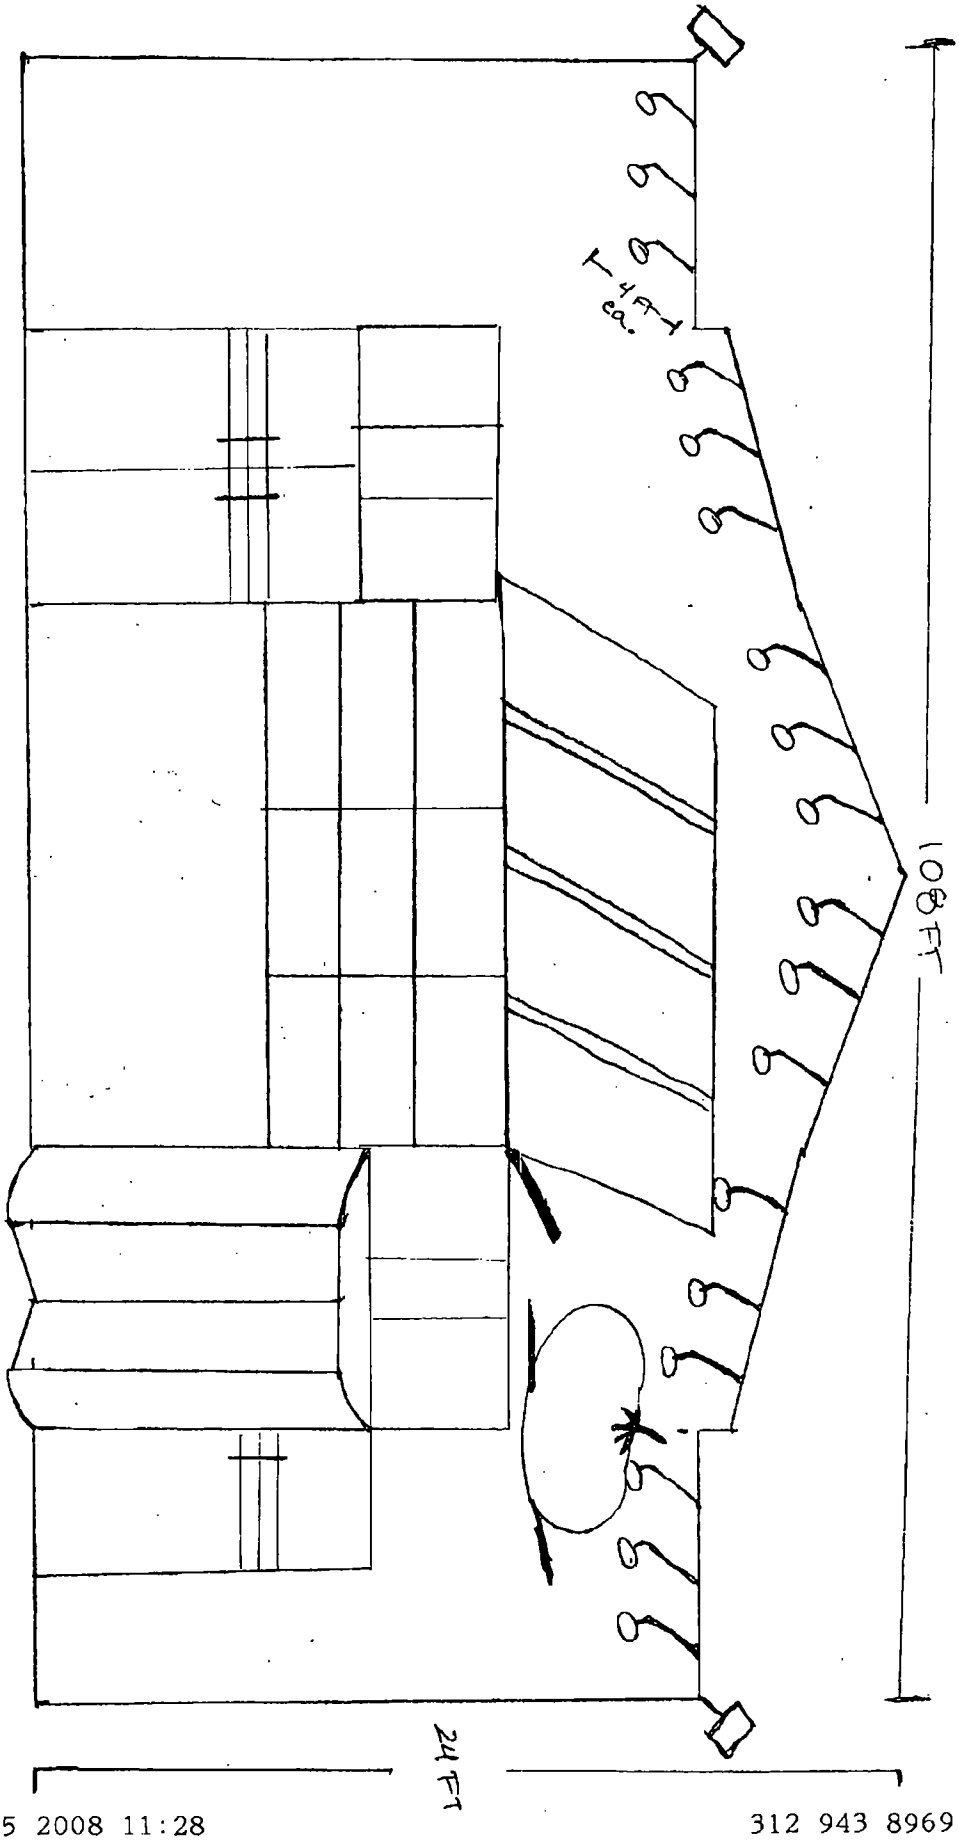

GOOSE NECK LIGHTS

City of Chicago

O2014-419

Office of the City Clerk

Document Tracking Sheet

Meeting Date:	1/15/2014
Sponsor(s):	Reilly (42)
Type:	Ordinance
Title:	Grant(s) of privilege in public way for Sixty West Erie Condo Assn. - planter
Committee(s) Assignment:	Committee on Transportation and Public Way

ORDINANCE
SIXTY WEST ERIE CONDOMINIUM ASSOCIATION
Acct. No. 332820 - 1
Permit No. 1110166

Be It Ordained by the City Council of the City of Chicago:

SECTION 1. Permission and authority are hereby given and granted to SIXTY WEST ERIE CONDOMINIUM ASSOCIATION, upon the terms and subject to the conditions of this ordinance to maintain and use, as now constructed, one (1) Planter(s) on the public right-of-way for beautification purposes adjacent to its premises known as 60 W. Erie St..

Said Planter(s) at W. ERIE ST. measure(s):
One (1) at twenty-nine (29) feet in length, and six point four two (6.42) feet in width for a total of one hundred eighty-six point one eight (186.18) square feet.

Grantee must allow the required clear and unobstructed space for pedestrian passage at all times per rules and regulations approved by the Department of Transportation.

The location of said privilege shall be as shown on prints kept on file with the Department of Business Affairs and Consumer Protection and the Office of the City Clerk.

Said privilege shall be constructed in accordance with plans and specifications approved by the Department of Planning and Development and Department of Transportation (Division of Project Development).

This grant of privilege in the public way shall be subject to the provisions of Section 10-28-015 and all other required provisions of the Municipal Code of Chicago.

The grantee shall pay to the City of Chicago as compensation for the privilege #1110166 herein granted the sum of zero ($.00) per annum in advance.

A 25% penalty will be added for payments received after due date.

The permit holder agrees to hold the City of Chicago harmless for any damage, relocation or replacement costs associated with damage, relocation or removal of private property caused by the City performing work in the public way.


Authority herein given and granted for a period of five (5) years from and after 10/08/2013.

Alderman _____

Brendan Reilly 42nd Ward

60 W. ERIE PLANTER

60 WEST

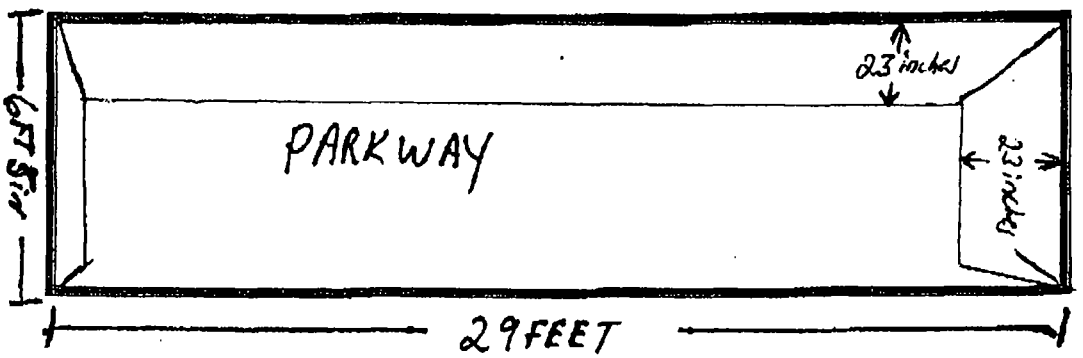

City of Chicago

O2014-423

Office of the City Clerk

Document Tracking Sheet

Meeting Date:	1/15/2014
Sponsor(s):	Reilly (42)
Type:	Ordinance
Title:	Grant(s) of privilege in public way for Sixty West Erie Condo Assn. - light fixtures
Committee(s) Assignment:	Committee on Transportation and Public Way

ORDINANCE
SIXTY WEST ERIE CONDOMINIUM ASSOCIATION
Acct. No. 332820 - 1
Permit No. 1110174

Be It Ordained by the City Council of the City of Chicago:

SECTION 1. Permission and authority are hereby given and granted to SIXTY WEST ERIE CONDOMINIUM ASSOCIATION, upon the terms and subject to the conditions of this ordinance to maintain and use, as now constructed, four (4) Light Fixture(s) projecting over the public right-of-way adjacent to its premises known as 60 W. Erie St..

Said Light Fixture(s) at W. Erie measure(s):
Four (4) at one (1) foot in length, one (1) foot in width and eight (8) feet above grade level.

The location of said privilege shall be as shown on prints kept on file with the Department of Business Affairs and Consumer Protection and the Office of the City Clerk.

Said privilege shall be constructed in accordance with plans and specifications approved by the Department of Transportation (Division of Project Development).

This grant of privilege in the public way shall be subject to the provisions of Section 10-28-015 and all other required provisions of the Municipal Code of Chicago.

The grantee shall pay to the City of Chicago as compensation for the privilege #1110174 herein granted the sum of ninety ($90.00) per annum in advance.

A 25% penalty will be added for payments received after due date.

The permit holder agrees to hold the City of Chicago harmless for any damage, relocation or replacement costs associated with damage, relocation or removal of private property caused by the City performing work in the public way.


Authority herein given and granted for a period of five (5) years from and after 09/10/2013.

Alderman _____


Brendan Reilly 42nd Ward

60 W. Erie Light Fixtures


Light Fixtures

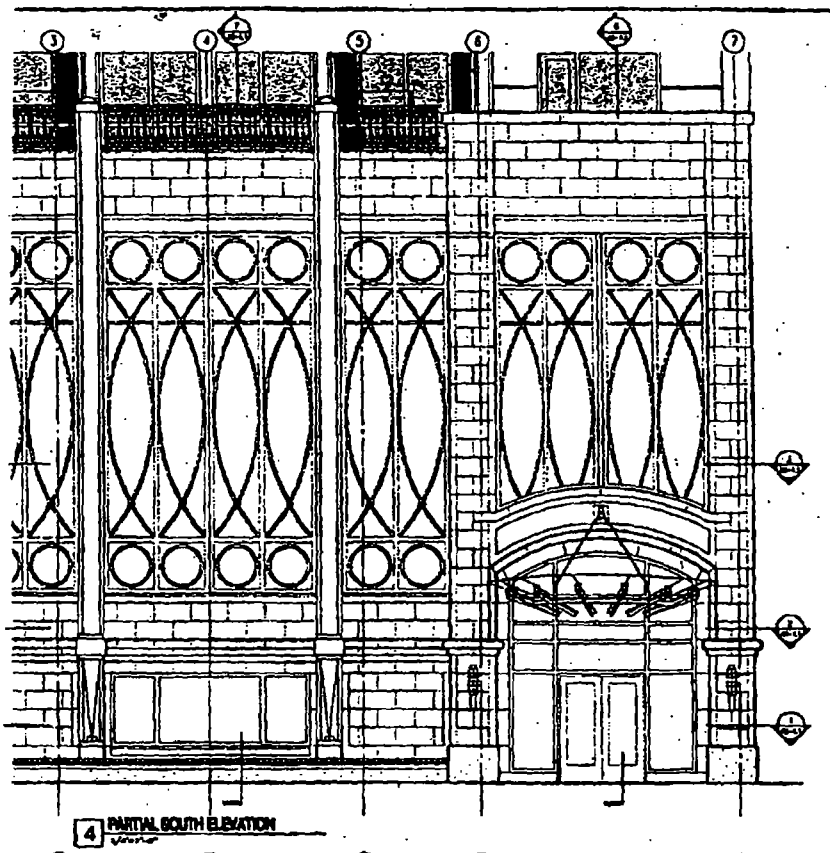


4 PARTIAL SOUTH ELEVATION

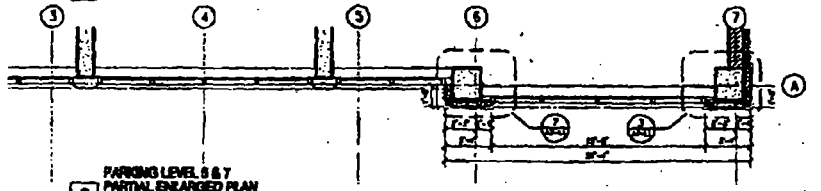

PARKING LEVEL 6 & 7
3 PARTIAL ENLARGED PLAN

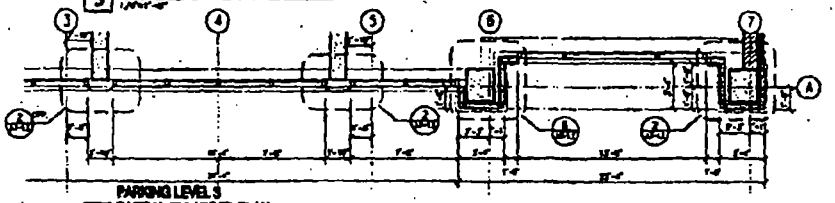

PARKING LEVEL 5
2 PARTIAL ENLARGED PLAN

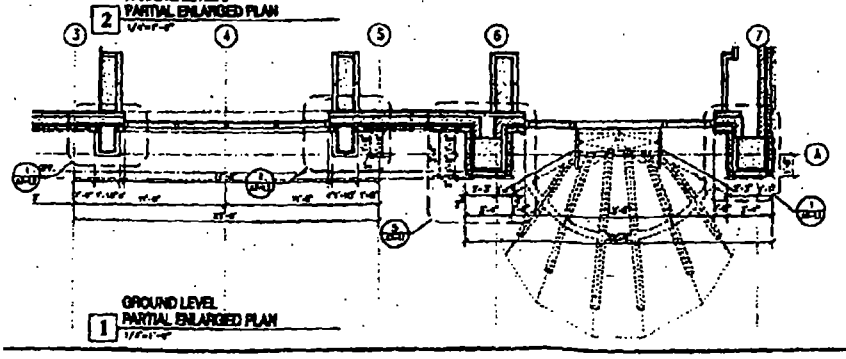

GROUND LEVEL
1 PARTIAL ENLARGED PLAN

GENERAL SHEET NOTES

REFERENCE KEYNOTES

SHEET KEYNOTES

Belle Maison
60 West Erie Street

PARTIAL WALL EL
PLANS AND SECTIONS

City of Chicago

O2014-429

Office of the City Clerk

Document Tracking Sheet

Meeting Date:	1/15/2014
Sponsor(s):	Reilly (42)
Type:	Ordinance
Title:	Grant(s) of privilege in public way for Sixty West Erie Condo Assn. - cornices
Committee(s) Assignment:	Committee on Transportation and Public Way

ORDINANCE
SIXTY WEST ERIE CONDOMINIUM ASSOCIATION
Acct. No. 332820 - 1
Permit No. 1110176

Be It Ordained by the City Council of the City of Chicago:

SECTION 1. Permission and authority are hereby given and granted to SIXTY WEST ERIE CONDOMINIUM ASSOCIATION, upon the terms and subject to the conditions of this ordinance to maintain and use, as now constructed, six (6) Cornice(s) projecting over the public right-of-way adjacent to its premises known as 60 W. Erie St..

Said Cornice(s) at North Elevation: North Alley measure(s):
One (1) at seventy-eight (78) feet in length, and point seven five (.75) feet in width for a total of fifty-eight point five (58.5) square feet.

Said Cornice(s) at North Elevation: East Alley measure(s):
One (1) at eighty-four (84) feet in length, and point seven five (.75) feet in width for a total of sixty-three (63) square feet.

Said Cornice(s) at North Elevation: West Alley measure(s):
One (1) at eighty-four (84) feet in length, and point seven five (.75) feet in width for a total of sixty-three (63) square feet.

Said Cornice(s) at South Elevation: North Alley measure(s):
One (1) at seventy-eight (78) feet in length, and point seven five (.75) feet in width for a total of fifty-eight point five (58.5) square feet.

Said Cornice(s) at South Elevation: East Alley measure(s):
One (1) at eighty-four (84) feet in length, and point seven five (.75) feet in width for a total of sixty-three (63) square feet.

Said Cornice(s) at South Elevation: West Alley measure(s):
One (1) at eighty-four (84) feet in length, and point seven five (.75) feet in width for a total of sixty-three (63) square feet.

The location of said privilege shall be as shown on prints kept on file with the Department of Business Affairs and Consumer Protection and the Office of the City Clerk.

Said privilege shall be constructed in accordance with plans and specifications approved by the Department of Transportation (Division of Project Development).

This grant of privilege in the public way shall be subject to the provisions of Section 10-28-015 and all other required provisions of the Municipal Code of Chicago.

The grantee shall pay to the City of Chicago as compensation for the privilege #1110176 herein granted the sum of two thousand four hundred ($2,400.00) per annum in advance.


A 25% penalty will be added for payments received after due date.

The permit holder agrees to hold the City of Chicago harmless for any damage, relocation or replacement costs associated with damage, relocation or removal of private property caused by the City performing work in the public way.


Authority herein given and granted for a period of five (5) years from and after 10/08/2013.

Alderman _____

Brendan Reilly 42nd Ward

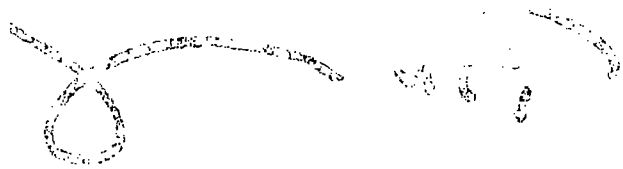

(Page 4 of 5)

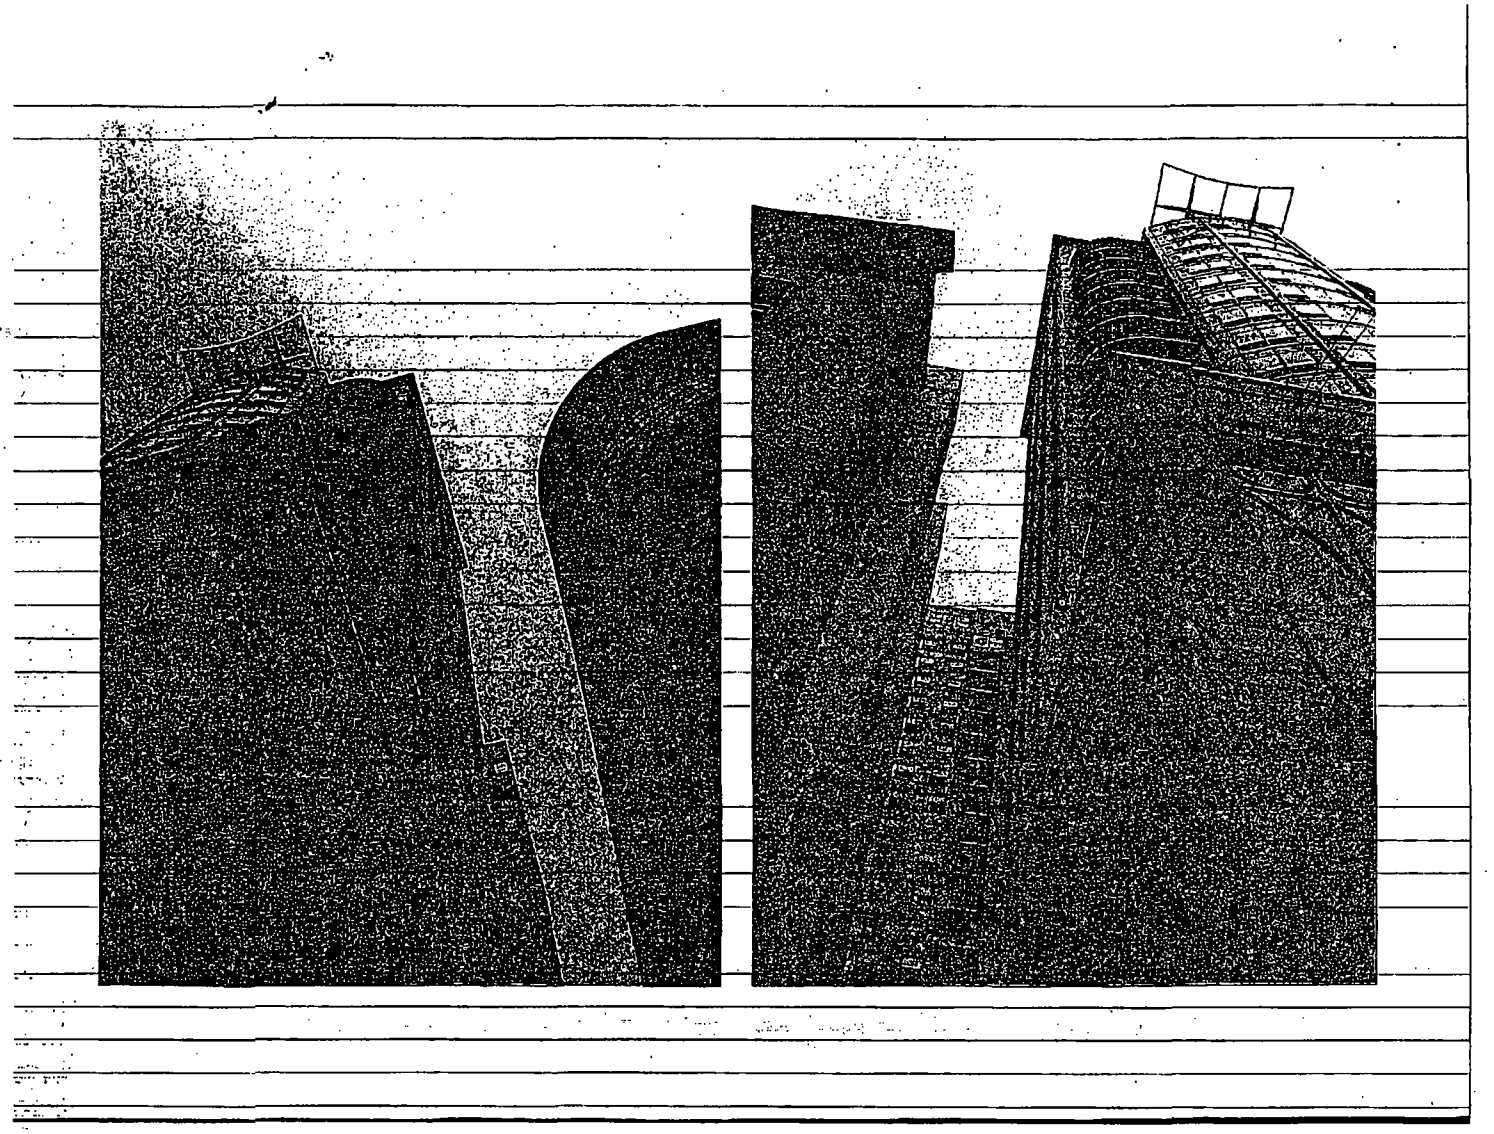

City of Chicago

O2014-443

Office of the City Clerk

Document Tracking Sheet

Meeting Date:	1/15/2014
Sponsor(s):	Reilly (42)
Type:	Ordinance
Title:	Grant(s) of privilege in public way for Sixty West Erie Condo Assn. - caissons
Committee(s) Assignment:	Committee on Transportation and Public Way

ORDINANCE
SIXTY WEST ERIE CONDOMINIUM ASSOCIATION
Acct. No. 332820 - 1
Permit No. 1110177

Be It Ordained by the City Council of the City of Chicago:

SECTION 1. Permission and authority are hereby given and granted to SIXTY WEST ERIE CONDOMINIUM ASSOCIATION, upon the terms and subject to the conditions of this ordinance to maintain and use, as now constructed, four (4) Caisson(s) under the public right-of-way adjacent to its premises known as 60 W. Erie St..

Said Caisson(s) at W Erie St. measure(s):
One (1) at one (1) foot in length, and seven (7) feet in width for a total of seven (7) square feet.

Said Caisson(s) at E. Public Alley measure(s):
One (1) at one (1) foot in length, and forty-eight point eight eight (48.88) feet in width for a total of forty-eight point eight eight (48.88) square feet.

Said Caisson(s) at W Public Alley measure(s):
One (1) at one (1) foot in length, and forty-eight point eight eight (48.88) feet in width for a total of forty-eight point eight eight (48.88) square feet.

Said Caisson(s) at N Public Alley measure(s):
One (1) at one (1) foot in length, and ten point five (10.5) feet in width for a total of ten point five (10.5) square feet.

The location of said privilege shall be as shown on prints kept on file with the Department of Business Affairs and Consumer Protection and the Office of the City Clerk.

Said privilege shall be constructed in accordance with plans and specifications approved by the Department of Planning and Development and Department of Transportation (Office of Underground Coordination).

This grant of privilege in the public way shall be subject to the provisions of Section 10-28-015 and all other required provisions of the Municipal Code of Chicago.

The grantee shall pay to the City of Chicago as compensation for the privilege #1110177 herein granted the sum of four hundred ($400.00) per annum in advance.

A 25% penalty will be added for payments received after due date.


The permit holder agrees to hold the City of Chicago harmless for any damage, relocation or replacement costs associated with damage, relocation or removal of private property caused by the City performing work in the public way.

Authority herein given and granted for a period of five (5) years from and after 10/08/2013.

Alderman _____

Brendan Reilly 42nd Ward

60 W. ERIE CAISSON

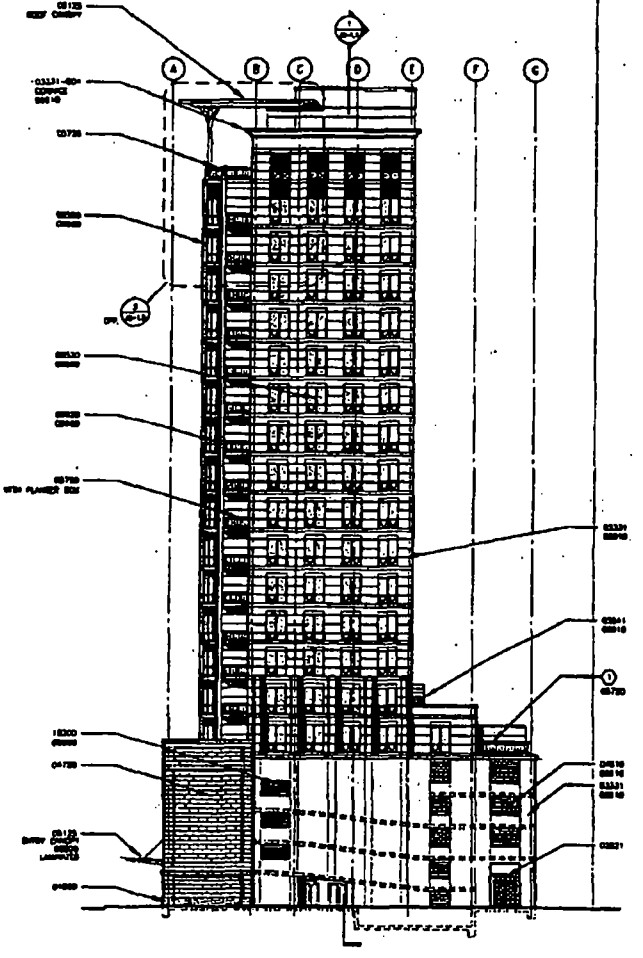

1 EAST ELEVATION

GENERAL SHEET NOTES

1. N/A

REFERENCE KEYNOTES

05500	Chain Link Fences and Gates
03370	Cast-in-Place Architectural Concrete
03370-05A	Cast Ornamental Detail
04720	Cast Stone
04810	Unit Masonry Assemblies
04900	Stone Veneer Assemblies
05120	Architecturally Exposed Structural Steel
05511	Metal Stairs
05520	Formed Metal Handrails
05730	Ornamental Handrails and Railings
05900	Aluminum Windows
06200	Blocking
07420	Glass Aluminum Curtain Wall
09910	Painting
09965	High Performance Coatings
10200	Louvers and Vents

SHEET KEYNOTES

1. Building Return at Recessed Terrace

Belle Maison

EXTERIO

EAST ELEVAT
NORTH ELEV.

City of Chicago

O2014-471

Office of the City Clerk

Document Tracking Sheet

Meeting Date:	1/15/2014
Sponsor(s):	Reilly (42)
Type:	Ordinance
Title:	Grant(s) of privilege in public way for Snuggery/Apartment - flagpoles
Committee(s) Assignment:	Committee on Transportation and Public Way

ORDINANCE
SNUGGERY / APARTMENT
Acct. No. 230 - 1
Permit No. 1110327

Be It Ordained by the City Council of the City of Chicago:

SECTION 1. Permission and authority are hereby given and granted to SNUGGERY / APARTMENT, upon the terms and subject to the conditions of this ordinance to maintain and use, as now constructed, three (3) Flag Pole(s) projecting over the public right-of-way adjacent to its premises known as 15 W. Division St..

Said Flag Pole(s) at W. Division Street measure(s):
Three (3) at five point eight three (5.83) feet in length, and two point seven five (2.75) feet in width for a total of forty-eight point one (48.1) square feet.

The location of said privilege shall be as shown on prints kept on file with the Department of Business Affairs and Consumer Protection and the Office of the City Clerk.

Said privilege shall be constructed in accordance with plans and specifications approved by the Department of Transportation (Division of Project Development).

This grant of privilege in the public way shall be subject to the provisions of Section 10-28-015 and all other required provisions of the Municipal Code of Chicago.

The grantee shall pay to the City of Chicago as compensation for the privilege #1110327 herein granted the sum of two hundred twenty-five ($225.00) per annum in advance.


A 25% penalty will be added for payments received after due date.

The permit holder agrees to hold the City of Chicago harmless for any damage, relocation or replacement costs associated with damage, relocation or removal of private property caused by the City performing work in the public way.

Authority herein given and granted for a period of five (5) years from and after 01/13/2014.

Alderman _____

Brendan Reilly 42nd Ward

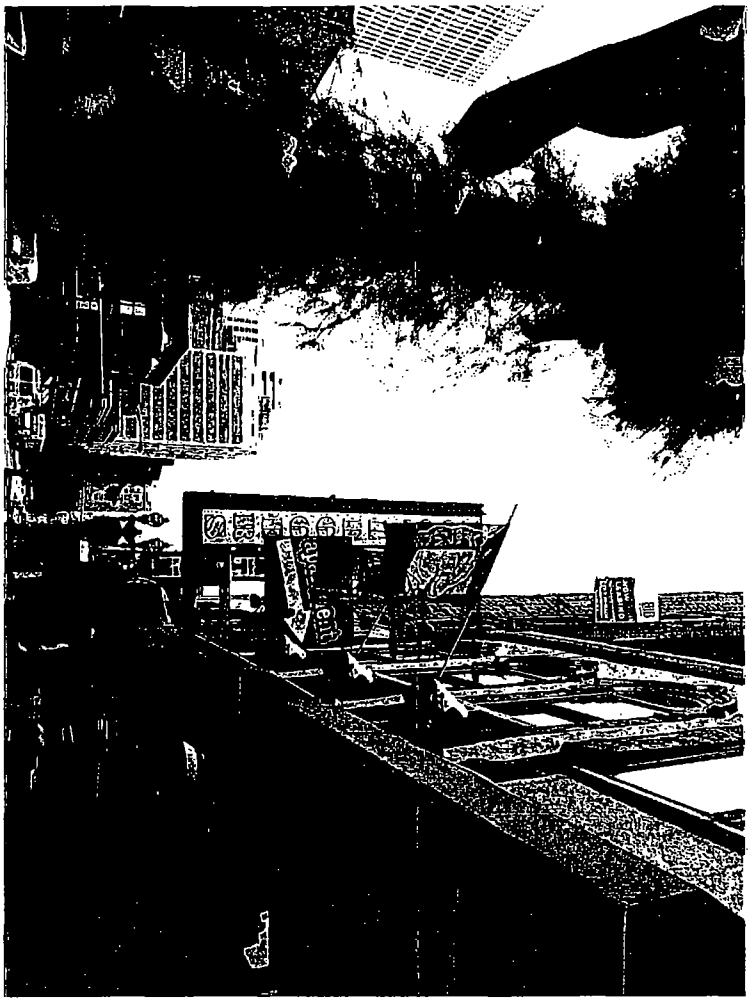

City of Chicago

O2014-477

Office of the City Clerk

Document Tracking Sheet

Meeting Date:	1/15/2014
Sponsor(s):	Reilly (42)
Type:	Ordinance
Title:	Grant(s) of privilege in public way for Snuggery/Apartment - signs
Committee(s) Assignment:	Committee on Transportation and Public Way

ORDINANCE
SNUGGERY / APARTMENT
Acct. No. 230 - 1
Permit No. 1110329

Be It Ordained by the City Council of the City of Chicago:

SECTION 1. Permission and authority are hereby given and granted to SNUGGERY / APARTMENT, upon the terms and subject to the conditions of this ordinance to maintain and use three (3) sign(s) projecting over the public right-of-way attached to its premises known as 15 W. Division St..

Said sign structure(s) measures as follows; along W. Division Street:
One (1) at one point five two (1.52) feet in length, one point four (1.4) feet in height and thirteen (13) feet above grade level.
One (1) at five point nine (5.9) feet in length, point five four (.54) feet in height and seven point seven eight (7.78) feet above grade level.
One (1) at five point seven one (5.71) feet in length, four point nine (4.9) feet in height and thirty point two five (30.25) feet above grade level.

The location of said privilege shall be as shown on prints kept on file with the Department of Business Affairs and Consumer Protection and the Office of the City Clerk.

Said privilege shall be constructed in accordance with plans and specifications approved by the Department of Transportation (Division of Project Development) and Zoning Department - Signs.

This grant of privilege in the public way shall be subject to the provisions of Section 10-28-015 and all other required provisions of the Municipal Code of Chicago.

The grantee shall pay to the City of Chicago as compensation for the privilege #1110329 herein granted the sum of four hundred seventy-five ($475.00) per annum in advance.


A 25% penalty will be added for payments received after due date.

The permit holder agrees to hold the City of Chicago harmless for any damage, relocation or replacement costs associated with damage, relocation or removal of private property caused by the City performing work in the public way.

Authority herein given and granted for a period of five (5) years from and after 01/13/2014.

Alderman _____

Brendan Reilly 42nd Ward

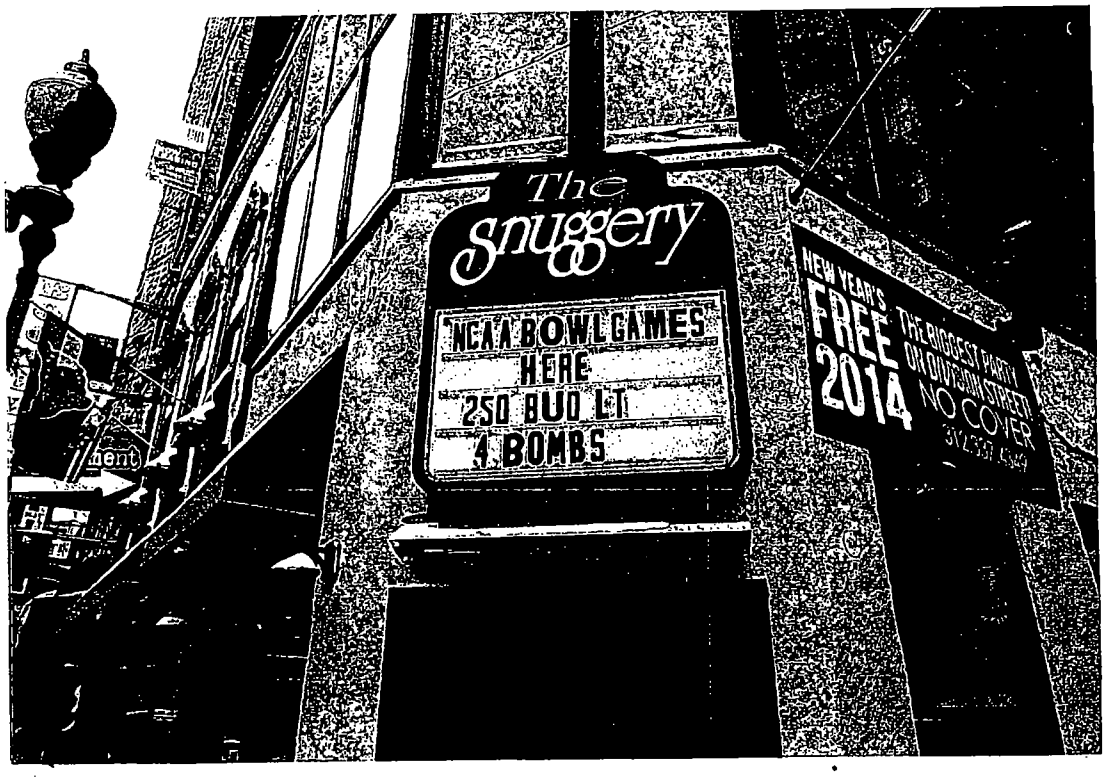
The
Snuggery
NCAA BOWL GAMES
HERE
250 BUD LT
4 BOMBS
NEW YEARS
FREE
2014
THE BIGGEST PARTY
ON DIVISION STREET
NO COVER

City of Chicago

O2014-484

Office of the City Clerk

Document Tracking Sheet

Meeting Date:	1/15/2014
Sponsor(s):	Reilly (42)
Type:	Ordinance
Title:	Grant(s) of privilege in public way for Snuggery/Apartment - light fixtures
Committee(s) Assignment:	Committee on Transportation and Public Way

ORDINANCE
SNUGGERY / APARTMENT
Acct. No. 230 - 1
Permit No. 1110331

Be It Ordained by the City Council of the City of Chicago:

SECTION 1. Permission and authority are hereby given and granted to SNUGGERY / APARTMENT, upon the terms and subject to the conditions of this ordinance to maintain and use, as now constructed, nine (9) Light Fixture(s) projecting over the public right-of-way adjacent to its premises known as 15 W. Division St..

Said Light Fixture(s) at W. Division Street measure(s):
Seven (7) at one point two one (1.21) foot in length, point four eight (.48) feet in width and fourteen point two five (14.25) feet above grade level.
Two (2) at one point one two (1.12) foot in length, point nine eight (.98) feet in width and fourteen point two five (14.25) feet above grade level.

The location of said privilege shall be as shown on prints kept on file with the Department of Business Affairs and Consumer Protection and the Office of the City Clerk.

Said privilege shall be constructed in accordance with plans and specifications approved by the Department of Transportation (Division of Project Development).

This grant of privilege in the public way shall be subject to the provisions of Section 10-28-015 and all other required provisions of the Municipal Code of Chicago.

The grantee shall pay to the City of Chicago as compensation for the privilege #1110331 herein granted the sum of one hundred fifteen ($115.00) per annum in advance.

A 25% penalty will be added for payments received after due date.


The permit holder agrees to hold the City of Chicago harmless for any damage, relocation or replacement costs associated with damage, relocation or removal of private property caused by the City performing work in the public way.

Authority herein given and granted for a period of five (5) years from and after 01/13/2014.

Alderman _____

Brendan Reilly 42nd Ward



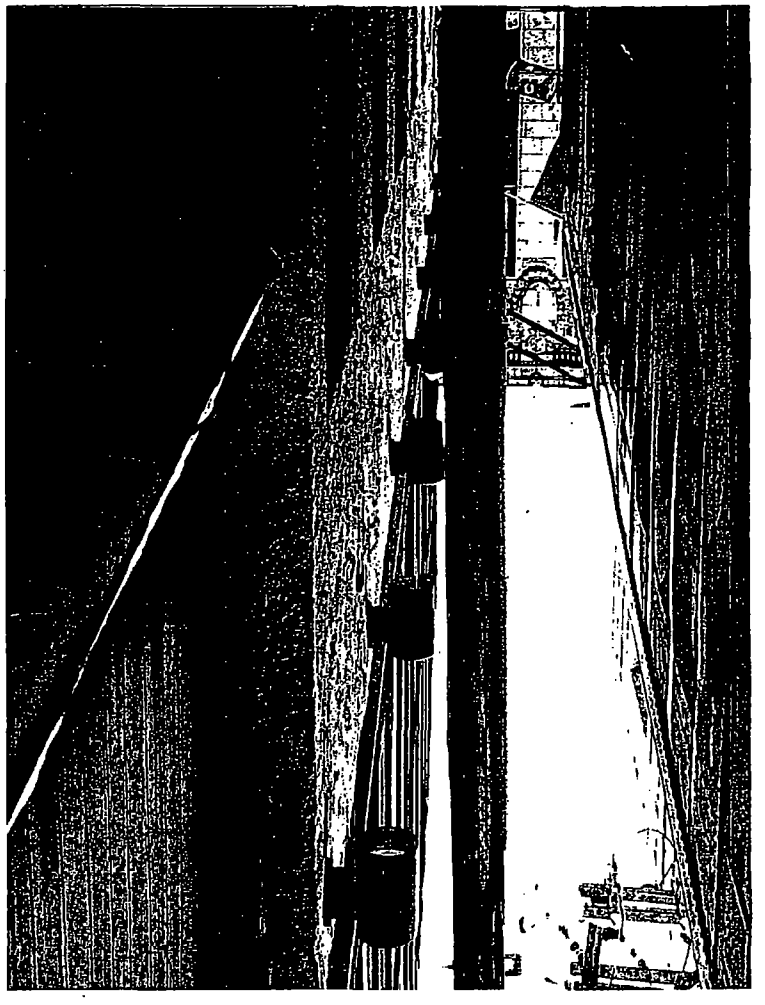

City of Chicago

O2014-488

Office of the City Clerk

Document Tracking Sheet

Meeting Date:	1/15/2014
Sponsor(s):	Reilly (42)
Type:	Ordinance
Title:	Grant(s) of privilege in public way for Subway Sandwiches
Committee(s) Assignment:	Committee on Transportation and Public Way

ORDINANCE
SUBWAY SANDWICHES
Acct. No. 20295 - 1
Permit No. 1109883

Be It Ordained by the City Council of the City of Chicago:

SECTION 1. Permission and authority are hereby given and granted to SUBWAY SANDWICHES, upon the terms and subject to the conditions of this ordinance to maintain and use one (1) sign(s) projecting over the public right-of-way attached to its premises known as 1110 N. State St..

Said sign structure(s) measures as follows; along N. State Street:
One (1) at four point zero eight (4.08) feet in length, four (4) feet in height and ten point nine two (10.92) feet above grade level.

The location of said privilege shall be as shown on prints kept on file with the Department of Business Affairs and Consumer Protection and the Office of the City Clerk.

Said privilege shall be constructed in accordance with plans and specifications approved by the Department of Transportation (Division of Project Development) and Zoning Department - Signs.

This grant of privilege in the public way shall be subject to the provisions of Section 10-28-015 and all other required provisions of the Municipal Code of Chicago.

The grantee shall pay to the City of Chicago as compensation for the privilege #1109883 herein granted the sum of one hundred ($100.00) per annum in advance.


A 25% penalty will be added for payments received after due date.

The permit holder agrees to hold the City of Chicago harmless for any damage, relocation or replacement costs associated with damage, relocation or removal of private property caused by the City performing work in the public way.

Authority herein given and granted for a period of five (5) years from and after 06/11/2013.

Alderman _____

Brendan Reilly 42nd Ward

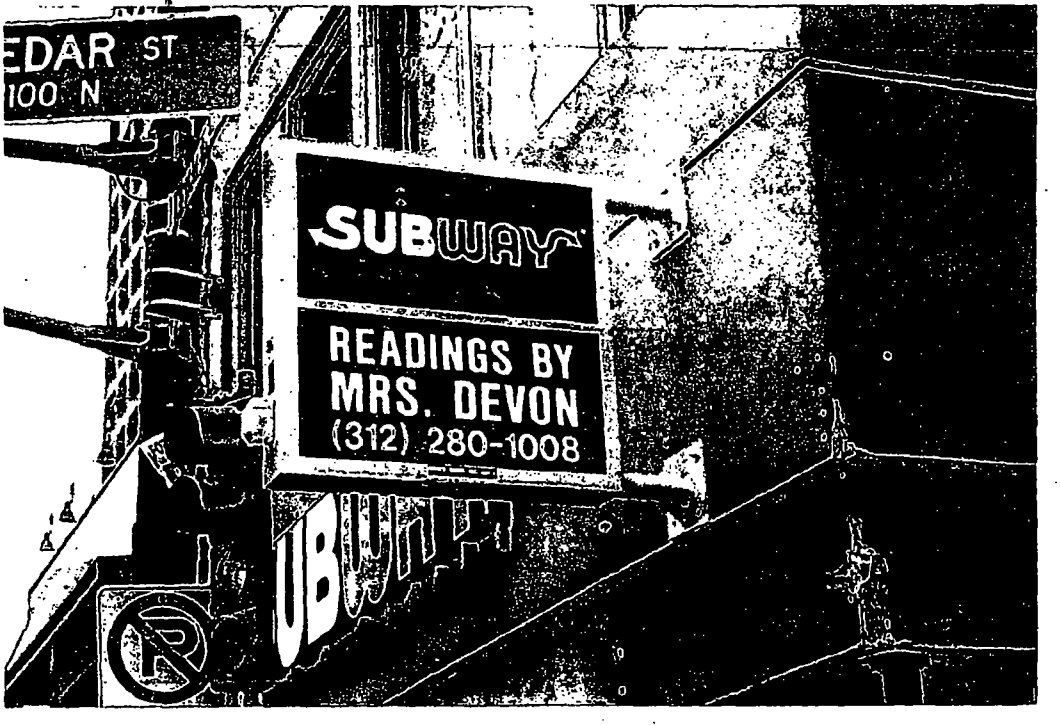
EDAR ST
100 N
SUBWAY
READINGS BY
MRS. DEVON
(312) 280-1008

City of Chicago

Office of the City Clerk

Document Tracking Sheet

O2014-493

Meeting Date:	1/15/2014
Sponsor(s):	Reilly (42)
Type:	Ordinance
Title:	Grant(s) of privilege in public way for ZED 451
Committee(s) Assignment:	Committee on Transportation and Public Way

ORDINANCE
ZED 451
Acct. No. 308380 - 1
Permit No. 1109630

Be It Ordained by the City Council of the City of Chicago:

SECTION 1. Permission and authority are hereby given and granted to ZED 451, upon the terms and subject to the conditions of this ordinance to maintain and use, as now constructed, one (1) Grease Trap(s) under the public right-of-way adjacent to its premises known as 739 N. Clark St..

Said Grease Trap(s) at N. Clark Street measure(s):
One (1) at ten (10) feet in length, and four (4) feet in width for a total of forty (40) square feet.

The location of said privilege shall be as shown on prints kept on file with the Department of Business Affairs and Consumer Protection and the Office of the City Clerk.

Said privilege shall be constructed in accordance with plans and specifications approved by the Department of Transportation (Office of Underground Coordination) and Department of Water Management.

This grant of privilege in the public way shall be subject to the provisions of Section 10-28-015 and all other required provisions of the Municipal Code of Chicago.

The grantee shall pay to the City of Chicago as compensation for the privilege #1109630 herein granted the sum of four hundred ($400.00) per annum in advance.


A 25% penalty will be added for payments received after due date.

The permit holder agrees to hold the City of Chicago harmless for any damage, relocation or replacement costs associated with damage, relocation or removal of private property caused by the City performing work in the public way.

Authority herein given and granted for a period of five (5) years from and after 11/04/2013.

Alderman _____

Brendan Reilly 42nd Ward

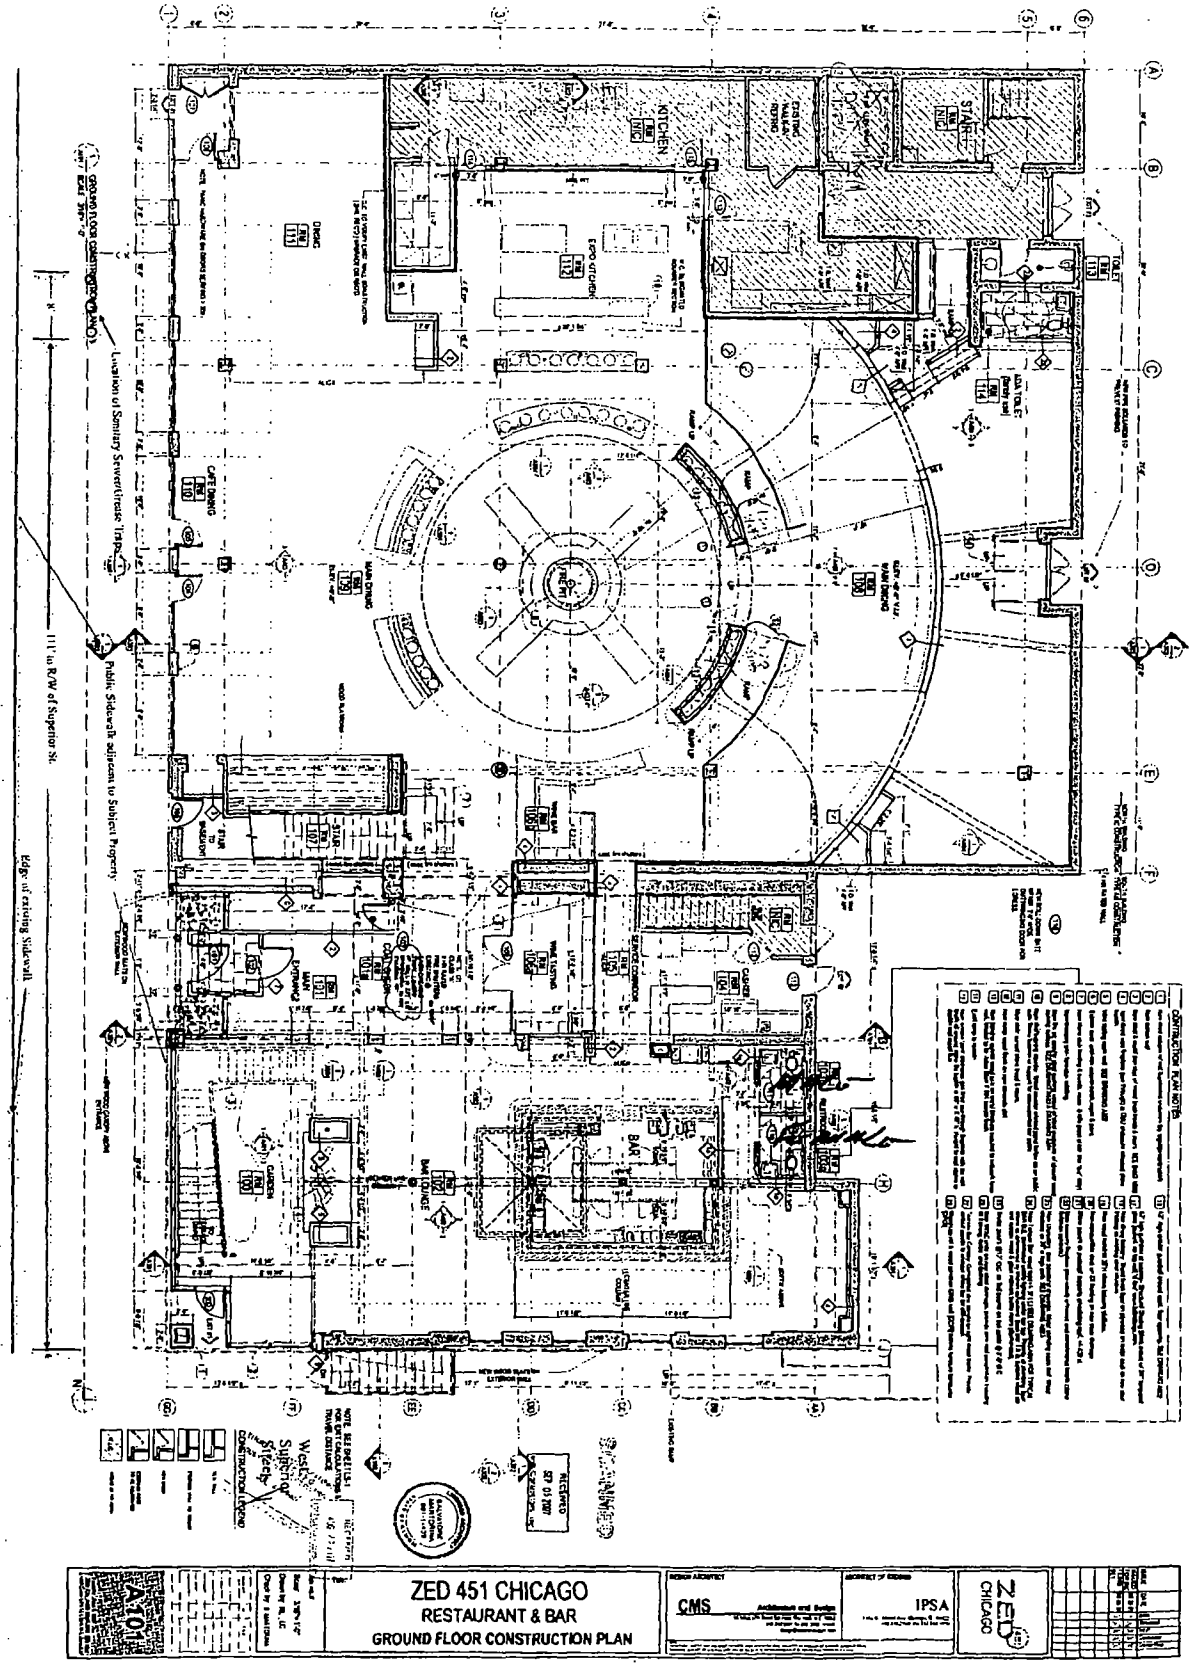
Clark Street
Location of Sanitary Sewer/Grease Trap
Public Sidewalk adjacent to Subject Property
Edge of existing Sidewalk
111' to R/W of Superior St.
KITCHEN
STAIR
BAR
ZED 451 CHICAGO
RESTAURANT & BAR
GROUND FLOOR CONSTRUCTION PLAN
CMS
IPSA
ZED CHICAGO
A101

City of Chicago

O2014-495

Office of the City Clerk

Document Tracking Sheet

Meeting Date:	1/15/2014
Sponsor(s):	Reilly (42)
Type:	Ordinance
Title:	Grant(s) of privilege in public way for Swatch Group Les Boutigue (US), Inc., The
Committee(s) Assignment:	Committee on Transportation and Public Way

ORDINANCE
THE SWATCH GROUP LES BOUTIGUE (US) INC
Acct. No. 205026 - 3
Permit No. 1110022

Be It Ordained by the City Council of the City of Chicago:

SECTION 1. Permission and authority are hereby given and granted to THE SWATCH GROUP LES BOUTIGUE (US) INC, upon the terms and subject to the conditions of this ordinance to maintain and use, as now constructed, three (3) Flag Pole(s) projecting over the public right-of-way adjacent to its premises known as 545 N. Michigan Ave..

Said Flag Pole(s) at N. Michigan measure(s):
Three (3) at point two five (.25) feet in length, and seven point zero one (7.01) feet in width for a total of five point two six (5.26) square feet.

The location of said privilege shall be as shown on prints kept on file with the Department of Business Affairs and Consumer Protection and the Office of the City Clerk.

Said privilege shall be constructed in accordance with plans and specifications approved by the Department of Transportation (Division of Project Development).

This grant of privilege in the public way shall be subject to the provisions of Section 10-28-015 and all other required provisions of the Municipal Code of Chicago.

The grantee shall pay to the City of Chicago as compensation for the privilege #1110022 herein granted the sum of two hundred twenty-five ($225.00) per annum in advance.


A 25% penalty will be added for payments received after due date.

The permit holder agrees to hold the City of Chicago harmless for any damage, relocation or replacement costs associated with damage, relocation or removal of private property caused by the City performing work in the public way.

Authority herein given and granted for a period of five (5) years from and after Date of Passage.

Alderman _____

Brendan Reilly 42nd Ward

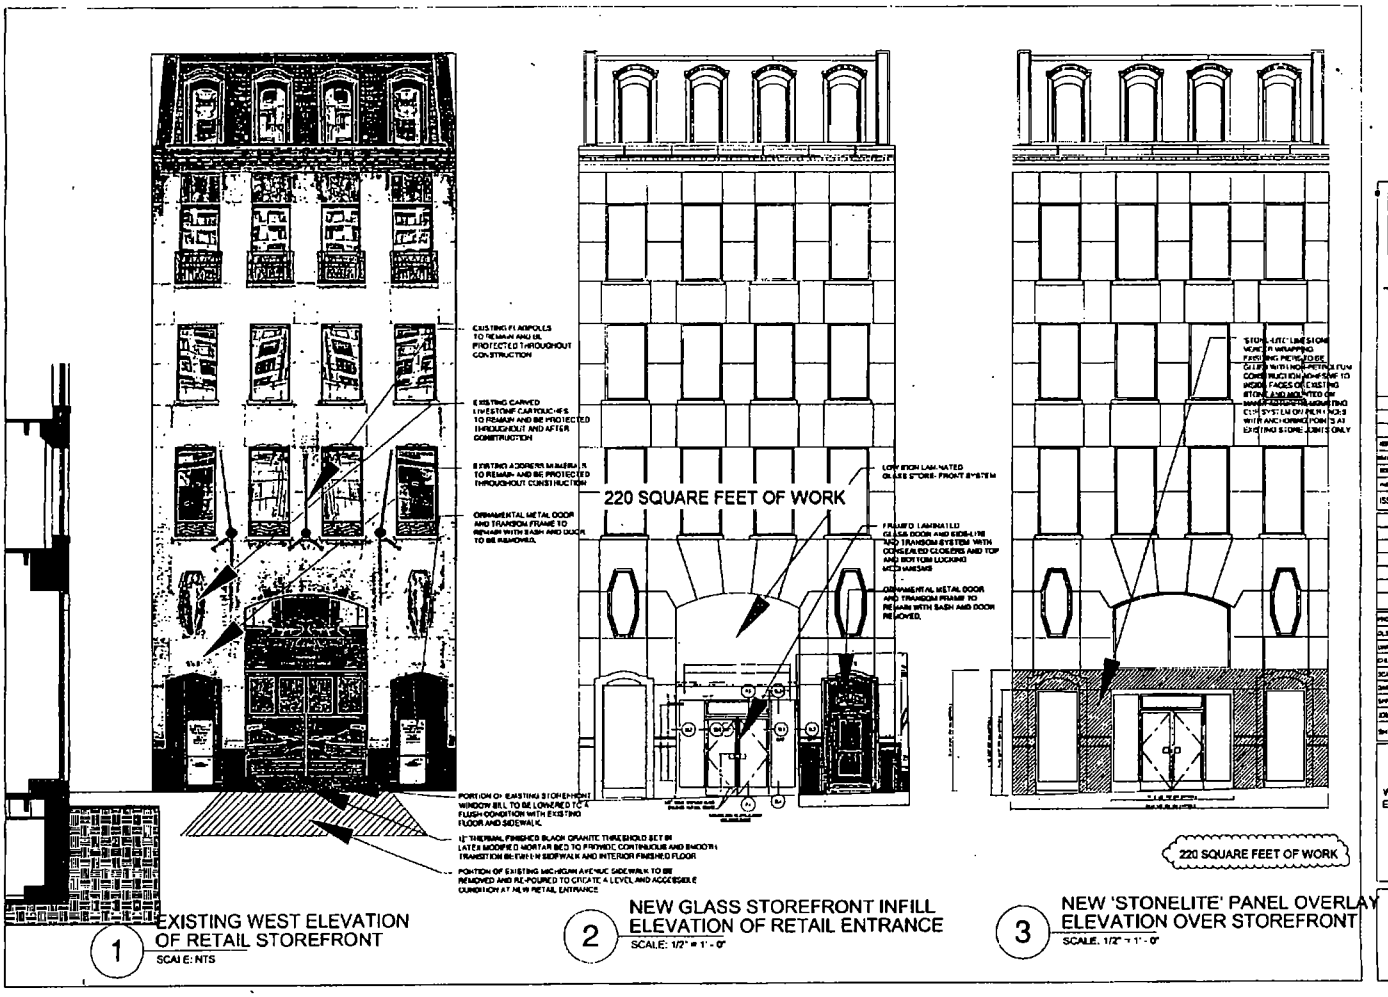

1 EXISTING WEST ELEVATION OF RETAIL STOREFRONT
SCALE: NTS

2 NEW GLASS STOREFRONT INFILL ELEVATION OF RETAIL ENTRANCE
SCALE: 1/2" = 1' - 0"

3 NEW 'STONELITE' PANEL OVERLAY ELEVATION OVER STOREFRONT
SCALE: 1/2" = 1' - 0"

City of Chicago

O2014-496

Office of the City Clerk

Document Tracking Sheet

Meeting Date:	1/15/2014
Sponsor(s):	Reilly (42)
Type:	Ordinance
Title:	Grant(s) of privilege in public way for 7-Eleven
Committee(s) Assignment:	Committee on Transportation and Public Way

ORDINANCE
33 N LASALLE BUILDING/GOLUB & COMPANY
Acct. No. 4345 - 1
Permit No. 1109887

Be It Ordained by the City Council of the City of Chicago:

SECTION 1. Permission and authority are hereby given and granted to 33 N LASALLE BUILDING/GOLUB & COMPANY, upon the terms and subject to the conditions of this ordinance to maintain and use, as now constructed, one (1) Subsurface Vault for storage under the public right-of-way adjacent to its premises known as 33 N. La Salle St.. Dimension of existing vault is approximately seventy-eight (78) feet in lenght, nine (9) feet in width and fifteen (15) feet in depth. Existing vault is under the eighteen (18) foot east/west public alley south of West Washington Street known as West Calhoun Place, in rear building located at the southeast corner of North LaSalle Street and West Washington Street.

The location of said privilege shall be as shown on prints kept on file with the Department of Business Affairs and Consumer Protection and the Office of the City Clerk.

Said privilege shall be constructed in accordance with plans and specifications approved by the Department of Transportation (Office of Underground Coordination).

This grant of privilege in the public way shall be subject to the provisions of Section 10-28-015 and all other required provisions of the Municipal Code of Chicago.

The grantee shall pay to the City of Chicago as compensation for the privilege #1109887 herein granted the sum of five thousand eight hundred forty-one ($5,841.00) per annum in advance.


A 25% penalty will be added for payments received after due date.

The permit holder agrees to hold the City of Chicago harmless for any damage, relocation or replacement costs associated with damage, relocation or removal of private property caused by the City performing work in the public way.

Authority herein given and granted for a period of five (5) years from and after 12/19/2008.

Alderman _____

Brendan Reilly 42nd Ward

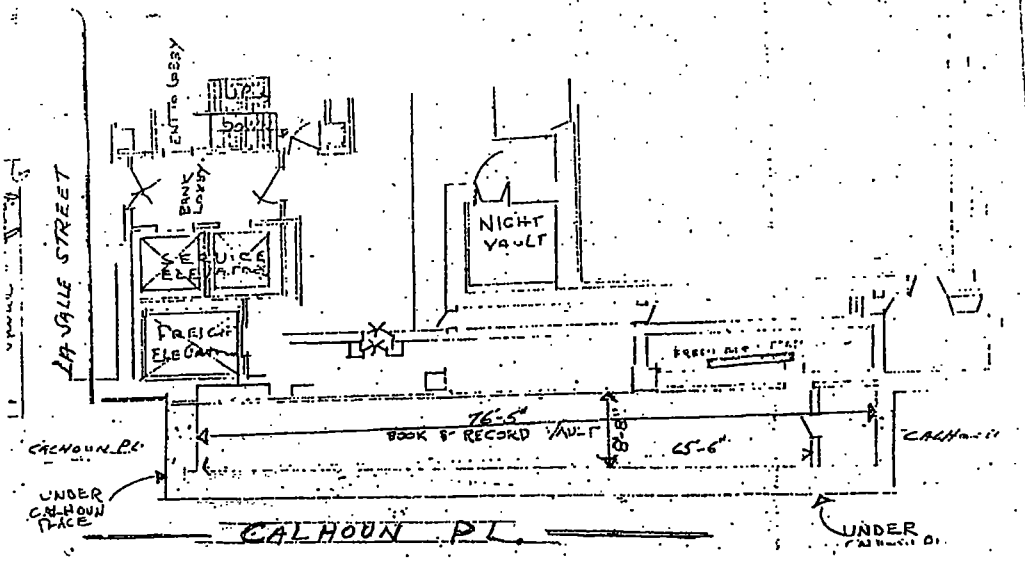
LA SALLE STREET
ENT. TO LOBBY
BANK LOBBY
NIGHT VAULT
76'-5"
BOOK & RECORD VAULT
8'-8"
65'-6"
CALHOUN PL.
UNDER CALHOUN PLACE
UNDER

City of Chicago

O2014-498

Office of the City Clerk

Document Tracking Sheet

Meeting Date:	1/15/2014
Sponsor(s):	Reilly (42)
Type:	Ordinance
Title:	Grant(s) of privilege in public way for 33 N LaSalle Building/Golub & Company
Committee(s) Assignment:	Committee on Transportation and Public Way

ORDINANCE
7-ELEVEN
Acct. No. 65465 - 27
Permit No. 1109828

Be It Ordained by the City Council of the City of Chicago:

SECTION 1. Permission and authority are hereby given and granted to 7-ELEVEN, upon the terms and subject to the conditions of this ordinance to maintain and use one (1) sign(s) projecting over the public right-of-way attached to its premises known as 58 E. Lake St..

Said sign structure(s) measures as follows; along e. lake st.:
One (1) at three (3) feet in length, three (3) feet in height and twenty (20) feet above grade level.

The location of said privilege shall be as shown on prints kept on file with the Department of Business Affairs and Consumer Protection and the Office of the City Clerk.

Said privilege shall be constructed in accordance with plans and specifications approved by the Department of Transportation (Division of Project Development) and Zoning Department - Signs.

This grant of privilege in the public way shall be subject to the provisions of Section 10-28-015 and all other required provisions of the Municipal Code of Chicago.

The grantee shall pay to the City of Chicago as compensation for the privilege #1109828 herein granted the sum of one hundred ($100.00) per annum in advance.


A 25% penalty will be added for payments received after due date.


The permit holder agrees to hold the City of Chicago harmless for any damage, relocation or replacement costs associated with damage, relocation or removal of private property caused by the City performing work in the public way.

Authority herein given and granted for a period of five (5) years from and after 11/19/2013.

Alderman _____

Brendan Reilly 42nd Ward

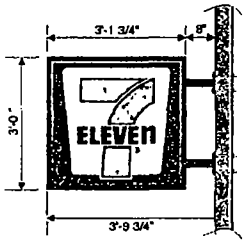

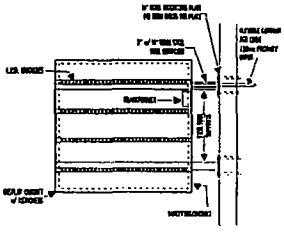

BRDH Ⓒ TWO(2) D/F WHITE L.E.D. INT. ILLUMINATED PROJECTING DISPLAY
SCALE: ¾" = 1'
- ALUMINUM CABINET AND RETAINERS PAINTED TO MATCH DK. BRONZE
- WHITE ACRYLIC PAN FORMED FACES w/ APPLIED VINYL GRAPHICS TO MATCH 7-ELEVEN CORPORATE SPECIFICATIONS (SEE COLOR DETAIL)

COLORS
PMS 165 Orange
PMS 1797 Red
PMS 342 Green



DOYLE
GENERAL SIGN CONTRACTORS

DATE	REVISION

CUSTOMER APPROVAL DATE

This design is the original and unpublished work of DOYLE SIGNS, INC. and may not be reproduced, copied or exhibited in any fashion without the expressed written consent from an authorized officer of the Company. The rights to this design may be purchased.

CLIENT 7-ELEVEN				
ADDRESS 58 E. LAKE STREET				
CITY CHICAGO	STATE IL	DESIGNER AE	SALESPERSON TD	
DRWG. NO. 13680	SCALE: NOTED	DATE: 11.9.13	SHEET NO. 1 of 1	

City of Chicago

O2014-499

Office of the City Clerk

Document Tracking Sheet

Meeting Date:	1/15/2014
Sponsor(s):	Reilly (42)
Type:	Ordinance
Title:	Grant(s) of privilege in public way for Talbott Hotel, The
Committee(s) Assignment:	Committee on Transportation and Public Way

ORDINANCE
THE TALBOTT HOTEL
Acct. No. 285789 - 1
Permit No. 1110377

Be It Ordained by the City Council of the City of Chicago:

SECTION 1. Permission and authority are hereby given and granted to THE TALBOTT HOTEL, upon the terms and subject to the conditions of this ordinance to maintain and use, as now constructed, one (1) Revolving door(s) on the public right-of-way adjacent to its premises known as 20 E. Delaware Pl..

Said Revolving door(s) at E. DELAWARE measure(s):
One (1) at thirteen (13) feet in length, and five (5) feet in width for a total of sixty-five (65) square feet.

The location of said privilege shall be as shown on prints kept on file with the Department of Business Affairs and Consumer Protection and the Office of the City Clerk.

Said privilege shall be constructed in accordance with plans and specifications approved by the Department of Planning and Development and Department of Transportation (Division of Project Development).

This grant of privilege in the public way shall be subject to the provisions of Section 10-28-015 and all other required provisions of the Municipal Code of Chicago.


The grantee shall pay to the City of Chicago as compensation for the privilege #1110377 herein granted the sum of four hundred ($400.00) per annum in advance.

A 25% penalty will be added for payments received after due date.

The permit holder agrees to hold the City of Chicago harmless for any damage, relocation or replacement costs associated with damage, relocation or removal of private property caused by the City performing work in the public way.

Authority herein given and granted for a period of five (5) years from and after 01/14/2014.

Alderman _____
Brendan Reilly 42nd Ward

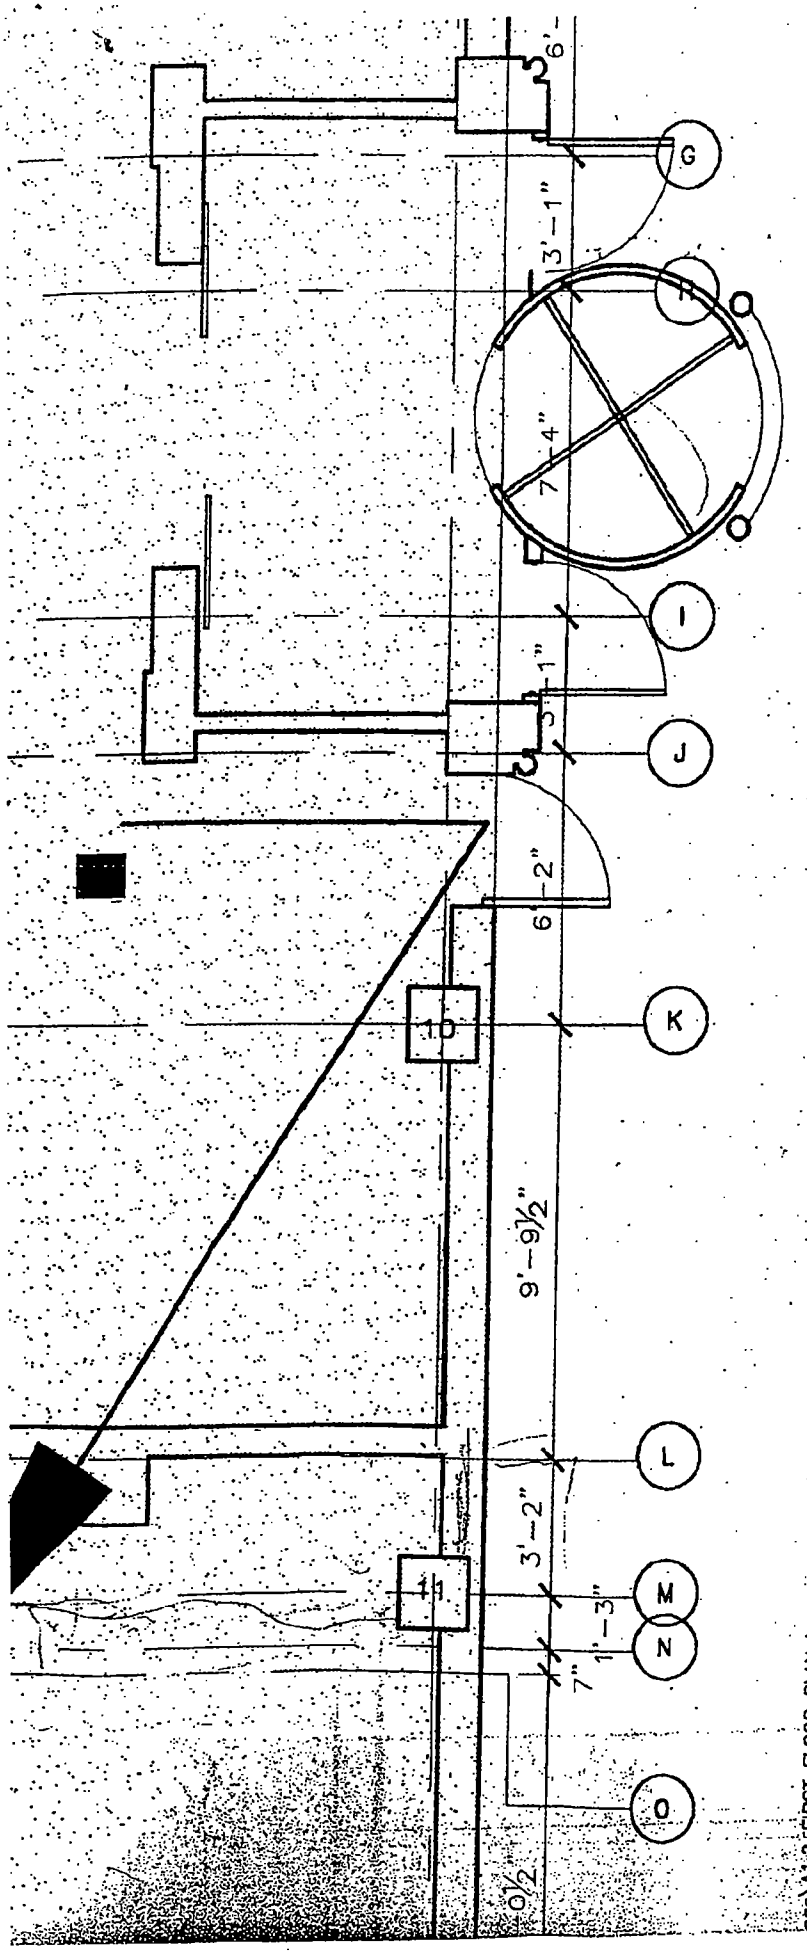

RECEIVED
DEC 2 3 2013
BY:

PRINTED ON: 12-01-08

TALBOTT HOTEL
20 E. DELAWARE
CHICAGO, IL

FIRST FLOOR PLAN

ngs\A1.2 FIRST FLOOR PLAN.dwg

City of Chicago

O2014-504

Office of the City Clerk

Document Tracking Sheet

Meeting Date:	1/15/2014
Sponsor(s):	Reilly (42)
Type:	Ordinance
Title:	Grant(s) of privilege in public way for 100 East LLC c/o Tower Real Estate Services Ltd.
Committee(s) Assignment:	Committee on Transportation and Public Way

ORDINANCE
100 East LLC, c/o TOWER REAL ESTATE SERVICES, LTD.
Acct. No. 218386 - 1
Permit No. 1110138

Be It Ordained by the City Council of the City of Chicago:

SECTION 1. Permission and authority are hereby given and granted to 100 East LLC, c/o TOWER REAL ESTATE SERVICES, LTD., upon the terms and subject to the conditions of this ordinance to maintain and use, as now constructed, one (1) Kiosk(s) on the public right-of-way adjacent to its premises known as 100 E. Walton St..

Said Kiosk(s) at E. Walton Street measure(s):
One (1) at one (1) foot in length, and three (3) feet in width for a total of three (3) square feet.

The location of said privilege shall be as shown on prints kept on file with the Department of Business Affairs and Consumer Protection and the Office of the City Clerk.

Said privilege shall be constructed in accordance with plans and specifications approved by the Department of Transportation (Division of Project Development) and Zoning Department - Signs.

This grant of privilege in the public way shall be subject to the provisions of Section 10-28-015 and all other required provisions of the Municipal Code of Chicago.

The grantee shall pay to the City of Chicago as compensation for the privilege #1110138 herein granted the sum of four hundred ($400.00) per annum in advance.

A 25% penalty will be added for payments received after due date.

The permit holder agrees to hold the City of Chicago harmless for any damage, relocation or replacement costs associated with damage, relocation or removal of private property caused by the City performing work in the public way.

Authority herein given and granted for a period of five (5) years from and after 06/17/2011.

Alderman _____

Brendan Reilly 42nd Ward


PHYSICAL THERAPY
ACHIEVE ORTHOPEDIC REHAB INSTITUTE
CELLULAR INTELLIGENCE LUXURY MEDSPA
COLDWELL BANKER RESIDENTIAL BROKERAGE
COLETTE A HAIR SALON
DR NANCY BLOCK, D.D.S.
ELIZABETH M FASHION - ELIZABETH CUSTOM DESIGN
GAYLORD INDIA RESTAURANT
HEART SCAN OF CHICAGO
INTERNATIONAL DERMAL INSTITUTE
MUSIKANTOW COMPANIES
TRAN'S NAIL SALON
WALTON CLEANER & TAILORS
WITHOUT A TRACE WEAVERS, INC
LEASING AGENT SCHEAWO REAL ESTATE CORP
MGMT TOWER REAL ESTATE SERVICES LTD 847 625-6441

City of Chicago

O2014-507

Office of the City Clerk

Document Tracking Sheet

Meeting Date:	1/15/2014
Sponsor(s):	Reilly (42)
Type:	Ordinance
Title:	Grant(s) of privilege in public way for Tides At Lake Shore East LLC
Committee(s) Assignment:	Committee on Transportation and Public Way

ORDINANCE
TIDES AT LAKE SHORE EAST LLC
Acct. No. 301855 - 2
Permit No. 1109974

Be It Ordained by the City Council of the City of Chicago:

SECTION 1. Permission and authority are hereby given and granted to TIDES AT LAKE SHORE EAST LLC, upon the terms and subject to the conditions of this ordinance to maintain and use, as now constructed, two (2) Planter(s) on the public right-of-way for beautification purposes adjacent to its premises known as 360 E. South Water St..

Said Planter(s) at E. South Water Street measure(s):
One (1) at fifty-four point eight three (54.83) feet in length, and six (6) feet in width for a total of three hundred twenty-eight point nine eight (328.98) square feet.
One (1) at sixty point three three (60.33) feet in length, and six (6) feet in width for a total of three hundred sixty-one point nine eight (361.98) square feet.

Grantee must allow the required clear and unobstructed space for pedestrian passage at all times per rules and regulations approved by the Department of Transportation.

The location of said privilege shall be as shown on prints kept on file with the Department of Business Affairs and Consumer Protection and the Office of the City Clerk.

Said privilege shall be constructed in accordance with plans and specifications approved by the Department of Planning and Development and Department of Transportation (Division of Project Development).

This grant of privilege in the public way shall be subject to the provisions of Section 10-28-015 and all other required provisions of the Municipal Code of Chicago.

The grantee shall pay to the City of Chicago as compensation for the privilege #1109974 herein granted the sum of zero ($.00) per annum in advance.


A 25% penalty will be added for payments received after due date.

The permit holder agrees to hold the City of Chicago harmless for any damage, relocation or replacement costs associated with damage, relocation or removal of private property caused by the City performing work in the public way.

Authority herein given and granted for a period of five (5) years from and after 11/05/2013.

Alderman _____

Brendan Reilly 42nd Ward

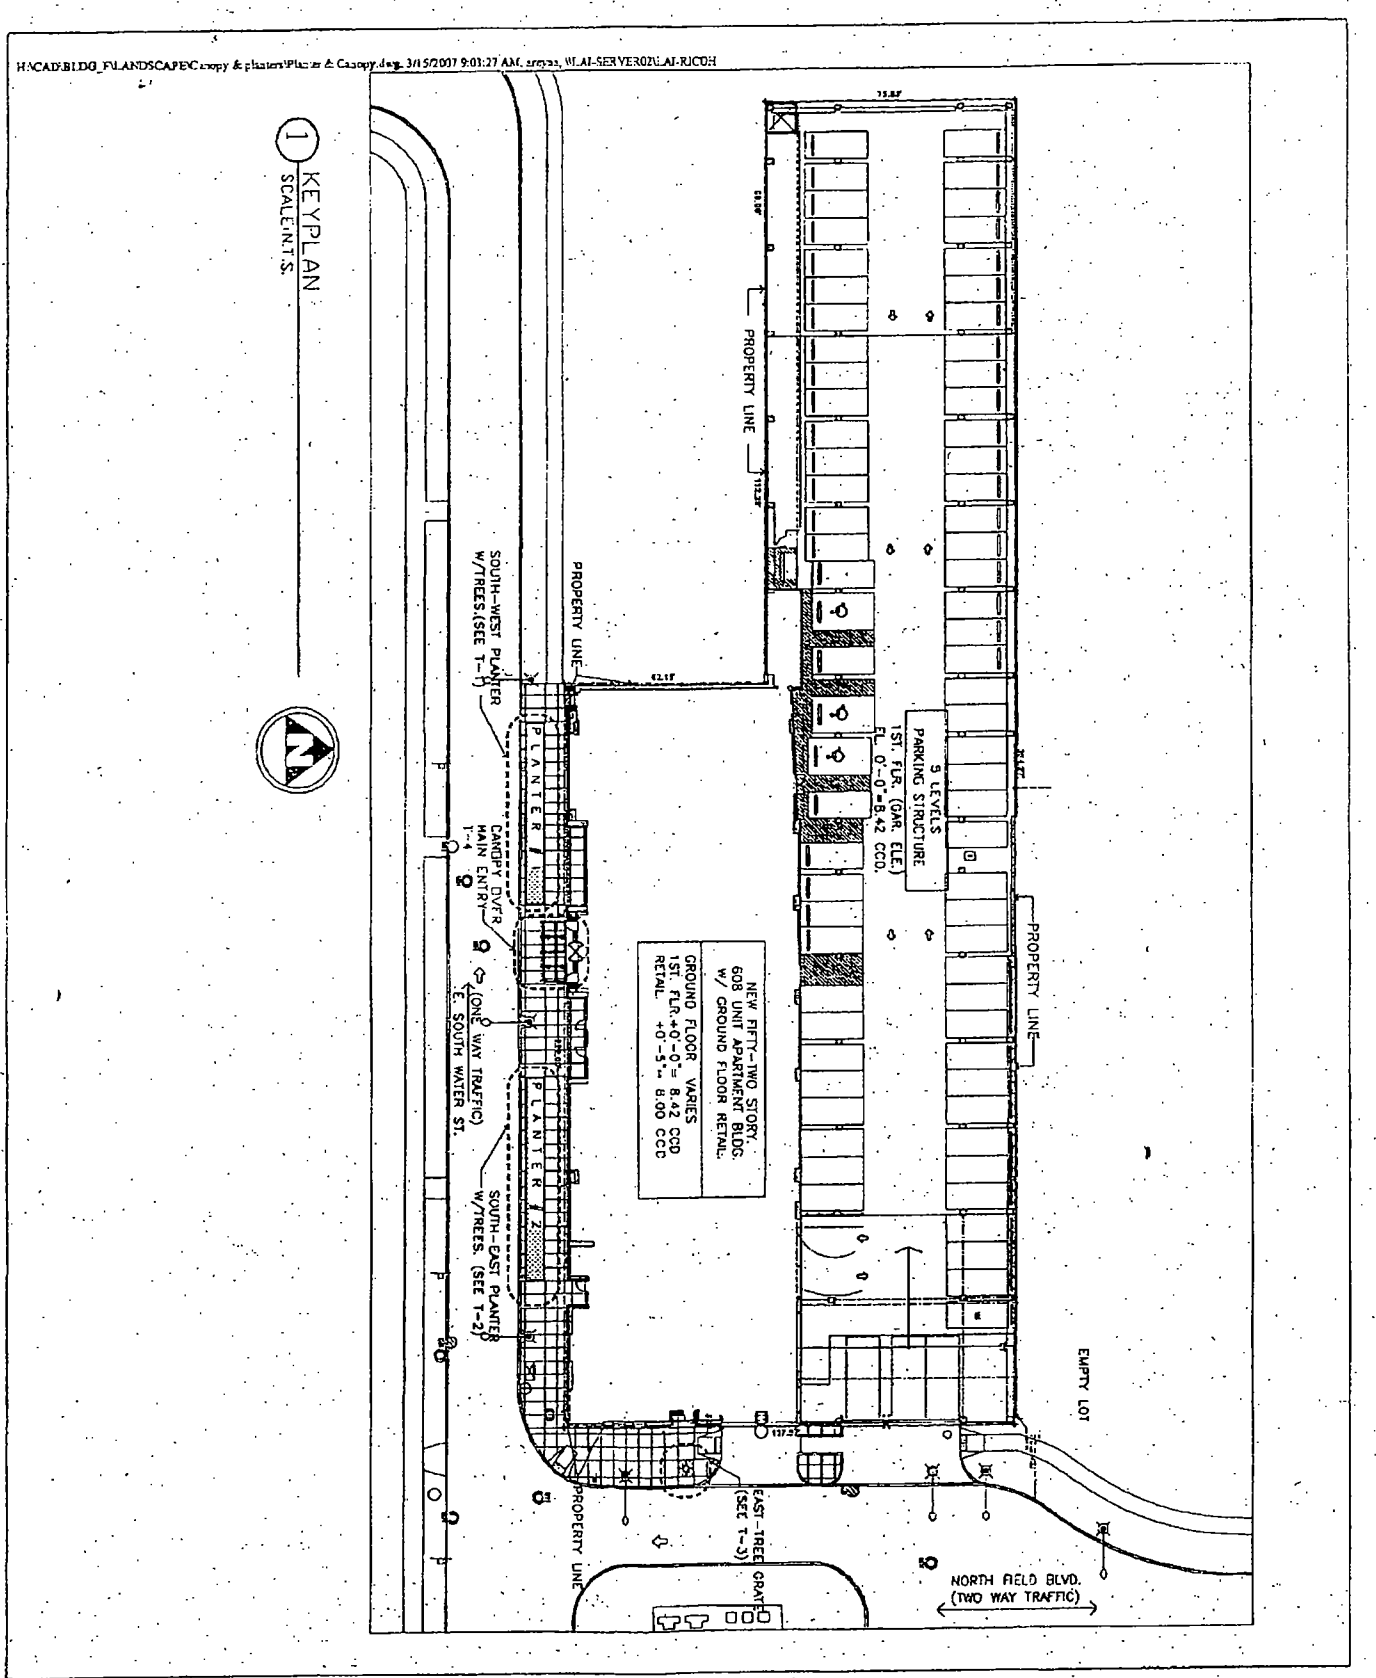

LOEWENBERG ARCHITECTS
303 E. Wacker Drive, Suite 2750
Chicago, Illinois 60601
phone: 312.440.9600
fax: 312.440.1422

DATE:	2007.03.08	SCALE:	AS NOTED
PROJECT:	THE TIDES	REFERENCE:	A1.00
PROJECT NO:	01120	PREPARED BY:	AR
DESCRIPTION:	KEYPLAN		

SKETCH NO: T-0

© 2005 LOEWENBERG + ASSOCIATES

City of Chicago

O2014-509

Office of the City Clerk

Document Tracking Sheet

Meeting Date:	1/15/2014
Sponsor(s):	Reilly (42)
Type:	Ordinance
Title:	Grant(s) of privilege in public way for 200 East Delaware Condo Assn. - fences
Committee(s) Assignment:	Committee on Transportation and Public Way

ORDINANCE
200 EAST DELAWARE CONDOMINIUM ASSOCIATION
Acct. No. 320432 - 1
Permit No. 1110053

Be It Ordained by the City Council of the City of Chicago:

SECTION 1. Permission and authority are hereby given and granted to 200 EAST DELAWARE CONDOMINIUM ASSOCIATION, upon the terms and subject to the conditions of this ordinance to maintain and use, as now constructed, two (2) Fence(s) on the public right-of-way for beautification purposes adjacent to its premises known as 200 E. Delaware Pl..

Said Fence(s) at E. Delaware measure(s):
One (1) at one hundred ten (110) feet in length, and thirty (30) feet in width for a total of three thousand three hundred (3300) square feet. Existing fencing is approximately two (2) feet in height.

One (1) at sixty-seven (67) feet in length, and twenty-one point five (21.5) feet in width for a total of one thousand four hundred forty point five (1440.5) square feet. Existing fencing is approximately two (2) feet in height.

The location of said privilege shall be as shown on prints kept on file with the Department of Business Affairs and Consumer Protection and the Office of the City Clerk.

Said privilege shall be constructed in accordance with plans and specifications approved by the Department of Transportation (Division of Project Development).

This grant of privilege in the public way shall be subject to the provisions of Section 10-28-015 and all other required provisions of the Municipal Code of Chicago.

The grantee shall pay to the City of Chicago as compensation for the privilege #1110053 herein granted the sum of zero ($.00) per annum in advance.


A 25% penalty will be added for payments received after due date.

The permit holder agrees to hold the City of Chicago harmless for any damage, relocation or replacement costs associated with damage, relocation or removal of private property caused by the City performing work in the public way.

Authority herein given and granted for a period of five (5) years from and after 07/09/2013.

Alderman _____

Brendan Reilly 42nd Ward

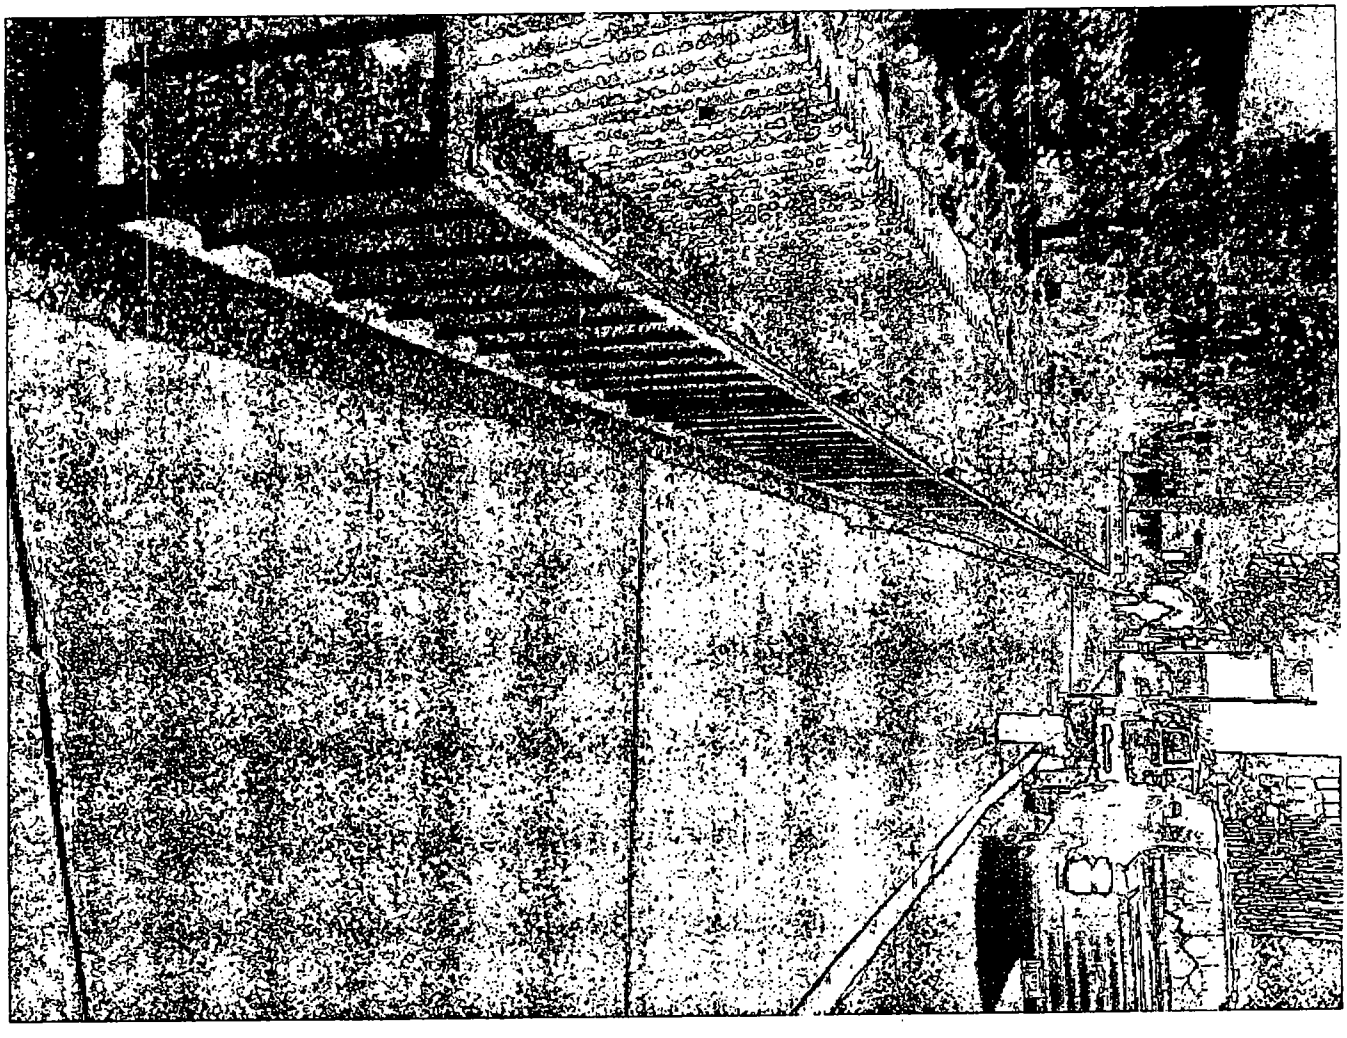

Looking East

City of Chicago

Office of the City Clerk

Document Tracking Sheet

O2014-510

Meeting Date:	1/15/2014
Sponsor(s):	Reilly (42)
Type:	Ordinance
Title:	Grant(s) of privilege in public way for Tishman Speyer
Committee(s) Assignment:	Committee on Transportation and Public Way

ORDINANCE
TISHMAN SPEYER
Acct. No. 324688 - 1
Permit No. 1108723

Be It Ordained by the City Council of the City of Chicago:

SECTION 1. Permission and authority are hereby given and granted to TISHMAN SPEYER, upon the terms and subject to the conditions of this ordinance to maintain and use, as now constructed, one (1) Column(s) on the public right-of-way adjacent to its premises known as 161 N. Clark St..

Said Column(s) at N. CLARK measure(s):
One (1) at four (4) feet in length, and point five (.5) feet in width for a total of two (2) square feet. Existing column enclosure which encroaches onto the public way is used to cover a building support column.

The location of said privilege shall be as shown on prints kept on file with the Department of Business Affairs and Consumer Protection and the Office of the City Clerk.

Said privilege shall be constructed in accordance with plans and specifications approved by the Department of Planning and Development and Department of Transportation (Division of Project Development).

This grant of privilege in the public way shall be subject to the provisions of Section 10-28-015 and all other required provisions of the Municipal Code of Chicago.

The grantee shall pay to the City of Chicago as compensation for the privilege #1108723 herein granted the sum of four hundred ($400.00) per annum in advance.

A 25% penalty will be added for payments received after due date.

The permit holder agrees to hold the City of Chicago harmless for any damage, relocation or replacement costs associated with damage, relocation or removal of private property caused by the City performing work in the public way.

Authority herein given and granted for a period of five (5) years from and after 07/09/2013.

Alderman _____

Brendan Reilly 42nd Ward

City of Chicago

O2014-512

Office of the City Clerk

Document Tracking Sheet

Meeting Date:	1/15/2014
Sponsor(s):	Reilly (42)
Type:	Ordinance
Title:	Grant(s) of privilege in public way for 200 East Delaware Condo Assn. - landscapings
Committee(s) Assignment:	Committee on Transportation and Public Way

ORDINANCE
200 EAST DELAWARE CONDOMINIUM ASSOCIATION
Acct. No. 320432 - 1
Permit No. 1110056

Be It Ordained by the City Council of the City of Chicago:

SECTION 1. Permission and authority are hereby given and granted to 200 EAST DELAWARE CONDOMINIUM ASSOCIATION, upon the terms and subject to the conditions of this ordinance to maintain and use, as now constructed, three (3) Planter(s) on the public right-of-way for beautification purposes adjacent to its premises known as 200 E. Delaware Pl..

Said Planter(s) at N. Seneca Street measure(s):
One (1) at two point two five (2.25) feet in length, and six (6) feet in width for a total of thirteen point five (13.5) square feet.
Two (2) at two point seven five (2.75) feet in length, and six point two five (6.25) feet in width for a total of thirty-four point three eight (34.38) square feet.

Grantee must allow the required clear and unobstructed space for pedestrian passage at all times per rules and regulations approved by the Department of Transportation.

The location of said privilege shall be as shown on prints kept on file with the Department of Business Affairs and Consumer Protection and the Office of the City Clerk.

Said privilege shall be constructed in accordance with plans and specifications approved by the Department of Planning and Development and Department of Transportation (Division of Project Development).

This grant of privilege in the public way shall be subject to the provisions of Section 10-28-015 and all other required provisions of the Municipal Code of Chicago.

The grantee shall pay to the City of Chicago as compensation for the privilege #1110056 herein granted the sum of zero ($.00) per annum in advance.

A 25% penalty will be added for payments received after due date.


The permit holder agrees to hold the City of Chicago harmless for any damage, relocation or replacement costs associated with damage, relocation or removal of private property caused by the City performing work in the public way.

Authority herein given and granted for a period of five (5) years from and after 12/17/2013.

Alderman _____

Brendan Reilly 42nd Ward

(Page 2 of 5)

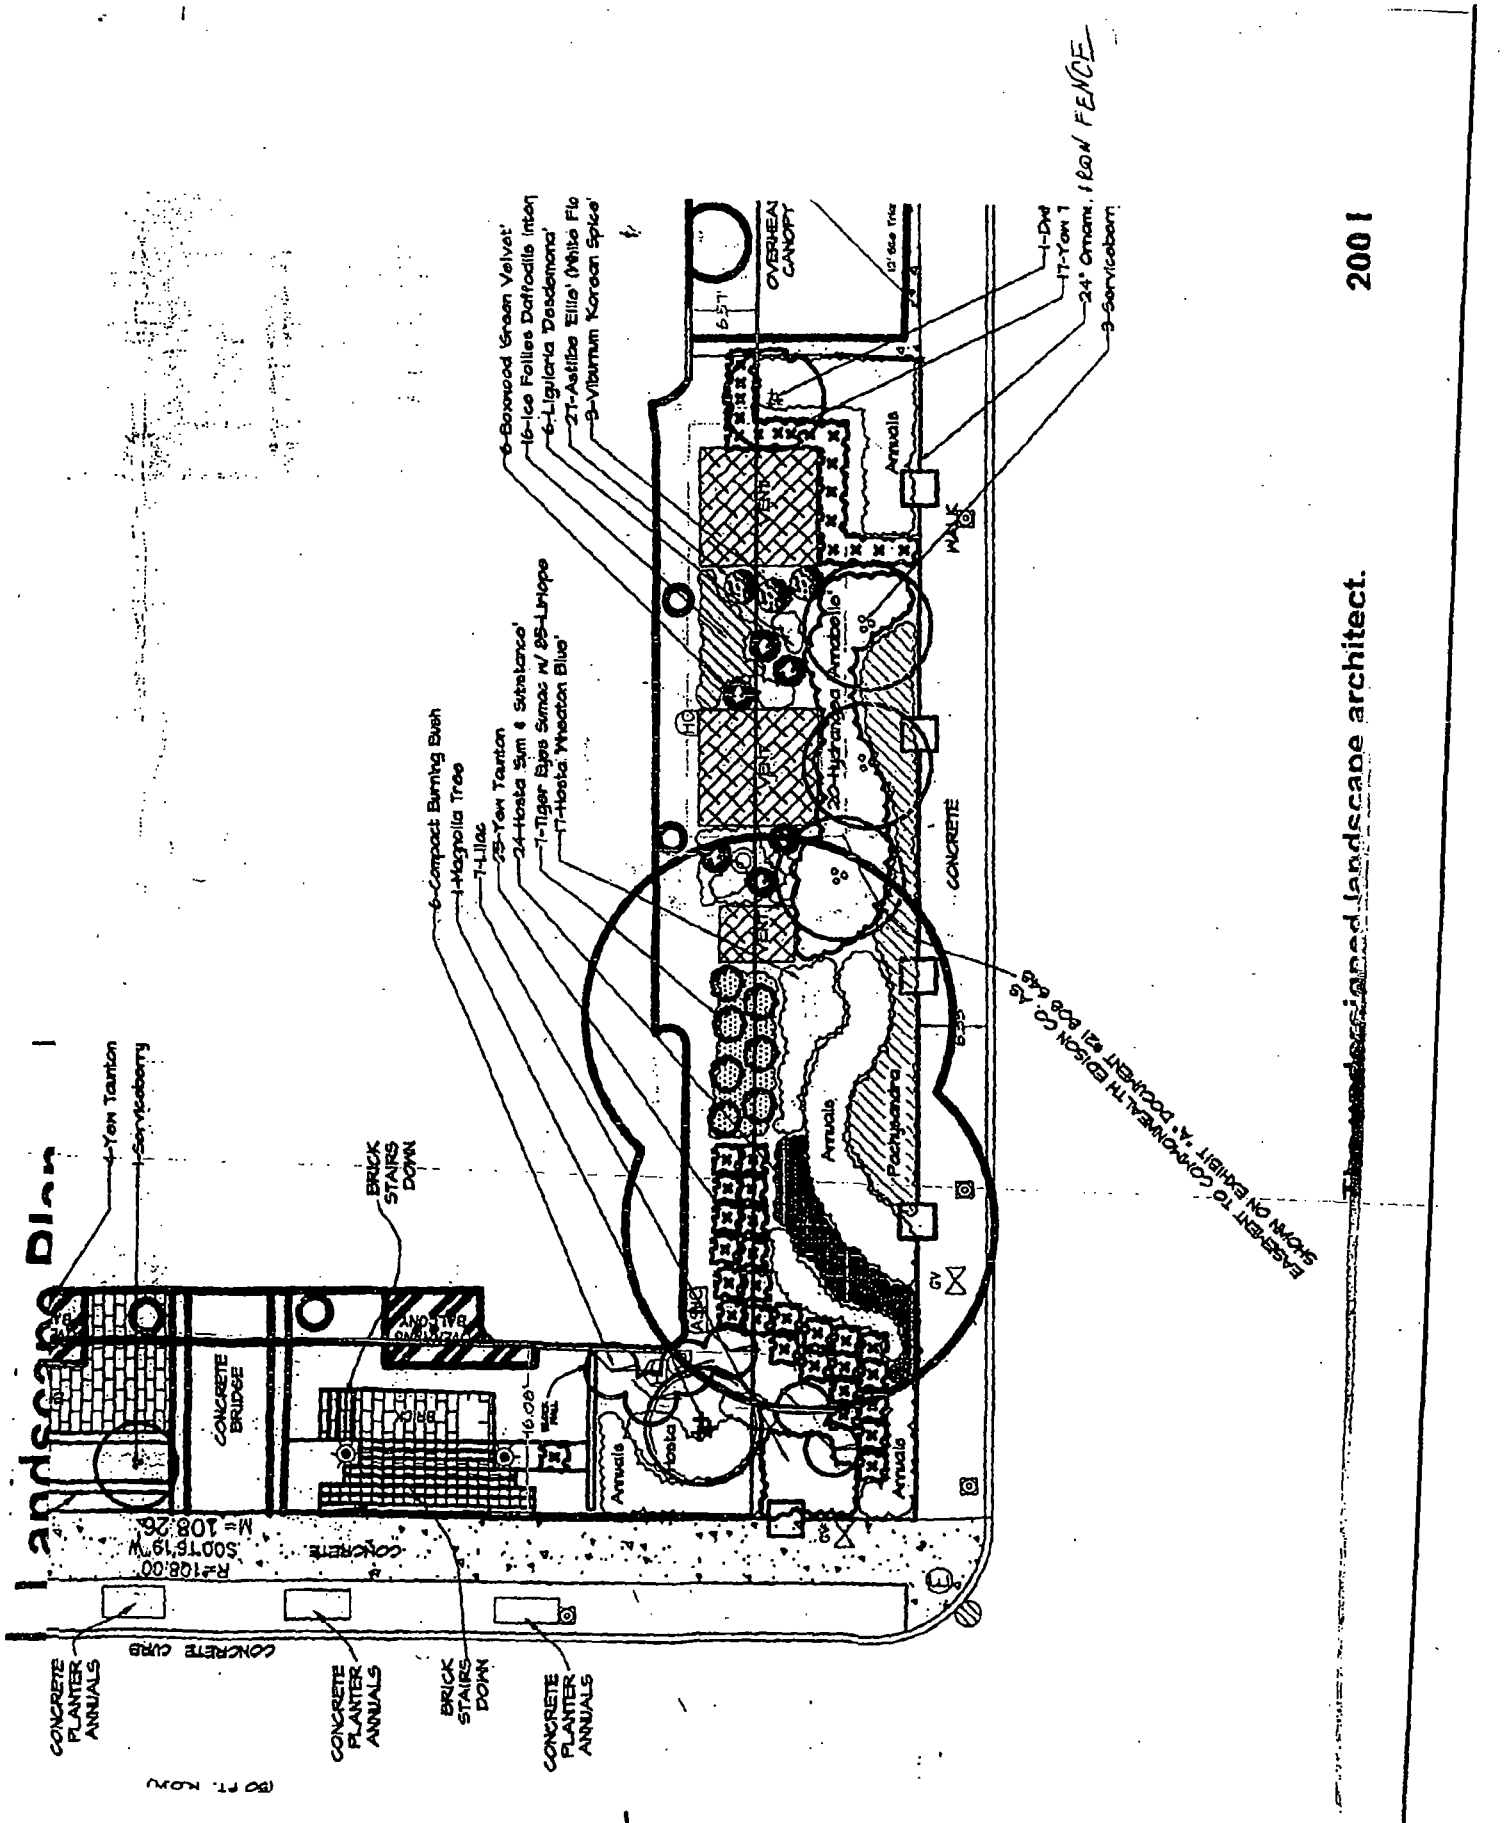
Landscape Plan
4-Yew Taunton
1-Serviceberry
BRICK STAIRS DOWN
CONCRETE BRIDGE
CONCRETE
R=108.00'
S00°16'19"W
M=108.26'
CONCRETE CURB
CONCRETE PLANTER ANNUALS
CONCRETE PLANTER ANNUALS
BRICK STAIRS DOWN
CONCRETE PLANTER ANNUALS
6-Compact Burning Bush
1-Magnolia Tree
7-Lilac
25-Yew Taunton
24-Hosta Sum & Substance'
7-Tiger Eyes Sumac w/ 85-Liriope
17-Hosta 'Wheaton Blue'
6-Boxwood 'Green Velvet'
16-Ice Follies Daffodils inter
6-Ligularia 'Desdemona'
21-Astilbe 'Ellie' (White Flo
9-Viburnum Korean Spice'
OVERHEAD CANOPY
1-Dwf
17-Yew T
24" Ornam. IRON FENCE
3-Serviceberry
Annuals
WALK
Arnbella'
CONCRETE
Annuals
Pachysandra
Annuals
Annuals
EASEMENT TO COMMONWEALTH EDISON CO. AS SHOWN ON EXHIBIT "A" DOCUMENT #21 808 648
200 I

City of Chicago

O2014-514

Office of the City Clerk

Document Tracking Sheet

Meeting Date:	1/15/2014
Sponsor(s):	Reilly (42)
Type:	Ordinance
Title:	Grant(s) of privilege in public way for 200 East Delaware Condo Assn. - planters
Committee(s) Assignment:	Committee on Transportation and Public Way

ORDINANCE
200 EAST DELAWARE CONDOMINIUM ASSOCIATION
Acct. No. 320432 - 1
Permit No. 1110054

Be It Ordained by the City Council of the City of Chicago:

SECTION 1. Permission and authority are hereby given and granted to 200 EAST DELAWARE CONDOMINIUM ASSOCIATION, upon the terms and subject to the conditions of this ordinance to maintain and use, as now constructed, two (2) Landscaping(s) on the public right-of-way for beautification purposes adjacent to its premises known as 200 E. Delaware Pl..

Said Landscaping(s) at E. Delaware measure(s):
One (1) at one hundred ten (110) feet in length, and thirty (30) feet in width for a total of three thousand three hundred (3300) square feet.
One (1) at sixty-seven (67) feet in length, and twenty-one point five (21.5) feet in width for a total of one thousand four hundred forty point five (1440.5) square feet.

The location of said privilege shall be as shown on prints kept on file with the Department of Business Affairs and Consumer Protection and the Office of the City Clerk.

Said privilege shall be constructed in accordance with plans and specifications approved by the Department of Planning and Development and Department of Transportation (Division of Project Development).

This grant of privilege in the public way shall be subject to the provisions of Section 10-28-015 and all other required provisions of the Municipal Code of Chicago.

The grantee shall pay to the City of Chicago as compensation for the privilege #1110054 herein granted the sum of zero ($.00) per annum in advance.


A 25% penalty will be added for payments received after due date.

The permit holder agrees to hold the City of Chicago harmless for any damage, relocation or replacement costs associated with damage, relocation or removal of private property caused by the City performing work in the public way.

Authority herein given and granted for a period of five (5) years from and after 07/09/2013.

Alderman _____

Brendan Reilly 42nd Ward

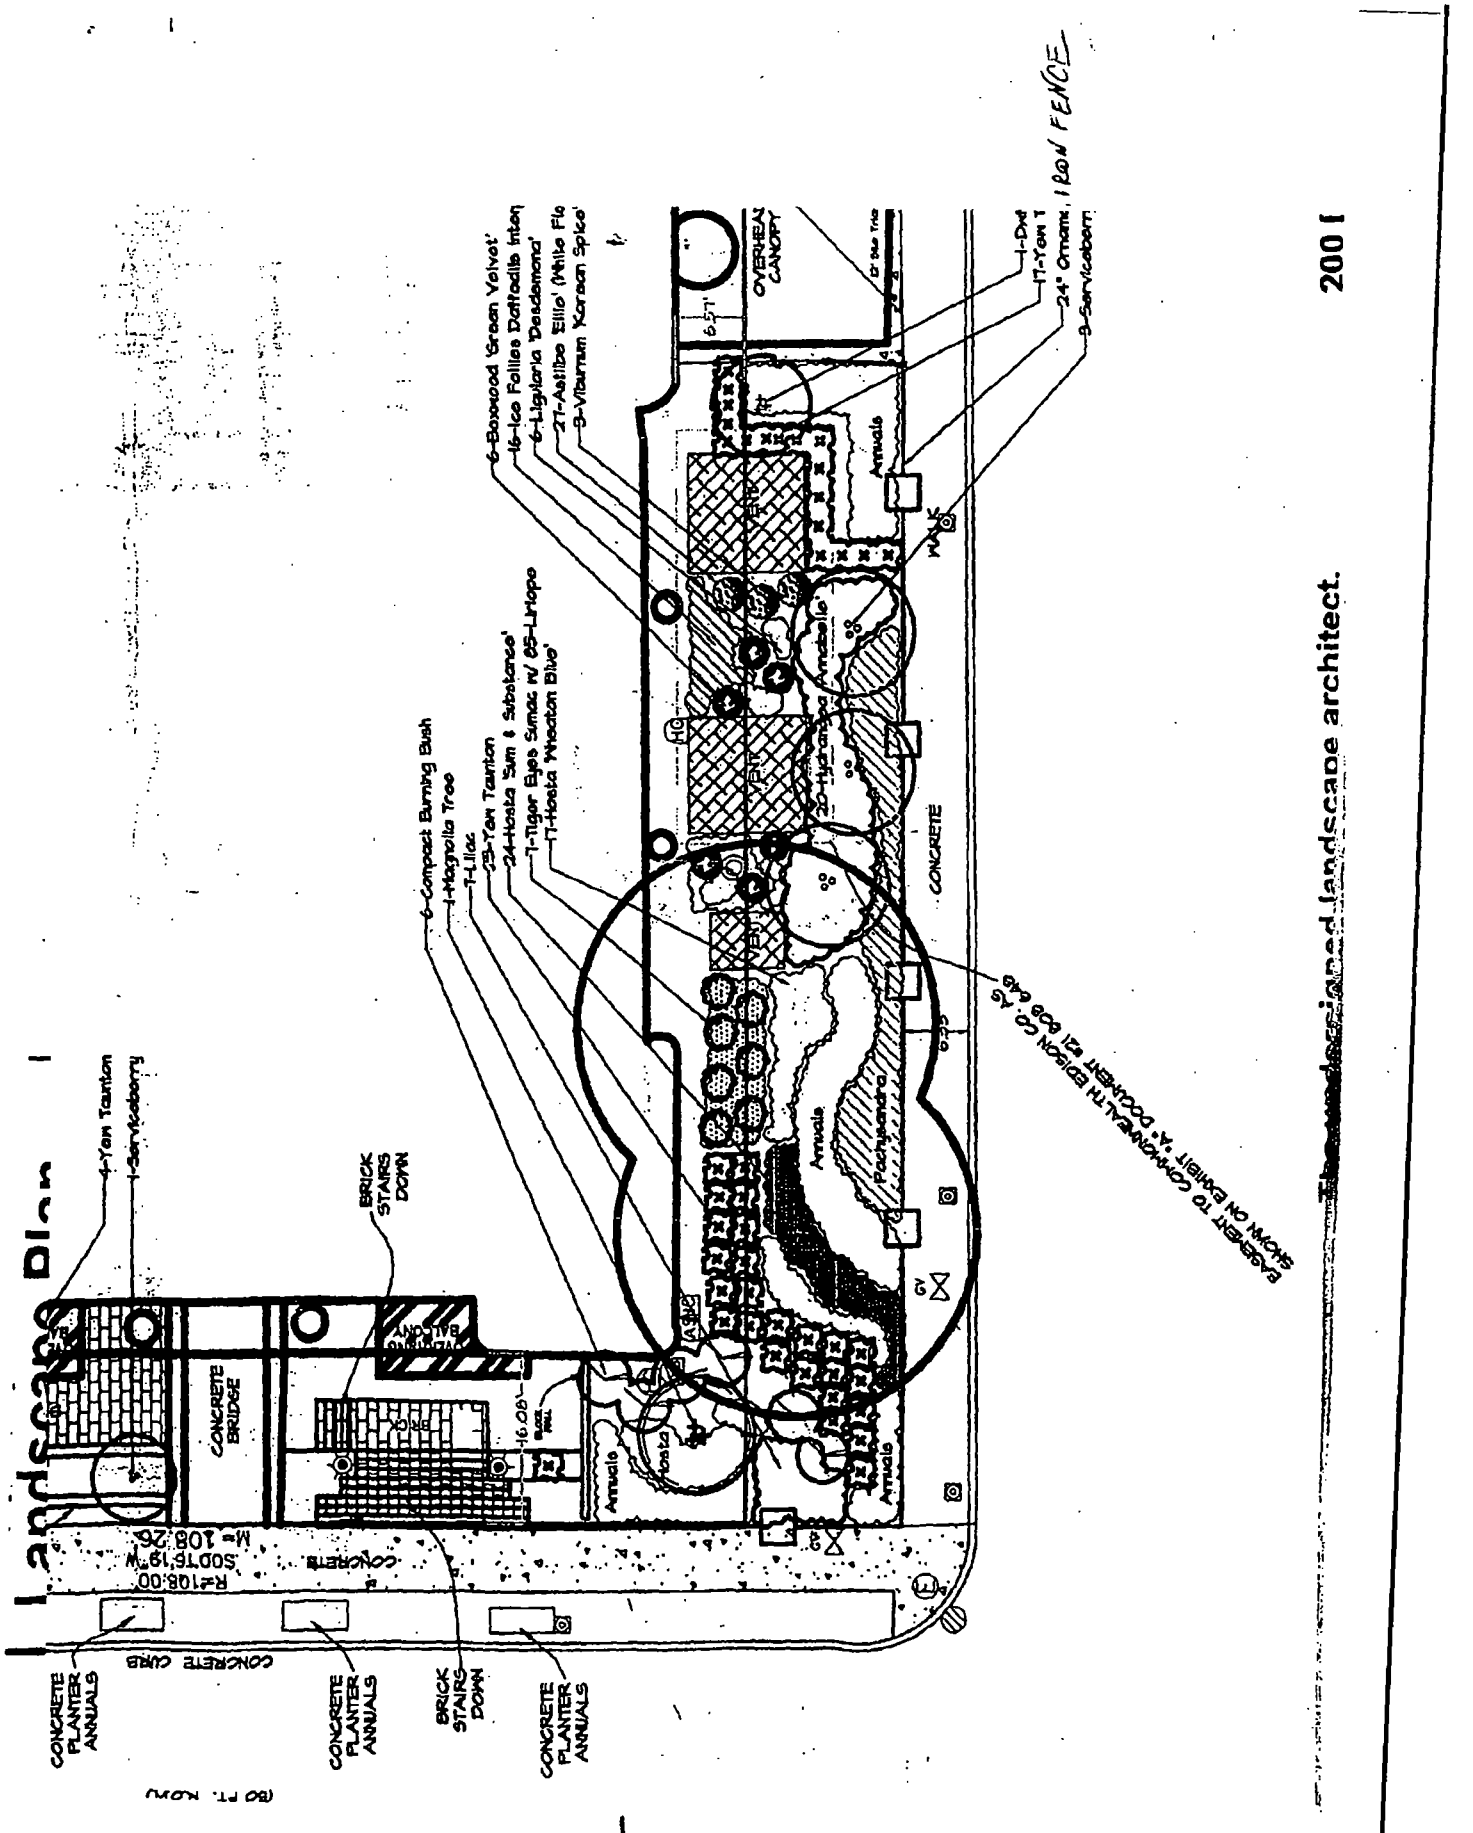
Landscape Plan
6-Boxwood 'Green Velvet'
16-Ice Follies Daffodils Inter
6-Ligularia 'Desdemona'
21-Astilbe 'Ellie' (White Flo
3-Viburnum Korean Spice'
6-Compact Burning Bush
1-Magnolia Tree
1-Lilac
23-Yew Taunton
24-Hosta 'Sun & Substance'
1-Tiger Eyes Sumac w/ 85-Liriope
17-Hosta 'Wheaton Blue'
4-Yew Taunton
1-Serviceberry
OVERHEAD CANOPY
1-Dwf
17-Yew T
24" Ornam.
9-Serviceberr
Annuals
Pachysandra
CONCRETE
CONCRETE BRIDGE
BRICK STAIRS DOWN
BALCONY
CONCRETE CURB
CONCRETE PLANTER ANNUALS
BRICK STAIRS DOWN
CONCRETE PLANTER ANNUALS
CONCRETE PLANTER ANNUALS
R=108.00'
S00°16'19"W
M= 108.26'
16.08'
EASEMENT TO CONSUMERS ENERGY CO. AS SHOWN ON EXHIBIT "A" DOCUMENT #1 609 #48
FENCE
200 f
The proposed landscape architect.

City of Chicago

O2014-515

Office of the City Clerk

Document Tracking Sheet

Meeting Date:	1/15/2014
Sponsor(s):	Reilly (42)
Type:	Ordinance
Title:	Grant(s) of privilege in public way for Tokyo Lunch Boxes & Catering
Committee(s) Assignment:	Committee on Transportation and Public Way

ORDINANCE
TOKYO LUNCH BOXES & CATERING
Acct. No. 23343 - 2
Permit No. 1110013

Be It Ordained by the City Council of the City of Chicago:

SECTION 1. Permission and authority are hereby given and granted to TOKYO LUNCH BOXES & CATERING, upon the terms and subject to the conditions of this ordinance to maintain and use one (1) sign(s) projecting over the public right-of-way attached to its premises known as 37 N. Wells St..

Said sign structure(s) measures as follows; along N. WELLS:
One (1) at four (4) feet in length, two (2) feet in height and ten (10) feet above grade level.

The location of said privilege shall be as shown on prints kept on file with the Department of Business Affairs and Consumer Protection and the Office of the City Clerk.

Said privilege shall be constructed in accordance with plans and specifications approved by the Department of Transportation (Division of Project Development) and Zoning Department - Signs.

This grant of privilege in the public way shall be subject to the provisions of Section 10-28-015 and all other required provisions of the Municipal Code of Chicago.

The grantee shall pay to the City of Chicago as compensation for the privilege #1110013 herein granted the sum of one hundred ($100.00) per annum in advance.

A 25% penalty will be added for payments received after due date.


The permit holder agrees to hold the City of Chicago harmless for any damage, relocation or replacement costs associated with damage, relocation or removal of private property caused by the City performing work in the public way.

Authority herein given and granted for a period of five (5) years from and after 11/19/2013.

Alderman _____

Brendan Reilly 42nd Ward

SIDE VIEW

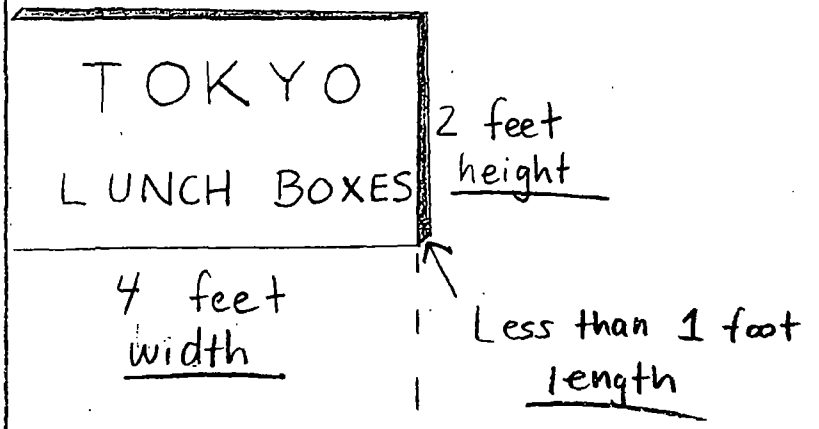

Building

10 feet height from side walk

SIDEWALK

City of Chicago

O2014-516

Office of the City Clerk

Document Tracking Sheet

Meeting Date:	1/15/2014
Sponsor(s):	Reilly (42)
Type:	Ordinance
Title:	Grant(s) of privilege in public way for 218-226 South Wabash LLC
Committee(s) Assignment:	Committee on Transportation and Public Way

ORDINANCE
218-226 SOUTH WABASH LLC.
Acct. No. 218935 - 2
Permit No. 1110055

Be It Ordained by the City Council of the City of Chicago:

SECTION 1. Permission and authority are hereby given and granted to 218-226 SOUTH WABASH LLC., upon the terms and subject to the conditions of this ordinance to maintain and use, as now constructed, one (1) Fire Escape(s) projecting over the public right-of-way adjacent to its premises known as 226 S. Wabash Ave..

Said Fire Escape(s) at S. WABASH ALLEY measure(s):
One (1) at sixteen (16) feet in length, and six point five (6.5) feet in width for a total of one hundred four (104) square feet.

The location of said privilege shall be as shown on prints kept on file with the Department of Business Affairs and Consumer Protection and the Office of the City Clerk.

Said privilege shall be constructed in accordance with plans and specifications approved by the Department of Transportation (Division of Project Development).

This grant of privilege in the public way shall be subject to the provisions of Section 10-28-015 and all other required provisions of the Municipal Code of Chicago.

The grantee shall pay to the City of Chicago as compensation for the privilege #1110055 herein granted the sum of four hundred ($400.00) per annum in advance.


A 25% penalty will be added for payments received after due date.

The permit holder agrees to hold the City of Chicago harmless for any damage, relocation or replacement costs associated with damage, relocation or removal of private property caused by the City performing work in the public way.

Authority herein given and granted for a period of five (5) years from and after 11/19/2013.

Alderman _____

Brendan Reilly 42nd Ward

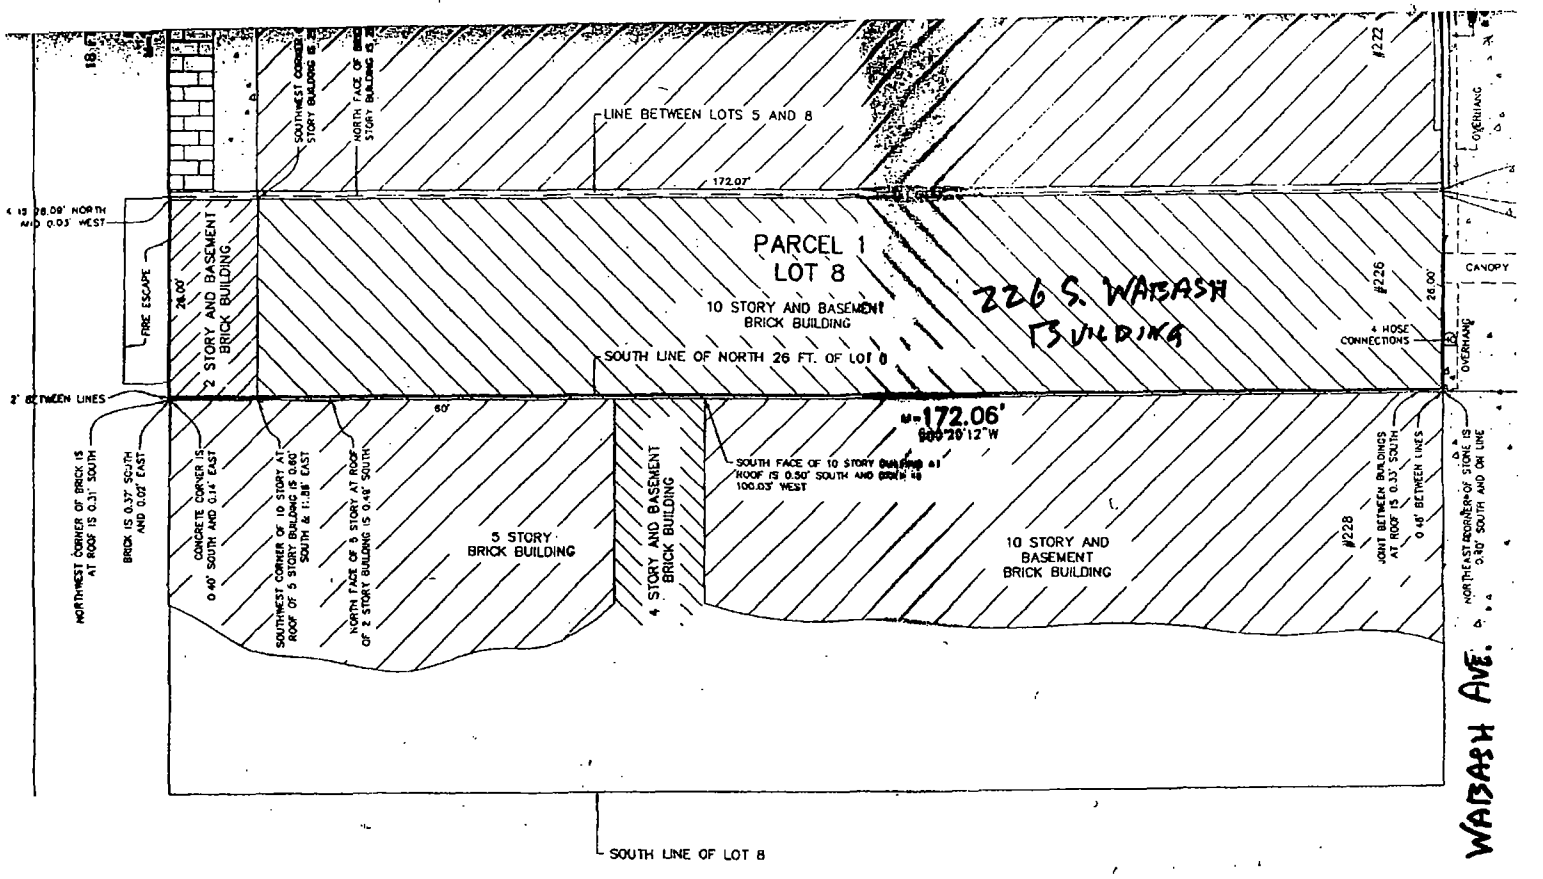

E. JACKSON BLVD.

City of Chicago

O2014-518

Office of the City Clerk

Document Tracking Sheet

Meeting Date:	1/15/2014
Sponsor(s):	Reilly (42)
Type:	Ordinance
Title:	Grant(s) of privilege in public way for UPS Store, The
Committee(s) Assignment:	Committee on Transportation and Public Way

ORDINANCE
THE UPS STORE
Acct. No. 296630 - 1
Permit No. 1110178

Be It Ordained by the City Council of the City of Chicago:

SECTION 1. Permission and authority are hereby given and granted to THE UPS STORE, upon the terms and subject to the conditions of this ordinance to maintain and use one (1) sign(s) projecting over the public right-of-way attached to its premises known as 207 E. Ohio St..

Said sign structure(s) measures as follows; along e. oHIO:
One (1) at three point five (3.5) feet in length, three point five (3.5) feet in height and nine (9) feet above grade level.

The location of said privilege shall be as shown on prints kept on file with the Department of Business Affairs and Consumer Protection and the Office of the City Clerk.

Said privilege shall be constructed in accordance with plans and specifications approved by the Department of Transportation (Division of Project Development) and Zoning Department - Signs.

This grant of privilege in the public way shall be subject to the provisions of Section 10-28-015 and all other required provisions of the Municipal Code of Chicago.

The grantee shall pay to the City of Chicago as compensation for the privilege #1110178 herein granted the sum of one hundred ($100.00) per annum in advance.


A 25% penalty will be added for payments received after due date.

The permit holder agrees to hold the City of Chicago harmless for any damage, relocation or replacement costs associated with damage, relocation or removal of private property caused by the City performing work in the public way.

Authority herein given and granted for a period of five (5) years from and after 11/19/2013.

Alderman _____

Brendan Reilly 42nd Ward

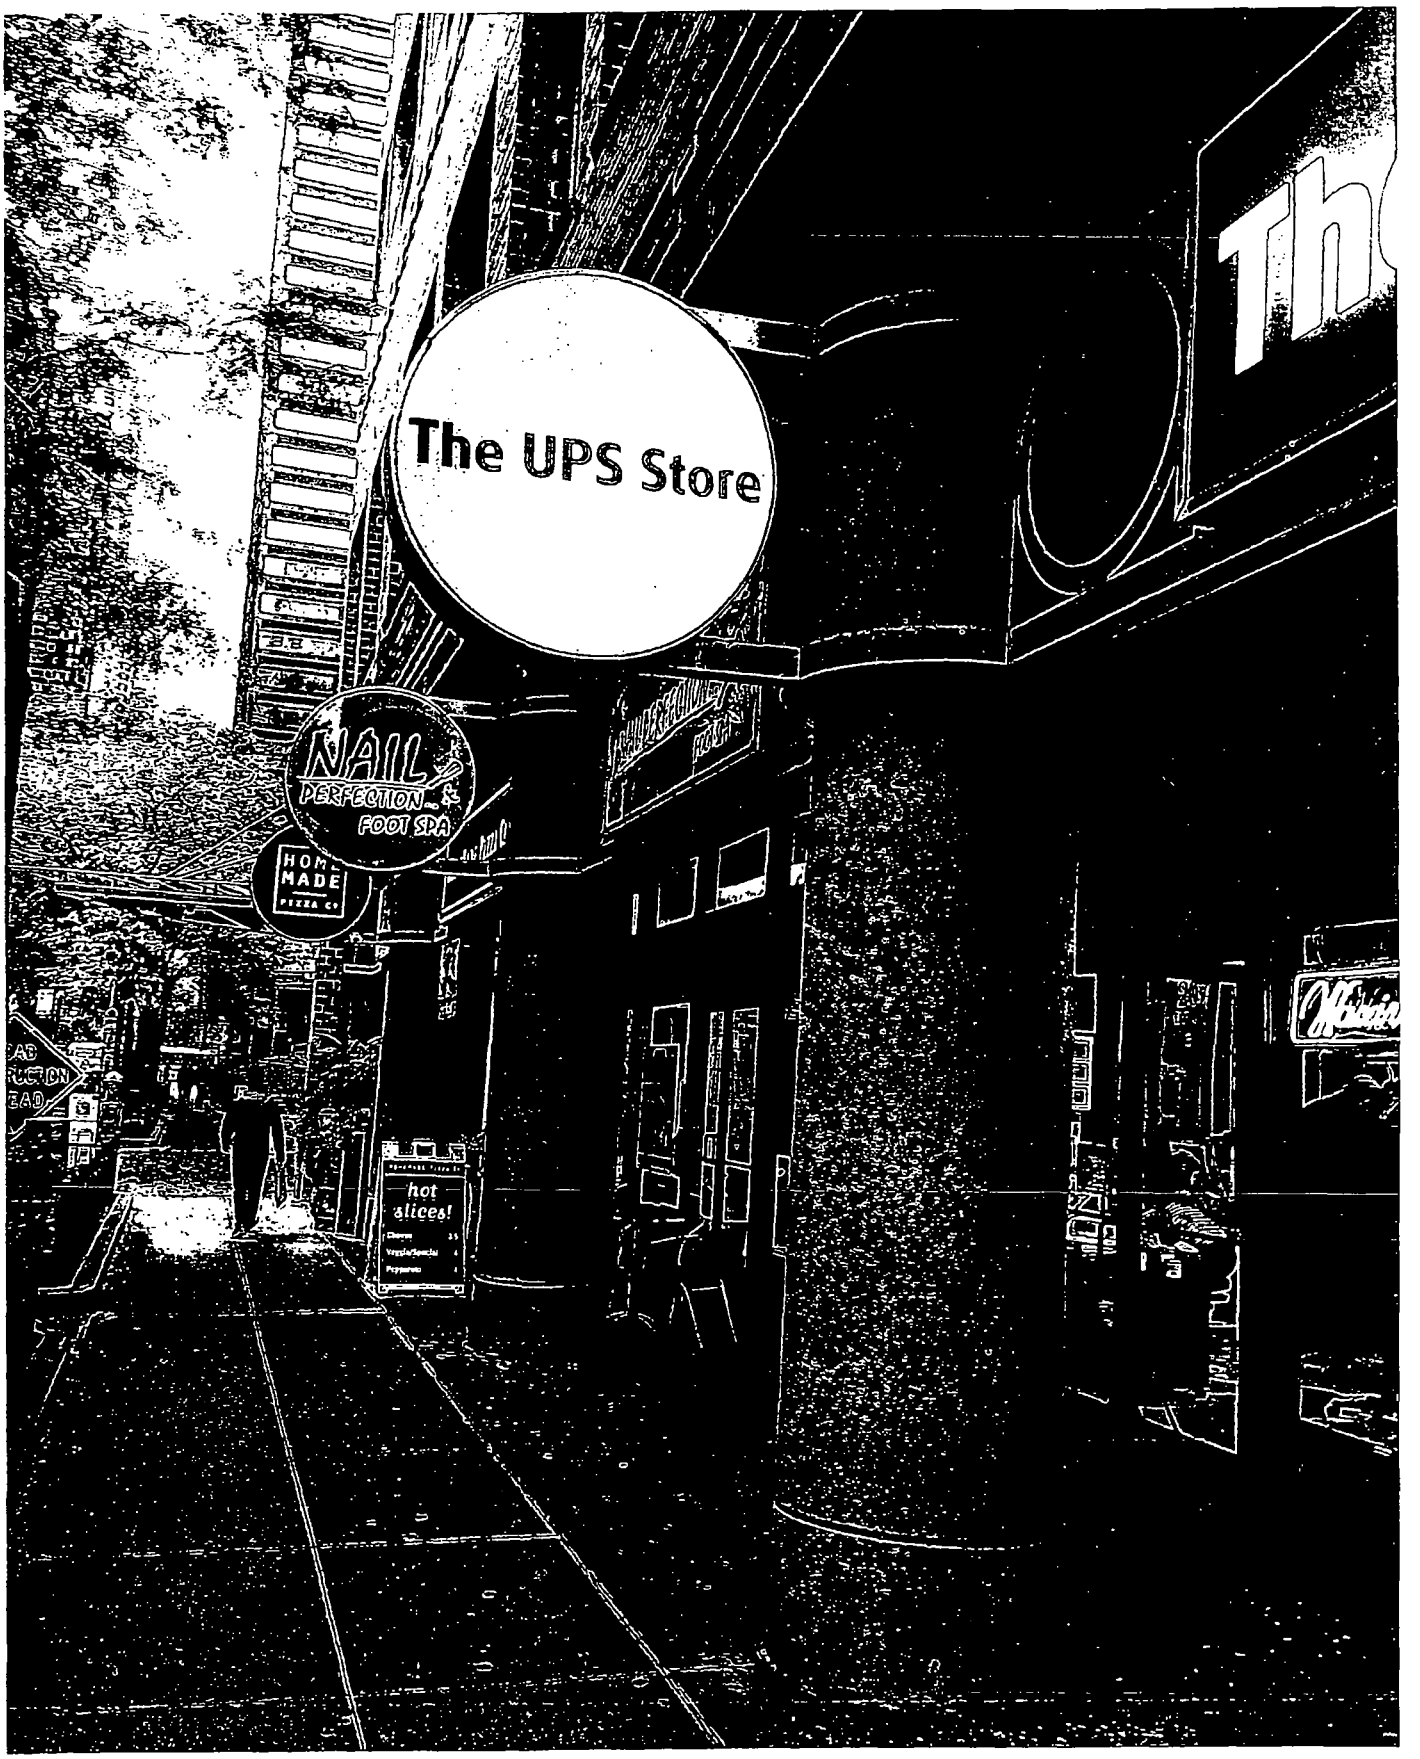
The UPS Store
NAIL
PERFECTION
FOOT SPA
HOME MADE
PIZZA Co
hot slices!

City of Chicago

O2014-519

Office of the City Clerk

Document Tracking Sheet

Meeting Date:	1/15/2014
Sponsor(s):	Reilly (42)
Type:	Ordinance
Title:	Grant(s) of privilege in public way for 314 West Superior Limited Partnership
Committee(s) Assignment:	Committee on Transportation and Public Way

ORDINANCE
314 WEST SUPERIOR LIMITED PARTNERSHIP
Acct. No. 88350 - 2
Permit No. 1110191

Be It Ordained by the City Council of the City of Chicago:

SECTION 1. Permission and authority are hereby given and granted to 314 WEST SUPERIOR LIMITED PARTNERSHIP, upon the terms and subject to the conditions of this ordinance to maintain and use, as now constructed, one (1) Entrance Enclosure(s) on the public right-of-way adjacent to its premises known as 314 W. Superior St..

Said Entrance Enclosure(s) at W. SUPERIOR ST measure(s):
One (1) at sixteen (16) feet in length, and five (5) feet in width for a total of eighty (80) square feet.

The location of said privilege shall be as shown on prints kept on file with the Department of Business Affairs and Consumer Protection and the Office of the City Clerk.

Said privilege shall be constructed in accordance with plans and specifications approved by the Department of Planning and Development and Department of Transportation (Division of Project Development).

This grant of privilege in the public way shall be subject to the provisions of Section 10-28-015 and all other required provisions of the Municipal Code of Chicago.

The grantee shall pay to the City of Chicago as compensation for the privilege #1110191 herein granted the sum of six hundred fifty-three ($653.00) per annum in advance.

A 25% penalty will be added for payments received after due date.

The permit holder agrees to hold the City of Chicago harmless for any damage, relocation or replacement costs associated with damage, relocation or removal of private property caused by the City performing work in the public way.

Authority herein given and granted for a period of five (5) years from and after 11/19/2013.

Alderman _____

Brendan Reilly 42nd Ward



ui	314 West Superior Street Chicago, Illinois		Rentable SF:		Plan Scale: N.T.S.
	Leased & Managed by: Urban Innovations, Ltd.	South Elevation			

City of Chicago

O2014-520

Office of the City Clerk

Document Tracking Sheet

Meeting Date:	1/15/2014
Sponsor(s):	Reilly (42)
Type:	Ordinance
Title:	Grant(s) of privilege in public way for Vineyard Vines Retail LLC
Committee(s) Assignment:	Committee on Transportation and Public Way

ORDINANCE
Vineyard Vines Retail LLC
Acct. No. 385365 - 1
Permit No. 1109294

Be It Ordained by the City Council of the City of Chicago:

SECTION 1. Permission and authority are hereby given and granted to Vineyard Vines Retail LLC, upon the terms and subject to the conditions of this ordinance to maintain and use one (1) sign(s) projecting over the public right-of-way attached to its premises known as 540 N. Michigan Ave..

Said sign structure(s) measures as follows; along N. Michigan Avenue:
One (1) at eleven point six seven (11.67) feet in length, one point eight three (1.83) feet in height and nine (9) feet above grade level.

The location of said privilege shall be as shown on prints kept on file with the Department of Business Affairs and Consumer Protection and the Office of the City Clerk.

Said privilege shall be constructed in accordance with plans and specifications approved by the Department of Transportation (Division of Project Development) and Zoning Department - Signs.

This grant of privilege in the public way shall be subject to the provisions of Section 10-28-015 and all other required provisions of the Municipal Code of Chicago.

The grantee shall pay to the City of Chicago as compensation for the privilege #1109294 herein granted the sum of one hundred ($100.00) per annum in advance.


A 25% penalty will be added for payments received after due date.

The permit holder agrees to hold the City of Chicago harmless for any damage, relocation or replacement costs associated with damage, relocation or removal of private property caused by the City performing work in the public way.

Authority herein given and granted for a period of five (5) years from and after Date of Passage.

Alderman _____

Brendan Reilly 42nd Ward

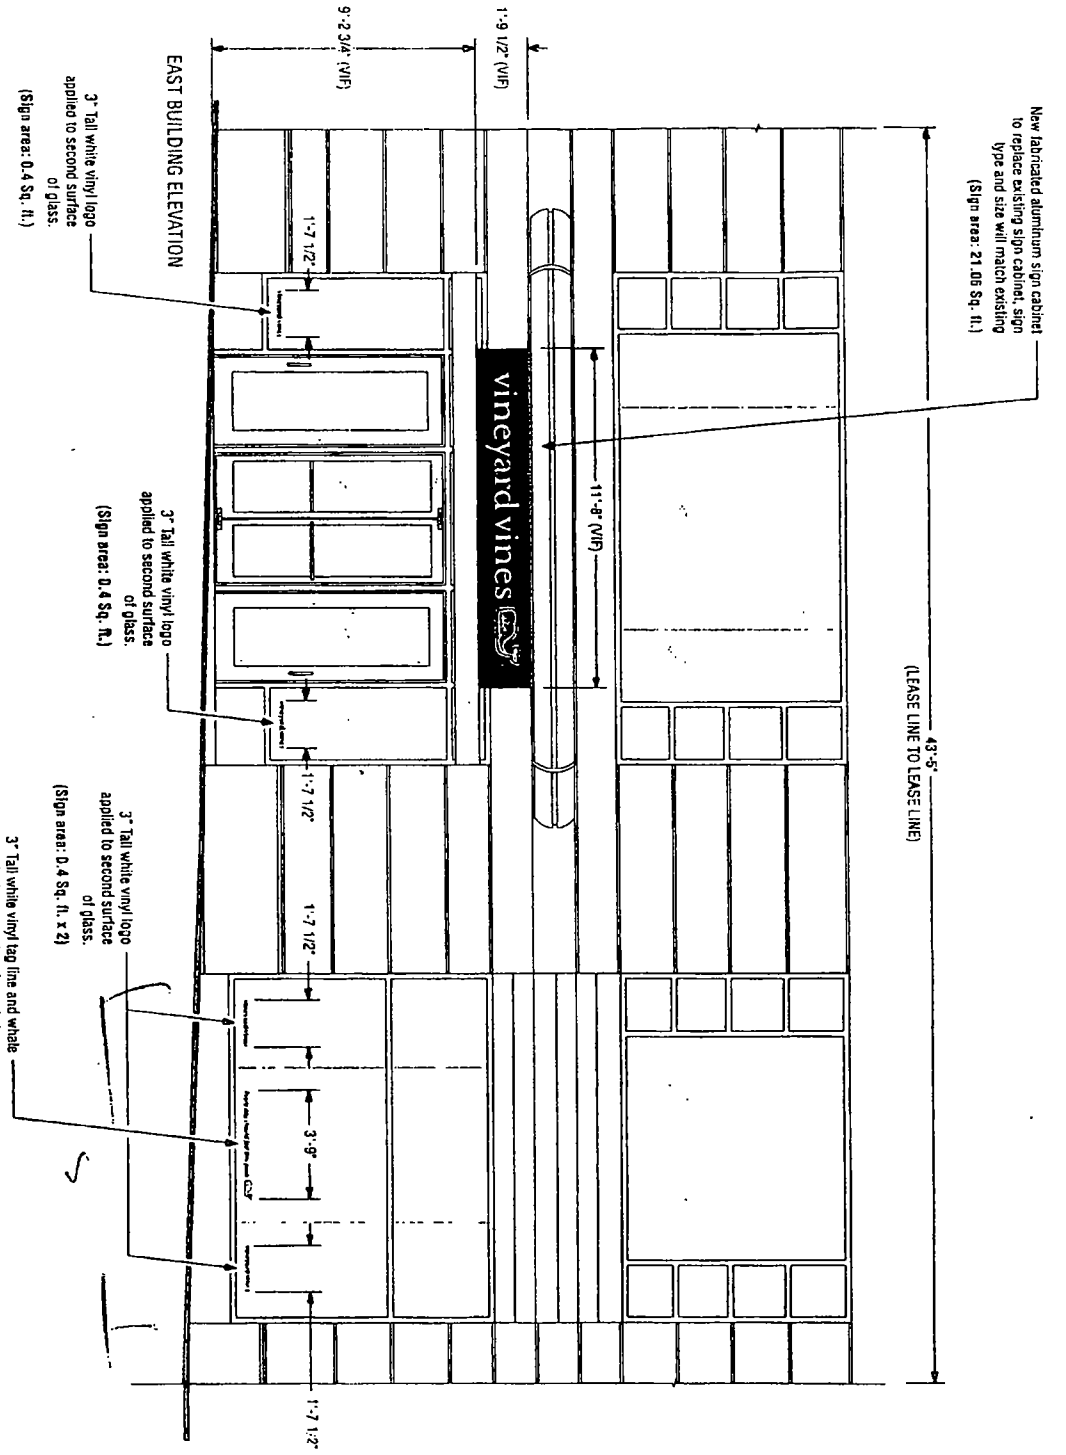

EAST BUILDING ELEVATION

Vineyard Vines
540 North Michigan Ave.
Chicago, IL
60611

Revised 8/7/13

1/4" = 1'-0"

Cary Llewelyn

imagefactor
28005 Avenue Penn
Valencia, California
91355
t. 661.295.0624
f. 661.295.0628
imagefactor.com
CONSULTATION
DESIGN
FABRICATION

City of Chicago

O2014-521

Office of the City Clerk

Document Tracking Sheet

Meeting Date:	1/15/2014
Sponsor(s):	Reilly (42)
Type:	Ordinance
Title:	Grant(s) of privilege in public way for 712 North Dearborn LLC - cornice
Committee(s) Assignment:	Committee on Transportation and Public Way

ORDINANCE
712 NORTH DEARBORN, LLC
Acct. No. 337957 - 1
Permit No. 1109852

Be It Ordained by the City Council of the City of Chicago:

SECTION 1. Permission and authority are hereby given and granted to 712 NORTH DEARBORN, LLC, upon the terms and subject to the conditions of this ordinance to maintain and use, as now constructed, one (1) Cornice(s) projecting over the public right-of-way adjacent to its premises known as 712 N. Dearborn St..

Said Cornice(s) at N. Dearborn measure(s):
One (1) at thirty-nine (39) feet in length, and two (2) feet in width for a total of seventy-eight (78) square feet. Existing cornice is approximately ten (10) feet above grade level.

The location of said privilege shall be as shown on prints kept on file with the Department of Business Affairs and Consumer Protection and the Office of the City Clerk.

Said privilege shall be constructed in accordance with plans and specifications approved by the Department of Transportation (Division of Project Development).

This grant of privilege in the public way shall be subject to the provisions of Section 10-28-015 and all other required provisions of the Municipal Code of Chicago.

The grantee shall pay to the City of Chicago as compensation for the privilege #1109852 herein granted the sum of four hundred ($400.00) per annum in advance.


A 25% penalty will be added for payments received after due date.

The permit holder agrees to hold the City of Chicago harmless for any damage, relocation or replacement costs associated with damage, relocation or removal of private property caused by the City performing work in the public way.

Authority herein given and granted for a period of five (5) years from and after 12/17/2013.

Alderman _____

Brendan Reilly 42nd Ward

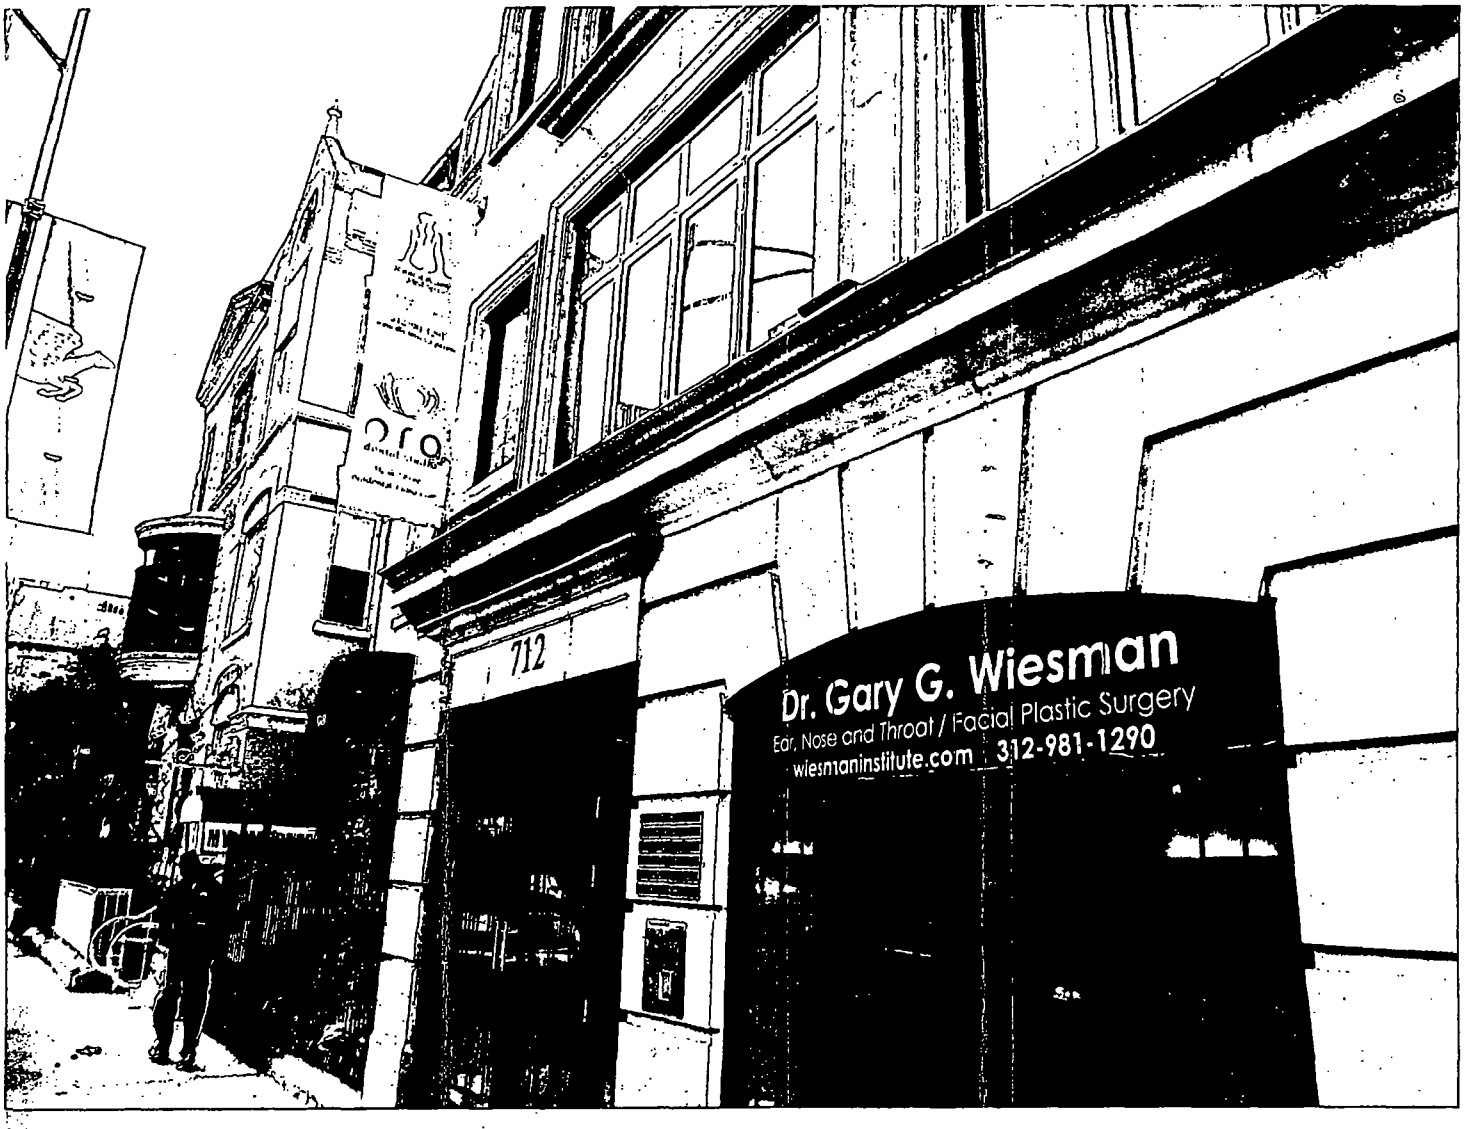
712
Dr. Gary G. Wiesman
Ear, Nose and Throat / Facial Plastic Surgery
wiesmaninstitute.com 312-981-1290

City of Chicago

O2014-525

Office of the City Clerk

Document Tracking Sheet

Meeting Date:	1/15/2014
Sponsor(s):	Reilly (42)
Type:	Ordinance
Title:	Grant(s) of privilege in public way for Winston Management Corp.
Committee(s) Assignment:	Committee on Transportation and Public Way

ORDINANCE
WINSTON MANAGEMENT CORPORATION
Acct. No. 68586 - 1
Permit No. 1110158

Be It Ordained by the City Council of the City of Chicago:

SECTION 1. Permission and authority are hereby given and granted to WINSTON MANAGEMENT CORPORATION, upon the terms and subject to the conditions of this ordinance to maintain and use, as now constructed, one (1) Loading Device consisting of pulleys and cables and supported steel legs. When in use existing loading device is to be even seven (7) feet in width and eight (8) feet in length. When not in use loading device shall be raised up so as to be entirely on private property. Existing loading device is located on the south side of the east/west sixteen (16) feet public alley in the rear of the premises known as 308 West Erie Street.

The location of said privilege shall be as shown on prints kept on file with the Department of Business Affairs and Consumer Protection and the Office of the City Clerk.

Said privilege shall be constructed in accordance with plans and specifications approved by the Department of Transportation (Division of Project Development).

This grant of privilege in the public way shall be subject to the provisions of Section 10-28-015 and all other required provisions of the Municipal Code of Chicago.

The grantee shall pay to the City of Chicago as compensation for the privilege #1110158 herein granted the sum of four hundred ($400.00) per annum in advance.


A 25% penalty will be added for payments received after due date.

The permit holder agrees to hold the City of Chicago harmless for any damage, relocation or replacement costs associated with damage, relocation or removal of private property caused by the City performing work in the public way.

Authority herein given and granted for a period of five (5) years from and after 12/18/2013.

Alderman _____

Brendan Reilly 42nd Ward

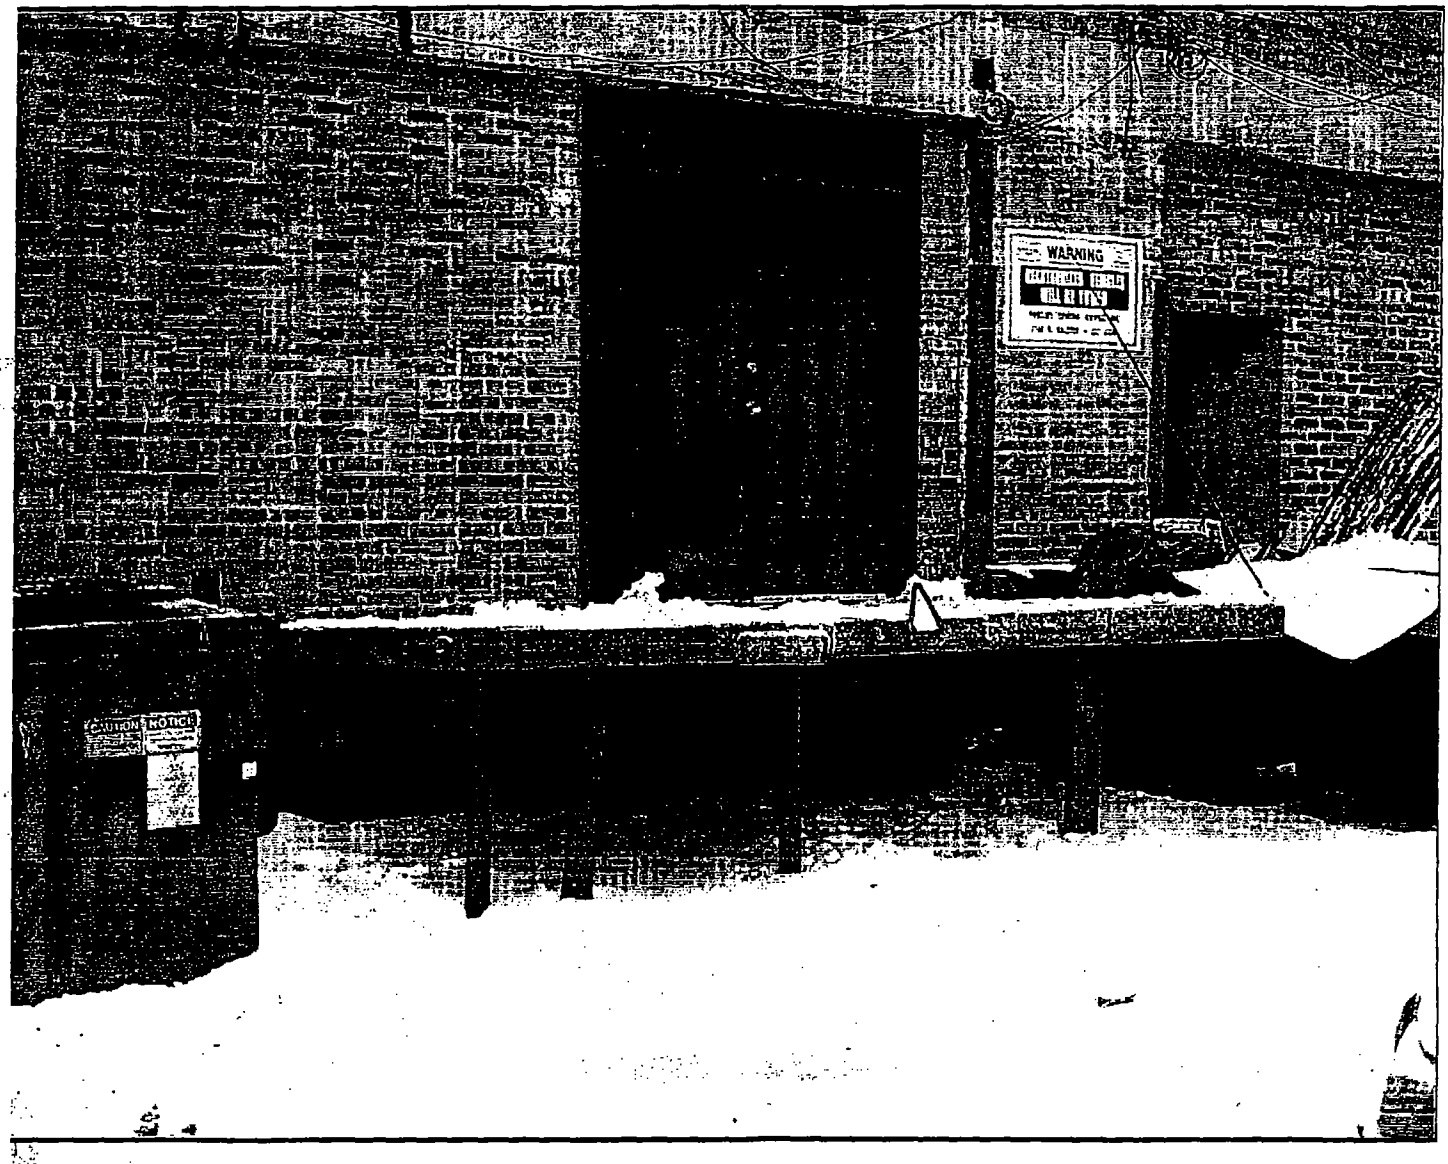
WARNING
CAUTION NOTICE

City of Chicago

O2014-528

Office of the City Clerk

Document Tracking Sheet

Meeting Date:	1/15/2014
Sponsor(s):	Reilly (42)
Type:	Ordinance
Title:	Grant(s) of privilege in public way for Wyndham Grand Chicago Riverfront
Committee(s) Assignment:	Committee on Transportation and Public Way

ORDINANCE
WYNDHAM GRAND CHICAGO RIVERFRONT
Acct. No. 375959 - 1
Permit No. 1110267

Be It Ordained by the City Council of the City of Chicago:

SECTION 1. Permission and authority are hereby given and granted to WYNDHAM GRAND CHICAGO RIVERFRONT, upon the terms and subject to the conditions of this ordinance to maintain and use, as now constructed, one (1) Handicap Ramp on the public right-of-way adjacent to its premises known as 71 E. Wacker Dr..

Said Handicap Ramp at E. Wacker Dr measure(s):
One (1) at thirty-one point five (31.5) feet in length, and fourteen point two five (14.25) feet in width for a total of four hundred forty-eight point eight eight (448.88) square feet.

The location of said privilege shall be as shown on prints kept on file with the Department of Business Affairs and Consumer Protection and the Office of the City Clerk.

Said privilege shall be constructed in accordance with plans and specifications approved by the Department of Transportation (Division of Project Development) and Mayor's Office for People with Disabilities.

This grant of privilege in the public way shall be subject to the provisions of Section 10-28-015 and all other required provisions of the Municipal Code of Chicago.

The grantee shall pay to the City of Chicago as compensation for the privilege #1110267 herein granted the sum of twenty-four thousand four hundred eighteen ($24,418.00) per annum in advance.


A 25% penalty will be added for payments received after due date.

The permit holder agrees to hold the City of Chicago harmless for any damage, relocation or replacement costs associated with damage, relocation or removal of private property caused by the City performing work in the public way.

Authority herein given and granted for a period of five (5) years from and after 01/13/2014.

Alderman _____

Brendan Reilly 42nd Ward

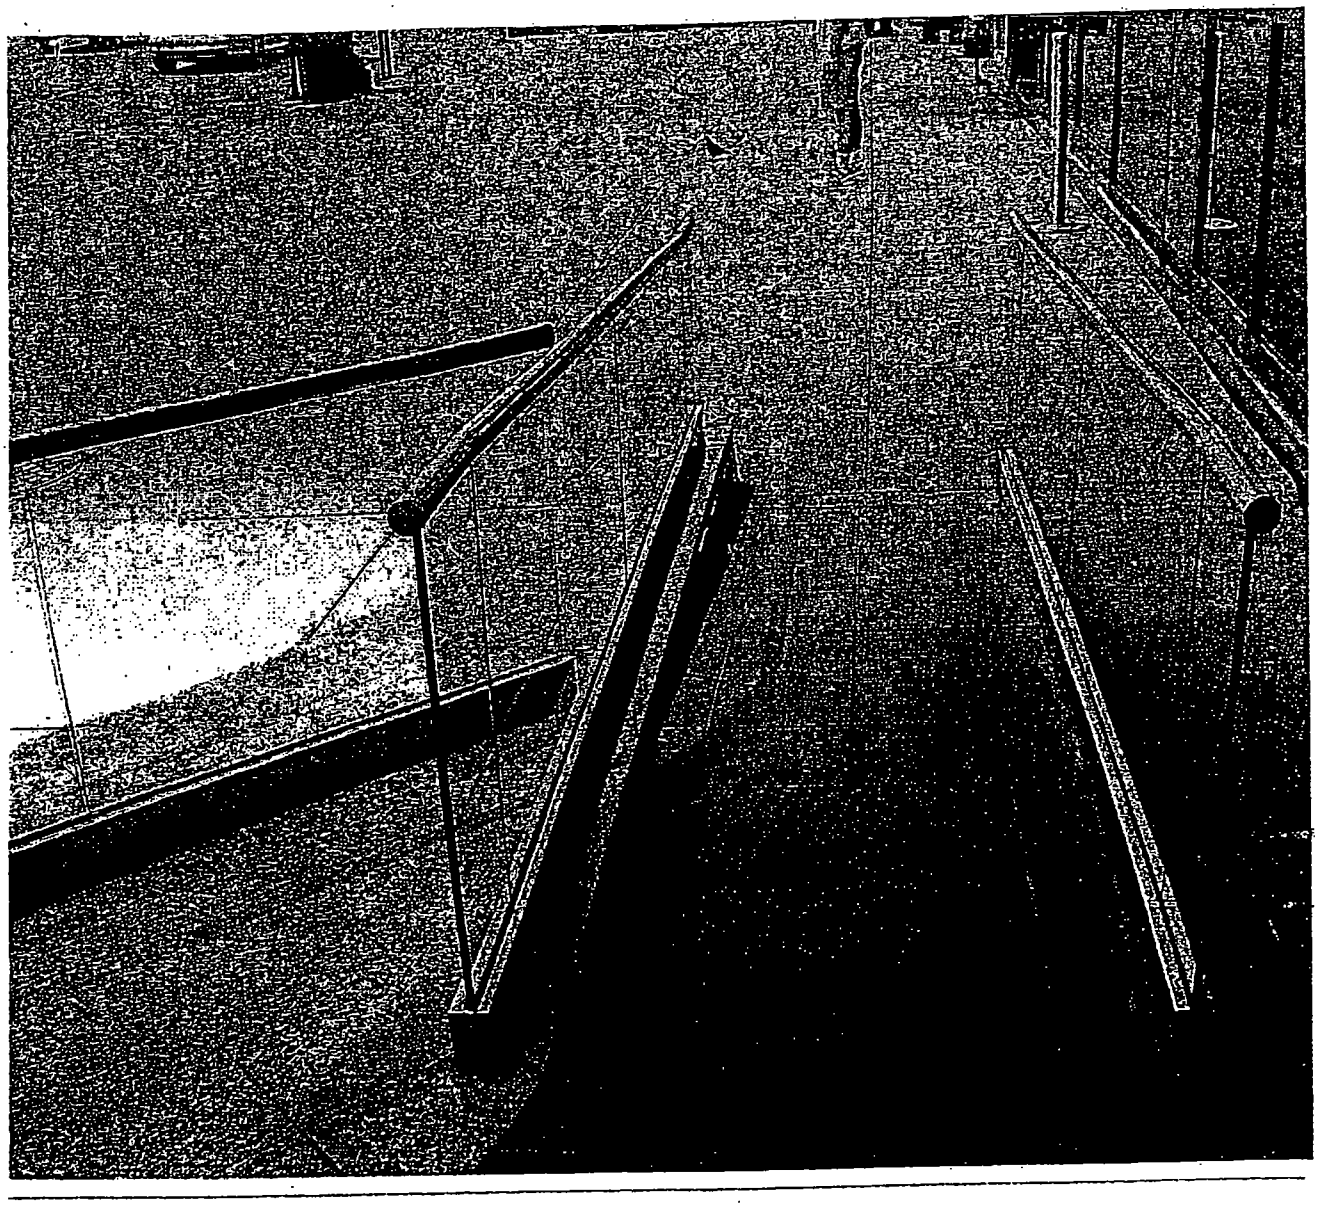

7-28-2008-03.jpg

City of Chicago

O2014-529

Office of the City Clerk

Document Tracking Sheet

Meeting Date:	1/15/2014
Sponsor(s):	Reilly (42)
Type:	Ordinance
Title:	Grant(s) of privilege in public way for 712 North Dearborn LLC - doorswings
Committee(s) Assignment:	Committee on Transportation and Public Way

ORDINANCE
712 NORTH DEARBORN, LLC
Acct. No. 337957 - 1
Permit No. 1109872

Be It Ordained by the City Council of the City of Chicago:

SECTION 1. Permission and authority are hereby given and granted to 712 NORTH DEARBORN, LLC, upon the terms and subject to the conditions of this ordinance to maintain and use, as now constructed, two (2) Door Swing(s) on the public right-of-way adjacent to its premises known as 712 N. Dearborn St..

Said Door Swing(s) at N. Dearborn measure(s):
Two (2) at eight point four one (8.41) feet in length, and three (3) feet in width for a total of fifty point four six (50.46) square feet.

The location of said privilege shall be as shown on prints kept on file with the Department of Business Affairs and Consumer Protection and the Office of the City Clerk.

Said privilege shall be constructed in accordance with plans and specifications approved by the Department of Transportation (Division of Project Development).

This grant of privilege in the public way shall be subject to the provisions of Section 10-28-015 and all other required provisions of the Municipal Code of Chicago.

The grantee shall pay to the City of Chicago as compensation for the privilege #1109872 herein granted the sum of one hundred fifty ($150.00) per annum in advance.


A 25% penalty will be added for payments received after due date.

The permit holder agrees to hold the City of Chicago harmless for any damage, relocation or replacement costs associated with damage, relocation or removal of private property caused by the City performing work in the public way.

Authority herein given and granted for a period of five (5) years from and after 12/17/2013.

Alderman

Brendan Reilly 42nd Ward

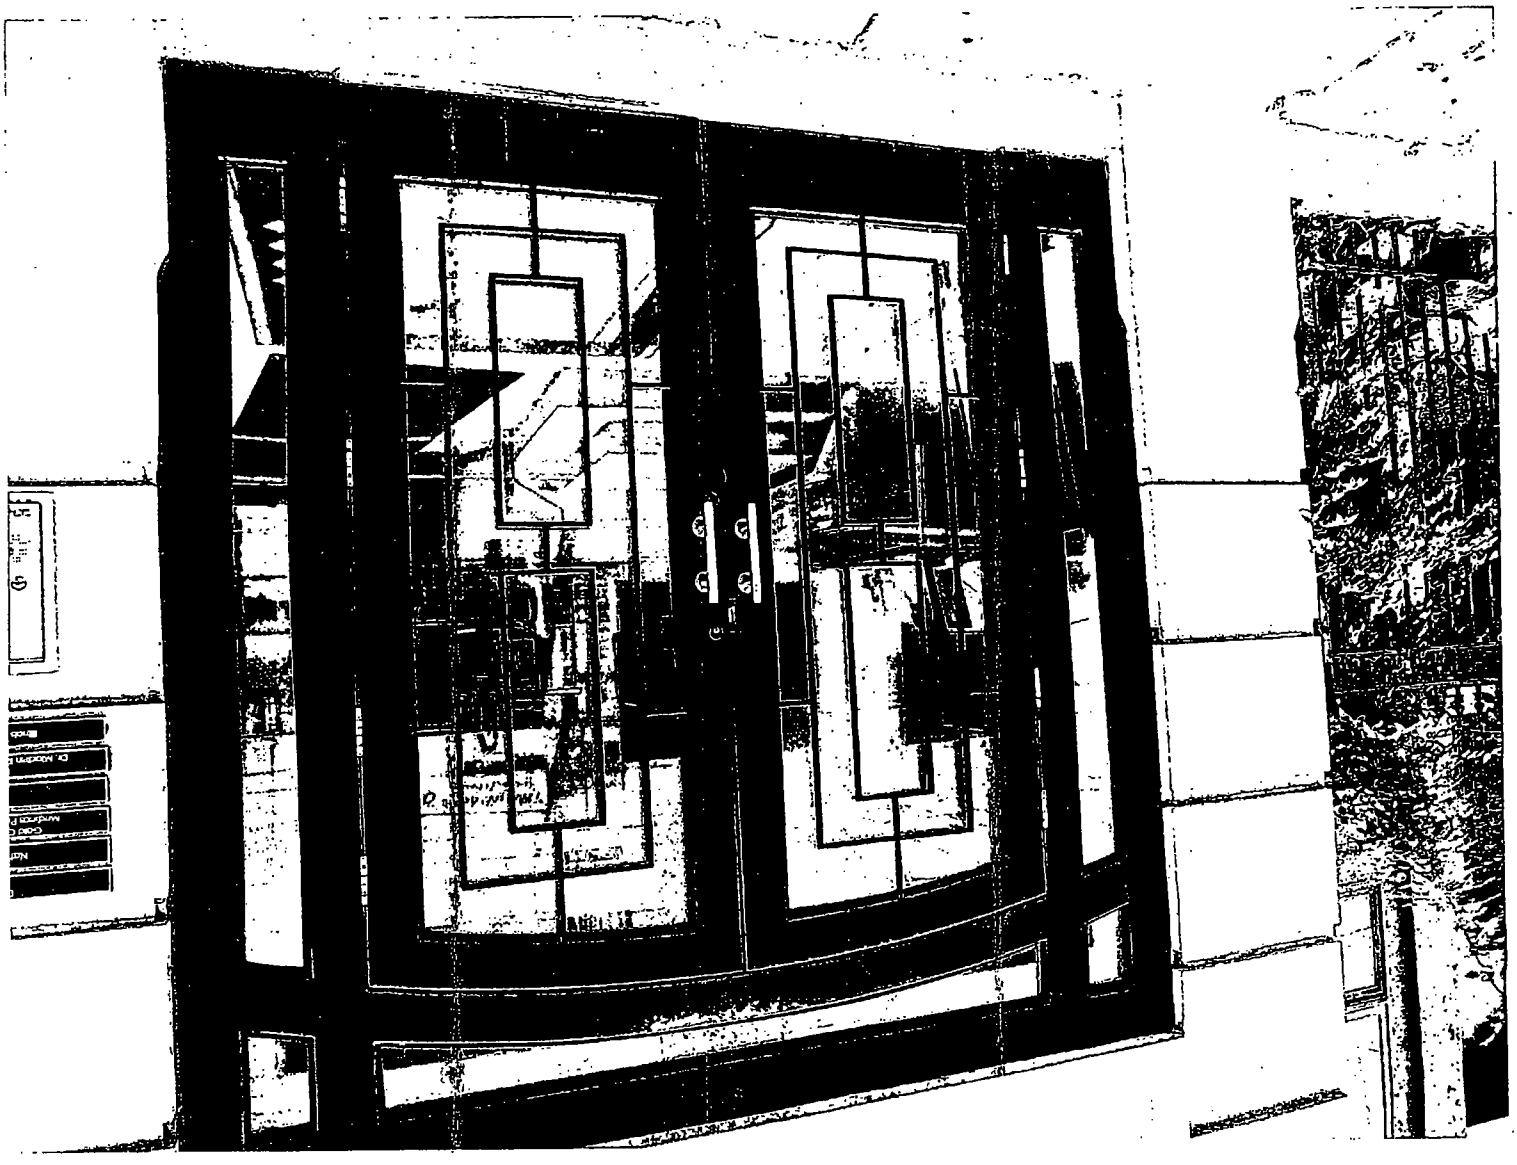

City of Chicago

O2014-532

Office of the City Clerk

Document Tracking Sheet

Meeting Date:	1/15/2014
Sponsor(s):	Reilly (42)
Type:	Ordinance
Title:	Grant(s) of privilege in public way for 1165 Partners LLC
Committee(s) Assignment:	Committee on Transportation and Public Way

ORDINANCE
1165 PARTNERS, LLC
Acct. No. 387027 - 1
Permit No. 1110107

Be It Ordained by the City Council of the City of Chicago:

SECTION 1. Permission and authority are hereby given and granted to 1165 PARTNERS, LLC, upon the terms and subject to the conditions of this ordinance to maintain and use, as now constructed, three (3) Steel Sheet Piling(s) under the public right-of-way adjacent to its premises known as 1165 N. Clark St..

Said Steel Sheet Piling(s) at W. Division Street measure(s):

Existing sheet piling is approximately thirty (30) feet in height and approximately twelve (12) inches thick with the lowest portion at a depth of approximately thirty-three (33) feet below grade and apex being approximately three (3) feet below grade level. Existing piling run under and along the south line of West Division Street in an easterly direction, approximately two and one-half (2 ½) inches from the property line from a point adjacent to the east line of North Clark Street to a point adjacent to the west line of the first north/south public alley, a total distance of approximately one hundred fifty (150) feet.

Said Steel Sheet Piling(s) at North/South Public Alley measure(s):

Existing sheet piling under the north/south public alley at a point one hundred fifty (150) feet east of the east line of North Clark Street is approximately thirty (30) feet in height and approximately twelve (12) inches thick. Existing sheet piling at is approximately thirty-three (33) feet below grade at the lowest point and approximately three (3) feet below grade at the highest point. Existing piling run under and along the westerly side of the north/south public alley approximately eight (8) inches from the property line in a southerly direction , a distance of approximately one hundred four (104) feet eight and one-half (8 ½) inches.

Said Steel Sheet Piling(s) at N. Clark Street measure(s):

Existing sheet piling is approximately twenty-seven (27) feet in height and approximately twelve (12) inches thick. The lowest portion of sheet piling is at a depth of approximately thirty-three (33) feet below grade and the apex is approximately six (6) feet below grade. Existing sheet piling is located under and along the east side of North Clark Street in a southerly direction from the south line of West Division Street, a total distance of approximately one hundred thirty-nine (139) feet, and vary from one (1) foot, five (5) inches to five (5) eleven (11) inches from the property line.

All steel sheet piling is adjacent to the building located at the southeast corner of North Clark Street and West Division Street.

The location of said privilege shall be as shown on prints kept on file with the Department of Business Affairs and Consumer Protection and the Office of the City Clerk.

Said privilege shall be constructed in accordance with plans and specifications approved by the Department of Planning and Development and Department of Transportation (Office of Underground Coordination).

This grant of privilege in the public way shall be subject to the provisions of Section 10-28-015 and all other required provisions of the Municipal Code of Chicago.

The grantee shall pay to the City of Chicago as compensation for the privilege #1110107 herein granted the sum of one thousand two hundred ($1,200.00) per annum in advance.

A 25% penalty will be added for payments received after due date.

The permit holder agrees to hold the City of Chicago harmless for any damage, relocation or replacement costs associated with damage, relocation or removal of private property caused by the City performing work in the public way.

Authority herein given and granted for a period of five (5) years from and after Date of Passage.

Alderman _____

Brendan Reilly 42nd Ward

GRAPHIC SCALE


GREMLEY & BIEDERMANN

A Division of
PLCS Corporation
License No. 184-001340
Professional Land Surveyors
1449 North Elston Avenue, Chicago, IL 60642
Telephone (773) 486-1182 FAX (773) 384-4384 Email: info@PLCS-Survey.com

ALTA / ACSM Land Title Survey

LOTS 5, 6, 7 AND 8 IN BLOCK 23 IN SHERWELL'S ADDITION TO CHICAGO IN THE EAST HALF OF THE SOUTHEAST QUARTER OF SECTION 4, TOWNSHIP 39 NORTH, RANGE 14 EAST OF THE THIRD PRINCIPAL MERIDIAN, IN COOK COUNTY, ILLINOIS.


PROPERTY AREA= 22,500 SQ.FT., OR 0.73 ACRES MORE OR LESS.

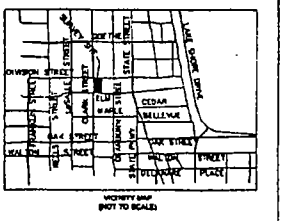

VICINITY MAP
(NOT TO SCALE)

LEGEND

- Storm CB
- San Storm Combo MH
- Water MH
- Water Hand Hole
- Water Fire Hydrant
- Utility Pole
- Electric MH
- Electric Vault
- Electric Pedestal
- Electric Light Pole
- Electric Traffic Signal
- Electric Light Pole with Traffic Signal
- Tree = Deciduous
- Parking Pay Box
- Sign Post
- Mail Box
- Bumper Post
- Bike Rack
- Unidentified Manhole
- Area Sprinkler
- Hose Connection
- Fire Alarm

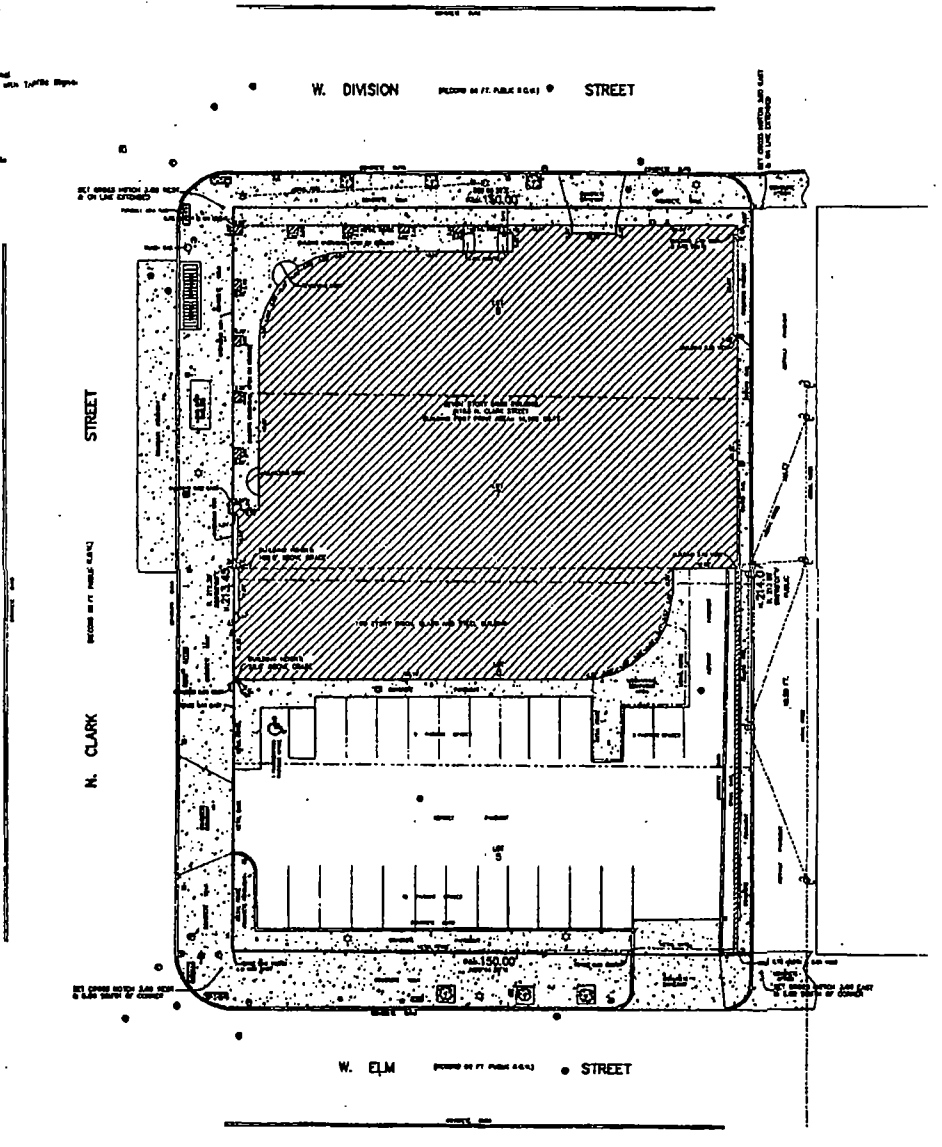

SURVEY NOTES:

PROPERTY APPEARS IN "OTHER AREAS" ZONE X, AREAS DETERMINED TO BE OUTSIDE THE 0.2% ANNUAL CHANCE FLOODPLAIN, PER FLOOD INSURANCE RATE MAP COOK COUNTY, ILLINOIS, MAP NO. 17031C 0161J,
EFFECTIVE DATE AUGUST 19, 2008.

SURVEY NOTE:

This survey was prepared without the benefit of, and is subject to, all restrictions and matters appearing of record as might be disclosed by a current title commitment.

Surveyor's license expires November 30, 2014.

THE ZONING CLASSIFICATION OF THE PROPERTY SHOWN HEREON IS DX-12 AS ESTABLISHED PER THE CITY OF CHICAGO, DEPARTMENT OF ZONING, THE DATE

THE SURVEYOR HAS NOT RESEARCHED THE APPLICABLE ZONING, BUILDING CODES, OR TRADE AGREEMENTS WHICH MAY AFFECT THE ZONING CLASSIFICATION. CONTACT THE CITY OF CHICAGO.

DEPARTMENT OF ZONING, CITY HALL, 121 NORTH LASALLE STREET, ROOM 905, CHICAGO, ILLINOIS, (312) 744-6207 (FOR PLANNED FOR DISTRICTION, VERIFICATION AND SPECIFIC MATTERS PERTAINING TO THE ABOVE NOTED ZONING CLASSIFICATION.

AS TO ALTA TABLE A ITEM 16 THE FIRM HAS OBSERVED NO EVIDENCE OF WETLANDS ON THE SITE.

This is to certify that this map or plat and the survey on which it is based were made in accordance with the 2011 Minimum Standard Detail Requirements for ALTA/ACSM Land Title Surveys, jointly established and adopted by ALTA and ASPRS, and includes Items 1, 2, 3, 4, 6(b), 7(a), 7(b)(1), 7(c), 8, 9, 11(b), 13 and 16 of Table A thereof.

This field work was completed on May 17, 2013.

Date of Plat: 5-21-2013

Robert J. Trevino
Professional Illinois Land Surveyor No. 3575

GREMLEY & BIEDERMANN PLCS Corporation	
SCALE: 1" = 20'	DATE: 5-21-2013
JOB NO.: 2013-17792-001	SHEET: 1 of 1

City of Chicago

O2014-421

Office of the City Clerk

Document Tracking Sheet

Meeting Date:	1/15/2014
Sponsor(s):	Smith (43)
Type:	Ordinance
Title:	Grant(s) of privilege in public way for Affordable Portables
Committee(s) Assignment:	Committee on Transportation and Public Way

ORDINANCE
AFFORDABLE PORTABLES
Acct. No. 27376 - 1
Permit No. 1109881

Be It Ordained by the City Council of the City of Chicago:

SECTION 1. Permission and authority are hereby given and granted to AFFORDABLE PORTABLES, upon the terms and subject to the conditions of this ordinance to maintain and use three (3) sign(s) projecting over the public right-of-way attached to its premises known as 2608 N. Clark St..

Said sign structure(s) measures as follows; along N. Clark Street:
One (1) at five (5) feet in length, four (4) feet in height and eleven point five (11.5) feet above grade level.
One (1) at four (4) feet in length, six (6) feet in height and fifteen point five (15.5) feet above grade level.
One (1) at eight (8) feet in length, four (4) feet in height and twenty-one point five (21.5) feet above grade level.

The location of said privilege shall be as shown on prints kept on file with the Department of Business Affairs and Consumer Protection and the Office of the City Clerk.

Said privilege shall be constructed in accordance with plans and specifications approved by the Department of Transportation (Division of Project Development) and Zoning Department - Signs.

This grant of privilege in the public way shall be subject to the provisions of Section 10-28-015 and all other required provisions of the Municipal Code of Chicago.

The grantee shall pay to the City of Chicago as compensation for the privilege #1109881 herein granted the sum of four hundred seventy-five ($475.00) per annum in advance.


A 25% penalty will be added for payments received after due date.

The permit holder agrees to hold the City of Chicago harmless for any damage, relocation or replacement costs associated with damage, relocation or removal of private property caused by the City performing work in the public way.

Authority herein given and granted for a period of five (5) years from and after 11/19/2013.

Alderman _____

Michele Smith 43rd Ward

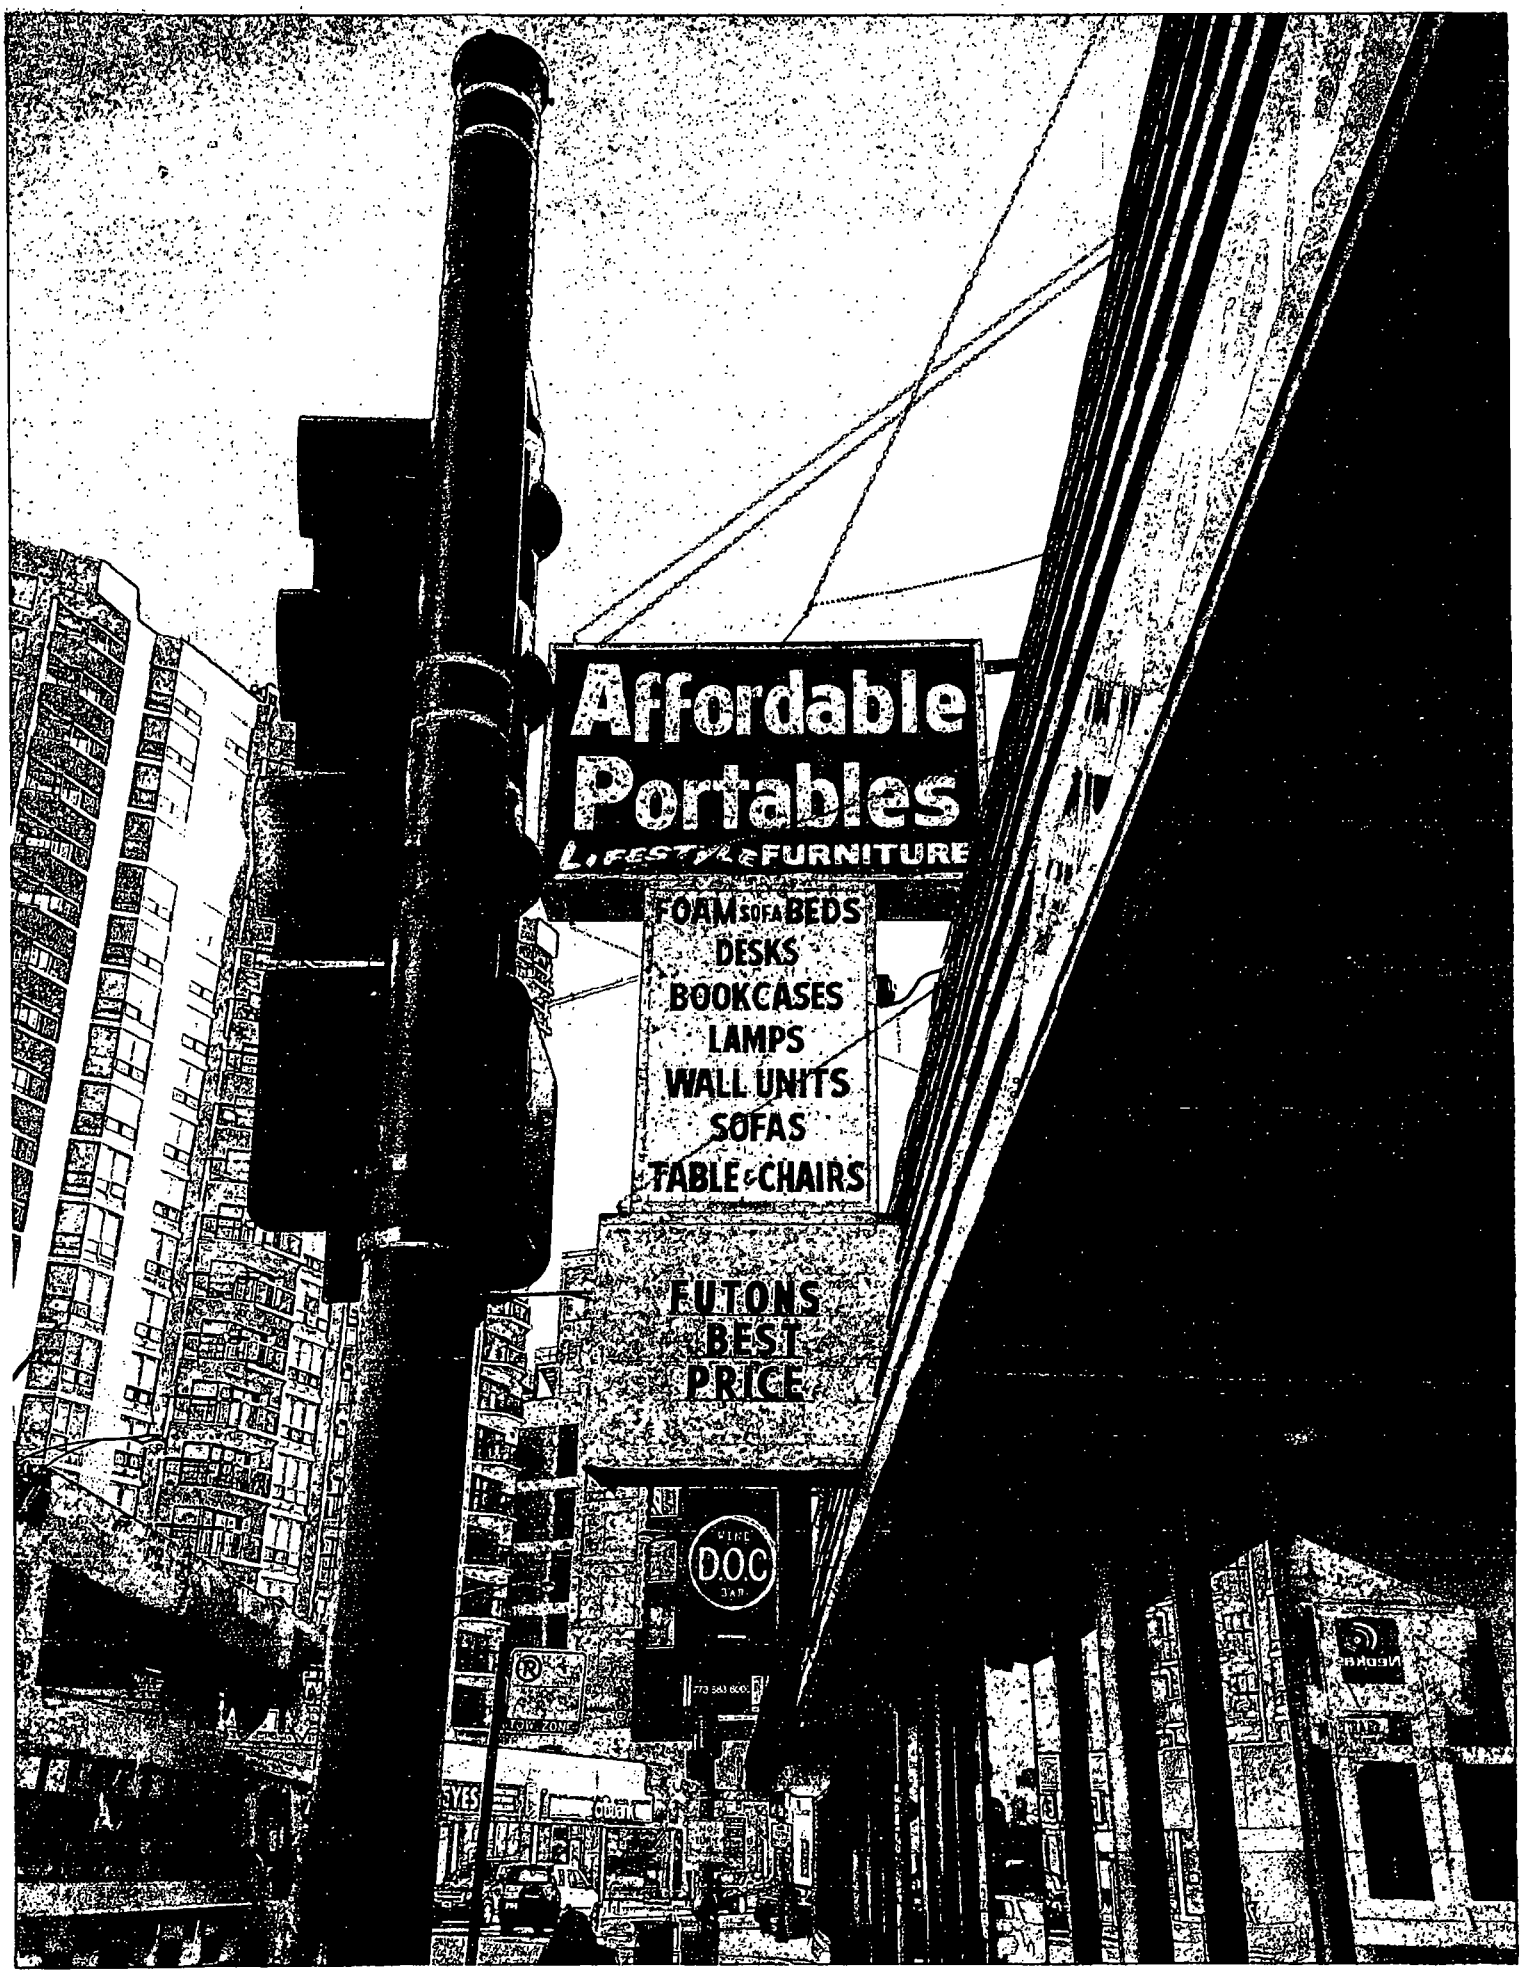
Affordable
Portables
LIFESTYLE FURNITURE
FOAM SOFA BEDS
DESKS
BOOKCASES
LAMPS
WALL UNITS
SOFAS
TABLE & CHAIRS
FUTONS
BEST
PRICE
D.O.C

City of Chicago

O2014-427

Office of the City Clerk

Document Tracking Sheet

Meeting Date:	1/15/2014
Sponsor(s):	Smith (43)
Type:	Ordinance
Title:	Grant(s) of privilege in public way for Country Fresh Finer Foods, Inc.
Committee(s) Assignment:	Committee on Transportation and Public Way

ORDINANCE
COUNTRY FRESH FINER FOODS INC
Acct. No. 5413 - 1
Permit No. 1109959

Be It Ordained by the City Council of the City of Chicago:

SECTION 1. Permission and authority are hereby given and granted to COUNTRY FRESH FINER FOODS INC, upon the terms and subject to the conditions of this ordinance to maintain and use one (1) sign(s) projecting over the public right-of-way attached to its premises known as 2583 N. Clark St..

Said sign structure(s) measures as follows; along N. Clark Street:
One (1) at seven point five (7.5) feet in length, nine (9) feet in height and twelve point seven five (12.75) feet above grade level.

The location of said privilege shall be as shown on prints kept on file with the Department of Business Affairs and Consumer Protection and the Office of the City Clerk.

Said privilege shall be constructed in accordance with plans and specifications approved by the Department of Transportation (Division of Project Development) and Zoning Department - Signs.


This grant of privilege in the public way shall be subject to the provisions of Section 10-28-015 and all other required provisions of the Municipal Code of Chicago.

The grantee shall pay to the City of Chicago as compensation for the privilege #1109959 herein granted the sum of three hundred ($300.00) per annum in advance.


A 25% penalty will be added for payments received after due date.

The permit holder agrees to hold the City of Chicago harmless for any damage, relocation or replacement costs associated with damage, relocation or removal of private property caused by the City performing work in the public way.

Authority herein given and granted for a period of five (5) years from and after 11/19/2013.

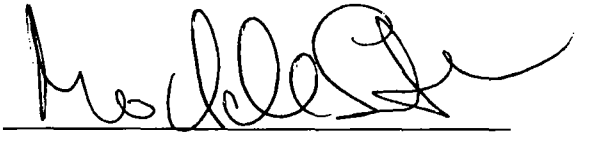Alderman 

Michele Smith 43rd Ward

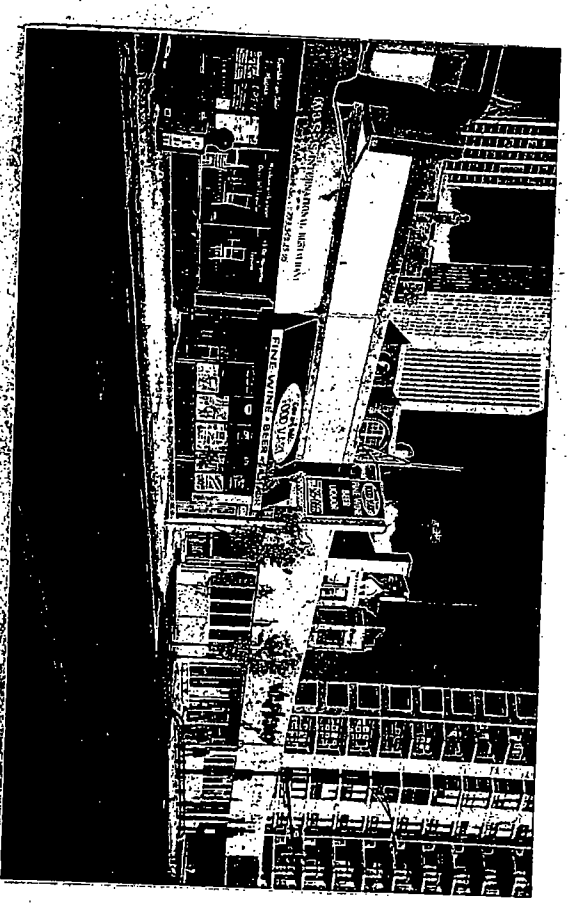

City of Chicago

O2014-433

Office of the City Clerk

Document Tracking Sheet

Meeting Date:	1/15/2014
Sponsor(s):	Smith (43)
Type:	Ordinance
Title:	Grant(s) of privilege in public way for Crossroads Public House
Committee(s) Assignment:	Committee on Transportation and Public Way

ORDINANCE
CROSSROADS PUBLIC HOUSE
Acct. No. 201842 - 1
Permit No. 1110342

Be It Ordained by the City Council of the City of Chicago:

SECTION 1. Permission and authority are hereby given and granted to CROSSROADS PUBLIC HOUSE, upon the terms and subject to the conditions of this ordinance to maintain and use one (1) sign(s) projecting over the public right-of-way attached to its premises known as 2630 N. Clark St..

Said sign structure(s) measures as follows; along N Clark:
One (1) at eight (8) feet in length, four (4) feet in height and twelve (12) feet above grade level.

The location of said privilege shall be as shown on prints kept on file with the Department of Business Affairs and Consumer Protection and the Office of the City Clerk.

Said privilege shall be constructed in accordance with plans and specifications approved by the Department of Transportation (Division of Project Development) and Zoning Department - Signs.

This grant of privilege in the public way shall be subject to the provisions of Section 10-28-015 and all other required provisions of the Municipal Code of Chicago.

The grantee shall pay to the City of Chicago as compensation for the privilege #1110342 herein granted the sum of three hundred ($300.00) per annum in advance.

A 25% penalty will be added for payments received after due date.


The permit holder agrees to hold the City of Chicago harmless for any damage, relocation or replacement costs associated with damage, relocation or removal of private property caused by the City performing work in the public way.

Authority herein given and granted for a period of five (5) years from and after 11/19/2013.

Alderman 


Michele Smith 43rd Ward

CROSSROADS
2630 N. Clark

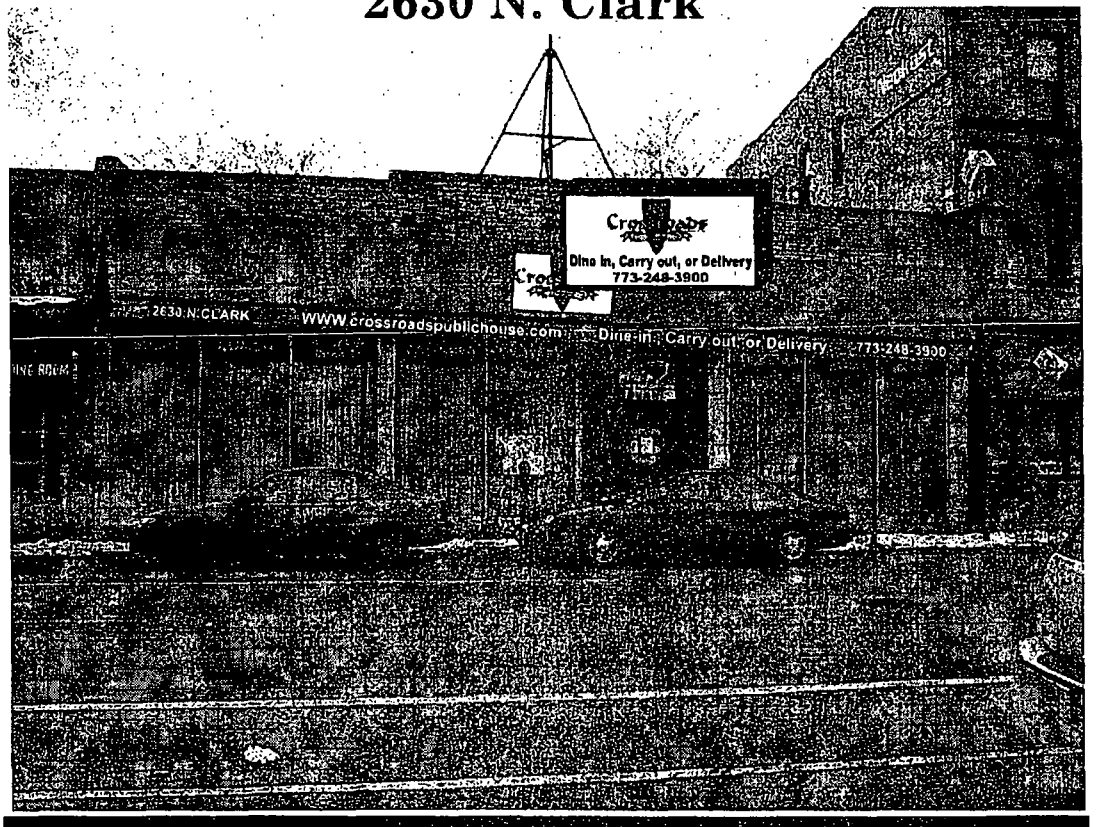

CROSSROADS
2630 N. Clark

LIGHTED BOX SISN

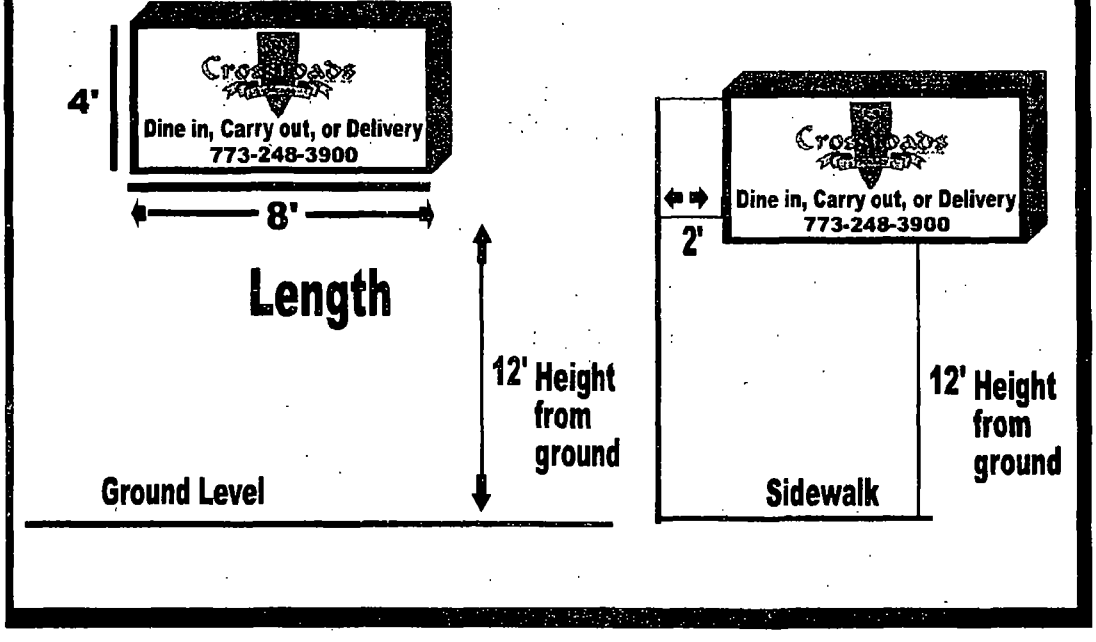

City of Chicago

O2014-440

Office of the City Clerk

Document Tracking Sheet

Meeting Date:	1/15/2014
Sponsor(s):	Smith (43)
Type:	Ordinance
Title:	Grant(s) of privilege in public way for Daniel Pat Odonnell
Committee(s) Assignment:	Committee on Transportation and Public Way

ORDINANCE
DANIEL PAT ODONNELL
Acct. No. 334246 - 1
Permit No. 1109916

Be It Ordained by the City Council of the City of Chicago:

SECTION 1. Permission and authority are hereby given and granted to DANIEL PAT ODONNELL, upon the terms and subject to the conditions of this ordinance to maintain and use, as now constructed, two (2) Bay Window(s) projecting over the public right-of-way adjacent to its premises known as 925 W. Armitage Ave..

Said Bay Window(s) at W. Armitage measure(s):
One (1) at six (6) feet in length, and three (3) feet in width for a total of eighteen (18) square feet.

Said Bay Window(s) at W. Armitage & N. Bissell measure(s):
One (1) at nine (9) feet in length, and three (3) feet in width for a total of twenty-seven (27) square feet.

The location of said privilege shall be as shown on prints kept on file with the Department of Business Affairs and Consumer Protection and the Office of the City Clerk.

Said privilege shall be constructed in accordance with plans and specifications approved by the Department of Transportation (Division of Project Development).

This grant of privilege in the public way shall be subject to the provisions of Section 10-28-015 and all other required provisions of the Municipal Code of Chicago.

The grantee shall pay to the City of Chicago as compensation for the privilege #1109916 herein granted the sum of one hundred fifty ($150.00) per annum in advance.

A 25% penalty will be added for payments received after due date.


The permit holder agrees to hold the City of Chicago harmless for any damage, relocation or replacement costs associated with damage, relocation or removal of private property caused by the City performing work in the public way.

Authority herein given and granted for a period of five (5) years from and after 11/12/2013.

Alderman _____

Michele Smith 43rd Ward



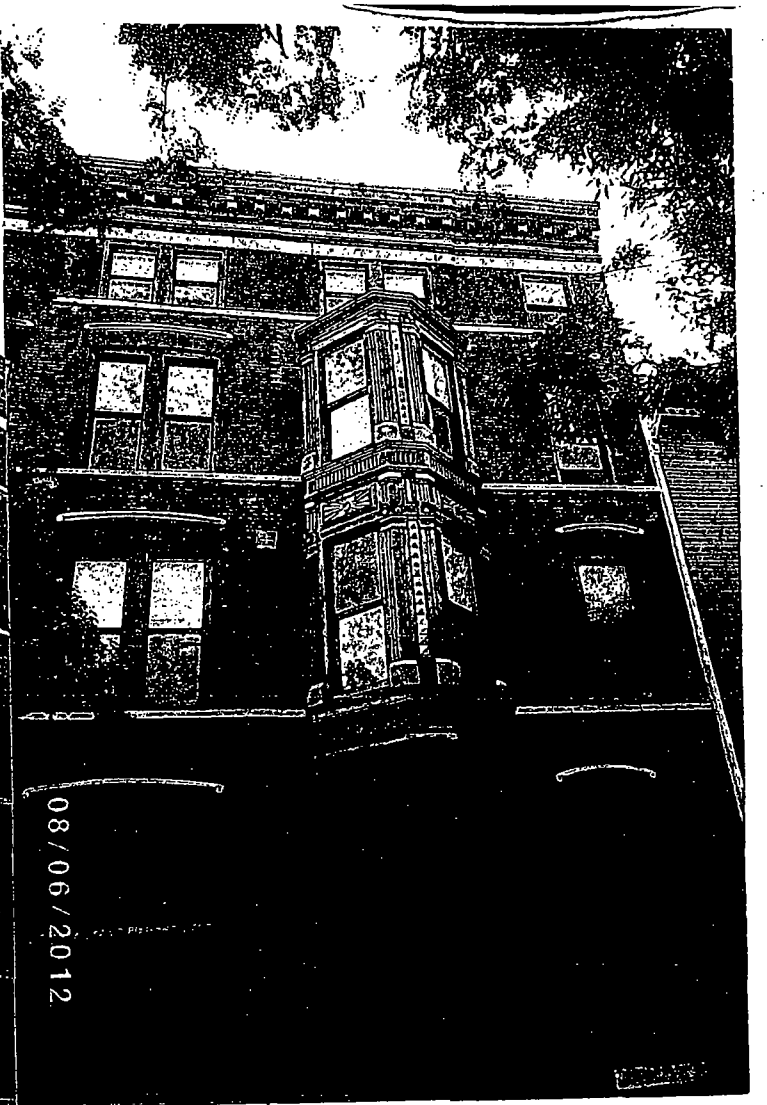

① ARMITAGE E-W
SOUTH SIDE

Bissell


L 13 W 4.5 H Above 14'


1 BAY

② Bissell ST EAST side

L 6' W 3' H ET Above 14'

1 BAY

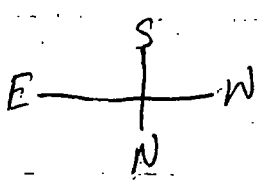

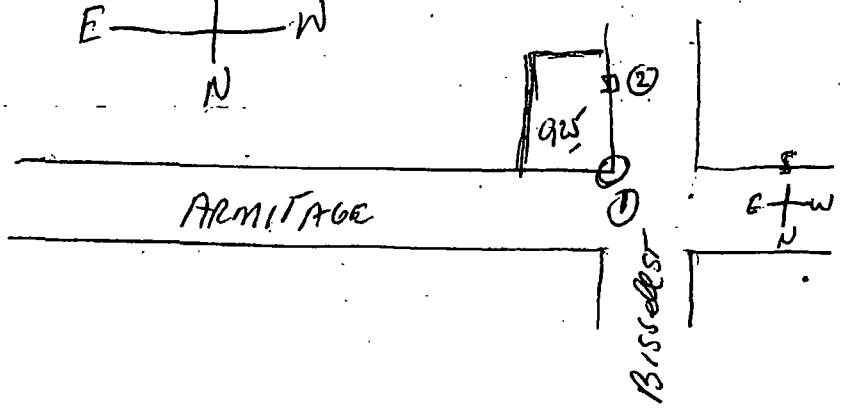



City of Chicago

O2014-442

Office of the City Clerk

Document Tracking Sheet

Meeting Date:	1/15/2014
Sponsor(s):	Smith (43)
Type:	Ordinance
Title:	Grant(s) of privilege in public way for Dave's Records
Committee(s) Assignment:	Committee on Transportation and Public Way

ORDINANCE
Dave's Records
Acct. No. 252585 - 1
Permit No. 1109806

Be It Ordained by the City Council of the City of Chicago:

SECTION 1. Permission and authority are hereby given and granted to Dave's Records, upon the terms and subject to the conditions of this ordinance to maintain and use one (1) sign(s) projecting over the public right-of-way attached to its premises known as 2604 N. Clark St..

Said sign structure(s) measures as follows; along N Clark St:
One (1) at four (4) feet in length, eight (8) feet in height and eleven point zero eight (11.08) feet above grade level.

The location of said privilege shall be as shown on prints kept on file with the Department of Business Affairs and Consumer Protection and the Office of the City Clerk.

Said privilege shall be constructed in accordance with plans and specifications approved by the Department of Transportation (Division of Project Development) and Zoning Department - Signs.

This grant of privilege in the public way shall be subject to the provisions of Section 10-28-015 and all other required provisions of the Municipal Code of Chicago.

The grantee shall pay to the City of Chicago as compensation for the privilege #1109806 herein granted the sum of three hundred ($300.00) per annum in advance.


A 25% penalty will be added for payments received after due date.

The permit holder agrees to hold the City of Chicago harmless for any damage, relocation or replacement costs associated with damage, relocation or removal of private property caused by the City performing work in the public way.

Authority herein given and granted for a period of five (5) years from and after 11/19/2013.

Alderman _____

Michele Smith 43rd Ward

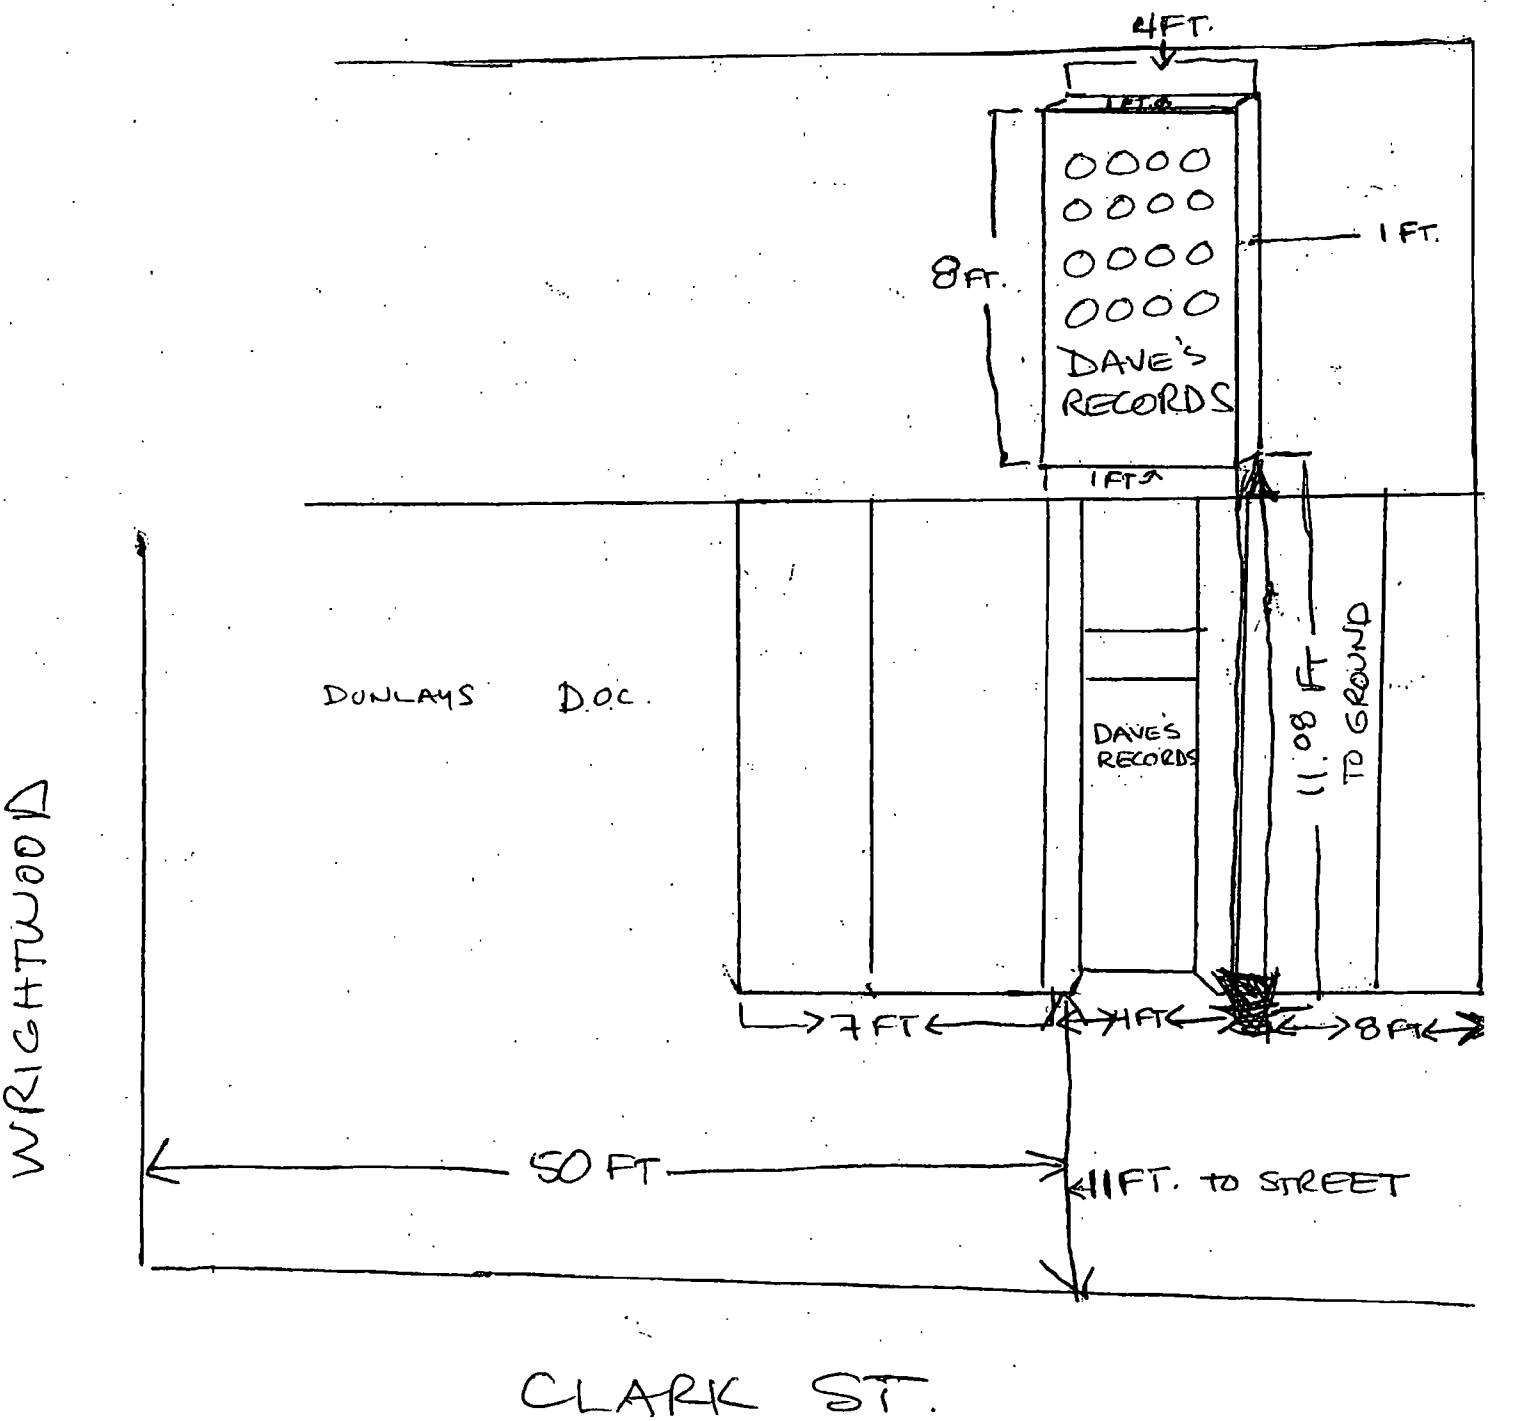
4FT.
1FT.
8FT.
1FT.
DAVE'S RECORDS
1FT.
DONLAYS D.O.C.
DAVE'S RECORDS
11.08 FT TO GROUND
7FT
1FT
8FT
WRIGHTWOOD
50 FT
11FT. TO STREET
CLARK ST.

City of Chicago

O2014-445

Office of the City Clerk

Document Tracking Sheet

Meeting Date:	1/15/2014
Sponsor(s):	Smith (43)
Type:	Ordinance
Title:	Grant(s) of privilege in public way for Dave Mendelson
Committee(s) Assignment:	Committee on Transportation and Public Way

ORDINANCE
David Mendelson
Acct. No. 269395 - 1
Permit No. 1110018

Be It Ordained by the City Council of the City of Chicago:

SECTION 1. Permission and authority are hereby given and granted to David Mendelson, upon the terms and subject to the conditions of this ordinance to maintain and use, as now constructed, five (5) Landscaping(s) on the public right-of-way for beautification purposes adjacent to its premises known as 2658 N. Dayton St..

Said Landscaping(s) at W. Schubert measure(s):
One (1) at twenty-four (24) feet in length, and nine (9) feet in width for a total of two hundred sixteen (216) square feet.

Said Landscaping(s) at W. Schubert measure(s):
Two (2) at thirty-eight (38) feet in length, and nine (9) feet in width for a total of six hundred eighty-four (684) square feet.

Said Landscaping(s) at N. Dayton measure(s):
One (1) at eighteen (18) feet in length, and nine (9) feet in width for a total of one hundred sixty-two (162) square feet.

Said Landscaping(s) at N. Dayton measure(s):
One (1) at three point six six (3.66) feet in length, and nine (9) feet in width for a total of thirty-two point nine four (32.94) square feet.

The location of said privilege shall be as shown on prints kept on file with the Department of Business Affairs and Consumer Protection and the Office of the City Clerk.

Said privilege shall be constructed in accordance with plans and specifications approved by the Department of Planning and Development and Department of Transportation (Division of Project Development).

This grant of privilege in the public way shall be subject to the provisions of Section 10-28-015 and all other required provisions of the Municipal Code of Chicago.

The grantee shall pay to the City of Chicago as compensation for the privilege #1110018 herein granted the sum of zero ($.00) per annum in advance.

A 25% penalty will be added for payments received after due date.

The permit holder agrees to hold the City of Chicago harmless for any damage, relocation or replacement costs associated with damage, relocation or removal of private property caused by the City performing work in the public way.

Authority herein given and granted for a period of five (5) years from and after 11/19/2013.

Alderman _____

Michele Smith 43rd Ward



City of Chicago

O2014-448

Office of the City Clerk

Document Tracking Sheet

Meeting Date:	1/15/2014
Sponsor(s):	Smith (43)
Type:	Ordinance
Title:	Grant(s) of privilege in public way for Field House, The
Committee(s) Assignment:	Committee on Transportation and Public Way

ORDINANCE
THE FIELD HOUSE
Acct. No. 26789 - 1
Permit No. 1109859

Be It Ordained by the City Council of the City of Chicago:

SECTION 1. Permission and authority are hereby given and granted to THE FIELD HOUSE, upon the terms and subject to the conditions of this ordinance to maintain and use, as now constructed, two (2) Light Fixture(s) projecting over the public right-of-way adjacent to its premises known as 2455 N. Clark St..

Said Light Fixture(s) at N. CLARK ST. measure(s):
Two (2) at one (1) foot in length, point five (.5) feet in width and eleven point four two (11.42) feet above grade level.

The location of said privilege shall be as shown on prints kept on file with the Department of Business Affairs and Consumer Protection and the Office of the City Clerk.

Said privilege shall be constructed in accordance with plans and specifications approved by the Department of Transportation (Division of Project Development).

This grant of privilege in the public way shall be subject to the provisions of Section 10-28-015 and all other required provisions of the Municipal Code of Chicago.

The grantee shall pay to the City of Chicago as compensation for the privilege #1109859 herein granted the sum of eighty ($80.00) per annum in advance.

A 25% penalty will be added for payments received after due date.


The permit holder agrees to hold the City of Chicago harmless for any damage, relocation or replacement costs associated with damage, relocation or removal of private property caused by the City performing work in the public way.

Authority herein given and granted for a period of five (5) years from and after 11/05/2013.

Alderman _____

Michele Smith 43rd Ward

LIGHT FIXTURE
2455 N. CLARK
THE FIELDHOUSE

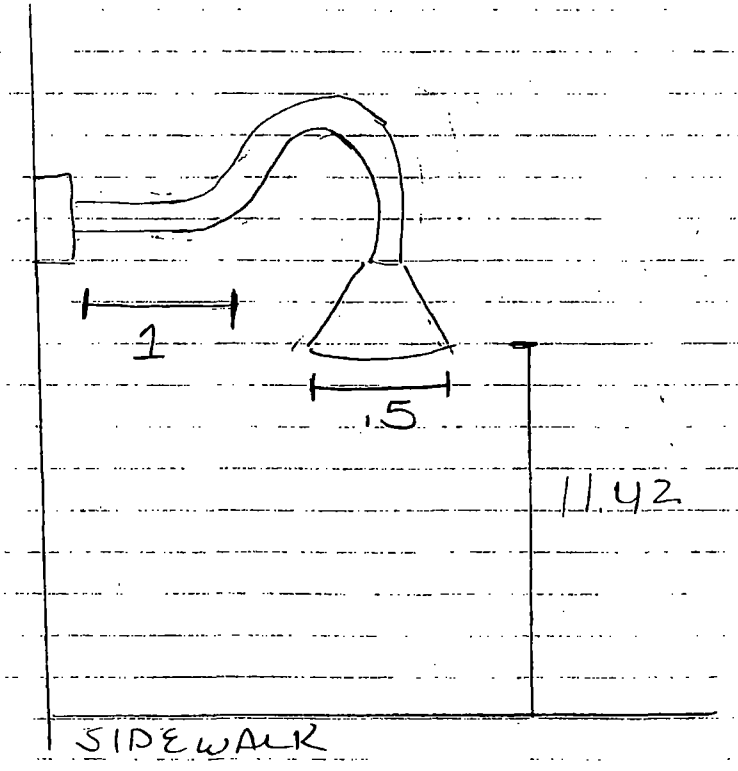

City of Chicago

O2014-452

Office of the City Clerk

Document Tracking Sheet

Meeting Date:	1/15/2014
Sponsor(s):	Smith (43)
Type:	Ordinance
Title:	Grant(s) of privilege in public way for Lion Head Pub/The Apartment
Committee(s) Assignment:	Committee on Transportation and Public Way

ORDINANCE
LION HEAD PUB/ THE APARTMENT
Acct. No. 14809 - 2
Permit No. 1110332

Be It Ordained by the City Council of the City of Chicago:

SECTION 1. Permission and authority are hereby given and granted to LION HEAD PUB/ THE APARTMENT, upon the terms and subject to the conditions of this ordinance to maintain and use, as now constructed, three (3) Flag Pole(s) projecting over the public right-of-way adjacent to its premises known as 2251 N. Lincoln Ave..

Said Flag Pole(s) at N. Lincoln Avenue measure(s):
Three (3) at five point eight three (5.83) feet in length, and two point seven five (2.75) feet in width for a total of forty-eight point one (48.1) square feet.

The location of said privilege shall be as shown on prints kept on file with the Department of Business Affairs and Consumer Protection and the Office of the City Clerk.

Said privilege shall be constructed in accordance with plans and specifications approved by the Department of Transportation (Division of Project Development).

This grant of privilege in the public way shall be subject to the provisions of Section 10-28-015 and all other required provisions of the Municipal Code of Chicago.

The grantee shall pay to the City of Chicago as compensation for the privilege #1110332 herein granted the sum of two hundred twenty-five ($225.00) per annum in advance.


A 25% penalty will be added for payments received after due date.

The permit holder agrees to hold the City of Chicago harmless for any damage, relocation or replacement costs associated with damage, relocation or removal of private property caused by the City performing work in the public way.

Authority herein given and granted for a period of five (5) years from and after 01/13/2014.

Alderman _____

Michele Smith 43rd Ward

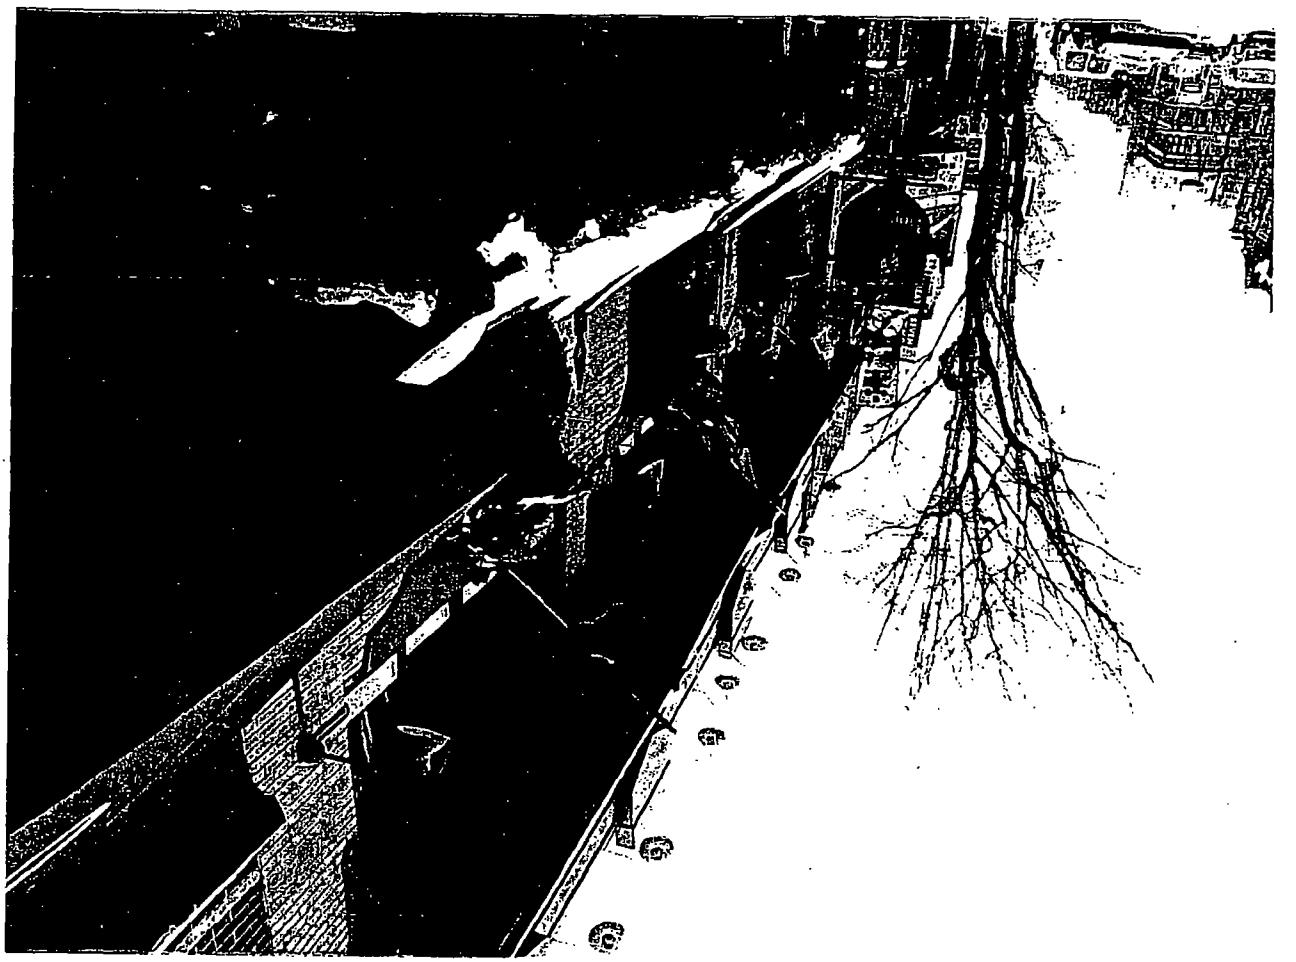

City of Chicago

O2014-456

Office of the City Clerk

Document Tracking Sheet

Meeting Date:	1/15/2014
Sponsor(s):	Smith (43)
Type:	Ordinance
Title:	Grant(s) of privilege in public way for Little Bit Cleaner
Committee(s) Assignment:	Committee on Transportation and Public Way

ORDINANCE
LITTLE BIT CLEANER
Acct. No. 304183 - 1
Permit No. 1109837

Be It Ordained by the City Council of the City of Chicago:

SECTION 1. Permission and authority are hereby given and granted to LITTLE BIT CLEANER, upon the terms and subject to the conditions of this ordinance to maintain and use one (1) sign(s) projecting over the public right-of-way attached to its premises known as 2457 N. Clark St..

Said sign structure(s) measures as follows; along N. Clark:
One (1) at four point one seven (4.17) feet in length, four point seven five (4.75) feet in height and seven (7) feet above grade level.

The location of said privilege shall be as shown on prints kept on file with the Department of Business Affairs and Consumer Protection and the Office of the City Clerk.

Said privilege shall be constructed in accordance with plans and specifications approved by the Department of Transportation (Division of Project Development) and Zoning Department - Signs.


This grant of privilege in the public way shall be subject to the provisions of Section 10-28-015 and all other required provisions of the Municipal Code of Chicago.

The grantee shall pay to the City of Chicago as compensation for the privilege #1109837 herein granted the sum of one hundred ($100.00) per annum in advance.

A 25% penalty will be added for payments received after due date.

The permit holder agrees to hold the City of Chicago harmless for any damage, relocation or replacement costs associated with damage, relocation or removal of private property caused by the City performing work in the public way.

Authority herein given and granted for a period of five (5) years from and after 11/19/2013.

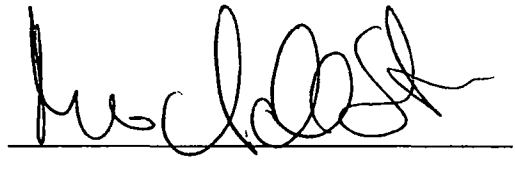Alderman 

Michele Smith 43rd Ward


LITTLE BIT
CLEANER
established 1981
773-525-0515
Hair · Nails · Wax
Epilonis
LEATHER
ALTERATIONS
PROFESSIONAL
DRESS MAKING
LITTLE BIT
CLEANER

City of Chicago

O2014-458

Office of the City Clerk

Document Tracking Sheet

Meeting Date:	1/15/2014
Sponsor(s):	Smith (43)
Type:	Ordinance
Title:	Grant(s) of privilege in public way for Michael Walt
Committee(s) Assignment:	Committee on Transportation and Public Way

ORDINANCE
MICHAEL WALT
Acct. No. 335812 - 1
Permit No. 1110253

Be It Ordained by the City Council of the City of Chicago:

SECTION 1. Permission and authority are hereby given and granted to MICHAEL WALT, upon the terms and subject to the conditions of this ordinance to maintain and use, as now constructed, four (4) Bay Window(s) projecting over the public right-of-way adjacent to its premises known as 433 W. Armitage Ave..

Said Bay Window(s) at W ARMITAGE measure(s):
Four (4) at seven (7) feet in length, and three (3) feet in width for a total of eighty-four (84) square feet.

The location of said privilege shall be as shown on prints kept on file with the Department of Business Affairs and Consumer Protection and the Office of the City Clerk.

Said privilege shall be constructed in accordance with plans and specifications approved by the Department of Transportation (Division of Project Development).

This grant of privilege in the public way shall be subject to the provisions of Section 10-28-015 and all other required provisions of the Municipal Code of Chicago.

The grantee shall pay to the City of Chicago as compensation for the privilege #1110253 herein granted the sum of three hundred ($300.00) per annum in advance.


A 25% penalty will be added for payments received after due date.

The permit holder agrees to hold the City of Chicago harmless for any damage, relocation or replacement costs associated with damage, relocation or removal of private property caused by the City performing work in the public way.

Authority herein given and granted for a period of five (5) years from and after 11/19/2013.

Alderman _____

Michele Smith 43rd Ward

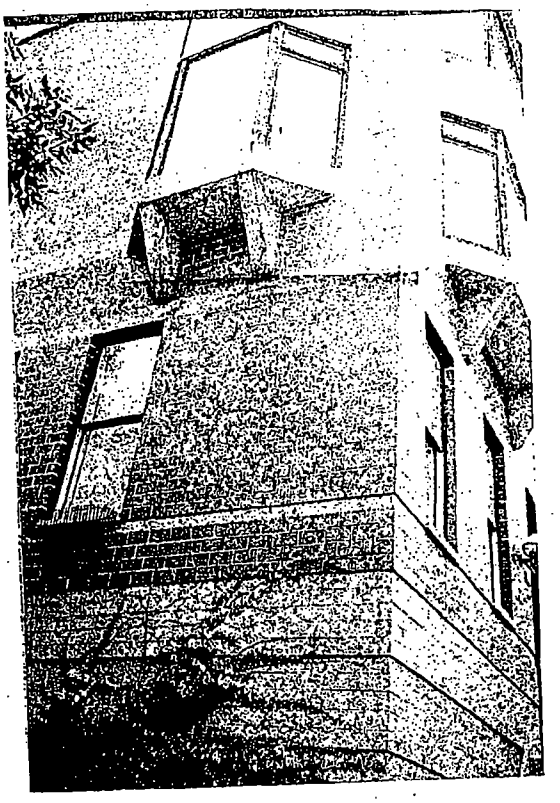



City of Chicago

O2014-460

Office of the City Clerk

Document Tracking Sheet

Meeting Date:	1/15/2014
Sponsor(s):	Smith (43)
Type:	Ordinance
Title:	Grant(s) of privilege in public way for Orso's Restaurant
Committee(s) Assignment:	Committee on Transportation and Public Way

ORDINANCE
ORSO'S RESTAURANT
Acct. No. 131 - 1
Permit No. 1109947

Be It Ordained by the City Council of the City of Chicago:

SECTION 1. Permission and authority are hereby given and granted to ORSO'S RESTAURANT, upon the terms and subject to the conditions of this ordinance to construct, install, maintain and use one (1) Wind Screen(s) on the public right-of-way adjacent to its premises known as 1401 N. Wells St..

Said Wind Screen(s) at N. Wells Street measure(s):
One (1) at nine point two five (9.25) feet in length, and six (6) feet in width for a total of fifty-five point five (55.5) square feet.

The location of said privilege shall be as shown on prints kept on file with the Department of Business Affairs and Consumer Protection and the Office of the City Clerk.

Said privilege shall be constructed in accordance with plans and specifications approved by the Department of Transportation (Division of Project Development).


This grant of privilege in the public way shall be subject to the provisions of Section 10-28-015 and all other required provisions of the Municipal Code of Chicago.

The grantee shall pay to the City of Chicago as compensation for the privilege #1109947 herein granted the sum of four hundred ($400.00) per annum in advance.

A 25% penalty will be added for payments received after due date.

The permit holder agrees to hold the City of Chicago harmless for any damage, relocation or replacement costs associated with damage, relocation or removal of private property caused by the City performing work in the public way.


Authority herein given and granted for a period of five (5) years from and after Date of Passage.

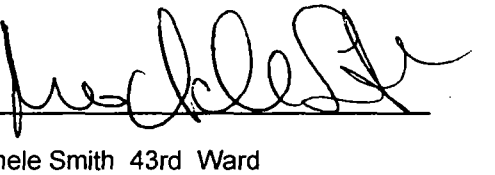Alderman 

Michele Smith 43rd Ward

ORSO'S RESTAURANT
1401 N. WELLS STREET
CHICAGO, IL 60610
TEL 312-787-6604
ORSOREST@AOL.COM

FRONT DOOR AWNING

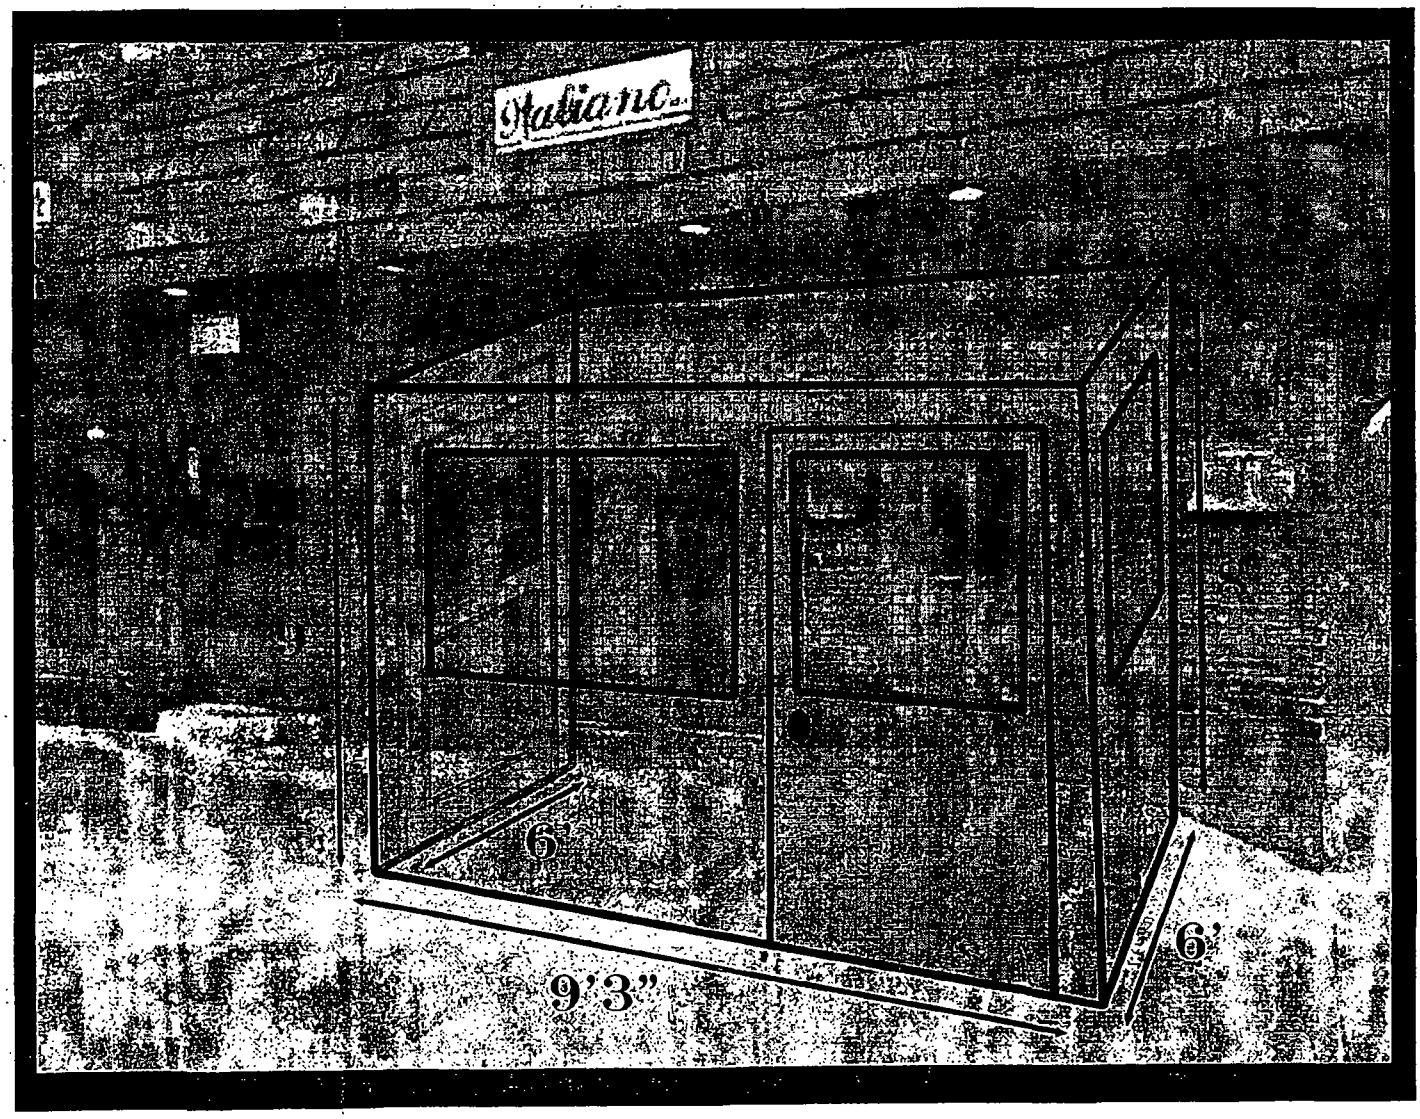

City of Chicago

O2014-461

Office of the City Clerk

Document Tracking Sheet

Meeting Date:	1/15/2014
Sponsor(s):	Smith (43)
Type:	Ordinance
Title:	Grant(s) of privilege in public way for Paper Source
Committee(s) Assignment:	Committee on Transportation and Public Way

ORDINANCE
PAPER SOURCE
Acct. No. 10749 - 3
Permit No. 1109956

Be It Ordained by the City Council of the City of Chicago:

SECTION 1. Permission and authority are hereby given and granted to PAPER SOURCE, upon the terms and subject to the conditions of this ordinance to maintain and use one (1) sign(s) projecting over the public right-of-way attached to its premises known as 919 W. Armitage Ave..

Said sign structure(s) measures as follows; along W ARMITAGE AVE:
One (1) at three (3) feet in length, two (2) feet in height and ten point three three (10.33) feet above grade level.

The location of said privilege shall be as shown on prints kept on file with the Department of Business Affairs and Consumer Protection and the Office of the City Clerk.

Said privilege shall be constructed in accordance with plans and specifications approved by the Department of Transportation (Division of Project Development) and Zoning Department - Signs.

This grant of privilege in the public way shall be subject to the provisions of Section 10-28-015 and all other required provisions of the Municipal Code of Chicago.

The grantee shall pay to the City of Chicago as compensation for the privilege #1109956 herein granted the sum of one hundred ($100.00) per annum in advance.


A 25% penalty will be added for payments received after due date.

The permit holder agrees to hold the City of Chicago harmless for any damage, relocation or replacement costs associated with damage, relocation or removal of private property caused by the City performing work in the public way.

Authority herein given and granted for a period of five (5) years from and after 06/11/2013.

Alderman _____

Michele Smith 43rd Ward

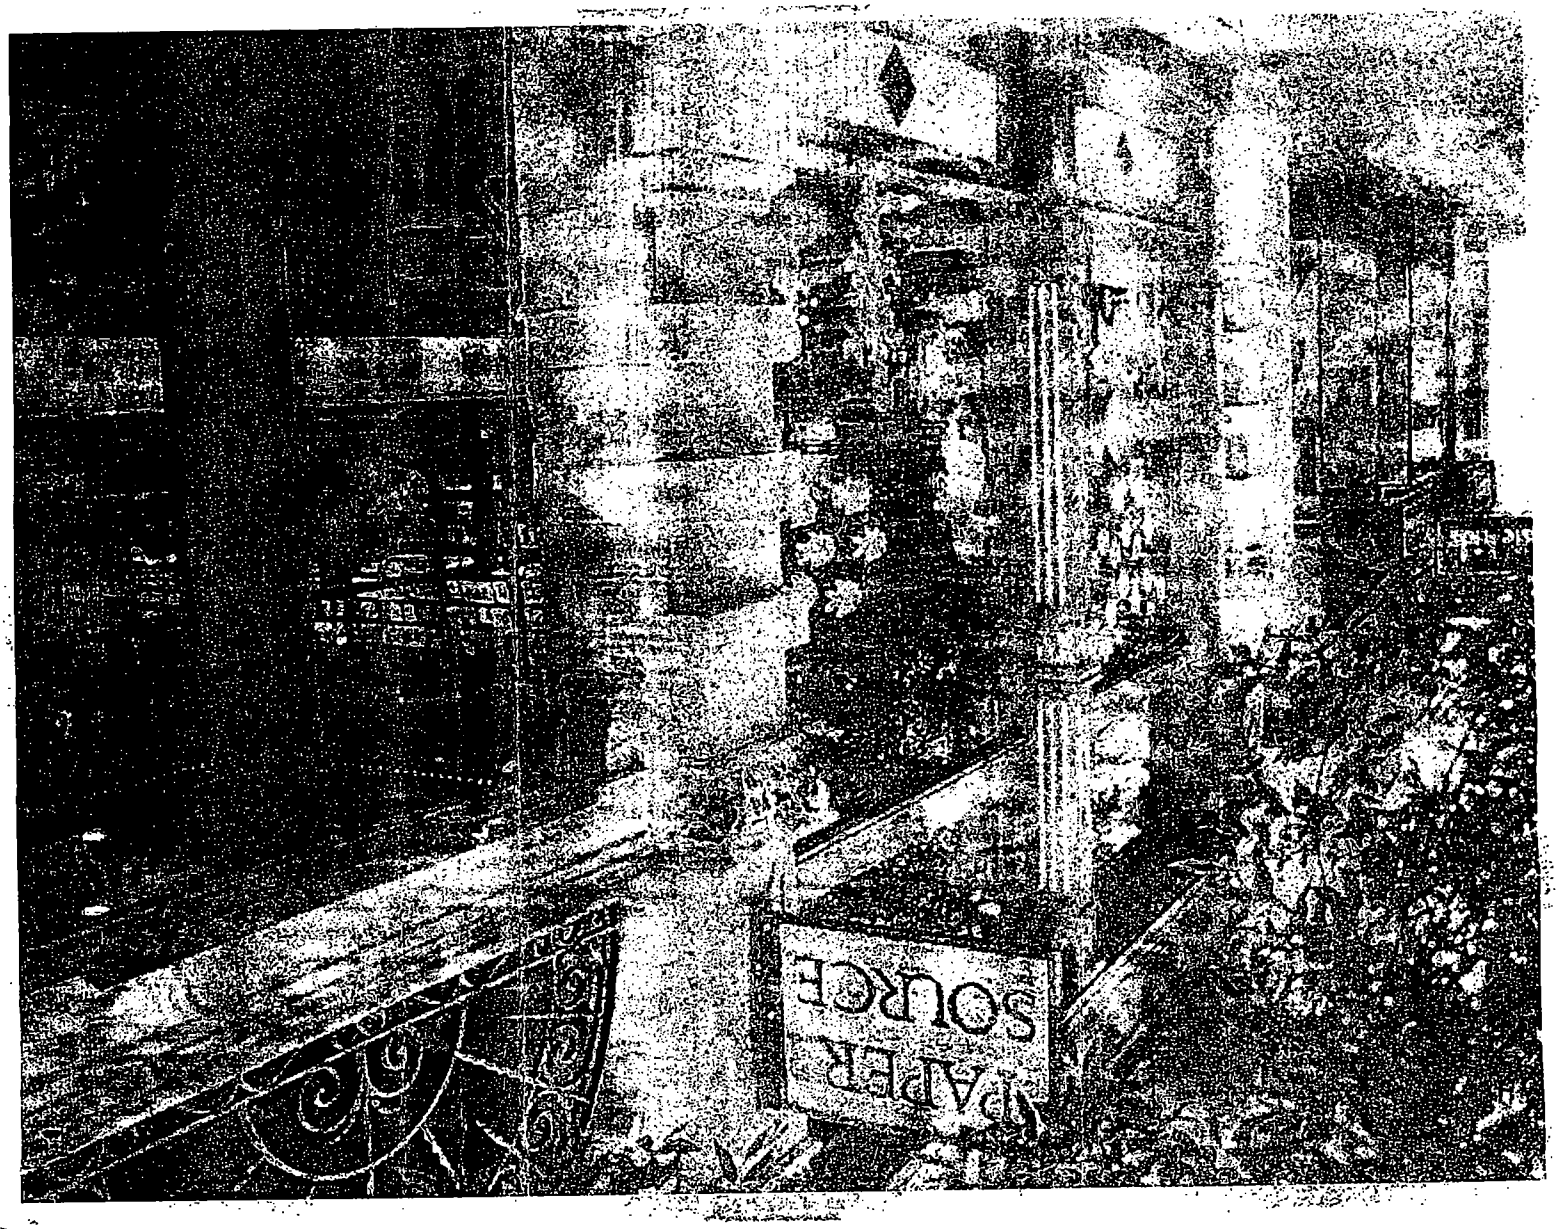
PAPER
SOURCE

City of Chicago

O2014-465

Office of the City Clerk

Document Tracking Sheet

Meeting Date:	1/15/2014
Sponsor(s):	Smith (43)
Type:	Ordinance
Title:	Grant(s) of privilege in public way for Petco No. 869
Committee(s) Assignment:	Committee on Transportation and Public Way

ORDINANCE
PETCO #869
Acct. No. 19916 - 6
Permit No. 1109414

Be It Ordained by the City Council of the City of Chicago:

SECTION 1. Permission and authority are hereby given and granted to PETCO #869, upon the terms and subject to the conditions of this ordinance to maintain and use one (1) sign(s) projecting over the public right-of-way attached to its premises known as 2000 N. Clybourn Ave..

Said sign structure(s) measures as follows; along Clybourn:
One (1) at sixteen (16) feet in length, three point five (3.5) feet in height and sixteen point six seven (16.67) feet above grade level.

The location of said privilege shall be as shown on prints kept on file with the Department of Business Affairs and Consumer Protection and the Office of the City Clerk.

Said privilege shall be constructed in accordance with plans and specifications approved by the Department of Transportation (Division of Project Development) and Zoning Department - Signs.

This grant of privilege in the public way shall be subject to the provisions of Section 10-28-015 and all other required provisions of the Municipal Code of Chicago.

The grantee shall pay to the City of Chicago as compensation for the privilege #1109414 herein granted the sum of three hundred ($300.00) per annum in advance.

A 25% penalty will be added for payments received after due date.


The permit holder agrees to hold the City of Chicago harmless for any damage, relocation or replacement costs associated with damage, relocation or removal of private property caused by the City performing work in the public way.

Authority herein given and granted for a period of five (5) years from and after Date of Passage.

Alderman _____

Michele Smith 43rd Ward

SIGN.C	36" Petco / 42 1/4" Dog Cat Logo
Type:	Individual Channel Letters, remote
Illumination:	Internally Illuminated LED
Square Footage:	38.43 + 17.89 = 56.33
To Grade:	Top of sign to grade = 19'-8 1/2" Bottom of sign to grade = 16'-8 1/2"

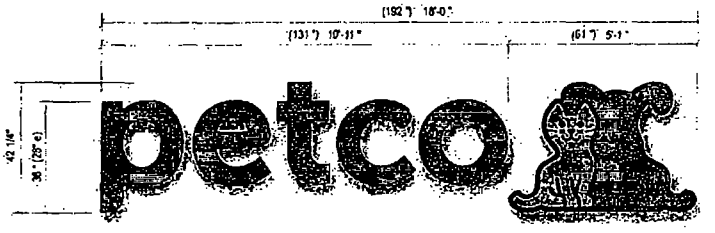

Sign Layout Detail
Scale: 3/8" = 1'-0"

Electrical Detail:

AGILIGHT Sign Rayz LED's
White 6500- "dog/cat" Red - "petco" ltrs
(2) 60w Transformers @ 0.61 each
Total Amps = 1.22


General Notes:

This sign is to be installed in accordance with the requirements of Article 600 of the National Electrical Code.

1) Grounded and bonded per NEC 600.7/NEC 250
2) Existing branch circuit in compliance with NEC 600.5, not to exceed 20 amps
3) Sign is to be UL listed per NEC 600.3
4) UL disconnect switch per NEC 600.6- required per sign component before leaving manufacturer*
*For multiple signs, a disconnect is permitted but not required for each section

Specifications: Channel Letters / Logo

1. Existing Facade: Brick
2. .040 Aluminum letter returns painted to match Wrisco Red
3. 2" trim cap to match Red
4. 3mm Signaband Lite composite backs (interior of sign can painted white for maximum illumination)
5. "PETCO" and "Dog"- Red LEDs / "Cat"- White LEDs
6. 3/16" R&H #2793 Red acrylic face for "Petco"
   3/16" clear acrylic face for "Dog & Cat" w/ applied vinyl:
   - "Dog"- 3M #3630-53 Cardinal Red first surface vinyl
   - "Cat"- 3M #3630-57 Blue first surface vinyl
   - "Dog/Cat" Outline- 3M #7725-22 Black first surface vinyl
   - "Dog/Cat" - Diffuser film second surface vinyl
7. Waterproof disconnect switch per NEC 600-6
8. Primary electrical feed
9. Transformers
10. Mounting hardware to suit

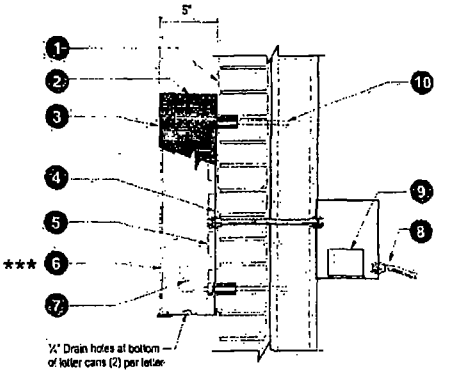

Section @ LED Channel Letter
Front-Lit (Remote) Scale: N.T.S.

petco

Client: Petco
Site #: PC-869
Address: 2000 North Cleybourn
Chicago, IL 60614
Chicago-Clayboum (IL)

REVISION INFO		
09/07/2012	Original Rendering	MD
09/13/2012	Added existing photos	BJ
09/14/2012	Changed Grooming sign to 24" letters	NK
03/28/2013	Revised A3 Signs to Have Remote Transformers	BD
10/23/2013	Remove backers, show as day / night	GW

This rendering is the property of Anchor Sign, Inc. and may not be reproduced, published or used without the consent of Anchor Sign, Inc. Please contact your project manager with questions regarding this statement.

AnchorSign

City of Chicago

O2014-468

Office of the City Clerk

Document Tracking Sheet

Meeting Date:	1/15/2014
Sponsor(s):	Smith (43)
Type:	Ordinance
Title:	Grant(s) of privilege in public way for River Shannon
Committee(s) Assignment:	Committee on Transportation and Public Way

ORDINANCE
RIVER SHANNON
Acct. No. 28 - 1
Permit No. 1109858

Be It Ordained by the City Council of the City of Chicago:

SECTION 1. Permission and authority are hereby given and granted to RIVER SHANNON, upon the terms and subject to the conditions of this ordinance to maintain and use, as now constructed, three (3) Flag Pole(s) projecting over the public right-of-way adjacent to its premises known as 425 W. Armitage Ave..

Said Flag Pole(s) at W Armitage measure(s):
Three (3) at seven (7) feet in length, and one (1) foot in width for a total of twenty-one (21) square feet.

The location of said privilege shall be as shown on prints kept on file with the Department of Business Affairs and Consumer Protection and the Office of the City Clerk.

Said privilege shall be constructed in accordance with plans and specifications approved by the Department of Transportation (Division of Project Development).

This grant of privilege in the public way shall be subject to the provisions of Section 10-28-015 and all other required provisions of the Municipal Code of Chicago.

The grantee shall pay to the City of Chicago as compensation for the privilege #1109858 herein granted the sum of two hundred twenty-five ($225.00) per annum in advance.


A 25% penalty will be added for payments received after due date.

The permit holder agrees to hold the City of Chicago harmless for any damage, relocation or replacement costs associated with damage, relocation or removal of private property caused by the City performing work in the public way.

Authority herein given and granted for a period of five (5) years from and after 11/19/2013.

Alderman _____

Michele Smith 43rd Ward

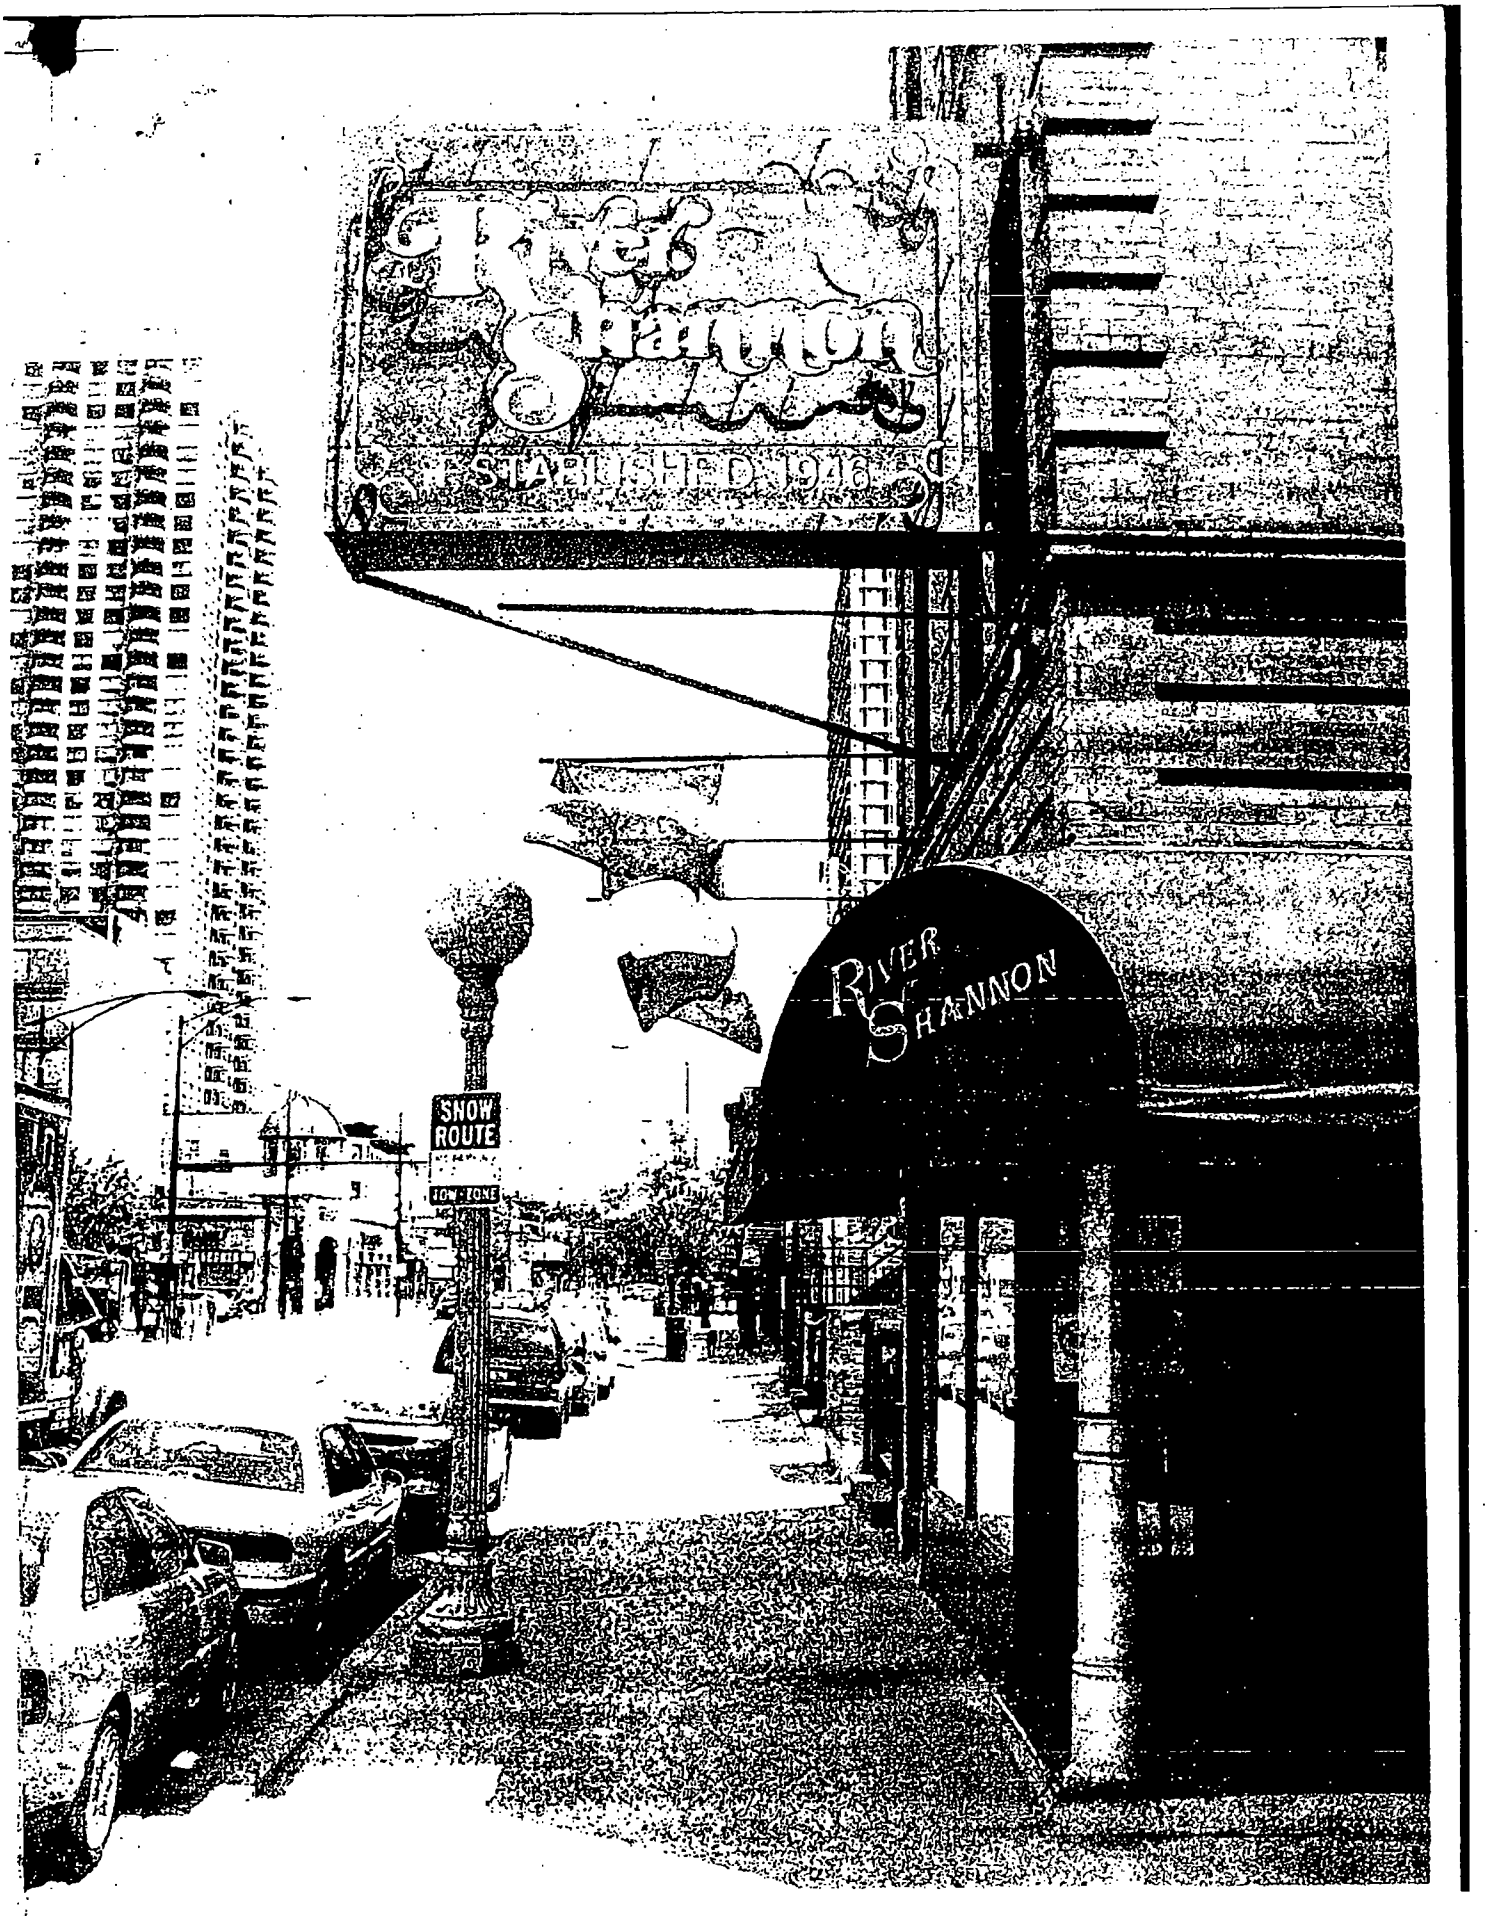
ESTABLISHED 1946
RIVER SHANNON
SNOW ROUTE

City of Chicago

O2014-473

Office of the City Clerk

Document Tracking Sheet

Meeting Date:	1/15/2014
Sponsor(s):	Smith (43)
Type:	Ordinance
Title:	Grant(s) of privilege in public way for SEE
Committee(s) Assignment:	Committee on Transportation and Public Way

ORDINANCE
SEE
Acct. No. 335665 - 1
Permit No. 1109779

Be It Ordained by the City Council of the City of Chicago:

SECTION 1. Permission and authority are hereby given and granted to SEE, upon the terms and subject to the conditions of this ordinance to maintain and use one (1) sign(s) projecting over the public right-of-way attached to its premises known as 808 W. Armitage Ave..

Said sign structure(s) measures as follows; along W. Armitage Avenue:
One (1) at four (4) feet in length, one point three three (1.33) feet in height and eleven point four two (11.42) feet above grade level.

The location of said privilege shall be as shown on prints kept on file with the Department of Business Affairs and Consumer Protection and the Office of the City Clerk.

Said privilege shall be constructed in accordance with plans and specifications approved by the Department of Transportation (Division of Project Development) and Zoning Department - Signs.

This grant of privilege in the public way shall be subject to the provisions of Section 10-28-015 and all other required provisions of the Municipal Code of Chicago.

The grantee shall pay to the City of Chicago as compensation for the privilege #1109779 herein granted the sum of one hundred ($100.00) per annum in advance.

A 25% penalty will be added for payments received after due date.


The permit holder agrees to hold the City of Chicago harmless for any damage, relocation or replacement costs associated with damage, relocation or removal of private property caused by the City performing work in the public way.

Authority herein given and granted for a period of five (5) years from and after 11/19/2013.


Alderman 

Michele Smith 43rd Ward

(Page 2 of 7)

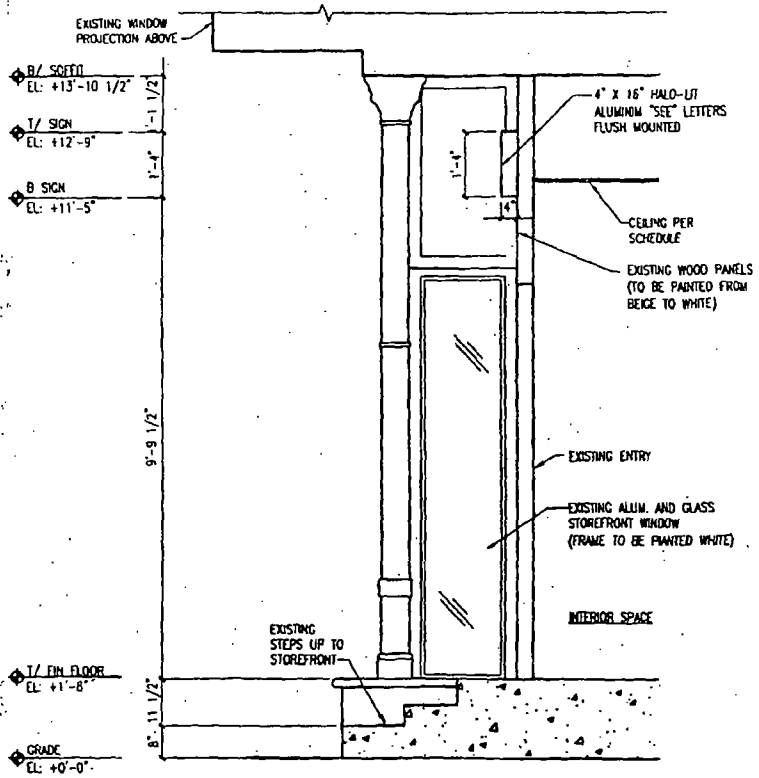

F8 / A102 SECTION @ MAIN ENTRY
SCALE: 3/8" = 1'-0"

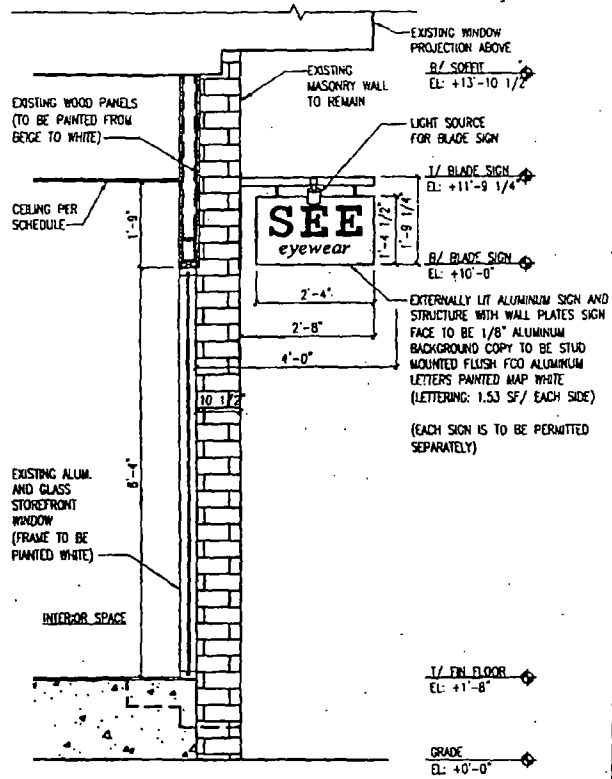

F11 / A102 SECTION @ STOREFRONT
SCALE: 3/8" = 1'-0"

City of Chicago

O2014-478

Office of the City Clerk

Document Tracking Sheet

Meeting Date:	1/15/2014
Sponsor(s):	Smith (43)
Type:	Ordinance
Title:	Grant(s) of privilege in public way for Ultimate Exposure
Committee(s) Assignment:	Committee on Transportation and Public Way

ORDINANCE
ULTIMATE EXPOSURE
Acct. No. 33805 - 2
Permit No. 1110261

Be It Ordained by the City Council of the City of Chicago:

SECTION 1. Permission and authority are hereby given and granted to ULTIMATE EXPOSURE, upon the terms and subject to the conditions of this ordinance to maintain and use one (1) sign(s) projecting over the public right-of-way attached to its premises known as 2210 N. Clark St..

Said sign structure(s) measures as follows; along N. Clark Street:
One (1) at sixteen (16) feet in length, four point one seven (4.17) feet in height and ten point two five (10.25) feet above grade level.

The location of said privilege shall be as shown on prints kept on file with the Department of Business Affairs and Consumer Protection and the Office of the City Clerk.

Said privilege shall be constructed in accordance with plans and specifications approved by the Department of Transportation (Division of Project Development) and Zoning Department - Signs.

This grant of privilege in the public way shall be subject to the provisions of Section 10-28-015 and all other required provisions of the Municipal Code of Chicago.

The grantee shall pay to the City of Chicago as compensation for the privilege #1110261 herein granted the sum of three hundred ($300.00) per annum in advance.

A 25% penalty will be added for payments received after due date.

The permit holder agrees to hold the City of Chicago harmless for any damage, relocation or replacement costs associated with damage, relocation or removal of private property caused by the City performing work in the public way.

Authority herein given and granted for a period of five (5) years from and after 11/19/2013.


Alderman

Michele Smith 43rd Ward

Vincent SIGNS
SignCorp
PH. 630-766-8855
FAX 630-766-9521

JOB NAME ULTIMATE EXPOSURE
ADDRESS 2210 N. CLARK
CITY CHICAGO
DRAWING NO. 1491
DATE 2-14-03
SCALE 1/4" = 1'-0"

CUSTOMER APPROVAL
DATE
SALESPERSON APPROVAL
DATE 2/14/03

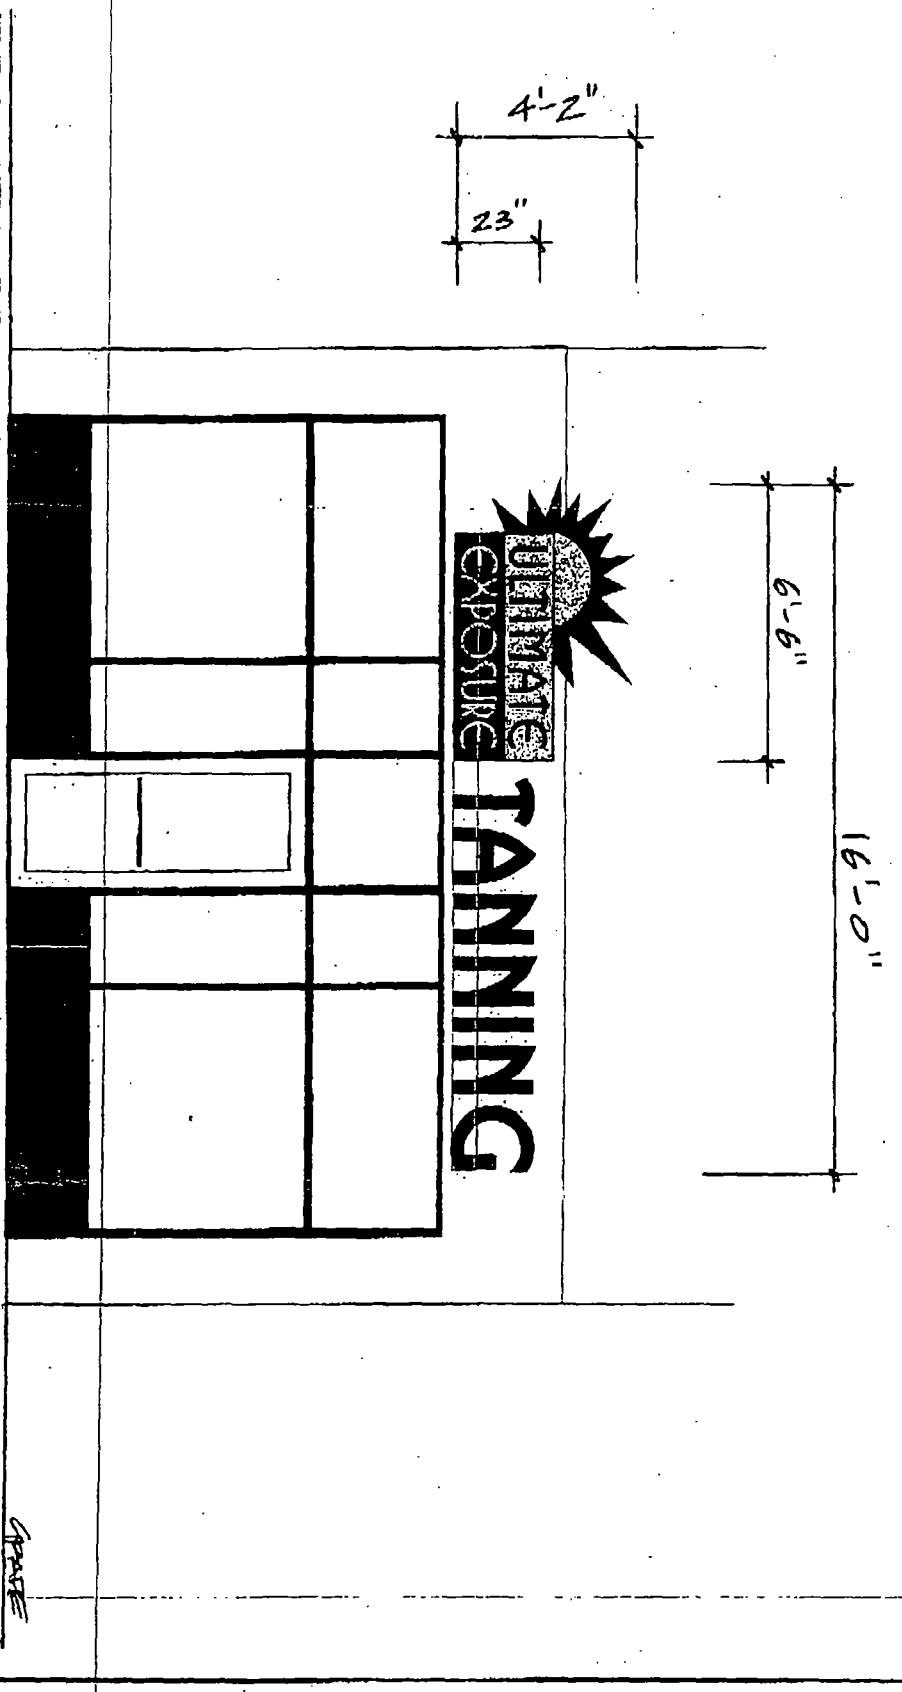

City of Chicago

O2014-481

Office of the City Clerk

Document Tracking Sheet

Meeting Date:	1/15/2014
Sponsor(s):	Smith (43)
Type:	Ordinance
Title:	Grant(s) of privilege in public way for Wiener's Circle
Committee(s) Assignment:	Committee on Transportation and Public Way

ORDINANCE
WIENER'S CIRCLE
Acct. No. 4139 - 1
Permit No. 1109880

Be It Ordained by the City Council of the City of Chicago:

SECTION 1. Permission and authority are hereby given and granted to WIENER'S CIRCLE, upon the terms and subject to the conditions of this ordinance to maintain and use one (1) sign(s) projecting over the public right-of-way attached to its premises known as 2622 N. Clark St..

Said sign structure(s) measures as follows; along N. Clark Street:
One (1) at six point five (6.5) feet in length, nine point five (9.5) feet in height and twelve point three three (12.33) feet above grade level.

The location of said privilege shall be as shown on prints kept on file with the Department of Business Affairs and Consumer Protection and the Office of the City Clerk.

Said privilege shall be constructed in accordance with plans and specifications approved by the Department of Transportation (Division of Project Development) and Zoning Department - Signs.


This grant of privilege in the public way shall be subject to the provisions of Section 10-28-015 and all other required provisions of the Municipal Code of Chicago.

The grantee shall pay to the City of Chicago as compensation for the privilege #1109880 herein granted the sum of three hundred ($300.00) per annum in advance.


A 25% penalty will be added for payments received after due date.

The permit holder agrees to hold the City of Chicago harmless for any damage, relocation or replacement costs associated with damage, relocation or removal of private property caused by the City performing work in the public way.

Authority herein given and granted for a period of five (5) years from and after 11/19/2013.

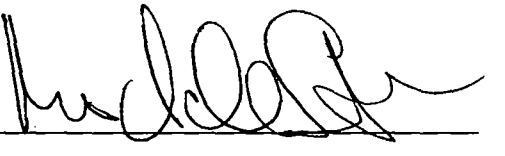Alderman 

Michele Smith 43rd Ward

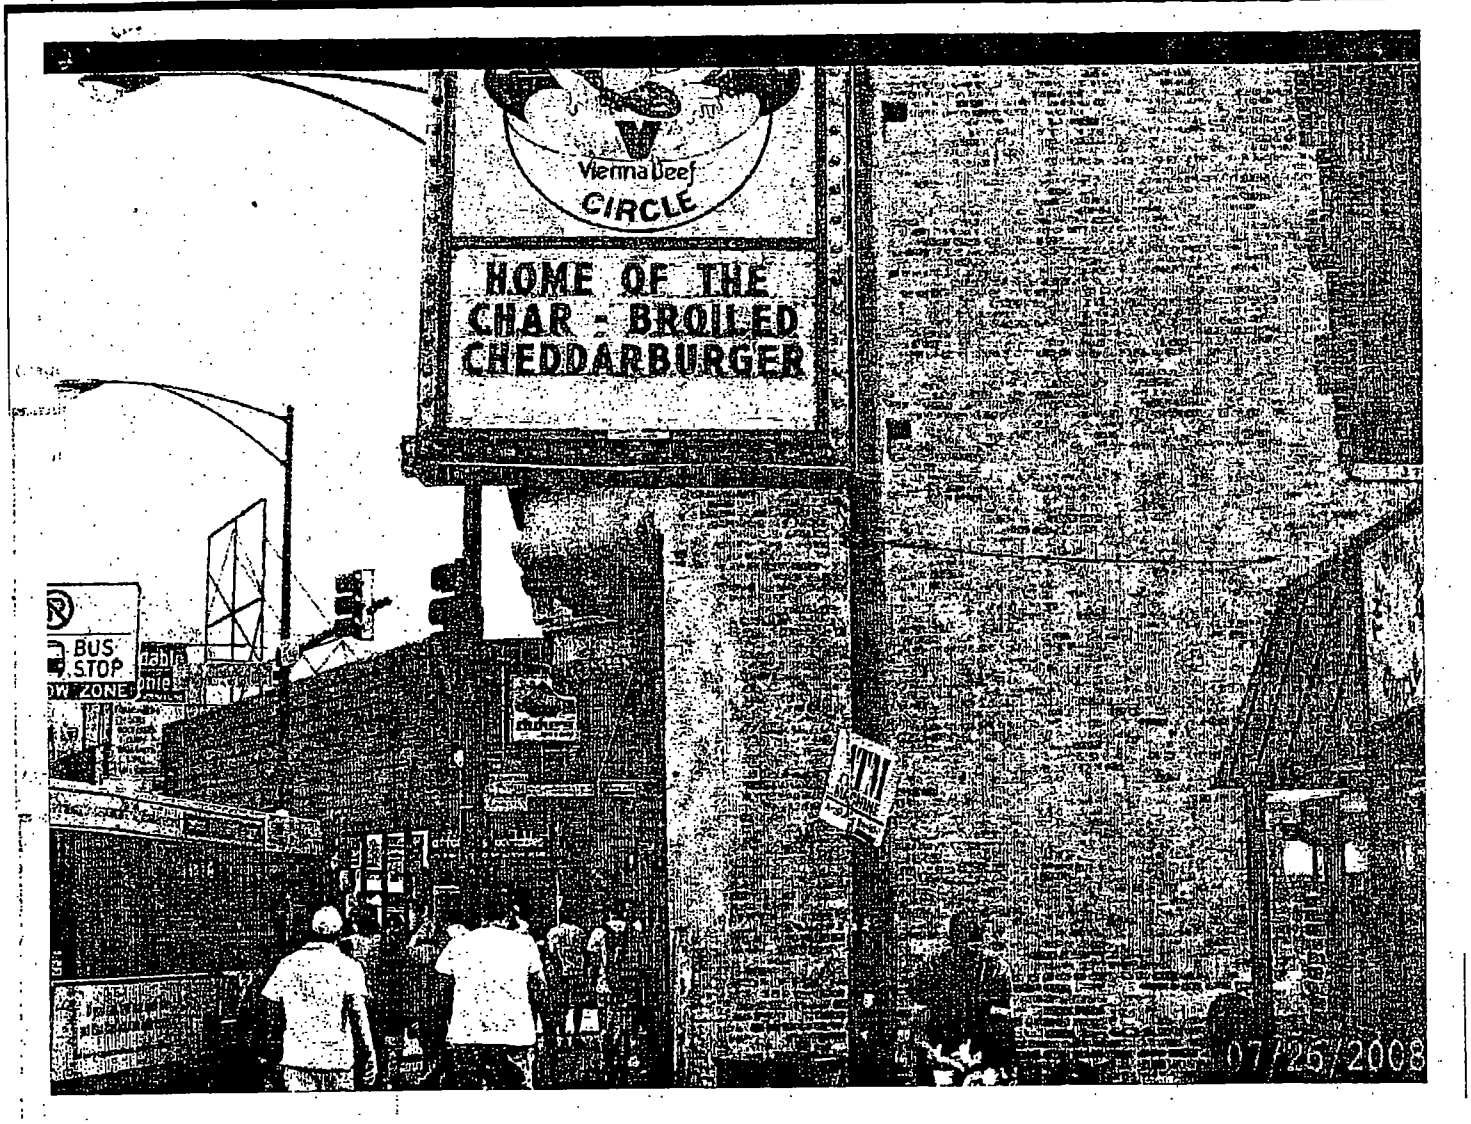
Vienna Beef
CIRCLE
HOME OF THE
CHAR - BROILED
CHEDDARBURGER
BUS
STOP
07/26/2008

City of Chicago

O2014-422

Office of the City Clerk

Document Tracking Sheet

Meeting Date:	1/15/2014
Sponsor(s):	Tunney (44)
Type:	Ordinance
Title:	Grant(s) of privilege in public way for Asian Cafe
Committee(s) Assignment:	Committee on Transportation and Public Way

ORDINANCE
ASIAN CAFE
Acct. No. 385342 - 1
Permit No. 1109996

Be It Ordained by the City Council of the City of Chicago:

SECTION 1. Permission and authority are hereby given and granted to ASIAN CAFE, upon the terms and subject to the conditions of this ordinance to maintain and use, as now constructed, three (3) Light Fixture(s) projecting over the public right-of-way adjacent to its premises known as 1053 W. Belmont Ave..

Said Light Fixture(s) at W. Belmont Avenue measure(s):
Three (3) at point five eight (.58) feet in length, point seven five (.75) feet in width and nine point four two (9.42) feet above grade level.

The location of said privilege shall be as shown on prints kept on file with the Department of Business Affairs and Consumer Protection and the Office of the City Clerk.

Said privilege shall be constructed in accordance with plans and specifications approved by the Department of Transportation (Division of Project Development).

This grant of privilege in the public way shall be subject to the provisions of Section 10-28-015 and all other required provisions of the Municipal Code of Chicago.

The grantee shall pay to the City of Chicago as compensation for the privilege #1109996 herein granted the sum of eighty-five ($85.00) per annum in advance.

A 25% penalty will be added for payments received after due date.


The permit holder agrees to hold the City of Chicago harmless for any damage, relocation or replacement costs associated with damage, relocation or removal of private property caused by the City performing work in the public way.

Authority herein given and granted for a period of five (5) years from and after Date of Passage.

Alderman _____
Thomas Tunney 44th Ward

APPLICATION TO USE THE PUBLIC RIGHT OF WAY

EXAMPLE OF LIGHT(S) DRAWING

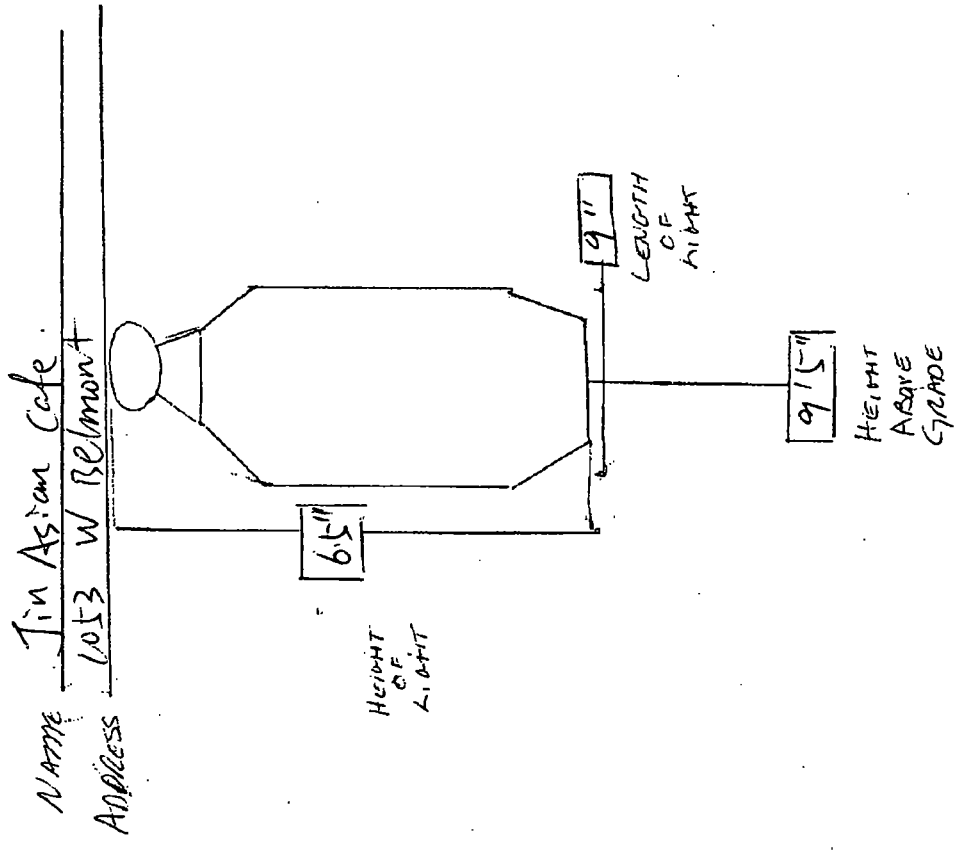

Department of Business Affairs and Consumer Protection
Small Business Center - Public Way Use Unit
City Hall - 121 N. LaSalle Street, Room 800 • Chicago, IL 60602
(312)-74-GOBIZ (312-744-6249) • (312) 744-1944 (TTY)
http://www.cityofchicago.org/bacp

01/15/2014

Alderman **Thomas Tunney**
Ward # **44**
City of Chicago
City Hall, Room **203**
121 North LaSalle Street
Chicago, Illinois 60602

Re: An ordinance to use and maintain a portion of the public right-of-way for **three (3) light fixture(s)** for **ASIAN CAFE**, adjacent to the premises known as **1053 W. Belmont Ave.**.

Dear Alderman **Thomas Tunney**:

The applicant referenced above has requested the use of the public right-of-way for a **light fixture(s)**. An ordinance has been prepared by the Department of Business Affairs and Consumer Protection – Small Business Center - Public Way Use Unit for presentation to the City Council. Because this request was made for properties located in your ward, as approved by you as per the attached, I respectfully request that you introduce the attached ordinance at the next City Council meeting.

If you have any questions regarding this ordinance, please contact Anthony Bertuca at (312) 744-5506.

Department of Business Affairs and Consumer Protection

City of Chicago

O2014-426

Office of the City Clerk

Document Tracking Sheet

Meeting Date:	1/15/2014
Sponsor(s):	Tunney (44)
Type:	Ordinance
Title:	Grant(s) of privilege in public way for B Rose Salon and Spa
Committee(s) Assignment:	Committee on Transportation and Public Way

ORDINANCE
B. ROSE SALON AND SPA
Acct. No. 278708 - 1
Permit No. 1109863

Be It Ordained by the City Council of the City of Chicago:

SECTION 1. Permission and authority are hereby given and granted to B. ROSE SALON AND SPA, upon the terms and subject to the conditions of this ordinance to maintain and use, as now constructed, three (3) Light Fixture(s) projecting over the public right-of-way adjacent to its premises known as 3335 N. Southport Ave..

Said Light Fixture(s) at N. Southport Avenue measure(s):
Three (3) at one point five (1.5) foot in length, two (2) feet in width and twelve point seven five (12.75) feet above grade level.

The location of said privilege shall be as shown on prints kept on file with the Department of Business Affairs and Consumer Protection and the Office of the City Clerk.

Said privilege shall be constructed in accordance with plans and specifications approved by the Department of Transportation (Division of Project Development).

This grant of privilege in the public way shall be subject to the provisions of Section 10-28-015 and all other required provisions of the Municipal Code of Chicago.


The grantee shall pay to the City of Chicago as compensation for the privilege #1109863 herein granted the sum of eighty-five ($85.00) per annum in advance.

A 25% penalty will be added for payments received after due date.

The permit holder agrees to hold the City of Chicago harmless for any damage, relocation or replacement costs associated with damage, relocation or removal of private property caused by the City performing work in the public way.

Authority herein given and granted for a period of five (5) years from and after 11/19/2013.

Alderman _____
Thomas Tunney 44th Ward

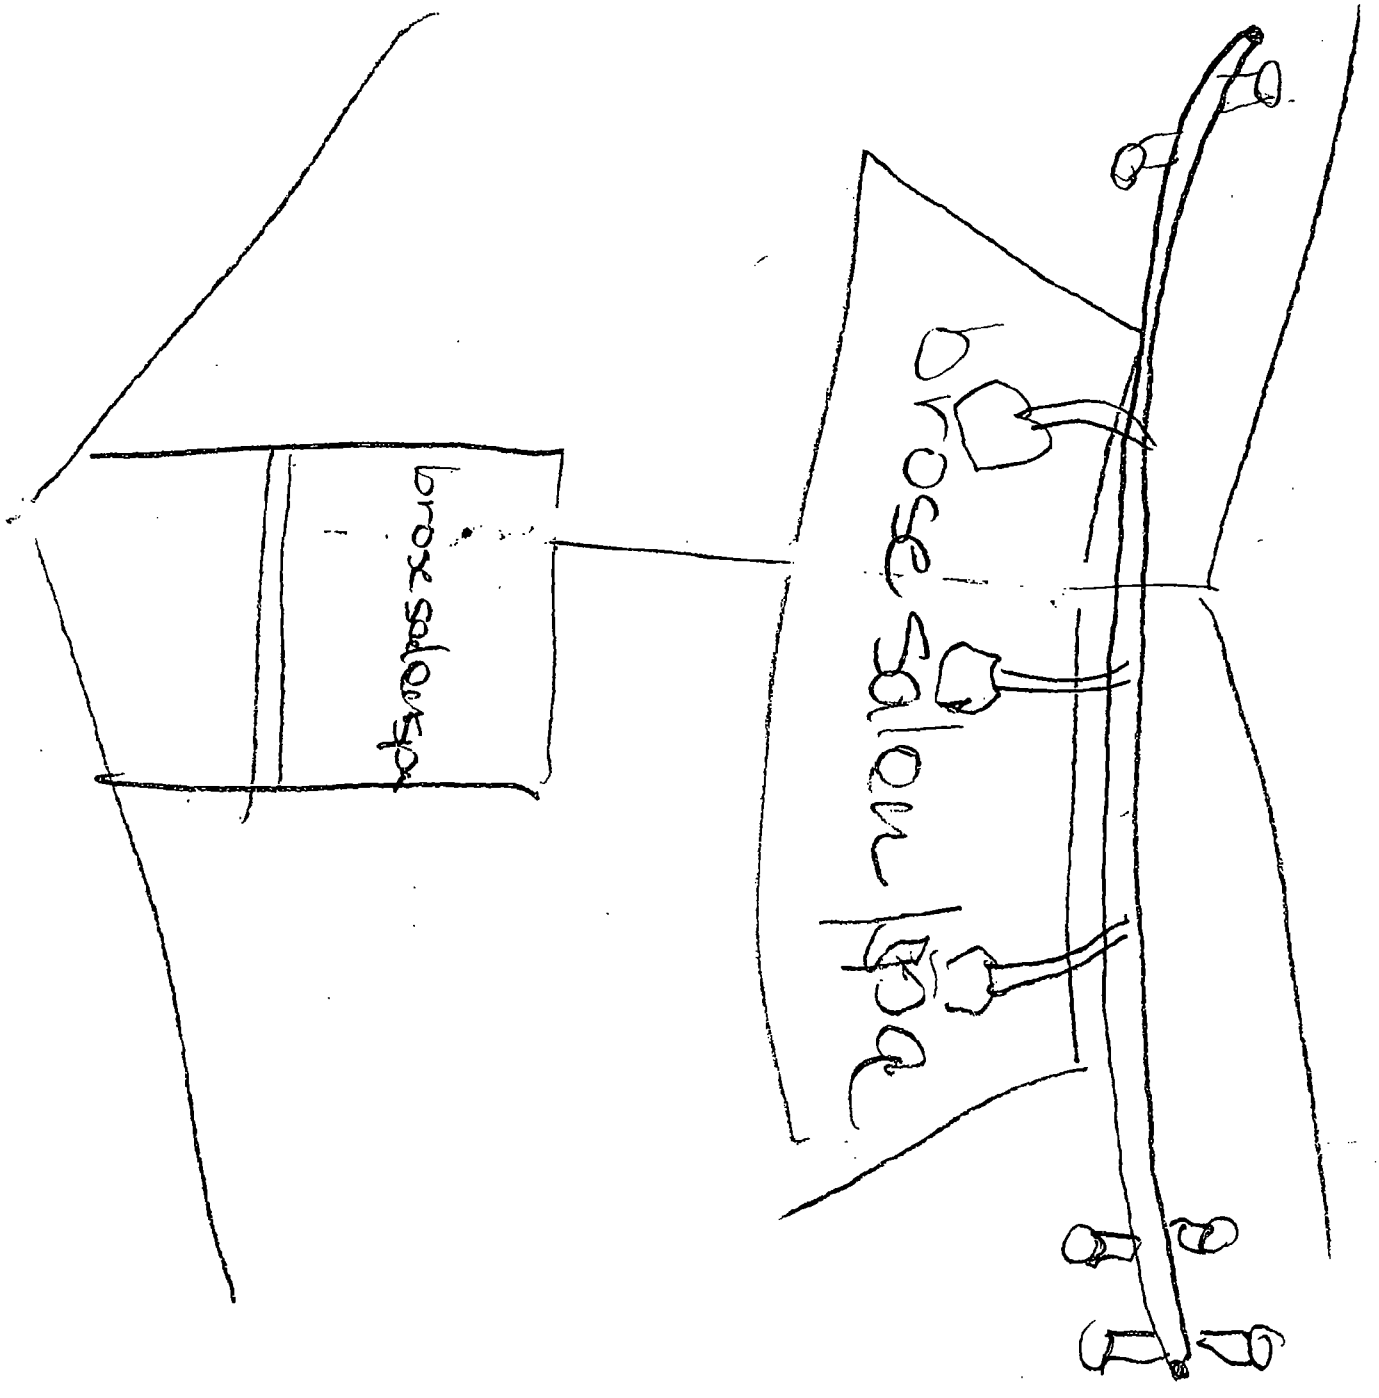
brox saloon
brox saloon

Department of Business Affairs and Consumer Protection
Small Business Center - Public Way Use Unit
City Hall - 121 N. LaSalle Street, Room 800 • Chicago, IL 60602
(312)-74-GOBIZ (312-744-6249) • (312) 744-1944 (TTY)
http://www.cityofchicago.org/bacp

01/15/2014

Alderman **Thomas Tunney**
Ward # **44**
City of Chicago
City Hall, Room **203**
121 North LaSalle Street
Chicago, Illinois 60602

Re: An ordinance to use and maintain a portion of the public right-of-way for **three (3) light fixture(s)** for **B. ROSE SALON AND SPA**, adjacent to the premises known as **3335 N. Southport Ave.**.

Dear Alderman **Thomas Tunney**:

The applicant referenced above has requested the use of the public right-of-way for a **light fixture(s)**. An ordinance has been prepared by the Department of Business Affairs and Consumer Protection – Small Business Center - Public Way Use Unit for presentation to the City Council. Because this request was made for properties located in your ward, as approved by you as per the attached, I respectfully request that you introduce the attached ordinance at the next City Council meeting.

If you have any questions regarding this ordinance, please contact Anthony Bertuca at (312) 744-5506.

Department of Business Affairs and Consumer Protection

City of Chicago

O2014-432

Office of the City Clerk

Document Tracking Sheet

Meeting Date:	1/15/2014
Sponsor(s):	Tunney (44)
Type:	Ordinance
Title:	Grant(s) of privilege in public way for Gman Tavern
Committee(s) Assignment:	Committee on Transportation and Public Way

ORDINANCE
Gman Tavern
Acct. No. 62802 - 1
Permit No. 1109862

Be It Ordained by the City Council of the City of Chicago:

SECTION 1. Permission and authority are hereby given and granted to Gman Tavern, upon the terms and subject to the conditions of this ordinance to maintain and use one (1) sign(s) projecting over the public right-of-way attached to its premises known as 3740 N. Clark St..

Said sign structure(s) measures as follows; along N CLARK ST:
One (1) at five point two five (5.25) feet in length, four (4) feet in height and ten (10) feet above grade level.

The location of said privilege shall be as shown on prints kept on file with the Department of Business Affairs and Consumer Protection and the Office of the City Clerk.

Said privilege shall be constructed in accordance with plans and specifications approved by the Department of Transportation (Division of Project Development) and Zoning Department - Signs.

This grant of privilege in the public way shall be subject to the provisions of Section 10-28-015 and all other required provisions of the Municipal Code of Chicago.

The grantee shall pay to the City of Chicago as compensation for the privilege #1109862 herein granted the sum of one hundred ($100.00) per annum in advance.


A 25% penalty will be added for payments received after due date.

The permit holder agrees to hold the City of Chicago harmless for any damage, relocation or replacement costs associated with damage, relocation or removal of private property caused by the City performing work in the public way.

Authority herein given and granted for a period of five (5) years from and after 11/05/2013.

Alderman _____
Thomas Tunney 44th Ward

1 inch = 1 foot

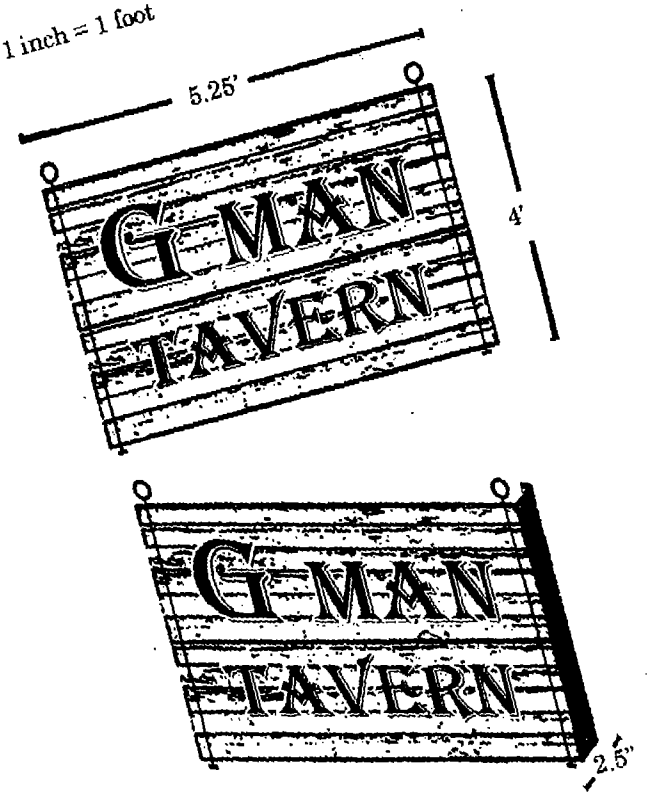

Department of Business Affairs and Consumer Protection
Small Business Center - Public Way Use Unit
City Hall - 121 N. LaSalle Street, Room 800 • Chicago, IL 60602
(312)-74-GOBIZ (312-744-6249) • (312) 744-1944 (TTY)
http://www.cityofchicago.org/bacp

01/15/2014

Alderman **Thomas Tunney**
Ward # **44**
City of Chicago
City Hall, Room **203**
121 North LaSalle Street
Chicago, Illinois 60602

Re: An ordinance to use and maintain a portion of the public right-of-way for **one (1) sign(s)** for **Gman Tavern**, adjacent to the premises known as **3740 N. Clark St.**.

Dear Alderman **Thomas Tunney**:

The applicant referenced above has requested the use of the public right-of-way for a **sign(s)**. An ordinance has been prepared by the Department of Business Affairs and Consumer Protection – Small Business Center - Public Way Use Unit for presentation to the City Council. Because this request was made for properties located in your ward, as approved by you as per the attached, I respectfully request that you introduce the attached ordinance at the next City Council meeting.

If you have any questions regarding this ordinance, please contact Anthony Bertuca at (312) 744-5506.

Department of Business Affairs and Consumer Protection

City of Chicago

O2014-436

Office of the City Clerk

Document Tracking Sheet

Meeting Date:	1/15/2014
Sponsor(s):	Tunney (44)
Type:	Ordinance
Title:	Grant(s) of privilege in public way for Goose Island Wrigleyville
Committee(s) Assignment:	Committee on Transportation and Public Way

ORDINANCE
GOOSE ISLAND WRIGLEYVILLE
Acct. No. 21703 - 1
Permit No. 1110310

Be It Ordained by the City Council of the City of Chicago:

SECTION 1. Permission and authority are hereby given and granted to GOOSE ISLAND WRIGLEYVILLE, upon the terms and subject to the conditions of this ordinance to maintain and use one (1) sign(s) projecting over the public right-of-way attached to its premises known as 3535 N. Clark St..

Said sign structure(s) measures as follows; along N. Clark Street:
One (1) at two (2) feet in length, fifteen (15) feet in height and fifteen (15) feet above grade level.

The location of said privilege shall be as shown on prints kept on file with the Department of Business Affairs and Consumer Protection and the Office of the City Clerk.

Said privilege shall be constructed in accordance with plans and specifications approved by the Department of Transportation (Division of Project Development) and Zoning Department - Signs.

This grant of privilege in the public way shall be subject to the provisions of Section 10-28-015 and all other required provisions of the Municipal Code of Chicago.

The grantee shall pay to the City of Chicago as compensation for the privilege #1110310 herein granted the sum of three hundred ($300.00) per annum in advance.

A 25% penalty will be added for payments received after due date.


The permit holder agrees to hold the City of Chicago harmless for any damage, relocation or replacement costs associated with damage, relocation or removal of private property caused by the City performing work in the public way.

Authority herein given and granted for a period of five (5) years from and after 11/05/2013.

Alderman _____

Thomas Tunney 44th Ward

Sign

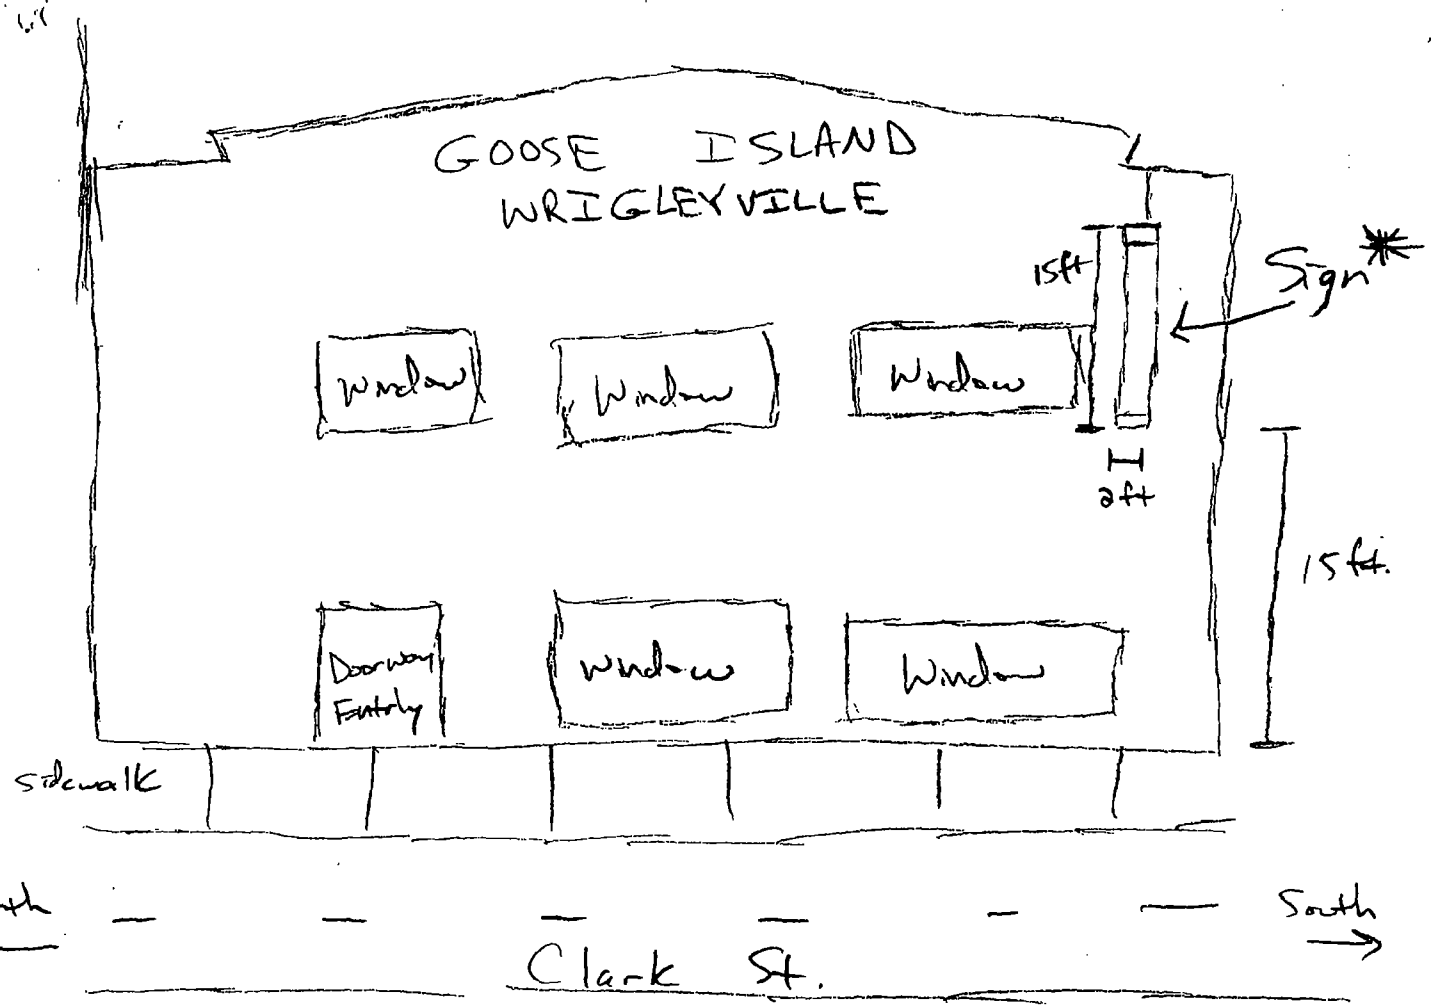
GOOSE ISLAND
WRIGLEYVILLE
15ft
Sign *
Window
Window
Window
2ft
15ft.
Doorway Entry
Window
Window
sidewalk
North
South
Clark St.

Department of Business Affairs and Consumer Protection
Small Business Center - Public Way Use Unit
City Hall - 121 N. LaSalle Street, Room 800 • Chicago, IL 60602
(312)-74-GOBIZ (312-744-6249) • (312) 744-1944 (TTY)
http://www.cityofchicago.org/bacp

01/15/2014

Alderman **Thomas Tunney**
Ward # **44**
City of Chicago
City Hall, Room **203**
121 North LaSalle Street
Chicago, Illinois 60602

Re: An ordinance to use and maintain a portion of the public right-of-way for **one (1) sign(s)** for **GOOSE ISLAND WRIGLEYVILLE**, adjacent to the premises known as **3535 N. Clark St.**.

Dear Alderman **Thomas Tunney**:

The applicant referenced above has requested the use of the public right-of-way for a **sign(s)**. An ordinance has been prepared by the Department of Business Affairs and Consumer Protection – Small Business Center - Public Way Use Unit for presentation to the City Council. Because this request was made for properties located in your ward, as approved by you as per the attached, I respectfully request that you introduce the attached ordinance at the next City Council meeting.

If you have any questions regarding this ordinance, please contact Anthony Bertuca at (312) 744-5506.

Department of Business Affairs and Consumer Protection

City of Chicago

O2014-438

Office of the City Clerk

Document Tracking Sheet

Meeting Date:	1/15/2014
Sponsor(s):	Tunney (44)
Type:	Ordinance
Title:	Grant(s) of privilege in public way for Gyro Mena
Committee(s) Assignment:	Committee on Transportation and Public Way

ORDINANCE
GYRO MENA
Acct. No. 368054 - 1
Permit No. 1103405

Be It Ordained by the City Council of the City of Chicago:

SECTION 1. Permission and authority are hereby given and granted to GYRO MENA, upon the terms and subject to the conditions of this ordinance to maintain and use one (1) sign(s) projecting over the public right-of-way attached to its premises known as 905 W. Belmont Ave..

Said sign structure(s) measures as follows; along W. Belmont:
One (1) at two point five (2.5) feet in length, two point five (2.5) feet in height and ten (10) feet above grade level.

The location of said privilege shall be as shown on prints kept on file with the Department of Business Affairs and Consumer Protection and the Office of the City Clerk.

Said privilege shall be constructed in accordance with plans and specifications approved by the Department of Transportation (Division of Project Development) and Zoning Department - Signs.

This grant of privilege in the public way shall be subject to the provisions of Section 10-28-015 and all other required provisions of the Municipal Code of Chicago.

The grantee shall pay to the City of Chicago as compensation for the privilege #1103405 herein granted the sum of one hundred ($100.00) per annum in advance.

A 25% penalty will be added for payments received after due date.


The permit holder agrees to hold the City of Chicago harmless for any damage, relocation or replacement costs associated with damage, relocation or removal of private property caused by the City performing work in the public way.

Authority herein given and granted for a period of five (5) years from and after Date of Passage.


Alderman _____

Thomas Tunney 44th Ward

BLADE SIGN

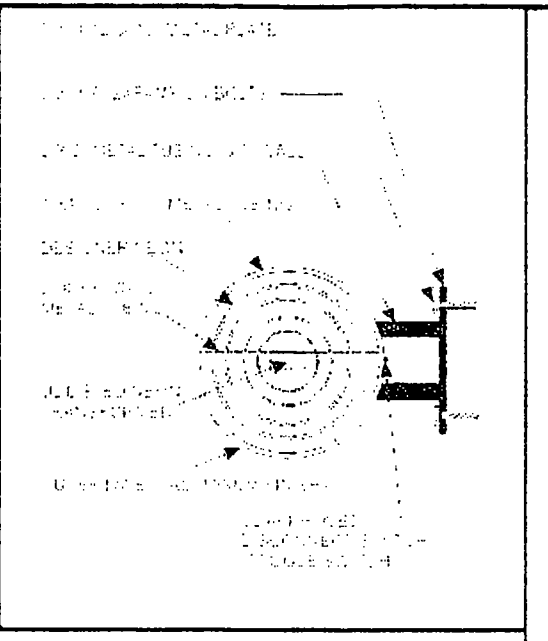

30"

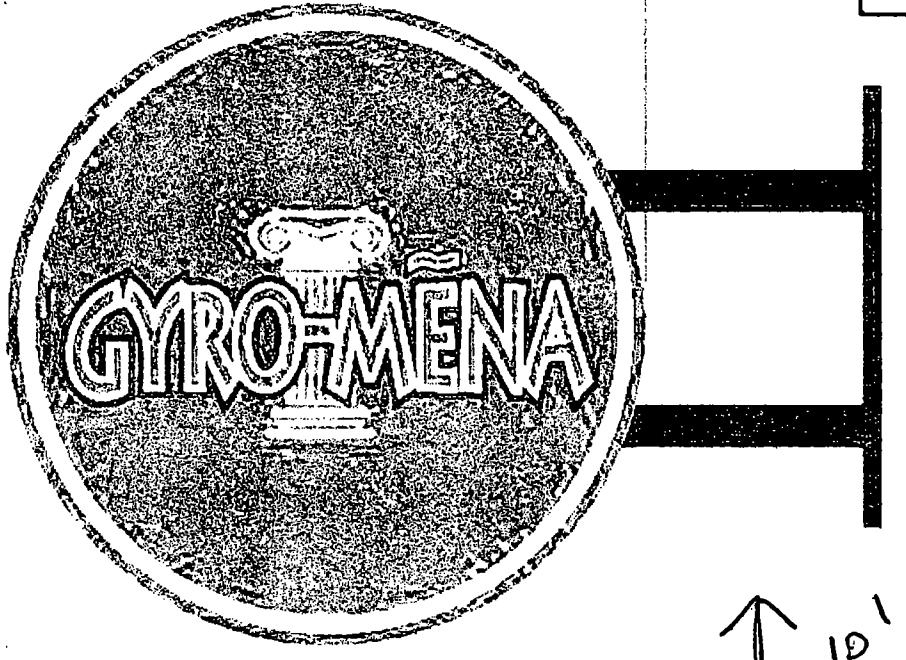

30"

10"

48"

Created sales rep for:
GYRO-MENA

Address:
905 W. BELMONT

City:
CHICAGO

State:
IL.

Sign Location:
905 W. BELMONT

Account Rep:
SEUNG PARK

Client's Approval Date

Landlord's Approval Date

Design #: 011711 Sheet No: 1

Date: 01/17/11 Rev. Date

Designer: SEUNG PARK Scale: N/A

Firstadcomm
3744 W. Lawrence Ave.
Chicago, IL 60625
773-267-6997
Fax- 773-696-2121
e-mail: firstadsign@gmail.com
www.tfasigns.com

WORK DESCRIPTION

Department of Business Affairs and Consumer Protection
Small Business Center - Public Way Use Unit
City Hall - 121 N. LaSalle Street, Room 800 • Chicago, IL 60602
(312)-74-GOBIZ (312-744-6249) • (312) 744-1944 (TTY)
http://www.cityofchicago.org/bacp

01/15/2014

Alderman **Thomas Tunney**
Ward # **44**
City of Chicago
City Hall, Room **203**
121 North LaSalle Street
Chicago, Illinois 60602

Re: An ordinance to use and maintain a portion of the public right-of-way for **one (1) sign(s)** for **GYRO MENA**, adjacent to the premises known as **905 W. Belmont Ave.**.

Dear Alderman **Thomas Tunney**:

The applicant referenced above has requested the use of the public right-of-way for a **sign(s)**. An ordinance has been prepared by the Department of Business Affairs and Consumer Protection – Small Business Center - Public Way Use Unit for presentation to the City Council. Because this request was made for properties located in your ward, as approved by you as per the attached, I respectfully request that you introduce the attached ordinance at the next City Council meeting.

If you have any questions regarding this ordinance, please contact Anthony Bertuca at (312) 744-5506.

Department of Business Affairs and Consumer Protection

City of Chicago

O2014-441

Office of the City Clerk

Document Tracking Sheet

Meeting Date:	1/15/2014
Sponsor(s):	Tunney (44)
Type:	Ordinance
Title:	Grant(s) of privilege in public way for Hertz Rent A Car Corp
Committee(s) Assignment:	Committee on Transportation and Public Way

ORDINANCE
HERTZ RENT A CAR CORP
Acct. No. 85808 - 4
Permit No. 1106826

Be It Ordained by the City Council of the City of Chicago:

SECTION 1. Permission and authority are hereby given and granted to HERTZ RENT A CAR CORP, upon the terms and subject to the conditions of this ordinance to maintain and use two (2) sign(s) projecting over the public right-of-way attached to its premises known as 3130 N. Sheffield Ave..

Said sign structure(s) measures as follows; along North Sheffield Avenue:
One (1) at two point six six (2.66) feet in length, five point zero eight (5.08) feet in height and thirteen (13) feet above grade level.
One (1) at five (5) feet in length, one (1) foot in height and seven (7) feet above grade level.

The location of said privilege shall be as shown on prints kept on file with the Department of Business Affairs and Consumer Protection and the Office of the City Clerk.

Said privilege shall be constructed in accordance with plans and specifications approved by the Department of Transportation (Division of Project Development) and Zoning Department - Signs.

This grant of privilege in the public way shall be subject to the provisions of Section 10-28-015 and all other required provisions of the Municipal Code of Chicago.

The grantee shall pay to the City of Chicago as compensation for the privilege #1106826 herein granted the sum of one hundred seventy-five ($175.00) per annum in advance.

A 25% penalty will be added for payments received after due date.


The permit holder agrees to hold the City of Chicago harmless for any damage, relocation or replacement costs associated with damage, relocation or removal of private property caused by the City performing work in the public way.

Authority herein given and granted for a period of five (5) years from and after Date of Passage.


Alderman _____
Thomas Tunney 44th Ward

VINYL GRAPHICS COLORS	
ITEM	COLOR
BACKGROUND 1	#7725-41 DARK GRAY
BACKGROUND 2	#3630-4845 LEMON YELLOW
HERTZ	#7725-22 MATTE BLACK
RETURNS AND ARROW	#3630-20 WHITE

SUBSTRATE CALL OUTS	
ITEM	DESCRIPTION
A	ALUMINUM COMPOSITE MATERIAL WHITE ALPOLIC WITH VINYL GRAPHICS
B	MOUNTED WITH PADS AND THREADED STUDS

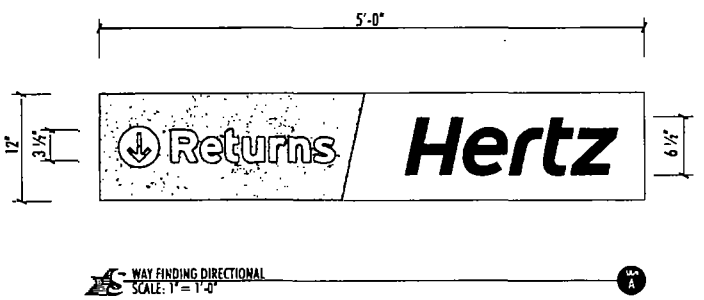

WAY FINDING DIRECTIONAL
SCALE: 1" = 1'-0"

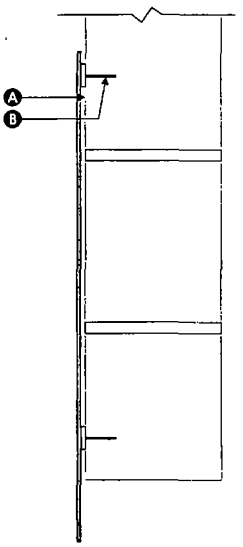

SECTION
N.T.S.

NOTE TO FABRICATORS: ANY CHANGES MADE TO CUSTOMER SPECS MUST BE PRE APPROVED BY PROJECT MANAGER PRIOR TO MANUFACTURING.

StarliteSign LP
www.starlitesign.com
7923 E. McKinney St.
Denton, TX 76208
(940) 387-8850
Fax: (940) 387-0439

CUSTOMER	Hertz Car Rental
LOCATION	3130 N. Sheffield Avenue
CITY ST	Chicago, IL
SCALE	12" x 5'-0" = 5
ACCT EXEC	Terry Brockett
ART NO	25180
DRAWN BY	JCR
DWG #	1302-002
PAGE	04 of 11
LAYOUT DATE	02-04-13

Bids are good if accepted within 30 days of proposal. This drawing is the property of Starlite Sign, which reserves all rights to its reproduction and display.

NO	DATE	BY	DESCRIPTION
1	02/11/13		PER CUSTOMER COMMENTS AND REVISED SIZE OF HERTZ TEXT & ARROW
-			
-			
-			
-			
-			

Department of Business Affairs and Consumer Protection
Small Business Center - Public Way Use Unit
City Hall - 121 N. LaSalle Street, Room 800 • Chicago, IL 60602
(312)-74-GOBIZ (312-744-6249) • (312) 744-1944 (TTY)
http://www.cityofchicago.org/bacp

01/15/2014

Alderman **Thomas Tunney**
Ward # **44**
City of Chicago
City Hall, Room **203**
121 North LaSalle Street
Chicago, Illinois 60602

Re: An ordinance to use and maintain a portion of the public right-of-way for **two (2) sign(s)** for **HERTZ RENT A CAR CORP**, adjacent to the premises known as **3130 N. Sheffield Ave.**.

Dear Alderman **Thomas Tunney**:

The applicant referenced above has requested the use of the public right-of-way for a **sign(s)**. An ordinance has been prepared by the Department of Business Affairs and Consumer Protection – Small Business Center - Public Way Use Unit for presentation to the City Council. Because this request was made for properties located in your ward, as approved by you as per the attached, I respectfully request that you introduce the attached ordinance at the next City Council meeting.

If you have any questions regarding this ordinance, please contact Anthony Bertuca at (312) 744-5506.

Department of Business Affairs and Consumer Protection

City of Chicago

O2014-446

Office of the City Clerk

Document Tracking Sheet

Meeting Date:	1/15/2014
Sponsor(s):	Tunney (44)
Type:	Ordinance
Title:	Grant(s) of privilege in public way for Merkle's Bar & Grill - light fixtures
Committee(s) Assignment:	Committee on Transportation and Public Way

ORDINANCE
MERKLE'S BAR & GRILL
Acct. No. 264630 - 1
Permit No. 1109833

Be It Ordained by the City Council of the City of Chicago:

SECTION 1. Permission and authority are hereby given and granted to MERKLE'S BAR & GRILL, upon the terms and subject to the conditions of this ordinance to maintain and use, as now constructed, four (4) Light Fixture(s) projecting over the public right-of-way adjacent to its premises known as 3516 N. Clark St..

Said Light Fixture(s) at N. Clark Street measure(s):
Four (4) at three (3) feet in length, three (3) feet in width and seventeen (17) feet above grade level.

The location of said privilege shall be as shown on prints kept on file with the Department of Business Affairs and Consumer Protection and the Office of the City Clerk.

Said privilege shall be constructed in accordance with plans and specifications approved by the Department of Transportation (Division of Project Development).

This grant of privilege in the public way shall be subject to the provisions of Section 10-28-015 and all other required provisions of the Municipal Code of Chicago.


The grantee shall pay to the City of Chicago as compensation for the privilege #1109833 herein granted the sum of ninety ($90.00) per annum in advance.

A 25% penalty will be added for payments received after due date.

The permit holder agrees to hold the City of Chicago harmless for any damage, relocation or replacement costs associated with damage, relocation or removal of private property caused by the City performing work in the public way.

Authority herein given and granted for a period of five (5) years from and after 11/05/2013.

Alderman
Thomas Tunney 44th Ward

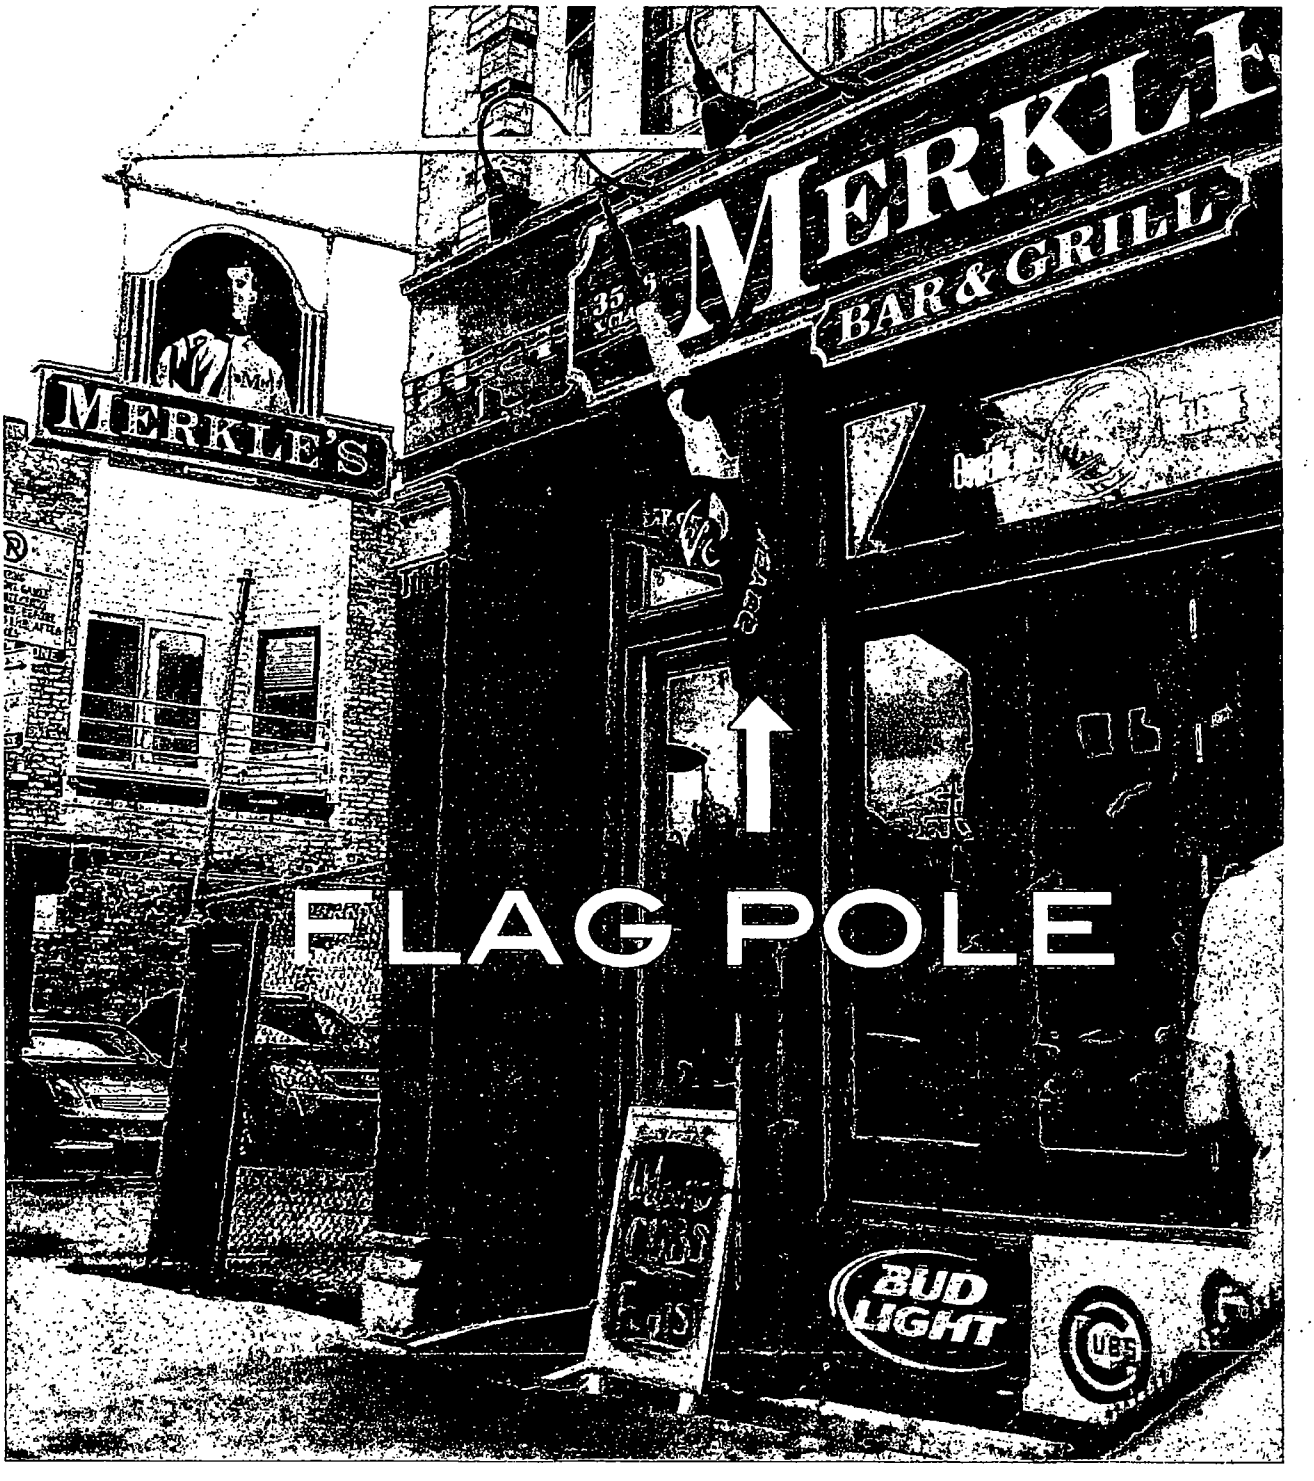
MERKLE'S
BAR & GRILL
MERKLE'S
FLAG POLE
BUD LIGHT
UBS

Department of Business Affairs and Consumer Protection
Small Business Center - Public Way Use Unit
City Hall - 121 N. LaSalle Street. Room 800 • Chicago, IL 60602
(312)-74-GOBIZ (312-744-6249) • (312) 744-1944 (TTY)
http://www.cityofchicago.org/bacp

01/15/2014

Alderman **Thomas Tunney**
Ward # **44**
City of Chicago
City Hall, Room **203**
121 North LaSalle Street
Chicago, Illinois 60602

Re: An ordinance to use and maintain a portion of the public right-of-way for **four (4) light fixture(s)** for **MERKLE'S BAR & GRILL**, adjacent to the premises known as **3516 N. Clark St.**.

Dear Alderman **Thomas Tunney**:

The applicant referenced above has requested the use of the public right-of-way for a **light fixture(s)**. An ordinance has been prepared by the Department of Business Affairs and Consumer Protection – Small Business Center - Public Way Use Unit for presentation to the City Council. Because this request was made for properties located in your ward, as approved by you as per the attached, I respectfully request that you introduce the attached ordinance at the next City Council meeting.

If you have any questions regarding this ordinance, please contact Anthony Bertuca at (312) 744-5506.

Department of Business Affairs and Consumer Protection

City of Chicago

O2014-450

Office of the City Clerk

Document Tracking Sheet

Meeting Date:	1/15/2014
Sponsor(s):	Tunney (44)
Type:	Ordinance
Title:	Grant(s) of privilege in public way for Merkle's Bar & Grill - sign
Committee(s) Assignment:	Committee on Transportation and Public Way

ORDINANCE
MERKLE'S BAR & GRILL
Acct. No. 264630 - 1
Permit No. 1109834

Be It Ordained by the City Council of the City of Chicago:

SECTION 1. Permission and authority are hereby given and granted to MERKLE'S BAR & GRILL, upon the terms and subject to the conditions of this ordinance to maintain and use one (1) sign(s) projecting over the public right-of-way attached to its premises known as 3516 N. Clark St..

Said sign structure(s) measures as follows; along N. Clark:
One (1) at five (5) feet in length, four (4) feet in height and fourteen (14) feet above grade level.

The location of said privilege shall be as shown on prints kept on file with the Department of Business Affairs and Consumer Protection and the Office of the City Clerk.

Said privilege shall be constructed in accordance with plans and specifications approved by the Department of Transportation (Division of Project Development) and Zoning Department - Signs.

This grant of privilege in the public way shall be subject to the provisions of Section 10-28-015 and all other required provisions of the Municipal Code of Chicago.

The grantee shall pay to the City of Chicago as compensation for the privilege #1109834 herein granted the sum of one hundred ($100.00) per annum in advance.


A 25% penalty will be added for payments received after due date.

The permit holder agrees to hold the City of Chicago harmless for any damage, relocation or replacement costs associated with damage, relocation or removal of private property caused by the City performing work in the public way.

Authority herein given and granted for a period of five (5) years from and after 11/05/2013.

Alderman _____

Thomas Tunney 44th Ward

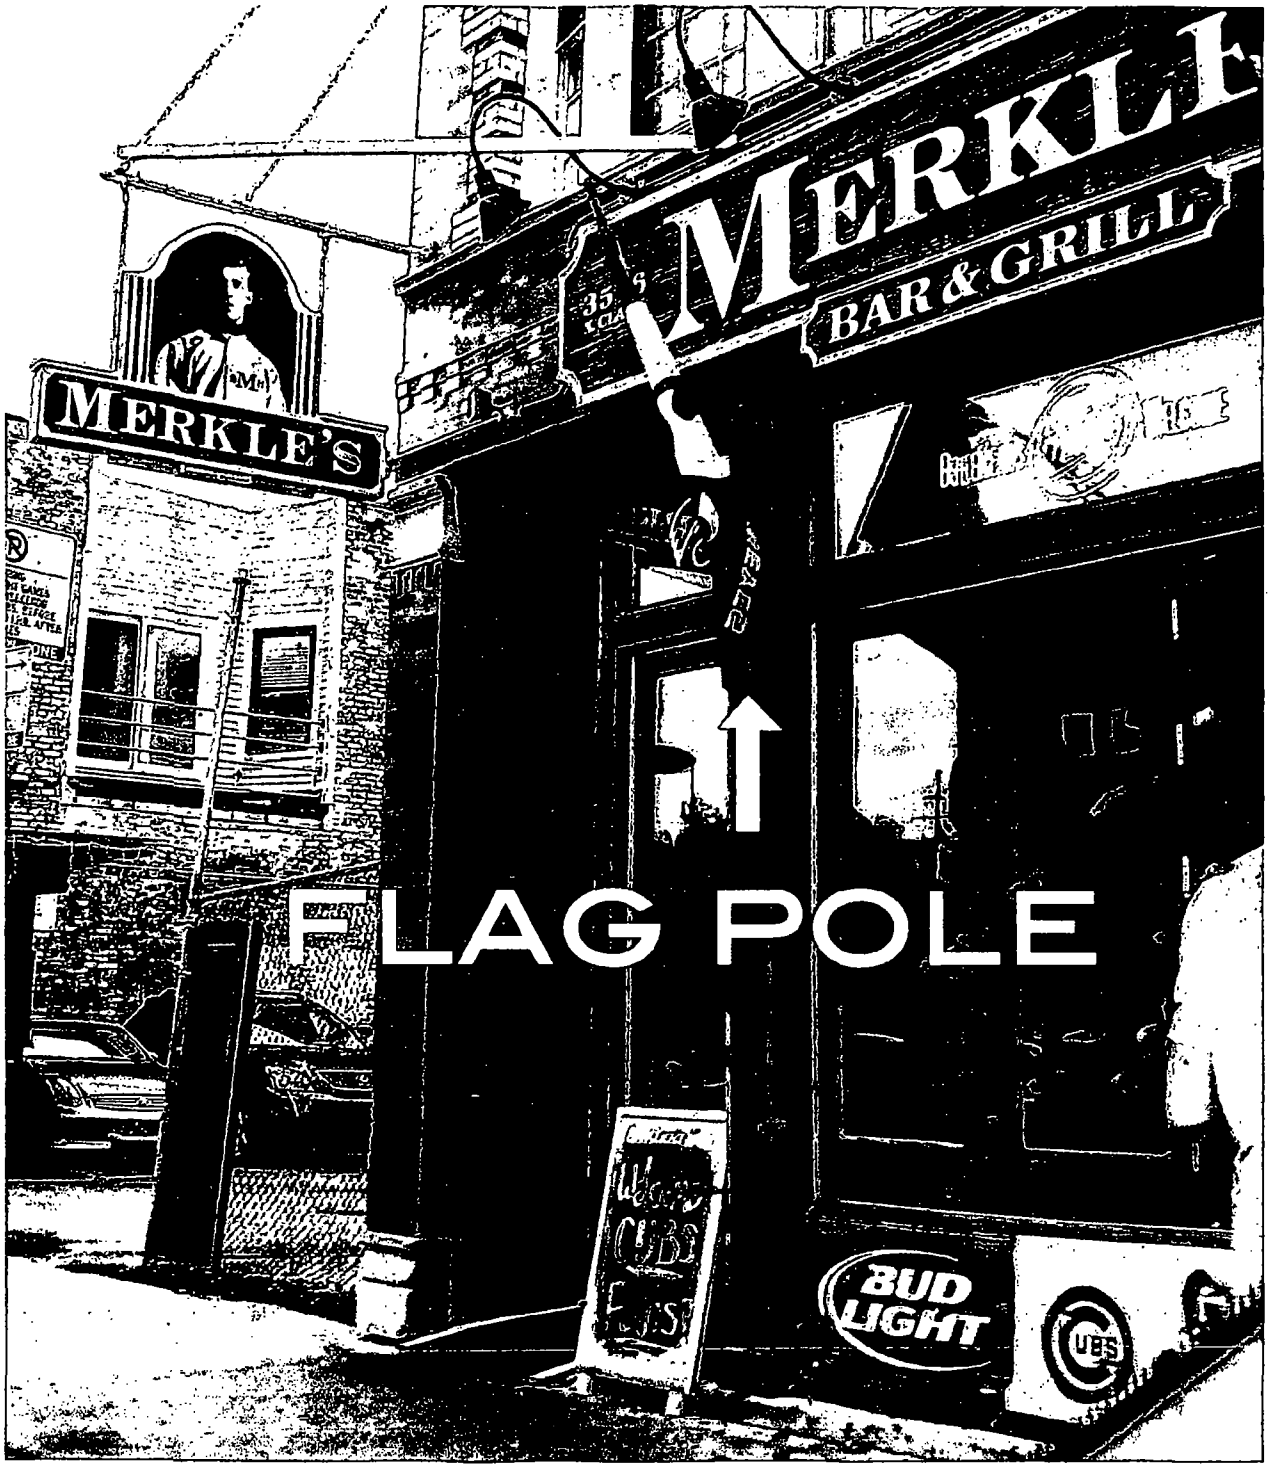
MERKLE'S
MERKLE
BAR & GRILL
FLAG POLE
BUD LIGHT

Department of Business Affairs and Consumer Protection
Small Business Center - Public Way Use Unit
City Hall - 121 N. LaSalle Street, Room 800 • Chicago, IL 60602
(312)-74-GOBIZ (312-744-6249) • (312) 744-1944 (TTY)
http://www.cityofchicago.org/bacp

01/15/2014

Alderman **Thomas Tunney**
Ward # **44**
City of Chicago
City Hall, Room **203**
121 North LaSalle Street
Chicago, Illinois 60602

Re: An ordinance to use and maintain a portion of the public right-of-way for **one (1) sign(s)** for **MERKLE'S BAR & GRILL**, adjacent to the premises known as **3516 N. Clark St.**.

Dear Alderman **Thomas Tunney**:

The applicant referenced above has requested the use of the public right-of-way for a **sign(s)**. An ordinance has been prepared by the Department of Business Affairs and Consumer Protection – Small Business Center - Public Way Use Unit for presentation to the City Council. Because this request was made for properties located in your ward, as approved by you as per the attached, I respectfully request that you introduce the attached ordinance at the next City Council meeting.

If you have any questions regarding this ordinance, please contact Anthony Bertuca at (312) 744-5506.

Department of Business Affairs and Consumer Protection

City of Chicago

O2014-453

Office of the City Clerk

Document Tracking Sheet

Meeting Date:	1/15/2014
Sponsor(s):	Tunney (44)
Type:	Ordinance
Title:	Grant(s) of privilege in public way for Mi Tierra - light fixtures
Committee(s) Assignment:	Committee on Transportation and Public Way

ORDINANCE
MI TIERRA
Acct. No. 388 - 1
Permit No. 1110251

Be It Ordained by the City Council of the City of Chicago:

SECTION 1. Permission and authority are hereby given and granted to MI TIERRA, upon the terms and subject to the conditions of this ordinance to maintain and use, as now constructed, eleven (11) Light Fixture(s) projecting over the public right-of-way adjacent to its premises known as 1039 W. Belmont Ave..

Said Light Fixture(s) at W. Belmont measure(s):
Five (5) at one (1) foot in length, one (1) foot in width and eighteen (18) feet above grade level.

Said Light Fixture(s) at W. Belmont measure(s):
Two (2) at one (1) foot in length, one (1) foot in width and twenty-seven (27) feet above grade level.

Said Light Fixture(s) at W. Belmont measure(s):
Two (2) at one (1) foot in length, one (1) foot in width and thirty-eight (38) feet above grade level.

Said Light Fixture(s) at W. Belmont measure(s):
Two (2) at one (1) foot in length, one (1) foot in width and twenty-nine (29) feet above grade level.

The location of said privilege shall be as shown on prints kept on file with the Department of Business Affairs and Consumer Protection and the Office of the City Clerk.

Said privilege shall be constructed in accordance with plans and specifications approved by the Department of Transportation (Division of Project Development).

This grant of privilege in the public way shall be subject to the provisions of Section 10-28-015 and all other required provisions of the Municipal Code of Chicago.

The grantee shall pay to the City of Chicago as compensation for the privilege #1110251 herein granted the sum of one hundred twenty-five ($125.00) per annum in advance.


A 25% penalty will be added for payments received after due date.


The permit holder agrees to hold the City of Chicago harmless for any damage, relocation or replacement costs associated with damage, relocation or removal of private property caused by the City performing work in the public way.

Authority herein given and granted for a period of five (5) years from and after 12/17/2013.

Alderman _____
Thomas Tunney 44th Ward

8

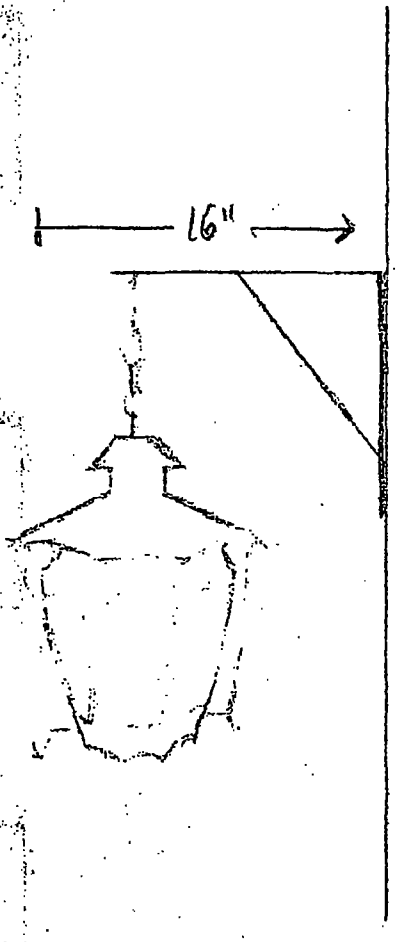

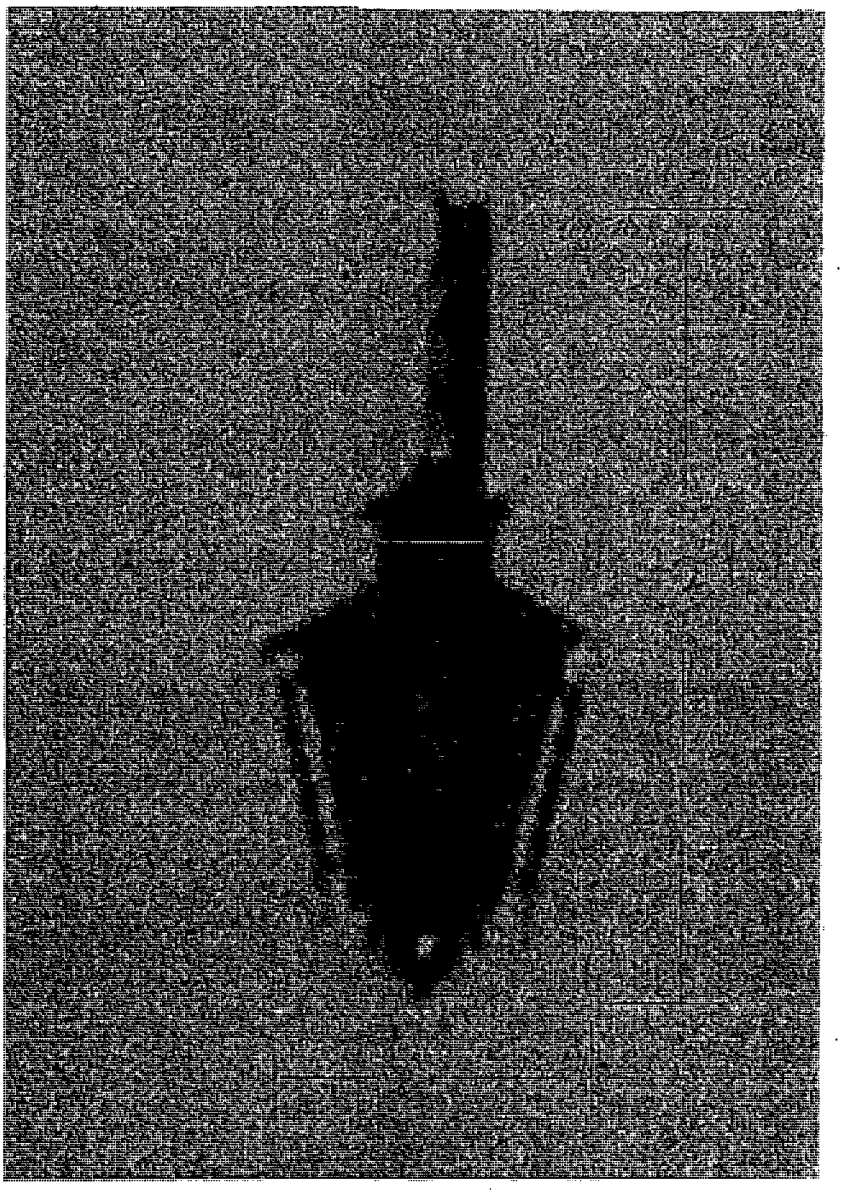

Department of Business Affairs and Consumer Protection
Small Business Center - Public Way Use Unit
City Hall - 121 N. LaSalle Street, Room 800 • Chicago, IL 60602
(312)-74-GOBIZ (312-744-6249) • (312) 744-1944 (TTY)
http://www.cityofchicago.org/bacp

01/15/2014

Alderman **Thomas Tunney**
Ward # **44**
City of Chicago
City Hall, Room **203**
121 North LaSalle Street
Chicago, Illinois 60602

Re: An ordinance to use and maintain a portion of the public right-of-way for **eleven (11) light fixture(s)** for **MI TIERRA**, adjacent to the premises known as **1039 W. Belmont Ave.**.

Dear Alderman **Thomas Tunney**:

The applicant referenced above has requested the use of the public right-of-way for a **light fixture(s)**. An ordinance has been prepared by the Department of Business Affairs and Consumer Protection – Small Business Center - Public Way Use Unit for presentation to the City Council. Because this request was made for properties located in your ward, as approved by you as per the attached, I respectfully request that you introduce the attached ordinance at the next City Council meeting.

If you have any questions regarding this ordinance, please contact Anthony Bertuca at (312) 744-5506.

Department of Business Affairs and Consumer Protection

City of Chicago

O2014-455

Office of the City Clerk

Document Tracking Sheet

Meeting Date:	1/15/2014
Sponsor(s):	Tunney (44)
Type:	Ordinance
Title:	Grant(s) of privilege in public way for Mi Tierra - signs
Committee(s) Assignment:	Committee on Transportation and Public Way

ORDINANCE
MI TIERRA
Acct. No. 388 - 1
Permit No. 1110218

Be It Ordained by the City Council of the City of Chicago:

SECTION 1. Permission and authority are hereby given and granted to MI TIERRA, upon the terms and subject to the conditions of this ordinance to maintain and use two (2) sign(s) projecting over the public right-of-way attached to its premises known as 1039 W. Belmont Ave..

Said sign structure(s) measures as follows; along W. Belmont:
One (1) at three point two five (3.25) feet in length, six (6) feet in height and fourteen (14) feet above grade level.

Said sign structure(s) measures as follows; along W. Belmont:
One (1) at sixteen (16) feet in length, three (3) feet in height and fourteen (14) feet above grade level.

The location of said privilege shall be as shown on prints kept on file with the Department of Business Affairs and Consumer Protection and the Office of the City Clerk.

Said privilege shall be constructed in accordance with plans and specifications approved by the Department of Transportation (Division of Project Development) and Zoning Department - Signs.

This grant of privilege in the public way shall be subject to the provisions of Section 10-28-015 and all other required provisions of the Municipal Code of Chicago.


The grantee shall pay to the City of Chicago as compensation for the privilege #1110218 herein granted the sum of four hundred ($400.00) per annum in advance.

A 25% penalty will be added for payments received after due date.

The permit holder agrees to hold the City of Chicago harmless for any damage, relocation or replacement costs associated with damage, relocation or removal of private property caused by the City performing work in the public way.

Authority herein given and granted for a period of five (5) years from and after 01/13/2014.

Alderman _____
Thomas Tunney 44th Ward

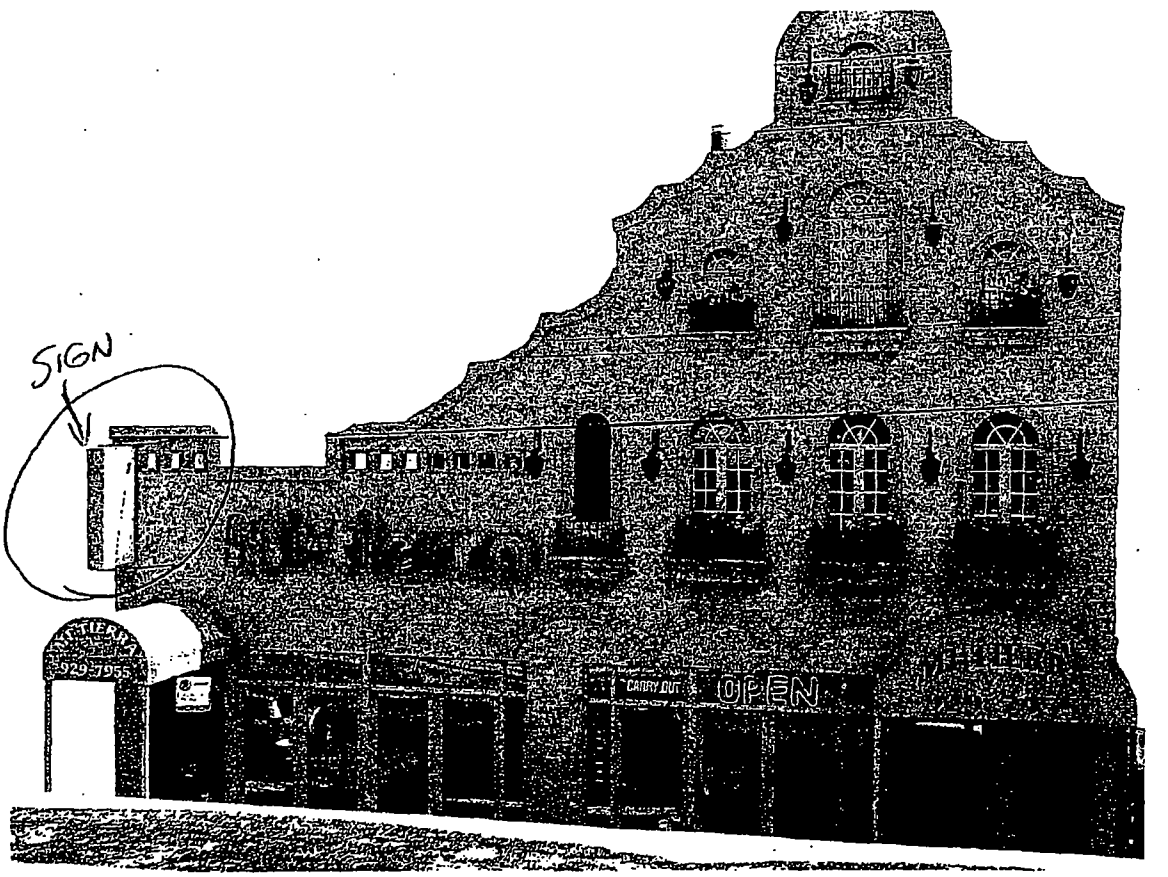
SIGN
CARRY OUT
OPEN

Department of Business Affairs and Consumer Protection
Small Business Center - Public Way Use Unit
City Hall - 121 N. LaSalle Street, Room 800 • Chicago, IL 60602
(312)-74-GOBIZ (312-744-6249) • (312) 744-1944 (TTY)
http://www.cityofchicago.org/bacp

01/15/2014

Alderman **Thomas Tunney**
Ward # **44**
City of Chicago
City Hall, Room **203**
121 North LaSalle Street
Chicago, Illinois 60602

Re: An ordinance to use and maintain a portion of the public right-of-way for **two (2) sign(s)** for **MI TIERRA**, adjacent to the premises known as **1039 W. Belmont Ave.**.

Dear Alderman **Thomas Tunney**:

The applicant referenced above has requested the use of the public right-of-way for a **sign(s)**. An ordinance has been prepared by the Department of Business Affairs and Consumer Protection – Small Business Center - Public Way Use Unit for presentation to the City Council. Because this request was made for properties located in your ward, as approved by you as per the attached, I respectfully request that you introduce the attached ordinance at the next City Council meeting.

If you have any questions regarding this ordinance, please contact Anthony Bertuca at (312) 744-5506.

Department of Business Affairs and Consumer Protection

City of Chicago

O2014-457

Office of the City Clerk

Document Tracking Sheet

Meeting Date:	1/15/2014
Sponsor(s):	Tunney (44)
Type:	Ordinance
Title:	Grant(s) of privilege in public way for Noodles & Company
Committee(s) Assignment:	Committee on Transportation and Public Way

ORDINANCE
NOODLES & COMPANY
Acct. No. 287445 - 1
Permit No. 1109669

Be It Ordained by the City Council of the City of Chicago:

SECTION 1. Permission and authority are hereby given and granted to NOODLES & COMPANY, upon the terms and subject to the conditions of this ordinance to maintain and use two (2) sign(s) projecting over the public right-of-way attached to its premises known as 2813 N. Broadway .

Said sign structure(s) measures as follows; along N. Broadway:
One (1) at eight (8) feet in length, three point five (3.5) feet in height and thirteen (13) feet above grade level.
One (1) at eight point three three (8.33) feet in length, point five (.5) feet in height and nine (9) feet above grade level.

The location of said privilege shall be as shown on prints kept on file with the Department of Business Affairs and Consumer Protection and the Office of the City Clerk.

Said privilege shall be constructed in accordance with plans and specifications approved by the Department of Transportation (Division of Project Development) and Zoning Department - Signs.

This grant of privilege in the public way shall be subject to the provisions of Section 10-28-015 and all other required provisions of the Municipal Code of Chicago.


The grantee shall pay to the City of Chicago as compensation for the privilege #1109669 herein granted the sum of four hundred ($400.00) per annum in advance.

A 25% penalty will be added for payments received after due date.

The permit holder agrees to hold the City of Chicago harmless for any damage, relocation or replacement costs associated with damage, relocation or removal of private property caused by the City performing work in the public way.

Authority herein given and granted for a period of five (5) years from and after Date of Passage.

Alderman _____
Thomas Tunney 44th Ward

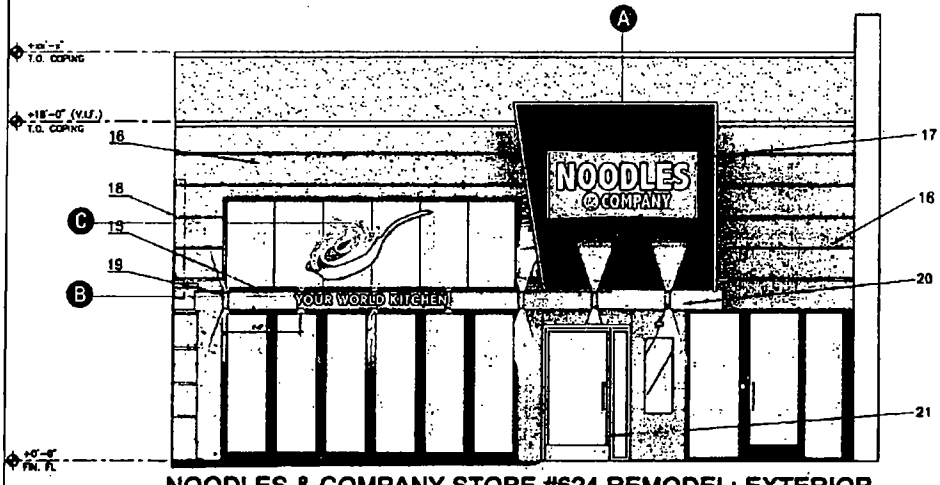

NOODLES & COMPANY STORE #624 REMODEL: EXTERIOR

EXTERIOR KEY NOTES:

15. PAINT EXISTING ALUMINUM CANOPY BENJAMIN MOORE: 'FALLEN TIMBER' 994. ADD 'YOUR WORLD KITCHEN' NON-ILLUMINATED LETTERS
16. PAINT EXTERIOR EIFS BENJAMIN MOORE: 'FALLEN TIMBER' 994
17. ADD NEW EXTERIOR SIGN AT WEDGE
18. REMOVE EXISTING BLADE SIGN
19. ADD EXTERIOR LIGHTING AT INSIDE RUNG OF CANOPY. (7) EUROFASE 19205-014-GREY-CLEAR. INSTALL 48" O.C.
20. PRICE AS ALTERNATE: EXTEND CANOPY 8" PAST WEDGE. PAINT 'FALLEN TIMBER' COLOR
21. PRICE AS ALTERNATE: CHANGE ENTRY DOOR AND SIDE LITE TO MATCH EXISTING STOREFRONT. DOOR TO BE KAWNEER 500 WIDE STILE.

FRONT ELEVATION
Scale: 3/16" = 1'-0"



EXISTING - REMOVE
Not to Scale

WALTON SIGNAGE
3419 East Commerce
San Antonio, TX 78220
210.661.0444
© 2005 WALTON ALL RIGHTS RESERVED

Client: Noodles & Company
Address: 2813 N. Broadway
Location: Chicago, IL 60657
Sales: GW Designer: LAH
Date: 06/01/13 PM: AT

This is an original drawing created by Walton. It is submitted for your personal use, however, it shall at all times remain the property of Walton. It may be used in connection with the project being planned for you by Walton, but not otherwise. You are not authorized to show these drawings to anyone outside your organization, nor is it to be reproduced, used, copied or exhibited in any fashion.

Revision:
R1 06/12/13 change neon skillet detail to glued - LAH
R2 06/19/13 added division sections - LAH

Path: H:\Noodles & Company_Locations\IL Chicago #624 (Lakeview) remodel\Artwork\

Signs will be manufactured with 120 Volts AC. All Primary electrical service to the sign and final connection thereof, is the responsibility of the buyer. All work is to be done in accordance with the purchase agreement attached hereto. In case of variance between the specifications of the purchase agreement and this drawing, the drawing shall prevail.

This sign is intended to be installed in accordance with the requirements of Article 600 of the National Electrical Code and/or other applicable local codes. This includes proper grounding and bonding of the sign.

Approvals:
Sales: Date:
P.M.: Date:
Design: Date:
Client: Date:

CID13578

Department of Business Affairs and Consumer Protection
Small Business Center - Public Way Use Unit
City Hall - 121 N. LaSalle Street, Room 800 • Chicago, IL 60602
(312)-74-GOBIZ (312-744-6249) • (312) 744-1944 (TTY)
http://www.cityofchicago.org/bacp

01/15/2014

Alderman **Thomas Tunney**
Ward # **44**
City of Chicago
City Hall, Room **203**
121 North LaSalle Street
Chicago, Illinois 60602

Re: An ordinance to use and maintain a portion of the public right-of-way for **two (2) sign(s)** for **NOODLES & COMPANY**, adjacent to the premises known as **2813 N. Broadway** .

Dear Alderman **Thomas Tunney**:

The applicant referenced above has requested the use of the public right-of-way for a **sign(s)**. An ordinance has been prepared by the Department of Business Affairs and Consumer Protection – Small Business Center - Public Way Use Unit for presentation to the City Council. Because this request was made for properties located in your ward, as approved by you as per the attached, I respectfully request that you introduce the attached ordinance at the next City Council meeting.

If you have any questions regarding this ordinance, please contact Anthony Bertuca at (312) 744-5506.

Department of Business Affairs and Consumer Protection

City of Chicago

O2014-462

Office of the City Clerk

Document Tracking Sheet

Meeting Date:	1/15/2014
Sponsor(s):	Tunney (44)
Type:	Ordinance
Title:	Grant(s) of privilege in public way for Rockit Bar and Grill Wrigleyville
Committee(s) Assignment:	Committee on Transportation and Public Way

ORDINANCE
Rockit Bar and Grill Wrigleyville
Acct. No. 14287 - 1
Permit No. 1110140

Be It Ordained by the City Council of the City of Chicago:

SECTION 1. Permission and authority are hereby given and granted to Rockit Bar and Grill Wrigleyville, upon the terms and subject to the conditions of this ordinance to maintain and use, as now constructed, nineteen (19) Light Fixture(s) projecting over the public right-of-way adjacent to its premises known as 3700 N. Clark St..

Said Light Fixture(s) at W. WAVELAND measure(s):
Ten (10) at point seven five (.75) feet in length, point six seven (.67) feet in width and fifteen (15) feet above grade level.

Said Light Fixture(s) at W. WAVELAND measure(s):
One (1) at one (1) foot in length, one (1) foot in width and thirty (30) feet above grade level.

Said Light Fixture(s) at N. CLARK measure(s):
Eight (8) at point seven five (.75) feet in length, point six seven (.67) feet in width and fifteen (15) feet above grade level.

The location of said privilege shall be as shown on prints kept on file with the Department of Business Affairs and Consumer Protection and the Office of the City Clerk.

Said privilege shall be constructed in accordance with plans and specifications approved by the Department of Transportation (Division of Project Development).

This grant of privilege in the public way shall be subject to the provisions of Section 10-28-015 and all other required provisions of the Municipal Code of Chicago.

The grantee shall pay to the City of Chicago as compensation for the privilege #1110140 herein granted the sum of one hundred sixty-five ($165.00) per annum in advance.

A 25% penalty will be added for payments received after due date.

The permit holder agrees to hold the City of Chicago harmless for any damage, relocation or replacement costs associated with damage, relocation or removal of private property caused by the City performing work in the public way.

Authority herein given and granted for a period of five (5) years from and after 11/05/2013.

Alderman _____
Thomas Tunney 44th Ward

Department of Business Affairs and Consumer Protection
Small Business Center - Public Way Use Unit
City Hall - 121 N. LaSalle Street, Room 800 • Chicago, IL 60602
(312)-74-GOBIZ (312-744-6249) • (312) 744-1944 (TTY)
http://www.cityofchicago.org/bacp

01/15/2014

Alderman **Thomas Tunney**
Ward # **44**
City of Chicago
City Hall, Room **203**
121 North LaSalle Street
Chicago, Illinois 60602

Re: An ordinance to use and maintain a portion of the public right-of-way for **nineteen (19) light fixture(s)** for **Rockit Bar and Grill Wrigleyville**, adjacent to the premises known as **3700 N. Clark St.**.

Dear Alderman **Thomas Tunney**:

The applicant referenced above has requested the use of the public right-of-way for a **light fixture(s)**. An ordinance has been prepared by the Department of Business Affairs and Consumer Protection – Small Business Center - Public Way Use Unit for presentation to the City Council. Because this request was made for properties located in your ward, as approved by you as per the attached, I respectfully request that you introduce the attached ordinance at the next City Council meeting.

If you have any questions regarding this ordinance, please contact Anthony Bertuca at (312) 744-5506.

Department of Business Affairs and Consumer Protection

City of Chicago

Office of the City Clerk

Document Tracking Sheet

O2014-464

Meeting Date:	1/15/2014
Sponsor(s):	Tunney (44)
Type:	Ordinance
Title:	Grant(s) of privilege in public way for Starbucks No. 231
Committee(s) Assignment:	Committee on Transportation and Public Way

ORDINANCE
STARBUCKS #231
Acct. No. 63414 - 158
Permit No. 1106332

Be It Ordained by the City Council of the City of Chicago:

SECTION 1. Permission and authority are hereby given and granted to STARBUCKS #231, upon the terms and subject to the conditions of this ordinance to maintain and use one (1) sign(s) projecting over the public right-of-way attached to its premises known as 3400 N. Southport .

Said sign structure(s) measures as follows; along N. Southport:
One (1) at twenty-one point five eight (21.58) feet in length, one point three three (1.33) feet in height and twelve (12) feet above grade level.

The location of said privilege shall be as shown on prints kept on file with the Department of Business Affairs and Consumer Protection and the Office of the City Clerk.

Said privilege shall be constructed in accordance with plans and specifications approved by the Department of Transportation (Division of Project Development) and Zoning Department - Signs.

This grant of privilege in the public way shall be subject to the provisions of Section 10-28-015 and all other required provisions of the Municipal Code of Chicago.

The grantee shall pay to the City of Chicago as compensation for the privilege #1106332 herein granted the sum of three hundred ($300.00) per annum in advance.

A 25% penalty will be added for payments received after due date.

The permit holder agrees to hold the City of Chicago harmless for any damage, relocation or replacement costs associated with damage, relocation or removal of private property caused by the City performing work in the public way.


Authority herein given and granted for a period of five (5) years from and after Date of Passage.

Alderman _____
Thomas Tunney 44th Ward

13-18960

16" LED CHANNEL LETTERS

QTY - 1

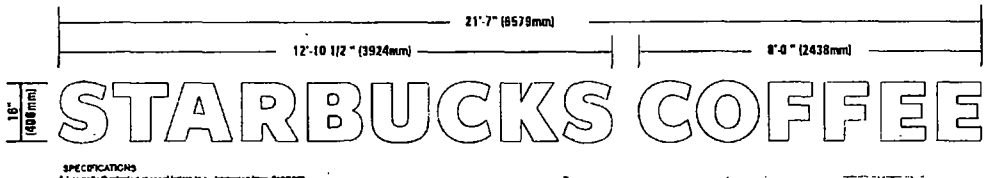

SPECIFICATIONS

A Internally illuminated channel letters to be fabricated from .040/.063 aluminum with pre-painted White interiors and painted satin Black polyurethane returns. Letter backs to be aluminum pop-riveted to returns and sealed.

B Faces to be 3/16" (5mm) White acrylic with 1" (25mm) Black vinyl retainer edging.

C Internally illuminate letters with Lumifelent LED's with LED drivers located within raceway



THE INTENT OF THIS DRAWING IS TO SHOW A CONCEPTUAL REPRESENTATION OF THE PROPOSED SIGNAGE. DUE TO VARIATIONS IN PRINTING DEVICES AND SUBSTRATES, THE FINISHED PRODUCT MAY DIFFER SLIGHTLY FROM DRAWING.

DRY	
DAMP	
WET	X

JOB INFO

JOB NAME: STARBUCKS South & Roscoe	DATE: 1-7-13	DESIGN SPECIFICATIONS ACCEPTED BY:	
LOCATION: 3400 SOUTHPORT AVE. CHICAGO IL 60657	REV. DATE:	EST:	CLIENT:
CUSTOMER CONTACT:	REV. DATE:		
SALESMAN: CHARLEA INGRAM	SCALE: ½" = 1'	SLS/PM	LANDLORD:
DESIGNER: CHAD WIKE	FILE: 2013/STARBUCKS/CHICAGO IL/13-18960/		

HILTONDISPLAYS
GREAT SIGNS FOR GREAT COMPANIES
www.hiltondisplays.com
125 Hillside Dr.
Greenville, SC
29607
(864) 233-0401
(800) 353-9132
Fax: (864) 242-2204

THIS DESIGN IS THE ORIGINAL AND UNPUBLISHED WORK OF HILTON DISPLAYS AND MAY NOT BE REPRODUCED, COPIED OR EXHIBITED IN ANY FASHION WITHOUT WRITTEN CONSENT FROM AN AUTHORIZED OFFICER OF THE COMPANY. © HILTON DISPLAYS 2013

Department of Business Affairs and Consumer Protection
Small Business Center - Public Way Use Unit
City Hall - 121 N. LaSalle Street, Room 800 • Chicago, IL 60602
(312)-74-GOBIZ (312-744-6249) • (312) 744-1944 (TTY)
http://www.cityofchicago.org/bacp

01/15/2014

Alderman **Thomas Tunney**
Ward # **44**
City of Chicago
City Hall, Room **203**
121 North LaSalle Street
Chicago, Illinois 60602

Re: An ordinance to use and maintain a portion of the public right-of-way for **one (1) sign(s)** for **STARBUCKS #231**, adjacent to the premises known as **3400 N. Southport** .

Dear Alderman **Thomas Tunney**:

The applicant referenced above has requested the use of the public right-of-way for a **sign(s)**. An ordinance has been prepared by the Department of Business Affairs and Consumer Protection – Small Business Center - Public Way Use Unit for presentation to the City Council. Because this request was made for properties located in your ward, as approved by you as per the attached, I respectfully request that you introduce the attached ordinance at the next City Council meeting.

If you have any questions regarding this ordinance, please contact Anthony Bertuca at (312) 744-5506.

Department of Business Affairs and Consumer Protection

City of Chicago

Office of the City Clerk

Document Tracking Sheet

O2014-467

Meeting Date:	1/15/2014
Sponsor(s):	Tunney (44)
Type:	Ordinance
Title:	Grant(s) of privilege in public way for Studio Within
Committee(s) Assignment:	Committee on Transportation and Public Way

ORDINANCE
Studio Within
Acct. No. 262633 - 1
Permit No. 1110020

Be It Ordained by the City Council of the City of Chicago:

SECTION 1. Permission and authority are hereby given and granted to Studio Within, upon the terms and subject to the conditions of this ordinance to maintain and use, as now constructed, two (2) Banner(s) projecting over the public right-of-way adjacent to its premises known as 3000 N. Sheffield Ave..

Said Banner(s) at N. Sheffield Avenue measure(s):
One (1) at three (3) feet in length, and three (3) feet in width for a total of nine (9) square feet.

Said Banner(s) at W. Wellington Avenue measure(s):
One (1) at three (3) feet in length, and three (3) feet in width for a total of nine (9) square feet.

The location of said privilege shall be as shown on prints kept on file with the Department of Business Affairs and Consumer Protection and the Office of the City Clerk.

Said privilege shall be constructed in accordance with plans and specifications approved by the Zoning Department - Signs.

This grant of privilege in the public way shall be subject to the provisions of Section 10-28-015 and all other required provisions of the Municipal Code of Chicago.

The grantee shall pay to the City of Chicago as compensation for the privilege #1110020 herein granted the sum of one hundred fifty ($150.00) per annum in advance.


A 25% penalty will be added for payments received after due date.

The permit holder agrees to hold the City of Chicago harmless for any damage, relocation or replacement costs associated with damage, relocation or removal of private property caused by the City performing work in the public way.

Authority herein given and granted for a period of five (5) years from and after 06/11/2013.

Alderman _____
Thomas Tunney 44th Ward

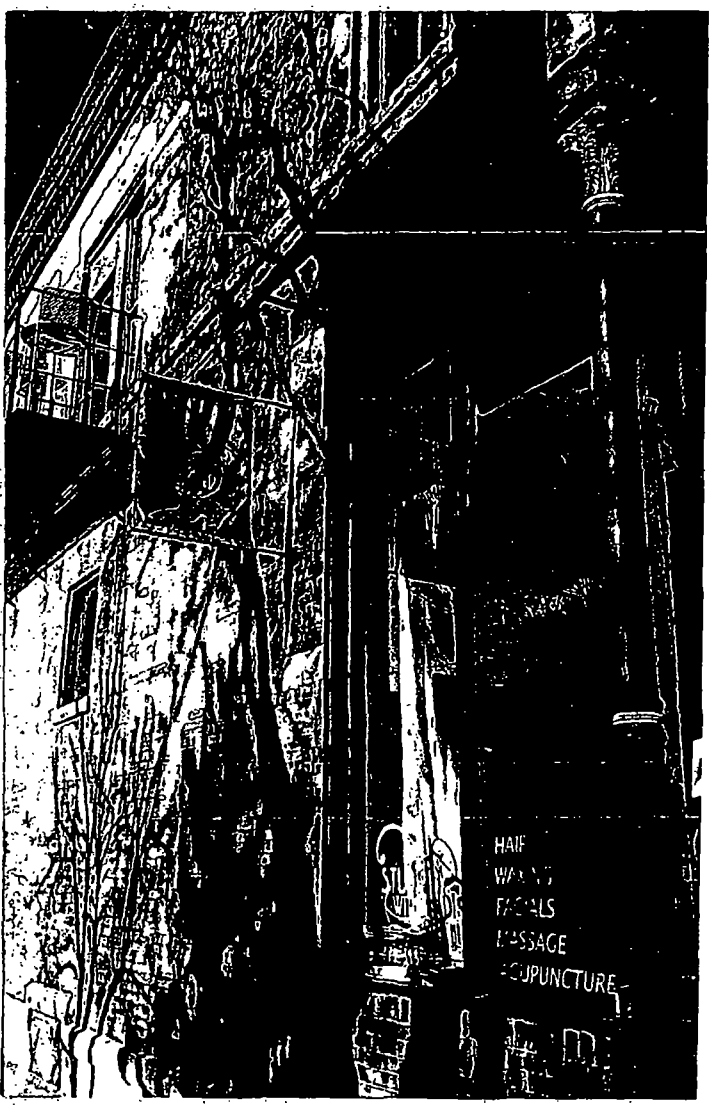


HAIF
FACIALS
ACUPUNCTURE

Department of Business Affairs and Consumer Protection
Small Business Center - Public Way Use Unit
City Hall - 121 N. LaSalle Street, Room 800 • Chicago, IL 60602
(312)-74-GOBIZ (312-744-6249) • (312) 744-1944 (TTY)
http://www.cityofchicago.org/bacp

01/15/2014

Alderman **Thomas Tunney**
Ward # **44**
City of Chicago
City Hall, Room **203**
121 North LaSalle Street
Chicago, Illinois 60602

Re: An ordinance to use and maintain a portion of the public right-of-way for **two (2) banner(s)** for **Studio Within**, adjacent to the premises known as **3000 N. Sheffield Ave.**.

Dear Alderman **Thomas Tunney**:

The applicant referenced above has requested the use of the public right-of-way for a **banner(s)**. An ordinance has been prepared by the Department of Business Affairs and Consumer Protection – Small Business Center - Public Way Use Unit for presentation to the City Council. Because this request was made for properties located in your ward, as approved by you as per the attached, I respectfully request that you introduce the attached ordinance at the next City Council meeting.

If you have any questions regarding this ordinance, please contact Anthony Bertuca at (312) 744-5506.

Department of Business Affairs and Consumer Protection

City of Chicago

O2014-474

Office of the City Clerk

Document Tracking Sheet

Meeting Date:	1/15/2014
Sponsor(s):	Tunney (44)
Type:	Ordinance
Title:	Grant(s) of privilege in public way for Sushi Mura Japanese Restaurant
Committee(s) Assignment:	Committee on Transportation and Public Way

ORDINANCE
SUSHI MURA JAPANESE RESTAURANT
Acct. No. 17678 - 2
Permit No. 1109819

Be It Ordained by the City Council of the City of Chicago:

SECTION 1. Permission and authority are hereby given and granted to SUSHI MURA JAPANESE RESTAURANT, upon the terms and subject to the conditions of this ordinance to maintain and use, as now constructed, three (3) Light Fixture(s) projecting over the public right-of-way adjacent to its premises known as 3647 N. Southport Ave..

Said Light Fixture(s) at N. Southport measure(s):
Three (3) at one (1) foot in length, two point five (2.5) feet in width and seventeen (17) feet above grade level.

The location of said privilege shall be as shown on prints kept on file with the Department of Business Affairs and Consumer Protection and the Office of the City Clerk.

Said privilege shall be constructed in accordance with plans and specifications approved by the Department of Transportation (Division of Project Development).

This grant of privilege in the public way shall be subject to the provisions of Section 10-28-015 and all other required provisions of the Municipal Code of Chicago.

The grantee shall pay to the City of Chicago as compensation for the privilege #1109819 herein granted the sum of eighty-five ($85.00) per annum in advance.


A 25% penalty will be added for payments received after due date.

The permit holder agrees to hold the City of Chicago harmless for any damage, relocation or replacement costs associated with damage, relocation or removal of private property caused by the City performing work in the public way.

Authority herein given and granted for a period of five (5) years from and after 11/19/2013.

Alderman _____
Thomas Tunney 44th Ward

Sushi Mura Japaness Restaurant
3647. N. Southport Ave

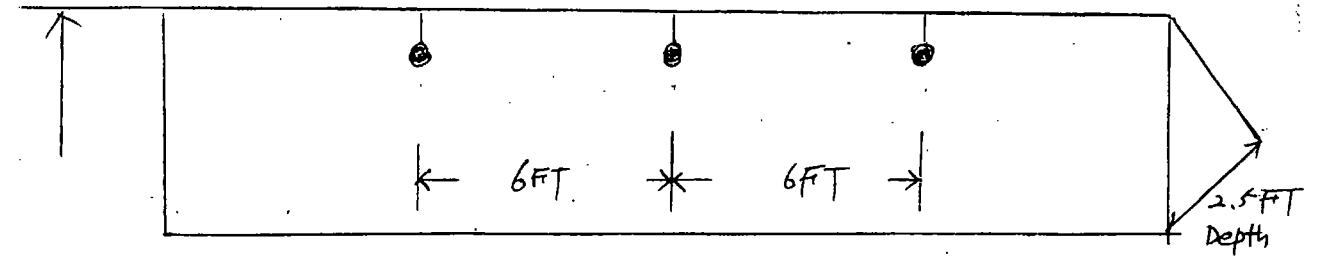

17 FT

Ground Level

Department of Business Affairs and Consumer Protection
Small Business Center - Public Way Use Unit
City Hall - 121 N. LaSalle Street, Room 800 • Chicago, IL 60602
(312)-74-GOBIZ (312-744-6249) • (312) 744-1944 (TTY)
http://www.cityofchicago.org/bacp

01/15/2014

Alderman **Thomas Tunney**
Ward # **44**
City of Chicago
City Hall, Room **203**
121 North LaSalle Street
Chicago, Illinois 60602

Re: An ordinance to use and maintain a portion of the public right-of-way for **three (3) light fixture(s)** for **SUSHI MURA JAPANESE RESTAURANT**, adjacent to the premises known as **3647 N. Southport Ave.**.

Dear Alderman **Thomas Tunney**:

The applicant referenced above has requested the use of the public right-of-way for a **light fixture(s)**. An ordinance has been prepared by the Department of Business Affairs and Consumer Protection – Small Business Center - Public Way Use Unit for presentation to the City Council. Because this request was made for properties located in your ward, as approved by you as per the attached, I respectfully request that you introduce the attached ordinance at the next City Council meeting.

If you have any questions regarding this ordinance, please contact Anthony Bertuca at (312) 744-5506.

Department of Business Affairs and Consumer Protection

City of Chicago

O2014-479

Office of the City Clerk

Document Tracking Sheet

Meeting Date:	1/15/2014
Sponsor(s):	Tunney (44)
Type:	Ordinance
Title:	Grant(s) of privilege in public way for Yakzie's Bar & Grill - light fixtures
Committee(s) Assignment:	Committee on Transportation and Public Way

ORDINANCE
YAKZIE'S BAR & GRILL
Acct. No. 8086 - 1
Permit No. 1109777

Be It Ordained by the City Council of the City of Chicago:

SECTION 1. Permission and authority are hereby given and granted to YAKZIE'S BAR & GRILL, upon the terms and subject to the conditions of this ordinance to maintain and use, as now constructed, fifteen (15) Light Fixture(s) projecting over the public right-of-way adjacent to its premises known as 3710 N. Clark St..

Said Light Fixture(s) at N. CLARK ST. measure(s):
Fifteen (15) at one point five (1.5) foot in length, point five (.5) feet in width and fourteen (14) feet above grade level.

The location of said privilege shall be as shown on prints kept on file with the Department of Business Affairs and Consumer Protection and the Office of the City Clerk.

Said privilege shall be constructed in accordance with plans and specifications approved by the Department of Transportation (Division of Project Development).

This grant of privilege in the public way shall be subject to the provisions of Section 10-28-015 and all other required provisions of the Municipal Code of Chicago.

The grantee shall pay to the City of Chicago as compensation for the privilege #1109777 herein granted the sum of one hundred forty-five ($145.00) per annum in advance.


A 25% penalty will be added for payments received after due date.

The permit holder agrees to hold the City of Chicago harmless for any damage, relocation or replacement costs associated with damage, relocation or removal of private property caused by the City performing work in the public way.

Authority herein given and granted for a period of five (5) years from and after 11/19/2013.

Alderman

Thomas Tunney 44th Ward

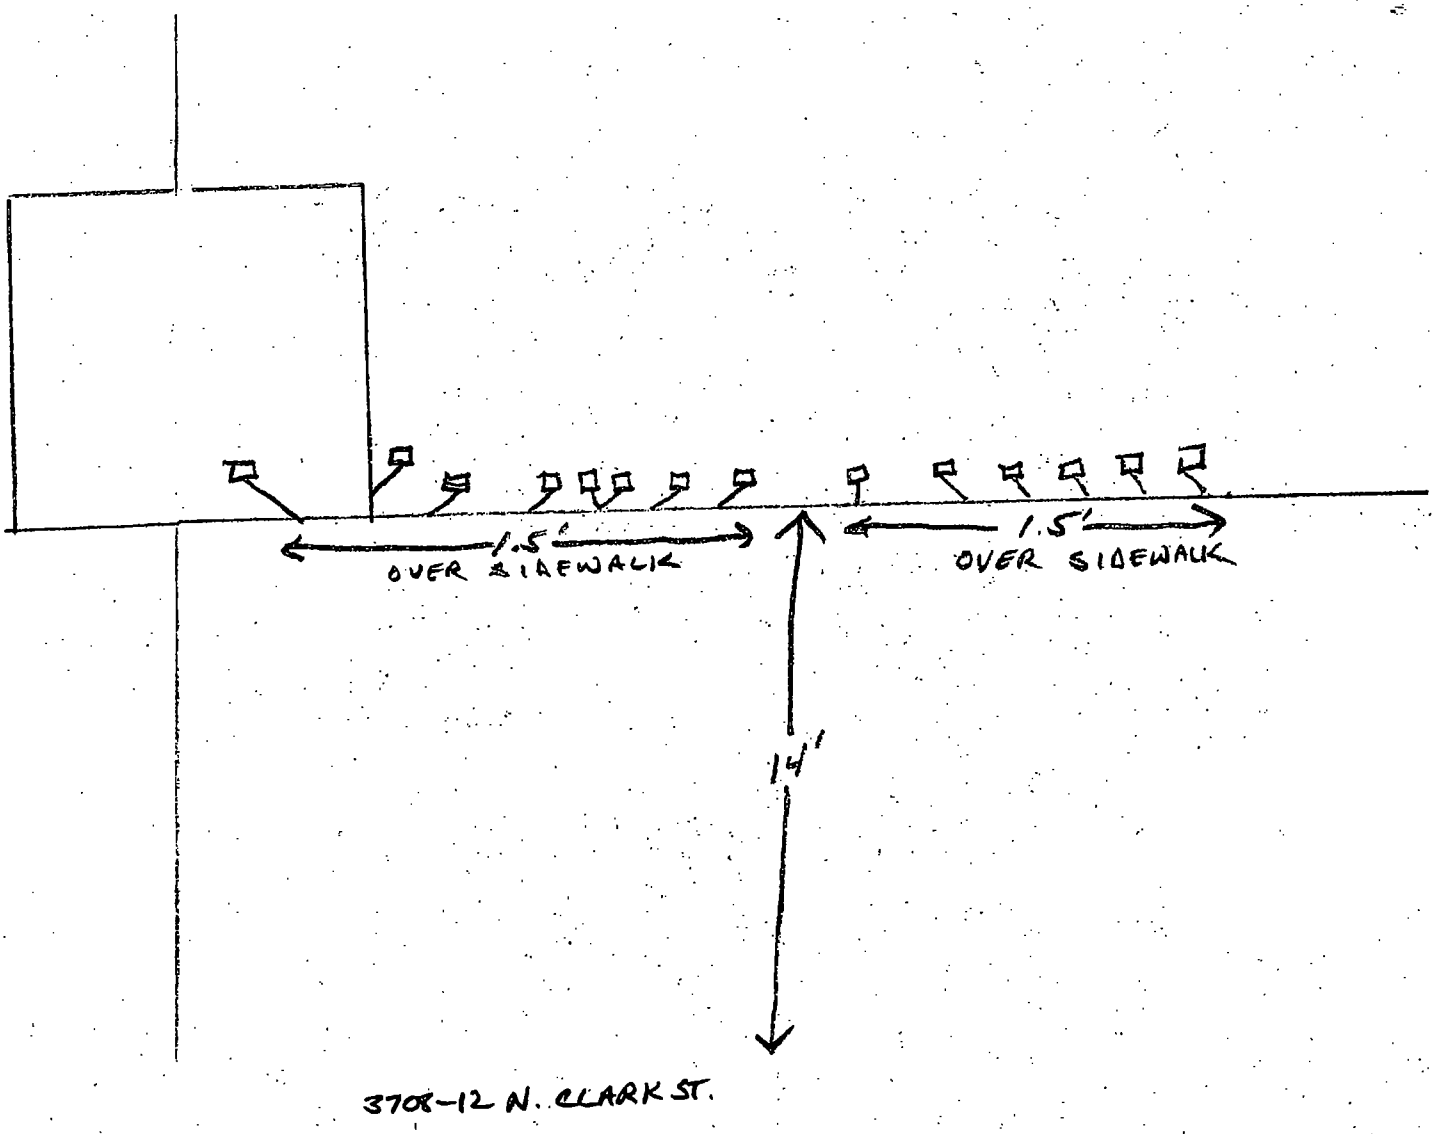

3708-12 N. CLARK ST.

Department of Business Affairs and Consumer Protection
Small Business Center - Public Way Use Unit
City Hall - 121 N. LaSalle Street, Room 800 • Chicago, IL 60602
(312)-74-GOBIZ (312-744-6249) • (312) 744-1944 (TTY)
http://www.cityofchicago.org/bacp

01/15/2014

Alderman **Thomas Tunney**
Ward # **44**
City of Chicago
City Hall, Room **203**
121 North LaSalle Street
Chicago, Illinois 60602

Re: An ordinance to use and maintain a portion of the public right-of-way for **fifteen (15) light fixture(s)** for **YAKZIE'S BAR & GRILL**, adjacent to the premises known as **3710 N. Clark St.**.

Dear Alderman **Thomas Tunney**:

The applicant referenced above has requested the use of the public right-of-way for a **light fixture(s)**. An ordinance has been prepared by the Department of Business Affairs and Consumer Protection – Small Business Center - Public Way Use Unit for presentation to the City Council. Because this request was made for properties located in your ward, as approved by you as per the attached, I respectfully request that you introduce the attached ordinance at the next City Council meeting.

If you have any questions regarding this ordinance, please contact Anthony Bertuca at (312) 744-5506.

Department of Business Affairs and Consumer Protection

City of Chicago

O2014-483

Office of the City Clerk

Document Tracking Sheet

Meeting Date:	1/15/2014
Sponsor(s):	Tunney (44)
Type:	Ordinance
Title:	Grant(s) of privilege in public way for Yakzie's Bar & Grill - sign
Committee(s) Assignment:	Committee on Transportation and Public Way

ORDINANCE
YAKZIE'S BAR & GRILL
Acct. No. 8086 - 1
Permit No. 1109778

Be It Ordained by the City Council of the City of Chicago:

SECTION 1. Permission and authority are hereby given and granted to YAKZIE'S BAR & GRILL, upon the terms and subject to the conditions of this ordinance to maintain and use one (1) sign(s) projecting over the public right-of-way attached to its premises known as 3710 N. Clark St..

Said sign structure(s) measures as follows; along N. Clark Street:
One (1) at eight (8) feet in length, eight (8) feet in height and fourteen (14) feet above grade level.

The location of said privilege shall be as shown on prints kept on file with the Department of Business Affairs and Consumer Protection and the Office of the City Clerk.

Said privilege shall be constructed in accordance with plans and specifications approved by the Department of Transportation (Division of Project Development) and Zoning Department - Signs.

This grant of privilege in the public way shall be subject to the provisions of Section 10-28-015 and all other required provisions of the Municipal Code of Chicago.

The grantee shall pay to the City of Chicago as compensation for the privilege #1109778 herein granted the sum of three hundred ($300.00) per annum in advance.


A 25% penalty will be added for payments received after due date.

The permit holder agrees to hold the City of Chicago harmless for any damage, relocation or replacement costs associated with damage, relocation or removal of private property caused by the City performing work in the public way.

Authority herein given and granted for a period of five (5) years from and after 11/05/2013.

Alderman _____

Thomas Tunney 44th Ward

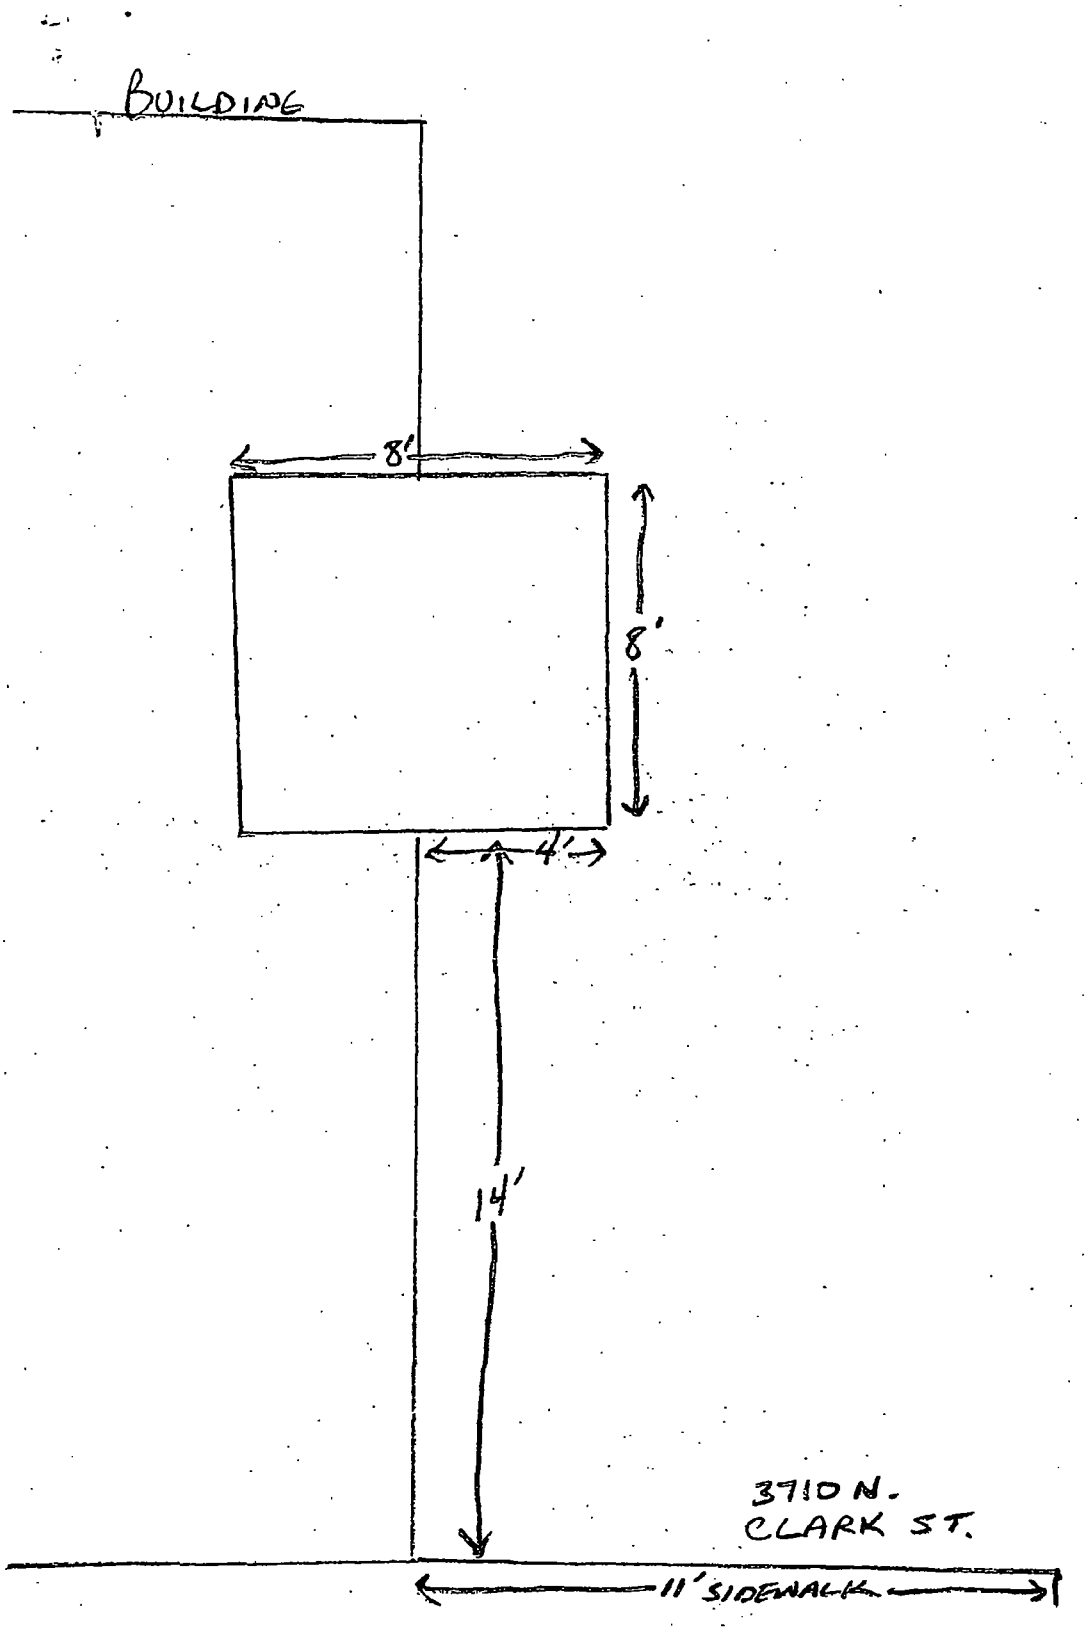
BUILDING
8'
8'
4'
14'
3710 N.
CLARK ST.
11' SIDEWALK

Department of Business Affairs and Consumer Protection
Small Business Center - Public Way Use Unit
City Hall - 121 N. LaSalle Street, Room 800 • Chicago, IL 60602
(312)-74-GOBIZ (312-744-6249) • (312) 744-1944 (TTY)
http://www.cityofchicago.org/bacp

01/15/2014

Alderman **Thomas Tunney**
Ward # **44**
City of Chicago
City Hall, Room **203**
121 North LaSalle Street
Chicago, Illinois 60602

Re: An ordinance to use and maintain a portion of the public right-of-way for **one (1) sign(s)** for **YAKZIE'S BAR & GRILL**, adjacent to the premises known as **3710 N. Clark St.**.

Dear Alderman **Thomas Tunney**:

The applicant referenced above has requested the use of the public right-of-way for a **sign(s)**. An ordinance has been prepared by the Department of Business Affairs and Consumer Protection – Small Business Center - Public Way Use Unit for presentation to the City Council. Because this request was made for properties located in your ward, as approved by you as per the attached, I respectfully request that you introduce the attached ordinance at the next City Council meeting.

If you have any questions regarding this ordinance, please contact Anthony Bertuca at (312) 744-5506.

Department of Business Affairs and Consumer Protection

City of Chicago

O2014-492

Office of the City Clerk

Document Tracking Sheet

Meeting Date:	1/15/2014
Sponsor(s):	Tunney (44)
Type:	Ordinance
Title:	Grant(s) of privilege in public way for Yoshi's Cafe
Committee(s) Assignment:	Committee on Transportation and Public Way

ORDINANCE
YOSHI'S CAFE
Acct. No. 420 - 1
Permit No. 1109825

Be It Ordained by the City Council of the City of Chicago:

SECTION 1. Permission and authority are hereby given and granted to YOSHI'S CAFE, upon the terms and subject to the conditions of this ordinance to maintain and use, as now constructed, two (2) Security Camera(s) projecting over the public right-of-way for security purposes adjacent to its premises known as 3257 N. Halsted St..

Said Security Camera(s) at N HALSTED ST measure(s):
Two (2) at point five (.5) feet in length, point five (.5) feet in width and fourteen (14) feet above grade level.

The location of said privilege shall be as shown on prints kept on file with the Department of Business Affairs and Consumer Protection and the Office of the City Clerk.

Said privilege shall be constructed in accordance with plans and specifications approved by the Department of Planning and Development and Department of Transportation (Division of Project Development).

This grant of privilege in the public way shall be subject to the provisions of Section 10-28-015 and all other required provisions of the Municipal Code of Chicago.

The grantee shall pay to the City of Chicago as compensation for the privilege #1109825 herein granted the sum of zero ($.00) per annum in advance.

A 25% penalty will be added for payments received after due date.

The permit holder agrees to hold the City of Chicago harmless for any damage, relocation or replacement costs associated with damage, relocation or removal of private property caused by the City performing work in the public way.

Authority herein given and granted for a period of five (5) years from and after 11/05/2013.

Alderman

Thomas Tunney 44th Ward


3257

Department of Business Affairs and Consumer Protection
Small Business Center - Public Way Use Unit
City Hall - 121 N. LaSalle Street, Room 800 • Chicago, IL 60602
(312)-74-GOBIZ (312-744-6249) • (312) 744-1944 (TTY)
http://www.citvofchicago.org/bacp

01/15/2014

Alderman **Thomas Tunney**
Ward # **44**
City of Chicago
City Hall, Room **203**
121 North LaSalle Street
Chicago, Illinois 60602

Re: An ordinance to use and maintain a portion of the public right-of-way for **two (2) security camera(s)** for **YOSHI'S CAFE**, adjacent to the premises known as **3257 N. Halsted St.**.

Dear Alderman **Thomas Tunney**:

The applicant referenced above has requested the use of the public right-of-way for a **security camera(s)**. An ordinance has been prepared by the Department of Business Affairs and Consumer Protection – Small Business Center - Public Way Use Unit for presentation to the City Council. Because this request was made for properties located in your ward, as approved by you as per the attached, I respectfully request that you introduce the attached ordinance at the next City Council meeting.

If you have any questions regarding this ordinance, please contact Anthony Bertuca at (312) 744-5506.

Department of Business Affairs and Consumer Protection

City of Chicago

O2014-501

Office of the City Clerk

Document Tracking Sheet

Meeting Date:	1/15/2014
Sponsor(s):	Arena (45)
Type:	Ordinance
Title:	Grant(s) of privilege in public way for Bank of America-LaSalle
Committee(s) Assignment:	Committee on Transportation and Public Way

ORDINANCE
BANK OF AMERICA - LASALLE
Acct. No. 9118 - 135
Permit No. 1109918

Be It Ordained by the City Council of the City of Chicago:

SECTION 1. Permission and authority are hereby given and granted to BANK OF AMERICA - LASALLE, upon the terms and subject to the conditions of this ordinance to maintain and use, as now constructed, two (2) Banner(s) projecting over the public right-of-way adjacent to its premises known as 4747 W. Irving Park Rd..

Said Banner(s) at W. Irving Park Road measure(s):
Two (2) at three point five (3.5) feet in length, and one point five (1.5) foot in width for a total of ten point five (10.5) square feet.

The location of said privilege shall be as shown on prints kept on file with the Department of Business Affairs and Consumer Protection and the Office of the City Clerk.

Said privilege shall be constructed in accordance with plans and specifications approved by the Zoning Department - Signs.

This grant of privilege in the public way shall be subject to the provisions of Section 10-28-015 and all other required provisions of the Municipal Code of Chicago.

The grantee shall pay to the City of Chicago as compensation for the privilege #1109918 herein granted the sum of one hundred fifty ($150.00) per annum in advance.

A 25% penalty will be added for payments received after due date.


The permit holder agrees to hold the City of Chicago harmless for any damage, relocation or replacement costs associated with damage, relocation or removal of private property caused by the City performing work in the public way.

Authority herein given and granted for a period of five (5) years from and after 10/08/2013.

Alderman

~~Timothy Cullerton 38th Ward~~
John Arena - 45th Ward

DEC. 3. 2013 3:35PM BOFA NO. 7657 P. 3

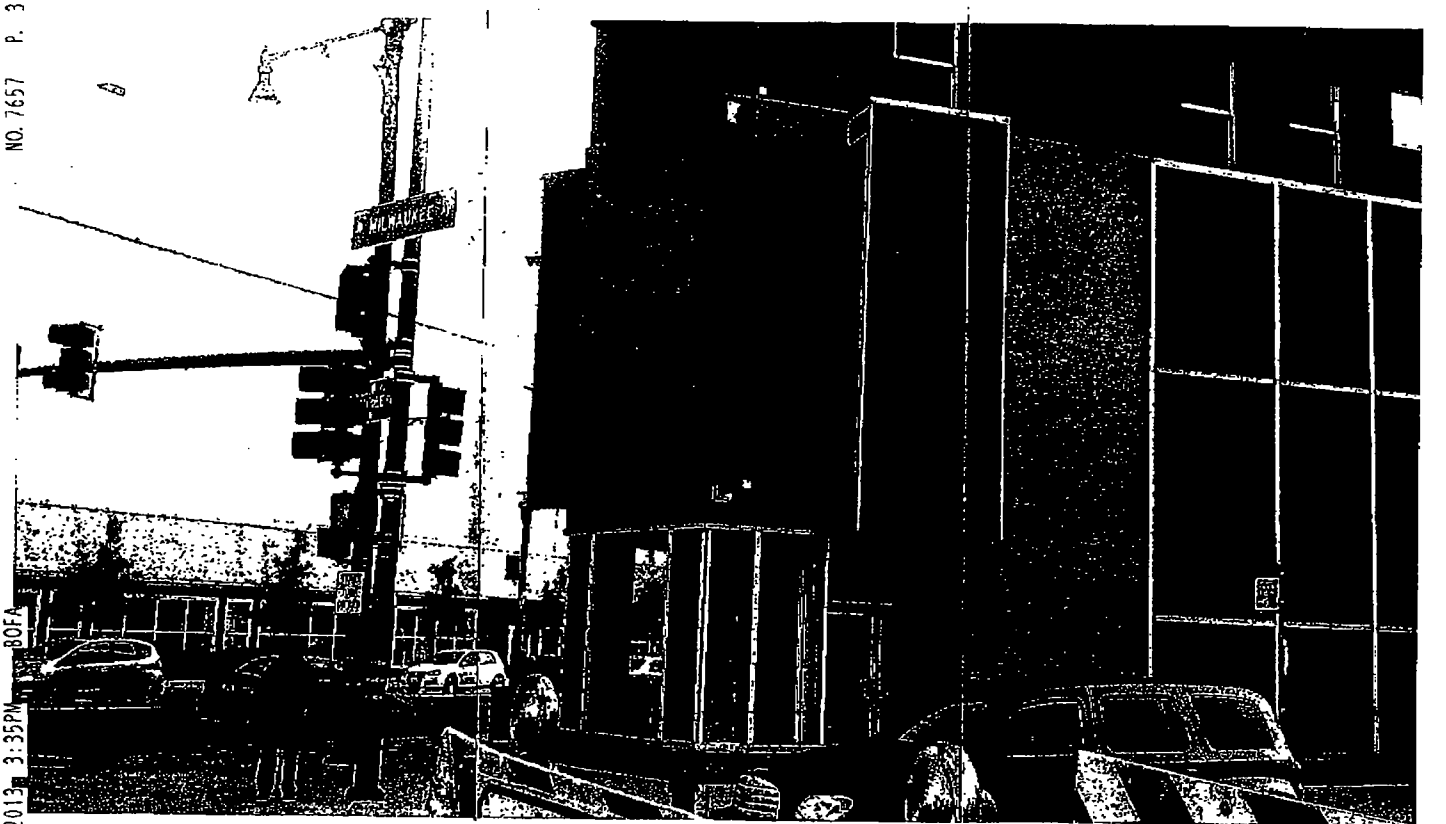

Department of Business Affairs and Consumer Protection
Small Business Center - Public Way Use Unit
City Hall - 121 N. LaSalle Street, Room 800 • Chicago, IL 60602
(312)-74-GOBIZ (312-744-6249) • (312) 744-1944 (TTY)
http://www.cityofchicago.org/bacp

01/15/2014

Alderman **Timothy Cullerton**
Ward # **38**
City of Chicago
City Hall, Room **203**
121 North LaSalle Street
Chicago, Illinois 60602

Re: An ordinance to use and maintain a portion of the public right-of-way for **two (2) banner(s)** for **BANK OF AMERICA - LASALLE**, adjacent to the premises known as **4747 W. Irving Park Rd.**.

Dear Alderman **Timothy Cullerton**:

The applicant referenced above has requested the use of the public right-of-way for a **banner(s)**. An ordinance has been prepared by the Department of Business Affairs and Consumer Protection – Small Business Center - Public Way Use Unit for presentation to the City Council. Because this request was made for properties located in your ward, as approved by you as per the attached, I respectfully request that you introduce the attached ordinance at the next City Council meeting.

If you have any questions regarding this ordinance, please contact Anthony Bertuca at (312) 744-5506.

Department of Business Affairs and Consumer Protection

City of Chicago

O2014-506

Office of the City Clerk

Document Tracking Sheet

Meeting Date:	1/15/2014
Sponsor(s):	Arena (45)
Type:	Ordinance
Title:	Grant(s) of privilege in public way for Colletti's Restaurant
Committee(s) Assignment:	Committee on Transportation and Public Way

ORDINANCE
COLLETTI'S RESTAURANT
Acct. No. 4447 - 1
Permit No. 1110161

Be It Ordained by the City Council of the City of Chicago:

SECTION 1. Permission and authority are hereby given and granted to COLLETTI'S RESTAURANT, upon the terms and subject to the conditions of this ordinance to maintain and use, as now constructed, thirteen (13) Light Fixture(s) projecting over the public right-of-way adjacent to its premises known as 5707 N. Central Ave..

Said Light Fixture(s) at N. Central measure(s):
Thirteen (13) at one point five (1.5) foot in length, two (2) feet in width and thirteen point four one (13.41) feet above grade level.

The location of said privilege shall be as shown on prints kept on file with the Department of Business Affairs and Consumer Protection and the Office of the City Clerk.

Said privilege shall be constructed in accordance with plans and specifications approved by the Department of Transportation (Division of Project Development).

This grant of privilege in the public way shall be subject to the provisions of Section 10-28-015 and all other required provisions of the Municipal Code of Chicago.

The grantee shall pay to the City of Chicago as compensation for the privilege #1110161 herein granted the sum of one hundred thirty-five ($135.00) per annum in advance.

A 25% penalty will be added for payments received after due date.

The permit holder agrees to hold the City of Chicago harmless for any damage, relocation or replacement costs associated with damage, relocation or removal of private property caused by the City performing work in the public way.


Authority herein given and granted for a period of five (5) years from and after 12/17/2013.

Alderman _____

John Arena 45th Ward

36ft - Distance To Elston Ave (nearest cross street)
7" - Street grade To bottom of Public way use
2ft - Depth over Public way
81ft - Legnth Along public way
12ft - Sidewalk width

13 fixtures
(No changes)

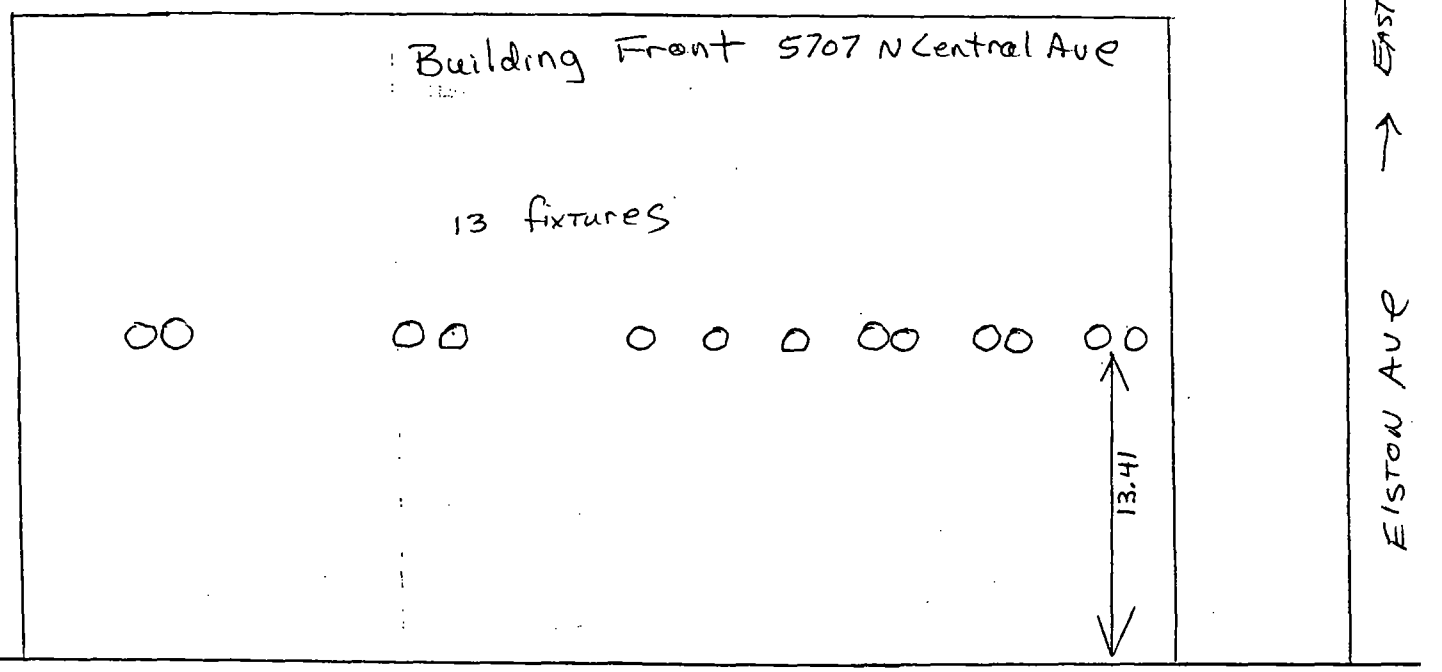

Department of Business Affairs and Consumer Protection
Small Business Center - Public Way Use Unit
City Hall - 121 N. LaSalle Street, Room 800 • Chicago, IL 60602
(312)-74-GOBIZ (312-744-6249) • (312) 744-1944 (TTY)
http://www.cityofchicago.org/baep

01/15/2014

Alderman **John Arena**
Ward # **45**
City of Chicago
City Hall, Room **305**
121 North LaSalle Street
Chicago, Illinois 60602

Re: An ordinance to use and maintain a portion of the public right-of-way for **thirteen (13) light fixture(s)** for **COLLETTI'S RESTAURANT**, adjacent to the premises known as **5707 N. Central Ave.**.

Dear Alderman **John Arena**:

The applicant referenced above has requested the use of the public right-of-way for a **light fixture(s)**. An ordinance has been prepared by the Department of Business Affairs and Consumer Protection – Small Business Center - Public Way Use Unit for presentation to the City Council. Because this request was made for properties located in your ward, as approved by you as per the attached, I respectfully request that you introduce the attached ordinance at the next City Council meeting.

If you have any questions regarding this ordinance, please contact Anthony Bertuca at (312) 744-5506.

Department of Business Affairs and Consumer Protection

City of Chicago

O2014-511

Office of the City Clerk

Document Tracking Sheet

Meeting Date:	1/15/2014
Sponsor(s):	Arena (45)
Type:	Ordinance
Title:	Grant(s) of privilege in public way for Illinois Vehicle Insurance Agency LLC
Committee(s) Assignment:	Committee on Transportation and Public Way

ORDINANCE
ILLINOIS VEHICLE INSURANCE AGENCY, L.L.C.
Acct. No. 313049 - 12
Permit No. 1110324

Be It Ordained by the City Council of the City of Chicago:

SECTION 1. Permission and authority are hereby given and granted to ILLINOIS VEHICLE INSURANCE AGENCY, L.L.C., upon the terms and subject to the conditions of this ordinance to maintain and use one (1) sign(s) projecting over the public right-of-way attached to its premises known as 5207 N. Elston Ave..

Said sign structure(s) measures as follows; along N. Elston Avenue:
One (1) at twenty-three point five (23.5) feet in length, seventy-five (75) feet in height and nine (9) feet above grade level.

The location of said privilege shall be as shown on prints kept on file with the Department of Business Affairs and Consumer Protection and the Office of the City Clerk.

Said privilege shall be constructed in accordance with plans and specifications approved by the Department of Transportation (Division of Project Development) and Zoning Department - Signs.

This grant of privilege in the public way shall be subject to the provisions of Section 10-28-015 and all other required provisions of the Municipal Code of Chicago.

The grantee shall pay to the City of Chicago as compensation for the privilege #1110324 herein granted the sum of three hundred ($300.00) per annum in advance.


A 25% penalty will be added for payments received after due date.

The permit holder agrees to hold the City of Chicago harmless for any damage, relocation or replacement costs associated with damage, relocation or removal of private property caused by the City performing work in the public way.

Authority herein given and granted for a period of five (5) years from and after 12/17/2013.

Alderman

John Arena 45th Ward

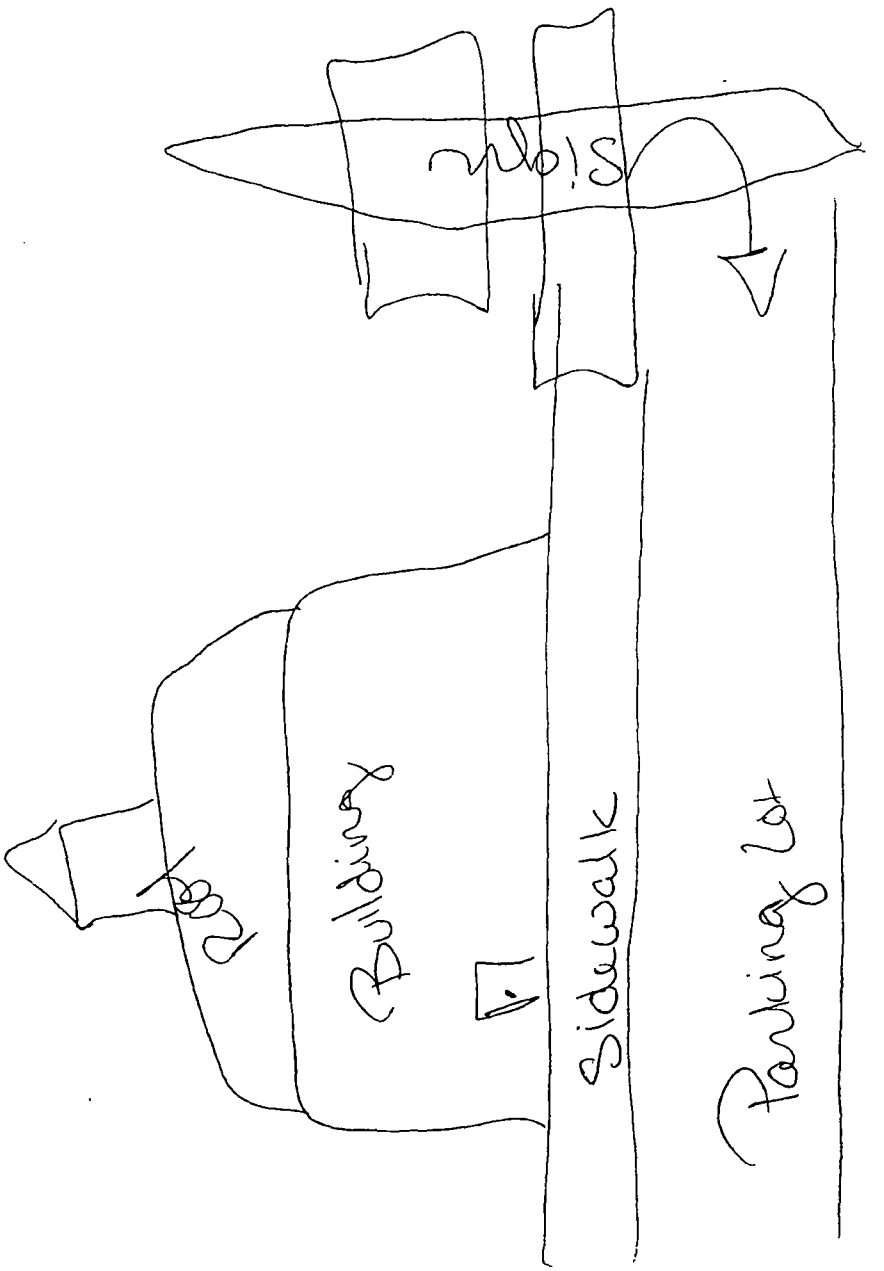
Street
Building
Sidewalk
Parking Lot

Department of Business Affairs and Consumer Protection
Small Business Center - Public Way Use Unit
City Hall - 121 N. LaSalle Street, Room 800 • Chicago, IL 60602
(312)-74-GOBIZ (312-744-6249) • (312) 744-1944 (TTY)
http://www.cityofchicago.org/bacp

01/15/2014

Alderman **John Arena**
Ward # **45**
City of Chicago
City Hall, Room **305**
121 North LaSalle Street
Chicago, Illinois 60602

Re: An ordinance to use and maintain a portion of the public right-of-way for **one (1) sign(s)** for **ILLINOIS VEHICLE INSURANCE AGENCY, L.L.C.**, adjacent to the premises known as **5207 N. Elston Ave.**.

Dear Alderman **John Arena**:

The applicant referenced above has requested the use of the public right-of-way for a **sign(s)**. An ordinance has been prepared by the Department of Business Affairs and Consumer Protection – Small Business Center - Public Way Use Unit for presentation to the City Council. Because this request was made for properties located in your ward, as approved by you as per the attached, I respectfully request that you introduce the attached ordinance at the next City Council meeting.

If you have any questions regarding this ordinance, please contact Anthony Bertuca at (312) 744-5506.

Department of Business Affairs and Consumer Protection

City of Chicago

O2014-513

Office of the City Clerk

Document Tracking Sheet

Meeting Date:	1/15/2014
Sponsor(s):	Arena (45)
Type:	Ordinance
Title:	Grant(s) of privilege in public way for Miska Liquors
Committee(s) Assignment:	Committee on Transportation and Public Way

ORDINANCE
MISKA LIQUORS
Acct. No. 64238 - 1
Permit No. 1110150

Be It Ordained by the City Council of the City of Chicago:

SECTION 1. Permission and authority are hereby given and granted to MISKA LIQUORS, upon the terms and subject to the conditions of this ordinance to maintain and use one (1) sign(s) projecting over the public right-of-way attached to its premises known as 4411-4413 N. Milwaukee Ave..

Said sign structure(s) measures as follows; along N. Milwaukee:
One (1) at nine point zero eight (9.08) feet in length, six point eight three (6.83) feet in height and ten point five (10.5) feet above grade level.

The location of said privilege shall be as shown on prints kept on file with the Department of Business Affairs and Consumer Protection and the Office of the City Clerk.

Said privilege shall be constructed in accordance with plans and specifications approved by the Department of Transportation (Division of Project Development) and Zoning Department - Signs.

This grant of privilege in the public way shall be subject to the provisions of Section 10-28-015 and all other required provisions of the Municipal Code of Chicago.

The grantee shall pay to the City of Chicago as compensation for the privilege #1110150 herein granted the sum of three hundred ($300.00) per annum in advance.

A 25% penalty will be added for payments received after due date.


The permit holder agrees to hold the City of Chicago harmless for any damage, relocation or replacement costs associated with damage, relocation or removal of private property caused by the City performing work in the public way.

Authority herein given and granted for a period of five (5) years from and after 11/05/2013.

Alderman _____

John Arena 45th Ward


P.J.A.
MISKA'S
LIQUORS
PARKING IN REAR

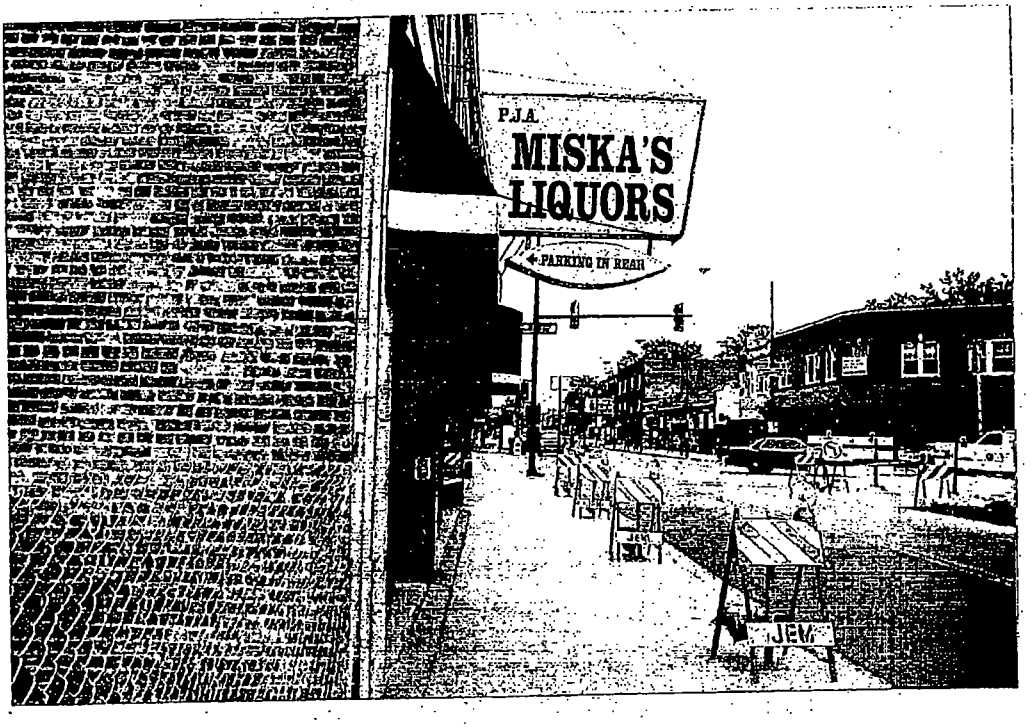
P.J.A.
MISKA'S
LIQUORS
PARKING IN REAR
JEW

Department of Business Affairs and Consumer Protection
Small Business Center - Public Way Use Unit
City Hall - 121 N. LaSalle Street, Room 800 • Chicago, IL 60602
(312)-74-GOBIZ (312-744-6249) • (312) 744-1944 (TTY)
http://www.cityofchicago.org/bacp

01/15/2014

Alderman **John Arena**
Ward # **45**
City of Chicago
City Hall, Room **305**
121 North LaSalle Street
Chicago, Illinois 60602

Re: An ordinance to use and maintain a portion of the public right-of-way for **one (1) sign(s)** for **MISKA LIQUORS**, adjacent to the premises known as **4411-4413 N. Milwaukee Ave.**.

Dear Alderman **John Arena**:

The applicant referenced above has requested the use of the public right-of-way for a **sign(s)**. An ordinance has been prepared by the Department of Business Affairs and Consumer Protection – Small Business Center - Public Way Use Unit for presentation to the City Council. Because this request was made for properties located in your ward, as approved by you as per the attached, I respectfully request that you introduce the attached ordinance at the next City Council meeting.

If you have any questions regarding this ordinance, please contact Anthony Bertuca at (312) 744-5506.

Department of Business Affairs and Consumer Protection

City of Chicago

O2014-517

Office of the City Clerk

Document Tracking Sheet

Meeting Date:	1/15/2014
Sponsor(s):	Arena (45)
Type:	Ordinance
Title:	Grant(s) of privilege in public way for Teresa Polish Restaurant II
Committee(s) Assignment:	Committee on Transportation and Public Way

ORDINANCE
TERESA POLISH RESTURANT II
Acct. No. 363 - 1
Permit No. 1110219

Be It Ordained by the City Council of the City of Chicago:

SECTION 1. Permission and authority are hereby given and granted to TERESA POLISH RESTURANT II, upon the terms and subject to the conditions of this ordinance to maintain and use two (2) sign(s) projecting over the public right-of-way attached to its premises known as 4751 N. Milwaukee Ave..

Said sign structure(s) measures as follows; along N. Milwaukee Avenue:
One (1) at six (6) feet in length, four (4) feet in height and nine (9) feet above grade level.
One (1) at eight (8) feet in length, four (4) feet in height and fifteen (15) feet above grade level.

The location of said privilege shall be as shown on prints kept on file with the Department of Business Affairs and Consumer Protection and the Office of the City Clerk.

Said privilege shall be constructed in accordance with plans and specifications approved by the Department of Transportation (Division of Project Development) and Zoning Department - Signs.

This grant of privilege in the public way shall be subject to the provisions of Section 10-28-015 and all other required provisions of the Municipal Code of Chicago.

The grantee shall pay to the City of Chicago as compensation for the privilege #1110219 herein granted the sum of four hundred ($400.00) per annum in advance.


A 25% penalty will be added for payments received after due date.

The permit holder agrees to hold the City of Chicago harmless for any damage, relocation or replacement costs associated with damage, relocation or removal of private property caused by the City performing work in the public way.

Authority herein given and granted for a period of five (5) years from and after 07/30/2013.

Alderman _____

John Arena 45th Ward

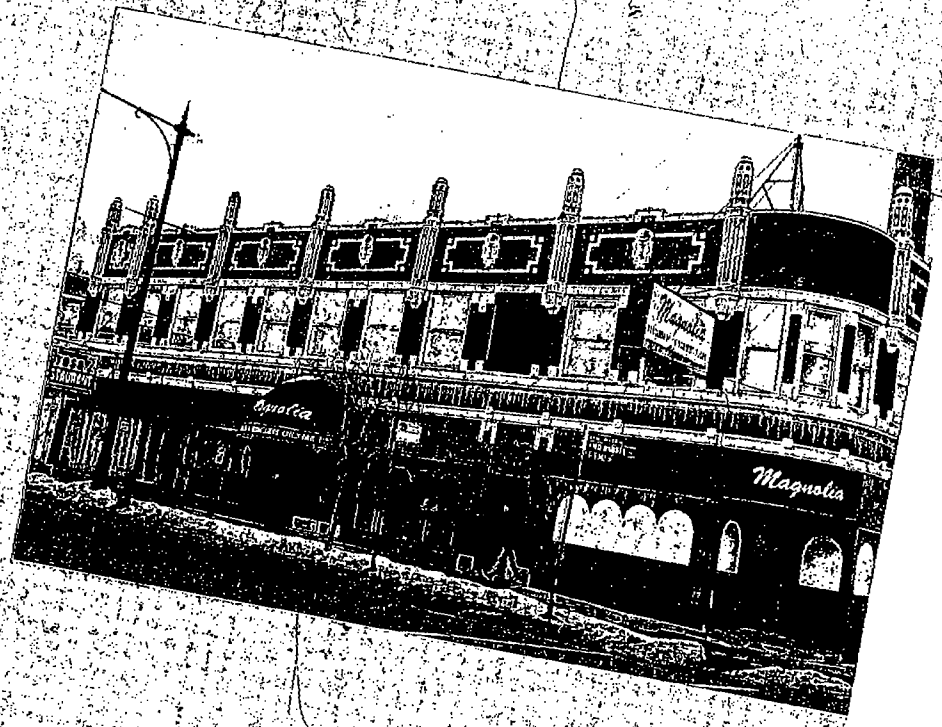
Magnolia

Department of Business Affairs and Consumer Protection
Small Business Center - Public Way Use Unit
City Hall - 121 N. LaSalle Street, Room 800 • Chicago, IL 60602
(312)-74-GOBIZ (312-744-6249) • (312) 744-1944 (TTY)
http://www.cityofchicago.org/bacp

01/15/2014

Alderman **John Arena**
Ward # **45**
City of Chicago
City Hall, Room **305**
121 North LaSalle Street
Chicago, Illinois 60602

Re: An ordinance to use and maintain a portion of the public right-of-way for **two (2) sign(s)** for **TERESA POLISH RESTURANT II,** adjacent to the premises known as **4751 N. Milwaukee Ave.**.

Dear Alderman **John Arena**:

The applicant referenced above has requested the use of the public right-of-way for a **sign(s)**. An ordinance has been prepared by the Department of Business Affairs and Consumer Protection – Small Business Center - Public Way Use Unit for presentation to the City Council. Because this request was made for properties located in your ward, as approved by you as per the attached, I respectfully request that you introduce the attached ordinance at the next City Council meeting.

If you have any questions regarding this ordinance, please contact Anthony Bertuca at (312) 744-5506.

Department of Business Affairs and Consumer Protection

City of Chicago

O2014-523

Office of the City Clerk

Document Tracking Sheet

Meeting Date:	1/15/2014
Sponsor(s):	Cappleman (46)
Type:	Ordinance
Title:	Grant(s) of privilege in public way for Asian Mix
Committee(s) Assignment:	Committee on Transportation and Public Way

ORDINANCE
ASIAN MIX
Acct. No. 313135 - 1
Permit No. 1110302

Be It Ordained by the City Council of the City of Chicago:

SECTION 1. Permission and authority are hereby given and granted to ASIAN MIX, upon the terms and subject to the conditions of this ordinance to maintain and use one (1) sign(s) projecting over the public right-of-way attached to its premises known as 3945 N. Broadway .

Said sign structure(s) measures as follows; along N. Broadway:
One (1) at eight (8) feet in length, three (3) feet in height and fourteen (14) feet above grade level.

The location of said privilege shall be as shown on prints kept on file with the Department of Business Affairs and Consumer Protection and the Office of the City Clerk.

Said privilege shall be constructed in accordance with plans and specifications approved by the Department of Transportation (Division of Project Development) and Zoning Department - Signs.

This grant of privilege in the public way shall be subject to the provisions of Section 10-28-015 and all other required provisions of the Municipal Code of Chicago.

The grantee shall pay to the City of Chicago as compensation for the privilege #1110302 herein granted the sum of one hundred ($100.00) per annum in advance.


A 25% penalty will be added for payments received after due date.

The permit holder agrees to hold the City of Chicago harmless for any damage, relocation or replacement costs associated with damage, relocation or removal of private property caused by the City performing work in the public way.

Authority herein given and granted for a period of five (5) years from and after 01/13/2014.

Alderman _____

James Cappleman 46th Ward

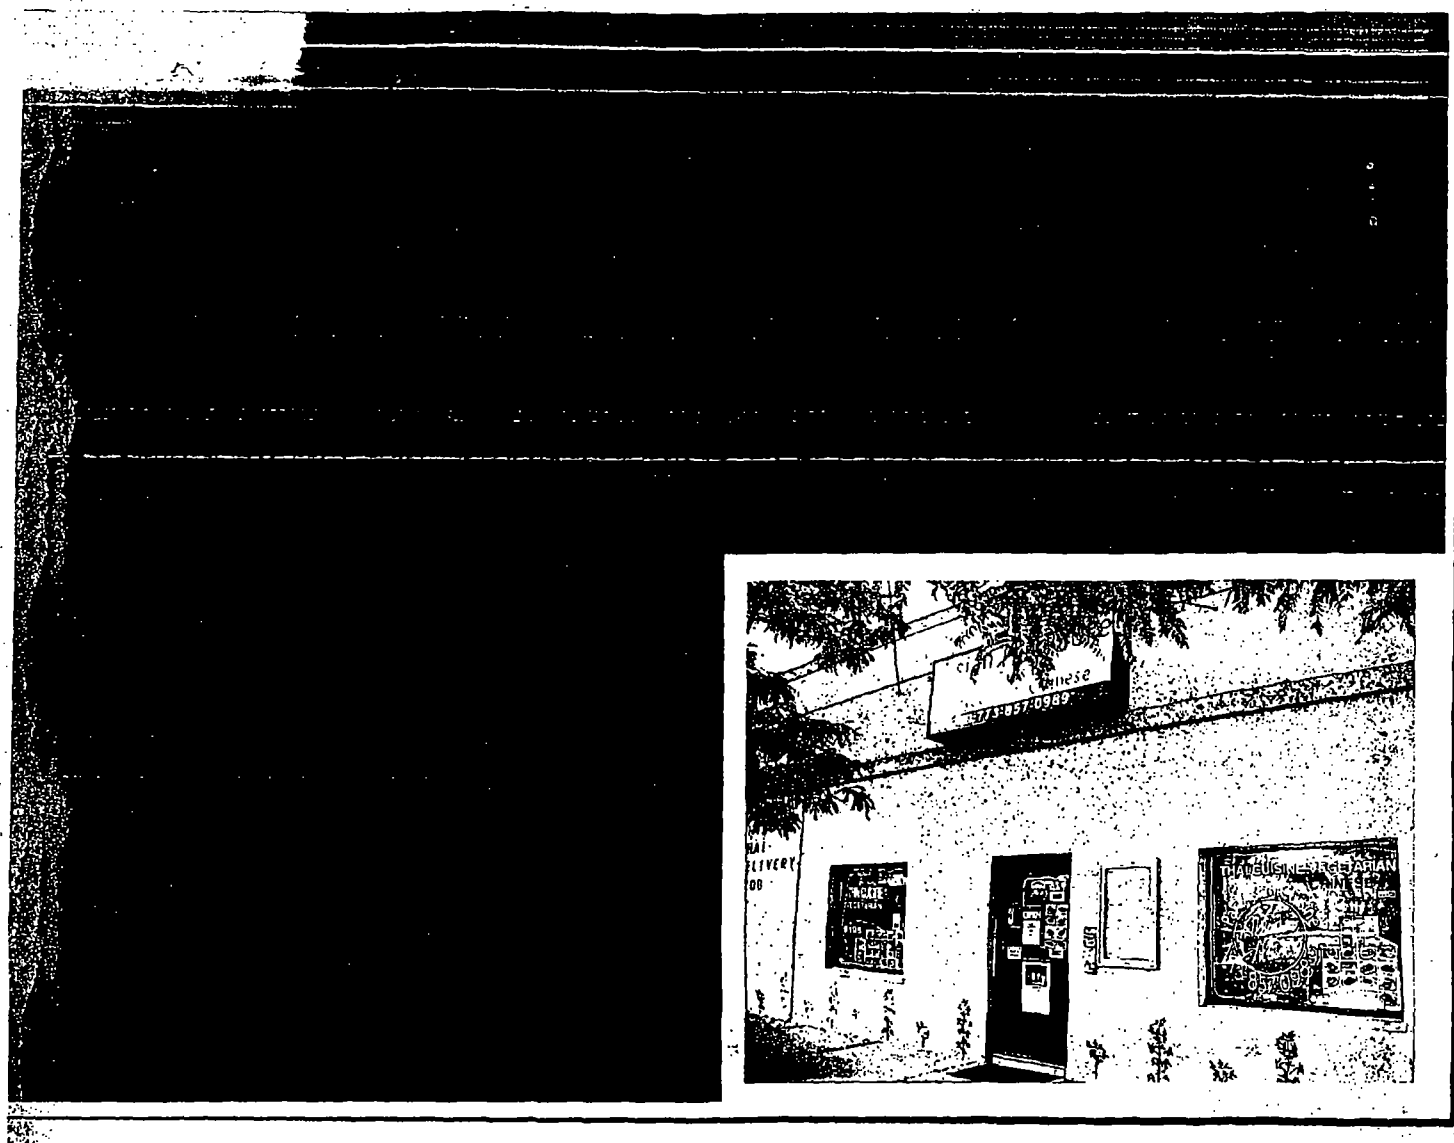
773-857-0989

Department of Business Affairs and Consumer Protection
Small Business Center - Public Way Use Unit
City Hall - 121 N. LaSalle Street, Room 800 • Chicago, IL 60602
(312)-74-GOBIZ (312-744-6249) • (312) 744-1944 (TTY)
http://www.cityofchicago.org/bacp

01/15/2014

Alderman **James Cappleman**
Ward # **46**
City of Chicago
City Hall, Room **300**
121 North LaSalle Street
Chicago, Illinois 60602

Re: An ordinance to use and maintain a portion of the public right-of-way for **one (1) sign(s)** for **ASIAN MIX**, adjacent to the premises known as **3945 N. Broadway** .

Dear Alderman **James Cappleman**:

The applicant referenced above has requested the use of the public right-of-way for a **sign(s)**. An ordinance has been prepared by the Department of Business Affairs and Consumer Protection – Small Business Center - Public Way Use Unit for presentation to the City Council. Because this request was made for properties located in your ward, as approved by you as per the attached, I respectfully request that you introduce the attached ordinance at the next City Council meeting.

If you have any questions regarding this ordinance, please contact Anthony Bertuca at (312) 744-5506.

Department of Business Affairs and Consumer Protection

City of Chicago

O2014-524

Office of the City Clerk

Document Tracking Sheet

Meeting Date:	1/15/2014
Sponsor(s):	Cappleman (46)
Type:	Ordinance
Title:	Grant(s) of privilege in public way for Kozy's Cyclery
Committee(s) Assignment:	Committee on Transportation and Public Way

ORDINANCE
KOZY'S CYCLERY
Acct. No. 85509 - 4
Permit No. 1110119

Be It Ordained by the City Council of the City of Chicago:

SECTION 1. Permission and authority are hereby given and granted to KOZY'S CYCLERY, upon the terms and subject to the conditions of this ordinance to maintain and use one (1) sign(s) projecting over the public right-of-way attached to its premises known as 3712 N. Halsted St..

Said sign structure(s) measures as follows; along N. Halsted:
One (1) at twelve (12) feet in length, five point three three (5.33) feet in height and ten point five (10.5) feet above grade level.

The location of said privilege shall be as shown on prints kept on file with the Department of Business Affairs and Consumer Protection and the Office of the City Clerk.

Said privilege shall be constructed in accordance with plans and specifications approved by the Department of Transportation (Division of Project Development) and Zoning Department - Signs.


This grant of privilege in the public way shall be subject to the provisions of Section 10-28-015 and all other required provisions of the Municipal Code of Chicago.


The grantee shall pay to the City of Chicago as compensation for the privilege #1110119 herein granted the sum of three hundred ($300.00) per annum in advance.

A 25% penalty will be added for payments received after due date.

The permit holder agrees to hold the City of Chicago harmless for any damage, relocation or replacement costs associated with damage, relocation or removal of private property caused by the City performing work in the public way.

Authority herein given and granted for a period of five (5) years from and after 12/17/2013.

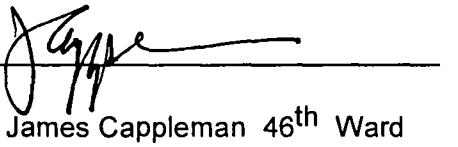Alderman 
James Cappleman 46th Ward

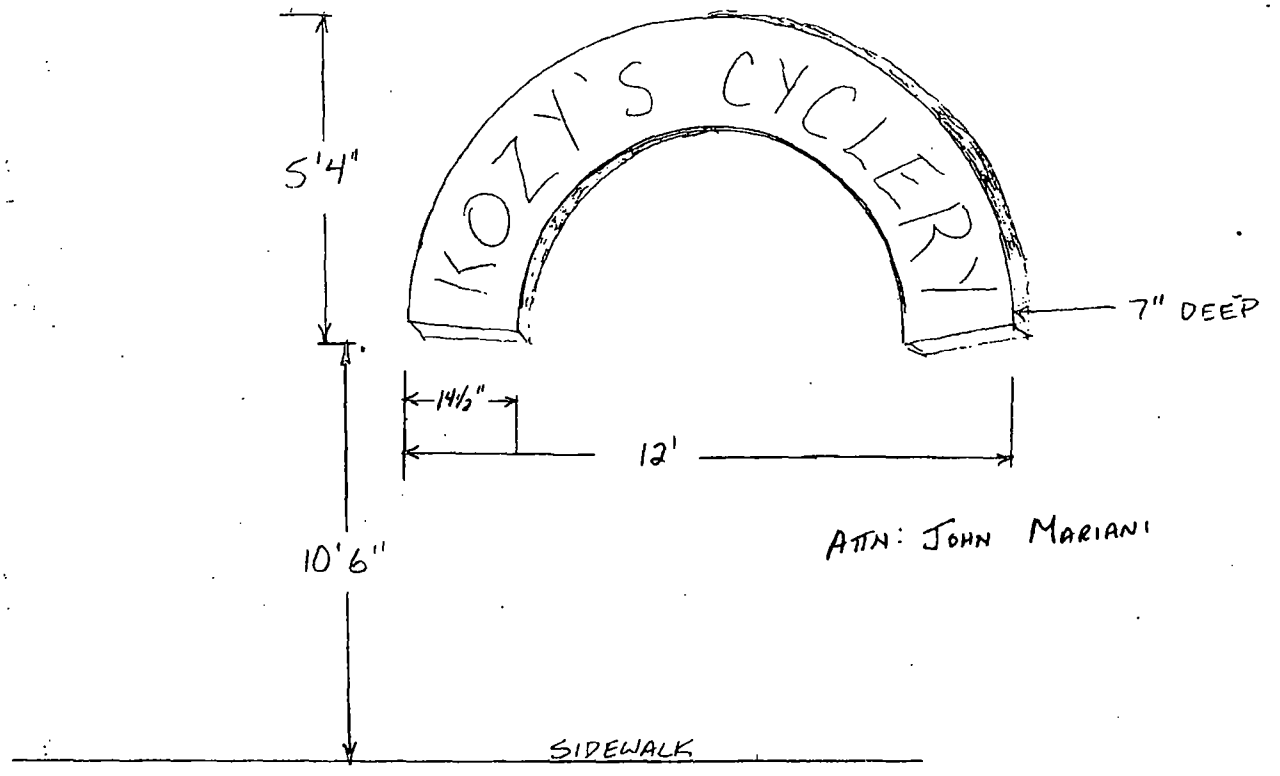

ATTN: JOHN MARIANI

Department of Business Affairs and Consumer Protection
Small Business Center - Public Way Use Unit
City Hall - 121 N. LaSalle Street, Room 800 • Chicago, IL 60602
(312)-74-GOBIZ (312-744-6249) • (312) 744-1944 (TTY)
http://www.cityofchicago.org/bacp

01/15/2014

Alderman **James Cappleman**
Ward # **46**
City of Chicago
City Hall, Room **300**
121 North LaSalle Street
Chicago, Illinois 60602

Re: An ordinance to use and maintain a portion of the public right-of-way for **one (1) sign(s)** for **KOZY'S CYCLERY**, adjacent to the premises known as **3712 N. Halsted St.**.

Dear Alderman **James Cappleman**:

The applicant referenced above has requested the use of the public right-of-way for a **sign(s)**. An ordinance has been prepared by the Department of Business Affairs and Consumer Protection – Small Business Center - Public Way Use Unit for presentation to the City Council. Because this request was made for properties located in your ward, as approved by you as per the attached, I respectfully request that you introduce the attached ordinance at the next City Council meeting.

If you have any questions regarding this ordinance, please contact Anthony Bertuca at (312) 744-5506.

Department of Business Affairs and Consumer Protection

City of Chicago

O2014-530

Office of the City Clerk

Document Tracking Sheet

Meeting Date:	1/15/2014
Sponsor(s):	Cappleman (46)
Type:	Ordinance
Title:	Grant(s) of privilege in public way for Regent Window Fashions LLC
Committee(s) Assignment:	Committee on Transportation and Public Way

ORDINANCE
Regent Window Fashions LLC
Acct. No. 53085 - 1
Permit No. 1109886

Be It Ordained by the City Council of the City of Chicago:

SECTION 1. Permission and authority are hereby given and granted to Regent Window Fashions LLC, upon the terms and subject to the conditions of this ordinance to maintain and use one (1) sign(s) projecting over the public right-of-way attached to its premises known as 917 W. Irving Park Rd..

Said sign structure(s) measures as follows; along W IRVING PARK RD.:
One (1) at eight (8) feet in length, eight (8) feet in height and thirteen (13) feet above grade level.

The location of said privilege shall be as shown on prints kept on file with the Department of Business Affairs and Consumer Protection and the Office of the City Clerk.

Said privilege shall be constructed in accordance with plans and specifications approved by the Department of Transportation (Division of Project Development) and Zoning Department - Signs.

This grant of privilege in the public way shall be subject to the provisions of Section 10-28-015 and all other required provisions of the Municipal Code of Chicago.

The grantee shall pay to the City of Chicago as compensation for the privilege #1109886 herein granted the sum of three hundred ($300.00) per annum in advance.

A 25% penalty will be added for payments received after due date.


The permit holder agrees to hold the City of Chicago harmless for any damage, relocation or replacement costs associated with damage, relocation or removal of private property caused by the City performing work in the public way.

Authority herein given and granted for a period of five (5) years from and after 11/05/2013.

Alderman _____
James Cappleman 46th Ward

(JPEG Image, 2592 × 1458 pixels) - Scaled (60%) https://mail-attachment.googleusercontent.com/attachment/?ui=2&ik=3...



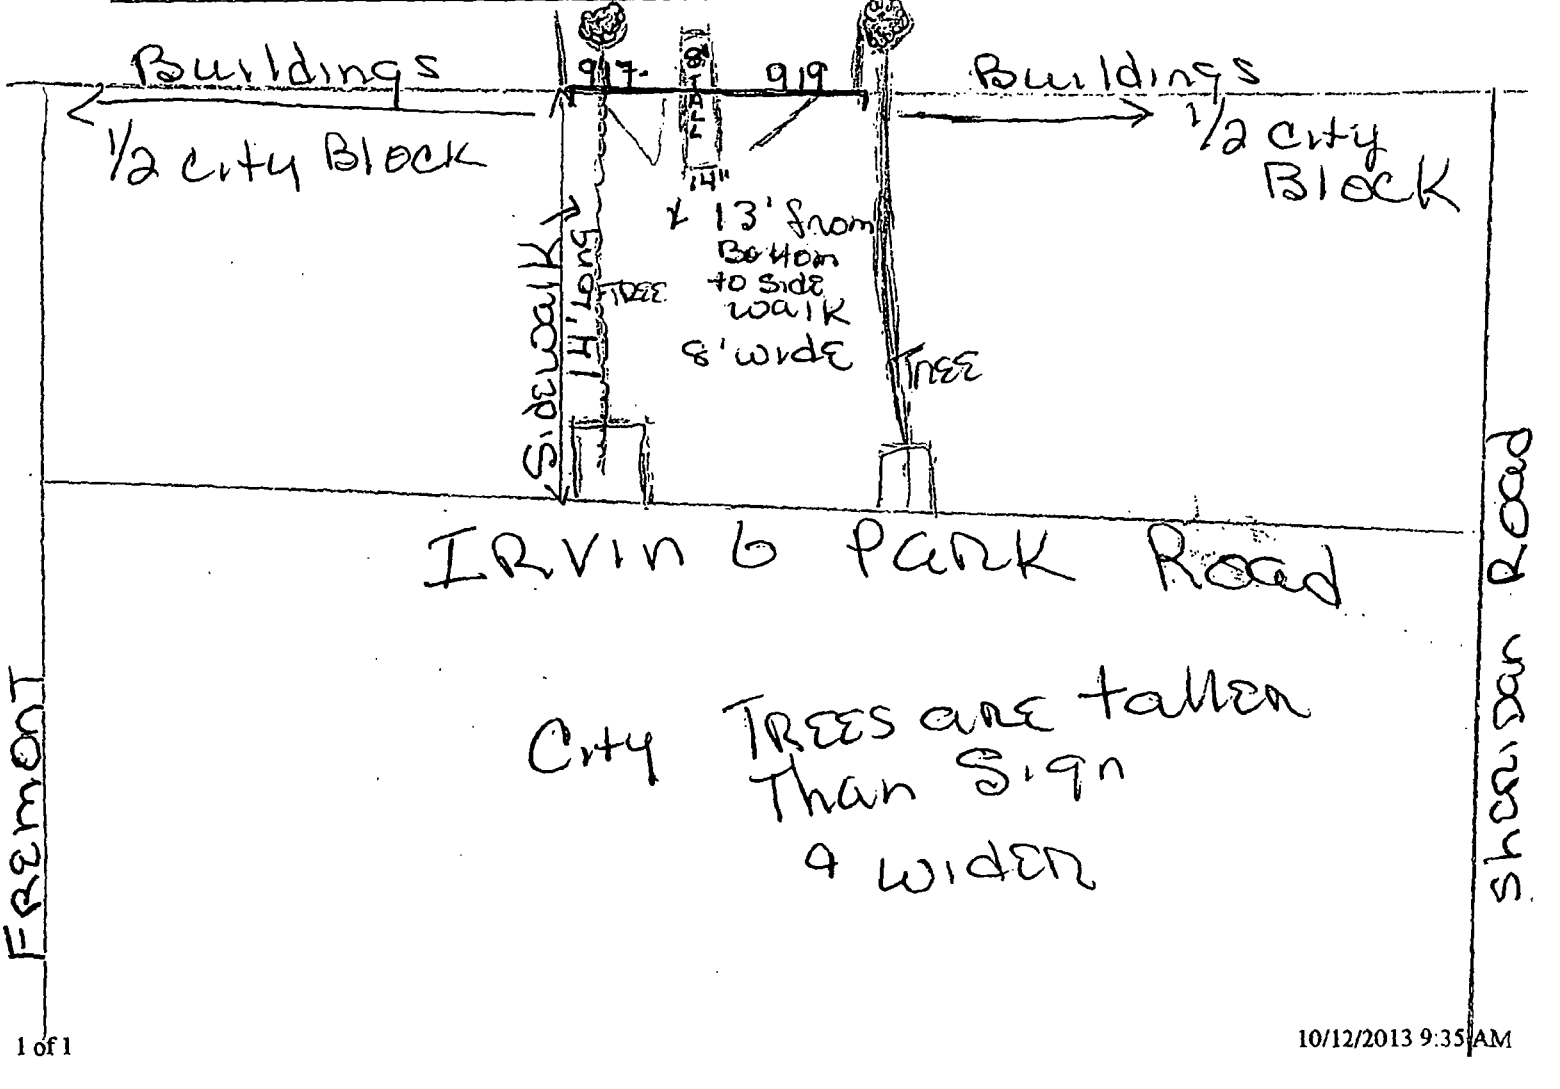

Department of Business Affairs and Consumer Protection
Small Business Center - Public Way Use Unit
City Hall - 121 N. LaSalle Street, Room 800 • Chicago, IL 60602
(312)-74-GOBIZ (312-744-6249) • (312) 744-1944 (TTY)
http://www.cityofchicago.org/bacp

01/15/2014

Alderman **James Cappleman**
Ward # **46**
City of Chicago
City Hall, Room **300**
121 North LaSalle Street
Chicago, Illinois 60602

Re: An ordinance to use and maintain a portion of the public right-of-way for **one (1) sign(s)** for **Regent Window Fashions LLC**, adjacent to the premises known as **917 W. Irving Park Rd.**.

Dear Alderman **James Cappleman**:

The applicant referenced above has requested the use of the public right-of-way for a **sign(s)**. An ordinance has been prepared by the Department of Business Affairs and Consumer Protection – Small Business Center - Public Way Use Unit for presentation to the City Council. Because this request was made for properties located in your ward, as approved by you as per the attached, I respectfully request that you introduce the attached ordinance at the next City Council meeting.

If you have any questions regarding this ordinance, please contact Anthony Bertuca at (312) 744-5506.

Department of Business Affairs and Consumer Protection

City of Chicago

O2014-533

Office of the City Clerk

Document Tracking Sheet

Meeting Date:	1/15/2014
Sponsor(s):	Pawar (47)
Type:	Ordinance
Title:	Grant(s) of privilege in public way for Bobb LLC
Committee(s) Assignment:	Committee on Transportation and Public Way

ORDINANCE
BOBB, LLC
Acct. No. 387223 - 1
Permit No. 1110268

Be It Ordained by the City Council of the City of Chicago:

SECTION 1. Permission and authority are hereby given and granted to BOBB, LLC, upon the terms and subject to the conditions of this ordinance to construct, install, maintain and use three (3) Door Swing(s) on the public right-of-way adjacent to its premises known as 3650 N. Western Ave..

Said Door Swing(s) at W. Waveland measure(s):
One (1) at three (3) feet in length, and three (3) feet in width for a total of nine (9) square feet.

Said Door Swing(s) at N. Western measure(s):
Two (2) at three (3) feet in length, and three (3) feet in width for a total of eighteen (18) square feet.

The location of said privilege shall be as shown on prints kept on file with the Department of Business Affairs and Consumer Protection and the Office of the City Clerk.

Said privilege shall be constructed in accordance with plans and specifications approved by the Department of Transportation (Division of Project Development).

This grant of privilege in the public way shall be subject to the provisions of Section 10-28-015 and all other required provisions of the Municipal Code of Chicago.

The grantee shall pay to the City of Chicago as compensation for the privilege #1110268 herein granted the sum of two hundred twenty-five ($225.00) per annum in advance.


A 25% penalty will be added for payments received after due date.

The permit holder agrees to hold the City of Chicago harmless for any damage, relocation or replacement costs associated with damage, relocation or removal of private property caused by the City performing work in the public way.

Authority herein given and granted for a period of five (5) years from and after Date of Passage.

Alderman _____

Ameya Pawar 47th Ward

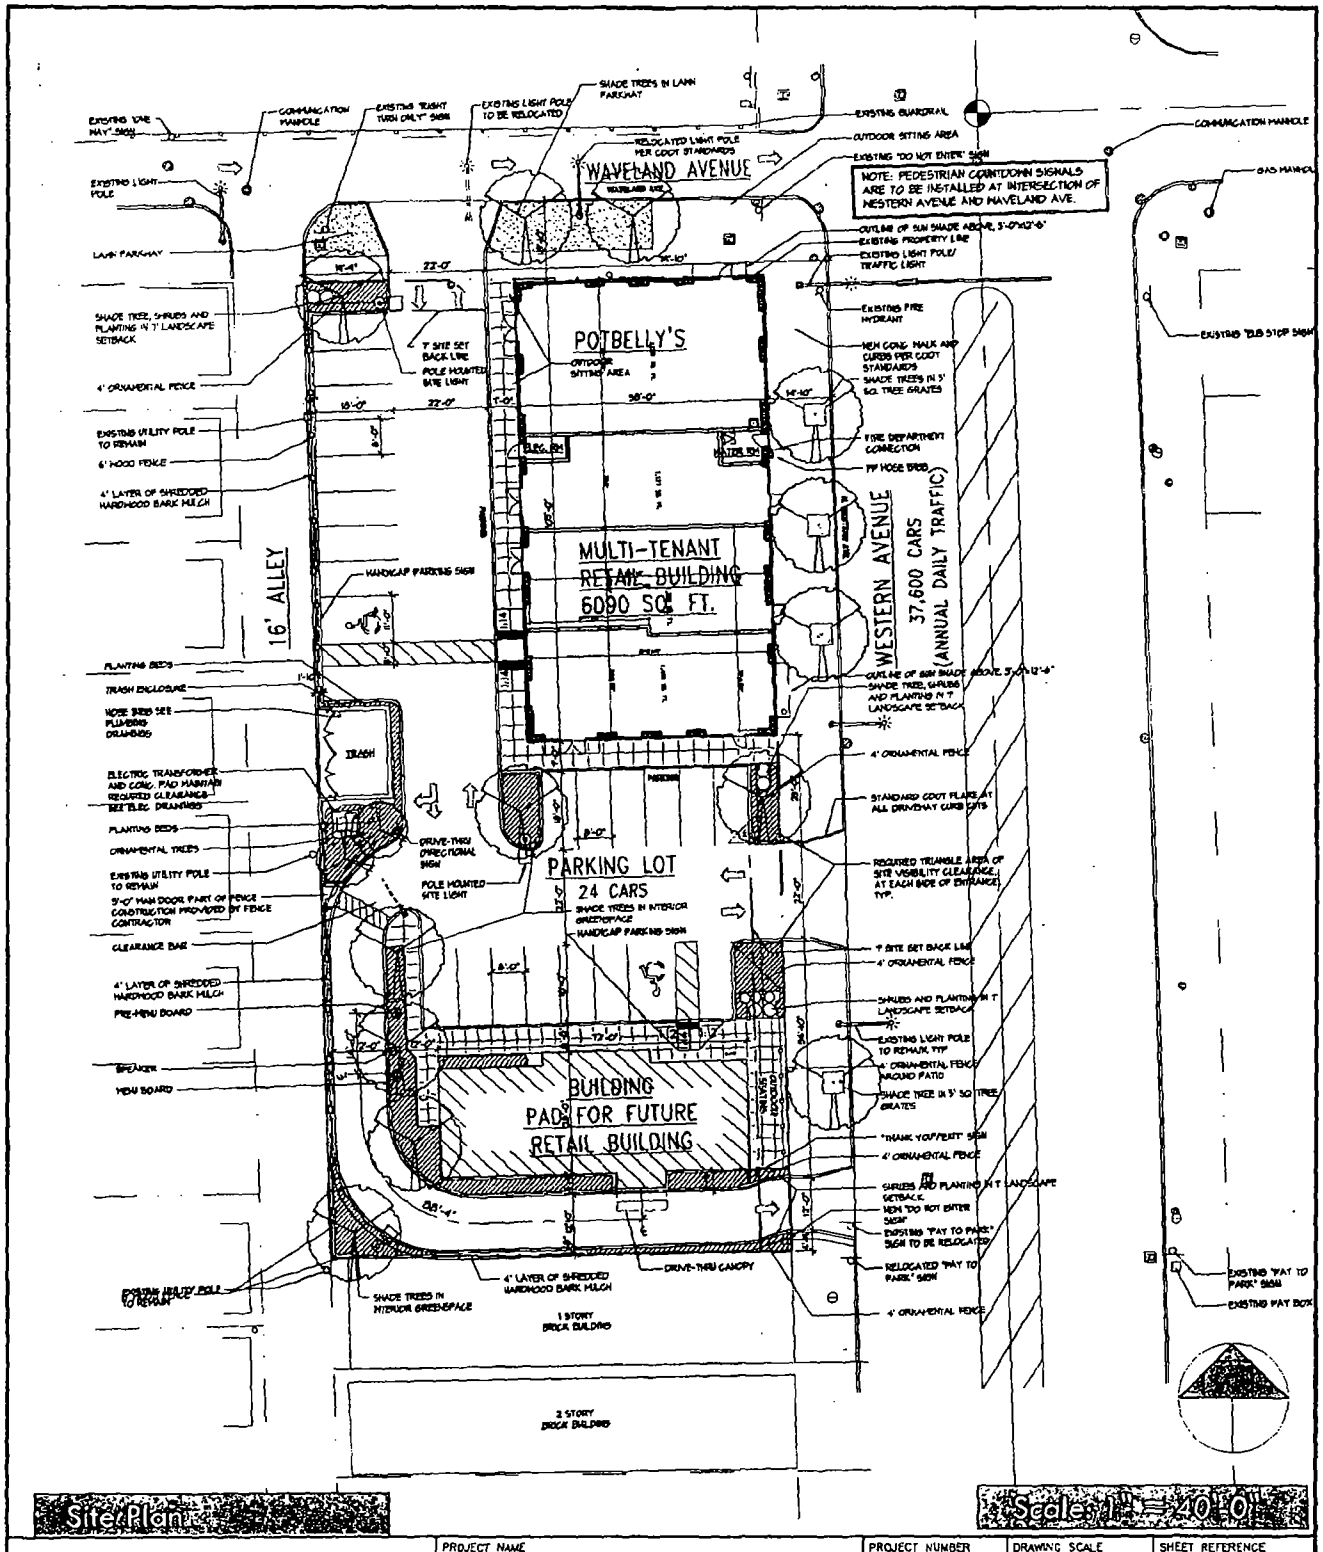

HIRSCH ASSOCIATES
ARCHITECTURE AND PLANNING
225 WEST HUBBARD STREET FIFTH FLOOR
CHICAGO, ILLINOIS 60654
312.836.0011 FAX 312.836.0599

PROJECT NAME: WESTERN AND WAVELAND RETAIL	PROJECT NUMBER: 10045	DRAWING SCALE: 1" = 40'-0"	SHEET REFERENCE: A0.02
DESCRIPTION: USE OF PUBLIC WAY	DATE: 10/25/2013	DRAWN BY: BP	SKETCH NUMBER: ASK-1A

NO.	DATE	DESCRIPTION

Department of Business Affairs and Consumer Protection
Small Business Center - Public Way Use Unit
City Hall - 121 N. LaSalle Street, Room 800 • Chicago, IL 60602
(312)-74-GOBIZ (312-744-6249) • (312) 744-1944 (TTY)
http://www.cityofchicago.org/bacp

01/15/2014

Alderman **Ameya Pawar**
Ward # **47**
City of Chicago
City Hall, Room **300**
121 North LaSalle Street
Chicago, Illinois 60602

Re: An ordinance to use and maintain a portion of the public right-of-way for **three (3) door swing(s)** for **BOBB, LLC**, adjacent to the premises known as **3650 N. Western Ave.**.

Dear Alderman **Ameya Pawar**:

The applicant referenced above has requested the use of the public right-of-way for a **door swing(s)**. An ordinance has been prepared by the Department of Business Affairs and Consumer Protection – Small Business Center - Public Way Use Unit for presentation to the City Council. Because this request was made for properties located in your ward, as approved by you as per the attached, I respectfully request that you introduce the attached ordinance at the next City Council meeting.

If you have any questions regarding this ordinance, please contact Anthony Bertuca at (312) 744-5506.

Department of Business Affairs and Consumer Protection

City of Chicago

O2014-534

Office of the City Clerk

Document Tracking Sheet

Meeting Date:	1/15/2014
Sponsor(s):	Pawar (47)
Type:	Ordinance
Title:	Grant(s) of privilege in public way for Brownstone Tavern & Grill - banner
Committee(s) Assignment:	Committee on Transportation and Public Way

ORDINANCE
BROWNSTONE TAVERN & GRILL
Acct. No. 15867 - 1
Permit No. 1110277

Be It Ordained by the City Council of the City of Chicago:

SECTION 1. Permission and authority are hereby given and granted to BROWNSTONE TAVERN & GRILL, upon the terms and subject to the conditions of this ordinance to maintain and use, as now constructed, one (1) Banner(s) projecting over the public right-of-way adjacent to its premises known as 3937 N. Lincoln Ave..

Said Banner(s) at N. LINCOLN measure(s):
One (1) at five point seven five (5.75) feet in length, and three (3) feet in width for a total of seventeen point two five (17.25) square feet.

The location of said privilege shall be as shown on prints kept on file with the Department of Business Affairs and Consumer Protection and the Office of the City Clerk.

Said privilege shall be constructed in accordance with plans and specifications approved by the Zoning Department - Signs.

This grant of privilege in the public way shall be subject to the provisions of Section 10-28-015 and all other required provisions of the Municipal Code of Chicago.

The grantee shall pay to the City of Chicago as compensation for the privilege #1110277 herein granted the sum of seventy-five ($75.00) per annum in advance.

A 25% penalty will be added for payments received after due date.

The permit holder agrees to hold the City of Chicago harmless for any damage, relocation or replacement costs associated with damage, relocation or removal of private property caused by the City performing work in the public way.

Authority herein given and granted for a period of five (5) years from and after 10/08/2013.


Alderman _____
Ameya Pawar 47th Ward

Brownstone Tavern & Grill

3937 North Lincoln Avenue

Chicago, IL 60618

Banner Sketch

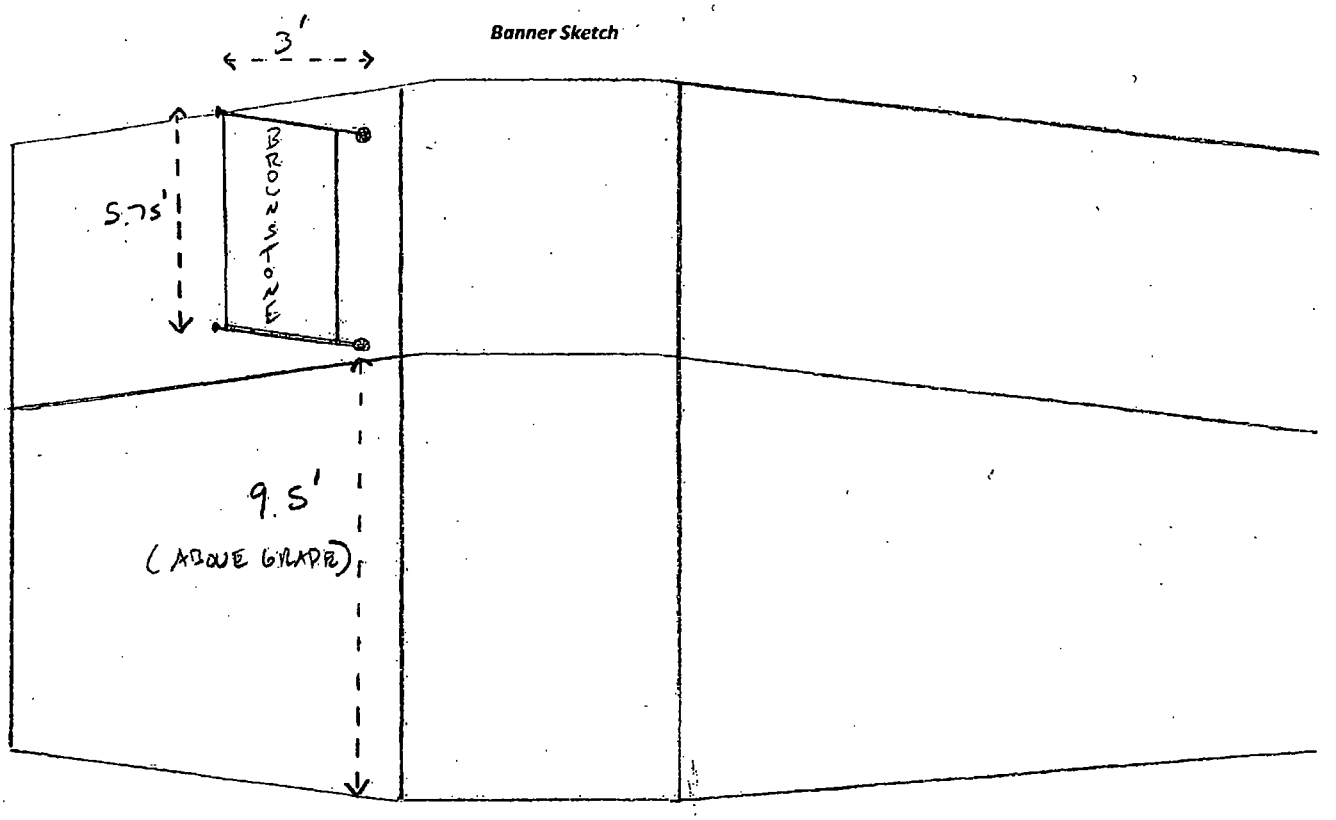

Department of Business Affairs and Consumer Protection
Small Business Center - Public Way Use Unit
City Hall - 121 N. LaSalle Street, Room 800 • Chicago, IL 60602
(312)-74-GOBIZ (312-744-6249) • (312) 744-1944 (TTY)
http://www.cityofchicago.org/bacp

01/15/2014

Alderman **Ameya Pawar**
Ward # **47**
City of Chicago
City Hall, Room **300**
121 North LaSalle Street
Chicago, Illinois 60602

Re: An ordinance to use and maintain a portion of the public right-of-way for **one (1) banner(s)** for **BROWNSTONE TAVERN & GRILL**, adjacent to the premises known as **3937 N. Lincoln Ave.**.

Dear Alderman **Ameya Pawar**:

The applicant referenced above has requested the use of the public right-of-way for a **banner(s)**. An ordinance has been prepared by the Department of Business Affairs and Consumer Protection – Small Business Center - Public Way Use Unit for presentation to the City Council. Because this request was made for properties located in your ward, as approved by you as per the attached, I respectfully request that you introduce the attached ordinance at the next City Council meeting.

If you have any questions regarding this ordinance, please contact Anthony Bertuca at (312) 744-5506.

Department of Business Affairs and Consumer Protection

City of Chicago

Office of the City Clerk

Document Tracking Sheet

O2014-536

Meeting Date:	1/15/2014
Sponsor(s):	Pawar (47)
Type:	Ordinance
Title:	Grant(s) of privilege in public way for Brownstone Tavern & Grill - light fixtures
Committee(s) Assignment:	Committee on Transportation and Public Way

ORDINANCE
BROWNSTONE TAVERN & GRILL
Acct. No. 15867 - 1
Permit No. 1110278

Be It Ordained by the City Council of the City of Chicago:

SECTION 1. Permission and authority are hereby given and granted to BROWNSTONE TAVERN & GRILL, upon the terms and subject to the conditions of this ordinance to maintain and use, as now constructed, fourteen (14) Light Fixture(s) projecting over the public right-of-way adjacent to its premises known as 3937 N. Lincoln Ave..

Said Light Fixture(s) at N. LINCOLN measure(s):
Four (4) at one point five (1.5) foot in length, point eight three (.83) feet in width and thirteen point one seven (13.17) feet above grade level.

Said Light Fixture(s) at N. LINCOLN measure(s):
One (1) at point six seven (.67) feet in length, point five (.5) feet in width and eight (8) feet above grade level.

Said Light Fixture(s) at LINCOLN measure(s):
Four (4) at one point five (1.5) foot in length, point eight three (.83) feet in width and thirteen point one seven (13.17) feet above grade level.

Said Light Fixture(s) at LINCOLN measure(s):
Five (5) at point seven five (.75) feet in length, point seven five (.75) feet in width and eight (8) feet above grade level.

The location of said privilege shall be as shown on prints kept on file with the Department of Business Affairs and Consumer Protection and the Office of the City Clerk.

Said privilege shall be constructed in accordance with plans and specifications approved by the Department of Transportation (Division of Project Development).

This grant of privilege in the public way shall be subject to the provisions of Section 10-28-015 and all other required provisions of the Municipal Code of Chicago.

The grantee shall pay to the City of Chicago as compensation for the privilege #1110278 herein granted the sum of one hundred forty ($140.00) per annum in advance.

A 25% penalty will be added for payments received after due date.

The permit holder agrees to hold the City of Chicago harmless for any damage, relocation or replacement costs associated with damage, relocation or removal of private property caused by the City performing work in the public way.

Authority herein given and granted for a period of five (5) years from and after 10/08/2013.

Alderman _____


Ameya Pawar 47th Ward

Brownstone Tavern & Grill

3937 North Lincoln Avenue

Chicago, IL 60618

Light Fixture Sketches

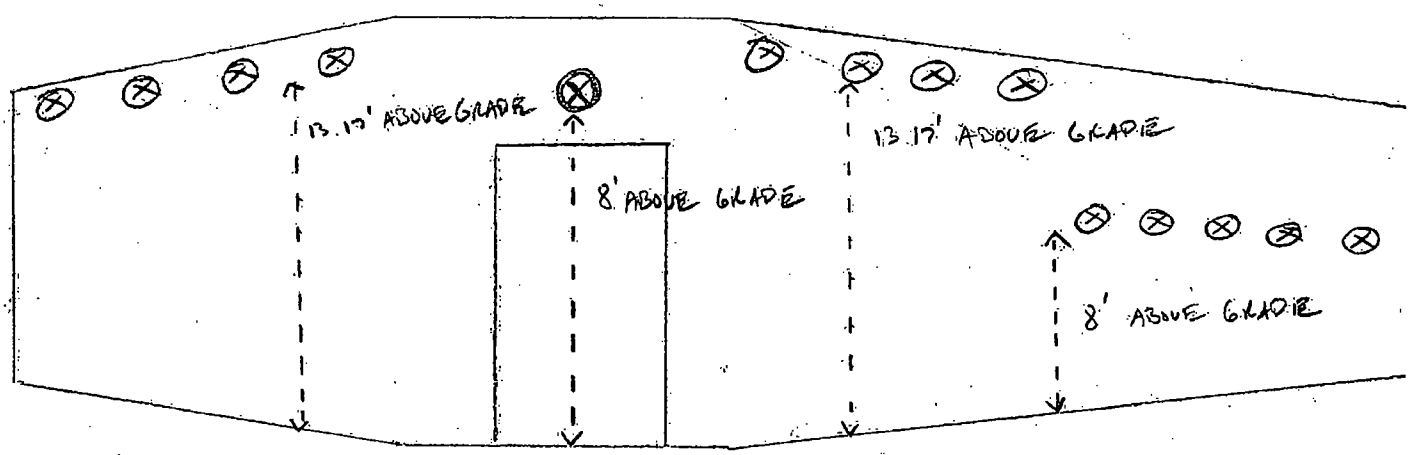

Department of Business Affairs and Consumer Protection
Small Business Center - Public Way Use Unit
City Hall - 121 N. LaSalle Street, Room 800 • Chicago, IL 60602
(312)-74-GOBIZ (312-744-6249) • (312) 744-1944 (TTY)
http://www.cityofchicago.org/bacp

01/15/2014

Alderman **Ameya Pawar**
Ward # **47**
City of Chicago
City Hall, Room **300**
121 North LaSalle Street
Chicago, Illinois 60602

Re: An ordinance to use and maintain a portion of the public right-of-way for **fourteen (14) light fixture(s)** for **BROWNSTONE TAVERN & GRILL**, adjacent to the premises known as **3937 N. Lincoln Ave.**.

Dear Alderman **Ameya Pawar**:

The applicant referenced above has requested the use of the public right-of-way for a **light fixture(s)**. An ordinance has been prepared by the Department of Business Affairs and Consumer Protection – Small Business Center - Public Way Use Unit for presentation to the City Council. Because this request was made for properties located in your ward, as approved by you as per the attached, I respectfully request that you introduce the attached ordinance at the next City Council meeting.

If you have any questions regarding this ordinance, please contact Anthony Bertuca at (312) 744-5506.

Department of Business Affairs and Consumer Protection

City of Chicago

O2014-538

Office of the City Clerk

Document Tracking Sheet

Meeting Date:	1/15/2014
Sponsor(s):	Pawar (47)
Type:	Ordinance
Title:	Grant(s) of privilege in public way for Brownstone Tavern & Grill - flagpoles
Committee(s) Assignment:	Committee on Transportation and Public Way

ORDINANCE
BROWNSTONE TAVERN & GRILL
Acct. No. 15867 - 1
Permit No. 1110279

Be It Ordained by the City Council of the City of Chicago:

SECTION 1. Permission and authority are hereby given and granted to BROWNSTONE TAVERN & GRILL, upon the terms and subject to the conditions of this ordinance to maintain and use, as now constructed, six (6) Flag Pole(s) projecting over the public right-of-way adjacent to its premises known as 3937 N. Lincoln Ave..

Said Flag Pole(s) at N. Lincoln Avenue measure(s):
Six (6) at point four two (.42) feet in length, and point one seven (.17) feet in width for a total of point four three (.43) square feet.

The location of said privilege shall be as shown on prints kept on file with the Department of Business Affairs and Consumer Protection and the Office of the City Clerk.

Said privilege shall be constructed in accordance with plans and specifications approved by the Department of Transportation (Division of Project Development).

This grant of privilege in the public way shall be subject to the provisions of Section 10-28-015 and all other required provisions of the Municipal Code of Chicago.

The grantee shall pay to the City of Chicago as compensation for the privilege #1110279 herein granted the sum of four hundred fifty ($450.00) per annum in advance.

A 25% penalty will be added for payments received after due date.

The permit holder agrees to hold the City of Chicago harmless for any damage, relocation or replacement costs associated with damage, relocation or removal of private property caused by the City performing work in the public way.

Authority herein given and granted for a period of five (5) years from and after 10/08/2013.

Alderman _____


Ameya Pawar 47th Ward

Brownstone Tavern & Grill

3937 North Lincoln Avenue

Chicago, IL 60613

Flag Pole Sketch

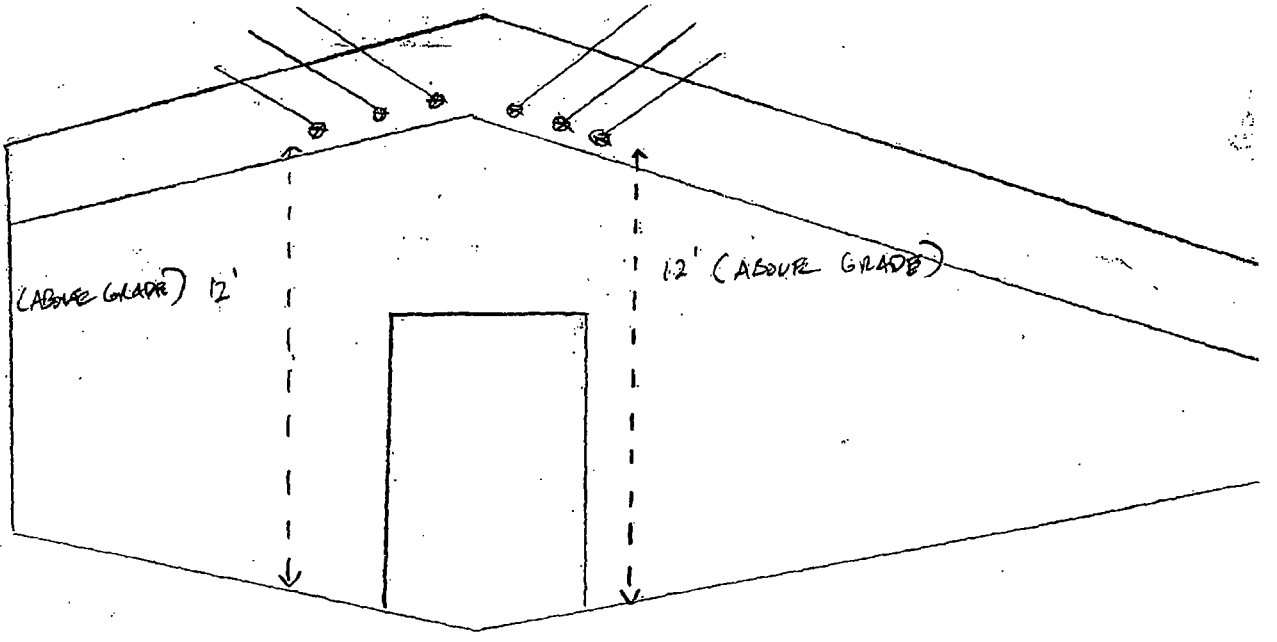

Department of Business Affairs and Consumer Protection
Small Business Center - Public Way Use Unit
City Hall - 121 N. LaSalle Street, Room 800 • Chicago, IL 60602
(312)-74-GOBIZ (312-744-6249) • (312) 744-1944 (TTY)
http://www.cityofchicago.org/bacp

01/15/2014

Alderman **Ameya Pawar**
Ward # **47**
City of Chicago
City Hall, Room **300**
121 North LaSalle Street
Chicago, Illinois 60602

Re: An ordinance to use and maintain a portion of the public right-of-way for **six (6) flag pole(s)** for **BROWNSTONE TAVERN & GRILL**, adjacent to the premises known as **3937 N. Lincoln Ave.**.

Dear Alderman **Ameya Pawar**:

The applicant referenced above has requested the use of the public right-of-way for a **flag pole(s)**. An ordinance has been prepared by the Department of Business Affairs and Consumer Protection – Small Business Center - Public Way Use Unit for presentation to the City Council. Because this request was made for properties located in your ward, as approved by you as per the attached, I respectfully request that you introduce the attached ordinance at the next City Council meeting.

If you have any questions regarding this ordinance, please contact Anthony Bertuca at (312) 744-5506.

Department of Business Affairs and Consumer Protection

City of Chicago

O2014-540

Office of the City Clerk

Document Tracking Sheet

Meeting Date:	1/15/2014
Sponsor(s):	Pawar (47)
Type:	Ordinance
Title:	Grant(s) of privilege in public way for Immediate MD/IMD Management LLC
Committee(s) Assignment:	Committee on Transportation and Public Way

ORDINANCE
IMMEDIATE MD / IMD MANAGEMENT LLC
Acct. No. 384833 - 1
Permit No. 1108610

Be It Ordained by the City Council of the City of Chicago:

SECTION 1. Permission and authority are hereby given and granted to IMMEDIATE MD / IMD MANAGEMENT LLC, upon the terms and subject to the conditions of this ordinance to maintain and use two (2) sign(s) projecting over the public right-of-way attached to its premises known as 3909 N. Western Ave..

Said sign structure(s) measures as follows; along N WESTERN AVE:
Two (2) at seventeen point zero nine (17.09) feet in length, three (3) feet in height and sixteen (16) feet above grade level.

The location of said privilege shall be as shown on prints kept on file with the Department of Business Affairs and Consumer Protection and the Office of the City Clerk.

Said privilege shall be constructed in accordance with plans and specifications approved by the Department of Transportation (Division of Project Development) and Zoning Department - Signs.

This grant of privilege in the public way shall be subject to the provisions of Section 10-28-015 and all other required provisions of the Municipal Code of Chicago.

The grantee shall pay to the City of Chicago as compensation for the privilege #1108610 herein granted the sum of six hundred ($600.00) per annum in advance.


A 25% penalty will be added for payments received after due date.

The permit holder agrees to hold the City of Chicago harmless for any damage, relocation or replacement costs associated with damage, relocation or removal of private property caused by the City performing work in the public way.

Authority herein given and granted for a period of five (5) years from and after Date of Passage.

Alderman _____

Ameya Pawar 47th Ward

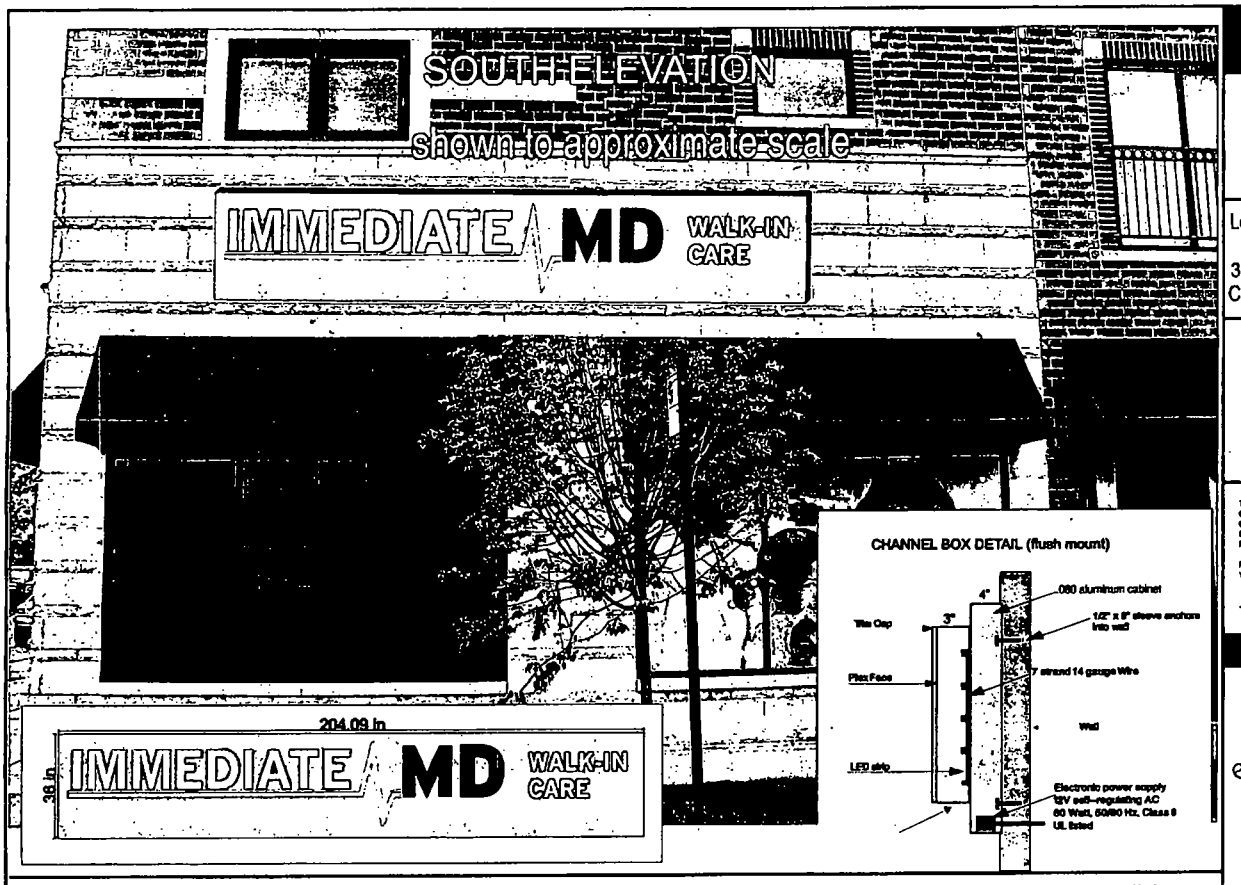

Sign details: Custom wireway channel box. White and red plex letters. "MD" has 3M dual color film overlay. (Black during daylight, white when illuminated). "WALK IN CARE" letters are routed into the face with white acrylic backer.L

All letters and red underline illuminate. Box face painted B. Moore OC-31 "Fog Mist." Sides and back painted black.

Type of Illumination: Internal. White and red LEDs. Low voltage power supplies. UL listing. External disconnect.

Dimensions: 36" H x 204" W = 51 sq. ft.

Allowable sign limit:

Special Notes: Top of sign is 16' above grade. Sign depth is 8" (extends 8" from building fascia) over public way.

CUSTOM SIGN

Account:
iMD Management
dba Immediate MD

Location:
3907 N. Western Ave.
Chicago, IL 60618

Date: 8/15/13
(REVISED)

THIS ARTWORK REMAINS THE INTELLECTUAL PROPERTY OF THE AUBREY SIGN CO. UNTIL PAID FOR, IN FULL, BY CUSTOMER. USE OF THIS ARTWORK FOR ANY COMMERCIAL PURPOSE WITHOUT OUR WRITTEN PERMISSION WILL RESULT IN A $1,000 PENALTY.

PLEASE REVIEW, SIGN AND DATE THIS – INDICATING YOUR APPROVAL.

approved by _____ date _____

Aubrey SIGN CO.
1847 Suncast Lane
Batavia, IL 60510
Ph: 630-482-9901
Fax: 630-482-9906
www.aubreysigns.com
Email:
mike@aubreysigns.com

Department of Business Affairs and Consumer Protection
Small Business Center - Public Way Use Unit
City Hall - 121 N. LaSalle Street, Room 800 • Chicago, IL 60602
(312)-74-GOBIZ (312-744-6249) • (312) 744-1944 (TTY)
http://www.cityofchicago.org/bacp

01/15/2014

Alderman **Ameya Pawar**
Ward # **47**
City of Chicago
City Hall, Room **300**
121 North LaSalle Street
Chicago, Illinois 60602

Re: An ordinance to use and maintain a portion of the public right-of-way for **two (2) sign(s)** for **IMMEDIATE MD / IMD MANAGEMENT LLC**, adjacent to the premises known as **3909 N. Western Ave.**.

Dear Alderman **Ameya Pawar**:

The applicant referenced above has requested the use of the public right-of-way for a **sign(s)**. An ordinance has been prepared by the Department of Business Affairs and Consumer Protection – Small Business Center - Public Way Use Unit for presentation to the City Council. Because this request was made for properties located in your ward, as approved by you as per the attached, I respectfully request that you introduce the attached ordinance at the next City Council meeting.

If you have any questions regarding this ordinance, please contact Anthony Bertuca at (312) 744-5506.

Department of Business Affairs and Consumer Protection

City of Chicago

O2014-542

Office of the City Clerk

Document Tracking Sheet

Meeting Date:	1/15/2014
Sponsor(s):	Pawar (47)
Type:	Ordinance
Title:	Grant(s) of privilege in public way for Jonathan Goldsmith/Ginny Beth Sykes Declaration of Trust
Committee(s) Assignment:	Committee on Transportation and Public Way

ORDINANCE
JONATHAN GOLDSMITH / GINNY BETH SYKES DECLARATION OF TRUST
Acct. No. 330616 - 1
Permit No. 1110010

Be It Ordained by the City Council of the City of Chicago:

SECTION 1. Permission and authority are hereby given and granted to JONATHAN GOLDSMITH / GINNY BETH SYKES DECLARATION OF TRUST, upon the terms and subject to the conditions of this ordinance to maintain and use, as now constructed, four (4) Park bench(s) on the public right-of-way adjacent to its premises known as 1775 W. Sunnyside Ave..

Said Park bench(s) at W Sunnyside Avenue measure(s):
Four (4) at three point seven five (3.75) feet in length, and one point six six (1.66) foot in width for a total of twenty-four point nine (24.9) square feet.

The location of said privilege shall be as shown on prints kept on file with the Department of Business Affairs and Consumer Protection and the Office of the City Clerk.

Said privilege shall be constructed in accordance with plans and specifications approved by the Department of Transportation (Division of Project Development).

This grant of privilege in the public way shall be subject to the provisions of Section 10-28-015 and all other required provisions of the Municipal Code of Chicago.

The grantee shall pay to the City of Chicago as compensation for the privilege #1110010 herein granted the sum of three hundred ($300.00) per annum in advance.


A 25% penalty will be added for payments received after due date.

The permit holder agrees to hold the City of Chicago harmless for any damage, relocation or replacement costs associated with damage, relocation or removal of private property caused by the City performing work in the public way.

Authority herein given and granted for a period of five (5) years from and after 12/17/2013.

Alderman _____

Ameya Pawar 47th Ward

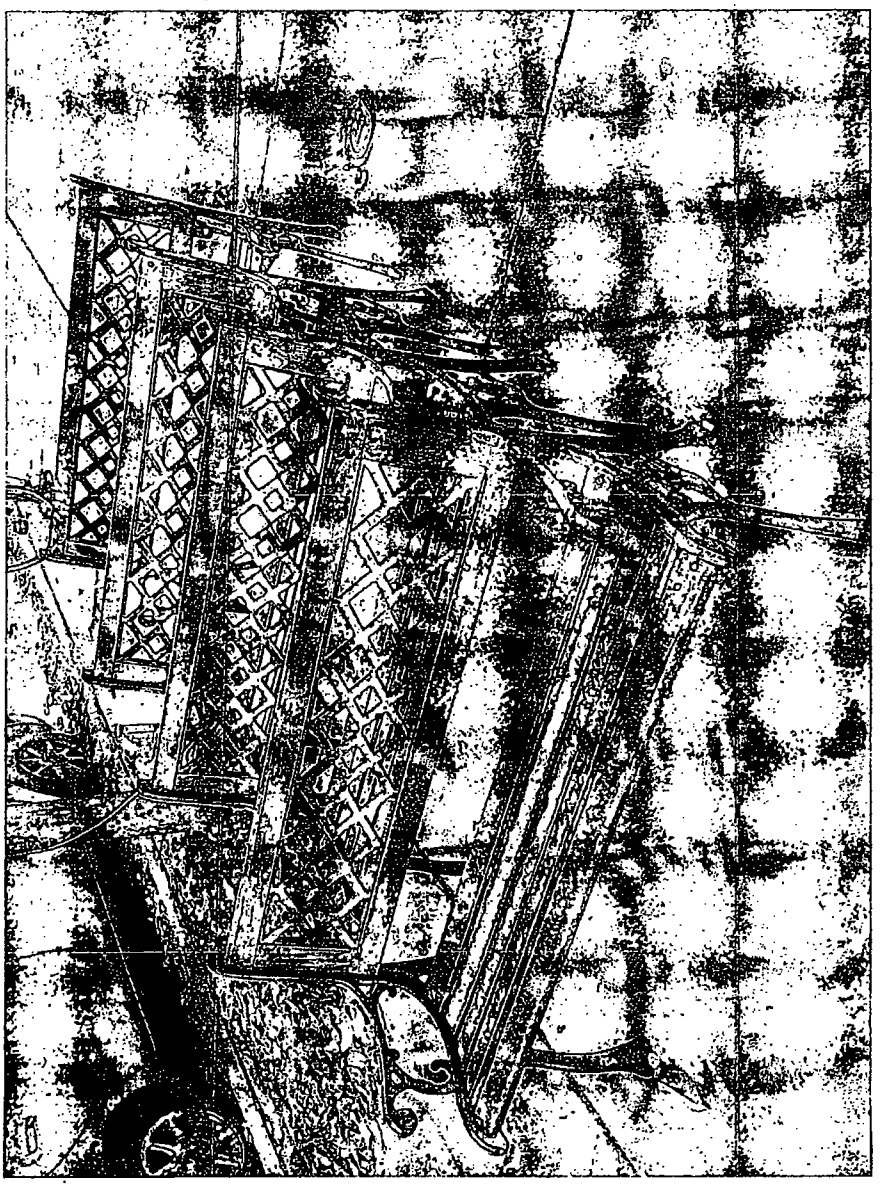

Department of Business Affairs and Consumer Protection
Small Business Center - Public Way Use Unit
City Hall - 121 N. LaSalle Street, Room 800 • Chicago, IL 60602
(312)-74-GOBIZ (312-744-6249) • (312) 744-1944 (TTY)
http://www.cityofchicago.org/bacp

01/15/2014

Alderman **Ameya Pawar**
Ward # **47**
City of Chicago
City Hall, Room **300**
121 North LaSalle Street
Chicago, Illinois 60602

Re: An ordinance to use and maintain a portion of the public right-of-way for **four (4) park bench(s)** for **JONATHAN GOLDSMITH / GINNY BETH SYKES DECLARATION OF TRUST**, adjacent to the premises known as **1775 W. Sunnyside Ave.**.

Dear Alderman **Ameya Pawar**:

The applicant referenced above has requested the use of the public right-of-way for a **park bench(s)**. An ordinance has been prepared by the Department of Business Affairs and Consumer Protection – Small Business Center - Public Way Use Unit for presentation to the City Council. Because this request was made for properties located in your ward, as approved by you as per the attached, I respectfully request that you introduce the attached ordinance at the next City Council meeting.

If you have any questions regarding this ordinance, please contact Anthony Bertuca at (312) 744-5506.

Department of Business Affairs and Consumer Protection

City of Chicago

O2014-544

Office of the City Clerk

Document Tracking Sheet

Meeting Date:	1/15/2014
Sponsor(s):	Pawar (47)
Type:	Ordinance
Title:	Grant(s) of privilege in public way for Nadeau Corporation
Committee(s) Assignment:	Committee on Transportation and Public Way

ORDINANCE
NADEAU CORPORATION
Acct. No. 248044 - 2
Permit No. 1096614

Be It Ordained by the City Council of the City of Chicago:

SECTION 1. Permission and authority are hereby given and granted to NADEAU CORPORATION, upon the terms and subject to the conditions of this ordinance to maintain and use two (2) sign(s) projecting over the public right-of-way attached to its premises known as 4433 N. Ravenswood Ave..

Said sign structure(s) measures as follows; along N. Ravenswood Avenue:
One (1) at eleven point four eight (11.48) feet in length, two point five (2.5) feet in height and sixteen point three three (16.33) feet above grade level.
One (1) at twelve point five (12.5) feet in length, one point four two (1.42) feet in height and fourteen point three three (14.33) feet above grade level.

The location of said privilege shall be as shown on prints kept on file with the Department of Business Affairs and Consumer Protection and the Office of the City Clerk.

Said privilege shall be constructed in accordance with plans and specifications approved by the Department of Transportation (Division of Project Development) and Zoning Department - Signs.

This grant of privilege in the public way shall be subject to the provisions of Section 10-28-015 and all other required provisions of the Municipal Code of Chicago.

The grantee shall pay to the City of Chicago as compensation for the privilege #1096614 herein granted the sum of four hundred ($400.00) per annum in advance.

A 25% penalty will be added for payments received after due date.

The permit holder agrees to hold the City of Chicago harmless for any damage, relocation or replacement costs associated with damage, relocation or removal of private property caused by the City performing work in the public way.


Authority herein given and granted for a period of five (5) years from and after Date of Passage.

Alderman _____

Ameya Pawar 47th Ward

NADEAU FURNITURE
WITH A SOUL
4433 N. RAVENSWOOD AVE
CHICAGO, IL 60640

RENDERING OF SIGN ON BUILDING

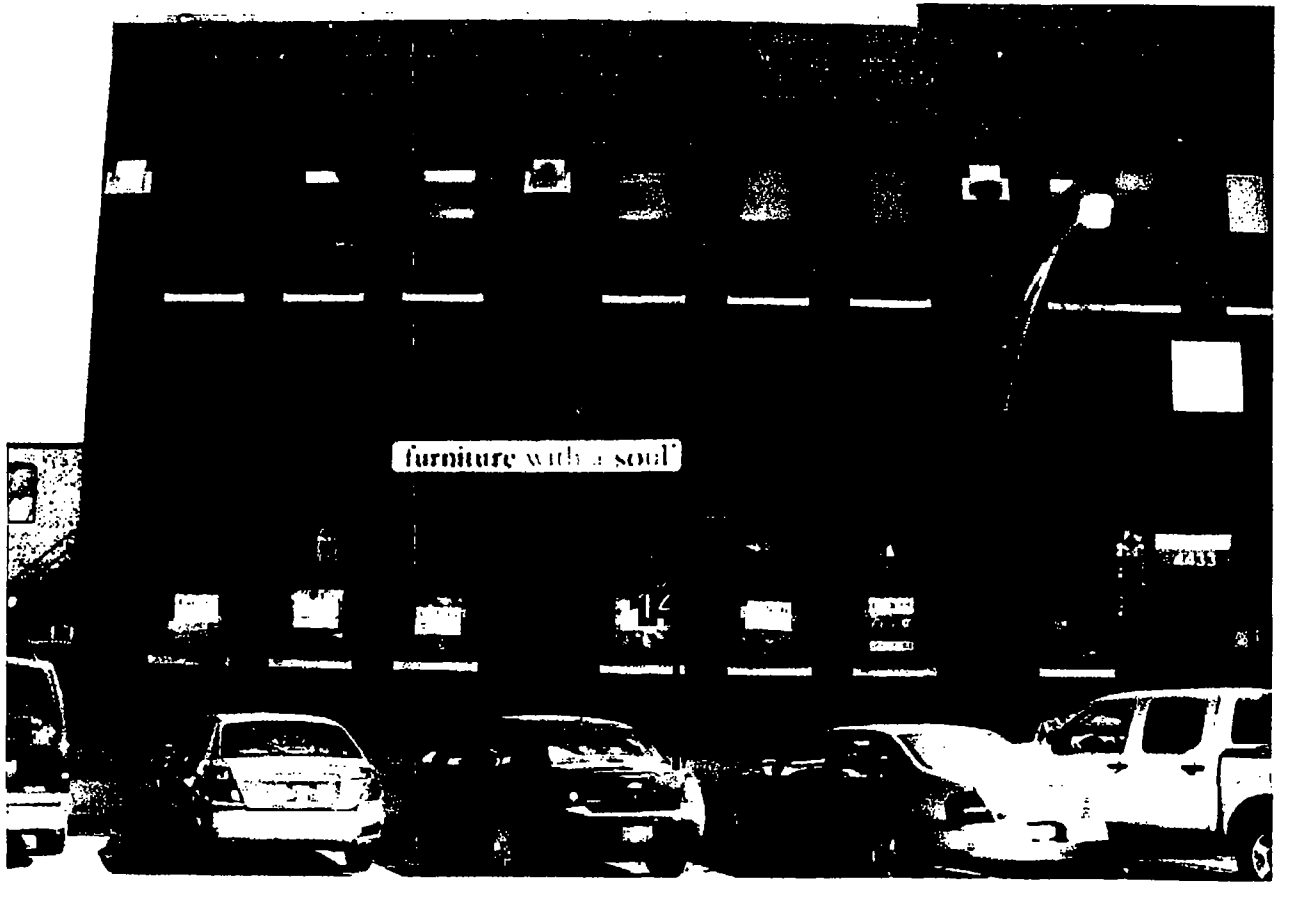

Department of Business Affairs and Consumer Protection
Small Business Center - Public Way Use Unit
City Hall - 121 N. LaSalle Street, Room 800 • Chicago, IL 60602
(312)-74-GOBIZ (312-744-6249) • (312) 744-1944 (TTY)
http://www.cityofchicago.org/bacp

01/15/2014

Alderman **Ameya Pawar**
Ward # **47**
City of Chicago
City Hall, Room **300**
121 North LaSalle Street
Chicago, Illinois 60602

Re: An ordinance to use and maintain a portion of the public right-of-way for **two (2) sign(s)** for **NADEAU CORPORATION**, adjacent to the premises known as **4433 N. Ravenswood Ave.**.

Dear Alderman **Ameya Pawar**:

The applicant referenced above has requested the use of the public right-of-way for a **sign(s)**. An ordinance has been prepared by the Department of Business Affairs and Consumer Protection – Small Business Center - Public Way Use Unit for presentation to the City Council. Because this request was made for properties located in your ward, as approved by you as per the attached, I respectfully request that you introduce the attached ordinance at the next City Council meeting.

If you have any questions regarding this ordinance, please contact Anthony Bertuca at (312) 744-5506.

Department of Business Affairs and Consumer Protection

City of Chicago

O2014-545

Office of the City Clerk

Document Tracking Sheet

Meeting Date:	1/15/2014
Sponsor(s):	Pawar (47)
Type:	Ordinance
Title:	Grant(s) of privilege in public way for Popeye's No. 9104
Committee(s) Assignment:	Committee on Transportation and Public Way

ORDINANCE
POPEYE'S #9104
Acct. No. 331699 - 1
Permit No. 1110130

Be It Ordained by the City Council of the City of Chicago:

SECTION 1. Permission and authority are hereby given and granted to POPEYE'S #9104, upon the terms and subject to the conditions of this ordinance to maintain and use two (2) sign(s) projecting over the public right-of-way attached to its premises known as 2355 W. Addison St..

Said sign structure(s) measures as follows; along W. Addison Street:
One (1) at twelve point five (12.5) feet in length, five (5) feet in height and seventeen (17) feet above grade level.
One (1) at eight (8) feet in length, one point five (1.5) feet in height and fifteen point five (15.5) feet above grade level.

The location of said privilege shall be as shown on prints kept on file with the Department of Business Affairs and Consumer Protection and the Office of the City Clerk.

Said privilege shall be constructed in accordance with plans and specifications approved by the Department of Transportation (Division of Project Development) and Zoning Department - Signs.

This grant of privilege in the public way shall be subject to the provisions of Section 10-28-015 and all other required provisions of the Municipal Code of Chicago.

The grantee shall pay to the City of Chicago as compensation for the privilege #1110130 herein granted the sum of four hundred ($400.00) per annum in advance.


A 25% penalty will be added for payments received after due date.

The permit holder agrees to hold the City of Chicago harmless for any damage, relocation or replacement costs associated with damage, relocation or removal of private property caused by the City performing work in the public way.

Authority herein given and granted for a period of five (5) years from and after 12/17/2013.

Alderman _____

Ameya Pawar 47th Ward

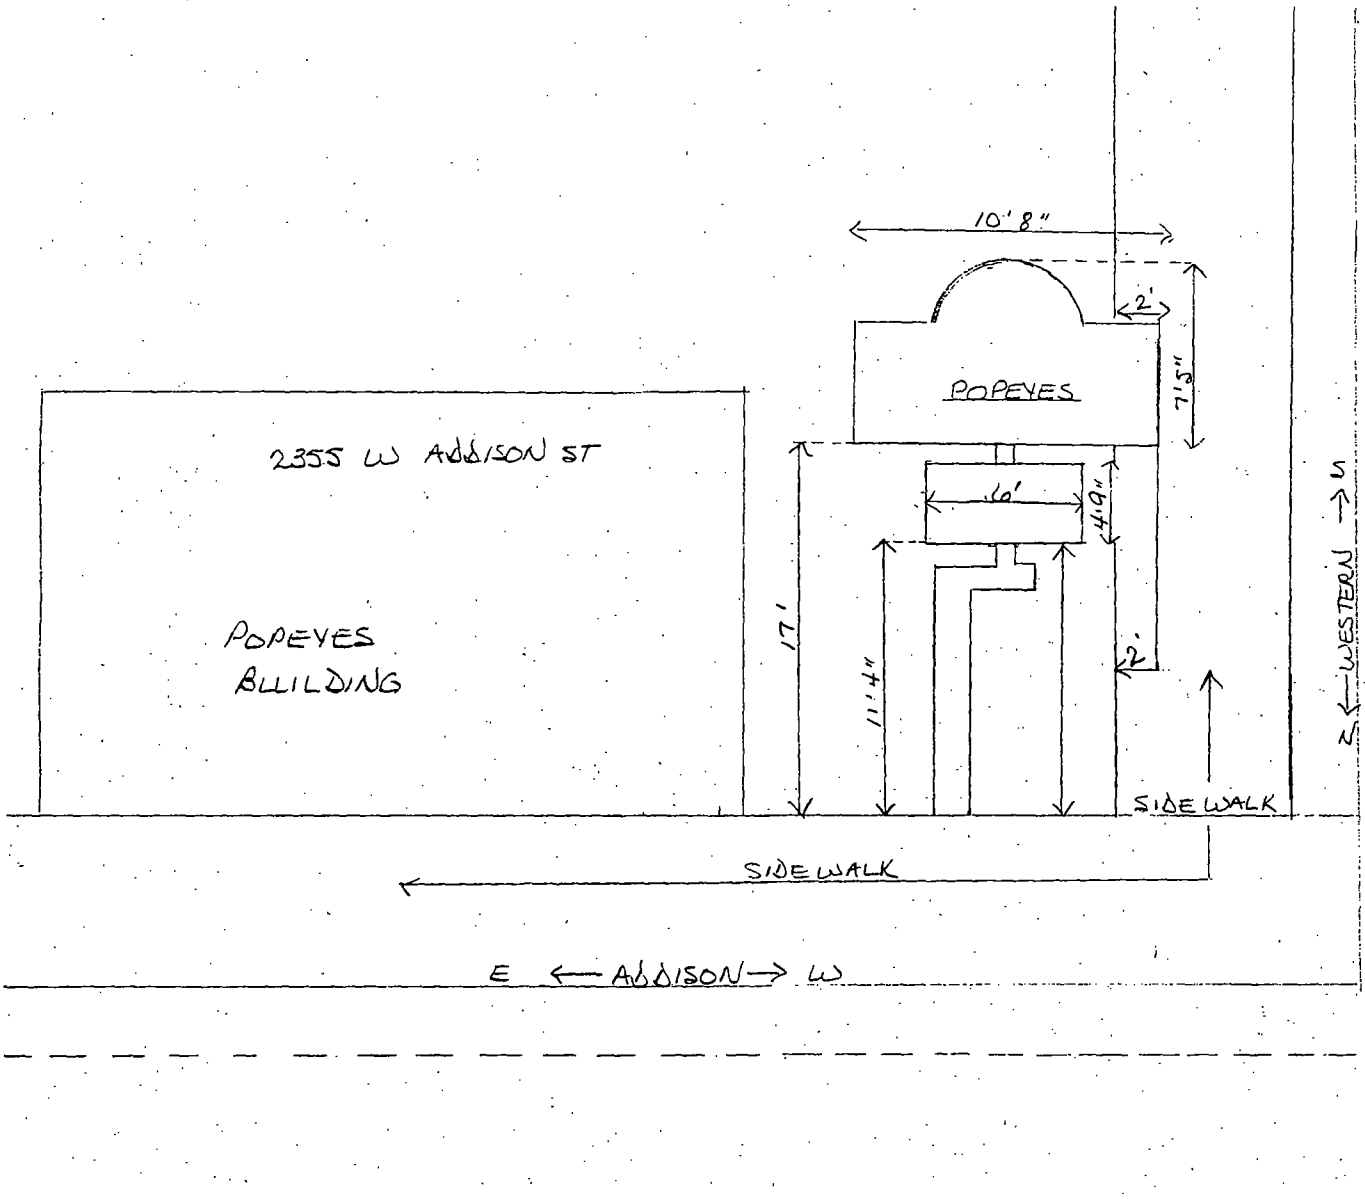
10' 8"
2'
POPEYES
7'5"
2355 W ADDISON ST
6'
4'9"
POPEYES
BUILDING
17'
11'4"
2'
WESTERN
SIDEWALK
SIDEWALK
E ← ADDISON → W

Department of Business Affairs and Consumer Protection
Small Business Center - Public Way Use Unit
City Hall - 121 N. LaSalle Street, Room 800 • Chicago, IL 60602
(312)-74-GOBIZ (312-744-6249) • (312) 744-1944 (TTY)
http://www.cityofchicago.org/bacp

01/15/2014

Alderman **Ameya Pawar**
Ward # **47**
City of Chicago
City Hall, Room **300**
121 North LaSalle Street
Chicago, Illinois 60602

Re: An ordinance to use and maintain a portion of the public right-of-way for **two (2) sign(s)** for **POPEYE'S #9104**, adjacent to the premises known as **2355 W. Addison St.**.

Dear Alderman **Ameya Pawar**:

The applicant referenced above has requested the use of the public right-of-way for a **sign(s)**. An ordinance has been prepared by the Department of Business Affairs and Consumer Protection – Small Business Center - Public Way Use Unit for presentation to the City Council. Because this request was made for properties located in your ward, as approved by you as per the attached, I respectfully request that you introduce the attached ordinance at the next City Council meeting.

If you have any questions regarding this ordinance, please contact Anthony Bertuca at (312) 744-5506.

Department of Business Affairs and Consumer Protection

City of Chicago

O2014-547

Office of the City Clerk

Document Tracking Sheet

Meeting Date:	1/15/2014
Sponsor(s):	Pawar (47)
Type:	Ordinance
Title:	Grant(s) of privilege in public way for Spaccanapoli
Committee(s) Assignment:	Committee on Transportation and Public Way

ORDINANCE
SPACCANAPOLI
Acct. No. 204707 - 3
Permit No. 1110011

Be It Ordained by the City Council of the City of Chicago:

SECTION 1. Permission and authority are hereby given and granted to SPACCANAPOLI, upon the terms and subject to the conditions of this ordinance to maintain and use, as now constructed, four (4) Park bench(s) on the public right-of-way adjacent to its premises known as 1769 W. Sunnyside Ave..

Said Park bench(s) at W. Sunnyside measure(s):
One (1) at three point seven five (3.75) feet in length, and one point six seven (1.67) foot in width for a total of six point two six (6.26) square feet.

Said Park bench(s) at W. Sunnyside measure(s):
One (1) at three point seven five (3.75) feet in length, and one point six seven (1.67) foot in width for a total of six point two six (6.26) square feet.

Said Park bench(s) at W. Sunnyside measure(s):
One (1) at three point seven five (3.75) feet in length, and one point six seven (1.67) foot in width for a total of six point two six (6.26) square feet.

Said Park bench(s) at W. Sunnyside measure(s):
One (1) at three point seven five (3.75) feet in length, and two point six seven (2.67) feet in width for a total of ten point zero one (10.01) square feet.

The location of said privilege shall be as shown on prints kept on file with the Department of Business Affairs and Consumer Protection and the Office of the City Clerk.

Said privilege shall be constructed in accordance with plans and specifications approved by the Department of Transportation (Division of Project Development).

This grant of privilege in the public way shall be subject to the provisions of Section 10-28-015 and all other required provisions of the Municipal Code of Chicago.

The grantee shall pay to the City of Chicago as compensation for the privilege #1110011 herein granted the sum of three hundred ($300.00) per annum in advance.


A 25% penalty will be added for payments received after due date.

The permit holder agrees to hold the City of Chicago harmless for any damage, relocation or replacement costs associated with damage, relocation or removal of private property caused by the City performing work in the public way.

Authority herein given and granted for a period of five (5) years from and after 10/08/2013.

Alderman _____

Ameya Pawar 47th Ward

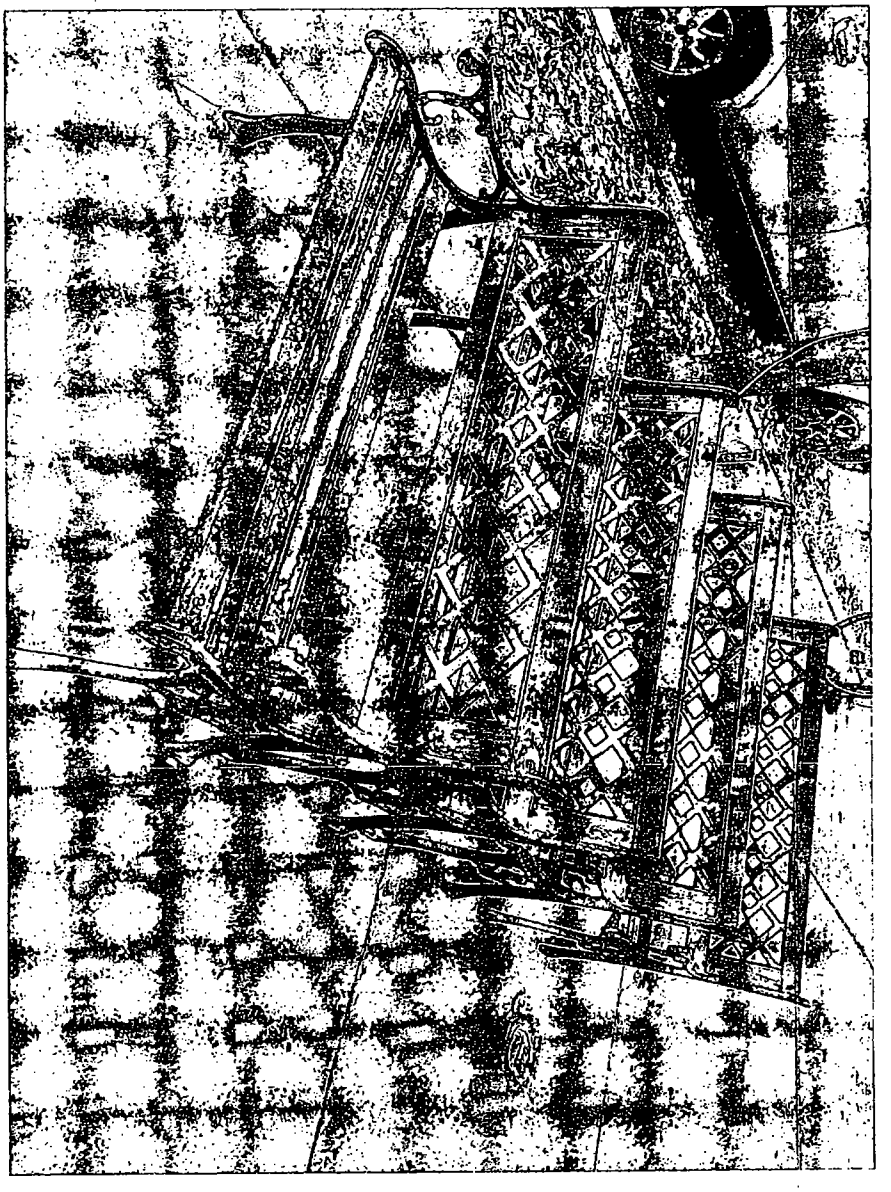

Department of Business Affairs and Consumer Protection
Small Business Center - Public Way Use Unit
City Hall - 121 N. LaSalle Street. Room 800 • Chicago, IL 60602
(312)-74-GOBIZ (312-744-6249) • (312) 744-1944 (TTY)
http://www.cityofchicago.org/bacp

01/15/2014

Alderman **Ameya Pawar**
Ward # **47**
City of Chicago
City Hall, Room **300**
121 North LaSalle Street
Chicago, Illinois 60602

Re: An ordinance to use and maintain a portion of the public right-of-way for **four (4) park bench(s)** for **SPACCANAPOLI**, adjacent to the premises known as **1769 W. Sunnyside Ave.**.

Dear Alderman **Ameya Pawar**:

The applicant referenced above has requested the use of the public right-of-way for a **park bench(s)**. An ordinance has been prepared by the Department of Business Affairs and Consumer Protection – Small Business Center - Public Way Use Unit for presentation to the City Council. Because this request was made for properties located in your ward, as approved by you as per the attached, I respectfully request that you introduce the attached ordinance at the next City Council meeting.

If you have any questions regarding this ordinance, please contact Anthony Bertuca at (312) 744-5506.

Department of Business Affairs and Consumer Protection

City of Chicago

O2014-549

Office of the City Clerk

Document Tracking Sheet

Meeting Date:	1/15/2014
Sponsor(s):	Pawar (47)
Type:	Ordinance
Title:	Grant(s) of privilege in public way for Transportes Zuleta, Inc.
Committee(s) Assignment:	Committee on Transportation and Public Way

ORDINANCE
TRANSPORTES ZULETA INC.
Acct. No. 86324 - 2
Permit No. 1110390

Be It Ordained by the City Council of the City of Chicago:

SECTION 1. Permission and authority are hereby given and granted to TRANSPORTES ZULETA INC., upon the terms and subject to the conditions of this ordinance to maintain and use one (1) sign(s) projecting over the public right-of-way attached to its premises known as 4338 N. Western Ave..

Said sign structure(s) measures as follows; along N.Western Avenue:
One (1) at five (5) feet in length, four point one six (4.16) feet in height and twelve (12) feet above grade level.

The location of said privilege shall be as shown on prints kept on file with the Department of Business Affairs and Consumer Protection and the Office of the City Clerk.

Said privilege shall be constructed in accordance with plans and specifications approved by the Department of Transportation (Division of Project Development) and Zoning Department - Signs.

This grant of privilege in the public way shall be subject to the provisions of Section 10-28-015 and all other required provisions of the Municipal Code of Chicago.

The grantee shall pay to the City of Chicago as compensation for the privilege #1110390 herein granted the sum of one hundred ($100.00) per annum in advance.

A 25% penalty will be added for payments received after due date.


The permit holder agrees to hold the City of Chicago harmless for any damage, relocation or replacement costs associated with damage, relocation or removal of private property caused by the City performing work in the public way.


Authority herein given and granted for a period of five (5) years from and after 09/27/2012.

Alderman _____

Ameya Pawar 47th Ward

4338 N Western Ave
Transportes Zuleta.

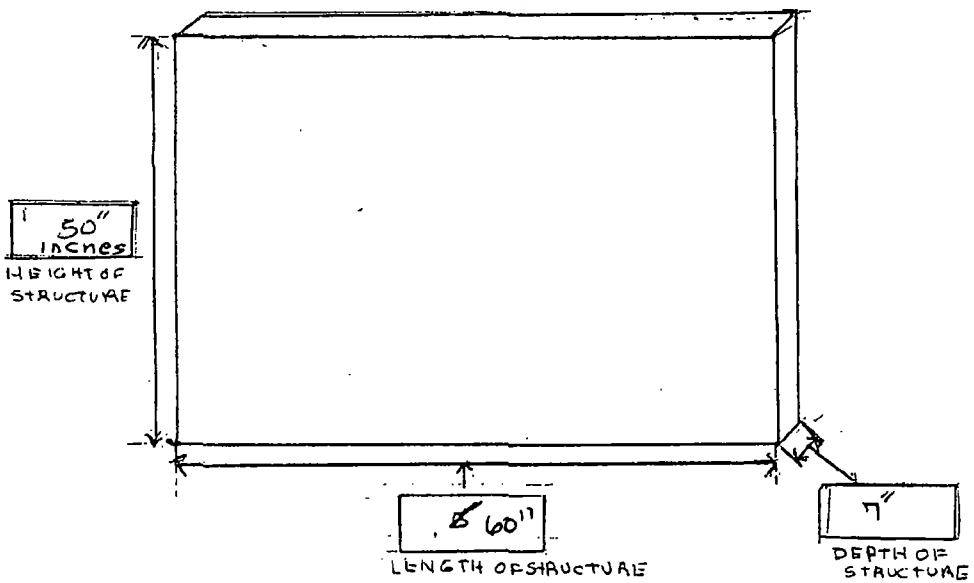

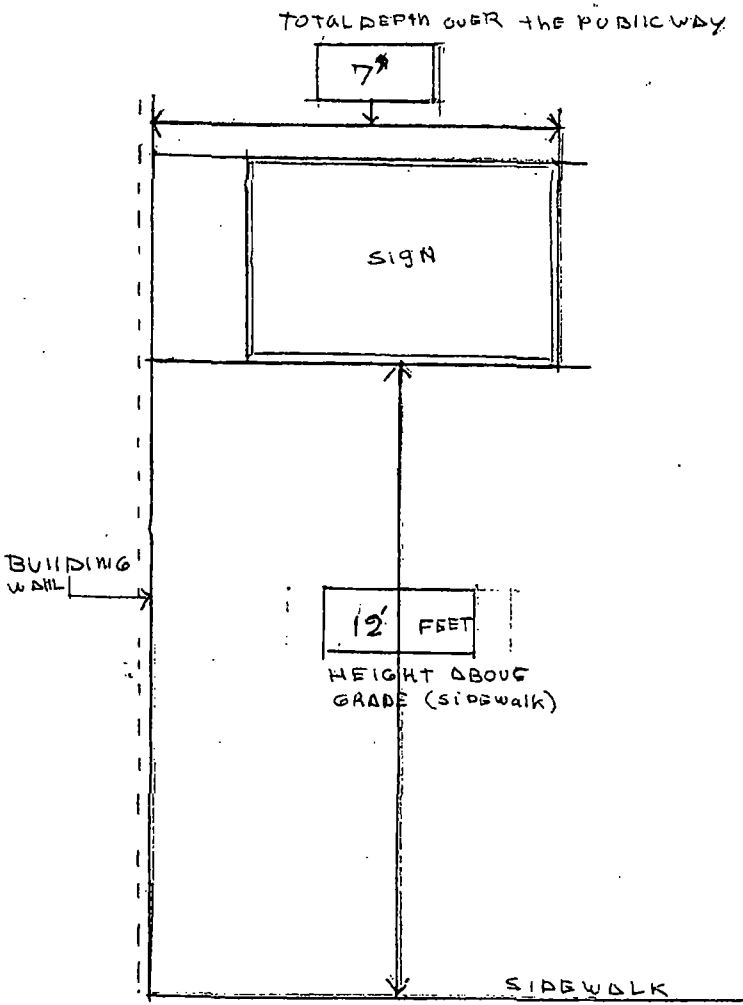

Department of Business Affairs and Consumer Protection
Small Business Center - Public Way Use Unit
City Hall - 121 N. LaSalle Street, Room 800 • Chicago, IL 60602
(312)-74-GOBIZ (312-744-6249) • (312) 744-1944 (TTY)
http://www.cityofchicago.org/bacp

01/15/2014

Alderman **Ameya Pawar**
Ward # **47**
City of Chicago
City Hall, Room **300**
121 North LaSalle Street
Chicago, Illinois 60602

Re: An ordinance to use and maintain a portion of the public right-of-way for **one (1) sign(s)** for **TRANSPORTES ZULETA INC.**, adjacent to the premises known as **4338 N. Western Ave.**.

Dear Alderman **Ameya Pawar**:

The applicant referenced above has requested the use of the public right-of-way for a **sign(s)**. An ordinance has been prepared by the Department of Business Affairs and Consumer Protection – Small Business Center - Public Way Use Unit for presentation to the City Council. Because this request was made for properties located in your ward, as approved by you as per the attached, I respectfully request that you introduce the attached ordinance at the next City Council meeting.

If you have any questions regarding this ordinance, please contact Anthony Bertuca at (312) 744-5506.

Department of Business Affairs and Consumer Protection

City of Chicago

Office of the City Clerk

Document Tracking Sheet

O2014-550

Meeting Date:	1/15/2014
Sponsor(s):	Pawar (47)
Type:	Ordinance
Title:	Grant(s) of privilege in public way for Turner Acceptance Corporation
Committee(s) Assignment:	Committee on Transportation and Public Way

ORDINANCE
TURNER ACCEPETANCE CORPORATION
Acct. No. 28650 - 1
Permit No. 1110375

Be It Ordained by the City Council of the City of Chicago:

SECTION 1. Permission and authority are hereby given and granted to TURNER ACCEPETANCE CORPORATION, upon the terms and subject to the conditions of this ordinance to maintain and use one (1) sign(s) projecting over the public right-of-way attached to its premises known as 4454 N. Western Ave..

Said sign structure(s) measures as follows; along N. Western Avenue:
One (1) at twenty-seven (27) feet in length, one point five (1.5) feet in height and eleven (11) feet above grade level.

The location of said privilege shall be as shown on prints kept on file with the Department of Business Affairs and Consumer Protection and the Office of the City Clerk.

Said privilege shall be constructed in accordance with plans and specifications approved by the Department of Transportation (Division of Project Development) and Zoning Department - Signs.

This grant of privilege in the public way shall be subject to the provisions of Section 10-28-015 and all other required provisions of the Municipal Code of Chicago.

The grantee shall pay to the City of Chicago as compensation for the privilege #1110375 herein granted the sum of three hundred ($300.00) per annum in advance.


A 25% penalty will be added for payments received after due date.

The permit holder agrees to hold the City of Chicago harmless for any damage, relocation or replacement costs associated with damage, relocation or removal of private property caused by the City performing work in the public way.

Authority herein given and granted for a period of five (5) years from and after Date of Passage.

Alderman _____

Ameya Pawar 47th Ward

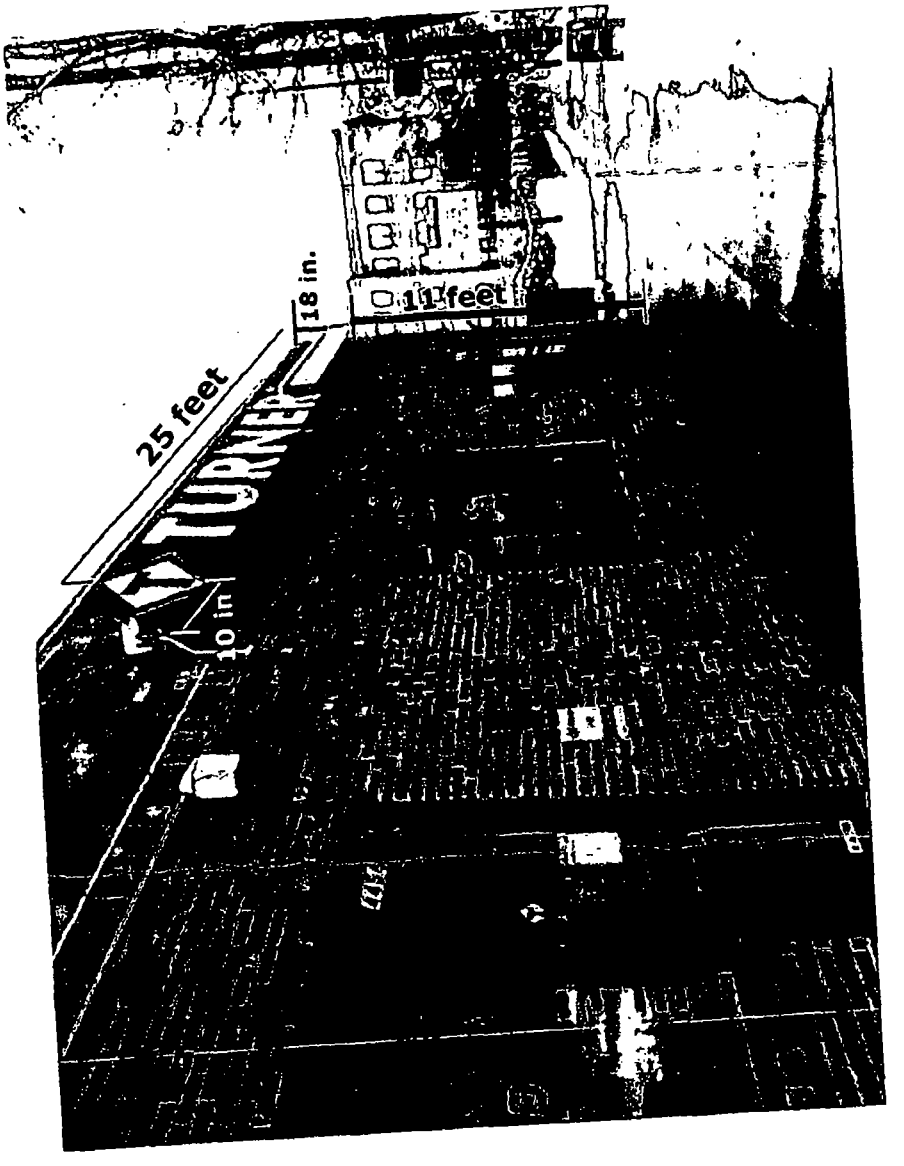
18 in.
11 feet
25 feet
TURNER
10 in

Department of Business Affairs and Consumer Protection
Small Business Center - Public Way Use Unit
City Hall - 121 N. LaSalle Street, Room 800 • Chicago, IL 60602
(312)-74-GOBIZ (312-744-6249) • (312) 744-1944 (TTY)
http://www.cityofchicago.org/bacp

01/15/2014

Alderman **Ameya Pawar**
Ward # **47**
City of Chicago
City Hall, Room **300**
121 North LaSalle Street
Chicago, Illinois 60602

Re: An ordinance to use and maintain a portion of the public right-of-way for **one (1) sign(s)** for **TURNER ACCEPETANCE CORPORATION**, adjacent to the premises known as **4454 N. Western Ave.**.

Dear Alderman **Ameya Pawar**:

The applicant referenced above has requested the use of the public right-of-way for a **sign(s)**. An ordinance has been prepared by the Department of Business Affairs and Consumer Protection – Small Business Center - Public Way Use Unit for presentation to the City Council. Because this request was made for properties located in your ward, as approved by you as per the attached, I respectfully request that you introduce the attached ordinance at the next City Council meeting.

If you have any questions regarding this ordinance, please contact Anthony Bertuca at (312) 744-5506.

Department of Business Affairs and Consumer Protection

City of Chicago

Office of the City Clerk

Document Tracking Sheet

O2014-551

Meeting Date:	1/15/2014
Sponsor(s):	Pawar (47)
Type:	Ordinance
Title:	Grant(s) of privilege in public way for 7 Eleven No. 355504H
Committee(s) Assignment:	Committee on Transportation and Public Way

ORDINANCE
7 ELEVEN #355504H
Acct. No. 65465 - 61
Permit No. 1103435

Be It Ordained by the City Council of the City of Chicago:

SECTION 1. Permission and authority are hereby given and granted to 7 ELEVEN #355504H, upon the terms and subject to the conditions of this ordinance to maintain and use one (1) sign(s) projecting over the public right-of-way attached to its premises known as 1415 W. Irving Park Rd..

Said sign structure(s) measures as follows; along Irving Park Road:
One (1) at eight point zero four (8.04) feet in length, six point zero four (6.04) feet in height and fourteen point one seven (14.17) feet above grade level.

The location of said privilege shall be as shown on prints kept on file with the Department of Business Affairs and Consumer Protection and the Office of the City Clerk.

Said privilege shall be constructed in accordance with plans and specifications approved by the Department of Transportation (Division of Project Development) and Zoning Department - Signs.

This grant of privilege in the public way shall be subject to the provisions of Section 10-28-015 and all other required provisions of the Municipal Code of Chicago.

The grantee shall pay to the City of Chicago as compensation for the privilege #1103435 herein granted the sum of three hundred ($300.00) per annum in advance.


A 25% penalty will be added for payments received after due date.

The permit holder agrees to hold the City of Chicago harmless for any damage, relocation or replacement costs associated with damage, relocation or removal of private property caused by the City performing work in the public way.


Authority herein given and granted for a period of five (5) years from and after Date of Passage.


Alderman _____

Ameya Pawar 47th Ward

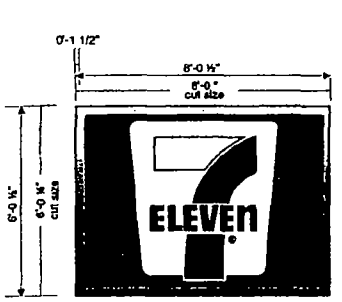


(2) PAN FORMED / EMBOSSED REPLACEMENT FACES
PAN FORMED / EMBOSSED FACES W/ GRAPHICS
TO MATCH 7-ELEVEN CORPORATE SPECIFICATIONS.
(SEE COLOR KEY)
INSTALLED AS SHOWN.
3/8" = 1'

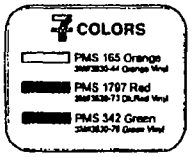

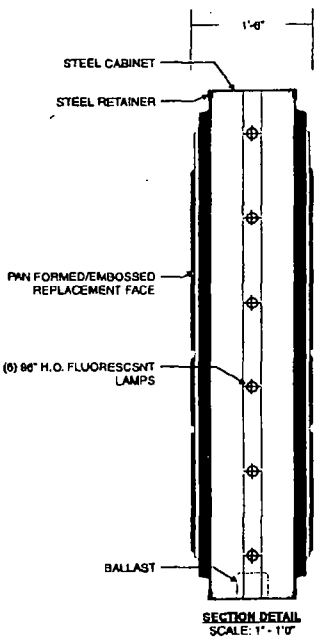

SECTION DETAIL
SCALE: 1" - 1'0"

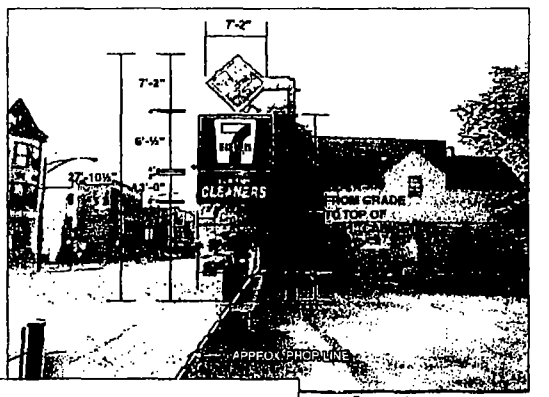

Proposed



Existing Conditions

DOYLE
GENERAL SIGN CONTRACTORS

DATE	REVISION
8.14.12	UPDATE PER SURVEY - IF
8.16.12	UPDATE PER SURVEY - KH

CUSTOMER APPROVAL DATE

This design is the original and unpublished work of DOYLE SIGNS, INC. and may not be reproduced, copied or exhibited in any fashion without the expressed written consent from an authorized officer of The Company. The rights to this design may be published.

CLIENT #35504 - 7-Eleven
ADDRESS 1415 West Irving Park Road
CITY Chicago STATE IL DESIGNER JRS SALESPERSON TD
DRWG. NO. 12352 SCALE: Noted DATE: 09.01.2011 SHEET NO. 3 of 3

Department of Business Affairs and Consumer Protection
Small Business Center - Public Way Use Unit
City Hall - 121 N. LaSalle Street, Room 800 • Chicago, IL 60602
(312)-74-GOBIZ (312-744-6249) • (312) 744-1944 (TTY)
http://www.cityofchicago.org/bacp

01/15/2014

Alderman **Ameya Pawar**
Ward # **47**
City of Chicago
City Hall, Room **300**
121 North LaSalle Street
Chicago, Illinois 60602

Re: An ordinance to use and maintain a portion of the public right-of-way for **one (1) sign(s)** for **7 ELEVEN #355504H**, adjacent to the premises known as **1415 W. Irving Park Rd.**.

Dear Alderman **Ameya Pawar**:

The applicant referenced above has requested the use of the public right-of-way for a **sign(s)**. An ordinance has been prepared by the Department of Business Affairs and Consumer Protection – Small Business Center - Public Way Use Unit for presentation to the City Council. Because this request was made for properties located in your ward, as approved by you as per the attached, I respectfully request that you introduce the attached ordinance at the next City Council meeting.

If you have any questions regarding this ordinance, please contact Anthony Bertuca at (312) 744-5506.

Department of Business Affairs and Consumer Protection

City of Chicago

O2014-553

Office of the City Clerk

Document Tracking Sheet

Meeting Date:	1/15/2014
Sponsor(s):	Osterman (48)
Type:	Ordinance
Title:	Grant(s) of privilege in public way for Furama Restaurant, Inc.
Committee(s) Assignment:	Committee on Transportation and Public Way

ORDINANCE
FURAMA RESTAURANT INC
Acct. No. 4504 - 1
Permit No. 1110379

Be It Ordained by the City Council of the City of Chicago:

SECTION 1. Permission and authority are hereby given and granted to FURAMA RESTAURANT INC, upon the terms and subject to the conditions of this ordinance to maintain and use one (1) sign(s) projecting over the public right-of-way attached to its premises known as 4936 N. Broadway.

Said sign structure(s) measures as follows; along N. Broadway:
One (1) at seven (7) feet in length, eight (8) feet in height and twelve (12) feet above grade level.

The location of said privilege shall be as shown on prints kept on file with the Department of Business Affairs and Consumer Protection and the Office of the City Clerk.

Said privilege shall be constructed in accordance with plans and specifications approved by the Department of Transportation (Division of Project Development) and Zoning Department - Signs.

This grant of privilege in the public way shall be subject to the provisions of Section 10-28-015 and all other required provisions of the Municipal Code of Chicago.

The grantee shall pay to the City of Chicago as compensation for the privilege #1110379 herein granted the sum of three hundred ($300.00) per annum in advance.

A 25% penalty will be added for payments received after due date.


The permit holder agrees to hold the City of Chicago harmless for any damage, relocation or replacement costs associated with damage, relocation or removal of private property caused by the City performing work in the public way.

Authority herein given and granted for a period of five (5) years from and after 01/13/2014.

Alderman _____

Harry Osterman 48th Ward

20131220_140845.jpg

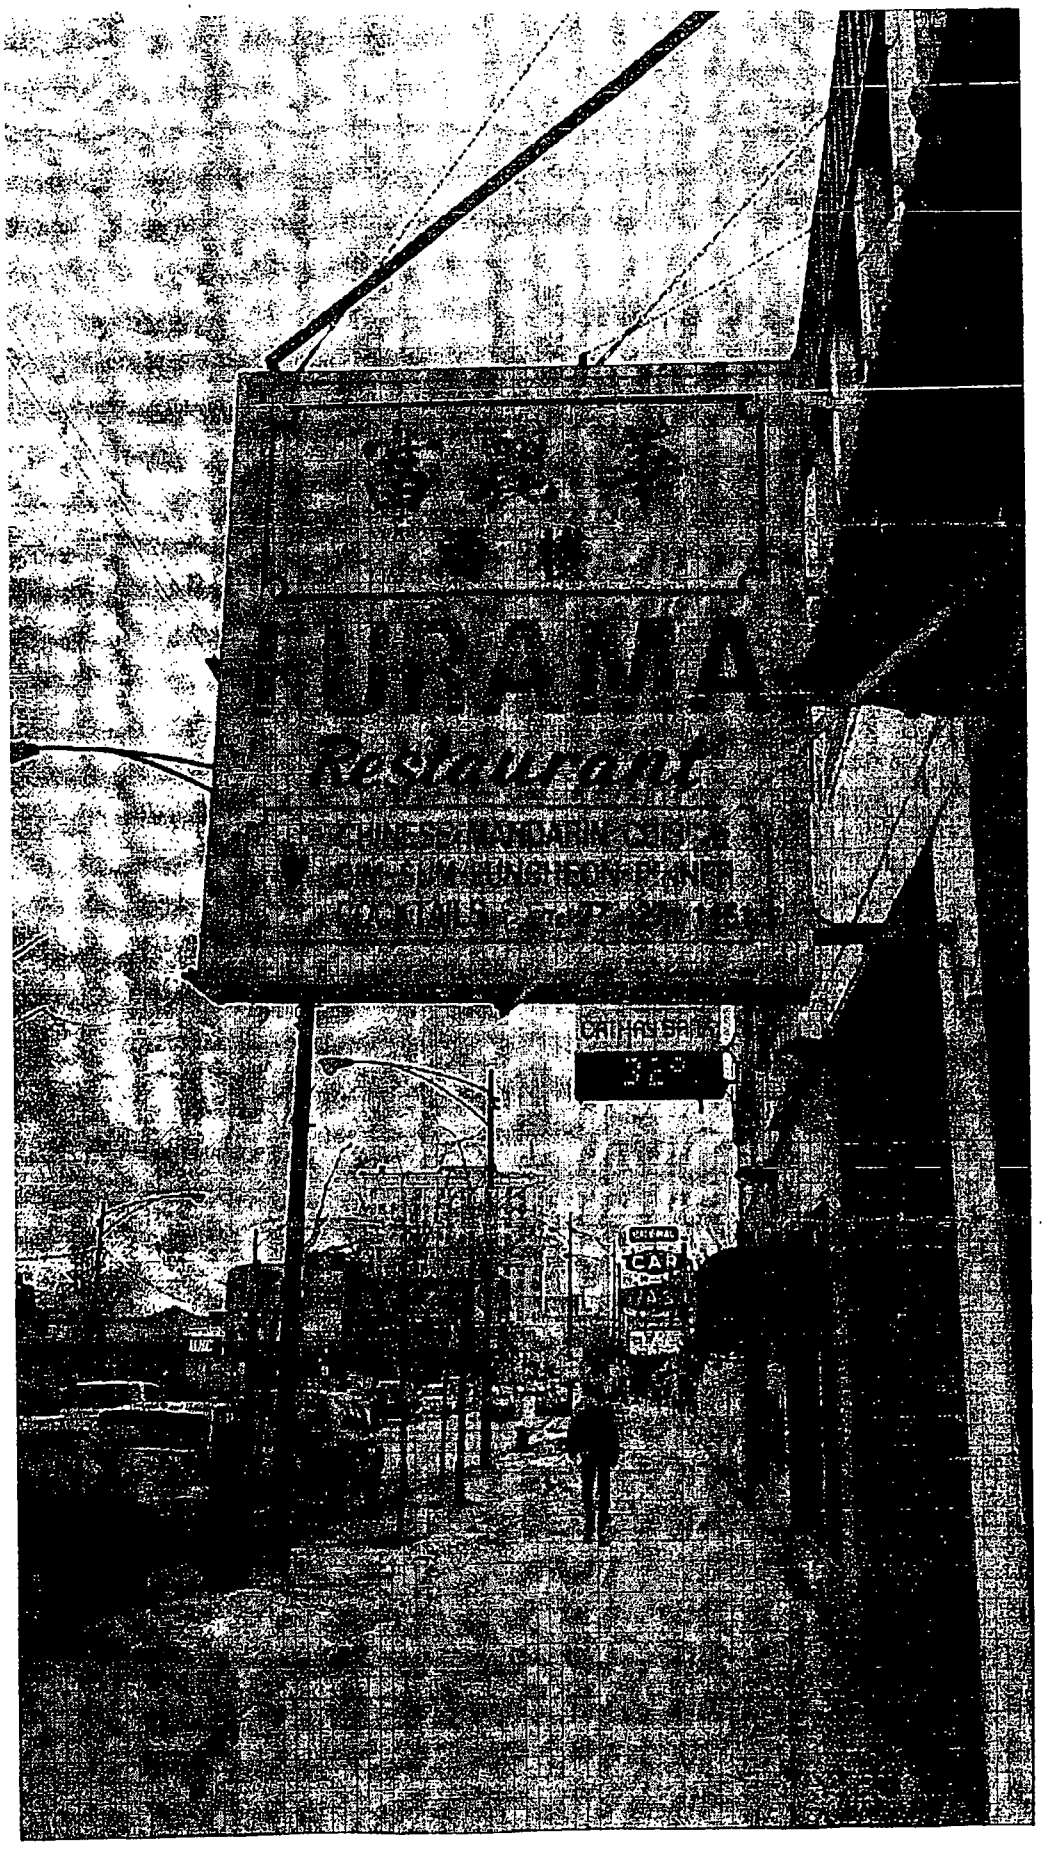

Department of Business Affairs and Consumer Protection
Small Business Center - Public Way Use Unit
City Hall - 121 N. LaSalle Street. Room 800 • Chicago. IL 60602
(312)-74-GOBIZ (312-744-6249) • (312) 744-1944 (TTY)
http://www.cityofchicago.org/bacp

01/15/2014

Alderman **Harry Osterman**
Ward # **48**
City of Chicago
City Hall, Room **300**
121 North LaSalle Street
Chicago, Illinois 60602

Re: An ordinance to use and maintain a portion of the public right-of-way for **one (1) sign(s)** for **FURAMA RESTAURANT INC**, adjacent to the premises known as **4936 N. Broadway** .

Dear Alderman **Harry Osterman**:

The applicant referenced above has requested the use of the public right-of-way for a **sign(s)**. An ordinance has been prepared by the Department of Business Affairs and Consumer Protection – Small Business Center - Public Way Use Unit for presentation to the City Council. Because this request was made for properties located in your ward, as approved by you as per the attached, I respectfully request that you introduce the attached ordinance at the next City Council meeting.

If you have any questions regarding this ordinance, please contact Anthony Bertuca at (312) 744-5506.

Department of Business Affairs and Consumer Protection

City of Chicago

O2014-555

Office of the City Clerk

Document Tracking Sheet

Meeting Date:	1/15/2014
Sponsor(s):	Osterman (48)
Type:	Ordinance
Title:	Grant(s) of privilege in public way for Sleepy's
Committee(s) Assignment:	Committee on Transportation and Public Way

ORDINANCE
SLEEPY'S
Acct. No. 381413 - 2
Permit No. 1107009

Be It Ordained by the City Council of the City of Chicago:

SECTION 1. Permission and authority are hereby given and granted to SLEEPY'S, upon the terms and subject to the conditions of this ordinance to maintain and use two (2) sign(s) projecting over the public right-of-way attached to its premises known as 5300 N. Broadway .

Said sign structure(s) measures as follows; along Broadway:
One (1) at twenty-eight point three three (28.33) feet in length, five point one six (5.16) feet in height and sixteen (16) feet above grade level.
One (1) at eighteen point eight three (18.83) feet in length, two (2) feet in height and sixteen (16) feet above grade level.

The location of said privilege shall be as shown on prints kept on file with the Department of Business Affairs and Consumer Protection and the Office of the City Clerk.

Said privilege shall be constructed in accordance with plans and specifications approved by the Department of Transportation (Division of Project Development) and Zoning Department - Signs.

This grant of privilege in the public way shall be subject to the provisions of Section 10-28-015 and all other required provisions of the Municipal Code of Chicago.

The grantee shall pay to the City of Chicago as compensation for the privilege #1107009 herein granted the sum of six hundred ($600.00) per annum in advance.

A 25% penalty will be added for payments received after due date.


The permit holder agrees to hold the City of Chicago harmless for any damage, relocation or replacement costs associated with damage, relocation or removal of private property caused by the City performing work in the public way.

Authority herein given and granted for a period of five (5) years from and after Date of Passage.

Alderman _____

Harry Osterman 48th Ward

SIGN A	36" Sleepy's / 18" Tagline
Type:	Individual Channel Letters / Cabinet
Illumination:	Internally Illuminated LED
Square Footage:	146.39
To Grade:	Top of sign to grade = 21'-10 3/8" Bottom of sign to grade = 16'-8 3/8"

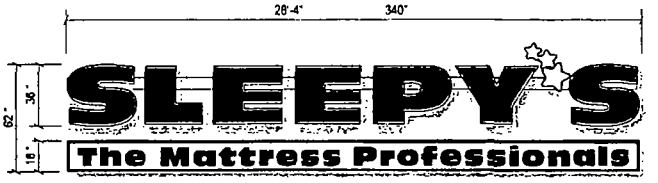

Sign Layout Detail
Scale: 3/16" = 1'-0"

Specifications: LED Channel Letters / "Star"

1. Existing Facade: Aluminum Siding / Masonry / Metal Studs
2. 0.040" Aluminum letter returns painted to match Black
3. 0.125" x 1" Black Jewelite trimcap
4. 3mm Signabond Lite composite backs (interior of sign can painted ultra white for maximum illumination)
5. Letters- Sloan Value Line Plus Long Red LED modules
   Star- Sloan Value Line Plus Short White LEDs
6. Letters- 3/16" 2415 Red LD acrylic
   Star- 3/16" 2447 White LD acrylic w/ Vinyl: 3M 3630-125 Golden Yellow vinyl with 3M 7125-22 Matte Black vinyl outline
7. Waterproof disconnect switch per NEC 600-6
8. Primary electrical feed
9. Transformers
10. 0.080" Raceway (5 1/2" tall x 3 1/2" deep fabricated aluminum). Painted to match **SW-6114 Bagel**
11. 9" x 2" x 0.1875" Aluminum mounting tabs welded to raceway - Maximum 6" from each end and every 48" o.c.
12. #12 x 1" TEC screws with 11/4" fender washers
13. Mounting hardware to suit

Specifications: Tagline Cabinet (LED illumination)

1. Existing Facade: Aluminum Siding / Masonry / Metal Studs
2. 0.050" (5" Deep) Aluminum sign cabinet painted to match Black
3. 1 1/2" x 1 1/2" Aluminum angle retainers painted to match Black
4. 1 1/2" x 1 1/2" Internal Aluminum angle frame
5. 3/16" 7328 White LD acrylic or 3M Panagraphics III flex face w/ applied 3M 3630-22 Black vinyl copy
6. LEDs & Transformer- Sloan Value Line Plus Short White LEDs
7. Waterproof disconnect switch
8. Primary electrical feed
9. Mounting hardware to suit


Electrical Detail: Channel Letters/ Cabinet

Red and White Sloan Value Line Plus
(4) 60w Transformers @ 0.85
Total Amps: 3.40
(1) 20 amp 120V Circuit Req.


General Notes:

This sign is to be installed in accordance with the requirements of Article 600 of the National Electrical Code.

1) Grounded and bonded per NEC 600.7/NEC 250
2) Existing branch circuit in compliance with NEC 600.5, not to exceed 20 amps
3) Sign is to be UL listed per NEC 600.3
4) UL disconnect switch per NEC 600.6- required per sign component before leaving manufacturer*
   *For multiple signs, a disconnect is permitted but not required for each section

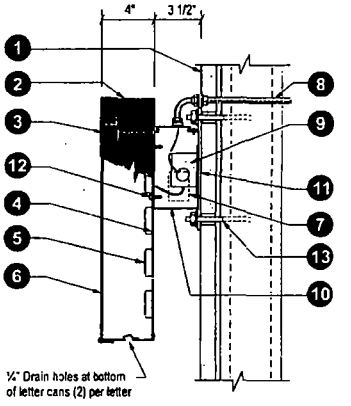

Section @ LED Channel Letter Raceway (Upper)
Scale: N.T.S.

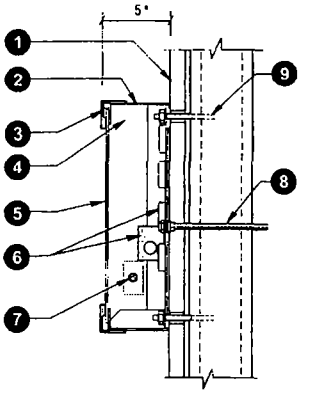

Section @ S/F Wall Sign LED's
Scale: N.T.S

SLEEPY'S The Mattress Professionals

Client: Sleepy's
Site #: SY-A17121
Address: 5300 N Broadway St
Chicago, IL 60640
Broadway Festival

REVISION INFO			
02/15/2013	Original Rendering	BC
02/26/2013	Moved Sign B Closer to Corner of Building	SD
03/18/2013	Revised MTP	SD
03/19/2013	Added Measurements to MTPs	SD

This rendering is the property of Anchor Sign, Inc. It is for the exclusive use of Anchor Sign, Inc. and the party which requested the rendering. It is not to be copied, reproduced or exhibited without the consent of Anchor Sign, Inc. Please contact your account manager with questions regarding this statement.

AnchorSign. 1.800.213.3331

Department of Business Affairs and Consumer Protection
Small Business Center - Public Way Use Unit
City Hall - 121 N. LaSalle Street, Room 800 • Chicago, IL 60602
(312)-74-GOBIZ (312-744-6249) • (312) 744-1944 (TTY)
http://www.cityofchicago.org/bacp

01/15/2014

Alderman **Harry Osterman**
Ward # **48**
City of Chicago
City Hall, Room **300**
121 North LaSalle Street
Chicago, Illinois 60602

Re: An ordinance to use and maintain a portion of the public right-of-way for **two (2) sign(s)** for **SLEEPY'S**, adjacent to the premises known as **5300 N. Broadway** .

Dear Alderman **Harry Osterman**:

The applicant referenced above has requested the use of the public right-of-way for a **sign(s)**. An ordinance has been prepared by the Department of Business Affairs and Consumer Protection – Small Business Center - Public Way Use Unit for presentation to the City Council. Because this request was made for properties located in your ward, as approved by you as per the attached, I respectfully request that you introduce the attached ordinance at the next City Council meeting.

If you have any questions regarding this ordinance, please contact Anthony Bertuca at (312) 744-5506.

Department of Business Affairs and Consumer Protection

City of Chicago

O2014-558

Office of the City Clerk

Document Tracking Sheet

Meeting Date:	1/15/2014
Sponsor(s):	Osterman (48)
Type:	Ordinance
Title:	Grant(s) of privilege in public way for Swedish American Museum
Committee(s) Assignment:	Committee on Transportation and Public Way

ORDINANCE
SWEDISH AMERICAN MUSEUM
Acct. No. 27349 - 1
Permit No. 1110073

Be It Ordained by the City Council of the City of Chicago:

SECTION 1. Permission and authority are hereby given and granted to SWEDISH AMERICAN MUSEUM, upon the terms and subject to the conditions of this ordinance to maintain and use three (3) sign(s) projecting over the public right-of-way attached to its premises known as 5211 N. Clark St..

Said sign structure(s) measures as follows; along N. Clark Street:
One (1) at twenty-eight (28) feet in length, two point five eight (2.58) feet in height and twelve point seven five (12.75) feet above grade level.

Said sign structure(s) measures as follows; along N. Clark Street:
Two (2) at two point three three (2.33) feet in length, two point three three (2.33) feet in height and nine (9) feet above grade level.

The location of said privilege shall be as shown on prints kept on file with the Department of Business Affairs and Consumer Protection and the Office of the City Clerk.

Said privilege shall be constructed in accordance with plans and specifications approved by the Department of Transportation (Division of Project Development) and Zoning Department - Signs.

This grant of privilege in the public way shall be subject to the provisions of Section 10-28-015 and all other required provisions of the Municipal Code of Chicago.

The grantee shall pay to the City of Chicago as compensation for the privilege #1110073 herein granted the sum of four hundred seventy-five ($475.00) per annum in advance.


A 25% penalty will be added for payments received after due date.

The permit holder agrees to hold the City of Chicago harmless for any damage, relocation or replacement costs associated with damage, relocation or removal of private property caused by the City performing work in the public way.

Authority herein given and granted for a period of five (5) years from and after 12/17/2013.

Alderman _____

Harry Osterman 48th Ward

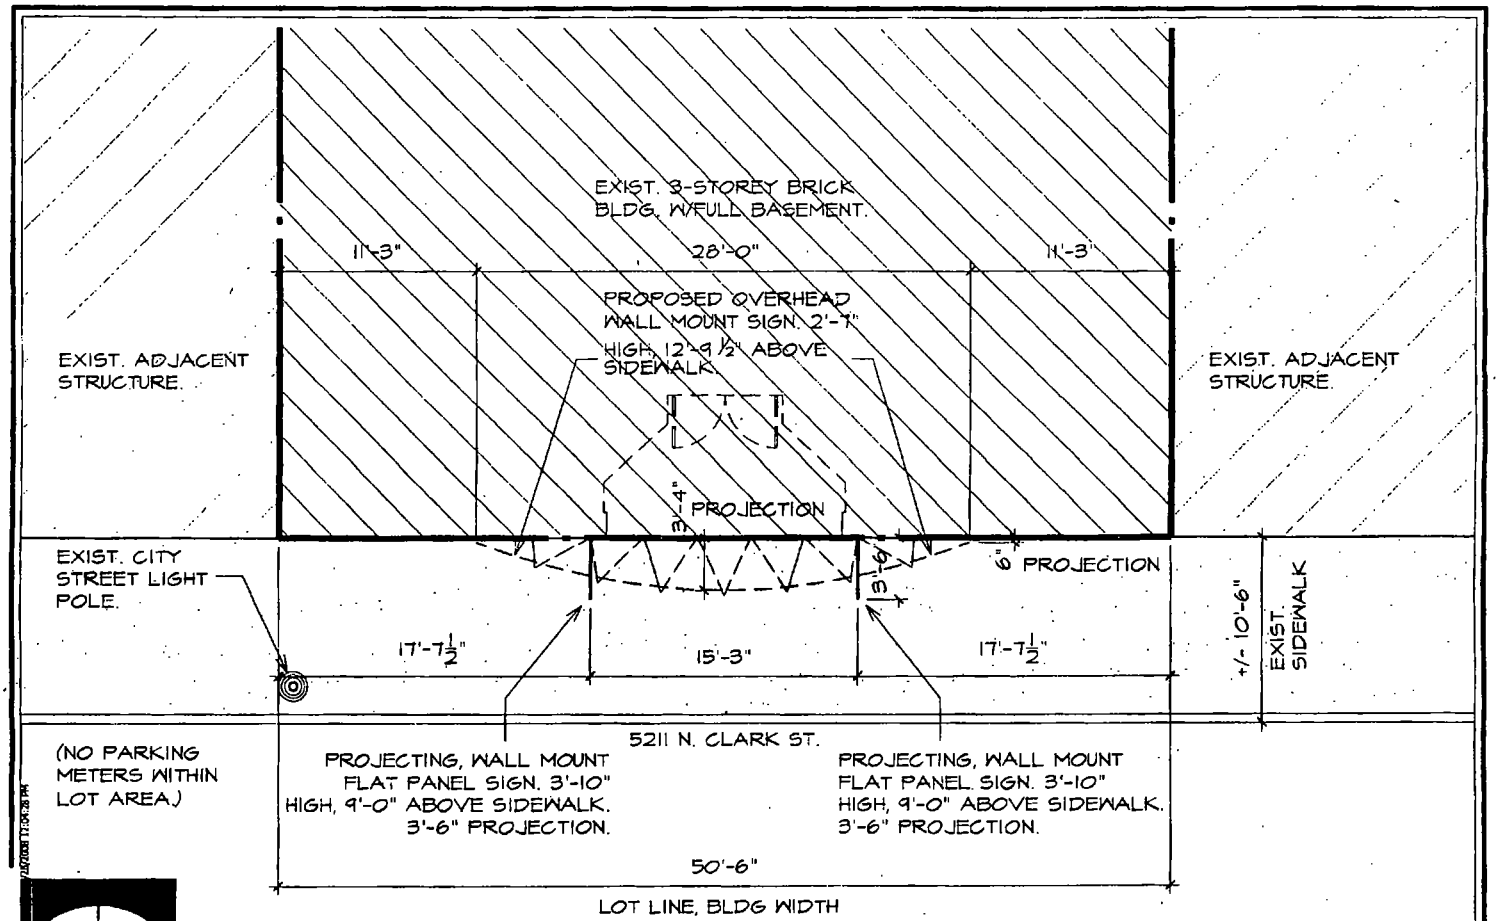

SWEDISH AMERICAN MUSEUM CENTER: THREE PROPOSED SIGNS

PARTIAL SITE PLAN: PUBLIC WAY USE

1/8" = 1'-0" 5211 N. CLARK STREET, CHICAGO IL 60640 28 MAY 08

© GPD Inc. 2007

GREENE & PROPPE DESIGN corporated
1209 WEST BERWYN ■ CHICAGO, ILLINOIS ■ 60640
773.271.1925 phone ■ 773.271.1936 fax

Department of Business Affairs and Consumer Protection
Small Business Center - Public Way Use Unit
City Hall - 121 N. LaSalle Street, Room 800 • Chicago, IL 60602
(312)-74-GOBIZ (312-744-6249) • (312) 744-1944 (TTY)
http://www.cityofchicago.org/bacp

01/15/2014

Alderman **Harry Osterman**
Ward # **48**
City of Chicago
City Hall, Room **300**
121 North LaSalle Street
Chicago, Illinois 60602

Re: An ordinance to use and maintain a portion of the public right-of-way for **three (3) sign(s)** for **SWEDISH AMERICAN MUSEUM**, adjacent to the premises known as **5211 N. Clark St.**.

Dear Alderman **Harry Osterman**:

The applicant referenced above has requested the use of the public right-of-way for a **sign(s)**. An ordinance has been prepared by the Department of Business Affairs and Consumer Protection – Small Business Center - Public Way Use Unit for presentation to the City Council. Because this request was made for properties located in your ward, as approved by you as per the attached, I respectfully request that you introduce the attached ordinance at the next City Council meeting.

If you have any questions regarding this ordinance, please contact Anthony Bertuca at (312) 744-5506.

Department of Business Affairs and Consumer Protection

City of Chicago

O2014-561

Office of the City Clerk

Document Tracking Sheet

Meeting Date:	1/15/2014
Sponsor(s):	Osterman (48)
Type:	Ordinance
Title:	Grant(s) of privilege in public way for Turkish Cuisine and Bakery
Committee(s) Assignment:	Committee on Transportation and Public Way

ORDINANCE
TURKISH CUISINE AND BAKERY
Acct. No. 219036 - 3
Permit No. 1109848

Be It Ordained by the City Council of the City of Chicago:

SECTION 1. Permission and authority are hereby given and granted to TURKISH CUISINE AND BAKERY, upon the terms and subject to the conditions of this ordinance to maintain and use one (1) sign(s) projecting over the public right-of-way attached to its premises known as 5605-5609 N. Clark St..

Said sign structure(s) measures as follows; along N.CLARK:
One (1) at five (5) feet in length, four (4) feet in height and twenty-one (21) feet above grade level.

The location of said privilege shall be as shown on prints kept on file with the Department of Business Affairs and Consumer Protection and the Office of the City Clerk.

Said privilege shall be constructed in accordance with plans and specifications approved by the Department of Transportation (Division of Project Development) and Zoning Department - Signs.

This grant of privilege in the public way shall be subject to the provisions of Section 10-28-015 and all other required provisions of the Municipal Code of Chicago.

The grantee shall pay to the City of Chicago as compensation for the privilege #1109848 herein granted the sum of one hundred ($100.00) per annum in advance.


A 25% penalty will be added for payments received after due date.

The permit holder agrees to hold the City of Chicago harmless for any damage, relocation or replacement costs associated with damage, relocation or removal of private property caused by the City performing work in the public way.

Authority herein given and granted for a period of five (5) years from and after 03/14/2012.

Alderman _____

Harry Osterman 48th Ward

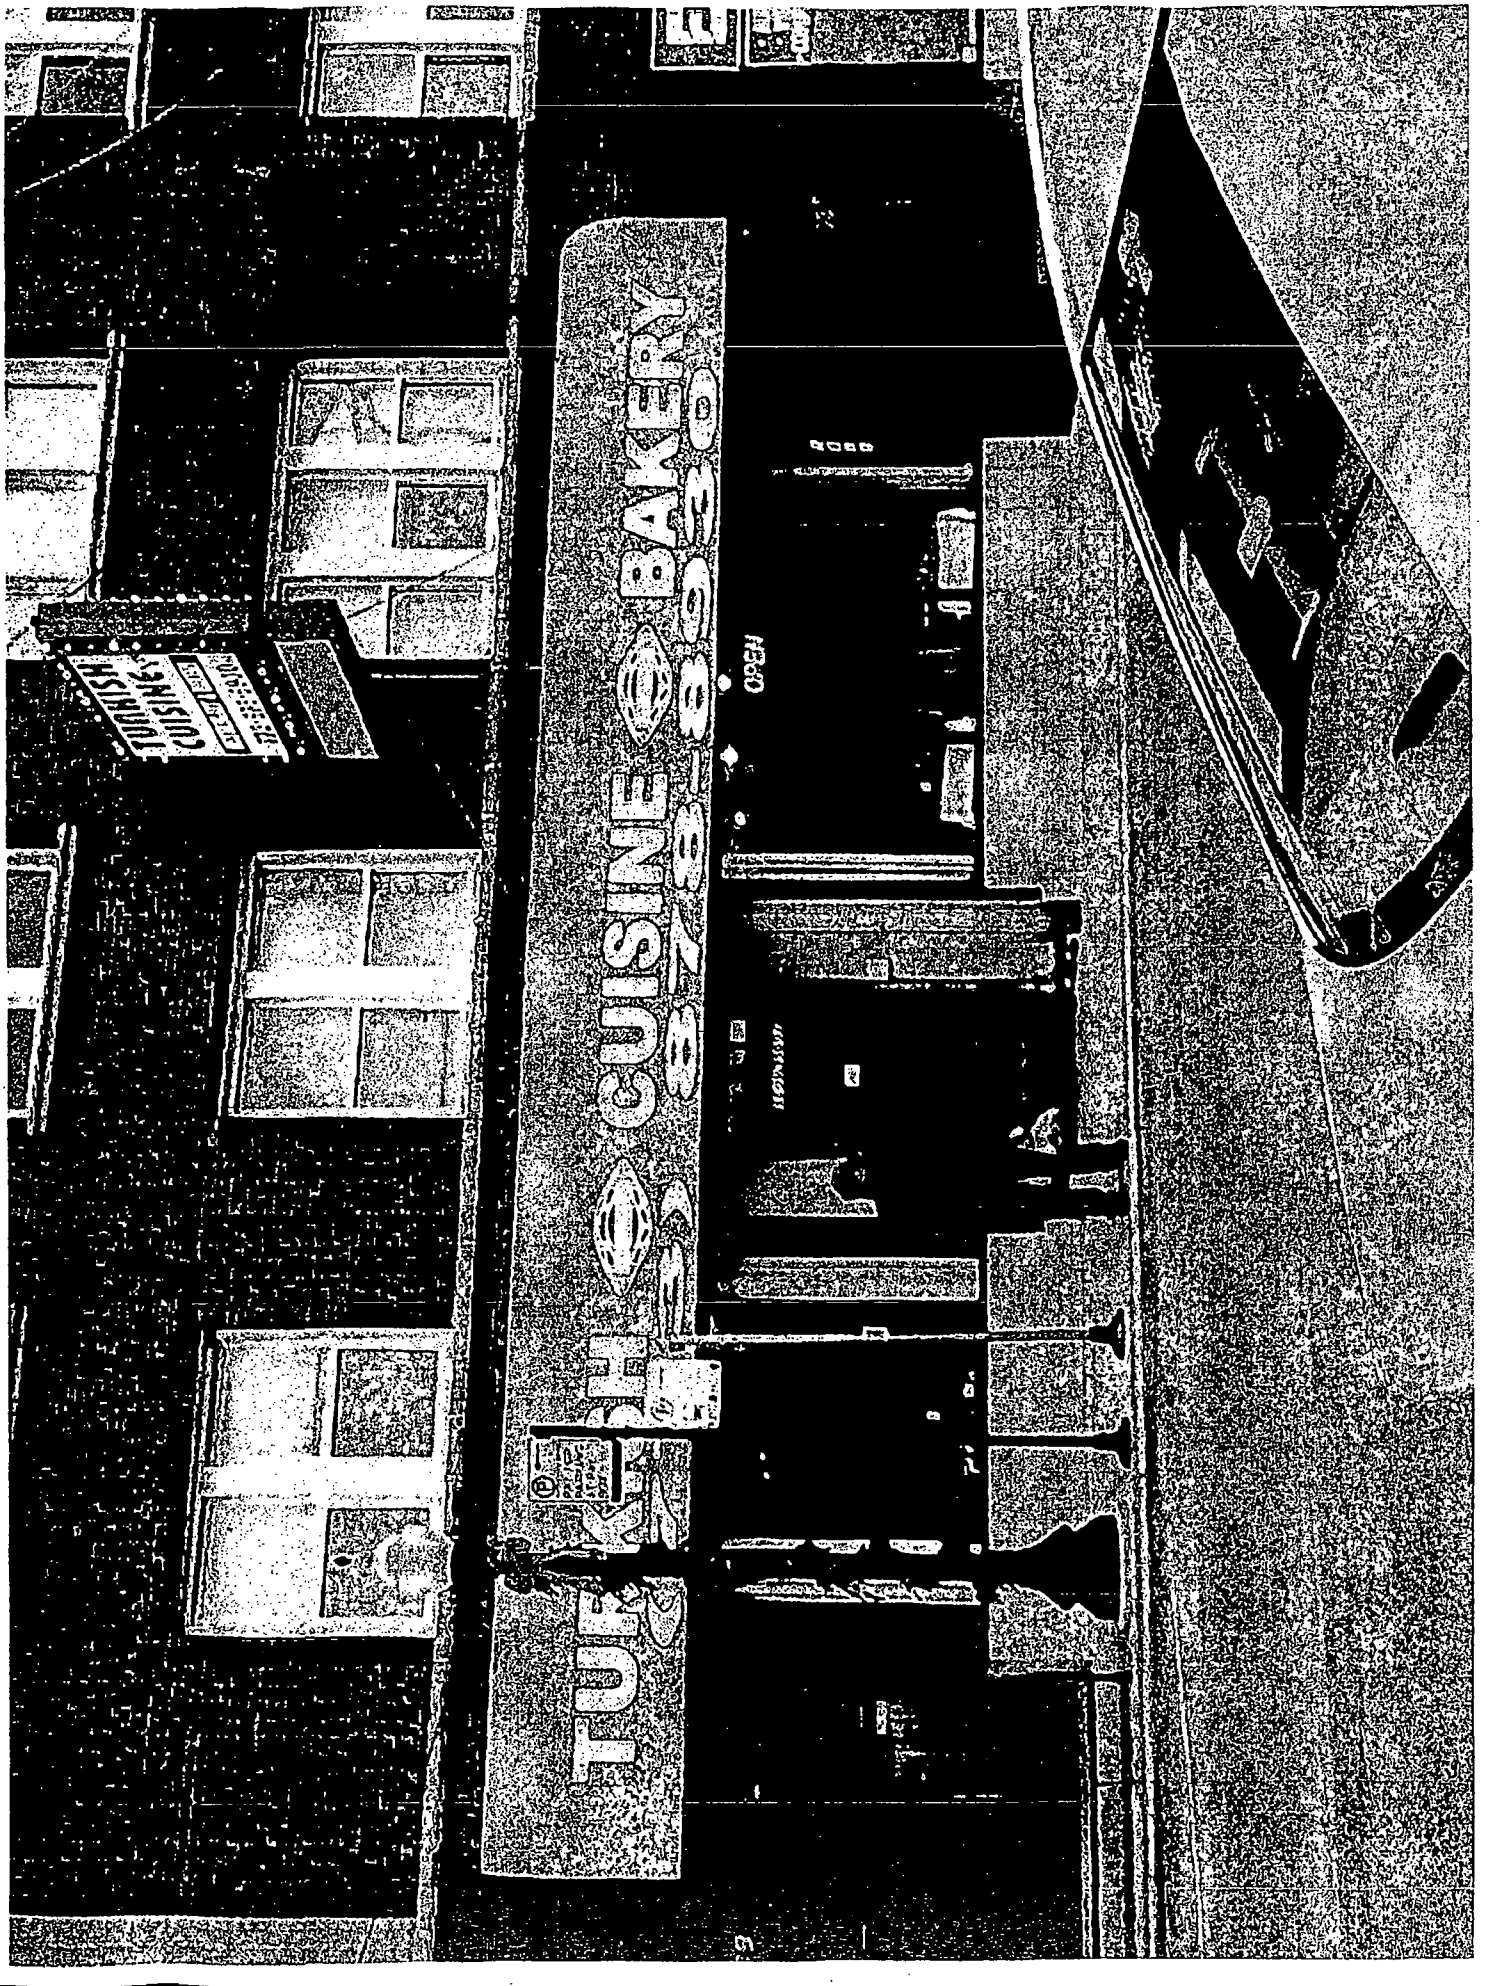
COMFORT
CUISINES
BAKERY
BAKERY

Department of Business Affairs and Consumer Protection
Small Business Center - Public Way Use Unit
City Hall - 121 N. LaSalle Street, Room 800 • Chicago, IL 60602
(312)-74-GOBIZ (312-744-6249) • (312) 744-1944 (TTY)
http://www.cityofchicago.org/bacp

01/15/2014

Alderman **Harry Osterman**
Ward # **48**
City of Chicago
City Hall, Room **300**
121 North LaSalle Street
Chicago, Illinois 60602

Re: An ordinance to use and maintain a portion of the public right-of-way for **one (1) sign(s)** for **TURKISH CUISINE AND BAKERY**, adjacent to the premises known as **5605-5609 N. Clark St.**.

Dear Alderman **Harry Osterman**:

The applicant referenced above has requested the use of the public right-of-way for a **sign(s)**. An ordinance has been prepared by the Department of Business Affairs and Consumer Protection – Small Business Center - Public Way Use Unit for presentation to the City Council. Because this request was made for properties located in your ward, as approved by you as per the attached, I respectfully request that you introduce the attached ordinance at the next City Council meeting.

If you have any questions regarding this ordinance, please contact Anthony Bertuca at (312) 744-5506.

Department of Business Affairs and Consumer Protection

City of Chicago

O2014-563

Office of the City Clerk

Document Tracking Sheet

Meeting Date:	1/15/2014
Sponsor(s):	Moore (49)
Type:	Ordinance
Title:	Grant(s) of privilege in public way for Arya A-1 Auto
Committee(s) Assignment:	Committee on Transportation and Public Way

ORDINANCE
ARYA A-1 AUTO
Acct. No. 299603 - 1
Permit No. 1110326

Be It Ordained by the City Council of the City of Chicago:

SECTION 1. Permission and authority are hereby given and granted to ARYA A-1 AUTO, upon the terms and subject to the conditions of this ordinance to maintain and use one (1) sign(s) projecting over the public right-of-way attached to its premises known as 6707 N. Clark St..

Said sign structure(s) measures as follows; along N Clark St:
One (1) at twelve (12) feet in length, four (4) feet in height and twelve (12) feet above grade level.

The location of said privilege shall be as shown on prints kept on file with the Department of Business Affairs and Consumer Protection and the Office of the City Clerk.

Said privilege shall be constructed in accordance with plans and specifications approved by the Department of Transportation (Division of Project Development) and Zoning Department - Signs.

This grant of privilege in the public way shall be subject to the provisions of Section 10-28-015 and all other required provisions of the Municipal Code of Chicago.

The grantee shall pay to the City of Chicago as compensation for the privilege #1110326 herein granted the sum of three hundred ($300.00) per annum in advance.

A 25% penalty will be added for payments received after due date.

The permit holder agrees to hold the City of Chicago harmless for any damage, relocation or replacement costs associated with damage, relocation or removal of private property caused by the City performing work in the public way.


Authority herein given and granted for a period of five (5) years from and after 12/17/2013.

Alderman _____

Joe Moore 49th Ward

APPLICATION TO USE THE PUBLIC RIGHT OF WAY

EXAMPLE OF SIGN DRAWING

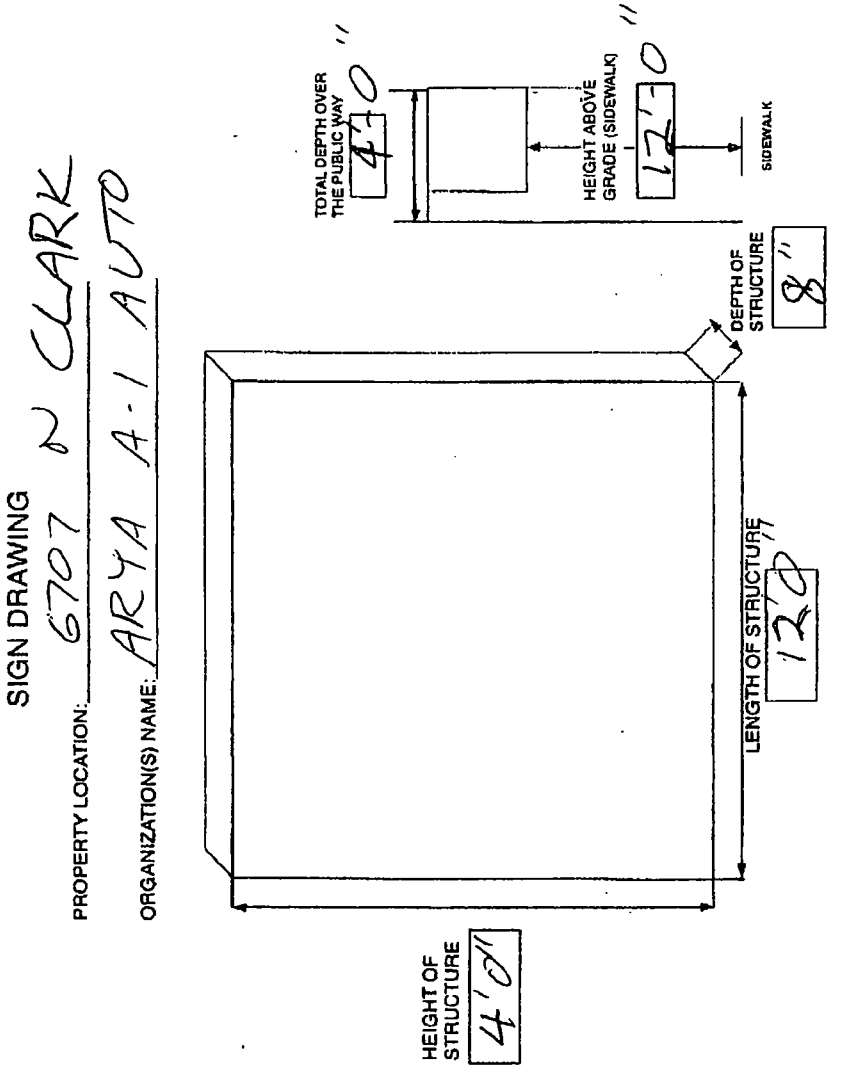

Department of Business Affairs and Consumer Protection
Small Business Center - Public Way Use Unit
City Hall - 121 N. LaSalle Street, Room 800 • Chicago, IL 60602
(312)-74-GOBIZ (312-744-6249) • (312) 744-1944 (TTY)
http://www.cityofchicago.org/bacp

01/15/2014

Alderman **Joe Moore**
Ward # **49**
City of Chicago
City Hall, Room **300**
121 North LaSalle Street
Chicago, Illinois 60602

Re: An ordinance to use and maintain a portion of the public right-of-way for **one (1) sign(s)** for **ARYA A-1 AUTO**, adjacent to the premises known as **6707 N. Clark St.**.

Dear Alderman **Joe Moore**:

The applicant referenced above has requested the use of the public right-of-way for a **sign(s)**. An ordinance has been prepared by the Department of Business Affairs and Consumer Protection – Small Business Center - Public Way Use Unit for presentation to the City Council. Because this request was made for properties located in your ward, as approved by you as per the attached, I respectfully request that you introduce the attached ordinance at the next City Council meeting.

If you have any questions regarding this ordinance, please contact Anthony Bertuca at (312) 744-5506.

Department of Business Affairs and Consumer Protection

City of Chicago

O2014-566

Office of the City Clerk

Document Tracking Sheet

Meeting Date:	1/15/2014
Sponsor(s):	Moore (49)
Type:	Ordinance
Title:	Grant(s) of privilege in public way for 1246 W Pratt LLC
Committee(s) Assignment:	Committee on Transportation and Public Way

ORDINANCE
1246 W. Pratt LLC
Acct. No. 386965 - 1
Permit No. 1110043

Be It Ordained by the City Council of the City of Chicago:

SECTION 1. Permission and authority are hereby given and granted to 1246 W. Pratt LLC, upon the terms and subject to the conditions of this ordinance to maintain and use, as now constructed, one (1) Entrance Enclosure on the public right-of-way adjacent to its premises known as 1246 W. Pratt Blvd..

Said Entrance Enclosure at W. Pratt Blvd measure(s):

One (1) at fourteen point zero eight (14.08) feet in length, and thirty-one point five (31.5) in width for a total of four hundred forty-three point five two (443.52) square feet.

The location of said privilege shall be as shown on prints kept on file with the Department of Business Affairs and Consumer Protection and the Office of the City Clerk.

Said privilege shall be constructed in accordance with plans and specifications approved by the Department of Planning and Development and Department of Transportation (Division of Project Development).

This grant of privilege in the public way shall be subject to the provisions of Section 10-28-015 and all other required provisions of the Municipal Code of Chicago.

The grantee shall pay to the City of Chicago as compensation for the privilege #1110043 herein granted the sum of four hundred ($400.00) per annum in advance.


A 25% penalty will be added for payments received after due date.

The permit holder agrees to hold the City of Chicago harmless for any damage, relocation or replacement costs associated with damage, relocation or removal of private property caused by the City performing work in the public way.

Authority herein given and granted for a period of five (5) years from and after Date of Passage.

Alderman _____

Joe Moore 49th Ward

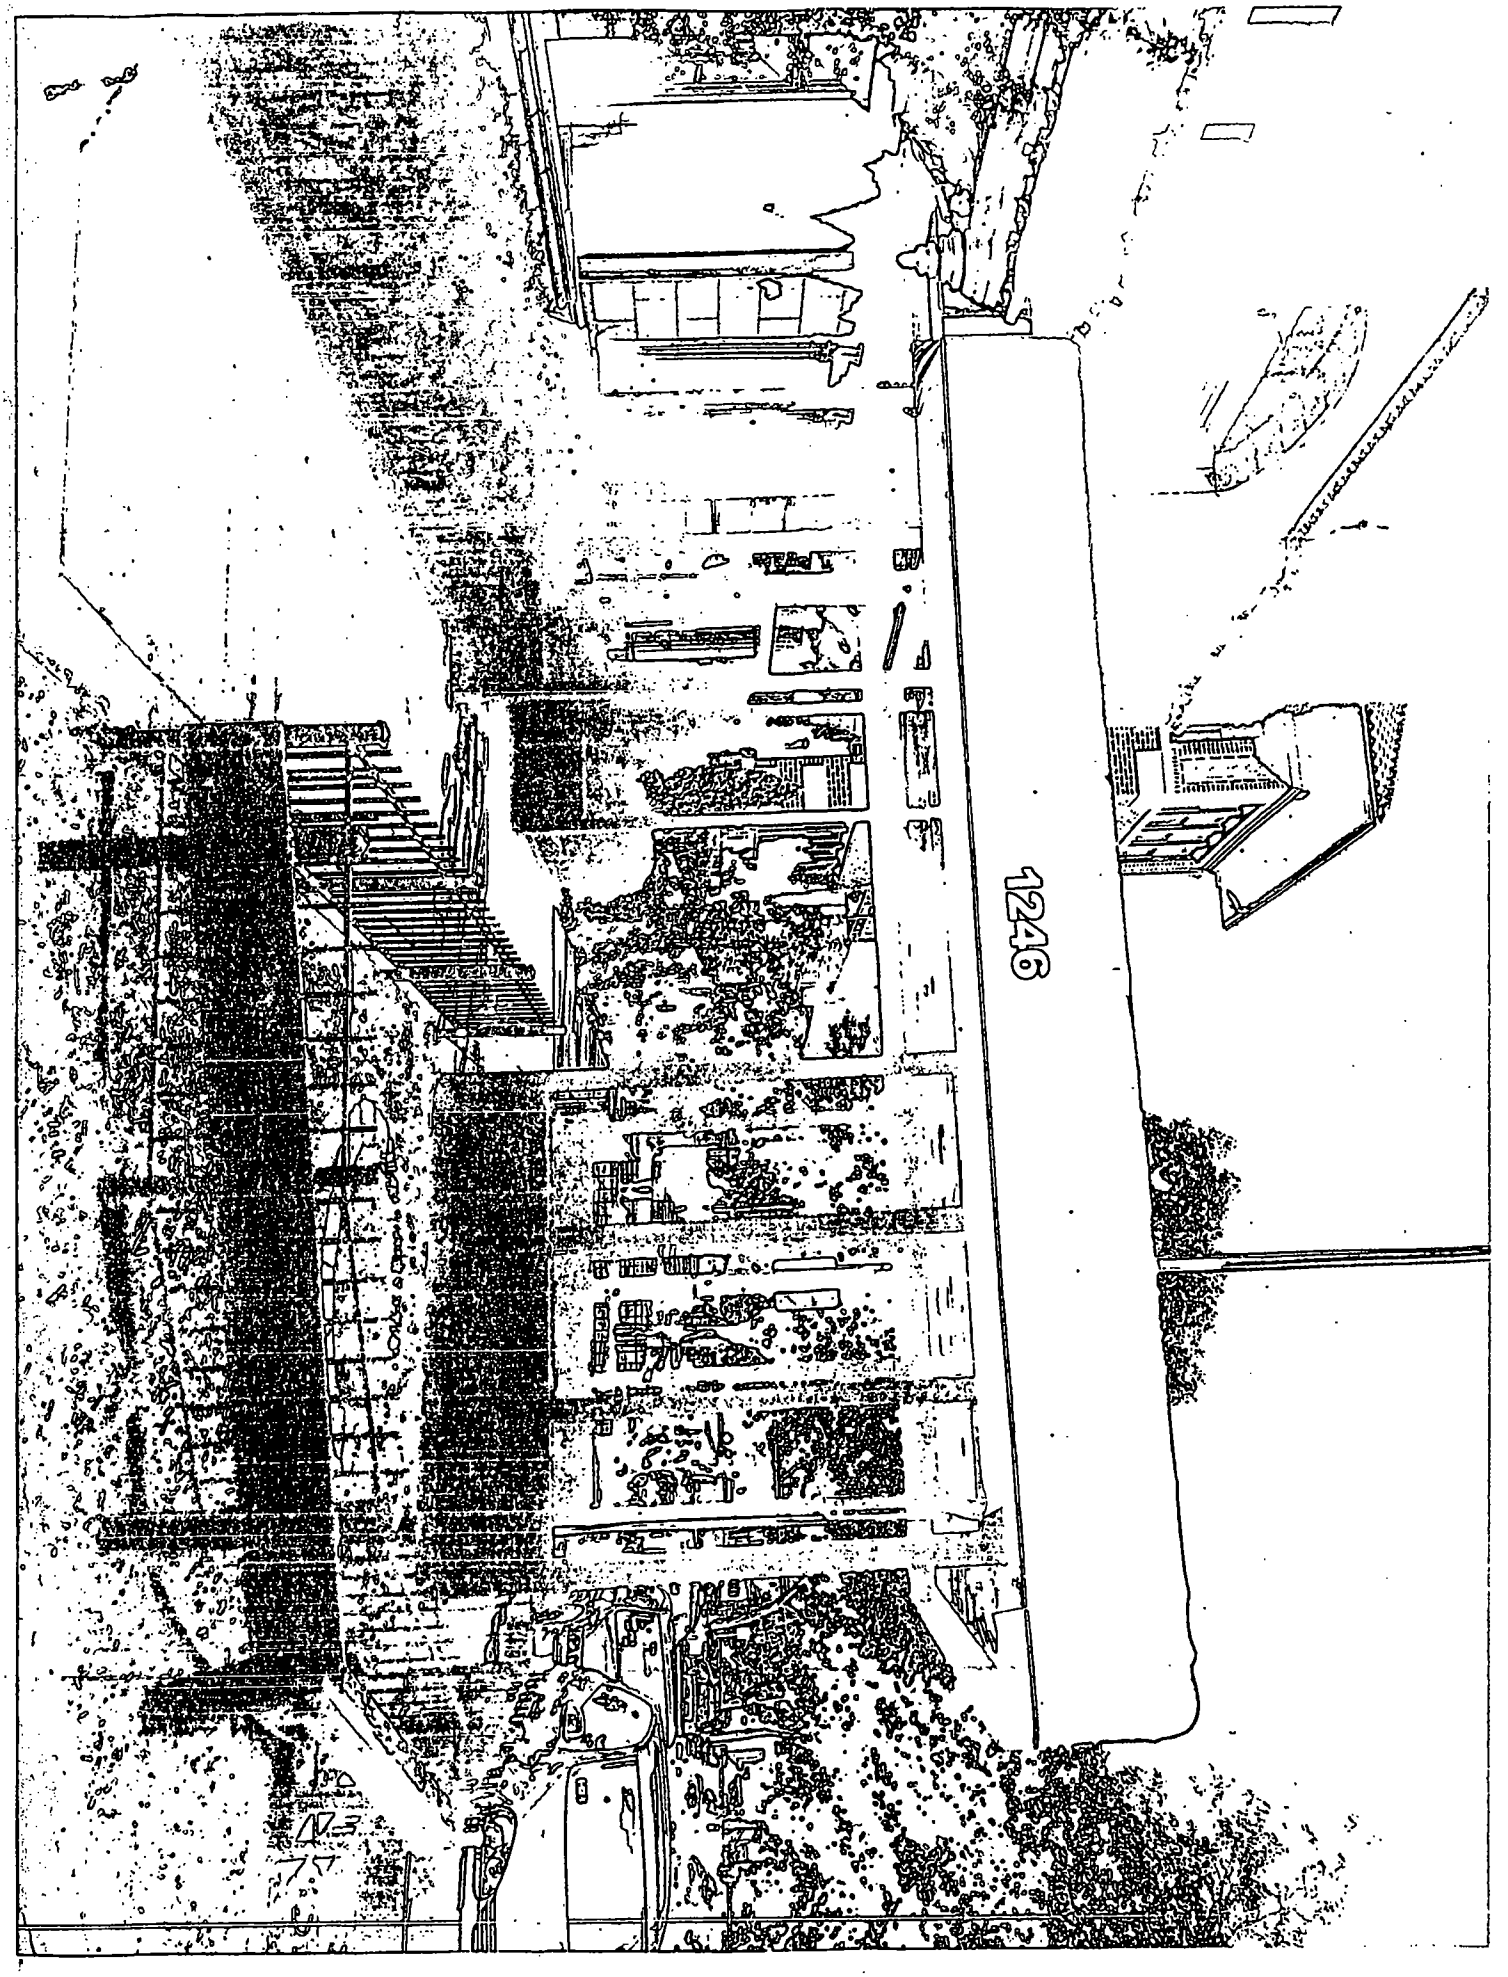
1246

Department of Business Affairs and Consumer Protection
Small Business Center- Public Way Use Unit
City Hall- 121 N. LaSalle Street Room 800 • Chicago, IL 60602
(312)-74-GOBIZ (312-744-6249) • (312) 744-1944 (TTY)
http://www.cityofchicago.org/bacp

01/15/2014

Alderman **Joe Moore**
Ward # **49**
City of Chicago
City Hall, Room **300**
121 North LaSalle Street
Chicago, Illinois 60602

Re: An ordinance to use and maintain a portion of the public right-of-way for **one (1) entrance enclosure** for **1246 W. Pratt LLC**, adjacent to the premises known as **1246 W. Pratt Blvd.**.

Dear Alderman **Joe Moore**:

The applicant referenced above has requested the use of the public right-of-way for a **entrance enclosure**. An ordinance has been prepared by the Department of Business Affairs and Consumer Protection – Small Business Center - Public Way Use Unit for presentation to the City Council. Because this request was made for properties located in your ward, as approved by you as per the attached, I respectfully request that you introduce the attached ordinance at the next City Council meeting.

If you have any questions regarding this ordinance, please contact Anthony Bertuca at (312) 744-5506.

Department of Business Affairs and Consumer Protection

City of Chicago

O2014-569

Office of the City Clerk

Document Tracking Sheet

Meeting Date:	1/15/2014
Sponsor(s):	Silverstein (50)
Type:	Ordinance
Title:	Grant(s) of privilege in public way for Adams Apple, Inc.
Committee(s) Assignment:	Committee on Transportation and Public Way

ORDINANCE
ADAMS APPLE INC
Acct. No. 28554 - 1
Permit No. 1109842

Be It Ordained by the City Council of the City of Chicago:

SECTION 1. Permission and authority are hereby given and granted to ADAMS APPLE INC, upon the terms and subject to the conditions of this ordinance to maintain and use one (1) sign(s) projecting over the public right-of-way attached to its premises known as 6229 N. California Ave..

Said sign structure(s) measures as follows; along N. California Avenue:
One (1) at four point nine two (4.92) feet in length, four point zero eight (4.08) feet in height and fourteen point three three (14.33) feet above grade level.

The location of said privilege shall be as shown on prints kept on file with the Department of Business Affairs and Consumer Protection and the Office of the City Clerk.

Said privilege shall be constructed in accordance with plans and specifications approved by the Department of Transportation (Division of Project Development) and Zoning Department - Signs.


This grant of privilege in the public way shall be subject to the provisions of Section 10-28-015 and all other required provisions of the Municipal Code of Chicago.

The grantee shall pay to the City of Chicago as compensation for the privilege #1109842 herein granted the sum of one hundred ($100.00) per annum in advance.


A 25% penalty will be added for payments received after due date.

The permit holder agrees to hold the City of Chicago harmless for any damage, relocation or replacement costs associated with damage, relocation or removal of private property caused by the City performing work in the public way.

Authority herein given and granted for a period of five (5) years from and after 10/08/2013.

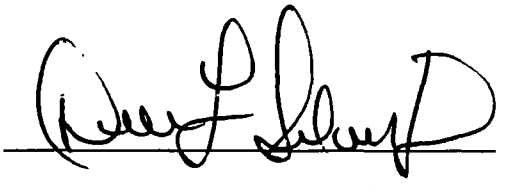Alderman 

Debra L. Silverstein 50th Ward

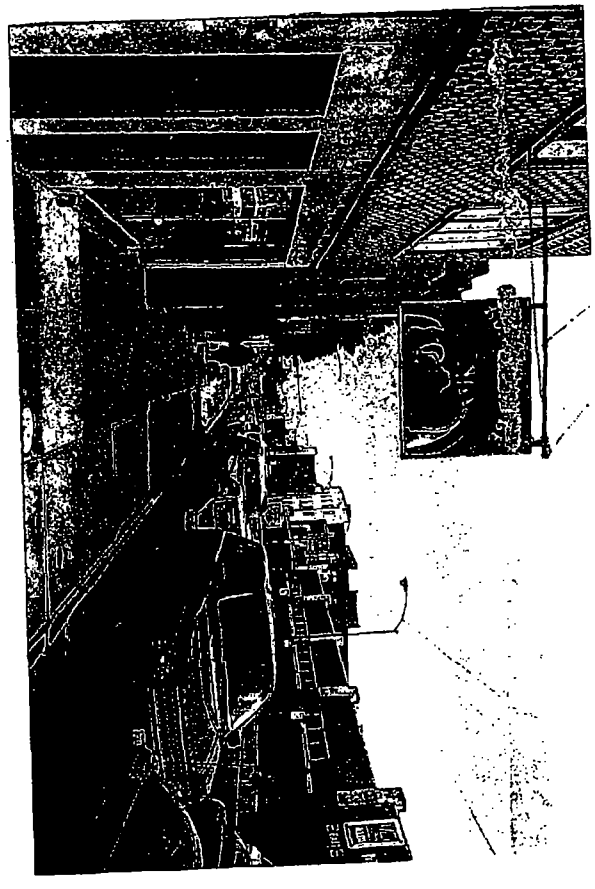

Department of Business Affairs and Consumer Protection
Small Business Center - Public Way Use Unit
City Hall - 121 N. LaSalle Street, Room 800 • Chicago, IL 60602
(312)-74-GOBIZ (312-744-6249) • (312) 744-1944 (TTY)
http://www.cityofchicago.org/bacp

01/15/2014

Alderman **Debra L. Silverstein**
Ward # **50**
City of Chicago
City Hall, Room **203**
121 North LaSalle Street
Chicago, Illinois 60602

Re: An ordinance to use and maintain a portion of the public right-of-way for **one (1) sign(s)** for **ADAMS APPLE INC**, adjacent to the premises known as **6229 N. California Ave.**.

Dear Alderman **Debra L. Silverstein**:

The applicant referenced above has requested the use of the public right-of-way for a **sign(s)**. An ordinance has been prepared by the Department of Business Affairs and Consumer Protection – Small Business Center - Public Way Use Unit for presentation to the City Council. Because this request was made for properties located in your ward, as approved by you as per the attached, I respectfully request that you introduce the attached ordinance at the next City Council meeting.

If you have any questions regarding this ordinance, please contact Anthony Bertuca at (312) 744-5506.

Department of Business Affairs and Consumer Protection

City of Chicago

Office of the City Clerk

Document Tracking Sheet

O2014-571

Meeting Date:	1/15/2014
Sponsor(s):	Silverstein (50)
Type:	Ordinance
Title:	Grant(s) of privilege in public way for Dankha's Auto Repair
Committee(s) Assignment:	Committee on Transportation and Public Way

ORDINANCE
DANKHA'S AUTO REPAIR
Acct. No. 36374 - 1
Permit No. 1109948

Be It Ordained by the City Council of the City of Chicago:

SECTION 1. Permission and authority are hereby given and granted to DANKHA'S AUTO REPAIR, upon the terms and subject to the conditions of this ordinance to maintain and use one (1) sign(s) projecting over the public right-of-way attached to its premises known as 2225 W. Devon Ave..

Said sign structure(s) measures as follows; along W. DEVON:
One (1) at five (5) feet in length, fifteen (15) feet in height and ten (10) feet above grade level.

The location of said privilege shall be as shown on prints kept on file with the Department of Business Affairs and Consumer Protection and the Office of the City Clerk.

Said privilege shall be constructed in accordance with plans and specifications approved by the Department of Transportation (Division of Project Development) and Zoning Department - Signs.

This grant of privilege in the public way shall be subject to the provisions of Section 10-28-015 and all other required provisions of the Municipal Code of Chicago.

The grantee shall pay to the City of Chicago as compensation for the privilege #1109948 herein granted the sum of three hundred ($300.00) per annum in advance.


A 25% penalty will be added for payments received after due date.

The permit holder agrees to hold the City of Chicago harmless for any damage, relocation or replacement costs associated with damage, relocation or removal of private property caused by the City performing work in the public way.

Authority herein given and granted for a period of five (5) years from and after 11/05/2013.

Alderman _____

Debra L. Silverstein 50th Ward

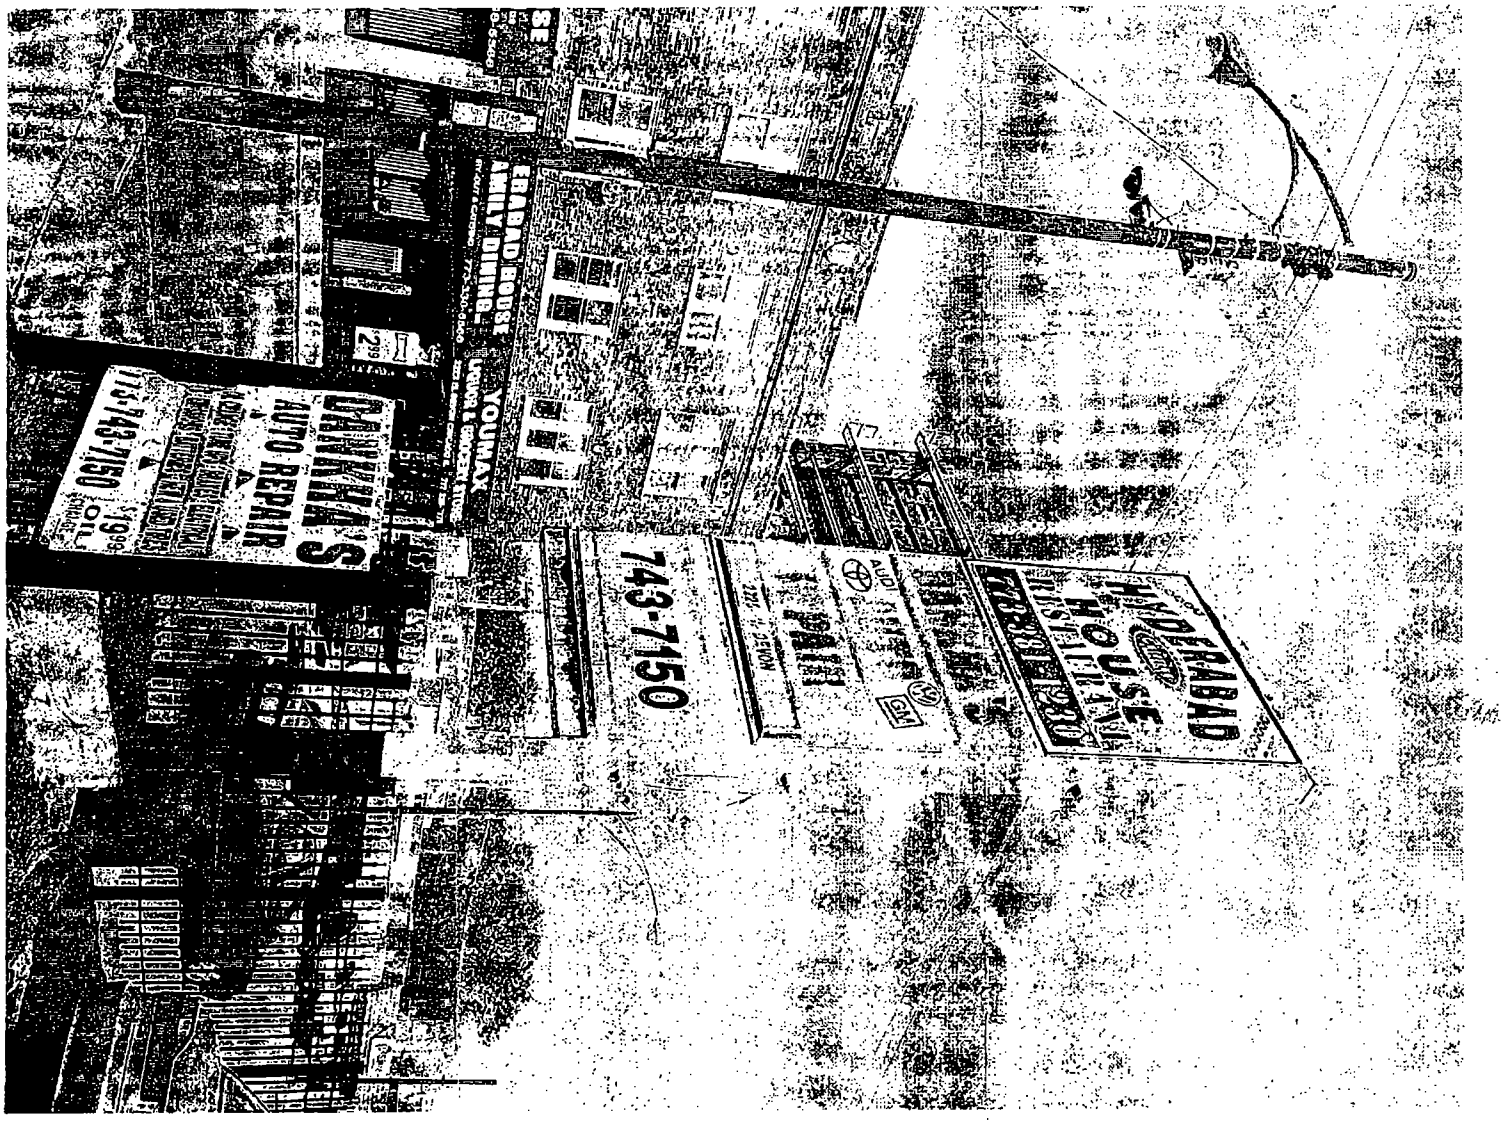
743-7150
HYDERABAD
HOUSE
RESTAURANT
PARTS
AUDI
VW
GM
DAYANA'S
AUTO REPAIR
715-749-7150
OIL
YOUNG

Department of Business Affairs and Consumer Protection
Small Business Center - Public Way Use Unit
City Hall - 121 N. LaSalle Street, Room 800 • Chicago, IL 60602
(312)-74-GOBIZ (312-744-6249) • (312) 744-1944 (TTY)
http://www.cityofchicago.org/bacp

01/15/2014

Alderman **Debra L. Silverstein**
Ward # **50**
City of Chicago
City Hall, Room **203**
121 North LaSalle Street
Chicago, Illinois 60602

Re: An ordinance to use and maintain a portion of the public right-of-way for **one (1) sign(s)** for **DANKHA'S AUTO REPAIR**, adjacent to the premises known as **2225 W. Devon Ave.**.

Dear Alderman **Debra L. Silverstein**:

The applicant referenced above has requested the use of the public right-of-way for a **sign(s)**. An ordinance has been prepared by the Department of Business Affairs and Consumer Protection – Small Business Center - Public Way Use Unit for presentation to the City Council. Because this request was made for properties located in your ward, as approved by you as per the attached, I respectfully request that you introduce the attached ordinance at the next City Council meeting.

If you have any questions regarding this ordinance, please contact Anthony Bertuca at (312) 744-5506.

Department of Business Affairs and Consumer Protection

City of Chicago

O2014-573

Office of the City Clerk

Document Tracking Sheet

Meeting Date:	1/15/2014
Sponsor(s):	Silverstein (50)
Type:	Ordinance
Title:	Grant(s) of privilege in public way for Fast Track Printing
Committee(s) Assignment:	Committee on Transportation and Public Way

ORDINANCE
FAST TRACK PRINTING
Acct. No. 59251 - 1
Permit No. 1109943

Be It Ordained by the City Council of the City of Chicago:

SECTION 1. Permission and authority are hereby given and granted to FAST TRACK PRINTING, upon the terms and subject to the conditions of this ordinance to maintain and use one (1) sign(s) projecting over the public right-of-way attached to its premises known as 2715 W. Touhy Ave..

Said sign structure(s) measures as follows; along W. Touhy Avenue:
One (1) at eight (8) feet in length, four (4) feet in height and thirteen (13) feet above grade level.

The location of said privilege shall be as shown on prints kept on file with the Department of Business Affairs and Consumer Protection and the Office of the City Clerk.

Said privilege shall be constructed in accordance with plans and specifications approved by the Department of Transportation (Division of Project Development) and Zoning Department - Signs.


This grant of privilege in the public way shall be subject to the provisions of Section 10-28-015 and all other required provisions of the Municipal Code of Chicago.

The grantee shall pay to the City of Chicago as compensation for the privilege #1109943 herein granted the sum of three hundred ($300.00) per annum in advance.


A 25% penalty will be added for payments received after due date.

The permit holder agrees to hold the City of Chicago harmless for any damage, relocation or replacement costs associated with damage, relocation or removal of private property caused by the City performing work in the public way.

Authority herein given and granted for a period of five (5) years from and after 11/19/2013.

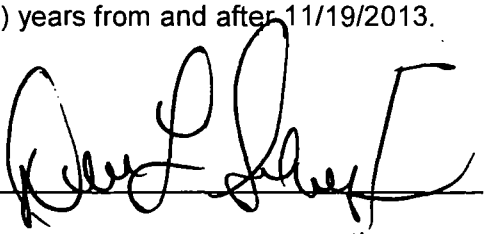Alderman 

Debra L. Silverstein 50th Ward

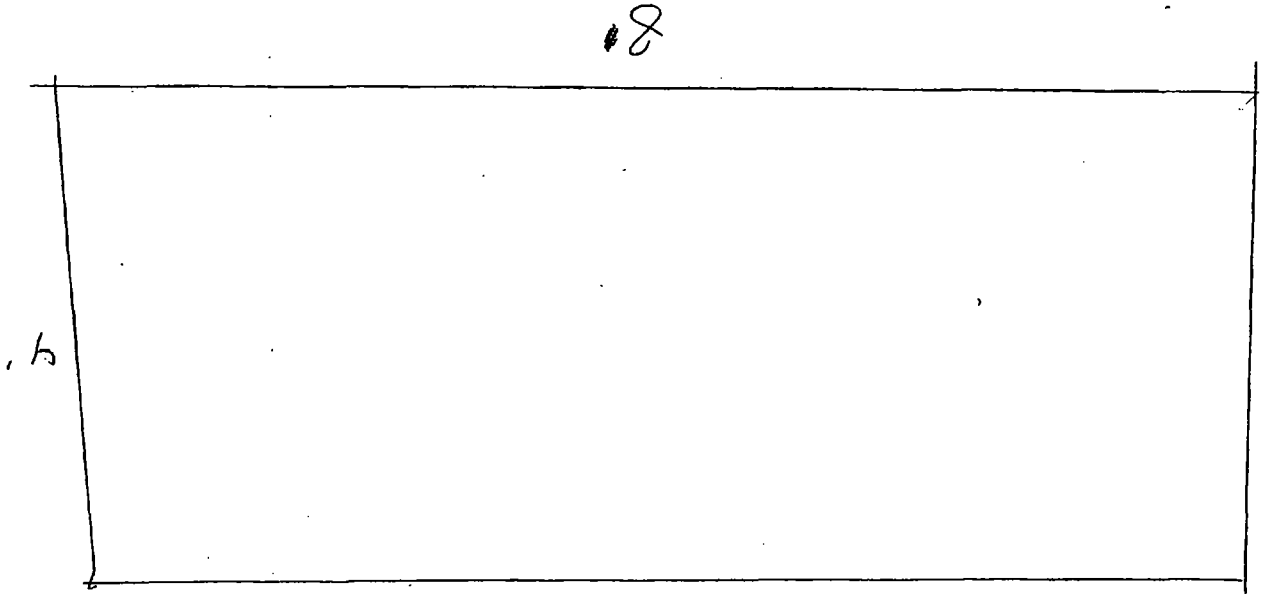

SIZE OF SIGN

4' x 8'

4 feet high
8 feet wide

Department of Business Affairs and Consumer Protection
Small Business Center - Public Way Use Unit
City Hall - 121 N. LaSalle Street, Room 800 • Chicago, IL 60602
(312)-74-GOBIZ (312-744-6249) • (312) 744-1944 (TTY)
http://www.cityofchicago.org/bacp

01/15/2014

Alderman **Debra L. Silverstein**
Ward # **50**
City of Chicago
City Hall, Room **203**
121 North LaSalle Street
Chicago, Illinois 60602

Re: An ordinance to use and maintain a portion of the public right-of-way for **one (1) sign(s)** for **FAST TRACK PRINTING**, adjacent to the premises known as **2715 W. Touhy Ave.**.

Dear Alderman **Debra L. Silverstein**:

The applicant referenced above has requested the use of the public right-of-way for a **sign(s)**. An ordinance has been prepared by the Department of Business Affairs and Consumer Protection – Small Business Center - Public Way Use Unit for presentation to the City Council. Because this request was made for properties located in your ward, as approved by you as per the attached, I respectfully request that you introduce the attached ordinance at the next City Council meeting.

If you have any questions regarding this ordinance, please contact Anthony Bertuca at (312) 744-5506.

Department of Business Affairs and Consumer Protection

City of Chicago

O2014-575

Office of the City Clerk

Document Tracking Sheet

Meeting Date:	1/15/2014
Sponsor(s):	Silverstein (50)
Type:	Ordinance
Title:	Grant(s) of privilege in public way for Fish Corner
Committee(s) Assignment:	Committee on Transportation and Public Way

ORDINANCE
FISH CORNER
Acct. No. 269693 - 2
Permit No. 1110116

Be It Ordained by the City Council of the City of Chicago:

SECTION 1. Permission and authority are hereby given and granted to FISH CORNER, upon the terms and subject to the conditions of this ordinance to maintain and use one (1) sign(s) projecting over the public right-of-way attached to its premises known as 6408 N. Campbell Ave..

Said sign structure(s) measures as follows; along N CAMPBELL AVE:
One (1) at eight (8) feet in length, four (4) feet in height and nine (9) feet above grade level.

The location of said privilege shall be as shown on prints kept on file with the Department of Business Affairs and Consumer Protection and the Office of the City Clerk.

Said privilege shall be constructed in accordance with plans and specifications approved by the Department of Transportation (Division of Project Development) and Zoning Department - Signs.

This grant of privilege in the public way shall be subject to the provisions of Section 10-28-015 and all other required provisions of the Municipal Code of Chicago.

The grantee shall pay to the City of Chicago as compensation for the privilege #1110116 herein granted the sum of three hundred ($300.00) per annum in advance.

A 25% penalty will be added for payments received after due date.


The permit holder agrees to hold the City of Chicago harmless for any damage, relocation or replacement costs associated with damage, relocation or removal of private property caused by the City performing work in the public way.


Authority herein given and granted for a period of five (5) years from and after 11/05/2013.

Alderman _____

Debra L. Silverstein 50th Ward

(Page 3 of 3)

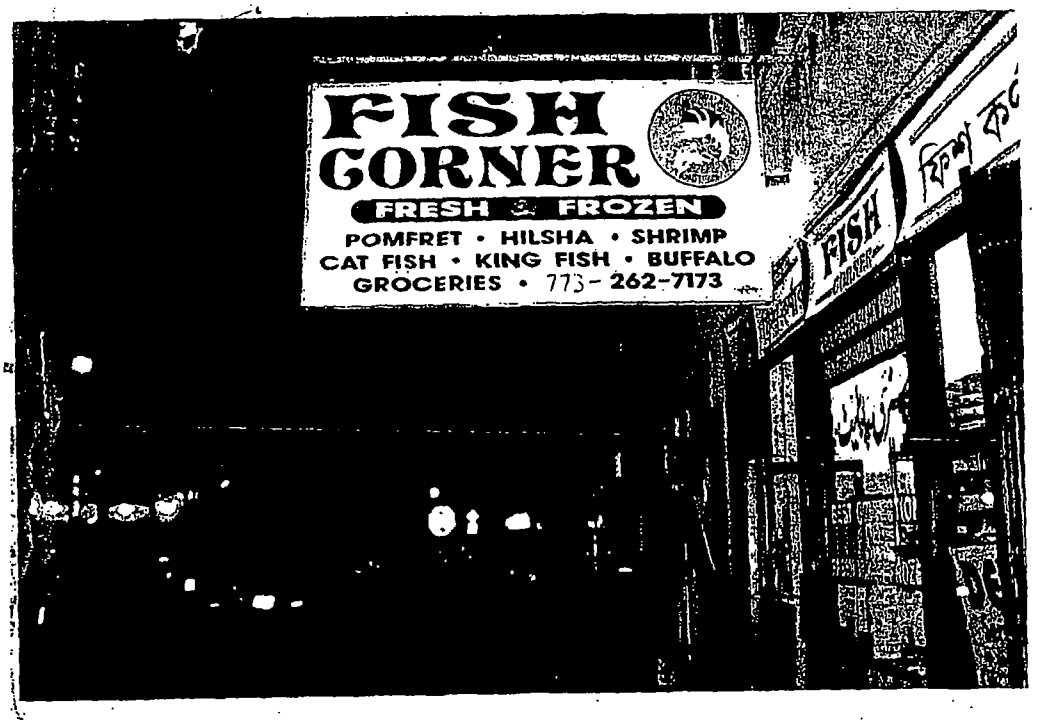
FISH
CORNER
FRESH & FROZEN
POMFRET • HILSHA • SHRIMP
CAT FISH • KING FISH • BUFFALO
GROCERIES • 773-262-7173
FISH

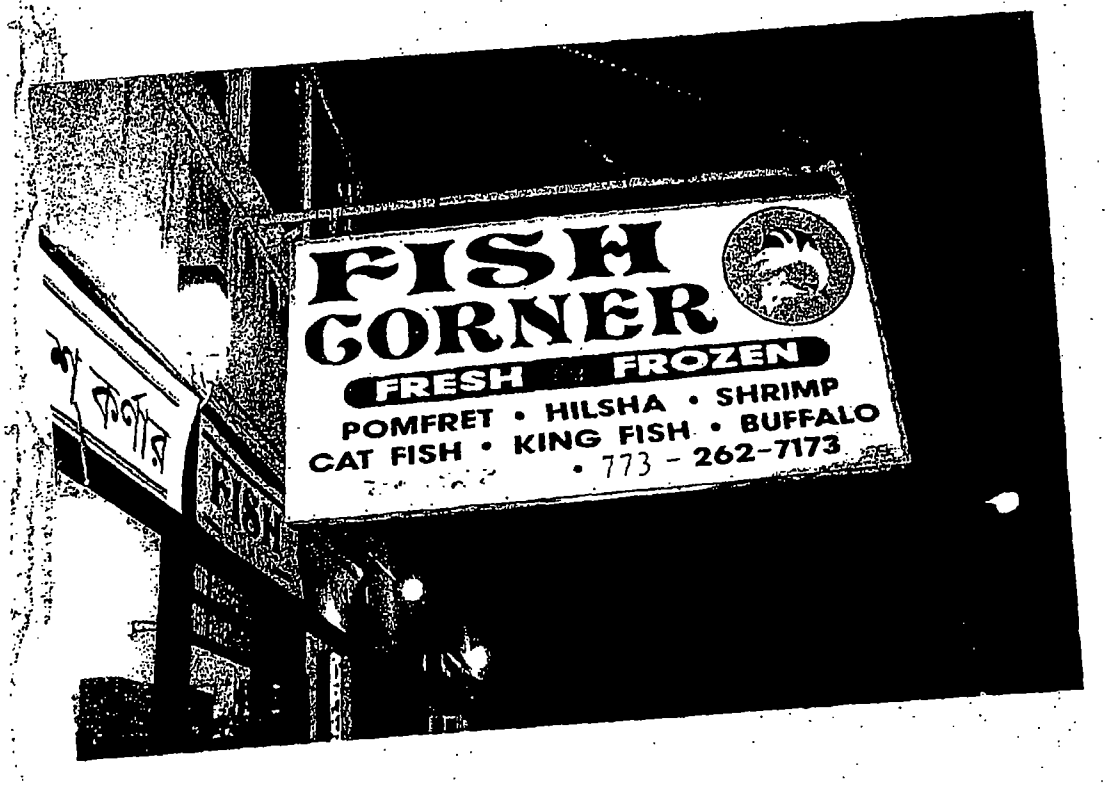
FISH
CORNER
FRESH & FROZEN
POMFRET • HILSHA • SHRIMP
CAT FISH • KING FISH • BUFFALO
• 773 - 262-7173

Department of Business Affairs and Consumer Protection
Small Business Center - Public Way Use Unit
City Hall - 121 N. LaSalle Street, Room 800 • Chicago, IL 60602
(312)-74-GOBIZ (312-744-6249) • (312) 744-1944 (TTY)
http://www.cityofchicago.org/bacp

01/15/2014

Alderman **Debra L. Silverstein**
Ward # **50**
City of Chicago
City Hall, Room **203**
121 North LaSalle Street
Chicago, Illinois 60602

Re: An ordinance to use and maintain a portion of the public right-of-way for **one (1) sign(s)** for **FISH CORNER**, adjacent to the premises known as **6408 N. Campbell Ave.**.

Dear Alderman **Debra L. Silverstein**:

The applicant referenced above has requested the use of the public right-of-way for a **sign(s)**. An ordinance has been prepared by the Department of Business Affairs and Consumer Protection – Small Business Center - Public Way Use Unit for presentation to the City Council. Because this request was made for properties located in your ward, as approved by you as per the attached, I respectfully request that you introduce the attached ordinance at the next City Council meeting.

If you have any questions regarding this ordinance, please contact Anthony Bertuca at (312) 744-5506.

Department of Business Affairs and Consumer Protection

City of Chicago

O2014-577

Office of the City Clerk

Document Tracking Sheet

Meeting Date:	1/15/2014
Sponsor(s):	Silverstein (50)
Type:	Ordinance
Title:	Grant(s) of privilege in public way for Kol Touhy
Committee(s) Assignment:	Committee on Transportation and Public Way

ORDINANCE
KOL TOUHY
Acct. No. 6158 - 3
Permit No. 1109804

Be It Ordained by the City Council of the City of Chicago:

SECTION 1. Permission and authority are hereby given and granted to KOL TOUHY, upon the terms and subject to the conditions of this ordinance to maintain and use one (1) sign(s) projecting over the public right-of-way attached to its premises known as 2923 W. Touhy Ave..

Said sign structure(s) measures as follows; along W. Touhy Avenue:
One (1) at three point eight three (3.83) feet in length, five point zero eight (5.08) feet in height and nine point seven five (9.75) feet above grade level.

The location of said privilege shall be as shown on prints kept on file with the Department of Business Affairs and Consumer Protection and the Office of the City Clerk.

Said privilege shall be constructed in accordance with plans and specifications approved by the Department of Transportation (Division of Project Development) and Zoning Department - Signs.


This grant of privilege in the public way shall be subject to the provisions of Section 10-28-015 and all other required provisions of the Municipal Code of Chicago.

The grantee shall pay to the City of Chicago as compensation for the privilege #1109804 herein granted the sum of one hundred ($100.00) per annum in advance.

A 25% penalty will be added for payments received after due date.

The permit holder agrees to hold the City of Chicago harmless for any damage, relocation or replacement costs associated with damage, relocation or removal of private property caused by the City performing work in the public way.


Authority herein given and granted for a period of five (5) years from and after 11/19/2013.

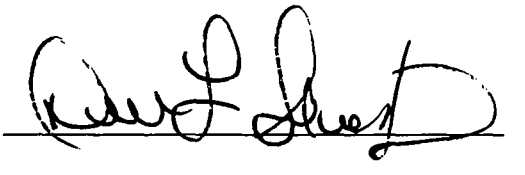Alderman 

Debra L. Silverstein 50th Ward

Kol Touhy Kosher Foods

2923 W. Touhy Ave.

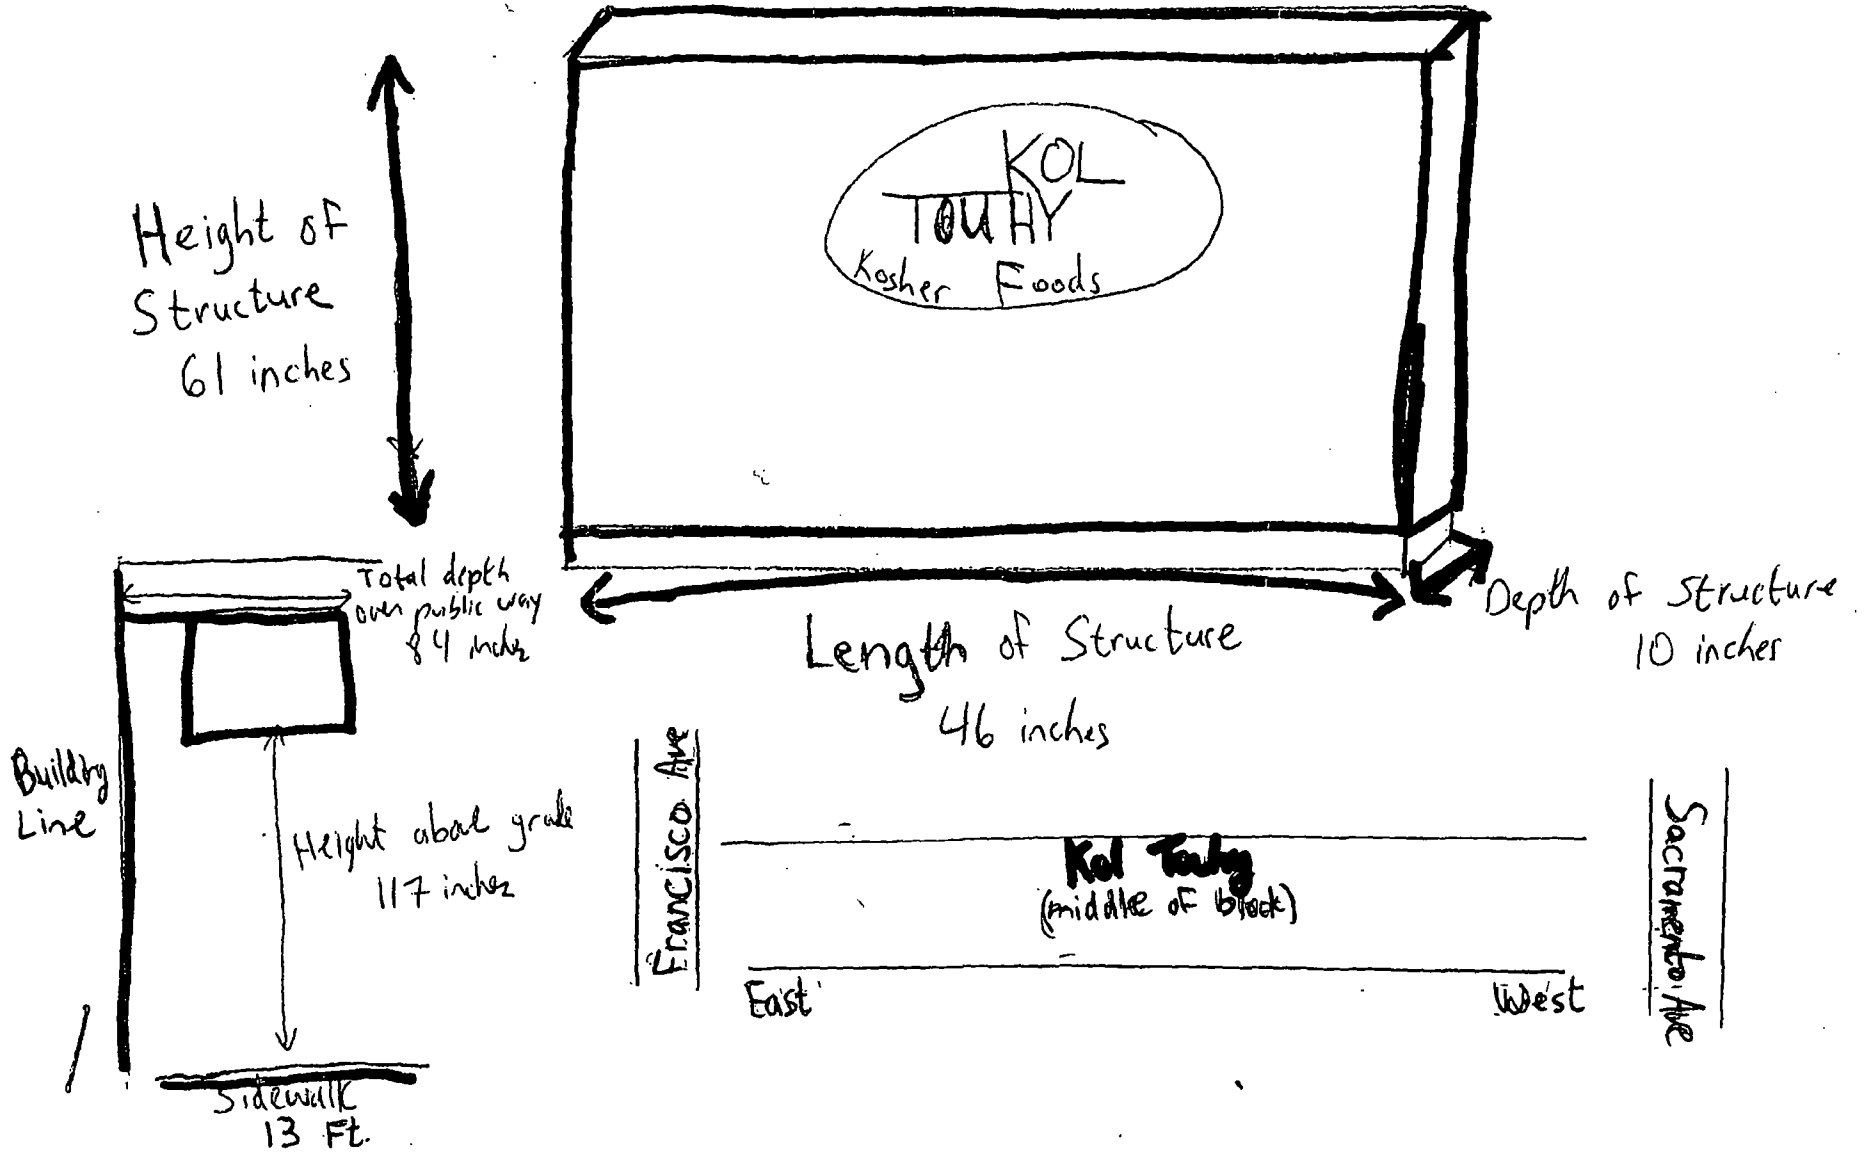

Department of Business Affairs and Consumer Protection
Small Business Center - Public Way Use Unit
City Hall - 121 N. LaSalle Street, Room 800 • Chicago, IL 60602
(312)-74-GOBIZ (312-744-6249) • (312) 744-1944 (TTY)
http://www.cityofchicago.org/baep

01/15/2014

Alderman **Debra L. Silverstein**
Ward # **50**
City of Chicago
City Hall, Room **203**
121 North LaSalle Street
Chicago, Illinois 60602

Re: An ordinance to use and maintain a portion of the public right-of-way for **one (1) sign(s)** for **KOL TOUHY**, adjacent to the premises known as **2923 W. Touhy Ave.**.

Dear Alderman **Debra L. Silverstein**:

The applicant referenced above has requested the use of the public right-of-way for a **sign(s)**. An ordinance has been prepared by the Department of Business Affairs and Consumer Protection – Small Business Center - Public Way Use Unit for presentation to the City Council. Because this request was made for properties located in your ward, as approved by you as per the attached, I respectfully request that you introduce the attached ordinance at the next City Council meeting.

If you have any questions regarding this ordinance, please contact Anthony Bertuca at (312) 744-5506.

Department of Business Affairs and Consumer Protection

City of Chicago

O2014-579

Office of the City Clerk

Document Tracking Sheet

Meeting Date:	1/15/2014
Sponsor(s):	Silverstein (50)
Type:	Ordinance
Title:	Grant(s) of privilege in public way for Petite Elite Academy, Inc.
Committee(s) Assignment:	Committee on Transportation and Public Way

ORDINANCE
PETITE ELITE ACADEMY INC.
Acct. No. 381469 - 1
Permit No. 1109560

Be It Ordained by the City Council of the City of Chicago:

SECTION 1. Permission and authority are hereby given and granted to PETITE ELITE ACADEMY INC., upon the terms and subject to the conditions of this ordinance to construct, install, maintain and use one (1) Bicycle Rack(s) on the public right-of-way adjacent to its premises known as 7008 N. Western Ave..

Said Bicycle Rack(s) at N. Western Avenue measure(s):
One (1) at seven point five (7.5) feet in length, and point five (.5) feet in width for a total of three point seven five (3.75) square feet.

The location of said privilege shall be as shown on prints kept on file with the Department of Business Affairs and Consumer Protection and the Office of the City Clerk.

Said privilege shall be constructed in accordance with plans and specifications approved by the Department of Planning and Development and Department of Transportation (Division of Project Development).

This grant of privilege in the public way shall be subject to the provisions of Section 10-28-015 and all other required provisions of the Municipal Code of Chicago.

The grantee shall pay to the City of Chicago as compensation for the privilege #1109560 herein granted the sum of zero ($.00) per annum in advance.


A 25% penalty will be added for payments received after due date.

The permit holder agrees to hold the City of Chicago harmless for any damage, relocation or replacement costs associated with damage, relocation or removal of private property caused by the City performing work in the public way.

Authority herein given and granted for a period of five (5) years from and after Date of Passage.

Alderman _____

Debra L. Silverstein 50th Ward

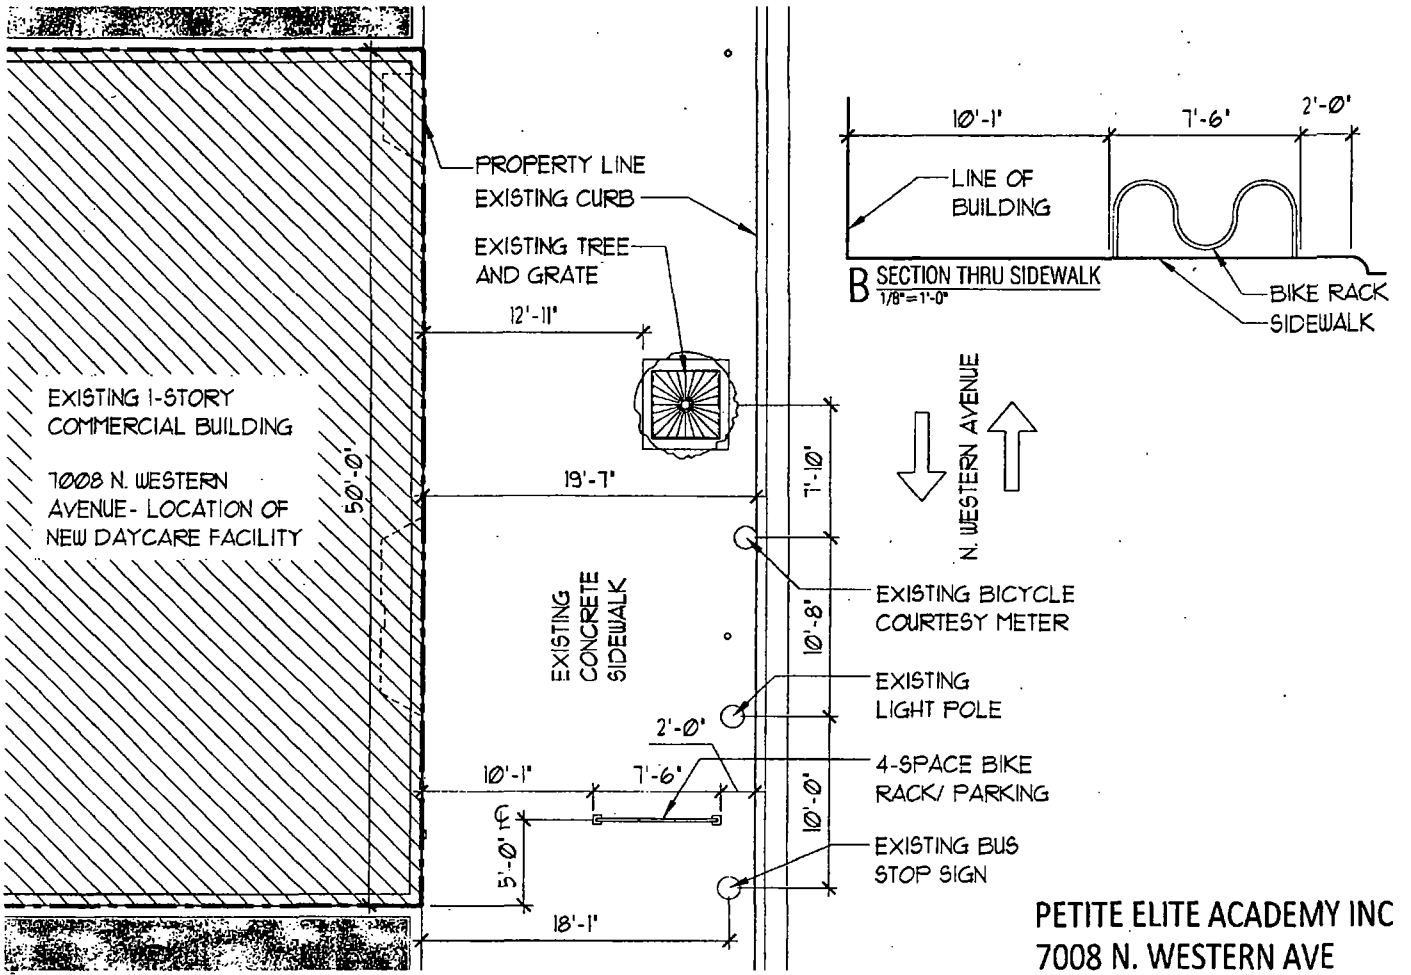

PETITE ELITE ACADEMY INC
7008 N. WESTERN AVE
CHICAGO, IL

Department of Business Affairs and Consumer Protection
Small Business Center - Public Way Use Unit
City Hall - 121 N. LaSalle Street, Room 800 • Chicago, IL 60602
(312)-74-GOBIZ (312-744-6249) • (312) 744-1944 (TTY)
http://www.cityofchicago.org/bacp

01/15/2014

Alderman **Debra L. Silverstein**
Ward # **50**
City of Chicago
City Hall, Room **203**
121 North LaSalle Street
Chicago, Illinois 60602

Re: An ordinance to use and maintain a portion of the public right-of-way for **one (1) bicycle rack(s)** for **PETITE ELITE ACADEMY INC.**, adjacent to the premises known as **7008 N. Western Ave.**.

Dear Alderman **Debra L. Silverstein**:

The applicant referenced above has requested the use of the public right-of-way for a **bicycle rack(s)**. An ordinance has been prepared by the Department of Business Affairs and Consumer Protection – Small Business Center - Public Way Use Unit for presentation to the City Council. Because this request was made for properties located in your ward, as approved by you as per the attached, I respectfully request that you introduce the attached ordinance at the next City Council meeting.

If you have any questions regarding this ordinance, please contact Anthony Bertuca at (312) 744-5506.

Department of Business Affairs and Consumer Protection

City of Chicago

O2014-583

Office of the City Clerk

Document Tracking Sheet

Meeting Date:	1/15/2014
Sponsor(s):	Silverstein (50)
Type:	Ordinance
Title:	Grant(s) of privilege in public way for Smilin' Jim's Saloon
Committee(s) Assignment:	Committee on Transportation and Public Way

ORDINANCE
SMILIN' JIM'S SALOON
Acct. No. 36105 - 1
Permit No. 1110204

Be It Ordained by the City Council of the City of Chicago:

SECTION 1. Permission and authority are hereby given and granted to SMILIN' JIM'S SALOON, upon the terms and subject to the conditions of this ordinance to maintain and use one (1) sign(s) projecting over the public right-of-way attached to its premises known as 6306 N. Western Ave..

Said sign structure(s) measures as follows; along N. Western Avenue:
One (1) at four point zero eight (4.08) feet in length, five point zero eight (5.08) feet in height and nine point three three (9.33) feet above grade level.

The location of said privilege shall be as shown on prints kept on file with the Department of Business Affairs and Consumer Protection and the Office of the City Clerk.

Said privilege shall be constructed in accordance with plans and specifications approved by the Department of Transportation (Division of Project Development) and Zoning Department - Signs.

This grant of privilege in the public way shall be subject to the provisions of Section 10-28-015 and all other required provisions of the Municipal Code of Chicago.

The grantee shall pay to the City of Chicago as compensation for the privilege #1110204 herein granted the sum of one hundred ($100.00) per annum in advance.

A 25% penalty will be added for payments received after due date.

The permit holder agrees to hold the City of Chicago harmless for any damage, relocation or replacement costs associated with damage, relocation or removal of private property caused by the City performing work in the public way.

Authority herein given and granted for a period of five (5) years from and after 11/05/2013.

Alderman _____

Debra L. Silverstein 50th Ward

Smilin' Jim's
Saloon
DAILY SPECIALS
J&K FOOD & LIQUORS

Department of Business Affairs and Consumer Protection
Small Business Center - Public Way Use Unit
City Hall - 121 N. LaSalle Street, Room 800 • Chicago, IL 60602
(312)-74-GOBIZ (312-744-6249) • (312) 744-1944 (TTY)
http://www.cityofchicago.org/bacp

01/15/2014

Alderman **Debra L. Silverstein**
Ward # **50**
City of Chicago
City Hall, Room **203**
121 North LaSalle Street
Chicago, Illinois 60602

Re: An ordinance to use and maintain a portion of the public right-of-way for **one (1) sign(s)** for **SMILIN' JIM'S SALOON**, adjacent to the premises known as **6306 N. Western Ave.**.

Dear Alderman **Debra L. Silverstein**:

The applicant referenced above has requested the use of the public right-of-way for a **sign(s)**. An ordinance has been prepared by the Department of Business Affairs and Consumer Protection – Small Business Center - Public Way Use Unit for presentation to the City Council. Because this request was made for properties located in your ward, as approved by you as per the attached, I respectfully request that you introduce the attached ordinance at the next City Council meeting.

If you have any questions regarding this ordinance, please contact Anthony Bertuca at (312) 744-5506.

Department of Business Affairs and Consumer Protection

City of Chicago

Office of the City Clerk

Document Tracking Sheet

O2014-586

Meeting Date:	1/15/2014
Sponsor(s):	Silverstein (50)
Type:	Ordinance
Title:	Grant(s) of privilege in public way for State Farm-Neal Gallo Agency
Committee(s) Assignment:	Committee on Transportation and Public Way

ORDINANCE
STATE FARM - NEAL GALLO AGENCY
Acct. No. 336230 - 1
Permit No. 1109968

Be It Ordained by the City Council of the City of Chicago:

SECTION 1. Permission and authority are hereby given and granted to STATE FARM - NEAL GALLO AGENCY, upon the terms and subject to the conditions of this ordinance to maintain and use one (1) sign(s) projecting over the public right-of-way attached to its premises known as 6666 N. Western Ave..

Said sign structure(s) measures as follows; along N. Western Avenue:
One (1) at four (4) feet in length, six (6) feet in height and ten point four two (10.42) feet above grade level.

The location of said privilege shall be as shown on prints kept on file with the Department of Business Affairs and Consumer Protection and the Office of the City Clerk.

Said privilege shall be constructed in accordance with plans and specifications approved by the Department of Transportation (Division of Project Development) and Zoning Department - Signs.

This grant of privilege in the public way shall be subject to the provisions of Section 10-28-015 and all other required provisions of the Municipal Code of Chicago.

The grantee shall pay to the City of Chicago as compensation for the privilege #1109968 herein granted the sum of one hundred ($100.00) per annum in advance.


A 25% penalty will be added for payments received after due date.

The permit holder agrees to hold the City of Chicago harmless for any damage, relocation or replacement costs associated with damage, relocation or removal of private property caused by the City performing work in the public way.

Authority herein given and granted for a period of five (5) years from and after 11/19/2013.

Alderman _____

Debra L. Silverstein 50th Ward

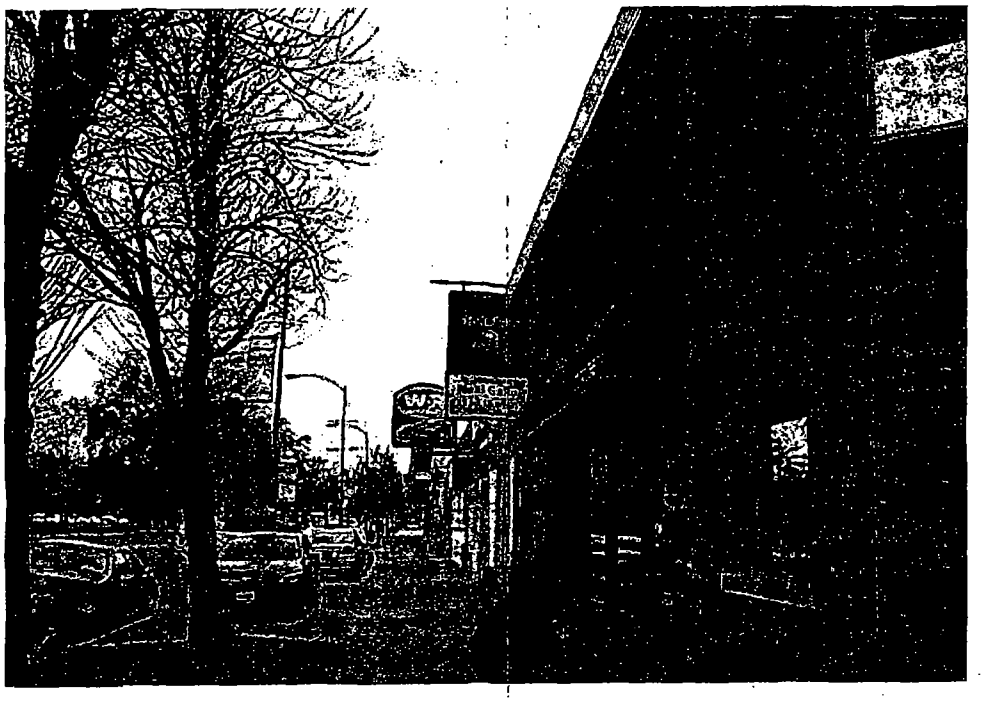

Department of Business Affairs and Consumer Protection
Small Business Center - Public Way Use Unit
City Hall - 121 N. LaSalle Street, Room 800 • Chicago, IL 60602
(312)-74-GOBIZ (312-744-6249) • (312) 744-1944 (TTY)
http://www.cityofchicago.org/bacp

01/15/2014

Alderman **Debra L. Silverstein**
Ward # **50**
City of Chicago
City Hall, Room **203**
121 North LaSalle Street
Chicago, Illinois 60602

Re: An ordinance to use and maintain a portion of the public right-of-way for **one (1) sign(s)** for **STATE FARM - NEAL GALLO AGENCY**, adjacent to the premises known as **6666 N. Western Ave.**.

Dear Alderman **Debra L. Silverstein**:

The applicant referenced above has requested the use of the public right-of-way for a **sign(s)**. An ordinance has been prepared by the Department of Business Affairs and Consumer Protection – Small Business Center - Public Way Use Unit for presentation to the City Council. Because this request was made for properties located in your ward, as approved by you as per the attached, I respectfully request that you introduce the attached ordinance at the next City Council meeting.

If you have any questions regarding this ordinance, please contact Anthony Bertuca at (312) 744-5506.

Department of Business Affairs and Consumer Protection

City of Chicago

O2014-253

Office of the City Clerk

Document Tracking Sheet

Meeting Date:	1/15/2014
Sponsor(s):	Burns (4)
Type:	Ordinance
Title:	Amendment of grant(s) of privilege in public way to Silliman Group LLC - Permit No. 1108561
Committee(s) Assignment:	Committee on Transportation and Public Way

ORDINANCE AMENDMENT
Acct. No. 340636 - 2
Permit No. 1108561

BE IT ORDAINED BY THE CITY COUNCIL OF THE CITY OF CHICAGO:

Section 1:

The ordinance passed by the City Council of the City of Chicago for **Silliman Group, LLC** on **11/13/2013**, and printed upon page **65573** of the Journal of Proceedings of the City of Chicago is here by Amended by deleting the words

"1501-1521 E. Hyde Park Blvd"

and inserting in their place the words

"5105 South Harper Avenue"

Section 2:

This ordinance Amendment shall be in effect upon its passage.

ALDERMAN: William D. Burns 4 1/15/2014

William D. Burns **Ward: 04** **Date:**

Department of Business Affairs and Consumer Protection
Small Business Center - Public Way Use Unit
City Hall - 121 N. LaSalle Street, Room 800 • Chicago, IL 60602
(312)-74-GOBIZ (312-744-6249) • (312) 744-1944 (TTY)
http://www.cityofchicago.org/bacp

01/15/2014

Alderman **William D. Burns**
Ward # **04**
City of Chicago
City Hall, Room **300**
121 North LaSalle Street
Chicago, Illinois 60602

Re: An amended ordinance to use and maintain a portion of the public right-of-way for **two (2) sheeting(s)** for **Silliman Group, LLC**, adjacent to the premises known as **5105 S. Harper Blvd.**.

Dear Alderman **William D. Burns**:

The applicant referenced above has requested the use of the public right-of-way for **sheeting(s)**. An ordinance has been prepared by the Department of Business Affairs and Consumer Protection – Small Business Center - Public Way Use Unit for presentation to the City Council. Because this request was made for properties located in your ward, as approved by you as per the attached, I respectfully request that you introduce the attached ordinance at the next City Council meeting.

If you have any questions regarding this ordinance, please contact Anthony Bertuca at (312) 744-5506.

Department of Business Affairs and Consumer Protection

City of Chicago

O2014-256

Office of the City Clerk

Document Tracking Sheet

Meeting Date:	1/15/2014
Sponsor(s):	Burns (4)
Type:	Ordinance
Title:	Amendment of grant(s) of privilege in public way to Silliman Group LLC - Permit No. 1108562
Committee(s) Assignment:	Committee on Transportation and Public Way

ORDINANCE AMENDMENT
Acct. No. 340636 - 2
Permit No. 1108562

BE IT ORDAINED BY THE CITY COUNCIL OF THE CITY OF CHICAGO:

Section 1:

The ordinance passed by the City Council of the City of Chicago for **Silliman Group, LLC** on **11/13/2013**, and printed upon page **65574** of the Journal of Proceedings of the City of Chicago is here by Amended by deleting the words

"1501-1521 E. Hyde Park Blvd"

and inserting in their place the words

"5105 South Harper Avenue"

Section 2:

This ordinance Amendment shall be in effect upon its passage.

ALDERMAN: William D. Burns 4 1/15/2014

William D. Burns **Ward: 04** **Date:**

Department of Business Affairs and Consumer Protection
Small Business Center - Public Way Use Unit
City Hall - 121 N. LaSalle Street, Room 800 • Chicago, IL 60602
(312)-74-GOBIZ (312-744-6249) • (312) 744-1944 (TTY)
http://www.cityofchicago.org/bacp

01/15/2014

Alderman **William D. Burns**
Ward # **04**
City of Chicago
City Hall, Room **300**
121 North LaSalle Street
Chicago, Illinois 60602

Re: An amended ordinance to use and maintain a portion of the public right-of-way for **seventy-eight (78) tieback system(s)** for **Silliman Group, LLC**, adjacent to the premises known as **5105 S. Harper Blvd.**.

Dear Alderman **William D. Burns**:

The applicant referenced above has requested the use of the public right-of-way for **tieback system(s)**. An ordinance has been prepared by the Department of Business Affairs and Consumer Protection – Small Business Center - Public Way Use Unit for presentation to the City Council. Because this request was made for properties located in your ward, as approved by you as per the attached, I respectfully request that you introduce the attached ordinance at the next City Council meeting.

If you have any questions regarding this ordinance, please contact Anthony Bertuca at (312) 744-5506.

Department of Business Affairs and Consumer Protection

City of Chicago

O2014-274

Office of the City Clerk

Document Tracking Sheet

Meeting Date:	1/15/2014
Sponsor(s):	Burns (4)
Type:	Ordinance
Title:	Amendment of grant(s) of privilege in public way to Silliman Group, Inc. - Permit No. 1108569
Committee(s) Assignment:	Committee on Transportation and Public Way

ORDINANCE AMENDMENT
Acct. No. 340636 - 3
Permit No. 1108569

BE IT ORDAINED BY THE CITY COUNCIL OF THE CITY OF CHICAGO:

Section 1:

The ordinance passed by the City Council of the City of Chicago for **SILLIMAN GROUP, INC** on **11/13/2013**, and printed upon page **65572** of the Journal of Proceedings of the City of Chicago is here by Amended by deleting the words

"5105 S. Hyde Park Blvd"

and inserting in their place the words

"1525 East Hyde Park Blvd"

Section 2:

This ordinance Amendment shall be in effect upon its passage.

ALDERMAN: William D. Burns 4 1/15/2014

William D. Burns **Ward: 04** **Date:**

Department of Business Affairs and Consumer Protection
Small Business Center - Public Way Use Unit
City Hall - 121 N. LaSalle Street, Room 800 • Chicago, IL 60602
(312)-74-GOBIZ (312-744-6249) • (312) 744-1944 (TTY)
http://www.cityofchicago.org/bacp

01/15/2014

Alderman **William D. Burns**
Ward # **04**
City of Chicago
City Hall, Room **300**
121 North LaSalle Street
Chicago, Illinois 60602

Re: An amended ordinance to use and maintain a portion of the public right-of-way for **eight (8) tree grates(s)** for **SILLIMAN GROUP, INC**, adjacent to the premises known as **1525 E. Hyde Park Blvd.**.

Dear Alderman **William D. Burns**:

The applicant referenced above has requested the use of the public right-of-way for **tree grates(s)**. An ordinance has been prepared by the Department of Business Affairs and Consumer Protection – Small Business Center - Public Way Use Unit for presentation to the City Council. Because this request was made for properties located in your ward, as approved by you as per the attached, I respectfully request that you introduce the attached ordinance at the next City Council meeting.

If you have any questions regarding this ordinance, please contact Anthony Bertuca at (312) 744-5506.

Department of Business Affairs and Consumer Protection

City of Chicago

O2014-283

Office of the City Clerk

Document Tracking Sheet

Meeting Date:	1/15/2014
Sponsor(s):	Burns (4)
Type:	Ordinance
Title:	Amendment of grant(s) of privilege in public way to Silliman Group, Inc. - Permit No. 1108570
Committee(s) Assignment:	Committee on Transportation and Public Way

ORDINANCE AMENDMENT
Acct. No. 340636 - 3
Permit No. 1108570

BE IT ORDAINED BY THE CITY COUNCIL OF THE CITY OF CHICAGO:

Section 1:

The ordinance passed by the City Council of the City of Chicago for **SILLIMAN GROUP, INC** on **11/13/2013**, and printed upon page **65571** of the Journal of Proceedings of the City of Chicago is here by Amended by deleting the words

"5105 S. Hyde Park Blvd"

and inserting in their place the words

"1525 East Hyde Park Blvd"

Section 2:

This ordinance Amendment shall be in effect upon its passage.

ALDERMAN: William D. Burns 1/15/2014

William D. Burns **Ward: 04** **Date:**

Department of Business Affairs and Consumer Protection
Small Business Center - Public Way Use Unit
City Hall - 121 N. LaSalle Street, Room 800 • Chicago, IL 60602
(312)-74-GOBIZ (312-744-6249) • (312) 744-1944 (TTY)
http://www.cityofchicago.org/bacp

01/15/2014

Alderman **William D. Burns**
Ward # **04**
City of Chicago
City Hall, Room **300**
121 North LaSalle Street
Chicago, Illinois 60602

Re: An amended ordinance to use and maintain a portion of the public right-of-way for **eight (8) planter(s)** for **SILLIMAN GROUP, INC**, adjacent to the premises known as **1525 E. Hyde Park Blvd.**.

Dear Alderman **William D. Burns**:

The applicant referenced above has requested the use of the public right-of-way for **planter(s)**. An ordinance has been prepared by the Department of Business Affairs and Consumer Protection – Small Business Center - Public Way Use Unit for presentation to the City Council. Because this request was made for properties located in your ward, as approved by you as per the attached, I respectfully request that you introduce the attached ordinance at the next City Council meeting.

If you have any questions regarding this ordinance, please contact Anthony Bertuca at (312) 744-5506.

Department of Business Affairs and Consumer Protection

This record is currently unavailable.

City of Chicago

O2014-216

Office of the City Clerk

Document Tracking Sheet

Meeting Date:	1/15/2014
Sponsor(s):	Waguespack (32)
Type:	Ordinance
Title:	Amendment of grant(s) of privilege in public way to 2102 N Hoyne LLC
Committee(s) Assignment:	Committee on Transportation and Public Way

ORDINANCE AMENDMENT
Acct. No. 325627 - 1
Permit No. 1105998

BE IT ORDAINED BY THE CITY COUNCIL OF THE CITY OF CHICAGO:

Section 1:

The ordinance passed by the City Council of the City of Chicago for **2102 N HOYNE LLC** on **06/26/2013**, and printed upon page **56790** of the Journal of Proceedings of the City of Chicago is here by Amended by deleting the words

"the sum of eight hundred ($800.00) per annum in advance."

and inserting in their place the words

"the sum of zero dollars per annum. Building constructed/built before 1922."

Section 2:

This ordinance Amendment shall be in effect upon its passage.

ALDERMAN: Scott Waguespack 1-15-14

Scott Waguespack **Ward: 32** **Date:**

Department of Business Affairs and Consumer Protection
Business Assistance Center - Public Way Use Unit
City Hall - 121 N. LaSalle Street, Room 800 • Chicago, IL 60602
(312)-74-GOBIZ (312-744-6249) • (312) 744-1944 (TTY)
http://www.cityofchicago.org/bacp

01/15/2014

Alderman **Scott Waguespack**
Ward # **32**
City of Chicago
City Hall, Room **300**
121 North LaSalle Street
Chicago, Illinois 60602

Re: An amended ordinance to use and maintain a portion of the public right-of-way for **two (2) step(s)** for **2102 N HOYNE LLC**, adjacent to the premises known as **2102 N. Hoyne Ave.**.

Dear Alderman **Scott Waguespack**:

The applicant referenced above has requested the use of the public right-of-way for **step(s)**. An ordinance has been prepared by the Department of Business Affairs and Consumer Protection – Business Assistance Center - Public Way Use Unit for presentation to the City Council. Because this request was made for properties located in your ward, as approved by you as per the attached, I respectfully request that you introduce the attached ordinance at the next City Council meeting.

If you have any questions regarding this ordinance, please contact Anthony Bertuca at (312) 744-5506.

Department of Business Affairs and Consumer Protection

City of Chicago

O2014-219

Office of the City Clerk

Document Tracking Sheet

Meeting Date:	1/15/2014
Sponsor(s):	Reilly (42)
Type:	Ordinance
Title:	Amendment of grant(s) of privilege in public way to Northwestern Memorial Hospital
Committee(s) Assignment:	Committee on Transportation and Public Way

ORDINANCE AMENDMENT
Acct. No. 69273 - 14
Permit No. 1099299

BE IT ORDAINED BY THE CITY COUNCIL OF THE CITY OF CHICAGO:

Section 1:

The ordinance passed by the City Council of the City of Chicago for **NORTHWESTERN MEMORIAL HOSPITAL** on **05/09/2012**, and printed upon page **26880** of the Journal of Proceedings of the City of Chicago is here by Amended by deleting the words

"nine (9) Planter(s)

Said Planter(s) at 250-252 E. Ontario measure(s):
One (1) at thirteen point four one (13.41) feet in length, and six (6) feet in width for a total of eighty point four six (80.46) square feet."

and inserting in their place the words

"eight (8) Planter(s)"

Section 2:

This ordinance Amendment shall be in effect upon its passage.

ALDERMAN: _____

Brendan Reilly **Ward: 42** **Date:**

City of Chicago

O2014-220

Office of the City Clerk

Document Tracking Sheet

Meeting Date:	1/15/2014
Sponsor(s):	Smith (43)
Type:	Ordinance
Title:	Amendment of grant(s) of privilege in public way to Bank Financial
Committee(s) Assignment:	Committee on Transportation and Public Way

ORDINANCE AMENDMENT
Acct. No. 85737 - 3
Permit No. 1107623

BE IT ORDAINED BY THE CITY COUNCIL OF THE CITY OF CHICAGO:

Section 1:

The ordinance passed by the City Council of the City of Chicago for **BANK FINANCIAL** on **10/16/2013**, and printed upon page **61945** of the Journal of Proceedings of the City of Chicago is here by Amended by deleting the words


"Authority herein given and granted for a period of five (5) years from and after Date of Passage."

and inserting in their place the words

"Authority herein given and granted for a period of five (5) years from and after June 11, 2013."

Section 2:

This ordinance Amendment shall be in effect upon its passage.

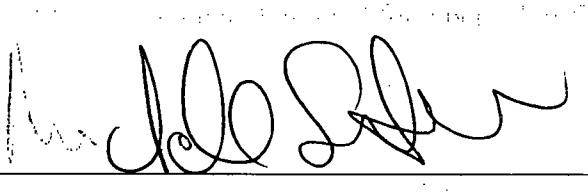ALDERMAN:  1/15/14

Michele Smith **Ward: 43** **Date:**

City of Chicago

O2014-221

Office of the City Clerk

Document Tracking Sheet

Meeting Date:	1/15/2014
Sponsor(s):	Smith (43)
Type:	Ordinance
Title:	Amendment of grant(s) of privilege in public way to Flanagan Residence
Committee(s) Assignment:	Committee on Transportation and Public Way

ORDINANCE AMENDMENT
Acct. No. 373169 - 1
Permit No. 1101891

BE IT ORDAINED BY THE CITY COUNCIL OF THE CITY OF CHICAGO:


Section 1:

The ordinance passed by the City Council of the City of Chicago for **FLANAGAN RESIDENCE** on **07/25/2012**, and printed upon page **31460** of the Journal of Proceedings of the City of Chicago is here by Amended by deleting the words "The grantee shall pay to the City of Chicago as compensation for the privilege #1101891 herein granted the sum of one hundred fifty ($150.00) per annum in advance."

and inserting in their place the words "The grantee shall pay to the City of Chicago as compensation for the privilege #1101891 herein granted the sum of zero ($0.00) per annum in advance."

Section 2:

This ordinance Amendment shall be in effect upon its passage.

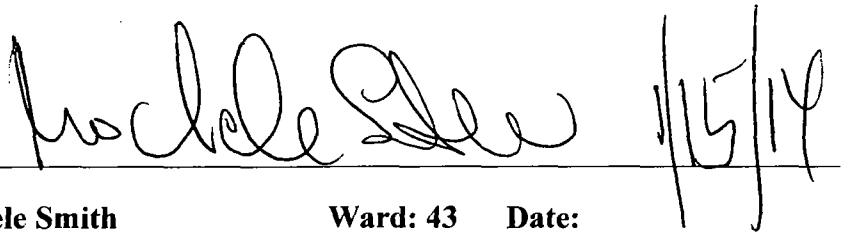ALDERMAN:  1/15/14

Michele Smith **Ward: 43** **Date:**

City of Chicago

O2014-234

Office of the City Clerk

Document Tracking Sheet

Meeting Date:	1/15/2014
Sponsor(s):	Silverstein (50)
Type:	Ordinance
Title:	Amendment of grant(s) of privilege in public way to Bais Yaakov School
Committee(s) Assignment:	Committee on Transportation and Public Way

ORDINANCE AMENDMENT
Acct. No. 30746 - 1
Permit No. 1108128

BE IT ORDAINED BY THE CITY COUNCIL OF THE CITY OF CHICAGO:

Section 1:

The ordinance passed by the City Council of the City of Chicago for **BAIS YAAKOV SCHOOL** on **10/16/2013**, and printed upon page **61942** of the Journal of Proceedings of the City of Chicago is here by Amended by deleting the words

"three (3) Caisson(s) under the public right-of-way adjacent to its premises known as 6110 N. California Ave.."

and inserting in their place the words

"three (3) Caissons under the public right-of-way adjacent to its premises known as 2754 West Rosemont Avenue."

Section 2:

This ordinance Amendment shall be in effect upon its passage.

ALDERMAN: _____ 1/15/14

Debra L. Silverstein **Ward: 50** **Date:**

City of Chicago

O2014-80

Office of the City Clerk

Document Tracking Sheet

Meeting Date:	1/15/2014
Sponsor(s):	O'Shea (19)
Type:	Ordinance
Title:	Honorary street designation as "Dr. Dolehide Drive"
Committee(s) Assignment:	Committee on Transportation and Public Way

January 15, 2014
City Council Meeting

BE IT ORDAINED BY THE CITY COUNCIL OF THE CITY OF CHICAGO

SECTION 1: Pursuant to an ordinance heretofore passed by the City Council which allows erection of honorary street-name signs, the Commissioner of Transportation shall take the necessary action for standardization of the northwest corner of 113th Street and Western (pointing east/west) and the standardization of the northwest corner of Western and 113th Street as "Dr. Dolehide Drive".

SECTION 2: This ordinance shall take effect upon its passage and publication.

Matthew O'Shea
Alderman, 19th Ward

City of Chicago

O2014-83

Office of the City Clerk


Document Tracking Sheet

Meeting Date:	1/15/2014
Sponsor(s):	Maldonado (26)
Type:	Ordinance
Title:	Honorary street designation as "Reverend Thomas N. Pelton Way"
Committee(s) Assignment:	Committee on Transportation and Public Way

BE IT ORDAINED BY THE CITY COUNCIL OF THE CITY OF CHICAGO;

SECTION 1. Pursuant to an ordinance heretofore passed by the City Council which allows erection of honorary street-name signs, the Commissioner of Transportation shall take the necessary action for standardization of the 3600-3700 West North Avenue as "Reverend Thomas N. Pelton Way."

SECTION 2. This ordinance shall take effect upon its passage and publication.

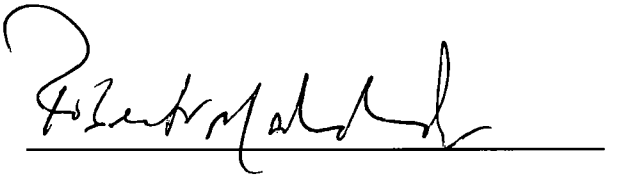

Roberto Maldonado
Alderman, 26th Ward

City of Chicago

O2014-60

Office of the City Clerk


Document Tracking Sheet

Meeting Date:	1/15/2014
Sponsor(s):	Ervin (28)
Type:	Ordinance
Title:	Honorary street designation as "Herron B. Hall Way"
Committee(s) Assignment:	Committee on Transportation and Public Way

BE IT ORDAINED BY THE CITY COUNCIL OF THE CITY OF CHICAGO;

SECTION 1. Pursuant to an ordinance heretofore passed by the City Council which allows erection of honorary street-name signs, the Commissioner of Transportation shall take the necessary action for standardization of the 350 – 400 block of South Pulaski as "Herron B. Hall Way."

SECTION 2. This ordinance shall take effect upon its passage and publication.

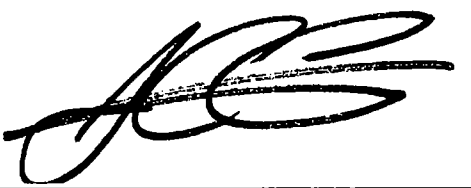

JASON C. ERVIN
Alderman, 28th Ward

City of Chicago

O2014-61

Office of the City Clerk

Document Tracking Sheet

Meeting Date:	1/15/2014
Sponsor(s):	Tunney (44)
Type:	Ordinance
Title:	Honorary street designation as "Yoshi Katsumura Way"
Committee(s) Assignment:	Committee on Transportation and Public Way

City Council Meeting
January 15, 2014

Be It Ordained by the City Council of the City of Chicago:

SECTION 1. Pursuant to an ordinance heretofore passed by the City Council, which allows the erection of honorary street-name signs, the Commissioner of Transportation shall take the necessary action for the standardization of Aldine, at the intersection of Halsted (east side) and Aldine, as "Yoshi Katsumura Way".

SECTION 2. This ordinance shall be in full force and effect from and after passage and publication.

Thomas M. Tunney
Alderman, 44th Ward

City of Chicago

O2014-191

Office of the City Clerk

Document Tracking Sheet

Meeting Date:	1/15/2014
Sponsor(s):	Ervin (28)
Type:	Ordinance
Title:	Correction of City Council Journal of Proceedings of November 26, 2013
Committee(s) Assignment:	Committee on Committees, Rules and Ethics

ORDINANCE

Whereas, On November 26, 2013, the City Council passed an ordinance ("the Ordinance") establishing and amending loading zones pursuant to Section 9-64-160 of the Municipal Code. The Ordinance appears at pages 68786 through 68791 of the Journal of Proceedings for that date; and

Whereas, The Ordinance erroneously included a reference to "15 feet" instead of the legislatively intended "150 feet"; and

Whereas, It is necessary and appropriate to correct this error; now, therefore,

BE IT ORDAINED BY THE CITY COUNCIL OF THE CITY OF CHICAGO:

SECTION 1. Page 68788 of the Journal of Proceedings of November 26, 2013 is hereby corrected by deleting in its entirety the sixth line of text from the top of the page, which reads as follows:

"16th Street and South Rockwell Street west for a distance of 15 feet –"

and replacing it with:

"16th Street and South Rockwell Street west for a distance of 150 feet –"

SECTION 2. This ordinance shall be in full force and effect from and after its passage and publication.

Jason Ervin
Alderman, 28th Ward

City of Chicago

O2014-59

Office of the City Clerk

Document Tracking Sheet

Meeting Date:	1/15/2014
Sponsor(s):	Burke (14) O'Shea (19) Austin (34) Laurino (39) Harris (8) Lane (18) Beale (9) Balcer (11) Cochran (20) Reboyras (30) Mitts (37) Foulkes (15)
Type:	Ordinance
Title:	Amendment of Municipal Code Chapter 9 -124 adding new Section 9-124-500 concerning hazardous material transportation fees for railroad tank cars
Committee(s) Assignment:	Committee on Finance

Finance

ORDINANCE

WHEREAS, the City of Chicago is a home rule unit government pursuant to the 1970 Illinois Constitution, Article VII, Section 6(a); and

WHEREAS, pursuant to its home rule power, the City of Chicago may exercise any power and perform any function relating to its government and affairs, including the power to regulate for the protection of the public health, safety, morals, and welfare; and

WHEREAS, the City of Chicago is the largest rail hub in the United States; and

WHEREAS, with a railroad network of approximately 7,400 miles, Illinois has the country's second largest rail system; and

WHEREAS, the Chicago and St. Louis terminal switching districts are the two key points of interchange between eastern, western, northern and southern rail systems and handle over 40,000 rail cars on a typical weekday; and

WHEREAS, in 2010, railroads in Illinois handled 481.6 million tons of total freight and 10.989 million carloads of freight and is first in the nation for carloads carried and third for total rail tonnage handled; and

WHEREAS, according to the Association of American Railroads (AAR), approximately seven percent of all rail traffic involves the movement of hazardous materials; and

WHEREAS, in 2010, railroads in Illinois handled approximately 33.712 million tons of hazardous materials; and

WHEREAS, last July a runaway train carrying crude oil derailed and exploded in Lac-Megantic, Quebec, which killed 47 people and destroyed more than 100 homes and businesses; and

WHEREAS, on December 30, a mile-long train carrying crude oil derailed and exploded after colliding with another train in North Dakota, triggering a giant fireball and huge clouds of black smoke and forcing the evacuation of most of the residents in nearby Casselton, North Dakota; and

WHEREAS, these and other recent derailments and fires prompted a warning from the U.S. Department of Transportation's Pipeline and Hazardous Materials Safety Administration, which stated that the type of crude oil being transported from North Dakota may be more flammable than traditional heavy crude oil; and

WHEREAS, the structural integrity of one particular type of tank car, known as DOT-111 tank car, has come under scrutiny following these accidents; and

WHEREAS, the National Transportation Safety Board has conducted several investigations and safety studies establishing that DOT-111 cars have a high incidence of failure during crashes – a higher rate of failure than those of pressure tank cars, such as DOT-105 or DOT-112, which have thicker shells and heads; and

WHEREAS, despite the high incidence of failure during crashes, DOT-111 cars currently comprise approximately 69% of the nation's tank car fleet; and

WHEREAS, hazardous material transported through the City of Chicago has the potential to severely impact the environment and public if inadvertently released into the environment; and

WHEREAS, the City of Chicago would assume the responsibility to provide emergency response units to manage the impact of a rail accident or derailment involving hazardous material within the city limits; and

WHEREAS, the City Council of the City of Chicago hereby finds that it is in the best interest of the public health, safety and welfare to plan, develop, and maintain a capability for a hazardous material emergency response; NOW THEREFORE

BE IT ORDAINED BY THE CITY COUNCIL OF THE CITY OF CHICAGO:

SECTION 1. The above recitals are expressly incorporated herein and made part hereof as though fully set forth herein.

SECTION 2. Chapter 9-124 of the Municipal Code of Chicago is hereby amended by inserting a new Section 9-124-500 as follows:

9-124-500 Railroad tank cars – hazardous material transportation fee.

(a) *Definitions.* For purposes of this section, the following definitions apply:

"Hazardous material" means a substance or material that the U.S. Secretary of Transportation has determined is capable of posing an unreasonable risk to health, safety, and property when transported in commerce, and has designated as hazardous under section 5103 of Federal hazardous materials transportation law, 49 U.S.C. 5103. The term includes hazardous substances, hazardous wastes, marine pollutants, elevated temperature materials, materials designated as hazardous in the Hazardous Materials Table listed and designated pursuant to 49 CFR 172.101.

"Railroad tank car" means a railroad tank car authorized to transport hazardous material under federal law.

(b) No person may receive, deliver, transfer, store, handle, or otherwise transport a railroad tank car containing a hazardous material within the City of Chicago unless it has paid to the city a hazardous material transportation fee.

(c) The hazardous material transportation fee shall be determined by the commissioner of health, the fire commissioner, the superintendent of police, the executive director of emergency management and communications, or their respective designees, and shall: (i) be based on the fair approximation of the railroad tank car's physical presence within the City of Chicago; and (ii) be used by the City for a purpose related to transporting hazardous material, including enforcement and planning, developing, and maintaining a capability for emergency response.

(d) Any person who receives, delivers, transfers, stores, handles, or otherwise transports a railroad tank car containing a hazardous material within the City of Chicago shall prepare, upon the request of the commissioner of health, the fire commissioner, the superintendent of police, the executive director of emergency management and communications, or their respective designees, or on a schedule prescribed by regulation, reports on such railroad tank cars containing hazardous material within the city.


(e) The commissioner of health, the fire commissioner, the superintendent of police, the executive director of emergency management and communications, and their respective designees are authorized: (i) to inspect, at reasonable hours or in case of an emergency, any place of business using or maintaining any hazardous material for the purpose of determining compliance with the requirements of this section; (ii) to examine the applicable books and records of such place of business to corroborate the quantities of hazardous material reported or required to be reported by a person under this section; (iii) to enforce the requirements of this section; and (iv) to promulgate rules and regulations to implement the requirements of this section.

(f) *Penalty.* Any person who violates any requirement of this section or any rule or regulation promulgated thereunder shall be subject to a fine of not less than $500.00 nor more than $1,000.00 for each offense. Each day that a violation continues shall constitute a separate and distinct offense.

SECTION 3. This ordinance shall be in full force and effect 30 days after its passage and publication.

Edward M. Burke, Alderman, 14th Ward

Matthew J. O'Shea, Alderman, 19th Ward

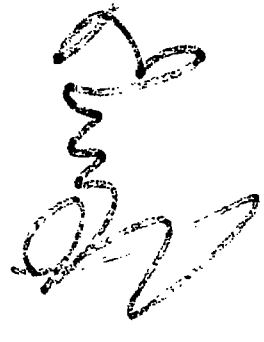

City of Chicago

O2014-86

Office of the City Clerk

Document Tracking Sheet

Meeting Date:	1/15/2014
Sponsor(s):	Burke (14) O'Connor (41)
Type:	Ordinance
Title:	Amendment of Municipal Code Sections 3-56-021 and 9-64-125 concerning purchase deadlines and display of wheel tax license emblem
Committee(s) Assignment:	Committee on Finance

Committee on Finance

ORDINANCE

BE IT ORDAINED BY THE CITY COUNCIL OF THE CITY OF CHICAGO:

SECTION 1. Section 3-56-021 of the Municipal Code of the City of Chicago is hereby amended by deleting the language stricken through and by inserting the language underscored, as follows:

3-56-021 Purchase deadlines – Affirmative defenses.

(Omitted text is unaffected by this ordinance)

(b) Any person alleged to have violated either the license requirement set forth in Section 3-56-020 or the license display requirement set forth in Section 9-64-125 may raise as an affirmative defense that (1) such person resided in the city for less than 30 days at the time he or she was cited for violation, ~~or~~ (2) the cited vehicle was purchased or ownership of the vehicle was otherwise acquired less than 30 days prior to the issuance of the violation or (3) the cited vehicle was licensed in accordance with Section 3-56-020 at the time of the violation. If the alleged violator can demonstrate, by clear and convincing evidence, that he or she resided in the city for less than 30 days or owned the vehicle for less than 30 days at the time the citation was issued, and that the appropriate fee was paid in accordance with Chapter 3-56 no later than 30 days following the commencement of city residence or purchase of the vehicle, or can demonstrate, by clear and convincing evidence that the vehicle was licensed in accordance with Section 3-56-020 at the time the citation was issued, no liability shall exist. A showing of recent residency may be made by a lease, utility billing records or other appropriate documents. A showing of recent vehicle purchase or acquisition may be made by applicable vehicle registration or title documents issued by the Secretary of State or other appropriate documents. A showing that a vehicle was licensed may be made by a wheel tax license emblem, proof of payment of the appropriate fee, order confirmation, or other appropriate documents. Any person who knowingly provides inaccurate information in connection with this subsection shall be subject to a fine of not less than $500.00 nor more than $1,000.00.

(Omitted text is unaffected by this ordinance)

SECTION 2. Section 9-64-125 of the Municipal Code of the City of Chicago is hereby amended by deleting the language stricken through and by inserting the language underscored, as follows:

9-64-125 Display of wheel tax license emblem.

(a) Except as otherwise provided in Section 3-56-125(d) of this Code, no person shall park or stand on any portion of the public way, on any city-owned property, in a public parking garage as defined in Chapter 4-232, or any parking lot open to pedestrian traffic

any vehicle requiring a license pursuant to Chapter 3-56 of this code, unless the wheel tax license emblem is displayed as required by this code. Pursuant to Section 3-56-021, any person alleged to have violated this section may raise as an affirmative defense that (1) such person resided in the city for less than 30 days at the time he or she was cited for the violation, ~~or~~ (2) the cited vehicle was purchased less than 30 days prior to the issuance of the violation, or (3) the cited vehicle was licensed in accordance with Section 3-56-020 at the time of the violation.

(*Omitted text is unaffected by this ordinance*)

SECTION 3. This ordinance shall be in full force and effect upon passage and publication.

Edward M. Burke, Alderman, 14th Ward

Mary O'Connor, Alderman, 41st Ward

City of Chicago

O2014-88

Office of the City Clerk

Document Tracking Sheet

Meeting Date: 1/15/2014

Sponsor(s): Lane (18)
Pope (10)
Cullerton (38)
Cardenas (12)
Foulkes (15)
Sposato (36)
Thompson (16)
Beale (9)
Tunney (44)
Arena (45)
Thomas (17)
Reilly (42)
Holmes (7)
Chandler (24)
Colón (35)
Balcer (11)
Fioretti (2)
Moreno (1)
Sawyer (6)
Quinn (13)
Moore (49)
Osterman (48)
Silverstein (50)
Pawar (47)
Solis (25)
Smith (43)
Harris (8)
Zalewski (23)
Munoz (22)
Ervin (28)
Mitts (37)

Type: Ordinance

Title: Amendment of Municipal Code Chapter 7-28 concerning buildings contaminated by mold

Committee(s) Assignment: Joint Committee: Health and Environmental Protection; Zoning, Landmarks and Building Standards

ORDINANCE

WHEREAS, molds are fungal micro-organisms that grow in damp environments, and can enter a home or a workplace through doors, windows, ventilation systems, and even on the clothing of people entering the home or workplace; and

WHEREAS, molds will drop spores – reproduce and grow – on places where there is excessive moisture, such as on and near leaky plumbing fixtures, on floors where water has been allowed to accumulate, or on and near window and door frames that do not seal properly; and

WHEREAS, the presence of mold inside residential spaces and working environments can present health risks even to reasonably healthy people, and serious health risks to people with asthma or compromised immune systems; and

WHEREAS, although the presence of mold qualifies as a nuisance condition pursuant to Chapter 7-28 of the Municipal Code of the City of Chicago, mold is not specifically mentioned in the code; now, therefore,

BE IT ORDAINED BY THE CITY COUNCIL OF THE CITY OF CHICAGO:

SECTION 1. Section 7-28-060 of the Municipal Code of the City of Chicago is hereby amended by inserting the language underscored, as follows:

7-28-060 Conditions detrimental to health – Public nuisance – Violation – Penalty.

No building, vehicle, structure, receptacle, yard, lot, premises, or part thereof, shall be made, used, kept, maintained, or operated in the city if such use, keeping, maintaining, or operating shall be the occasion of any nuisance, or shall be dangerous to life or detrimental to health.

Every building or structure constructed or maintained in violation of the building provisions of this Code, or which is in an unsanitary condition, or in an unsafe or dangerous condition, or which in any manner endangers the health or safety of any person or persons, is hereby declared to be a public nuisance. Every building or part thereof which is in an unsanitary condition by reason of the basement or cellar being covered with stagnant water, or by reason of the presence of sewer gas, or by reason of any portion of a building being infected with disease, contaminated by mold, or being unfit for human

habitation, or which by reason of any other unsanitary condition, is a source of sickness, or which endangers the public health, is hereby declared to be a public nuisance.

Any person found guilty of violating any of the provisions of this section shall be subject to a penalty of not less than $200.00 nor more than $500.00, or imprisonment not to exceed 10 days, or both such fine and imprisonment for each offense. Each day such violation shall continue shall constitute a separate and distinct offense.

SECTION 2. This ordinance shall take effect 30 days after its passage and approval.

Lona Lane
Alderman, 18th Ward

City of Chicago

O2014-58

Office of the City Clerk

Document Tracking Sheet

Meeting Date:	1/15/2014
Sponsor(s):	Reboyras (30)
Type:	Ordinance
Title:	Amendment of Municipal Code Chapter 3-56 concerning city sticker fees for motorcycles registered to persons 65 years of age or older
Committee(s) Assignment:	Committee on Pedestrian and Traffic Safety

Traffic

ORDINANCE

BE IT ORDAINED BY THE CITY COUNCIL OF THE CITY OF CHICAGO:

SECTION 1. Section 3-56-010 of the Municipal Code of Chicago is hereby amended by inserting the language underscored, as follows:

3-56-010 Definitions.

(Omitted text is unaffected by this ordinance)

"Motorcycle" means a two or three wheeled motor vehicle which includes, but is not limited to motor bicycles, motor tricycles, motor scooters and mopeds.

(Omitted text is unaffected by this ordinance)

SECTION 2. Section 3-56-050 of the Municipal Code of Chicago is hereby amended by deleting the language stricken through and by inserting the language underscored, as follows:

3-56-050 Fees – Late fees.

(Omitted text is unaffected by this ordinance)

Smaller passenger automobiles, ~~or~~ larger passenger automobiles or motorcycles only, not more than one motor vehicle, registered to a person 65 years of age or older, upon satisfactory proof of age and motor vehicle ownership	$30.00

(Omitted text is unaffected by this ordinance)

SECTION 3. This ordinance shall take full force and effect upon passage and publication.

Ariel Reboyras, Alderman 30th Ward

City of Chicago

O2014-84

Office of the City Clerk

Document Tracking Sheet

Meeting Date:	1/15/2014
Sponsor(s):	O'Connor (40)
Type:	Ordinance
Title:	Amendment of Municipal Code Section 4-60-130 concerning hours of operation for sales of package goods liquor
Committee(s) Assignment:	Committee on License and Consumer Protection

License

ORDINANCE

BE IT ORDAINED BY THE CITY COUNCIL OF THE CITY OF CHICAGO:

SECTION 1. Section 4-60-130 of the Municipal Code of the City of Chicago is hereby amended by deleting the language struck through and inserting the language underscored, as follows:

4-60-130 Hours of operation.

(a) (1) Except as provided in paragraph (a) (2) of this subsection, no person licensed hereunder as a retailer of alcoholic liquor shall sell, permit to be sold, or give away any alcoholic liquor between the hours of 2:00 a.m. and 7:00 a.m. on Mondays through Saturdays and between the hours of 3:00 a.m. and 11 a.m. on Sundays, except that a package goods licensee may commence sale of package goods liquor at 8:00 a.m. on Sundays. ~~when a Sunday falls on Christmas Eve and New Year's Eve, the sale of package goods liquor may commence at 8:00 A.M. on said Sundays.~~

(Omitted text is unaffected by this ordinance)

SECTION 2. This ordinance shall take effect 30 days after its passage and approval.

Alderman Patrick J O'Connor, 40th Ward

City of Chicago

O2014-89

Office of the City Clerk

Document Tracking Sheet

Meeting Date: 1/15/2014

Sponsor(s): Smith (43)
Cardenas (12)
Dowell (3)
Laurino (39)
Burnett (27)
Maldonado (26)
Sposato (36)
Austin (34)
O'Connor (41)
Arena (45)
Reilly (42)
Cochran (20)
Sawyer (6)
Thomas (17)
Holmes (7)
Osterman (48)
Pope (10)
Reboyras (30)
Burke (14)
Solis (25)
Moreno (1)
Cullerton (38)
Zalewski (23)
Silverstein (50)
Tunney (44)
Cappleman (46)
Chandler (24)
Munoz (22)
Hairston (5)
Harris (8)
Moore (49)
Lane (18)
Mitts (37)
Graham (29)
Ervin (28)

Type: Ordinance

Title: Amendment of Municipal Code Sections 13-23-235 and 11-16-020 by modifying building wreckage and sewer maintenance

Committee(s) Assignment: Committee on Zoning, Landmarks and Building Standards

Building Comm

ORDINANCE

BE IT ORDAINED BY THE CITY COUNCIL OF THE CITY OF CHICAGO:

SECTION 1. Section 13-32-235 of the Municipal Code of the City of Chicago is hereby amended by inserting the language underscored and by deleting the language struck through, as follows:

13-32-235 Building wrecking and land modification or clearing projects – Pest control.

Every application for a permit for the demolition of any building or other structure, or for a land surface modification or land clearing project, shall include an affidavit from a structural pest control business licensed by the State of Illinois that the site was inspected for rodents and indicate whether or not rodents were found at the site; provided that no affidavit shall be required if the demolition is a result of emergency action taken by the city, or if the department of streets and sanitation conducts rodent abatement measures at a site that the city schedules for demolition. If the affidavit indicates that rodents were found at the site, then the application shall include proof that rodent abatement measures have been conducted at the site by a structural pest control business licensed by the State of Illinois no more than 14 days prior to filing the application, and such abatement measures shall continue at least until the project begins. No demolition, land surface modification, or land clearing project work shall begin until all significant rodent activity has been abated, as certified by a structural pest control business licensed by the State of Illinois. All demolition, land surface modification, or land clearing projects, regardless of rodent activity prior to the commencement of the project, shall maintain a clean and debris-free project site, shall maintain above-ground bait boxes on the perimeter of the site throughout the duration of the project, and upon completion of the project, shall take rodent abatement measures, conducted by a structural pest control business licensed by the State of Illinois, within seven days of the project's conclusion. Failure to take requisite abatement measures can result in a work-stop order, to be in effect until all failures are corrected.

Any person or business that ~~who~~ knowingly makes any false statement, submits any false information or misrepresents any information required under this section shall be fined not less than $100.00 nor more than $500.00 for the first offense and shall on finding of guilty thereof for a second or subsequent offense be fined the sum of $1,000.00 for such offense. Any structural pest control business, or property management, construction or development company, which has been found guilty of violating this section two or more times within a three year period shall be prohibited from filing any affidavits under this section for a period of two years.

For purposes of this section, every act or omission which constitutes a violation of this section by an officer, director, manager, agent or other employee of any person or business shall be deemed to be the act of the person or business and such person or business shall be liable for all penalties and sanctions provided by this section in the same manner as if such act or omission had been done or omitted by the person or business.

SECTION 2. Section 11-16-020 of the Municipal Code of the City of Chicago is hereby amended by inserting the language underscored, as follows:

11-16-020 Care of sewers, sewer structures and drains.

All city-owned sewers, sewer structures and drains in any public way or public place in the city, or owned by the city but located outside the city limits, shall be the responsibility of the department and shall be maintained clean and free from obstruction. The commissioner shall cause repairs to be made as necessary to sewer structures, drains, receiving basins, culverts and any connected openings. <u>When such repairs are ordered, the department shall commission the Department of Streets and Sanitation's Bureau of Rodent Control to conduct rodent abatement measures during and after such repairs, as determined necessary by the Bureau of Rodent Control.</u>

(Omitted text is not affected by this ordinance)

SECTION 3. This ordinance shall take effect upon its passage and approval.

Michele Smith
43rd Ward Alderman



City of Chicago

O2014-90

Office of the City Clerk

Document Tracking Sheet

Meeting Date:	1/15/2014
Sponsor(s):	Tunney (44) Hairston (5) Zalewski (23) Laurino (39) O'Connor (41) Cullerton (38) Waguespack (32) Sawyer (6) Moreno (1) Mitts (37) Colón (35) Cochran (20) O'Shea (19) Munoz (22) Pawar (47) Cappleman (46) Arena (45) Pope (10) Smith (43) Reilly (42)
Type:	Ordinance
Title:	Amendment of Municipal Code Section 2-32-440 concerning principal amounts of commercial loans in each census tract within City of Chicago
Committee(s) Assignment:	Committee on Finance

FINANCE

ORDINANCE

WHEREAS, small businesses are often catalysts for neighborhood economic development, creating employment opportunities and causing a ripple effect of cash movement within a community; and

WHEREAS, the City of Chicago encourages the creation and growth of small businesses through various programs; and

WHEREAS, existing small businesses often face challenges acquiring credit necessary for expansion, modernization, upgrades, and management of cash flow because the credit needs of such businesses are often perceived as not large to attract the interest of commercial banks; and

WHEREAS, the City of Chicago, through its relationship with its depositary banks, is in a position to encourage commercial banks to take greater cognizance of Chicago's neighborhood businesses; now, therefore

BE IT ORDAINED BY THE CITY COUNCIL OF THE CITY OF CHICAGO:

SECTION 1. Section 2-32-440 of the Municipal Code of the City of Chicago is hereby amended by inserting the language underscored, as follows:

2-32-440 Lending and deposit specifications required.

With each bid for interest upon city and school funds, the comptroller shall obtain, in a form prescribed by him from each bidder, the lending and deposit information for its home office and for each branch office or facility the following information:

* * * * * * *

(Subsections (a) and (b) of this Section are not affected by this amendment, and are not shown here for editorial convenience)

* * * * * * *

(c) *Commercial lending information.*

(1) The number and total amount of all commercial loans made within the City of Chicago;

(2) The number and total amount of all commercial loans made within each census tract in the City of Chicago;

(3) The number and total amount of all commercial loans made outside Chicago but limited to the six-county S.M.S.A. ;

(4) The number of all commercial loans within each census tract within the City of Chicago, grouped according to initial principal amounts, as follows:

(A) $50,000 or less;

(B) more than $50,000 but not exceeding $100,000;

(C) more than $100,000 but not exceeding $250,000;
(D) more than $250,000 but not exceeding $500,000;
(E) more than $500,000;

(5) The number of all commercial loans within each census tract within the City of Chicago, grouped according to duration, as follows:

(A) under 60 days;
(B) 61 to 90 days;
(C) 91 days to 180 days;
(D) 181 days to 1 year;
(E) more than 1 year but not exceeding 2 years;
(F) more than 2 years but not exceeding 3 years;
(G) more than 3 years but not exceeding 5 years;
(H) more than 5 years but not exceeding 10 years;
(I) more than 10 years but not exceeding 20 years;
(J) more than 20 years;

* * * * * * *

(The remainder of this Section is not affected by this amendment, and is not shown here for editorial convenience)

* * * * * * *

SECTION 2. This ordinance shall be in full force and effect from and after its passage and approval.

Thomas Tunney, 44th Ward

City of Chicago

O2014-148

Office of the City Clerk

Document Tracking Sheet

Meeting Date:	1/15/2014
Sponsor(s):	Moreno (1)
Type:	Ordinance
Title:	Sidewalk cafe(s) for Caffe Streets, Inc.
Committee(s) Assignment:	Committee on Transportation and Public Way

ORDINANCE
CAFFE STREETS INC.
Acct. No. 353186 - 1
Permit No. 1110416

Be It Ordained by the City Council of the City of Chicago:

Permission and authority are hereby given and granted to CAFFE STREETS INC. upon the terms and subject to the conditions of this ordinance, to maintain and use a portion of the public right of way for a sidewalk cafe adjacent to its premises located at 1750 W. Division St.. Said sidewalk cafe area #1 shall be twenty-one point five (21.5) feet in length and fifteen point nine two (15.92) feet in width for a total of three hundred forty-two point two eight (342.28) square feet and shall allow six (6) feet of clear space from the face of the curb/building line along W. Division. The compensation for said space and the days and hours of operation for the sidewalk cafe shall be as follows:

Sunday through Saturday 8:00am until 12:00am midnight
Compensation: $600.00
SEATING CAPACITY: 25

Sidewalk Cafe Permit and approved plan must be posted at all times.

This grant of privilege #1110416 for a sidewalk cafe shall be subject to the provisions of Section 10-28-800 though 10-28-885 of the Municipal Code of Chicago and the directions of the Commissioner of Department of Business Affairs and Consumer Protection, the Commissioner of Streets and Sanitation, and the Commissioner of Transportation.

The permit holder agrees to hold the City of Chicago harmless for any damage, relocation or replacement costs associated with damage, relocation or removal of private property caused by the City performing work in the public way.

Authority for the above named privilege is herein given and granted from and after March 1, 2014 through and including December 1, 2014.

Alderman Joe Moreno

Proco Joe Moreno 1st Ward

Department of Business Affairs and Consumer Protection
Small Business Center - Public Way Use Unit
City Hall - 121 N. LaSalle Street, Room 800 • Chicago, IL 60602
(312)-74-GOBIZ (312-744-6249) • (312) 744-1944 (TTY)
http://www.cityofchicago.org/bacp

01/15/2014

Alderman **Proco Joe Moreno**
Ward # **01**
City of Chicago
City Hall, Room **300**
121 North LaSalle Street
Chicago, Illinois 60602

Re: An ordinance to use and maintain a portion of the public right-of-way for **one (1) sidewalk cafe(s)** for **CAFFE STREETS INC.**, adjacent to the premises known as **1750 W. Division St.**.

Dear Alderman **Proco Joe Moreno**:

The applicant referenced above has requested the use of the public right-of-way for a **sidewalk cafe(s)**. An ordinance has been prepared by the Department of Business Affairs and Consumer Protection – Small Business Center - Public Way Use Unit for presentation to the City Council. Because this request was made for properties located in your ward, as approved by you as per the attached, I respectfully request that you introduce the attached ordinance at the next City Council meeting.

If you have any questions regarding this ordinance, please contact Anthony Bertuca at (312) 744-5506.

Department of Business Affairs and Consumer Protection

City of Chicago

O2014-150

Office of the City Clerk

Document Tracking Sheet

Meeting Date:	1/15/2014
Sponsor(s):	Moreno (1)
Type:	Ordinance
Title:	Sidewalk cafe(s) for Division Ale House
Committee(s) Assignment:	Committee on Transportation and Public Way

ORDINANCE
DIVISION ALE HOUSE
Acct. No. 340503 - 1
Permit No. 1110396

Be It Ordained by the City Council of the City of Chicago:

Permission and authority are hereby given and granted to DIVISION ALE HOUSE upon the terms and subject to the conditions of this ordinance, to maintain and use a portion of the public right of way for a sidewalk cafe adjacent to its premises located at 1942 W. Division St.. Said sidewalk cafe area #1 shall be twenty-five (25) feet in length and eight (8) feet in width for a total of two hundred (200) square feet and shall allow six (6) feet of clear space from the face of the curb/building line along W. Division Street. The compensation for said space and the days and hours of operation for the sidewalk cafe shall be as follows:

Monday through Sunday 8:00 a.m. to 12:00 midnight
Compensation: $600.00
SEATING CAPACITY: 64

Sidewalk Cafe Permit and approved plan must be posted at all times.

This grant of privilege #1110396 for a sidewalk cafe shall be subject to the provisions of Section 10-28-800 though 10-28-885 of the Municipal Code of Chicago and the directions of the Commissioner of Department of Business Affairs and Consumer Protection, the Commissioner of Streets and Sanitation, and the Commissioner of Transportation.

The permit holder agrees to hold the City of Chicago harmless for any damage, relocation or replacement costs associated with damage, relocation or removal of private property caused by the City performing work in the public way.

Authority for the above named privilege is herein given and granted from and after March 1, 2014 through and including December 1, 2014.

Alderman _____

Proco Joe Moreno 1st Ward

Department of Business Affairs and Consumer Protection
Small Business Center - Public Way Use Unit
City Hall - 121 N. LaSalle Street, Room 800 • Chicago, IL 60602
(312)-74-GOBIZ (312-744-6249) • (312) 744-1944 (TTY)
http://www.cityofchicago.org/bacp

01/15/2014

Alderman **Proco Joe Moreno**
Ward # **01**
City of Chicago
City Hall, Room **300**
121 North LaSalle Street
Chicago, Illinois 60602

Re: An ordinance to use and maintain a portion of the public right-of-way for **one (1) sidewalk cafe(s)** for **DIVISION ALE HOUSE**, adjacent to the premises known as **1942 W. Division St.**.

Dear Alderman **Proco Joe Moreno**:

The applicant referenced above has requested the use of the public right-of-way for a **sidewalk cafe(s)**. An ordinance has been prepared by the Department of Business Affairs and Consumer Protection – Small Business Center - Public Way Use Unit for presentation to the City Council. Because this request was made for properties located in your ward, as approved by you as per the attached, I respectfully request that you introduce the attached ordinance at the next City Council meeting.

If you have any questions regarding this ordinance, please contact Anthony Bertuca at (312) 744-5506.

Department of Business Affairs and Consumer Protection

City of Chicago

O2014-153

Office of the City Clerk

Document Tracking Sheet

Meeting Date:	1/15/2014
Sponsor(s):	Moreno (1)
Type:	Ordinance
Title:	Sidewalk cafe(s) for High Noon Saloon
Committee(s) Assignment:	Committee on Transportation and Public Way

ORDINANCE
HIGH NOON SALOON
Acct. No. 294504 - 1
Permit No. 1110395

Be It Ordained by the City Council of the City of Chicago:

Permission and authority are hereby given and granted to HIGH NOON SALOON upon the terms and subject to the conditions of this ordinance, to maintain and use a portion of the public right of way for a sidewalk cafe adjacent to its premises located at 1560 N. Milwaukee Ave.. Said sidewalk cafe area #1 shall be twenty-four (24) feet in length and five (5) feet in width for a total of one hundred twenty (120) square feet and shall allow six (6) feet of clear space from the face of the curb/building line along N. Milwaukee Avenue. The compensation for said space and the days and hours of operation for the sidewalk cafe shall be as follows:

Monday through Sunday 8:00am until 12:00 midnight
Compensation: $600.00
SEATING CAPACITY: 20

Sidewalk Cafe Permit and approved plan must be posted at all times.

This grant of privilege #1110395 for a sidewalk cafe shall be subject to the provisions of Section 10-28-800 though 10-28-885 of the Municipal Code of Chicago and the directions of the Commissioner of Department of Business Affairs and Consumer Protection, the Commissioner of Streets and Sanitation, and the Commissioner of Transportation.

The permit holder agrees to hold the City of Chicago harmless for any damage, relocation or replacement costs associated with damage, relocation or removal of private property caused by the City performing work in the public way.

Authority for the above named privilege is herein given and granted from and after March 1, 2014 through and including December 1, 2014.

Alderman _____

Proco Joe Moreno 1st Ward

Department of Business Affairs and Consumer Protection
Small Business Center - Public Way Use Unit
City Hall - 121 N. LaSalle Street, Room 800 • Chicago, IL 60602
(312)-74-GOBIZ (312-744-6249) • (312) 744-1944 (TTY)
http://www.cityofchicago.org/bacp

01/15/2014

Alderman **Proco Joe Moreno**
Ward # **01**
City of Chicago
City Hall, Room **300**
121 North LaSalle Street
Chicago, Illinois 60602

Re: An ordinance to use and maintain a portion of the public right-of-way for **one (1) sidewalk cafe(s)** for **HIGH NOON SALOON**, adjacent to the premises known as **1560 N. Milwaukee Ave.**.

Dear Alderman **Proco Joe Moreno**:

The applicant referenced above has requested the use of the public right-of-way for a **sidewalk cafe(s)**. An ordinance has been prepared by the Department of Business Affairs and Consumer Protection – Small Business Center - Public Way Use Unit for presentation to the City Council. Because this request was made for properties located in your ward, as approved by you as per the attached, I respectfully request that you introduce the attached ordinance at the next City Council meeting.

If you have any questions regarding this ordinance, please contact Anthony Bertuca at (312) 744-5506.

Department of Business Affairs and Consumer Protection

City of Chicago

O2014-156

Office of the City Clerk

Document Tracking Sheet

Meeting Date:	1/15/2014
Sponsor(s):	Moreno (1)
Type:	Ordinance
Title:	Sidewalk cafe(s) for Standard Bar & Grill
Committee(s) Assignment:	Committee on Transportation and Public Way

ORDINANCE
STANDARD BAR & GRILL
Acct. No. 314194 - 1
Permit No. 1110444

Be It Ordained by the City Council of the City of Chicago:

Permission and authority are hereby given and granted to STANDARD BAR & GRILL upon the terms and subject to the conditions of this ordinance, to maintain and use a portion of the public right of way for a sidewalk cafe adjacent to its premises located at 1332 N. Milwaukee Ave.. Said sidewalk cafe area #1 shall be sixty-seven point five (67.5) feet in length and eight point one seven (8.17) feet in width, area #2 shall be twenty (20) feet in length and six (6) feet in width for a total of six hundred seventy-one point four eight (671.48) square feet and shall allow six (6) feet of clear space from the face of the curb/building line along N. Hermitage Avenue, N. Milwaukee. The compensation for said space and the days and hours of operation for the sidewalk cafe shall be as follows:

Monday through Friday 4:00 p.m. to 12:00 midnight Saturday and Sunday 11:00 a.m. to 12:00 midnight
Compensation: $738.62
SEATING CAPACITY: 66

Sidewalk Cafe Permit and approved plan must be posted at all times.

This grant of privilege #1110444 for a sidewalk cafe shall be subject to the provisions of Section 10-28-800 though 10-28-885 of the Municipal Code of Chicago and the directions of the Commissioner of Department of Business Affairs and Consumer Protection, the Commissioner of Streets and Sanitation, and the Commissioner of Transportation.

The permit holder agrees to hold the City of Chicago harmless for any damage, relocation or replacement costs associated with damage, relocation or removal of private property caused by the City performing work in the public way.

Authority for the above named privilege is herein given and granted from and after March 1, 2014 through and including December 1, 2014.

Alderman Joe Moreno

Proco Joe Moreno 1st Ward

Department of Business Affairs and Consumer Protection
Small Business Center - Public Way Use Unit
City Hall - 121 N. LaSalle Street, Room 800 • Chicago, IL 60602
(312)-74-GOBIZ (312-744-6249) • (312) 744-1944 (TTY)
http://www.cityofchicago.org/bacp

01/15/2014

Alderman **Proco Joe Moreno**
Ward # **01**
City of Chicago
City Hall, Room **300**
121 North LaSalle Street
Chicago, Illinois 60602

Re: An ordinance to use and maintain a portion of the public right-of-way for **two (2) sidewalk cafe(s)** for **STANDARD BAR & GRILL**, adjacent to the premises known as **1332 N. Milwaukee Ave.**.

Dear Alderman **Proco Joe Moreno**:

The applicant referenced above has requested the use of the public right-of-way for a **sidewalk cafe(s)**. An ordinance has been prepared by the Department of Business Affairs and Consumer Protection – Small Business Center - Public Way Use Unit for presentation to the City Council. Because this request was made for properties located in your ward, as approved by you as per the attached, I respectfully request that you introduce the attached ordinance at the next City Council meeting.

If you have any questions regarding this ordinance, please contact Anthony Bertuca at (312) 744-5506.

Department of Business Affairs and Consumer Protection

City of Chicago

O2014-161

Office of the City Clerk

Document Tracking Sheet

Meeting Date:	1/15/2014
Sponsor(s):	Fioretti (2)
Type:	Ordinance
Title:	Sidewalk cafe(s) for O'Neil's on Wells
Committee(s) Assignment:	Committee on Transportation and Public Way

ORDINANCE
O'NEIL'S ON WELLS
Acct. No. 360335 - 1
Permit No. 1110470

Be It Ordained by the City Council of the City of Chicago:

Permission and authority are hereby given and granted to O'NEIL'S ON WELLS upon the terms and subject to the conditions of this ordinance, to maintain and use a portion of the public right of way for a sidewalk cafe adjacent to its premises located at 411 S. Wells St.. Said sidewalk cafe area #1 shall be thirty-one point four two (31.42) feet in length and eight (8) feet in width for a total of two hundred fifty-one point three six (251.36) square feet and shall allow six (6) feet of clear space from the face of the curb/building line along S. Wells Street. The compensation for said space and the days and hours of operation for the sidewalk cafe shall be as follows:

Monday through Sunday 11:00 a.m. to 12:00 midnight
Compensation: $600.00
SEATING CAPACITY: 28

Sidewalk Cafe Permit and approved plan must be posted at all times.

This grant of privilege #1110470 for a sidewalk cafe shall be subject to the provisions of Section 10-28-800 though 10-28-885 of the Municipal Code of Chicago and the directions of the Commissioner of Department of Business Affairs and Consumer Protection, the Commissioner of Streets and Sanitation, and the Commissioner of Transportation.

The permit holder agrees to hold the City of Chicago harmless for any damage, relocation or replacement costs associated with damage, relocation or removal of private property caused by the City performing work in the public way.

Authority for the above named privilege is herein given and granted from and after March 1, 2014 through and including December 1, 2014.

Alderman _____

Bob Fioretti 2nd Ward

Department of Business Affairs and Consumer Protection
Small Business Center - Public Way Use Unit
City Hall - 121 N. LaSalle Street, Room 800 • Chicago, IL 60602
(312)-74-GOBIZ (312-744-6249) • (312) 744-1944 (TTY)
http://www.cityofchicago.org/bacp

01/15/2014

Alderman **Bob Fioretti**
Ward # **02**
City of Chicago
City Hall, Room **300**
121 North LaSalle Street
Chicago, Illinois 60602

Re: An ordinance to use and maintain a portion of the public right-of-way for **one (1) sidewalk cafe(s)** for **O'NEIL'S ON WELLS**, adjacent to the premises known as **411 S. Wells St.**.

Dear Alderman **Bob Fioretti**:

The applicant referenced above has requested the use of the public right-of-way for a **sidewalk cafe(s)**. An ordinance has been prepared by the Department of Business Affairs and Consumer Protection – Small Business Center - Public Way Use Unit for presentation to the City Council. Because this request was made for properties located in your ward, as approved by you as per the attached, I respectfully request that you introduce the attached ordinance at the next City Council meeting.

If you have any questions regarding this ordinance, please contact Anthony Bertuca at (312) 744-5506.

Department of Business Affairs and Consumer Protection

City of Chicago

O2014-164

Office of the City Clerk

Document Tracking Sheet

Meeting Date:	1/15/2014
Sponsor(s):	Fioretti (2)
Type:	Ordinance
Title:	Sidewalk cafe(s) for Rosebud Cafe
Committee(s) Assignment:	Committee on Transportation and Public Way

ORDINANCE
ROSEBUD CAFE
Acct. No. 85931 - 3
Permit No. 1110454

Be It Ordained by the City Council of the City of Chicago:

Permission and authority are hereby given and granted to ROSEBUD CAFE upon the terms and subject to the conditions of this ordinance, to maintain and use a portion of the public right of way for a sidewalk cafe adjacent to its premises located at 1500 W. Taylor St.. Said sidewalk cafe area #1 shall be ninety-five point nine (95.9) feet in length and seven point five (7.5) feet in width for a total of seven hundred nineteen point two five (719.25) square feet and shall allow six (6) feet of clear space from the face of the curb/building line along S. Laflin Street. The compensation for said space and the days and hours of operation for the sidewalk cafe shall be as follows:

Monday through Sunday 11:00 a.m. until 12:00 Midnight
Compensation: $791.18
SEATING CAPACITY: 64

Sidewalk Cafe Permit and approved plan must be posted at all times.

This grant of privilege #1110454 for a sidewalk cafe shall be subject to the provisions of Section 10-28-800 though 10-28-885 of the Municipal Code of Chicago and the directions of the Commissioner of Department of Business Affairs and Consumer Protection, the Commissioner of Streets and Sanitation, and the Commissioner of Transportation.

The permit holder agrees to hold the City of Chicago harmless for any damage, relocation or replacement costs associated with damage, relocation or removal of private property caused by the City performing work in the public way.

Authority for the above named privilege is herein given and granted from and after March 1, 2014 through and including December 1, 2014.

Alderman _____

Bob Fioretti 2nd Ward

Department of Business Affairs and Consumer Protection
Small Business Center - Public Way Use Unit
City Hall - 121 N. LaSalle Street, Room 800 • Chicago, IL 60602
(312)-74-GOBIZ (312-744-6249) • (312) 744-1944 (TTY)
http://www.cityofchicago.org/bacp

01/15/2014

Alderman **Bob Fioretti**
Ward # **02**
City of Chicago
City Hall, Room **300**
121 North LaSalle Street
Chicago, Illinois 60602

Re: An ordinance to use and maintain a portion of the public right-of-way for **one (1) sidewalk cafe(s)** for **ROSEBUD CAFE**, adjacent to the premises known as **1500 W. Taylor St.**.

Dear Alderman **Bob Fioretti**:

The applicant referenced above has requested the use of the public right-of-way for a **sidewalk cafe(s)**. An ordinance has been prepared by the Department of Business Affairs and Consumer Protection – Small Business Center - Public Way Use Unit for presentation to the City Council. Because this request was made for properties located in your ward, as approved by you as per the attached, I respectfully request that you introduce the attached ordinance at the next City Council meeting.

If you have any questions regarding this ordinance, please contact Anthony Bertuca at (312) 744-5506.

Department of Business Affairs and Consumer Protection

City of Chicago

O2014-165

Office of the City Clerk

Document Tracking Sheet

Meeting Date:	1/15/2014
Sponsor(s):	Fioretti (2)
Type:	Ordinance
Title:	Sidewalk cafe(s) for Standing Room Only Chicago
Committee(s) Assignment:	Committee on Transportation and Public Way

ORDINANCE
STANDING ROOM ONLY CHICAGO
Acct. No. 14194 - 1
Permit No. 1110469

Be It Ordained by the City Council of the City of Chicago:

Permission and authority are hereby given and granted to STANDING ROOM ONLY CHICAGO upon the terms and subject to the conditions of this ordinance, to maintain and use a portion of the public right of way for a sidewalk cafe adjacent to its premises located at 610 S. Dearborn St.. Said sidewalk cafe area #1 shall be fifty-one (51) feet in length and eight point six seven (8.67) feet in width for a total of four hundred forty-two point one seven (442.17) square feet and shall allow six (6) feet of clear space from the face of the curb/building line along S. DEARBORN ST.. The compensation for said space and the days and hours of operation for the sidewalk cafe shall be as follows:

Monday thru Saturday 11:00 a.m. to 9:00 p.m.
Compensation: $795.91
SEATING CAPACITY: 45

Sidewalk Cafe Permit and approved plan must be posted at all times.

This grant of privilege #1110469 for a sidewalk cafe shall be subject to the provisions of Section 10-28-800 though 10-28-885 of the Municipal Code of Chicago and the directions of the Commissioner of Department of Business Affairs and Consumer Protection, the Commissioner of Streets and Sanitation, and the Commissioner of Transportation.

The permit holder agrees to hold the City of Chicago harmless for any damage, relocation or replacement costs associated with damage, relocation or removal of private property caused by the City performing work in the public way.

Authority for the above named privilege is herein given and granted from and after March 1, 2014 through and including December 1, 2014.

Alderman _____
Bob Fioretti 2nd Ward

Department of Business Affairs and Consumer Protection
Small Business Center - Public Way Use Unit
City Hall - 121 N. LaSalle Street, Room 800 • Chicago, IL 60602
(312)-74-GOBIZ (312-744-6249) • (312) 744-1944 (TTY)
http://www.cityofchicago.org/bacp

01/15/2014

Alderman **Bob Fioretti**
Ward # **02**
City of Chicago
City Hall, Room **300**
121 North LaSalle Street
Chicago, Illinois 60602

Re: An ordinance to use and maintain a portion of the public right-of-way for **one (1) sidewalk cafe(s)** for **STANDING ROOM ONLY CHICAGO**, adjacent to the premises known as **610 S. Dearborn St.**.

Dear Alderman **Bob Fioretti**:

The applicant referenced above has requested the use of the public right-of-way for a **sidewalk cafe(s)**. An ordinance has been prepared by the Department of Business Affairs and Consumer Protection – Small Business Center - Public Way Use Unit for presentation to the City Council. Because this request was made for properties located in your ward, as approved by you as per the attached, I respectfully request that you introduce the attached ordinance at the next City Council meeting.

If you have any questions regarding this ordinance, please contact Anthony Bertuca at (312) 744-5506.

Department of Business Affairs and Consumer Protection

City of Chicago

O2014-168

Office of the City Clerk

Document Tracking Sheet

Meeting Date:	1/15/2014
Sponsor(s):	Fioretti (2)
Type:	Ordinance
Title:	Sidewalk cafe(s) for Weather Mark Tavern
Committee(s) Assignment:	Committee on Transportation and Public Way

ORDINANCE
JIMMY JOHN'S - TAYLOR
Acct. No. 334223 - 1
Permit No. 1110430

Be It Ordained by the City Council of the City of Chicago:

Permission and authority are hereby given and granted to JIMMY JOHN'S - TAYLOR upon the terms and subject to the conditions of this ordinance, to maintain and use a portion of the public right of way for a sidewalk cafe adjacent to its premises located at 1133 W. Taylor St.. Said sidewalk cafe area #1 shall be sixteen point five (16.5) feet in length and four (4) feet in width for a total of sixty-six (66) square feet and shall allow six (6) feet of clear space from the face of the curb/building line along Taylor Street. The compensation for said space and the days and hours of operation for the sidewalk cafe shall be as follows:

Monday through Sunday 10:00 a.m. to 10:00 p.m.
Compensation: $600.00
SEATING CAPACITY: 6

Sidewalk Cafe Permit and approved plan must be posted at all times.

This grant of privilege #1110430 for a sidewalk cafe shall be subject to the provisions of Section 10-28-800 though 10-28-885 of the Municipal Code of Chicago and the directions of the Commissioner of Department of Business Affairs and Consumer Protection, the Commissioner of Streets and Sanitation, and the Commissioner of Transportation.

The permit holder agrees to hold the City of Chicago harmless for any damage, relocation or replacement costs associated with damage, relocation or removal of private property caused by the City performing work in the public way.

Authority for the above named privilege is herein given and granted from and after March 1, 2014 through and including December 1, 2014.

Alderman _____

Daniel S. Solis 25th Ward

Department of Business Affairs and Consumer Protection
Small Business Center - Public Way Use Unit
City Hall - 121 N. LaSalle Street, Room 800 • Chicago, IL 60602
(312)-74-GOBIZ (312-744-6249) • (312) 744-1944 (TTY)
http://www.cityofchicago.org/bacp

01/15/2014

Alderman **Daniel S. Solis**
Ward # **25**
City of Chicago
City Hall, Room **203**
121 North LaSalle Street
Chicago, Illinois 60602

Re: An ordinance to use and maintain a portion of the public right-of-way for **one (1) sidewalk cafe(s)** for **JIMMY JOHN'S - TAYLOR**, adjacent to the premises known as **1133 W. Taylor St.**.

Dear Alderman **Daniel S. Solis**:

The applicant referenced above has requested the use of the public right-of-way for a **sidewalk cafe(s)**. An ordinance has been prepared by the Department of Business Affairs and Consumer Protection – Small Business Center - Public Way Use Unit for presentation to the City Council. Because this request was made for properties located in your ward, as approved by you as per the attached, I respectfully request that you introduce the attached ordinance at the next City Council meeting.

If you have any questions regarding this ordinance, please contact Anthony Bertuca at (312) 744-5506.

Department of Business Affairs and Consumer Protection

City of Chicago

O2014-171

Office of the City Clerk

Document Tracking Sheet

Meeting Date:	1/15/2014
Sponsor(s):	Solis (25)
Type:	Ordinance
Title:	Sidewalk cafe(s) for Jimmy John's - Taylor
Committee(s) Assignment:	Committee on Transportation and Public Way

ORDINANCE
Weather Mark Tavern
Acct. No. 290371 - 1
Permit No. 1110472

Be It Ordained by the City Council of the City of Chicago:

Permission and authority are hereby given and granted to Weather Mark Tavern upon the terms and subject to the conditions of this ordinance, to maintain and use a portion of the public right of way for a sidewalk cafe adjacent to its premises located at 1503 S. Michigan Ave.. Said sidewalk cafe area #1 shall be eighteen (18) feet in length and six (6) feet in width for a total of one hundred eight (108) square feet and shall allow six (6) feet of clear space from the face of the curb/building line along S. Michigan Avenue. The compensation for said space and the days and hours of operation for the sidewalk cafe shall be as follows:

Monday through Friday 11:30 a.m. to 12:00 midnight Saturday and Sunday 10:30 a.m. to 12:00 midnight
Compensation: $600.00
SEATING CAPACITY: 12

Sidewalk Cafe Permit and approved plan must be posted at all times.

This grant of privilege #1110472 for a sidewalk cafe shall be subject to the provisions of Section 10-28-800 though 10-28-885 of the Municipal Code of Chicago and the directions of the Commissioner of Department of Business Affairs and Consumer Protection, the Commissioner of Streets and Sanitation, and the Commissioner of Transportation.

The permit holder agrees to hold the City of Chicago harmless for any damage, relocation or replacement costs associated with damage, relocation or removal of private property caused by the City performing work in the public way.

Authority for the above named privilege is herein given and granted from and after March 1, 2014 through and including December 1, 2014.

Alderman _____

Bob Fioretti 2nd Ward

Department of Business Affairs and Consumer Protection
Small Business Center - Public Way Use Unit
City Hall - 121 N. LaSalle Street, Room 800 • Chicago, IL 60602
(312)-74-GOBIZ (312-744-6249) • (312) 744-1944 (TTY)
http://www.cityofchicago.org/bacp

01/15/2014

Alderman **Bob Fioretti**
Ward # **02**
City of Chicago
City Hall, Room **300**
121 North LaSalle Street
Chicago, Illinois 60602

Re: An ordinance to use and maintain a portion of the public right-of-way for **one (1) sidewalk cafe(s)** for **Weather Mark Tavern**, adjacent to the premises known as **1503 S. Michigan Ave.**.

Dear Alderman **Bob Fioretti**:

The applicant referenced above has requested the use of the public right-of-way for a **sidewalk cafe(s)**. An ordinance has been prepared by the Department of Business Affairs and Consumer Protection – Small Business Center - Public Way Use Unit for presentation to the City Council. Because this request was made for properties located in your ward, as approved by you as per the attached, I respectfully request that you introduce the attached ordinance at the next City Council meeting.

If you have any questions regarding this ordinance, please contact Anthony Bertuca at (312) 744-5506.

Department of Business Affairs and Consumer Protection

City of Chicago

O2014-172

Office of the City Clerk

Document Tracking Sheet

Meeting Date:	1/15/2014
Sponsor(s):	Burnett (27)
Type:	Ordinance
Title:	Sidewalk cafe(s) for Westend Bar & Grill
Committee(s) Assignment:	Committee on Transportation and Public Way

ORDINANCE
WESTEND BAR & GRILL
Acct. No. 311103 - 1
Permit No. 1110457

Be It Ordained by the City Council of the City of Chicago:

Permission and authority are hereby given and granted to WESTEND BAR & GRILL upon the terms and subject to the conditions of this ordinance, to maintain and use a portion of the public right of way for a sidewalk cafe adjacent to its premises located at 1326-28 W. Madison St.. Said sidewalk cafe area #1 shall be fifty-one point five (51.5) feet in length and seven (7) feet in width, area #2 shall be twenty-one (21) feet in length and five (5) feet in width, area #3 shall be fourteen point three three (14.33) feet in length and five (5) feet in width for a total of five hundred thirty-seven point one five (537.15) square feet and shall allow six (6) feet of clear space from the face of the curb/building line along Ada Street, and W. Madison Street. The compensation for said space and the days and hours of operation for the sidewalk cafe shall be as follows:

Monday through Thursday 11:00 a.m. to 10:00 p.m. Friday 11:00 a.m. to 11:00 p.m. Saturday 11:00 a.m. to 11:00 p.m. Sunday 11:00 a.m. to 10:00 p.m.
Compensation: $600.00
SEATING CAPACITY: 50

Sidewalk Cafe Permit and approved plan must be posted at all times.

This grant of privilege #1110457 for a sidewalk cafe shall be subject to the provisions of Section 10-28-800 though 10-28-885 of the Municipal Code of Chicago and the directions of the Commissioner of Department of Business Affairs and Consumer Protection, the Commissioner of Streets and Sanitation, and the Commissioner of Transportation.

The permit holder agrees to hold the City of Chicago harmless for any damage, relocation or replacement costs associated with damage, relocation or removal of private property caused by the City performing work in the public way.

Authority for the above named privilege is herein given and granted from and after March 1, 2014 through and including December 1, 2014.

Alderman

Walter Burnett Jr. 27th Ward

City of Chicago

O2014-173

Office of the City Clerk

Document Tracking Sheet

Meeting Date:	1/15/2014
Sponsor(s):	Waguespack (32)
Type:	Ordinance
Title:	Sidewalk cafe(s) for Club Lucky, Inc.
Committee(s) Assignment:	Committee on Transportation and Public Way

ORDINANCE
CLUB LUCKY INC
Acct. No. 10775 - 1
Permit No. 1110445

Be It Ordained by the City Council of the City of Chicago:

Permission and authority are hereby given and granted to CLUB LUCKY INC upon the terms and subject to the conditions of this ordinance, to maintain and use a portion of the public right of way for a sidewalk cafe adjacent to its premises located at 1822-24 W. Wabansia Ave.. Said sidewalk cafe area #1 shall be seventy-six (76) feet in length and eight point five (8.5) feet in width, area #2 shall be thirty-four (34) feet in length and seven (7) feet in width for a total of eight hundred eighty-four (884) square feet and shall allow six (6) feet of clear space from the face of the curb/building line along N. Honore St., W. Wabansia Ave., respectively. The compensation for said space and the days and hours of operation for the sidewalk cafe shall be as follows:

Monday thru Sunday 11:00 a.m. to 12:00 midnight
Compensation: $972.40
SEATING CAPACITY: 68

Sidewalk Cafe Permit and approved plan must be posted at all times.

This grant of privilege #1110445 for a sidewalk cafe shall be subject to the provisions of Section 10-28-800 though 10-28-885 of the Municipal Code of Chicago and the directions of the Commissioner of Department of Business Affairs and Consumer Protection, the Commissioner of Streets and Sanitation, and the Commissioner of Transportation.

The permit holder agrees to hold the City of Chicago harmless for any damage, relocation or replacement costs associated with damage, relocation or removal of private property caused by the City performing work in the public way.

Authority for the above named privilege is herein given and granted from and after March 1, 2014 through and including December 1, 2014.

Alderman Scott Waguespack

Scott Waguespack 32nd Ward

Department of Business Affairs and Consumer Protection
Small Business Center - Public Way Use Unit
City Hall - 121 N. LaSalle Street, Room 800 • Chicago, IL 60602
(312)-74-GOBIZ (312-744-6249) • (312) 744-1944 (TTY)
http://www.cityofchicago.org/bacp

01/15/2014

Alderman **Scott Waguespack**
Ward # **32**
City of Chicago
City Hall, Room **300**
121 North LaSalle Street
Chicago, Illinois 60602

Re: An ordinance to use and maintain a portion of the public right-of-way for **two (2) sidewalk cafe(s)** for **CLUB LUCKY INC**, adjacent to the premises known as **1822-24 W. Wabansia Ave.**.

Dear Alderman **Scott Waguespack**:

The applicant referenced above has requested the use of the public right-of-way for a **sidewalk cafe(s)**. An ordinance has been prepared by the Department of Business Affairs and Consumer Protection – Small Business Center - Public Way Use Unit for presentation to the City Council. Because this request was made for properties located in your ward, as approved by you as per the attached, I respectfully request that you introduce the attached ordinance at the next City Council meeting.

If you have any questions regarding this ordinance, please contact Anthony Bertuca at (312) 744-5506.

Department of Business Affairs and Consumer Protection

City of Chicago

O2014-174

Office of the City Clerk

Document Tracking Sheet

Meeting Date:	1/15/2014
Sponsor(s):	Waguespack (32)
Type:	Ordinance
Title:	Sidewalk cafe(s) for Northside Bar & Grill
Committee(s) Assignment:	Committee on Transportation and Public Way

ORDINANCE
NORTHSIDE BAR & GRILL
Acct. No. 8632 - 1
Permit No. 1110354

Be It Ordained by the City Council of the City of Chicago:

Permission and authority are hereby given and granted to NORTHSIDE BAR & GRILL upon the terms and subject to the conditions of this ordinance, to maintain and use a portion of the public right of way for a sidewalk cafe adjacent to its premises located at 1635 N. Damen Ave.. Said sidewalk cafe area #1 shall be forty-four (44) feet in length and five (5) feet in width for a total of two hundred twenty (220) square feet and shall allow six (6) feet of clear space from the face of the curb/building line along N. Damen Avenue. The compensation for said space and the days and hours of operation for the sidewalk cafe shall be as follows:

Monday thru Sunday 11:00 a.m. to 12:00 midnight
Compensation: $600.00
SEATING CAPACITY: 24

Sidewalk Cafe Permit and approved plan must be posted at all times.

This grant of privilege #1110354 for a sidewalk cafe shall be subject to the provisions of Section 10-28-800 though 10-28-885 of the Municipal Code of Chicago and the directions of the Commissioner of Department of Business Affairs and Consumer Protection, the Commissioner of Streets and Sanitation, and the Commissioner of Transportation.

The permit holder agrees to hold the City of Chicago harmless for any damage, relocation or replacement costs associated with damage, relocation or removal of private property caused by the City performing work in the public way.

Authority for the above named privilege is herein given and granted from and after March 1, 2014 through and including December 1, 2014.

Alderman Scott Waguespack

Scott Waguespack 32nd Ward

Department of Business Affairs and Consumer Protection
Small Business Center - Public Way Use Unit
City Hall - 121 N. LaSalle Street, Room 800 • Chicago, IL 60602
(312)-74-GOBIZ (312-744-6249) • (312) 744-1944 (TTY)
http://www.cityofchicago.org/bacp

01/15/2014

Alderman **Scott Waguespack**
Ward # **32**
City of Chicago
City Hall, Room **300**
121 North LaSalle Street
Chicago, Illinois 60602

Re: An ordinance to use and maintain a portion of the public right-of-way for **one (1) sidewalk cafe(s)** for **NORTHSIDE BAR & GRILL**, adjacent to the premises known as **1635 N. Damen Ave.**.

Dear Alderman **Scott Waguespack**:

The applicant referenced above has requested the use of the public right-of-way for a **sidewalk cafe(s)**. An ordinance has been prepared by the Department of Business Affairs and Consumer Protection – Small Business Center - Public Way Use Unit for presentation to the City Council. Because this request was made for properties located in your ward, as approved by you as per the attached, I respectfully request that you introduce the attached ordinance at the next City Council meeting.

If you have any questions regarding this ordinance, please contact Anthony Bertuca at (312) 744-5506.

Department of Business Affairs and Consumer Protection

City of Chicago

O2014-177

Office of the City Clerk

Document Tracking Sheet

Meeting Date:	1/15/2014
Sponsor(s):	Colón (35)
Type:	Ordinance
Title:	Sidewalk cafe(s) for Logan's Bar and Grill
Committee(s) Assignment:	Committee on Transportation and Public Way

ORDINANCE
Chipotle Mexican Grill
Acct. No. 22633 - 11
Permit No. 1110427

Be It Ordained by the City Council of the City of Chicago:

Permission and authority are hereby given and granted to Chipotle Mexican Grill upon the terms and subject to the conditions of this ordinance, to maintain and use a portion of the public right of way for a sidewalk cafe adjacent to its premises located at 1025 W. Belmont Ave.. Said sidewalk cafe area #1 shall be thirty-six point one seven (36.17) feet in length and seven point six seven (7.67) feet in width, area #2 shall be forty-four point zero eight (44.08) feet in length and six (6) feet in width for a total of five hundred forty-one point nine (541.9) square feet and shall allow six (6) feet of clear space from the face of the curb/building line along N. Kenmore Ave. The compensation for said space and the days and hours of operation for the sidewalk cafe shall be as follows:

Monday thru Sunday 11:00 a.m. to 10:00 p.m.
Compensation: $600.00
SEATING CAPACITY: 28

Sidewalk Cafe Permit and approved plan must be posted at all times.

This grant of privilege #1110427 for a sidewalk cafe shall be subject to the provisions of Section 10-28-800 though 10-28-885 of the Municipal Code of Chicago and the directions of the Commissioner of Department of Business Affairs and Consumer Protection, the Commissioner of Streets and Sanitation, and the Commissioner of Transportation.

The permit holder agrees to hold the City of Chicago harmless for any damage, relocation or replacement costs associated with damage, relocation or removal of private property caused by the City performing work in the public way.

Authority for the above named privilege is herein given and granted from and after March 1, 2014 through and including December 1, 2014.

Alderman _____

Thomas Tunney 44th Ward

Department of Business Affairs and Consumer Protection
Small Business Center - Public Way Use Unit
City Hall - 121 N. LaSalle Street, Room 800 • Chicago, IL 60602
(312)-74-GOBIZ (312-744-6249) • (312) 744-1944 (TTY)
http://www.cityofchicago.org/bacp

01/15/2014

Alderman **Thomas Tunney**
Ward # **44**
City of Chicago
City Hall, Room **203**
121 North LaSalle Street
Chicago, Illinois 60602

Re: An ordinance to use and maintain a portion of the public right-of-way for **two (2) sidewalk cafe(s)** for **Chipotle Mexican Grill**, adjacent to the premises known as **1025 W. Belmont Ave.**.

Dear Alderman **Thomas Tunney**:

The applicant referenced above has requested the use of the public right-of-way for a **sidewalk cafe(s)**. An ordinance has been prepared by the Department of Business Affairs and Consumer Protection – Small Business Center - Public Way Use Unit for presentation to the City Council. Because this request was made for properties located in your ward, as approved by you as per the attached, I respectfully request that you introduce the attached ordinance at the next City Council meeting.

If you have any questions regarding this ordinance, please contact Anthony Bertuca at (312) 744-5506.

Department of Business Affairs and Consumer Protection

City of Chicago

O2014-179

Office of the City Clerk

Document Tracking Sheet

Meeting Date:	1/15/2014
Sponsor(s):	Tunney (44)
Type:	Ordinance
Title:	Sidewalk cafe(s) for Chipotle Mexican Grill
Committee(s) Assignment:	Committee on Transportation and Public Way

ORDINANCE
LOGAN'S BAR AND GRILL
Acct. No. 278702 - 2
Permit No. 1110428

Be It Ordained by the City Council of the City of Chicago:

Permission and authority are hereby given and granted to LOGAN'S BAR AND GRILL upon the terms and subject to the conditions of this ordinance, to maintain and use a portion of the public right of way for a sidewalk cafe adjacent to its premises located at 2230-32 N. California Ave.. Said sidewalk cafe area #1 shall be eighteen (18) feet in length and five point five (5.5) feet in width, area #2 shall be twenty (20) feet in length and five point five (5.5) feet in width for a total of two hundred nine (209) square feet and shall allow six (6) feet of clear space from the face of the curb/building line along N. California Ave.. The compensation for said space and the days and hours of operation for the sidewalk cafe shall be as follows:

Monday through Sunday 11:00 a.m. until 12:00 Midnight
Compensation: $600.00
SEATING CAPACITY: 24

Sidewalk Cafe Permit and approved plan must be posted at all times.

This grant of privilege #1110428 for a sidewalk cafe shall be subject to the provisions of Section 10-28-800 though 10-28-885 of the Municipal Code of Chicago and the directions of the Commissioner of Department of Business Affairs and Consumer Protection, the Commissioner of Streets and Sanitation, and the Commissioner of Transportation.

The permit holder agrees to hold the City of Chicago harmless for any damage, relocation or replacement costs associated with damage, relocation or removal of private property caused by the City performing work in the public way.

Authority for the above named privilege is herein given and granted from and after March 1, 2014 through and including December 1, 2014.

Alderman _____

Reynaldo Colon 35th Ward

Department of Business Affairs and Consumer Protection
Small Business Center - Public Way Use Unit
City Hall - 121 N. LaSalle Street, Room 800 • Chicago, IL 60602
(312)-74-GOBIZ (312-744-6249) • (312) 744-1944 (TTY)
http://www.cityofchicago.org/bacp

01/15/2014

Alderman **Reynaldo Colon**
Ward # **35**
City of Chicago
City Hall, Room **203**
121 North LaSalle Street
Chicago, Illinois 60602

Re: An ordinance to use and maintain a portion of the public right-of-way for **two (2) sidewalk cafe(s)** for **LOGAN'S BAR AND GRILL**, adjacent to the premises known as **2230-32 N. California Ave.**.

Dear Alderman **Reynaldo Colon**:

The applicant referenced above has requested the use of the public right-of-way for a **sidewalk cafe(s)**. An ordinance has been prepared by the Department of Business Affairs and Consumer Protection – Small Business Center - Public Way Use Unit for presentation to the City Council. Because this request was made for properties located in your ward, as approved by you as per the attached, I respectfully request that you introduce the attached ordinance at the next City Council meeting.

If you have any questions regarding this ordinance, please contact Anthony Bertuca at (312) 744-5506.

Department of Business Affairs and Consumer Protection

City of Chicago

O2014-183

Office of the City Clerk

Document Tracking Sheet

Meeting Date:	1/15/2014
Sponsor(s):	Tunney (44)
Type:	Ordinance
Title:	Sidewalk cafe(s) for Dark Horse Tap and Grill, The
Committee(s) Assignment:	Committee on Transportation and Public Way

ORDINANCE
The Dark Horse Tap and Grill
Acct. No. 215498 - 1
Permit No. 1110456

Be It Ordained by the City Council of the City of Chicago:

Permission and authority are hereby given and granted to The Dark Horse Tap and Grill upon the terms and subject to the conditions of this ordinance, to maintain and use a portion of the public right of way for a sidewalk cafe adjacent to its premises located at 3443 N. Sheffield Ave.. Said sidewalk cafe area #1 shall be seventeen (17) feet in length and six (6) feet in width for a total of one hundred two (102) square feet and shall allow six (6) feet of clear space from the face of the curb/building line along N. Sheffield Avenue. The compensation for said space and the days and hours of operation for the sidewalk cafe shall be as follows:

Sunday thru Thursday 11:00 a.m. to 10:00 p.m. Friday & Saturday 11:00 a.m. to 11:00 p.m.
Compensation: $600.00
SEATING CAPACITY: 8

Sidewalk Cafe Permit and approved plan must be posted at all times.

This grant of privilege #1110456 for a sidewalk cafe shall be subject to the provisions of Section 10-28-800 though 10-28-885 of the Municipal Code of Chicago and the directions of the Commissioner of Department of Business Affairs and Consumer Protection, the Commissioner of Streets and Sanitation, and the Commissioner of Transportation.

The permit holder agrees to hold the City of Chicago harmless for any damage, relocation or replacement costs associated with damage, relocation or removal of private property caused by the City performing work in the public way.

Authority for the above named privilege is herein given and granted from and after March 1, 2014 through and including December 1, 2014.

Alderman _____
Thomas Tunney 44th Ward

Department of Business Affairs and Consumer Protection
Small Business Center - Public Way Use Unit
City Hall - 121 N. LaSalle Street, Room 800 • Chicago, IL 60602
(312)-74-GOBIZ (312-744-6249) • (312) 744-1944 (TTY)
http://www.cityofchicago.org/bacp

01/15/2014

Alderman **Thomas Tunney**
Ward # **44**
City of Chicago
City Hall, Room **203**
121 North LaSalle Street
Chicago, Illinois 60602

Re: An ordinance to use and maintain a portion of the public right-of-way for **one (1) sidewalk cafe(s)** for **The Dark Horse Tap and Grill**, adjacent to the premises known as **3443 N. Sheffield Ave.**.

Dear Alderman **Thomas Tunney**:

The applicant referenced above has requested the use of the public right-of-way for a **sidewalk cafe(s)**. An ordinance has been prepared by the Department of Business Affairs and Consumer Protection – Small Business Center - Public Way Use Unit for presentation to the City Council. Because this request was made for properties located in your ward, as approved by you as per the attached, I respectfully request that you introduce the attached ordinance at the next City Council meeting.

If you have any questions regarding this ordinance, please contact Anthony Bertuca at (312) 744-5506.

Department of Business Affairs and Consumer Protection

City of Chicago

O2014-187

Office of the City Clerk

Document Tracking Sheet

Meeting Date:	1/15/2014
Sponsor(s):	Tunney (44)
Type:	Ordinance
Title:	Sidewalk cafe(s) for Houndstooth Saloon
Committee(s) Assignment:	Committee on Transportation and Public Way

ORDINANCE
HOUNDSTOOTH SALOON
Acct. No. 261212 - 1
Permit No. 1110455

Be It Ordained by the City Council of the City of Chicago:

Permission and authority are hereby given and granted to HOUNDSTOOTH SALOON upon the terms and subject to the conditions of this ordinance, to maintain and use a portion of the public right of way for a sidewalk cafe adjacent to its premises located at 3369 N. Clark St.. Said sidewalk cafe area #1 shall be twenty-eight (28) feet in length and twenty-four point five (24.5) feet in width, area #2 shall be forty-seven (47) feet in length and ten (10) feet in width for a total of one thousand one hundred fifty-six (1156) square feet and shall allow six (6) feet of clear space from the face of the curb/building line along N. Clark, N. Clark. The compensation for said space and the days and hours of operation for the sidewalk cafe shall be as follows:

Sunday through Thursday 11:00am until 10:00pm Friday & Saturday 11:00am untl 11:00pm
Compensation: $1,271.60
SEATING CAPACITY: 90

Sidewalk Cafe Permit and approved plan must be posted at all times.

This grant of privilege #1110455 for a sidewalk cafe shall be subject to the provisions of Section 10-28-800 though 10-28-885 of the Municipal Code of Chicago and the directions of the Commissioner of Department of Business Affairs and Consumer Protection, the Commissioner of Streets and Sanitation, and the Commissioner of Transportation.

The permit holder agrees to hold the City of Chicago harmless for any damage, relocation or replacement costs associated with damage, relocation or removal of private property caused by the City performing work in the public way.

Authority for the above named privilege is herein given and granted from and after March 1, 2014 through and including December 1, 2014.

Alderman _____
Thomas Tunney 44th Ward

Department of Business Affairs and Consumer Protection
Small Business Center - Public Way Use Unit
City Hall - 121 N. LaSalle Street, Room 800 • Chicago, IL 60602
(312)-74-GOBIZ (312-744-6249) • (312) 744-1944 (TTY)
http://www.cityofchicago.org/bacp

01/15/2014

Alderman **Thomas Tunney**
Ward # **44**
City of Chicago
City Hall, Room **203**
121 North LaSalle Street
Chicago, Illinois 60602

Re: An ordinance to use and maintain a portion of the public right-of-way for **two (2) sidewalk cafe(s)** for **HOUNDSTOOTH SALOON**, adjacent to the premises known as **3369 N. Clark St.**.

Dear Alderman **Thomas Tunney**:

The applicant referenced above has requested the use of the public right-of-way for a **sidewalk cafe(s)**. An ordinance has been prepared by the Department of Business Affairs and Consumer Protection – Small Business Center - Public Way Use Unit for presentation to the City Council. Because this request was made for properties located in your ward, as approved by you as per the attached, I respectfully request that you introduce the attached ordinance at the next City Council meeting.

If you have any questions regarding this ordinance, please contact Anthony Bertuca at (312) 744-5506.

Department of Business Affairs and Consumer Protection

City of Chicago

O2014-192

Office of the City Clerk

Document Tracking Sheet

Meeting Date:	1/15/2014
Sponsor(s):	Tunney (44)
Type:	Ordinance
Title:	Sidewalk cafe(s) for Kirkwood Bar & Grill
Committee(s) Assignment:	Committee on Transportation and Public Way

ORDINANCE
KIRKWOOD BAR & GRILL
Acct. No. 262 - 1
Permit No. 1110458

Be It Ordained by the City Council of the City of Chicago:

Permission and authority are hereby given and granted to KIRKWOOD BAR & GRILL upon the terms and subject to the conditions of this ordinance, to maintain and use a portion of the public right of way for a sidewalk cafe adjacent to its premises located at 2934 N. Sheffield Ave.. Said sidewalk cafe area #1 shall be fifty-eight (58) feet in length and ten (10) feet in width for a total of five hundred eighty (580) square feet and shall allow six (6) feet of clear space from the face of the curb/building line along W.OAKDALE. The compensation for said space and the days and hours of operation for the sidewalk cafe shall be as follows:

Monday thru Thursday 5:00 p.m. to 10:00 p.m. Friday 5:00 p.m. to 11:00 p.m. Saturday 11:00 a.m. to 11:00 p.m.Sunday 11:00 a.m. to 10:00 p.m.
Compensation: $638.00
SEATING CAPACITY: 40

Sidewalk Cafe Permit and approved plan must be posted at all times.

This grant of privilege #1110458 for a sidewalk cafe shall be subject to the provisions of Section 10-28-800 though 10-28-885 of the Municipal Code of Chicago and the directions of the Commissioner of Department of Business Affairs and Consumer Protection, the Commissioner of Streets and Sanitation, and the Commissioner of Transportation.

The permit holder agrees to hold the City of Chicago harmless for any damage, relocation or replacement costs associated with damage, relocation or removal of private property caused by the City performing work in the public way.

Authority for the above named privilege is herein given and granted from and after March 1, 2014 through and including December 1, 2014.

Alderman _____

Thomas Tunney 44th Ward

Department of Business Affairs and Consumer Protection
Small Business Center - Public Way Use Unit
City Hall - 121 N. LaSalle Street, Room 800 • Chicago, IL 60602
(312)-74-GOBIZ (312-744-6249) • (312) 744-1944 (TTY)
http://www.cityofchicago.org/bacp

01/15/2014

Alderman **Thomas Tunney**
Ward # **44**
City of Chicago
City Hall, Room **203**
121 North LaSalle Street
Chicago, Illinois 60602

Re: An ordinance to use and maintain a portion of the public right-of-way for **one (1) sidewalk cafe(s)** for **KIRKWOOD BAR & GRILL**, adjacent to the premises known as **2934 N. Sheffield Ave.**.

Dear Alderman **Thomas Tunney**:

The applicant referenced above has requested the use of the public right-of-way for a **sidewalk cafe(s)**. An ordinance has been prepared by the Department of Business Affairs and Consumer Protection – Small Business Center - Public Way Use Unit for presentation to the City Council. Because this request was made for properties located in your ward, as approved by you as per the attached, I respectfully request that you introduce the attached ordinance at the next City Council meeting.

If you have any questions regarding this ordinance, please contact Anthony Bertuca at (312) 744-5506.

Department of Business Affairs and Consumer Protection

City of Chicago

O2014-195

Office of the City Clerk

Document Tracking Sheet

Meeting Date:	1/15/2014
Sponsor(s):	Tunney (44)
Type:	Ordinance
Title:	Sidewalk cafe(s) for Murphy's Bleachers
Committee(s) Assignment:	Committee on Transportation and Public Way

ORDINANCE
Murphy's Bleachers
Acct. No. 13 - 2
Permit No. 1110353

Be It Ordained by the City Council of the City of Chicago:

Permission and authority are hereby given and granted to Murphy's Bleachers upon the terms and subject to the conditions of this ordinance, to maintain and use a portion of the public right of way for a sidewalk cafe adjacent to its premises located at 3653-55 N. Sheffield Ave.. Said sidewalk cafe area #1 shall be one hundred twenty (120) feet in length and nineteen (19) feet in width, area #2 shall be fifty (50) feet in length and seventeen (17) feet in width for a total of three thousand one hundred thirty (3130) square feet and shall allow six (6) feet of clear space from the face of the curb/building line along W. Waveland Avenue, N. Sheffield Avenue. The compensation for said space and the days and hours of operation for the sidewalk cafe shall be as follows:

Sunday through Thursday 11:00 a.m. to 10:00 p.m. Friday and Saturday 11:00 a.m. to 11:00 p.m.
Compensation: $3,443.00
SEATING CAPACITY: 200

Sidewalk Cafe Permit and approved plan must be posted at all times.

This grant of privilege #1110353 for a sidewalk cafe shall be subject to the provisions of Section 10-28-800 though 10-28-885 of the Municipal Code of Chicago and the directions of the Commissioner of Department of Business Affairs and Consumer Protection, the Commissioner of Streets and Sanitation, and the Commissioner of Transportation.

The permit holder agrees to hold the City of Chicago harmless for any damage, relocation or replacement costs associated with damage, relocation or removal of private property caused by the City performing work in the public way.

Authority for the above named privilege is herein given and granted from and after March 1, 2014 through and including December 1, 2014.

Alderman _____
Thomas Tunney 44th Ward

Department of Business Affairs and Consumer Protection
Small Business Center - Public Way Use Unit
City Hall - 121 N. LaSalle Street, Room 800 • Chicago, IL 60602
(312)-74-GOBIZ (312-744-6249) • (312) 744-1944 (TTY)
http://www.cityofchicago.org/bacp

01/15/2014

Alderman **Thomas Tunney**
Ward # **44**
City of Chicago
City Hall, Room **203**
121 North LaSalle Street
Chicago, Illinois 60602

Re: An ordinance to use and maintain a portion of the public right-of-way for **two (2) sidewalk cafe(s)** for **Murphy's Bleachers**, adjacent to the premises known as **3653-55 N. Sheffield Ave.**.

Dear Alderman **Thomas Tunney**:

The applicant referenced above has requested the use of the public right-of-way for a **sidewalk cafe(s)**. An ordinance has been prepared by the Department of Business Affairs and Consumer Protection – Small Business Center - Public Way Use Unit for presentation to the City Council. Because this request was made for properties located in your ward, as approved by you as per the attached, I respectfully request that you introduce the attached ordinance at the next City Council meeting.

If you have any questions regarding this ordinance, please contact Anthony Bertuca at (312) 744-5506.

Department of Business Affairs and Consumer Protection

City of Chicago

O2014-198

Office of the City Clerk

Document Tracking Sheet

Meeting Date:	1/15/2014
Sponsor(s):	Tunney (44)
Type:	Ordinance
Title:	Sidewalk cafe(s) for Schoolyard Tavern & Grill
Committee(s) Assignment:	Committee on Transportation and Public Way

ORDINANCE
SCHOOLYARD TAVERN & GRILL
Acct. No. 33286 - 1
Permit No. 1110460

Be It Ordained by the City Council of the City of Chicago:

Permission and authority are hereby given and granted to SCHOOLYARD TAVERN & GRILL upon the terms and subject to the conditions of this ordinance, to maintain and use a portion of the public right of way for a sidewalk cafe adjacent to its premises located at 3258 N. Southport Ave.. Said sidewalk cafe area #1 shall be ten point five (10.5) feet in length and eight (8) feet in width, area #2 shall be thirty point three three (30.33) feet in length and eight (8) feet in width, area #3 shall be seven point six seven (7.67) feet in length and eight (8) feet in width for a total of three hundred eighty-eight (388) square feet and shall allow six (6) feet of clear space from the face of the curb/building line along W. School Street. The compensation for said space and the days and hours of operation for the sidewalk cafe shall be as follows:

Monday through Thursday 5:00 p.m. to 10:00 p.m. Friday 5:00 pm to 11:00 pm Saturday 11:00 a.m. to 11:00 p.m. Sunday 11:00 a.m. to 10:00 p.m.
Compensation: $600.00
SEATING CAPACITY: 46

Sidewalk Cafe Permit and approved plan must be posted at all times.

This grant of privilege #1110460 for a sidewalk cafe shall be subject to the provisions of Section 10-28-800 though 10-28-885 of the Municipal Code of Chicago and the directions of the Commissioner of Department of Business Affairs and Consumer Protection, the Commissioner of Streets and Sanitation, and the Commissioner of Transportation.

The permit holder agrees to hold the City of Chicago harmless for any damage, relocation or replacement costs associated with damage, relocation or removal of private property caused by the City performing work in the public way.

Authority for the above named privilege is herein given and granted from and after March 1, 2014 through and including December 1, 2014.

Alderman _____
Thomas Tunney 44th Ward

Department of Business Affairs and Consumer Protection
Small Business Center - Public Way Use Unit
City Hall - 121 N. LaSalle Street, Room 800 • Chicago, IL 60602
(312)-74-GOBIZ (312-744-6249) • (312) 744-1944 (TTY)
http://www.cityofchicago.org/bacp

01/15/2014

Alderman **Thomas Tunney**
Ward # **44**
City of Chicago
City Hall, Room **203**
121 North LaSalle Street
Chicago, Illinois 60602

Re: An ordinance to use and maintain a portion of the public right-of-way for **three (3) sidewalk cafe(s)** for **SCHOOLYARD TAVERN & GRILL**, adjacent to the premises known as **3258 N. Southport Ave.**.

Dear Alderman **Thomas Tunney**:

The applicant referenced above has requested the use of the public right-of-way for a **sidewalk cafe(s)**. An ordinance has been prepared by the Department of Business Affairs and Consumer Protection – Small Business Center - Public Way Use Unit for presentation to the City Council. Because this request was made for properties located in your ward, as approved by you as per the attached, I respectfully request that you introduce the attached ordinance at the next City Council meeting.

If you have any questions regarding this ordinance, please contact Anthony Bertuca at (312) 744-5506.

Department of Business Affairs and Consumer Protection

City of Chicago

O2014-203

Office of the City Clerk

Document Tracking Sheet

Meeting Date:	1/15/2014
Sponsor(s):	Tunney (44)
Type:	Ordinance
Title:	Sidewalk cafe(s) for Southport Grocery and Cafe, Inc.
Committee(s) Assignment:	Committee on Transportation and Public Way

ORDINANCE
SOUTHPORT GROCERY AND CAFE, INC.
Acct. No. 262107 - 1
Permit No. 1110431

Be It Ordained by the City Council of the City of Chicago:

Permission and authority are hereby given and granted to SOUTHPORT GROCERY AND CAFE, INC. upon the terms and subject to the conditions of this ordinance, to maintain and use a portion of the public right of way for a sidewalk cafe adjacent to its premises located at 3552 N. Southport Ave.. Said sidewalk cafe area #1 shall be twenty-six (26) feet in length and nine point five (9.5) feet in width for a total of two hundred forty-seven (247) square feet and shall allow six (6) feet of clear space from the face of the curb/building line along N. Southport Avenue. The compensation for said space and the days and hours of operation for the sidewalk cafe shall be as follows:

Monday through Friday 8:00 a.m. to 4:00 p.m. Saturday 8:00 a.m. to 5:00 p.m. Sunday 8:00 a.m. to 4:00 p.m.
Compensation: $600.00
SEATING CAPACITY: 24

Sidewalk Cafe Permit and approved plan must be posted at all times.

This grant of privilege #1110431 for a sidewalk cafe shall be subject to the provisions of Section 10-28-800 though 10-28-885 of the Municipal Code of Chicago and the directions of the Commissioner of Department of Business Affairs and Consumer Protection, the Commissioner of Streets and Sanitation, and the Commissioner of Transportation.

The permit holder agrees to hold the City of Chicago harmless for any damage, relocation or replacement costs associated with damage, relocation or removal of private property caused by the City performing work in the public way.

Authority for the above named privilege is herein given and granted from and after March 1, 2014 through and including December 1, 2014.

Alderman _____
Thomas Tunney 44th Ward

Department of Business Affairs and Consumer Protection
Small Business Center - Public Way Use Unit
City Hall - 121 N. LaSalle Street, Room 800 • Chicago, IL 60602
(312)-74-GOBIZ (312-744-6249) • (312) 744-1944 (TTY)
http://www.cityofchicago.org/bacp

01/15/2014

Alderman **Thomas Tunney**
Ward # **44**
City of Chicago
City Hall, Room **203**
121 North LaSalle Street
Chicago, Illinois 60602

Re: An ordinance to use and maintain a portion of the public right-of-way for **one (1) sidewalk cafe(s)** for **SOUTHPORT GROCERY AND CAFE, INC.**, adjacent to the premises known as **3552 N. Southport Ave.**.

Dear Alderman **Thomas Tunney**:

The applicant referenced above has requested the use of the public right-of-way for a **sidewalk cafe(s)**. An ordinance has been prepared by the Department of Business Affairs and Consumer Protection – Small Business Center - Public Way Use Unit for presentation to the City Council. Because this request was made for properties located in your ward, as approved by you as per the attached, I respectfully request that you introduce the attached ordinance at the next City Council meeting.

If you have any questions regarding this ordinance, please contact Anthony Bertuca at (312) 744-5506.

Department of Business Affairs and Consumer Protection

City of Chicago

O2014-206

Office of the City Clerk

Document Tracking Sheet

Meeting Date:	1/15/2014
Sponsor(s):	Pawar (47)
Type:	Ordinance
Title:	Sidewalk cafe(s) for Brownstone Tavern & Grill
Committee(s) Assignment:	Committee on Transportation and Public Way

ORDINANCE
BROWNSTONE TAVERN & GRILL
Acct. No. 15867 - 1
Permit No. 1110459

Be It Ordained by the City Council of the City of Chicago:

Permission and authority are hereby given and granted to BROWNSTONE TAVERN & GRILL upon the terms and subject to the conditions of this ordinance, to maintain and use a portion of the public right of way for a sidewalk cafe adjacent to its premises located at 3937 N. Lincoln Ave.. Said sidewalk cafe area #1 shall be sixty-seven (67) feet in length and ten point seven five (10.75) feet in width, area #2 shall be nineteen (19) feet in length and five (5) feet in width for a total of eight hundred fifteen point two five (815.25) square feet and shall allow six (6) feet of clear space from the face of the curb/building line along W. Larchmont Avenue, N. Lincoln Avenue. The compensation for said space and the days and hours of operation for the sidewalk cafe shall be as follows:

Sunday through Thursday 11:00 a.m. 10:00 p.m. Friday and Saturday 11:00 a.m. to 11:00 p.m.
Compensation: $896.78
SEATING CAPACITY: 68

Sidewalk Cafe Permit and approved plan must be posted at all times.

This grant of privilege #1110459 for a sidewalk cafe shall be subject to the provisions of Section 10-28-800 though 10-28-885 of the Municipal Code of Chicago and the directions of the Commissioner of Department of Business Affairs and Consumer Protection, the Commissioner of Streets and Sanitation, and the Commissioner of Transportation.

The permit holder agrees to hold the City of Chicago harmless for any damage, relocation or replacement costs associated with damage, relocation or removal of private property caused by the City performing work in the public way.

Authority for the above named privilege is herein given and granted from and after March 1, 2014 through and including December 1, 2014.

Alderman _____

Ameya Pawar 47th Ward

Department of Business Affairs and Consumer Protection
Small Business Center - Public Way Use Unit
City Hall - 121 N. LaSalle Street, Room 800 • Chicago, IL 60602
(312)-74-GOBIZ (312-744-6249) • (312) 744-1944 (TTY)
http://www.cityofchicago.org/bacp

01/15/2014

Alderman **Ameya Pawar**
Ward # **47**
City of Chicago
City Hall, Room **300**
121 North LaSalle Street
Chicago, Illinois 60602

Re: An ordinance to use and maintain a portion of the public right-of-way for **two (2) sidewalk cafe(s)** for **BROWNSTONE TAVERN & GRILL**, adjacent to the premises known as **3937 N. Lincoln Ave.**.

Dear Alderman **Ameya Pawar**:

The applicant referenced above has requested the use of the public right-of-way for a **sidewalk cafe(s)**. An ordinance has been prepared by the Department of Business Affairs and Consumer Protection – Small Business Center - Public Way Use Unit for presentation to the City Council. Because this request was made for properties located in your ward, as approved by you as per the attached, I respectfully request that you introduce the attached ordinance at the next City Council meeting.

If you have any questions regarding this ordinance, please contact Anthony Bertuca at (312) 744-5506.

Department of Business Affairs and Consumer Protection

City of Chicago

O2014-209

Office of the City Clerk

Document Tracking Sheet

Meeting Date:	1/15/2014
Sponsor(s):	Pawar (47)
Type:	Ordinance
Title:	Sidewalk cafe(s) for Mrs Murphys and Sons Irish Bistro
Committee(s) Assignment:	Committee on Transportation and Public Way

ORDINANCE
MRS MURPHYS AND SONS IRISH BISTRO
Acct. No. 274122 - 1
Permit No. 1110471

Be It Ordained by the City Council of the City of Chicago:

Permission and authority are hereby given and granted to MRS MURPHYS AND SONS IRISH BISTRO upon the terms and subject to the conditions of this ordinance, to maintain and use a portion of the public right of way for a sidewalk cafe adjacent to its premises located at 3905 N. Lincoln Ave.. Said sidewalk cafe area #1 shall be thirty-eight (38) feet in length and four point six seven (4.67) feet in width for a total of one hundred seventy-seven point four six (177.46) square feet and shall allow six (6) feet of clear space from the face of the curb/building line along N. Lincoln Avenue. The compensation for said space and the days and hours of operation for the sidewalk cafe shall be as follows:

Monday through Thursday 5:30 p.m. to 10:00 p.m. Friday and Saturday 11:00 a.m. to 11:00 p.m. Sunday 10:00 a.m. to 10:00 p.m.
Compensation: $600.00
SEATING CAPACITY: 20

Sidewalk Cafe Permit and approved plan must be posted at all times.

This grant of privilege #1110471 for a sidewalk cafe shall be subject to the provisions of Section 10-28-800 though 10-28-885 of the Municipal Code of Chicago and the directions of the Commissioner of Department of Business Affairs and Consumer Protection, the Commissioner of Streets and Sanitation, and the Commissioner of Transportation.

The permit holder agrees to hold the City of Chicago harmless for any damage, relocation or replacement costs associated with damage, relocation or removal of private property caused by the City performing work in the public way.

Authority for the above named privilege is herein given and granted from and after March 1, 2014 through and including December 1, 2014.

Alderman _____

Ameya Pawar 47th Ward

Department of Business Affairs and Consumer Protection
Small Business Center - Public Way Use Unit
City Hall - 121 N. LaSalle Street, Room 800 • Chicago, IL 60602
(312)-74-GOBIZ (312-744-6249) • (312) 744-1944 (TTY)
http://www.cityofchicago.org/bacp

01/15/2014

Alderman **Ameya Pawar**
Ward # **47**
City of Chicago
City Hall, Room **300**
121 North LaSalle Street
Chicago, Illinois 60602

Re: An ordinance to use and maintain a portion of the public right-of-way for **one (1) sidewalk cafe(s)** for **MRS MURPHYS AND SONS IRISH BISTRO**, adjacent to the premises known as **3905 N. Lincoln Ave.**.

Dear Alderman **Ameya Pawar**:

The applicant referenced above has requested the use of the public right-of-way for a **sidewalk cafe(s)**. An ordinance has been prepared by the Department of Business Affairs and Consumer Protection – Small Business Center - Public Way Use Unit for presentation to the City Council. Because this request was made for properties located in your ward, as approved by you as per the attached, I respectfully request that you introduce the attached ordinance at the next City Council meeting.

If you have any questions regarding this ordinance, please contact Anthony Bertuca at (312) 744-5506.

Department of Business Affairs and Consumer Protection

City of Chicago

Or2014-13

Office of the City Clerk

Document Tracking Sheet

Meeting Date:	1/15/2014
Sponsor(s):	Fioretti (2)
Type:	Order
Title:	Issuance of permits for sign(s)/signboard(s) at 1340 S Canal St
Committee(s) Assignment:	Committee on Zoning, Landmarks and Building Standards

City Council, meeting date: _____
Committee on Zoning, Landmarks, & Building Standards

ORDERED, That the Commissioner of the Building Department is hereby directed to issue a sign permit to: (*Contractor's name and address*)

Doyle Signs, Inc

232 W Interstate Road

Addison, IL 60101

For the erection of a sign / signboard over twenty-four (24) feet in height and / or over one hundred (100) square feet (in area of one face) at:

On-Premise / Business ID signs: indicate Business Name and Address
Off-Premise / Advertising sings: must indicate that it is for Advertising

Jewel Osco

1340 S Canal

Chicago, IL 60607

Such signs shall comply with all provisions of Title 17 of the Chicago Zoning Ordinance and all other applicable provisions of the Municipal Code of the City of Chicago governing the construction and maintenance of outdoor signs, sign boards, and structures.

2nd Ward Alderman
Robert Fioretti

CITY OF CHICAGO

DEPARTMENT OF BUILDINGS

Sign Permit Application

APPROVAL NUMBER	APPLICATION NUMBER	ANNUAL FEE	WORK CODE	DRAWINGS ATTACHED
	100522847			☐ YES ☐ NO

DATE OF APPLICATION: 01/02/2014

ADDRESS OF SIGN: 1340 S CANAL ST, 60607-

BUILDING:

ORIGINAL PERMIT NUMBER:

TYPE OF PERMIT: NEW CONSTRUCTION (SIGN)

PAYER OF ANNUAL INSPECTION:
JEWEL OSCO, JEWEL OSCO
1340 S CANAL ST
CHICAGO, IL 60607
(630)543-9490

SIGN MANUFACTURER: DOYLE SIGNS, INC

ADDRESS WHERE SIGN CAN BE SEEN PRIOR TO ERECTION:

TICKET NUMBER: 0

REINSPECTION CONTROL NUMBER:

TYPE OF SUPPORT FOR SIGN: BUILDING

SIGN BOARD SUPPORT MEMBERS: NONE

ANNUAL FEE	
CONSTRUCTION FEE	200.00
1017 B FEE	
TOTAL FEE	200.00
AMOUNT PAID	200.00
BALANCE DUE	

Check # for Zoning

Check # for DCAP

TYPE OF SIGN: FLAT OR BOX

LENGTH FT	LENGTH IN	HEIGHT FT	HEIGHT IN
47	3	8	9

AREA SQ FT	WEIGHT LBS
413	450

SIGN HEIGHT ABOVE GRADE/ROOF FT: 20

SHAPE OF SIGN: REGULAR

SIGN WILL READ:
JEWEL OSCO

NO OF LAMPS	TOTAL WATTAGE
44	760

TYPE OF LAMP: OTHER

NO OF BALLASTS/TRANSFORMERS	INPUT OF TRANSFORMERS
8	120

CONTRACTOR WILL INSTALL: [N] FEEDERS [Y] CUSTOMER LEADS

TYPE OF SWITCH: SPECIAL

LOCATION OF SWITCH: OUTSIDE SIGN

SIGN LOCATION:
INSTALLATION OF (1) SET OF INTERNALLY ILLUMINATED CHANNEL LETTERS TO BE MOUNTED TO THE WEST BUILDING ELEVATION

The undersigned certify that the statements in this application are true and correct and that all work done under the proposed permit will conform to the requirements of the Chicago Municipal Code

	REG NO	E92684
ELECTRICIAN		
DOYLE SIGINS INC		ELECTR
ADDRESS		
232 INTERSTATE RD - P O BOX 1068		
ADDISON, IL 60101-		
SUPERVISOR SIGNATURE		

BOND NO	REG NO	E92684
SIGN ERECTOR		
DOYLE SIGINS INC		SIGNER
ADDRESS		
232 INTERSTATE RD - P O BOX 1068		
ADDISON IL, 60101-		
SIGNATURE		

The permit issued on this application will authorize only signs here applied for. If other signs are to be erected they must be covered by additional permits

City of Chicago
Rahm Emanuel, Mayor

Department of Buildings
Michael Merchant, Commissioner

TYPE OF BUSINESS
COMMERCIAL Other
Name JEWEL OSCO
LIC #
Renewal

SIGN BOND REQUIRED? ☐ YES

COUNCIL ORDER REQUIRED ☒ YES

IS SPECIAL PERMISSION REQUIRED FROM CHIEF ELECTRICAL
☐ YES
IF YES ATTACH LETTER OF REQUEST

Projects Over
☒ Private Property
☒ Public Way Grant Permit #:

☒ Planned Development/Manufacturing PMD/PD#. 450
Zoning District OTHER Other PD450

TIME STAMP

TYPE OF SIGN
☐ ADVERTISING ☒ ILLUMINATE ☐ MOVEABLE
☒ BUSINESS ☐ FLASHING

TOTAL STREET FRONTAGE OF LOT (IN FEET)	350
TOTAL AREA OF NEW SIGN (SQ.FT)	413
TOTAL AREA OF ALL SIGNS ON LOT (SQ FT.)	1,000
HEIGHT OF SIGN ABOVE GRADE (TO TOP)	28ft 9in
DISTANCE OF CURB LINE OUTER EDGE (ft)	24
DISTANCE OF STRUCTURE INNER EDGE (ft)	24

SIGN CLERK

APPROVED FOR PERMIT

DISTANCE FROM (ft)

A PUBLIC PARK (OVER 10 ACRES)	2,290
B EXPRESSWAY (IF LESS THAN 1,000 FT)	1,629
C RESIDENCE DISTRICT (ADVERTISING SIGNS ONLY)	

REMARKS

IF REPLACEMENT SIGN OR CHANGE OF FACE, WHAT DOES THE EXISTING SIGN READ?

Original Payee:

Landmark Hold: ☐ **Status:**

ZONING (OFFICE USE ONLY)


CITY OF CHICAGO
DEPARTMENT OF ZONING AND LAND USE PLANNING
SIGN SITE PLAN
(ALL INFORMATION MUST BE COMPLETED AND LEGIBLE)

Site Address: _____ ___ of ___ applications

Sign Company: _____ Rep Name: _____

Phone ( ) _____ - _____ EXT _____ *(Below: Building, streets and location of sign on lot or structure)*

North

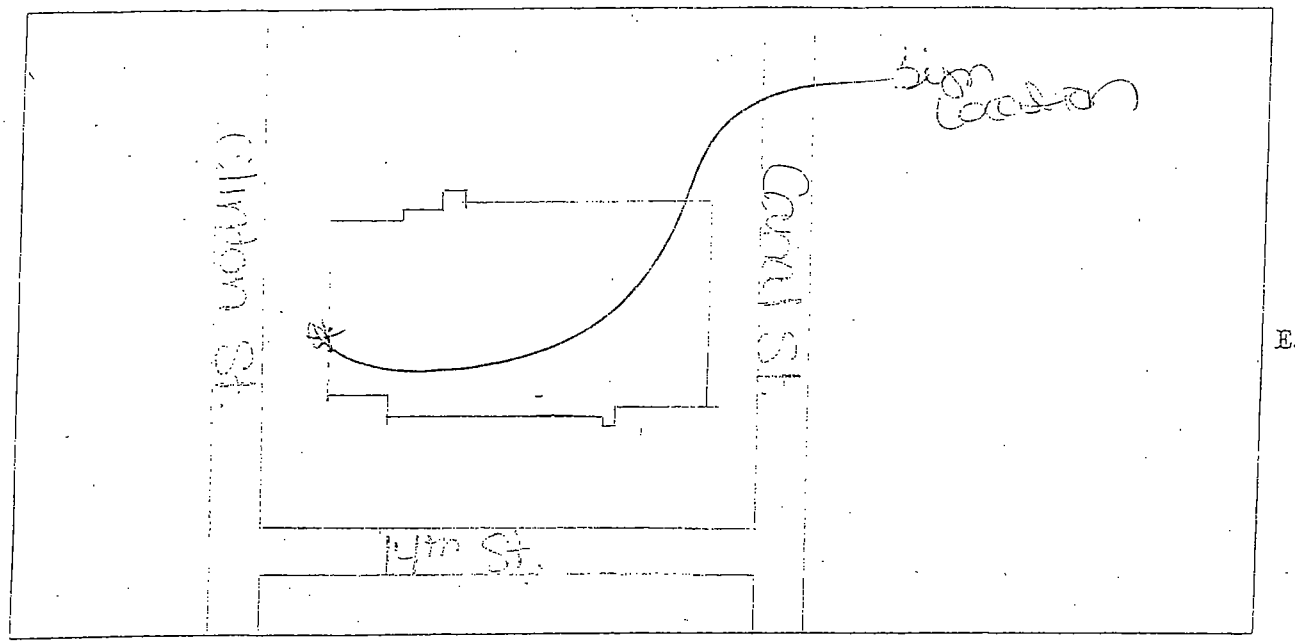

SIGN USE:
- Bus. ID (On-premise) ☒
- *Bu[illegible]e. #* _____
- Advertising (Off-premise) ☐

TYPE OF SIGN:
- Flat Wall ☒
- Freestanding ☐
- Awning ☐
- Marquee ☐
- High Rise Building ☐
- Projecting Private ☐
- Projecting Public Way ☐
- *Public Way Use -Permit #* _____

SIGN CHARACTERISTICS:
- Non- Illuminated ☐
- Illuminated ☒
- Changing Image ☐
- Video Display ☐
- Flashing ☐

PERMIT TYPE:
- New Construction ☒
- Change of Face
- *Previous Permit #* ☐ _____

TOTAL SQUARE FOOTAGE:
- Square footage of this proposed sign 412
- Gross area of all proposed signs 811
- Area of all existing signs *(not including proposed)* on Zoning Lot 109

DISTANCE FROM:
- Curb Line: [illegible]
- Expressway, Toll Roads or Major Route (n/a if over 1000 ft) [illegible]
- Park (over 10 acres) [illegible]
- Residential Zone [illegible]
- Existing Off-premise on same side of street: _____

Signature: _____ Date: 1-9-14

(Revised 4/10)


Sent 12/20/13 BJN

47'-2 1/4"


Jewel Osco

A **New L.E.D. Illum'd. Red Face Channel Letters**
1/4"=1'-0"
TWO (2) SET OF RED L.E.D. INT-ILLUMINATED CHANNEL LETTERS
FACES TO BE 3/16" #2793 RED ACRYLIC WITH 1" WHITE TRIM CAP,
WHITE RETURNS


LEGEND
1 TRIM CAP - WHITE
2 .125 ACRYLIC FACE - RED
3 .040 ALUMINUM RETURN - WHITE
4 TERMINAL BLOCK
5 TRANSFORMER, CLASS II 12V
7 SAFETY SWITCH
8 .040 ALUMINUM BACK
9 120V PRIMARY, NO. 12 THHN STRANDED WIRE, 5-20 AMP CIRCUIT
10 FLEXIBLE WEATHERPROOF CONDUIT PER LOCAL CODE SILICONE SEAL ALL PENETRATIONS
11 UL APPROVED STAINLESS FASTENING
13 ALUM. RAPID RACEWAY w/ ACCESS LID
14 1/4" DRAIN HOLE
16 L.E.D.
17 "J" BOX

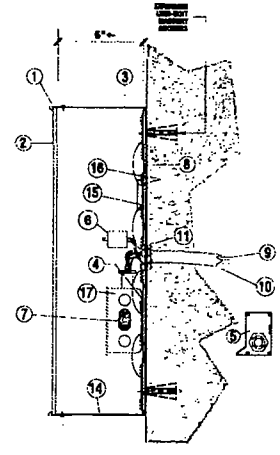

Section thru Letters

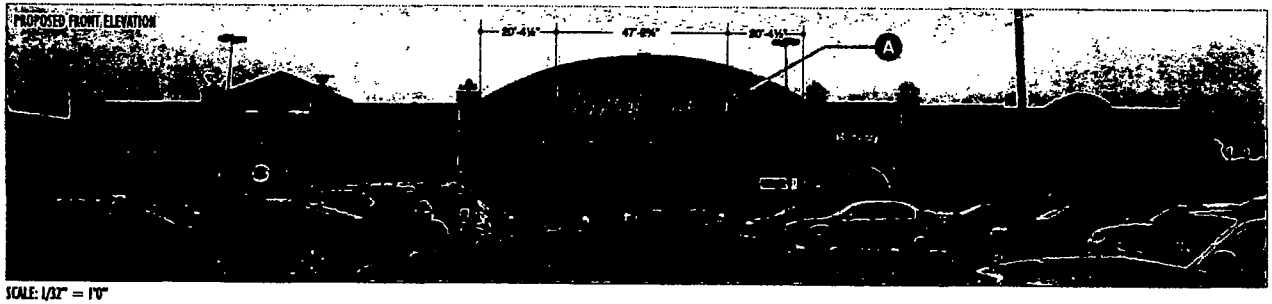

SCALE: 1/32" = 1'0"

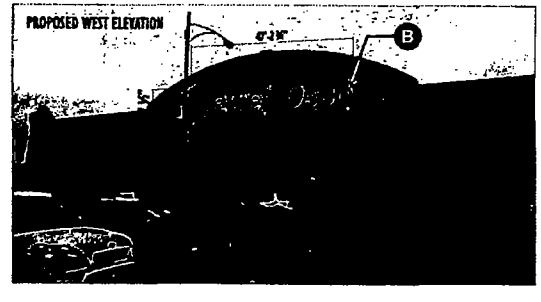

DOYLE
GENERAL SIGN CONTRACTORS
833 INTERSTATE RD. P.O. BOX 1288
ADDISON, IL 60101
630-543-9400
FAX 630-543-9488

DATE	REVISION
12.17.13	REVISE PER TD
12.20.13	REVISE PER TD

CUSTOMER APPROVAL DATE

This design is the original and unpublished work of DOYLE SIGNS, INC. and may not be reproduced, copied or exhibited in any fashion without the expressed written consent from an authorized officer of The Company. The rights to this design may be purchased.

CLIENT	JEWEL OSCO				
ADDRESS	1340 S. CANAL STREET				
CITY	CHICAGO	STATE IL	DESIGNER DI	SALESPERSON TD	
DRWG. NO.	13645	SCALE: NOTED	DATE: 10.25.2013	SHEET NO. 1 of 3	

City of Chicago

Or2014-12

Office of the City Clerk

Document Tracking Sheet

Meeting Date:	1/15/2014
Sponsor(s):	Dowell (3)
Type:	Order
Title:	Issuance of permits for sign(s)/signboard(s) at 1335 S Michigan Ave - Permit No. 100521849
Committee(s) Assignment:	Committee on Zoning, Landmarks and Building Standards

Committee on Buildings

(signs)

ORDERED, That the Commissioner of Buildings is hereby directed to issue a sign permit to: (Contractor's name and address)

Landmark Sign Group
7424 Industrial Ave.
Chesterton, IN 46304

for the erection of a sign/signboard over 24 feet in height and/or over 100 square feet (in area of one face) at: (Business NAME & ADDRESS)

Pianoforte (sign permit # 1005 21849)
1335 S. Michigan Ave. (PWU # 1110105)
Chicago IL 60605

Dimensions: length 10' height 19' 11"


height above grade/roof to top of sign 29' 11"

TOTAL SQUARE FOOT AREA 199


Such sign(s) shall comply with all applicable provisions of TITLE 17 of the Chicago Zoning Ordinance and all other applicable provisions of the Municipal Code of the City of Chicago governing the construction and maintenance of outdoor signs, signboards and structures.


Pat Dowell

Alderman, Ward 3rd
Dowell

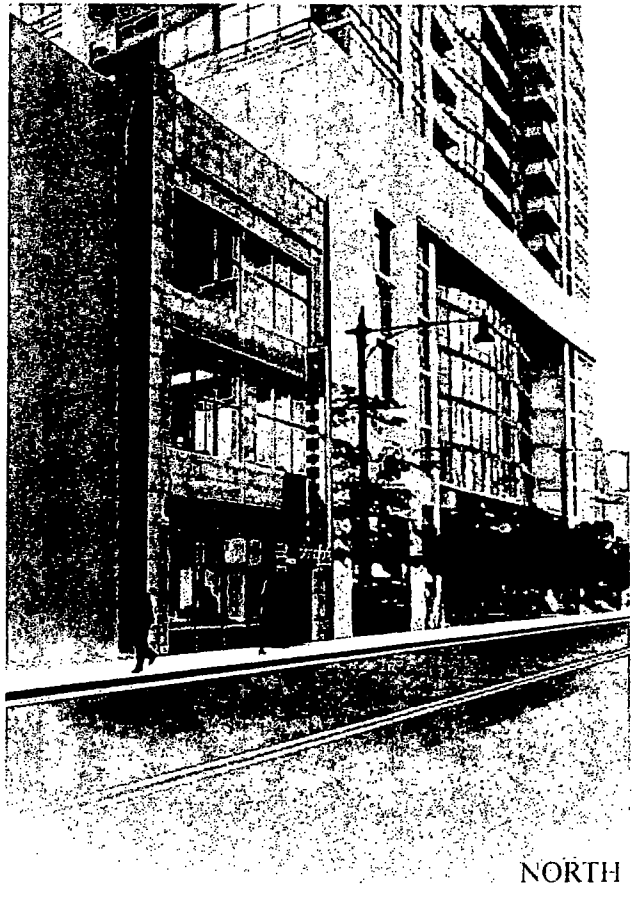

NORTH

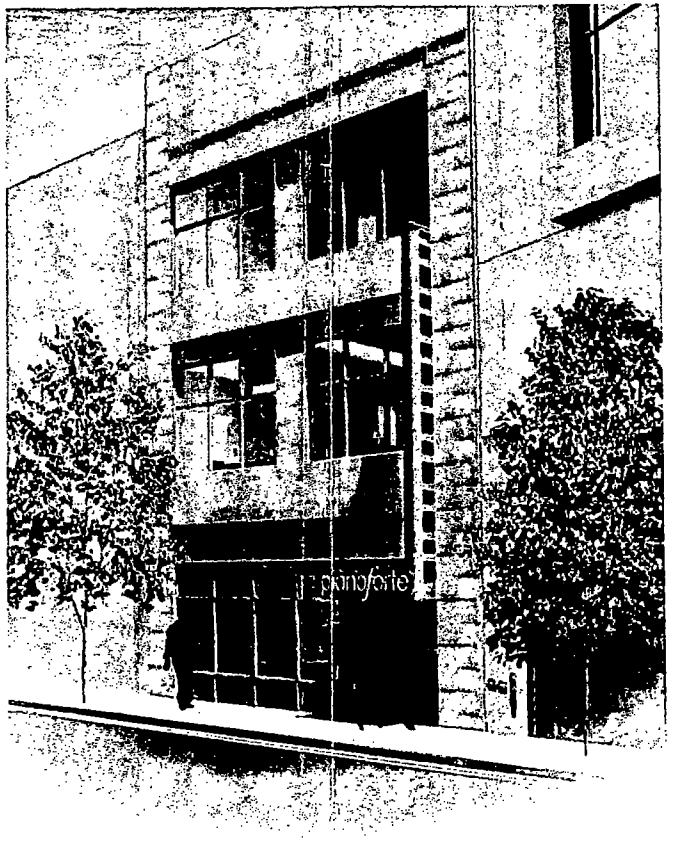

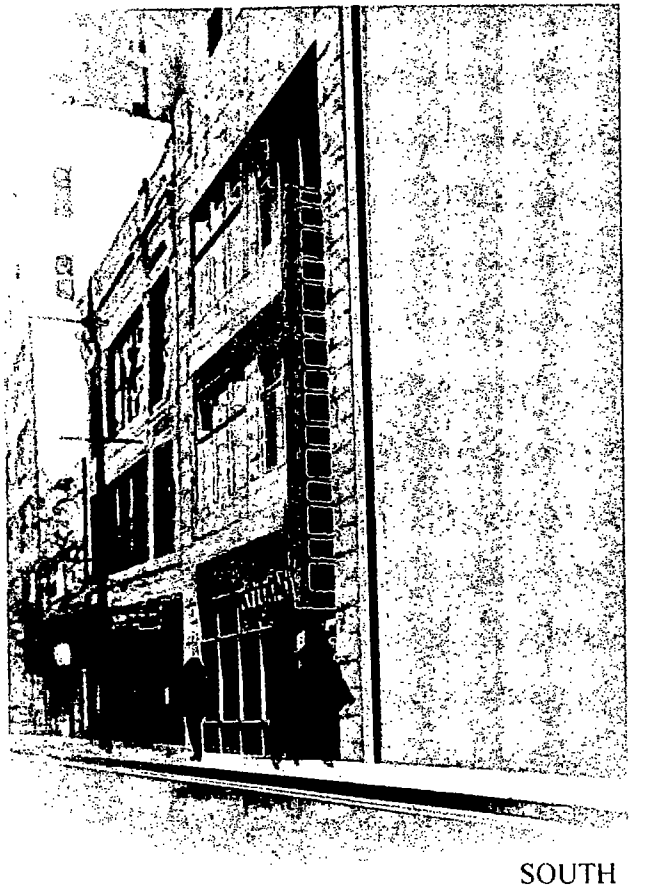

SOUTH

PIANOFORTE EXTERIOR SIGNAGE REVIEW

15 AUGUST 2013


APPROACH

By signing the Customer Acceptance on this print, I understand that I am accepting all aspects of this drawing. This includes Artwork, Specifications, Dimensions, Spelling, and all other representations herein. I also understand that color reproductions on this print are approximate, and may not match manufacturers samples exactly.


X Customer Acceptance SIGNATURE DATE

X IF REQUIRED: Landlord Acceptance SIGNATURE DATE

L.S.G. SALES INITIALS DATE

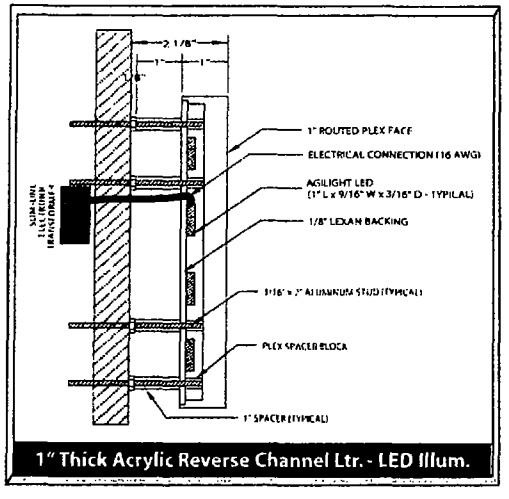

1" Thick Acrylic Reverse Channel Ltr. - LED Illum.

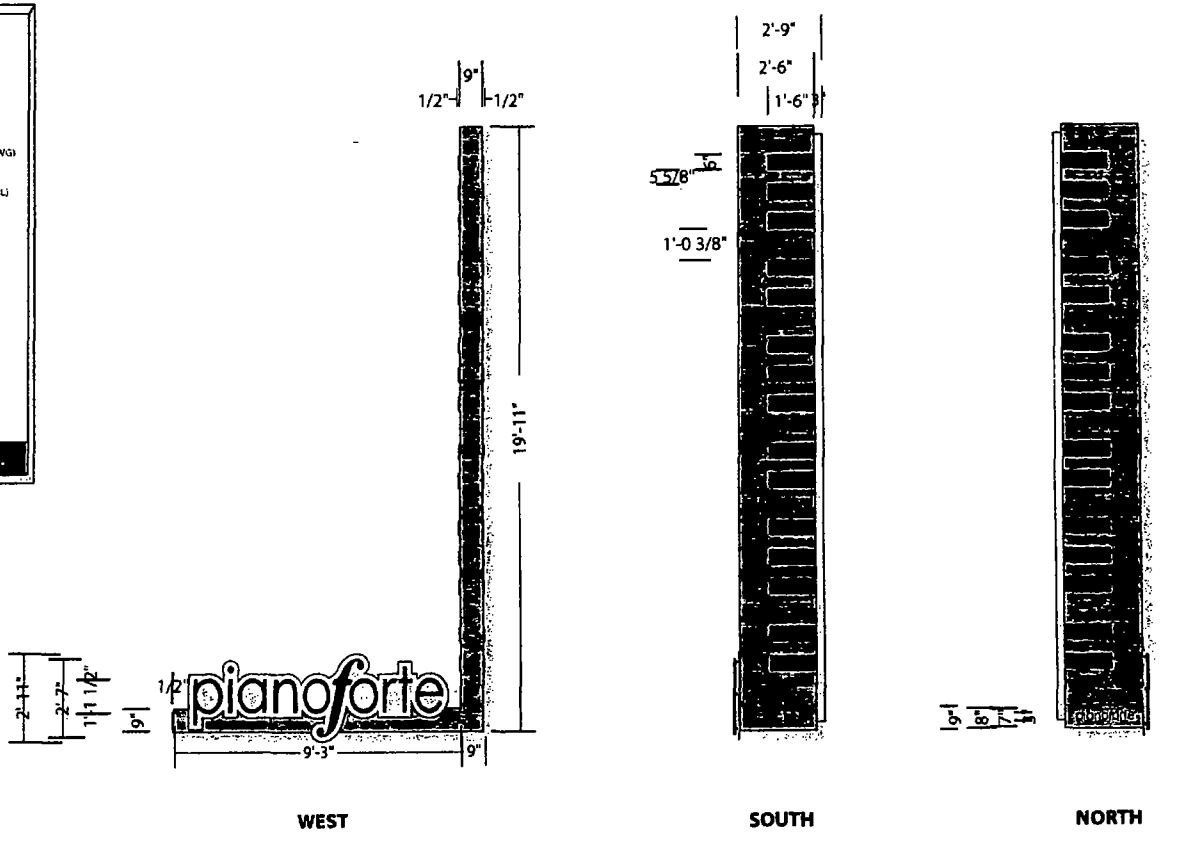

WEST SOUTH NORTH

▶ **ONE SINGLE FACE ALUCOBOND SIGN /NON ILLUMINATED/ w TWO (2) SETS OF 1/2" ACRYLIC FLAT CUT OUT KEYS/ EXT PAINTED/ ONE SET OF 1" ACRYLIC FCO REVERSE LED ILLUMINATED LETTERS/ EXT PAINTED/ STUD MOUNTED TO ALUCOBOND BACKER PANEL/ ONE SET OF 1/2" FCO ACRYLIC LETTERS/NON ILLUMINATED/ MOUNTED FLUSH TO ALUCOBOND BACKER PANEL/ MOUNTED FLUSH TO NORTH END OFSIGN/**

O **SIGN BKGD** = REYNOBOND SUNNY PEAR HORIZONTAL GRAIN
LETTERS/KEYS = MAP BLACK
BACKER PANELS = MAP BRUSHED ALUMINUM

Landmark Sign group
7424 Industrial Avenue
Chesterton, IN 46304
phone 219.762.9577
fax 219.762.4259
www.landmarksign.com

PRINT #
RW-21407-1

RICK WILBANKS
LSG SALES REPRESENTATIVE

10.08.13
DATE

PIANO FORTE
CLIENT NAME

1335 S MICHIGAN AVE
CHICAGO, IL
JOB LOCATION

AF 1/4" = 1'-0"
DRAWN BY SCALE

REVISIONS:
1. MOVED LETTERS UP 10.30.13 JM
2. ADDED MEASUREMENTS 11.26.13 JM

Designed for 110 Volts
Electrical Connection will be Visible within 5 Ft. at time of Installation.
Second Trip will be Charged at Time & Material


THIS DRAWING IS THE PROPERTY OF LANDMARK SIGN GROUP, INC. NO REPRODUCTIONS OR EXHIBITIONS ARE PERMITTED WITHOUT THE EXPRESS WRITTEN CONSENT OF LANDMARK SIGN GROUP, INC. AN ASSESSMENT OF UP TO $1,000.00 WILL BE CHARGED FOR ANY MISUSE OF THIS DESIGN.


By signing the Customer Acceptance on this print, I understand that I am accepting all aspects of this drawing. This includes Artwork, Specifications, Dimensions, Spelling, and all other representations herein. I also understand that color reproductions on this print are approximate, and may not match manufacturers samples exactly.

X Customer Acceptance SIGNATURE DATE

X *IF REQUIRED:* Landlord Acceptance SIGNATURE DATE

L.S.G. SALES INITIALS DATE

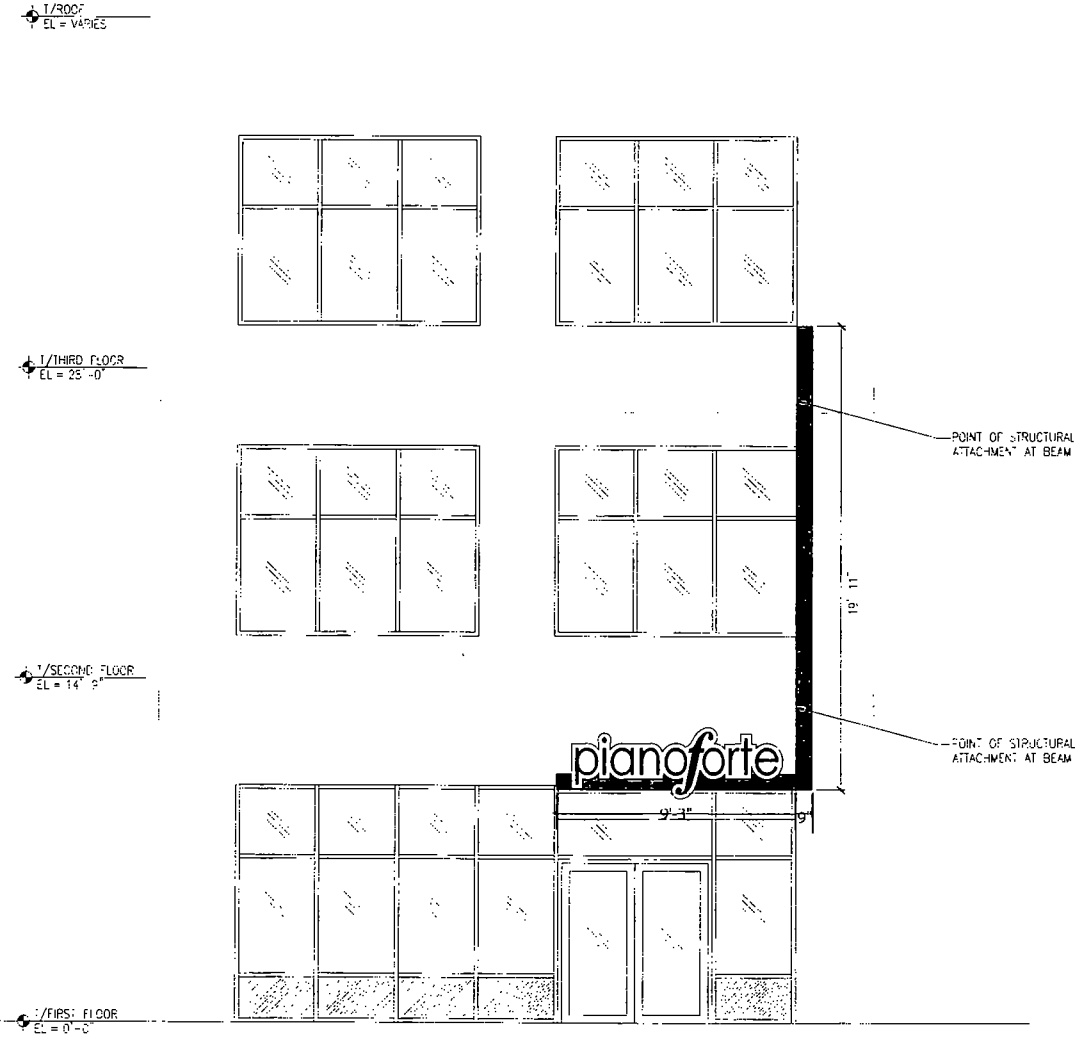

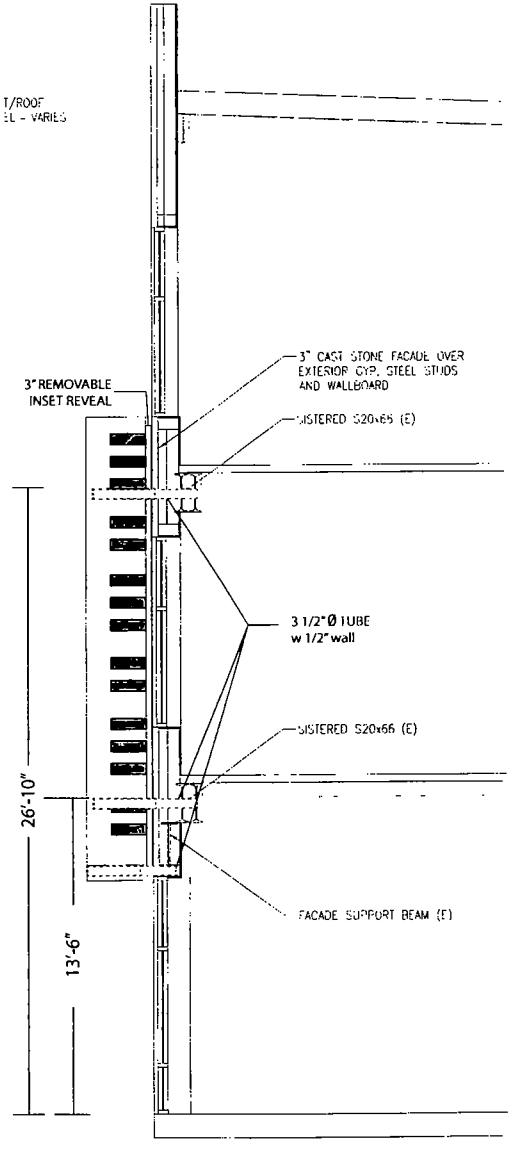

Landmark Sign group

7424 Industrial Avenue
Chesterton, IN 46304
phone 219.762.9577
fax 219.762.4259
www.landmarksign.com

PRINT #
RW-21407-2

RICK WILBANKS
LSG SALES REPRESENTATIVE

10.08.13
DATE

PIANO FORTE
CLIENT NAME

1335 S MICHIGAN AVE CHICAGO, IL
JOB LOCATION

AF NTS
DRAWN BY SCALE

REVISIONS
1.CORRECTED DIMENSION 11.04.13 JM
2. ADDED MEASUREMENTS 11.26.13 JM

Designed for 110 Volts
Electrical Connection will be Visible within 5 Ft at time of Installation, Second Trip will be Charged at Time & Material

THIS DRAWING IS THE PROPERTY O LANDMARK SIGN GROUP, INC. NO REPRODUCTIONS OR EXHIBITIONS ARE PERMITTE WITHOUT THE EXPRESS WRITTEN CONSENT OF LANDMARK SIGN GROUP, INC. AN ASSESSMENT OF UP TO $2,500.00 WILL BE CHARG FOR ANY MISUSE OF THIS DRAWING.

City of Chicago

Or2014-14

Office of the City Clerk

Document Tracking Sheet

Meeting Date:	1/15/2014
Sponsor(s):	Burnett (27)
Type:	Order
Title:	Issuance of permits for sign(s)/signboard(s) at 1223 W Chestnut St
Committee(s) Assignment:	Committee on Zoning, Landmarks and Building Standards

Committee on Buildings

(signs)

ORDERED, That the Commissioner of Buildings is hereby directed to issue a sign permit to: (Contractor's name and address)

VAN WAGNER CHICAGO LLC

560 W. WASHINGTON, SUITE 200

CHICAGO, IL 60661

for the erection of a sign/signboard over 24 feet in height and/or over 100 square feet (in area of one face) at: (Business address)

1223 W Chestnut St, Chicago, IL 60622

Off-premise Wall Sign

Dimensions: length 60 FT height 20 FT

height above grade/roof to top of sign 80 FT

TOTAL SQUARE FOOT AREA 1200 SF

Such sign(s)

shall comply with all applicable provisions of Chapter 194A of the Chicago Zoning Ordinance and all other applicable provisions of the Municipal Code of the City of Chicago governing the construction and maintenance of outdoor signs, signboards and structures.

Alderman, Ward

City of Chicago

Or2014-10

Office of the City Clerk

Document Tracking Sheet

Meeting Date:	1/15/2014
Sponsor(s):	Waguespack (32)
Type:	Order
Title:	Issuance of permits for sign(s)/signboard(s) at 1551 N Sheffield Ave - Application No. 100521270
Committee(s) Assignment:	Committee on Zoning, Landmarks and Building Standards

100521270
Committee on Buildings

(signs)

ORDERED, That the Commissioner of Buildings is hereby directed to issue a sign permit to: (Contractor's name and address)

OLYMPIC SIGNS, INC

1130 N GARFIELD

LOMBARD, IL 60148

for the erection of a sign / signboard over 24 feet in height and / or over 100 square feet (in area of one face) at : (Busines NAME & ADDRESS)

NORDSTROM RACK

1551 N. SHEFFIELD AVE.

CHICAGO, IL 60642

Dimensions: length 43' 3" height 5'

height above grade/roof to top of sign 33'

TOTAL SQUARE FOOT AREA 216'

Such sign (s) shall comply with all applicable provisions of TITLE 17 of the Chicago Zoning Ordinance and all other applicable provisions of the Municipal Code of the City of the City of Chicago governing the construction and maintenance of outdoor signs, signboards and structures.

Scott Waguespack
Alderman, 32nd Ward

CITY OF CHICAGO

DEPARTMENT OF BUILDINGS

Sign Permit Application

APPROVAL NUMBER	APPLICATION NUMBER	ANNUAL FEE	WORK CODE	DRAWINGS ATTACHED
17726	100521270			☐ YES ☐ NO

DATE OF APPLICATION: 12/13/2013

ADDRESS OF SIGN: 1551 N SHEFFIELD AVE. 60642-

BUILDING:

ORIGINAL PERMIT NUMBER:

TYPE OF PERMIT: NEW CONSTRUCTION (SIGN)

PAYER OF ANNUAL INSPECTION:
MEININGER, CAREY
1700 7TH AVENUE, SUITE 700
SEATTLE, WA 98101
(206)303-4383

SIGN MANUFACTURER: PATTISON

ADDRESS WHERE SIGN CAN BE SEEN PRIOR TO ERECTION:

TICKET NUMBER: 0

REINSPECTION CONTROL NUMBER:

TYPE OF SUPPORT FOR SIGN: BUILDING

SIGN BOARD SUPPORT MEMBERS: OTHER

ANNUAL FEE	
CONSTRUCTION FEE	200.00
1017 B FEE	
TOTAL FEE	200.00
AMOUNT PAID	200.00
BALANCE DUE	

Check # for Zoning:

Check # for DCAP:

TYPE OF SIGN: FLAT OR BOX

LENGTH	FT	IN	HEIGHT	FT	IN
	43	3		5	0

AREA	SQ FT	WEIGHT	LBS
	216		750

SIGN HEIGHT ABOVE GRADE/ROOF: FT 28

SHAPE OF SIGN: REGULAR

SIGN WILL READ:
NORDSTROM RACK

NO OF LAMPS	TOTAL WATTAGE
2,000	180

TYPE OF LAMP-------OTHER

NO OF BALLAST/TRANSFORMERS	INPUT OF TRANSFORMERS
3	120V

CONTRACTOR WILL INSTALL: [N] FEEDERS [Y] CUSTOMER LEADS

TYPE OF SWITCH:

LOCATION OF SWITCH: OUTSIDE SIGN

SIGN LOCATION:
INSTALL SET OF LED ILLUMINATED CHANNEL LETTERS ON SOUTH ELEVATION OF BUILDING.
"SWITCH IS PART OF UL SIGN."

The undersigned certifies that the statements in this application are true and correct and that all work done under the proposed permit will conform to the requirements of the Chicago Municipal Code

	REG NO	E69270
ELECT CONTR: OLYMPIC SIGNS, INC.		ELECTR
ADDRESS: 1130 N. GARFIELD, LOMBARD, IL 60148		
SUPERVISOR SIGNATURE: Bill Pyter		

BOND NO	REG NO	N91822
SIGN ERECTOR: OLYMPIC SIGNS INC.		SIGNER
ADDRESS: 1130 N GARFIELD, LOMBARD IL. 60148		
SIGNATURE		

The permit issued on this application will authorize only signs here applied for. If other signs are to be erected they must be covered by additional permits

City of Chicago
Rahm Emanuel, Mayor

Department of Buildings
Michael Merchant, Commissioner

TYPE OF BUSINESS

COMMERCIAL Other

Name

LIC #

Renewal Date

SIGN BOND REQUIRED? ☐ YES

COUNCIL ORDER REQUIRED ☒ YES

IS SPECIAL PERMISSION REQUIRED FROM CHIEF ELECTRICAL

☐ YES

IF YES, ATTACH LETTER OF REQUEST

Projects Over:

☒ Private Property

☒ Public Way Grant Permit #

☐ Planned Development/Manufacturing PMD/PD#

Zoning District C3 Other C3-5

TIME STAMP

TYPE OF SIGN:

☐ ADVERTISING ☒ ILLUMINATED ☐ MOVEABLE

☒ BUSINESS ☐ FLASHING

TOTAL STREET FRONTAGE OF LOT (IN FEET)	330
TOTAL AREA OF NEW SIGN (SQ FT)	216
TOTAL AREA OF ALL SIGNS ON LOT (SQ FT)	523
HEIGHT OF SIGN ABOVE GRADE (TO TOP)	33ft 0in
DISTANCE OF CURB LINE OUTER EDGE (ft)	5
DISTANCE OF STRUCTURE INNER EDGE (ft)	1

SIGN CLERK

APPROVED FOR PERMIT

DISTANCE FROM (ft):

A. PUBLIC PARK (OVER 10 ACRES)	1,000
B. EXPRESSWAY (IF LESS THAN 1,000 FT)	1,000
C. RESIDENCE DISTRICT (ADVERTISING SIGNS ONLY)	690

REMARKS

IF REPLACEMENT SIGN OR CHANGE OF FACE, WHAT DOES THE EXISTING SIGN READ?

Original Payee:

Landmark Hold: ☐ **Status:**

ZONING (OFFICE USE ONLY)


CITY OFCHICAGO
DEPARTMENT OF ZONING AND LAND USE PLANNING
SIGN SITE PLAN
(ALL INFORMATION MUST BE COMPLETED AND LEGIBLE)

Site Address: 1551 N. SHEFFIELD AVE. 2 of 3 applications

Sign Company: OLYMPIC SIGNS INC. Rep Name: BILL PYTER JR.

Phone (630) 424 – 6100 EXT 231 *(Below: Building, streets and location of sign on lot or structure)*

North

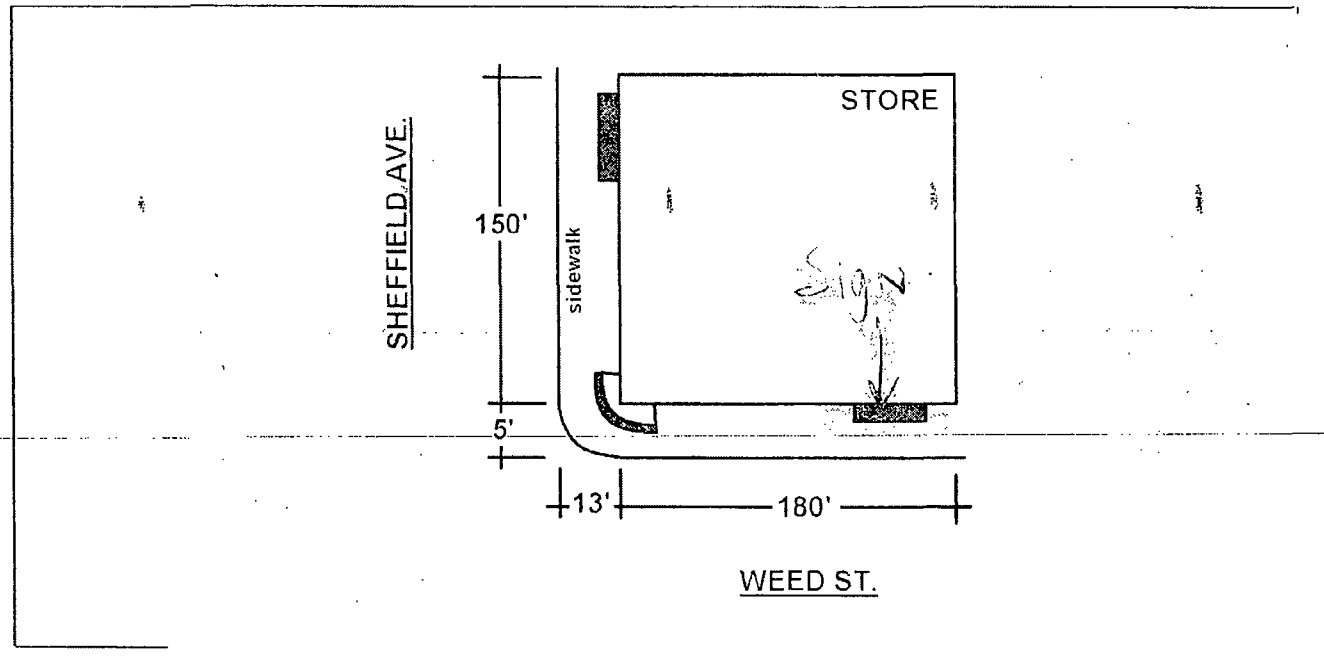

South

SIGN USE:

SIGN:

Bus. ID (On-premise) ■

Business Lice. #

Acct #: Site #: 8

Adverti... nise) ☐

PERMIT TYPE:

New Construction ■

Change of Face

Previous Permit # ☐

TYPE OF

Flat Wall	■
Freestanding	☐
Awning	☐
Marquee	☐
High Rise Building	☐
Projecting Private	☐
Public Way Use -Permit #	■

SIGN CHARACTERISTICS:

Non- Illuminated	☐
Illuminated	■
Changing Image	☐
Video Display	☐
Flashing	☐

TOTAL SQUARE FOOTAGE:

Square footage of this proposed sign 216

Gross area of all proposed signs 523

Area of all existing signs

(not including proposed) on Zoning Lot 1

DISTANCE FROM:

Curb Line: 4'

Expressway, Toll Roads or Major Route (n/a if over 1000 ft) n/a

Park (over 10 acres) 1000'


Residential Zone 690'


Existing Off-premise on same side of street: n/a

Signature: Bill Pyter Jr. Date: 12/13/13

(Revised4RO)

ELEMENT SCOPE

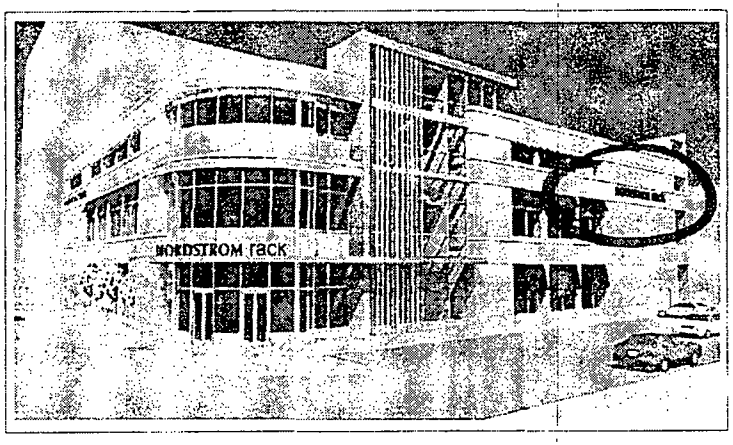

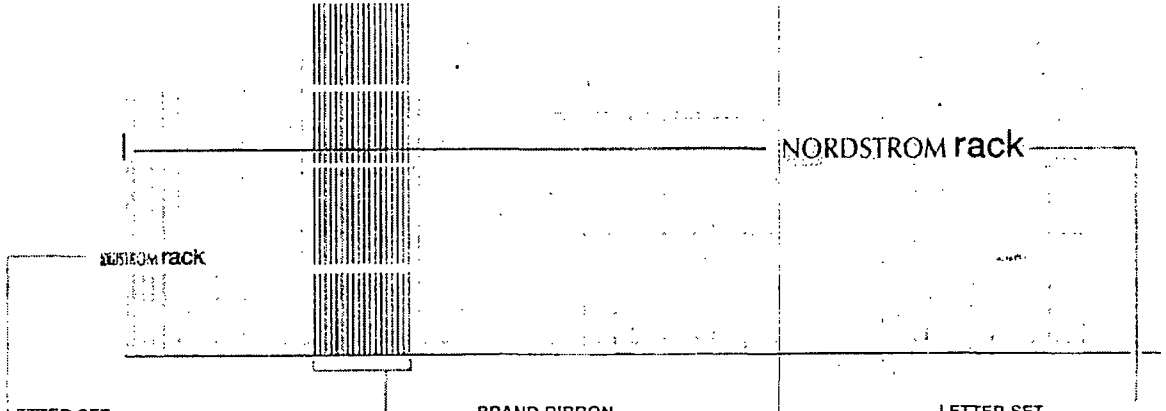

LETTER SET
Fabricated aluminum channel letters.
Day/night vinyl applied to faces
Letters illuminate white at night
LED illumination.

Qty. - 1 set

BRAND RIBBON
Aluminum extruded frame with pigmented
ACM inserts to achieve color pattern
Spaced at 1'-0" intervals
Non-illuminated.

Qty. - 18 (4 sections each)

LETTER SET
Fabricated aluminum channel letters
Day/night vinyl applied to faces.
Letters illuminate white at night
LED illumination

Qty - 2 sets

PATTISON
SIGN GROUP INC.
310 N. Cedar Bluff Rd. Suite 101 Knoxville, TN 37923

NOTE: ART IS CONCEPTUAL IN NATURE, AND IS MEANT TO BE REPRESENTATIVE OF THE BASIC CONCEPT
MATERIALS, COLORS AND SPECIFICATIONS ARE SUBJECT TO CHANGE PENDING FINAL ENGINEERING.

Date

120V 347V

LETTER SET
WALL MOUNT

43'3"


5'

3'-6"

NORDSTROM rack

4'-10 1/2"


Scale: 3/16"=1'-0"

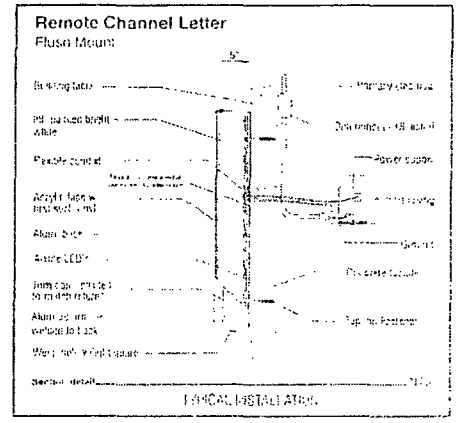

LETTER SET

Fabricated aluminum returns and backs painted black
White acrylic faces with first surface black perforated day/night vinyl. Faces illuminate white at night.
Black trim caps.
Letters are flush mount to building facade with three (3) remote power supplies.
Illuminated by bright white LEDs.
Letterset requires (1) dedicated 120V, 20amp circuit.

Qty. - 2 Sets (West and South Elevations)

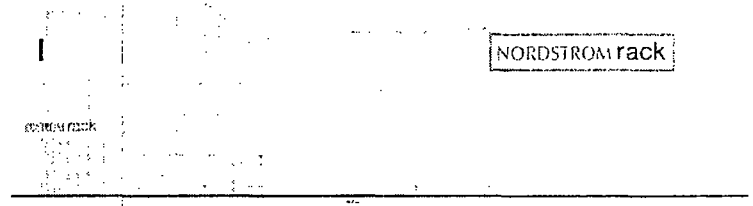

SOUTH ELEVATION

PATTISON SIGN GROUP INC.
410 N. Cedar Bluff Rd. Suite 101 · Knoxville, TN 37923
www.pattisonsign.com

Customer Approval

Date

NOTE: ART IS CONCEPTUAL IN NATURE, AND IS MEANT TO BE REPRESENTATIVE OF THE BASIC CONCEPT. MATERIALS, COLORS AND SPECIFICATIONS ARE SUBJECT TO CHANGE PENDING FINAL ENGINEERING.

120V 347V

City of Chicago

Or2014-11

Office of the City Clerk

Document Tracking Sheet

Meeting Date:	1/15/2014
Sponsor(s):	Waguespack (32)
Type:	Order
Title:	Issuance of permits for sign(s)/signboard(s) at 2550 N Clybourn Ave - Application No. 100522826
Committee(s) Assignment:	Committee on Zoning, Landmarks and Building Standards

City Council, meeting date: 1-15-14
Committee on Zoning, Landmarks, & Building Standards

ORDERED, That the Commissioner of the Building Department is hereby directed to issue a sign permit to: (*Contractor's name and address*)

Doyle Signs, Inc

232 W Interstate Road

Addison, IL 60101

For the erection of a sign / signboard over twenty-four (24) feet in height and / or over one hundred (100) square feet (in area of one face) at:

On-Premise / Business ID signs: indicate Business Name and Address
Off-Premise / Advertising sings: must indicate that it is for Advertising

Jewel Osco

2550 N Clybourn

Chicago, IL 60614

Such signs shall comply with all provisions of Title 17 of the Chicago Zoning Ordinance and all other applicable provisions of the Municipal Code of the City of Chicago governing the construction and maintenance of outdoor signs, sign boards, and structures.

Scott Waguespack

32nd Ward Alderman
Scott Waguespack

CITY OF CHICAGO

DEPARTMENT OF BUILDINGS

Sign Permit Application

APPROVAL NUMBER	APPLICATION NUMBER	ANNUAL FEE	WORK CODE	DRAWINGS ATTACHED
	100522826			☐ YES ☐ NO

DATE OF APPLICATION: 01/02/2014

ADDRESS OF SIGN: 2550 N CLYBOURN AVE, 60614-

BUILDING:

ORIGINAL PERMIT NUMBER:

TYPE OF PERMIT: NEW CONSTRUCTION (SIGN)

PAYER OF ANNUAL INSPECTION:
JEWEL OSCO, JEWEL OSCO
2550 N CLYBOURN AVE
CHICAGO, IL 60614
(630)543-9490

SIGN MANUFACTURER: DOYLE SIGNS, INC

ADDRESS WHERE SIGN CAN BE SEEN PRIOR TO ERECTION:

TICKET NUMBER: 0

REINSPECTION CONTROL NUMBER:

TYPE OF SUPPORT FOR SIGN: BUILDING

SIGN BOARD SUPPORT MEMBERS: NONE

ANNUAL FEE	
CONSTRUCTION FEE	200.00
1017 B FEE	
TOTAL FEE	200.00
AMOUNT PAID	200.00
BALANCE DUE	

Check # for Zoning

Check # for DCAP

TYPE OF SIGN: FLAT OR BOX

LENGTH	FT	IN	HEIGHT	FT	IN
	23	2		8	8

AREA	SQ FT	WEIGHT	LBS
	201		400

SIGN HEIGHT ABOVE GRADE/ROOF: FT 15

SHAPE OF SIGN: REGULAR

SIGN WILL READ:
JEWEL

NO OF LAMPS	TOTAL WATTAGE
36	760

TYPE OF LAMP: OTHER

NO OF BALLAST/TRANSFORMERS	INPUT OF TRANSFORMERS
3	120

CONTRACTOR WILL INSTALL: ☐ N FEEDERS ☐ Y CUSTOMER LEADS

TYPE OF SWITCH: SPECIAL

LOCATION OF SWITCH: OUTSIDE SIGN

SIGN LOCATION:
INSTALLATION OF (1) SET OF INTERNALLY ILLUMINATED CHANNEL LETTERS TO BE MOUNTED TO THE FRONT BUILDING ELEVATION

The undersigned certify that the statements in this application are true and correct and that all work done under the proposed permit will conform to the requirements of the Chicago Municipal Code

	REG NO	E92684
ELECT CONTR	DOYLE SIGINS INC	ELECTR
ADDRESS	232 INTERSTATE RD - P O BOX 1068 ADDISON, IL 60101-	
SUPERVISOR SIGNATURE		

BOND NO	REG NO	E92684
SIGN ERECTOR	DOYLE SIGINS INC	SIGNER
ADDRESS	232 INTERSTATE RD - P O BOX 1068 ADDISON IL, 60101-	
SIGNATURE		

The permit issued on this application will authorize only signs here applied for. If other signs are to be erected they must be covered by additional permits

City of Chicago
Rahm Emanuel, Mayor

Department of Buildings
Michael Merchant, Commissioner

TYPE OF BUSINESS
COMMERCIAL Other
Name JEWEL OSCO
LIC #
Renewal Date

Projects Over
[Y] Private Property
[N] Public Way Grant Permit #

[X] Planned Development/Manufacturing PMD/PD# 437
Zoning District OTHER Other PD437

TYPE OF SIGN
[ ] ADVERTISING [X] ILLUMINATE [ ] MOVEABLE
[X] BUSINESS [ ] FLASHING

TOTAL STREET FRONTAGE OF LOT (IN FEET)	250
TOTAL AREA OF NEW SIGN (SQ FT)	201
TOTAL AREA OF ALL SIGNS ON LOT (SQ FT.)	500
HEIGHT OF SIGN ABOVE GRADE (TO TOP)	23ft 8in
DISTANCE OF CURB LINE OUTER EDGE (ft)	317
DISTANCE OF STRUCTURE INNER EDGE (ft)	317

DISTANCE FROM (ft)

A PUBLIC PARK (OVER 10 ACRES)	1,717
B EXPRESSWAY (IF LESS THAN 1,000 FT)	
C RESIDENCE DISTRICT (ADVERTISING SIGNS ONLY)	578

IF REPLACEMENT SIGN OR CHANGE OF FACE, WHAT DOES THE EXISTING SIGN READ?

Original Payee

Landmark Hold: [ ] **Status:**

ZONING (OFFICE USE ONLY)

SIGN BOND REQUIRED? [ ] YES

COUNCIL ORDER REQUIRED [X] YES

IS SPECIAL PERMISSION REQUIRED FROM CHIEF ELECTRICAL
[ ] YES
IF YES, ATTACH LETTER OF REQUEST

TIME STAMP

SIGN CLERK	APPROVED FOR PERMIT

REMARKS


CITY OF CHICAGO
DEPARTMENT OF ZONING AND LAND USE PLANNING
SIGN SITE PLAN
(ALL INFORMATION MUST BE COMPLETED AND LEGIBLE)

Site Address: [illegible] ___ of ___ applications

Sign Company: [illegible] Rep Name: [illegible]

Phone ( ) [illegible] EXT ___ *(Below: Building, streets and location of sign on lot or structure)*

North

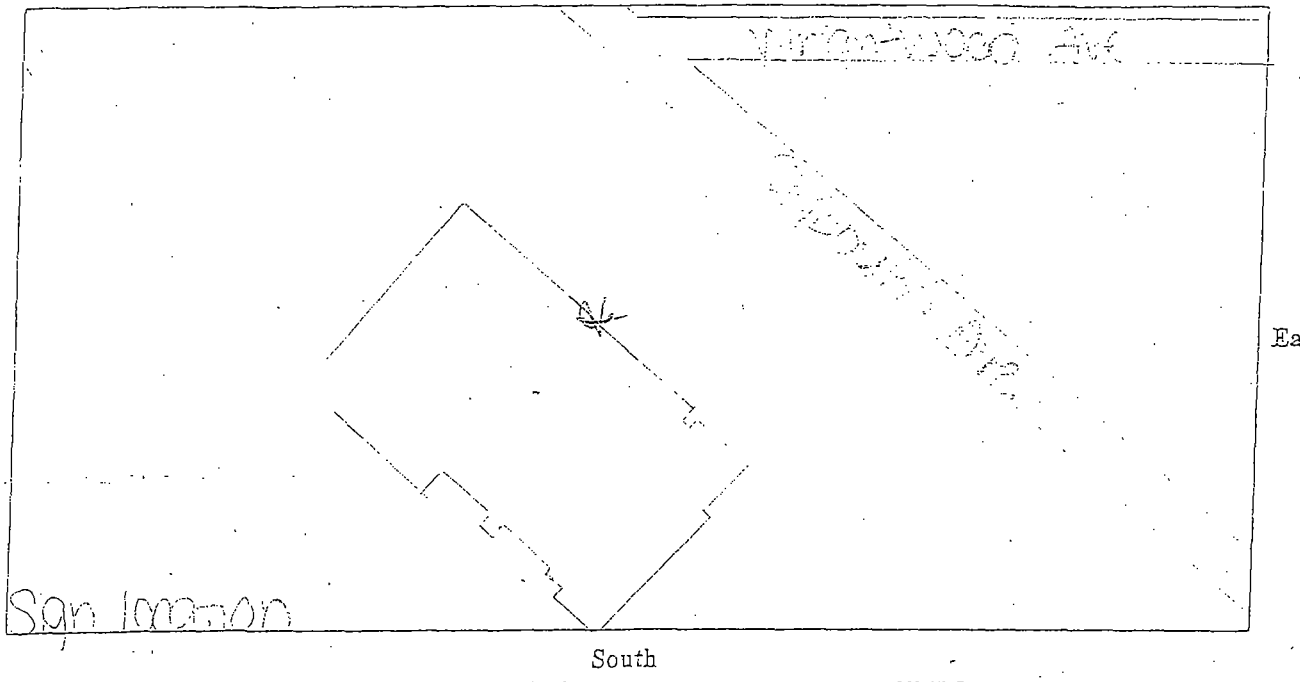

SIGN USE:
Bus. ID (On-premise) ☑
Business Lice. #
[illegible]
A[illegible]-premise) ☐

PERMIT TYPE:
New Construction ☑
Change of Face
Previous Permit # ☐
___

TYPE OF SIGN:
Flat Wall ☑
Freestanding ☐
Awning ☐
Marquee ☐
High Rise Building ☐
Projecting Private ☐
Projecting Public Way ☐
Public Way Use -Permit #
___

SIGN CHARACTERISTICS:
Non- Illuminated ☐
Illuminated ☒
Changing Image ☐
Video Display ☐
Flashing ☐

DISTANCE FROM:
Curb Line: [illegible]
Expressway, Toll Roads
or Major Route
(n/a if over 1000 ft) N/A
Park (over 10 acres) [illegible]
Residential Zone [illegible]
Existing Off-premise on
same side of street: ___


TOTAL SQUARE FOOTAGE:
Square footage of this proposed sign 201
Gross area of all proposed signs 335
Area of all existing signs
(not including proposed) on Zoning Lot 135

Signature: [signature] Date: 1-24-14

(Revised 4/10)



New L.E.D. Illum'd. Red Face Channel Letters
¼"=1'-0"
ONE (1) SET OF RED L.E.D. INT-ILLUMINATED CHANNEL LETTERS
FACES TO BE 3/16" #2793 RED ACRYLIC WITH 1" WHITE TRIM CAP,
WHITE RETURNS

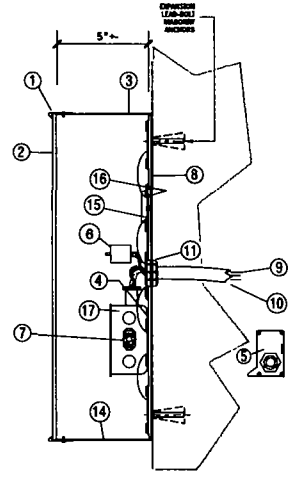

LEGEND
1 TRIM CAP - WHITE
2 .125 ACRYLIC FACE - RED
3 .040 ALUMINUM RETURN - WHITE
4 TERMINAL BLOCK
5 TRANSFORMER, CLASS II 12V
7 SAFETY SWITCH
8 .090 ALUMINUM BACK
9 120V PRIMARY, NO. 12 THHN STRANDED WIRE, 1-20 AMP CIRCUIT
10 FLEXIBLE WEATHERPROOF CONDUIT PER LOCAL CODE SILICONE SEAL ALL PENETRATIONS
11 UL APPROVED STANDARD BUSHING
12 ALUM. FAB'D. RACEWAY w/ ACCESS LID
14 1/4" DRAIN HOLE
16 L.E.D.
17 "J" BOX

Section thru Letters



ELEVATION / Proposed Signage

DOYLE
GENERAL SIGN CONTRACTORS
232 INTERSTATE RD. P.O. BOX 1068
ADDISON, IL. 60101
630-543-6400
FAX 630-543-6433

DATE	REVISION
12.17.13	REVISE PER TD

CUSTOMER APPROVAL DATE

This design is the original and unpublished work of DOYLE SIGNS, INC. and may not be reproduced, copied or exhibited in any fashion without the expressed written consent from an authorized officer of The Company. The rights to this design may be purchased.

CLIENT ***Jewel Osco***
ADDRESS 2550 N. CLYBOURN CHICAGO, IL.

DESIGNER AT SALES TD
SCALE: NOTED DATE: 10.24.13
DRWG. No. #13840 SHEET No. 1 of 2

City of Chicago

Or2014-6

Office of the City Clerk

Document Tracking Sheet

Meeting Date:	1/15/2014
Sponsor(s):	Waguespack (32)
Type:	Order
Title:	Issuance of permits for sign(s)/signboard(s) at 1030 W North Ave - North Ave elevation
Committee(s) Assignment:	Committee on Zoning, Landmarks and Building Standards

Committee on Buildings

(signs)

ORDERED, That the Commissioner of Buildings is hereby directed to issue a sign permit to: (Contractor's name and address)

Landmark Sign Group
7424 Industrial Ave.
Chesterton, IN 46304

for the erection of a sign/signboard over 24 feet in height and/or over 100 square feet (in area of one face) at: (Business NAME & ADDRESS)

Life Storage - Permit #100520212 (North Ave.)
1030 W. North Ave.
Chicago IL 60642

Dimensions: length 10' height 22'

height above grade/roof to top of sign 40

TOTAL SQUARE FOOT AREA 220

Such sign(s) shall comply with all applicable provisions of TITLE 17 of the Chicago Zoning Ordinance and all other applicable provisions of the Municipal Code of the City of Chicago governing the construction and maintenance of outdoor signs, signboards and structures.

Alderman, Ward 32
Waguespack

ROBERT-JAMES & ASSOCIATES, Inc.
12255 West 187th Street
Mokena, Illinois 60448
(708) 479-8385

File : LandmrkSgn039c.mcd

Site : Life Storage
1030 West North Avenue
Chicago, Illinois

Sign Type : 22'-0" x 10'-0" two piece single face sign for installation on 18" thick brick wall using thru bolts and back-up plates. The upper ID section is 10'-0" x 10" x 12" deep with a 12'-0" x 10'-0" lower multi tenant section that is 8" deep.
Drawing No. 1311126 rev. A

Design Wind Load : (PSF) $WL := 30.0$ Based on the Chicago Building Code 16 (13-52-310) (f) 1a.

Design Snow Load : (PSF) $SL := 25.0$ Based on the Chicago Building Code 16 (13-52-280) (a) for flat roofs.

Reference : Manual of Steel Construction, AISC 13th Edition.

Mounting Bolts : ASTM A-307 Fu = 60.0 ksi. ; Ft = 20.00 ksi. ; Fv = 10.00 ksi.

Design Loads for the Upper ID Section :

Dead Load :

Based on 4.5 lbs. per Square Foot : $ShrUprDL := (10.0 \cdot 10.0) \cdot 4.5$ $ShrUprDL = 450$ lbs.

Wind Load :

Suction : $ShrUprWL := (10.0 \cdot 10.0) \cdot WL$ $ShrUprWL = 3000$ lbs.

Snow Load :

All Exposed Surfaces : $ShrUprSL := \left[10.0 \cdot \left(\frac{12.0}{12}\right)\right] \cdot SL$ $ShrUprSL = 250$ lbs.

Combined Shear :

Summation : (lbs.) $ShrUprSgn := \sqrt{\left[(ShrUprDL + ShrUprWL)^2 + (ShrUprSL + ShrUprWL)^2\right]}$

$ShrUprSgn = 4739.726$

Design of Mounting Bolts for the Upper ID Section :

Mounting Bolt Diameter : (in.) $MntBltDia := 0.75$


Stress Area : ($in.^2$) $MntBltArea := \frac{\pi \cdot MntBltDia^2}{4}$ $MntBltArea = 0.442$
(Based on nominal diameter per AISC 4-3)

Allowable Tension : (lbs.) $AllwTen := 20000 \cdot MntBltArea$ $AllwTen = 8836$

Allowable Shear : (lbs.) $AllwShr := 10000 \cdot MntBltArea$ $AllwShr = 4418$

Number of Mounting Bolts : $NoBlts := 8$

Shear per Mounting Bolt : (lbs.) $ShrMntBlt := \frac{ShrUprSgn}{NoBlts}$ $ShrMntBlt = 592.466$

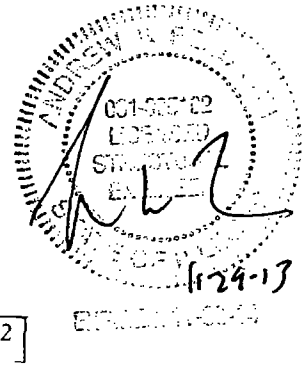

Tension Load per Mounting Bolt : (lbs.) $TenMntBlt := \frac{ShrUprWL}{NoBlts}$ $TenMntBlt = 375$

Unity Check : Mounting Bolts $UCMntBlt := \frac{ShrMntBlt}{AllwShr} + \frac{TenMntBlt}{AllwTen}$ $UCMntBlt = 0.177 < 1.00$ OK

Note : Use 3/4" diameter ASTM A-307 all thread rod, nuts and washers with 1/4" thick x 4" x 4" steel plate washers on the inside of the building.

Design Loads for the Lower Tenant Section :

Dead Load :

Based on 4.5 lbs. per Square Foot : $ShrLwrDL := (12.0 \cdot 10.0) \cdot 4.5$ $ShrLwrDL = 540$ lbs.

Wind Load :

Suction : $ShrLwrWL := (12.0 \cdot 10.0) \cdot WL$ $ShrLwrWL = 3600$ lbs.

Combined Shear :

Summation : (lbs.) $ShrLwrSgn := \sqrt{\left[(ShrLwrDL + ShrLwrWL)^2 + (ShrLwrWL)^2 \right]}$

$ShrLwrSgn = 5486.31$

Design of Mounting Bolts for the Lower Tenant Section :

Mounting Bolt Diameter : (in.) $MntBltDia := 0.75$

Stress Area : ($in.^2$) (Based on nominal diameter per AISC 4-3) $MntBltArea := \frac{\pi \cdot MntBltDia^2}{4}$ $MntBltArea = 0.442$

Allowable Tension : (lbs.) $AllwTen := 20000 \cdot MntBltArea$ $AllwTen = 8836$

Allowable Shear : (lbs.) $AllwShr := 10000 \cdot MntBltArea$ $AllwShr = 4418$

Number of Mounting Bolts : $NoBlts := 12$

Shear per Mounting Bolt : (lbs.) $ShrMntBlt := \frac{ShrLwrSgn}{NoBlts}$ $ShrMntBlt = 457.193$

Tension Load per Mounting Bolt : (lbs.) $TenMntBlt := \frac{ShrLwrWL}{NoBlts}$ $TenMntBlt = 300$

Unity Check : Mounting Bolts $UCMntBlt := \frac{ShrMntBlt}{AllwShr} + \frac{TenMntBlt}{AllwTen}$ $UCMntBlt = 0.137 < 1.00$ OK

Note : Use 3/4" diameter ASTM A-307 all thread rod, nuts and washers with 1/4" thick x 4" x 4" steel plate washers on the inside of the building.

Copy for Alderman

CITY OF CHICAGO

DEPARTMENT OF BUILDINGS

Sign Permit Application

APPROVAL NUMBER	APPLICATION NUMBER	ANNUAL FEE	WORK CODE	DRAWINGS ATTACHED
	100520212			☐ YES ☐ NO

DATE OF APPLICATION: 12/05/2013

ADDRESS OF SIGN: 1030 W NORTH AVE, 60642-

BUILDING:

ORIGINAL PERMIT NUMBER:

TYPE OF PERMIT: NEW CONSTRUCTION (SIGN)

PAYER OF ANNUAL INSPECTION
LIFESTORAGE, .
1030 W NORTH AVE
CHICAGO, IL 60642
(312)397-0001

SIGN MANUFACTURER: LANDMARK SIGN

ADDRESS WHERE SIGN CAN BE SEEN PRIOR TO ERECTION:

TICKET NUMBER: 0

REINSPECTION CONTROL NUMBER:

TYPE OF SUPPORT FOR SIGN: BUILDING

SIGN BOARD SUPPORT MEMBERS: STEEL

ANNUAL FEE	
CONSTRUCTION FEE	700.00
1017 B FEE	
TOTAL FEE	700.00
AMOUNT PAID	200.00
BALANCE DUE	$ 500.00

Check # for Zoning

Check # for DCAP

TYPE OF SIGN: FLAT OR BOX

LENGTH FT.	LENGTH IN.	HEIGHT FT.	HEIGHT IN.
10	0	22	0

AREA SQ. FT.	WEIGHT LBS.
220	1,000

SIGN HEIGHT ABOVE GRADE/ROOF FT.: 40

SHAPE OF SIGN: REGULAR

SIGN WILL READ
LIFESTORAGE & THREE TENANT PANELS

NO. OF LAMPS	TOTAL WATTAGE
20	1200

TYPE OF LAMP: FLUORESCENT

NO. OF BALLAST/TRANSFORMERS	INPUT OF TRANSFORMERS
3	120

CONTRACTOR WILL INSTALL: [N] FEEDERS [N] CUSTOMER LEADS

TYPE OF SWITCH: SPECIAL

LOCATION OF SWITCH: OUTSIDE SIGN

SIGN LOCATION
NORTH AVE. ELEVATION: ILLUMINATED WALL SIGN - "LIFESTORAGE" & (3) TENANT PANELS.

The undersigned certify that the statements in this application are true and correct and that all work done under the proposed permit will conform to the requirements of the Chicago Municipal Code

	REG. NO.
ELECT CONTR: VIP TECH ELECTRIC, INC.	E94065 ELECTR
ADDRESS: 10225 W. PACIFIC, FRANKLIN PARK, IL 60131-	
SUPERVISOR SIGNATURE	

BOND. NO.	REG. NO.
SIGN ERECTOR: LANDMARK OUTD'R ADVERTIS'	N90730 SIGNER
ADDRESS: 7424 INDUSTRIAL AVE, CHESTERTON XXX IN, 46304	
SIGNATURE	

The permit issued on this application will authorize only signs here applied for. If other signs are to be erected they must be covered by additional permits

City of Chicago
Rahm Emanuel, Mayor

Department of Buildings
Michael Merchant, Commissioner

ES_PERM_APP_WEB RD060211

AP #:100520212

Note: Sign on Private Property - No PWU Required.

TYPE OF BUSINESS

COMMERCIAL Other: SELF STORAGE

Name: LIFESTORAGE

LIC #:

Renewal Date: 12/15/2014

Projects Over:

[Y] Private Property

[N] Public Way Grant Permit #:

[X] Planned Development/Manufacturing PMD/PD#: 844

Zoning District: OTHER Other: PD

TYPE OF SIGN:

[ ] ADVERTISING [X] ILLUMINATE [ ] MOVEABLE

[X] BUSINESS [ ] FLASHING

TOTAL STREET FRONTAGE OF LOT (IN FEET) 518

TOTAL AREA OF NEW SIGN (SQ.FT.) 220

TOTAL AREA OF ALL SIGNS ON LOT (SQ.FT.) 970

HEIGHT OF SIGN ABOVE GRADE (TO TOP) 62ft 0in

DISTANCE OF CURB LINE OUTER EDGE (ft) 12

DISTANCE OF STRUCTURE INNER EDGE (ft) 12

DISTANCE FROM (ft):

A. PUBLIC PARK (OVER 10 ACRES) 1,000

B. EXPRESSWAY (IF LESS THAN 1,000 FT.) 1,000

C. RESIDENCE DISTRICT (ADVERTISING SIGNS ONLY) 1,000

IF REPLACEMENT SIGN OR CHANGE OF FACE, WHAT DOES THE EXISTING SIGN READ?

Original Payee:

Landmark Hold: [ ] **Status:**

ZONING (OFFICE USE ONLY)

SIGN BOND REQUIRED? [ ] YES

COUNCIL ORDER REQUIRED [X] YES

IS SPECIAL PERMISSION REQUIRED FROM CHIEF ELECTRICAL


[ ] YES


IF YES, ATTACH LETTER OF REQUEST

TIME STAMP


SIGN CLERK	APPROVED FOR PERMIT

REMARKS

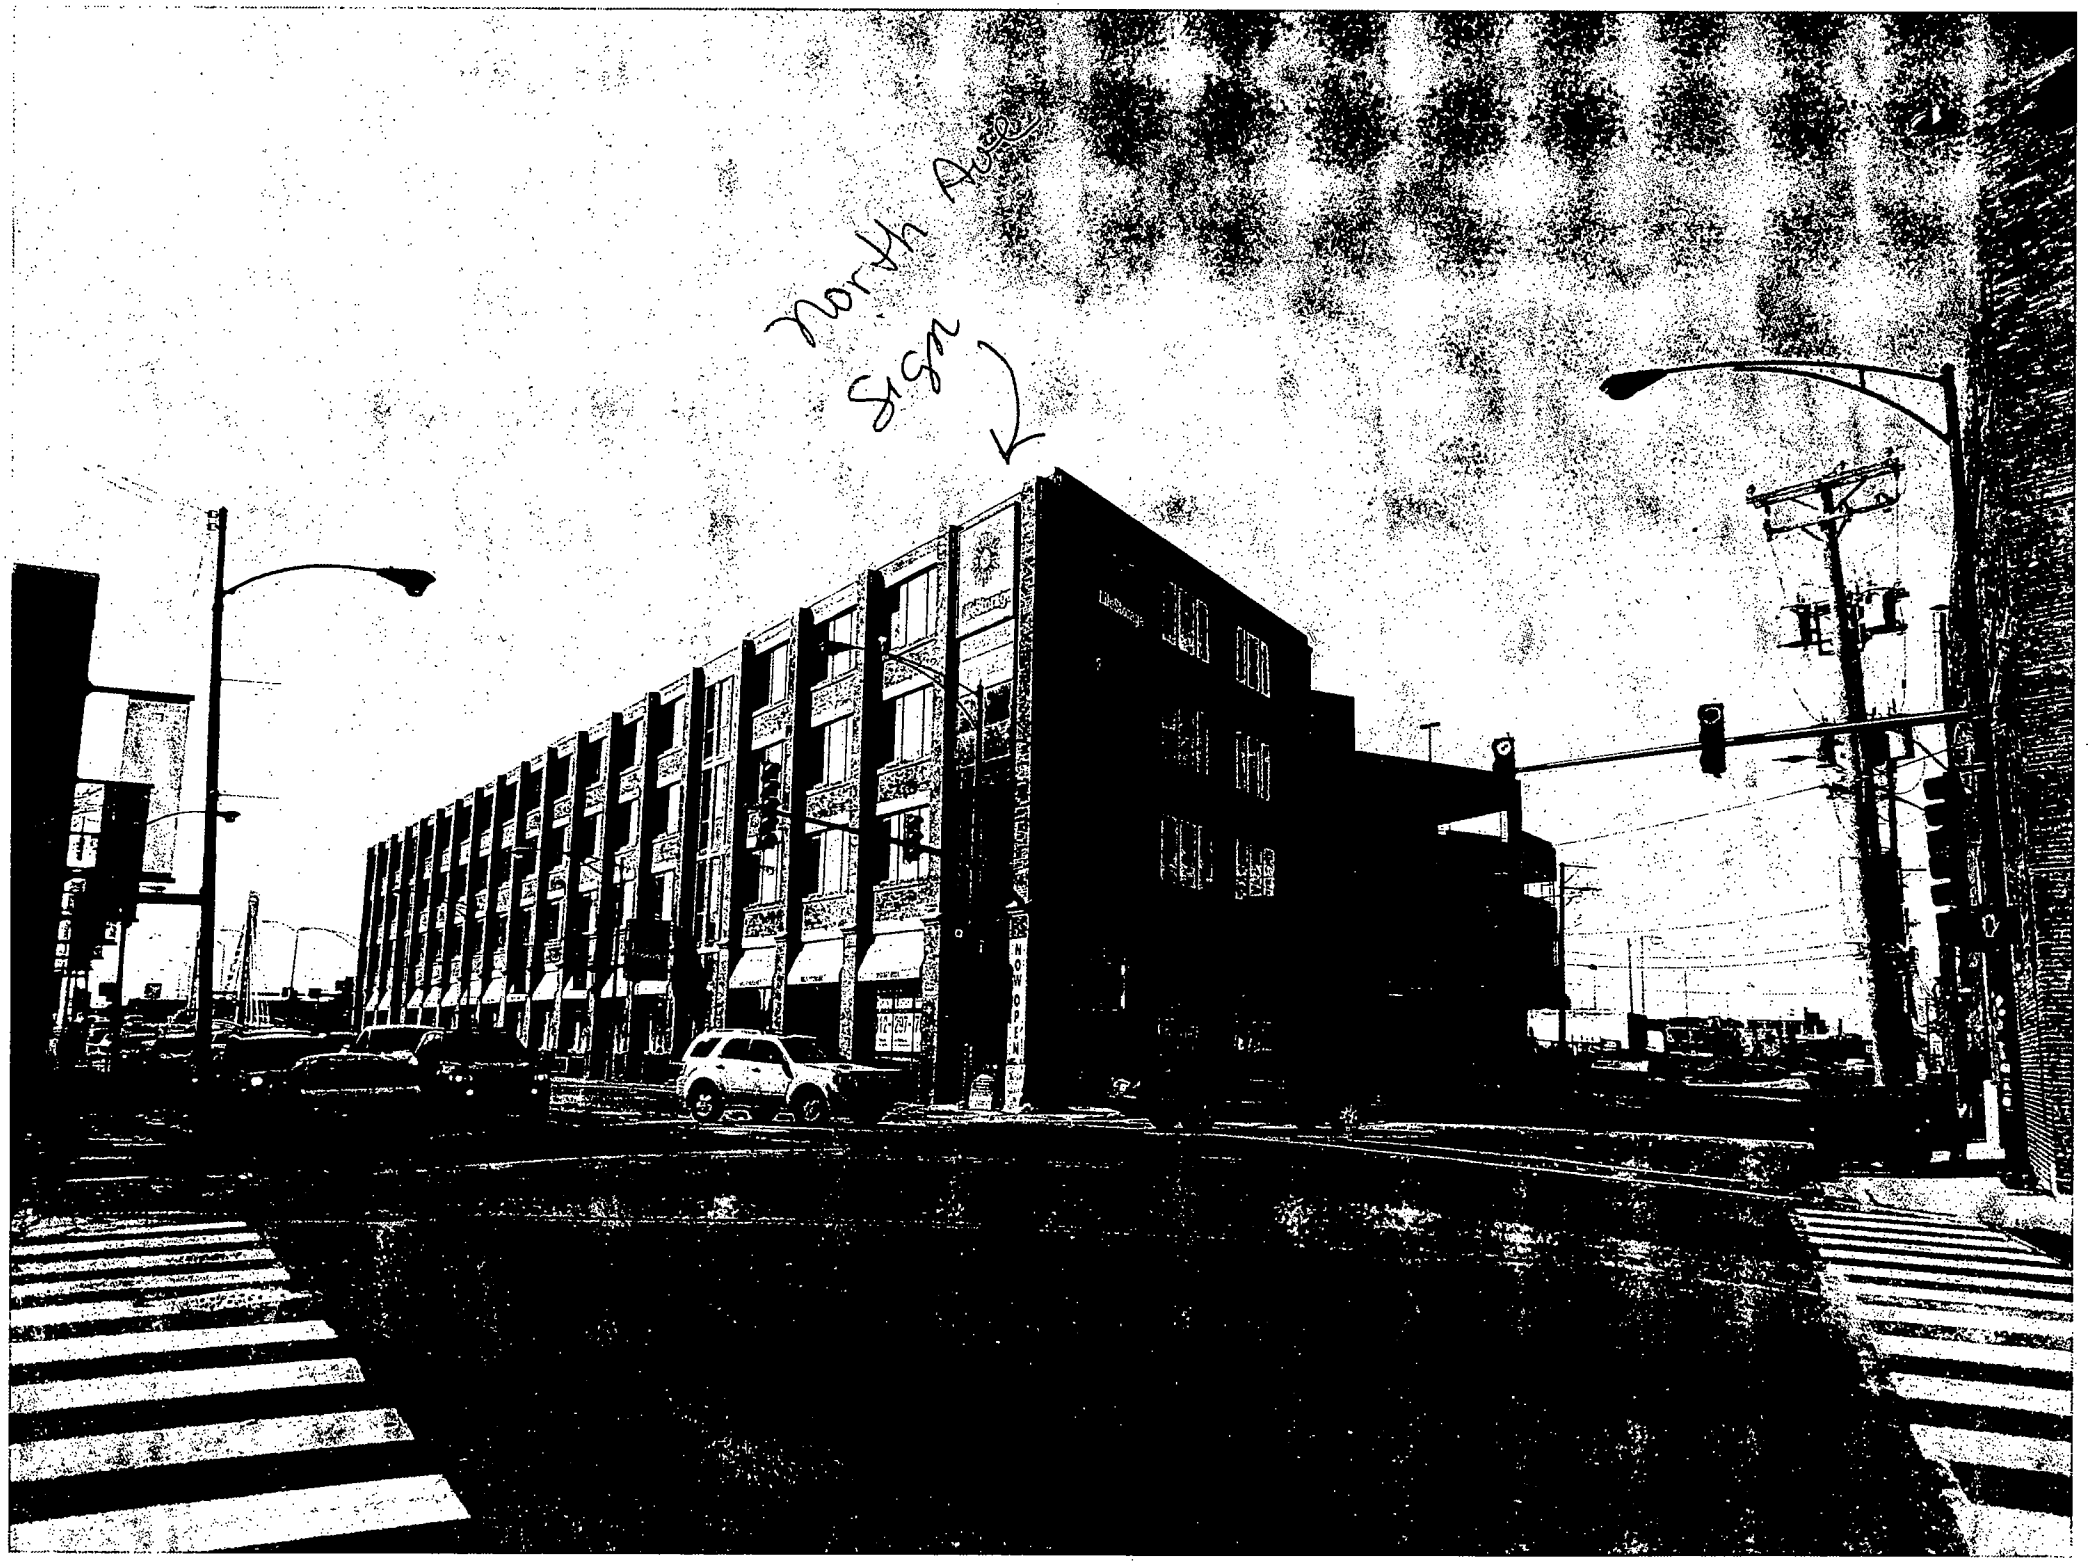
North Ave
Sign

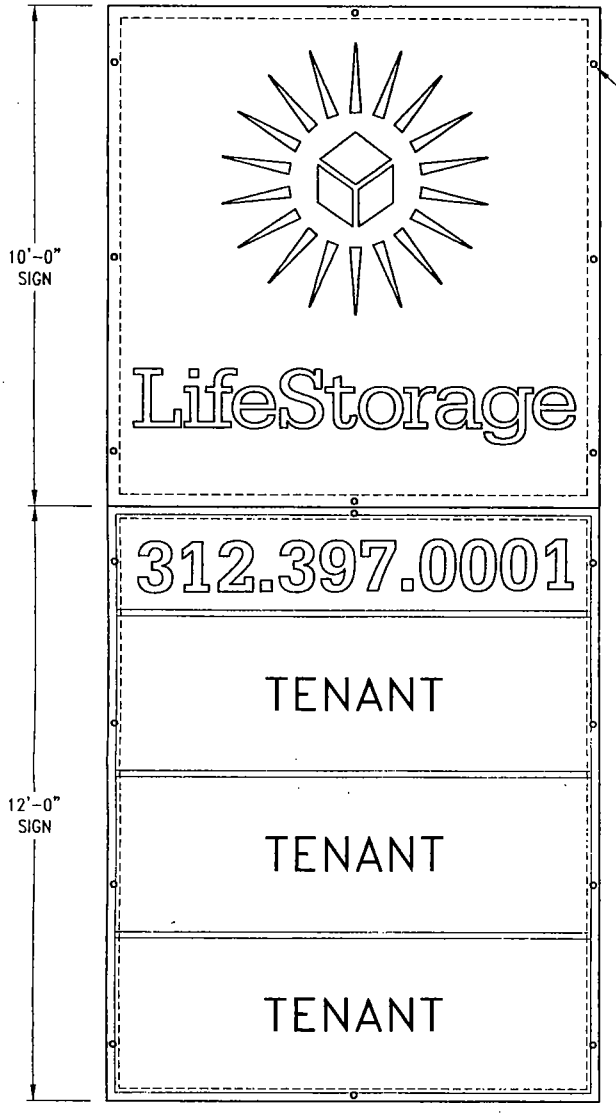

ELEVATION VIEW

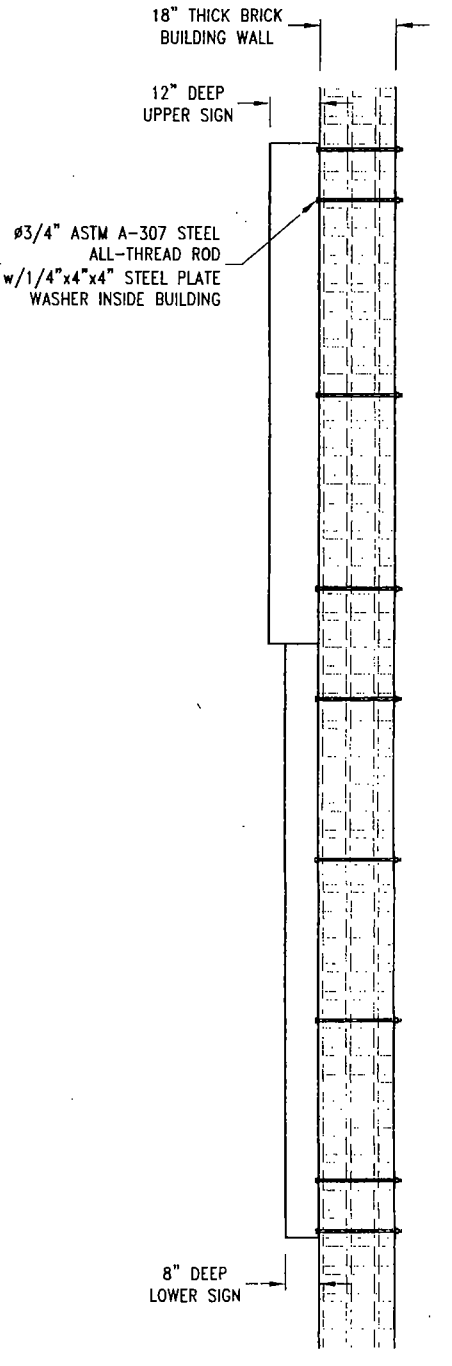

SIDE VIEW

11-29-17

SITE:
Life Storage
1030 West North Avenue
Chicago, Illinois

DESIGN WIND LOAD: 30.0 PSF
Based on the Chicago Building Code 16 (13-52-310) (f) 1a.

DESIGN SNOW LOAD: 25.0 PSF
Based on the Chicago Building Code 16 (13-52-280) (a) for flat roofs.

NOTE:
All electrical to be in accordance with U.L., the NEC and local code.

REV	DATE	DESCRIPTION	APPROVED
A	26 Nov 13	RELEASED FOR PERMITTING	J. HOGAN

Robert-James & Associates, Inc.
12255 West 187th Street, Mokena Illinois 60448-9737
phone: 708-479-8385 fax: 708-479-8395 email: rja37@comcast.net

TITLE: 22'-0" x 10'-0" SINGLE FACE SIGN MOUNTED TO BUILDING WALL

DRAWN BY	DATE	SCALE	DRAWING NUMBER	SHEET	REV.
D. WUNNS	26 Nov 13	NONE	1311125	1 OF 2	A

CHECKED BY J. HOGAN DATE 26 Nov 13

City of Chicago

Or2014-7

Office of the City Clerk

Document Tracking Sheet

Meeting Date:	1/15/2014
Sponsor(s):	Waguespack (32)
Type:	Order
Title:	Issuance of permits for sign(s)/signboard(s) at 1030 W North Ave - Kingsbury St elevation
Committee(s) Assignment:	Committee on Zoning, Landmarks and Building Standards

Committee on Buildings

(signs)

ORDERED, That the Commissioner of Buildings is hereby directed to issue a sign permit to: (Contractor's name and address)

Landmark Sign Group
7424 Industrial Ave.
Chesterton, IN 46304

for the erection of a sign/signboard over 24 feet in height and/or over 100 square feet (in area of one face) at: (Business NAME & ADDRESS)

Life Storage - Permit # 100520214 (Kingsbury)
1030 W. North Ave.
Chicago IL 60642

Dimensions: length 10' height 22'

height above grade/roof to top of sign 40'

TOTAL SQUARE FOOT AREA 220

Such sign(s) shall comply with all applicable provisions of TITLE 17 of the Chicago Zoning Ordinance and all other applicable provisions of the Municipal Code of the City of Chicago governing the construction and maintenance of outdoor signs, signboards and structures.

Scott Waguespack

Alderman, Ward 32
Waguespack

12255 West 187th Street
Mokena, Illinois 60448
(708) 479-8385

File : LandmrkSgn039c.mcd

Site : Life Storage
1030 West North Avenue
Chicago, Illinois

Sign Type : 22'-0" x 10'-0" two piece single face sign for installation on 18" thick brick wall using thru bolts and back-up plates. The upper ID section is 10'-0" x 10" x 12" deep with a 12'-0" x 10'-0" lower multi tenant section that is 8" deep.
Drawing No. 1311126 rev. A

Design Wind Load : (PSF) $WL := 30.0$ Based on the Chicago Building Code 16 (13-52-310) (f) 1a.

Design Snow Load : (PSF) $SL := 25.0$ Based on the Chicago Building Code 16 (13-52-280) (a) for flat roofs.

Reference : Manual of Steel Construction, AISC 13th Edition.

Mounting Bolts : ASTM A-307 Fu = 60.0 ksi. ; Ft = 20.00 ksi. ; Fv = 10.00 ksi.

Design Loads for the Upper ID Section :

Dead Load :

Based on 4.5 lbs. per Square Foot : $ShrUprDL := (10.0 \cdot 10.0) \cdot 4.5$ $ShrUprDL = 450$ lbs.

Wind Load :

Suction : $ShrUprWL := (10.0 \cdot 10.0) \cdot WL$ $ShrUprWL = 3000$ lbs.

Snow Load :

All Exposed Surfaces : $ShrUprSL := \left[10.0 \cdot \left(\frac{12.0}{12}\right)\right] \cdot SL$ $ShrUprSL = 250$ lbs.

Combined Shear :

Summation : (lbs.) $ShrUprSgn := \sqrt{\left[(ShrUprDL + ShrUprWL)^2 + (ShrUprSL + ShrUprWL)^2\right]}$

$ShrUprSgn = 4739.726$

Design of Mounting Bolts for the Upper ID Section :

Mounting Bolt Diameter : (in.) $MntBltDia := 0.75$

Stress Area : ($in.^2$) (Based on nominal diameter per AISC 4-3) $MntBltArea := \frac{\pi \cdot MntBltDia^2}{4}$ $MntBltArea = 0.442$

Allowable Tension : (lbs.) $AllwTen := 20000 \cdot MntBltArea$ $AllwTen = 8836$

Allowable Shear : (lbs.) $AllwShr := 10000 \cdot MntBltArea$ $AllwShr = 4418$

Number of Mounting Bolts : $NoBlts := 8$

Shear per Mounting Bolt : (lbs.) $ShrMntBlt := \frac{ShrUprSgn}{NoBlts}$ $ShrMntBlt = 592.466$

11-29-13

Tension Load per Mounting Bolt : (lbs.) $TenMntBlt := \frac{ShrUprWL}{NoBlts}$ $TenMntBlt = 375$

Unity Check : Mounting Bolts $UCMntBlt := \frac{ShrMntBlt}{AllwShr} + \frac{TenMntBlt}{AllwTen}$ $UCMntBlt = 0.177 < 1.00$ OK

Note : Use 3/4" diameter ASTM A-307 all thread rod, nuts and washers with 1/4" thick x 4" x 4" steel plate washers on the inside of the building.

Design Loads for the Lower Tenant Section :

Dead Load :

Based on 4.5 lbs. per Square Foot : $ShrLwrDL := (12.0 \cdot 10.0) \cdot 4.5$ $ShrLwrDL = 540$ lbs.

Wind Load :

Suction : $ShrLwrWL := (12.0 \cdot 10.0) \cdot WL$ $ShrLwrWL = 3600$ lbs.

Combined Shear :

Summation : (lbs.) $ShrLwrSgn := \sqrt{\left[(ShrLwrDL + ShrLwrWL)^2 + (ShrLwrWL)^2 \right]}$

$ShrLwrSgn = 5486.31$

Design of Mounting Bolts for the Lower Tenant Section :

Mounting Bolt Diameter : (in.) $MntBltDia := 0.75$

Stress Area : ($in.^2$) (Based on nominal diameter per AISC 4-3) $MntBltArea := \frac{\pi \cdot MntBltDia^2}{4}$ $MntBltArea = 0.442$

Allowable Tension : (lbs.) $AllwTen := 20000 \cdot MntBltArea$ $AllwTen = 8836$

Allowable Shear : (lbs.) $AllwShr := 10000 \cdot MntBltArea$ $AllwShr = 4418$


Number of Mounting Bolts : $NoBlts := 12$

Shear per Mounting Bolt : (lbs.) $ShrMntBlt := \frac{ShrLwrSgn}{NoBlts}$ $ShrMntBlt = 457.193$

Tension Load per Mounting Bolt : (lbs.) $TenMntBlt := \frac{ShrLwrWL}{NoBlts}$ $TenMntBlt = 300$

Unity Check : Mounting Bolts $UCMntBlt := \frac{ShrMntBlt}{AllwShr} + \frac{TenMntBlt}{AllwTen}$ $UCMntBlt = 0.137 < 1.00$ OK

Note : Use 3/4" diameter ASTM A-307 all thread rod, nuts and washers with 1/4" thick x 4" x 4" steel plate washers on the inside of the building.

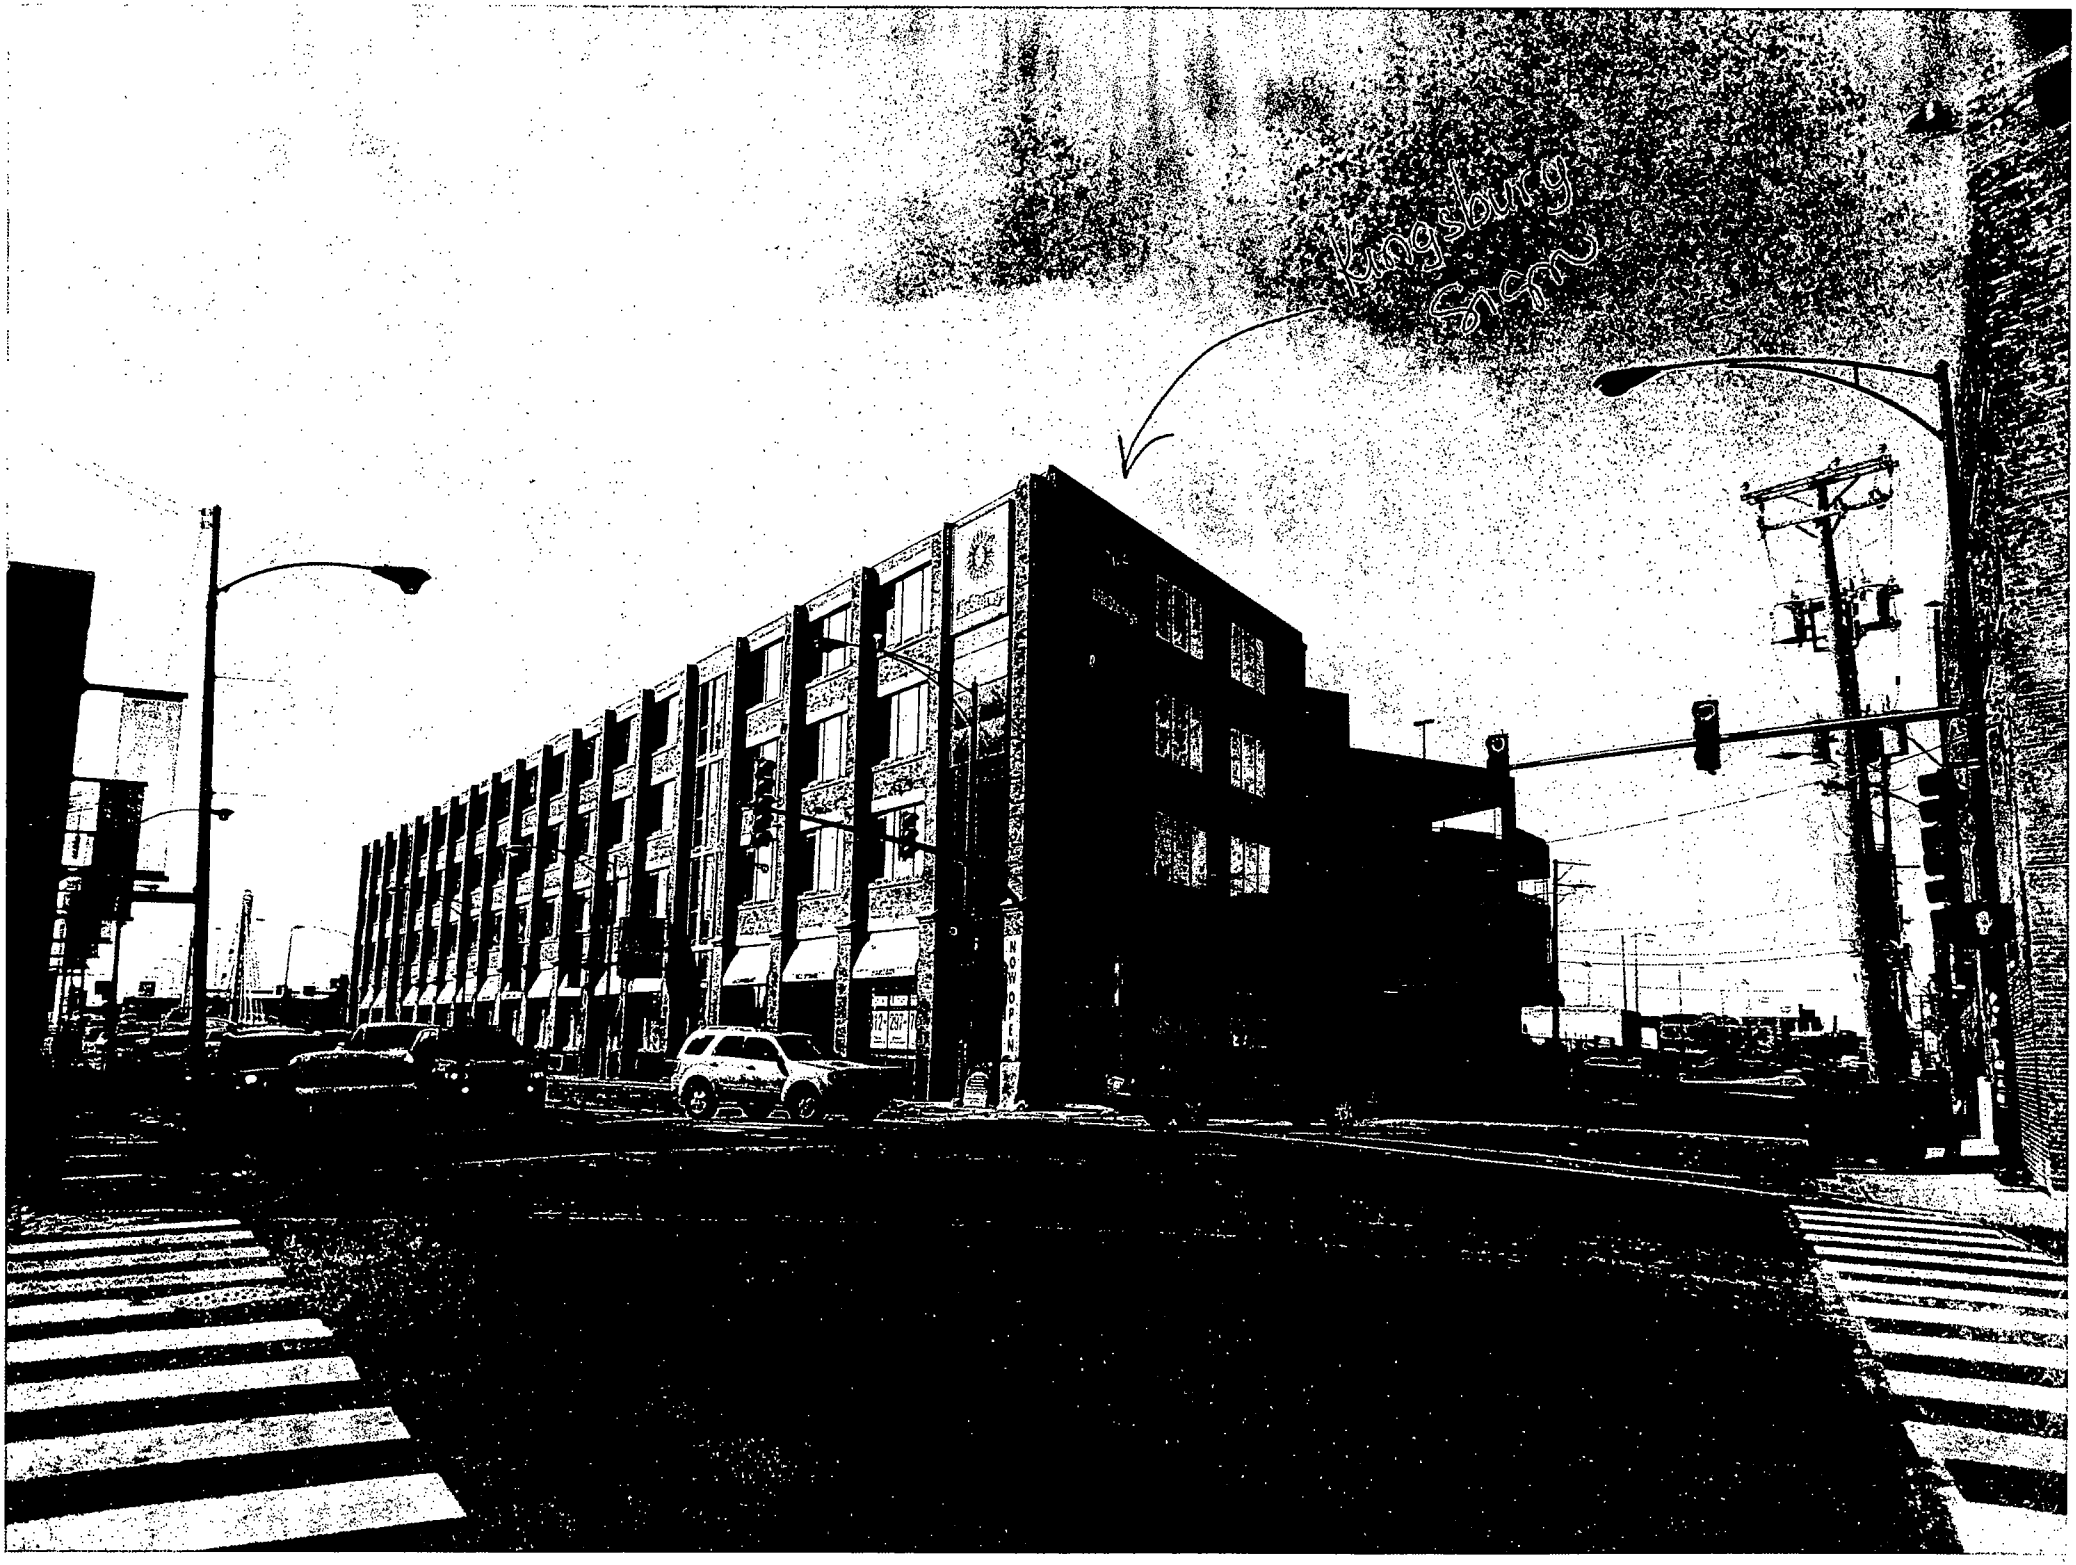
Kingsbury
Grill

Ald. Copy

CITY OF CHICAGO

DEPARTMENT OF BUILDINGS

Sign Permit Application

APPROVAL NUMBER	APPLICATION NUMBER	ANNUAL FEE	WORK CODE	DRAWINGS ATTACHED
	100520214			☐ YES ☐ NO

DATE OF APPLICATION: 12/05/2013

ADDRESS OF SIGN: 1030 W NORTH AVE, 60642-

BUILDING:

ORIGINAL PERMIT NUMBER:

TYPE OF PERMIT: NEW CONSTRUCTION (SIGN)

PAYER OF ANNUAL INSPECTION:
LIFESTORAGE, .
1030 W NORTH AVE
CHICAGO, IL 60642
(312)397-0001

SIGN MANUFACTURER: LANDMARK SIGN

ADDRESS WHERE SIGN CAN BE SEEN PRIOR TO ERECTION:

TICKET NUMBER: 0

REINSPECTION CONTROL NUMBER:

TYPE OF SUPPORT FOR SIGN: BUILDING

SIGN BOARD SUPPORT MEMBERS: STEEL

ANNUAL FEE	
CONSTRUCTION FEE	200.00
1017 B FEE	
TOTAL FEE	200.00
AMOUNT PAID	200.00
BALANCE DUE	

Check # for Zoning:

Check # for DCAP:

TYPE OF SIGN: FLAT OR BOX

LENGTH	FT.	IN	HEIGHT	FT	IN.
	10	0		22	0

AREA	SQ FT	WEIGHT	LBS.
	220		1,000

SIGN HEIGHT ABOVE GRADE/ROOF: FT. 40

SHAPE OF SIGN: REGULAR

SIGN WILL READ:
LIFESTORAGE & THREE TENANT PANELS

NO OF LAMPS	TOTAL WATTAGE
20	1200

TYPE OF LAMP: FLUORESCENT

NO. OF BALLAST/TRANSFORMERS	INPUT OF TRANSFORMERS
3	120

CONTRACTOR WILL INSTALL: [N] FEEDERS [N] CUSTOMER LEADS

TYPE OF SWITCH: SPECIAL

LOCATION OF SWITCH: OUTSIDE SIGN

SIGN LOCATION:
KINGSBURY STREET ELEVATION: ILLUMINATED WALL SIGN - "LIFESTORAGE" & (3) TENANT PANELS.

The undersigned certify that the statements in this application are true and correct and that all work done under the proposed permit will conform to the requirements of the Chicago Municipal Code

	REG. NO	E94065
ELECT CONTR	VIP TECH ELECTRIC, INC.	ELECTR
ADDRESS	10225 W. PACIFIC FRANKLIN PARK, IL 60131-	
SUPERVISOR SIGNATURE		

BOND. NO.	REG NO	N90730
SIGN ERECTOR	LANDMARK OUTD'R ADVERTIS'	SIGNER
ADDRESS	7424 INDUSTRIAL AVE CHESTERTON XXX IN, 46304	
SIGNATURE		

The permit issued on this application will authorize only signs here applied for If other signs are to be erected they must be covered by additional permits

City of Chicago
Rahm Emanuel, Mayor

Department of Buildings
Michael Merchant, Commissioner

Sign Required PWU # 1103171

TYPE OF BUSINESS

COMMERCIAL Other: SELF STORAGE

Name: LIFESTORAGE

LIC #:

Renewal Date: 12/15/2014

Projects Over:

[N] Private Property

[Y] Public Way Grant Permit #: 1103171

[X] Planned Development/Manufacturing PMD/PD#: 844

Zoning District: OTHER Other: PD

TYPE OF SIGN:

[ ] ADVERTISING [X] ILLUMINATE [ ] MOVEABLE

[X] BUSINESS [ ] FLASHING

TOTAL STREET FRONTAGE OF LOT (IN FEET)	518
TOTAL AREA OF NEW SIGN (SQ.FT.)	220
TOTAL AREA OF ALL SIGNS ON LOT (SQ.FT.)	970
HEIGHT OF SIGN ABOVE GRADE (TO TOP)	62ft 0in
DISTANCE OF CURB LINE OUTER EDGE (ft)	12
DISTANCE OF STRUCTURE INNER EDGE (ft)	12

DISTANCE FROM (ft):

A. PUBLIC PARK (OVER 10 ACRES)	1,000
B. EXPRESSWAY (IF LESS THAN 1,000 FT.)	1,000
C. RESIDENCE DISTRICT (ADVERTISING SIGNS ONLY)	1,000

IF REPLACEMENT SIGN OR CHANGE OF FACE, WHAT DOES THE EXISTING SIGN READ?

Original Payee:

Landmark Hold: [ ] **Status:**

ZONING (OFFICE USE ONLY)

SIGN BOND REQUIRED? [ ] YES

COUNCIL ORDER REQUIRED [X] YES

IS SPECIAL PERMISSION REQUIRED FROM CHIEF ELECTRICAL

[ ] YES

IF YES, ATTACH LETTER OF REQUEST

TIME STAMP

SIGN CLERK

APPROVED FOR PERMIT

REMARKS

Ald. Copy

CITY OF CHICAGO · BACP-PWU · BUNDLE PERMIT APPLICATION · V.12.21.12

APPLICATION TO USE THE PUBLIC RIGHT OF WAY

APPLICANT INFORMATION

LEGAL NAME OF ENTITY: Life Storage Centers of Lincoln Park, LLC		
PERMIT MAILING ADDRESS: 777 Lake Zurich Rd - #200		
CITY: Barrington	STATE: IL	ZIP CODE: 60010
CONTACT PERSON: Iwona Lach		TITLE: Marketing Coordinator
PHONE: 847.382.0567	FAX: 847.852.1399	E-MAIL: iwona@lifestorage.net

BUILDING OWNER INFORMATION

NAME: Jean L Jodoin		
ADDRESS: 777 Lake Zurich Rd - #200		
CITY: Barrington	STATE: IL	ZIP CODE: 60010
PHONE: 847.382.0590	FAX: 847.852.1399	E-MAIL: jean@lifestorage.net

USE OF THE PUBLIC WAY

1. List the proposed or existing use below and complete the worksheet on page 3. Use only one application for all public way use type.

TYPE	HOW MANY?	BUILDING ADDRESS
Signs	4	1030 W North Ave
Awnings	2	1030 W North Ave
Banners	7	1030 W North Ave

2. Please enclose one sketch of each proposed use of the public way, which maps to scale the proposed use(s) and its relationship to surrounding right-of-way. All measurements must be indicated. The prints should also accurately depict the location of the property line and public facilities (meters, light poles, sidewalks).

APPLICANT CERTIFICATION

I hereby certify that all statements made as part of the application, and the attachments herein, are true to the best of my knowledge and belief.

BY: [signature] TITLE: MANAGING PARTNER

F.E.I.N. or SOCIAL SECURITY NUMBER:

ALDERMAN'S APPROVAL

As part of this application process, you are required to notify/seek approval from the Alderman in whose ward your proposed use of the public way is located.

ALDERMAN'S SIGNATURE: [signature]

DATE: 11/8/2013 WARD: 32

Approval shall not be withheld for any reason relating to the language, content or message contained in or implied by the sign, canopy, awning, banner or marquee for which the permit is sought. If alderman's signature indicating approval is not received by BACP within 60 days of submission of the application to the alderman then, provided the application is complete and accurate and the applicant is not in violation of any pertinent provision of the Municipal Code, the application shall be deemed approved by the BACP and processed for submission to the City Council as a Mayoral introduction.

☐ Approve	Reason(s):
☐ Do Not Approve	Reason(s):

APPLICATION TO USE THE PUBLIC RIGHT OF WAY

APPLICATION WORKSHEET

- For use by NEW APPLICANTS ONLY.
- For renewals obtain form from City Hall, 121 N LaSalle St., Rm 800 or call (312) 74 - GOBIZ (744-6249)

Complete the worksheet for each use of the public way and indicate all applicable measurements

	Exact Street (i.e. S. State St.)	Quantity	Length of structure along public way	Height of structure	Depth of structure	Height above grade	Total depth over public way	Is this sign(s) illuminated? (Y/N)	Is this an Existing Public Way Use (Y/N)	
SIGNS	W. North Ave.	1	5'2"	7'6"	24"	12'	6'	Y	Y	Blade Sign ①
SIGNS	N. Kingsbury St.	1	5'2"	7'6"	24"	12'	6'	Y	Y	Blade Sign ②
SIGNS	N. Kingsbury St.	1	10'	22'	10"	40'	10"	Y	Y	Wall Sign ③
SIGNS	N. Kingsbury St.	1	5'	12'	18"	14'	5'	Y	Y	Blade Sign ④
CANOPIES/AWNINGS	N. Kingsbury St.	1	13'8"	4'6"	1'8"	11'	1'8"	N	Y	Awning ①
CANOPIES/AWNINGS	N. Kingsbury St.	1	12'5"	4'6"	1'8"	11'	1'8"	N	Y	Awning ②
CANOPIES/AWNINGS										
CANOPIES/AWNINGS										
LIGHTS/BANNERS	Banners W. North Ave.	7	2'	8'	1/32"	12'	2'	N	Y	
LIGHTS/BANNERS										
LIGHTS/BANNERS										
LIGHTS/BANNERS										

See example of required plans beginning on page 4.

NOTE: Pursuant to section 2-154-030 of the Municipal Code of the City of Chicago the Corporation Counsel of the City of Chicago may require any such additional information from any applicant to achieve full disclosure relevant to the request for action by the City Council or other city agency. Pursuant to section 2-154-020 of the Municipal code of the City of Chicago any material change in the information required above must be provided by supplementing this statement at any time up to the time the City Council or any city agency takes action on the application.

APPLICATION CHECKLIST (continued)

☐ Acceptance Letter

ACCEPTANCE OF GRANT OF PRIVILEGE PERMIT TERMS

I hereby understand and accept the terms and conditions relative to the issuance of the permit, and by signing below, I acknowledge the receipt of a copy of the Municipal Code of Chicago's 10-28 and 13-20 regulations, as well as all the additional requirements promulgated herein:

I understand it shall be my duty as the permit holder, and as a condition of the permit, to:


1. *Comply with all the requirements defined within Chicago's Municipal Code, the Rules and* Regulations, as well as the requirements promulgated herein;
2. Upon the passage of the permit ordinance at City Council, pay the **non-refundable** applicable Grant of Privilege annual permit fee .
3. Upon the submission of the permit application the applicant shall furnish the certificate of insurance; and,
4. *Resolve all Account Holds since failure to do so will prevent the processing of this permit* application;
5. Install or maintain the grant of privilege after the issuance of the permit by the Commissioner of Business Affairs and Consumer Protection;

- I hereby agree to accept the terms and conditions relative to issuance of the permit.
- I agree to renew the Certificate of Insurance at least 10 days prior to expiration of the policy.
- I understand that if the item or items are not constructed/maintained the permit fees will not be refunded.


I understand that failure to adhere to all conditions imposed in the permit may result in revocation of the permit.

SIGNATURE:	DATE:
PRINT NAME: JEAN L. JODOIN	TITLE: MANAGING PARTNER

ACCOUNT #: 2184126	SITE #
LEGAL NAME OF ENTITY: Life Storage Centers of Lincoln Park, LLC	
BUSINESS NAME (DBA):	
BUSINESS LOCATION ADDRESS: 1030 W North Ave	
CITY: Chicago STATE: Illinois	ZIP CODE: 60642
BUSINESS PHONE: 847 341.1911	
E-MAIL: rwona@lifestorage.net	PERMIT TYPE:

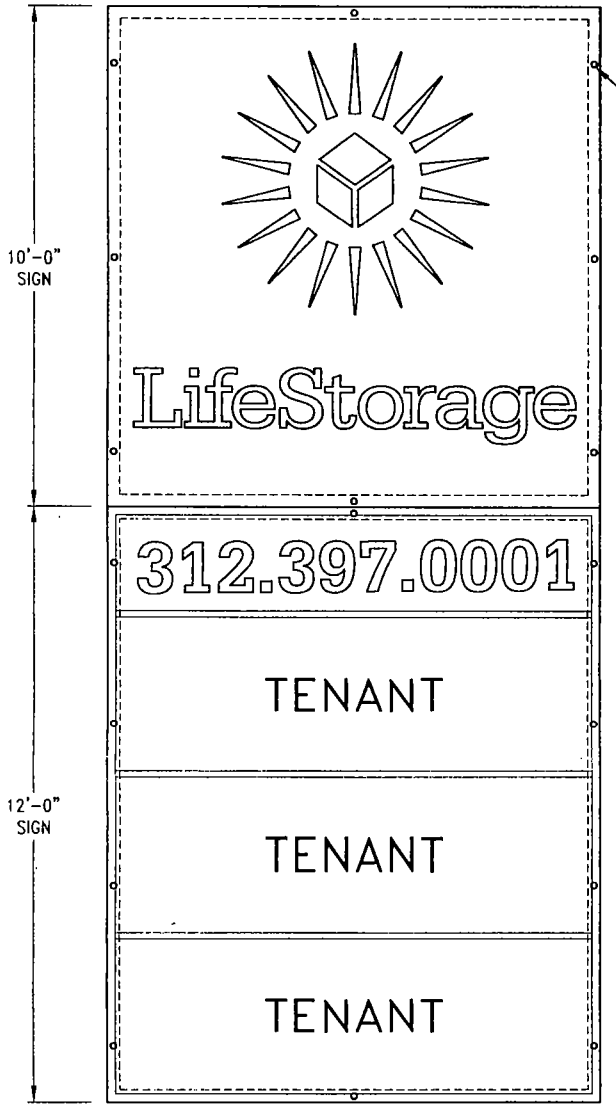

ELEVATION VIEW

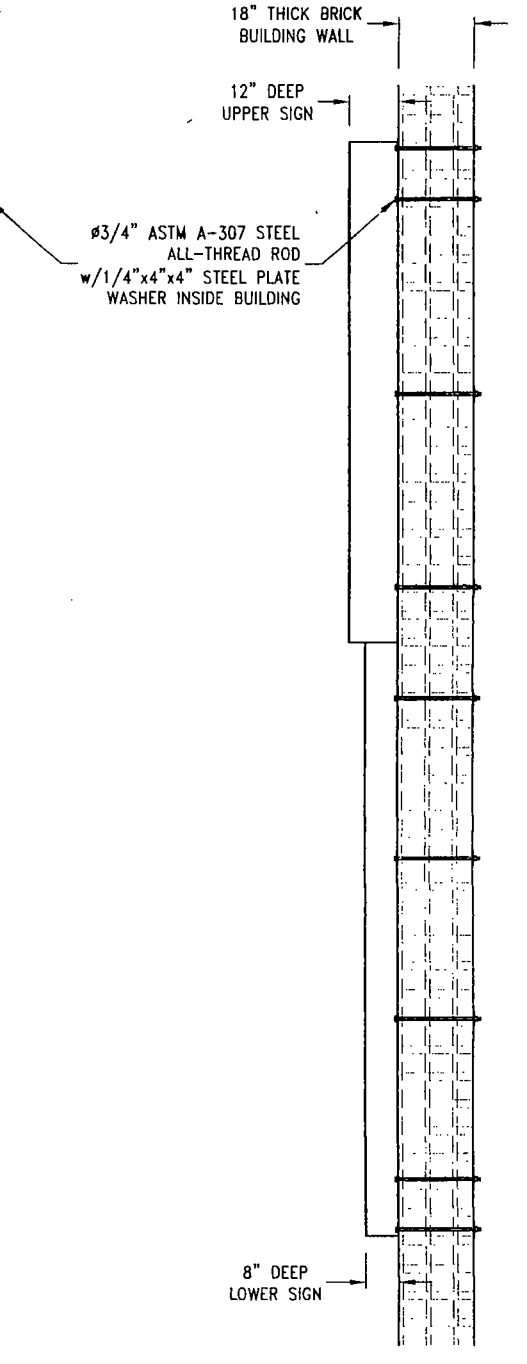

SIDE VIEW

11-29-17

SITE:
Life Storage
1030 West North Avenue
Chicago, Illinois

DESIGN WIND LOAD: 30.0 PSF
Based on the Chicago Building Code 16 (13-52-310) (f) 1a.

DESIGN SNOW LOAD: 25.0 PSF
Based on the Chicago Building Code 16 (13-52-280) (a) for flat roofs.

NOTE:
All electrical to be in accordance with U.L., the NEC and local code.

REV	DATE	DESCRIPTION	APPROVED
A	26 Nov 13	RELEASED FOR PERMITTING	J HOGAN

Robert-James & Associates, Inc.
12255 West 187th Street, Mokena Illinois 60448-9737
phone: 708-479-8385 fax: 708-479-8395 email: rja37@comcast.net

TITLE: 22'-0" x 10'-0" SINGLE FACE SIGN MOUNTED TO BUILDING WALL

DRAWN BY	DATE	SCALE	DRAWING NUMBER	SHEET	REV.
D. MUNNS	26 Nov 13	NONE	1311125	1 OF 2	A

CHECKED BY J. HOGAN DATE 26 Nov 13

City of Chicago

Or2014-8

Office of the City Clerk

Document Tracking Sheet

Meeting Date:	1/15/2014
Sponsor(s):	Waguespack (32)
Type:	Order
Title:	Issuance of permits for sign(s)/signboard(s) at 1551 N Sheffield Ave - Application No. 100521269
Committee(s) Assignment:	Committee on Zoning, Landmarks and Building Standards

100521269
Committee on Buildings

(signs)

ORDERED, That the Commissioner of Buildings is hereby directed to issue a sign permit to: (Contractor's name and address)

OLYMPIC SIGNS, INC

1130 N GARFIELD

LOMBARD, IL 60148

for the erection of a sign / signboard over 24 feet in height and / or over 100 square feet (in area of one face) at : (Busines NAME & ADDRESS)

NORDSTROM RACK

1551 N. SHEFFIELD AVE.

CHICAGO, IL 60642

Dimensions: length 43' 3" height 5'

height above grade/roof to top of sign 33'

TOTAL SQUARE FOOT AREA 216'

Such sign (s) shall comply with all applicable provisions of TITLE 17 of the Chicago Zoning Ordinance and all other applicable provisions of the Municipal Code of the City of the City of Chicago governing the construction and maintenance of outdoor signs, signboards and structures.

Scott Waguespack

Alderman, 32nd Ward

CITY OF CHICAGO

DEPARTMENT OF BUILDINGS

Sign Permit Application

APPROVAL NUMBER	APPLICATION NUMBER	ANNUAL FEE	WORK CODE	DRAWINGS ATTACHED
17726	100521269			☐ YES ☐ NO

DATE OF APPLICATION: 12/13/2013

ADDRESS OF SIGN: 1551 N SHEFFIELD AVE, 60642-

BUILDING:

ORIGINAL PERMIT NUMBER:

TYPE OF PERMIT: NEW CONSTRUCTION (SIGN)

TYPE OF VISUAL INSPECTION:
MEININGER, CAREY
1700 7TH AVENUE, SUITE 700
SEATTLE, WA 98101
(206)303-4383

SIGN MANUFACTURER:
PATTISON

ADDRESS WHERE SIGN CAN BE SEEN PRIOR TO ERECTION:

TICKET NUMBER: 0

REINSPECTION CONTROL NUMBER:

TYPE OF SUPPORT FOR SIGN: BUILDING

SIGN BOARD SUPPORT MEMBERS: OTHER

ANNUAL FEE	
CONSTRUCTION FEE	200.00
1017 B FEE	
TOTAL FEE	200.00
AMOUNT PAID	200.00
BALANCE DUE	

Check # for Zoning:

Check # for DCAP:

TYPE OF SIGN: FLAT OR BOX

LENGTH	FT	IN	HEIGHT	FT	IN
	43	3		5	0

AREA	SQ FT	WEIGHT	LBS
	216		750

SIGN IF ROOF ABOVE GRADE/ROOF: FT 28

SHAPE OF SIGN: REGULAR

SIGN WILL READ:
NORDSTROM RACK

NO. OF LAMPS	TOTAL WATTAGE
2,000	180

TYPE OF LAMP: OTHER

NO. OF BALLASTS/TRANSFORMERS	INPUT OF TRANSFORMERS
3	120V

CONTRACTOR WILL INSTALL: [N] FEEDERS [Y] CUSTOMER LEADS

TYPE OF SWITCH:

LOCATION OF SWITCH: OUTSIDE SIGN

SIGN LOCATION:
INSTALL SET OF LED ILLUMINATED CHANNEL LETTERS ON WEST ELEVATION OF BUILDING.
"SWITCH IS PART OF UL SIGN "

The undersigned certify that the statements in this application are true and correct and that all work done under the issued permit will conform to the requirements of the Chicago Municipal Code.

	REG NO	E69270
ELECT CONTR: OLYMPIC SIGNS, INC.		ELECTR
ADDRESS: 1130 N GARFIELD, LOMBARD, IL 60148		
SUPERVISOR SIGNATURE: Bill Puter		

BOND NO	REG NO	N91822
SIGN ERECTOR: OLYMPIC SIGNS INC.		SIGNER
ADDRESS: 1130 N GARFIELD, LOMBARD IL, 60148		
SIGNATURE:		

The permit issued on this application will authorize only signs here applied for. If other signs are to be erected they must be covered by additional permits.

City of Chicago
Rahm Emanuel, Mayor

Department of Buildings
Michael Merchant, Commissioner

TYPE OF BUSINESS

COMMERCIAL Other

Name:

LIC # :

Renewal Date:

SIGN BOND REQUIRED? ☐ YES

COUNCIL ORDER REQUIRED ☒ YES

IS SPECIAL PERMISSION BEING REQUESTED FROM CHIEF ELECTRICAL

☐ YES

IF YES ATTACH LETTER OF REQUEST

Projects Over:

☒ Private Property

☐ Public Way Grant Permit #

☐ Planned Development/Manufacturing PMD/PD#

Zoning District C3 Other C3-5

MAIL STAMP

TYPE OF SIGN

☐ ADVERTISING ☒ ILLUMINATE ☐ MOVEABLE

☒ BUSINESS ☐ FLASHING

TOTAL STREET FRONTAGE OF LOT (IN FEET)	330
TOTAL AREA OF NEW SIGN (SQ FT)	216
TOTAL AREA OF ALL SIGNS ON LOT (SQ FT)	523
HEIGHT OF SIGN ABOVE GRADE (TO TOP)	33ft 0in
DISTANCE OF CURB LINE OUTER EDGE (ft)	13
DISTANCE OF STRUCTURE INNER EDGE (ft)	1

SIGN CLERK

APPROVED FOR PERMIT

DISTANCE FROM (ft)

A. PUBLIC PARK (OVER 10 ACRES)	1,000
B. EXPRESSWAY (IF LESS THAN 1,000 FT)	1,000
C. RESIDENCE DISTRICT (ADVERTISING SIGNS ONLY)	690

REMARKS

IF REPLACEMENT SIGN OR CHANGE OF FACE, WHAT DOES THE EXISTING SIGN READ?

Original Payee:

Landmark Hold: ☐ **Status:**

ZONING (OFFICE USE ONLY)


CITY OFCHICAGO
DEPARTMENT OF ZONING AND LAND USE PLANNING
SIGN SITE PLAN
(ALL INFORMATION MUST BE COMPLETED AND LEGIBLE)

Site Address: 1551 N. SHEFFIELD AVE. 1 of 3 applications

Sign Company: OLYMPIC SIGNS INC. Rep Name: BILL PYTER JR.

Phone (630) 424 - 6100 EXT 231 *(Below: Building, streets and location of sign on lot or structure)*

North

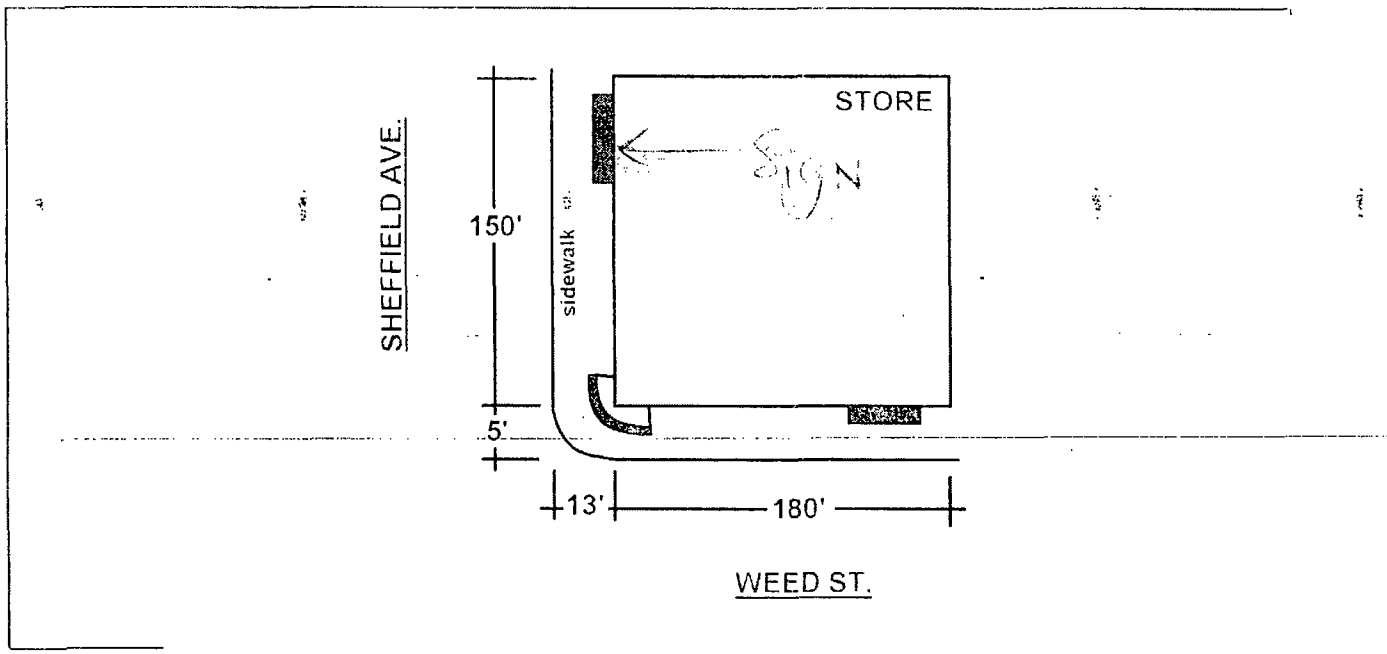

South

SIGN USE:

Bus. ID (On-premise) ■
Business Lice. #
Acct #: Site #: 8
Advertising (Off-premise) ☐

PERMIT TYPE:

New Construction ■
Change of Face
Previous Permit # ☐

TYPE OF SIGN:

Flat Wall ■
Freestanding ☐
Awning ☐
Marquee ☐
High Rise Building ☐
Projecting Private ☐
Public Way Use -Permit # ■

SIGN CHARACTERISTICS:

Non- Illuminated ☐
Illuminated ■
Changing Image ☐
Video Display ☐
Flashing ☐

DISTANCE FROM:

Curb Line: 12'
Expressway, Toll Roads or Major Route (n/a if over 1000 ft) n/a
Park (over 10 acres) 1000'
Residential Zone 690'
Existing Off-premise on same side of street: n/a


TOTAL SQUARE FOOTAGE:


Square footage of this proposed sign 216
Gross area of all proposed signs 523
Area of all existing signs *(not including proposed)* on Zoning Lot 1

Signature: Bill Pyter Jr. Date: 12/13/13

(Revised4RO)

ELEMENT SCOPE

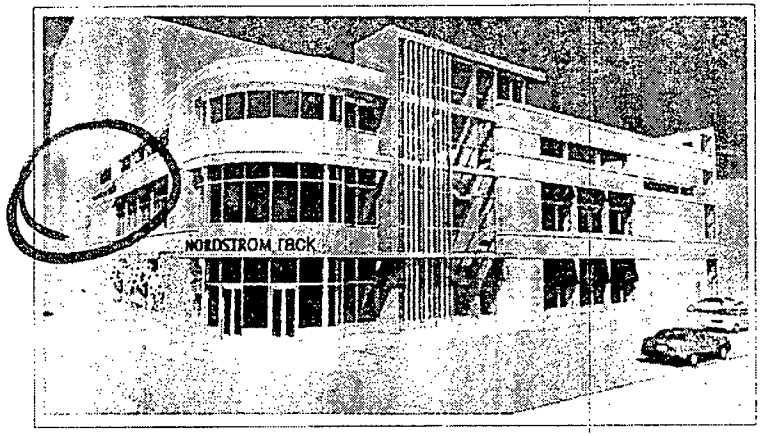

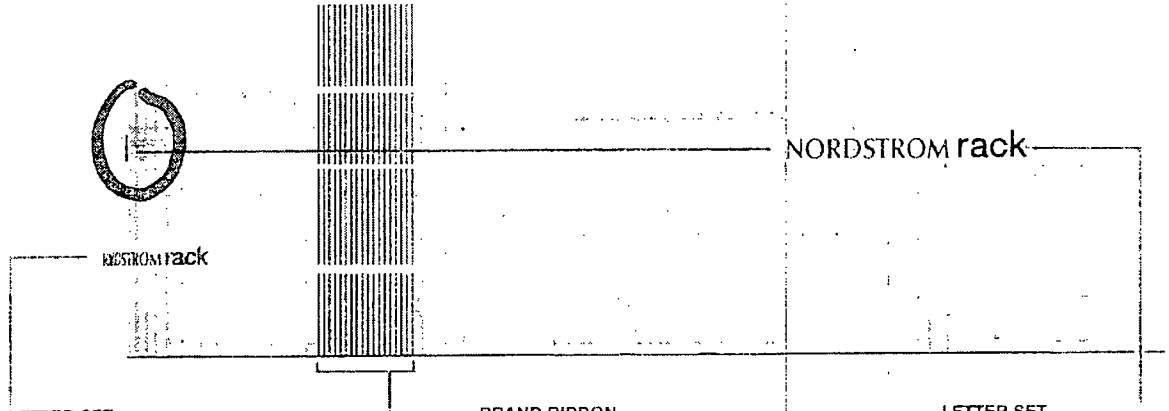

LETTER SET
Fabricated aluminum channel letters.
Day/night vinyl applied to faces.
Letters illuminate white at night.
LED illumination.

Qty. - 1 set

BRAND RIBBON
Aluminum extruded frame with pigmented
ACM inserts to achieve color pattern
Spaced at 1'-0" intervals
Non-illuminated.

Qty. - 18 (4 sections each)

LETTER SET
Fabricated aluminum channel letters.
Day/night vinyl applied to faces
Letters illuminate white at night.
LED illumination

Qty - 2 sets

PATTISON
SIGN GROUP INC
4740 N. Green Bluff Rd Suite 101 Knoxville, TN 37923

NOTE- ART IS CONCEPTUAL IN NATURE, AND IS MEANT TO BE REPRESENTATIVE OF THE BASIC CONCEPT
MATERIALS, COLORS AND SPECIFICATIONS ARE SUBJECT TO CHANGE PENDING FINAL ENGINEERING.

LETTER SET
WALL MOUNT

43'3"


5'1

3'-6"

NORDSTROM rack

4'-10 1/2"


Scale 3/16" = 1'-0"

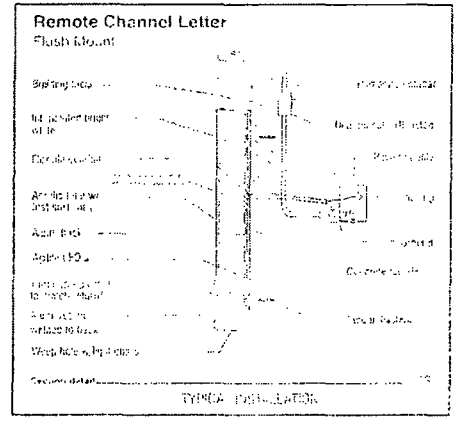

LETTER SET

Fabricated aluminum returns and backs painted black.
White acrylic faces with first surface black perforated day/night vinyl. Faces illuminate white at night.
Black trim caps.
Letters are flush mount to building facade with three (3) remote power supplies.
Illuminated by bright white LEDs.
Letterset requires (1) dedicated 120V. 20amp. circuit

Qty. - 2 Sets (West and South Elevations)

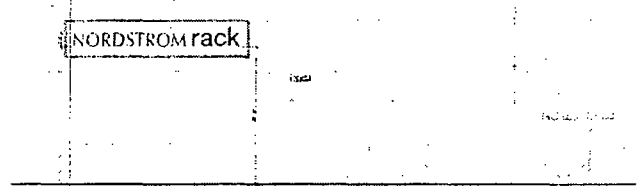

WEST ELEVATION

PATTISON SIGN GROUP INC.
110 N. Cedar Bluff Rd. Suite 101 Knoxville, TN 37923

NOTE: ART is CONCEPTUAL IN NATURE, AND IS MEANT TO BE REPRESENTATIVE OF THE BASIC CONCEPT
MATERIALS, COLORS AND SPECIFICATIONS ARE SUBJECT TO CHANGE PENDING FINAL ENGINEERING

City of Chicago

Or2014-9

Office of the City Clerk

Document Tracking Sheet

Meeting Date:	1/15/2014
Sponsor(s):	Waguespack (32)
Type:	Order
Title:	Issuance of permits for sign(s)/signboard(s) at 2550 N Clybourn Ave - Application No. 100522827
Committee(s) Assignment:	Committee on Zoning, Landmarks and Building Standards

City Council, meeting date: 1-15-14
Committee on Zoning, Landmarks, & Building Standards

ORDERED, That the Commissioner of the Building Department is hereby directed to issue a sign permit to: (*Contractor's name and address*)

Doyle Signs, Inc

232 W Interstate Road

Addison, IL 60101

For the erection of a sign / signboard over twenty-four (24) feet in height and / or over one hundred (100) square feet (in area of one face) at:

On-Premise / Business ID signs: indicate Business Name and Address
Off-Premise / Advertising sings: must indicate that it is for Advertising

Jewel Osco

2550 N Clybourn

Chicago, IL 60614

Such signs shall comply with all provisions of Title 17 of the Chicago Zoning Ordinance and all other applicable provisions of the Municipal Code of the City of Chicago governing the construction and maintenance of outdoor signs, sign boards, and structures.

Scott Waguespack

32nd Ward Alderman
Scott Waguespack

CITY OF CHICAGO

DEPARTMENT OF BUILDINGS

Sign Permit Application

APPROVAL NUMBER	APPLICATION NUMBER	ANNUAL FEE	WORK CODE	DRAWINGS ATTACHED
	100522827			☐ YES ☐ NO

DATE OF APPLICATION: 01/02/2014

ADDRESS OF SIGN: 2550 N CLYBOURN AVE, 60614-

BUILDING:

ORIGINAL PERMIT NUMBER:

TYPE OF PERMIT: NEW CONSTRUCTION (SIGN)

PAYER OF ANNUAL INSPECTION:
JEWEL OSCO, JEWEL OSCO
2550 N CLYBOURN AVE
CHICAGO, IL 60614
(630)543-9490

SIGN MANUFACTURER: DOYLE SIGNS, INC

ADDRESS WHERE SIGN CAN BE SEEN PRIOR TO ERECTION:

TICKET NUMBER: 0

REINSPECTION CONTROL NUMBER:

TYPE OF SUPPORT FOR SIGN: BUILDING

SIGN BOARD SUPPORT MEMBERS: NONE

ANNUAL FEE	
CONSTRUCTION FEE	200.00
1017 B FEE	
TOTAL FEE	200.00
AMOUNT PAID	200.00
BALANCE DUE	

Check # for Zoning

Check # for DCAP

TYPE OF SIGN: FLAT OR BOX

LENGTH	FT	IN	HEIGHT	FT	IN
	20	1		8	8

AREA	SQ FT	WEIGHT	LBS
	174		400

SIGN HEIGHT ABOVE GRADE/ROOF: FT 15

SHAPE OF SIGN: REGULAR

SIGN WILL READ:
OSCO

NO OF LAMPS	TOTAL WATTAGE
36	760

TYPE OF LAMP: OTHER

NO OF BALLASTS/TRANSFORMERS	INPUT OF TRANSFORMERS
3	120

CONTRACTOR WILL INSTALL: ☐ N LETTERS ☐ Y CUSTOMER LEADS

TYPE OF SWITCH: SPECIAL

LOCATION OF SWITCH: OUTSIDE SIGN

SIGN LOCATION:
INSTALLATION OF (1) SET OF INTERNALLY ILLUMINATED CHANNEL LETTERS TO BE MOUNTED TO THE FRONT BUILDING ELEVATION

The undersigned certify that the statements in this application are true and correct and that all work done under the proposed permit will conform to the requirements of the Chicago Municipal Code

	REG NO	E92684
ELECT CONTR	DOYLE SIGINS INC	ELECTR
ADDRESS	232 INTERSTATE RD - P O BOX 1068 ADDISON, IL 60101-	
SUPERVISOR SIGNATURE		

BOND NO	REG NO	E92684
SIGN ERECTOR	DOYLE SIGINS INC	SIGNER
ADDRESS	232 INTERSTATE RD - P.O BOX 1068 ADDISON IL, 60101-	
SIGNATURE		

The permit issued on this application will authorize only signs here applied for If other signs are to be erected they must be covered by additional permits

City of Chicago
Rahm Emanuel, Mayor

Department of Buildings
Michael Merchant, Commissioner

TYPE OF BUSINESS
COMMERCIAL Other
Name JEWEL OSCO
LIC #
Renewal Date

SIGN BOND REQUIRED? [ ] YES

COUNCIL ORDER REQUIRED [X] YES

IS SPECIAL PERMISSION REQUIRED FROM CHIEF ELECTRICAL
[ ] YES

IF YES, ATTACH LETTER OF REQUEST

Projects Over
[Y] Private Property
[N] Public Way Grant Permit #

[X] Planned Development/Manufacturing PMD/PD# 437
Zoning District OTHER Other PD437

TIME STAMP

TYPE OF SIGN:
[ ] ADVERTISING [X] ILLUMINATE [ ] MOVEABLE
[X] BUSINESS [ ] FLASHING

TOTAL STREET FRONTAGE OF LOT (IN FEET)	250
TOTAL AREA OF NEW SIGN (SQ FT)	174
TOTAL AREA OF ALL SIGNS ON LOT (SQ.FT)	500
HEIGHT OF SIGN ABOVE GRADE (TO TOP)	23ft 8in
DISTANCE OF CURB LINE OUTER EDGE (ft)	317
DISTANCE OF STRUCTURE INNER EDGE (ft)	317

SIGN CLERK

APPROVED FOR PERMIT

DISTANCE FROM (ft)

A PUBLIC PARK (OVER 10 ACRES)	1,717
B EXPRESSWAY (IF LESS THAN 1,000 FT)	
C RESIDENCE DISTRICT (ADVERTISING SIGNS ONLY)	578

REMARKS

IF REPLACEMENT SIGN OR CHANGE OF FACE, WHAT DOES THE EXISTING SIGN READ?

Original Payee:

Landmark Hold: [ ] **Status:**


ZONING (OFFICE USE ONLY)

CITY OF CHICAGO
DEPARTMENT OF ZONING AND LAND USE PLANNING
SIGN SITE PLAN
(ALL INFORMATION MUST BE COMPLETED AND LEGIBLE)

Site Address: 2550 N. Clybourn ___ of ___ applications

Sign Company: Doyle Signs, Inc. Rep Name: Lisa Nigl

Phone (630) 543 - 9490 EXT 17 *(Below: Building, streets and location of sign on lot or structure)*

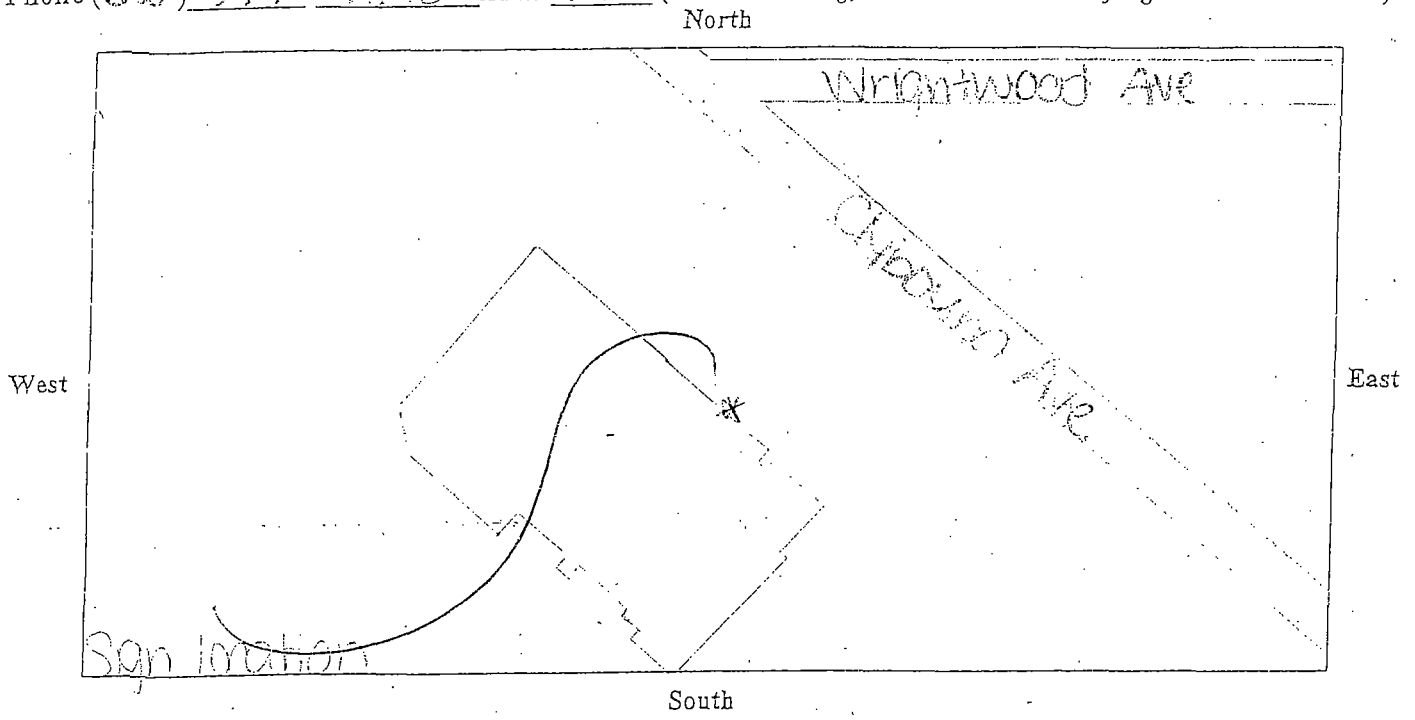

SIGN USE:
Bus. ID (On-premise) ☒
Business Lice. # _____
Ad_____g (Off-premise) ☐

PERMIT TYPE:
New Construction ☒
Change of Face ☐
Previous Permit # _____

TYPE OF SIGN:
Flat Wall ☒
Freestanding ☐
Awning ☐
Marquee ☐
High Rise Building ☐
Projecting Private ☐
Projecting Public Way ☐
Public Way Use -Permit # _____

SIGN CHARACTERISTICS:
Non- Illuminated ☐
Illuminated ☒
Changing Image ☐
Video Display ☐
Flashing ☐

DISTANCE FROM:
Curb Line: 3174'
Expressway, Toll Roads or Major Route (n/a if over 1000 ft) N/A
Park (over 10 acres) 1717 ft.
Residential Zone 578 ft.
Existing Off-premise on same side of street: _____


TOTAL SQUARE FOOTAGE:
Square footage of this proposed sign 14
Gross area of all proposed signs 325
Area of all existing signs *(not including proposed)* on Zoning Lot 325

Signature: _____ Date: 12/14

(Revised 4/10)



New L.E.D. Illum'd. Red Face Channel Letters
¼"=1'-0"
ONE (1) SET OF RED L.E.D. INT-ILLUMINATED CHANNEL LETTERS
FACES TO BE 3/16" #2793 RED ACRYLIC WITH 1" WHITE TRIM CAP,
WHITE RETURNS

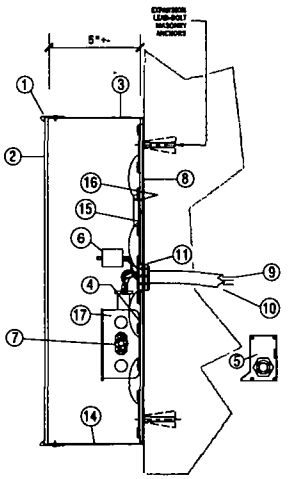

LEGEND
1 TRIM CAP - WHITE
2 .125 ACRYLIC FACE - RED
3 .040 ALUMINUM RETURN - WHITE
4 TERMINAL BLOCK
5 TRANSFORMER, CLASS II 12V
7 SAFETY SWITCH
8 .090 ALUMINUM BACK
9 120V PRIMARY, NO. 12 THHN STRANDED WIRE, 1-20 AMP CIRCUIT
10 FLEXIBLE WEATHERPROOF CONDUIT PER LOCAL CODE SILICONE SEAL ALL PENETRATIONS
11 UL APPROVED STANDARD BUSHING
12 ALUM. FAB'D. RACEWAY w/ ACCESS LID
14 1/4" DRAIN HOLE
16 L.E.D.
17 "F" BOX

Section thru Letters



ELEVATION / Proposed Signage

DOYLE
GENERAL SIGN CONTRACTORS
232 INTERSTATE RD. P.O. BOX 1068
ADDISON, IL. 60101
630-543-9400
FAX 630-543-9403

DATE	REVISION
12.17.13	REVISE PER TD

CUSTOMER APPROVAL DATE

This design is the original and unpublished work of DOYLE SIGNS, INC. and may not be reproduced, copied or exhibited in any fashion without the expressed written consent from an authorized officer of The Company. The rights to this design may be purchased.

CLIENT ***Jewel Osco***

ADDRESS
2550 N. CLYBOURN
CHICAGO, IL.

DESIGNER AT SALES TD
SCALE: NOTED DATE: 10.24.13
DRWG. No. #13640 SHEET No. 2 of 2