City of Chicago
Office of the City Clerk

City Hall
121 North LaSalle Street
Room 107
Chicago, IL 60602
www.chicityclerk.com

Legislation Referred to Committees at the Chicago City Council Meeting 3/5/2014
Section 3c - Aldermanic Introductions Regarding Unclassified Matters

	File #	Title	Sponsor(s)	Committee Referral
4-60-022 & 4-60-023 Allow Alcoholic Liquor & Package Goods				
1	O2014-1471	Amendment of Municipal Code Sections 4-60-022 and 4-60-023 to allow additional alcoholic liquor and package good licenses on portion(s) of S Ashland Ave	Cardenas (12)	License
2	O2014-1483	Amendment of Municipal Code Sections 4-60-022 and 4-60-023 to allow additional alcoholic liquor and package good licenses on portion(s) of N Sheridan Rd	Osterman (48)	License
4-60-022 Allow Alcoholic Liquor				
3	O2014-1473	Amendment of Municipal Code Section 4-60-022 to allow additional alcoholic liquor licenses on portion(s) of N Pulaski Rd	Laurino (39)	License
4	O2014-1485	Amendment of Municipal Code Section 4-60-022 to allow additional alcoholic liquor licenses on portion(s) of N Desplaines St	Reilly (42)	License
5	O2014-1457	Amendment of Municipal Code Section 4-60-022 to allow additional alcoholic liquor licenses on portion(s) of W Belmont Ave	Tunney (44)	License
6	O2014-1477	Amendment of Municipal Code Section 4-60-022 to allow additional alcoholic liquor licenses on portion(s) of W Addison St	Pawar (47)	License
7	O2014-1478	Amendment of Municipal Code Section 4-60-022 to allow additional alcoholic liquor licenses on portion(s) of W Lawrence Ave	Pawar (47)	License
8	O2014-1479	Amendment of Municipal Code Section 4-60-022 to allow additional alcoholic liquor licenses on portion(s) of W Lawrence Ave	Pawar (47)	License
4-60-023 Disallow Package Goods				
9	O2014-1474	Amendment of Municipal Code Section 4-60-023 to disallow additional package goods licenses on portion(s) of W 59th St	Thompson (16)	License
10	O2014-1482	Amendment of Municipal Code Section 4-60-023 to allow and disallow additional package goods licenses on various streets within 41st Ward	O'Connor (41)	License
Alley Access Barrier(s)				
11	O2014-1465	Exemption from physical barrier requirement for commercial driveway alley access for Dollar Tree Retail	Harris (8)	Transportation
12	O2014-1467	Exemption from physical barrier requirement for commercial driveway alley access for 79th Street LLC	Harris (8)	Transportation

	File #	Title	Sponsor(s)	Committee Referral	
13	O2014-1463	Exemption from physical barrier requirement for commercial driveway alley access for Keeper's Kids, Inc.	Thompson (16)	Transportation	*Redacted Record*
14	O2014-1469	Exemption from physical barrier requirement for commercial driveway alley access for CDE Body Shop, Inc.	Lane (18)	Transportation	
15	O2014-1459	Exemption from physical barrier requirement for commercial driveway alley access for Ingleside Project, Inc.	Cochran (20)	Transportation	
16	O2014-1461	Exemption from physical barrier requirement for commercial driveway alley access for Greater Southwest Development Corporation, The	Zalewski (23)	Transportation	
17	O2014-1486	Exemption from physical barrier requirement for commercial driveway alley access for 1061 W Jackson Blvd	Solis (25)	Transportation	
18	O2014-1488	Exemption from physical barrier requirement for commercial driveway alley access for Hot Spot	Solis (25)	Transportation	
19	O2014-1484	Exemption from physical barrier requirement for commercial driveway alley access for 925 N Larrabee St	Burnett (27)	Transportation	
20	O2014-1458	Exemption from physical barrier requirement for commercial driveway alley access for Mean Clean Hand Car Wash LLC	Ervin (28)	Transportation	
21	O2014-1414	Exemption from physical barrier requirement for commercial driveway alley access for Global Choices, Inc.	Reboyras (30)	Transportation	
22	O2014-1490	Exemption from physical barrier requirement for commercial driveway alley access for iO Theater	Waguespack (32)	Transportation	
23	O2014-1491	Exemption from physical barrier requirement for commercial driveway alley access for 2123 Division Corporation	Waguespack (32)	Transportation	*Redacted Record*
24	O2014-1492	Exemption from physical barrier requirement for commercial driveway alley access for Clybourn Construction LLC	Waguespack (32)	Transportation	
25	O2014-1456	Exemption from physical barrier requirement for commercial driveway alley access for National Auto Group Incorporated	O'Connor (40)	Transportation	
26	O2014-1489	Exemption from physical barrier requirement for commercial driveway alley access for Premiere Auto Service	O'Connor (40)	Transportation	
27	O2014-1470	Exemption from physical barrier requirement for commercial driveway alley access for 3220-3224 N Southport LLC	Tunney (44)	Transportation	
Awning(s)					
28	O2014-1672	Awning(s) for Mana Food Bar	Moreno (1)	Transportation	
29	O2014-1674	Awning(s) for Naty's Pizza No. 2	Moreno (1)	Transportation	
30	O2014-1679	Awning(s) for Paula & Monica's Pizzeria	Moreno (1)	Transportation	

Legislation Referred to Committees at the Chicago City Council Meeting 3/5/2014
Section 3c - Aldermanic Introductions Regarding Unclassified Matters

	File #	Title	Sponsor(s)	Committee Referral
31	O2014-1684	Awning(s) for University of Aesthetics/Touch Clinic	Moreno (1)	Transportation
32	O2014-1691	Awning(s) for Blackie's	Fioretti (2)	Transportation
33	O2014-1701	Awning(s) for Cullerton Valet Cleaners	Fioretti (2)	Transportation
34	O2014-1705	Awning(s) for J&B Signs	Fioretti (2)	Transportation
35	O2014-1719	Awning(s) for Potbelly Sandwich Works	Fioretti (2)	Transportation
36	O2014-1725	Awning(s) for Oscar Hinojosa	Burns (4)	Transportation
37	O2014-1731	Awning(s) for Charles A Cathey, Jr. Insurance Agency, Inc.	Harris (8)	Transportation
38	O2014-1735	Awning(s) for Rob's Cigar Store	Pope (10)	Transportation
39	O2014-1744	Awning(s) for Ron's Gold Shop	Pope (10)	Transportation
40	O2014-1766	Awning(s) for Antonia Beauty Salon	Balcer (11)	Transportation
41	O2014-1771	Awning(s) for Bridgeport Pasty LLC	Balcer (11)	Transportation
42	O2014-1776	Awning(s) for China Wok	Balcer (11)	Transportation
43	O2014-1779	Awning(s) for Global Digital Wireless	Balcer (11)	Transportation
44	O2014-1782	Awning(s) for Salon Max	Balcer (11)	Transportation
45	O2014-1787	Awning(s) for Alex Auto Parts, Inc	Cardenas (12)	Transportation
46	O2014-1792	Awning(s) for Supermercado El Ranchito	Cardenas (12)	Transportation
47	O2014-1796	Awning(s) for El Publano	Burke (14)	Transportation
48	O2014-1799	Awning(s) for Salon Nueva Imagen	Burke (14)	Transportation
49	O2014-1802	Awning(s) for Frenchy Towel Laundry	Foulkes (15)	Transportation
50	O2014-1807	Awning(s) for Ogies Food, Inc.	Foulkes (15)	Transportation
51	O2014-1815	Awning(s) for Final Kutz	Thomas (17)	Transportation
52	O2014-1819	Awning(s) for Mother's Touch Day Care	Lane (18)	Transportation
53	O2014-1827	Awning(s) for Hinky-Dinks Pub	O'Shea (19)	Transportation
54	O2014-1831	Awning(s) for Janets Community Daycare	O'Shea (19)	Transportation
55	O2014-1840	Awning(s) for K.L.E.O. Community Family Life Center	Cochran (20)	Transportation
56	O2014-1841	Awning(s) for Elisa	Zalewski (23)	Transportation
57	O2014-1846	Awning(s) for Luciano's Grocery-18th St	Solis (25)	Transportation
58	O2014-1851	Awning(s) for Shipping and Beyond	Solis (25)	Transportation
59	O2014-1854	Awning(s) for South Central Bank	Solis (25)	Transportation
60	O2014-1857	Awning(s) for Bank of America-LaSalle	Burnett (27)	Transportation
61	O2014-1861	Awning(s) for Mad-California Medical Center	Burnett (27)	Transportation
62	O2014-1863	Awning(s) for Moonlight Studios, Inc.	Burnett (27)	Transportation
63	O2014-1864	Awning(s) for Primo's Chicago Pizza	Burnett (27)	Transportation
64	O2014-1866	Awning(s) for Subway	Burnett (27)	Transportation

Legislation Referred to Committees at the Chicago City Council Meeting 3/5/2014
Section 3c - Aldermanic Introductions Regarding Unclassified Matters

	File #	Title	Sponsor(s)	Committee Referral
65	O2014-1867	Awning(s) for RS Retail LLC	Ervin (28)	Transportation
66	O2014-1676	Awning(s) for Alejandro Buchancow	Graham (29)	Transportation
67	O2014-1688	Awning(s) for Colleen Flood Seng	Waguespack (32)	Transportation
68	O2014-1694	Awning(s) for Crate & Barrel	Waguespack (32)	Transportation
69	O2014-1703	Awning(s) for Dogs Day Inn Corp.	Waguespack (32)	Transportation
70	O2014-1707	Awning(s) for El Cid Tacos No. 2	Waguespack (32)	Transportation
71	O2014-1712	Awning(s) for Herdegen Brieske Funeral Home	Waguespack (32)	Transportation
72	O2014-1716	Awning(s) for Hudson Home	Waguespack (32)	Transportation
73	O2014-1720	Awning(s) for Journey Physical Therapy	Waguespack (32)	Transportation
74	O2014-1724	Awning(s) for Rios De Sudamerica	Waguespack (32)	Transportation
75	O2014-1737	Awning(s) for Christian Undertaker Services, Inc.	Mell (33)	Transportation
76	O2014-1743	Awning(s) for Kedzie Venture LLC	Mell (33)	Transportation
77	O2014-1750	Awning(s) for Martinez & Bentancourt	Colón (35)	Transportation
78	O2014-1756	Awning(s) for All Pro Cleaners	Colón (35)	Transportation
79	O2014-1764	Awning(s) for Foto Quetzal	Colón (35)	Transportation
80	O2014-1767	Awning(s) for Dog Room, The	Sposato (36)	Transportation
81	O2014-1770	Awning(s) for Emerald Isle	O'Connor (41)	Transportation
82	O2014-1783	Awning(s) for Elephant & Castle Pub & Restaurant	Reilly (42)	Transportation
83	O2014-1789	Awning(s) for Dana Hotel and Spa	Reilly (42)	Transportation
84	O2014-1791	Awning(s) for MRI of River North	Reilly (42)	Transportation
85	O2014-1798	Awning(s) for Prosecco	Reilly (42)	Transportation
86	O2014-1804	Awning(s) for Sabon	Reilly (42)	Transportation
87	O2014-1812	Awning(s) for Social Twenty Five	Reilly (42)	Transportation
88	O2014-1816	Awning(s) for Subway	Reilly (42)	Transportation
89	O2014-1823	Awning(s) for Trattoria Isabella	Reilly (42)	Transportation
90	O2014-1828	Awning(s) for Taza	Reilly (42)	Transportation
91	O2014-1830	Awning(s) for 134 N LaSalle LLC	Reilly (42)	Transportation
92	O2014-1834	Awning(s) for Lincoln C Mart	Smith (43)	Transportation
93	O2014-1839	Awning(s) for Lincoln Park Presbyterian Church	Smith (43)	Transportation
94	O2014-1852	Awning(s) for Beauty Nails, Inc.	Tunney (44)	Transportation
95	O2014-1856	Awning(s) for Dexter Lock Service	Tunney (44)	Transportation
96	O2014-1858	Awning(s) for Giordano's on Belmont	Tunney (44)	Transportation
97	O2014-1860	Awning(s) for Looseleaf Lounge	Tunney (44)	Transportation

	File #	Title	Sponsor(s)	Committee Referral
98	O2014-1865	Awning(s) for M2 Boutique	Tunney (44)	Transportation
99	O2014-1869	Awning(s) for People Play Games	Tunney (44)	Transportation
100	O2014-1871	Awning(s) for Slade's Barbershop, Inc.	Tunney (44)	Transportation
101	O2014-1874	Awning(s) for Tanuki	Tunney (44)	Transportation
102	O2014-1875	Awning(s) for Wrigleyville Chiropractic and Massage	Tunney (44)	Transportation
103	O2014-1876	Awning(s) for Yoshi's Cafe	Tunney (44)	Transportation
104	O2014-1883	Awning(s) for Illinois Home Improvement Corp.	Tunney (44)	Transportation
105	O2014-1880	Awning(s) for E Wok Cafe	Arena (45)	Transportation
106	O2014-1886	Awning(s) for Cork Lounge	Pawar (47)	Transportation
107	O2014-1888	Awning(s) for Broadway Cellars	Osterman (48)	Transportation
108	O2014-1891	Awning(s) for Edgewater Fitness Center	Osterman (48)	Transportation
109	O2014-1894	Awning(s) for Tamales Lo Mejor De Guerrero	Moore (49)	Transportation
110	O2014-1897	Awning(s) for 92 Cents Plus	Moore (49)	Transportation
111	O2014-1899	Awning(s) for Rogers Park Florist	Moore (49)	Transportation
Canopy(s)				
112	O2014-1667	Canopy(s) for Milwaukee & Division LLC	Moreno (1)	Transportation
113	O2014-1686	Canopy(s) for 1612 Chicago Adventures LLC	Moreno (1)	Transportation
114	O2014-1695	Canopy(s) for Palmer Printing, Inc.	Fioretti (2)	Transportation
115	O2014-1702	Canopy(s) for 175 Jackson LLC	Fioretti (2)	Transportation
116	O2014-1734	Canopy(s) for CHL Properties LLC	Sawyer (6)	Transportation
117	O2014-1745	Canopy(s) for Express Grill, Inc.	Balcer (11)	Transportation
118	O2014-1757	Canopy(s) for Aztecas Mufflers & Brakes	Cardenas (12)	Transportation
119	O2014-1763	Canopy(s) for Tierra Caliente, Inc.	Cardenas (12)	Transportation
120	O2014-1765	Canopy(s) for Gisell Fashion	Burke (14)	Transportation
121	O2014-1778	Canopy(s) for IMAN	Foulkes (15)	Transportation
122	O2014-1790	Canopy(s) for H&R Block	Waguespack (32)	Transportation
123	O2014-1797	Canopy(s) for Rachel's Learning Center, Ltd.	Mitts (37)	Transportation
124	O2014-1809	Canopy(s) for CVS/Pharmacy	O'Connor (41)	Transportation
125	O2014-1820	Canopy(s) for Design Studio	Reilly (42)	Transportation
126	O2014-1829	Canopy(s) for Hyatt Chicago Magnificent Mile	Reilly (42)	Transportation
127	O2014-1836	Canopy(s) for Shaw's Crab House	Reilly (42)	Transportation
128	O2014-1842	Canopy(s) for Knecht Chiropractic Clinic	Tunney (44)	Transportation

Legislation Referred to Committees at the Chicago City Council Meeting 3/5/2014
Section 3c - Aldermanic Introductions Regarding Unclassified Matters

	File #	Title	Sponsor(s)	Committee Referral
Committee/Public Hearing(s)				
129	R2014-134	Call for air carriers using Chicago O'Hare International and Midway Airports to suspend air service between Chicago and Russia	Moreno (1) Burke (14) Maldonado (26) Reboyras (30)	Aviation
130	R2014-135	Call for Commissioner of Department of Cultural Affairs and Special Events to suspend City of Chicago's Sister City agreement with City of Moscow pending unconditional withdrawal of Russian troops from Crimean Peninsula	Moreno (1) Burke (14) Maldonado (26) Reboyras (30)	Human Relations
131	R2014-137	Call for Department of Transportation to post clear and distinctive warning signs in photo enforced publicway areas	Hairston (5) Sawyer (6) Holmes (7) Munoz (22) Brookins (21) Foulkes (15) Fioretti (2) Cochran (20) Burns (4) Dowell (3) Waguespack (32) Arena (45) Sposato (36)	Transportation
132	R2014-133	Call for U.S. Government to stand in solidarity with people of Ukraine	Cardenas (12) Moreno (1)	Human Relations
133	SR2014-138	Call for Chicago delegation to Illinois General Assembly to support funding of Illinois Poison Center as part of reauthorization of Wireless Emergency Telephone Safety Act	Cardenas (12)	Health & Environment
Congratulations				
134	R2014-181	Congratulations extended to Center for Disability and Elder Law on 30th anniversary	Burke (14)	
Grant(s) of Privilege				
135	O2014-1529	Grant(s) of privilege in public way for Alfredo's Bar	Moreno (1)	Transportation
136	O2014-1530	Grant(s) of privilege in public way for Cash America Jewelry & Loan	Moreno (1)	Transportation
137	O2014-1533	Grant(s) of privilege in public way for El Mexico Moderno	Moreno (1)	Transportation
138	O2014-1534	Grant(s) of privilege in public way for Gallery/Society for Arts	Moreno (1)	Transportation
139	O2014-1535	Grant(s) of privilege in public way for Midwest Animal Hospital	Moreno (1)	Transportation
140	O2014-1536	Grant(s) of privilege in public way for Milwaukee & Division LLC	Moreno (1)	Transportation
141	O2014-1538	Grant(s) of privilege in public way for Naty's Pizza No. 2	Moreno (1)	Transportation
142	O2014-1541	Grant(s) of privilege in public way for Papa Jin	Moreno (1)	Transportation

Legislation Referred to Committees at the Chicago City Council Meeting 3/5/2014
Section 3c - Aldermanic Introductions Regarding Unclassified Matters

	File #	Title	Sponsor(s)	Committee Referral
143	O2014-1542	Grant(s) of privilege in public way for Sierra Auto Group, Inc.	Moreno (1)	Transportation
144	O2014-1550	Grant(s) of privilege in public way for MBA Enterprises 3, Inc.	Fioretti (2)	Transportation
145	O2014-1551	Grant(s) of privilege in public way for Potbelly Sandwich Works	Fioretti (2)	Transportation
146	O2014-1552	Grant(s) of privilege in public way for Sharks Fish-Chicken	Fioretti (2)	Transportation
147	O2014-1556	Grant(s) of privilege in public way for Jackson Park Highland Association	Hairston (5)	Transportation
148	O2014-1559	Grant(s) of privilege in public way for 71st & Jeffery Currency Exchange	Hairston (5)	Transportation
149	O2014-1563	Grant(s) of privilege in public way for Rothschild Liquors	Sawyer (6)	Transportation
150	O2014-1565	Grant(s) of privilege in public way for Willa's Fifty Yard Line	Sawyer (6)	Transportation
151	O2014-1571	Grant(s) of privilege in public way for Charles A. Cathey, Jr. Insurance Agency, Inc.	Harris (8)	Transportation
152	O2014-1574	Grant(s) of privilege in public way for Fifth Third Bank	Harris (8)	Transportation
153	O2014-1579	Grant(s) of privilege in public way for Hoe Toy Restaurant	Harris (8)	Transportation
154	O2014-1590	Grant(s) of privilege in public way for Freddies	Balcer (11)	Transportation
155	O2014-1596	Grant(s) of privilege in public way for Pancho Pistolas Mexican Restaurant - light fixtures	Balcer (11)	Transportation
156	O2014-1599	Grant(s) of privilege in public way for Pancho Pistolas Mexican Restaurant - steps	Balcer (11)	Transportation
157	O2014-1602	Grant(s) of privilege in public way for La Central Bakery	Cardenas (12)	Transportation
158	O2014-1604	Grant(s) of privilege in public way for Tierra Caliente, Inc.	Cardenas (12)	Transportation
159	O2014-1616	Grant(s) of privilege in public way for Javin, Inc. - light fixtures	Burke (14)	Transportation
160	O2014-1623	Grant(s) of privilege in public way for Javin, Inc. - security camera	Burke (14)	Transportation
161	O2014-1630	Grant(s) of privilege in public way for J&L Hardware Company	Burke (14)	Transportation
162	O2014-1631	Grant(s) of privilege in public way for Parkside Chapel - planters	Burke (14)	Transportation
163	O2014-1636	Grant(s) of privilege in public way for Parkside Chapel - sign	Burke (14)	Transportation
164	O2014-1639	Grant(s) of privilege in public way for Cash American Jewelry & Loan	Foulkes (15)	Transportation
165	O2014-1641	Grant(s) of privilege in public way for Iman	Foulkes (15)	Transportation
166	O2014-1645	Grant(s) of privilege in public way for Ogies Food, Inc.	Foulkes (15)	Transportation
167	O2014-1653	Grant(s) of privilege in public way for Lavanderia El Sol	Thompson (16)	Transportation

	File #	Title	Sponsor(s)	Committee Referral
168	O2014-1658	Grant(s) of privilege in public way for Royal Furnishings & Novelties	Thomas (17)	Transportation
169	O2014-1662	Grant(s) of privilege in public way for Sherwin Williams Co., No. 3860, The	Lane (18)	Transportation
170	O2014-1669	Grant(s) of privilege in public way for Mufflers 4 Less	O'Shea (19)	Transportation
171	O2014-1670	Grant(s) of privilege in public way for USA Muffler & Brake	O'Shea (19)	Transportation
172	O2014-1675	Grant(s) of privilege in public way for Animal Welfare League	Cochran (20)	Transportation
173	O2014-1678	Grant(s) of privilege in public way for Whiteside Liquors, Inc.	Cochran (20)	Transportation
174	O2014-1685	Grant(s) of privilege in public way for Five Star Certified, Inc. - light fixtures	Brookins (21)	Transportation
175	O2014-1687	Grant(s) of privilege in public way for Five Star Certified, Inc. - sign	Brookins (21)	Transportation
176	O2014-1689	Grant(s) of privilege in public way for Pretty Lady African Hair	Brookins (21)	Transportation
177	O2014-1693	Grant(s) of privilege in public way for Alfredo Linares, Sr.	Munoz (22)	Transportation
178	O2014-1700	Grant(s) of privilege in public way for Rainbow Shop No. 361	Munoz (22)	Transportation
179	O2014-1708	Grant(s) of privilege in public way for El Progreso	Munoz (22)	Transportation
180	O2014-1722	Grant(s) of privilege in public way for Ace Hardware - light fixtures	Zalewski (23)	Transportation
181	O2014-1727	Grant(s) of privilege in public way for Ace Hardware - sign	Zalewski (23)	Transportation
182	O2014-1728	Grant(s) of privilege in public way for All Seasons Car Wash, Inc.	Zalewski (23)	Transportation
183	O2014-1730	Grant(s) of privilege in public way for Camino Real	Zalewski (23)	Transportation
184	O2014-1732	Grant(s) of privilege in public way for Le Paris Bakery No. 2, Inc.	Zalewski (23)	Transportation
185	O2014-1736	Grant(s) of privilege in public way for Midway Square Dental Clinic	Zalewski (23)	Transportation
186	O2014-1740	Grant(s) of privilege in public way for Parkside Chapel	Zalewski (23)	Transportation
187	O2014-1746	Grant(s) of privilege in public way for Salvation Army-Midway Counseling Center	Zalewski (23)	Transportation
188	O2014-1754	Grant(s) of privilege in public way for F&R Liquors, Inc.	Solis (25)	Transportation
189	O2014-1759	Grant(s) of privilege in public way for Payless Muffler Brake	Solis (25)	Transportation
190	O2014-1760	Grant(s) of privilege in public way for Pilsen Venture Associaes LLC	Solis (25)	Transportation
191	O2014-1761	Grant(s) of privilege in public way for Thalia Hall	Solis (25)	Transportation
192	O2014-1762	Grant(s) of privilege in public way for UPS Store 5608, The	Solis (25)	Transportation

Legislation Referred to Committees at the Chicago City Council Meeting 3/5/2014
Section 3c - Aldermanic Introductions Regarding Unclassified Matters

	File #	Title	Sponsor(s)	Committee Referral
193	O2014-1769	Grant(s) of privilege in public way for Original Ferrara, Inc.	Ervin (28)	Transportation
194	O2014-1773	Grant(s) of privilege in public way for Magic Food, Inc.	Graham (29)	Transportation
195	O2014-1777	Grant(s) of privilege in public way for La Pena	Reboyras (30)	Transportation
196	O2014-1907	Grant(s) of privilege in public way for Feevha Fitness, Inc.	Reboyras (30)	Transportation
197	O2014-1780	Grant(s) of privilege in public way for Community Savings Bank	Suarez (31)	Transportation
198	O2014-1781	Grant(s) of privilege in public way for Goldmart Co.	Suarez (31)	Transportation
199	O2014-1786	Grant(s) of privilege in public way for Illinois Vehicle Insurance Agency	Suarez (31)	Transportation
200	O2014-1793	Grant(s) of privilege in public way for Chicago Apartment Finders - bay window	Waguespack (32)	Transportation
201	O2014-1794	Grant(s) of privilege in public way for Chicago Apartment Finders - door swings	Waguespack (32)	Transportation
202	O2014-1801	Grant(s) of privilege in public way for Chicago Apartment Finders - step	Waguespack (32)	Transportation
203	O2014-1811	Grant(s) of privilege in public way for Chicago Barbershop LLC	Waguespack (32)	Transportation
204	O2014-1817	Grant(s) of privilege in public way for Crate & Barrel	Waguespack (32)	Transportation
205	O2014-1821	Grant(s) of privilege in public way for Da Vinci Vision Boutique	Waguespack (32)	Transportation
206	O2014-1826	Grant(s) of privilege in public way for Drybar	Waguespack (32)	Transportation
207	O2014-1832	Grant(s) of privilege in public way for El Cid Tacos No. 2	Waguespack (32)	Transportation
208	O2014-1833	Grant(s) of privilege in public way for Kaleidokids	Waguespack (32)	Transportation
209	O2014-1837	Grant(s) of privilege in public way for North Avenue Properties LLC	Waguespack (32)	Transportation
210	O2014-1843	Grant(s) of privilege in public way for Richard's Body Shop	Mell (33)	Transportation
211	O2014-1845	Grant(s) of privilege in public way for Thong Auto Service & Body	Mell (33)	Transportation
212	O2014-1855	Grant(s) of privilege in public way for Velasquez & Sons, Inc.	Mell (33)	Transportation
213	O2014-1859	Grant(s) of privilege in public way for Wirelsss Expertz	Mell (33)	Transportation
214	O2014-1909	Grant(s) of privilege in public way for Martinez & Bentancourt	Colón (35)	Transportation
215	O2014-1912	Grant(s) of privilege in public way for Masada	Colón (35)	Transportation
216	O2014-2246	Grant(s) of privilege in public way for Targelia's Hair Care	Colón (35)	Transportation
217	O2014-1924	Grant(s) of privilege in public way for Blue Star Insurance and Services, Inc.	Sposato (36)	Transportation

	File #	Title	Sponsor(s)	Committee Referral
218	O2014-1926	Grant(s) of privilege in public way for O. G's Food & Liquor	Sposato (36)	Transportation
219	O2014-1920	Grant(s) of privilege in public way for Burger King	Mitts (37)	Transportation
220	O2014-1930	Grant(s) of privilege in public way for Allstate	Laurino (39)	Transportation
221	O2014-1932	Grant(s) of privilege in public way for Citgo	O'Connor (40)	Transportation
222	O2014-1934	Grant(s) of privilege in public way for Leadway Liquors & Cafe	O'Connor (40)	Transportation
223	O2014-1938	Grant(s) of privilege in public way for Czerwone Jabluszko Restaurant	O'Connor (41)	Transportation
224	O2014-1940	Grant(s) of privilege in public way for Groot Industries Incorporated	O'Connor (41)	Transportation
225	O2014-1965	Grant(s) of privilege in public way for Al's Beef Restaurant - light fixtures	Reilly (42)	Transportation
226	O2014-1967	Grant(s) of privilege in public way for Al's Beef Restaurant - sign	Reilly (42)	Transportation
227	O2014-1972	Grant(s) of privilege in public way for Brioni	Reilly (42)	Transportation
228	O2014-1974	Grant(s) of privilege in public way for Camco - banners	Reilly (42)	Transportation
229	O2014-1976	Grant(s) of privilege in public way for Camco - light fixtures	Reilly (42)	Transportation
230	O2014-1977	Grant(s) of privilege in public way for Camco - security cameras	Reilly (42)	Transportation
231	O2014-1979	Grant(s) of privilege in public way for Castle	Reilly (42)	Transportation
232	O2014-1982	Grant(s) of privilege in public way for Citibank NA	Reilly (42)	Transportation
233	O2014-1983	Grant(s) of privilege in public way for City Scents Flowers Ltd.	Reilly (42)	Transportation
234	O2014-1985	Grant(s) of privilege in public way for Dublin Bar & Grill	Reilly (42)	Transportation
235	O2014-1987	Grant(s) of privilege in public way for East Bellevue LLC	Reilly (42)	Transportation
236	O2014-1988	Grant(s) of privilege in public way for Eric Janssen, as Court Appointed Receiver	Reilly (42)	Transportation
237	O2014-1990	Grant(s) of privilege in public way for Fogo De Chao Churrascaria (Chicago) LLC - light fixtures	Reilly (42)	Transportation
238	O2014-1993	Grant(s) of privilege in public way for Fogo De Chao Churrascaria (Chicago) LLC - signs	Reilly (42)	Transportation
239	O2014-1998	Grant(s) of privilege in public way for GLL Properties 444 North Michigan LP	Reilly (42)	Transportation
240	O2014-1999	Grant(s) of privilege in public way for Grand Plaza Owner LLC	Reilly (42)	Transportation
241	O2014-2001	Grant(s) of privilege in public way for Icing No. 3742	Reilly (42)	Transportation
242	O2014-2004	Grant(s) of privilege in public way for Interpak - 17 E Adams St	Reilly (42)	Transportation
243	O2014-2006	Grant(s) of privilege in public way for Interpark - 230 W Washington St	Reilly (42)	Transportation

Legislation Referred to Committees at the Chicago City Council Meeting 3/5/2014
Section 3c - Aldermanic Introductions Regarding Unclassified Matters

	File #	Title	Sponsor(s)	Committee Referral
244	O2014-2008	Grant(s) of privilege in public way for Kerryman, The	Reilly (42)	Transportation
245	O2014-2009	Grant(s) of privilege in public way for Macerich Management	Reilly (42)	Transportation
246	O2014-2011	Grant(s) of privilege in public way for Merlo on Maple	Reilly (42)	Transportation
247	O2014-2013	Grant(s) of privilege in public way for Northwestern Memorial Hospital	Reilly (42)	Transportation
248	O2014-2015	Grant(s) of privilege in public way for Prosecco	Reilly (42)	Transportation
249	O2014-2017	Grant(s) of privilege in public way for Purple Pig, The	Reilly (42)	Transportation
250	O2014-2018	Grant(s) of privilege in public way for Reit Managment & Research LLC	Reilly (42)	Transportation
251	O2014-2019	Grant(s) of privilege in public way for RL	Reilly (42)	Transportation
252	O2014-2021	Grant(s) of privilege in public way for Saks Fifth Avenue	Reilly (42)	Transportation
253	O2014-2023	Grant(s) of privilege in public way for St. Clair & Grand Garage	Reilly (42)	Transportation
254	O2014-2024	Grant(s) of privilege in public way for Tides at Lake Shore East LLC	Reilly (42)	Transportation
255	O2014-2025	Grant(s) of privilege in public way for Wacker GP, Inc. & TDC Canada Corp.	Reilly (42)	Transportation
256	O2014-2026	Grant(s) of privilege in public way for 7-Eleven 33725A	Reilly (42)	Transportation
257	O2014-2027	Grant(s) of privilege in public way for 20 East Bellevue LLC - balcony	Reilly (42)	Transportation
258	O2014-2028	Grant(s) of privilege in public way for 20 East Bellevue LLC - revolving door	Reilly (42)	Transportation
259	O2014-2029	Grant(s) of privilege in public way for 134 N LaSalle LLC	Reilly (42)	Transportation
260	O2014-2030	Grant(s) of privilege in public way for Astor Tower Condominium Association	Smith (43)	Transportation
261	O2014-2031	Grant(s) of privilege in public way for Cafe Ba Ba Reeba	Smith (43)	Transportation
262	O2014-2032	Grant(s) of privilege in public way for Domino's Pizza	Smith (43)	Transportation
263	O2014-2033	Grant(s) of privilege in public way for Hema's Kitchen	Smith (43)	Transportation
264	O2014-2034	Grant(s) of privilege in public way for Hotel Lincoln Park Owner LLC	Smith (43)	Transportation
265	O2014-2035	Grant(s) of privilege in public way for B. Rose Salon and Spa	Tunney (44)	Transportation
266	O2014-2036	Grant(s) of privilege in public way for Galleria Liqueurs	Tunney (44)	Transportation
267	O2014-2037	Grant(s) of privilege in public way for Grammaphone Ltd	Tunney (44)	Transportation
268	O2014-2038	Grant(s) of privilege in public way for Matsuya Japanese Restaurant	Tunney (44)	Transportation

	File #	Title	Sponsor(s)	Committee Referral
269	O2014-2041	Grant(s) of privilege in public way for Mystic Celt	Tunney (44)	Transportation
270	O2014-2043	Grant(s) of privilege in public way for Relish the Thought	Tunney (44)	Transportation
271	O2014-2044	Grant(s) of privilege in public way for Roscoe's Tavern Ltd - steps	Tunney (44)	Transportation
272	O2014-2047	Grant(s) of privilege in public way for Salt & Pepper Diner	Tunney (44)	Transportation
273	O2014-2048	Grant(s) of privilege in public way for Slaymaker Gallery	Tunney (44)	Transportation
274	O2014-2050	Grant(s) of privilege in public way for Sweet Baby Ray's Wrigleyville	Tunney (44)	Transportation
275	O2014-2052	Grant(s) of privilege in public way for True Value Hardware	Tunney (44)	Transportation
276	O2014-2058	Grant(s) of privilege in public way for Roscoe's Tavern Ltd - security cameras	Tunney (44)	Transportation
277	O2014-2066	Grant(s) of privilege in public way for Baraka Auto Sales, Inc.	Arena (45)	Transportation
278	O2014-2069	Grant(s) of privilege in public way for L A Fit, LA Fitness and Pro Results	Arena (45)	Transportation
279	O2014-2070	Grant(s) of privilege in public way for Nil Tap, The	Arena (45)	Transportation
280	O2014-2072	Grant(s) of privilege in public way for Star Laundry and Cleaner	Arena (45)	Transportation
281	O2014-2074	Grant(s) of privilege in public way for Unique Travel	Arena (45)	Transportation
282	O2014-2078	Grant(s) of privilege in public way for Embellish	Pawar (47)	Transportation
283	O2014-2080	Grant(s) of privilege in public way for Fast Super Buritto	Pawar (47)	Transportation
284	O2014-2085	Grant(s) of privilege in public way for Oxford Lawrence LLC - balconies	Pawar (47)	Transportation
285	O2014-2087	Grant(s) of privilege in public way for Oxford Lawrence LLC - planters	Pawar (47)	Transportation
286	O2014-2088	Grant(s) of privilege in public way for Sears Roebuck & Co. 1010	Pawar (47)	Transportation
287	O2014-2089	Grant(s) of privilege in public way for North Shore Auto Service, Inc.	Osterman (48)	Transportation
288	O2014-2090	Grant(s) of privilege in public way for Subway Sandwiches	Osterman (48)	Transportation
289	O2014-2091	Grant(s) of privilege in public way for K.R.K. International Corporation	Silverstein (50)	Transportation
Grant(s) of Privilege - Amend				
290	O2014-1525	Amendment of grant(s) of privilege in public way to Northern Trust Company	Reilly (42)	Transportation
291	O2014-1634	Amendment of grant(s) of privilege in public way to Rainforest Cafe	Reilly (42)	Transportation

	File #	Title	Sponsor(s)	Committee Referral
Honorary Street Designation(s)				
292	O2014-1460	Honorary street designation as "Arthur E. Canty Way"	Sposato (36)	Transportation
293	O2014-1487	Honorary street designation as "Deborah Reese Way"	Arena (45)	Transportation
Municipal Code Amendment(s)				
294	O2014-1511	Amendment of Municipal Code Title 7 by adding new Chapter 7-18 concerning sick leave policy for employees	Moreno (1) Foulkes (15) Cappleman (46) Sawyer (6) Burns (4) Sposato (36) Pawar (47) Arena (45) Lane (18) Moore (49) Munoz (22) Waguespack (32) Burnett (27) Fioretti (2) Silverstein (50) Osterman (48) Quinn (13) Pope (10) Solis (25) Brookins (21) Colón (35) Beale (9) Thompson (16) Hairston (5) Dowell (3) Thomas (17)	Workforce Development
295	O2014-1521	Amendment of Municipal Code Chapter 11-4 by adding Article XXIII to prohibit retail establishments from providing customers with plastic carryout bags from waste stream	Moreno (1)	Health & Environment
Peddling Prohibited				
296	O2014-1472	Amendment of Municipal Code Section 4-244-140 to prohibit peddling in certain areas of 50th Ward	Silverstein (50)	License
Sidewalk Cafe(s)				
297	O2014-1539	Sidewalk cafe(s) for Alliance Bakery	Moreno (1)	Transportation
298	O2014-1544	Sidewalk cafe(s) for Anthem, The	Moreno (1)	Transportation
299	O2014-1545	Sidewalk cafe(s) for Azzurra Enotavola	Moreno (1)	Transportation
300	O2014-1546	Sidewalk cafe(s) for Boundary, The	Moreno (1)	Transportation
301	O2014-1548	Sidewalk cafe(s) for Carriage House	Moreno (1)	Transportation
302	O2014-1555	Sidewalk cafe(s) for Fame	Moreno (1)	Transportation
303	O2014-1558	Sidewalk cafe(s) for Fat Willy's Rib Shack	Moreno (1)	Transportation

	File #	Title	Sponsor(s)	Committee Referral
304	O2014-1560	Sidewalk cafe(s) for Flo	Moreno (1)	Transportation
305	O2014-1562	Sidewalk cafe(s) for Innjoy	Moreno (1)	Transportation
306	O2014-1564	Sidewalk cafe(s) for Mana Food Bar	Moreno (1)	Transportation
307	O2014-1567	Sidewalk cafe(s) for Modern Asian Kitchen	Moreno (1)	Transportation
308	O2014-1569	Sidewalk cafe(s) for Mr. Brown's Lounge	Moreno (1)	Transportation
309	O2014-1576	Sidewalk cafe(s) for Oiistar	Moreno (1)	Transportation
310	O2014-1580	Sidewalk cafe(s) for Paladar	Moreno (1)	Transportation
311	O2014-1588	Sidewalk cafe(s) for Pizano's Pizza & Pasta on Division	Moreno (1)	Transportation
312	O2014-1589	Sidewalk cafe(s) for Restaurant, Veneno De Nayarit	Moreno (1)	Transportation
313	O2014-1591	Sidewalk cafe(s) for Smoke Daddy	Moreno (1)	Transportation
314	O2014-1593	Sidewalk cafe(s) for Starbucks Coffee No. 2636	Moreno (1)	Transportation
315	O2014-1594	Sidewalk cafe(s) for Sultan's Market	Moreno (1)	Transportation
316	O2014-1595	Sidewalk cafe(s) for Swig	Moreno (1)	Transportation
317	O2014-1597	Sidewalk cafe(s) for Unite Grill LLC	Moreno (1)	Transportation
318	O2014-1598	Sidewalk cafe(s) for Via Carducci La Sorella	Moreno (1)	Transportation
319	O2014-1614	Sidewalk cafe(s) for Asian Outpost	Fioretti (2)	Transportation
320	O2014-1617	Sidewalk cafe(s) for Au Bon Pain	Fioretti (2)	Transportation
321	O2014-1629	Sidewalk cafe(s) for Beggar's Pizza	Fioretti (2)	Transportation
322	O2014-1632	Sidewalk cafe(s) for Brando's - 343 S Dearborn St	Fioretti (2)	Transportation
323	O2014-1635	Sidewalk cafe(s) for Brando's - 338 S Plymouth Ct	Fioretti (2)	Transportation
324	O2014-1637	Sidewalk cafe(s) for Cactus Bar & Grill	Fioretti (2)	Transportation
325	O2014-1638	Sidewalk cafe(s) for Chicago DQ Grill & Chill	Fioretti (2)	Transportation
326	O2014-1643	Sidewalk cafe(s) for City Tavern of Chicago	Fioretti (2)	Transportation
327	O2014-1644	Sidewalk cafe(s) for Congress Hotel, The	Fioretti (2)	Transportation
328	O2014-1647	Sidewalk cafe(s) for Dunkin Donuts Baskin Robbins	Fioretti (2)	Transportation
329	O2014-1649	Sidewalk cafe(s) for Eleven City Diner	Fioretti (2)	Transportation
330	O2014-1651	Sidewalk cafe(s) for Epic Burger	Fioretti (2)	Transportation
331	O2014-1655	Sidewalk cafe(s) for Flaco's Tacos LLC	Fioretti (2)	Transportation
332	O2014-1656	Sidewalk cafe(s) for Fontano Subs	Fioretti (2)	Transportation
333	O2014-1659	Sidewalk cafe(s) for Franklin Tap, The	Fioretti (2)	Transportation
334	O2014-1661	Sidewalk cafe(s) for Gino's East of Chicago	Fioretti (2)	Transportation
335	O2014-1690	Sidewalk cafe(s) for Hackney's Printers' Row	Fioretti (2)	Transportation

Legislation Referred to Committees at the Chicago City Council Meeting 3/5/2014
Section 3c - Aldermanic Introductions Regarding Unclassified Matters

	File #	Title	Sponsor(s)	Committee Referral
336	O2014-1692	Sidewalk cafe(s) for La Cantina Grill	Fioretti (2)	Transportation
337	O2014-1697	Sidewalk cafe(s) for Lou Malnati's Pizzeria	Fioretti (2)	Transportation
338	O2014-1698	Sidewalk cafe(s) for Lou Mitchell's	Fioretti (2)	Transportation
339	O2014-1704	Sidewalk cafe(s) for Panera Bread No. 1004	Fioretti (2)	Transportation
340	O2014-1711	Sidewalk cafe(s) for Pizzeria Brandi	Fioretti (2)	Transportation
341	O2014-1714	Sidewalk cafe(s) for Potbelly Sandwich Works	Fioretti (2)	Transportation
342	O2014-1717	Sidewalk cafe(s) for Potbelly Sandwich Works LLC - 542 S Dearborn St	Fioretti (2)	Transportation
343	O2014-1723	Sidewalk cafe(s) for Potbelly Sandwich Works LLC - 175 W Jackson Blvd	Fioretti (2)	Transportation
344	O2014-1726	Sidewalk cafe(s) for Potbelly Sandwich Works LLC - 1459 W Taylor St	Fioretti (2)	Transportation
345	O2014-1729	Sidewalk cafe(s) for South Loop Club, Inc.	Fioretti (2)	Transportation
346	O2014-1739	Sidewalk cafe(s) for Starbucks Coffee No. 282	Fioretti (2)	Transportation
347	O2014-1741	Sidewalk cafe(s) for Starbucks Coffee No. 2234	Fioretti (2)	Transportation
348	O2014-1747	Sidewalk cafe(s) for Tamarind	Fioretti (2)	Transportation
349	O2014-1748	Sidewalk cafe(s) for Umai	Fioretti (2)	Transportation
350	O2014-1751	Sidewalk cafe(s) for Wabash Tap	Fioretti (2)	Transportation
351	O2014-1752	Sidewalk cafe(s) for Zapatista	Fioretti (2)	Transportation
352	O2014-1772	Sidewalk cafe(s) for Reggie's Bar & Grill	Dowell (3)	Transportation
353	O2014-1774	Sidewalk cafe(s) for Tapas Valancia	Dowell (3)	Transportation
354	O2014-1784	Sidewalk cafe(s) for A10	Burns (4)	Transportation
355	O2014-1788	Sidewalk cafe(s) for Kilwins Chocolates & Fudge	Burns (4)	Transportation
356	O2014-1803	Sidewalk cafe(s) for Pizza Capri	Burns (4)	Transportation
357	O2014-1810	Sidewalk cafe(s) for Sit Down, The	Burns (4)	Transportation
358	O2014-1814	Sidewalk cafe(s) for Starbucks Coffee No. 226	Burns (4)	Transportation
359	O2014-1822	Sidewalk cafe(s) for Salonica Restaurant	Hairston (5)	Transportation
360	O2014-1835	Sidewalk cafe(s) for Bacardi at the Park	Balcer (11)	Transportation
361	O2014-1838	Sidewalk cafe(s) for Bridgeport Coffee House, Inc.	Balcer (11)	Transportation
362	O2014-1844	Sidewalk cafe(s) for Cork and Kerry on 33rd	Balcer (11)	Transportation
363	O2014-1848	Sidewalk cafe(s) for Hashbrowns	Balcer (11)	Transportation
364	O2014-1849	Sidewalk cafe(s) for Turtles	Balcer (11)	Transportation
365	O2014-1868	Sidewalk cafe(s) for El Solazo	Quinn (13)	Transportation
366	O2014-1870	Sidewalk cafe(s) for Panera Bread No. 933	O'Shea (19)	Transportation

	File #	Title	Sponsor(s)	Committee Referral
367	O2014-1872	Sidewalk cafe(s) for Duseks	Solis (25)	Transportation
368	O2014-1873	Sidewalk cafe(s) for Guerrero's Tacos and Pizza	Maldonado (26)	Transportation
369	O2014-1878	Sidewalk cafe(s) for Aberdeen Tap, The	Burnett (27)	Transportation
370	O2014-1879	Sidewalk cafe(s) for Au Cheval	Burnett (27)	Transportation
371	O2014-1882	Sidewalk cafe(s) for Belly Q/Urban Belly II	Burnett (27)	Transportation
372	O2014-1885	Sidewalk cafe(s) for Cross Roads Bar & Grill, The	Burnett (27)	Transportation
373	O2014-1887	Sidewalk cafe(s) for D'Agostino's II	Burnett (27)	Transportation
374	O2014-1890	Sidewalk cafe(s) for Farmhouse	Burnett (27)	Transportation
375	O2014-1893	Sidewalk cafe(s) for Grange Hall Burger Bar	Burnett (27)	Transportation
376	O2014-1896	Sidewalk cafe(s) for Greek Islands Restaurant	Burnett (27)	Transportation
377	O2014-1898	Sidewalk cafe(s) for Hashbrowns on Wells	Burnett (27)	Transportation
378	O2014-1900	Sidewalk cafe(s) for Haymarket Brewing Company	Burnett (27)	Transportation
379	O2014-1901	Sidewalk cafe(s) for J Patrick's	Burnett (27)	Transportation
380	O2014-1904	Sidewalk cafe(s) for Juicy Wine Co., The	Burnett (27)	Transportation
381	O2014-1905	Sidewalk cafe(s) for Little Goat Diner	Burnett (27)	Transportation
382	O2014-1906	Sidewalk cafe(s) for Market	Burnett (27)	Transportation
383	O2014-1910	Sidewalk cafe(s) for Maude's	Burnett (27)	Transportation
384	O2014-1913	Sidewalk cafe(s) for O'Briens Restaurant & Bar	Burnett (27)	Transportation
385	O2014-1914	Sidewalk cafe(s) for Starbucks Coffee No. 11719	Burnett (27)	Transportation
386	O2014-1915	Sidewalk cafe(s) for Starbucks Coffee No. 14433	Burnett (27)	Transportation
387	O2014-1918	Sidewalk cafe(s) for Suite Lounge	Burnett (27)	Transportation
388	O2014-1921	Sidewalk cafe(s) for Topo Gigio Ristorante	Burnett (27)	Transportation
389	O2014-1923	Sidewalk cafe(s) for Hawkeye's Bar & Grill, Inc	Ervin (28)	Transportation
390	O2014-1927	Sidewalk cafe(s) for Conte Di Savoia, Inc	Ervin (28)	Transportation
391	O2014-1939	Sidewalk cafe(s) for Art of Chicken, The	Waguespack (32)	Transportation
392	O2014-1941	Sidewalk cafe(s) for Davids Tea	Waguespack (32)	Transportation
393	O2014-1944	Sidewalk cafe(s) for Dunlays on the Square	Waguespack (32)	Transportation
394	O2014-1946	Sidewalk cafe(s) for Folklore	Waguespack (32)	Transportation
395	O2014-1947	Sidewalk cafe(s) for Four Moon Tavern	Waguespack (32)	Transportation
396	O2014-1948	Sidewalk cafe(s) for Frasca	Waguespack (32)	Transportation
397	O2014-1949	Sidewalk cafe(s) for George's Hot Dog	Waguespack (32)	Transportation

Legislation Referred to Committees at the Chicago City Council Meeting 3/5/2014
Section 3c - Aldermanic Introductions Regarding Unclassified Matters

	File #	Title	Sponsor(s)	Committee Referral
398	O2014-1950	Sidewalk cafe(s) for Golden Apple Restaurant	Waguespack (32)	Transportation
399	O2014-1951	Sidewalk cafe(s) for Hot Woks Cool Sushi	Waguespack (32)	Transportation
400	O2014-1952	Sidewalk cafe(s) for John's Place	Waguespack (32)	Transportation
401	O2014-1953	Sidewalk cafe(s) for Lottie's Pub	Waguespack (32)	Transportation
402	O2014-1954	Sidewalk cafe(s) for Marshfield Urban Grill	Waguespack (32)	Transportation
403	O2014-1955	Sidewalk cafe(s) for Monkeys Paw, The	Waguespack (32)	Transportation
404	O2014-1956	Sidewalk cafe(s) for Nando Milano Trattoria	Waguespack (32)	Transportation
405	O2014-1957	Sidewalk cafe(s) for Pony Inn, The	Waguespack (32)	Transportation
406	O2014-1958	Sidewalk cafe(s) for Potbelly Sandwich Works LLC	Waguespack (32)	Transportation
407	O2014-1960	Sidewalk cafe(s) for Silver Cloud	Waguespack (32)	Transportation
408	O2014-1961	Sidewalk cafe(s) for Starbucks Coffee No. 2223	Waguespack (32)	Transportation
409	O2014-1962	Sidewalk cafe(s) for Starbucks Coffee No. 2369	Waguespack (32)	Transportation
410	O2014-1963	Sidewalk cafe(s) for Starbucks Coffee No. 2494	Waguespack (32)	Transportation
411	O2014-1964	Sidewalk cafe(s) for Starbucks Coffee No. 2514	Waguespack (32)	Transportation
412	O2014-1966	Sidewalk cafe(s) for Starbucks Coffee No. 14256	Waguespack (32)	Transportation
413	O2014-1968	Sidewalk cafe(s) for Temple Bar, The	Waguespack (32)	Transportation
414	O2014-1970	Sidewalk cafe(s) for Victory's Banner Restaurant	Waguespack (32)	Transportation
415	O2014-1971	Sidewalk cafe(s) for Wicker Basket Market	Waguespack (32)	Transportation
416	O2014-1973	Sidewalk cafe(s) for Pitchfork Food & Saloon	Mell (33)	Transportation
417	O2014-1975	Sidewalk cafe(s) for Starbucks Coffee No. 8954	Mell (33)	Transportation
418	O2014-1978	Sidewalk cafe(s) for Abbey Pub	Colón (35)	Transportation
419	O2014-1980	Sidewalk cafe(s) for Cafe Con Leche D' Noche	Colón (35)	Transportation
420	O2014-1984	Sidewalk cafe(s) for El Cid Tacos No. 2	Colón (35)	Transportation
421	O2014-1986	Sidewalk cafe(s) for Intelligentsia Coffee and Tea	Colón (35)	Transportation
422	O2014-1989	Sidewalk cafe(s) for Lafarine Bakery No. 2	Colón (35)	Transportation
423	O2014-1992	Sidewalk cafe(s) for Reno	Colón (35)	Transportation
424	O2014-1994	Sidewalk cafe(s) for Abram Gale	Sposato (36)	Transportation
425	O2014-1995	Sidewalk cafe(s) for Cafe Prague	Sposato (36)	Transportation
426	O2014-1996	Sidewalk cafe(s) for New Polonia Club, Inc	Sposato (36)	Transportation
427	O2014-1997	Sidewalk cafe(s) for Jet's Public House	Laurino (39)	Transportation

Legislation Referred to Committees at the Chicago City Council Meeting 3/5/2014
Section 3c - Aldermanic Introductions Regarding Unclassified Matters

	File #	Title	Sponsor(s)	Committee Referral
428	O2014-2000	Sidewalk cafe(s) for Martino's Italian Cuisine & Pizzeria, Inc	Laurino (39)	Transportation
429	O2014-2002	Sidewalk cafe(s) for Paddy Mac's	Laurino (39)	Transportation
430	O2014-2003	Sidewalk cafe(s) for Pasta D'Arte	Laurino (39)	Transportation
431	O2014-2005	Sidewalk cafe(s) for Starbucks Coffee No. 13522	Laurino (39)	Transportation
432	O2014-2007	Sidewalk cafe(s) for Emerald Isle on Peterson	O'Connor (40)	Transportation
433	O2014-2010	Sidewalk cafe(s) for Potbelly Sandwich Works	O'Connor (40)	Transportation
434	O2014-2012	Sidewalk cafe(s) for Ranallis	O'Connor (40)	Transportation
435	O2014-2014	Sidewalk cafe(s) for Starbucks Coffee No. 2310	O'Connor (40)	Transportation
436	O2014-2016	Sidewalk cafe(s) for 5077 Kiko Meat Market	O'Connor (40)	Transportation
437	O2014-2155	Sidewalk cafe(s) for Nookies Cafe & Restaurant	O'Connor (40)	Transportation
438	O2014-2020	Sidewalk cafe(s) for Cafe Touche	O'Connor (41)	Transportation
439	O2014-2022	Sidewalk cafe(s) for Firewater Saloon	O'Connor (41)	Transportation
440	O2014-2039	Sidewalk cafe(s) for Au Bon Pain	Reilly (42)	Transportation
441	O2014-2040	Sidewalk cafe(s) for Bar Toma	Reilly (42)	Transportation
442	O2014-2042	Sidewalk cafe(s) for Bellwether Meeting House & Eatery	Reilly (42)	Transportation
443	O2014-2045	Sidewalk cafe(s) for Blackfinn Ameripub	Reilly (42)	Transportation
444	O2014-2046	Sidewalk cafe(s) for Blue Frog's Local 22	Reilly (42)	Transportation
445	O2014-2049	Sidewalk cafe(s) for Bottlefork	Reilly (42)	Transportation
446	O2014-2051	Sidewalk cafe(s) for Brehon Pub	Reilly (42)	Transportation
447	O2014-2053	Sidewalk cafe(s) for Burrito Beach No. 8	Reilly (42)	Transportation
448	O2014-2054	Sidewalk cafe(s) for CH Distillery	Reilly (42)	Transportation
449	O2014-2055	Sidewalk cafe(s) for Chicago Q	Reilly (42)	Transportation
450	O2014-2056	Sidewalk cafe(s) for Chick-Fil-A State & Lake	Reilly (42)	Transportation
451	O2014-2057	Sidewalk cafe(s) for Dillman's Delicatessen	Reilly (42)	Transportation
452	O2014-2059	Sidewalk cafe(s) for Doc B's Fresh Kitchen	Reilly (42)	Transportation
453	O2014-2060	Sidewalk cafe(s) for D4 Irish Pub & Cafe	Reilly (42)	Transportation
454	O2014-2061	Sidewalk cafe(s) for Einstein Bros. Bagels No. 3505	Reilly (42)	Transportation
455	O2014-2062	Sidewalk cafe(s) for Einstein Bros. Bagels No. 3620	Reilly (42)	Transportation
456	O2014-2063	Sidewalk cafe(s) for Flaco's Tacos	Reilly (42)	Transportation
457	O2014-2064	Sidewalk cafe(s) for Ghirardelli Chocolate Shop & Soda Fountain	Reilly (42)	Transportation
458	O2014-2065	Sidewalk cafe(s) for Gilt Bar/Doughnut Vault	Reilly (42)	Transportation

Legislation Referred to Committees at the Chicago City Council Meeting 3/5/2014
Section 3c - Aldermanic Introductions Regarding Unclassified Matters

	File #	Title	Sponsor(s)	Committee Referral
459	O2014-2067	Sidewalk cafe(s) for Gino's East Pizzeria	Reilly (42)	Transportation
460	O2014-2068	Sidewalk cafe(s) for GT Fish & Oysters	Reilly (42)	Transportation
461	O2014-2071	Sidewalk cafe(s) for Harry Caray's Restaurant	Reilly (42)	Transportation
462	O2014-2073	Sidewalk cafe(s) for Hot Woks Cool Sushi	Reilly (42)	Transportation
463	O2014-2075	Sidewalk cafe(s) for Intelligentsia Coffee & Tea	Reilly (42)	Transportation
464	O2014-2076	Sidewalk cafe(s) for John Barleycorn	Reilly (42)	Transportation
465	O2014-2077	Sidewalk cafe(s) for Lavazza	Reilly (42)	Transportation
466	O2014-2079	Sidewalk cafe(s) for Lavazza Cafe	Reilly (42)	Transportation
467	O2014-2081	Sidewalk cafe(s) for Little Market Brassiere	Reilly (42)	Transportation
468	O2014-2082	Sidewalk cafe(s) for Local, The	Reilly (42)	Transportation
469	O2014-2083	Sidewalk cafe(s) for Lou Malnati's Pizzeria - 1120 N State St	Reilly (42)	Transportation
470	O2014-2084	Sidewalk cafe(s) for Lou Malnati's Pizzeria - 439 N Wells St	Reilly (42)	Transportation
471	O2014-2086	Sidewalk cafe(s) for Lyfe Kitchen	Reilly (42)	Transportation
472	O2014-2092	Sidewalk cafe(s) for Mercadito Chicago	Reilly (42)	Transportation
473	O2014-2093	Sidewalk cafe(s) for Mercer 113	Reilly (42)	Transportation
474	O2014-2095	Sidewalk cafe(s) for Morton's Steakhouse-Wacker Place	Reilly (42)	Transportation
475	O2014-2096	Sidewalk cafe(s) for Mr. Submarine	Reilly (42)	Transportation
476	O2014-2097	Sidewalk cafe(s) for Naf Naf Grill - 326 N Michigan Ave	Reilly (42)	Transportation
477	O2014-2098	Sidewalk cafe(s) for Naf Naf Grill - 309 W Washington St	Reilly (42)	Transportation
478	O2014-2099	Sidewalk cafe(s) for Native Foods Cafe	Reilly (42)	Transportation
479	O2014-2100	Sidewalk cafe(s) for NIU	Reilly (42)	Transportation
480	O2014-2101	Sidewalk cafe(s) for Panera Bread	Reilly (42)	Transportation
481	O2014-2103	Sidewalk cafe(s) for Pastoral	Reilly (42)	Transportation
482	O2014-2104	Sidewalk cafe(s) for Patron's Hacienda	Reilly (42)	Transportation
483	O2014-2105	Sidewalk cafe(s) for Peninsula Chicago LLC	Reilly (42)	Transportation
484	O2014-2109	Sidewalk cafe(s) for Pittsfield Cafe	Reilly (42)	Transportation
485	O2014-2112	Sidewalk cafe(s) for Pops for Champagne	Reilly (42)	Transportation
486	O2014-2115	Sidewalk cafe(s) for Potbelly Sandwich Works - 57 E Chicago Ave	Reilly (42)	Transportation
487	O2014-2117	Sidewalk cafe(s) for Potbelly Sandwich Works - 545 W Madison St	Reilly (42)	Transportation
488	O2014-2119	Sidewalk cafe(s) for Potbelly Sandwich Works - 200 S Michigan Ave	Reilly (42)	Transportation

	File #	Title	Sponsor(s)	Committee Referral
489	O2014-2122	Sidewalk cafe(s) for Potbelly Sandwich Works LLC - 508 N Clark St	Reilly (42)	Transportation
490	O2014-2126	Sidewalk cafe(s) for Potbelly Sandwich Works LLC - 1 N LaSalle St	Reilly (42)	Transportation
491	O2014-2127	Sidewalk cafe(s) for Potbelly Sandwich Works LLC - 277 E Ontario St	Reilly (42)	Transportation
492	O2014-2128	Sidewalk cafe(s) for Potbelly Sandwich Works LLC - 190 N State St	Reilly (42)	Transportation
493	O2014-2129	Sidewalk cafe(s) for Potbelly Sandwich Works No. 100	Reilly (42)	Transportation
494	O2014-2149	Sidewalk cafe(s) for Prosecco	Reilly (42)	Transportation
495	O2014-2152	Sidewalk cafe(s) for Protein Bar - 352 N Clark St	Reilly (42)	Transportation
496	O2014-2154	Sidewalk cafe(s) for Protein Bar - 221 W Washington St	Reilly (42)	Transportation
497	O2014-2156	Sidewalk cafe(s) for Purple Pig, The	Reilly (42)	Transportation
498	O2014-2157	Sidewalk cafe(s) for Quay	Reilly (42)	Transportation
499	O2014-2159	Sidewalk cafe(s) for RA Sushi	Reilly (42)	Transportation
500	O2014-2160	Sidewalk cafe(s) for Roka Akor/Bombay Spice Grill and Wine	Reilly (42)	Transportation
501	O2014-2161	Sidewalk cafe(s) for Rosebud Steakhouse	Reilly (42)	Transportation
502	O2014-2162	Sidewalk cafe(s) for Sayat Nova	Reilly (42)	Transportation
503	O2014-2163	Sidewalk cafe(s) for Sepia - 123 N Jefferson St	Reilly (42)	Transportation
504	O2014-2164	Sidewalk cafe(s) for Sepia - 135 N Jefferson St	Reilly (42)	Transportation
505	O2014-2165	Sidewalk cafe(s) for Sopraffina/Cicchetti	Reilly (42)	Transportation
506	O2014-2167	Sidewalk cafe(s) for Starbucks Coffee - 200 S Michigan Ave	Reilly (42)	Transportation
507	O2014-2169	Sidewalk cafe(s) for Starbucks Coffee - 600 N State St	Reilly (42)	Transportation
508	O2014-2171	Sidewalk cafe(s) for Starbucks Coffee No. 216	Reilly (42)	Transportation
509	O2014-2175	Sidewalk cafe(s) for Starbucks Coffee No. 225	Reilly (42)	Transportation
510	O2014-2176	Sidewalk cafe(s) for Starbucks Coffee No. 236	Reilly (42)	Transportation
511	O2014-2178	Sidewalk cafe(s) for Starbucks Coffee No. 2215	Reilly (42)	Transportation
512	O2014-2179	Sidewalk cafe(s) for Starbucks Coffee No. 2230	Reilly (42)	Transportation
513	O2014-2181	Sidewalk cafe(s) for Starbucks Coffee No. 2334	Reilly (42)	Transportation
514	O2014-2183	Sidewalk cafe(s) for Sushi Samba	Reilly (42)	Transportation
515	O2014-2184	Sidewalk cafe(s) for Starbucks Coffee No. 2401	Reilly (42)	Transportation

Legislation Referred to Committees at the Chicago City Council Meeting 3/5/2014
Section 3c - Aldermanic Introductions Regarding Unclassified Matters

	File #	Title	Sponsor(s)	Committee Referral
516	O2014-2185	Sidewalk cafe(s) for Tavernita	Reilly (42)	Transportation
517	O2014-2186	Sidewalk cafe(s) for Starbucks Coffee No. 2484	Reilly (42)	Transportation
518	O2014-2188	Sidewalk cafe(s) for Table Fifty-Two	Reilly (42)	Transportation
519	O2014-2189	Sidewalk cafe(s) for Starbucks Coffee No. 2510	Reilly (42)	Transportation
520	O2014-2190	Sidewalk cafe(s) for Starbucks Coffee No. 2545	Reilly (42)	Transportation
521	O2014-2191	Sidewalk cafe(s) for TGI Friday's	Reilly (42)	Transportation
522	O2014-2192	Sidewalk cafe(s) for Starbucks Coffee No. 8972	Reilly (42)	Transportation
523	O2014-2193	Sidewalk cafe(s) for Starbucks Coffee No. 10594	Reilly (42)	Transportation
524	O2014-2194	Sidewalk cafe(s) for Tilted Kilt Pub & Eatery	Reilly (42)	Transportation
525	O2014-2195	Sidewalk cafe(s) for Toni Patisserie	Reilly (42)	Transportation
526	O2014-2196	Sidewalk cafe(s) for Tradition	Reilly (42)	Transportation
527	O2014-2197	Sidewalk cafe(s) for Starbucks Coffee No. 10955	Reilly (42)	Transportation
528	O2014-2198	Sidewalk cafe(s) for Starbucks Coffee No. 13468	Reilly (42)	Transportation
529	O2014-2199	Sidewalk cafe(s) for Starbucks Coffee No. 13710	Reilly (42)	Transportation
530	O2014-2203	Sidewalk cafe(s) for Trattoria Isabella	Reilly (42)	Transportation
531	O2014-2206	Sidewalk cafe(s) for Starbucks Coffee No. 15683	Reilly (42)	Transportation
532	O2014-2207	Sidewalk cafe(s) for Vinyl Social Food & Drink	Reilly (42)	Transportation
533	O2014-2209	Sidewalk cafe(s) for Volare	Reilly (42)	Transportation
534	O2014-2211	Sidewalk cafe(s) for 437 Rush	Reilly (42)	Transportation
535	O2014-2094	Sidewalk cafe(s) for Athenian Room Restaurant	Smith (43)	Transportation
536	O2014-2102	Sidewalk cafe(s) for Declan's Irish Pub	Smith (43)	Transportation
537	O2014-2107	Sidewalk cafe(s) for Dunlay's on Clark	Smith (43)	Transportation
538	O2014-2110	Sidewalk cafe(s) for Edge, The	Smith (43)	Transportation
539	O2014-2114	Sidewalk cafe(s) for Einstein Bros. Bagels No. 1200	Smith (43)	Transportation
540	O2014-2118	Sidewalk cafe(s) for Einstein Bros. Bagels No. 3426	Smith (43)	Transportation
541	O2014-2123	Sidewalk cafe(s) for Glunz Tavern, The	Smith (43)	Transportation
542	O2014-2125	Sidewalk cafe(s) for Glascott's Groggery	Smith (43)	Transportation
543	O2014-2131	Sidewalk cafe(s) for Homeslyce Wheel House	Smith (43)	Transportation
544	O2014-2133	Sidewalk cafe(s) for Lou Malnati's Pizzeria	Smith (43)	Transportation

	File #	Title	Sponsor(s)	Committee Referral
545	O2014-2135	Sidewalk cafe(s) for Molly's Cupcakes LLC	Smith (43)	Transportation
546	O2014-2137	Sidewalk cafe(s) for Nookies on Wells, Inc.	Smith (43)	Transportation
547	O2014-2138	Sidewalk cafe(s) for Old Town Burger Saloon	Smith (43)	Transportation
548	O2014-2141	Sidewalk cafe(s) for Old Town Pour House	Smith (43)	Transportation
549	O2014-2143	Sidewalk cafe(s) for Perennial	Smith (43)	Transportation
550	O2014-2145	Sidewalk cafe(s) for Potbelly Sandwich Works	Smith (43)	Transportation
551	O2014-2146	Sidewalk cafe(s) for Potbelly Sandwich Works at 959 W Diversey Pkwy	Smith (43)	Transportation
552	O2014-2148	Sidewalk cafe(s) for Plum Market	Smith (43)	Transportation
553	O2014-2180	Sidewalk cafe(s) for Starbucks Coffee No. 217	Smith (43)	Transportation
554	O2014-2182	Sidewalk cafe(s) for Starbucks Coffee No. 204	Smith (43)	Transportation
555	O2014-2187	Sidewalk cafe(s) for Starbucks Coffee No. 206	Smith (43)	Transportation
556	O2014-2200	Sidewalk cafe(s) for Starbucks Coffee No. 272	Smith (43)	Transportation
557	O2014-2201	Sidewalk cafe(s) for Starbucks Coffee No. 2515	Smith (43)	Transportation
558	O2014-2202	Sidewalk cafe(s) for Starbucks Coffee No. 2370	Smith (43)	Transportation
559	O2014-2204	Sidewalk cafe(s) for Sully's House	Smith (43)	Transportation
560	O2014-2205	Sidewalk cafe(s) for Tarantino's	Smith (43)	Transportation
561	O2014-2208	Sidewalk cafe(s) for Tarascas International	Smith (43)	Transportation
562	O2014-2210	Sidewalk cafe(s) for Vinci	Smith (43)	Transportation
563	O2014-2212	Sidewalk cafe(s) for Avenue Tavern	Tunney (44)	Transportation
564	O2014-2213	Sidewalk cafe(s) for Big & Little's Restaurant	Tunney (44)	Transportation
565	O2014-2214	Sidewalk cafe(s) for Coffee & Tea Exchange	Tunney (44)	Transportation
566	O2014-2215	Sidewalk cafe(s) for Bombay Bliss	Tunney (44)	Transportation
567	O2014-2216	Sidewalk cafe(s) for Crosby's Kitchen	Tunney (44)	Transportation
568	O2014-2217	Sidewalk cafe(s) for D'Agostinos Pizza	Tunney (44)	Transportation
569	O2014-2218	Sidewalk cafe(s) for Deleece	Tunney (44)	Transportation
570	O2014-2219	Sidewalk cafe(s) for Einstein Bros. Bagels No. 2578	Tunney (44)	Transportation
571	O2014-2220	Sidewalk cafe(s) for El Mercado Food Mart	Tunney (44)	Transportation
572	O2014-2221	Sidewalk cafe(s) for Flaco's Tacos 3	Tunney (44)	Transportation
573	O2014-2222	Sidewalk cafe(s) for Hot Diggity Dogs	Tunney (44)	Transportation
574	O2014-2223	Sidewalk cafe(s) for Hutch	Tunney (44)	Transportation
575	O2014-2224	Sidewalk cafe(s) for Intelligentsia Coffee & Tea, Inc.	Tunney (44)	Transportation

Legislation Referred to Committees at the Chicago City Council Meeting 3/5/2014
Section 3c - Aldermanic Introductions Regarding Unclassified Matters

	File #	Title	Sponsor(s)	Committee Referral
576	O2014-2225	Sidewalk cafe(s) for Jersey Mike's Subs	Tunney (44)	Transportation
577	O2014-2226	Sidewalk cafe(s) for Kumas Too	Tunney (44)	Transportation
578	O2014-2227	Sidewalk cafe(s) for Leona's Pizzeria	Tunney (44)	Transportation
579	O2014-2228	Sidewalk cafe(s) for Mad River Bar & Grille	Tunney (44)	Transportation
580	O2014-2229	Sidewalk cafe(s) for Mini Bar	Tunney (44)	Transportation
581	O2014-2230	Sidewalk cafe(s) for Milt's BBQ	Tunney (44)	Transportation
582	O2014-2231	Sidewalk cafe(s) for Monsignor Murphy's	Tunney (44)	Transportation
583	O2014-2232	Sidewalk cafe(s) for Nookies Tree Ltd.	Tunney (44)	Transportation
584	O2014-2233	Sidewalk cafe(s) for Paciugo of Broadway	Tunney (44)	Transportation
585	O2014-2234	Sidewalk cafe(s) for Paddy Long's	Tunney (44)	Transportation
586	O2014-2235	Sidewalk cafe(s) for Panes Bread Cafe	Tunney (44)	Transportation
587	O2014-2236	Sidewalk cafe(s) for Panera Cares	Tunney (44)	Transportation
588	O2014-2237	Sidewalk cafe(s) for Pastoral	Tunney (44)	Transportation
589	O2014-2238	Sidewalk cafe(s) for Potbelly Sandwich Works LLC	Tunney (44)	Transportation
590	O2014-2239	Sidewalk cafe(s) for Sakura Teppanyaki and Sushi	Tunney (44)	Transportation
591	O2014-2240	Sidewalk cafe(s) for Sensational Bites, Inc.	Tunney (44)	Transportation
592	O2014-2241	Sidewalk cafe(s) for Sports Corner	Tunney (44)	Transportation
593	O2014-2242	Sidewalk cafe(s) for Starbucks Coffee No. 227	Tunney (44)	Transportation
594	O2014-2243	Sidewalk cafe(s) for Starbucks Coffee No. 231	Tunney (44)	Transportation
595	O2014-2244	Sidewalk cafe(s) for Tango Sur	Tunney (44)	Transportation
596	O2014-2245	Sidewalk cafe(s) for Troy Mediterranean Grill	Tunney (44)	Transportation
597	O2014-2247	Sidewalk cafe(s) for Wood	Tunney (44)	Transportation
598	O2014-2248	Sidewalk cafe(s) for Yoshi's Cafe	Tunney (44)	Transportation
599	O2014-2249	Sidewalk cafe(s) for McNamara's Food & Drinks	Arena (45)	Transportation
600	O2014-2250	Sidewalk cafe(s) for MCM Pub & Liquors	Arena (45)	Transportation
601	O2014-2251	Sidewalk cafe(s) for Starbucks Coffee No. 2568	Arena (45)	Transportation
602	O2014-2252	Sidewalk cafe(s) for Fat Cat	Cappleman (46)	Transportation
603	O2014-2253	Sidewalk cafe(s) for Finley Mahony's	Cappleman (46)	Transportation
604	O2014-2254	Sidewalk cafe(s) for Food Town	Cappleman (46)	Transportation
605	O2014-2255	Sidewalk cafe(s) for Jake's Pup in the Ruf, Inc.	Cappleman (46)	Transportation
606	O2014-2256	Sidewalk cafe(s) for Michael's Restaurant, Inc.	Cappleman (46)	Transportation
607	O2014-2257	Sidewalk cafe(s) for Pizza Rustica, Inc.	Cappleman (46)	Transportation

	File #	Title	Sponsor(s)	Committee Referral
608	O2014-2258	Sidewalk cafe(s) for Starbucks Coffee No. 2335	Cappleman (46)	Transportation
609	O2014-2106	Sidewalk cafe(s) for Bookcellar, The	Pawar (47)	Transportation
610	O2014-2108	Sidewalk cafe(s) for Dinkel's Bakery, Inc.	Pawar (47)	Transportation
611	O2014-2111	Sidewalk cafe(s) for Laschet's Inn	Pawar (47)	Transportation
612	O2014-2113	Sidewalk cafe(s) for La Sierra Corporation	Pawar (47)	Transportation
613	O2014-2116	Sidewalk cafe(s) for Paciugo Lincoln Square	Pawar (47)	Transportation
614	O2014-2120	Sidewalk cafe(s) for Piggery, The	Pawar (47)	Transportation
615	O2014-2121	Sidewalk cafe(s) for Potbelly Sandwich Works No. 114	Pawar (47)	Transportation
616	O2014-2124	Sidewalk cafe(s) for Rockwell's Neighborhood Grill	Pawar (47)	Transportation
617	O2014-2130	Sidewalk cafe(s) for Slim's	Pawar (47)	Transportation
618	O2014-2132	Sidewalk cafe(s) for Southport and Irving	Pawar (47)	Transportation
619	O2014-2134	Sidewalk cafe(s) for Starbucks Coffee No. 2378	Pawar (47)	Transportation
620	O2014-2136	Sidewalk cafe(s) for Starbucks Coffee No. 2449	Pawar (47)	Transportation
621	O2014-2139	Sidewalk cafe(s) for Starbucks Coffee No. 2491	Pawar (47)	Transportation
622	O2014-2140	Sidewalk cafe(s) for Sticky Rice	Pawar (47)	Transportation
623	O2014-2142	Sidewalk cafe(s) for Trattoria Trullo	Pawar (47)	Transportation
624	O2014-2144	Sidewalk cafe(s) for Troquet	Pawar (47)	Transportation
625	O2014-2147	Sidewalk cafe(s) for Agami Japanese Restaurant	Osterman (48)	Transportation
626	O2014-2150	Sidewalk cafe(s) for Crew Bar & Grill	Osterman (48)	Transportation
627	O2014-2153	Sidewalk cafe(s) for Kopi, a Traveler's Cafe	Osterman (48)	Transportation
628	O2014-2158	Sidewalk cafe(s) for Patio Beef, Inc.	Osterman (48)	Transportation
629	O2014-2166	Sidewalk cafe(s) for Starbucks Coffee No. 2445	Osterman (48)	Transportation
630	O2014-2168	Sidewalk cafe(s) for Tank Noodle Pho Xe Tang	Osterman (48)	Transportation
631	O2014-2170	Sidewalk cafe(s) for Tedino's	Osterman (48)	Transportation
632	O2014-2172	Sidewalk cafe(s) for Vincent	Osterman (48)	Transportation
633	O2014-2173	Sidewalk cafe(s) for Starbucks Coffee No. 11751	Moore (49)	Transportation
634	O2014-2174	Sidewalk cafe(s) for R Public House	Moore (49)	Transportation
635	O2014-2177	Sidewalk cafe(s) for Towbar	Moore (49)	Transportation

Sign(s)/Signboard(s)

636	Or2014-87	Issuance of permits for sign(s)/signboard(s) at 8127 S Ashland Ave	Brookins (21)	Zoning

	File #	Title	Sponsor(s)	Committee Referral
637	Or2014-86	Issuance of permits for sign(s)/signboard(s) at 3122 N Ashland Ave	Waguespack (32)	Zoning
638	Or2014-88	Issuance of permits for sign(s)/signboard(s) at 2112 N Ashland Ave	Waguespack (32)	Zoning
639	Or2014-84	Issuance of permits for sign(s)/signboard(s) at 2950 N Western Ave	Mell (33)	Zoning
640	Or2014-82	Issuance of permits for sign(s)/signboard(s) at 3407 W Belmont Ave	Colón (35)	Zoning
641	Or2014-90	Issuance of permits for sign(s)/signboard(s) at 5223 N Lincoln Ave - 119 ft	O'Connor (40)	Zoning
642	Or2014-92	Issuance of permits for sign(s)/signboard(s) at 5223 N Lincoln Ave - 255 ft	O'Connor (40)	Zoning
643	Or2014-81	Issuance of permits for sign(s)/signboard(s) at 3219 N Clark St	Tunney (44)	Zoning
Tribute				
644	R2014-170	Tribute to late Don H. Reuben	Burke (14)	
Vacation(s) of Public Alley(s)				
645	O2014-1480	Vacation of public alley(s) in area bounded by W Division St, N Larrabee St, W Elm St and N Howe St	Burnett (27)	Transportation
646	O2014-1468	Vacation of public alley in area bounded by N Lockwood Ave, N Long Ave and W Grand Ave	Mitts (37)	Transportation

City of Chicago

O2014-1471

Office of the City Clerk

Document Tracking Sheet

Meeting Date:	3/5/2014
Sponsor(s):	Cardenas (12)
Type:	Ordinance
Title:	Amendment of Sections 4-60-022 and 4-60-023 of Municipal Code to allow additional alcoholic liquor & package good licenses on portion(s) of S Ashland Ave
Committee(s) Assignment:	Committee on License and Consumer Protection

ORDINANCE

BE IT ORDAINED BY THE CITY COUNCIL OF THE CITY OF CHICAGO:

SECTION 1. Section 4-60-022 of the Municipal Code of Chicago is hereby amended by deleting the language struck through, as follows:

4-60-022 Restrictions on additional licenses.

Subject to the provisions of subsection 4-60-021(c), no additional license shall be issued for the sale of alcoholic liquor, for consumption on the premises within the following areas:

(Omitted text is unaffected by this ordinance)

~~(11.105) On Ashland Avenue, from Archer Avenue to 33rd Street.~~

(Omitted text is unaffected by this ordinance)

SECTION 2. Section 4-60-023 of the Municipal Code of Chicago is hereby amended by deleting the language struck through, as follows:

4-60-023 Restrictions on additional licenses.

Subject to the provisions of subsection 4-60-021(c), no additional package goods license shall be issued for any premises located within the following areas:

(Omitted text is unaffected by this ordinance)

~~(11.105) On Ashland Avenue, from Archer Avenue to 33rd Street.~~

(Omitted text is unaffected by this ordinance)

SECTION 3. This ordinance shall be in full force and effect from and after its passage and publication.

George Cardenas
Alderman, 12th Ward

City of Chicago

O2014-1483

Office of the City Clerk

Document Tracking Sheet

Meeting Date:	3/5/2014
Sponsor(s):	Osterman (48)
Type:	Ordinance
Title:	Amendment of Municipal Code Sections 4-60-022 and 4-60-023 to allow additional alcoholic liquor & package good licenses on portion(s) of N Sheridan Rd
Committee(s) Assignment:	Committee on License and Consumer Protection

March 5, 2014

Liquor

ORDINANCE

BE IT ORDAINED BY THE CITY COUNCIL OF THE CITY OF CHICAGO:

SECTION 1. Section 4-60-022 of the Municipal Code of Chicago is hereby amended by deleting the language struck through, as follows:

4-60-022 Restrictions on additional licenses.

Subject to the provisions of subsection 4-60-021(c), no additional license shall be issued for the sale of alcoholic liquor, for consumption on the premises within the following areas:

(Omitted text is unaffected by this ordinance)

~~**(48.13)** On Sheridan Road, from Berwyn Avenue to Winnemac Avenue.~~

(Omitted text is unaffected by this ordinance)

SECTION 2. Section 4-60-023 of the Municipal Code of Chicago is hereby amended by deleting the language struck through, as follows:

4-60-023 Restrictions on additional licenses.

Subject to the provisions of subsection 4-60-021(c), no additional package goods license shall be issued for any premises located within the following areas:

(Omitted text is unaffected by this ordinance)

~~**(48.13)** On Sheridan Road, from Berwyn Avenue to Winnemac Avenue.~~

(Omitted text is unaffected by this ordinance)

SECTION 3. This ordinance shall be in force and effect upon passage and approval

Harry Osterman
Alderman, 48th Ward

City of Chicago

O2014-1473

Office of the City Clerk

Document Tracking Sheet

Meeting Date:	3/5/2014
Sponsor(s):	Laurino (39)
Type:	Ordinance
Title:	Amendment of Section 4-60-022 of Municipal Code to allow additional alcoholic liquor licenses on portion(s) of N Pulaski Rd
Committee(s) Assignment:	Committee on License and Consumer Protection

March 5, 2014

ORDINANCE

BE IT ORDAINED BY THE CITY COUNCIL OF THE CITY OF CHICAGO:

SECTION 1. Section 4-60-022 of the Municipal Code of Chicago is hereby amended by deleting the language struck through, as follows:

4-60-022 Restrictions on additional licenses.

Subject to the provisions of subsection 4-60-021(c), no additional license shall be issued for the sale of alcoholic liquor, for consumption on the premises within the following areas:

(Omitted text is unaffected by this ordinance)

~~(39.57)~~ ~~On North Pulaski Road, from the John F. Kennedy Expressway to West Berteau Avenue.~~

(Omitted text is unaffected by this ordinance)

SECTION 2. This ordinance shall be in force and effect upon passage and approval.

Margaret Laurino
Alderman, 39th Ward

City of Chicago

O2014-1485

Office of the City Clerk

Document Tracking Sheet

Meeting Date:	3/5/2014
Sponsor(s):	Reilly (42)
Type:	Ordinance
Title:	Amendment of Municipal Code Section 4-60-022 to allow additional alcoholic liquor licenses on portion(s) of N Desplaines St
Committee(s) Assignment:	Committee on License and Consumer Protection

Committee on License
Chicago City Council Meeting, March 5, 2014
Alderman Brendan Reilly, 42nd Ward
Repeal Consumption on Premise Moratorium (27.397)

BE IT ORDAINED BY THE CITY COUNCIL OF THE CITY OF CHICAGO:

SECTION 1. Section 4-60-022 of the Municipal Code of Chicago is hereby amended by deleting the language struck through, as follows:

4-60-022 Restrictions on additional licenses.

Subject to the provisions of subsection 4-60-021 (c), no additional license shall be issued for the sale of alcoholic liquor, for consumption on the premises within the following areas:

(Omitted text is unaffected by this ordinance)

~~(27.397) On Desplaines Street, from Lake Street to Kinzie Street; and on Couch Place and on Walnut Place, both from Desplaines Street to the John F. Kennedy Expressway (I-90).~~

(Omitted text is unaffected by this ordinance)

SECTION 2. This ordinance shall be in force and effect upon passage and publication.

Brendan Reilly
Alderman, 42nd Ward

City of Chicago

O2014-1457

Office of the City Clerk

Document Tracking Sheet

Meeting Date:	3/5/2014
Sponsor(s):	Tunney (44)
Type:	Ordinance
Title:	Amendment of Municipal Code Section 4-60-022 to allow additional alcoholic liquor licenses on portion(s) of W Belmont Ave
Committee(s) Assignment:	Committee on License and Consumer Protection

March 5, 2014

ORDINANCE

BE IT ORDAINED BY THE CITY COUNCIL OF THE CITY OF CHICAGO:

SECTION 1. Section 4-60-022 of the Municipal Code of Chicago is hereby amended by deleting the language struck through, as follows:

4-60-022 Restrictions on additional licenses.

Subject to the provisions of subsection 4-60-021(c), no additional license shall be issued for the sale of alcoholic liquor, for consumption on the premises within the following areas:

(Omitted text is unaffected by this ordinance)

~~**(44.2)** On Belmont Avenue, from Clark Street to Sheffield Avenue.~~

(Omitted text is unaffected by this ordinance)

SECTION 2. This ordinance shall be in force and effect upon passage and approval.

Thomas Tunney
Alderman, 44th Ward

City of Chicago

O2014-1477

Office of the City Clerk

Document Tracking Sheet

Meeting Date:	3/5/2014
Sponsor(s):	Pawar (47)
Type:	Ordinance
Title:	Amendment of Municipal Code Section 4-60-022 to allow additional alcoholic liquor licenses on portion(s) of W Addison St
Committee(s) Assignment:	Committee on License and Consumer Protection

Committee on License and Consumer Protection
City Council Meeting
March 5, 2014

ORDINANCE

BE IT ORDAINED BY THE CITY COUNCIL OF THE CITY OF CHICAGO:

SECTION 1. Section 4-60-022 of the Municipal Code of Chicago is hereby amended by deleting the language struck through, as follows:

4-60-022 Restrictions on additional licenses.
Subject to the provisions of subsection 4-60-021(c), no additional license shall be issued for the sale of alcoholic liquor, for consumption on the premises within the following areas:

(Omitted text is unaffected by this ordinance)

~~(47.2) On Addison Street, from Damen Avenue to Leavitt Street~~

(Omitted text is unaffected by this ordinance)

SECTION 2. This ordinance shall be in force and effect upon passage and approval.

Ameya Pawar
Alderman, 47th Ward

City of Chicago

O2014-1478

Office of the City Clerk

Document Tracking Sheet

Meeting Date:	3/5/2014
Sponsor(s):	Pawar (47)
Type:	Ordinance
Title:	Amendment of Municipal Code Section 4-60-022 to allow additional alcoholic liquor licenses on portion(s) of W Lawrence Ave
Committee(s) Assignment:	Committee on License and Consumer Protection

Committee on License and Consumer Protection
City Council Meeting
March 5, 2014

ORDINANCE

BE IT ORDAINED BY THE CITY COUNCIL OF THE CITY OF CHICAGO:

SECTION 1. Section 4-60-022 of the Municipal Code of Chicago is hereby amended by deleting the language struck through, as follows:

4-60-022 Restrictions on additional licenses.
Subject to the provisions of subsection 4-60-021(c), no additional license shall be issued for the sale of alcoholic liquor, for consumption on the premises within the following areas:

(Omitted text is unaffected by this ordinance)

~~(47.34) On Lawrence Avenue from Ashland Avenue to Ravenswood Avenue~~

(Omitted text is unaffected by this ordinance)

SECTION 2. This ordinance shall be in force and effect upon passage and approval.

Ameya Pawar
Alderman, 47th Ward

City of Chicago

O2014-1479

Office of the City Clerk

Document Tracking Sheet

Meeting Date:	3/5/2014
Sponsor(s):	Pawar (47)
Type:	Ordinance
Title:	Amendment of Municipal Code Section 4-60-022 to allow additional alcoholic liquor licenses on portion(s) of W Lawrence Ave
Committee(s) Assignment:	Committee on License and Consumer Protection

Committee on License and Consumer Protection
City Council Meeting
March 5, 2014

ORDINANCE

BE IT ORDAINED BY THE CITY COUNCIL OF THE CITY OF CHICAGO:

SECTION 1. Section 4-60-022 of the Municipal Code of Chicago is hereby amended by deleting the language struck through, as follows:

4-60-022 Restrictions on additional licenses.
Subject to the provisions of subsection 4-60-021(c), no additional license shall be issued for the sale of alcoholic liquor, for consumption on the premises within the following areas:

(Omitted text is unaffected by this ordinance)

~~(47.35) On Lawrence Avenue from Ravenswood Avenue to Damen Avenue~~

(Omitted text is unaffected by this ordinance)

SECTION 2. This ordinance shall be in force and effect upon passage and approval.

Ameya Pawar
Alderman, 47th Ward

City of Chicago

O2014-1474

Office of the City Clerk

Document Tracking Sheet

Meeting Date:	3/5/2014
Sponsor(s):	Thompson (16)
Type:	Ordinance
Title:	Amendment of Municipal Code Section 4-60-023 to disallow additional package goods licenses on portion(s) of W 59th St
Committee(s) Assignment:	Committee on License and Consumer Protection

ORDINANCE

BE IT ORDAINED BY THE CITY COUNCIL OF THE CITY OF CHICAGO:

SECTION 1. The City Council finds that the areas described in Section 2 of this ordinance are adversely affected by the over-concentration of businesses licensed to sell package goods within and near the areas.

SECTION 2. Section 4-60-023 of the Municipal Code of Chicago is hereby amended by replacing subsection 4-60-023 (14.108), which was previously deleted as shown in the Journal of Proceedings of March 13, 2013 at pages 48627 through 48628, with the following underscored text:

4-60-023 (14.108) On 59th Street from California Avenue to Sacramento Avenue.

SECTION 3. This ordinance shall be in full force and effect from and after its passage and publication.

JoAnn Thompson
Alderman, 16th Ward

City of Chicago

O2014-1482

Office of the City Clerk

Document Tracking Sheet

Meeting Date:	3/5/2014
Sponsor(s):	O'Connor (41)
Type:	Ordinance
Title:	Amendment of Section 4-60-023 of Municipal Code to allow and disallow additional package goods licenses on various portions of the 41st Ward
Committee(s) Assignment:	Committee on License and Consumer Protection

ORDINANCE

BE IT ORDAINED BY THE CITY COUNCIL OF THE CITY OF CHICAGO:

SECTION 1. The City Council finds that the areas described in Section 2 and Section 3 of this ordinance are adversely affected by the over-concentration of businesses licensed to sell alcoholic liquor within and near the areas.

SECTION 2. Section 4-60-023 of the Municipal Code of Chicago is hereby amended by deleting the language struck through, as follows:

4-60-023 Restrictions on additional package goods licenses.

Subject to the provisions of subsection 4-60-021(c), no additional package goods license shall be issued for any premises located within the following areas:

(Omitted text is unaffected by this ordinance)

(41.1) On ~~the southwest side of~~ North Northwest Highway, from North Harlem Avenue to North Sayre Avenue.

(Omitted text is unaffected by this ordinance)

SECTION 3. Section 4-60-023 of the Municipal Code of Chicago is hereby amended by inserting the underscored language as a new subsection 4-60-023 (41.8), as follows:

4-60-023 Restrictions on additional package goods licenses.

Subject to the provisions of subsection 4-60-021(c), no additional package goods license shall be issued for any premises located within the following areas:

(Omitted text is unaffected by this ordinance)

(41.8) On North Sayre Avenue, from North Northwest Highway to North Nordica Avenue, continuing onto North Nordica Avenue, from North Sayre Avenue to West Imlay Street.

(Omitted text is unaffected by this ordinance)

SECTION 4. This ordinance shall be in full force and effect from and after its passage and publication.

Mary O'Connor
Alderman, 41st Ward

City of Chicago

O2014-1465

Office of the City Clerk

Document Tracking Sheet

Meeting Date:	3/5/2014
Sponsor(s):	Harris (8)
Type:	Ordinance
Title:	Physical barrier exemption regarding commercial driveway alley access for Dollar Tree Retail
Committee(s) Assignment:	Committee on Transportation and Public Way

Direct Introduction
Committee on Transportation and Public Way
March 5, 2014

Driveway Permit - Ingress and Egress

BE IT ORDAINED BY THE CITY COUNCIL OF THE CITY OF CHICAGO:

SECTION 1. Section 10-20430 of the Municipal Code of Chicago, Commissioner of Transportation is hereby authorized and directed to exempt:

Dollar Tree Retail of 8517-19 South Cottage Grove

from the provisions requiring barriers as prerequisite to prohibit alley ingress and to parking facilities for Premise Address.

SECTION 2. This ordinance shall take effect and be in force from and after its passage and publication.

Michelle A. Harris
Alderman, 8th Ward

City of Chicago

O2014-1467

Office of the City Clerk

Document Tracking Sheet

Meeting Date:	3/5/2014
Sponsor(s):	Harris (8)
Type:	Ordinance
Title:	Exemption from physical barrier requirement for commercial driveway alley access for 79th Street LLC
Committee(s) Assignment:	Committee on Transportation and Public Way

Direct Introduction
Committee on Transportation and Public Way
March 5, 2014

Driveway Permit - Ingress and Egress

BE IT ORDAINED BY THE CITY COUNCIL OF THE CITY OF CHICAGO:

SECTION 1. Section 10-20430 of the Municipal Code of Chicago, Commissioner of Transportation is hereby authorized and directed to exempt:

79th Street LLC of 815-829 East 79th Street

from the provisions requiring barriers as prerequisite to prohibit alley ingress and to parking facilities for Premise Address.

SECTION 2. This ordinance shall take effect and be in force from and after its passage and publication.

Michelle A. Harris
Alderman, 8th Ward

City of Chicago

O2014-1463

Office of the City Clerk

Document Tracking Sheet


Meeting Date:	3/5/2014
Sponsor(s):	Thompson (16)
Type:	Ordinance
Title:	Exemption from physical barrier requirement for commercial driveway alley access for Keeper's Kids, Inc.
Committee(s) Assignment:	Committee on Transportation and Public Way

BE IT ORDAINED BY THE CITY COUNCIL OF CHICAGO:

SECTION 1. Section 10-20-430 of the Municipal Code of Chicago, the Commissioner of Transportation is hereby authorized and directed to exempt **Keeper's Kids, Inc. of 2718 West 59th Street,** from the provisions requiring barriers as a prerequisite to prohibit alley ingress and egress to parking facilities for premise address.

SECTION 2. This ordinance shall take effect and be in force from and after its passage and publication.

JOANN THOMPSON
Alderman, 16th Ward

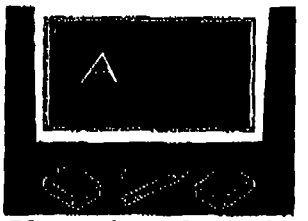

Keeper's Kids, INC.
Daycare & After School Care Center
2718 W. 59th Street
Chicago, IL 60629
773-434-8835 Phone 773-434-8865 Fax

January 20, 2014

City of Chicago
Department of Planning and Development
Zoning and Land Use Division
121 N. LaSalle Street
Chicago, IL 60602

To Whom It May Concern:

RE: Request for Parking Determination for Keeper's Kids, INC.

I am writing to request a parking determination for my Daycare, located at 2718 W. 59th Street Chicago, IL 60629. The current zoning of the property is B3-1. We provide daycare & after school care for ages 6 weeks to 12 years old.


The building is a stand alone building with 3 entry doors. There are 7 staff members on a shift. This building is only used for a Daycare/After School Center. The number/capacity is 66 children. The hours of operation are as follows; 6 am – 6 pm.

The Center is one block from public transportation. The number of parking spaces on site are 6 total. The Floor plans with measurements are attached.

Thank you so much for your attention in the matter. I look forward to hearing from you soon.

Sincerely,

Bridgette Campbell
630-803-7069 cell

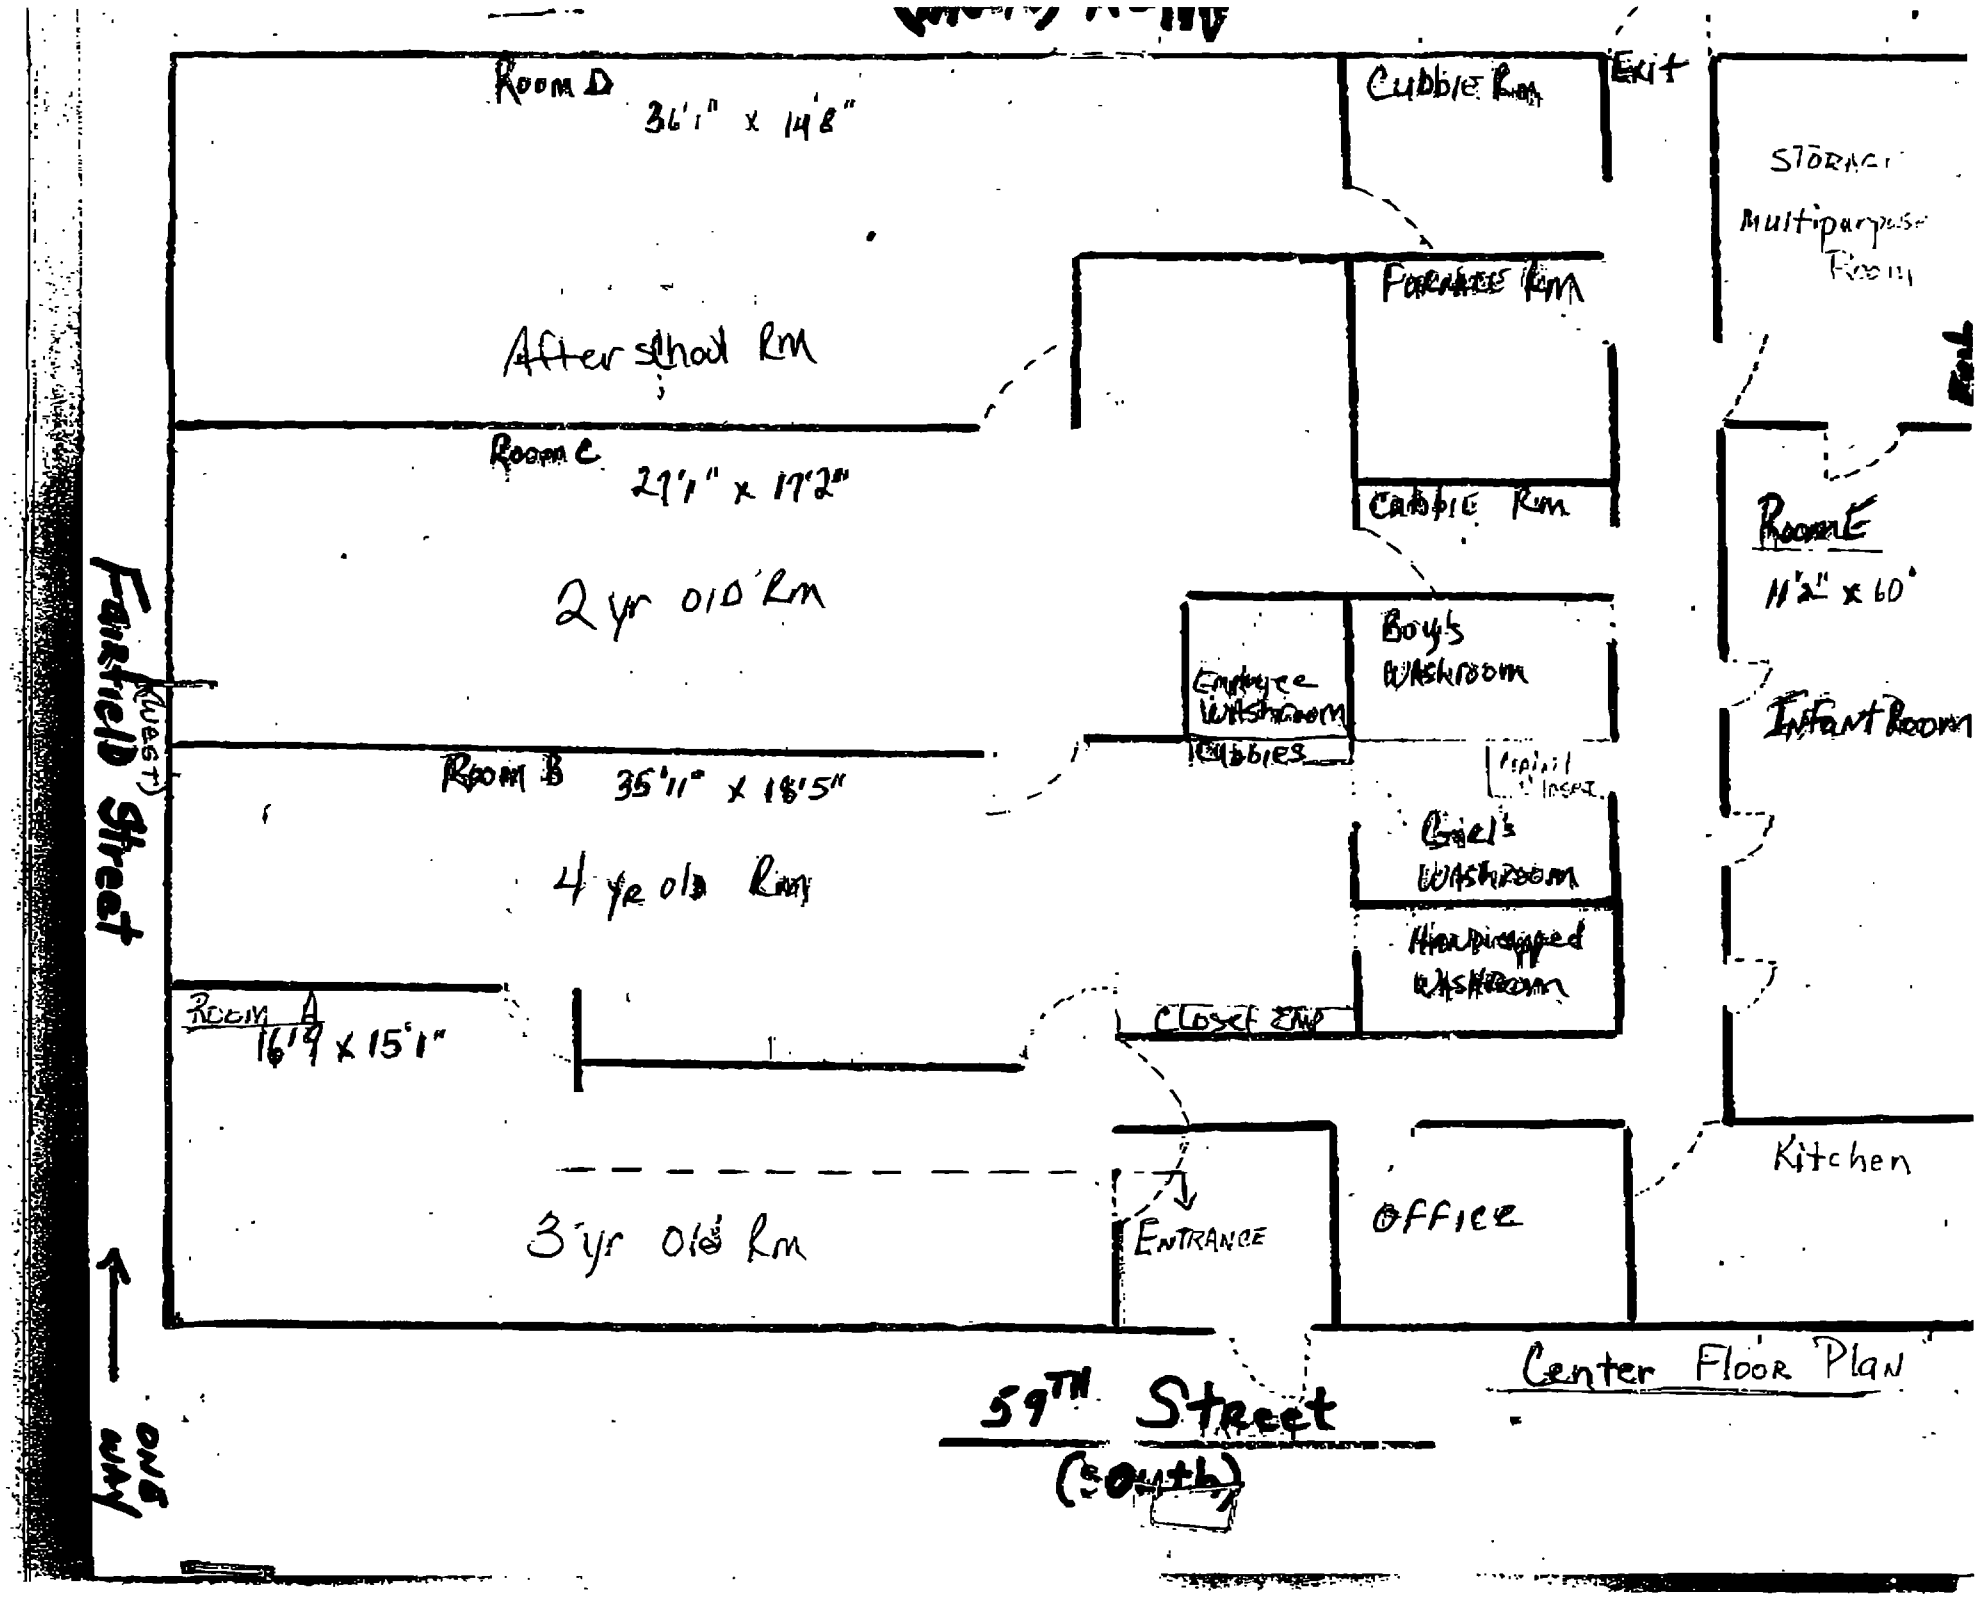

02/26/2014 WED 10:28 FAX 005/013

City of Chicago

O2014-1469

Office of the City Clerk

Document Tracking Sheet

Meeting Date:	3/5/2014
Sponsor(s):	Lane (18)
Type:	Ordinance
Title:	Exemption from physical barrier requirement for commercial driveway alley access for CDE Body Shop, Inc.
Committee(s) Assignment:	Committee on Transportation and Public Way

ORDINANCE

BE IT ORDAINED BY THE CITY COUNCIL OF THE CITY OF CHICAGO:

SECTION 1: Section 10-20-430 of the Municipal Code of Chicago, the Commissioner of Transportation is hereby authorized and directed to exempt CDE Body Shop, Inc., 7659 S. Western Avenue, Chicago, IL 60620 from the provisions requiring barriers as a prerequisite to prohibit alley ingress and egress to parking facilities for premise address.

SECTION 2: This ordinance shall take effect and be in force from and after its passage and publication.

Lona Lane
18th Ward Alderman

City Council: March 5, 2014

City of Chicago

O2014-1459

Office of the City Clerk

Document Tracking Sheet

Meeting Date:	3/5/2014
Sponsor(s):	Cochran (20)
Type:	Ordinance
Title:	Exemption from physical barrier requirement for commercial driveway alley access for Ingleside Project, Inc.
Committee(s) Assignment:	Committee on Transportation and Public Way

Referred to Committee on Transportation and Public Way

EXEMPTION OF INGLESIDE PROJECT INC. FROM PHYSICAL BARRIER REQUIREMENT PERTAINING TO ALLEY ACCESSIBILITY FOR PROPERTY AT 6210 S. INGLESIDE

BE IT ORDAINED BY THE CITY COUNCIL OF THE CITY OF CHICAGO:

SECTION 1. Pursuant to section 10-20-430 of the Municipal Code of Chicago, the Commissioner of Transportation is hereby authorized and directed to exempt Ingleside Project Inc., from the provisions requiring barriers as a prerequisite to prohibit alley ingress and egress to parking facilities for 6210 S. Ingleside.

SECTION 2. This ordinance shall take effect and be in force from and after its passage and publication.

Alderman, 20th Ward

City of Chicago

O2014-1461

Office of the City Clerk


Document Tracking Sheet

Meeting Date:	3/5/2014
Sponsor(s):	Zalewski (23)
Type:	Ordinance
Title:	Exemption from physical barrier requirement for commercial driveway alley access for The Greater Southwest Development Corporation
Committee(s) Assignment:	Committee on Transportation and Public Way

BE IT ORDAINED BY THE COUNCIL OF THE CITY OF CHICAGO:

SECTIONS 1. Pursuant to Section 10-20-430 of the Municipal Code of Chicago, the Commissioner of Transportation is hereby authorized and directed to exempt The Greater Southwest Development Corporation; located at 3513 West 63rd Street, Chicago, IL. from the provisions requiring barriers as a prerequisite to prohibit alley ingress and egress to parking facilities for premise address.

SECTION 2. This ordinance shall take effect and be in force from and after its passage and publication.

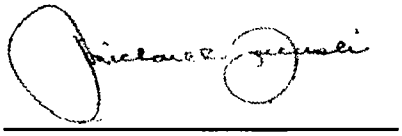

Michael R. Zalewski
Alderman, 23rd Ward

City Council Meeting
March 5, 2014

City of Chicago

O2014-1486

Office of the City Clerk

Document Tracking Sheet

Meeting Date:	3/5/2014
Sponsor(s):	Solis (25)
Type:	Ordinance
Title:	Exemption from physical barrier requirement for commercial driveway alley access for 1061 W Jackson Blvd
Committee(s) Assignment:	Committee on Transportation and Public Way

March 5, 2014

BE IT ORDAINED BY THE CITY COUNCIL OF THE CITY OF CHICAGO:

SECTION 1. Section 10-20-430 of the Municipal Code of Chicago, Commissioner of Transportation is hereby authorized and directed to exempt:
Property Owner: Praedium Development
Business Type: Retail center
Business Name:
Address: 1061 West Jackson, Chicago, IL 60607
from the provisions requiring barriers as a prerequisite to prohibit alley ingress and egress to parking facilities for Premise Address.

SECTION 2. This ordinance shall take effect and be in force from and after its passage and publication.

Alderman _____

Date _____

City of Chicago

O2014-1488

Office of the City Clerk

Document Tracking Sheet

Meeting Date:	3/5/2014
Sponsor(s):	Solis (25)
Type:	Ordinance
Title:	Exemption from physical barrier requirement for commercial driveway alley access for Hot Spot
Committee(s) Assignment:	Committee on Transportation and Public Way

March 5, 2014

BE IT ORDAINED BY THE CITY COUNCIL OF THE CITY OF CHICAGO:

SECTION 1. Section 10-20-430 of the Municipal Code of Chicago, Commissioner of Transportation is hereby authorized and directed to exempt:
Property Owner: Simon Cruz
Business Type: Car Wash
Business Name: Hot Spot
Address: 2110 West Cermak Road, Chicago, IL 60608
from the provisions requiring barriers as a prerequisite to prohibit alley ingress and egress to parking facilities for Premise Address.

SECTION 2. This ordinance shall take effect and be in force from and after its passage and publication.

Alderman _____

Date _____

City of Chicago

O2014-1484

Office of the City Clerk

Document Tracking Sheet

Meeting Date:	3/5/2014
Sponsor(s):	Burnett (27)
Type:	Ordinance
Title:	Exemption from physical barrier requirement for commercial driveway alley access for 925 N Larrabee St
Committee(s) Assignment:	Committee on Transportation and Public Way

City Council Meeting
March 5, 2014

BE IT ORDAINED BY THE CITY COUNCIL OF THE CITY OF CHICAGO

SECTION 1. Section 10-20-430 of the Municipal Code of Chicago, Commissioner of Transportation is hereby authorized and directed to exempt

925 N.Larrabee Street
Chicago, IL 60610

From the provisions requiring barriers as a prerequisite to prohibit alley ingress and egress to parking facilities for premise address.

SECTION 2. This ordinance shall take effect and be in force from and after its passage and publication

Walter Burnett, Jr.
Alderman, 27th Ward

City of Chicago

O2014-1458

Office of the City Clerk

Document Tracking Sheet

Meeting Date:	3/5/2014
Sponsor(s):	Ervin (28)
Type:	Ordinance
Title:	Exemption from physical barrier requirement for commercial driveway alley access for Mean Clean Hand Car Wash LLC
Committee(s) Assignment:	Committee on Transportation and Public Way

TRANSPORTATION

BE IT ORDAINED BY THE CITY COUNCIL OF THE CITY OF CHICAGO

SECTION 1. Section 10-20-430 of the Municipal Code of Chicago, Commissioner of Transportation in hereby authorized and directed to exempt Mean Clean Hand Car Wash, LLC of 4209 W. Lake Street, from the provision requiring barriers as a prerequisite to prohibit alley ingress and egress to parking facilities for 4209 W. Lake Street.

SECTION 2. This ordinance shall take effect and be in force from and after its passage and publication.

Jason C. Ervin

Alderman – 28th Ward

City of Chicago

O2014-1414

Office of the City Clerk

Document Tracking Sheet

Meeting Date:	3/5/2014
Sponsor(s):	Reboyras (30)
Type:	Ordinance
Title:	Exemption from physical barrier requirement for commercial driveway alley access for Global Choices, Inc.
Committee(s) Assignment:	Committee on Transportation and Public Way

Council Meeting
March 5, 2014
Committee on Transportation

BE IT ORDAINED BY THE CITY COUNCIL OF THE CITY OF CHICAGO:

SECTION 1. Section 10-20-430 of the Municipal Code of Chicago, the Director of Revenue is hereby authorized and directed to exempt:

Global Choices, Inc.
4535 W. Addison St.

from the provisions requiring barriers as a prerequisite to prohibit alley ingress and egress to parking facilities for premise(s) address.

SECTION 2. This ordinance shall take effect and be in force from and after its passage and due publication.

Ariel E. Reboyras
30th Ward Alderman

RECEIVED
CITY COUNCIL DIVISION
2014 FEB 25 AM 9:45
OFFICE OF THE
CITY CLERK

City of Chicago

O2014-1490

Office of the City Clerk

Document Tracking Sheet

Meeting Date:	3/5/2014
Sponsor(s):	Waguespack (32)
Type:	Ordinance
Title:	Exemption from physical barrier requirement for commercial driveway alley access for iO Theater
Committee(s) Assignment:	Committee on Transportation and Public Way

BE IT ORDAINED BY THE CITY COUNCIL OF THE CITY OF CHICAGO:

SECTION 1. Pursuant to Section 10-20-430 of the Municipal Code of Chicago, the Director of the Department of Revenue is hereby authorized and directed to exempt the iO Theater at 1501 N Kingsbury from requiring barriers as a prerequisite to prohibit alley ingress and egress.

SECTION 2. This ordinance shall take effect and be in force upon its passage and publication.

Scott Waguespack
Alderman, 32nd Ward

City of Chicago

O2014-1491

Office of the City Clerk

Document Tracking Sheet

Meeting Date:	3/5/2014
Sponsor(s):	Waguespack (32)
Type:	Ordinance
Title:	Exemption from physical barrier requirement for commercial driveway alley access for 2123 Division Corporation
Committee(s) Assignment:	Committee on Transportation and Public Way

BE IT ORDAINED BY THE CITY COUNCIL OF THE CITY OF CHICAGO:

SECTION 1. Pursuant to Section 10-20-430 of the Municipal Code of Chicago, the Director of the Department of Revenue is hereby authorized and directed to exempt 2123 Division Corporation at 2123 W Division from requiring barriers as a prerequisite to prohibit alley ingress and egress.

SECTION 2. This ordinance shall take effect and be in force upon its passage and publication.

Scott Waguespack
Alderman, 32nd Ward

City of Chicago

O2014-1492

Office of the City Clerk

Document Tracking Sheet

Meeting Date:	3/5/2014
Sponsor(s):	Waguespack (32)
Type:	Ordinance
Title:	Exemption from physical barrier requirement for commercial driveway alley access for Clybourn Construction LLC
Committee(s) Assignment:	Committee on Transportation and Public Way

BE IT ORDAINED BY THE CITY COUNCIL OF THE CITY OF CHICAGO:

SECTION 1. Pursuant to Section 10-20-430 of the Municipal Code of Chicago, the Director of the Department of Revenue is hereby authorized and directed to exempt Clybourn Construction LLC at 2440 N Clybourn from requiring barriers as a prerequisite to prohibit alley ingress and egress.

SECTION 2. This ordinance shall take effect and be in force upon its passage and publication.

Scott Waguespack

Scott Waguespack
Alderman, 32nd Ward

City of Chicago

O2014-1456

Office of the City Clerk

Document Tracking Sheet

Meeting Date:	3/5/2014
Sponsor(s):	O'Connor (40)
Type:	Ordinance
Title:	Exemption from physical barrier requirement for commercial driveway alley access for National Auto Group Incorporated
Committee(s) Assignment:	Committee on Transportation and Public Way

City Council Meeting
March 5, 2014
Transportation & Public Way

ORDINANCE

BE IT ORDAINED BY THE CITY COUNCIL OF THE CITY OF CHICAGO:

SECTION 1. Pursuant to Section 10-20-430 of the Municipal Code of Chicago, the Commissioner of Transportation is hereby authorized and directed to exempt **National Auto Group Incorporated, 5528-5532 N. Western Avenue, Chicago, Illinois 60625** from the provisions requiring barriers as a prerequisite to prohibit alley ingress and egress to parking facilities for premise address.

SECTION 2. This ordinance shall take effect and be in force upon its passage and publication.

Patrick J. O'Connor – Alderman, 40th Ward

City of Chicago

O2014-1489

Office of the City Clerk

Document Tracking Sheet

Meeting Date:	3/5/2014
Sponsor(s):	O'Connor (40)
Type:	Ordinance
Title:	Exemption from physical barrier requirement for commercial driveway alley access for Premiere Auto Service
Committee(s) Assignment:	Committee on Transportation and Public Way

City Council Meeting
March 5, 2014
Transportation and Public Way

ORDINANCE

BE IT ORDAINED BY THE CITY COUNCIL OF THE CITY OF CHICAGO:

SECTION 1. Pursuant to Section 10-20-430 of the Municipal Code of Chicago, the Commissioner of Transportation is hereby authorized and directed to exempt **Premiere Auto Service, 2753 W. Lawrence Avenue, Chicago, Illinois 60625** from the provisions requiring barriers as a prerequisite to prohibit alley ingress and egress to parking facilities for premise address.

SECTION 2. This ordinance shall take effect and be in force upon its passage and publication.

Patrick J. O'Connor - Alderman, 40th Ward

City of Chicago

O2014-1470

Office of the City Clerk

Document Tracking Sheet

Meeting Date:	3/5/2014
Sponsor(s):	Tunney (44)
Type:	Ordinance
Title:	Exemption from physical barrier requirement for commercial driveway alley access for 3220-3224 N Southport LLC
Committee(s) Assignment:	Committee on Transportation and Public Way

City Council Meeting
March 5, 2014

BE IT ORDAINED BY THE CITY COUNCIL OF THE CITY OF CHICAGO:

SECTION 1. Section 10-20-430 of the Municipal Code of Chicago, the Director of Revenue is hereby authorized and directed to exempt:

3220-24 North Southport, LLC located at 3220 North Southport, from the provisions requiring barriers as a prerequisite to prohibit alley ingress and egress to parking facilities.

SECTION 2. This ordinance shall take effect and be in force from and after its passage and publication.

Thomas M. Tunney
Alderman, 44th Ward

City of Chicago

O2014-1672

Office of the City Clerk

Document Tracking Sheet

Meeting Date:	3/5/2014
Sponsor(s):	Moreno (1)
Type:	Ordinance
Title:	Awning(s) for Mana Food Bar
Committee(s) Assignment:	Committee on Transportation and Public Way

ORDINANCE
MANA FOOD BAR
Acct. No. 326879-1
Permit No. 1111171

Be It Ordained by the City Council of the City of Chicago:

SECTION 1. Permission and authority are hereby given and granted to MANA FOOD BAR, upon the terms and subject to the conditions of this ordinance to maintain and use, as now constructed, one (1) Awning(s) projecting over the public right-of-way adjacent to its premises known as 1742 W. Division St..

Said Awning(s) at W. Division measure(s):
One (1) at fourteen point one six (14.16) feet in length, and five (5) feet in width for a total of seventy point eight (70.8) square feet.

The location of said privilege shall be as shown on prints kept on file with the Department of Business Affairs and Consumer Protection and the Office of the City Clerk.

Said privilege shall be constructed in accordance with plans and specifications approved by the Zoning Department - Signs.

This grant of privilege in the public way shall be subject to the provisions of Section 10-28-015 and all other required provisions of the Municipal Code of Chicago.

The grantee shall pay to the City of Chicago as compensation for the privilege #1111171 herein granted the sum of fifty ($50.00) per annum in advance.


A 25% penalty will be added for payments received after due date.

The permit holder agrees to hold the City of Chicago harmless for any damage, relocation or replacement costs associated with damage, relocation or removal of private property caused by the City performing work in the public way.

Authority herein given and granted for a period of five (5) years from and after 01/13/2014.

Alderman Joe Moreno

Proco Joe Moreno 1st Ward

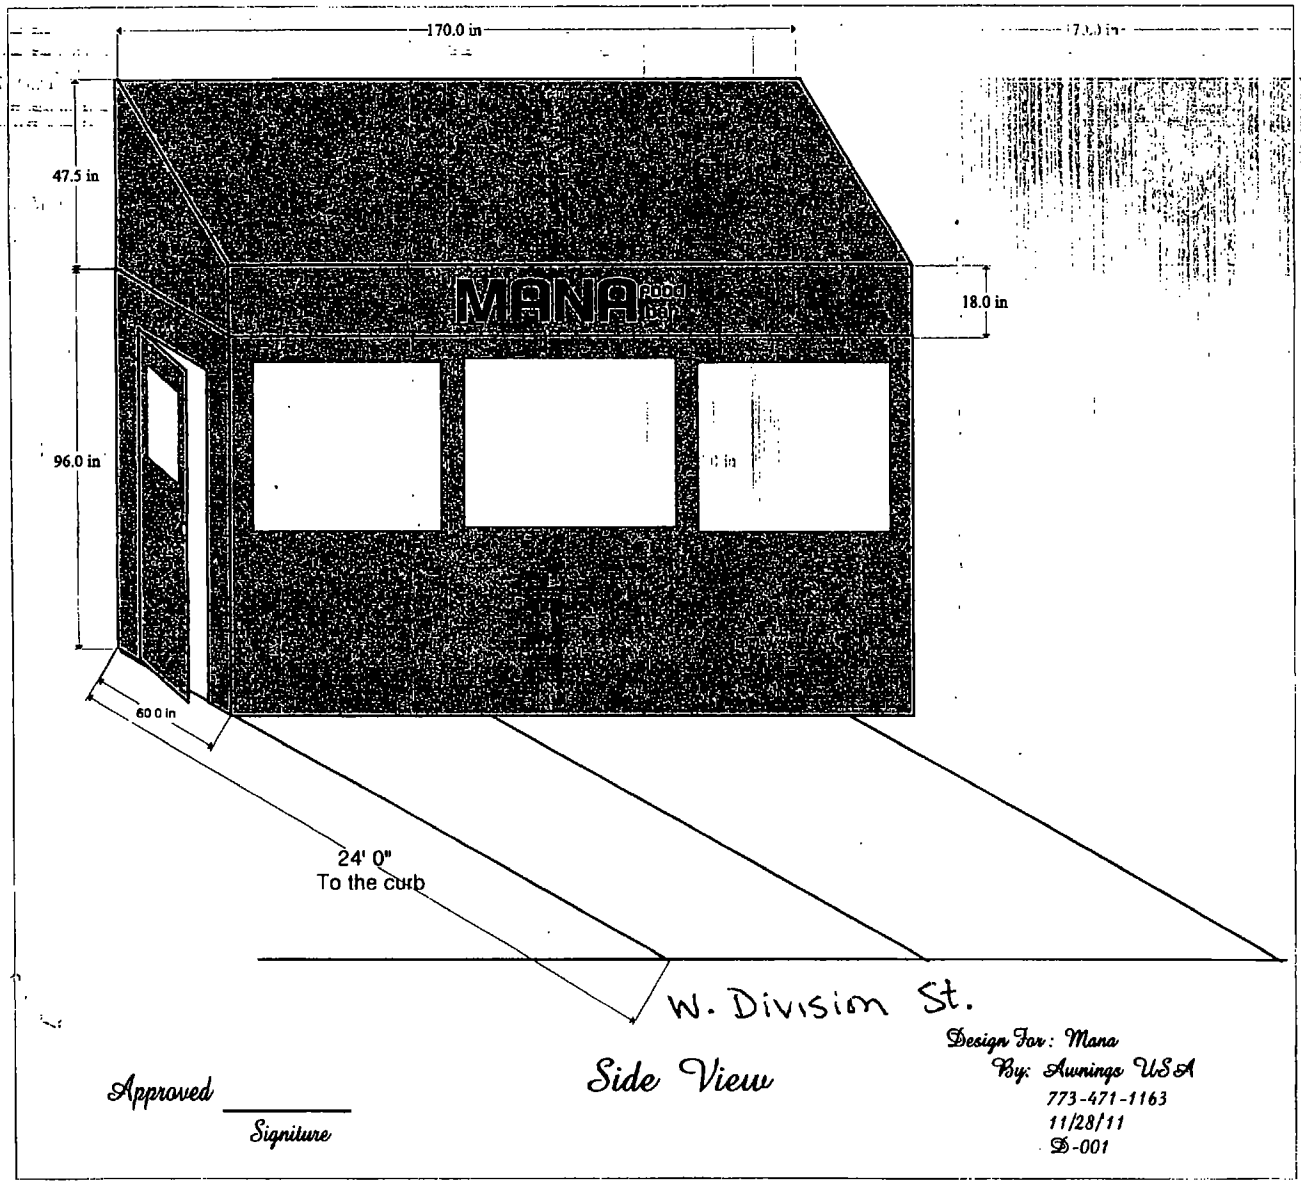

Side View

Approved _____
Signature

Design For: Mana
By: Awnings USA
773-471-1163
11/28/11
D-001

Department of Business Affairs and Consumer Protection
Small Business Center - Public Way Use Unit
City Hall - 121 N. LaSalle Street, Room 800 • Chicago, IL 60602
(312)-74-GOBIZ (312-744-6249) • (312) 744-1944 (TTY)
http://www.cityofchicago.org/bacp

03/05/2014

Alderman **Proco Joe Moreno**
Ward # **01**
City of Chicago
City Hall, Room **300**
121 North LaSalle Street
Chicago, Illinois 60602

Re: An ordinance to use and maintain a portion of the public right-of-way for **one (1) awning(s)** for **MANA FOOD BAR**, adjacent to the premises known as **1742 W. Division St.**.

Dear Alderman **Proco Joe Moreno**:

The applicant referenced above has requested the use of the public right-of-way for a **awning(s)**. An ordinance has been prepared by the Department of Business Affairs and Consumer Protection – Small Business Center - Public Way Use Unit for presentation to the City Council. Because this request was made for properties located in your ward, as approved by you as per the attached, I respectfully request that you introduce the attached ordinance at the next City Council meeting.

If you have any questions regarding this ordinance, please contact Anthony Bertuca at (312) 744-5506.

Department of Business Affairs and Consumer Protection

City of Chicago

O2014-1674

Office of the City Clerk

Document Tracking Sheet

Meeting Date:	3/5/2014
Sponsor(s):	Moreno (1)
Type:	Ordinance
Title:	Awning(s) for Naty's Pizza No. 2
Committee(s) Assignment:	Committee on Transportation and Public Way

ORDINANCE
NATY'S PIZZA #2
Acct. No. 64110--1
Permit No. 1111045

Be It Ordained by the City Council of the City of Chicago:

SECTION 1. Permission and authority are hereby given and granted to NATY'S PIZZA #2, upon the terms and subject to the conditions of this ordinance to maintain and use, as now constructed, one (1) Awning(s) projecting over the public right-of-way adjacent to its premises known as 1757 W. Chicago Ave..

Said Awning(s) at W. Chicago Avenue measure(s):
One (1) at twenty-one point one seven (21.17) feet in length, and two (2) feet in width for a total of forty-two point three four (42.34) square feet.

The location of said privilege shall be as shown on prints kept on file with the Department of Business Affairs and Consumer Protection and the Office of the City Clerk.

Said privilege shall be constructed in accordance with plans and specifications approved by the Zoning Department - Signs.

This grant of privilege in the public way shall be subject to the provisions of Section 10-28-015 and all other required provisions of the Municipal Code of Chicago.

The grantee shall pay to the City of Chicago as compensation for the privilege #1111045 herein granted the sum of fifty ($50.00) per annum in advance.

A 25% penalty will be added for payments received after due date.

The permit holder agrees to hold the City of Chicago harmless for any damage, relocation or replacement costs associated with damage, relocation or removal of private property caused by the City performing work in the public way.

Authority herein given and granted for a period of five (5) years from and after 12/17/2013.

Alderman Joe Moreno

Proco Joe Moreno 1st Ward

21ft
24in
5ft

Department of Business Affairs and Consumer Protection
Small Business Center - Public Way Use Unit
City Hall - 121 N LaSalle Street, Room 800 • Chicago, IL 60602
(312)-74-GOBIZ (312-744-6249) • (312) 744-1944 (TTY)
http://www.cityofchicago.org/bacp

03/05/2014

Alderman **Proco Joe Moreno**
Ward # **01**
City of Chicago
City Hall, Room **300**
121 North LaSalle Street
Chicago, Illinois 60602

Re: An ordinance to use and maintain a portion of the public right-of-way for **one (1) awning(s)** for **NATY'S PIZZA #2**, adjacent to the premises known as **1757 W. Chicago Ave.**.

Dear Alderman **Proco Joe Moreno**:

The applicant referenced above has requested the use of the public right-of-way for a **awning(s)**. An ordinance has been prepared by the Department of Business Affairs and Consumer Protection – Small Business Center - Public Way Use Unit for presentation to the City Council. Because this request was made for properties located in your ward, as approved by you as per the attached, I respectfully request that you introduce the attached ordinance at the next City Council meeting.

If you have any questions regarding this ordinance, please contact Anthony Bertuca at (312) 744-5506.

Department of Business Affairs and Consumer Protection

City of Chicago

O2014-1679

Office of the City Clerk

Document Tracking Sheet

Meeting Date:	3/5/2014
Sponsor(s):	Moreno (1)
Type:	Ordinance
Title:	Awning(s) for Paula & Monica's Pizzeria
Committee(s) Assignment:	Committee on Transportation and Public Way

ORDINANCE
PAULA & MONICA'S PIZZERIA
Acct. No. 325360-1
Permit No. 1111001

Be It Ordained by the City Council of the City of Chicago:

SECTION 1. Permission and authority are hereby given and granted to PAULA & MONICA'S PIZZERIA, upon the terms and subject to the conditions of this ordinance to maintain and use, as now constructed, one (1) Awning(s) projecting over the public right-of-way adjacent to its premises known as 1518 W. Chicago Ave..

Said Awning(s) at W. CHICAGO AVE measure(s):
One (1) at twenty-one point seven five (21.75) feet in length, and three point four two (3.42) feet in width for a total of seventy-four point three nine (74.39) square feet.

The location of said privilege shall be as shown on prints kept on file with the Department of Business Affairs and Consumer Protection and the Office of the City Clerk.

Said privilege shall be constructed in accordance with plans and specifications approved by the Zoning Department - Signs.

This grant of privilege in the public way shall be subject to the provisions of Section 10-28-015 and all other required provisions of the Municipal Code of Chicago.

The grantee shall pay to the City of Chicago as compensation for the privilege #1111001 herein granted the sum of fifty ($50.00) per annum in advance.


A 25% penalty will be added for payments received after due date.

The permit holder agrees to hold the City of Chicago harmless for any damage, relocation or replacement costs associated with damage, relocation or removal of private property caused by the City performing work in the public way.

Authority herein given and granted for a period of five (5) years from and after 01/13/2014.

Alderman _____

Proco Joe Moreno 1st Ward

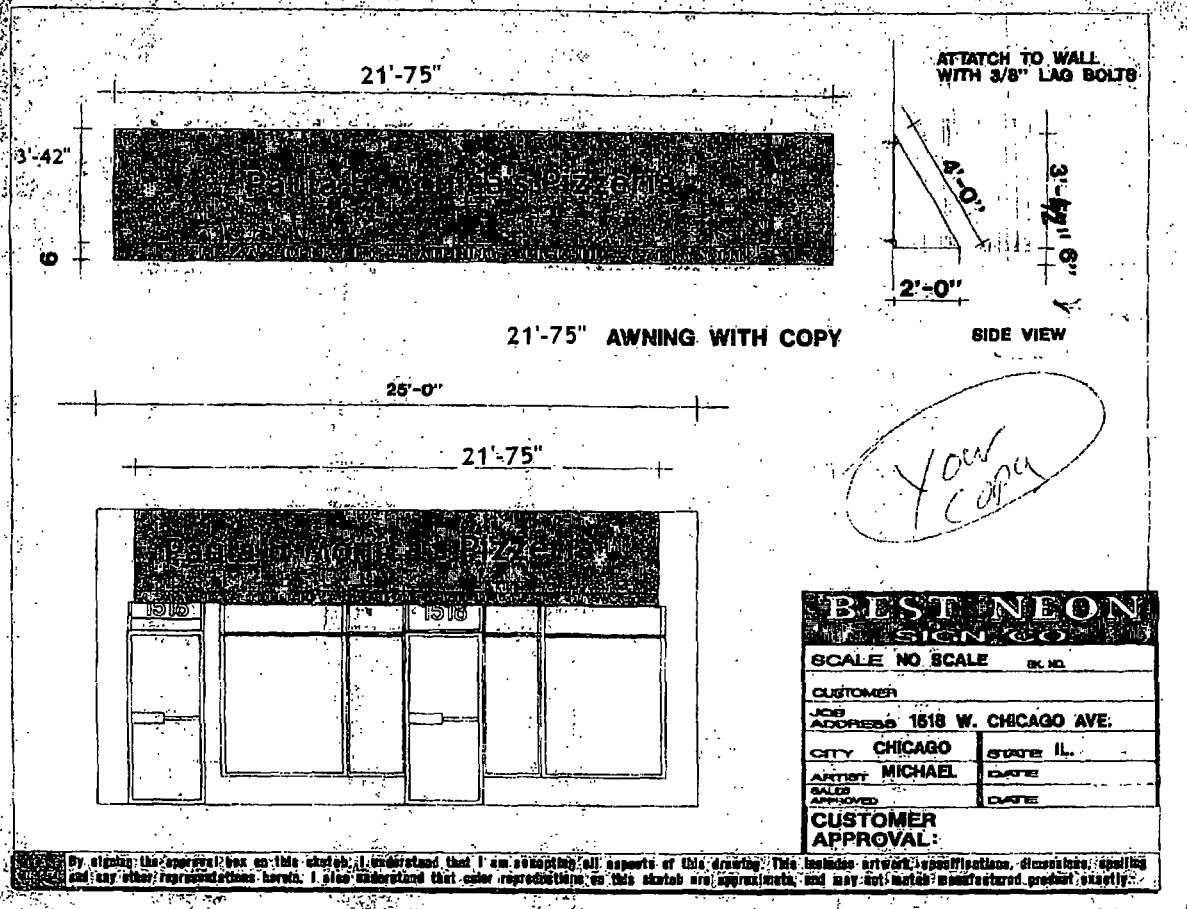
21'-75"
3'-42"
6"
ATTATCH TO WALL WITH 3/8" LAG BOLTS
4'-0"
3'-42"
6"
2'-0"
21'-75" AWNING WITH COPY
SIDE VIEW
25'-0"
21'-75"
1516
1518
Your Copy
BEST NEON SIGN CO.
SCALE NO SCALE
BK. NO.
CUSTOMER
JOB ADDRESS 1518 W. CHICAGO AVE.
CITY CHICAGO
STATE IL.
ARTIST MICHAEL
DATE
SALES APPROVED
DATE
CUSTOMER APPROVAL:
By signing the approval box on this sketch, I understand that I am accepting all aspects of this drawing. This includes artwork, specifications, dimensions, spelling and any other representations herein. I also understand that color representations on this sketch are approximate and may not match manufactured product exactly.

Department of Business Affairs and Consumer Protection
Small Business Center - Public Way Use Unit
City Hall - 121 N. LaSalle Street, Room 800 • Chicago, IL 60602
(312)-74-GOBIZ (312-744-6249) • (312) 744-1944 (TTY)
http //www.cityofchicago.org/bacp

03/05/2014

Alderman **Proco Joe Moreno**
Ward # **01**
City of Chicago
City Hall, Room **300**
121 North LaSalle Street
Chicago, Illinois 60602

Re: An ordinance to use and maintain a portion of the public right-of-way for **one (1) awning(s)** for **PAULA & MONICA'S PIZZERIA**, adjacent to the premises known as **1518 W. Chicago Ave.**.

Dear Alderman **Proco Joe Moreno**:

The applicant referenced above has requested the use of the public right-of-way for a **awning(s)**. An ordinance has been prepared by the Department of Business Affairs and Consumer Protection – Small Business Center - Public Way Use Unit for presentation to the City Council. Because this request was made for properties located in your ward, as approved by you as per the attached, I respectfully request that you introduce the attached ordinance at the next City Council meeting.

If you have any questions regarding this ordinance, please contact Anthony Bertuca at (312) 744-5506.

Department of Business Affairs and Consumer Protection

City of Chicago

O2014-1684

Office of the City Clerk

Document Tracking Sheet

Meeting Date:	3/5/2014
Sponsor(s):	Moreno (1)
Type:	Ordinance
Title:	Awning(s) for University of Aesthetics/Touch Clinic
Committee(s) Assignment:	Committee on Transportation and Public Way

ORDINANCE
University of Aesthetics/Touch Clinic
Acct. No. 229858 - 2
Permit No. 1110980

Be It Ordained by the City Council of the City of Chicago:

SECTION 1. Permission and authority are hereby given and granted to University of Aesthetics/Touch Clinic, upon the terms and subject to the conditions of this ordinance to maintain and use, as now constructed, two (2) Awning(s) projecting over the public right-of-way adjacent to its premises known as 1357 N. Milwaukee Ave..

Said Awning(s) at N MILWAUKEE AVE measure(s):
One (1) at fifteen (15) feet in length, and two (2) feet in width for a total of thirty (30) square feet.
One (1) at eight point three three (8.33) feet in length, and two (2) feet in width for a total of sixteen point six six (16.66) square feet.

The location of said privilege shall be as shown on prints kept on file with the Department of Business Affairs and Consumer Protection and the Office of the City Clerk.

Said privilege shall be constructed in accordance with plans and specifications approved by the Zoning Department - Signs.

This grant of privilege in the public way shall be subject to the provisions of Section 10-28-015 and all other required provisions of the Municipal Code of Chicago.

The grantee shall pay to the City of Chicago as compensation for the privilege #1110980 herein granted the sum of one hundred ($100.00) per annum in advance.

A 25% penalty will be added for payments received after due date.


The permit holder agrees to hold the City of Chicago harmless for any damage, relocation or replacement costs associated with damage, relocation or removal of private property caused by the City performing work in the public way.

Authority herein given and granted for a period of five (5) years from and after 01/13/2014.

Alderman _____

Proco Joe Moreno 1st Ward

CANOPY DIMENSIONS
1357 N. Milwaukee Ave.

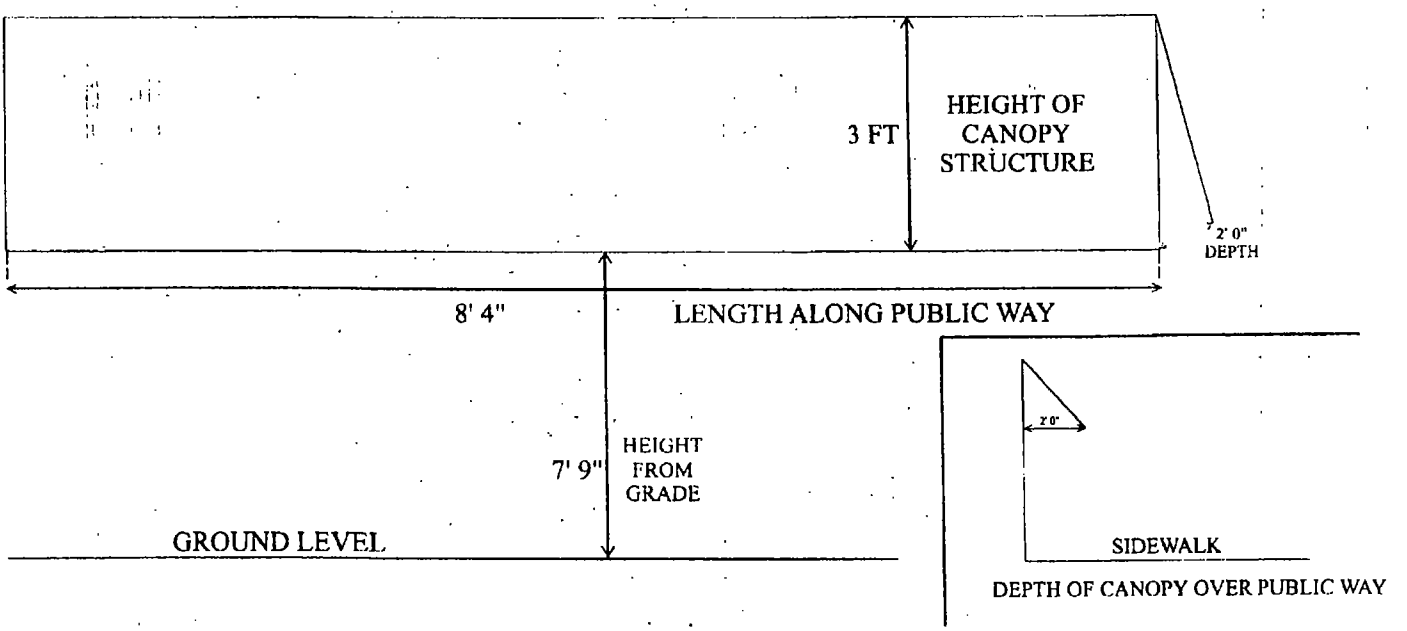

Department of Business Affairs and Consumer Protection
Small Business Center - Public Way Use Unit
City Hall - 121 N LaSalle Street, Room 800 • Chicago, IL 60602
(312)-74-GOBIZ (312-744-6249) • (312) 744-1944 (TTY)
http://www.cityofchicago.org/bacp

03/05/2014

Alderman **Proco Joe Moreno**
Ward # **01**
City of Chicago
City Hall, Room **300**
121 North LaSalle Street
Chicago, Illinois 60602

Re: An ordinance to use and maintain a portion of the public right-of-way for **two (2) awning(s)** for **University of Aesthetics/Touch Clinic**, adjacent to the premises known as **1357 N. Milwaukee Ave.**.

Dear Alderman **Proco Joe Moreno**:

The applicant referenced above has requested the use of the public right-of-way for a **awning(s)**. An ordinance has been prepared by the Department of Business Affairs and Consumer Protection – Small Business Center - Public Way Use Unit for presentation to the City Council. Because this request was made for properties located in your ward, as approved by you as per the attached, I respectfully request that you introduce the attached ordinance at the next City Council meeting.

If you have any questions regarding this ordinance, please contact Anthony Bertuca at (312) 744-5506.

Department of Business Affairs and Consumer Protection

City of Chicago

O2014-1691

Office of the City Clerk

Document Tracking Sheet

Meeting Date:	3/5/2014
Sponsor(s):	Fioretti (2)
Type:	Ordinance
Title:	Awning(s) for Blackie's
Committee(s) Assignment:	Committee on Transportation and Public Way

ORDINANCE
BLACKIE'S
Acct. No. 278 - 1
Permit No. 1111051

Be It Ordained by the City Council of the City of Chicago:

SECTION 1. Permission and authority are hereby given and granted to BLACKIE'S, upon the terms and subject to the conditions of this ordinance to maintain and use, as now constructed, four (4) Awning(s) projecting over the public right-of-way adjacent to its premises known as 755 S. Clark St..

Said Awning(s) at S. Clark Street measure(s):
One (1) at thirty-eight (38) feet in length, and three (3) feet in width for a total of one hundred fourteen (114) square feet.
One (1) at eighteen (18) feet in length, and three (3) feet in width for a total of fifty-four (54) square feet.
One (1) at forty (40) feet in length, and three (3) feet in width for a total of one hundred twenty (120) square feet.
One (1) at seven (7) feet in length, and seven (7) feet in width for a total of forty-nine (49) square feet.

The location of said privilege shall be as shown on prints kept on file with the Department of Business Affairs and Consumer Protection and the Office of the City Clerk.

Said privilege shall be constructed in accordance with plans and specifications approved by the Zoning Department - Signs.

This grant of privilege in the public way shall be subject to the provisions of Section 10-28-015 and all other required provisions of the Municipal Code of Chicago.


The grantee shall pay to the City of Chicago as compensation for the privilege #1111051 herein granted the sum of one hundred seventy-five ($175.00) per annum in advance.

A 25% penalty will be added for payments received after due date.

The permit holder agrees to hold the City of Chicago harmless for any damage, relocation or replacement costs associated with damage, relocation or removal of private property caused by the City performing work in the public way.

Authority herein given and granted for a period of five (5) years from and after 01/27/2014.

Alderman _____
Bob Fioretti 2nd Ward

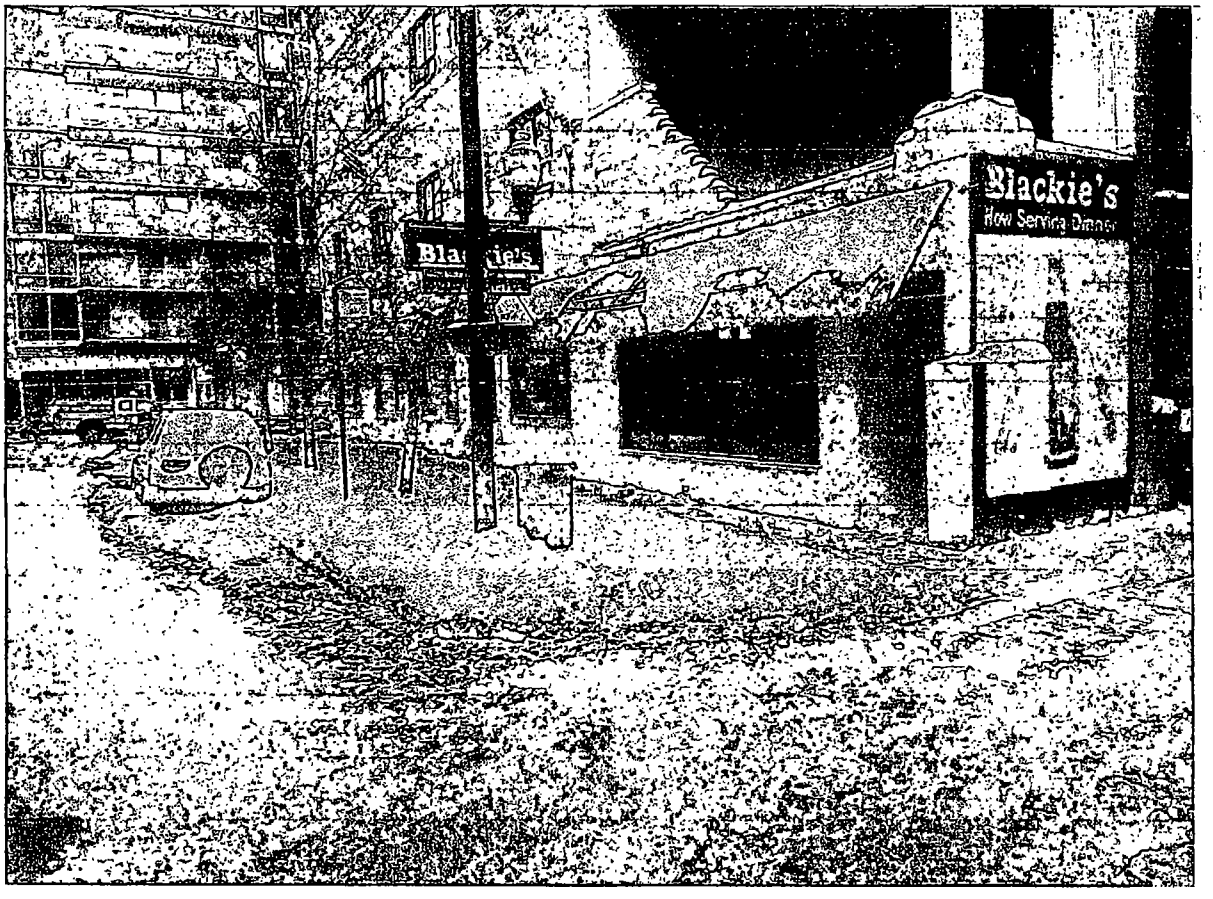
Blackie's
Now Serving Dinner

Department of Business Affairs and Consumer Protection
Small Business Center - Public Way Use Unit
City Hall - 121 N. LaSalle Street, Room 800 • Chicago, IL 60602
(312)-74-GOBIZ (312-744-6249) • (312) 744-1944 (TTY)
http://www.cityofchicago.org/bacp

03/05/2014

Alderman **Bob Fioretti**
Ward # **02**
City of Chicago
City Hall, Room **300**
121 North LaSalle Street
Chicago, Illinois 60602

Re: An ordinance to use and maintain a portion of the public right-of-way for **four (4) awning(s)** for **BLACKIE'S**, adjacent to the premises known as **755 S. Clark St.**.

Dear Alderman **Bob Fioretti**:

The applicant referenced above has requested the use of the public right-of-way for a **awning(s)**. An ordinance has been prepared by the Department of Business Affairs and Consumer Protection – Small Business Center - Public Way Use Unit for presentation to the City Council. Because this request was made for properties located in your ward, as approved by you as per the attached, I respectfully request that you introduce the attached ordinance at the next City Council meeting.

If you have any questions regarding this ordinance, please contact Anthony Bertuca at (312) 744-5506.

Department of Business Affairs and Consumer Protection

City of Chicago

O2014-1701

Office of the City Clerk

Document Tracking Sheet

Meeting Date:	3/5/2014
Sponsor(s):	Fioretti (2)
Type:	Ordinance
Title:	Awning(s) for Cullerton Valet Cleaners
Committee(s) Assignment:	Committee on Transportation and Public Way

ORDINANCE
CULLERTON VALET CLEANERS
Acct. No. 318214 - 1
Permit No. 1111177

Be It Ordained by the City Council of the City of Chicago:

SECTION 1. Permission and authority are hereby given and granted to CULLERTON VALET CLEANERS, upon the terms and subject to the conditions of this ordinance to maintain and use, as now constructed, two (2) Awning(s) projecting over the public right-of-way adjacent to its premises known as 2008 S. Prairie Ave..

Said Awning(s) at S. Prairie Avenue measure(s):
Two (2) at thirteen point zero eight (13.08) feet in length, and two (2) feet in width: for a total of fifty-two point three two (52.32) square feet.

The location of said privilege shall be as shown on prints kept on file with the Department of Business Affairs and Consumer Protection and the Office of the City Clerk.

Said privilege shall be constructed in accordance with plans and specifications approved by the Zoning Department - Signs.

This grant of privilege in the public way shall be subject to the provisions of Section 10-28-015 and all other required provisions of the Municipal Code of Chicago.

The grantee shall pay to the City of Chicago as compensation for the privilege #1111177 herein granted the sum of one hundred ($100.00) per annum in advance.


A 25% penalty will be added for payments received after due date.


The permit holder agrees to hold the City of Chicago harmless for any damage, relocation or replacement costs associated with damage, relocation or removal of private property caused by the City performing work in the public way.

Authority herein given and granted for a period of five (5) years from and after 12/17/2013.

Alderman _____

Bob Fioretti 2nd Ward

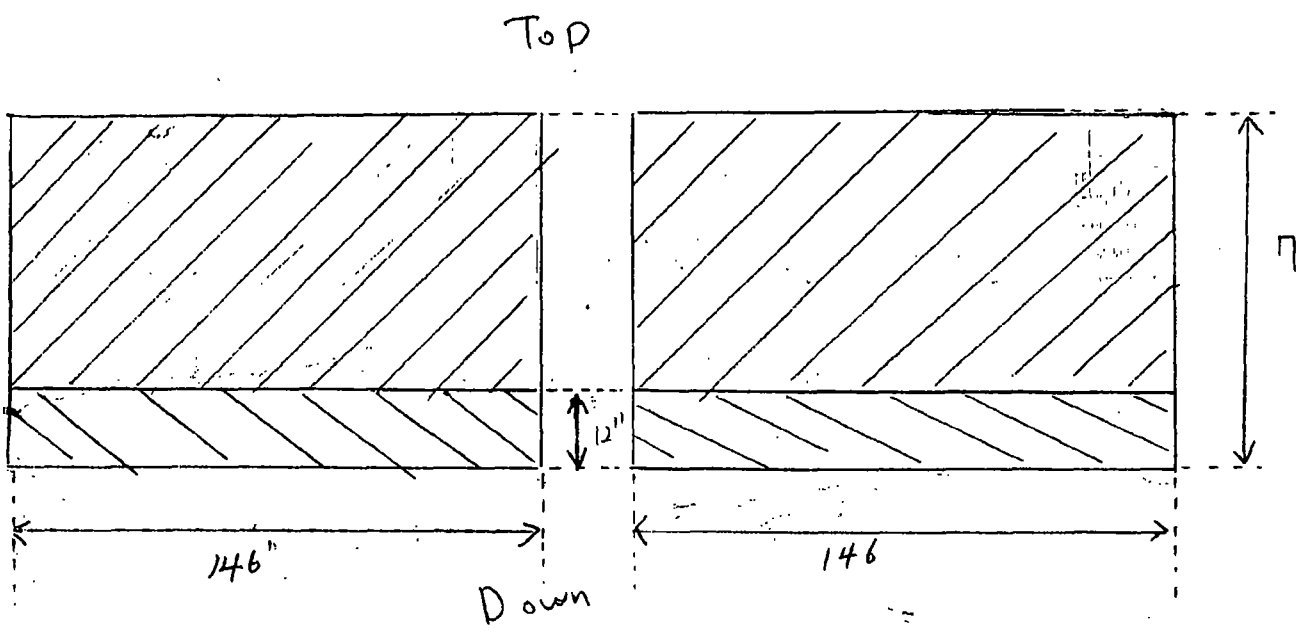
Top
72"
12"
146"
Down
146

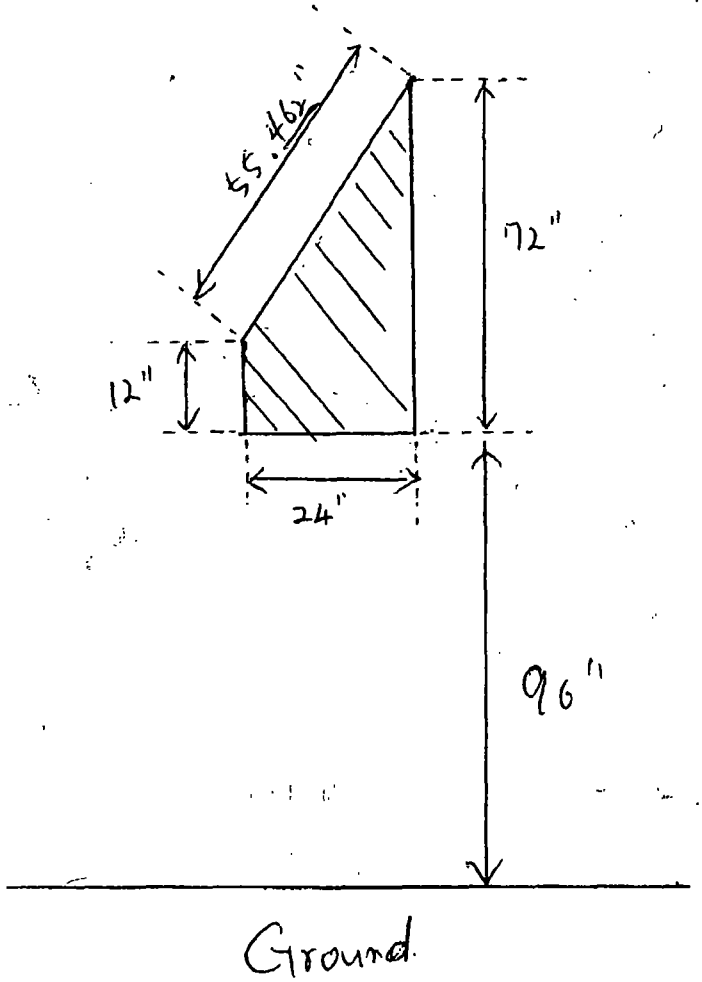
55.46"
72"
12"
24"
96"
Ground

Department of Business Affairs and Consumer Protection
Small Business Center - Public Way Use Unit
City Hall - 121 N. LaSalle Street, Room 800 • Chicago, IL 60602
(312)-74-GOBIZ (312-744-6249) • (312) 744-1944 (TTY)
http://www.cityofchicago.org/bacp

03/05/2014

Alderman **Bob Fioretti**
Ward # **02**
City of Chicago
City Hall, Room **300**
121 North LaSalle Street
Chicago, Illinois 60602

Re: An ordinance to use and maintain a portion of the public right-of-way for **two (2) awning(s)** for **CULLERTON VALET CLEANERS**, adjacent to the premises known as **2008 S. Prairie Ave.**.

Dear Alderman **Bob Fioretti**:

The applicant referenced above has requested the use of the public right-of-way for a **awning(s)**. An ordinance has been prepared by the Department of Business Affairs and Consumer Protection – Small Business Center - Public Way Use Unit for presentation to the City Council. Because this request was made for properties located in your ward, as approved by you as per the attached, I respectfully request that you introduce the attached ordinance at the next City Council meeting.

If you have any questions regarding this ordinance, please contact Anthony Bertuca at (312) 744-5506.

Department of Business Affairs and Consumer Protection

City of Chicago

O2014-1705

Office of the City Clerk

Document Tracking Sheet

Meeting Date:	3/5/2014
Sponsor(s):	Fioretti (2)
Type:	Ordinance
Title:	Awning(s) for J&B Signs
Committee(s) Assignment:	Committee on Transportation and Public Way

ORDINANCE
J & B SIGNS
Acct. No. 36202 - 2
Permit No. 1110957

Be It Ordained by the City Council of the City of Chicago:

SECTION 1. Permission and authority are hereby given and granted to J & B SIGNS, upon the terms and subject to the conditions of this ordinance to maintain and use, as now constructed, six (6) Awning(s) projecting over the public right-of-way adjacent to its premises known as 754 N. Clark St..

Said Awning(s) at W. CHICAGO AVE. measure(s):
Three (3) at fifty-four (54) feet in length, and two point eight three (2.83) feet in width for a total of four hundred fifty-eight point four six (458.46) square feet.
One (1) at thirteen (13) feet in length, and two point eight three (2.83) feet in width for a total of thirty-six point seven nine (36.79) square feet.

Said Awning(s) at N. CLARK ST. measure(s):
One (1) at nine (9) feet in length, and two point eight three (2.83) feet in width for a total of twenty-five point four seven (25.47) square feet.
One (1) at eight (8) feet in length, and two point eight three (2.83) feet in width for a total of twenty-two point six four (22.64) square feet.

The location of said privilege shall be as shown on prints kept on file with the Department of Business Affairs and Consumer Protection and the Office of the City Clerk.

Said privilege shall be constructed in accordance with plans and specifications approved by the Zoning Department - Signs.

This grant of privilege in the public way shall be subject to the provisions of Section 10-28-015 and all other required provisions of the Municipal Code of Chicago.

The grantee shall pay to the City of Chicago as compensation for the privilege #1110957 herein granted the sum of one hundred seventy-five ($175.00) per annum in advance.

A 25% penalty will be added for payments received after due date.

The permit holder agrees to hold the City of Chicago harmless for any damage, relocation or replacement costs associated with damage, relocation or removal of private property caused by the City performing work in the public way.

Authority herein given and granted for a period of five (5) years from and after 02/11/2014.

Alderman

Bob Fioretti 2nd Ward


SAMSUNG
The Next
Big Thing Is
Already Here
GALAXY S III
LIQUOR

Department of Business Affairs and Consumer Protection
Small Business Center- Public Way Use Unit
City Hall - 121 N. LaSalle Street Room 800 • Chicago, IL 60602
(312)-74-GOBIZ (312-744-6249) • (312) 744-1944 (TTY)
http://www.cityofchicago.org/bacp

03/05/2014

Alderman **Bob Fioretti**
Ward # **02**
City of Chicago
City Hall, Room **300**
121 North LaSalle Street
Chicago, Illinois 60602

Re: An ordinance to use and maintain a portion of the public right-of-way for **six (6) awning(s)** for **J & B SIGNS**, adjacent to the premises known as **754 N. Clark St.**.

Dear Alderman **Bob Fioretti**:

The applicant referenced above has requested the use of the public right-of-way for a **awning(s)**. An ordinance has been prepared by the Department of Business Affairs and Consumer Protection – Small Business Center - Public Way Use Unit for presentation to the City Council. Because this request was made for properties located in your ward, as approved by you as per the attached, I respectfully request that you introduce the attached ordinance at the next City Council meeting.

If you have any questions regarding this ordinance, please contact Anthony Bertuca at (312) 744-5506.

Department of Business Affairs and Consumer Protection

City of Chicago

O2014-1719

Office of the City Clerk

Document Tracking Sheet

Meeting Date:	3/5/2014
Sponsor(s):	Fioretti (2)
Type:	Ordinance
Title:	Awning(s) for Potbelly Sandwich Works
Committee(s) Assignment:	Committee on Transportation and Public Way

ORDINANCE
POTBELLY SANDWICH WORKS
Acct. No. 65004--39
Permit No. 1110835

Be It Ordained by the City Council of the City of Chicago:

SECTION 1. Permission and authority are hereby given and granted to POTBELLY SANDWICH WORKS, upon the terms and subject to the conditions of this ordinance to maintain and use, as now constructed, four (4) Awning(s) projecting over the public right-of-way adjacent to its premises known as 547 W. Jackson Blvd..

Said Awning(s) at W. Jackson measure(s):
One (1) at fourteen point seven five (14.75) feet in length, and one point five (1.5) foot in width for a total of twenty-two point one three (22.13) square feet.

Said Awning(s) at W. Jackson measure(s):
One (1) at ten point eight (10.8) feet in length, and one point five (1.5) foot in width for a total of sixteen point two (16.2) square feet.

Said Awning(s) at S. Clinton measure(s):
One (1) at eleven (11) feet in length, and one point five (1.5) foot in width for a total of sixteen point five (16.5) square feet.

Said Awning(s) at S. Clinton measure(s):
One (1) at fourteen point seven (14.7) feet in length, and one point five (1.5) foot in width for a total of twenty-two point zero five (22.05) square feet.

The location of said privilege shall be as shown on prints kept on file with the Department of Business Affairs and Consumer Protection and the Office of the City Clerk.

Said privilege shall be constructed in accordance with plans and specifications approved by the Zoning Department - Signs.

This grant of privilege in the public way shall be subject to the provisions of Section 10-28-015 and all other required provisions of the Municipal Code of Chicago.

The grantee shall pay to the City of Chicago as compensation for the privilege #1110835 herein granted the sum of one hundred seventy-five ($175.00) per annum in advance.


A 25% penalty will be added for payments received after due date.


The permit holder agrees to hold the City of Chicago harmless for any damage, relocation or replacement costs associated with damage, relocation or removal of private property caused by the City performing work in the public way.

Authority herein given and granted for a period of five (5) years from and after 12/17/2013.

Alderman _____

Bob Fioretti 2nd Ward

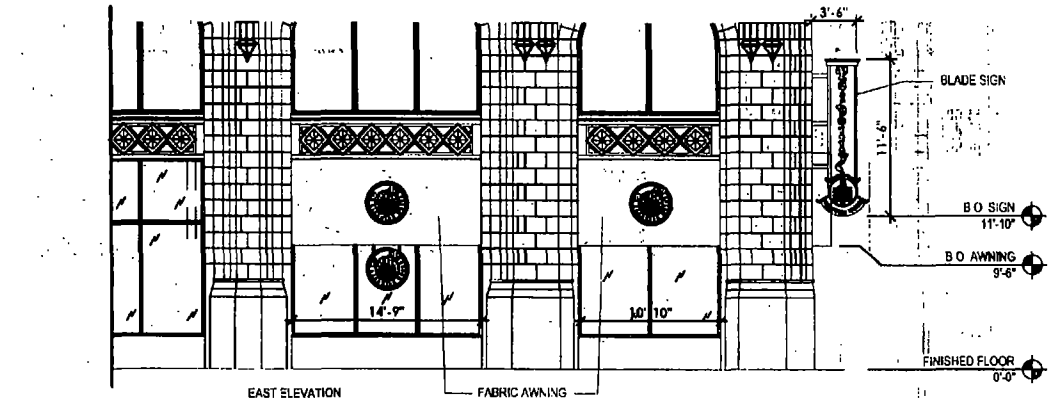

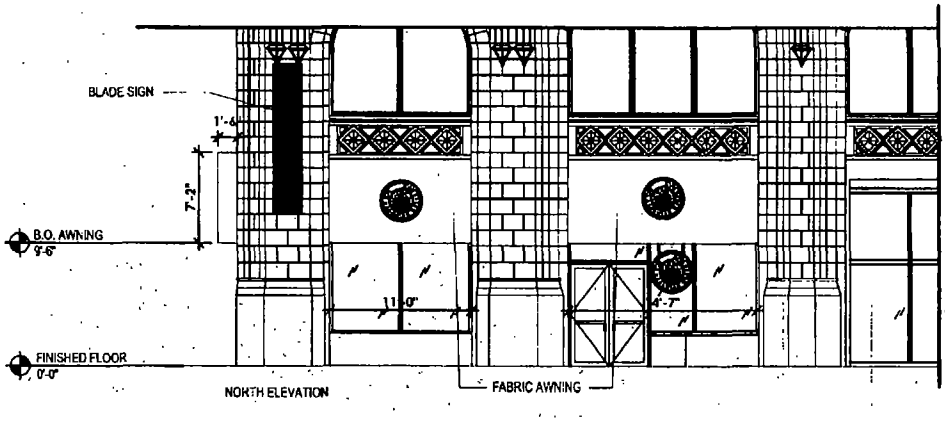

POTBELLY SANDWICH SHOP

AWNING & SIGNAGE

547 W JACKSON BLVD.
CHICAGO, IL
PROJECT NUMBER:

DATE: 11/18/13

Department of Business Affairs and Consumer Protection
Small Business Center - Public Way Use Unit
City Hall - 121 N. LaSalle Street, Room 800 • Chicago, IL 60602
(312)-74-GOBIZ (312-744-6249) • (312) 744-1944 (TTY)
http://www.cityofchicago.org/bacp

03/05/2014

Alderman **Bob Fioretti**
Ward # **02**
City of Chicago
City Hall, Room **300**
121 North LaSalle Street
Chicago, Illinois 60602

Re: An ordinance to use and maintain a portion of the public right-of-way for **four (4) awning(s)** for **POTBELLY SANDWICH WORKS**, adjacent to the premises known as **547 W. Jackson Blvd.**.

Dear Alderman **Bob Fioretti**:

The applicant referenced above has requested the use of the public right-of-way for a **awning(s)**. An ordinance has been prepared by the Department of Business Affairs and Consumer Protection – Small Business Center - Public Way Use Unit for presentation to the City Council. Because this request was made for properties located in your ward, as approved by you as per the attached, I respectfully request that you introduce the attached ordinance at the next City Council meeting.

If you have any questions regarding this ordinance, please contact Anthony Bertuca at (312) 744-5506.

Department of Business Affairs and Consumer Protection

City of Chicago

O2014-1725

Office of the City Clerk

Document Tracking Sheet

Meeting Date:	3/5/2014
Sponsor(s):	Burns (4)
Type:	Ordinance
Title:	Awning(s) for Oscar Hinojosa
Committee(s) Assignment:	Committee on Transportation and Public Way

ORDINANCE
Oscar Hinojosa
Acct. No. 336903-1
Permit No. 1111151

Be It Ordained by the City Council of the City of Chicago:

SECTION 1. Permission and authority are hereby given and granted to Oscar Hinojosa, upon the terms and subject to the conditions of this ordinance to maintain and use, as now constructed, four (4) Awning(s) projecting over the public right-of-way adjacent to its premises known as 5220 S. Harper Ave..

Said Awning(s) at S. Harper measure(s):
Four (4) at fourteen point four two (14.42) feet in length, and one point five (1.5) foot in width for a total of eighty-six point five two (86.52) square feet.

The location of said privilege shall be as shown on prints kept on file with the Department of Business Affairs and Consumer Protection and the Office of the City Clerk.

Said privilege shall be constructed in accordance with plans and specifications approved by the Zoning Department - Signs.

This grant of privilege in the public way shall be subject to the provisions of Section 10-28-015 and all other required provisions of the Municipal Code of Chicago.

The grantee shall pay to the City of Chicago as compensation for the privilege #1111151 herein granted the sum of one hundred seventy-five ($175.00) per annum in advance.

A 25% penalty will be added for payments received after due date.

The permit holder agrees to hold the City of Chicago harmless for any damage, relocation or replacement costs associated with damage, relocation or removal of private property caused by the City performing work in the public way.

Authority herein given and granted for a period of five (5) years from and after 01/13/2014.

Alderman William D. Burns

William D. Burns 4th Ward

N

E

175 ft to 53 st

S

Department of Business Affairs and Consumer Protection
Small Business Center - Public Way Use Unit
City Hall - 121 N. LaSalle Street, Room 800 • Chicago, IL 60602
(312)-74-GOBIZ (312-744-6249) • (312) 744-1944 (TTY)
http://www.cityofchicago.org/bacp

03/05/2014

Alderman **William D. Burns**
Ward # **04**
City of Chicago
City Hall, Room **300**
121 North LaSalle Street
Chicago, Illinois 60602

Re: An ordinance to use and maintain a portion of the public right-of-way for **four (4) awning(s)** for **Oscar Hinojosa**, adjacent to the premises known as **5220 S. Harper Ave.**.

Dear Alderman **William D. Burns**:

The applicant referenced above has requested the use of the public right-of-way for a **awning(s)**. An ordinance has been prepared by the Department of Business Affairs and Consumer Protection – Small Business Center - Public Way Use Unit for presentation to the City Council. Because this request was made for properties located in your ward, as approved by you as per the attached, I respectfully request that you introduce the attached ordinance at the next City Council meeting.

If you have any questions regarding this ordinance, please contact Anthony Bertuca at (312) 744-5506.

Department of Business Affairs and Consumer Protection

City of Chicago

O2014-1731

Office of the City Clerk

Document Tracking Sheet

Meeting Date:	3/5/2014
Sponsor(s):	Harris (8)
Type:	Ordinance
Title:	Awning(s) for Charles A Cathey, Jr Insurance Agency, Inc
Committee(s) Assignment:	Committee on Transportation and Public Way

ORDINANCE

CHARLES A. CATHEY, JR. INSURANCE AGENCY, INC.

Acct. No. 316964

Permit No. 1110709

Be It Ordained by the City Council of the City of Chicago:

SECTION 1. Permission and authority are hereby given and granted to CHARLES A. CATHEY, JR. INSURANCE AGENCY, INC., upon the terms and subject to the conditions of this ordinance to maintain and use, as now constructed, one (1) Awning(s) projecting over the public right-of-way adjacent to its premises known as 1700 E. 87th St..

Said Awning(s) at E 87TH St & East End Ave measure(s):
One (1) at forty-one point five (41.5) feet in length, and five point four two (5.42) feet in width for a total of two hundred twenty-four point nine three (224.93) square feet.

The location of said privilege shall be as shown on prints kept on file with the Department of Business Affairs and Consumer Protection and the Office of the City Clerk.

Said privilege shall be constructed in accordance with plans and specifications approved by the Zoning Department - Signs.

This grant of privilege in the public way shall be subject to the provisions of Section 10-28-015 and all other required provisions of the Municipal Code of Chicago.

The grantee shall pay to the City of Chicago as compensation for the privilege #1110709 herein granted the sum of sixty-six dollars and fifty cents ($66.50) per annum in advance.

A 25% penalty will be added for payments received after due date.

The permit holder agrees to hold the City of Chicago harmless for any damage, relocation or replacement costs associated with damage, relocation or removal of private property caused by the City performing work in the public way.

Authority herein given and granted for a period of five (5) years from and after 01/13/2014.

Alderman Michelle A. Harris

Michelle A. Harris 8th Ward


773.978.5904
AUTO • HOME • LIFE • HEALTH
1700 E. 87th
AUTO • HOME
HEALTH
DO NOT
ENTER
J.U.K.E
LIFE

Department of Business Affairs and Consumer Protection
Small Business Center - Public Way Use Unit
City Hall - 121 N. LaSalle Street, Room 800 • Chicago, IL 60602
(312)-74-GOBIZ (312-744-6249) • (312) 744-1944 (TTY)
http://www.cityofchicago.org/bacp

03/05/2014

Alderman **Michelle A. Harris**
Ward # **08**
City of Chicago
City Hall, Room **300**
121 North LaSalle Street
Chicago, Illinois 60602

Re: An ordinance to use and maintain a portion of the public right-of-way for **one (1) awning(s)** for **CHARLES A. CATHEY, JR. INSURANCE AGENCY, INC.**, adjacent to the premises known as **1700 E. 87th St.**.

Dear Alderman **Michelle A. Harris**:

The applicant referenced above has requested the use of the public right-of-way for a **awning(s)**. An ordinance has been prepared by the Department of Business Affairs and Consumer Protection – Small Business Center - Public Way Use Unit for presentation to the City Council. Because this request was made for properties located in your ward, as approved by you as per the attached, I respectfully request that you introduce the attached ordinance at the next City Council meeting.

If you have any questions regarding this ordinance, please contact Anthony Bertuca at (312) 744-5506.

Department of Business Affairs and Consumer Protection

City of Chicago

O2014-1735

Office of the City Clerk

Document Tracking Sheet

Meeting Date:	3/5/2014
Sponsor(s):	Pope (10)
Type:	Ordinance
Title:	Awning(s) for Rob's Cigar Store
Committee(s) Assignment:	Committee on Transportation and Public Way

ORDINANCE
ROB'S CIGAR STORE
Acct. No. 52594--1
Permit No. 1111198

Be It Ordained by the City Council of the City of Chicago:

SECTION 1. Permission and authority are hereby given and granted to ROB'S CIGAR STORE, upon the terms and subject to the conditions of this ordinance to maintain and use, as now constructed, one (1) Awning(s) projecting over the public right-of-way adjacent to its premises known as 9201 S. Commercial Ave..

Said Awning(s) at (1 corner wrap around) measure(s):
One (1) at thirty-one (31) feet in length, and two (2) feet in width for a total of sixty-two (62) square feet.

The location of said privilege shall be as shown on prints kept on file with the Department of Business Affairs and Consumer Protection and the Office of the City Clerk.

Said privilege shall be constructed in accordance with plans and specifications approved by the Zoning Department - Signs.

This grant of privilege in the public way shall be subject to the provisions of Section 10-28-015 and all other required provisions of the Municipal Code of Chicago.

The grantee shall pay to the City of Chicago as compensation for the privilege #1111198 herein granted the sum of fifty-six ($56.00) per annum in advance.


A 25% penalty will be added for payments received after due date.

The permit holder agrees to hold the City of Chicago harmless for any damage, relocation or replacement costs associated with damage, relocation or removal of private property caused by the City performing work in the public way.

Authority herein given and granted for a period of five (5) years from and after 03/01/2014.

Alderman _____

John Pope 10th Ward

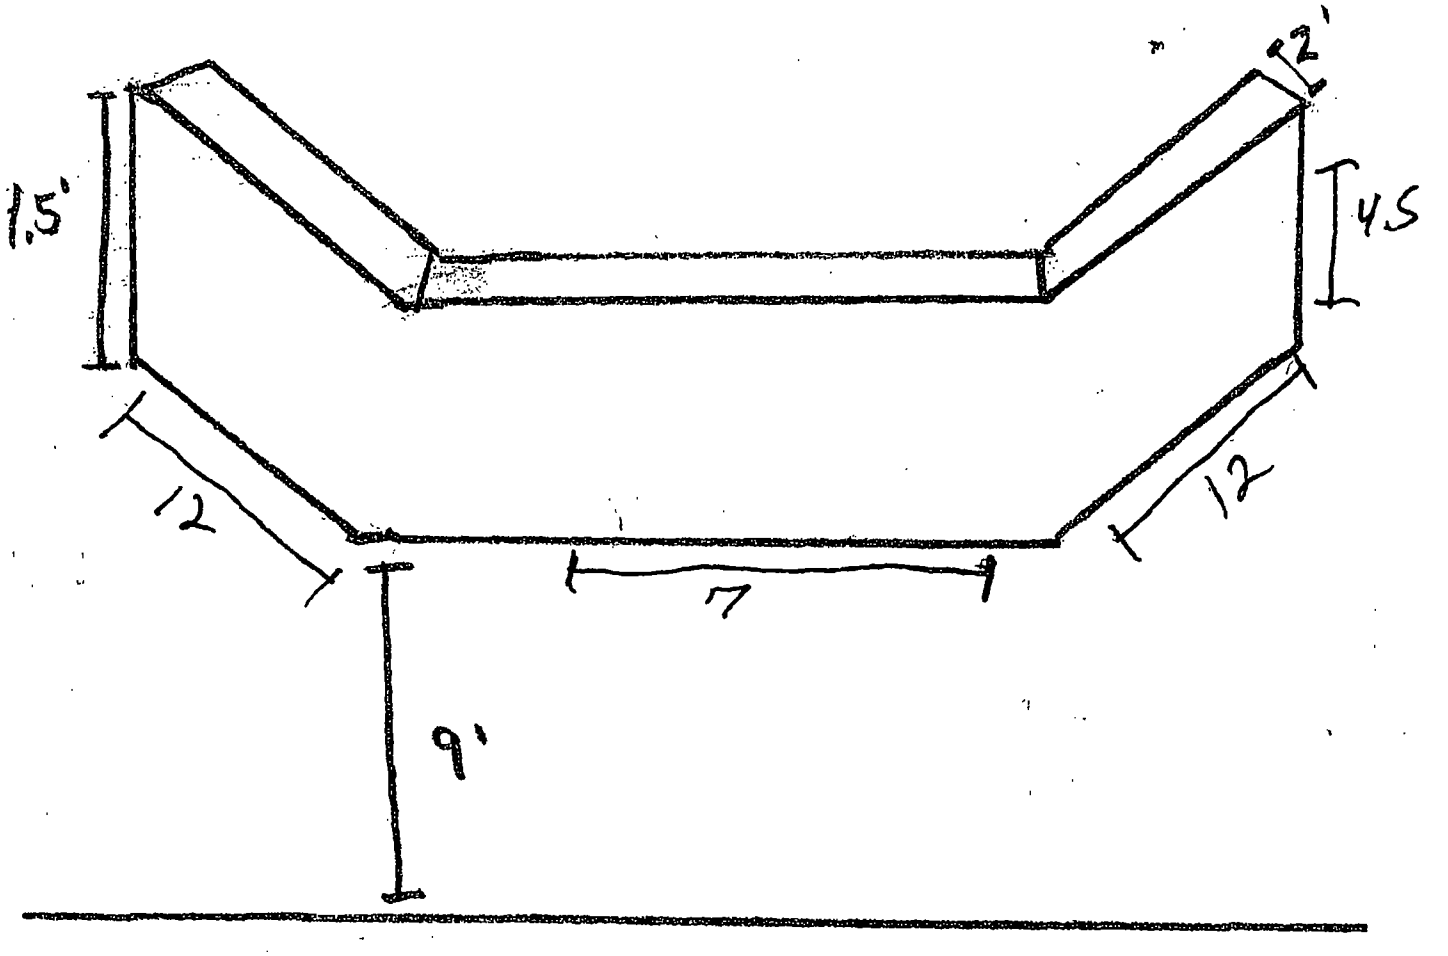
2'
1.5'
4.5
12
12
7
9'

Department of Business Affairs and Consumer Protection
Small Business Center - Public Way Use Unit
City Hall - 121 N. LaSalle Street, Room 800 • Chicago, IL 60602
(312)-74-GOBIZ (312-744-6249) • (312) 744-1944 (TTY)
http://www.cityofchicago.org/bacp

03/05/2014

Alderman **John Pope**
Ward # **10**
City of Chicago
City Hall, Room **300**
121 North LaSalle Street
Chicago, Illinois 60602

Re: An ordinance to use and maintain a portion of the public right-of-way for **one (1) awning(s)** for **ROB'S CIGAR STORE**, adjacent to the premises known as **9201 S. Commercial Ave.**.

Dear Alderman **John Pope**:

The applicant referenced above has requested the use of the public right-of-way for a **awning(s)**. An ordinance has been prepared by the Department of Business Affairs and Consumer Protection – Small Business Center - Public Way Use Unit for presentation to the City Council. Because this request was made for properties located in your ward, as approved by you as per the attached, I respectfully request that you introduce the attached ordinance at the next City Council meeting.

If you have any questions regarding this ordinance, please contact Anthony Bertuca at (312) 744-5506.

Department of Business Affairs and Consumer Protection

City of Chicago

O2014-1744

Office of the City Clerk

Document Tracking Sheet

Meeting Date:	3/5/2014
Sponsor(s):	Pope (10)
Type:	Ordinance
Title:	Awning(s) for Ron's Gold Shop
Committee(s) Assignment:	Committee on Transportation and Public Way

ORDINANCE
RON'S GOLD SHOP
Acct. No. 52594 - 3
Permit No. 1111237

Be It Ordained by the City Council of the City of Chicago:

SECTION 1. Permission and authority are hereby given and granted to RON'S GOLD SHOP, upon the terms and subject to the conditions of this ordinance to maintain and use, as now constructed, one (1) Awning(s) projecting over the public right-of-way adjacent to its premises known as 9203 S. Commercial Ave..

Said Awning(s) at S. COMMERCIAL AVE. measure(s): One (1) at nineteen point five (19.5) feet in length, and two (2) feet in width for a total of thirty-nine (39) square feet.

The location of said privilege shall be as shown on prints kept on file with the Department of Business Affairs and Consumer Protection and the Office of the City Clerk.

Said privilege shall be constructed in accordance with plans and specifications approved by the Zoning Department - Signs.

This grant of privilege in the public way shall be subject to the provisions of Section 10-28-015 and all other required provisions of the Municipal Code of Chicago.

The grantee shall pay to the City of Chicago as compensation for the privilege #1111237 herein granted the sum of fifty ($50.00) per annum in advance.


A 25% penalty will be added for payments received after due date.


The permit holder agrees to hold the City of Chicago harmless for any damage, relocation or replacement costs associated with damage, relocation or removal of private property caused by the City performing work in the public way.

Authority herein given and granted for a period of five (5) years from and after 03/01/2014.

Alderman John A. Pope

John Pope 10th Ward

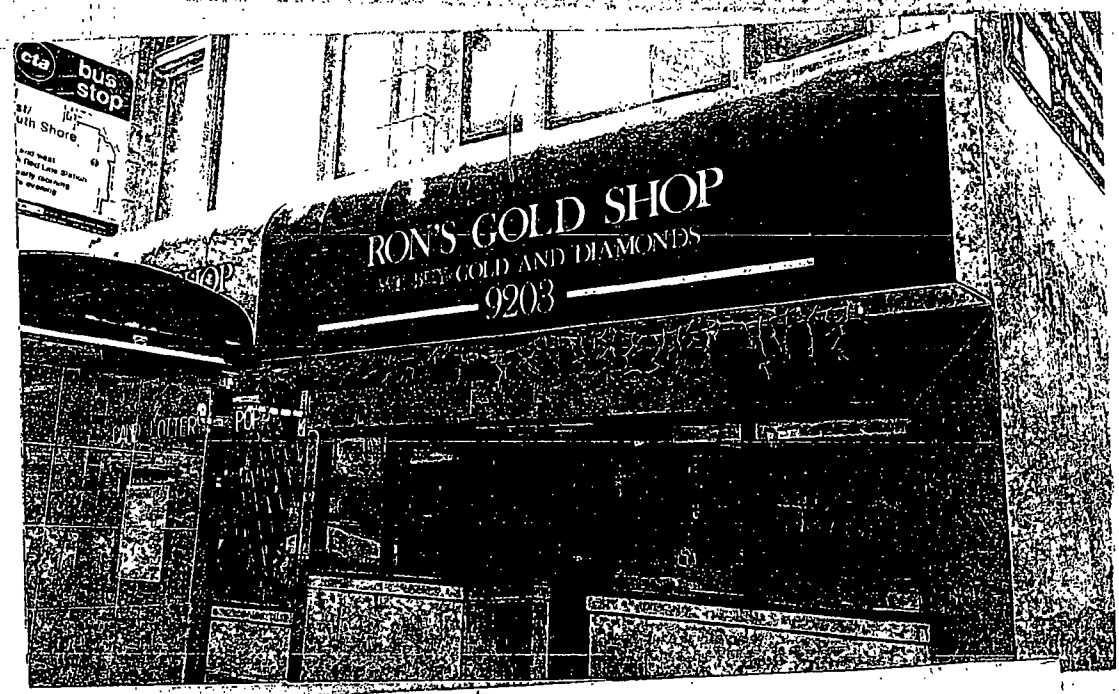
cta
bus stop
RON'S GOLD SHOP
9203

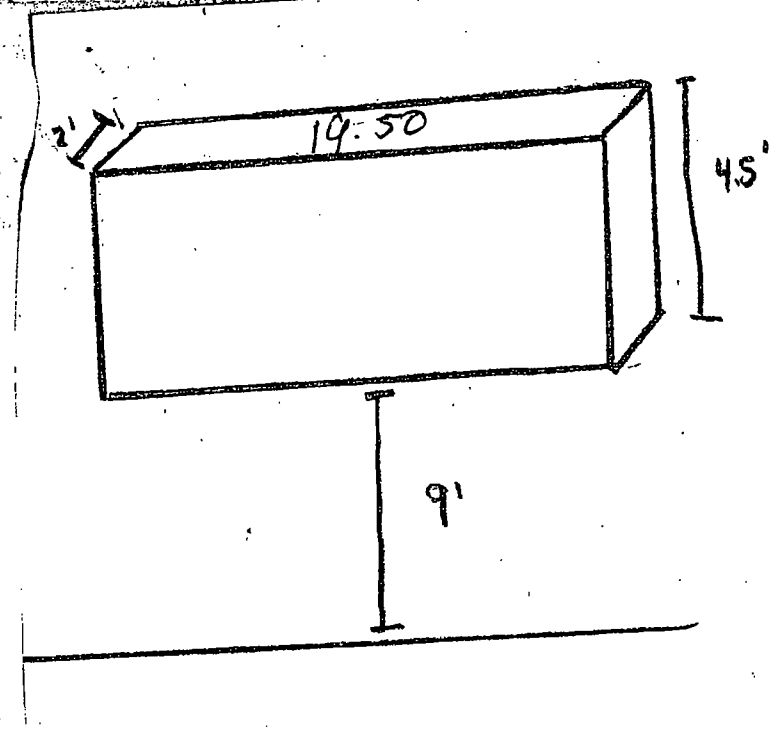
2'
19.50
4.5'
9'

Department of Business Affairs and Consumer Protection
Small Business Center - Public Way Use Unit
City Hall - 121 N. LaSalle Street, Room 800 • Chicago, IL 60602
(312)-74-GOBIZ. (312-744-6249) • (312) 744-1944 (TTY)
http://www.cityofchicago.org/bacp

03/05/2014

Alderman **John Pope**
Ward # **10**
City of Chicago
City Hall, Room **300**
121 North LaSalle Street
Chicago, Illinois 60602

Re: An ordinance to use and maintain a portion of the public right-of-way for **one (1) awning(s)** for **RON'S GOLD SHOP**, adjacent to the premises known as **9203 S. Commercial Ave.**.

Dear Alderman **John Pope**:

The applicant referenced above has requested the use of the public right-of-way for a **awning(s)**. An ordinance has been prepared by the Department of Business Affairs and Consumer Protection – Small Business Center - Public Way Use Unit for presentation to the City Council. Because this request was made for properties located in your ward, as approved by you as per the attached, I respectfully request that you introduce the attached ordinance at the next City Council meeting.

If you have any questions regarding this ordinance, please contact Anthony Bertuca at (312) 744-5506.

Department of Business Affairs and Consumer Protection

City of Chicago

O2014-1766

Office of the City Clerk

Document Tracking Sheet

Meeting Date:	3/5/2014
Sponsor(s):	Balcer (11)
Type:	Ordinance
Title:	Awning(s) for Antonia Beauty Salon
Committee(s) Assignment:	Committee on Transportation and Public Way

ORDINANCE
ANTONIA BEAUTY SALON
Acct. No. 27044 - 1
Permit No. 1110848

Be It Ordained by the City Council of the City of Chicago:

SECTION 1. Permission and authority are hereby given and granted to ANTONIA BEAUTY SALON, upon the terms and subject to the conditions of this ordinance to maintain and use, as now constructed, one (1) Awning(s) projecting over the public right-of-way adjacent to its premises known as 3525 S. Halsted St..

Said Awning(s) at S. Halsted Street measure(s):
One (1) at twenty-three (23) feet in length, and two (2) feet in width for a total of forty-six (46) square feet.

The location of said privilege shall be as shown on prints kept on file with the Department of Business Affairs and Consumer Protection and the Office of the City Clerk.

Said privilege shall be constructed in accordance with plans and specifications approved by the Zoning Department - Signs.

This grant of privilege in the public way shall be subject to the provisions of Section 10-28-015 and all other required provisions of the Municipal Code of Chicago.

The grantee shall pay to the City of Chicago as compensation for the privilege #1110848 herein granted the sum of fifty ($50.00) per annum in advance.


A 25% penalty will be added for payments received after due date.

The permit holder agrees to hold the City of Chicago harmless for any damage, relocation or replacement costs associated with damage, relocation or removal of private property caused by the City performing work in the public way.

Authority herein given and granted for a period of five (5) years from and after 12/17/2013.

Alderman James A Balcer

James A. Balcer 11th Ward

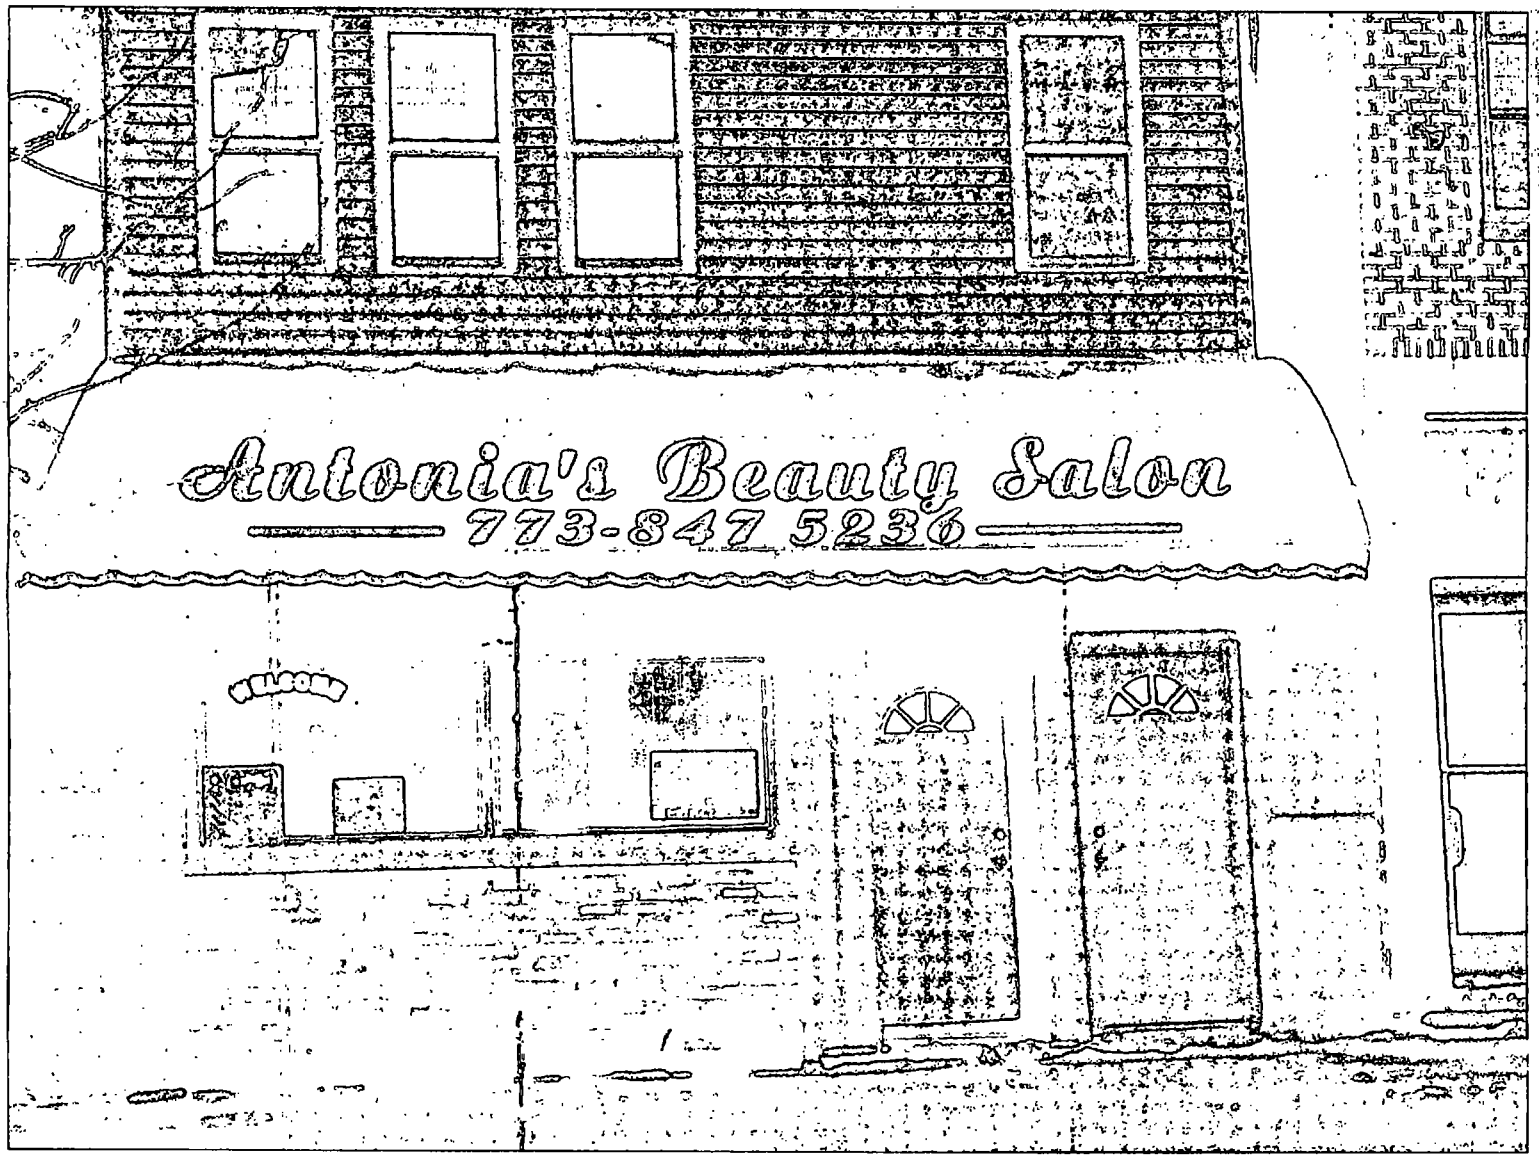
Antonia's Beauty Salon
773-847 5236

Department of Business Affairs and Consumer Protection
Small Business Center - Public Way Use Unit
City Hall - 121 N LaSalle Street, Room 800 • Chicago, IL 60602
(312)-74-GOBIZ (312-744-6249) • (312) 744-1944 (TTY)
http //www.cityofchicago org/bacp

03/05/2014

Alderman **James A. Balcer**
Ward # **11**
City of Chicago
City Hall, Room **203**
121 North LaSalle Street
Chicago, Illinois 60602

Re: An ordinance to use and maintain a portion of the public right-of-way for **one (1) awning(s)** for **ANTONIA BEAUTY SALON**, adjacent to the premises known as **3525 S. Halsted St.**.

Dear Alderman **James A. Balcer**:

The applicant referenced above has requested the use of the public right-of-way for a **awning(s)**. An ordinance has been prepared by the Department of Business Affairs and Consumer Protection – Small Business Center - Public Way Use Unit for presentation to the City Council. Because this request was made for properties located in your ward, as approved by you as per the attached, I respectfully request that you introduce the attached ordinance at the next City Council meeting.

If you have any questions regarding this ordinance, please contact Anthony Bertuca at (312) 744-5506.

Department of Business Affairs and Consumer Protection

City of Chicago

O2014-1771

Office of the City Clerk

Document Tracking Sheet

Meeting Date:	3/5/2014
Sponsor(s):	Balcer (11)
Type:	Ordinance
Title:	Awning(s) for Bridgeport Pasty LLC
Committee(s) Assignment:	Committee on Transportation and Public Way

ORDINANCE
Bridgeport Pasty, LLC
Acct. No. 381004 - 1
Permit No. 1106575

Be It Ordained by the City Council of the City of Chicago:

SECTION 1. Permission and authority are hereby given and granted to Bridgeport Pasty, LLC, upon the terms and subject to the conditions of this ordinance to construct, install, maintain and use one (1) Awning(s) projecting over the public right-of-way adjacent to its premises known as 3142 S. Morgan St..

Said Awning(s) at Morgan measure(s):
One (1) at fourteen (14) feet in length, and five point three three (5.33) feet in width for a total of seventy-four point six two (74.62) square feet.

The location of said privilege shall be as shown on prints kept on file with the Department of Business Affairs and Consumer Protection and the Office of the City Clerk.

Said privilege shall be constructed in accordance with plans and specifications approved by the Zoning Department - Signs.

This grant of privilege in the public way shall be subject to the provisions of Section 10-28-015 and all other required provisions of the Municipal Code of Chicago.

The grantee shall pay to the City of Chicago as compensation for the privilege #1106575 herein granted the sum of fifty ($50.00) per annum in advance.

A 25% penalty will be added for payments received after due date.

The permit holder agrees to hold the City of Chicago harmless for any damage, relocation or replacement costs associated with damage, relocation or removal of private property caused by the City performing work in the public way.

Authority herein given and granted for a period of five (5) years from and after Date of Passage.

Alderman James A. Balcer

James A. Balcer 11th Ward


APPLICATION TO USE THE PUBLIC RIGHT OF WAY

EXAMPLE OF CANOPY/AWNING DRAWING

CANOPY DRAWINGS

PROPERTY LOCATION: 3142 S. Morgan St.

ORGANIZATION'S NAME: Bridgeport Party

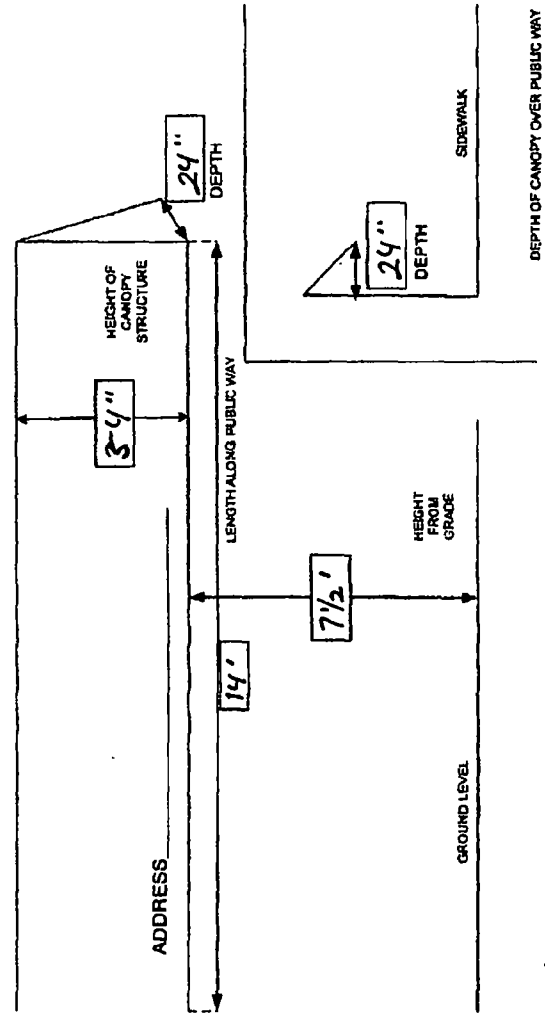

No light poles or meters.

Department of Business Affairs and Consumer Protection
Small Business Center - Public Way Use Unit
City Hall - 121 N. LaSalle Street, Room 800 • Chicago, IL 60602
(312)-74-GOBIZ (312-744-6249) • (312) 744-1944 (TTY)
http://www.cityofchicago.org/bacp

03/05/2014

Alderman **James A. Balcer**
Ward # **11**
City of Chicago
City Hall, Room **203**
121 North LaSalle Street
Chicago, Illinois 60602

Re: An ordinance to use and maintain a portion of the public right-of-way for **one (1) awning(s)** for **Bridgeport Pasty, LLC**, adjacent to the premises known as **3142 S. Morgan St.**.

Dear Alderman **James A. Balcer**:

The applicant referenced above has requested the use of the public right-of-way for a **awning(s)**. An ordinance has been prepared by the Department of Business Affairs and Consumer Protection – Small Business Center - Public Way Use Unit for presentation to the City Council. Because this request was made for properties located in your ward, as approved by you as per the attached, I respectfully request that you introduce the attached ordinance at the next City Council meeting.

If you have any questions regarding this ordinance, please contact Anthony Bertuca at (312) 744-5506.

Department of Business Affairs and Consumer Protection

City of Chicago

O2014-1776

Office of the City Clerk

Document Tracking Sheet

Meeting Date:	3/5/2014
Sponsor(s):	Balcer (11)
Type:	Ordinance
Title:	Awning(s) for China Wok
Committee(s) Assignment:	Committee on Transportation and Public Way

ORDINANCE
CHINA WOK
Acct. No. 349737--1
Permit No. 1098955

Be It Ordained by the City Council of the City of Chicago:

SECTION 1. Permission and authority are hereby given and granted to CHINA WOK, upon the terms and subject to the conditions of this ordinance to maintain and use, as now constructed, one (1) Awning(s) projecting over the public right-of-way adjacent to its premises known as 1958 W. 35th St..

Said Awning(s) at W. 35th Street measure(s):
One (1) at thirty-one point six six (31.66) feet in length, and one point six (1.6) foot in width, for a total of fifty point six six (50.66) square feet.

The location of said privilege shall be as shown on prints kept on file with the Department of Business Affairs and Consumer Protection and the Office of the City Clerk.

Said privilege shall be constructed in accordance with plans and specifications approved by the Zoning Department - Signs.

This grant of privilege in the public way shall be subject to the provisions of Section 10-28-015 and all other required provisions of the Municipal Code of Chicago.

The grantee shall pay to the City of Chicago as compensation for the privilege #1098955 herein granted the sum of fifty-six dollars and sixty-six cents ($56.66) per annum in advance.

A 25% penalty will be added for payments received after due date.

The permit holder agrees to hold the City of Chicago harmless for any damage, relocation or replacement costs associated with damage, relocation or removal of private property caused by the City performing work in the public way.

Authority herein given and granted for a period of five (5) years from and after Date of Passage.


Alderman James A. Balcer

James A. Balcer 11th Ward

AWNING DRAWINGS

PROPERTY LOCATION: 1958 W 35 ST CHICAGO, IL 60608

ORGANIZATION'S NAME: CHINA WOK

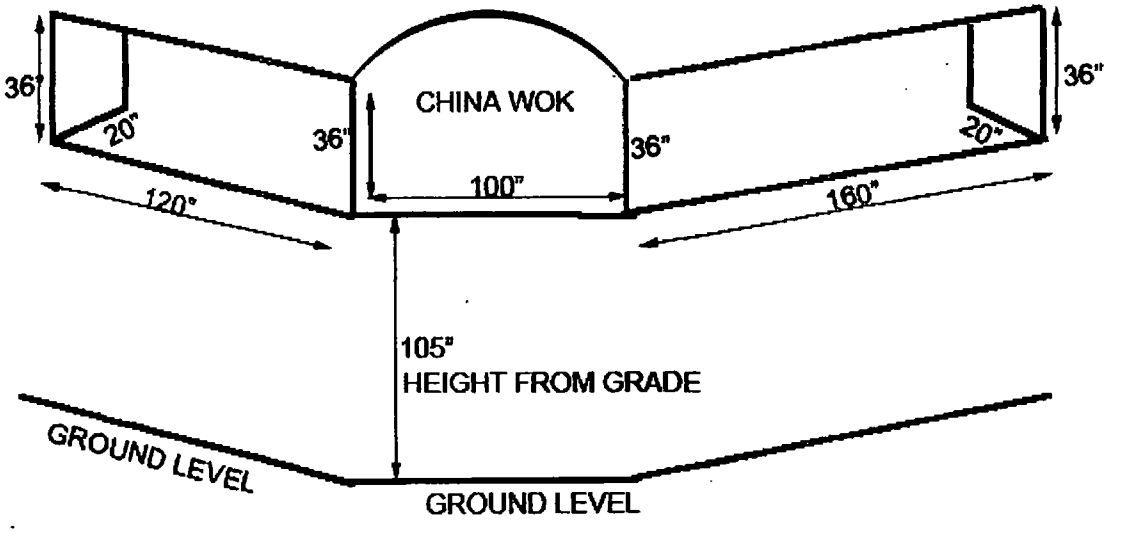

Department of Business Affairs and Consumer Protection
Small Business Center - Public Way Use Unit
City Hall - 121 N. LaSalle Street, Room 800 • Chicago, IL 60602
(312)-74-GOBIZ (312-744-6249) • (312) 744-1944 (TTY)
http://www.cityofchicago.org/bacp

03/05/2014

Alderman **James A. Balcer**
Ward # **11**
City of Chicago
City Hall, Room **203**
121 North LaSalle Street
Chicago, Illinois 60602

Re: An ordinance to use and maintain a portion of the public right-of-way for **one (1) awning(s)** for **CHINA WOK**, adjacent to the premises known as **1958 W. 35th St.**.

Dear Alderman **James A. Balcer**:

The applicant referenced above has requested the use of the public right-of-way for a **awning(s)**. An ordinance has been prepared by the Department of Business Affairs and Consumer Protection – Small Business Center - Public Way Use Unit for presentation to the City Council. Because this request was made for properties located in your ward, as approved by you as per the attached, I respectfully request that you introduce the attached ordinance at the next City Council meeting.

If you have any questions regarding this ordinance, please contact Anthony Bertuca at (312) 744-5506.

Department of Business Affairs and Consumer Protection

City of Chicago

O2014-1779

Office of the City Clerk

Document Tracking Sheet

Meeting Date:	3/5/2014
Sponsor(s):	Balcer (11)
Type:	Ordinance
Title:	Awning(s) for Global Digital Wireless
Committee(s) Assignment:	Committee on Transportation and Public Way

ORDINANCE
GLOBAL DIGITAL WIRELESS
Acct. No. 288915 - 2
Permit No. 1110976

Be It Ordained by the City Council of the City of Chicago:

SECTION 1. Permission and authority are hereby given and granted to GLOBAL DIGITAL WIRELESS, upon the terms and subject to the conditions of this ordinance to maintain and use, as now constructed, one (1) Awning(s) projecting over the public right-of-way adjacent to its premises known as 714 W. 31st St..

Said Awning(s) at W. 31st St measure(s):
One (1) at eighteen (18) feet in length, and one point one six (1.16) foot in width for a total of twenty point eight eight (20.88) square feet.

The location of said privilege shall be as shown on prints kept on file with the Department of Business Affairs and Consumer Protection and the Office of the City Clerk.

Said privilege shall be constructed in accordance with plans and specifications approved by the Zoning Department - Signs.

This grant of privilege in the public way shall be subject to the provisions of Section 10-28-015 and all other required provisions of the Municipal Code of Chicago.

The grantee shall pay to the City of Chicago as compensation for the privilege #1110976 herein granted the sum of fifty ($50.00) per annum in advance.

A 25% penalty will be added for payments received after due date.

The permit holder agrees to hold the City of Chicago harmless for any damage, relocation or replacement costs associated with damage, relocation or removal of private property caused by the City performing work in the public way.

Authority herein given and granted for a period of five (5) years from and after 01/13/2014.

Alderman James A. Balcer

James A. Balcer 11th Ward


通用電器
Global Digital Wireless
TEL:312-326-1238
D & J TOURS
COACH TO
永勝巴士旅遊
312-326-1238


通用電器
Global Digital Wireless
TEL:312-326-1238

Department of Business Affairs and Consumer Protection
Small Business Center - Public Way Use Unit
City Hall - 121 N. LaSalle Street, Room 800 • Chicago, IL 60602
(312)-74-GOBIZ (312-744-6249) • (312) 744-1944 (TTY)
http://www.cityofchicago.org/bacp

03/05/2014

Alderman **James A. Balcer**
Ward # **11**
City of Chicago
City Hall, Room **203**
121 North LaSalle Street
Chicago, Illinois 60602

Re: An ordinance to use and maintain a portion of the public right-of-way for **one (1) awning(s)** for **GLOBAL DIGITAL WIRELESS**, adjacent to the premises known as **714 W. 31st St.**.

Dear Alderman **James A. Balcer**:

The applicant referenced above has requested the use of the public right-of-way for a **awning(s)**. An ordinance has been prepared by the Department of Business Affairs and Consumer Protection – Small Business Center - Public Way Use Unit for presentation to the City Council. Because this request was made for properties located in your ward, as approved by you as per the attached, I respectfully request that you introduce the attached ordinance at the next City Council meeting.

If you have any questions regarding this ordinance, please contact Anthony Bertuca at (312) 744-5506.

Department of Business Affairs and Consumer Protection

City of Chicago

O2014-1782

Office of the City Clerk

Document Tracking Sheet

Meeting Date:	3/5/2014
Sponsor(s):	Balcer (11)
Type:	Ordinance
Title:	Awning(s) for Salon Max
Committee(s) Assignment:	Committee on Transportation and Public Way

ORDINANCE
Salon Max
Acct. No. 334632 - 1
Permit No. 1110720

Be It Ordained by the City Council of the City of Chicago:

SECTION 1. Permission and authority are hereby given and granted to Salon Max, upon the terms and subject to the conditions of this ordinance to maintain and use, as now constructed, one (1) Awning(s) projecting over the public right-of-way adjacent to its premises known as 3553 S. Wallace St..

Said Awning(s) at S. Wallace Street measure(s):
One (1) at twenty-four (24) feet in length, and two point five (2.5) feet in width for a total of sixty (60) square feet.

The location of said privilege shall be as shown on prints kept on file with the Department of Business Affairs and Consumer Protection and the Office of the City Clerk.

Said privilege shall be constructed in accordance with plans and specifications approved by the Zoning Department - Signs.

This grant of privilege in the public way shall be subject to the provisions of Section 10-28-015 and all other required provisions of the Municipal Code of Chicago.

The grantee shall pay to the City of Chicago as compensation for the privilege #1110720 herein granted the sum of fifty ($50.00) per annum in advance.


A 25% penalty will be added for payments received after due date.

The permit holder agrees to hold the City of Chicago harmless for any damage, relocation or replacement costs associated with damage, relocation or removal of private property caused by the City performing work in the public way.

Authority herein given and granted for a period of five (5) years from and after 01/13/2014.

Alderman James A. Balcer

James A. Balcer 11th Ward

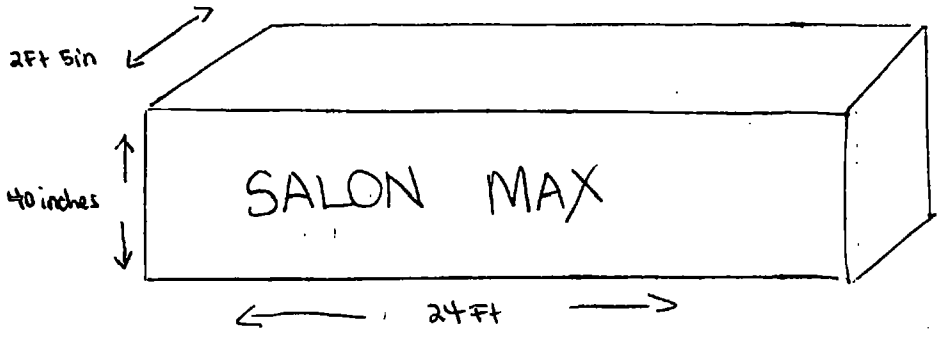

8 Ft from sidewalk

Department of Business Affairs and Consumer Protection
Small Business Center - Public Way Use Unit
City Hall - 121 N. LaSalle Street, Room 800 • Chicago, IL 60602
(312)-74-GOBIZ (312-744-6249) • (312) 744-1944 (TTY)
http://www.cityofchicago.org/bacp

03/05/2014

Alderman **James A. Balcer**
Ward # **11**
City of Chicago
City Hall, Room **203**
121 North LaSalle Street
Chicago, Illinois 60602

Re: An ordinance to use and maintain a portion of the public right-of-way for **one (1) awning(s)** for **Salon Max**, adjacent to the premises known as **3553 S. Wallace St.**.

Dear Alderman **James A. Balcer**:

The applicant referenced above has requested the use of the public right-of-way for a **awning(s)**. An ordinance has been prepared by the Department of Business Affairs and Consumer Protection – Small Business Center - Public Way Use Unit for presentation to the City Council. Because this request was made for properties located in your ward, as approved by you as per the attached, I respectfully request that you introduce the attached ordinance at the next City Council meeting.

If you have any questions regarding this ordinance, please contact Anthony Bertuca at (312) 744-5506.

Department of Business Affairs and Consumer Protection

City of Chicago

O2014-1787

Office of the City Clerk

Document Tracking Sheet

Meeting Date:	3/5/2014
Sponsor(s):	Cardenas (12)
Type:	Ordinance
Title:	Awning(s) for Alex Auto Parts, Inc
Committee(s) Assignment:	Committee on Transportation and Public Way

ORDINANCE
ALEX AUTO PARTS, INC
Acct. No. 294985 - 1
Permit No. 1110789

Be It Ordained by the City Council of the City of Chicago:

SECTION 1. Permission and authority are hereby given and granted to ALEX AUTO PARTS, INC, upon the terms and subject to the conditions of this ordinance to maintain and use, as now constructed, one (1) Awning(s) projecting over the public right-of-way adjacent to its premises known as 2457 S. Kedzie Ave..

Said Awning(s) at S. KEDZIE & 25TH ST measure(s):
One (1) at fifty-seven point four two (57.42) feet in length, and three point four two (3.42) feet in width for a total of one hundred ninety-six point three eight (196.38) square feet.

The location of said privilege shall be as shown on prints kept on file with the Department of Business Affairs and Consumer Protection and the Office of the City Clerk.

Said privilege shall be constructed in accordance with plans and specifications approved by the Zoning Department - Signs.

This grant of privilege in the public way shall be subject to the provisions of Section 10-28-015 and all other required provisions of the Municipal Code of Chicago.

The grantee shall pay to the City of Chicago as compensation for the privilege #1110789 herein granted the sum of eighty-two dollars and forty-two cents ($82.42) per annum in advance.


A 25% penalty will be added for payments received after due date.

The permit holder agrees to hold the City of Chicago harmless for any damage, relocation or replacement costs associated with damage, relocation or removal of private property caused by the City performing work in the public way.

Authority herein given and granted for a period of five (5) years from and after 01/13/2014.

Alderman _____

George Cardenas 12th Ward

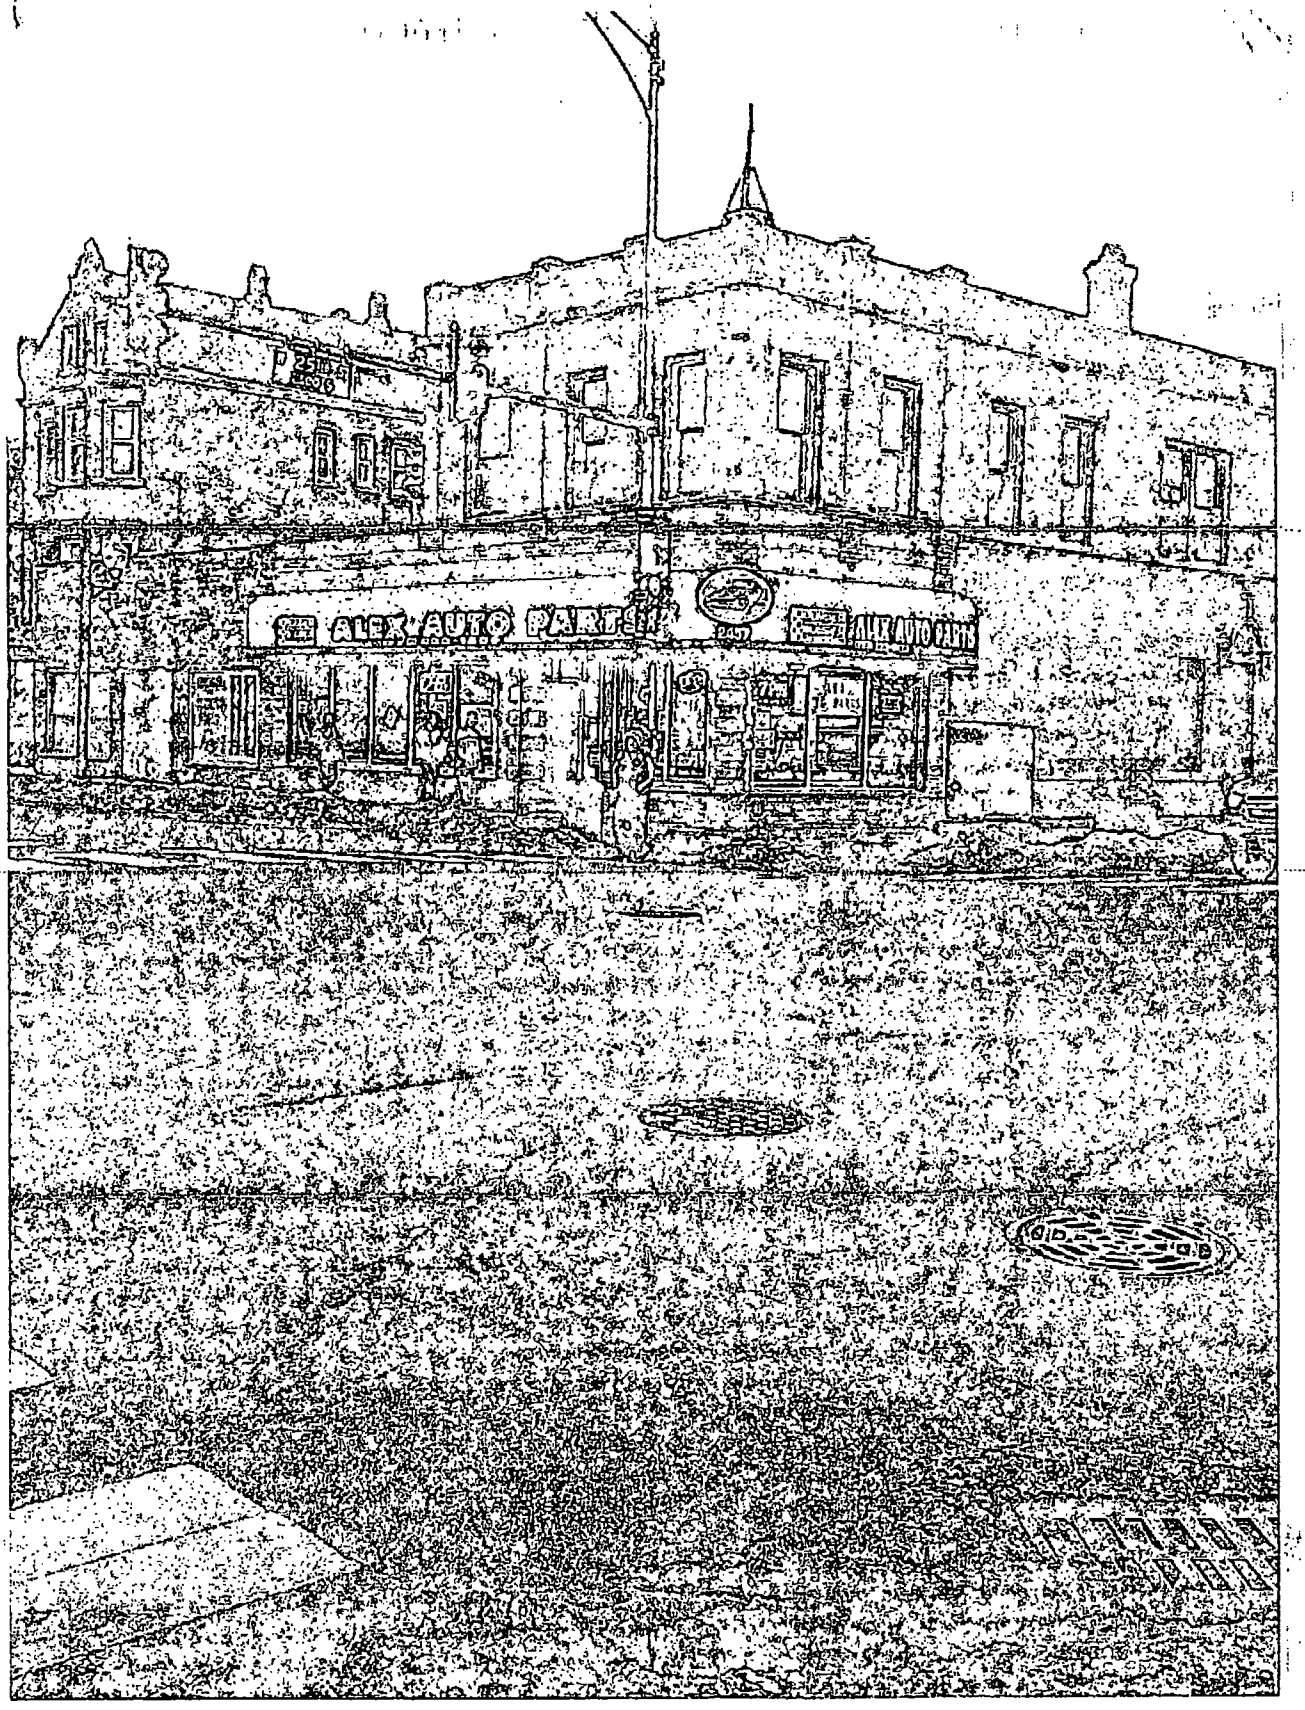
ALEX AUTO PARTS

Department of Business Affairs and Consumer Protection
Small Business Center- Public Way Use Unit
City Hall - 121 N. LaSalle Street Room 800 • Chicago, IL 60602
(312)-74-GOBIZ (312-744-6249) • (312) 744-1944 (TTY)
http://www.cityofchicago.org/bacp

03/05/2014

Alderman **George Cardenas**
Ward # **12**
City of Chicago
City Hall, Room **203**
121 North LaSalle Street
Chicago, Illinois 60602

Re: An ordinance to use and maintain a portion of the public right-of-way for **one (1) awning(s)** for **ALEX AUTO PARTS, INC**, adjacent to the premises known as **2457 S. Kedzie Ave.**.

Dear Alderman **George Cardenas**:

The applicant referenced above has requested the use of the public right-of-way for a **awning(s)**. An ordinance has been prepared by the Department of Business Affairs and Consumer Protection – Small Business Center - Public Way Use Unit for presentation to the City Council. Because this request was made for properties located in your ward, as approved by you as per the attached, I respectfully request that you introduce the attached ordinance at the next City Council meeting.

If you have any questions regarding this ordinance, please contact Anthony Bertuca at (312) 744-5506.

Department of Business Affairs and Consumer Protection

City of Chicago

O2014-1792

Office of the City Clerk

Document Tracking Sheet

Meeting Date:	3/5/2014
Sponsor(s):	Cardenas (12)
Type:	Ordinance
Title:	Awning(s) for Supermercado El Ranchito
Committee(s) Assignment:	Committee on Transportation and Public Way

ORDINANCE
SUPERMERCADO EL RANCHITO
Acct. No. 15110 - 2
Permit No. 1110748

Be It Ordained by the City Council of the City of Chicago:

SECTION 1. Permission and authority are hereby given and granted to SUPERMERCADO EL RANCHITO, upon the terms and subject to the conditions of this ordinance to maintain and use, as now constructed, two (2) Awning(s) projecting over the public right-of-way adjacent to its premises known as 2414-16 W. 47th St..

Said Awning(s) at W. 47TH ST. measure(s):
Two (2) at nine (9) feet in length, and two point five eight (2.58) feet in width for a total of forty-six point four four (46.44) square feet.

The location of said privilege shall be as shown on prints kept on file with the Department of Business Affairs and Consumer Protection and the Office of the City Clerk.

Said privilege shall be constructed in accordance with plans and specifications approved by the Zoning Department - Signs.

This grant of privilege in the public way shall be subject to the provisions of Section 10-28-015 and all other required provisions of the Municipal Code of Chicago.

The grantee shall pay to the City of Chicago as compensation for the privilege #1110748 herein granted the sum of one hundred ($100.00) per annum in advance.

A 25% penalty will be added for payments received after due date.

The permit holder agrees to hold the City of Chicago harmless for any damage, relocation or replacement costs associated with damage, relocation or removal of private property caused by the City performing work in the public way.

Authority herein given and granted for a period of five (5) years from and after 01/13/2014.

Alderman _____


George Cardenas 12th Ward

(1)

CANOPY DRAWINGS

PROPERTY LOCATION: 2414-16 W. 47ST

ORGANIZATION'S NAME: SUPERMERCADO EL RANCHITO

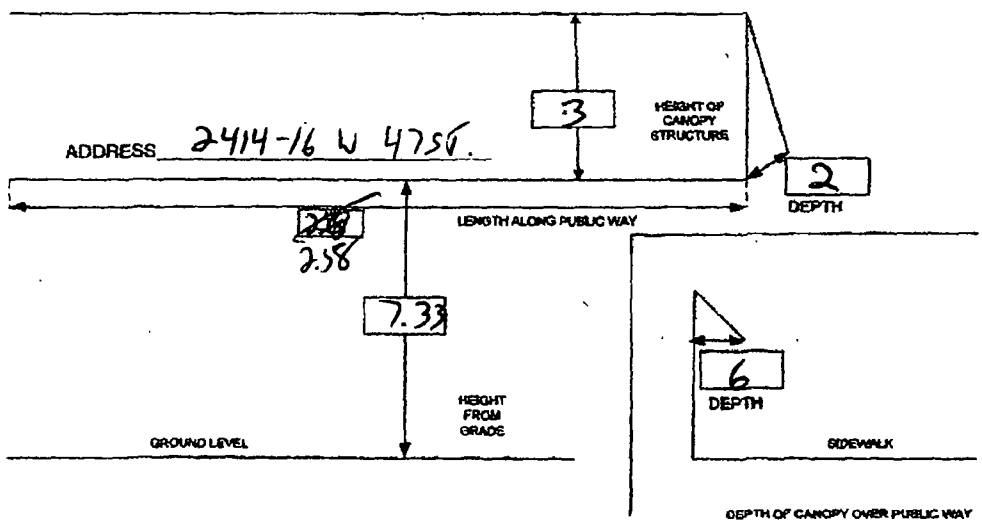

Department of Business Affairs and Consumer Protection
Small Business Center - Public Way Use Unit
City Hall - 121 N. LaSalle Street, Room 800 • Chicago, IL 60602
(312)-74-GOBIZ (312-744-6249) • (312) 744-1944 (TTY)
http://www.cityofchicago.org/bacp

03/05/2014

Alderman **George Cardenas**
Ward # **12**
City of Chicago
City Hall, Room **203**
121 North LaSalle Street
Chicago, Illinois 60602

Re: An ordinance to use and maintain a portion of the public right-of-way for **two (2) awning(s)** for **SUPERMERCADO EL RANCHITO**, adjacent to the premises known as **2414-16 W. 47th St.**.

Dear Alderman **George Cardenas**:

The applicant referenced above has requested the use of the public right-of-way for a **awning(s)**. An ordinance has been prepared by the Department of Business Affairs and Consumer Protection – Small Business Center - Public Way Use Unit for presentation to the City Council. Because this request was made for properties located in your ward, as approved by you as per the attached, I respectfully request that you introduce the attached ordinance at the next City Council meeting.

If you have any questions regarding this ordinance, please contact Anthony Bertuca at (312) 744-5506.

Department of Business Affairs and Consumer Protection

City of Chicago

O2014-1796

Office of the City Clerk

Document Tracking Sheet

Meeting Date:	3/5/2014
Sponsor(s):	Burke (14)
Type:	Ordinance
Title:	Awning(s) for El Publano
Committee(s) Assignment:	Committee on Transportation and Public Way

ORDINANCE
El Publano
Acct. No. 250433 - 1
Permit No. 1111169

Be It Ordained by the City Council of the City of Chicago:

SECTION 1. Permission and authority are hereby given and granted to El Publano, upon the terms and subject to the conditions of this ordinance to maintain and use, as now constructed, one (1) Awning(s) projecting over the public right-of-way adjacent to its premises known as 2610 W. 51st St..

Said Awning(s) at W. 51st Street measure(s):
One (1) at twenty-four (24) feet in length, and two (2) feet in width for a total of forty-eight (48) square feet.

The location of said privilege shall be as shown on prints kept on file with the Department of Business Affairs and Consumer Protection and the Office of the City Clerk.

Said privilege shall be constructed in accordance with plans and specifications approved by the Zoning Department - Signs.

This grant of privilege in the public way shall be subject to the provisions of Section 10-28-015 and all other required provisions of the Municipal Code of Chicago.

The grantee shall pay to the City of Chicago as compensation for the privilege #1111169 herein granted the sum of fifty ($50.00) per annum in advance.


A 25% penalty will be added for payments received after due date.

The permit holder agrees to hold the City of Chicago harmless for any damage, relocation or replacement costs associated with damage, relocation or removal of private property caused by the City performing work in the public way.

Authority herein given and granted for a period of five (5) years from and after Date of Passage.

Alderman

Edward M. Burke 14th Ward

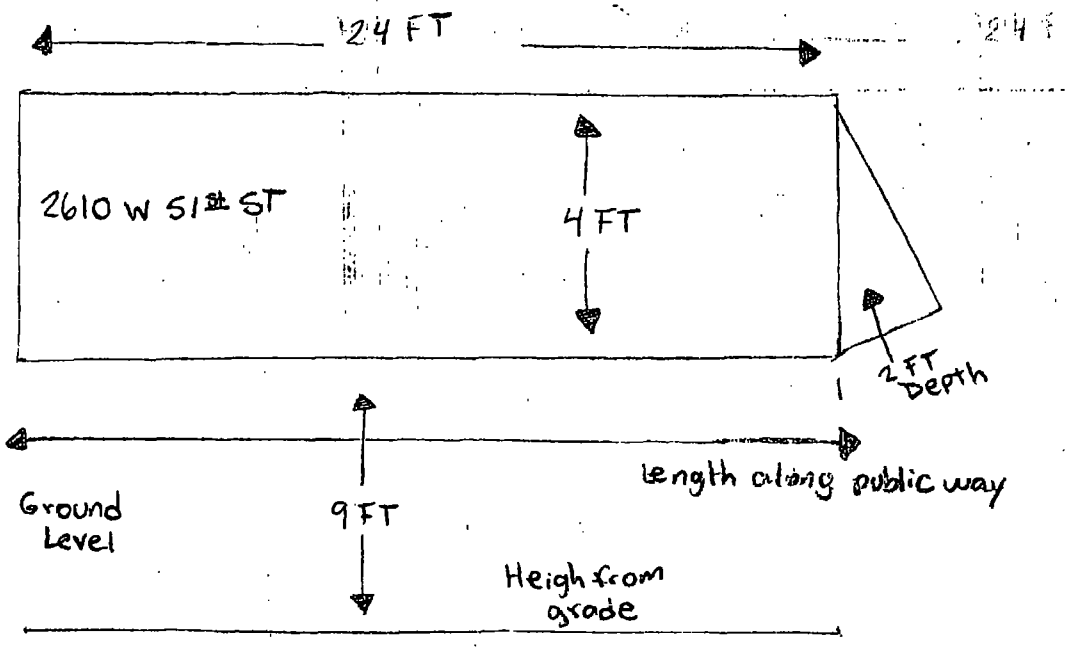
124 FT
2610 W 51st ST
4 FT
2 FT Depth
length along public way
Ground Level
9 FT
Height from grade

Department of Business Affairs and Consumer Protection
Small Business Center - Public Way Use Unit
City Hall - 121 N. LaSalle Street, Room 800 • Chicago, IL 60602
(312)-74-GOBIZ (312-744-6249) • (312) 744-1944 (TTY)
http://www.cityofchicago.org/bacp

03/05/2014

Alderman **Edward M. Burke**
Ward # **14**
City of Chicago
City Hall, Room **302**
121 North LaSalle Street
Chicago, Illinois 60602

Re: An ordinance to use and maintain a portion of the public right-of-way for **one (1) awning(s)** for **El Publano**, adjacent to the premises known as **2610 W. 51st St.**.

Dear Alderman **Edward M. Burke**:

The applicant referenced above has requested the use of the public right-of-way for a **awning(s)**. An ordinance has been prepared by the Department of Business Affairs and Consumer Protection – Small Business Center - Public Way Use Unit for presentation to the City Council. Because this request was made for properties located in your ward, as approved by you as per the attached, I respectfully request that you introduce the attached ordinance at the next City Council meeting.

If you have any questions regarding this ordinance, please contact Anthony Bertuca at (312) 744-5506.

Department of Business Affairs and Consumer Protection

City of Chicago

O2014-1799

Office of the City Clerk

Document Tracking Sheet

Meeting Date:	3/5/2014
Sponsor(s):	Burke (14)
Type:	Ordinance
Title:	Awning(s) for Salon Nueva Imagen
Committee(s) Assignment:	Committee on Transportation and Public Way

ORDINANCE
SALON NUEVA IMAGEN
Acct. No. 37964--1
Permit No. 1111057

Be It Ordained by the City Council of the City of Chicago:

SECTION 1. Permission and authority are hereby given and granted to SALON NUEVA IMAGEN, upon the terms and subject to the conditions of this ordinance to maintain and use, as now constructed, one (1) Awning(s) projecting over the public right-of-way adjacent to its premises known as 5644 S. Kedzie Ave..

Said Awning(s) at S. Kedzie measure(s):
One (1) at twenty-three (23) feet in length, and two (2) feet in width for a total of forty-six (46) square feet.

The location of said privilege shall be as shown on prints kept on file with the Department of Business Affairs and Consumer Protection and the Office of the City Clerk.

Said privilege shall be constructed in accordance with plans and specifications approved by the Zoning Department - Signs.

This grant of privilege in the public way shall be subject to the provisions of Section 10-28-015 and all other required provisions of the Municipal Code of Chicago.

The grantee shall pay to the City of Chicago as compensation for the privilege #1111057 herein granted the sum of fifty ($50.00) per annum in advance.

A 25% penalty will be added for payments received after due date.

The permit holder agrees to hold the City of Chicago harmless for any damage, relocation or replacement costs associated with damage, relocation or removal of private property caused by the City performing work in the public way.


Authority herein given and granted for a period of five (5) years from and after 01/13/2014.

Alderman _____

Edward M. Burke 14th Ward

Awning

5644 S. Kedzie Ave.
Jose Guzman

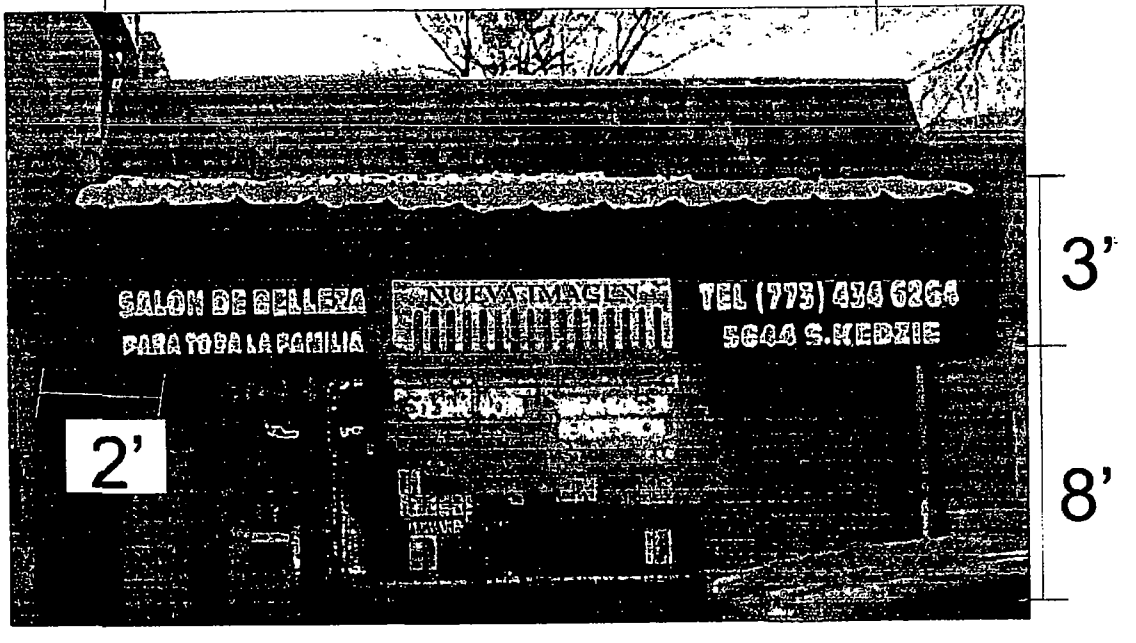

Department of Business Affairs and Consumer Protection
Small Business Center - Public Way Use Unit
City Hall - 121 N. LaSalle Street, Room 800 • Chicago, IL 60602
(312)-74-GOBIZ (312-744-6249) • (312) 744-1944 (TTY)
http://www.cityofchicago.org/bacp

03/05/2014

Alderman **Edward M. Burke**
Ward # **14**
City of Chicago
City Hall, Room **302**
121 North LaSalle Street
Chicago, Illinois 60602

Re: An ordinance to use and maintain a portion of the public right-of-way for **one (1) awning(s)** for **SALON NUEVA IMAGEN**, adjacent to the premises known as **5644 S. Kedzie Ave.**.

Dear Alderman **Edward M. Burke**:

The applicant referenced above has requested the use of the public right-of-way for a **awning(s)**. An ordinance has been prepared by the Department of Business Affairs and Consumer Protection – Small Business Center - Public Way Use Unit for presentation to the City Council. Because this request was made for properties located in your ward, as approved by you as per the attached, I respectfully request that you introduce the attached ordinance at the next City Council meeting.

If you have any questions regarding this ordinance, please contact Anthony Bertuca at (312) 744-5506.

Department of Business Affairs and Consumer Protection

City of Chicago

O2014-1802

Office of the City Clerk

Document Tracking Sheet

Meeting Date:	3/5/2014
Sponsor(s):	Foulkes (15)
Type:	Ordinance
Title:	Awning(s) for Frenchy Towel Laundry
Committee(s) Assignment:	Committee on Transportation and Public Way

ORDINANCE
FRENCHY TOWEL LAUNDRY
Acct. No. 254122 - 1
Permit No. 1111257

Be It Ordained by the City Council of the City of Chicago:

SECTION 1. Permission and authority are hereby given and granted to FRENCHY TOWEL LAUNDRY, upon the terms and subject to the conditions of this ordinance to maintain and use, as now constructed, one (1) Awning(s) projecting over the public right-of-way adjacent to its premises known as 6532 S. Ashland Ave..

Said Awning(s) at S. Ashland Avenue measure(s): One (1) at nineteen (19) feet in length, and three point five (3.5) feet in width for a total of sixty-six point five (66.5) square feet.

The location of said privilege shall be as shown on prints kept on file with the Department of Business Affairs and Consumer Protection and the Office of the City Clerk.

Said privilege shall be constructed in accordance with plans and specifications approved by the Zoning Department - Signs.

This grant of privilege in the public way shall be subject to the provisions of Section 10-28-015 and all other required provisions of the Municipal Code of Chicago.

The grantee shall pay to the City of Chicago as compensation for the privilege #1111257 herein granted the sum of fifty ($50.00) per annum in advance.

A 25% penalty will be added for payments received after due date.

The permit holder agrees to hold the City of Chicago harmless for any damage, relocation or replacement costs associated with damage, relocation or removal of private property caused by the City performing work in the public way.

Authority herein given and granted for a period of five (5) years from and after 01/13/2014.

Alderman

Toni Foulkes 15th Ward



City of Chicago

O2014-1807

Office of the City Clerk

Document Tracking Sheet

Meeting Date:	3/5/2014
Sponsor(s):	Foulkes (15)
Type:	Ordinance
Title:	Awning(s) for Ogies Food, Inc
Committee(s) Assignment:	Committee on Transportation and Public Way

ORDINANCE
OGIES FOOD, INC
Acct. No. 11210-1
Permit No. 1111175

Be It Ordained by the City Council of the City of Chicago:

SECTION 1. Permission and authority are hereby given and granted to OGIES FOOD, INC, upon the terms and subject to the conditions of this ordinance to maintain and use, as now constructed, one (1) Awning(s) projecting over the public right-of-way adjacent to its premises known as 2600 W. Lithuanian Plaza Ct..

Said Awning(s) at W. LITHUANIAN PLAZA & N. ROCKWELL STREET measure(s): One (1) at fifty-five point two five (55.25) feet in length, and four (4) feet in width for a total of two hundred twenty-one (221) square feet.

The location of said privilege shall be as shown on prints kept on file with the Department of Business Affairs and Consumer Protection and the Office of the City Clerk.

Said privilege shall be constructed in accordance with plans and specifications approved by the Zoning Department - Signs.

This grant of privilege in the public way shall be subject to the provisions of Section 10-28-015 and all other required provisions of the Municipal Code of Chicago.

The grantee shall pay to the City of Chicago as compensation for the privilege #1111175 herein granted the sum of eighty dollars and twenty-five cents ($80.25) per annum in advance.


A 25% penalty will be added for payments received after due date.

The permit holder agrees to hold the City of Chicago harmless for any damage, relocation or replacement costs associated with damage, relocation or removal of private property caused by the City performing work in the public way.

Authority herein given and granted for a period of five (5) years from and after 01/13/2014.

Alderman

Toni Foulkes 15th Ward

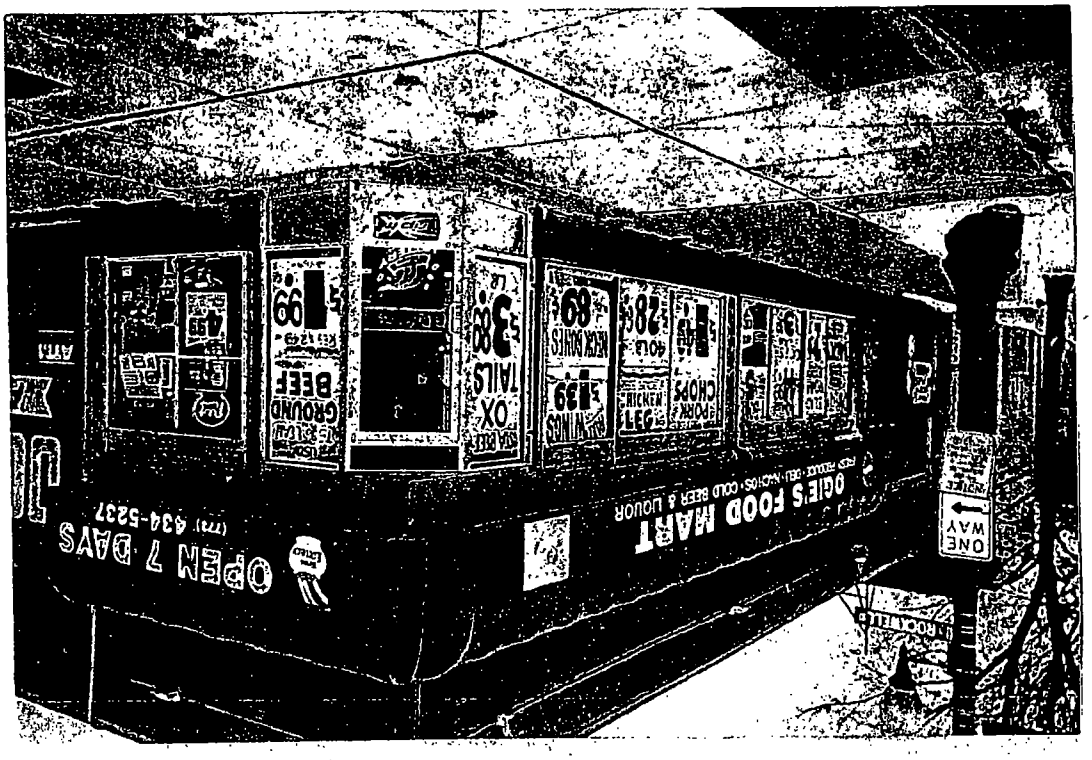
OPEN 7 DAYS
(773) 434-5237
OGIE'S FOOD MART
ONE WAY
GROUND BEEF
99
3 FOR 3.00
OX TAILS
3.39
89
28
4.99


OPEN 7 DAYS
(773) 434-5237
OGIE'S FOOD & LIQUOR MART
FRESH MEATS & PRODUCE
ATM
OPEN 7 DAYS
GROUND BEEF
75% LEAN
REG 2.49
99
4.99

City of Chicago

O2014-1815

Office of the City Clerk

Document Tracking Sheet

Meeting Date:	3/5/2014
Sponsor(s):	Thomas (17)
Type:	Ordinance
Title:	Awning(s) for Final Kutz
Committee(s) Assignment:	Committee on Transportation and Public Way

ORDINANCE
FINAL KUTZ
Acct. No. 315052 - 1
Permit No. 1111013

Be It Ordained by the City Council of the City of Chicago:

SECTION 1. Permission and authority are hereby given and granted to FINAL KUTZ, upon the terms and subject to the conditions of this ordinance to maintain and use, as now constructed, one (1) Awning(s) projecting over the public right-of-way adjacent to its premises known as 1372 W. 79th St..

Said Awning(s) at W. 79th Street measure(s):
One (1) at eight (8) feet in length, and two (2) feet in width for a total of sixteen (16) square feet.

The location of said privilege shall be as shown on prints kept on file with the Department of Business Affairs and Consumer Protection and the Office of the City Clerk.

Said privilege shall be constructed in accordance with plans and specifications approved by the Zoning Department - Signs.

This grant of privilege in the public way shall be subject to the provisions of Section 10-28-015 and all other required provisions of the Municipal Code of Chicago.

The grantee shall pay to the City of Chicago as compensation for the privilege #1111013 herein granted the sum of fifty ($50.00) per annum in advance.


A 25% penalty will be added for payments received after due date.

The permit holder agrees to hold the City of Chicago harmless for any damage, relocation or replacement costs associated with damage, relocation or removal of private property caused by the City performing work in the public way.

Authority herein given and granted for a period of five (5) years from and after 01/13/2014.

Alderman

Latasha R. Thomas 17th Ward

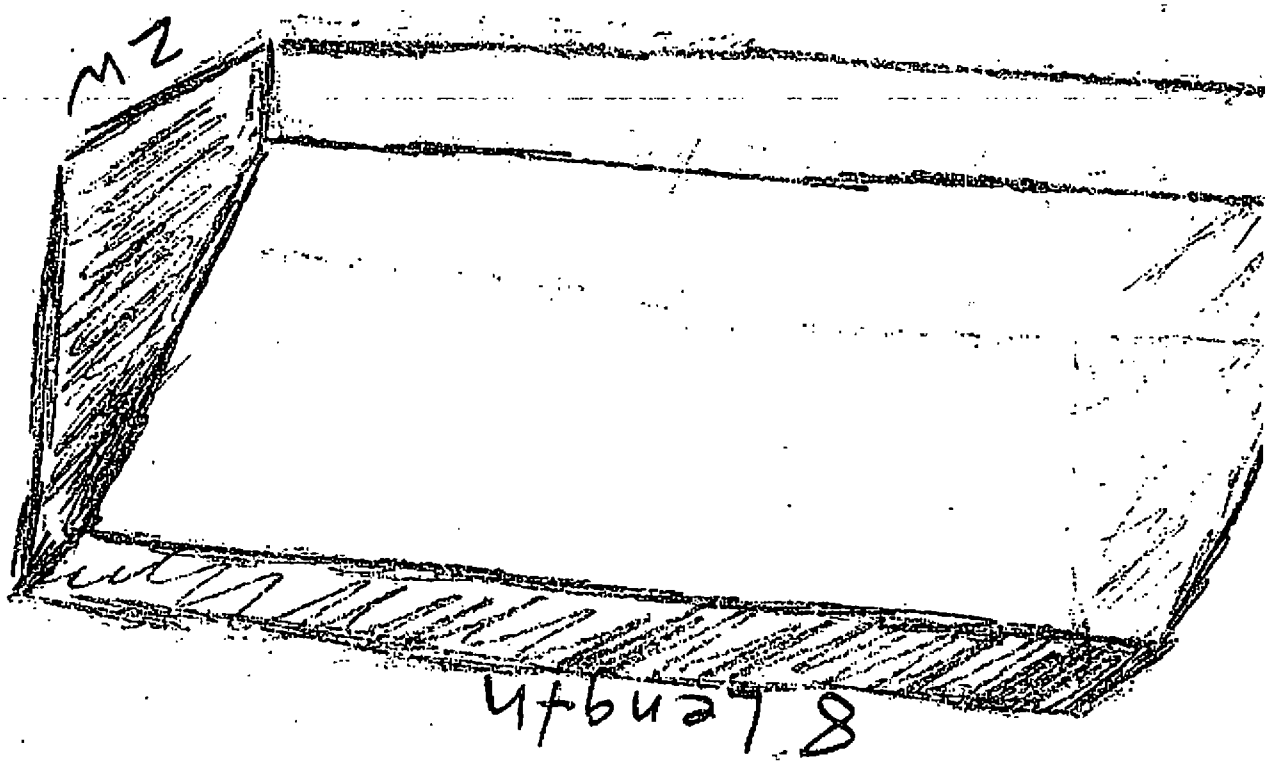
M2
4+6u2T8

City of Chicago

O2014-1819

Office of the City Clerk

Document Tracking Sheet

Meeting Date:	3/5/2014
Sponsor(s):	Lane (18)
Type:	Ordinance
Title:	Awning(s) for Mother's Touch Day Care
Committee(s) Assignment:	Committee on Transportation and Public Way

ORDINANCE
MOTHER'S TOUCH DAY CARE
Acct. No. 35801 - 1
Permit No. 1110992

Be It Ordained by the City Council of the City of Chicago:

SECTION 1. Permission and authority are hereby given and granted to MOTHER'S TOUCH DAY CARE, upon the terms and subject to the conditions of this ordinance to maintain and use, as now constructed, two (2) Awning(s) projecting over the public right-of-way adjacent to its premises known as 2501 W. 71st St..

Said Awning(s) at W 71ST ST measure(s):
One (1) at thirty-three (33) feet in length, and two point four two (2.42) feet in width for a total of seventy-nine point eight six (79.86) square feet.

Said Awning(s) at CAMPBELL measure(s):
One (1) at five (5) feet in length, and two point six seven (2.67) feet in width for a total of thirteen point three five (13.35) square feet.

The location of said privilege shall be as shown on prints kept on file with the Department of Business Affairs and Consumer Protection and the Office of the City Clerk.

Said privilege shall be constructed in accordance with plans and specifications approved by the Zoning Department - Signs.

This grant of privilege in the public way shall be subject to the provisions of Section 10-28-015 and all other required provisions of the Municipal Code of Chicago.

The grantee shall pay to the City of Chicago as compensation for the privilege #1110992 herein granted the sum of one hundred eight ($108.00) per annum in advance.

A 25% penalty will be added for payments received after due date.

The permit holder agrees to hold the City of Chicago harmless for any damage, relocation or replacement costs associated with damage, relocation or removal of private property caused by the City performing work in the public way.

Authority herein given and granted for a period of five (5) years from and after 01/13/2014.

Alderman Lona Lane

Lona Lane 18th Ward

Google

To see all the details that are visible on the screen, use the "Print" link next to the map.



Department of Business Affairs and Consumer Protection
Small Business Center - Public Way Use Unit
City Hall - 121 N. LaSalle Street, Room 800 • Chicago, IL 60602
(312)-74-GOBIZ (312-744-6249) • (312) 744-1944 (TTY)
http://www.cityofchicago.org/bacp

03/05/2014

Alderman **Lona Lane**
Ward # **18**
City of Chicago
City Hall, Room **300**
121 North LaSalle Street
Chicago, Illinois 60602

Re: An ordinance to use and maintain a portion of the public right-of-way for **two (2) awning(s)** for **MOTHER'S TOUCH DAY CARE**, adjacent to the premises known as **2501 W. 71st St.**.

Dear Alderman **Lona Lane**:

The applicant referenced above has requested the use of the public right-of-way for a **awning(s)**. An ordinance has been prepared by the Department of Business Affairs and Consumer Protection – Small Business Center - Public Way Use Unit for presentation to the City Council. Because this request was made for properties located in your ward, as approved by you as per the attached, I respectfully request that you introduce the attached ordinance at the next City Council meeting.

If you have any questions regarding this ordinance, please contact Anthony Bertuca at (312) 744-5506.

Department of Business Affairs and Consumer Protection

City of Chicago

O2014-1827

Office of the City Clerk

Document Tracking Sheet

Meeting Date:	3/5/2014
Sponsor(s):	O'Shea (19)
Type:	Ordinance
Title:	Awning(s) for Hinky-Dinks Pub
Committee(s) Assignment:	Committee on Transportation and Public Way

ORDINANCE
HINKY-DINKS PUB
Acct. No. 27557 - 1
Permit No. 1110757

Be It Ordained by the City Council of the City of Chicago:

SECTION 1. Permission and authority are hereby given and granted to HINKY-DINKS PUB, upon the terms and subject to the conditions of this ordinance to maintain and use, as now constructed, one (1) Awning(s) projecting over the public right-of-way adjacent to its premises known as 3243 W. 111th St..

Said Awning(s) at W. 111th St. measure(s):
One (1) at eight point five (8.5) feet in length, and three point two five (3.25) feet in width for a total of twenty-seven point six three (27.63) square feet.

The location of said privilege shall be as shown on prints kept on file with the Department of Business Affairs and Consumer Protection and the Office of the City Clerk.

Said privilege shall be constructed in accordance with plans and specifications approved by the Zoning Department - Signs.

This grant of privilege in the public way shall be subject to the provisions of Section 10-28-015 and all other required provisions of the Municipal Code of Chicago.

The grantee shall pay to the City of Chicago as compensation for the privilege #1110757 herein granted the sum of fifty ($50.00) per annum in advance.

A 25% penalty will be added for payments received after due date.

The permit holder agrees to hold the City of Chicago harmless for any damage, relocation or replacement costs associated with damage, relocation or removal of private property caused by the City performing work in the public way.


Authority herein given and granted for a period of five (5) years from and after 01/11/2014.


Alderman _____

Matthew J. O'Shea 19th Ward

Hinky Dinks Pub
3243 West 111th St.
Chicago IL. 60655

Renewal Application: Public Way Usage

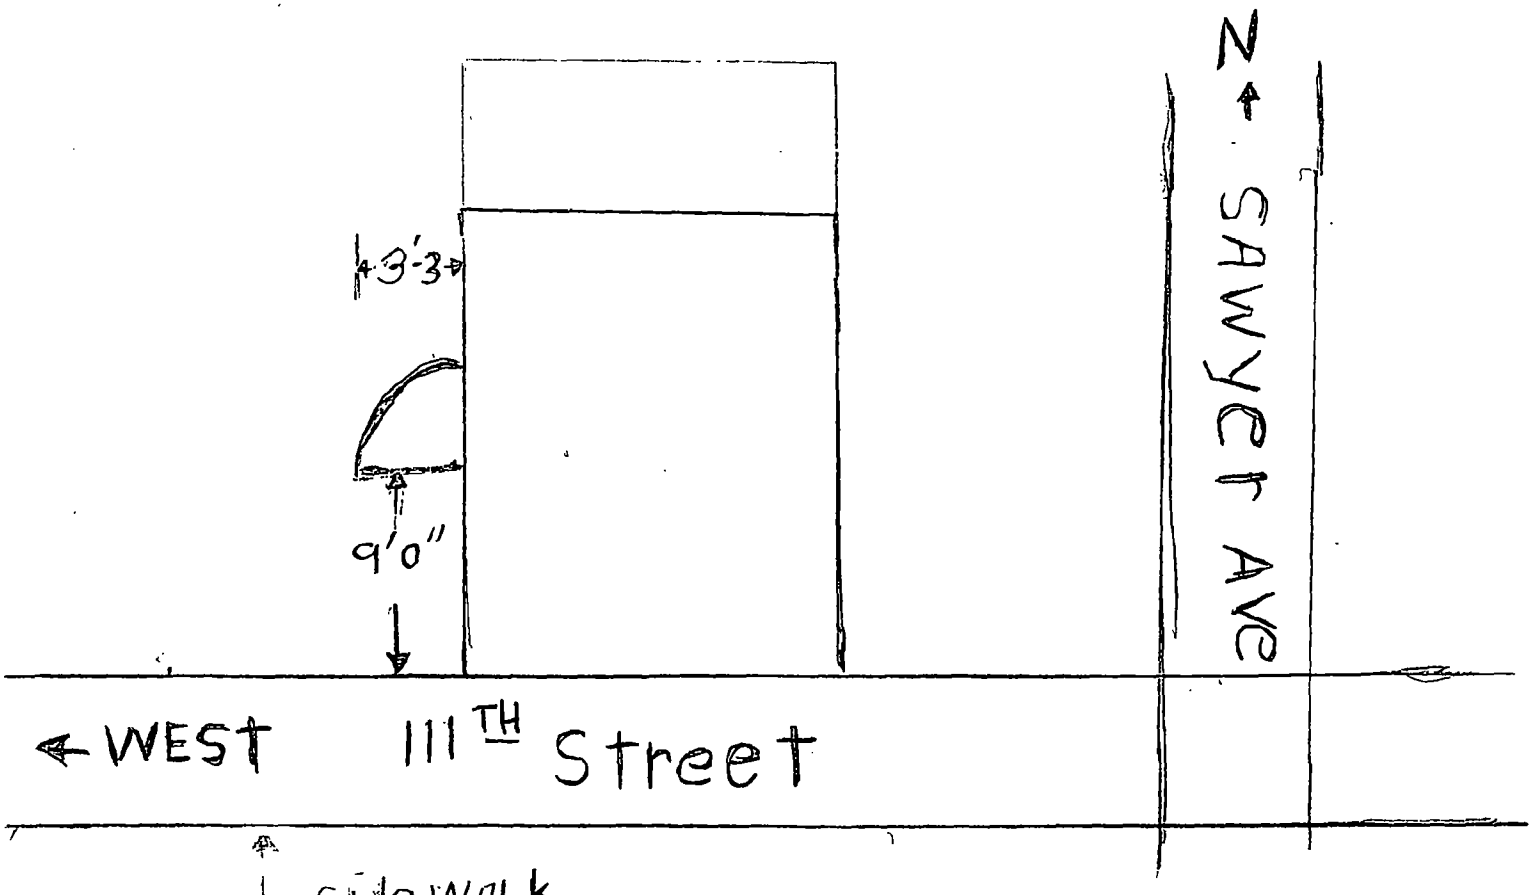

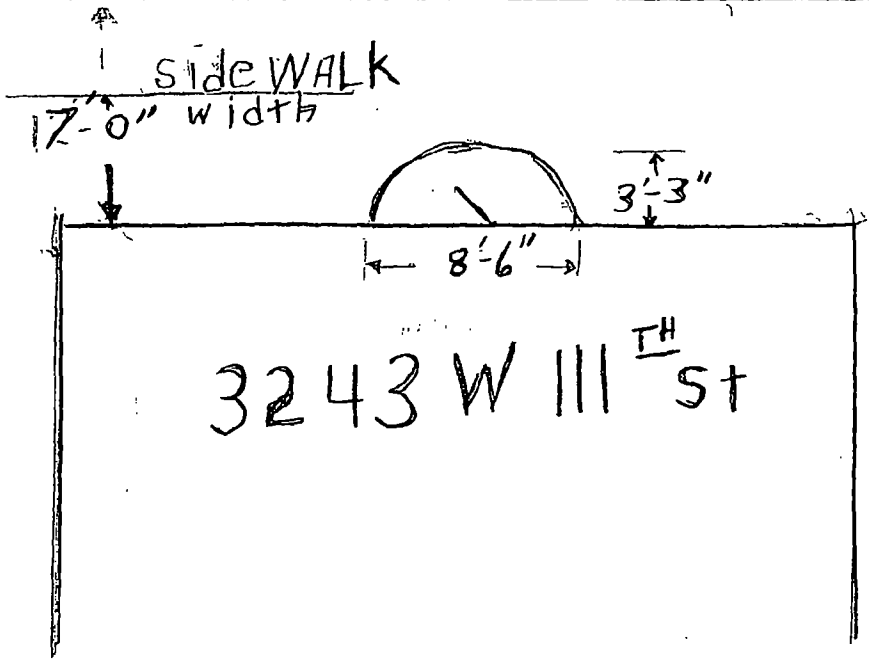

Height - 9'-0"
width - 3'-3"
LENGTH - 8'-6"
sidewALK 17'-0" width

Department of Business Affairs and Consumer Protection
Small Business Center - Public Way Use Unit
City Hall - 121 N. LaSalle Street, Room 800 • Chicago, IL 60602
(312)-74-GOBIZ (312-744-6249) • (312) 744-1944 (TTY)
http://www.cityofchicago.org/bacp

03/05/2014

Alderman **Matthew J. O'Shea**
Ward # **19**
City of Chicago
City Hall, Room **300**
121 North LaSalle Street
Chicago, Illinois 60602

Re: An ordinance to use and maintain a portion of the public right-of-way for **one (1) awning(s)** for **HINKY-DINKS PUB**, adjacent to the premises known as **3243 W. 111th St.**.

Dear Alderman **Matthew J. O'Shea**:

The applicant referenced above has requested the use of the public right-of-way for a **awning(s)**. An ordinance has been prepared by the Department of Business Affairs and Consumer Protection – Small Business Center - Public Way Use Unit for presentation to the City Council. Because this request was made for properties located in your ward, as approved by you as per the attached, I respectfully request that you introduce the attached ordinance at the next City Council meeting.

If you have any questions regarding this ordinance, please contact Anthony Bertuca at (312) 744-5506.

Department of Business Affairs and Consumer Protection

City of Chicago

O2014-1831

Office of the City Clerk

Document Tracking Sheet

Meeting Date:	3/5/2014
Sponsor(s):	O'Shea (19)
Type:	Ordinance
Title:	Awning(s) for Janets Community Daycare
Committee(s) Assignment:	Committee on Transportation and Public Way

ORDINANCE
JANETS COMMUNITY DAYCARE
Acct. No. 377518 - 1
Permit No. 1108229

Be It Ordained by the City Council of the City of Chicago:

SECTION 1. Permission and authority are hereby given and granted to JANETS COMMUNITY DAYCARE, upon the terms and subject to the conditions of this ordinance to construct, install, maintain and use one (1) Awning(s) projecting over the public right-of-way adjacent to its premises known as 8947 S. Western Ave..

Said Awning(s) at South Western Avenue measure(s):
One (1) at twenty-nine (29) feet in length, and point three three (.33) feet in width for a total of nine point five seven (9.57) square feet.

The location of said privilege shall be as shown on prints kept on file with the Department of Business Affairs and Consumer Protection and the Office of the City Clerk.

Said privilege shall be constructed in accordance with plans and specifications approved by the Zoning Department - Signs.

This grant of privilege in the public way shall be subject to the provisions of Section 10-28-015 and all other required provisions of the Municipal Code of Chicago.

The grantee shall pay to the City of Chicago as compensation for the privilege #1108229 herein granted the sum of fifty-four ($54.00) per annum in advance.


A 25% penalty will be added for payments received after due date.

The permit holder agrees to hold the City of Chicago harmless for any damage, relocation or replacement costs associated with damage, relocation or removal of private property caused by the City performing work in the public way.

Authority herein given and granted for a period of five (5) years from and after Date of Passage.

Alderman Matthew J. O'Shea

Matthew J. O'Shea 19th Ward

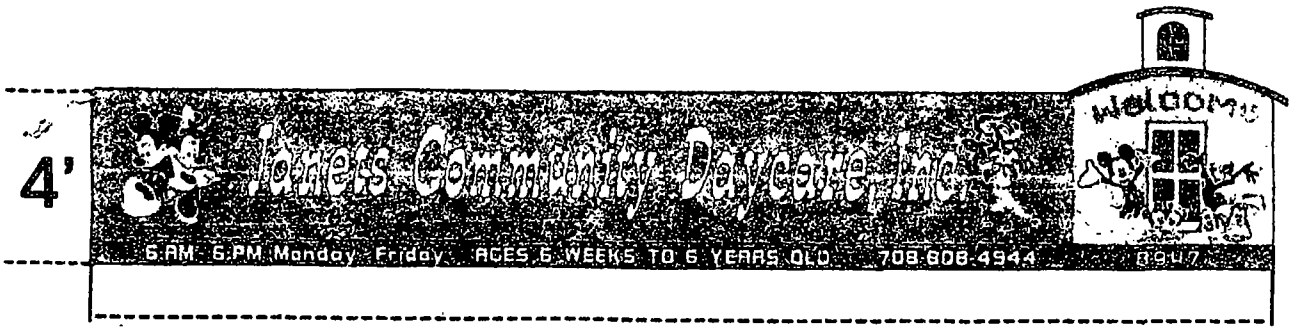
4'
Jones Community Daycare Inc
Welcome
6 AM 6 PM Monday Friday
AGES 6 WEEKS TO 6 YEARS OLD
708 808 4944

29'

Department of Business Affairs and Consumer Protection
Small Business Center- Public Way Use Unit
City Hall- 121 N LaSalle Street Room 800 • Chicago, IL 60602
(312)-74-GOBIZ (312-744-6249) • (312) 744-1944 (TTY)
http://www.cityofchicago.org/bacp

03/05/2014

Alderman **Matthew J. O'Shea**
Ward # **19**
City of Chicago
City Hall, Room **300**
121 North LaSalle Street
Chicago, Illinois 60602

Re: An ordinance to use and maintain a portion of the public right-of-way for **one (1) awning(s)** for **JANETS COMMUNITY DAYCARE**, adjacent to the premises known as **8947 S. Western Ave.**.

Dear Alderman **Matthew J. O'Shea**:

The applicant referenced above has requested the use of the public right-of-way for a **awning(s)**. An ordinance has been prepared by the Department of Business Affairs and Consumer Protection – Small Business Center - Public Way Use Unit for presentation to the City Council. Because this request was made for properties located in your ward, as approved by you as per the attached, I respectfully request that you introduce the attached ordinance at the next City Council meeting.

If you have any questions regarding this ordinance, please contact Anthony Bertuca at (312) 744-5506.

Department of Business Affairs and Consumer Protection

City of Chicago

O2014-1840

Office of the City Clerk

Document Tracking Sheet

Meeting Date:	3/5/2014
Sponsor(s):	Cochran (20)
Type:	Ordinance
Title:	Awning(s) for K.L.E.O. Community Family Life Center
Committee(s) Assignment:	Committee on Transportation and Public Way

ORDINANCE
K.L.E.O. COMMUNITY FAMILY LIFE CENTER
Acct. No. 332728 - 1
Permit No. 1110984

Be It Ordained by the City Council of the City of Chicago:

SECTION 1. Permission and authority are hereby given and granted to K.L.E.O. COMMUNITY FAMILY LIFE CENTER, upon the terms and subject to the conditions of this ordinance to maintain and use, as now constructed, one (1) Awning(s) projecting over the public right-of-way adjacent to its premises known as 119 E. Garfield Blvd..

Said Awning(s) at E. Garfield Blvd measure(s):
One (1) at twenty-eight point five (28.5) feet in length, and two (2) feet in width for a total of fifty-seven (57) square feet.

The location of said privilege shall be as shown on prints kept on file with the Department of Business Affairs and Consumer Protection and the Office of the City Clerk.

Said privilege shall be constructed in accordance with plans and specifications approved by the Zoning Department - Signs.

This grant of privilege in the public way shall be subject to the provisions of Section 10-28-015 and all other required provisions of the Municipal Code of Chicago.

The grantee shall pay to the City of Chicago as compensation for the privilege #1110984 herein granted the sum of fifty-three dollars and fifty cents ($53.50) per annum in advance.

A 25% penalty will be added for payments received after due date.

The permit holder agrees to hold the City of Chicago harmless for any damage, relocation or replacement costs associated with damage, relocation or removal of private property caused by the City performing work in the public way.

Authority herein given and granted for a period of five (5) years from and after 01/13/2014.

Alderman

Willie Cochran 20th Ward


Each Other
Family Life Cente
www.Kleocenter.org
119 E. Garfield

Department of Business Affairs and Consumer Protection
Small Business Center - Public Way Use Unit
City Hall - 121 N. LaSalle Street, Room 800 • Chicago, IL 60602
(312)-74-GOBIZ (312-744-6249) • (312) 744-1944 (TTY)
http://www.cityofchicago.org/bacp

03/05/2014

Alderman **Willie Cochran**
Ward # **20**
City of Chicago
City Hall, Room **300**
121 North LaSalle Street
Chicago, Illinois 60602

Re: An ordinance to use and maintain a portion of the public right-of-way for **one (1) awning(s)** for **K.L.E.O. COMMUNITY FAMILY LIFE CENTER**, adjacent to the premises known as **119 E. Garfield Blvd.**.

Dear Alderman **Willie Cochran**:

The applicant referenced above has requested the use of the public right-of-way for a **awning(s)**. An ordinance has been prepared by the Department of Business Affairs and Consumer Protection – Small Business Center - Public Way Use Unit for presentation to the City Council. Because this request was made for properties located in your ward, as approved by you as per the attached, I respectfully request that you introduce the attached ordinance at the next City Council meeting.

If you have any questions regarding this ordinance, please contact Anthony Bertuca at (312) 744-5506.

Department of Business Affairs and Consumer Protection

City of Chicago

O2014-1841

Office of the City Clerk

Document Tracking Sheet

Meeting Date:	3/5/2014
Sponsor(s):	Zalewski (23)
Type:	Ordinance
Title:	Awning(s) for Elisa
Committee(s) Assignment:	Committee on Transportation and Public Way

ORDINANCE
ELISA
Acct. No. 206386 - 1
Permit No. 1111224

Be It Ordained by the City Council of the City of Chicago:

SECTION 1. Permission and authority are hereby given and granted to ELISA, upon the terms and subject to the conditions of this ordinance to maintain and use, as now constructed, one (1) Awning(s) projecting over the public right-of-way adjacent to its premises known as 3715 W. 55th St..

Said Awning(s) at W. 55th Street measure(s):
One (1) at twenty-three point four two (23.42) feet in length and two (2) feet in width for a total of forty-six point eight four (46.84) square feet.

The location of said privilege shall be as shown on prints kept on file with the Department of Business Affairs and Consumer Protection and the Office of the City Clerk.

Said privilege shall be constructed in accordance with plans and specifications approved by the Zoning Department - Signs.

This grant of privilege in the public way shall be subject to the provisions of Section 10-28-015 and all other required provisions of the Municipal Code of Chicago.

The grantee shall pay to the City of Chicago as compensation for the privilege #1111224 herein granted the sum of fifty ($50.00) per annum in advance.


A 25% penalty will be added for payments received after due date.

The permit holder agrees to hold the City of Chicago harmless for any damage, relocation or replacement costs associated with damage, relocation or removal of private property caused by the City performing work in the public way.

Authority herein given and granted for a period of five (5) years from and after 01/13/2014.

Alderman _____

Michael R. Zalewski 23rd Ward

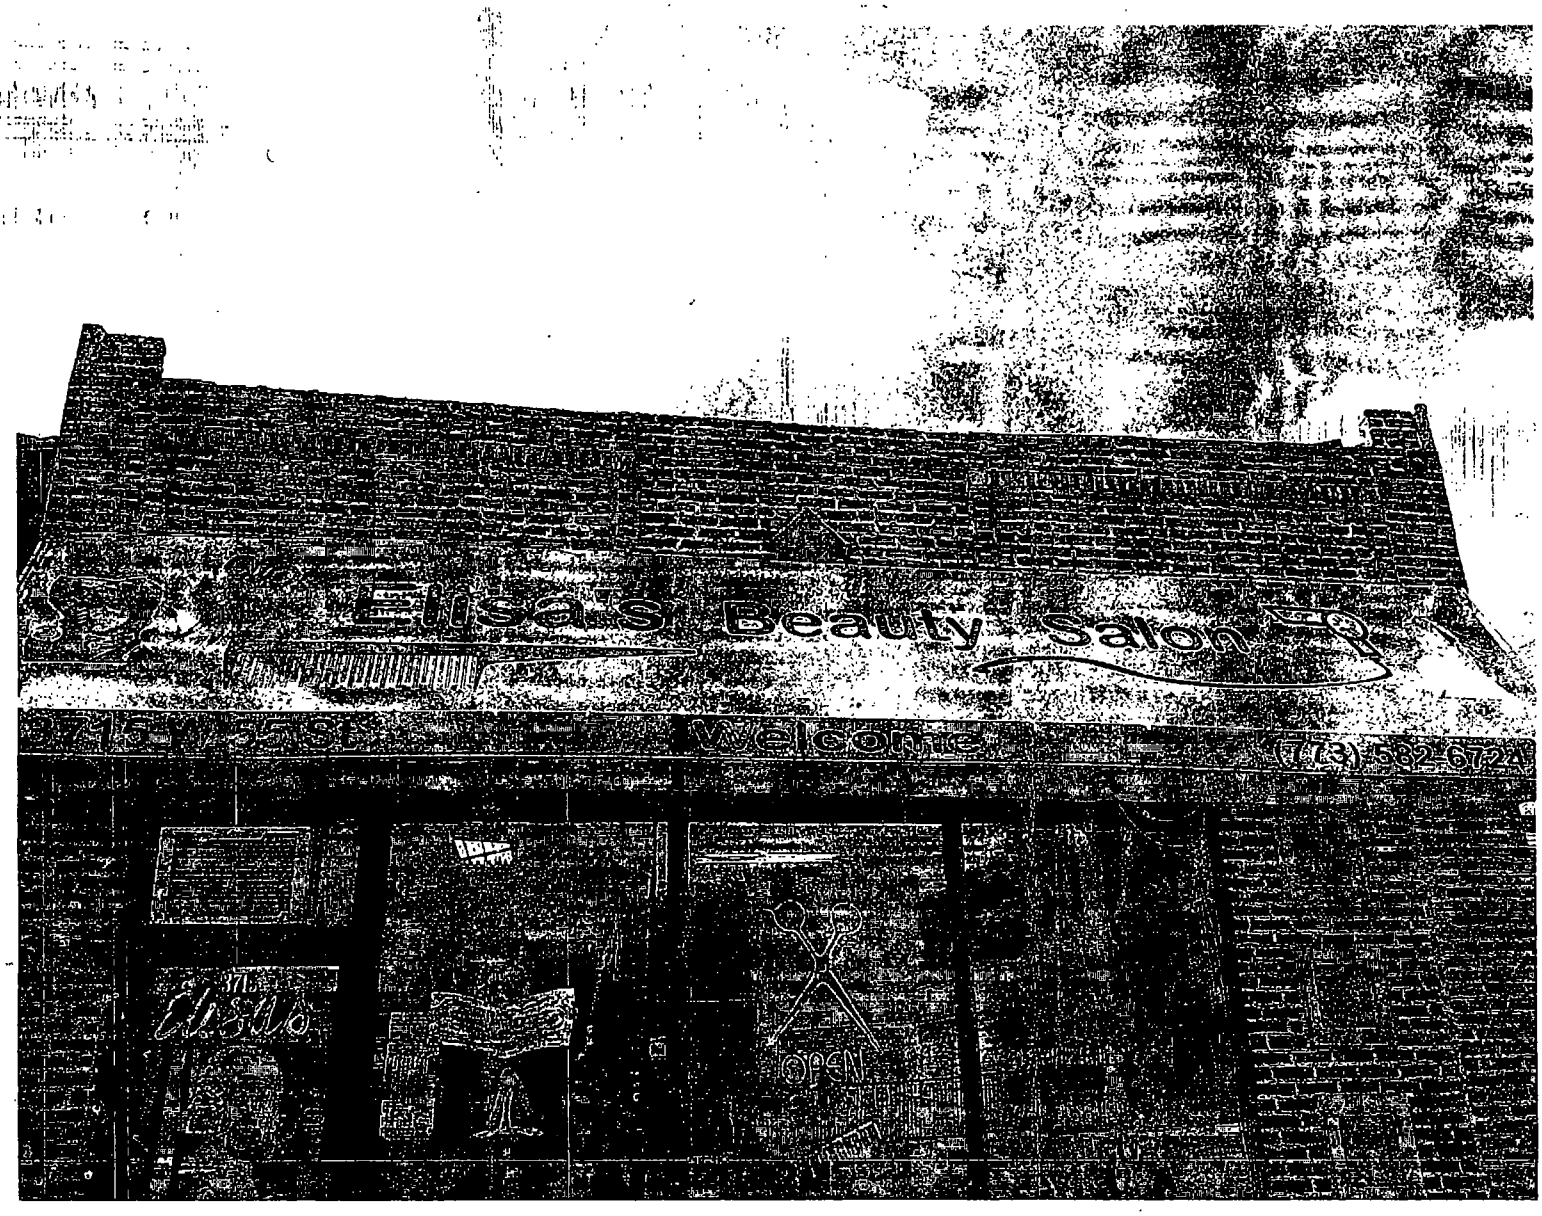
Welcome
OPEN

Department of Business Affairs and Consumer Protection
Small Business Center - Public Way Use Unit
City Hall - 121 N LaSalle Street, Room 800 • Chicago, IL 60602
(312)-74-GOBIZ (312-744-6249) • (312) 744-1944 (TTY)
http://www.cityofchicago.org/bacp

03/05/2014

Alderman **Michael R. Zalewski**
Ward # **23**
City of Chicago
City Hall, Room **203**
121 North LaSalle Street
Chicago, Illinois 60602

Re: An ordinance to use and maintain a portion of the public right-of-way for **one (1) awning(s)** for **ELISA**, adjacent to the premises known as **3715 W. 55th St.**.

Dear Alderman **Michael R. Zalewski**:

The applicant referenced above has requested the use of the public right-of-way for a **awning(s)**. An ordinance has been prepared by the Department of Business Affairs and Consumer Protection – Small Business Center - Public Way Use Unit for presentation to the City Council. Because this request was made for properties located in your ward, as approved by you as per the attached, I respectfully request that you introduce the attached ordinance at the next City Council meeting.

If you have any questions regarding this ordinance, please contact Anthony Bertuca at (312) 744-5506.

Department of Business Affairs and Consumer Protection

City of Chicago

O2014-1846

Office of the City Clerk

Document Tracking Sheet

Meeting Date:	3/5/2014
Sponsor(s):	Solis (25)
Type:	Ordinance
Title:	Awning(s) for Luciano's Grocery-18th St
Committee(s) Assignment:	Committee on Transportation and Public Way

ORDINANCE
LUCIANO'S GROCERY-18TH ST
Acct. No. 265429-1
Permit No. 1110854

Be It Ordained by the City Council of the City of Chicago:

SECTION 1. Permission and authority are hereby given and granted to LUCIANO'S GROCERY-18TH ST, upon the terms and subject to the conditions of this ordinance to maintain and use, as now constructed, one (1) Awning(s) projecting over the public right-of-way adjacent to its premises known as 1714-16 W. 18th St..

Said Awning(s) at W. 18th St. measure(s):
One (1) at forty-eight (48) feet in length, and four (4) feet in width for a total of one hundred ninety-two (192) square feet.

The location of said privilege shall be as shown on prints kept on file with the Department of Business Affairs and Consumer Protection and the Office of the City Clerk

Said privilege shall be constructed in accordance with plans and specifications approved by the Zoning Department - Signs.

This grant of privilege in the public way shall be subject to the provisions of Section 10-28-015 and all other required provisions of the Municipal Code of Chicago.

The grantee shall pay to the City of Chicago as compensation for the privilege #1110854 herein granted the sum of seventy-three ($73.00) per annum in advance.


A 25% penalty will be added for payments received after due date.

The permit holder agrees to hold the City of Chicago harmless for any damage, relocation or replacement costs associated with damage, relocation or removal of private property caused by the City performing work in the public way.

Authority herein given and granted for a period of five (5) years from and after 01/11/2014.

Alderman _____
Daniel S. Solis 25th Ward

123 N. MAIN ST

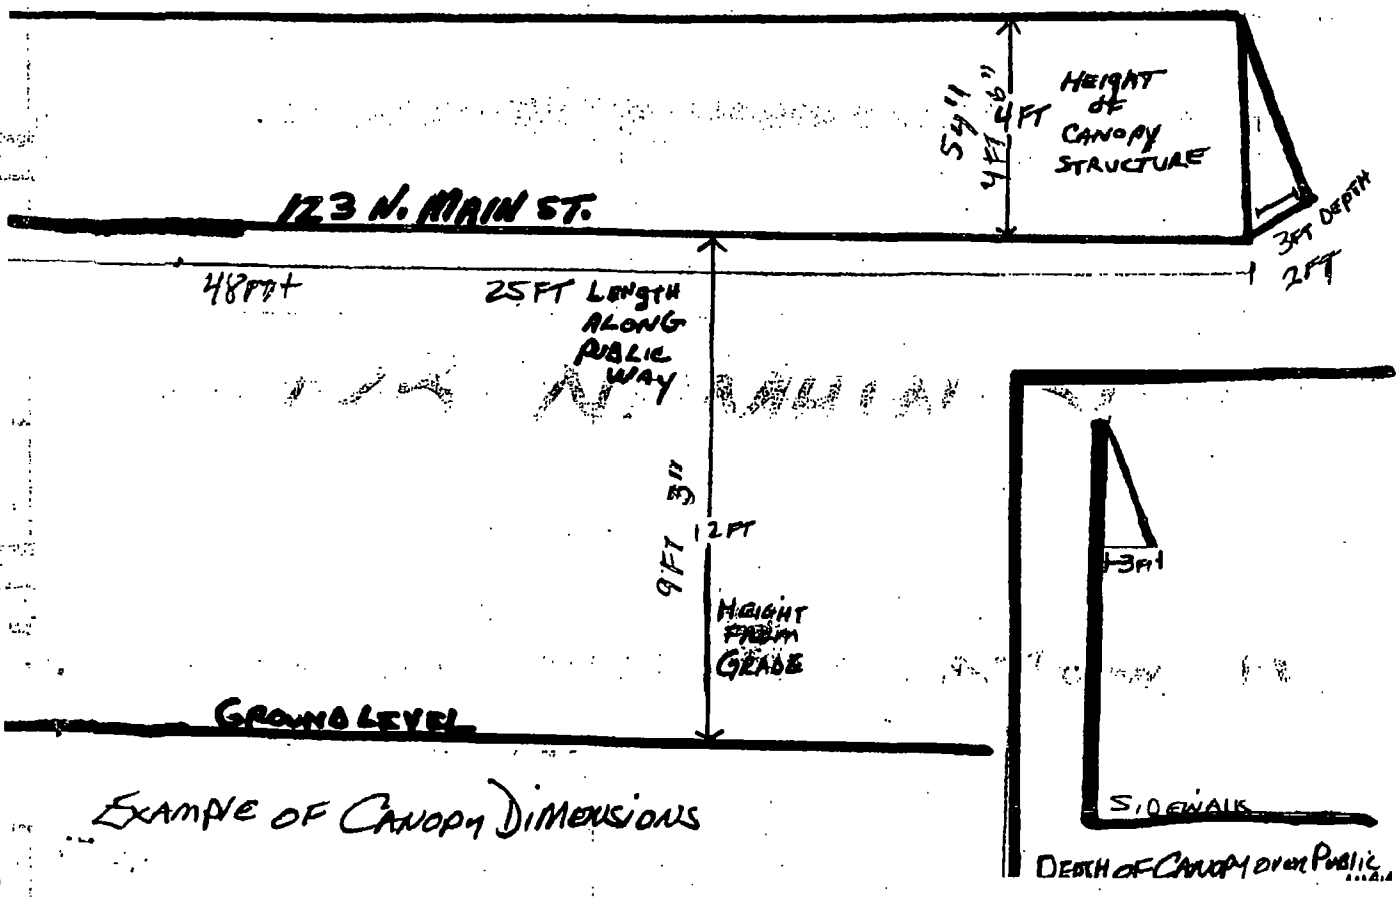

EXAMPLE OF CANOPY DIMENSIONS

Department of Business Affairs and Consumer Protection
Small Business Center - Public Way Use Unit
City Hall - 121 N. LaSalle Street, Room 800 • Chicago, IL 60602
(312)-74-GOBIZ (312-744-6249) • (312) 744-1944 (TTY)
http://www.cityofchicago.org/bacp

03/05/2014

Alderman **Daniel S. Solis**
Ward # **25**
City of Chicago
City Hall, Room **203**
121 North LaSalle Street
Chicago, Illinois 60602

Re: An ordinance to use and maintain a portion of the public right-of-way for **one (1) awning(s)** for **LUCIANO'S GROCERY-18TH ST**, adjacent to the premises known as **1714-16 W. 18th St.**.

Dear Alderman **Daniel S. Solis**:

The applicant referenced above has requested the use of the public right-of-way for a **awning(s)**. An ordinance has been prepared by the Department of Business Affairs and Consumer Protection – Small Business Center - Public Way Use Unit for presentation to the City Council. Because this request was made for properties located in your ward, as approved by you as per the attached, I respectfully request that you introduce the attached ordinance at the next City Council meeting.

If you have any questions regarding this ordinance, please contact Anthony Bertuca at (312) 744-5506.

Department of Business Affairs and Consumer Protection

City of Chicago

O2014-1851

Office of the City Clerk

Document Tracking Sheet

Meeting Date:	3/5/2014
Sponsor(s):	Solis (25)
Type:	Ordinance
Title:	Awning(s) for Shipping and Beyond
Committee(s) Assignment:	Committee on Transportation and Public Way

ORDINANCE
Shipping and Beyond
Acct. No. 386656 - 1
Permit No. 1110070

Be It Ordained by the City Council of the City of Chicago:

SECTION 1. Permission and authority are hereby given and granted to Shipping and Beyond, upon the terms and subject to the conditions of this ordinance to construct, install, maintain and use one (1) Awning(s) projecting over the public right-of-way adjacent to its premises known as 1440 W. Taylor St..

Said Awning(s) at W Taylor St measure(s):
One (1) at nineteen point eight three (19.83) feet in length, and two (2) feet in width for a total of thirty-nine point six six (39.66) square feet.

The location of said privilege shall be as shown on prints kept on file with the Department of Business Affairs and Consumer Protection and the Office of the City Clerk.

Said privilege shall be constructed in accordance with plans and specifications approved by the Zoning Department - Signs.

This grant of privilege in the public way shall be subject to the provisions of Section 10-28-015 and all other required provisions of the Municipal Code of Chicago.

The grantee shall pay to the City of Chicago as compensation for the privilege #1110070 herein granted the sum of fifty ($50.00) per annum in advance.

A 25% penalty will be added for payments received after due date.

The permit holder agrees to hold the City of Chicago harmless for any damage, relocation or replacement costs associated with damage, relocation or removal of private property caused by the City performing work in the public way.

Authority herein given and granted for a period of five (5) years from and after Date of Passage.

Alderman _____
Daniel S. Solis 25th Ward

Athena Design Group
1882 S. Normal Avenue, Chicago, IL 60616 | Tel: 312-733-2828 | Fax: 312-733-2822 | E-mail: mail@3228.com



Sign permit, bond, and special insurance required by the city are extra.

Client: Shipping & Beyond	**Date:** 11/19/2013	All sign designs and concepts shown here are confidential and are the property of ADG. They are not to be distributed, exhibited, copied, or otherwise used without our written permission. **Computer generated colors are not a true match to any PMS, VINYL, or PAINT.**
Site Address: 1440 W. Taylor St., Chicago, IL 60607	**Sign Type:** awning	

Department of Business Affairs and Consumer Protection
Small Business Center - Public Way Use Unit
City Hall - 121 N. LaSalle Street, Room 800 • Chicago, IL 60602
(312)-74-GOBIZ (312-744-6249) • (312) 744-1944 (TTY)
http://www.cityofchicago.org/bacp

03/05/2014

Alderman **Daniel S. Solis**
Ward # **25**
City of Chicago
City Hall, Room **203**
121 North LaSalle Street
Chicago, Illinois 60602

Re: An ordinance to use and maintain a portion of the public right-of-way for **one (1) awning(s)** for **Shipping and Beyond**, adjacent to the premises known as **1440 W. Taylor St.**.

Dear Alderman **Daniel S. Solis**:

The applicant referenced above has requested the use of the public right-of-way for a **awning(s)**. An ordinance has been prepared by the Department of Business Affairs and Consumer Protection – Small Business Center - Public Way Use Unit for presentation to the City Council. Because this request was made for properties located in your ward, as approved by you as per the attached, I respectfully request that you introduce the attached ordinance at the next City Council meeting.

If you have any questions regarding this ordinance, please contact Anthony Bertuca at (312) 744-5506.

Department of Business Affairs and Consumer Protection

City of Chicago

O2014-1854

Office of the City Clerk

Document Tracking Sheet

Meeting Date:	3/5/2014
Sponsor(s):	Solis (25)
Type:	Ordinance
Title:	Awning(s) for South Central Bank
Committee(s) Assignment:	Committee on Transportation and Public Way

ORDINANCE
SOUTH CENTRAL BANK
Acct. No. 78789-2
Permit No. 1110440

Be It Ordained by the City Council of the City of Chicago:

SECTION 1. Permission and authority are hereby given and granted to SOUTH CENTRAL BANK, upon the terms and subject to the conditions of this ordinance to construct, install, maintain and use one (1) Awning(s) projecting over the public right-of-way adjacent to its premises known as 2335-37 S. Wentworth Ave..

Said Awning(s) at S. Wentworth Avenue measure(s):
One (1) at thirty-seven (37) feet in length, and three point one seven (3.17) feet in width for a total of one hundred seventeen point two nine (117.29) square feet.

The location of said privilege shall be as shown on prints kept on file with the Department of Business Affairs and Consumer Protection and the Office of the City Clerk.

Said privilege shall be constructed in accordance with plans and specifications approved by the Zoning Department - Signs.

This grant of privilege in the public way shall be subject to the provisions of Section 10-28-015 and all other required provisions of the Municipal Code of Chicago.


The grantee shall pay to the City of Chicago as compensation for the privilege #1110440 herein granted the sum of sixty-two ($62.00) per annum in advance.

A 25% penalty will be added for payments received after due date.

The permit holder agrees to hold the City of Chicago harmless for any damage, relocation or replacement costs associated with damage, relocation or removal of private property caused by the City performing work in the public way.

Authority herein given and granted for a period of five (5) years from and after Date of Passage.

Alderman _____
Daniel S. Solis 25th Ward

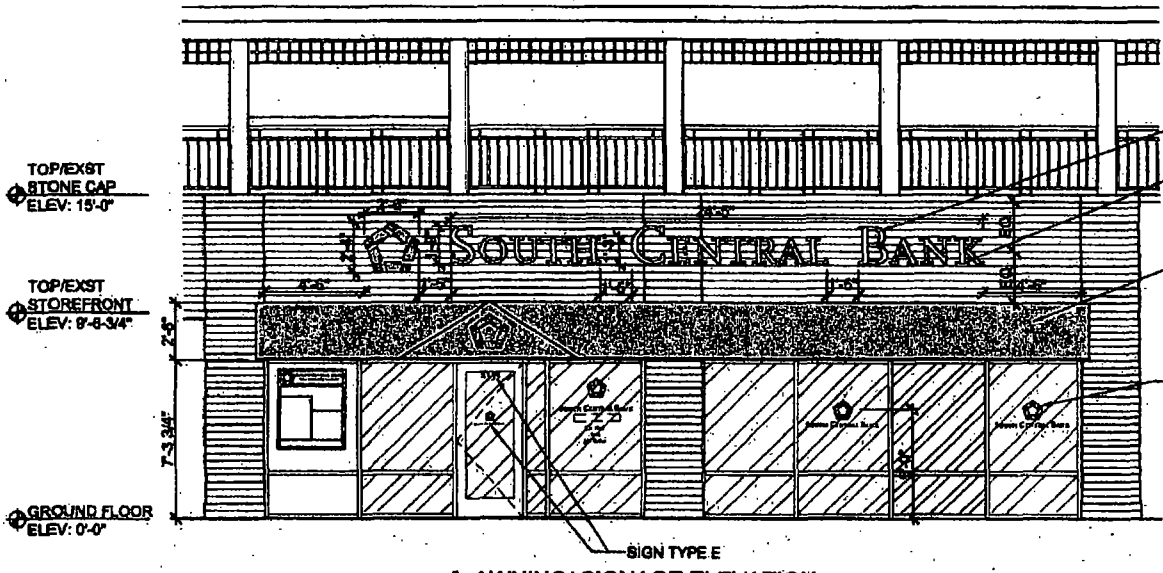

1 AWNING/ SIGNAGE ELEVATION

0 1 5 10 20

SCALE: 1/4" = 1'-0

SOUTH CENTRAL BANK
2335 S. Wentworth Ave
Chicago, IL 60616

Shapiro Associates
09/30/2013

Department of Business Affairs and Consumer Protection
Small Business Center - Public Way Use Unit
City Hall - 121 N. LaSalle Street, Room 800 • Chicago, IL 60602
(312)-74-GOBIZ (312-744-6249) • (312) 744-1944 (TTY)
http://www.cityofchicago.org/bacp

03/05/2014

Alderman **Daniel S. Solis**
Ward # **25**
City of Chicago
City Hall, Room **203**
121 North LaSalle Street
Chicago, Illinois 60602

Re: An ordinance to use and maintain a portion of the public right-of-way for **one (1) awning(s)** for **SOUTH CENTRAL BANK**, adjacent to the premises known as **2335-37 S. Wentworth Ave.**.

Dear Alderman **Daniel S. Solis**:

The applicant referenced above has requested the use of the public right-of-way for a **awning(s)**. An ordinance has been prepared by the Department of Business Affairs and Consumer Protection – Small Business Center - Public Way Use Unit for presentation to the City Council. Because this request was made for properties located in your ward, as approved by you as per the attached, I respectfully request that you introduce the attached ordinance at the next City Council meeting.

If you have any questions regarding this ordinance, please contact Anthony Bertuca at (312) 744-5506.

Department of Business Affairs and Consumer Protection

City of Chicago

O2014-1857

Office of the City Clerk

Document Tracking Sheet

Meeting Date:	3/5/2014
Sponsor(s):	Burnett (27)
Type:	Ordinance
Title:	Awning(s) for Bank of America-LaSalle
Committee(s) Assignment:	Committee on Transportation and Public Way

ORDINANCE
BANK OF AMERICA - LASALLE
Acct. No. 9118 - 128
Permit No. 1111300

Be It Ordained by the City Council of the City of Chicago:

SECTION 1. Permission and authority are hereby given and granted to BANK OF AMERICA - LASALLE, upon the terms and subject to the conditions of this ordinance to maintain and use, as now constructed, ten (10) Awning(s) projecting over the public right-of-way adjacent to its premises known as 1565 N. Clybourn Ave..

Said Awning(s) at N Clybourn measure(s):
Two (2) at thirteen point four one (13.41) feet in length, and three (3) feet in width for a total of eighty point four six (80.46) square feet.

Said Awning(s) at N Clybourn measure(s):
Six (6) at eleven (11) feet in length, and three (3) feet in width for a total of one hundred ninety-eight (198) square feet.

Said Awning(s) at N Clybourn measure(s):
Two (2) at seventeen point five (17.5) feet in length, and three (3) feet in width for a total of one hundred five (105) square feet.

The location of said privilege shall be as shown on prints kept on file with the Department of Business Affairs and Consumer Protection and the Office of the City Clerk.

Said privilege shall be constructed in accordance with plans and specifications approved by the Zoning Department - Signs.

This grant of privilege in the public way shall be subject to the provisions of Section 10-28-015 and all other required provisions of the Municipal Code of Chicago.

The grantee shall pay to the City of Chicago as compensation for the privilege #1111300 herein granted the sum of one hundred seventy-five ($175.00) per annum in advance.

A 25% penalty will be added for payments received after due date.


The permit holder agrees to hold the City of Chicago harmless for any damage, relocation or replacement costs associated with damage, relocation or removal of private property caused by the City performing work in the public way.

Authority herein given and granted for a period of five (5) years from and after 11/05/2013.

Alderman

Walter Burnett Jr. 27th Ward

FEB. 19. 2014 12:26PM BOFA NO. 7717 P. 7

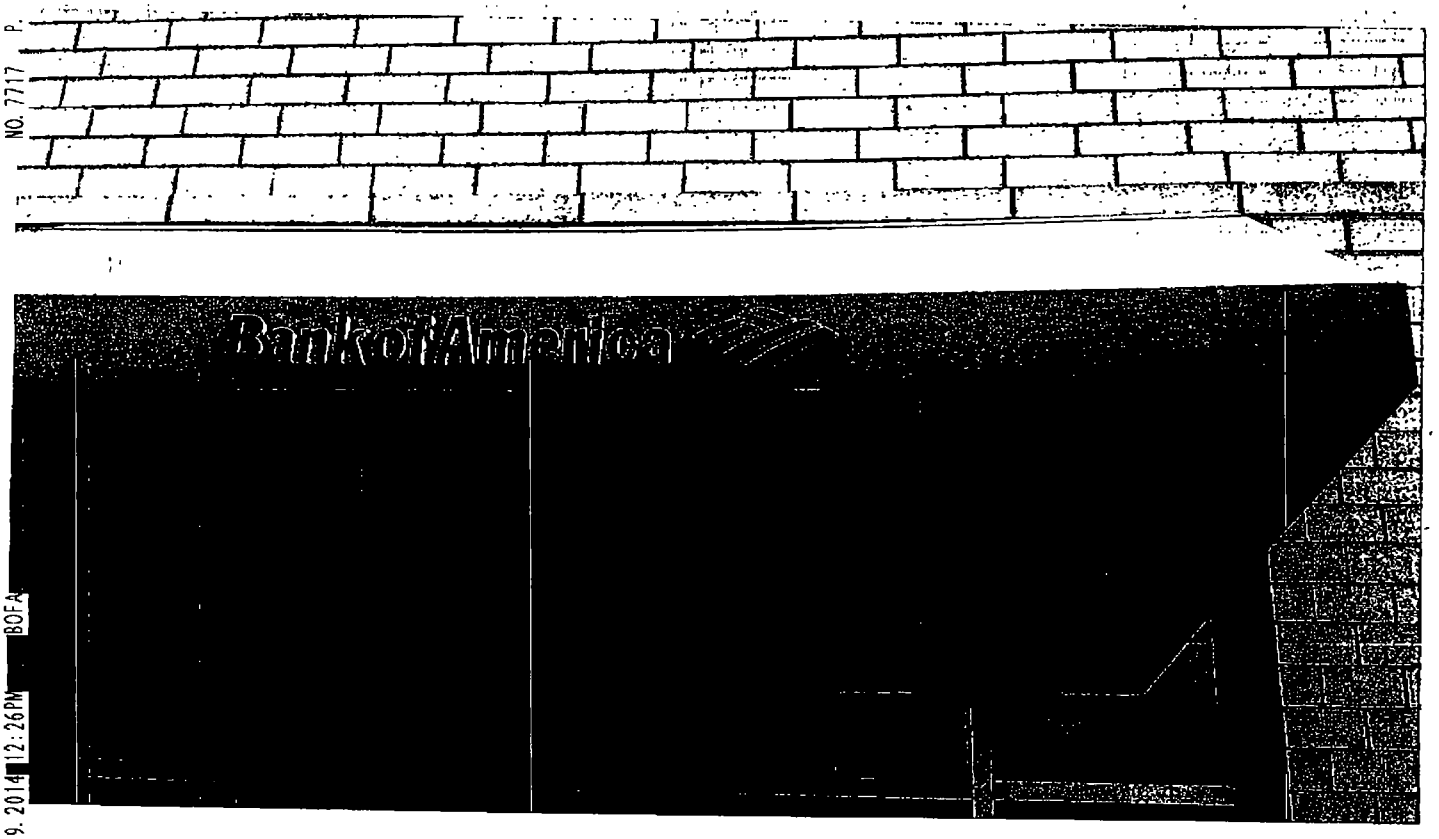

City of Chicago

O2014-1861

Office of the City Clerk

Document Tracking Sheet

Meeting Date:	3/5/2014
Sponsor(s):	Burnett (27)
Type:	Ordinance
Title:	Awning(s) for Mad-California Medical Center
Committee(s) Assignment:	Committee on Transportation and Public Way

ORDINANCE
MAD-CALIFORNIA MEDICAL CENTER
Acct. No. 266688 - 1
Permit No. 1111042

Be It Ordained by the City Council of the City of Chicago:

SECTION 1. Permission and authority are hereby given and granted to MAD-CALIFORNIA MEDICAL CENTER, upon the terms and subject to the conditions of this ordinance to maintain and use, as now constructed, one (1) Awning(s) projecting over the public right-of-way adjacent to its premises known as 2839 W. Madison St..

Said Awning(s) at W. Madison Street measure(s):
One (1) at twenty-four (24) feet in length, and two (2) feet in width for a total of forty-eight (48) square feet.

The location of said privilege shall be as shown on prints kept on file with the Department of Business Affairs and Consumer Protection and the Office of the City Clerk.

Said privilege shall be constructed in accordance with plans and specifications approved by the Zoning Department - Signs.


This grant of privilege in the public way shall be subject to the provisions of Section 10-28-015 and all other required provisions of the Municipal Code of Chicago.

The grantee shall pay to the City of Chicago as compensation for the privilege #1111042 herein granted the sum of fifty ($50.00) per annum in advance.


A 25% penalty will be added for payments received after due date.

The permit holder agrees to hold the City of Chicago harmless for any damage, relocation or replacement costs associated with damage, relocation or removal of private property caused by the City performing work in the public way.

Authority herein given and granted for a period of five (5) years from and after 01/13/2014.

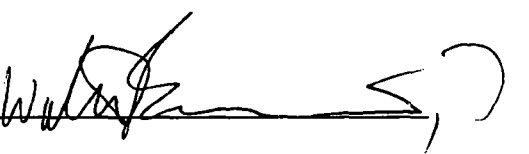Alderman 

Walter Burnett Jr. 27th Ward

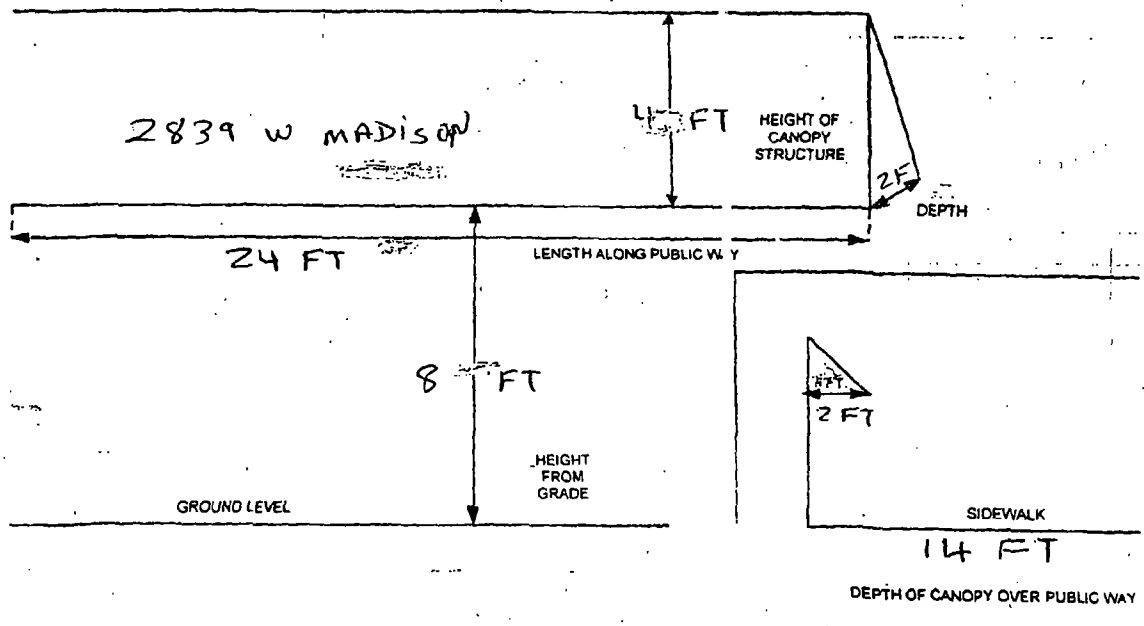
2839 W MADISON
4 FT
HEIGHT OF CANOPY STRUCTURE
2 FT
DEPTH
24 FT
LENGTH ALONG PUBLIC WAY
8 FT
HEIGHT FROM GRADE
GROUND LEVEL
2 FT
SIDEWALK
14 FT
DEPTH OF CANOPY OVER PUBLIC WAY

City of Chicago

O2014-1863

Office of the City Clerk

Document Tracking Sheet

Meeting Date:	3/5/2014
Sponsor(s):	Burnett (27)
Type:	Ordinance
Title:	Awning(s) for Moonlight Studios, Inc
Committee(s) Assignment:	Committee on Transportation and Public Way

ORDINANCE
Moonlight Studios, Inc.
Acct. No. 384540 -1
Permit No. 1110498

Be It Ordained by the City Council of the City of Chicago:

SECTION 1. Permission and authority are hereby given and granted to Moonlight Studios, Inc., upon the terms and subject to the conditions of this ordinance to construct, install, maintain and use nine (9) Awning(s) projecting over the public right-of-way adjacent to its premises known as 1446 W. Kinzie St..

Said Awning(s) at W. Kinzie Street measure(s):
One (1) at twelve point six seven (12.67) feet in length, and six point five (6.5) feet in width for a total of eighty-two point three six (82.36) square feet.
One (1) at fifteen point two five (15.25) feet in length, and six point five (6.5) feet in width for a total of ninety-nine point one three (99.13) square feet.
One (1) at fourteen (14) feet in length, and six point five (6.5) feet in width for a total of ninety-one (91) square feet.
One (1) at twenty (20) feet in length, and six point five (6.5) feet in width for a total of one hundred thirty (130) square feet.
One (1) at eight point four two (8.42) feet in length, and six point five (6.5) feet in width for a total of fifty-four point seven three (54.73) square feet.
One (1) at twenty-two point nine two (22.92) feet in length, and six point five (6.5) feet in width for a total of one hundred forty-eight point nine eight (148.98) square feet.
One (1) at seventeen point eight three (17.83) feet in length, and six point five (6.5) feet in width for a total of one hundred fifteen point nine (115.9) square feet.
One (1) at twelve point eight three (12.83) feet in length, and six point five (6.5) feet in width for a total of eighty-three point four (83.4) square feet.
One (1) at seventeen point nine two (17.92) feet in length, and six point five (6.5) feet in width for a total of one hundred sixteen point four eight (116.48) square feet.

The location of said privilege shall be as shown on prints kept on file with the Department of Business Affairs and Consumer Protection and the Office of the City Clerk.

Said privilege shall be constructed in accordance with plans and specifications approved by the Zoning Department - Signs.

This grant of privilege in the public way shall be subject to the provisions of Section 10-28-015 and all other required provisions of the Municipal Code of Chicago.

The grantee shall pay to the City of Chicago as compensation for the privilege #1110498 herein granted the sum of one hundred seventy-five ($175.00) per annum in advance.


A 25% penalty will be added for payments received after due date.

The permit holder agrees to hold the City of Chicago harmless for any damage, relocation or replacement costs associated with damage, relocation or removal of private property caused by the City performing work in the public way.

Authority herein given and granted for a period of five (5) years from and after Date of Passage.

Alderman _____

Walter Burnett Jr. 27th Ward

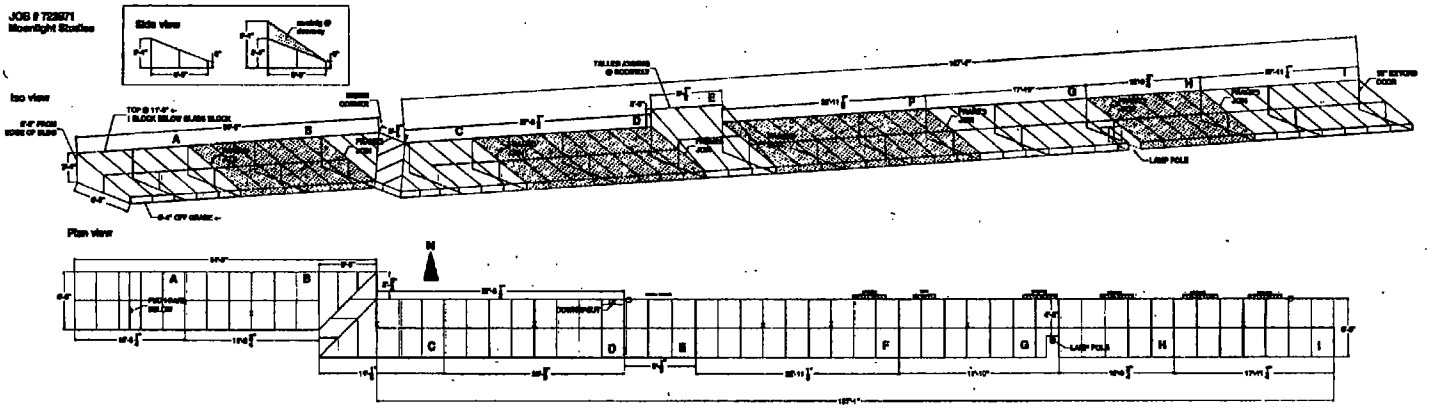
Side view
Iso view
Plan view
A
B
C
D
E
F
G
H
I
N
LAMP POLE

City of Chicago

O2014-1864

Office of the City Clerk

Document Tracking Sheet

Meeting Date:	3/5/2014
Sponsor(s):	Burnett (27)
Type:	Ordinance
Title:	Awning(s) for Primo's Chicago Pizza
Committee(s) Assignment:	Committee on Transportation and Public Way

ORDINANCE
PRIMO'S CHICAGO PIZZA
Acct. No. 23472 - 2
Permit No. 1110975

Be It Ordained by the City Council of the City of Chicago:

SECTION 1. Permission and authority are hereby given and granted to PRIMO'S CHICAGO PIZZA, upon the terms and subject to the conditions of this ordinance to maintain and use, as now constructed, four (4) Awning(s) projecting over the public right-of-way adjacent to its premises known as 816 W. Van Buren St..

Said Awning(s) at S. Green measure(s):
Three (3) at fifteen (15) feet in length, and five point three three (5.33) feet in width for a total of two hundred thirty-nine point eight five (239.85) square feet.

Said Awning(s) at W. Van Buren Street measure(s):
One (1) at four point five eight (4.58) feet in length, and five point three three (5.33) feet in width for a total of twenty-four point four one (24.41) square feet.

The location of said privilege shall be as shown on prints kept on file with the Department of Business Affairs and Consumer Protection and the Office of the City Clerk.

Said privilege shall be constructed in accordance with plans and specifications approved by the Zoning Department - Signs.

This grant of privilege in the public way shall be subject to the provisions of Section 10-28-015 and all other required provisions of the Municipal Code of Chicago.

The grantee shall pay to the City of Chicago as compensation for the privilege #1110975 herein granted the sum of one hundred seventy-five ($175.00) per annum in advance.

A 25% penalty will be added for payments received after due date.

The permit holder agrees to hold the City of Chicago harmless for any damage, relocation or replacement costs associated with damage, relocation or removal of private property caused by the City performing work in the public way.

Authority herein given and granted for a period of five (5) years from and after 11/05/2013.

Alderman _____

Walter Burnett Jr. 27th Ward


LOADING ZONE
8AM-9PM
MON-SAT
TOW ZONE
SALAD
SUBS
PASTA
SUBS
SALAD
PASTA
HOME OF THE GIANT
FAST DELIVERY
PRIMOS
CHICAGO
PIZZA
SUBS
SALAD
PASTA
EVERYDAY


ENTRANCE
816
PRIMOS
CHICAGO
PIZZA
EVERYDAY

City of Chicago

O2014-1866

Office of the City Clerk

Document Tracking Sheet

Meeting Date:	3/5/2014
Sponsor(s):	Burnett (27)
Type:	Ordinance
Title:	Awning(s) for Subway
Committee(s) Assignment:	Committee on Transportation and Public Way

ORDINANCE
SUBWAY
Acct. No. 296105 - 1
Permit No. 1111197

Be It Ordained by the City Council of the City of Chicago:

SECTION 1. Permission and authority are hereby given and granted to SUBWAY, upon the terms and subject to the conditions of this ordinance to maintain and use, as now constructed, three (3) Awning(s) projecting over the public right-of-way adjacent to its premises known as 780 N. Milwaukee Ave..

Said Awning(s) at Ogden Ave. measure(s):
One (1) at twenty-two point one one (22.11) feet in length, and three (3) feet in width for a total of sixty-six point three three (66.33) square feet.

Said Awning(s) at Ogden Ave measure(s):
One (1) at seventeen point seven (17.7) feet in length, and three (3) feet in width for a total of fifty-three point one (53.1) square feet.

Said Awning(s) at N. Milwaukee Ave. measure(s):
One (1) at seventeen point four (17.4) feet in length, and three (3) feet in width for a total of fifty-two point two (52.2) square feet.

The location of said privilege shall be as shown on prints kept on file with the Department of Business Affairs and Consumer Protection and the Office of the City Clerk.

Said privilege shall be constructed in accordance with plans and specifications approved by the Zoning Department - Signs.

This grant of privilege in the public way shall be subject to the provisions of Section 10-28-015 and all other required provisions of the Municipal Code of Chicago.

The grantee shall pay to the City of Chicago as compensation for the privilege #1111197 herein granted the sum of one hundred fifty ($150.00) per annum in advance.

A 25% penalty will be added for payments received after due date.

The permit holder agrees to hold the City of Chicago harmless for any damage, relocation or replacement costs associated with damage, relocation or removal of private property caused by the City performing work in the public way.


Authority herein given and granted for a period of five (5) years from and after 02/08/2014.

Alderman _____

Walter Burnett Jr. 27th Ward

Canopy Dimensions
780 N Milwaukee Ave

NORTH SIDE
(Milwaukee Ave)

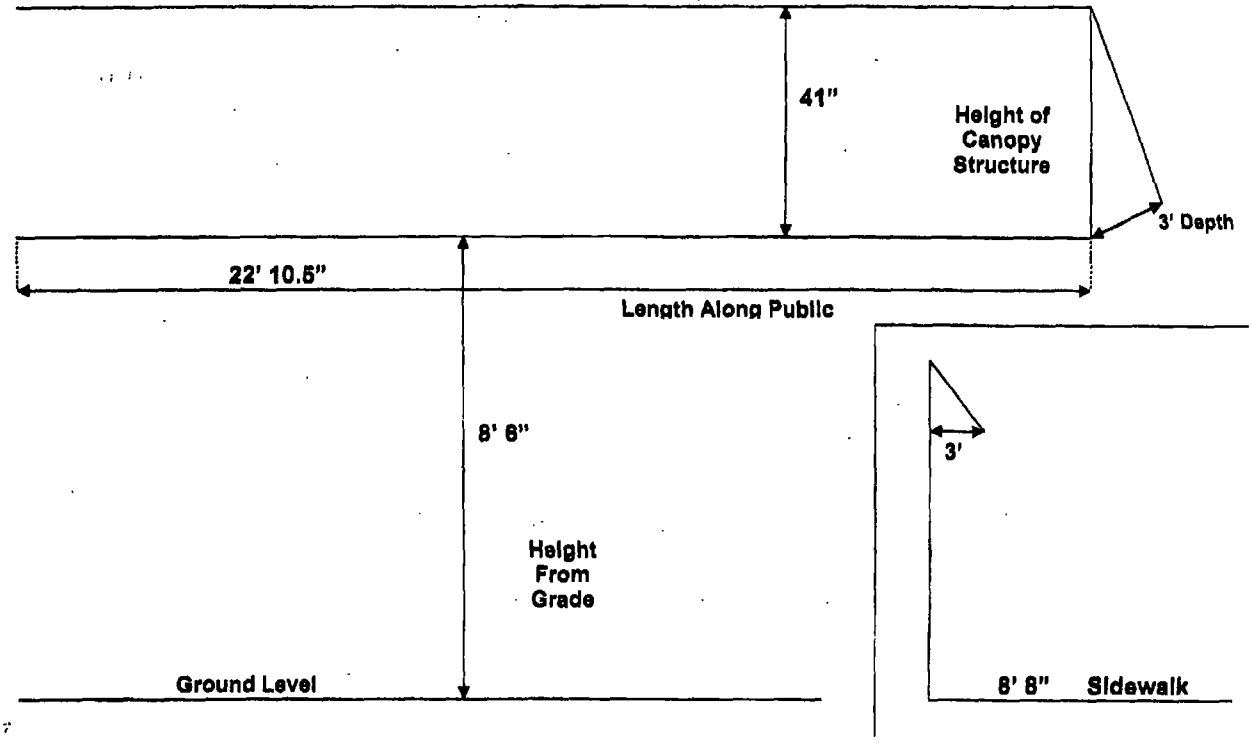

City of Chicago

O2014-1867

Office of the City Clerk

Document Tracking Sheet

Meeting Date:	3/5/2014
Sponsor(s):	Ervin (28)
Type:	Ordinance
Title:	Awning(s) for RS Retail LLC
Committee(s) Assignment:	Committee on Transportation and Public Way

ORDINANCE
RS RETAIL, LLC
Acct. No. 301067 - 6
Permit No. 1110713

Be It Ordained by the City Council of the City of Chicago:

SECTION 1. Permission and authority are hereby given and granted to RS RETAIL, LLC, upon the terms and subject to the conditions of this ordinance to maintain and use, as now constructed, six (6) Awning(s) projecting over the public right-of-way adjacent to its premises known as 1230 W. Taylor St..

Said Awning(s) at W Taylor St measure(s):
One (1) at five (5) feet in length, and two point five (2.5) feet in width for a total of twelve point five (12.5) square feet.
One (1) at eleven point six seven (11.67) feet in length, and two point five (2.5) feet in width for a total of twenty-nine point one eight (29.18) square feet.
One (1) at ten (10) feet in length, and two point five (2.5) feet in width for a total of twenty-five (25) square feet.
One (1) at thirteen (13) feet in length, and two point five (2.5) feet in width for a total of thirty-two point five (32.5) square feet.

Said Awning(s) at S Lytle St measure(s):
One (1) at twelve point seven five (12.75) feet in length, and two point five (2.5) feet in width for a total of thirty-one point eight eight (31.88) square feet.
One (1) at four point six seven (4.67) feet in length, and two point five (2.5) feet in width for a total of eleven point six eight (11.68) square feet.

The location of said privilege shall be as shown on prints kept on file with the Department of Business Affairs and Consumer Protection and the Office of the City Clerk.

Said privilege shall be constructed in accordance with plans and specifications approved by the Zoning Department - Signs.

This grant of privilege in the public way shall be subject to the provisions of Section 10-28-015 and all other required provisions of the Municipal Code of Chicago.

The grantee shall pay to the City of Chicago as compensation for the privilege #1110713 herein granted the sum of one hundred seventy-five ($175.00) per annum in advance.


A 25% penalty will be added for payments received after due date.

The permit holder agrees to hold the City of Chicago harmless for any damage, relocation or replacement costs associated with damage, relocation or removal of private property caused by the City performing work in the public way.

Authority herein given and granted for a period of five (5) years from and after 12/17/2013.

Alderman

Jason Ervin 28th Ward

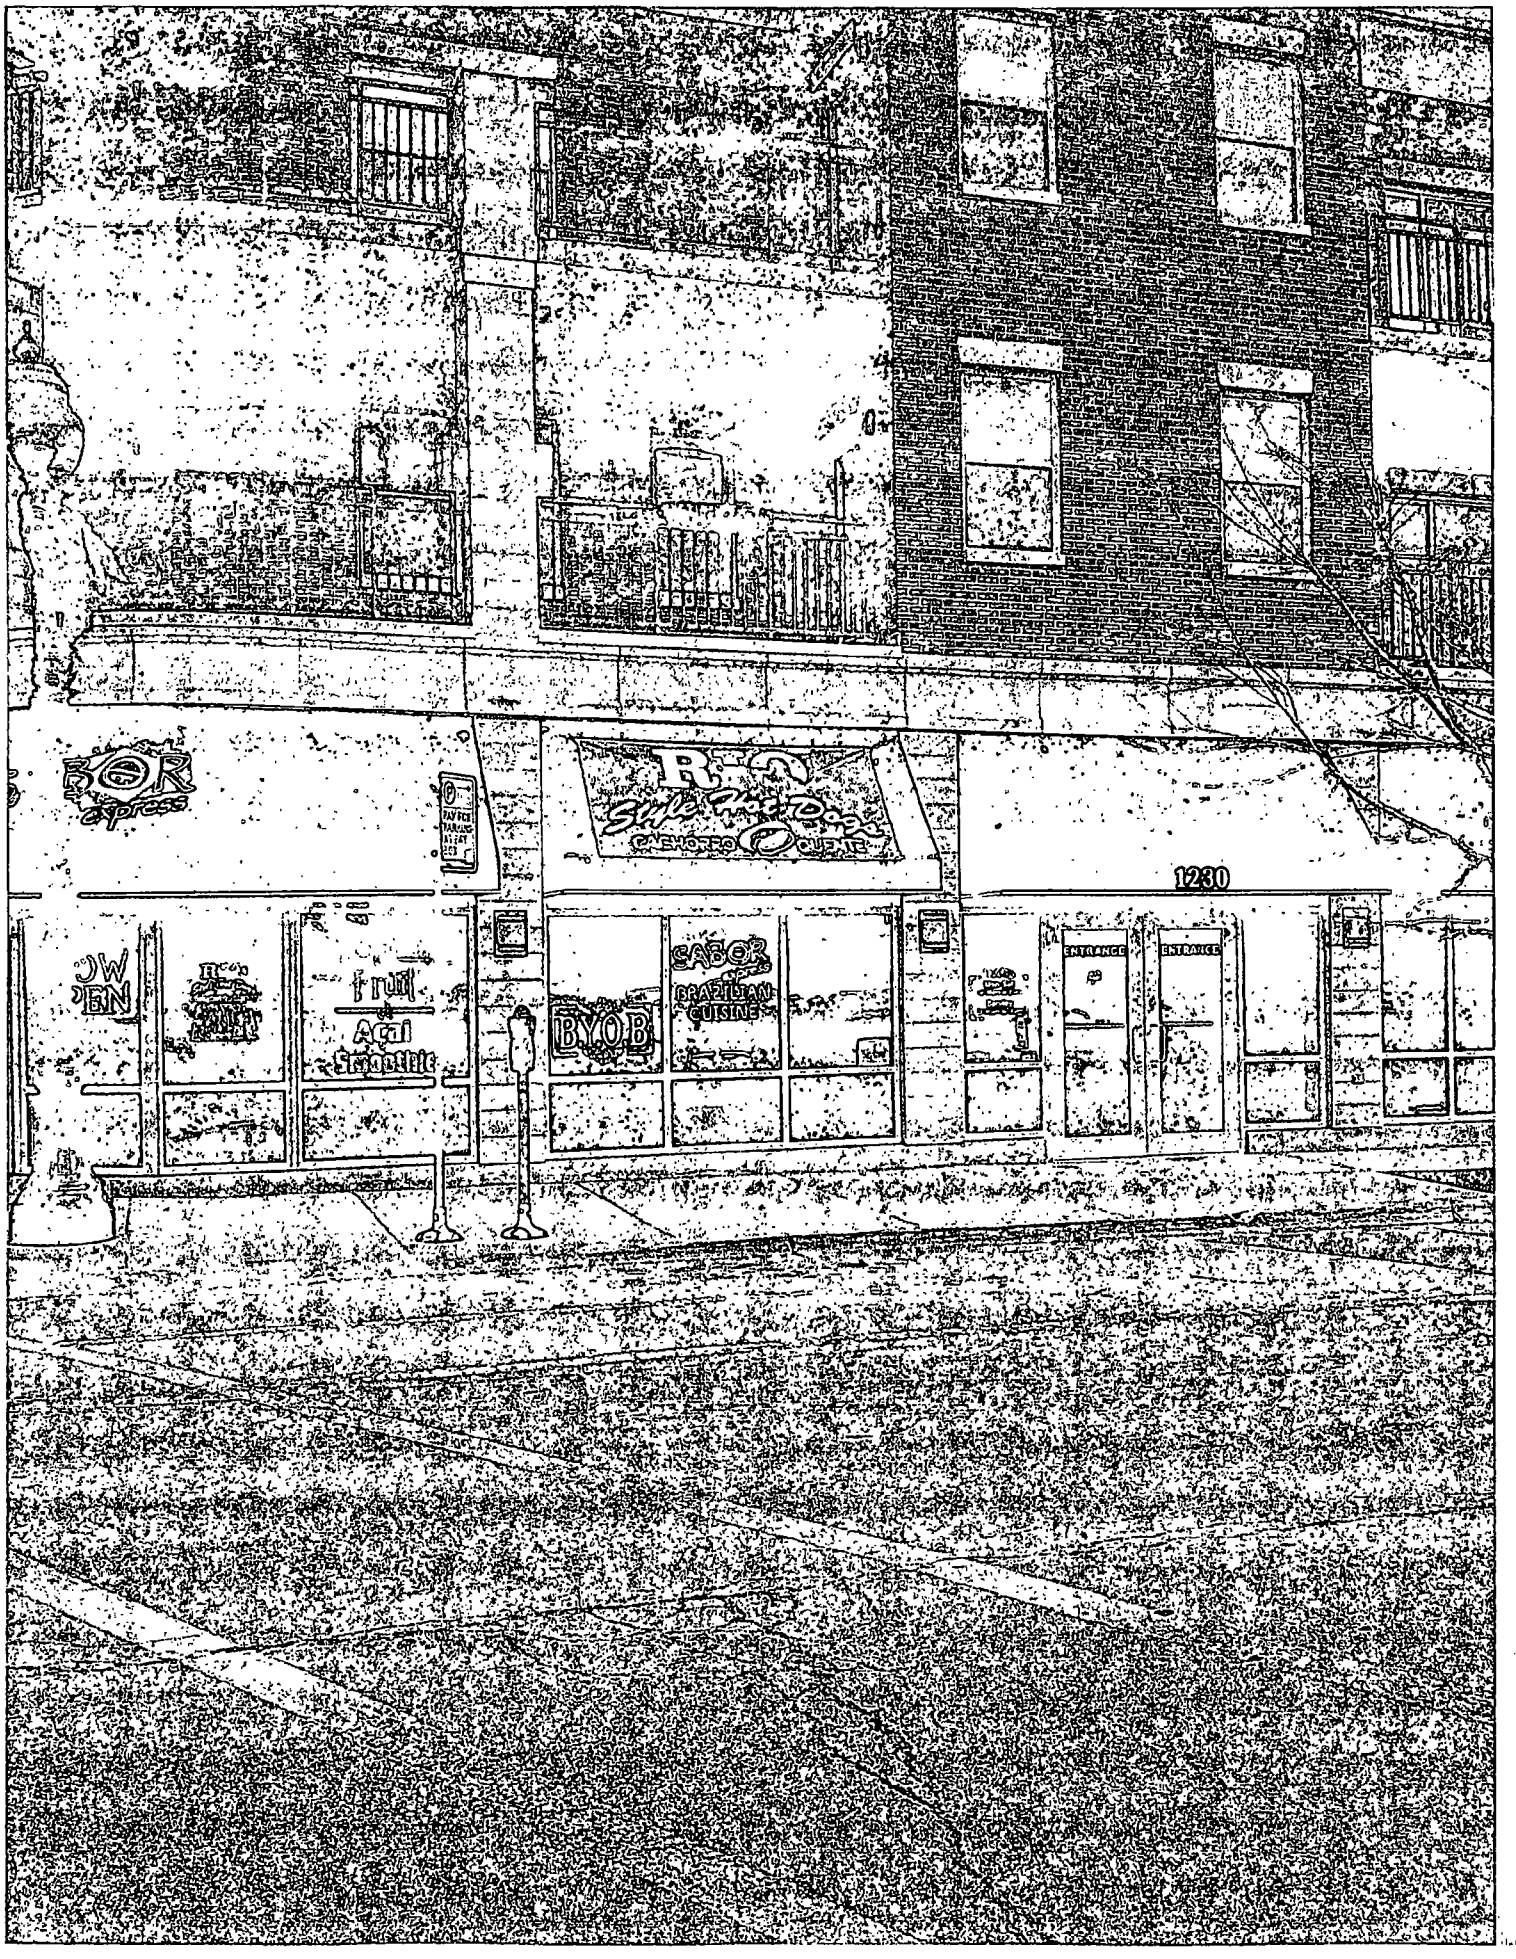
1230
ENTRANCE
ENTRANCE
BYOB
SABOR
BRAZILIAN
CUISINE
fruit
Acai

City of Chicago

O2014-1676

Office of the City Clerk

Document Tracking Sheet

Meeting Date:	3/5/2014
Sponsor(s):	Graham (29)
Type:	Ordinance
Title:	Awning(s) for Alejandro Buchancow
Committee(s) Assignment:	Committee on Transportation and Public Way

ORDINANCE
ALEJANDRO BUCHANCOW
Acct. No. 324343-1
Permit No. 1110988

Be It Ordained by the City Council of the City of Chicago:

SECTION 1. Permission and authority are hereby given and granted to ALEJANDRO BUCHANCOW, upon the terms and subject to the conditions of this ordinance to maintain and use, as now constructed, one (1) Awning(s) projecting over the public right-of-way adjacent to its premises known as 6009-11 W. Grand Ave..

Said Awning(s) at W. Grand Avenue measure(s):
One (1) at forty-six point five (46.5) feet in length, and three (3) feet in width for a total of one hundred thirty-nine point five (139.5) square feet.

The location of said privilege shall be as shown on prints kept on file with the Department of Business Affairs and Consumer Protection and the Office of the City Clerk.

Said privilege shall be constructed in accordance with plans and specifications approved by the Zoning Department - Signs.

This grant of privilege in the public way shall be subject to the provisions of Section 10-28-015 and all other required provisions of the Municipal Code of Chicago.

The grantee shall pay to the City of Chicago as compensation for the privilege #1110988 herein granted the sum of seventy-one dollars and fifty cents ($71.50) per annum in advance.

A 25% penalty will be added for payments received after due date.

The permit holder agrees to hold the City of Chicago harmless for any damage, relocation or replacement costs associated with damage, relocation or removal of private property caused by the City performing work in the public way.


Authority herein given and granted for a period of five (5) years from and after 01/13/2014.


Alderman Deborah J. Graham

Deborah Graham 29th Ward

Canopy Dimensions.

6009-11 W. Grand Ave.

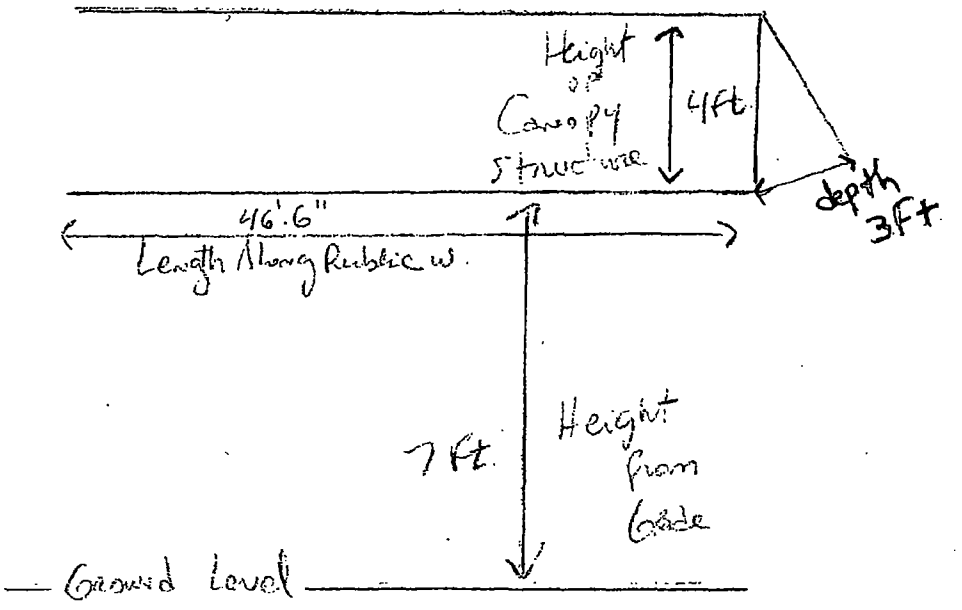

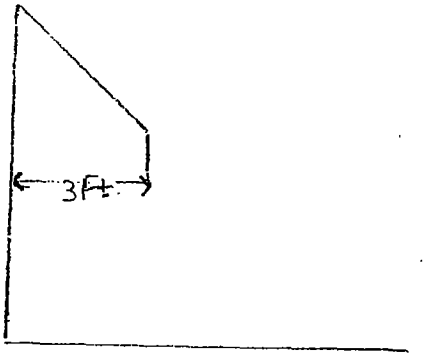

Department of Business Affairs and Consumer Protection
Small Business Center - Public Way Use Unit
City Hall - 121 N. LaSalle Street, Room 800 • Chicago, IL 60602
(312)-74-GOBIZ (312-744-6249) • (312) 744-1944 (TTY)
http://www.cityofchicago.org/bacp

03/05/2014

Alderman **Deborah Graham**
Ward # **29**
City of Chicago
City Hall, Room **300**
121 North LaSalle Street
Chicago, Illinois 60602

Re: An ordinance to use and maintain a portion of the public right-of-way for **one (1) awning(s)** for **ALEJANDRO BUCHANCOW**, adjacent to the premises known as **6009-11 W. Grand Ave.**.

Dear Alderman **Deborah Graham**:

The applicant referenced above has requested the use of the public right-of-way for a **awning(s)**. An ordinance has been prepared by the Department of Business Affairs and Consumer Protection – Small Business Center - Public Way Use Unit for presentation to the City Council. Because this request was made for properties located in your ward, as approved by you as per the attached, I respectfully request that you introduce the attached ordinance at the next City Council meeting.

If you have any questions regarding this ordinance, please contact Anthony Bertuca at (312) 744-5506.

Department of Business Affairs and Consumer Protection

City of Chicago

O2014-1688

Office of the City Clerk

Document Tracking Sheet

Meeting Date:	3/5/2014
Sponsor(s):	Waguespack (32)
Type:	Ordinance
Title:	Awning(s) for Colleen Flood Seng
Committee(s) Assignment:	Committee on Transportation and Public Way

ORDINANCE
Colleen Flood Seng
Acct. No. 369337 - 1
Permit No. 1111031

Be It Ordained by the City Council of the City of Chicago:

SECTION 1. Permission and authority are hereby given and granted to Colleen Flood Seng, upon the terms and subject to the conditions of this ordinance to maintain and use, as now constructed, one (1) Awning(s) projecting over the public right-of-way adjacent to its premises known as 3256 N. Damen Ave..

Said Awning(s) at N. Damen Avenue measure(s):
One (1) at twenty-one point three three (21.33) feet in length, and two (2) feet in width for a total of forty-two point six six (42.66) square feet.

The location of said privilege shall be as shown on prints kept on file with the Department of Business Affairs and Consumer Protection and the Office of the City Clerk.

Said privilege shall be constructed in accordance with plans and specifications approved by the Zoning Department - Signs.

This grant of privilege in the public way shall be subject to the provisions of Section 10-28-015 and all other required provisions of the Municipal Code of Chicago.

The grantee shall pay to the City of Chicago as compensation for the privilege #1111031 herein granted the sum of fifty ($50.00) per annum in advance.

A 25% penalty will be added for payments received after due date.

The permit holder agrees to hold the City of Chicago harmless for any damage, relocation or replacement costs associated with damage, relocation or removal of private property caused by the City performing work in the public way.

Authority herein given and granted for a period of five (5) years from and after 01/13/2014.

Alderman _____

Scott Waguespack 32nd Ward

(Page 2 of 2)



Department of Business Affairs and Consumer Protection
Small Business Center - Public Way Use Unit
City Hall - 121 N. LaSalle Street, Room 800 • Chicago, IL 60602
(312)-74-GOBIZ (312-744-6249) • (312) 744-1944 (TTY)
http://www.cityofchicago.org/bacp

03/05/2014

Alderman **Scott Waguespack**
Ward # **32**
City of Chicago
City Hall, Room **300**
121 North LaSalle Street
Chicago, Illinois 60602

Re: An ordinance to use and maintain a portion of the public right-of-way for **one (1) awning(s)** for **Colleen Flood Seng**, adjacent to the premises known as **3256 N. Damen Ave.**.

Dear Alderman **Scott Waguespack**:

The applicant referenced above has requested the use of the public right-of-way for a **awning(s)**. An ordinance has been prepared by the Department of Business Affairs and Consumer Protection – Small Business Center - Public Way Use Unit for presentation to the City Council. Because this request was made for properties located in your ward, as approved by you as per the attached, I respectfully request that you introduce the attached ordinance at the next City Council meeting.

If you have any questions regarding this ordinance, please contact Anthony Bertuca at (312) 744-5506.

Department of Business Affairs and Consumer Protection

City of Chicago

O2014-1694

Office of the City Clerk

Document Tracking Sheet

Meeting Date:	3/5/2014
Sponsor(s):	Waguespack (32)
Type:	Ordinance
Title:	Awning(s) for Crate & Barrel
Committee(s) Assignment:	Committee on Transportation and Public Way

ORDINANCE
CRATE & BARREL
Acct. No. 85718 - 11
Permit No. 1110706

Be It Ordained by the City Council of the City of Chicago:

SECTION 1. Permission and authority are hereby given and granted to CRATE & BARREL, upon the terms and subject to the conditions of this ordinance to maintain and use, as now constructed, five (5) Awning(s) projecting over the public right-of-way adjacent to its premises known as 1864 N. Clybourn Ave..

Said Awning(s) at N CLYBOURN measure(s):
One (1) at fifteen point six seven (15.67) feet in length, and one point six seven (1.67) foot in width for a total of twenty-six point one seven (26.17) square feet.
One (1) at sixteen point eight three (16.83) feet in length, and one point six seven (1.67) foot in width for a total of twenty-eight point one one (28.11) square feet.
Two (2) at seventeen point four two (17.42) feet in length, and one point six seven (1.67) foot in width for a total of fifty-eight point one eight (58.18) square feet.

Said Awning(s) at WISCONSIN measure(s):
One (1) at seven (7) feet in length, and two point five eight (2.58) feet in width for a total of eighteen point zero six (18.06) square feet.

The location of said privilege shall be as shown on prints kept on file with the Department of Business Affairs and Consumer Protection and the Office of the City Clerk.

Said privilege shall be constructed in accordance with plans and specifications approved by the Zoning Department - Signs.

This grant of privilege in the public way shall be subject to the provisions of Section 10-28-015 and all other required provisions of the Municipal Code of Chicago.

The grantee shall pay to the City of Chicago as compensation for the privilege #1110706 herein granted the sum of one hundred seventy-five ($175.00) per annum in advance.

A 25% penalty will be added for payments received after due date.

The permit holder agrees to hold the City of Chicago harmless for any damage, relocation or replacement costs associated with damage, relocation or removal of private property caused by the City performing work in the public way.

Authority herein given and granted for a period of five (5) years from and after 11/05/2013.

Alderman Scott Waguespack

Scott Waguespack 32nd Ward

City of Chicago

O2014-1703

Office of the City Clerk

Document Tracking Sheet

Meeting Date:	3/5/2014
Sponsor(s):	Waguespack (32)
Type:	Ordinance
Title:	Awning(s) for Dogs Day Inn Corp.
Committee(s) Assignment:	Committee on Transportation and Public Way

ORDINANCE
DOGS DAY INN CORP.
Acct. No. 48428 - 1
Permit No. 1110718

Be It Ordained by the City Council of the City of Chicago:

SECTION 1. Permission and authority are hereby given and granted to DOGS DAY INN CORP., upon the terms and subject to the conditions of this ordinance to maintain and use, as now constructed, one (1) Awning(s) projecting over the public right-of-way adjacent to its premises known as 1719 W. Wrightwood Ave..

Said Awning(s) at W Wrightwood Ave measure(s):
One (1) at twelve point six seven (12.67) feet in length, and four (4) feet in width for a total of fifty point six eight (50.68) square feet.

The location of said privilege shall be as shown on prints kept on file with the Department of Business Affairs and Consumer Protection and the Office of the City Clerk.

Said privilege shall be constructed in accordance with plans and specifications approved by the Zoning Department - Signs.

This grant of privilege in the public way shall be subject to the provisions of Section 10-28-015 and all other required provisions of the Municipal Code of Chicago.

The grantee shall pay to the City of Chicago as compensation for the privilege #1110718 herein granted the sum of fifty ($50.00) per annum in advance.

A 25% penalty will be added for payments received after due date.


The permit holder agrees to hold the City of Chicago harmless for any damage, relocation or replacement costs associated with damage, relocation or removal of private property caused by the City performing work in the public way.

Authority herein given and granted for a period of five (5) years from and after 01/13/2014.

Alderman _____

Scott Waguespack 32nd Ward

1719 W. WRIGHTWOOD AVE.

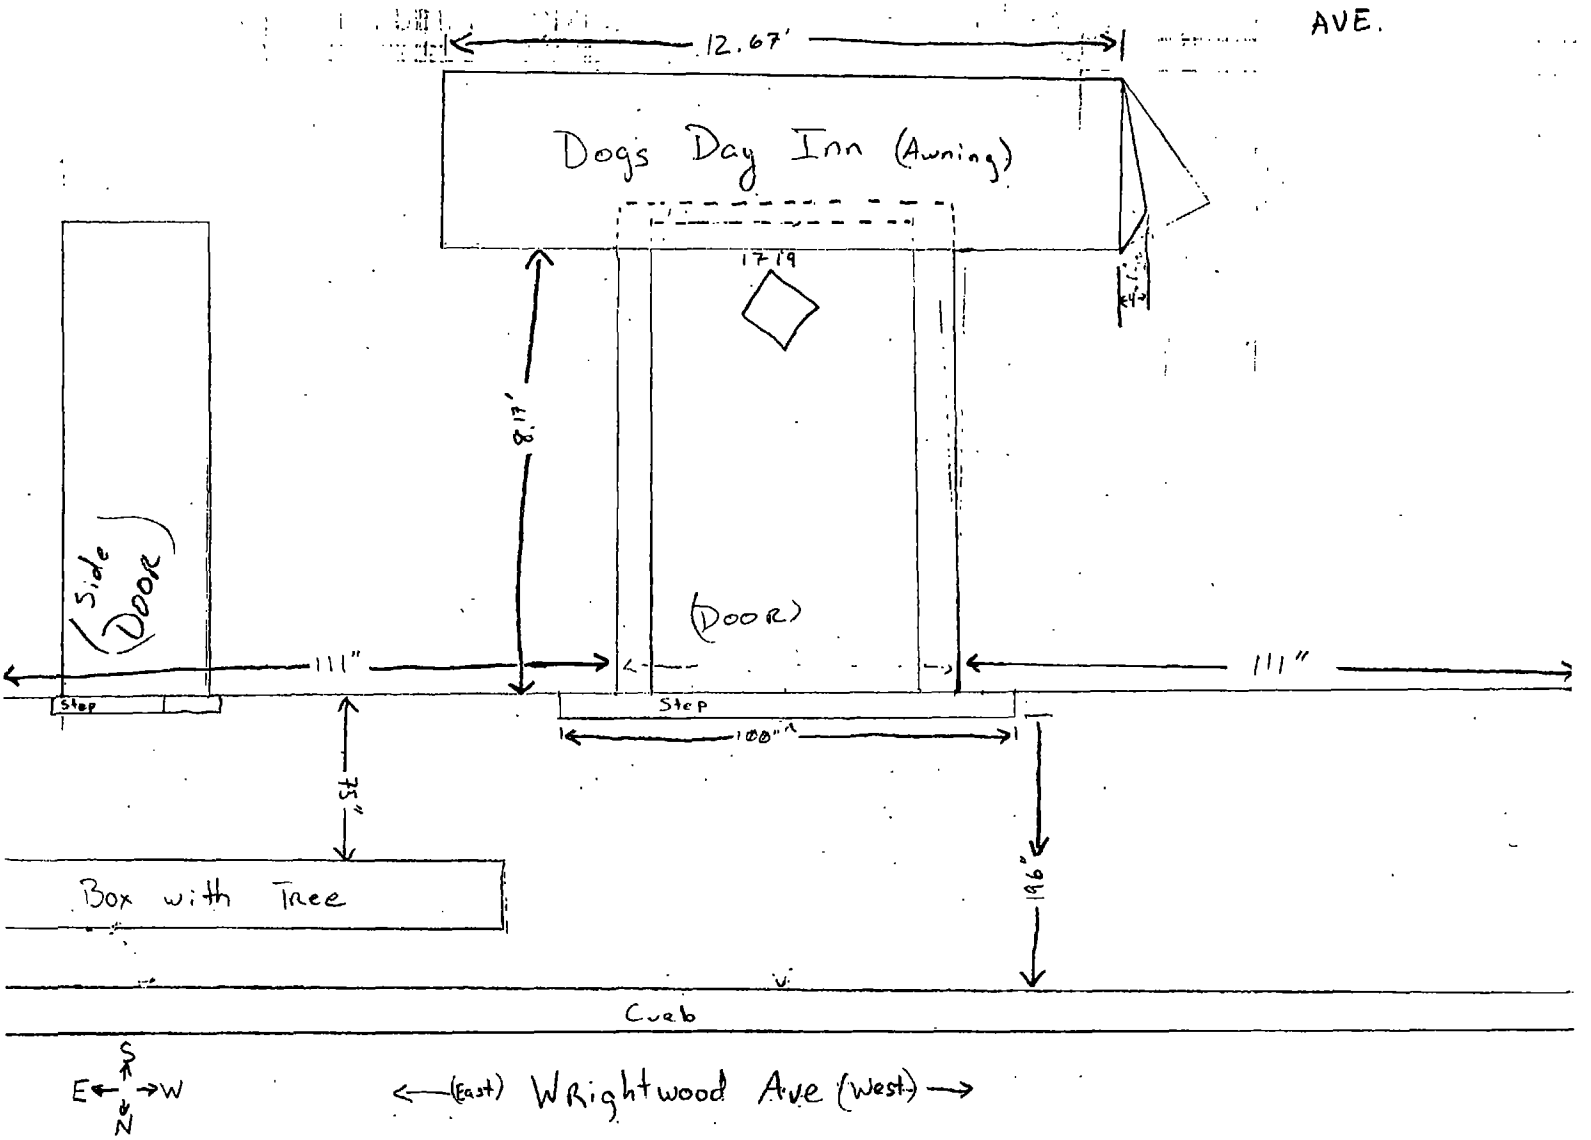

Department of Business Affairs and Consumer Protection
Small Business Center - Public Way Use Unit
City Hall - 121 N. LaSalle Street, Room 800 • Chicago, IL 60602
(312)-74-GOBIZ (312-744-6249) • (312) 744-1944 (TTY)
http://www.cityofchicago.org/bacp

03/05/2014

Alderman **Scott Waguespack**
Ward # **32**
City of Chicago
City Hall, Room **300**
121 North LaSalle Street
Chicago, Illinois 60602

Re: An ordinance to use and maintain a portion of the public right-of-way for **one (1) awning(s)** for **DOGS DAY INN CORP.**, adjacent to the premises known as **1719 W. Wrightwood Ave.**.

Dear Alderman **Scott Waguespack**:

The applicant referenced above has requested the use of the public right-of-way for a **awning(s)**. An ordinance has been prepared by the Department of Business Affairs and Consumer Protection – Small Business Center - Public Way Use Unit for presentation to the City Council. Because this request was made for properties located in your ward, as approved by you as per the attached, I respectfully request that you introduce the attached ordinance at the next City Council meeting.

If you have any questions regarding this ordinance, please contact Anthony Bertuca at (312) 744-5506.

Department of Business Affairs and Consumer Protection

City of Chicago

O2014-1707

Office of the City Clerk

Document Tracking Sheet

Meeting Date:	3/5/2014
Sponsor(s):	Waguespack (32)
Type:	Ordinance
Title:	Awning(s) for El Cid Tacos No. 2
Committee(s) Assignment:	Committee on Transportation and Public Way

ORDINANCE
EL CID TACOS #2
Acct. No. 16296 - 2
Permit No. 1110798

Be It Ordained by the City Council of the City of Chicago:

SECTION 1. Permission and authority are hereby given and granted to EL CID TACOS #2, upon the terms and subject to the conditions of this ordinance to maintain and use, as now constructed, three (3) Awning(s) projecting over the public right-of-way adjacent to its premises known as 2645 N. Kedzie Ave..

Said Awning(s) at N. Kedzie Avenue measure(s):
Two (2) at three point eight four (3.84) feet in length, and one point zero five (1.05) foot in width for a total of eight point zero six (8.06) square feet.
One (1) at thirteen point one seven (13.17) feet in length, and one point zero five (1.05) foot in width for a total of thirteen point eight three (13.83) square feet.

The location of said privilege shall be as shown on prints kept on file with the Department of Business Affairs and Consumer Protection and the Office of the City Clerk.

Said privilege shall be constructed in accordance with plans and specifications approved by the Zoning Department - Signs.

This grant of privilege in the public way shall be subject to the provisions of Section 10-28-015 and all other required provisions of the Municipal Code of Chicago.

The grantee shall pay to the City of Chicago as compensation for the privilege #1110798 herein granted the sum of one hundred fifty ($150.00) per annum in advance.


A 25% penalty will be added for payments received after due date.

The permit holder agrees to hold the City of Chicago harmless for any damage, relocation or replacement costs associated with damage, relocation or removal of private property caused by the City performing work in the public way.

Authority herein given and granted for a period of five (5) years from and after 01/13/2014.

Alderman Scott Waguespack

Scott Waguespack 32nd Ward

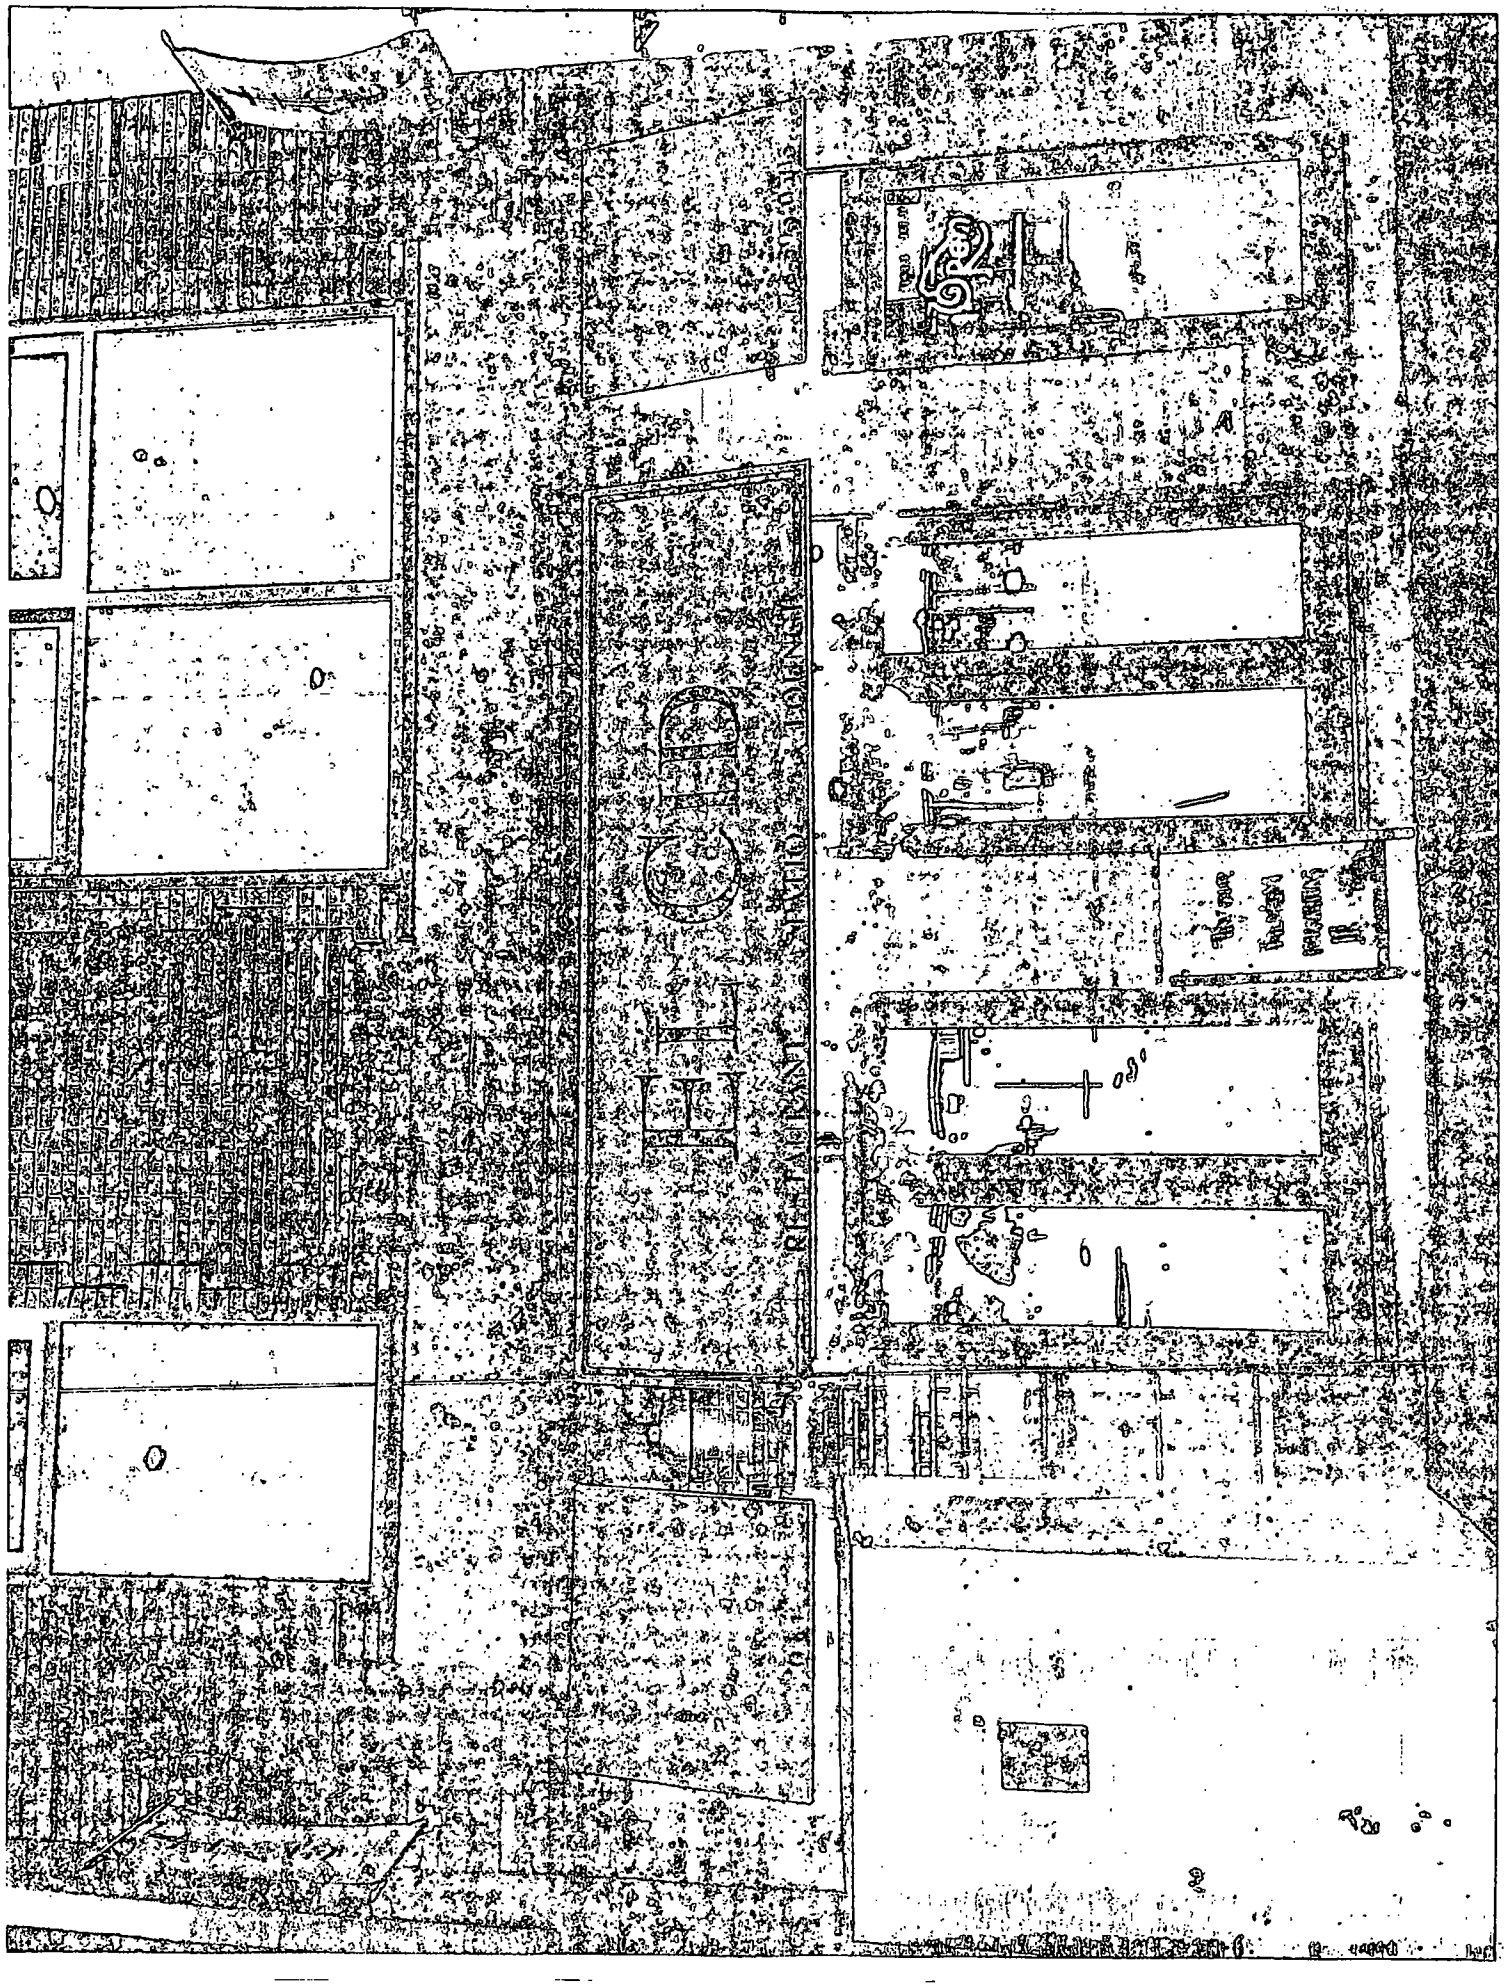

Department of Business Affairs and Consumer Protection
Small Business Center- Public Way Use Unit
City Hall - 121 N LaSalle Street Room 800 • Chicago, IL 60602
(312)-74-GOBIZ (312-744-6249) • (312) 744-1944 (TTY)
http://www.cityofchicago.org/bacp

03/05/2014

Alderman **Scott Waguespack**
Ward # **32**
City of Chicago
City Hall, Room **300**
121 North LaSalle Street
Chicago, Illinois 60602

Re: An ordinance to use and maintain a portion of the public right-of-way for **three (3) awning(s)** for **EL CID TACOS #2**, adjacent to the premises known as **2645 N. Kedzie Ave.**.

Dear Alderman **Scott Waguespack**

The applicant referenced above has requested the use of the public right-of-way for a **awning(s)**. An ordinance has been prepared by the Department of Business Affairs and Consumer Protection – Small Business Center - Public Way Use Unit for presentation to the City Council. Because this request was made for properties located in your ward, as approved by you as per the attached, I respectfully request that you introduce the attached ordinance at the next City Council meeting.

If you have any questions regarding this ordinance, please contact Anthony Bertuca at (312) 744-5506.

Department of Business Affairs and Consumer Protection

City of Chicago

O2014-1712

Office of the City Clerk

Document Tracking Sheet

Meeting Date:	3/5/2014
Sponsor(s):	Waguespack (32)
Type:	Ordinance
Title:	Awning(s) for Herdegen Brieske Funeral Home
Committee(s) Assignment:	Committee on Transportation and Public Way

ORDINANCE
HERDEGEN BRIESKE FUNERAL HOME
Acct. No. 32816 - 1
Permit No. 1110735

Be It Ordained by the City Council of the City of Chicago:

SECTION 1. Permission and authority are hereby given and granted to HERDEGEN BRIESKE FUNERAL HOME, upon the terms and subject to the conditions of this ordinance to maintain and use, as now constructed, one (1) Awning(s) projecting over the public right-of-way adjacent to its premises known as 1356 W. Wellington Ave..

Said Awning(s) at W. Wellington Ave. measure(s):
One (1) at seven (7) feet in length, and thirteen point six seven (13.67) feet in width for a total of ninety-five point six nine (95.69) square feet.

The location of said privilege shall be as shown on prints kept on file with the Department of Business Affairs and Consumer Protection and the Office of the City Clerk.

Said privilege shall be constructed in accordance with plans and specifications approved by the Zoning Department - Signs.

This grant of privilege in the public way shall be subject to the provisions of Section 10-28-015 and all other required provisions of the Municipal Code of Chicago.

The grantee shall pay to the City of Chicago as compensation for the privilege #1110735 herein granted the sum of fifty ($50.00) per annum in advance.

A 25% penalty will be added for payments received after due date.


The permit holder agrees to hold the City of Chicago harmless for any damage, relocation or replacement costs associated with damage, relocation or removal of private property caused by the City performing work in the public way.


Authority herein given and granted for a period of five (5) years from and after 02/01/2014.

Alderman _____

Scott Waguespack 32nd Ward

CANOPY DIMENSIONS 1356 W. WELLINGTON

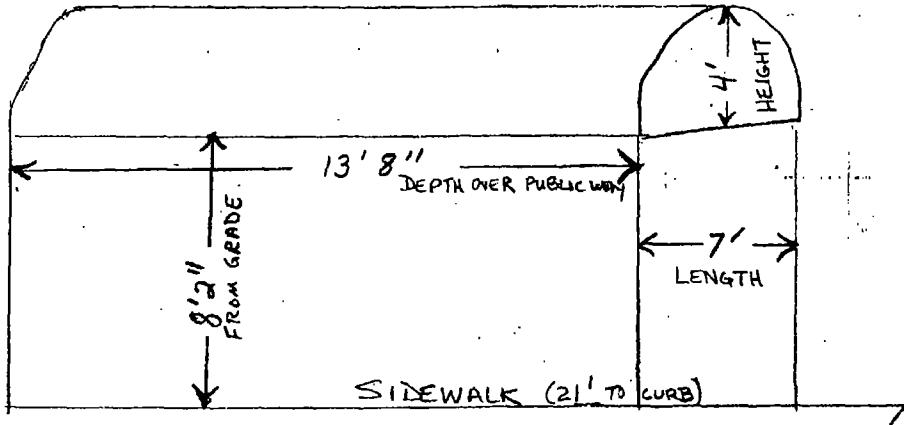

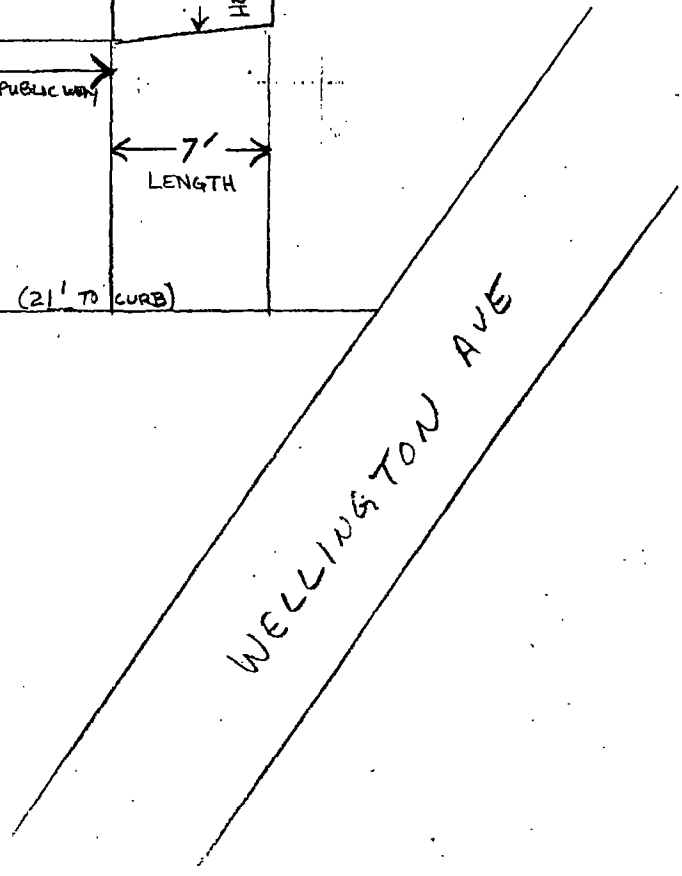

Department of Business Affairs and Consumer Protection
Small Business Center - Public Way Use Unit
City Hall - 121 N. LaSalle Street, Room 800 • Chicago, IL 60602
(312)-74-GOBIZ (312-744-6249) • (312) 744-1944 (TTY)
http://www.cityofchicago.org/bacp

03/05/2014

Alderman **Scott Waguespack**
Ward # **32**
City of Chicago
City Hall, Room **300**
121 North LaSalle Street
Chicago, Illinois 60602

Re: An ordinance to use and maintain a portion of the public right-of-way for **one (1) awning(s)** for **HERDEGEN BRIESKE FUNERAL HOME**, adjacent to the premises known as **1356 W. Wellington Ave.**.

Dear Alderman **Scott Waguespack**:

The applicant referenced above has requested the use of the public right-of-way for a **awning(s)**. An ordinance has been prepared by the Department of Business Affairs and Consumer Protection – Small Business Center - Public Way Use Unit for presentation to the City Council. Because this request was made for properties located in your ward, as approved by you as per the attached, I respectfully request that you introduce the attached ordinance at the next City Council meeting.

If you have any questions regarding this ordinance, please contact Anthony Bertuca at (312) 744-5506.

Department of Business Affairs and Consumer Protection

City of Chicago

O2014-1716

Office of the City Clerk

Document Tracking Sheet

Meeting Date:	3/5/2014
Sponsor(s):	Waguespack (32)
Type:	Ordinance
Title:	Awning(s) for Hudson Home
Committee(s) Assignment:	Committee on Transportation and Public Way

ORDINANCE
HUDSON HOME
Acct. No. 318967 - 1
Permit No. 1110767

Be It Ordained by the City Council of the City of Chicago:

SECTION 1. Permission and authority are hereby given and granted to HUDSON HOME, upon the terms and subject to the conditions of this ordinance to maintain and use, as now constructed, two (2) Awning(s) projecting over the public right-of-way adjacent to its premises known as 2825 N. Southport Ave..

Said Awning(s) at W. Wolfram & N. Southport measure(s):
One (1) at thirty-three point six seven (33.67) feet in length, and three (3) feet in width for a total of one hundred one point zero one (101.01) square feet.

Said Awning(s) at N. Southport measure(s):
One (1) at three point nine one (3.91) feet in length, and three (3) feet in width for a total of eleven point seven three (11.73) square feet.

The location of said privilege shall be as shown on prints kept on file with the Department of Business Affairs and Consumer Protection and the Office of the City Clerk.

Said privilege shall be constructed in accordance with plans and specifications approved by the Zoning Department - Signs.

This grant of privilege in the public way shall be subject to the provisions of Section 10-28-015 and all other required provisions of the Municipal Code of Chicago.

The grantee shall pay to the City of Chicago as compensation for the privilege #1110767 herein granted the sum of one hundred eight dollars and sixty-seven cents ($108.67) per annum in advance.

A 25% penalty will be added for payments received after due date.

The permit holder agrees to hold the City of Chicago harmless for any damage, relocation or replacement costs associated with damage, relocation or removal of private property caused by the City performing work in the public way.

Authority herein given and granted for a period of five (5) years from and after 01/13/2014.


Alderman Scott Waguespack


Scott Waguespack 32nd Ward

2825 N SOUTHPORT AVE


AWNING FRONT & SIDE VIEW


(1) PC

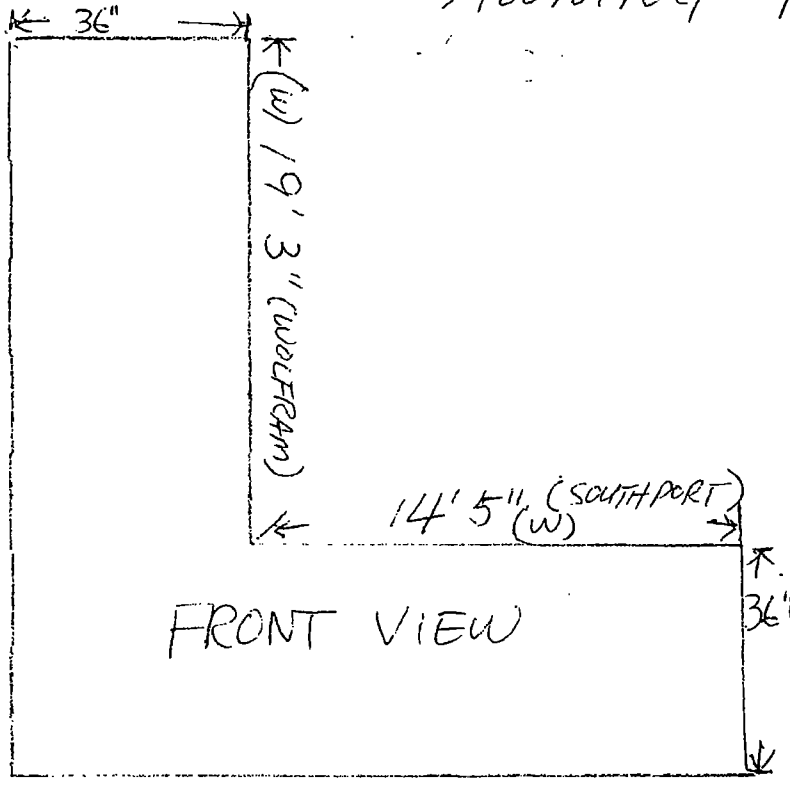

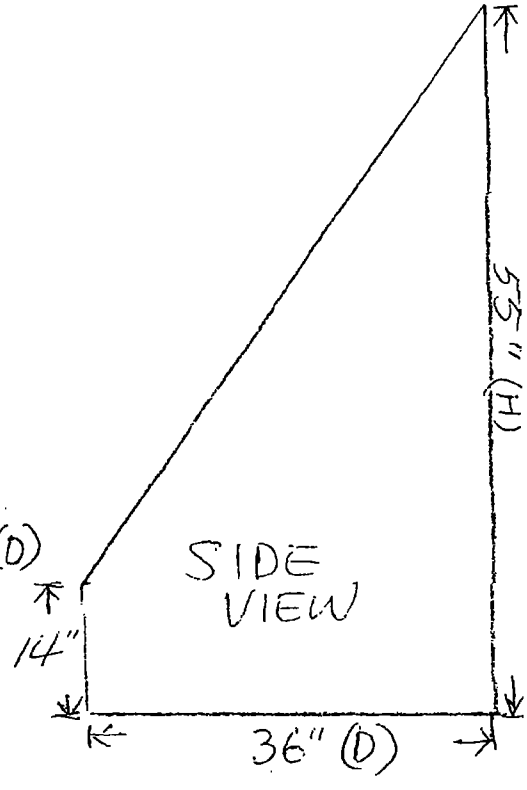

(1) PC

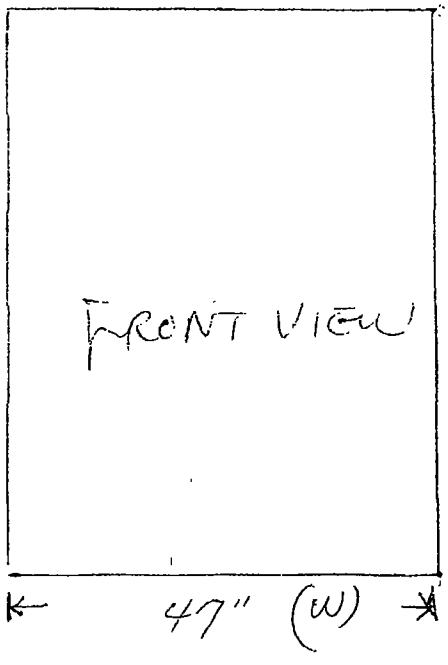

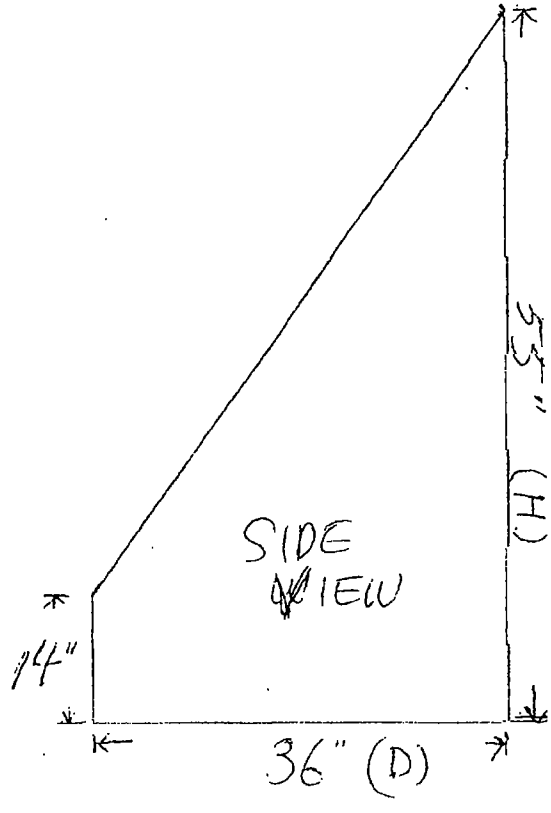

Department of Business Affairs and Consumer Protection
Small Business Center - Public Way Use Unit
City Hall - 121 N. LaSalle Street, Room 800 • Chicago, IL 60602
(312)-74-GOBIZ (312-744-6249) • (312) 744-1944 (TTY)
http://www.cityofchicago.org/bacp

03/05/2014

Alderman **Scott Waguespack**
Ward # **32**
City of Chicago
City Hall, Room **300**
121 North LaSalle Street
Chicago, Illinois 60602

Re: An ordinance to use and maintain a portion of the public right-of-way for **two (2) awning(s)** for **HUDSON HOME**, adjacent to the premises known as **2825 N. Southport Ave.**.

Dear Alderman **Scott Waguespack**:

The applicant referenced above has requested the use of the public right-of-way for a **awning(s)**. An ordinance has been prepared by the Department of Business Affairs and Consumer Protection – Small Business Center - Public Way Use Unit for presentation to the City Council. Because this request was made for properties located in your ward, as approved by you as per the attached, I respectfully request that you introduce the attached ordinance at the next City Council meeting.

If you have any questions regarding this ordinance, please contact Anthony Bertuca at (312) 744-5506.

Department of Business Affairs and Consumer Protection

City of Chicago

O2014-1720

Office of the City Clerk

Document Tracking Sheet

Meeting Date:	3/5/2014
Sponsor(s):	Waguespack (32)
Type:	Ordinance
Title:	Awning(s) for Journey Physical Therapy
Committee(s) Assignment:	Committee on Transportation and Public Way

ORDINANCE
JOURNEY PHYSICAL THERAPY
Acct. No. 378605-1
Permit No. 1104498

Be It Ordained by the City Council of the City of Chicago:

SECTION 1. Permission and authority are hereby given and granted to JOURNEY PHYSICAL THERAPY, upon the terms and subject to the conditions of this ordinance to construct, install, maintain and use one (1) Awning(s) projecting over the public right-of-way adjacent to its premises known as 2250 W. Belmont Ave..

Said Awning(s) at W. Belmont measure(s):
One (1) at fifteen (15) feet in length, and two (2) feet in width for a total of thirty (30) square feet.

The location of said privilege shall be as shown on prints kept on file with the Department of Business Affairs and Consumer Protection and the Office of the City Clerk.

Said privilege shall be constructed in accordance with plans and specifications approved by the Zoning Department - Signs.

This grant of privilege in the public way shall be subject to the provisions of Section 10-28-015 and all other required provisions of the Municipal Code of Chicago.

The grantee shall pay to the City of Chicago as compensation for the privilege #1104498 herein granted the sum of fifty ($50.00) per annum in advance.

A 25% penalty will be added for payments received after due date.

The permit holder agrees to hold the City of Chicago harmless for any damage, relocation or replacement costs associated with damage, relocation or removal of private property caused by the City performing work in the public way.


Authority herein given and granted for a period of five (5) years from and after Date of Passage.

Alderman Scott Waguespack

Scott Waguespack 32nd Ward

EL PRODUCT

DDRES OF AWNING
2250 W. BELMONT

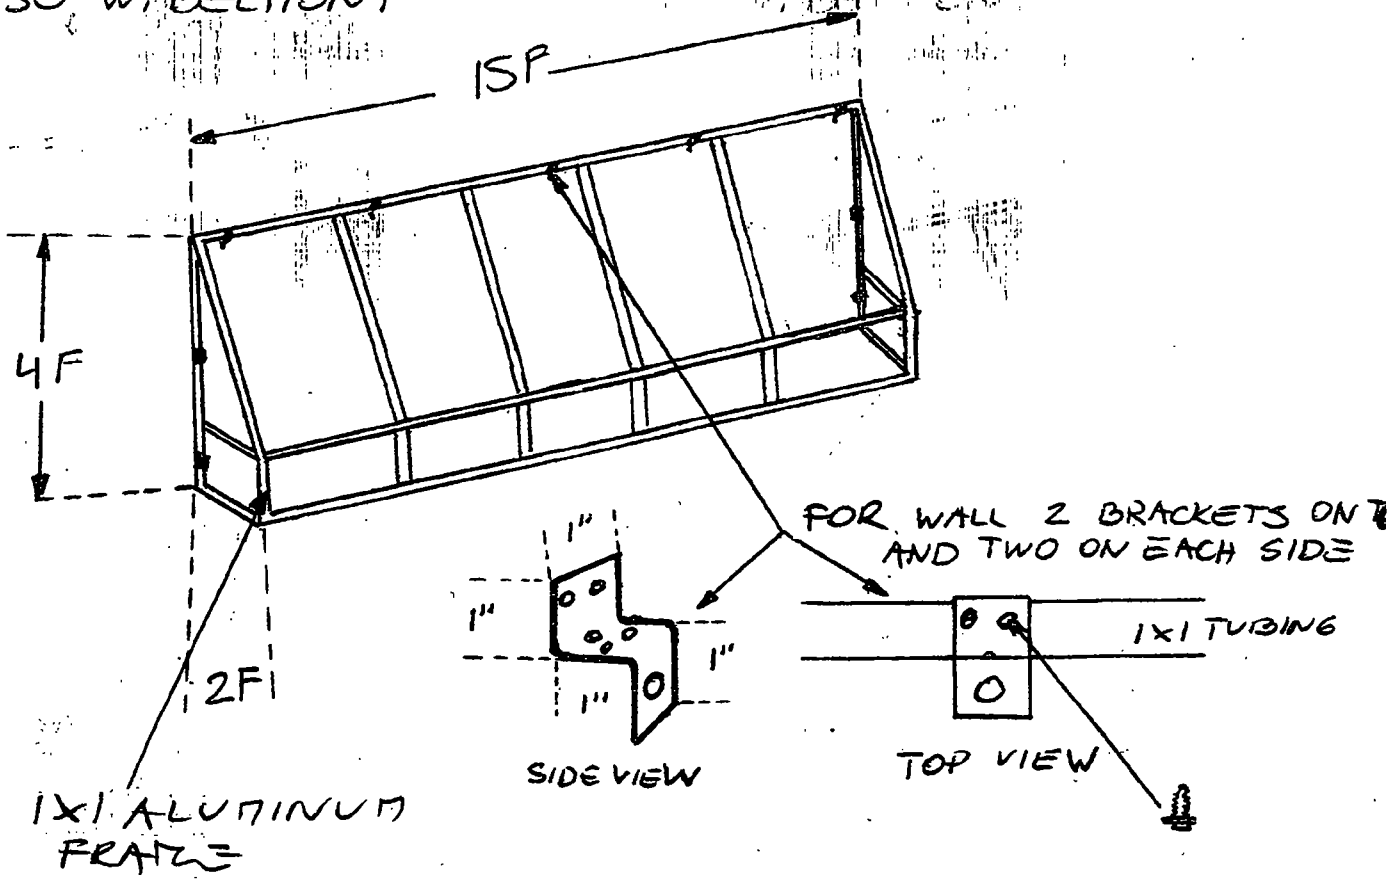

EXISTING MAIN FRAME MAKE OF 1x1 ALUMINUM TUBINGS

* WE WILL RECOVER EXISTING FRAME WITH BLACK CANVAS

* LOGO AND LETTERINGS WILL BE GOLD AND RED

Department of Business Affairs and Consumer Protection
Small Business Center - Public Way Use Unit
City Hall - 121 N. LaSalle Street, Room 800 • Chicago, IL 60602
(312)-74-GOBIZ (312-744-6249) • (312) 744-1944 (TTY)
http://www.cityofchicago.org/bacp

03/05/2014

Alderman **Scott Waguespack**
Ward # **32**
City of Chicago
City Hall, Room **300**
121 North LaSalle Street
Chicago, Illinois 60602

Re: An ordinance to use and maintain a portion of the public right-of-way for **one (1) awning(s)** for **JOURNEY PHYSICAL THERAPY**, adjacent to the premises known as **2250 W. Belmont Ave.**.

Dear Alderman **Scott Waguespack**:

The applicant referenced above has requested the use of the public right-of-way for a **awning(s)**. An ordinance has been prepared by the Department of Business Affairs and Consumer Protection – Small Business Center - Public Way Use Unit for presentation to the City Council. Because this request was made for properties located in your ward, as approved by you as per the attached, I respectfully request that you introduce the attached ordinance at the next City Council meeting.

If you have any questions regarding this ordinance, please contact Anthony Bertuca at (312) 744-5506.

Department of Business Affairs and Consumer Protection

City of Chicago

O2014-1724

Office of the City Clerk

Document Tracking Sheet

Meeting Date:	3/5/2014
Sponsor(s):	Waguespack (32)
Type:	Ordinance
Title:	Awning(s) for Rios De Sudamerica
Committee(s) Assignment:	Committee on Transportation and Public Way

ORDINANCE
RIOS DE SUDAMERICA
Acct. No. 305241 - 1
Permit No. 1111017

Be It Ordained by the City Council of the City of Chicago:

SECTION 1. Permission and authority are hereby given and granted to RIOS DE SUDAMERICA, upon the terms and subject to the conditions of this ordinance to maintain and use, as now constructed, one (1) Awning(s) projecting over the public right-of-way adjacent to its premises known as 2010 W. Armitage Ave..

Said Awning(s) at W. ARMITAGE AVE measure(s):
One (1) at seven (7) feet in length, and one point eight three (1.83) foot in width for a total of twelve point eight one (12.81) square feet.

The location of said privilege shall be as shown on prints kept on file with the Department of Business Affairs and Consumer Protection and the Office of the City Clerk.

Said privilege shall be constructed in accordance with plans and specifications approved by the Zoning Department - Signs.

This grant of privilege in the public way shall be subject to the provisions of Section 10-28-015 and all other required provisions of the Municipal Code of Chicago.

The grantee shall pay to the City of Chicago as compensation for the privilege #1111017 herein granted the sum of fifty ($50.00) per annum in advance.

A 25% penalty will be added for payments received after due date.

The permit holder agrees to hold the City of Chicago harmless for any damage, relocation or replacement costs associated with damage, relocation or removal of private property caused by the City performing work in the public way.

Authority herein given and granted for a period of five (5) years from and after 01/13/2014.

Alderman _____

Scott Waguespack 32nd Ward


10 W. ARMITAGE AVE.

Department of Business Affairs and Consumer Protection
Small Business Center - Public Way Use Unit
City Hall - 121 N LaSalle Street, Room 800 • Chicago, IL 60602
(312)-74-GOBIZ (312-744-6249) • (312) 744-1944 (TTY)
http://www.cityofchicago.org/bacp

03/05/2014

Alderman **Scott Waguespack**
Ward # **32**
City of Chicago
City Hall, Room **300**
121 North LaSalle Street
Chicago, Illinois 60602

Re: An ordinance to use and maintain a portion of the public right-of-way for **one (1) awning(s)** for **RIOS DE SUDAMERICA**, adjacent to the premises known as **2010 W. Armitage Ave.**.

Dear Alderman **Scott Waguespack**:

The applicant referenced above has requested the use of the public right-of-way for a **awning(s)**. An ordinance has been prepared by the Department of Business Affairs and Consumer Protection – Small Business Center - Public Way Use Unit for presentation to the City Council. Because this request was made for properties located in your ward, as approved by you as per the attached, I respectfully request that you introduce the attached ordinance at the next City Council meeting.

If you have any questions regarding this ordinance, please contact Anthony Bertuca at (312) 744-5506.

Department of Business Affairs and Consumer Protection

City of Chicago

O2014-1737

Office of the City Clerk

Document Tracking Sheet

Meeting Date:	3/5/2014
Sponsor(s):	Mell (33)
Type:	Ordinance
Title:	Awning(s) for Christian Undertaker Services, Inc.
Committee(s) Assignment:	Committee on Transportation and Public Way

ORDINANCE
CHRISTIAN UNDERTAKER SERVICES, INC.
Acct. No. 263786-1
Permit No. 1110822

Be It Ordained by the City Council of the City of Chicago:

SECTION 1. Permission and authority are hereby given and granted to CHRISTIAN UNDERTAKER SERVICES, INC., upon the terms and subject to the conditions of this ordinance to maintain and use, as now constructed, one (1) Awning(s) projecting over the public right-of-way adjacent to its premises known as 3100 W. Irving Park Rd..

Said Awning(s) at Corner of W. Irving Park Rd. and N Albany measure(s):
One (1) at seventy-nine point five (79.5) feet in length, and two (2) feet in width for a total of one hundred fifty-nine (159) square feet.

The location of said privilege shall be as shown on prints kept on file with the Department of Business Affairs and Consumer Protection and the Office of the City Clerk.

Said privilege shall be constructed in accordance with plans and specifications approved by the Zoning Department - Signs.

This grant of privilege in the public way shall be subject to the provisions of Section 10-28-015 and all other required provisions of the Municipal Code of Chicago.

The grantee shall pay to the City of Chicago as compensation for the privilege #1110822 herein granted the sum of one hundred four dollars and fifty cents ($104.50) per annum in advance.

A 25% penalty will be added for payments received after due date.

The permit holder agrees to hold the City of Chicago harmless for any damage, relocation or replacement costs associated with damage, relocation or removal of private property caused by the City performing work in the public way.

Authority herein given and granted for a period of five (5) years from and after 01/11/2014.

Alderman

Deborah Mell 33rd Ward


Christian Funeral Home
Funeraria Cristiana
Cremation & Burial Society
Christian Funeral Home
LES & MATT BALE - DIRECTORS
PARKING LOT
Christian Funeral Home


Christian Funeral Home
Funeraria Cristiana
Cremation & Burial Society
Christian Funeral Home
LES & MATT BALE - DIRECTORS
PARKING LOT
Christian Funeral Home

Department of Business Affairs and Consumer Protection
Small Business Center - Public Way Use Unit
City Hall - 121 N. LaSalle Street, Room 800 • Chicago, IL 60602
(312)-74-GOBIZ (312-744-6249) • (312) 744-1944 (TTY)
http://www.cityofchicago.org/bacp

03/05/2014

Alderman **Deborah Mell**
Ward # **33**
City of Chicago
City Hall, Room **208**
121 North LaSalle Street
Chicago, Illinois 60602

Re: An ordinance to use and maintain a portion of the public right-of-way for **one (1) awning(s)** for **CHRISTIAN UNDERTAKER SERVICES, INC.**, adjacent to the premises known as **3100 W. Irving Park Rd.**.

Dear Alderman **Deborah Mell**:

The applicant referenced above has requested the use of the public right-of-way for a **awning(s)**. An ordinance has been prepared by the Department of Business Affairs and Consumer Protection – Small Business Center - Public Way Use Unit for presentation to the City Council. Because this request was made for properties located in your ward, as approved by you as per the attached, I respectfully request that you introduce the attached ordinance at the next City Council meeting.

If you have any questions regarding this ordinance, please contact Anthony Bertuca at (312) 744-5506.

Department of Business Affairs and Consumer Protection

City of Chicago

O2014-1743

Office of the City Clerk

Document Tracking Sheet

Meeting Date:	3/5/2014
Sponsor(s):	Mell (33)
Type:	Ordinance
Title:	Awning(s) for Kedzie Venture LLC
Committee(s) Assignment:	Committee on Transportation and Public Way

ORDINANCE
Kedzie Ventures LLC
Acct. No. 337874-1
Permit No. 1111188

Be It Ordained by the City Council of the City of Chicago:

SECTION 1. Permission and authority are hereby given and granted to Kedzie Ventures LLC, upon the terms and subject to the conditions of this ordinance to maintain and use, as now constructed, one (1) Awning(s) projecting over the public right-of-way adjacent to its premises known as 4412 N. Kedzie Ave..

Said Awning(s) at N Kedzie Ave measure(s):
One (1) at twenty-five (25) feet in length, and three (3) feet in width for a total of seventy-five (75) square feet.

The location of said privilege shall be as shown on prints kept on file with the Department of Business Affairs and Consumer Protection and the Office of the City Clerk.

Said privilege shall be constructed in accordance with plans and specifications approved by the Zoning Department - Signs.

This grant of privilege in the public way shall be subject to the provisions of Section 10-28-015 and all other required provisions of the Municipal Code of Chicago.

The grantee shall pay to the City of Chicago as compensation for the privilege #1111188 herein granted the sum of fifty ($50.00) per annum in advance.


A 25% penalty will be added for payments received after due date.

The permit holder agrees to hold the City of Chicago harmless for any damage, relocation or replacement costs associated with damage, relocation or removal of private property caused by the City performing work in the public way.

Authority herein given and granted for a period of five (5) years from and after 01/13/2014.

Alderman

Deborah Mell 33rd Ward

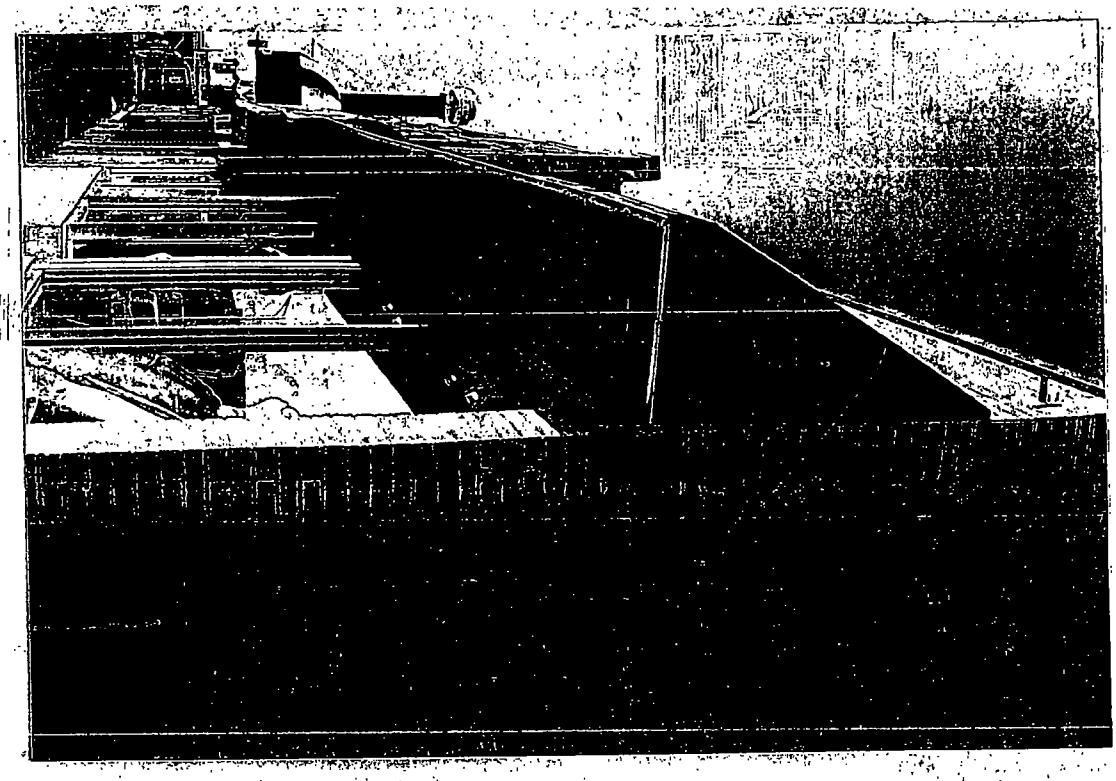


Tuxedo Rentals
Prom &
Party Dresses
Accessories
Cathy's V.I.P. Bridal
(773) 463-6020
4412 N. KEDZIE
RIA Y RESTAURANTE MEXICANO
ASA DE ROY MOY
B.Y.O.B.
AUTO BODY

Department of Business Affairs and Consumer Protection
Small Business Center - Public Way Use Unit
City Hall - 121 N LaSalle Street, Room 800 • Chicago, IL 60602
(312)-74-GOBIZ (312-744-6249) • (312) 744-1944 (TTY)
http://www.cityofchicago.org/bacp

03/05/2014

Alderman **Deborah Mell**
Ward # **33**
City of Chicago
City Hall, Room **208**
121 North LaSalle Street
Chicago, Illinois 60602

Re: An ordinance to use and maintain a portion of the public right-of-way for **one (1) awning(s)** for **Kedzie Ventures LLC**, adjacent to the premises known as **4412 N. Kedzie Ave.**.

Dear Alderman **Deborah Mell**:

The applicant referenced above has requested the use of the public right-of-way for a **awning(s)**. An ordinance has been prepared by the Department of Business Affairs and Consumer Protection – Small Business Center - Public Way Use Unit for presentation to the City Council. Because this request was made for properties located in your ward, as approved by you as per the attached, I respectfully request that you introduce the attached ordinance at the next City Council meeting.

If you have any questions regarding this ordinance, please contact Anthony Bertuca at (312) 744-5506.

Department of Business Affairs and Consumer Protection

City of Chicago

O2014-1750

Office of the City Clerk

Document Tracking Sheet

Meeting Date:	3/5/2014
Sponsor(s):	Colón (35)
Type:	Ordinance
Title:	Awning(s) for Martinez & Bentancourt
Committee(s) Assignment:	Committee on Transportation and Public Way

ORDINANCE
MARTINEZ & BENTANCOURT
Acct. No. 326732-1
Permit No. 1110626

Be It Ordained by the City Council of the City of Chicago:

SECTION 1. Permission and authority are hereby given and granted to MARTINEZ & BENTANCOURT, upon the terms and subject to the conditions of this ordinance to maintain and use, as now constructed, one (1) Awning(s) projecting over the public right-of-way adjacent to its premises known as 2455-57 N. Milwaukee Ave..

Said Awning(s) at N. Milwaukee Avenue measure(s):
One (1) at twenty-five (25) feet in length, and nine (9) feet in width for a total of two hundred twenty-five (225) square feet.

The location of said privilege shall be as shown on prints kept on file with the Department of Business Affairs and Consumer Protection and the Office of the City Clerk.

Said privilege shall be constructed in accordance with plans and specifications approved by the Zoning Department - Signs.

This grant of privilege in the public way shall be subject to the provisions of Section 10-28-015 and all other required provisions of the Municipal Code of Chicago.


The grantee shall pay to the City of Chicago as compensation for the privilege #1110626 herein granted the sum of fifty ($50.00) per annum in advance.

A 25% penalty will be added for payments received after due date.

The permit holder agrees to hold the City of Chicago harmless for any damage, relocation or replacement costs associated with damage, relocation or removal of private property caused by the City performing work in the public way.

Authority herein given and granted for a period of five (5) years from and after 01/13/2014.

Alderman _____
Reynaldo Colon 35th Ward

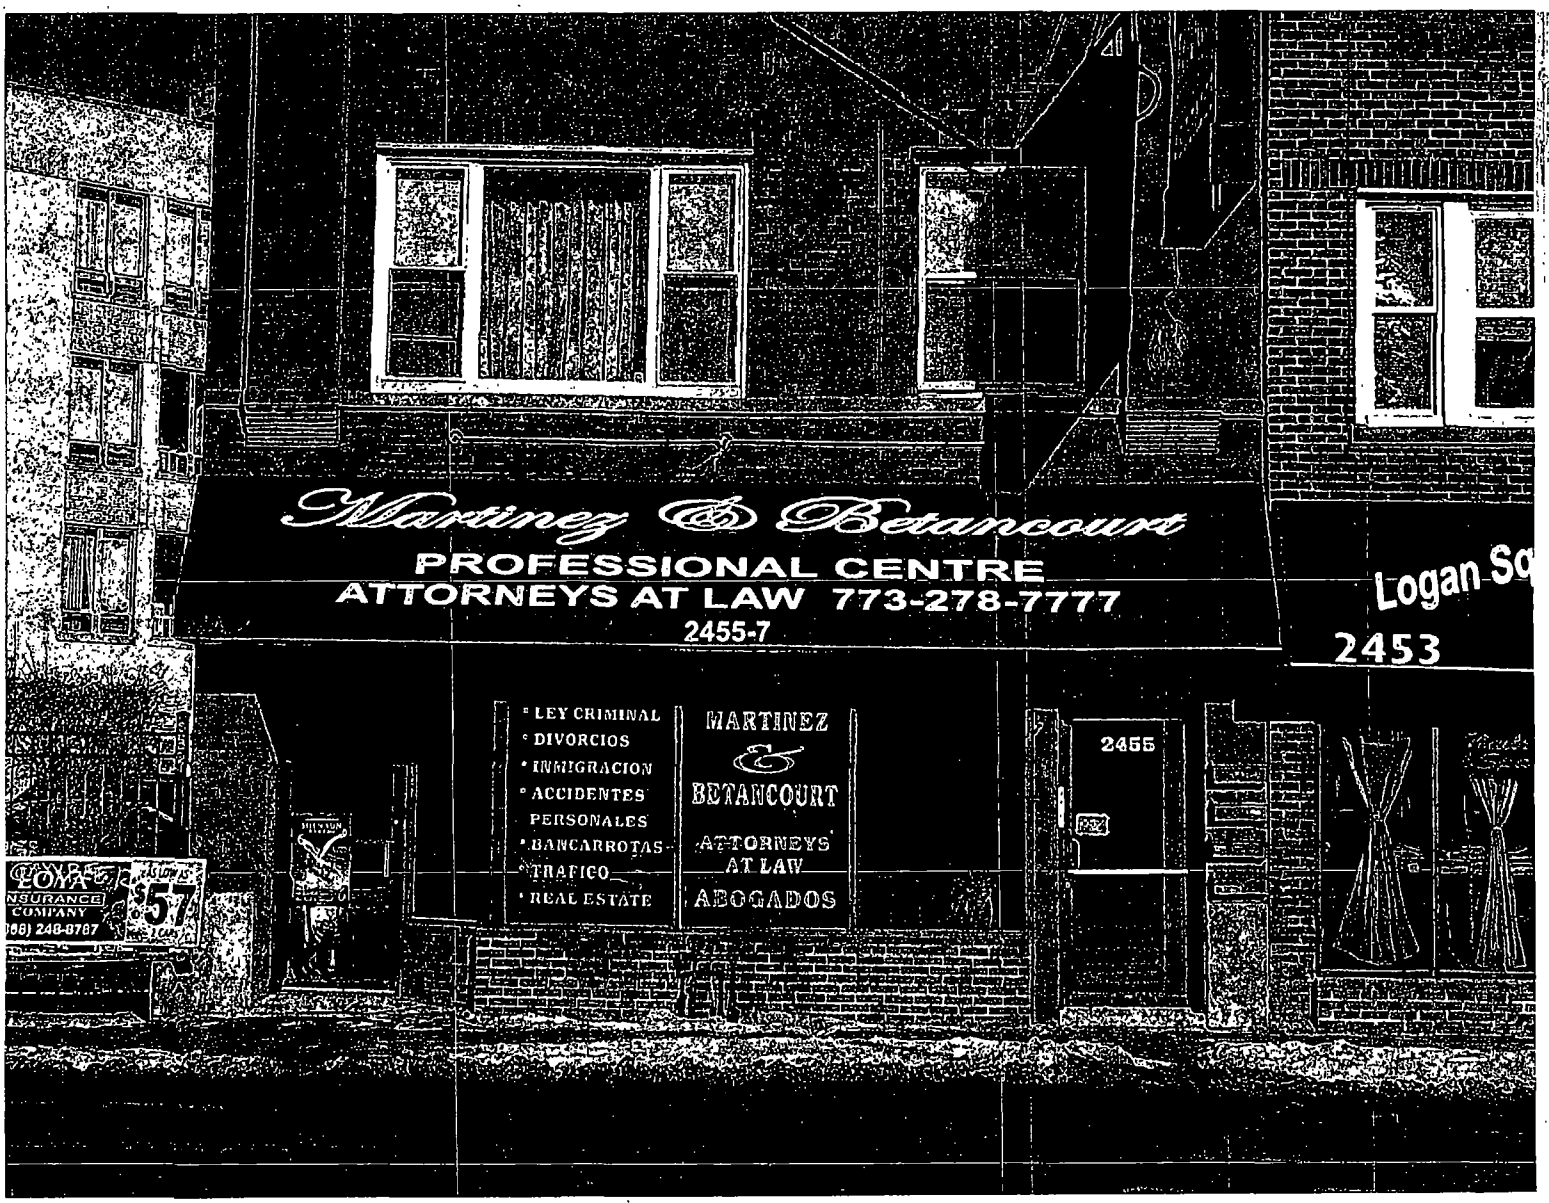
Martinez & Betancourt
PROFESSIONAL CENTRE
ATTORNEYS AT LAW 773-278-7777
2455-7
Logan Sq
2453
* LEY CRIMINAL
* DIVORCIOS
* INMIGRACION
* ACCIDENTES PERSONALES
* BANCARROTAS
* TRAFICO
* REAL ESTATE
MARTINEZ & BETANCOURT
ATTORNEYS AT LAW
ABOGADOS
2455
LOYA INSURANCE COMPANY
(888) 248-8787
$57

Department of Business Affairs and Consumer Protection
Small Business Center - Public Way Use Unit
City Hall - 121 N. LaSalle Street, Room 800 • Chicago, IL 60602
(312)-74-GOBIZ (312-744-6249) • (312) 744-1944 (TTY)
http://www.cityofchicago.org/bacp

03/05/2014

Alderman **Reynaldo Colon**
Ward # **35**
City of Chicago
City Hall, Room **203**
121 North LaSalle Street
Chicago, Illinois 60602

Re: An ordinance to use and maintain a portion of the public right-of-way for **one (1) awning(s)** for **MARTINEZ & BENTANCOURT**, adjacent to the premises known as **2455-57 N. Milwaukee Ave.**.

Dear Alderman **Reynaldo Colon**:

The applicant referenced above has requested the use of the public right-of-way for a **awning(s)**. An ordinance has been prepared by the Department of Business Affairs and Consumer Protection – Small Business Center - Public Way Use Unit for presentation to the City Council. Because this request was made for properties located in your ward, as approved by you as per the attached, I respectfully request that you introduce the attached ordinance at the next City Council meeting.

If you have any questions regarding this ordinance, please contact Anthony Bertuca at (312) 744-5506.

Department of Business Affairs and Consumer Protection

City of Chicago

O2014-1756

Office of the City Clerk

Document Tracking Sheet

Meeting Date:	3/5/2014
Sponsor(s):	Colón (35)
Type:	Ordinance
Title:	Awning(s) for All Pro Cleaners
Committee(s) Assignment:	Committee on Transportation and Public Way

ORDINANCE
ALL PRO CLEANERS
Acct. No. 294452 - 1
Permit No. 1111272

Be It Ordained by the City Council of the City of Chicago:

SECTION 1. Permission and authority are hereby given and granted to ALL PRO CLEANERS, upon the terms and subject to the conditions of this ordinance to maintain and use, as now constructed, one (1) Awning(s) projecting over the public right-of-way adjacent to its premises known as 3052 W. Armitage Ave.

Said Awning(s) at W. Armitage Avenue measure(s):
One (1) at twenty-four (24) feet in length, and two (2) feet in width for a total of forty-eight (48) square feet.

The location of said privilege shall be as shown on prints kept on file with the Department of Business Affairs and Consumer Protection and the Office of the City Clerk.

Said privilege shall be constructed in accordance with plans and specifications approved by the Zoning Department - Signs.

This grant of privilege in the public way shall be subject to the provisions of Section 10-28-015 and all other required provisions of the Municipal Code of Chicago.

The grantee shall pay to the City of Chicago as compensation for the privilege #1111272 herein granted the sum of fifty ($50.00) per annum in advance.

A 25% penalty will be added for payments received after due date.

The permit holder agrees to hold the City of Chicago harmless for any damage, relocation or replacement costs associated with damage, relocation or removal of private property caused by the City performing work in the public way.

Authority herein given and granted for a period of five (5) years from and after 01/13/2014.

Alderman

Reynaldo Colon 35th Ward


ALL PRO CLEANERS
OPEN
Alterations
LOW ZONE
LOW ZONE

Department of Business Affairs and Consumer Protection
Small Business Center - Public Way Use Unit
City Hall - 121 N. LaSalle Street. Room 800 • Chicago, IL 60602
(312)-74-GOBIZ (312-744-6249) • (312) 744-1944 (TTY)
http://www.cityofchicago.org/bacp

03/05/2014

Alderman **Reynaldo Colon**
Ward # **35**
City of Chicago
City Hall, Room **203**
121 North LaSalle Street
Chicago, Illinois 60602

Re: An ordinance to use and maintain a portion of the public right-of-way for **one (1) awning(s)** for **ALL PRO CLEANERS**, adjacent to the premises known as **3052 W. Armitage Ave.**.

Dear Alderman **Reynaldo Colon**:

The applicant referenced above has requested the use of the public right-of-way for a **awning(s)**. An ordinance has been prepared by the Department of Business Affairs and Consumer Protection – Small Business Center - Public Way Use Unit for presentation to the City Council. Because this request was made for properties located in your ward, as approved by you as per the attached, I respectfully request that you introduce the attached ordinance at the next City Council meeting.

If you have any questions regarding this ordinance, please contact Anthony Bertuca at (312) 744-5506.

Department of Business Affairs and Consumer Protection

City of Chicago

O2014-1764

Office of the City Clerk

Document Tracking Sheet

Meeting Date:	3/5/2014
Sponsor(s):	Colón (35)
Type:	Ordinance
Title:	Awning(s) for Foto Quetzal
Committee(s) Assignment:	Committee on Transportation and Public Way

ORDINANCE
FOTO QUETZAL
Acct. No. 31372 - 2
Permit No. 1111030

ORDINANCE
FOTO QUETZAL
Acct. No. 31372 - 2
Permit No. 1111030

ORDINANCE
FOTO QUETZAL
Acct. No. 31372 - 2
Permit No. 1111030

Be It Ordained by the City Council of the City of Chicago:

SECTION 1. Permission and authority are hereby given and granted to FOTO QUETZAL, upon the terms and subject to the conditions of this ordinance to maintain and use, as now constructed, one (1) Awning(s) projecting over the public right-of-way adjacent to its premises known as 2419 N. Milwaukee Ave.

Said Awning(s) at N. Milwaukee Avenue measure(s):
One (1) at twenty-five (25) feet in length, and two point five (2.5) feet in width for a total of sixty-two point five (62.5) square feet.

The location of said privilege shall be as shown on prints kept on file with the Department of Business Affairs and Consumer Protection and the Office of the City Clerk.

Said privilege shall be constructed in accordance with plans and specifications approved by the Zoning Department - Signs.

This grant of privilege in the public way shall be subject to the provisions of Section 10-28-015 and all other required provisions of the Municipal Code of Chicago.

The grantee shall pay to the City of Chicago as compensation for the privilege #1111030 herein granted the sum of fifty ($50.00) per annum in advance.

A 25% penalty will be added for payments received after due date.

The permit holder agrees to hold the City of Chicago harmless for any damage, relocation or replacement costs associated with damage, relocation or removal of private property caused by the City performing work in the public way.

Authority herein given and granted for a period of five (5) years from and after 01/13/2014.

Alderman _____

Reynaldo Colon 35th Ward


BODAS • 15 ANOS
Fotos para pasaporte
Restauracion de fotos antiguas
773-278-5075
773-728-5900
2419
Fotoquetzal@gmail.com

Department of Business Affairs and Consumer Protection
Small Business Center - Public Way Use Unit
City Hall - 121 N. LaSalle Street, Room 800 • Chicago, IL 60602
(312)-74-GOBIZ (312-744-6249) • (312) 744-1944 (TTY)
http://www.cityofchicago.org/bacp

03/05/2014

Alderman **Reynaldo Colon**
Ward # **35**
City of Chicago
City Hall, Room **203**
121 North LaSalle Street
Chicago, Illinois 60602

Re: An ordinance to use and maintain a portion of the public right-of-way for **one (1) awning(s)** for **FOTO QUETZAL**, adjacent to the premises known as **2419 N. Milwaukee Ave.**.

Dear Alderman **Reynaldo Colon**:

The applicant referenced above has requested the use of the public right-of-way for a **awning(s)**. An ordinance has been prepared by the Department of Business Affairs and Consumer Protection – Small Business Center - Public Way Use Unit for presentation to the City Council. Because this request was made for properties located in your ward, as approved by you as per the attached, I respectfully request that you introduce the attached ordinance at the next City Council meeting.

If you have any questions regarding this ordinance, please contact Anthony Bertuca at (312) 744-5506.

Department of Business Affairs and Consumer Protection

City of Chicago

O2014-1767

Office of the City Clerk

Document Tracking Sheet

Meeting Date:	3/5/2014
Sponsor(s):	Sposato (36)
Type:	Ordinance
Title:	Awning(s) for Dog Room, The
Committee(s) Assignment:	Committee on Transportation and Public Way

ORDINANCE
THE DOG ROOM
Acct. No. 375319 - 1
Permit No. 1102795

Be It Ordained by the City Council of the City of Chicago:

SECTION 1. Permission and authority are hereby given and granted to THE DOG ROOM, upon the terms and subject to the conditions of this ordinance to maintain and use, as now constructed, one (1) Awning(s) projecting over the public right-of-way adjacent to its premises known as 7340 W. Addison St..

Said Awning(s) at W. Addison measure(s):
One (1) at twenty-four (24) feet in length, and two (2) feet in width for a total of forty-eight (48) square feet.

The location of said privilege shall be as shown on prints kept on file with the Department of Business Affairs and Consumer Protection and the Office of the City Clerk.

Said privilege shall be constructed in accordance with plans and specifications approved by the Zoning Department - Signs.

This grant of privilege in the public way shall be subject to the provisions of Section 10-28-015 and all other required provisions of the Municipal Code of Chicago.

The grantee shall pay to the City of Chicago as compensation for the privilege #1102795 herein granted the sum of fifty ($50.00) per annum in advance.

A 25% penalty will be added for payments received after due date.


The permit holder agrees to hold the City of Chicago harmless for any damage, relocation or replacement costs associated with damage, relocation or removal of private property caused by the City performing work in the public way.

Authority herein given and granted for a period of five (5) years from and after Date of Passage.

Alderman Nicholas Sposato

Nicholas Sposato 36th Ward

Awning DRAWING
7340 W. Addison St., Chicago. 60634

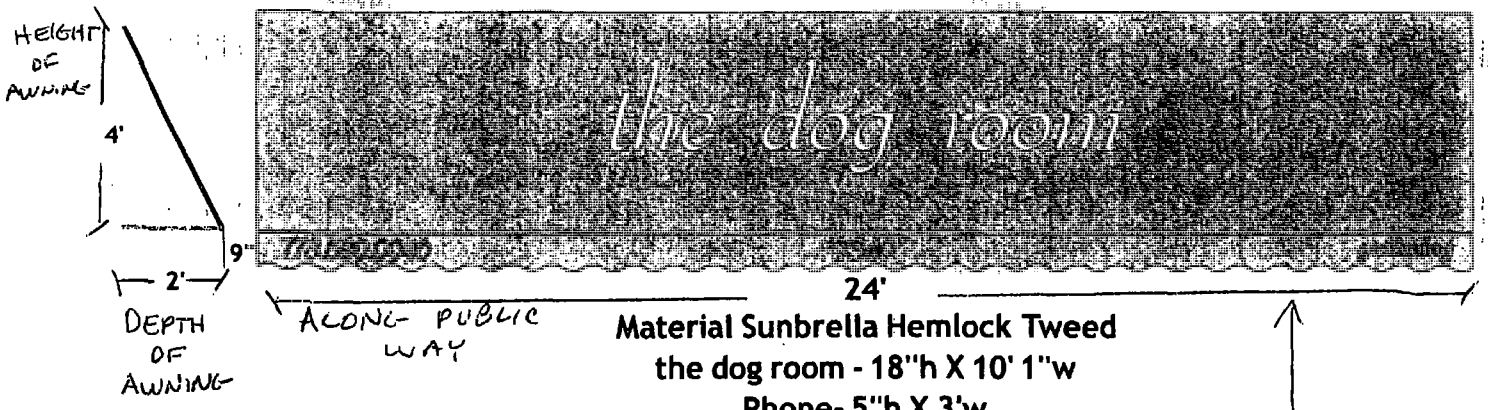

Material Sunbrella Hemlock Tweed
the dog room - 18"h X 10' 1"w
Phone- 5"h X 3'w
Address- 5"h X 14"w
grooming- 5"h X 22.5"w
Graphic Color SGS Antique White
Vanlance painted to match Antique White

12' ABOVE GRADE

THATCHER OAKS AWNINGS & SIGNS 630-833-5700 voice 630-833-5795 fax 718 Industrial Dr. Elmhurst, IL 60126	CLIENT: The Dog Room					DRAWING NAME: The Dog Room
	DESCRIPTION: Graphic Approval Layout					SALESMAN: Joe Potocki
	CLIENT APPROVAL:					ORDER #: 711465
	APPROVED AS NOTED					DATE:
	SCALE: ntcs	DRAWN BY: gl.	DATE: 06/13/06	REVISED DATE:	2nd REVISION:	APPROVED BY:

Department of Business Affairs and Consumer Protection
Small Business Center - Public Way Use Unit
City Hall - 121 N LaSalle Street, Room 800 • Chicago, IL 60602
(312)-74-GOBIZ (312-744-6249) • (312) 744-1944 (TTY)
http://www.cityofchicago.org/bacp

03/05/2014

Alderman **Nicholas Sposato**
Ward # **36**
City of Chicago
City Hall, Room **304**
121 North LaSalle Street
Chicago, Illinois 60602

Re: An ordinance to use and maintain a portion of the public right-of-way for **one (1) awning(s)** for **THE DOG ROOM**, adjacent to the premises known as **7340 W. Addison St.**.

Dear Alderman **Nicholas Sposato**:

The applicant referenced above has requested the use of the public right-of-way for a **awning(s)**. An ordinance has been prepared by the Department of Business Affairs and Consumer Protection – Small Business Center - Public Way Use Unit for presentation to the City Council. Because this request was made for properties located in your ward, as approved by you as per the attached, I respectfully request that you introduce the attached ordinance at the next City Council meeting.

If you have any questions regarding this ordinance, please contact Anthony Bertuca at (312) 744-5506.

Department of Business Affairs and Consumer Protection

City of Chicago

O2014-1770

Office of the City Clerk

Document Tracking Sheet

Meeting Date:	3/5/2014
Sponsor(s):	O'Connor (41)
Type:	Ordinance
Title:	Awning(s) for Emerald Isle
Committee(s) Assignment:	Committee on Transportation and Public Way

ORDINANCE
EMERALD ISLE
Acct. No. 14669-1
Permit No. 1111168

Be It Ordained by the City Council of the City of Chicago:

SECTION 1. Permission and authority are hereby given and granted to EMERALD ISLE, upon the terms and subject to the conditions of this ordinance to maintain and use, as now constructed, three (3) Awning(s) projecting over the public right-of-way adjacent to its premises known as 6686 N. Northwest Hwy..

Said Awning(s) at N. Northwest Highway measure(s):
One (1) at fifteen point five (15.5) feet in length, and one point five (1.5) foot in width for a total of twenty-three point two five (23.25) square feet.
One (1) at fifteen point one seven (15.17) feet in length, and one point five (1.5) foot in width for a total of twenty-two point seven six (22.76) square feet.
One (1) at twenty (20) feet in length, and one point five (1.5) foot in width for a total of thirty (30) square feet.

The location of said privilege shall be as shown on prints kept on file with the Department of Business Affairs and Consumer Protection and the Office of the City Clerk.

Said privilege shall be constructed in accordance with plans and specifications approved by the Zoning Department - Signs.

This grant of privilege in the public way shall be subject to the provisions of Section 10-28-015 and all other required provisions of the Municipal Code of Chicago.

The grantee shall pay to the City of Chicago as compensation for the privilege #1111168 herein granted the sum of one hundred fifty ($150.00) per annum in advance.


A 25% penalty will be added for payments received after due date.

The permit holder agrees to hold the City of Chicago harmless for any damage, relocation or replacement costs associated with damage, relocation or removal of private property caused by the City performing work in the public way.

Authority herein given and granted for a period of five (5) years from and after 03/01/2014.

Alderman

Mary O'Connor 41st Ward

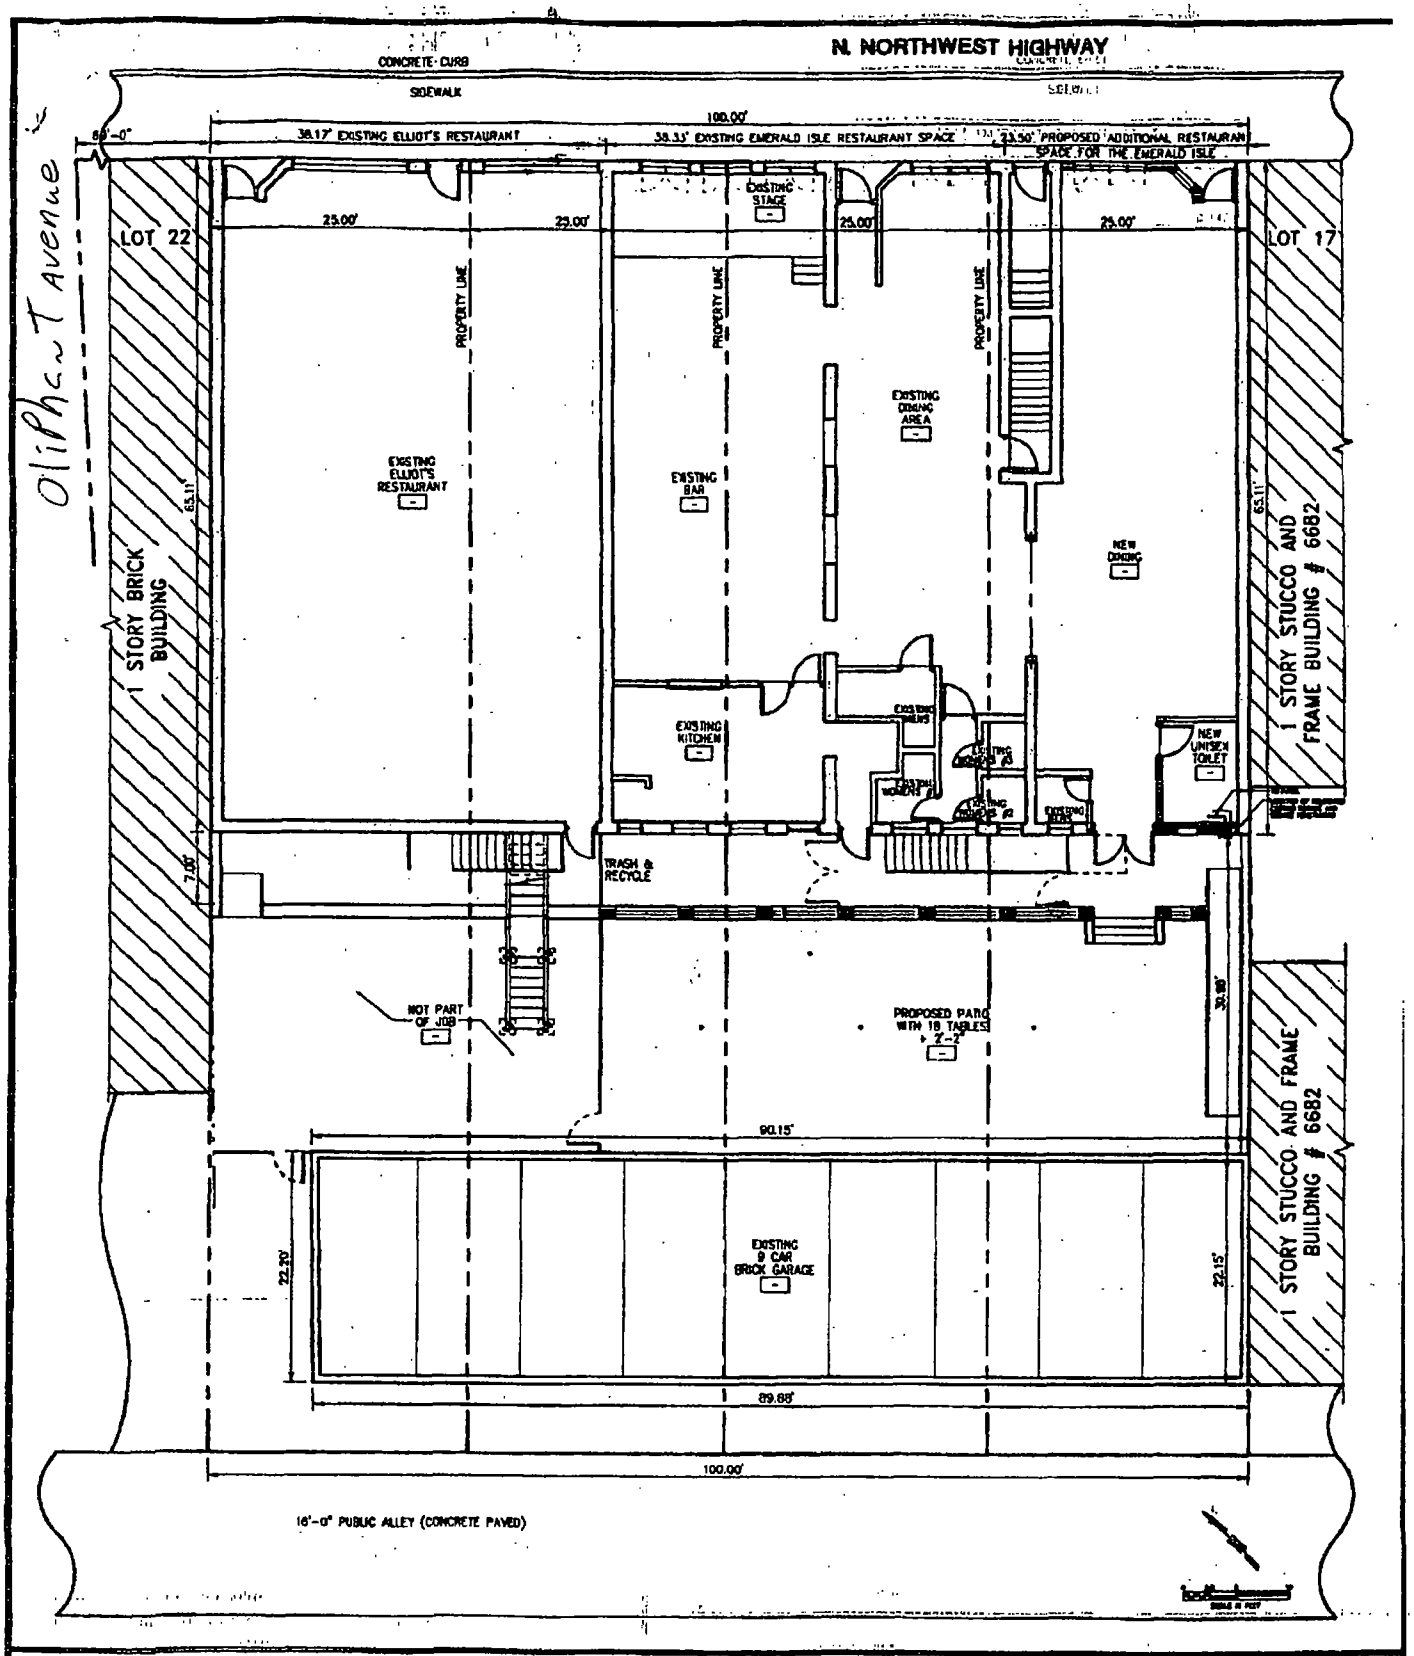

MARK C. BRUN & ASSOCIATES
409 N. Meacham Ave, Park Ridge, IL, 60068
Phone: (847)-767-9120 Fax: (847)-692-4661
ARCHITECTS/PLANNERS

THE EMERALD ISLE
6686 NORTHWEST HIGHWAY
CHICAGO, ILLINOIS, 60631

DATE	02-15-05
DRAWN	JFB
APPROVED	MCB

SHEET: ZONING DEPARTMENT SUBMITTAL SITE PLAN

SHEET NO. Z-1.0
SHEET 1 OF 2

Department of Business Affairs and Consumer Protection
Small Business Center - Public Way Use Unit
City Hall - 121 N. LaSalle Street, Room 800 • Chicago, IL 60602
(312)-74-GOBIZ (312-744-6249) • (312) 744-1944 (TTY)
http://www.cityofchicago.org/bacp

03/05/2014

Alderman **Mary O'Connor**
Ward # **41**
City of Chicago
City Hall, Room **203**
121 North LaSalle Street
Chicago, Illinois 60602

Re: An ordinance to use and maintain a portion of the public right-of-way for **three (3) awning(s)** for **EMERALD ISLE**, adjacent to the premises known as **6686 N. Northwest Hwy.**.

Dear Alderman **Mary O'Connor**:

The applicant referenced above has requested the use of the public right-of-way for a **awning(s)**. An ordinance has been prepared by the Department of Business Affairs and Consumer Protection – Small Business Center - Public Way Use Unit for presentation to the City Council. Because this request was made for properties located in your ward, as approved by you as per the attached, I respectfully request that you introduce the attached ordinance at the next City Council meeting.

If you have any questions regarding this ordinance, please contact Anthony Bertuca at (312) 744-5506.

Department of Business Affairs and Consumer Protection

City of Chicago

O2014-1783

Office of the City Clerk

Document Tracking Sheet

Meeting Date:	3/5/2014
Sponsor(s):	Reilly (42)
Type:	Ordinance
Title:	Awning(s) for Elephant & Castle Pub & Restaurant
Committee(s) Assignment:	Committee on Transportation and Public Way

ORDINANCE
ELEPHANT & CASTLE PUB & RESTAURANT
Acct. No. 370446 - 1
Permit No. 1110828

Be It Ordained by the City Council of the City of Chicago:

SECTION 1. Permission and authority are hereby given and granted to ELEPHANT & CASTLE PUB & RESTAURANT, upon the terms and subject to the conditions of this ordinance to maintain and use, as now constructed, three (3) Awning(s) projecting over the public right-of-way adjacent to its premises known as 111 W. Adams St..

Said Awning(s) at W. Adams St. measure(s):
One (1) at thirteen point three (13.3) feet in length, and two (2) feet in width for a total of twenty-six point six (26.6) square feet.

Said Awning(s) at W. Adams St. measure(s):
One (1) at thirteen point seven (13.7) feet in length, and two point seven (2.7) feet in width for a total of thirty-six point nine nine (36.99) square feet.

Said Awning(s) at W. Adams St. measure(s):
One (1) at ten point nine (10.9) feet in length, and two (2) feet in width for a total of twenty-one point eight (21.8) square feet.

The location of said privilege shall be as shown on prints kept on file with the Department of Business Affairs and Consumer Protection and the Office of the City Clerk.

Said privilege shall be constructed in accordance with plans and specifications approved by the Zoning Department - Signs.

This grant of privilege in the public way shall be subject to the provisions of Section 10-28-015 and all other required provisions of the Municipal Code of Chicago.

The grantee shall pay to the City of Chicago as compensation for the privilege #1110828 herein granted the sum of one hundred fifty ($150.00) per annum in advance.


A 25% penalty will be added for payments received after due date.

The permit holder agrees to hold the City of Chicago harmless for any damage, relocation or replacement costs associated with damage, relocation or removal of private property caused by the City performing work in the public way.

Authority herein given and granted for a period of five (5) years from and after 12/14/2013.


Alderman _____

Brendan Reilly 42nd Ward

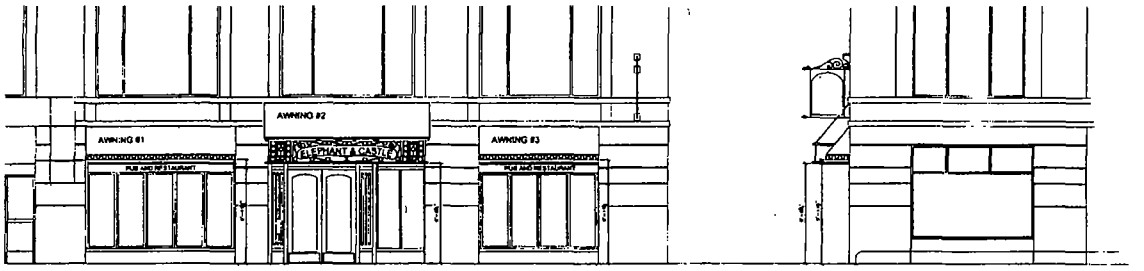


1 NORTH ELEVATION (ADAMS STREET)


2 WEST ELEVATION (SERVICE ALLEY)

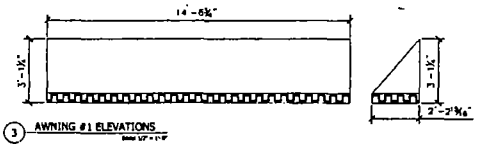


3 AWNING #1 ELEVATIONS

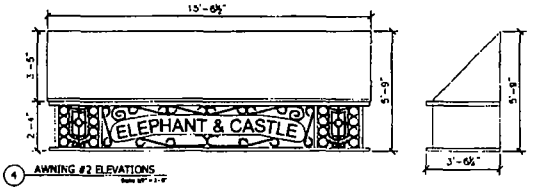

4 AWNING #2 ELEVATIONS

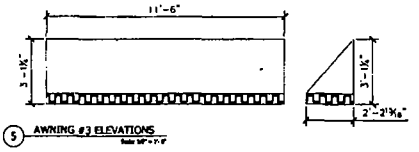

5 AWNING #3 ELEVATIONS

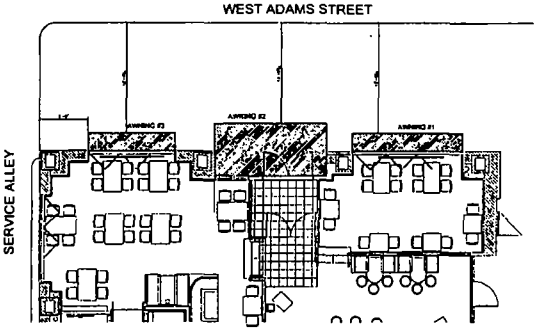

6 SITE PLAN

OUTSOURCED CONSTRUCTION SERVICES

FOR ALL INQUIRIES
SARA SUTHERLAND - 857.233.2284 EXT. 122

N

ELEPHANT & CASTLE

E&C #12- CHICAGO

ELEPHANT AND CASTLE
CLUB QUARTERS HOTEL

City of Chicago

O2014-1789

Office of the City Clerk

Document Tracking Sheet

Meeting Date:	3/5/2014
Sponsor(s):	Reilly (42)
Type:	Ordinance
Title:	Awning(s) for Dana Hotel and Spa
Committee(s) Assignment:	Committee on Transportation and Public Way

ORDINANCE
DANA HOTEL AND SPA
Acct. No. 305262 - 1
Permit No. 1110618

Be It Ordained by the City Council of the City of Chicago:

SECTION 1. Permission and authority are hereby given and granted to DANA HOTEL AND SPA, upon the terms and subject to the conditions of this ordinance to maintain and use, as now constructed, one (1) Awning(s) projecting over the public right-of-way adjacent to its premises known as 2 W. Erie St..

Said Awning(s) at W. Erie measure(s):
One (1) at eighteen point four one (18.41) feet in length, and five point nine one (5.91) feet in width for a total of one hundred eight point eight (108.8) square feet.

The location of said privilege shall be as shown on prints kept on file with the Department of Business Affairs and Consumer Protection and the Office of the City Clerk.

Said privilege shall be constructed in accordance with plans and specifications approved by the Zoning Department - Signs.

This grant of privilege in the public way shall be subject to the provisions of Section 10-28-015 and all other required provisions of the Municipal Code of Chicago.

The grantee shall pay to the City of Chicago as compensation for the privilege #1110618 herein granted the sum of fifty ($50.00) per annum in advance.


A 25% penalty will be added for payments received after due date.

The permit holder agrees to hold the City of Chicago harmless for any damage, relocation or replacement costs associated with damage, relocation or removal of private property caused by the City performing work in the public way.

Authority herein given and granted for a period of five (5) years from and after 01/13/2014.


Alderman _____

Brendan Reilly 42nd Ward

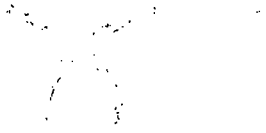

(Page 2 of 3)

(Page 2 of 3)

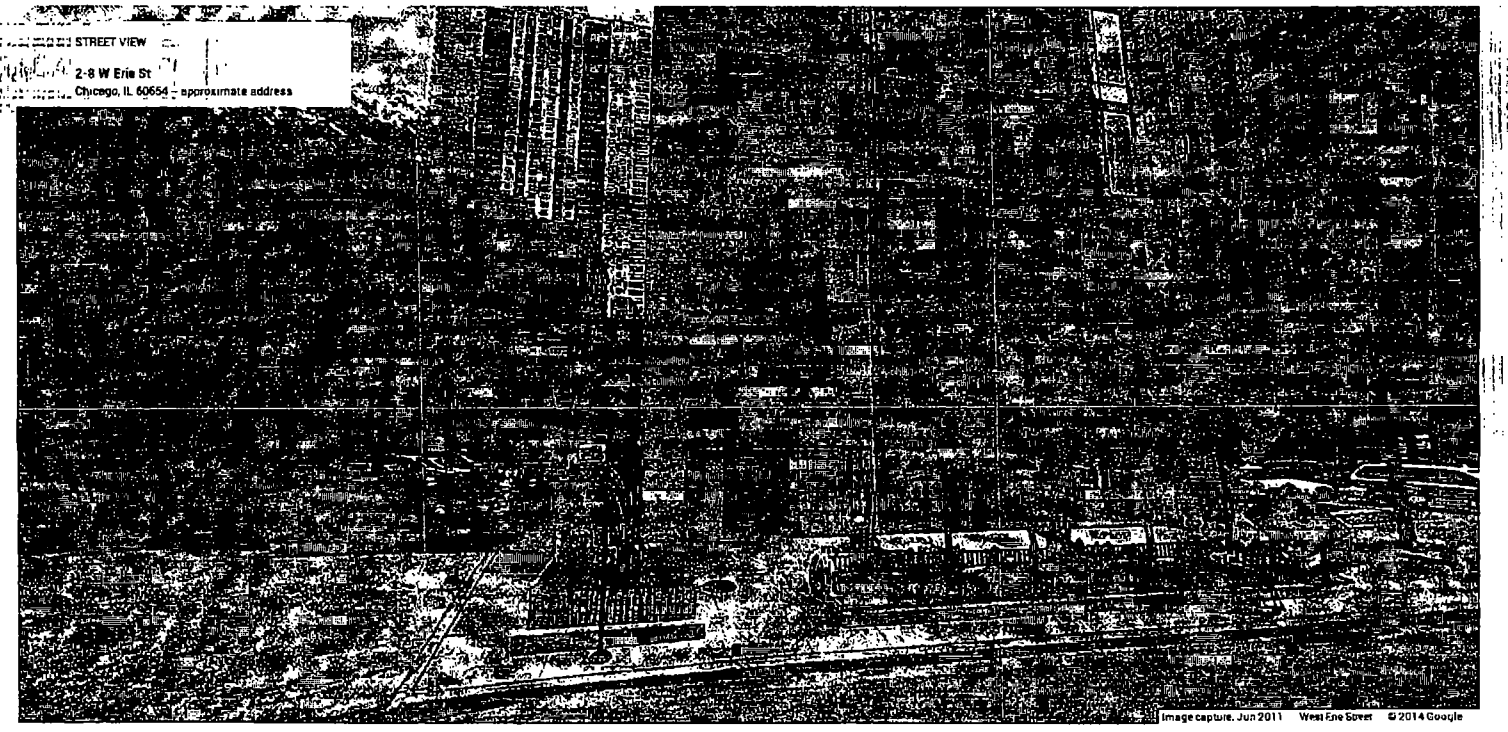

City of Chicago

O2014-1791

Office of the City Clerk

Document Tracking Sheet

Meeting Date:	3/5/2014
Sponsor(s):	Reilly (42)
Type:	Ordinance
Title:	Awning(s) for MRI of River North
Committee(s) Assignment:	Committee on Transportation and Public Way

ORDINANCE
MRI of River North
Acct. No. 269485 - 2
Permit No. 1103664

Be It Ordained by the City Council of the City of Chicago:

SECTION 1. Permission and authority are hereby given and granted to MRI of River North, upon the terms and subject to the conditions of this ordinance to construct, install, maintain and use one (1) Awning(s) projecting over the public right-of-way adjacent to its premises known as 559 W. Kinzie St.

Said Awning(s) at W. Kinzie measure(s):
One (1) at twenty-six (26) feet in length, and two (2) feet in width for a total of fifty-two (52) square feet.

The location of said privilege shall be as shown on prints kept on file with the Department of Business Affairs and Consumer Protection and the Office of the City Clerk.

Said privilege shall be constructed in accordance with plans and specifications approved by the Zoning Department - Signs.

This grant of privilege in the public way shall be subject to the provisions of Section 10-28-015 and all other required provisions of the Municipal Code of Chicago.

The grantee shall pay to the City of Chicago as compensation for the privilege #1103664 herein granted the sum of fifty-one ($51.00) per annum in advance.

A 25% penalty will be added for payments received after due date.


The permit holder agrees to hold the City of Chicago harmless for any damage, relocation or replacement costs associated with damage, relocation or removal of private property caused by the City performing work in the public way.


Authority herein given and granted for a period of five (5) years from and after Date of Passage.

Alderman _____

Brendan Reilly 42nd Ward

Sign

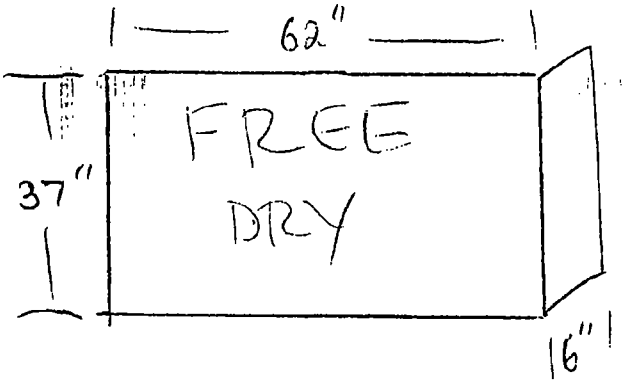
62"
FREE
DRY
37"
16"

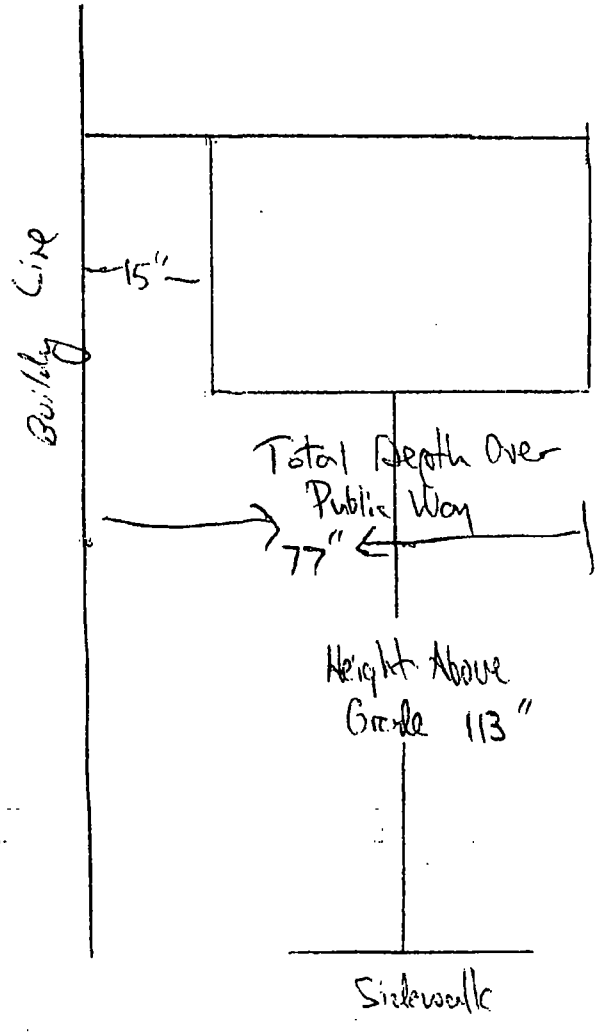
Building Line
15"
Total Depth Over Public Way
77"
Height Above Grade 113"
Sidewalk

City of Chicago

O2014-1798

Office of the City Clerk

Document Tracking Sheet

Meeting Date:	3/5/2014
Sponsor(s):	Reilly (42)
Type:	Ordinance
Title:	Awning(s) for Prosecco
Committee(s) Assignment:	Committee on Transportation and Public Way

ORDINANCE
PROSECCO
Acct. No. 316198 - 1
Permit No. 1111270

Be It Ordained by the City Council of the City of Chicago:

SECTION 1. Permission and authority are hereby given and granted to PROSECCO, upon the terms and subject to the conditions of this ordinance to maintain and use, as now constructed, two (2) Awning(s) projecting over the public right-of-way adjacent to its premises known as 710 N. Wells St..

Said Awning(s) at N. Wells measure(s):
Two (2) at thirteen point four two (13.42) feet in length, and three point five eight (3.58) feet in width for a total of ninety-six point zero nine (96.09) square feet.

The location of said privilege shall be as shown on prints kept on file with the Department of Business Affairs and Consumer Protection and the Office of the City Clerk.

Said privilege shall be constructed in accordance with plans and specifications approved by the Zoning Department - Signs.

This grant of privilege in the public way shall be subject to the provisions of Section 10-28-015 and all other required provisions of the Municipal Code of Chicago.

The grantee shall pay to the City of Chicago as compensation for the privilege #1111270 herein granted the sum of one hundred ($100.00) per annum in advance.

A 25% penalty will be added for payments received after due date.

The permit holder agrees to hold the City of Chicago harmless for any damage, relocation or replacement costs associated with damage, relocation or removal of private property caused by the City performing work in the public way.

Authority herein given and granted for a period of five (5) years from and after 01/13/2014.

Alderman _____

Brendan Reilly 42nd Ward


710

City of Chicago

O2014-1804

Office of the City Clerk

Document Tracking Sheet

Meeting Date:	3/5/2014
Sponsor(s):	Reilly (42)
Type:	Ordinance
Title:	Awning(s) for Sabon
Committee(s) Assignment:	Committee on Transportation and Public Way

ORDINANCE
SABON
Acct. No. 281758 - 2
Permit No. 1111183

Be It Ordained by the City Council of the City of Chicago:

SECTION 1. Permission and authority are hereby given and granted to SABON, upon the terms and subject to the conditions of this ordinance to maintain and use, as now constructed, one (1) Awning(s) projecting over the public right-of-way adjacent to its premises known as 1152 N. State St.

Said Awning(s) at N. State Street measure(s):
One (1) at twenty-three point three three (23.33) feet in length, and one point four two (1.42) foot in width for a total of thirty-three point one three (33.13) square feet.

The location of said privilege shall be as shown on prints kept on file with the Department of Business Affairs and Consumer Protection and the Office of the City Clerk.

Said privilege shall be constructed in accordance with plans and specifications approved by the Zoning Department - Signs.

This grant of privilege in the public way shall be subject to the provisions of Section 10-28-015 and all other required provisions of the Municipal Code of Chicago.

The grantee shall pay to the City of Chicago as compensation for the privilege #1111183 herein granted the sum of fifty ($50.00) per annum in advance.


A 25% penalty will be added for payments received after due date.

The permit holder agrees to hold the City of Chicago harmless for any damage, relocation or replacement costs associated with damage, relocation or removal of private property caused by the City performing work in the public way.

Authority herein given and granted for a period of five (5) years from and after 11/05/2013.

Alderman _____
Brendan Reilly 42nd Ward

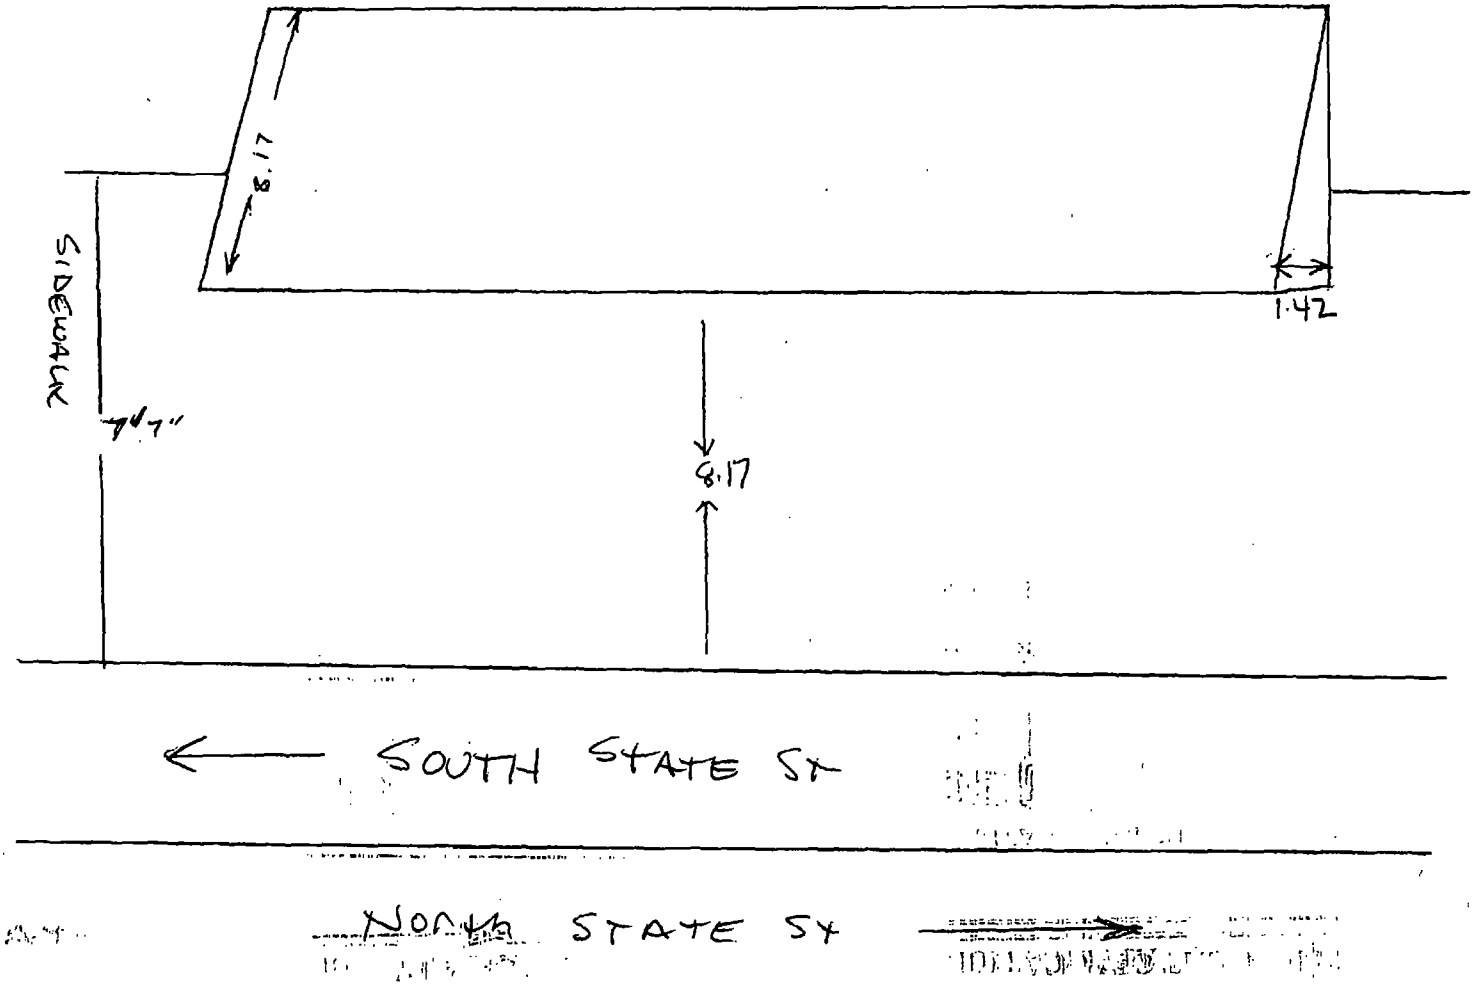


8.17
1.42
SIDEWALK
4'7"
8.17
← SOUTH STATE ST
NORTH STATE ST

City of Chicago

O2014-1812

Office of the City Clerk

Document Tracking Sheet

Meeting Date:	3/5/2014
Sponsor(s):	Reilly (42)
Type:	Ordinance
Title:	Awning(s) for Social Twenty Five
Committee(s) Assignment:	Committee on Transportation and Public Way

ORDINANCE
SOCIAL TWENTY FIVE
Acct. No. 219072--1
Permit No. 1111259

Be It Ordained by the City Council of the City of Chicago:

SECTION 1. Permission and authority are hereby given and granted to SOCIAL TWENTY FIVE, upon the terms and subject to the conditions of this ordinance to maintain and use, as now constructed, two (2) Awning(s) projecting over the public right-of-way adjacent to its premises known as 25 W. Hubbard St.

Said Awning(s) at W. Hubbard Street measure(s):
One (1) at twelve (12) feet in length, and four (4) feet in width for a total of forty-eight (48) square feet.
One (1) at twenty-one (21) feet in length, and four (4) feet in width for a total of eighty-four (84) square feet.

The location of said privilege shall be as shown on prints kept on file with the Department of Business Affairs and Consumer Protection and the Office of the City Clerk.

Said privilege shall be constructed in accordance with plans and specifications approved by the Zoning Department - Signs.

This grant of privilege in the public way shall be subject to the provisions of Section 10-28-015 and all other required provisions of the Municipal Code of Chicago.

The grantee shall pay to the City of Chicago as compensation for the privilege #1111259 herein granted the sum of one hundred ($100.00) per annum in advance.


A 25% penalty will be added for payments received after due date.

The permit holder agrees to hold the City of Chicago harmless for any damage, relocation or replacement costs associated with damage, relocation or removal of private property caused by the City performing work in the public way.

Authority herein given and granted for a period of five (5) years from and after 10/08/2013.

Alderman _____

Brendan Reilly 42nd Ward

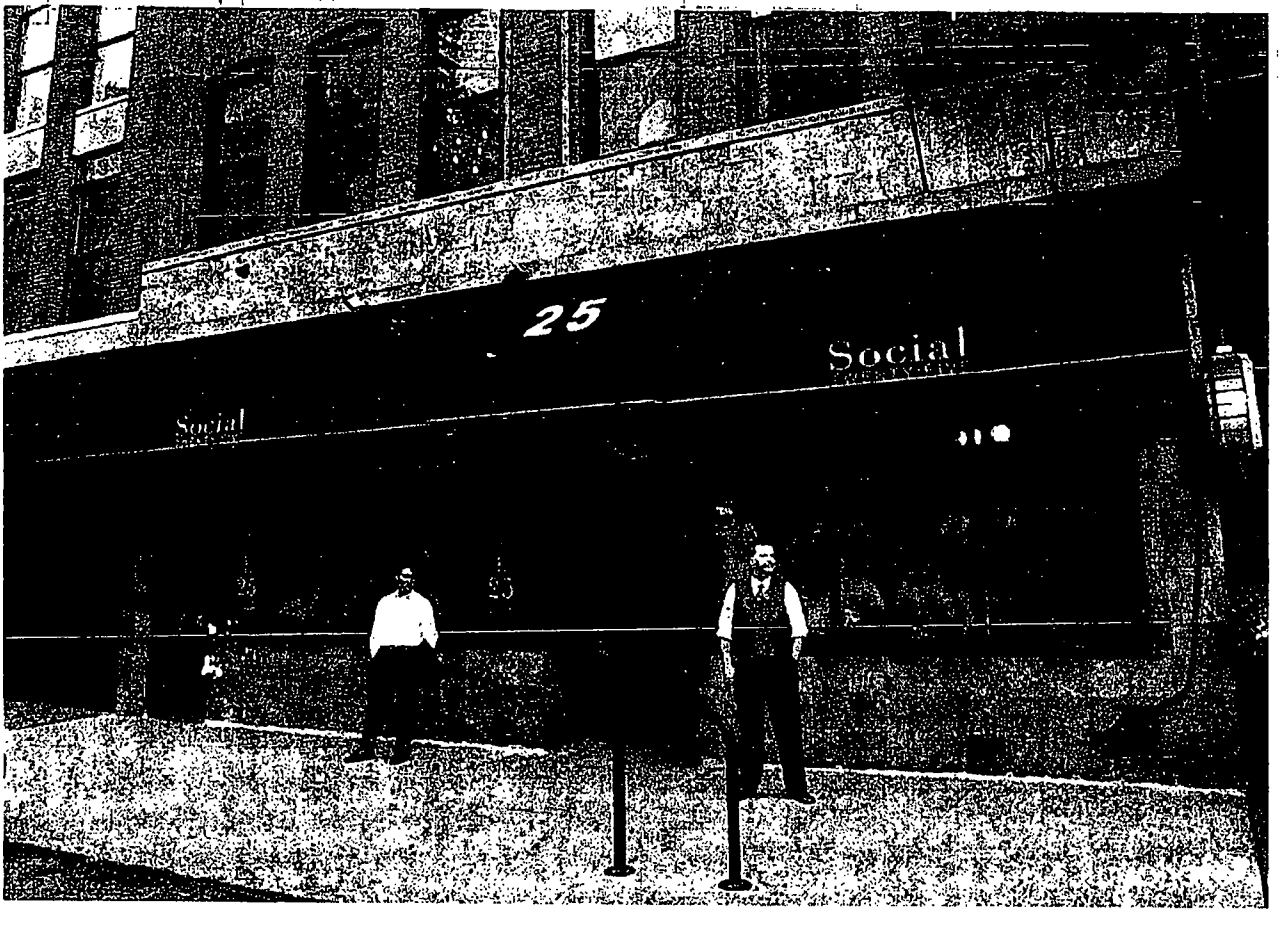

RECEIVED
JAN 16 2014
BY:

City of Chicago

O2014-1816

Office of the City Clerk

Document Tracking Sheet

Meeting Date:	3/5/2014
Sponsor(s):	Reilly (42)
Type:	Ordinance
Title:	Awning(s) for Subway
Committee(s) Assignment:	Committee on Transportation and Public Way

ORDINANCE
SUBWAY
Acct. No. 271769 - 1
Permit No. 1110879

Be It Ordained by the City Council of the City of Chicago:

SECTION 1. Permission and authority are hereby given and granted to SUBWAY, upon the terms and subject to the conditions of this ordinance to maintain and use, as now constructed, one (1) Awning(s) projecting over the public right-of-way adjacent to its premises known as 447 N. State St..

Said Awning(s) at N. State St. measure(s):
One (1) at eighteen (18) feet in length, and three (3) feet in width for a total of fifty-four (54) square feet.

The location of said privilege shall be as shown on prints kept on file with the Department of Business Affairs and Consumer Protection and the Office of the City Clerk.

Said privilege shall be constructed in accordance with plans and specifications approved by the Zoning Department - Signs.

This grant of privilege in the public way shall be subject to the provisions of Section 10-28-015 and all other required provisions of the Municipal Code of Chicago.

The grantee shall pay to the City of Chicago as compensation for the privilege #1110879 herein granted the sum of fifty ($50.00) per annum in advance.


A 25% penalty will be added for payments received after due date.

The permit holder agrees to hold the City of Chicago harmless for any damage, relocation or replacement costs associated with damage, relocation or removal of private property caused by the City performing work in the public way.

Authority herein given and granted for a period of five (5) years from and after 02/08/2014.

Alderman _____

Brendan Reilly 42nd Ward

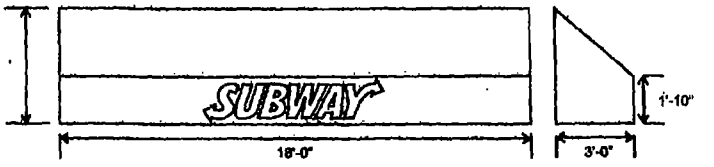

SUNSET LIGHT SIGN CO
1830 N. 32nd Ave.
Stone Park, Il. 60165
708-343-7446
Fax 708-343-9878

SUBWAY

#20770
447 N State
Chicago

P3
7/5/05
TS

Approved By_____
Printed Name_____
Date_____

City of Chicago

O2014-1823

Office of the City Clerk

Document Tracking Sheet

Meeting Date:	3/5/2014
Sponsor(s):	Reilly (42)
Type:	Ordinance
Title:	Awning(s) for Trattoria Isabella
Committee(s) Assignment:	Committee on Transportation and Public Way

ORDINANCE
TRATTORIA ISABELLA
Acct. No. 320408 - 1
Permit No. 1110877

Be It Ordained by the City Council of the City of Chicago:

SECTION 1. Permission and authority are hereby given and granted to TRATTORIA ISABELLA, upon the terms and subject to the conditions of this ordinance to maintain and use, as now constructed, one (1) Awning(s) projecting over the public right-of-way adjacent to its premises known as 217 N. Jefferson St..

Said Awning(s) at N. Jefferson Street measure(s):
One (1) at eleven point one seven (11.17) feet in length, and fourteen (14) feet in width for a total of one hundred fifty-six point three eight (156.38) square feet.

The location of said privilege shall be as shown on prints kept on file with the Department of Business Affairs and Consumer Protection and the Office of the City Clerk.

Said privilege shall be constructed in accordance with plans and specifications approved by the Zoning Department - Signs.

This grant of privilege in the public way shall be subject to the provisions of Section 10-28-015 and all other required provisions of the Municipal Code of Chicago.

The grantee shall pay to the City of Chicago as compensation for the privilege #1110877 herein granted the sum of fifty ($50.00) per annum in advance.


A 25% penalty will be added for payments received after due date.

The permit holder agrees to hold the City of Chicago harmless for any damage, relocation or replacement costs associated with damage, relocation or removal of private property caused by the City performing work in the public way.

Authority herein given and granted for a period of five (5) years from and after 12/17/2013.

Alderman _____

Brendan Reilly 42nd Ward

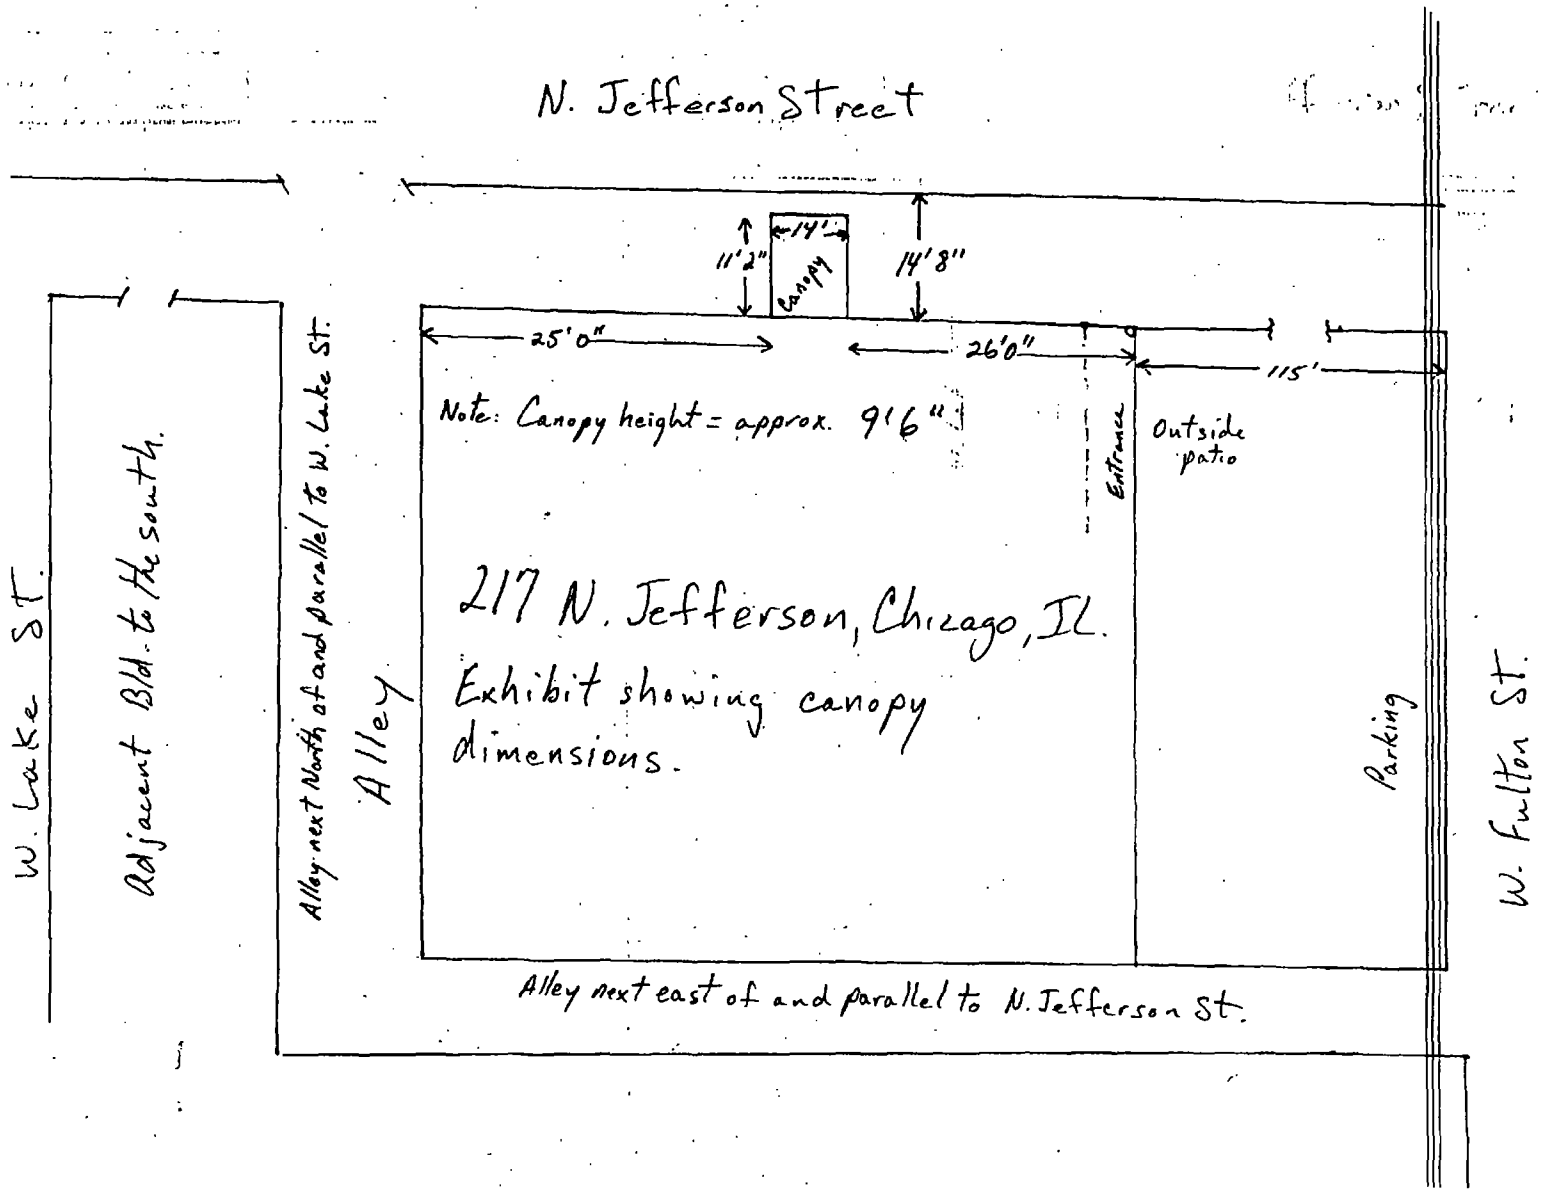
N. Jefferson Street
11'2"
14"
Canopy
14'8"
25'0"
26'0"
115'
Note: Canopy height = approx. 9'6"
Entrance
Outside patio
217 N. Jefferson, Chicago, IL.
Exhibit showing canopy dimensions.
W. Lake St.
Adjacent Bld. to the south.
Alley next North of and parallel to W. Lake St.
Alley
Parking
W. Fulton St.
Alley next east of and parallel to N. Jefferson St.

City of Chicago

O2014-1828

Office of the City Clerk

Document Tracking Sheet

Meeting Date:	3/5/2014
Sponsor(s):	Reilly (42)
Type:	Ordinance
Title:	Awning(s) for Taza
Committee(s) Assignment:	Committee on Transportation and Public Way

ORDINANCE
TAZA
Acct. No. 297506 - 1
Permit No. 1111217

Be It Ordained by the City Council of the City of Chicago:

SECTION 1. Permission and authority are hereby given and granted to TAZA, upon the terms and subject to the conditions of this ordinance to maintain and use, as now constructed, one (1) Awning(s) projecting over the public right-of-way adjacent to its premises known as 176 N. Franklin St..

Said Awning(s) at N. Franklin measure(s):
One (1) at sixteen (16) feet in length, and one point five (1.5) foot in width for a total of twenty-four (24) square feet.

The location of said privilege shall be as shown on prints kept on file with the Department of Business Affairs and Consumer Protection and the Office of the City Clerk.

Said privilege shall be constructed in accordance with plans and specifications approved by the Zoning Department - Signs.

This grant of privilege in the public way shall be subject to the provisions of Section 10-28-015 and all other required provisions of the Municipal Code of Chicago.

The grantee shall pay to the City of Chicago as compensation for the privilege #1111217 herein granted the sum of fifty ($50.00) per annum in advance.


A 25% penalty will be added for payments received after due date.

The permit holder agrees to hold the City of Chicago harmless for any damage, relocation or replacement costs associated with damage, relocation or removal of private property caused by the City performing work in the public way.

Authority herein given and granted for a period of five (5) years from and after 11/19/2013.

Alderman _____

Brendan Reilly 42nd Ward

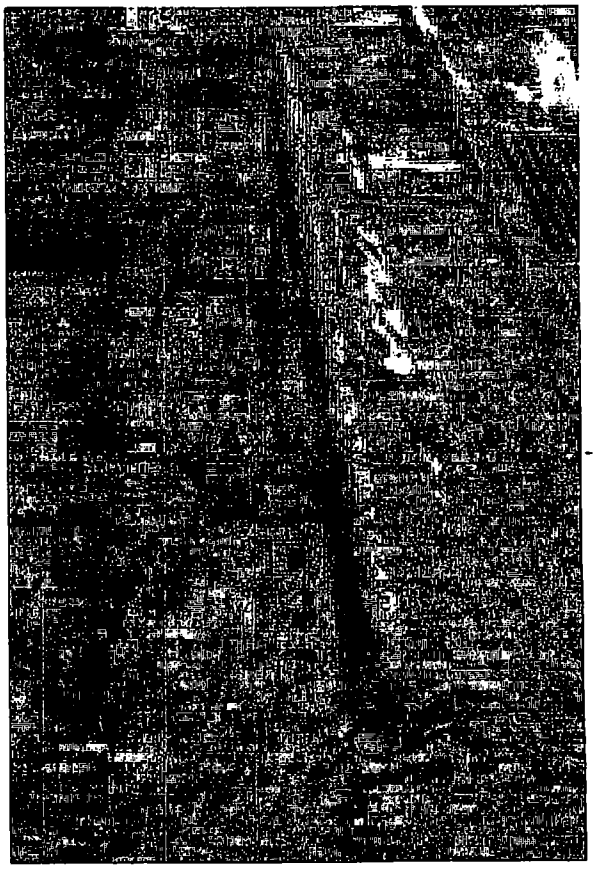

City of Chicago

O2014-1830

Office of the City Clerk

Document Tracking Sheet

Meeting Date:	3/5/2014
Sponsor(s):	Reilly (42)
Type:	Ordinance
Title:	Awning(s) for 134 N LaSalle LLC
Committee(s) Assignment:	Committee on Transportation and Public Way

ORDINANCE
134 N LA SALLE, LLC
Acct. No. 289690 - 1
Permit No. 1110971

Be It Ordained by the City Council of the City of Chicago:

SECTION 1. Permission and authority are hereby given and granted to 134 N LA SALLE, LLC, upon the terms and subject to the conditions of this ordinance to maintain and use, as now constructed, ten (10) Awning(s) projecting over the public right-of-way adjacent to its premises known as 128-136 N. La Salle St..

Said Awning(s) at N LA SALLE ST measure(s):
One (1) at fourteen (14) feet in length, and five point six seven (5.67) feet in width for a total of seventy-nine point three eight (79.38) square feet.

Said Awning(s) at N LA SALLE ST measure(s):
One (1) at fourteen (14) feet in length, and five point six seven (5.67) feet in width for a total of seventy-nine point three eight (79.38) square feet.

Said Awning(s) at N LA SALLE ST measure(s):
One (1) at fourteen (14) feet in length, and five point six seven (5.67) feet in width for a total of seventy-nine point three eight (79.38) square feet.

Said Awning(s) at N LA SALLE ST measure(s):
One (1) at fourteen (14) feet in length, and five point six seven (5.67) feet in width for a total of seventy-nine point three eight (79.38) square feet.

Said Awning(s) at N LA SALLE ST measure(s):
One (1) at fourteen (14) feet in length, and five point six seven (5.67) feet in width for a total of seventy-nine point three eight (79.38) square feet.

Said Awning(s) at N LA SALLE ST measure(s):
One (1) at fourteen (14) feet in length, and five point six seven (5.67) feet in width for a total of seventy-nine point three eight (79.38) square feet.

Said Awning(s) at N LA SALLE ST measure(s):
One (1) at fourteen (14) feet in length, and five point six seven (5.67) feet in width for a total of seventy-nine point three eight (79.38) square feet.

Said Awning(s) at N LA SALLE ST measure(s):
One (1) at fourteen (14) feet in length, and five point six seven (5.67) feet in width for a total of seventy-nine point three eight (79.38) square feet.

Said Awning(s) at W RANDOLPH measure(s):
One (1) at fourteen (14) feet in length, and five point six seven (5.67) feet in width for a total of seventy-nine point three eight (79.38) square feet.

Said Awning(s) at W RANDOLPH measure(s):
One (1) at fourteen (14) feet in length, and five point six seven (5.67) feet in width for a total of seventy-nine point three eight (79.38) square feet.

The location of said privilege shall be as shown on prints kept on file with the Department of Business Affairs and Consumer Protection and the Office of the City Clerk.

Said privilege shall be constructed in accordance with plans and specifications approved by the Zoning Department - Signs.

This grant of privilege in the public way shall be subject to the provisions of Section 10-28-015 and all other required provisions of the Municipal Code of Chicago.

The grantee shall pay to the City of Chicago as compensation for the privilege #1110971 herein granted the sum of one hundred seventy-five ($175.00) per annum in advance.

A 25% penalty will be added for payments received after due date.


The permit holder agrees to hold the City of Chicago harmless for any damage, relocation or replacement costs associated with damage, relocation or removal of private property caused by the City performing work in the public way.

Authority herein given and granted for a period of five (5) years from and after 01/13/2014.

Alderman _____

Brendan Reilly 42nd Ward

128 - 132 N LaSalle St.

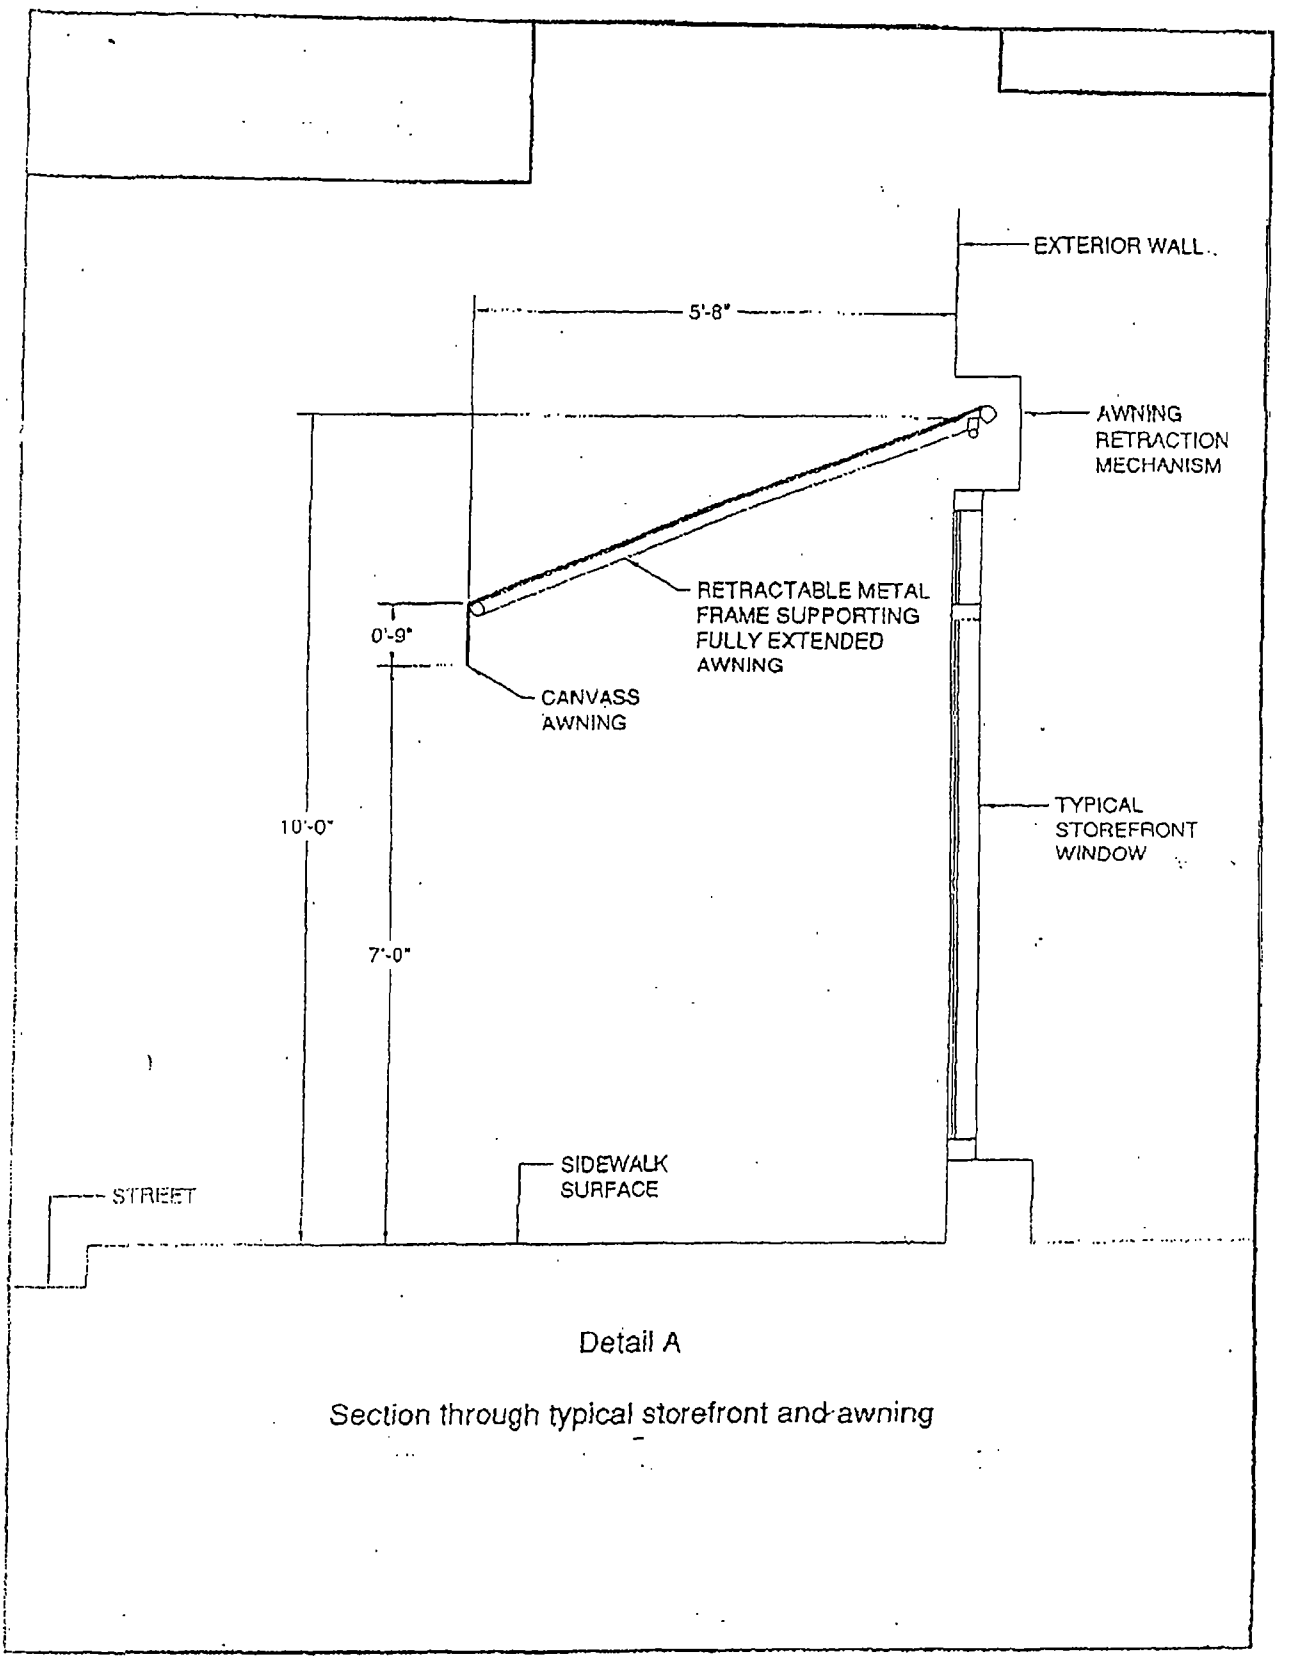

Detail A

Section through typical storefront and awning

City of Chicago

O2014-1834

Office of the City Clerk

Document Tracking Sheet

Meeting Date:	3/5/2014
Sponsor(s):	Smith (43)
Type:	Ordinance
Title:	Awning(s) for Lincoln C Mart
Committee(s) Assignment:	Committee on Transportation and Public Way

ORDINANCE
LINCOLN C MART
Acct. No. 335961 -1
Permit No. 1111186

Be It Ordained by the City Council of the City of Chicago:

SECTION 1. Permission and authority are hereby given and granted to LINCOLN C MART, upon the terms and subject to the conditions of this ordinance to maintain and use, as now constructed, one (1) Awning(s) projecting over the public right-of-way adjacent to its premises known as 2256 N. Lincoln Ave.

Said Awning(s) at N. Lincoln Avenue measure(s):
One (1) at fifteen (15) feet in length, and point five (.5) feet in width for a total of seven point five (7.5) square feet.

The location of said privilege shall be as shown on prints kept on file with the Department of Business Affairs and Consumer Protection and the Office of the City Clerk.

Said privilege shall be constructed in accordance with plans and specifications approved by the Zoning Department - Signs.

This grant of privilege in the public way shall be subject to the provisions of Section 10-28-015 and all other required provisions of the Municipal Code of Chicago.

The grantee shall pay to the City of Chicago as compensation for the privilege #1111186 herein granted the sum of fifty ($50.00) per annum in advance.

A 25% penalty will be added for payments received after due date.

The permit holder agrees to hold the City of Chicago harmless for any damage, relocation or replacement costs associated with damage, relocation or removal of private property caused by the City performing work in the public way.

Authority herein given and granted for a period of five (5) years from and after 01/13/2014.

Alderman _____

Michele Smith 43rd Ward

APPLICATION TO USE THE PUBLIC RIGHT OF WAY


EXAMPLE OF CANOPY/AWNING DRAWING

Sketch of AWNING DRAWING

CANOPY DRAWINGS

PROPERTY LOCATION: 2256 N. LINCOLN AVE,

ORGANIZATION'S NAME: LINCOLN C MART

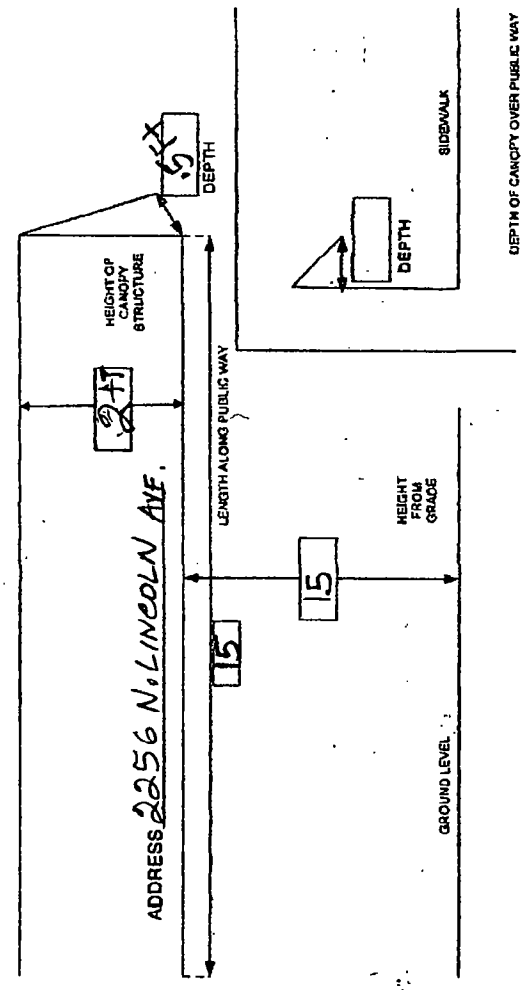

City of Chicago

O2014-1839

Office of the City Clerk

Document Tracking Sheet

Meeting Date:	3/5/2014
Sponsor(s):	Smith (43)
Type:	Ordinance
Title:	Awning(s) for Lincoln Park Presbyterian Church
Committee(s) Assignment:	Committee on Transportation and Public Way

ORDINANCE
Lincoln Park Presbyterian Church
Acct. No. 250519 - 1
Permit No. 1110741

Be It Ordained by the City Council of the City of Chicago:

SECTION 1. Permission and authority are hereby given and granted to Lincoln Park Presbyterian Church, upon the terms and subject to the conditions of this ordinance to maintain and use, as now constructed, one (1) Awning(s) projecting over the public right-of-way adjacent to its premises known as 600 W. Fullerton Pkwy..

Said Awning(s) at N. Geneva Terrace measure(s):
One (1) at eight point nine two (8.92) feet in length, and three point nine two (3.92) feet in width for a total of thirty-four point nine seven (34.97) square feet.

The location of said privilege shall be as shown on prints kept on file with the Department of Business Affairs and Consumer Protection and the Office of the City Clerk.

Said privilege shall be constructed in accordance with plans and specifications approved by the Zoning Department - Signs.

This grant of privilege in the public way shall be subject to the provisions of Section 10-28-015 and all other required provisions of the Municipal Code of Chicago.

The grantee shall pay to the City of Chicago as compensation for the privilege #1110741 herein granted the sum of fifty ($50.00) per annum in advance.


A 25% penalty will be added for payments received after due date.

The permit holder agrees to hold the City of Chicago harmless for any damage, relocation or replacement costs associated with damage, relocation or removal of private property caused by the City performing work in the public way.

Authority herein given and granted for a period of five (5) years from and after 01/13/2014.

Alderman _____

Michele Smith 43rd Ward

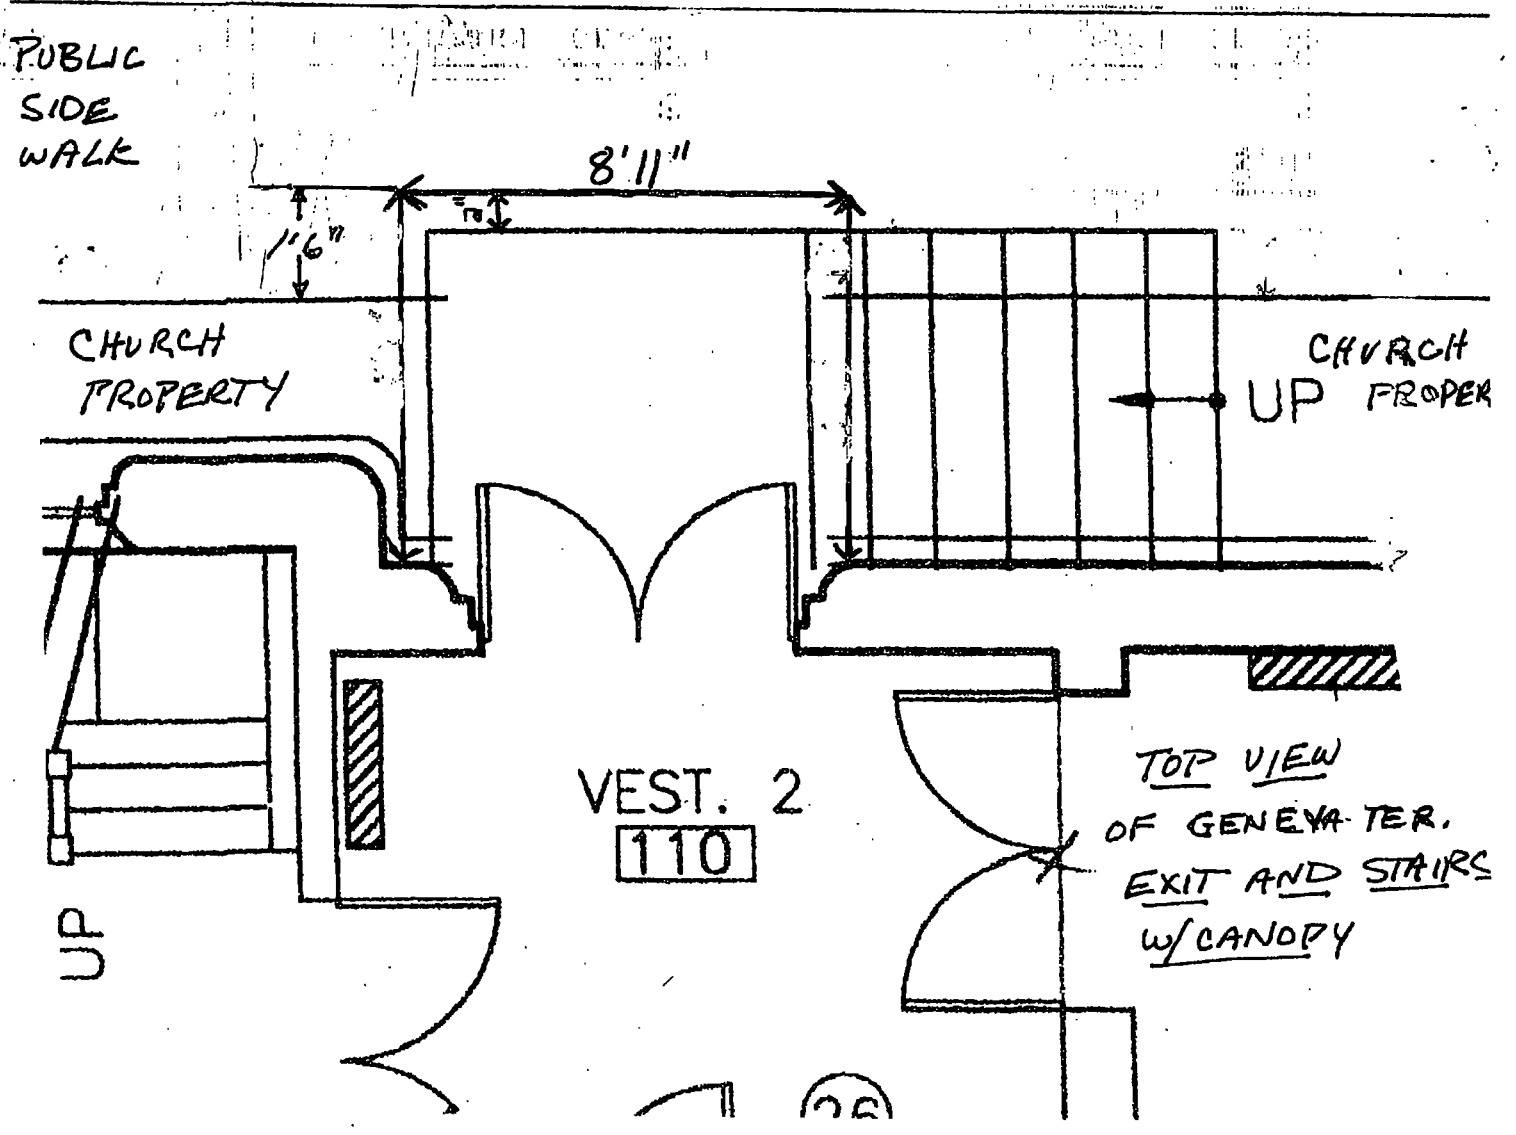
PUBLIC
SIDE
WALK
8'11"
1'6"
CHURCH
PROPERTY
CHURCH
UP PROPER
VEST. 2
110
TOP VIEW
OF GENEVA TER.
EXIT AND STAIRS
W/CANOPY

City of Chicago

O2014-1852

Office of the City Clerk

Document Tracking Sheet

Meeting Date:	3/5/2014
Sponsor(s):	Tunney (44)
Type:	Ordinance
Title:	Awning(s) for Beauty Nails, Inc.
Committee(s) Assignment:	Committee on Transportation and Public Way

ORDINANCE
BEAUTY NAILS, INC.
Acct. No. 300787 - 1
Permit No. 1110993

Be It Ordained by the City Council of the City of Chicago:

SECTION 1. Permission and authority are hereby given and granted to BEAUTY NAILS, INC., upon the terms and subject to the conditions of this ordinance to maintain and use, as now constructed, one (1) Awning(s) projecting over the public right-of-way adjacent to its premises known as 1109 W. Belmont Ave..

Said Awning(s) at W BELMONT AVE measure(s):
One (1) at eleven point eight three (11.83) feet in length, and four point zero eight (4.08) feet in width for a total of forty-eight point two seven (48.27) square feet.

The location of said privilege shall be as shown on prints kept on file with the Department of Business Affairs and Consumer Protection and the Office of the City Clerk.

Said privilege shall be constructed in accordance with plans and specifications approved by the Zoning Department - Signs.

This grant of privilege in the public way shall be subject to the provisions of Section 10-28-015 and all other required provisions of the Municipal Code of Chicago.

The grantee shall pay to the City of Chicago as compensation for the privilege #1110993 herein granted the sum of fifty ($50.00) per annum in advance.

A 25% penalty will be added for payments received after due date.


The permit holder agrees to hold the City of Chicago harmless for any damage, relocation or replacement costs associated with damage, relocation or removal of private property caused by the City performing work in the public way.

Authority herein given and granted for a period of five (5) years from and after 01/13/2014.

Alderman Thomas Tunney

Thomas Tunney 44th Ward

1109 W Belmont #1
Chicago, IL 60657

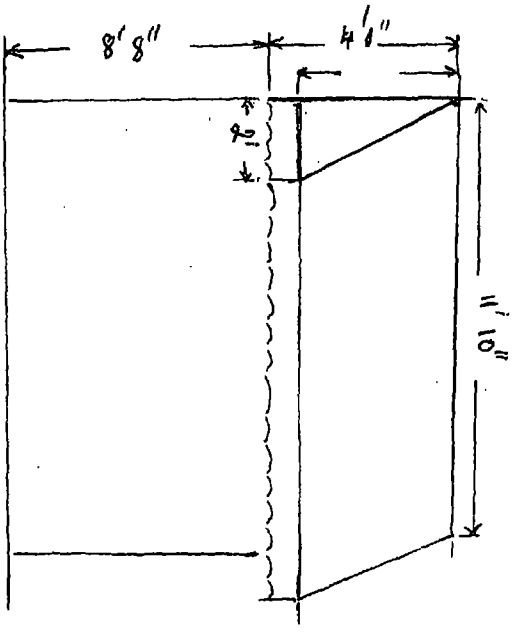

City of Chicago

O2014-1856

Office of the City Clerk

Document Tracking Sheet

Meeting Date:	3/5/2014
Sponsor(s):	Tunney (44)
Type:	Ordinance
Title:	Awning(s) for Dexter Lock Service
Committee(s) Assignment:	Committee on Transportation and Public Way

ORDINANCE
DEXTER LOCK SERVICE
Acct. No. 26297 - 1
Permit No. 1111018

Be It Ordained by the City Council of the City of Chicago:

SECTION 1. Permission and authority are hereby given and granted to DEXTER LOCK SERVICE, upon the terms and subject to the conditions of this ordinance to maintain and use, as now constructed, one (1) Awning(s) projecting over the public right-of-way adjacent to its premises known as 300 N. Halsted St..

Said Awning(s) at N. Halsted Street & W. Aldine Avenue measure(s):
One (1) at twenty-six point five (26.5) feet in length, and three point five (3.5) feet in width for a total of ninety-two point seven five (92.75) square feet.

The location of said privilege shall be as shown on prints kept on file with the Department of Business Affairs and Consumer Protection and the Office of the City Clerk.

Said privilege shall be constructed in accordance with plans and specifications approved by the Zoning Department - Signs.

This grant of privilege in the public way shall be subject to the provisions of Section 10-28-015 and all other required provisions of the Municipal Code of Chicago.

The grantee shall pay to the City of Chicago as compensation for the privilege #1111018 herein granted the sum of fifty-one dollars and fifty cents ($51.50) per annum in advance.


A 25% penalty will be added for payments received after due date.

The permit holder agrees to hold the City of Chicago harmless for any damage, relocation or replacement costs associated with damage, relocation or removal of private property caused by the City performing work in the public way.


Authority herein given and granted for a period of five (5) years from and after 02/08/2014.


Alderman Thomas Tunney

Thomas Tunney 44th Ward

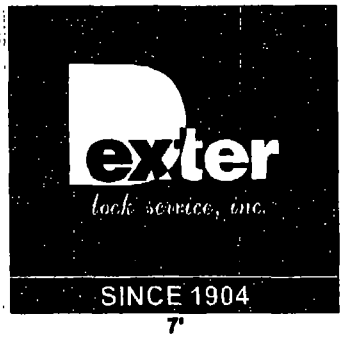


7'

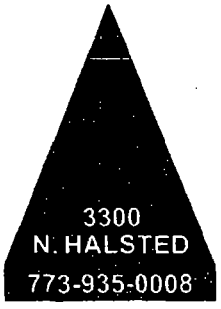

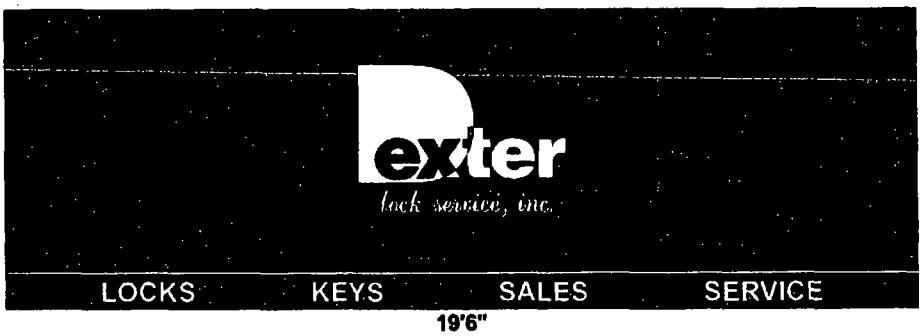

19'6"

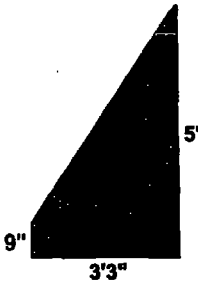

5'6"

9"

3'3"

Material - Sunbrella
Graphics - SGS White
Logo - 40"H x 54"W
Descriptors, Ph#, Address - 5"H

THATCHER OAKS AWNINGS & SIGNS 630-833-5700 voice 630-833-5795 fax 718 Industrial Dr. Elmhurst, IL 60126	CLIENT	Dexter Lock Service				FILE NAME:	Dexter Lock Service
	DESCRIPTION	Graphic Approval Layout				SALESMAN:	Joe Potocki
	CLIENT APPROVAL					ORDER #:	710722
	APPROVED AS NOTED				3rd REVISION:	DATE:	
	SCALE: NTCS	DRAWN BY: AB	DATE: 11/30/05	REVISED DATE:	2nd REVISION:	APPROVED BY:	

City of Chicago

O2014-1858

Office of the City Clerk

Document Tracking Sheet

Meeting Date:	3/5/2014
Sponsor(s):	Tunney (44)
Type:	Ordinance
Title:	Awning(s) for Giordano's on Belmont
Committee(s) Assignment:	Committee on Transportation and Public Way

ORDINANCE
GIORDANO'S ON BELMONT
Acct. No: 369743--2
Permit No. 1110946

Be It Ordained by the City Council of the City of Chicago:

SECTION 1. Permission and authority are hereby given and granted to GIORDANO'S ON BELMONT, upon the terms and subject to the conditions of this ordinance to maintain and use, as now constructed, one (1) Awning(s) projecting over the public right-of-way adjacent to its premises known as 1040 W. Belmont Ave.

Said Awning(s) at W. BELMONT measure(s):
One (1) at six point eight three (6.83) feet in length, and nine point zero eight (9.08) feet in width for a total of sixty-two point zero two (62.02) square feet.

The location of said privilege shall be as shown on prints kept on file with the Department of Business Affairs and Consumer Protection and the Office of the City Clerk.

Said privilege shall be constructed in accordance with plans and specifications approved by the Zoning Department - Signs.

This grant of privilege in the public way shall be subject to the provisions of Section 10-28-015 and all other required provisions of the Municipal Code of Chicago.

The grantee shall pay to the City of Chicago as compensation for the privilege #1110946 herein granted the sum of fifty ($50.00) per annum in advance.

A 25% penalty will be added for payments received after due date.

The permit holder agrees to hold the City of Chicago harmless for any damage, relocation or replacement costs associated with damage, relocation or removal of private property caused by the City performing work in the public way.

Authority herein given and granted for a period of five (5) years from and after 06/29/2013.

Alderman Thomas Tunney

Thomas Tunney 44th Ward



Giordano's logo - 18.75"h X 63.5"

THATCHER OAKS AWNINGS & SIGNS
630-833-5700 voice
630-333-4394 fax
718 Industrial Dr.
Elmhurst, IL 60126

CLIENT: Giordano's			
DRAWING DESCRIPTION: Graphic Approval Layout	DATE: 3/4/13	DRAWN BY: al.	
CLIENT APPROVAL:			
ORDER #: 722936	SALESMAN: Allison Vargas	SCALE: Not To Certain Scale	

AWNING MATERIAL:	SUNBRELLA
COVER COLOR:	JOCKEY RED
GRAPHIC APPLICATION:	SGS HP VINYL
GRAPHIC COLOR:	BEIGE 049

FILE NAME: Giordano's

NO	REVISION BY:	DATE:
2	al	3/12/13
3	al	3/28/13

City of Chicago

O2014-1860

Office of the City Clerk

Document Tracking Sheet

Meeting Date:	3/5/2014
Sponsor(s):	Tunney (44)
Type:	Ordinance
Title:	Awning(s) for Looseleaf Lounge
Committee(s) Assignment:	Committee on Transportation and Public Way

ORDINANCE
LOOSELEAF LOUNGE
Acct. No. 329276 - 1
Permit No. 1111205

Be It Ordained by the City Council of the City of Chicago:

SECTION 1. Permission and authority are hereby given and granted to LOOSELEAF LOUNGE, upon the terms and subject to the conditions of this ordinance to maintain and use, as now constructed, one (1) Awning(s) projecting over the public right-of-way adjacent to its premises known as 2915 N. Broadway .

Said Awning(s) at N BROADWAY measure(s):
One (1) at eleven point three three (11.33) feet in length, and three point nine two (3.92) feet in width for a total of forty-four point four one (44.41) square feet.

The location of said privilege shall be as shown on prints kept on file with the Department of Business Affairs and Consumer Protection and the Office of the City Clerk.

Said privilege shall be constructed in accordance with plans and specifications approved by the Zoning Department - Signs.

This grant of privilege in the public way shall be subject to the provisions of Section 10-28-015 and all other required provisions of the Municipal Code of Chicago.

The grantee shall pay to the City of Chicago as compensation for the privilege #1111205 herein granted the sum of fifty ($50.00) per annum in advance.

A 25% penalty will be added for payments received after due date.

The permit holder agrees to hold the City of Chicago harmless for any damage, relocation or replacement costs associated with damage, relocation or removal of private property caused by the City performing work in the public way.

Authority herein given and granted for a period of five (5) years from and after 01/13/2014.

Alderman Thomas Tunney

Thomas Tunney 44th Ward


eas • sandwiches • soups • salads • coffee • pastri
GANIC TEAS & ARTISAN SANDWI

City of Chicago

O2014-1865

Office of the City Clerk

Document Tracking Sheet

Meeting Date:	3/5/2014
Sponsor(s):	Tunney (44)
Type:	Ordinance
Title:	Awning(s) for M2 Boutique
Committee(s) Assignment:	Committee on Transportation and Public Way

ORDINANCE
M2 BOUTIQUE
Acct. No. 280746 - 2
Permit No. 1111025

Be It Ordained by the City Council of the City of Chicago:

SECTION 1. Permission and authority are hereby given and granted to M2 BOUTIQUE, upon the terms and subject to the conditions of this ordinance to maintain and use, as now constructed, one (1) Awning(s) projecting over the public right-of-way adjacent to its premises known as 3527 N. Southport Ave..

Said Awning(s) at N Southport Ave & W. Eddy Street measure(s): One (1) at thirty-four point three three (34.33) feet in length, and one point seven five (1.75) foot in width for a total of sixty point zero eight (60.08) square feet.

The location of said privilege shall be as shown on prints kept on file with the Department of Business Affairs and Consumer Protection and the Office of the City Clerk.

Said privilege shall be constructed in accordance with plans and specifications approved by the Zoning Department - Signs.

This grant of privilege in the public way shall be subject to the provisions of Section 10-28-015 and all other required provisions of the Municipal Code of Chicago.

The grantee shall pay to the City of Chicago as compensation for the privilege #1111025 herein granted the sum of fifty-nine dollars and thirty-three cents ($59.33) per annum in advance.

A 25% penalty will be added for payments received after due date.

The permit holder agrees to hold the City of Chicago harmless for any damage, relocation or replacement costs associated with damage, relocation or removal of private property caused by the City performing work in the public way.

Authority herein given and granted for a period of five (5) years from and after 01/13/2014.

Alderman Thomas Tunney

Thomas Tunney 44th Ward


PAGE 1 OF 2 DRAWINGS

TO: Whom it may concern / Dept. Business affairs & Lic.

From: MZ Bourque 3527 N. SOUTHPORT

Re: awning permit

My awning wraps around my storefront as I am at a corner location. It is one continious awning. I hope my drawings and photo's will be suffice to get my permit.

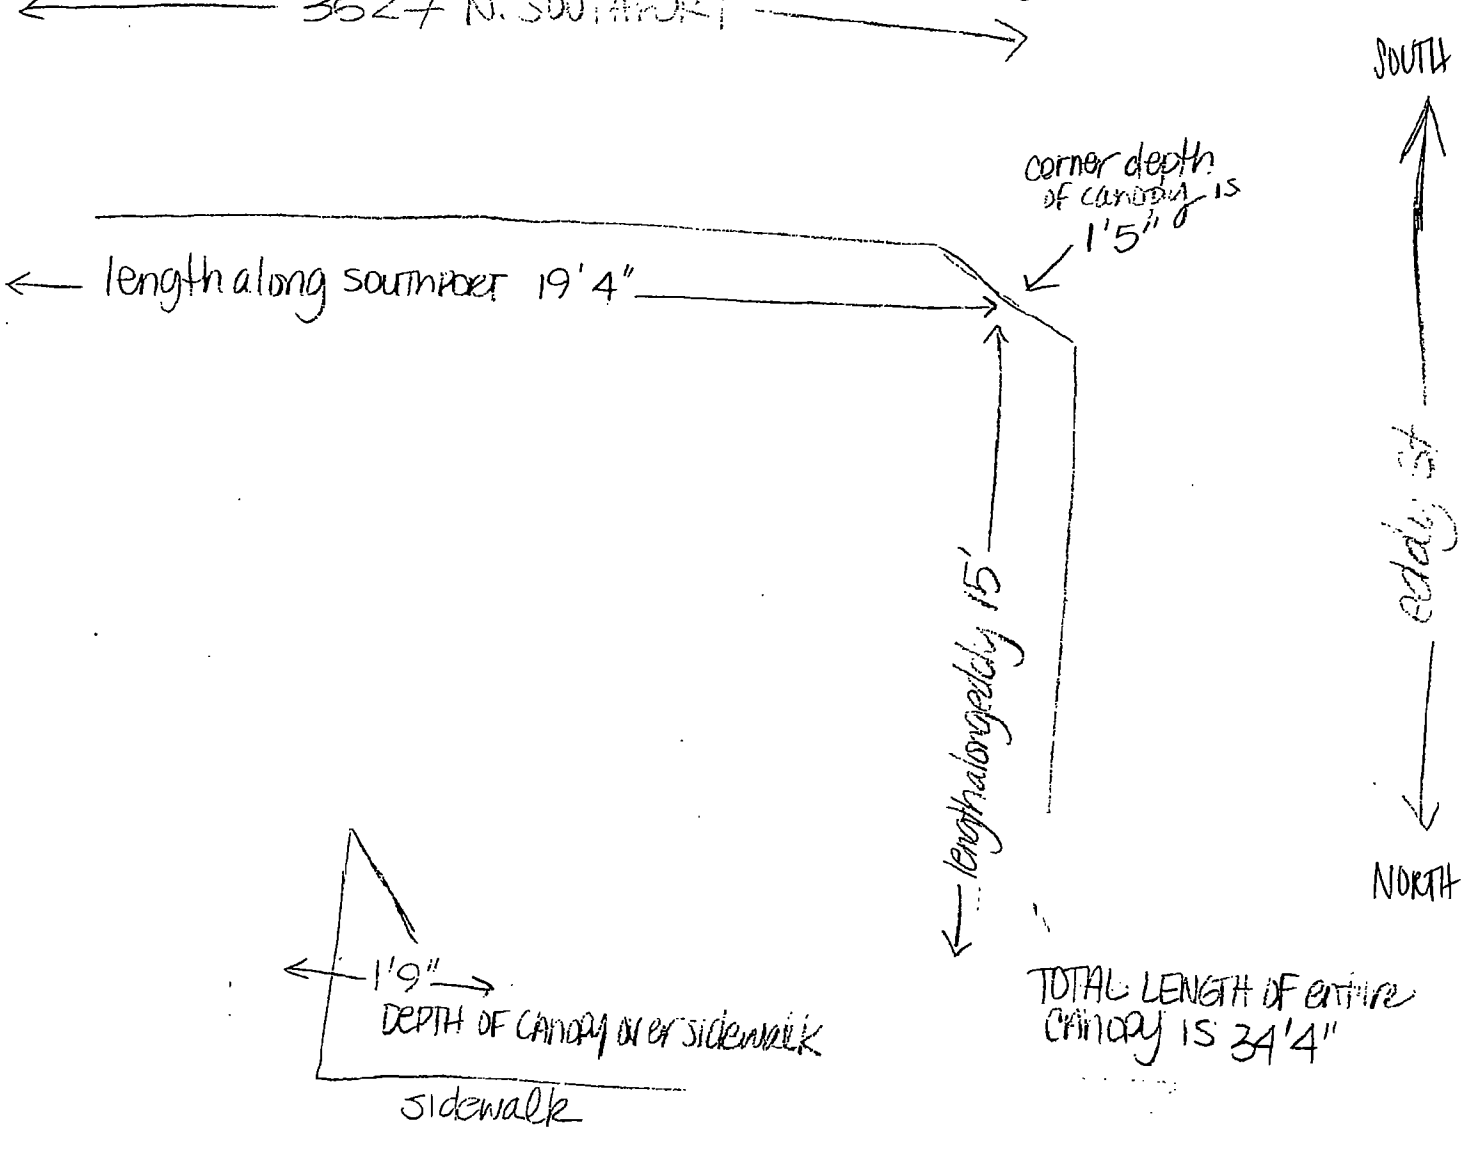

City of Chicago

O2014-1869

Office of the City Clerk

Document Tracking Sheet

Meeting Date:	3/5/2014
Sponsor(s):	Tunney (44)
Type:	Ordinance
Title:	Awning(s) for People Play Games
Committee(s) Assignment:	Committee on Transportation and Public Way

ORDINANCE
PEOPLE PLAY GAMES
Acct. No. 329866 - 1
Permit No. 1110953

Be It Ordained by the City Council of the City of Chicago:

SECTION 1. Permission and authority are hereby given and granted to PEOPLE PLAY GAMES, upon the terms and subject to the conditions of this ordinance to maintain and use, as now constructed, one (1) Awning(s) projecting over the public right-of-way adjacent to its premises known as 3268 N. Clark St..

Said Awning(s) at N. Clark Street measure(s):.
One (1) at sixteen (16) feet in length, and two (2) feet in width for a total of thirty-two (32) square feet.

The location of said privilege shall be as shown on prints kept on file with the Department of Business Affairs and Consumer Protection and the Office of the City Clerk.

Said privilege shall be constructed in accordance with plans and specifications approved by the Zoning Department - Signs.

This grant of privilege in the public way shall be subject to the provisions of Section 10-28-015 and all other required provisions of the Municipal Code of Chicago.

The grantee shall pay to the City of Chicago as compensation for the privilege #1110953 herein granted the sum of fifty ($50.00) per annum in advance.

A 25% penalty will be added for payments received after due date.

The permit holder agrees to hold the City of Chicago harmless for any damage, relocation or replacement costs associated with damage, relocation or removal of private property caused by the City performing work in the public way.

Authority herein given and granted for a period of five (5) years from and after 11/19/2013.

Alderman Thomas Tunney

Thomas Tunney 44th Ward



3268 N CLARK ST

NORTH →

City of Chicago

O2014-1871

Office of the City Clerk

Document Tracking Sheet

Meeting Date:	3/5/2014
Sponsor(s):	Tunney (44)
Type:	Ordinance
Title:	Awning(s) for Slade's Barbershop, Inc.
Committee(s) Assignment:	Committee on Transportation and Public Way

ORDINANCE
SLADE'S BARBERSHOP, INC.
Acct. No. 377776 - 1
Permit No. 1103962

Be It Ordained by the City Council of the City of Chicago:

SECTION 1. Permission and authority are hereby given and granted to SLADE'S BARBERSHOP, INC., upon the terms and subject to the conditions of this ordinance to maintain and use, as now constructed, one (1) Awning(s) projecting over the public right-of-way adjacent to its premises known as 3314 N. Halsted St..

Said Awning(s) at North Halsted Street measure(s):
One (1) at thirteen point seven five (13.75) feet in length, and one point five eight (1.58) foot in width for a total of twenty-one point seven three (21.73) square feet.

The location of said privilege shall be as shown on prints kept on file with the Department of Business Affairs and Consumer Protection and the Office of the City Clerk.

Said privilege shall be constructed in accordance with plans and specifications approved by the Zoning Department - Signs.

This grant of privilege in the public way shall be subject to the provisions of Section 10-28-015 and all other required provisions of the Municipal Code of Chicago.

The grantee shall pay to the City of Chicago as compensation for the privilege #1103962 herein granted the sum of fifty ($50.00) per annum in advance.

A 25% penalty will be added for payments received after due date.


The permit holder agrees to hold the City of Chicago harmless for any damage, relocation or replacement costs associated with damage, relocation or removal of private property caused by the City performing work in the public way.

Authority herein given and granted for a period of five (5) years from and after Date of Passage.

Alderman Thomas Tunney

Thomas Tunney 44th Ward

SLADE'S BARBERSHOP, INC
3314 AWNING
N. Halsted
Hellogregslade@gmail.com

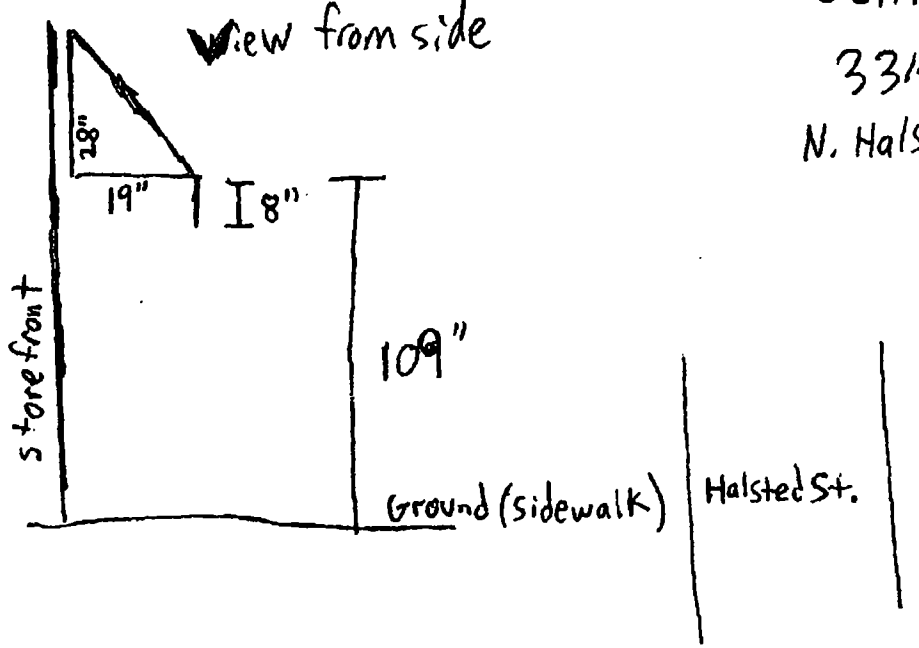



View from front

City of Chicago

O2014-1874

Office of the City Clerk

Document Tracking Sheet

Meeting Date:	3/5/2014
Sponsor(s):	Tunney (44)
Type:	Ordinance
Title:	Awning(s) for Tanuki
Committee(s) Assignment:	Committee on Transportation and Public Way

ORDINANCE
TANUKI
Acct. No. 378042 - 1
Permit No. 1106159

Be It Ordained by the City Council of the City of Chicago:

SECTION 1. Permission and authority are hereby given and granted to TANUKI, upon the terms and subject to the conditions of this ordinance to construct, install, maintain and use three (3) Awning(s) projecting over the public right-of-way adjacent to its premises known as 3006 N. Sheffield Ave..

Said Awning(s) at N. Sheffield measure(s):
Two (2) at four point six seven (4.67) feet in length, and two (2) feet in width for a total of eighteen point six eight (18.68) square feet.
One (1) at six point six seven (6.67) feet in length, and three (3) feet in width for a total of twenty point zero one (20.01) square feet.

The location of said privilege shall be as shown on prints kept on file with the Department of Business Affairs and Consumer Protection and the Office of the City Clerk.

Said privilege shall be constructed in accordance with plans and specifications approved by the Zoning Department - Signs.

This grant of privilege in the public way shall be subject to the provisions of Section 10-28-015 and all other required provisions of the Municipal Code of Chicago.

The grantee shall pay to the City of Chicago as compensation for the privilege #1106159 herein granted the sum of one hundred fifty ($150.00) per annum in advance.

A 25% penalty will be added for payments received after due date.

The permit holder agrees to hold the City of Chicago harmless for any damage, relocation or replacement costs associated with damage, relocation or removal of private property caused by the City performing work in the public way.

Authority herein given and granted for a period of five (5) years from and after Date of Passage.

Alderman Thomas Tunney

Thomas Tunney 44th Ward


DEARBORN
REALTY
630-894-1277
773.360.1950

City of Chicago

O2014-1875

Office of the City Clerk

Document Tracking Sheet

Meeting Date:	3/5/2014
Sponsor(s):	Tunney (44)
Type:	Ordinance
Title:	Awning(s) for Wrigleyville Chiropractic and Massage
Committee(s) Assignment:	Committee on Transportation and Public Way

ORDINANCE
WRIGLEYVILLE CHIROPRACTIC AND MASSAGE
Acct. No. 317550 - 2
Permit No. 1110832

Be It Ordained by the City Council of the City of Chicago:

SECTION 1. Permission and authority are hereby given and granted to WRIGLEYVILLE CHIROPRACTIC AND MASSAGE, upon the terms and subject to the conditions of this ordinance to maintain and use, as now constructed, one (1) Awning(s) projecting over the public right-of-way adjacent to its premises known as 911 W. School St..

Said Awning(s) at W. School Street measure(s):
One (1) at sixteen point seven five (16.75) feet in length, and two (2) feet in width for a total of thirty-three point five (33.5) square feet.

The location of said privilege shall be as shown on prints kept on file with the Department of Business Affairs and Consumer Protection and the Office of the City Clerk.

Said privilege shall be constructed in accordance with plans and specifications approved by the Zoning Department - Signs.

This grant of privilege in the public way shall be subject to the provisions of Section 10-28-015 and all other required provisions of the Municipal Code of Chicago.

The grantee shall pay to the City of Chicago as compensation for the privilege #1110832 herein granted the sum of fifty ($50.00) per annum in advance.


A 25% penalty will be added for payments received after due date.

The permit holder agrees to hold the City of Chicago harmless for any damage, relocation or replacement costs associated with damage, relocation or removal of private property caused by the City performing work in the public way.

Authority herein given and granted for a period of five (5) years from and after 01/13/2014.

Alderman Thomas Tunney

Thomas Tunney 44th Ward

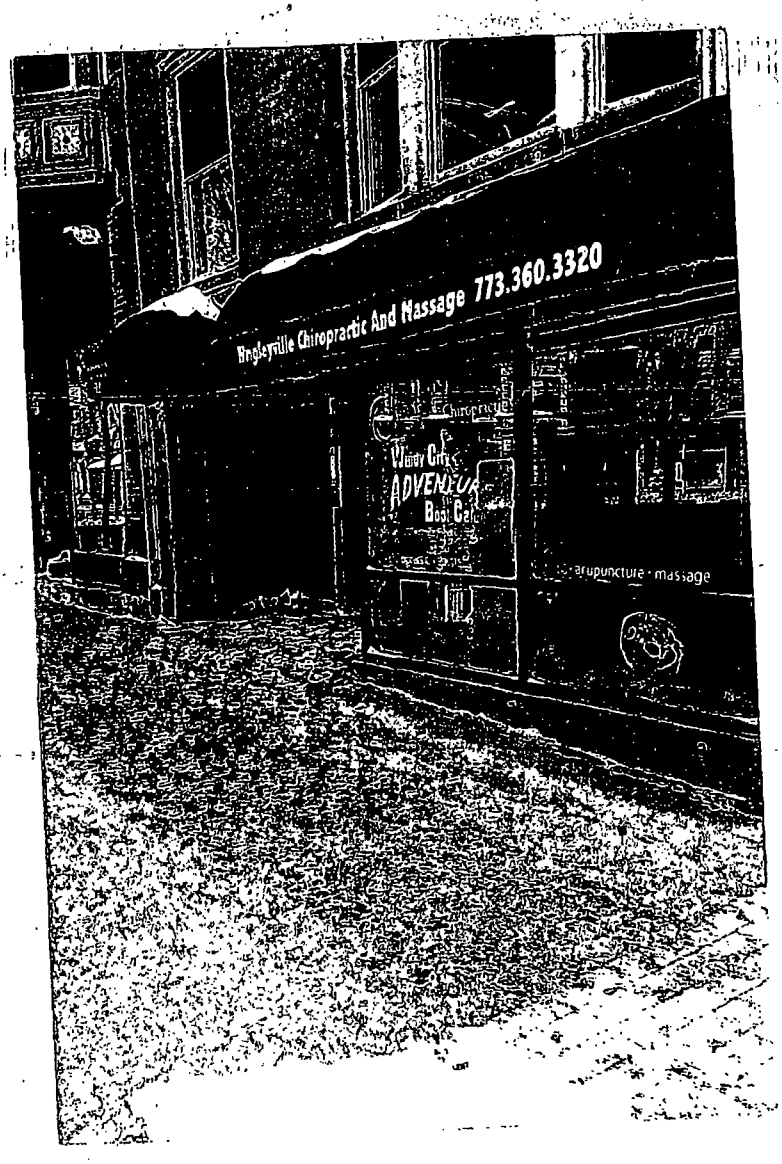
Ridgeville Chiropractic And Massage 773.360.3320
ADVENTUR
arupuncture · massage

City of Chicago

O2014-1876

Office of the City Clerk

Document Tracking Sheet

Meeting Date:	3/5/2014
Sponsor(s):	Tunney (44)
Type:	Ordinance
Title:	Awning(s) for Yoshi's Cafe
Committee(s) Assignment:	Committee on Transportation and Public Way

ORDINANCE
YOSHI'S CAFE
Acct. No. 420 - 1
Permit No. 1111251

Be It Ordained by the City Council of the City of Chicago:

SECTION 1. Permission and authority are hereby given and granted to YOSHI'S CAFE, upon the terms and subject to the conditions of this ordinance to maintain and use, as now constructed, six (6) Awning(s) projecting over the public right-of-way adjacent to its premises known as 3257 N. Halsted St..

Said Awning(s) at N. Halsted Street measure(s):
Four (4) at six point three three (6.33) feet in length, and four point zero eight (4.08) feet in width for a total of one hundred three point three one (103.31) square feet.

Said Awning(s) at N. HALSTED measure(s):
One (1) at six (6) feet in length, and four point one seven (4.17) feet in width for a total of twenty-five point zero two (25.02) square feet.

Said Awning(s) at N. HALSTED measure(s):
One (1) at twenty-eight (28) feet in length, and four point three three (4.33) feet in width for a total of one hundred twenty-one point two four (121.24) square feet.

The location of said privilege shall be as shown on prints kept on file with the Department of Business Affairs and Consumer Protection and the Office of the City Clerk.

Said privilege shall be constructed in accordance with plans and specifications approved by the Zoning Department - Signs.

This grant of privilege in the public way shall be subject to the provisions of Section 10-28-015 and all other required provisions of the Municipal Code of Chicago.

The grantee shall pay to the City of Chicago as compensation for the privilege #1111251 herein granted the sum of one hundred seventy-five ($175.00) per annum in advance.

A 25% penalty will be added for payments received after due date.

The permit holder agrees to hold the City of Chicago harmless for any damage, relocation or replacement costs associated with damage, relocation or removal of private property caused by the City performing work in the public way.

Authority herein given and granted for a period of five (5) years from and after 03/18/2014.

Alderman Thomas Tunney

Thomas Tunney 44th Ward

OUTDOOR CAFE
PRIVATE PARTY ROOM
CARRY OUT
(778) 248 6160

City of Chicago

O2014-1883

Office of the City Clerk

Document Tracking Sheet

Meeting Date:	3/5/2014
Sponsor(s):	Tunney (44)
Type:	Ordinance
Title:	Awning(s) for Illinois Home Improvement Corp.
Committee(s) Assignment:	Committee on Transportation and Public Way

ORDINANCE
ILLINOIS HOME IMPROVEMENT CORP
Acct. No: 17246 - 2
Permit No. 1110799

Be It Ordained by the City Council of the City of Chicago:

SECTION 1. Permission and authority are hereby given and granted to ILLINOIS HOME IMPROVEMENT CORP, upon the terms and subject to the conditions of this ordinance to maintain and use, as now constructed, one (1) Awning(s) projecting over the public right-of-way adjacent to its premises known as 5216 N. Elston Ave..

Said Awning(s) at N. Elston Ave. measure(s):
One (1) at five (5) feet in length, and three (3) feet in width for a total of fifteen (15) square feet.

The location of said privilege shall be as shown on prints kept on file with the Department of Business Affairs and Consumer Protection and the Office of the City Clerk.

Said privilege shall be constructed in accordance with plans and specifications approved by the Zoning Department - Signs.

This grant of privilege in the public way shall be subject to the provisions of Section 10-28-015 and all other required provisions of the Municipal Code of Chicago.

The grantee shall pay to the City of Chicago as compensation for the privilege #1110799 herein granted the sum of fifty ($50.00) per annum in advance.


A 25% penalty will be added for payments received after due date.

The permit holder agrees to hold the City of Chicago harmless for any damage, relocation or replacement costs associated with damage, relocation or removal of private property caused by the City performing work in the public way.

Authority herein given and granted for a period of five (5) years from and after 01/13/2014.

Alderman _____

John Arena 45th Ward

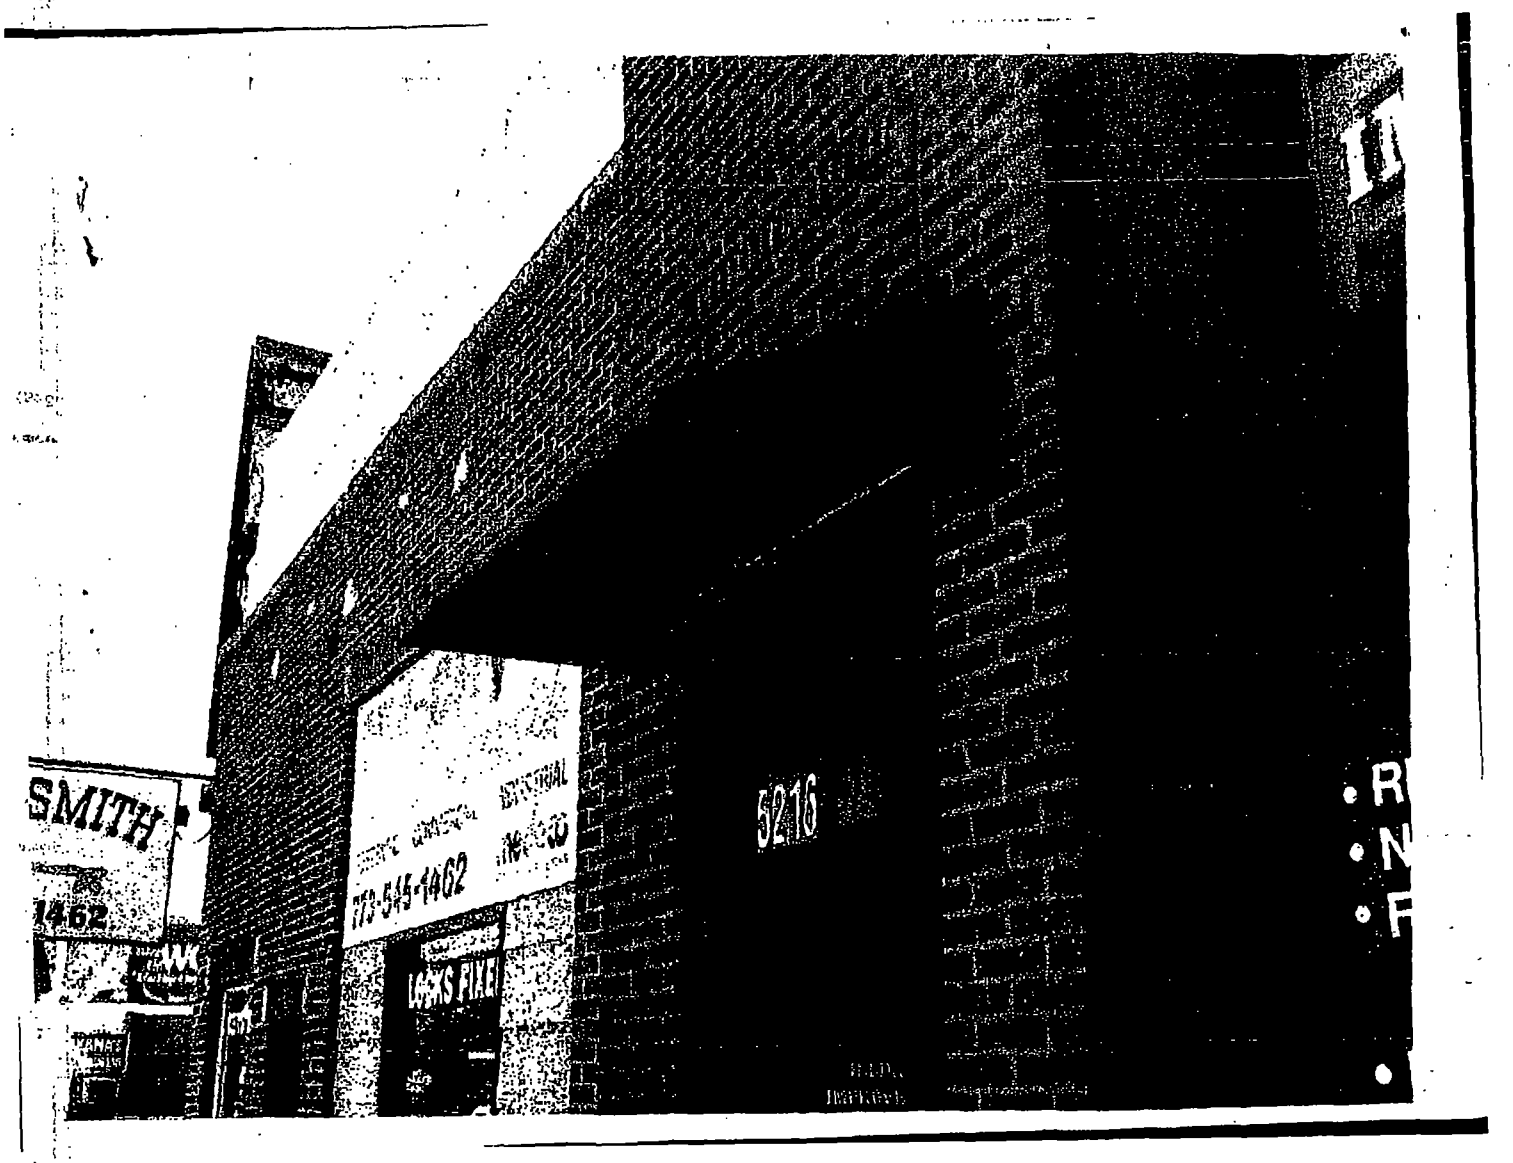
SMITH
1462
5216
973-545-1462

Department of Business Affairs and Consumer Protection
Small Business Center - Public Way Use Unit
City Hall - 121 N. LaSalle Street, Room 800 • Chicago, IL 60602
(312)-74-GOBIZ (312-744-6249) • (312) 744-1944 (TTY)
http://www.cityofchicago.org/bacp

03/05/2014

Alderman **John Arena**
Ward # **45**
City of Chicago
City Hall, Room **305**
121 North LaSalle Street
Chicago, Illinois 60602

Re: An ordinance to use and maintain a portion of the public right-of-way for **one (1) awning(s)** for **ILLINOIS HOME IMPROVEMENT CORP**, adjacent to the premises known as **5216 N. Elston Ave.**.

Dear Alderman **John Arena**:

The applicant referenced above has requested the use of the public right-of-way for a **awning(s)**. An ordinance has been prepared by the Department of Business Affairs and Consumer Protection – Small Business Center - Public Way Use Unit for presentation to the City Council. Because this request was made for properties located in your ward, as approved by you as per the attached, I respectfully request that you introduce the attached ordinance at the next City Council meeting.

If you have any questions regarding this ordinance, please contact Anthony Bertuca at (312) 744-5506.

Department of Business Affairs and Consumer Protection

City of Chicago

O2014-1880

Office of the City Clerk

Document Tracking Sheet

Meeting Date:	3/5/2014
Sponsor(s):	Arena (45)
Type:	Ordinance
Title:	Awning(s) for E Wok Cafe
Committee(s) Assignment:	Committee on Transportation and Public Way

ORDINANCE
E WOK CAFE
Acct. No. 367067-2
Permit No. 1100503

Be It Ordained by the City Council of the City of Chicago:

SECTION 1. Permission and authority are hereby given and granted to E WOK CAFE, upon the terms and subject to the conditions of this ordinance to construct, install, maintain and use one (1) Awning(s) projecting over the public right-of-way adjacent to its premises known as 5056 W. Irving Park Rd..

Said Awning(s) at W. Irving Park Rd measure(s):
One (1) at seventeen (17) feet in length, and two (2) feet in width for a total of thirty-four (34) square feet.

The location of said privilege shall be as shown on prints kept on file with the Department of Business Affairs and Consumer Protection and the Office of the City Clerk.

Said privilege shall be constructed in accordance with plans and specifications approved by the Zoning Department - Signs.

This grant of privilege in the public way shall be subject to the provisions of Section 10-28-015 and all other required provisions of the Municipal Code of Chicago.


The grantee shall pay to the City of Chicago as compensation for the privilege #1100503 herein granted the sum of fifty ($50.00) per annum in advance.

A 25% penalty will be added for payments received after due date.

The permit holder agrees to hold the City of Chicago harmless for any damage, relocation or replacement costs associated with damage, relocation or removal of private property caused by the City performing work in the public way.

Authority herein given and granted for a period of five (5) years from and after Date of Passage.

Alderman _____
John Arena 45th Ward

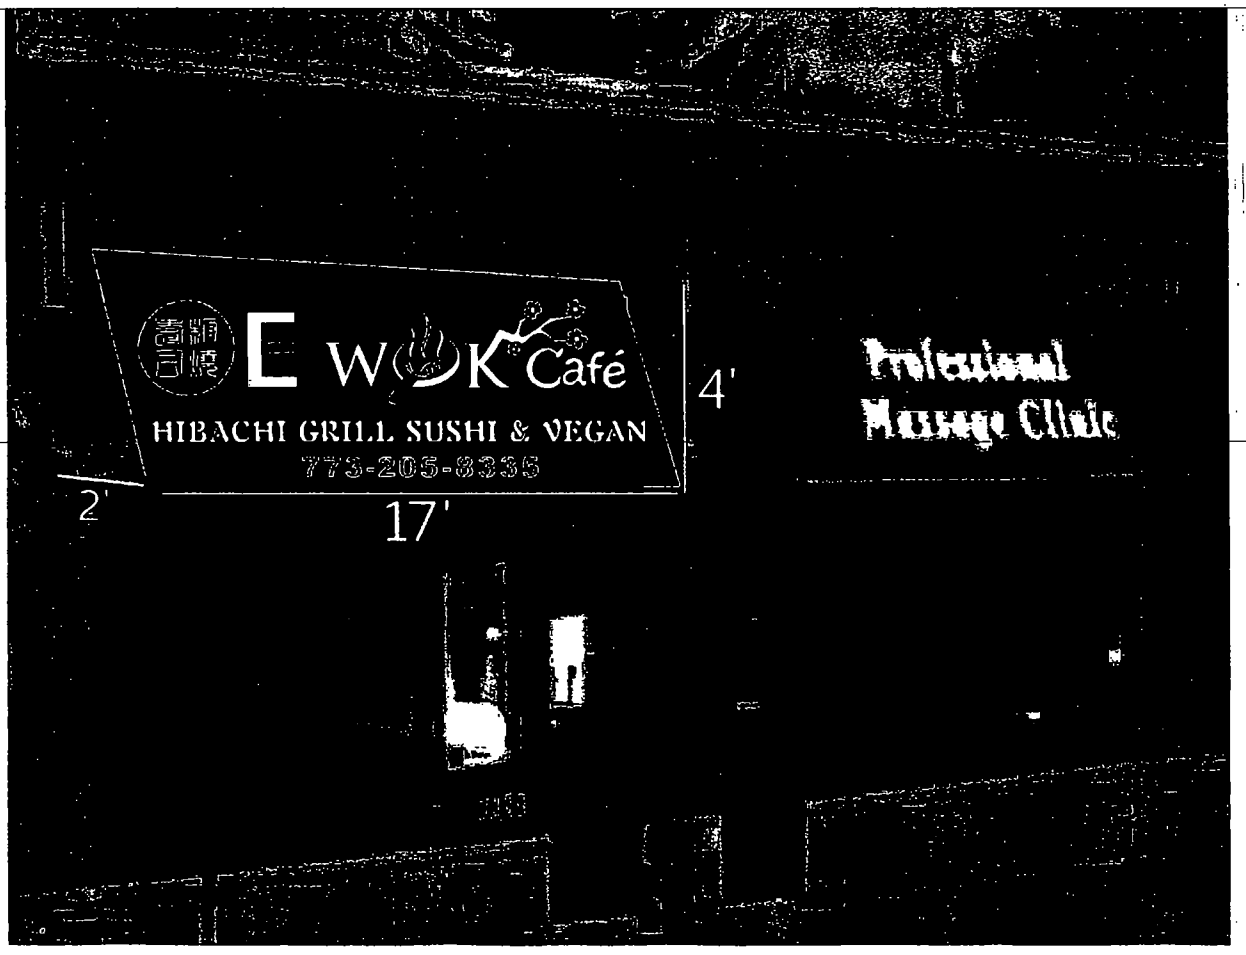
E WOK Café
HIBACHI GRILL SUSHI & VEGAN
773-205-8335
2'
17'
4'
Professional
Massage Clinic

Department of Business Affairs and Consumer Protection
Small Business Center - Public Way Use Unit
City Hall - 121 N. LaSalle Street, Room 800 • Chicago, IL 60602
(312)-74-GOBIZ (312-744-6249) • (312) 744-1944 (TTY)
http://www.cityofchicago.org/bacp

03/05/2014

Alderman **John Arena**
Ward # **45**
City of Chicago
City Hall, Room **305**
121 North LaSalle Street
Chicago, Illinois 60602

Re: An ordinance to use and maintain a portion of the public right-of-way for **one (1) awning(s)** for **E WOK CAFE**, adjacent to the premises known as **5056 W. Irving Park Rd.**.

Dear Alderman **John Arena**:

The applicant referenced above has requested the use of the public right-of-way for a **awning(s)**. An ordinance has been prepared by the Department of Business Affairs and Consumer Protection – Small Business Center - Public Way Use Unit for presentation to the City Council. Because this request was made for properties located in your ward, as approved by you as per the attached, I respectfully request that you introduce the attached ordinance at the next City Council meeting.

If you have any questions regarding this ordinance, please contact Anthony Bertuca at (312) 744-5506.

Department of Business Affairs and Consumer Protection

City of Chicago

O2014-1886

Office of the City Clerk

Document Tracking Sheet

Meeting Date:	3/5/2014
Sponsor(s):	Pawar (47)
Type:	Ordinance
Title:	Awning(s) for Cork Lounge
Committee(s) Assignment:	Committee on Transportation and Public Way

ORDINANCE
CORK LOUNGE
Acct: No. 3755 - 1
Permit No. 1110836

Be It Ordained by the City Council of the City of Chicago:

SECTION 1. Permission and authority are hereby given and granted to CORK LOUNGE, upon the terms and subject to the conditions of this ordinance to maintain and use, as now constructed, one (1) Awning(s) projecting over the public right-of-way adjacent to its premises known as 1822 W. Addison St..

Said Awning(s) at W. Addison measure(s):
One (1) at fifteen point five (15.5) feet in length, and two (2) feet in width for a total of thirty-one (31) square feet.

The location of said privilege shall be as shown on prints kept on file with the Department of Business Affairs and Consumer Protection and the Office of the City Clerk.

Said privilege shall be constructed in accordance with plans and specifications approved by the Zoning Department - Signs.

This grant of privilege in the public way shall be subject to the provisions of Section 10-28-015 and all other required provisions of the Municipal Code of Chicago.

The grantee shall pay to the City of Chicago as compensation for the privilege #1110836 herein granted the sum of fifty ($50.00) per annum in advance.

A 25% penalty will be added for payments received after due date.


The permit holder agrees to hold the City of Chicago harmless for any damage, relocation or replacement costs associated with damage, relocation or removal of private property caused by the City performing work in the public way.


Authority herein given and granted for a period of five (5) years from and after 01/13/2014.

Alderman _____

Ameya Pawar 47th Ward

CORK LOUNGE

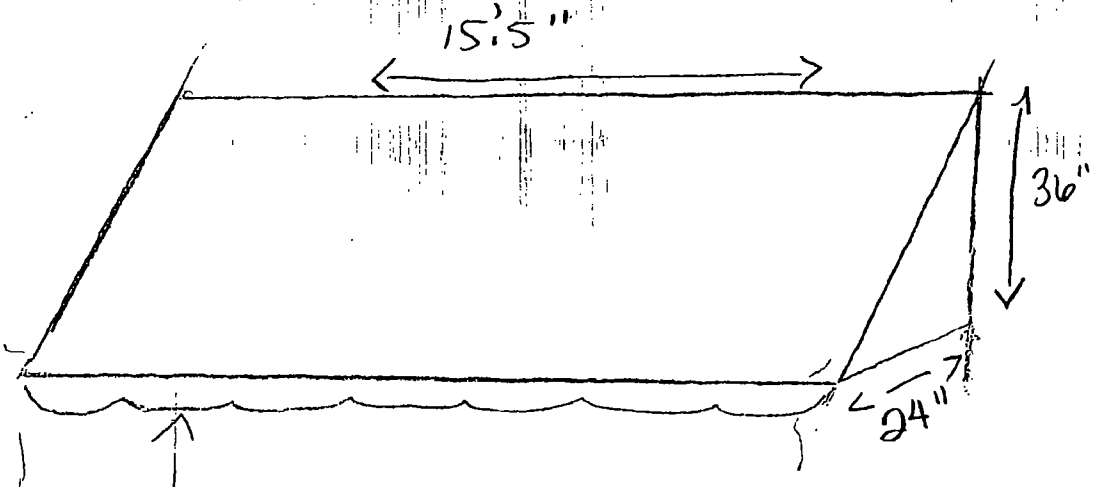
15'5"
36"
24"

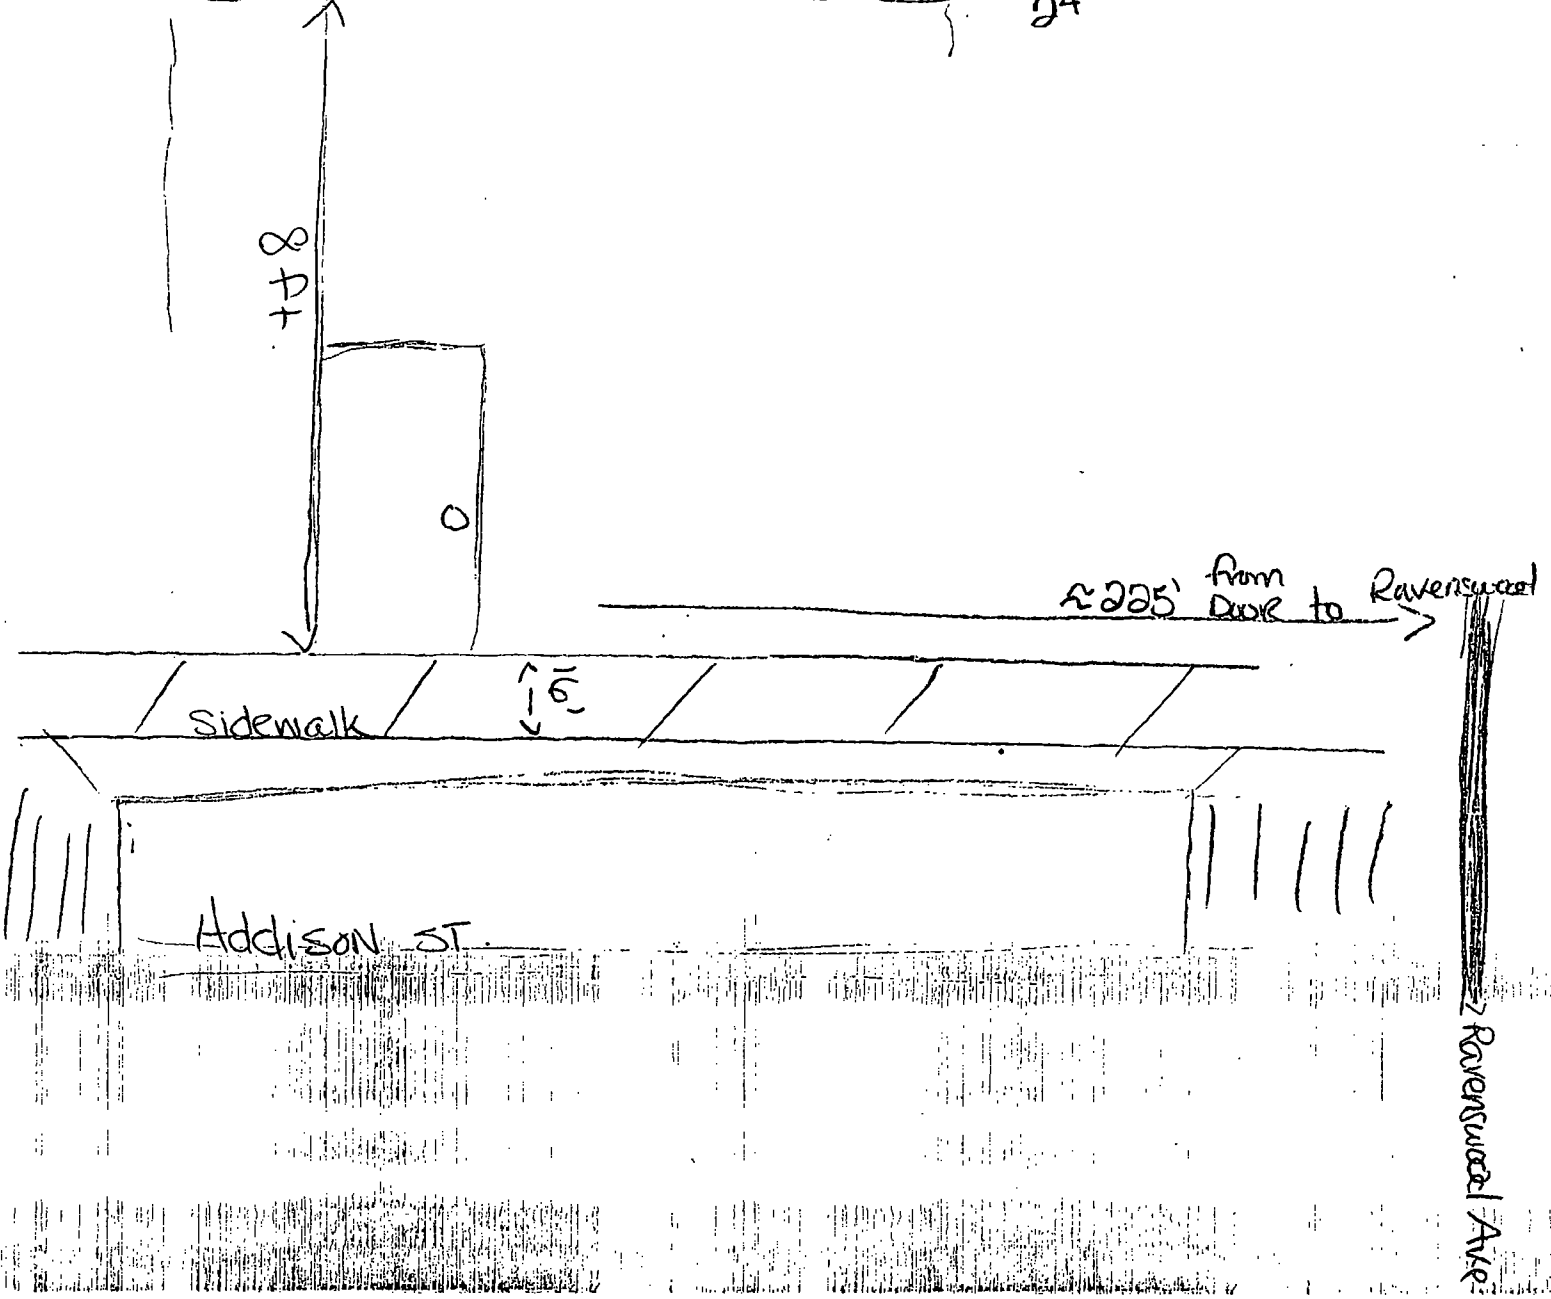
∞
0
≈225' from Door to Ravenswood
Sidewalk
16'
Addison ST.
Ravenswood Ave.

Department of Business Affairs and Consumer Protection
Small Business Center - Public Way Use Unit
City Hall - 121 N. LaSalle Street, Room 800 • Chicago, IL 60602
(312)-74-GOBIZ (312-744-6249) • (312) 744-1944 (TTY)
http://www.cityofchicago.org/bacp

03/05/2014

Alderman **Ameya Pawar**
Ward # **47**
City of Chicago
City Hall, Room **300**
121 North LaSalle Street
Chicago, Illinois 60602

Re: An ordinance to use and maintain a portion of the public right-of-way for **one (1) awning(s)** for **CORK LOUNGE**, adjacent to the premises known as **1822 W. Addison St.**.

Dear Alderman **Ameya Pawar**:

The applicant referenced above has requested the use of the public right-of-way for a **awning(s)**. An ordinance has been prepared by the Department of Business Affairs and Consumer Protection – Small Business Center - Public Way Use Unit for presentation to the City Council. Because this request was made for properties located in your ward, as approved by you as per the attached, I respectfully request that you introduce the attached ordinance at the next City Council meeting.

If you have any questions regarding this ordinance, please contact Anthony Bertuca at (312) 744-5506.

Department of Business Affairs and Consumer Protection

City of Chicago

O2014-1888

Office of the City Clerk

Document Tracking Sheet

Meeting Date:	3/5/2014
Sponsor(s):	Osterman (48)
Type:	Ordinance
Title:	Awning(s) for Broadway Cellars
Committee(s) Assignment:	Committee on Transportation and Public Way

ORDINANCE
BROADWAY CELLARS
Acct. No: 305425-1
Permit No. 1111166

Be It Ordained by the City Council of the City of Chicago:

SECTION 1. Permission and authority are hereby given and granted to BROADWAY CELLARS, upon the terms and subject to the conditions of this ordinance to maintain and use, as now constructed, four (4) Awning(s) projecting over the public right-of-way adjacent to its premises known as 5900 N. Broadway .

Said Awning(s) at N. Broadway measure(s):
Three (3) at fifteen (15) feet in length, and three (3) feet in width for a total of one hundred thirty-five (135) square feet.

Said Awning(s) at Rosedale measure(s):
One (1) at fifteen (15) feet in length, and three (3) feet in width for a total of forty-five (45) square feet.

The location of said privilege shall be as shown on prints kept on file with the Department of Business Affairs and Consumer Protection and the Office of the City Clerk.

Said privilege shall be constructed in accordance with plans and specifications approved by the Zoning Department - Signs.

This grant of privilege in the public way shall be subject to the provisions of Section 10-28-015 and all other required provisions of the Municipal Code of Chicago.

The grantee shall pay to the City of Chicago as compensation for the privilege #1111166 herein granted the sum of one hundred seventy-five ($175.00) per annum in advance.


A 25% penalty will be added for payments received after due date.

The permit holder agrees to hold the City of Chicago harmless for any damage, relocation or replacement costs associated with damage, relocation or removal of private property caused by the City performing work in the public way.

Authority herein given and granted for a period of five (5) years from and after 01/13/2014.

Alderman _____
Harry Osterman 48th Ward

AWNING DETAIL
BROADWAY CELLARS

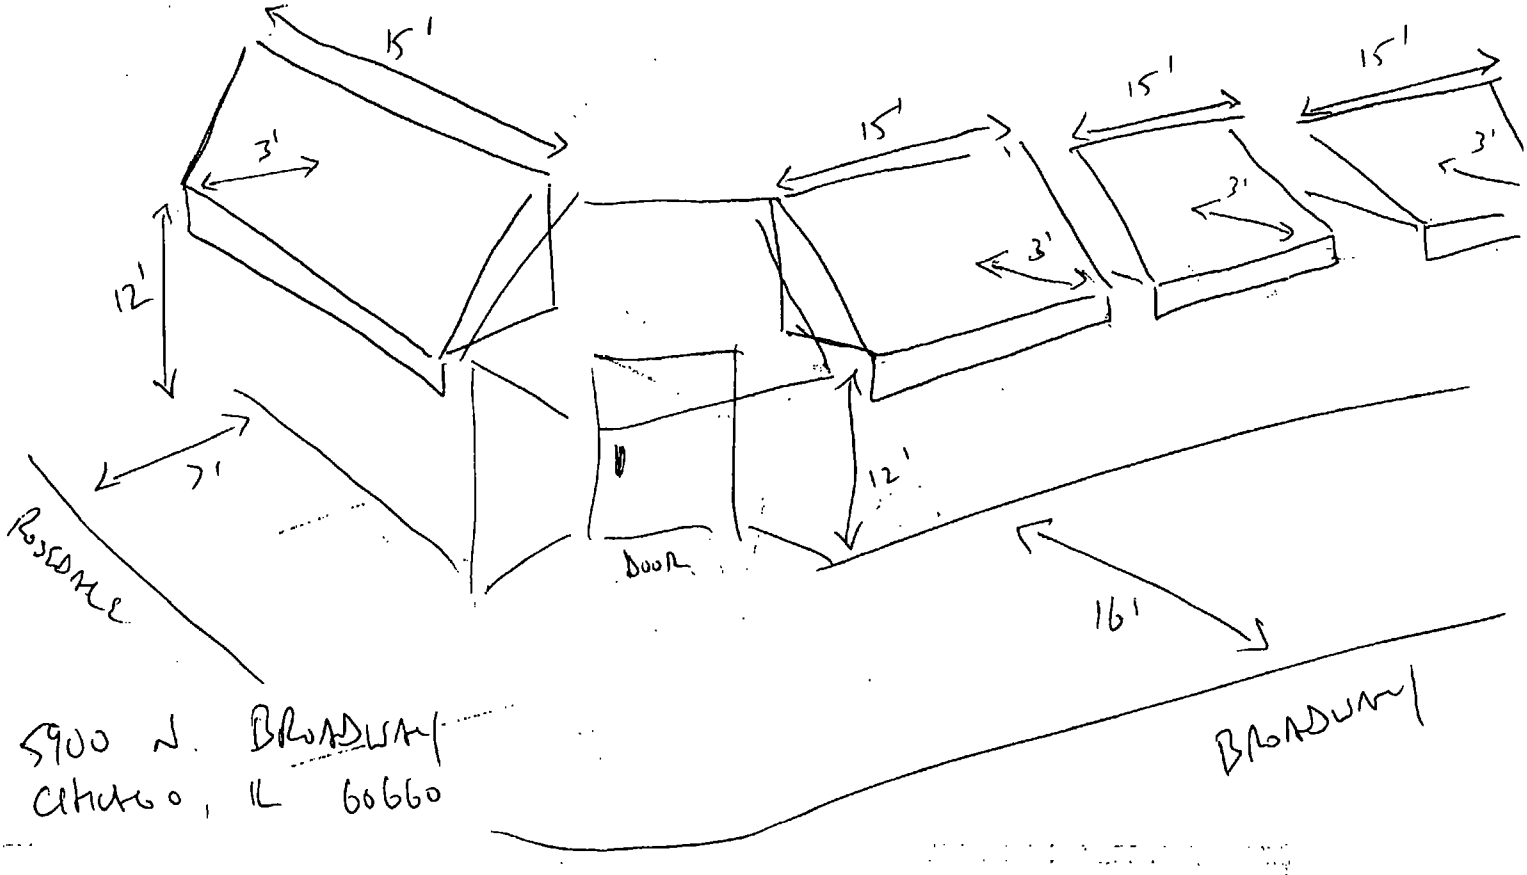

5900 N. BROADWAY
CHICAGO, IL 60660

Department of Business Affairs and Consumer Protection
Small Business Center - Public Way Use Unit
City Hall - 121 N. LaSalle Street, Room 800 • Chicago, IL 60602
(312)-74-GOBIZ (312-744-6249) • (312) 744-1944 (TTY)
http://www.cityofchicago.org/bacp

03/05/2014

Alderman **Harry Osterman**
Ward # **48**
City of Chicago
City Hall, Room **300**
121 North LaSalle Street
Chicago, Illinois 60602

Re: An ordinance to use and maintain a portion of the public right-of-way for **four (4) awning(s)** for **BROADWAY CELLARS**, adjacent to the premises known as **5900 N. Broadway** .

Dear Alderman **Harry Osterman**:

The applicant referenced above has requested the use of the public right-of-way for a **awning(s)**. An ordinance has been prepared by the Department of Business Affairs and Consumer Protection – Small Business Center - Public Way Use Unit for presentation to the City Council. Because this request was made for properties located in your ward, as approved by you as per the attached, I respectfully request that you introduce the attached ordinance at the next City Council meeting.

If you have any questions regarding this ordinance, please contact Anthony Bertuca at (312) 744-5506.

Department of Business Affairs and Consumer Protection

City of Chicago

O2014-1891

Office of the City Clerk

Document Tracking Sheet

Meeting Date:	3/5/2014
Sponsor(s):	Osterman (48)
Type:	Ordinance
Title:	Awning(s) for Edgewater Fitness Center
Committee(s) Assignment:	Committee on Transportation and Public Way

ORDINANCE
Edgewater Fitness Center
Acct. No. 386469 - 1
Permit No. 1110109

Be It Ordained by the City Council of the City of Chicago:

SECTION 1. Permission and authority are hereby given and granted to Edgewater Fitness Center, upon the terms and subject to the conditions of this ordinance to construct, install, maintain and use three (3) Awning(s) projecting over the public right-of-way adjacent to its premises known as 1106 W. Bryn Mawr Ave..

Said Awning(s) at Bryn Mawr measure(s):
One (1) at eighteen (18) feet in length, and three (3) feet in width for a total of fifty-four (54) square feet.
Two (2) at seventeen (17) feet in length, and three (3) feet in width for a total of one hundred two (102) square feet.

The location of said privilege shall be as shown on prints kept on file with the Department of Business Affairs and Consumer Protection and the Office of the City Clerk.

Said privilege shall be constructed in accordance with plans and specifications approved by the Zoning Department - Signs.

This grant of privilege in the public way shall be subject to the provisions of Section 10-28-015 and all other required provisions of the Municipal Code of Chicago.

The grantee shall pay to the City of Chicago as compensation for the privilege #1110109 herein granted the sum of one hundred fifty ($150.00) per annum in advance.

A 25% penalty will be added for payments received after due date.


The permit holder agrees to hold the City of Chicago harmless for any damage, relocation or replacement costs associated with damage, relocation or removal of private property caused by the City performing work in the public way.

Authority herein given and granted for a period of five (5) years from and after Date of Passage.

Alderman _____

Harry Osterman 48th Ward


EDGEWATER
FITNESS CENTER
www.edgewaterfitnesscenter.com
773.728.7660
EDGEWATER
FITNESS CENTER
Your Neighborhood Fitness Club
EDGEWATER
FITNESS CENTER
www.edgewaterfitnesscenter.com
773.728.7660

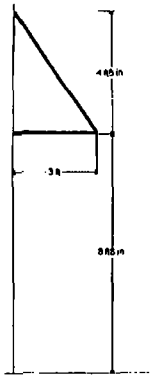



Department of Business Affairs and Consumer Protection
Small Business Center - Public Way Use Unit
City Hall - 121 N. LaSalle Street, Room 800 • Chicago, IL 60602
(312)-74-GOBIZ (312-744-6249) • (312) 744-1944 (TTY)
http://www.cityofchicago.org/bacp

03/05/2014

Alderman **Harry Osterman**
Ward # **48**
City of Chicago
City Hall, Room **300**
121 North LaSalle Street
Chicago, Illinois 60602

Re: An ordinance to use and maintain a portion of the public right-of-way for **three (3) awning(s)** for **Edgewater Fitness Center**, adjacent to the premises known as **1106 W. Bryn Mawr Ave.**.

Dear Alderman **Harry Osterman**:

The applicant referenced above has requested the use of the public right-of-way for a **awning(s)**. An ordinance has been prepared by the Department of Business Affairs and Consumer Protection – Small Business Center - Public Way Use Unit for presentation to the City Council. Because this request was made for properties located in your ward, as approved by you as per the attached, I respectfully request that you introduce the attached ordinance at the next City Council meeting.

If you have any questions regarding this ordinance, please contact Anthony Bertuca at (312) 744-5506.

Department of Business Affairs and Consumer Protection

City of Chicago

O2014-1894

Office of the City Clerk

Document Tracking Sheet

Meeting Date:	3/5/2014
Sponsor(s):	Moore (49)
Type:	Ordinance
Title:	Awning(s) for Tamales Lo Mejor De Guerrero
Committee(s) Assignment:	Committee on Transportation and Public Way

ORDINANCE
TAMALES LO MEJOR DE GUERRERO
Acct. No. 305084 - 1
Permit No. 1110512

Be It Ordained by the City Council of the City of Chicago:

SECTION 1. Permission and authority are hereby given and granted to TAMALES LO MEJOR DE GUERRERO, upon the terms and subject to the conditions of this ordinance to maintain and use, as now constructed, one (1) Awning(s) projecting over the public right-of-way adjacent to its premises known as 7024 N. Clark St..

Said Awning(s) at N Clark St measure(s):
One (1) at twenty-two point one seven (22.17) feet in length, and one point six seven (1.67) foot in width for a total of thirty-seven point zero two (37.02) square feet.

The location of said privilege shall be as shown on prints kept on file with the Department of Business Affairs and Consumer Protection and the Office of the City Clerk.

Said privilege shall be constructed in accordance with plans and specifications approved by the Zoning Department - Signs.

This grant of privilege in the public way shall be subject to the provisions of Section 10-28-015 and all other required provisions of the Municipal Code of Chicago.

The grantee shall pay to the City of Chicago as compensation for the privilege #1110512 herein granted the sum of fifty ($50.00) per annum in advance.


A 25% penalty will be added for payments received after due date.

The permit holder agrees to hold the City of Chicago harmless for any damage, relocation or replacement costs associated with damage, relocation or removal of private property caused by the City performing work in the public way.

Authority herein given and granted for a period of five (5) years from and after 12/17/2013.

Alderman _____

Joe Moore 49th Ward

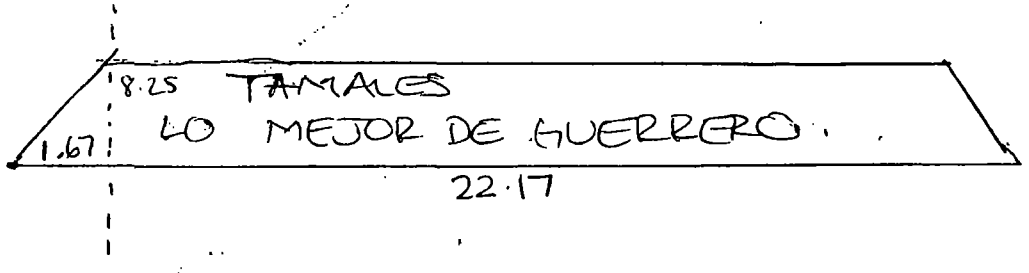
8.25
TAMALES
LO MEJOR DE GUERRERO.
1.67
22.17

Department of Business Affairs and Consumer Protection
Small Business Center - Public Way Use Unit
City Hall - 121 N. LaSalle Street, Room 800 • Chicago, IL 60602
(312)-74-GOBIZ (312-744-6249) • (312) 744-1944 (TTY)
http://www.cityofchicago.org/bacp

02/05/2014

Alderman **Joe Moore**
Ward # **49**
City of Chicago
City Hall, Room **300**
121 North LaSalle Street
Chicago, Illinois 60602

Re: An ordinance to use and maintain a portion of the public right-of-way for **one (1) awning(s)** for **TAMALES LO MEJOR DE GUERRERO**, adjacent to the premises known as **7024 N. Clark St.**.

Dear Alderman **Joe Moore**:

The applicant referenced above has requested the use of the public right-of-way for a **awning(s)**. An ordinance has been prepared by the Department of Business Affairs and Consumer Protection – Small Business Center - Public Way Use Unit for presentation to the City Council. Because this request was made for properties located in your ward, as approved by you as per the attached, I respectfully request that you introduce the attached ordinance at the next City Council meeting.

If you have any questions regarding this ordinance, please contact Anthony Bertuca at (312) 744-5506.

Department of Business Affairs and Consumer Protection

City of Chicago

O2014-1897

Office of the City Clerk

Document Tracking Sheet

Meeting Date:	3/5/2014
Sponsor(s):	Moore (49)
Type:	Ordinance
Title:	Awning(s) for 92 Cents Plus
Committee(s) Assignment:	Committee on Transportation and Public Way

ORDINANCE
92 CENTS PLUS
Acct. No. 301100 - 1
Permit No. 1111062

Be It Ordained by the City Council of the City of Chicago:

SECTION 1. Permission and authority are hereby given and granted to 92 CENTS PLUS, upon the terms and subject to the conditions of this ordinance to maintain and use, as now constructed, one (1) Awning(s) projecting over the public right-of-way adjacent to its premises known as 6655 N. Clark St..

Said Awning(s) at N Clark St measure(s):
One (1) at nineteen (19) feet in length, and two (2) feet in width for a total of thirty-eight (38) square feet.

The location of said privilege shall be as shown on prints kept on file with the Department of Business Affairs and Consumer Protection and the Office of the City Clerk.

Said privilege shall be constructed in accordance with plans and specifications approved by the Zoning Department - Signs.

This grant of privilege in the public way shall be subject to the provisions of Section 10-28-015 and all other required provisions of the Municipal Code of Chicago.

The grantee shall pay to the City of Chicago as compensation for the privilege #1111062 herein granted the sum of fifty ($50.00) per annum in advance.


A 25% penalty will be added for payments received after due date.

The permit holder agrees to hold the City of Chicago harmless for any damage, relocation or replacement costs associated with damage, relocation or removal of private property caused by the City performing work in the public way.

Authority herein given and granted for a period of five (5) years from and after 01/13/2014.

Alderman _____
Joe Moore 49th Ward

6655 N CLARK AVE

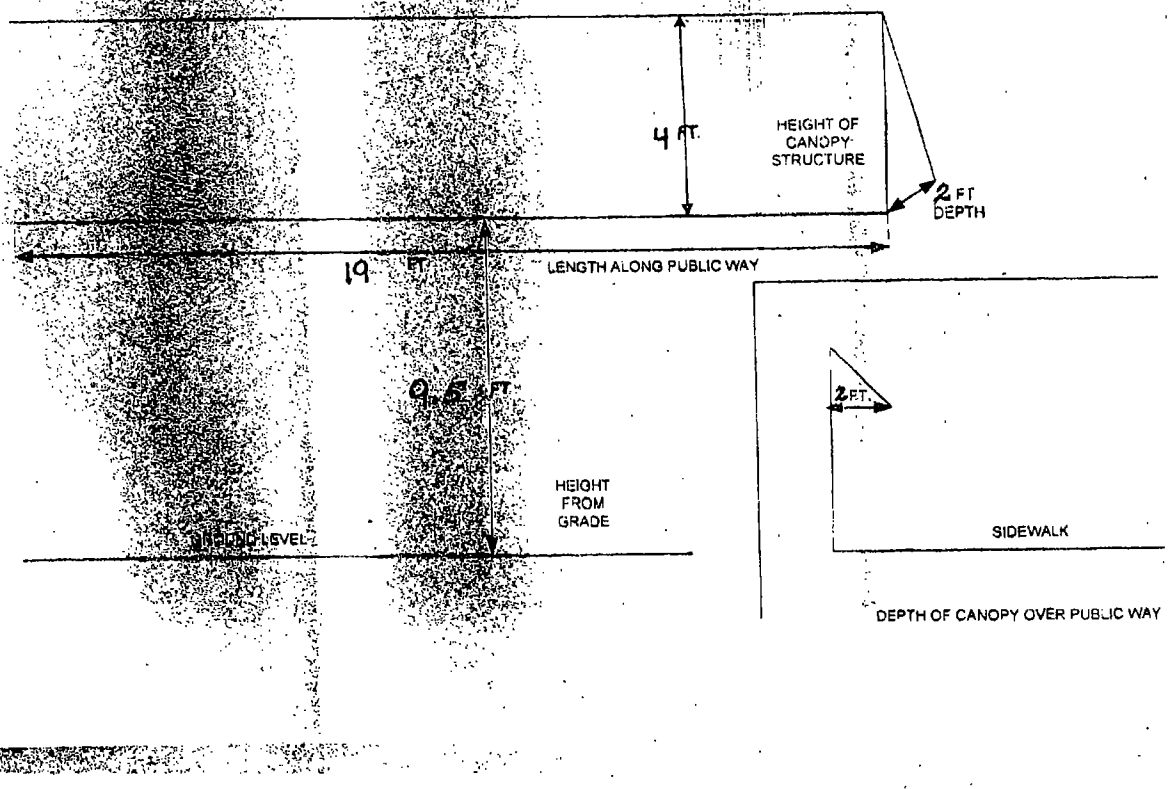

Department of Business Affairs and Consumer Protection
Small Business Center - Public Way Use Unit
City Hall - 121 N. LaSalle Street, Room 800 • Chicago, IL 60602
(312)-74-GOBIZ (312-744-6249) • (312) 744-1944 (TTY)
http://www.cityofchicago.org/bacp

03/05/2014

Alderman **Joe Moore**
Ward # **49**
City of Chicago
City Hall, Room **300**
121 North LaSalle Street
Chicago, Illinois 60602

Re: An ordinance to use and maintain a portion of the public right-of-way for **one (1) awning(s)** for **92 CENTS PLUS**, adjacent to the premises known as **6655 N. Clark St.**.

Dear Alderman **Joe Moore**:

The applicant referenced above has requested the use of the public right-of-way for a **awning(s)**. An ordinance has been prepared by the Department of Business Affairs and Consumer Protection – Small Business Center - Public Way Use Unit for presentation to the City Council. Because this request was made for properties located in your ward, as approved by you as per the attached, I respectfully request that you introduce the attached ordinance at the next City Council meeting.

If you have any questions regarding this ordinance, please contact Anthony Bertuca at (312) 744-5506.

Department of Business Affairs and Consumer Protection

City of Chicago

O2014-1899

Office of the City Clerk

Document Tracking Sheet

Meeting Date:	3/5/2014
Sponsor(s):	Moore (49)
Type:	Ordinance
Title:	Awning(s) for Rogers Park Florist
Committee(s) Assignment:	Committee on Transportation and Public Way

ORDINANCE
ROGERS PARK FLORIST
Acct. No. 297927-1
Permit No. 1111029

Be It Ordained by the City Council of the City of Chicago:

SECTION 1. Permission and authority are hereby given and granted to ROGERS PARK FLORIST, upon the terms and subject to the conditions of this ordinance to maintain and use, as now constructed, one (1) Awning(s) projecting over the public right-of-way adjacent to its premises known as 1415 W. Morse Ave..

Said Awning(s) at W. Morse Avenue measure(s):
One (1) at nineteen (19) feet in length, and two (2) feet in width for a total of thirty-eight (38) square feet.

The location of said privilege shall be as shown on prints kept on file with the Department of Business Affairs and Consumer Protection and the Office of the City Clerk.

Said privilege shall be constructed in accordance with plans and specifications approved by the Zoning Department - Signs.

This grant of privilege in the public way shall be subject to the provisions of Section 10-28-015 and all other required provisions of the Municipal Code of Chicago.

The grantee shall pay to the City of Chicago as compensation for the privilege #1111029 herein granted the sum of fifty ($50.00) per annum in advance.

A 25% penalty will be added for payments received after due date.

The permit holder agrees to hold the City of Chicago harmless for any damage, relocation or replacement costs associated with damage, relocation or removal of private property caused by the City performing work in the public way.

Authority herein given and granted for a period of five (5) years from and after 01/13/2014.

Alderman _____
Joe Moore 49th Ward

(Page 2 of 2)

(Page 2 of 2)

(Page 3 of 3)

(Page 3 of 3)



Department of Business Affairs and Consumer Protection
Small Business Center - Public Way Use Unit
City Hall - 121 N. LaSalle Street, Room 800 • Chicago, IL 60602
(312)-74-GOBIZ (312-744-6249) • (312) 744-1944 (TTY)
http://www.cityofchicago.org/bacp

03/05/2014

Alderman **Joe Moore**
Ward # **49**
City of Chicago
City Hall, Room **300**
121 North LaSalle Street
Chicago, Illinois 60602

Re: An ordinance to use and maintain a portion of the public right-of-way for **one (1) awning(s)** for **ROGERS PARK FLORIST**, adjacent to the premises known as **1415 W. Morse Ave.**.

Dear Alderman **Joe Moore**:

The applicant referenced above has requested the use of the public right-of-way for a **awning(s)**. An ordinance has been prepared by the Department of Business Affairs and Consumer Protection – Small Business Center - Public Way Use Unit for presentation to the City Council. Because this request was made for properties located in your ward, as approved by you as per the attached, I respectfully request that you introduce the attached ordinance at the next City Council meeting.

If you have any questions regarding this ordinance, please contact Anthony Bertuca at (312) 744-5506.

Department of Business Affairs and Consumer Protection

City of Chicago

O2014-1667

Office of the City Clerk

Document Tracking Sheet

Meeting Date:	3/5/2014
Sponsor(s):	Moreno (1)
Type:	Ordinance
Title:	Canopy(s) for Milwaukee & Division LLC
Committee(s) Assignment:	Committee on Transportation and Public Way

ORDINANCE
MILWAUKEE & DIVISION, LLC
Acct. No. 386199 - 2
Permit No. 1110452

Be It Ordained by the City Council of the City of Chicago:

SECTION 1. Permission and authority are hereby given and granted to MILWAUKEE & DIVISION, LLC, upon the terms and subject to the conditions of this ordinance to maintain and use, as now constructed, two (2) Canopy(s) projecting over the public right-of-way adjacent to its premises known as 1258 N. Milwaukee Ave..

Said Canopy(s) at N. Milwaukee Avenue measure(s):
One (1) at fifty (50) feet in length, and three (3) feet in width for a total of one hundred fifty (150) square feet.

Said Canopy(s) at N. Mautene Court measure(s):
One (1) at eighty-five (85) feet in length, and three (3) feet in width for a total of two hundred fifty-five (255) square feet.

The location of said privilege shall be as shown on prints kept on file with the Department of Business Affairs and Consumer Protection and the Office of the City Clerk.

Said privilege shall be constructed in accordance with plans and specifications approved by the Zoning Department - Signs.

This grant of privilege in the public way shall be subject to the provisions of Section 10-28-015 and all other required provisions of the Municipal Code of Chicago.

The grantee shall pay to the City of Chicago as compensation for the privilege #1110452 herein granted the sum of one hundred seventy-five ($175.00) per annum in advance.

A 25% penalty will be added for payments received after due date.

The permit holder agrees to hold the City of Chicago harmless for any damage, relocation or replacement costs associated with damage, relocation or removal of private property caused by the City performing work in the public way.

Authority herein given and granted for a period of five (5) years from and after Date of Passage.

Alderman _____

Proco Joe Moreno 1st Ward

Department of Business Affairs and Consumer Protection
Small Business Center - Public Way Use Unit
City Hall - 121 N. LaSalle Street, Room 800 • Chicago, IL 60602
(312)-74-GOBIZ (312-744-6249) • (312) 744-1944 (TTY)
http://www.cityofchicago.org/bacp

03/05/2014

Alderman **Proco Joe Moreno**
Ward # **01**
City of Chicago
City Hall, Room **300**
121 North LaSalle Street
Chicago, Illinois 60602

Re: An ordinance to use and maintain a portion of the public right-of-way for **two (2) canopy(ies)** for **MILWAUKEE & DIVISION, LLC**, adjacent to the premises known as **1258 N. Milwaukee Ave.**.

Dear Alderman **Proco Joe Moreno**:


The applicant referenced above has requested the use of the public right-of-way for a **canopy(ies)**. An ordinance has been prepared by the Department of Business Affairs and Consumer Protection – Small Business Center - Public Way Use Unit for presentation to the City Council. Because this request was made for properties located in your ward, as approved by you as per the attached, I respectfully request that you introduce the attached ordinance at the next City Council meeting.


If you have any questions regarding this ordinance, please contact Anthony Bertuca at (312) 744-5506.

Department of Business Affairs and Consumer Protection

1258 N. MILWAUKEE AVE.

CHICAGO ILLINOIS

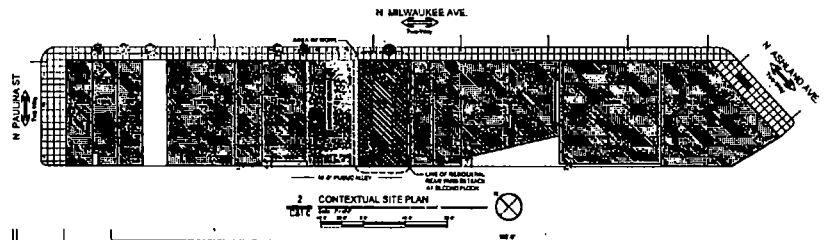

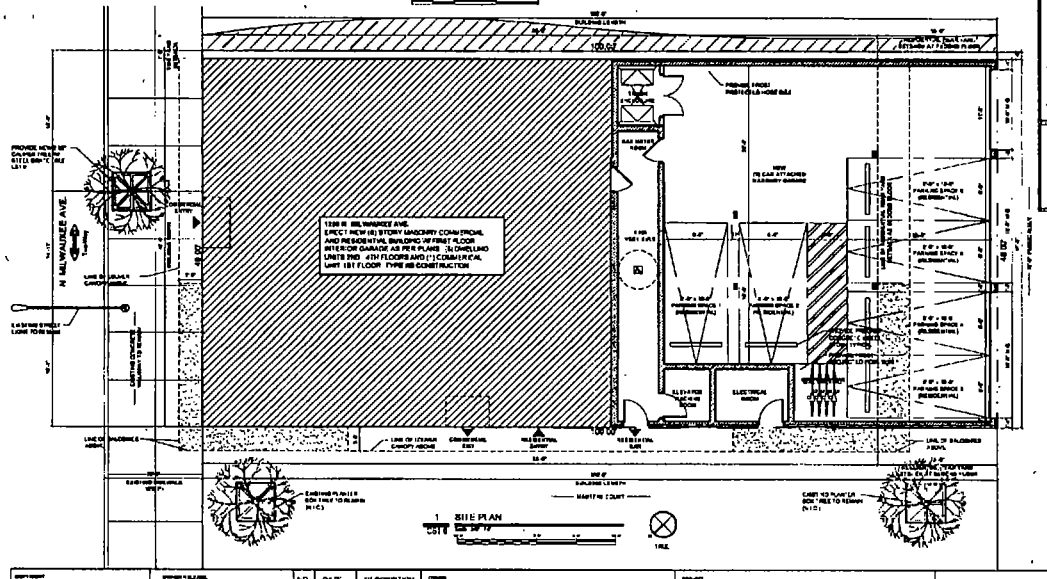

ENERGY CONSERVATION CODE COMPLIANCE STATEMENT

ARCHITECT'S CERTIFICATION

SCOPE OF WORK

ERECT NEW (4) STORY MASONRY COMMERCIAL AND RESIDENTIAL BUILDING W/ FIRST FLOOR INTERIOR GARAGE AS PER PLANS (3) DWELLING UNITS 2ND - 4TH FLOORS AND (1) COMMERCIAL UNIT 1ST FLOOR TYPE IIB CONSTRUCTION

PROJECT DATA 1258 N MILWAUKEE AVE

ZONING MAP

AREA OF WORK

DRAWING LIST

NO.	DATE	DESCRIPTION
P	3/1/05	Preliminary
1	10/19/05	Corrections

noah properties

1258 N Milwaukee
Chicago, Illinois

AXIOS ARCHITECTURE AND PLANNING

BILL G. KOLATTAS ARCHITECT

BOR 203

R. VASQUEZ

R. VASQUEZ

COVER SHEET AND SITE PLAN

CS1.0

City of Chicago

O2014-1686

Office of the City Clerk

Document Tracking Sheet

Meeting Date:	3/5/2014
Sponsor(s):	Moreno (1)
Type:	Ordinance
Title:	Canopy(s) for 1612 Chicago Adventures LLC
Committee(s) Assignment:	Committee on Transportation and Public Way

ORDINANCE
1612 CHCIAGO ADVENTURES, LLC
Acct. No. 338213 - 1
Permit No. 1111182

Be It Ordained by the City Council of the City of Chicago:

SECTION 1. Permission and authority are hereby given and granted to 1612 CHCIAGO ADVENTURES, LLC, upon the terms and subject to the conditions of this ordinance to: maintain and use, as now constructed, one (1) Canopy(s) projecting over the public right-of-way adjacent to its premises known as 1612 W. Chicago Ave..

Said Canopy(s) at W. CHICAGO AVE measure(s): One (1) at twenty-nine point two five (29.25) feet in length; and three (3) feet in width for a total of eighty-seven point seven five (87.75) square feet.

The location of said privilege shall be as shown on prints kept on file with the Department of Business Affairs and Consumer Protection and the Office of the City Clerk.

Said privilege shall be constructed in accordance with plans and specifications approved by the Zoning Department - Signs.

This grant of privilege in the public way shall be subject to the provisions of Section 10-28-015 and all other required provisions of the Municipal Code of Chicago.

The grantee shall pay to the City of Chicago as compensation for the privilege #1111182 herein granted the sum of fifty-four dollars and twenty-five cents ($54.25) per annum in advance.


A 25% penalty will be added for payments received after due date.

The permit holder agrees to hold the City of Chicago harmless for any damage, relocation or replacement costs associated with damage, relocation or removal of private property caused by the City performing work in the public way.

Authority herein given and granted for a period of five (5) years from and after 01/13/2014.

Alderman Joe Moreno

Proco Joe Moreno 1st Ward

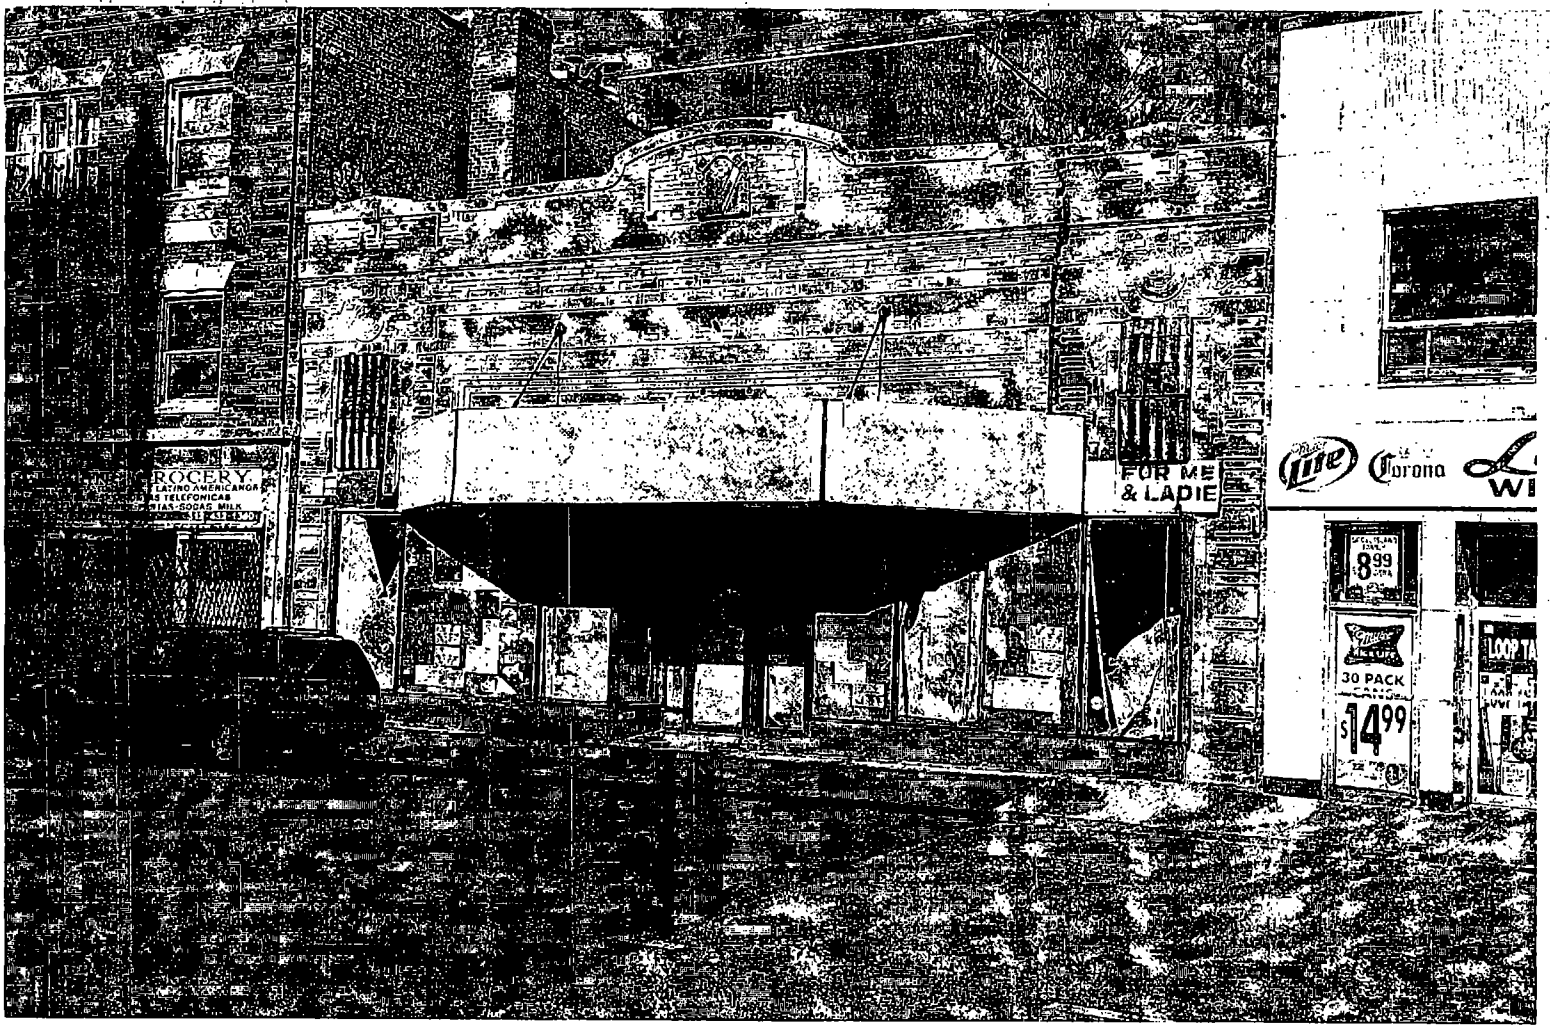
FOR ME
& LADIE
Lite
Corona
30 PACK
$14.99

Department of Business Affairs and Consumer Protection
Small Business Center - Public Way Use Unit
City Hall - 121 N. LaSalle Street, Room 800 • Chicago, IL 60602
(312)-74-GOBIZ (312-744-6249) • (312) 744-1944 (TTY)
http://www.cityofchicago.org/bacp

03/05/2014

Alderman **Proco Joe Moreno**
Ward # **01**
City of Chicago
City Hall, Room **300**
121 North LaSalle Street
Chicago, Illinois 60602

Re: An ordinance to use and maintain a portion of the public right-of-way for **one (1) canopy(ies)** for **1612 CHCIAGO ADVENTURES, LLC**, adjacent to the premises known as **1612 W. Chicago Ave.**.

Dear Alderman **Proco Joe Moreno**:

The applicant referenced above has requested the use of the public right-of-way for a **canopy(ies)**. An ordinance has been prepared by the Department of Business Affairs and Consumer Protection – Small Business Center - Public Way Use Unit for presentation to the City Council. Because this request was made for properties located in your ward, as approved by you as per the attached, I respectfully request that you introduce the attached ordinance at the next City Council meeting.

If you have any questions regarding this ordinance, please contact Anthony Bertuca at (312) 744-5506.

Department of Business Affairs and Consumer Protection

City of Chicago

O2014-1695

Office of the City Clerk

Document Tracking Sheet

Meeting Date:	3/5/2014
Sponsor(s):	Fioretti (2)
Type:	Ordinance
Title:	Canopy(s) for Palmer Printing, Inc.
Committee(s) Assignment:	Committee on Transportation and Public Way

ORDINANCE
PALMER PRINTING INC
Acct. No. 10852 - 1
Permit No. 1110839

Be It Ordained by the City Council of the City of Chicago:

SECTION 1. Permission and authority are hereby given and granted to PALMER PRINTING INC, upon the terms and subject to the conditions of this ordinance to maintain and use, as now constructed, two (2) Canopy(s) projecting over the public right-of-way adjacent to its premises known as 739 S. Clark St..

Said Canopy(s) at S. Clark St. measure(s):
Two (2) at six (6) feet in length, and nine (9) feet in width for a total of one hundred eight (108) square feet.

The location of said privilege shall be as shown on prints kept on file with the Department of Business Affairs and Consumer Protection and the Office of the City Clerk.

Said privilege shall be constructed in accordance with plans and specifications approved by the Zoning Department - Signs.

This grant of privilege in the public way shall be subject to the provisions of Section 10-28-015 and all other required provisions of the Municipal Code of Chicago.

The grantee shall pay to the City of Chicago as compensation for the privilege #1110839 herein granted the sum of one hundred ($100.00) per annum in advance.

A 25% penalty will be added for payments received after due date.


The permit holder agrees to hold the City of Chicago harmless for any damage, relocation or replacement costs associated with damage, relocation or removal of private property caused by the City performing work in the public way.


Authority herein given and granted for a period of five (5) years from and after 01/27/2014.

Alderman

Bob Fioretti 2nd Ward

(Page 2 of 7)

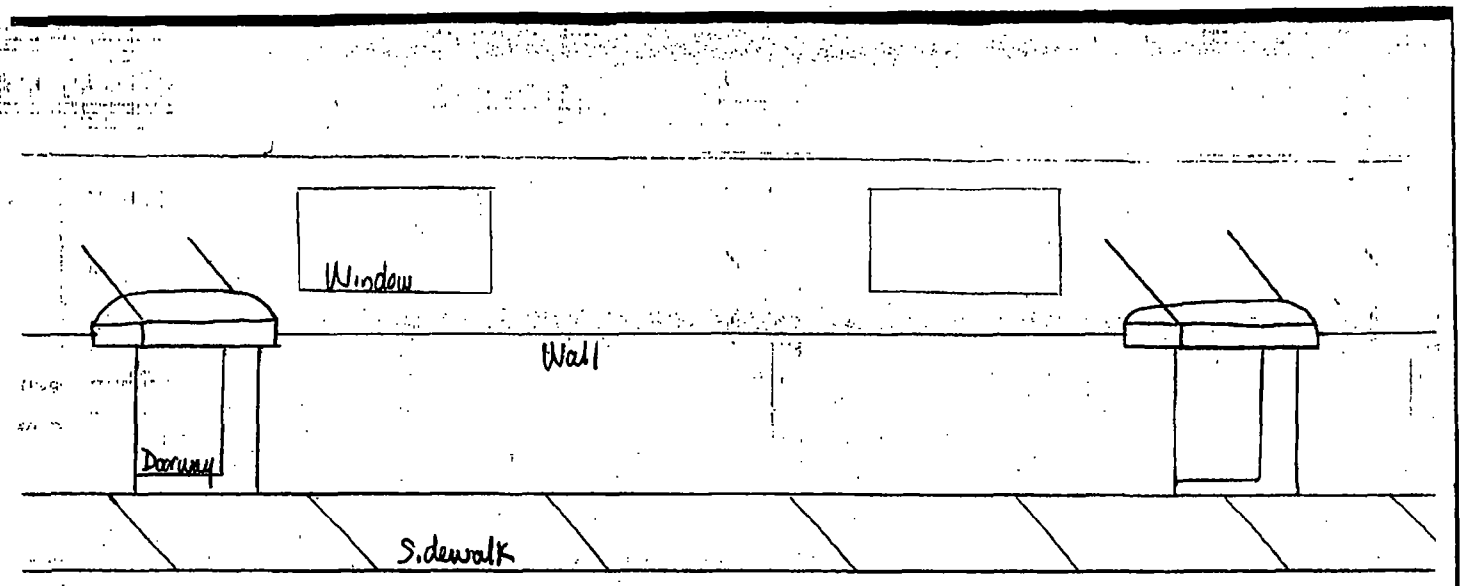

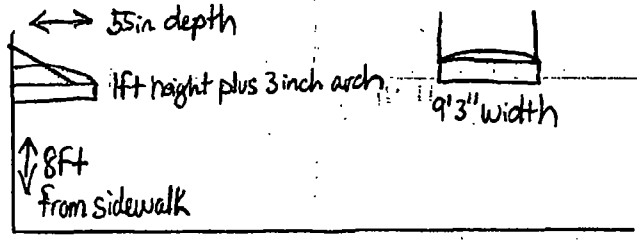

1ft height plus 3 inch arch

Department of Business Affairs and Consumer Protection
Small Business Center - Public Way Use Unit
City Hall - 121 N. LaSalle Street, Room 800 • Chicago, IL 60602
(312)-74-GOBIZ (312-744-6249) • (312) 744-1944 (TTY)
http://www.cityofchicago.org/bacp

03/05/2014

Alderman **Bob Fioretti**
Ward # **02**
City of Chicago
City Hall, Room **300**
121 North LaSalle Street
Chicago, Illinois 60602

Re: An ordinance to use and maintain a portion of the public right-of-way for **two (2) canopy(ies)** for **PALMER PRINTING INC**, adjacent to the premises known as **739 S. Clark St.**.

Dear Alderman **Bob Fioretti**:

The applicant referenced above has requested the use of the public right-of-way for a **canopy(ies)**. An ordinance has been prepared by the Department of Business Affairs and Consumer Protection – Small Business Center - Public Way Use Unit for presentation to the City Council. Because this request was made for properties located in your ward, as approved by you as per the attached, I respectfully request that you introduce the attached ordinance at the next City Council meeting.

If you have any questions regarding this ordinance, please contact Anthony Bertuca at (312) 744-5506.

Department of Business Affairs and Consumer Protection

City of Chicago

O2014-1702

Office of the City Clerk

Document Tracking Sheet

Meeting Date:	3/5/2014
Sponsor(s):	Fioretti (2)
Type:	Ordinance
Title:	Canopy(s) for 175 Jackson LLC
Committee(s) Assignment:	Committee on Transportation and Public Way

ORDINANCE
175 JACKSON, LLC
Acct. No. 20466 - 1
Permit No. 1111170

Be It Ordained by the City Council of the City of Chicago:

SECTION 1. Permission and authority are hereby given and granted to 175 JACKSON, LLC, upon the terms and subject to the conditions of this ordinance to maintain and use, as now constructed, two (2) Canopy(s) projecting over the public right-of-way adjacent to its premises known as 175 W. Jackson Blvd.

Said Canopy(s) at W. Jackson Blvd measure(s):
One (1) at seventy-six (76) feet in length, and thirteen point five (13.5) feet in width for a total of one thousand twenty-six (1026) square feet.

Said Canopy(s) at W. Van Buren Street measure(s):
One (1) at thirty-four (34) feet in length, and nine point five (9.5) feet in width for a total of three hundred twenty-three (323) square feet.

The location of said privilege shall be as shown on prints kept on file with the Department of Business Affairs and Consumer Protection and the Office of the City Clerk.

Said privilege shall be constructed in accordance with plans and specifications approved by the Zoning Department - Signs.

This grant of privilege in the public way shall be subject to the provisions of Section 10-28-015 and all other required provisions of the Municipal Code of Chicago.


The grantee shall pay to the City of Chicago as compensation for the privilege #1111170 herein granted the sum of one hundred sixty ($160.00) per annum in advance.

A 25% penalty will be added for payments received after due date.

The permit holder agrees to hold the City of Chicago harmless for any damage, relocation or replacement costs associated with damage, relocation or removal of private property caused by the City performing work in the public way.

Authority herein given and granted for a period of five (5) years from and after 03/10/2014.

Alderman
Bob Fioretti 2nd Ward

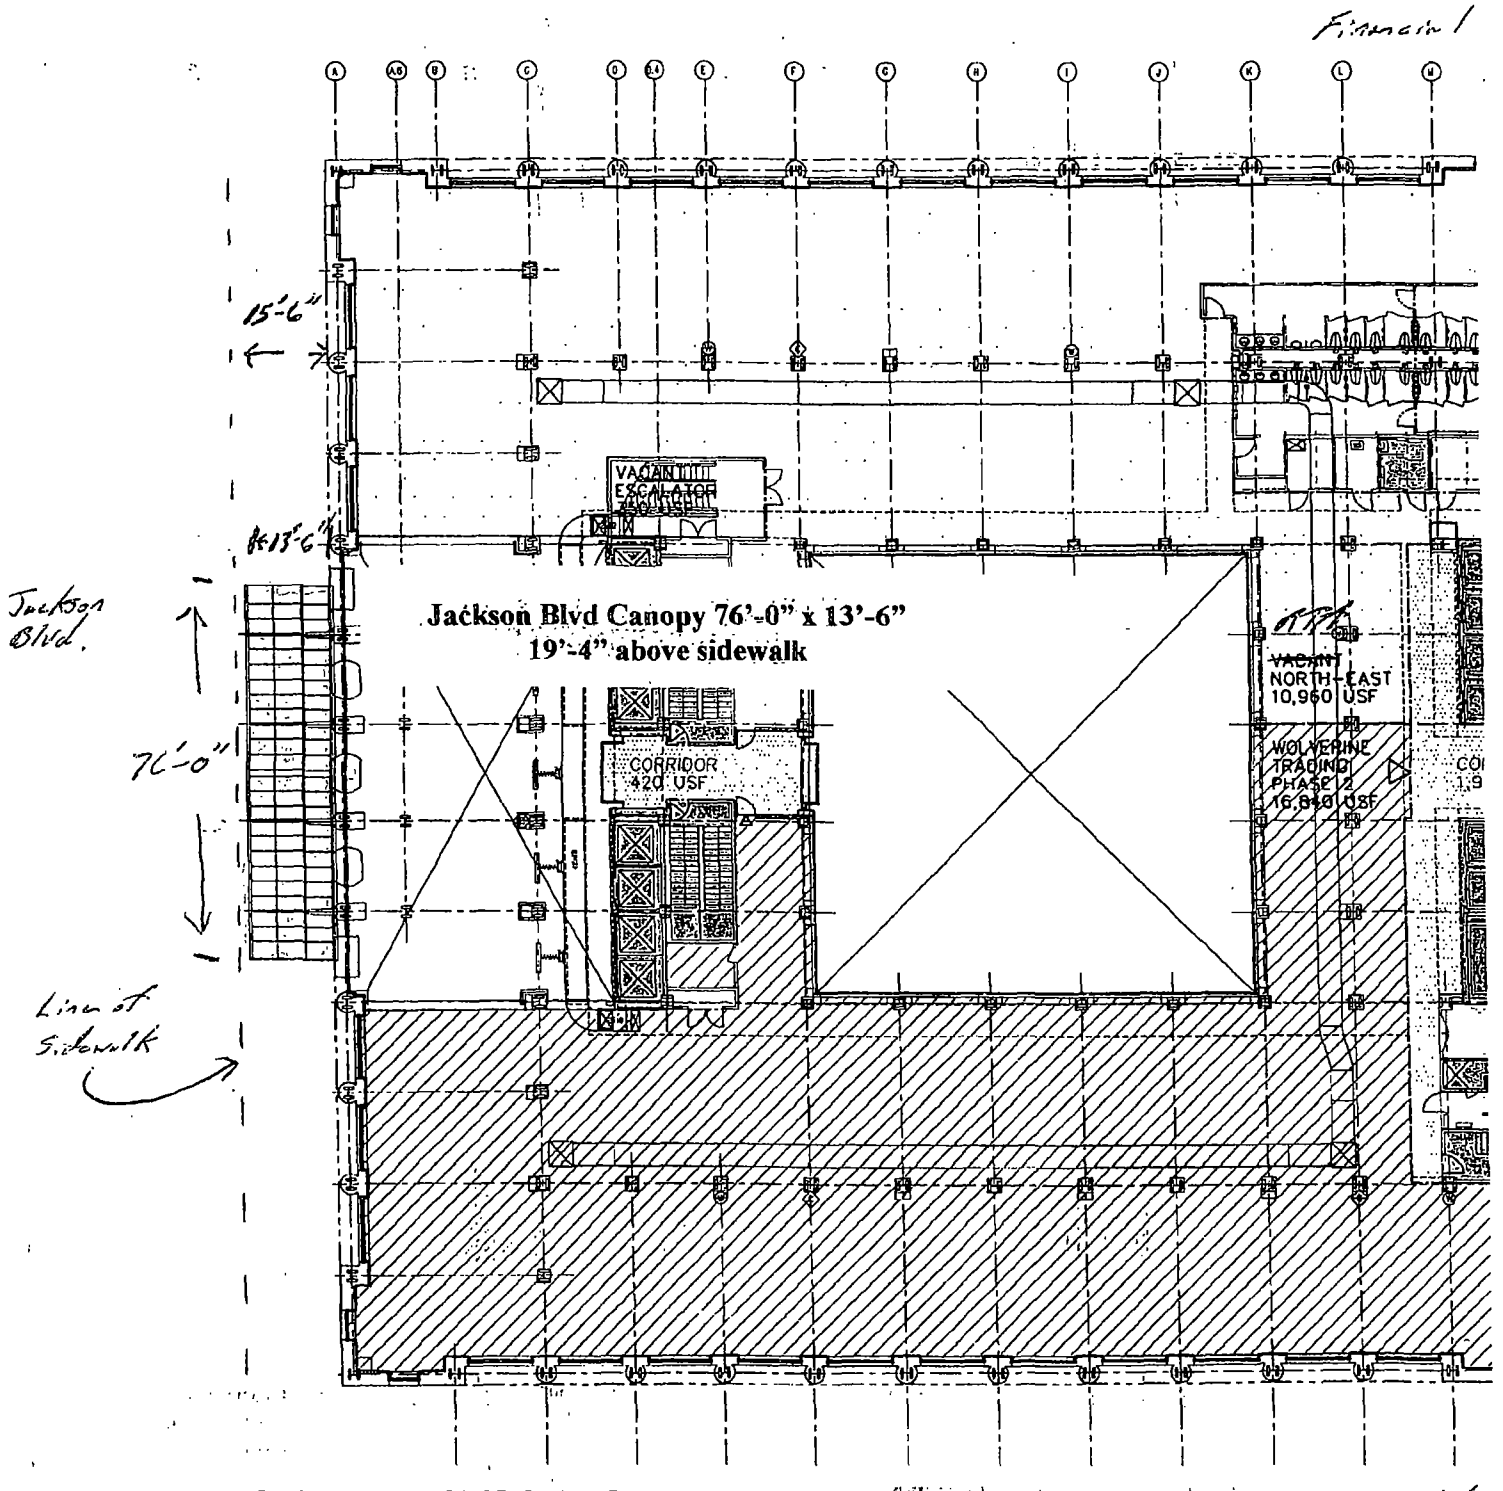

175 W. JACKSON BUILDING

DATE: December 27, 2001
FILE: L:\98pr\98025\Plans\Areas\plaa-02.dwg

VERT. PENETRATION | BLD'G COMMON | FLOOR COMMON

Department of Business Affairs and Consumer Protection
Small Business Center - Public Way Use Unit
City Hall - 121 N LaSalle Street, Room 800 • Chicago, IL 60602
(312)-74-GOBIZ (312-744-6249) • (312) 744-1944 (TTY)
http://www.cityofchicago.org/bacp

03/05/2014

Alderman **Bob Fioretti**
Ward # **02**
City of Chicago
City Hall, Room **300**
121 North LaSalle Street
Chicago, Illinois 60602

Re: An ordinance to use and maintain a portion of the public right-of-way for **two (2) canopy(ies)** for **175 JACKSON, LLC**, adjacent to the premises known as **175 W. Jackson Blvd.**.

Dear Alderman **Bob Fioretti**:

The applicant referenced above has requested the use of the public right-of-way for a **canopy(ies)**. An ordinance has been prepared by the Department of Business Affairs and Consumer Protection – Small Business Center - Public Way Use Unit for presentation to the City Council. Because this request was made for properties located in your ward, as approved by you as per the attached, I respectfully request that you introduce the attached ordinance at the next City Council meeting.

If you have any questions regarding this ordinance, please contact Anthony Bertuca at (312) 744-5506.

Department of Business Affairs and Consumer Protection

City of Chicago

O2014-1734

Office of the City Clerk

Document Tracking Sheet

Meeting Date:	3/5/2014
Sponsor(s):	Sawyer (6)
Type:	Ordinance
Title:	Canopy(s) for CHL Properties LLC
Committee(s) Assignment:	Committee on Transportation and Public Way

ORDINANCE
CHL PROPERTIES LLC
Acct. No: 255503-1
Permit No. 1111020

Be It Ordained by the City Council of the City of Chicago:

SECTION 1. Permission and authority are hereby given and granted to CHL PROPERTIES LLC, upon the terms and subject to the conditions of this ordinance to maintain and use, as now constructed, twenty-three (23) Canopy(s) projecting over the public right-of-way adjacent to its premises known as 7852 S. Eberhart Ave..

Said Canopy(s) at E. 79TH ST measure(s):
Ten (10) at five (5) feet in length, and three (3) feet in width for a total of one hundred fifty (150) square feet.

Said Canopy(s) at E. 79TH ST. measure(s):
Six (6) at ten (10) feet in length, and three (3) feet in width for a total of one hundred eighty (180) square feet.

Said Canopy(s) at S. EBERHART measure(s):
Five (5) at five (5) feet in length, and three (3) feet in width for a total of seventy-five (75) square feet.

Said Canopy(s) at S. EBERHART measure(s):
Two (2) at thirteen (13) feet in length, and three (3) feet in width for a total of seventy-eight (78) square feet.

The location of said privilege shall be as shown on prints kept on file with the Department of Business Affairs and Consumer Protection and the Office of the City Clerk.

Said privilege shall be constructed in accordance with plans and specifications approved by the Zoning Department - Signs.

This grant of privilege in the public way shall be subject to the provisions of Section 10-28-015 and all other required provisions of the Municipal Code of Chicago.

The grantee shall pay to the City of Chicago as compensation for the privilege #1111020 herein granted the sum of one hundred seventy-five ($175.00) per annum in advance.

A 25% penalty will be added for payments received after due date.

The permit holder agrees to hold the City of Chicago harmless for any damage, relocation or replacement costs associated with damage, relocation or removal of private property caused by the City performing work in the public way.

Authority herein given and granted for a period of five (5) years from and after 11/06/2013.

Alderman _____

Roderick T. Sawyer 6th Ward

Department of Business Affairs and Consumer Protection
Small Business Center - Public Way Use Unit
City Hall - 121 N. LaSalle Street, Room 800 • Chicago, IL 60602
(312)-74-GOBIZ (312-744-6249) • (312) 744-1944 (TTY)
http://www.cityofchicago.org/bacp

03/05/2014

Alderman **Roderick T. Sawyer**
Ward # **06**
City of Chicago
City Hall, Room **300**
121 North LaSalle Street
Chicago, Illinois 60602


Re: An ordinance to use and maintain a portion of the public right-of-way for **twenty-three (23) canopy(ies)** for **CHL PROPERTIES LLC**, adjacent to the premises known as **7852 S. Eberhart Ave.**.

Dear Alderman **Roderick T. Sawyer**:

The applicant referenced above has requested the use of the public right-of-way for a **canopy(ies)**. An ordinance has been prepared by the Department of Business Affairs and Consumer Protection – Small Business Center - Public Way Use Unit for presentation to the City Council. Because this request was made for properties located in your ward, as approved by you as per the attached, I respectfully request that you introduce the attached ordinance at the next City Council meeting.

If you have any questions regarding this ordinance, please contact Anthony Bertuca at (312) 744-5506.

Department of Business Affairs and Consumer Protection

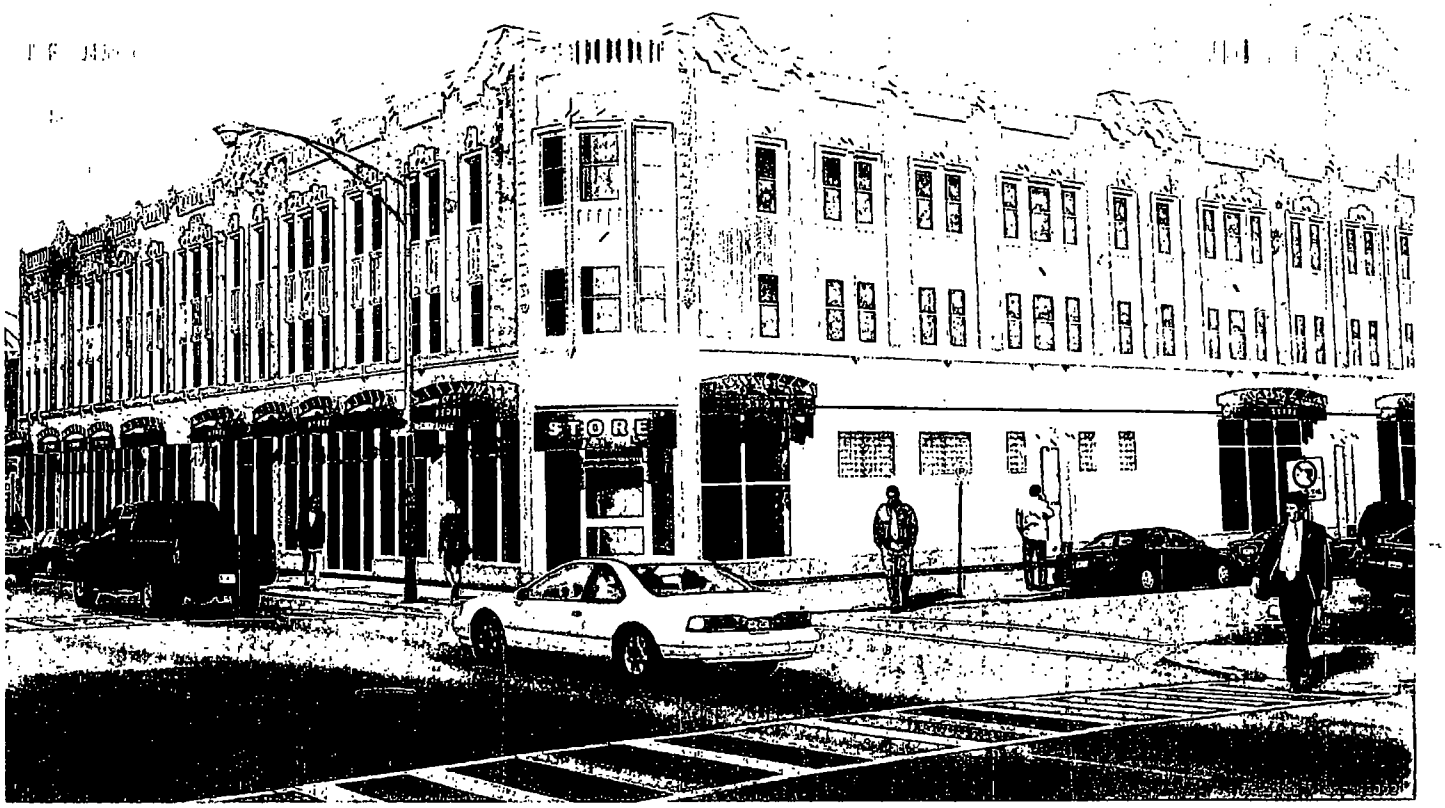
STORE

City of Chicago

O2014-1745

Office of the City Clerk

Document Tracking Sheet

Meeting Date:	3/5/2014
Sponsor(s):	Balcer (11)
Type:	Ordinance
Title:	Canopy(s) for Express Grill, Inc.
Committee(s) Assignment:	Committee on Transportation and Public Way

ORDINANCE
EXPRESS GRILL INC
Acct. No. 295117 - 1
Permit No. 1110715

Be It Ordained by the City Council of the City of Chicago:

SECTION 1. Permission and authority are hereby given and granted to EXPRESS GRILL INC, upon the terms and subject to the conditions of this ordinance to maintain and use, as now constructed, one (1) Canopy(s) projecting over the public right-of-way adjacent to its premises known as 1260 S. Union Ave..

Said Canopy(s) at S. UNION measure(s):
One (1) at thirty-three (33) feet in length, and three point three three (3.33) feet in width for a total of one hundred nine point eight nine (109.89) square feet.

The location of said privilege shall be as shown on prints kept on file with the Department of Business Affairs and Consumer Protection and the Office of the City Clerk.

Said privilege shall be constructed in accordance with plans and specifications approved by the Zoning Department - Signs.

This grant of privilege in the public way shall be subject to the provisions of Section 10-28-015 and all other required provisions of the Municipal Code of Chicago.

The grantee shall pay to the City of Chicago as compensation for the privilege #1110715 herein granted the sum of fifty-eight ($58.00) per annum in advance.

A 25% penalty will be added for payments received after due date.

The permit holder agrees to hold the City of Chicago harmless for any damage, relocation or replacement costs associated with damage, relocation or removal of private property caused by the City performing work in the public way.

Authority herein given and granted for a period of five (5) years from and after 01/11/2014.

Alderman James A. Balcer

James A. Balcer 11th Ward

3.33'
33'
11'
1260 S. UNION

Department of Business Affairs and Consumer Protection
Small Business Center- Public Way Use Unit
City Hall- 121 N. LaSalle Street Room 800 • Chicago, IL 60602
(312)-74-GOBIZ (312-744-6249) • (312) 744-1944 (TTY)
http://www.cityofchicago.org/bacp

03/05/2014

Alderman **James A. Balcer**
Ward # **11**
City of Chicago
City Hall, Room **203**
121 North LaSalle Street
Chicago, Illinois 60602

Re: An ordinance to use and maintain a portion of the public right-of-way for **one (1) canopy(ies)** for **EXPRESS GRILL INC**, adjacent to the premises known as **1260 S. Union Ave.**.

Dear Alderman **James A. Balcer**:

The applicant referenced above has requested the use of the public right-of-way for a **canopy(ies)**. An ordinance has been prepared by the Department of Business Affairs and Consumer Protection – Small Business Center - Public Way Use Unit for presentation to the City Council. Because this request was made for properties located in your ward, as approved by you as per the attached, I respectfully request that you introduce the attached ordinance at the next City Council meeting.

If you have any questions regarding this ordinance, please contact Anthony Bertuca at (312) 744-5506.

Department of Business Affairs and Consumer Protection

City of Chicago

O2014-1757

Office of the City Clerk

Document Tracking Sheet

Meeting Date:	3/5/2014
Sponsor(s):	Cardenas (12)
Type:	Ordinance
Title:	Canopy(s) for Aztecas Mufflers & Brakes
Committee(s) Assignment:	Committee on Transportation and Public Way

ORDINANCE
AZTECAS MUFFLERS & BRAKES
Acct. No. 328054 - 1
Permit No. 1110758

Be It Ordained by the City Council of the City of Chicago:

SECTION 1. Permission and authority are hereby given and granted to AZTECAS MUFFLERS & BRAKES, upon the terms and subject to the conditions of this ordinance to maintain and use, as now constructed, one (1) Canopy(s) projecting over the public right-of-way adjacent to its premises known as 2216 S. Kedzie Ave..

Said Canopy(s) at S. KEDZIE measure(s):
One (1) at thirty-seven (37) feet in length, and seven (7) feet in width for a total of two hundred fifty-nine (259) square feet.

The location of said privilege shall be as shown on prints kept on file with the Department of Business Affairs and Consumer Protection and the Office of the City Clerk.

Said privilege shall be constructed in accordance with plans and specifications approved by the Zoning Department - Signs.

This grant of privilege in the public way shall be subject to the provisions of Section 10-28-015 and all other required provisions of the Municipal Code of Chicago.

The grantee shall pay to the City of Chicago as compensation for the privilege #1110758 herein granted the sum of sixty-two ($62.00) per annum in advance.

A 25% penalty will be added for payments received after due date.

The permit holder agrees to hold the City of Chicago harmless for any damage, relocation or replacement costs associated with damage, relocation or removal of private property caused by the City performing work in the public way.

Authority herein given and granted for a period of five (5) years from and after 11/05/2013.


Alderman _____


George Cardenas 12th Ward


(Page 2 of 2)

AZTECA MUFFLERS & BRAKES

Address: 2216 S. Kedzie
Name: Oscar Martinez
Ph: (708) 539- 8995

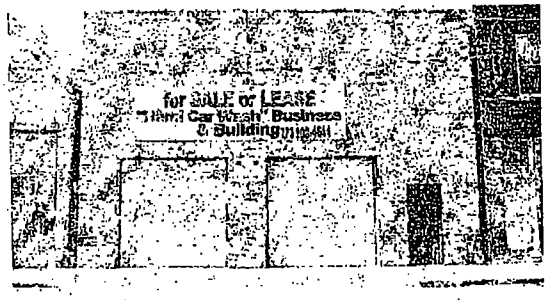

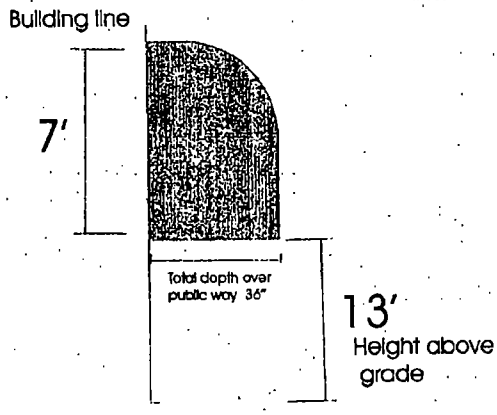

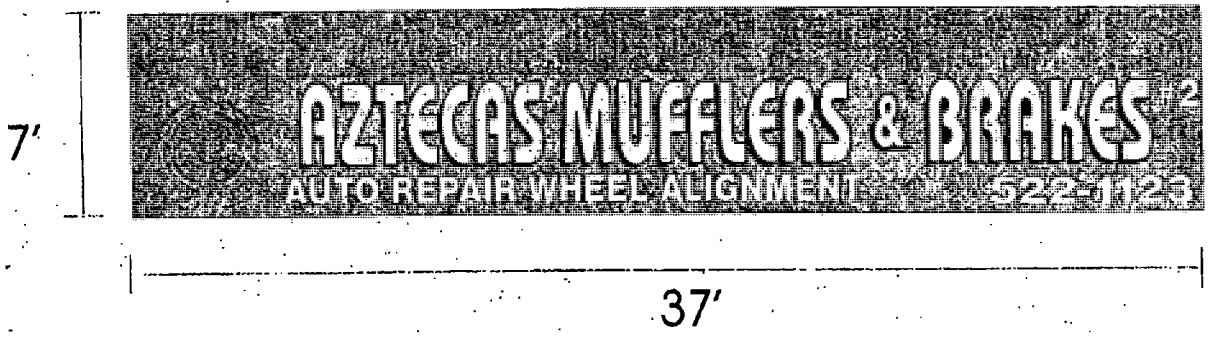

Department of Business Affairs and Consumer Protection
Small Business Center- Public Way Use Unit
City Hall - 121 N. LaSalle Street Room 800 • Chicago, IL 60602
(312)-74-GOBIZ (312-744-6249) • (312) 744-1944 (TTY)
http://www.cityofchicago.org/bacp

03/05/2014

Alderman **George Cardenas**
Ward # **12**
City of Chicago
City Hall, Room **203**
121 North LaSalle Street
Chicago, Illinois 60602

Re: An ordinance to use and maintain a portion of the public right-of-way for **one (1) canopy(ies)** for **AZTECAS MUFFLERS & BRAKES**, adjacent to the premises known as **2216 S. Kedzie Ave.**.

Dear Alderman **George Cardenas**:

The applicant referenced above has requested the use of the public right-of-way for a **canopy(ies)**. An ordinance has been prepared by the Department of Business Affairs and Consumer Protection – Small Business Center - Public Way Use Unit for presentation to the City Council. Because this request was made for properties located in your ward, as approved by you as per the attached, I respectfully request that you introduce the attached ordinance at the next City Council meeting.

If you have any questions regarding this ordinance, please contact Anthony Bertuca at (312) 744-5506.

Department of Business Affairs and Consumer Protection

City of Chicago

Office of the City Clerk

Document Tracking Sheet

O2014-1763

Meeting Date:	3/5/2014
Sponsor(s):	Cardenas (12)
Type:	Ordinance
Title:	Canopy(s) for Tierra Caliente, Inc.
Committee(s) Assignment:	Committee on Transportation and Public Way

ORDINANCE
TIERRA CALIENTE INC
Acct. No. 15167 - 1
Permit No. 1110637

Be It Ordained by the City Council of the City of Chicago:

SECTION 1. Permission and authority are hereby given and granted to TIERRA CALIENTE INC, upon the terms and subject to the conditions of this ordinance to maintain and use, as now constructed, one (1) Canopy(s) projecting over the public right-of-way adjacent to its premises known as 4070 S. Archer Ave..

Said Canopy(s) at S. Archer Avenue measure(s):
One (1) at twenty-two (22) feet in length, and two (2) feet in width for a total of forty-four (44) square feet.

The location of said privilege shall be as shown on prints kept on file with the Department of Business Affairs and Consumer Protection and the Office of the City Clerk.

Said privilege shall be constructed in accordance with plans and specifications approved by the Zoning Department - Signs.

This grant of privilege in the public way shall be subject to the provisions of Section 10-28-015 and all other required provisions of the Municipal Code of Chicago.

The grantee shall pay to the City of Chicago as compensation for the privilege #1110637 herein granted the sum of fifty ($50.00) per annum in advance.


A 25% penalty will be added for payments received after due date.

The permit holder agrees to hold the City of Chicago harmless for any damage, relocation or replacement costs associated with damage, relocation or removal of private property caused by the City performing work in the public way.

Authority herein given and granted for a period of five (5) years from ~~and after~~ 11/13/2012.

Alderman _____

George Cardenas 12th Ward

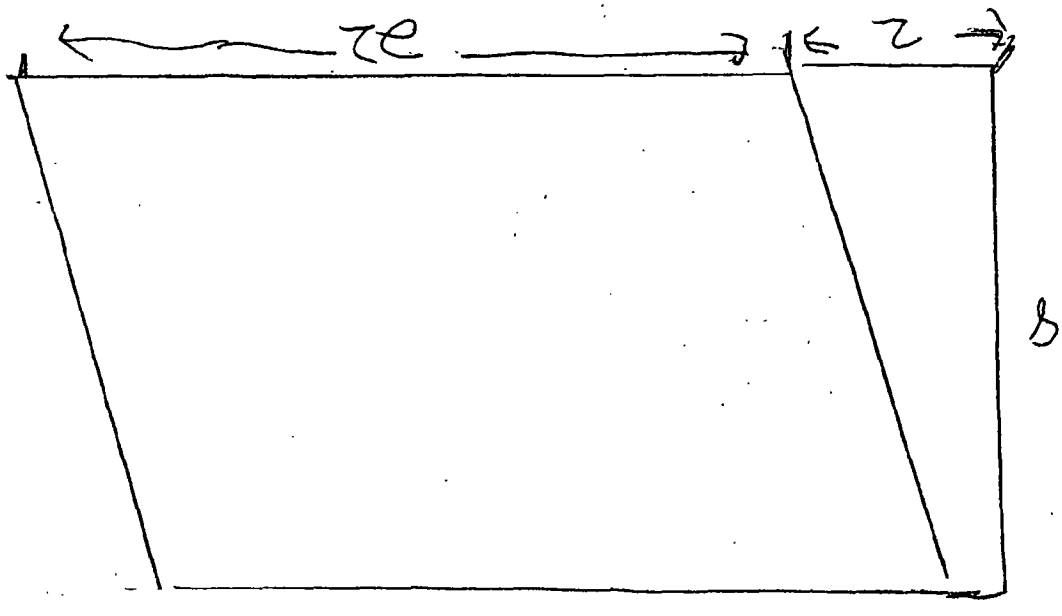
ze
z
b

Department of Business Affairs and Consumer Protection
Small Business Center- Public Way Use Unit
City Hall - 121 N. LaSalle Street Room 800 • Chicago, IL 60602
(312)-74-GOBIZ (312-744-6249) • (312) 744-1944 (TTY)
http://www.cityofchicago.org/bacp

03/05/2014

Alderman **George Cardenas**
Ward # **12**
City of Chicago
City Hall, Room **203**
121 North LaSalle Street
Chicago, Illinois 60602

Re: An ordinance to use and maintain a portion of the public right-of-way for **one (1) canopy(ies)** for **TIERRA CALIENTE INC**, adjacent to the premises known as **4070 S. Archer Ave.**.

Dear Alderman **George Cardenas**:

The applicant referenced above has requested the use of the public right-of-way for a **canopy(ies)**. An ordinance has been prepared by the Department of Business Affairs and Consumer Protection – Small Business Center - Public Way Use Unit for presentation to the City Council. Because this request was made for properties located in your ward, as approved by you as per the attached, I respectfully request that you introduce the attached ordinance at the next City Council meeting.

If you have any questions regarding this ordinance, please contact Anthony Bertuca at (312) 744-5506.

Department of Business Affairs and Consumer Protection

City of Chicago

O2014-1765

Office of the City Clerk

Document Tracking Sheet

Meeting Date:	3/5/2014
Sponsor(s):	Burke (14)
Type:	Ordinance
Title:	Canopy(s) for Gisell Fashion
Committee(s) Assignment:	Committee on Transportation and Public Way

ORDINANCE
GISELL FASHION
Acct. No. 332836 - 1
Permit No. 1111002

Be It Ordained by the City Council of the City of Chicago:

SECTION 1. Permission and authority are hereby given and granted to GISELL FASHION, upon the terms and subject to the conditions of this ordinance to maintain and use, as now constructed, one (1) Canopy(s) projecting over the public right-of-way adjacent to its premises known as 2535 W. 51st St..

Said Canopy(s) at W. 51st Street measure(s):
One (1) at twenty-four (24) feet in length, and three (3) feet in width for a total of seventy-two (72) square feet.

The location of said privilege shall be as shown on prints kept on file with the Department of Business Affairs and Consumer Protection and the Office of the City Clerk.

Said privilege shall be constructed in accordance with plans and specifications approved by the Zoning Department - Signs.

This grant of privilege in the public way shall be subject to the provisions of Section 10-28-015 and all other required provisions of the Municipal Code of Chicago.

The grantee shall pay to the City of Chicago as compensation for the privilege #1111002 herein granted the sum of fifty ($50.00) per annum in advance.

A 25% penalty will be added for payments received after due date.

The permit holder agrees to hold the City of Chicago harmless for any damage, relocation or replacement costs associated with damage, relocation or removal of private property caused by the City performing work in the public way.


Authority herein given and granted for a period of five (5) years from and after 01/13/2014.

Alderman _____

Edward M. Burke 14th Ward

(1)

2535 W. Sl Sl

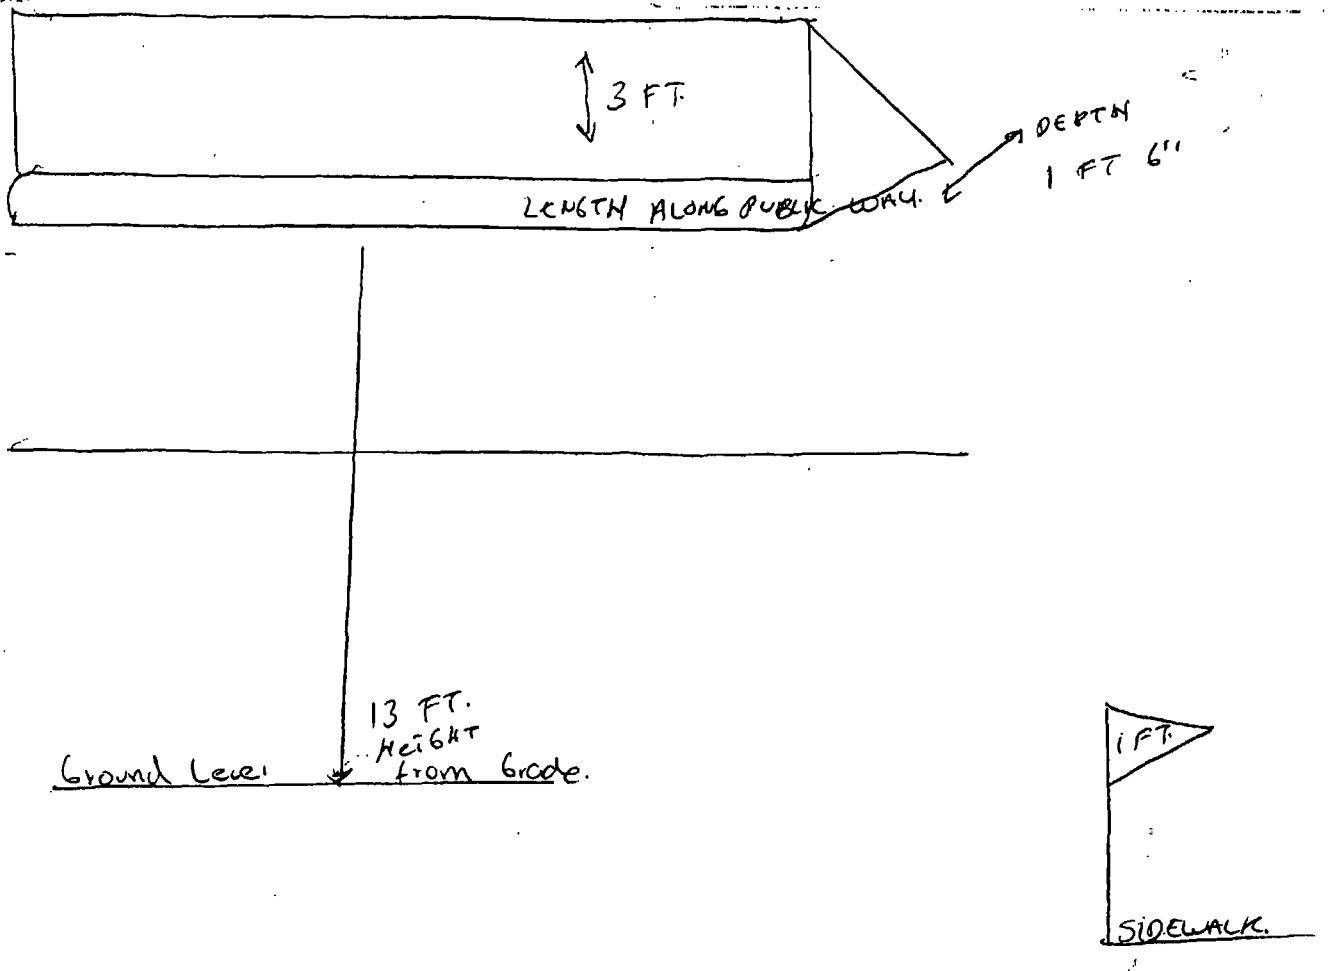
3 FT.
DEPTH
1 FT 6"
LENGTH ALONG PUBLIC WAY.
13 FT.
Height
from Grade.
Ground Level
1 FT.
SIDEWALK.

Department of Business Affairs and Consumer Protection
Small Business Center - Public Way Use Unit
City Hall - 121 N. LaSalle Street, Room 800 • Chicago, IL 60602
(312)-74-GOBIZ (312-744-6249) • (312) 744-1944 (TTY)
http://www.cityofchicago.org/bacp

03/05/2014

Alderman **Edward M. Burke**
Ward # **14**
City of Chicago
City Hall, Room **302**
121 North LaSalle Street
Chicago, Illinois 60602

Re: An ordinance to use and maintain a portion of the public right-of-way for **one (1) canopy(ies)** for **GISELL FASHION**, adjacent to the premises known as **2535 W. 51st St.**.

Dear Alderman **Edward M. Burke**:

The applicant referenced above has requested the use of the public right-of-way for a **canopy(ies)**. An ordinance has been prepared by the Department of Business Affairs and Consumer Protection – Small Business Center - Public Way Use Unit for presentation to the City Council. Because this request was made for properties located in your ward, as approved by you as per the attached, I respectfully request that you introduce the attached ordinance at the next City Council meeting.

If you have any questions regarding this ordinance, please contact Anthony Bertuca at (312) 744-5506.

Department of Business Affairs and Consumer Protection

City of Chicago

O2014-1778

Office of the City Clerk

Document Tracking Sheet

Meeting Date:	3/5/2014
Sponsor(s):	Foulkes (15)
Type:	Ordinance
Title:	Canopy(s) for IMAN
Committee(s) Assignment:	Committee on Transportation and Public Way

ORDINANCE
IMAN
Acct. No. 323752 - 1
Permit No. 1110818

Be It Ordained by the City Council of the City of Chicago:

SECTION 1. Permission and authority are hereby given and granted to IMAN, upon the terms and subject to the conditions of this ordinance to maintain and use, as now constructed, one (1) Canopy(s) projecting over the public right-of-way adjacent to its premises known as 2744 W. 63rd St..

Said Canopy(s) at W. 63RD ST. measure(s):
One (1) at thirty-nine (39) feet in length, and seven (7) feet in width for a total of two hundred seventy-three (273) square feet.

The location of said privilege shall be as shown on prints kept on file with the Department of Business Affairs and Consumer Protection and the Office of the City Clerk.

Said privilege shall be constructed in accordance with plans and specifications approved by the Zoning Department - Signs.

This grant of privilege in the public way shall be subject to the provisions of Section 10-28-015 and all other required provisions of the Municipal Code of Chicago.

The grantee shall pay to the City of Chicago as compensation for the privilege #1110818 herein granted the sum of sixty-four ($64.00) per annum in advance.

A 25% penalty will be added for payments received after due date.

The permit holder agrees to hold the City of Chicago harmless for any damage, relocation or replacement costs associated with damage, relocation or removal of private property caused by the City performing work in the public way.


Authority herein given and granted for a period of five (5) years from and after 09/10/2013.

Alderman _____
Toni Foulkes 15th Ward

(Page 2 of 3)

CANOPY DIMENSIONS

2744 W 63rd STreet.

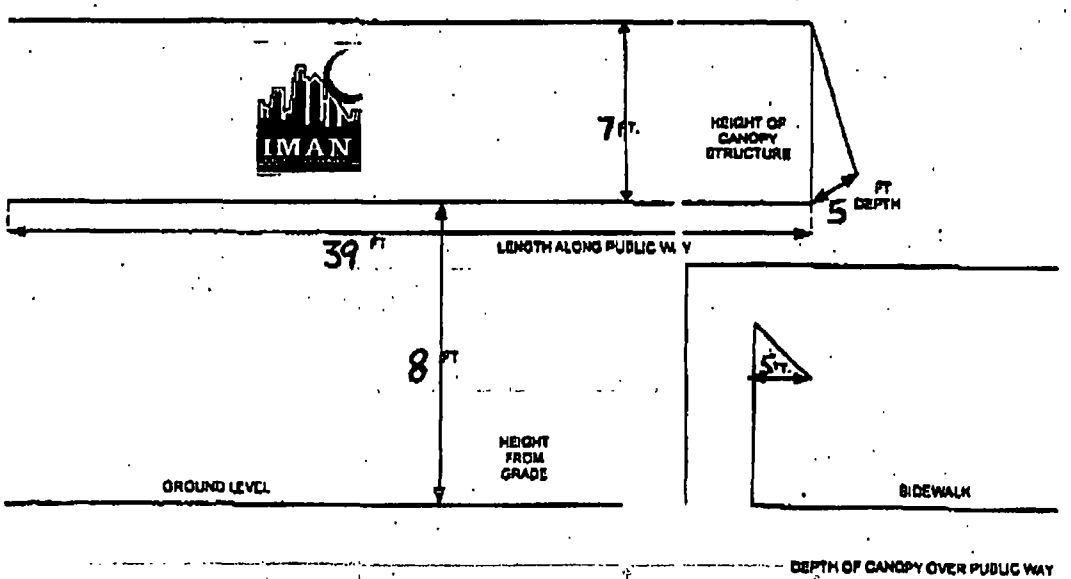

RECEIVED
MAY 16 2008
CHICAGO DEPT. OF REVENUE

City of Chicago

O2014-1790

Office of the City Clerk

Document Tracking Sheet

Meeting Date:	3/5/2014
Sponsor(s):	Waguespack (32)
Type:	Ordinance
Title:	Canopy(s) for H&R Block
Committee(s) Assignment:	Committee on Transportation and Public Way

ORDINANCE
H & R BLOCK
Acct. No. 85659 - 110
Permit No. 1110874

Be It Ordained by the City Council of the City of Chicago:

SECTION 1. Permission and authority are hereby given and granted to H & R BLOCK, upon the terms and subject to the conditions of this ordinance to maintain and use, as now constructed, one (1) Canopy(s) projecting over the public right-of-way adjacent to its premises known as 3150 N. Lincoln Ave..

Said Canopy(s) at N. Lincoln measure(s):
One (1) at eighteen (18) feet in length, and three (3) feet in width for a total of fifty-four (54) square feet.

The location of said privilege shall be as shown on prints kept on file with the Department of Business Affairs and Consumer Protection and the Office of the City Clerk.

Said privilege shall be constructed in accordance with plans and specifications approved by the Zoning Department - Signs.

This grant of privilege in the public way shall be subject to the provisions of Section 10-28-015 and all other required provisions of the Municipal Code of Chicago.

The grantee shall pay to the City of Chicago as compensation for the privilege #1110874 herein granted the sum of fifty ($50.00) per annum in advance.

A 25% penalty will be added for payments received after due date.

The permit holder agrees to hold the City of Chicago harmless for any damage, relocation or replacement costs associated with damage, relocation or removal of private property caused by the City performing work in the public way.

Authority herein given and granted for a period of five (5) years from and after 05/14/2013.

Alderman _____

Scott Waguespack 32nd Ward

H&R BLOCK
OPEN
BLOCK
BAGR

Department of Business Affairs and Consumer Protection
Small Business Center - Public Way Use Unit
City Hall - 121 N. LaSalle Street, Room 800 • Chicago, IL 60602
(312)-74-GOBIZ (312-744-6249) • (312) 744-1944 (TTY)
http://www.cityofchicago.org/bacp

03/05/2014

Alderman **Scott Waguespack**
Ward # **32**
City of Chicago
City Hall, Room **300**
121 North LaSalle Street
Chicago, Illinois 60602

Re: An ordinance to use and maintain a portion of the public right-of-way for **one (1) canopy(ies)** for **H & R BLOCK**, adjacent to the premises known as **3150 N. Lincoln Ave.**.

Dear Alderman **Scott Waguespack**:

The applicant referenced above has requested the use of the public right-of-way for a **canopy(ies)**. An ordinance has been prepared by the Department of Business Affairs and Consumer Protection – Small Business Center - Public Way Use Unit for presentation to the City Council. Because this request was made for properties located in your ward, as approved by you as per the attached, I respectfully request that you introduce the attached ordinance at the next City Council meeting.

If you have any questions regarding this ordinance, please contact Anthony Bertuca at (312) 744-5506.

Department of Business Affairs and Consumer Protection

City of Chicago

O2014-1797

Office of the City Clerk

Document Tracking Sheet

Meeting Date:	3/5/2014
Sponsor(s):	Mitts (37)
Type:	Ordinance
Title:	Canopy(s) for Rachel's Learning Center, Ltd.
Committee(s) Assignment:	Committee on Transportation and Public Way

ORDINANCE
RACHEL'S LEARNING CENTER, LTD.
Acct. No. 260611 - 1
Permit No. 1111178

Be It Ordained by the City Council of the City of Chicago:

SECTION 1. Permission and authority are hereby given and granted to RACHEL'S LEARNING CENTER, LTD., upon the terms and subject to the conditions of this ordinance to maintain and use, as now constructed, one (1) Canopy(s) projecting over the public right-of-way adjacent to its premises known as 5242 W. North Ave..

Said Canopy(s) at W. North Avenue measure(s):
One (1) at twenty-four point six seven (24.67) feet in length, and one point four two (1.42) foot in width for a total of thirty-five point zero three (35.03) square feet.

The location of said privilege shall be as shown on prints kept on file with the Department of Business Affairs and Consumer Protection and the Office of the City Clerk.

Said privilege shall be constructed in accordance with plans and specifications approved by the Zoning Department - Signs.

This grant of privilege in the public way shall be subject to the provisions of Section 10-28-015 and all other required provisions of the Municipal Code of Chicago.

The grantee shall pay to the City of Chicago as compensation for the privilege #1111178 herein granted the sum of fifty ($50.00) per annum in advance.

A 25% penalty will be added for payments received after due date.

The permit holder agrees to hold the City of Chicago harmless for any damage, relocation or replacement costs associated with damage, relocation or removal of private property caused by the City performing work in the public way.

Authority herein given and granted for a period of five (5) years from and after 04/09/2013.

Alderman Emma Mitts

Emma Mitts 37th Ward

AOL | Mail Toolbar | Make AOL My Home Page

keithray9 Sign Out



Check Mail | Compose | Search the Web | Search | enhanced by | Shortcuts | Settings | Help

Search | Mail

Today on AOL
New Mail (0)
Old Mail
Drafts
Sent
Spam
Recently Deleted
Saved Chats
Contacts
Calendar
My Folders Manage Folders


Reply | Reply All | Forward | Mark Unread | Actions | Go | Delete | Spam


(No subject)

From: keithray9 <keithray9@aol.com>
To: Mi Daddy ♥ ♥ <keithray9@aol.com>
Date: Tue, Jan 21, 2014 3:13 pm
image.jpeg image.jpeg

Sent from my iPhone

2 Attached Images

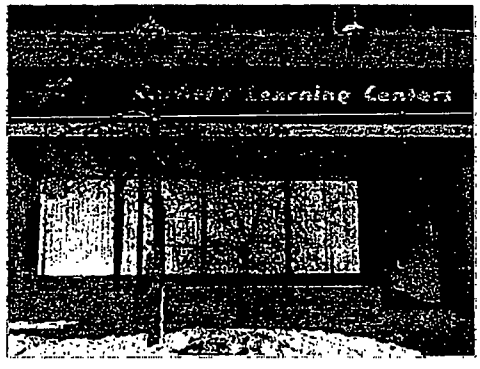

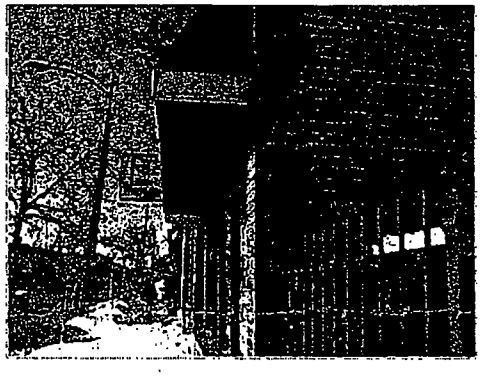

Reply | Reply All | Forward | Mark Unread | Actions | Go | Delete | Spam

Standard Version | Terms of Service | Privacy Policy | About Our Ads | Shortcuts © 2014 AOL Inc. All Rights Reserved

Department of Business Affairs and Consumer Protection
Small Business Center - Public Way Use Unit
City Hall - 121 N LaSalle Street, Room 800 • Chicago, IL 60602
(312)-74-GOBIZ (312-744-6249) • (312) 744-1944 (TTY)
http://www.cityofchicago.org/bacp

03/05/2014

Alderman **Emma Mitts**
Ward # **37**
City of Chicago
City Hall, Room **300**
121 North LaSalle Street
Chicago, Illinois 60602

Re: An ordinance to use and maintain a portion of the public right-of-way for **one (1) canopy(ies)** for **RACHEL'S LEARNING CENTER, LTD.**, adjacent to the premises known as **5242 W. North Ave.**.

Dear Alderman **Emma Mitts**:

The applicant referenced above has requested the use of the public right-of-way for a **canopy(ies)**. An ordinance has been prepared by the Department of Business Affairs and Consumer Protection – Small Business Center - Public Way Use Unit for presentation to the City Council. Because this request was made for properties located in your ward, as approved by you as per the attached, I respectfully request that you introduce the attached ordinance at the next City Council meeting.

If you have any questions regarding this ordinance, please contact Anthony Bertuca at (312) 744-5506.

Department of Business Affairs and Consumer Protection

City of Chicago

O2014-1809

Office of the City Clerk

Document Tracking Sheet

Meeting Date:	3/5/2014
Sponsor(s):	O'Connor (41)
Type:	Ordinance
Title:	Canopy(s) for CVS/Pharmacy
Committee(s) Assignment:	Committee on Transportation and Public Way

ORDINANCE
CVS/PHARMACY
Acct. No. 299710-56
Permit No. 1110744

Be It Ordained by the City Council of the City of Chicago:

SECTION 1. Permission and authority are hereby given and granted to CVS/PHARMACY, upon the terms and subject to the conditions of this ordinance to maintain and use, as now constructed, two (2) Canopy(s) projecting over the public right-of-way adjacent to its premises known as 6417 W. Higgins Ave..

Said Canopy(s) at W HIGGINS RD measure(s):
One (1) at eighteen (18) feet in length, and two point six seven (2.67) feet in width for a total of forty-eight point zero six (48.06) square feet.

Said Canopy(s) at W HIGGINS RD measure(s):
One (1) at eighteen (18) feet in length, and two point six seven (2.67) feet in width for a total of forty-eight point zero six (48.06) square feet.

The location of said privilege shall be as shown on prints kept on file with the Department of Business Affairs and Consumer Protection and the Office of the City Clerk.

Said privilege shall be constructed in accordance with plans and specifications approved by the Zoning Department - Signs.

This grant of privilege in the public way shall be subject to the provisions of Section 10-28-015 and all other required provisions of the Municipal Code of Chicago.

The grantee shall pay to the City of Chicago as compensation for the privilege #1110744 herein granted the sum of one hundred ($100.00) per annum in advance.

A 25% penalty will be added for payments received after due date.

The permit holder agrees to hold the City of Chicago harmless for any damage, relocation or replacement costs associated with damage, relocation or removal of private property caused by the City performing work in the public way.

Authority herein given and granted for a period of five (5) years from and after 01/13/2014.

Alderman Mary O'Connor

Mary O'Connor 41st Ward


APPLICATION TO USE THE PUBLIC RIGHT OF WAY

EXAMPLE OF CANOPY/AWNING DRAWING

CANOPY DRAWINGS (AWNING 1+2)

PROPERTY LOCATION: HIGGINS ST

ORGANIZATION'S NAME:

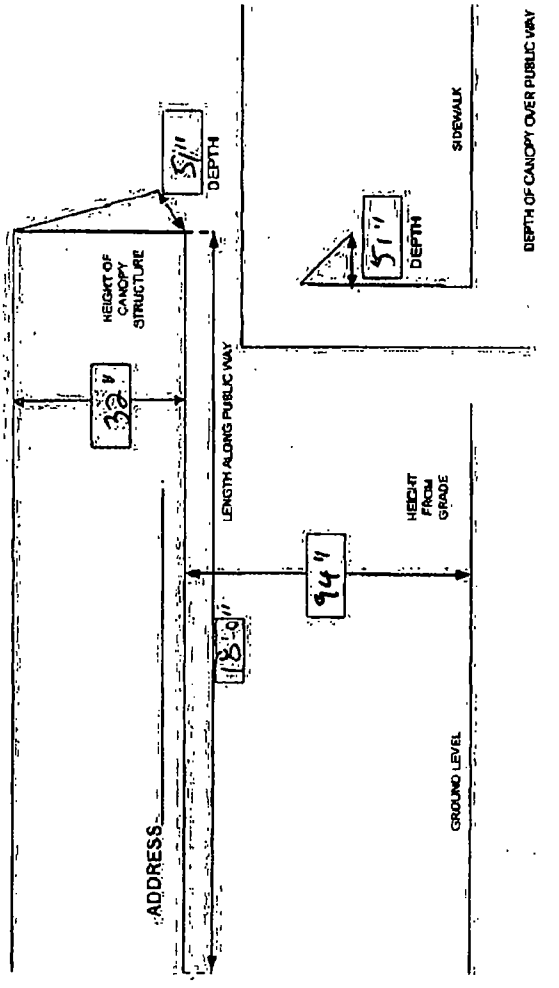

Department of Business Affairs and Consumer Protection
Small Business Center - Public Way Use Unit
City Hall - 121 N LaSalle Street, Room 800 • Chicago, IL 60602
(312)-74-GOBIZ (312-744-6249) • (312) 744-1944 (TTY)
http://www.cityofchicago.org/bacp

03/05/2014

Alderman **Mary O'Connor**
Ward # **41**
City of Chicago
City Hall, Room **203**
121 North LaSalle Street
Chicago, Illinois 60602

Re: An ordinance to use and maintain a portion of the public right-of-way for **two (2) canopy(ies)** for **CVS/PHARMACY**, adjacent to the premises known as **6417 W. Higgins Ave.**.

Dear Alderman **Mary O'Connor**:

The applicant referenced above has requested the use of the public right-of-way for a **canopy(ies)**. An ordinance has been prepared by the Department of Business Affairs and Consumer Protection – Small Business Center - Public Way Use Unit for presentation to the City Council. Because this request was made for properties located in your ward, as approved by you as per the attached, I respectfully request that you introduce the attached ordinance at the next City Council meeting.

If you have any questions regarding this ordinance, please contact Anthony Bertuca at (312) 744-5506.

Department of Business Affairs and Consumer Protection

City of Chicago

O2014-1820

Office of the City Clerk

Document Tracking Sheet

Meeting Date:	3/5/2014
Sponsor(s):	Reilly (42)
Type:	Ordinance
Title:	Canopy(s) for Design Studio
Committee(s) Assignment:	Committee on Transportation and Public Way

ORDINANCE
DESIGN STUDIO
Acct. No. 257808-1
Permit No. 1110811

Be It Ordained by the City Council of the City of Chicago:

SECTION 1. Permission and authority are hereby given and granted to DESIGN STUDIO, upon the terms and subject to the conditions of this ordinance to maintain and use, as now constructed, two (2) Canopy(s) projecting over the public right-of-way adjacent to its premises known as 225 W. Hubbard St..

Said Canopy(s) at N Franklin measure(s):
One (1) at thirty-two (32) feet in length, and fourteen point six (14.6) feet in width for a total of four hundred sixty-seven point two (467.2) square feet.

Said Canopy(s) at W. Hubbard measure(s):
One (1) at thirty-two (32) feet in length, and fourteen point six (14.6) feet in width for a total of four hundred sixty-seven point two (467.2) square feet.

The location of said privilege shall be as shown on prints kept on file with the Department of Business Affairs and Consumer Protection and the Office of the City Clerk.

Said privilege shall be constructed in accordance with plans and specifications approved by the Zoning Department - Signs.

This grant of privilege in the public way shall be subject to the provisions of Section 10-28-015 and all other required provisions of the Municipal Code of Chicago.

The grantee shall pay to the City of Chicago as compensation for the privilege #1110811 herein granted the sum of one hundred fourteen ($114.00) per annum in advance.


A 25% penalty will be added for payments received after due date.

The permit holder agrees to hold the City of Chicago harmless for any damage, relocation or replacement costs associated with damage, relocation or removal of private property caused by the City performing work in the public way.

Authority herein given and granted for a period of five (5) years from and after 02/05/2014.

Alderman _____

Brendan Reilly 42nd Ward

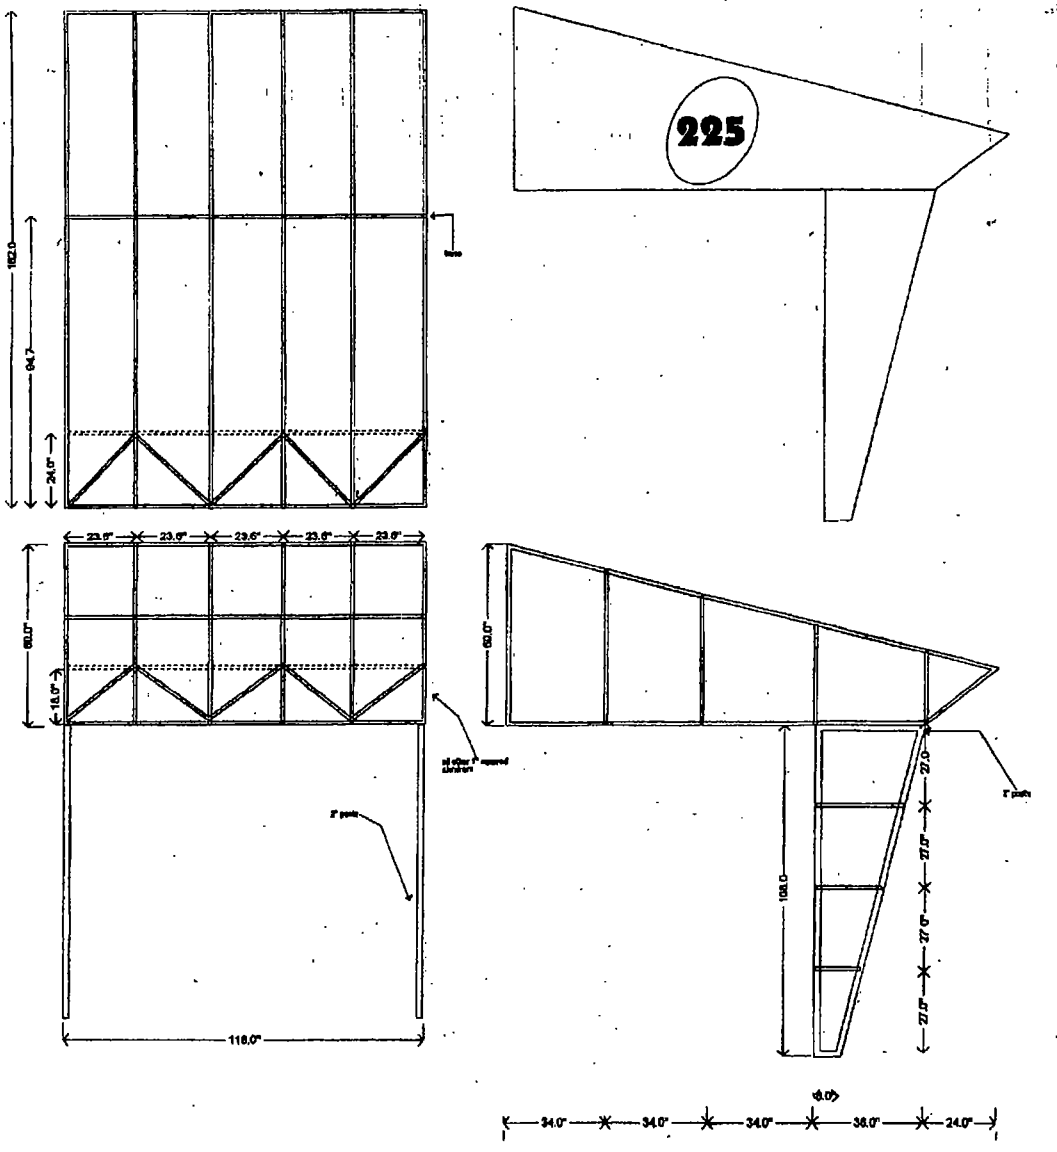
225
102.0
84.7
24.0"
23.6"
23.6"
23.6"
23.6"
23.6"
60.0"
18.0"
118.0"
60.0"
108.0
27.0"
27.5"
27.5"
27.5"
27.5"
34.0"
34.0"
34.0"
36.0"
24.0"

City of Chicago

O2014-1829

Office of the City Clerk

Document Tracking Sheet

Meeting Date:	3/5/2014
Sponsor(s):	Reilly (42)
Type:	Ordinance
Title:	Canopy(s) for Hyatt Chicago Magnificent Mile
Committee(s) Assignment:	Committee on Transportation and Public Way

ORDINANCE
HYATT CHICAGO MAGNIFICENT MILE
Acct. No. 372358--1
Permit No. 1108657

Be It Ordained by the City Council of the City of Chicago:

SECTION 1. Permission and authority are hereby given and granted to HYATT CHICAGO MAGNIFICENT MILE, upon the terms and subject to the conditions of this ordinance to maintain and use, as now constructed, one (1) Canopy(s) projecting over the public right-of-way adjacent to its premises known as 633 N. St Clair St.

Said Canopy(s) at East Erie Street measure(s):
One (1) at forty-four (44) feet in length, and fourteen (14) feet in width for a total of six hundred sixteen (616) square feet.

The location of said privilege shall be as shown on prints kept on file with the Department of Business Affairs and Consumer Protection and the Office of the City Clerk.

Said privilege shall be constructed in accordance with plans and specifications approved by the Zoning Department - Signs.

This grant of privilege in the public way shall be subject to the provisions of Section 10-28-015 and all other required provisions of the Municipal Code of Chicago.

The grantee shall pay to the City of Chicago as compensation for the privilege #1108657 herein granted the sum of sixty-nine ($69.00) per annum in advance.


A 25% penalty will be added for payments received after due date.

The permit holder agrees to hold the City of Chicago harmless for any damage, relocation or replacement costs associated with damage, relocation or removal of private property caused by the City performing work in the public way.

Authority herein given and granted for a period of five (5) years from and after Date of Passage.

Alderman _____

Brendan Reilly 42nd Ward

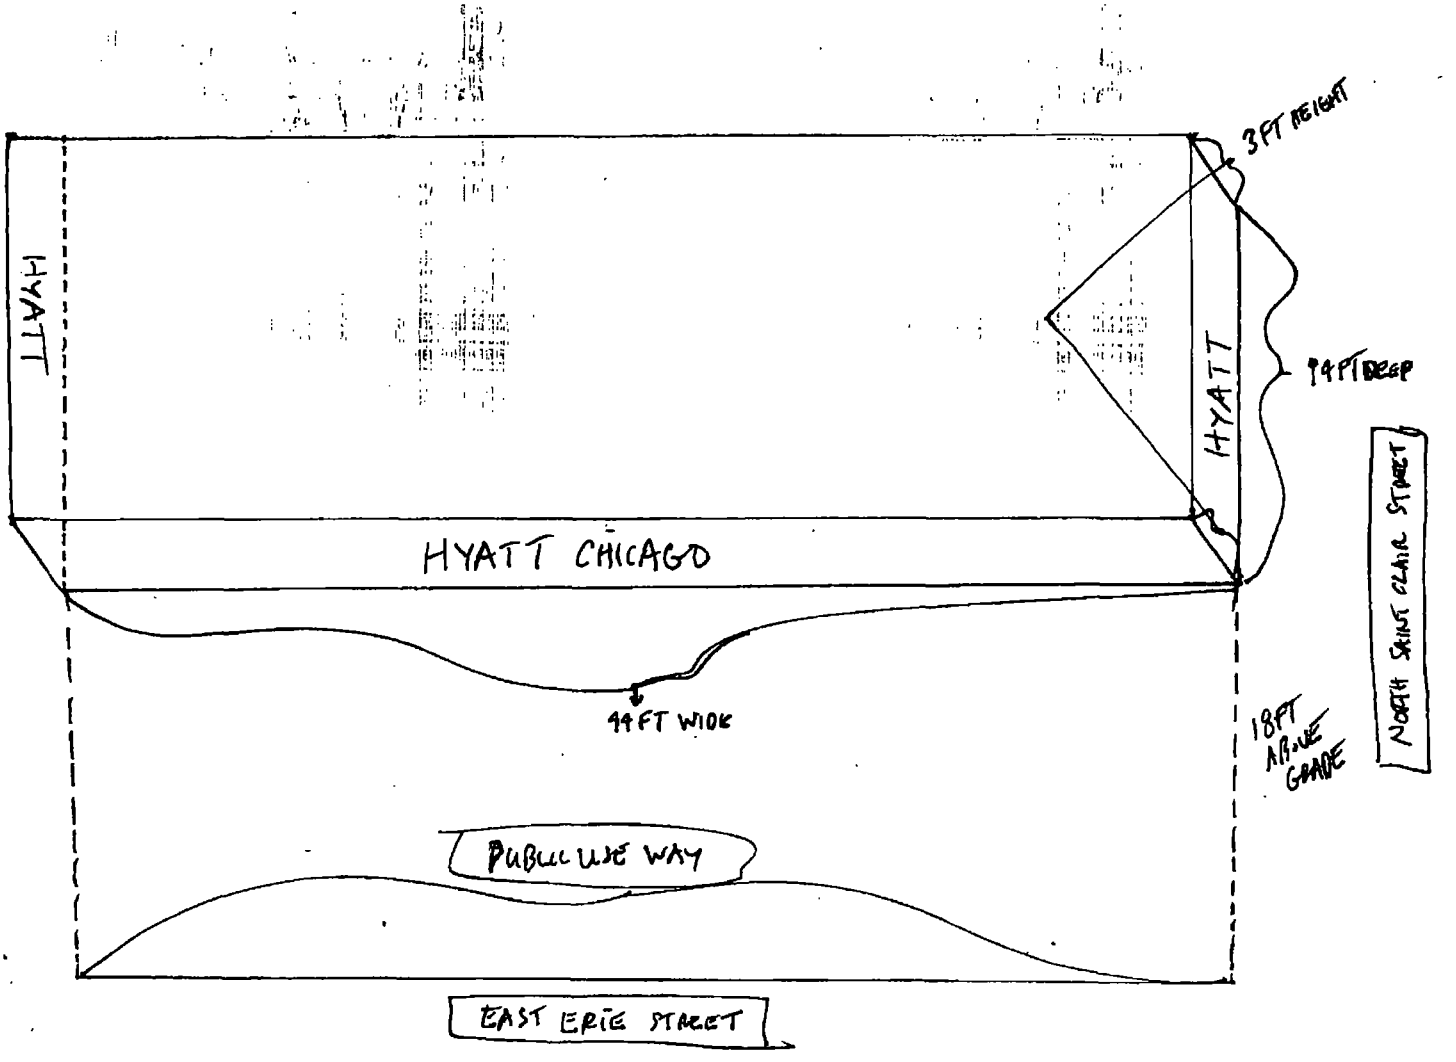
3FT HEIGHT
HYATT
HYATT
99FT DEEP
HYATT CHICAGO
99FT WIDE
18FT ABOVE GRADE
NORTH SAINT CLAIR STREET
PUBLIC USE WAY
EAST ERIE STREET

City of Chicago

O2014-1836

Office of the City Clerk

Document Tracking Sheet

Meeting Date:	3/5/2014
Sponsor(s):	Reilly (42)
Type:	Ordinance
Title:	Canopy(s) for Shaw's Crab House
Committee(s) Assignment:	Committee on Transportation and Public Way

ORDINANCE
SHAW'S CRAB HOUSE
Acct.-No.-1554 - 1
Permit No. 1111268

Be It Ordained by the City Council of the City of Chicago:

SECTION 1. Permission and authority are hereby given and granted to SHAW'S CRAB HOUSE, upon the terms and subject to the conditions of this ordinance to maintain and use, as now constructed, one (1) Canopy(s) projecting over the public right-of-way adjacent to its premises known as 21 E. Hubbard St..

Said Canopy(s) at E. Hubbard St. measure(s):
One (1) at thirteen (13) feet in length, and thirteen (13) feet in width for a total of one hundred sixty-nine (169) square feet.

The location of said privilege shall be as shown on prints kept on file with the Department of Business Affairs and Consumer Protection and the Office of the City Clerk.

Said privilege shall be constructed in accordance with plans and specifications approved by the Zoning Department - Signs.

This grant of privilege in the public way shall be subject to the provisions of Section 10-28-015 and all other required provisions of the Municipal Code of Chicago.

The grantee shall pay to the City of Chicago as compensation for the privilege #1111268 herein granted the sum of fifty ($50.00) per annum in advance.

A 25% penalty will be added for payments received after due date.


The permit holder agrees to hold the City of Chicago harmless for any damage, relocation or replacement costs associated with damage, relocation or removal of private property caused by the City performing work in the public way.


Authority herein given and granted for a period of five (5) years from and after 03/02/2014.

Alderman _____


Brendan Reilly 42nd Ward

Shaw's Crab House
AWNING LAYOUT

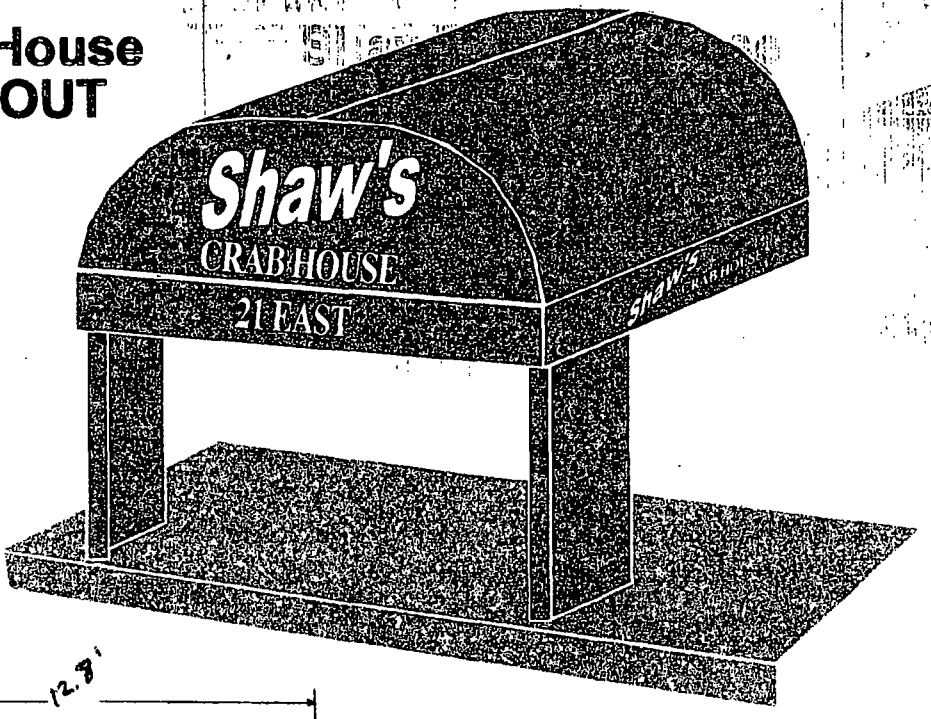

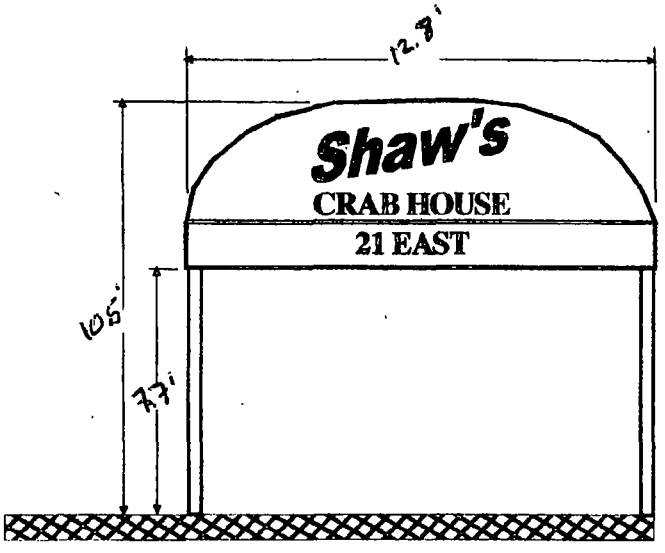

FRONT VIEW

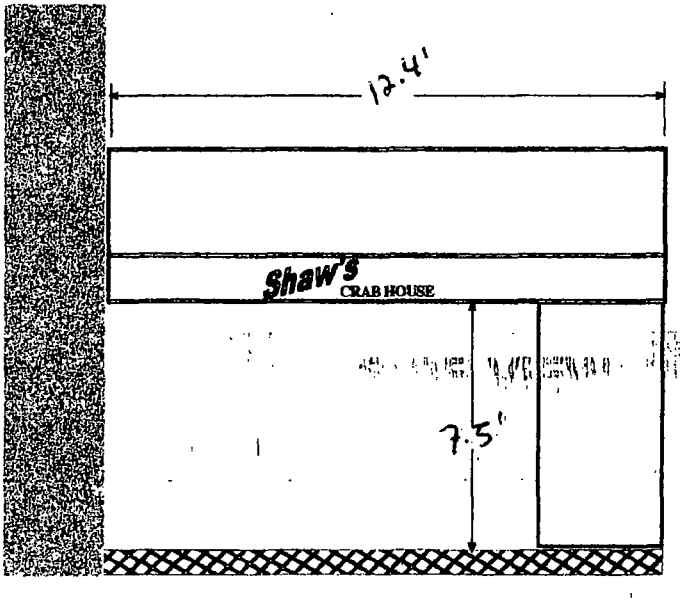

SIDE VIEW

City of Chicago

O2014-1842

Office of the City Clerk

Document Tracking Sheet

Meeting Date:	3/5/2014
Sponsor(s):	Tunney (44)
Type:	Ordinance
Title:	Canopy(s) for Knecht Chiropractic Clinic
Committee(s) Assignment:	Committee on Transportation and Public Way

ORDINANCE
KNECHT CHIROPRACTIC CLINIC
Acct. No. 298161 - 1
Permit No. 1110794

Be It Ordained by the City Council of the City of Chicago:

SECTION 1. Permission and authority are hereby given and granted to KNECHT CHIROPRACTIC CLINIC, upon the terms and subject to the conditions of this ordinance to maintain and use, as now constructed, one (1) Canopy(s) projecting over the public right-of-way adjacent to its premises known as 3444 N. Halsted St..

Said Canopy(s) at N. Halsted St. measure(s):
One (1) at twenty-one point five (21.5) feet in length, and three (3) feet in width for a total of sixty-four point five (64.5) square feet.

The location of said privilege shall be as shown on prints kept on file with the Department of Business Affairs and Consumer Protection and the Office of the City Clerk.

Said privilege shall be constructed in accordance with plans and specifications approved by the Zoning Department - Signs.

This grant of privilege in the public way shall be subject to the provisions of Section 10-28-015 and all other required provisions of the Municipal Code of Chicago.

The grantee shall pay to the City of Chicago as compensation for the privilege #1110794 herein granted the sum of fifty ($50.00) per annum in advance.


A 25% penalty will be added for payments received after due date.

The permit holder agrees to hold the City of Chicago harmless for any damage, relocation or replacement costs associated with damage, relocation or removal of private property caused by the City performing work in the public way.

Authority herein given and granted for a period of five (5) years from and after 01/11/2014.

Alderman Thomas Tunney

Thomas Tunney 44th Ward

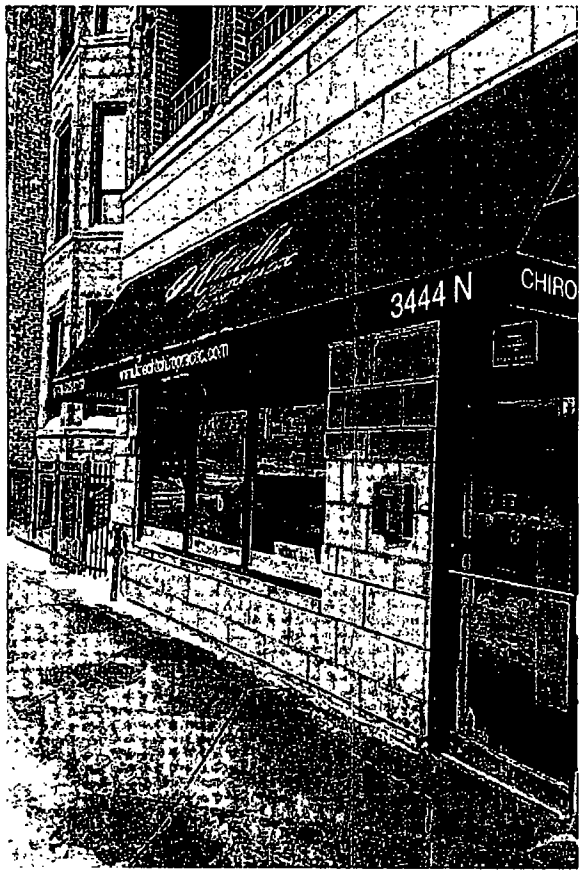
3444 N
CHIRO

City of Chicago

R2014-134

Office of the City Clerk

Document Tracking Sheet

Meeting Date:	3/5/2014
Sponsor(s):	Moreno (1) Burke (14) Maldonado (26) Reboyras (30)
Type:	Resolution
Title:	Calling on all air carriers using Chicago O'Hare International and Midway Airports to suspend all air service between Chicago and Russia
Committee(s) Assignment:	Committee on Aviation

Committee on Aviation

RESOLUTION

WHEREAS, Chicago is a city of immigrants and home to people of all ethnic and cultural backgrounds; and

WHEREAS, Chicago is proud to be the home of thousands of people of Ukrainian birth and descent, who enrich our city by their dedication to democratic ideals, and by the preservation and presentation of their cultural heritage in many forms; and

WHEREAS, the City of Chicago is also the site and the owner of two international airports, Chicago O'Hare and Chicago Midway; and

WHEREAS, as a prominent international destination, Chicago typically welcomes international visitors, both commercial and tourist, and encourages Chicagoans to travel to other nations for business and tourism, because such contacts can promote international understanding and economic development in Chicago and abroad; and

WHEREAS, Chicago also has a history of supporting the democratic aspirations of threatened and oppressed people in other countries through exercise of its municipal purchasing power and by means of policy statements; and

WHEREAS, recent events in Ukraine require the City of Chicago to stand with the people of Ukraine in the face of threats and wrongful actions from the Russian Federation; and

WHEREAS, Ukraine has been in a state of internal tension and turmoil in recent months, as its people chose to demonstrate and petition their government for increased economic and cultural ties to the democratic nations of Europe; and

WHEREAS, in November 2013 thousands of people gathered in Kiev, Ukraine's capital and its largest city, to protest the abandonment of such principles and policies by their elected officials; and

WHEREAS, as demonstrations grew larger and more vocal, the government's response became increasingly harsh, and included such acts of violence as abductions, beatings, and even the use of rooftop snipers against unarmed demonstrators; and

WHEREAS, the government's response was also to impose draconian laws which prohibited free political expression and increased the autocratic powers of the Ukrainian presidency; and

WHEREAS, after weeks of confrontation and tension, the government came to terms with its opposition, agreeing to constitutional changes to restore the powers of parliament, a general amnesty for demonstrators, installation of an interim national unity government and national elections to be held in December of this year; and

WHEREAS, on February 22, 2014, the Ukrainian parliament voted to impeach then-president Viktor Yanukovych and to set presidential elections for May 25 of this year; and

WHEREAS, the next day the parliament selected an interim president, Olexander Turchynov, who ordered the immediate formation of a national unity government in order to reduce tensions and to restore peace and order; and

WHEREAS, the interim prime minister and other members of the proposed national unity government appeared before the Ukrainian people on February 26; and

WHEREAS, the response of the Russian Federation to these pro-democratic events has been to authorize mobilization of Russian troops, to occupy government buildings in the capital of Ukraine's Crimea, to seize control over airports and seaport facilities in Crimea, to order additional troops to the Ukrainian-Russian border, to demand the surrender of Ukrainian naval troops in the Ukrainian port of Sevastopol and to assert that Mr. Yanukovych, who was impeached and who fled Ukraine, is still that country's president; and

WHEREAS, the Russian occupation of Ukrainian territory and threats against the forces and people of Ukraine are blatant violations of international law and the standards of conduct of civilized nations; and

WHEREAS, the City of Chicago intends to take action in support of Ukraine and its people and to make the Russian Federation understand that its lawless conduct can have serious economic consequences; now, therefore

BE IT RESOLVED that we, the Mayor and the members of the City Council of the City of Chicago do hereby call on all air carriers using Chicago O'Hare International Airport and Chicago Midway International Airport to suspend all air service between Chicago and Russia, whether direct or indirect, and whether passenger or freight, until such time as the Russian Federation ceases all threats against the sovereignty and territorial integrity of Ukraine and withdraws its troops from Ukrainian government buildings, Ukrainian airports, Ukrainian seaport facilities, and all other Ukrainian territories and facilities occupied by Russian troops after February 26, 2014; and

BE IT FURTHER RESOLVED, that we call on the government of the Russian Federation to cease and desist from its threatening stance toward Ukraine and to stop immediately Russia's provocative acts in Crimea; and

BE IT FURTHER RESOLVED, that we call on the nations of the world to honor the sovereignty and territorial integrity of Ukraine through all appropriate diplomatic and technical means; and

BE IT FURTHER RESOLVED, suitable copies of this resolution be delivered to the local offices of all air carriers using Chicago O'Hare International Airport and Chicago Midway International Airport; and

BE IT FURTHER RESOLVED, that suitable copies of this resolution be presented to the Consulate General of Ukraine in Chicago, as a sign of our support for and solidarity with the legitimate democratic aspirations of the Ukrainian people and their legitimate government.

Proco Joe Moreno, Alderman, 1st Ward

Edward M. Burke, Alderman, 14th Ward

Roberto Maldonado, Alderman, 26th Ward

Ariel E. Reboyras, Alderman 30th Ward

City of Chicago

R2014-135

Office of the City Clerk

Document Tracking Sheet

Meeting Date:	3/5/2014
Sponsor(s):	Moreno (1) Burke (14) Maldonado (26) Reboyras (30)
Type:	Resolution
Title:	Call on Commissioner of Department of Cultural Affairs and Special Events to suspend City of Chicago's Sister City agreement with City of Moscow until an unconditional troop withdrawal has been effectuated from Crimean Peninsula
Committee(s) Assignment:	Committee on Human Relations

Committee on Human Relations

RESOLUTION

WHEREAS, on August 24, 1991 Ukraine proclaimed independence from the Soviet Union, and its people followed in voting for this independence in a democratic referendum in unheard of numbers; and

WHEREAS, large numbers of Americans of Ukrainian descent are residents of Chicago, who have preserved the traditions of their ancestral homeland, and have strived for its continued independence; and

WHEREAS, Ukraine's Crimean peninsula has become the focus of one of the most alarming confrontations between Russia and the West since the fall of the Soviet Union; and

WHEREAS, Russia's parliament has approved a request by Russian President Vladimir Putin to use Russian forces across Ukraine, causing Ukraine's acting President Olexander Turchynov to place Ukraine's army on full alert; and

WHEREAS, Russia's Black Sea fleet is based on the peninsula at the Ukrainian port city of Sevastopol and Russian forces and pro-Russian activists have mobilized throughout the region, surrounding official buildings and military bases; and

WHEREAS, Russia has yet to explain the intentions of the Russian government regarding its recent increased military presence and escalating military activity in the Crimean peninsula; and

WHEREAS, leaders from around the world, including U.S. President Barack Obama and U.S. Secretary of State John Kerry have expressed alarm over the Russian deployment and have called for a de-escalation of tension through the withdrawal of troops from the Crimean peninsula; and

WHEREAS, Former Mayor Richard M. Daley established by Executive Order 90-1 the Chicago Sister Cities International Program on February 28, 1990; and

WHEREAS, Moscow and Chicago have a relationship due to their part in the Chicago Sister Cities International Program, under the auspices of the Department of Cultural Affairs and Special Events; the program provides leadership to develop, manage and coordinate comprehensive exchanges with Chicago, and aims to increase international trade, economic development, promotion of exchanges of culture, education, medicine, environment, technology and social service opportunities with its sister cities for the benefit of the City of Chicago, its residents and businesses; and

BE IT RESOLVED, that we, the Mayor and the Members of the City Council of the City of Chicago, do hereby stand in alliance with the many Chicago residents of Ukrainian descent and the world's leaders urging a peaceful end to the recent Russian aggression; and

BE IT FURTHER RESOLVED, that we, the Members of the City Council of the City of Chicago do hereby urge the Commissioner of the Department of Cultural Affairs and Special Events to suspend the City of Chicago's Sister City agreement with the City of Moscow until such time when an unconditional troop withdrawal has been effectuated from the Crimean peninsula; and

BE IT FURTHER RESOLVED, that suitable copies of this resolution be presented to the Consulate General of Ukraine in Chicago, as a sign of our support for and solidarity with the legitimate democratic aspirations of the Ukrainian people and their legitimate government.

Proco Joe Moreno, Alderman, 1st Ward

Edward M. Burke, Alderman, 14th Ward

Roberto Maldonado, Alderman, 26th Ward

Ariel E. Reboyras, Alderman 30th Ward

City of Chicago

R2014-137

Office of the City Clerk

Document Tracking Sheet

Meeting Date:	3/5/2014
Sponsor(s):	Hairston (5) Sawyer (6) Holmes (7) Munoz (22) Brookins (21) Foulkes (15) Fioretti (2) Cochran (20) Burns (4) Dowell (3) Waguespack (32) Arena (45) Sposato (36)
Type:	Resolution
Title:	Call on Department of Transportation to post clear and distinctive warning signs in photo enforced areas
Committee(s) Assignment:	Committee on Transportation and Public Way

Transportation

RESOLUTION ON CLARIFICATION OF SPEED CAMERA ALERT SIGNS

WHEREAS, motorists traveling in the city of Chicago would like to be law abiding citizens; and

WHEREAS, residents would like for pedestrians and children to be safe in their most vulnerable environments which is that of a school and park area; and

WHEREAS, the signs that indicate that there is a photo enforced speed area (speed camera) ahead are similar to the existing speed limit signs; and

WHEREAS, signs that indicate a motorist is approaching a photo enforced traffic signal (red light camera) is uniquely designed with a traffic signal illustration and the phrase "photo enforced" ;and

WHEREAS, motorists should be driving at or below the posted speed limit, it is unfortunately a common occurrence that they travel in excess of the speed limit; and

WHEREAS, motorists driving 6 MPH and over in excess of the posted speed limit will be automatically fined between $35 & $100, therefore,

BE IT RESOLVED, that the Chicago Department of Transportation should post clear, distinctive signs and/ or striping that indicate that a motorist is approaching a school or park safety zone ;and

BE IT RESOLVED, that the Chicago Department of Transportation should create and post warning signs that illustrate a park or school followed by the phrase "photo enforced" in photo enforced area ;and

BE IT FURTHER RESOLVED, that signs and/ or striping should be posted near all schools and parks since safety for park goers and children is the main objective.

Ald. Leslie A. Hairston – 5th Ward

City of Chicago

R2014-133

Office of the City Clerk

Document Tracking Sheet

Meeting Date:	3/5/2014
Sponsor(s):	Cardenas (12) Moreno (1)
Type:	Resolution
Title:	Call on U.S. Government to stand in solidarity with people of Ukraine
Committee(s) Assignment:	Committee on Human Relations

RESOLUTION

WHEREAS, Chicago is a city of immigrants and home to people of all ethnic and cultural backgrounds; and

WHEREAS, Chicago is proud to be the home of thousands of people of Ukrainian birth and descent, who enrich our city by their dedication to democratic ideals, and by the preservation and presentation of their cultural heritage in many forms; and

WHEREAS, Ukraine has been a sovereign and independent nation-state since August 1991, when the Ukrainian parliament declared independence from the former Soviet Union, a decision ratified in a national plebiscite in December of that year; and

WHEREAS, in November 2013 thousands of people gathered in Kiev, Ukraine's capital and its largest city, to protest the actions and policies of their elected officials; and

WHEREAS, as demonstrations grew larger and more vocal, the government's response became increasingly harsh: acts of violence were perpetrated against demonstrators, acts ranging from abduction to beatings to use of rooftop snipers against unarmed demonstrators; and

WHEREAS, after weeks of confrontation and tension, the government came to terms with its opposition, agreeing to constitutional changes to restore the powers of parliament, a general amnesty, installation of an interim national unity government and national elections to be held in December of this year; and

WHEREAS, on February 22, 2014, the Ukrainian parliament voted to impeach then-president Viktor Yanukovych and to set presidential elections for May 25 of this year; and

WHEREAS, the next day the parliament selected an interim president, Olexander Turchynov, who ordered immediate formation of a national unity government in order to reduce tensions and to restore peace and order; and

WHEREAS, the interim prime minister and other members of the proposed national unity government appeared before the Ukrainian people on February 26; and

WHEREAS, the response of the Russian Federation to these events has been to authorize mobilization of Russian troops, to occupy government buildings in the capital of Ukraine's Crimea, to seize control over airports and seaport facilities in Crimea, to order additional troops to the Ukrainian Russian border, to demand the surrender of Ukrainian naval troops in the Ukrainian port of Sevastopol and to assert that Mr. Yanukovych, who fled Ukraine and was impeached, is still that country's president; and

WHEREAS, the Russian occupation of Ukrainian territory and threats against the forces and people of Ukraine are blatant violations of international law and the standards of conduct of civilized nations; now, therefore

BE IT RESOLVED that we, the Mayor and members of the City Council of the City of Chicago, assembled this 5th day of March, 2014, do hereby call on the government of the United States to stand in solidarity with the people of Ukraine and their legitimate government by supporting them in this time of crisis through all diplomatic, technical and non-military means available; and

BE IT FURTHER RESOLVED that we call on the government of the Russian Federation to cease and desist from its threatening stance toward Ukraine and from to stop immediately Russia's provocative acts in Crimea; and

BE IT FURTHER RESOLVED that we call on the civilized nations of the world to honor the sovereignty and territorial integrity of Ukraine through all appropriate diplomatic and technical means; and

BE IT FURTHER RESOLVED that suitable copies of this resolution be presented to the Consulate General of Ukraine in Chicago, as a sign of our support for and solidarity with the legitimate democratic aspirations of the Ukrainian people and their legitimate government.

Alderman, 12th Ward

City of Chicago

SR2014-138

Office of the City Clerk

Document Tracking Sheet

Meeting Date:	3/5/2014
Sponsor(s):	Cardenas (12)
Type:	Resolution
Title:	Call upon Chicago delegation of Illinois General Assembly to support funding of Illinois Poison Center as part of reauthorization of Wireless Emergency Telephone Safety Act
Committee(s) Assignment:	Committee on Health and Environmental Protection

Substitute Resolution
to
Protect the Illinois Poison Center

WHEREAS, the Illinois Poison Center has been providing timely poison prevention and treatment services to the people of Illinois for over 60 years as the oldest and one of the largest poison centers in the nation; and

WHEREAS, the Illinois Poison Center is a mainstay in the emergency medical care system of the State of Illinois and is recognized nationally for its contributions to poison treatment and prevention; and

WHEREAS, poisoning is the second leading cause of unintentional injury-related death in the United States, according to the Centers for Disease Control and Prevention; and

WHEREAS, the Illinois Poison Center serves as a first responder for Illinois residents facing poisoning emergencies, caring for nearly 82,000 poison-related cases statewide annually – with nearly 13,000 in Chicago alone; and

WHEREAS, the Illinois Poison Center proactively educates Chicago residents in an effort to reduce poisonings, such as increasing ingestion of "laundry pod" detergent packages by children, or new forms of drug or medication misuse/abuse by patients; and

WHEREAS, the Illinois Poison Center has trained over 400 Chicagoans in poison prevention education; and they, in turn, staffed over 88 events reaching over 12,000 Chicago residents with injury prevention and education; and

WHEREAS, the Illinois Poison Center assists in public health threats and disaster preparedness, including threats of bioterrorism, concerns about the influenza outbreaks, and inquiries concerning nuclear radiation matters and material and antidote distribution for Chicago; and

WHEREAS, the Illinois Poison Center also plays a key role in the Chicago Department of Public Health's CHEMPACK Program, serving in coordination to pre-position antidotes to expedite the treatment of individuals exposed to chemical nerve agents; and

WHEREAS, the Illinois Poison Center provides expertise to Chicago's first responders during crisis poisonings, including toxicology expertise and consultation services; and

WHEREAS, the Illinois Poison Center manages approximately 90 percent of cases from the general public at home and prevents about 4,800 unnecessary emergency room visits in Chicago alone; and

WHEREAS, the Illinois Poison Center prevents an estimated 4,000 unnecessary ambulance runs in Chicago annually; and

WHEREAS, the Illinois Poison Center saved Chicago over $7 million in reduced health care and lost productivity costs in 2012 alone; and

WHEREAS, the Illinois Poison Center is funded through what is a true public-private partnership; and

WHEREAS, approximately 25 percent of the Illinois Poison Center's total budget is provided in the form of base funding by the State of Illinois, down from the historical 40 percent over the past decade; and

WHEREAS, the Illinois Poison Center may close on June 30, 2014 due to continued decreases in government investment, making Illinois the only state in the country without poison center services; and


WHEREAS, the City of Chicago is concerned with losing its only remaining poison control, information and treatment center; and

WHEREAS, the Illinois General Assembly has under consideration bills affecting funding for 9-1-1 call centers through the Wireless Emergency Telephone Safety Act, and some include financial support for the Illinois Poison Center; therefore

BE IT RESOLVED BY THE CITY COUNCIL OF THE CITY OF CHICAGO that, with Mayor Rahm Emanuel, we support the efforts of the Illinois Poison Center to pursue a plan for sustainable and appropriate funding to preserve the Illinois Poison Center and continue to save lives; and

BE IT FURTHER RESOLVED, that we call upon the Chicago delegation of the Illinois General Assembly and the General Assembly's leaders to support the funding of the Illinois Poison Center as part of the reauthorization of the Wireless Emergency Telephone Safety Act; and

BE IT FURTHER RESOLVED, that suitable copies of this Resolution be delivered to Speaker of the Illinois House Michael Madigan, to Illinois House Minority Leader Tom Cross, to Illinois Senate President John Cullerton, to Illinois Senate Minority Leader Christine Radogno, and to the Chicago delegation of the Illinois General Assembly.

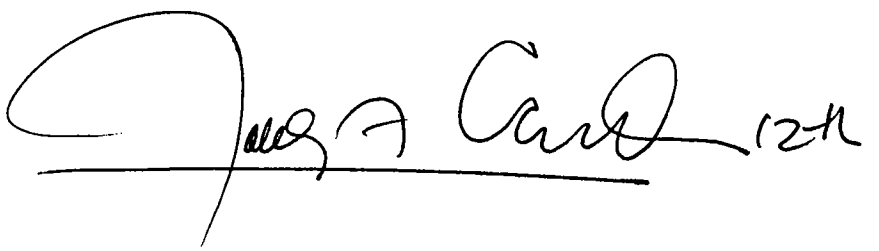

This record is currently unavailable.

City of Chicago

O2014-1529

Office of the City Clerk

Document Tracking Sheet

Meeting Date:	3/5/2014
Sponsor(s):	Moreno (1)
Type:	Ordinance
Title:	Grant(s) of privilege in public way for Alfredo's Bar
Committee(s) Assignment:	Committee on Transportation and Public Way

ORDINANCE
ALFREDO'S BAR
Acct. No. 30963 - 1
Permit No. 1110800

Be It Ordained by the City Council of the City of Chicago:

SECTION 1. Permission and authority are hereby given and granted to ALFREDO'S BAR, upon the terms and subject to the conditions of this ordinance to maintain and use one (1) sign(s) projecting over the public right-of-way attached to its premises known as 826 N. Ashland Ave..

Said sign structure(s) measures as follows; along N. Ashland Avenue:
One (1) at four (4) feet in length, five (5) feet in height and fourteen (14) feet above grade level.

The location of said privilege shall be as shown on prints kept on file with the Department of Business Affairs and Consumer Protection and the Office of the City Clerk.

Said privilege shall be constructed in accordance with plans and specifications approved by the Department of Transportation (Division of Project Development) and Zoning Department - Signs.

This grant of privilege in the public way shall be subject to the provisions of Section 10-28-015 and all other required provisions of the Municipal Code of Chicago.

The grantee shall pay to the City of Chicago as compensation for the privilege #1110800 herein granted the sum of one hundred ($100.00) per annum in advance.


A 25% penalty will be added for payments received after due date.


The permit holder agrees to hold the City of Chicago harmless for any damage, relocation or replacement costs associated with damage, relocation or removal of private property caused by the City performing work in the public way.

Authority herein given and granted for a period of five (5) years from and after 01/13/2014.

Alderman Joe Moreno

Proco Joe Moreno 1st Ward

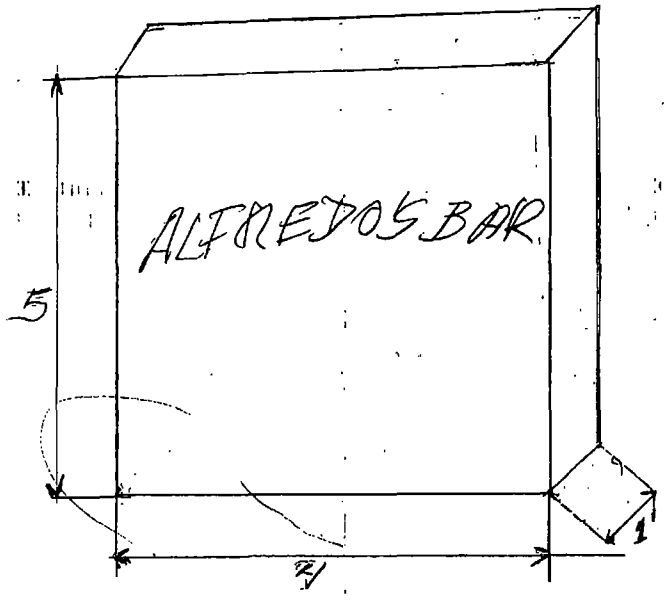
ALFREDOS BAR
5
4
1

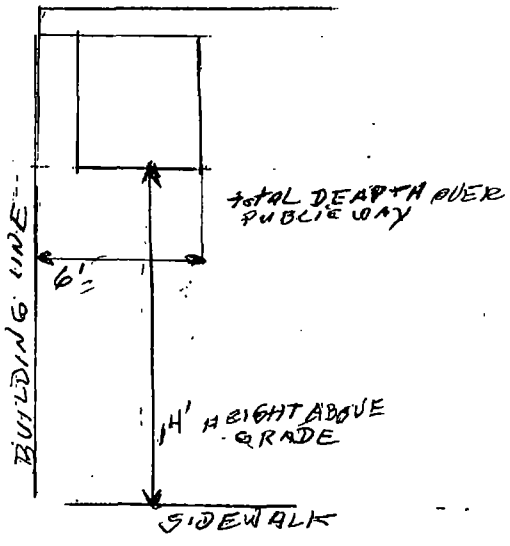
TOTAL DEPTH OVER PUBLIC WAY
6'=
BUILDING LINE
14' HEIGHT ABOVE GRADE
SIDEWALK

Department of Business Affairs and Consumer Protection
Small Business Center - Public Way Use Unit
City Hall - 121 N. LaSalle Street, Room 800 • Chicago, IL 60602
(312)-74-GOBIZ (312-744-6249) • (312) 744-1944 (TTY)
http://www.cityofchicago.org/bacp

03/05/2014

Alderman **Proco Joe Moreno**
Ward # **01**
City of Chicago
City Hall, Room **300**
121 North LaSalle Street
Chicago, Illinois 60602

Re: An ordinance to use and maintain a portion of the public right-of-way for **one (1) sign(s)** for **ALFREDO'S BAR**, adjacent to the premises known as **826 N. Ashland Ave.**.

Dear Alderman **Proco Joe Moreno**:

The applicant referenced above has requested the use of the public right-of-way for a **sign(s)**. An ordinance has been prepared by the Department of Business Affairs and Consumer Protection – Small Business Center - Public Way Use Unit for presentation to the City Council. Because this request was made for properties located in your ward, as approved by you as per the attached, I respectfully request that you introduce the attached ordinance at the next City Council meeting.

If you have any questions regarding this ordinance, please contact Anthony Bertuca at (312) 744-5506.

Department of Business Affairs and Consumer Protection

City of Chicago

O2014-1530

Office of the City Clerk

Document Tracking Sheet

Meeting Date:	3/5/2014
Sponsor(s):	Moreno (1)
Type:	Ordinance
Title:	Grant(s) of privilege in public way for Cash America Jewelry & Loan
Committee(s) Assignment:	Committee on Transportation and Public Way

ORDINANCE
CASH AMERICA JEWELRY & LOAN
Acct. No. 19661-11
Permit No. 1110870

Be It Ordained by the City Council of the City of Chicago:

SECTION 1. Permission and authority are hereby given and granted to CASH AMERICA JEWELRY & LOAN, upon the terms and subject to the conditions of this ordinance to maintain and use, as now constructed, one (1) Fire Shutter(s) projecting over the public right-of-way adjacent to its premises known as 1441 N. Milwaukee Ave..

Said Fire Shutter(s) at N Milwaukee Ave measure(s):
One (1) at eighteen point eight three (18.83) feet in length, and point nine two (.92) feet in width for a total of seventeen point three two (17.32) square feet.

The location of said privilege shall be as shown on prints kept on file with the Department of Business Affairs and Consumer Protection and the Office of the City Clerk.

Said privilege shall be constructed in accordance with plans and specifications approved by the Department of Transportation (Division of Project Development).

This grant of privilege in the public way shall be subject to the provisions of Section 10-28-015 and all other required provisions of the Municipal Code of Chicago.

The grantee shall pay to the City of Chicago as compensation for the privilege #1110870 herein granted the sum of four hundred ($400.00) per annum in advance.

A 25% penalty will be added for payments received after due date.

The permit holder agrees to hold the City of Chicago harmless for any damage, relocation or replacement costs associated with damage, relocation or removal of private property caused by the City performing work in the public way.


Authority herein given and granted for a period of five (5) years from and after 01/13/2014.

Alderman _____

Proco Joe Moreno 1st Ward

EXHIBIT "A"

SITE PLAN OF BUILDING & LEASED PREMISES

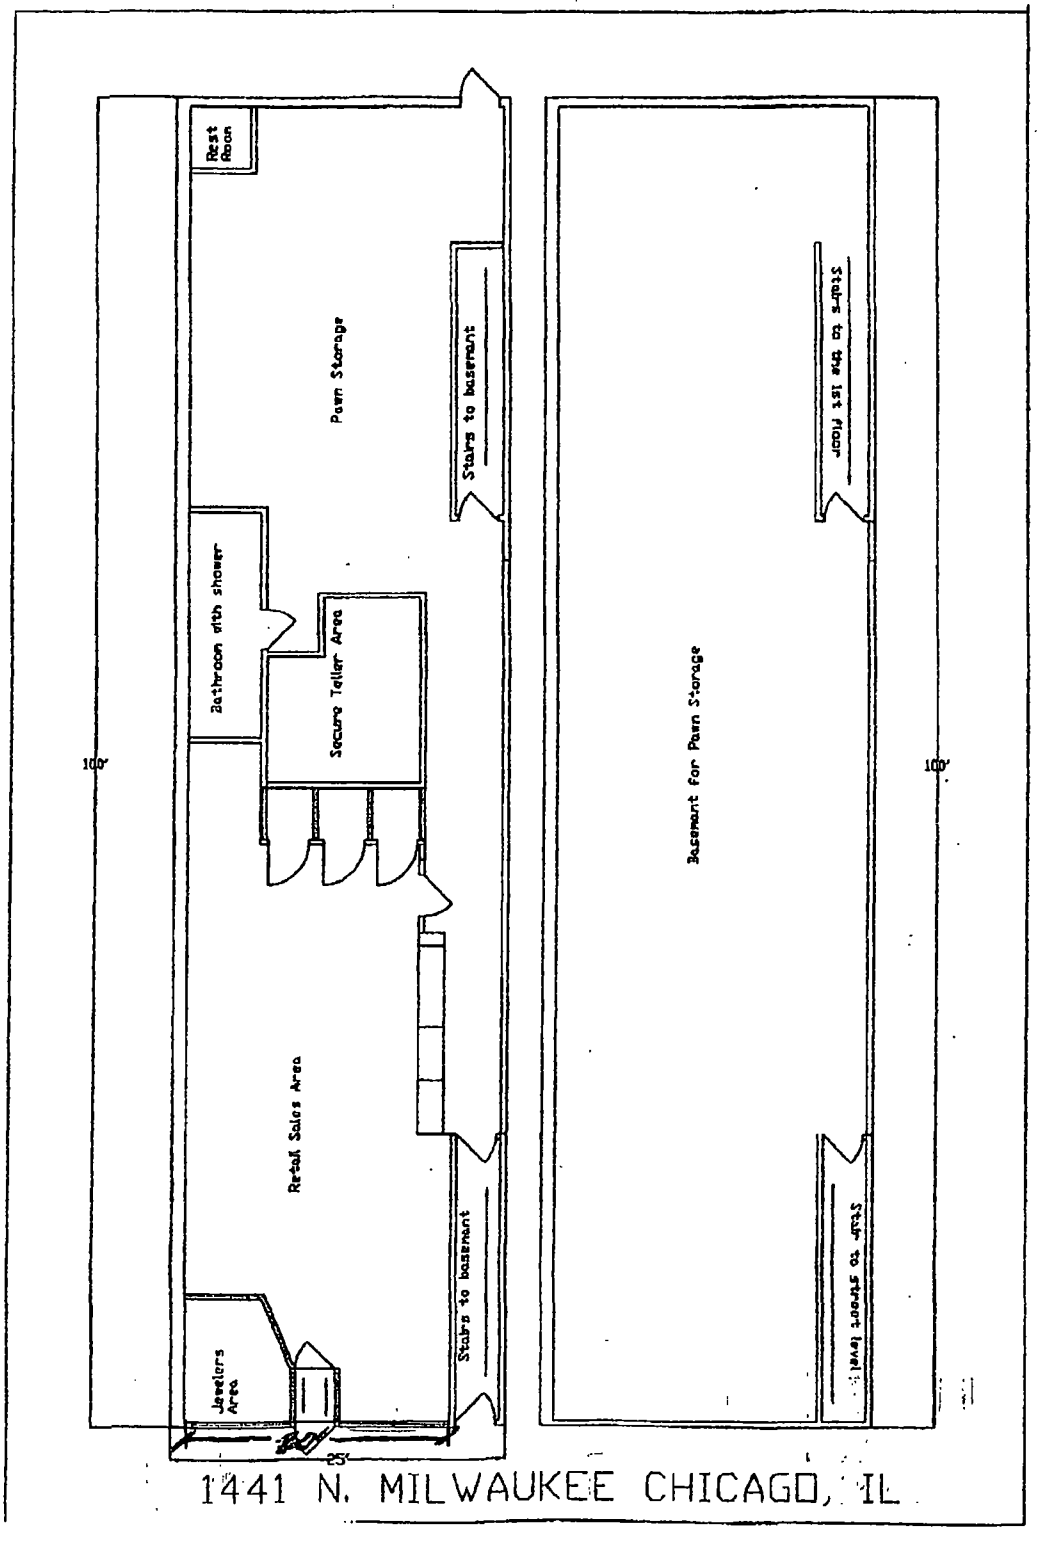

Department of Business Affairs and Consumer Protection
Small Business Center - Public Way Use Unit
City Hall - 121 N. LaSalle Street, Room 800 • Chicago, IL 60602
(312)-74-GOBIZ (312-744-6249) • (312) 744-1944 (TTY)
http://www.cityofchicago.org/bacp

03/05/2014

Alderman **Proco Joe Moreno**
Ward # **01**
City of Chicago
City Hall, Room **300**
121 North LaSalle Street
Chicago, Illinois 60602

Re: An ordinance to use and maintain a portion of the public right-of-way for **one (1) fire shutter(s)** for **CASH AMERICA JEWELRY & LOAN**, adjacent to the premises known as **1441 N. Milwaukee Ave.**.

Dear Alderman **Proco Joe Moreno**:

The applicant referenced above has requested the use of the public right-of-way for a **fire shutter(s)**. An ordinance has been prepared by the Department of Business Affairs and Consumer Protection – Small Business Center - Public Way Use Unit for presentation to the City Council. Because this request was made for properties located in your ward, as approved by you as per the attached, I respectfully request that you introduce the attached ordinance at the next City Council meeting.

If you have any questions regarding this ordinance, please contact Anthony Bertuca at (312) 744-5506.

Department of Business Affairs and Consumer Protection

City of Chicago

O2014-1533

Office of the City Clerk

Document Tracking Sheet

Meeting Date:	3/5/2014
Sponsor(s):	Moreno (1)
Type:	Ordinance
Title:	Grant(s) of privilege in public way for El Mexico Moderno
Committee(s) Assignment:	Committee on Transportation and Public Way

ORDINANCE
EL MEXICO MODERNO
Acct. No. 62546 - 1
Permit No. 1110477

Be It Ordained by the City Council of the City of Chicago:

SECTION 1. Permission and authority are hereby given and granted to EL MEXICO MODERNO, upon the terms and subject to the conditions of this ordinance to maintain and use, as now constructed, two (2) Security Camera(s) projecting over the public right-of-way for security purposes adjacent to its premises known as 1245-47 N. Ashland Ave..

Said Security Camera(s) at N. Ashland Avenue measure(s):
Two (2) at one (1) foot in length, point five (.5) feet in width and ten (10) feet above grade level.

The location of said privilege shall be as shown on prints kept on file with the Department of Business Affairs and Consumer Protection and the Office of the City Clerk.

Said privilege shall be constructed in accordance with plans and specifications approved by the Department of Planning and Development and Department of Transportation (Division of Project Development).

This grant of privilege in the public way shall be subject to the provisions of Section 10-28-015 and all other required provisions of the Municipal Code of Chicago.

The grantee shall pay to the City of Chicago as compensation for the privilege #1110477 herein granted the sum of zero ($.00) per annum in advance.

A 25% penalty will be added for payments received after due date.

The permit holder agrees to hold the City of Chicago harmless for any damage, relocation or replacement costs associated with damage, relocation or removal of private property caused by the City performing work in the public way.


Authority herein given and granted for a period of five (5) years from and after 12/17/2013.

Alderman _____

Proco Joe Moreno 1st Ward

(Page 2 of 3)
(Page 2 of 3)

"Alsol, Inc." d/b/a El Mexico Moderno Camera Placement Diagram

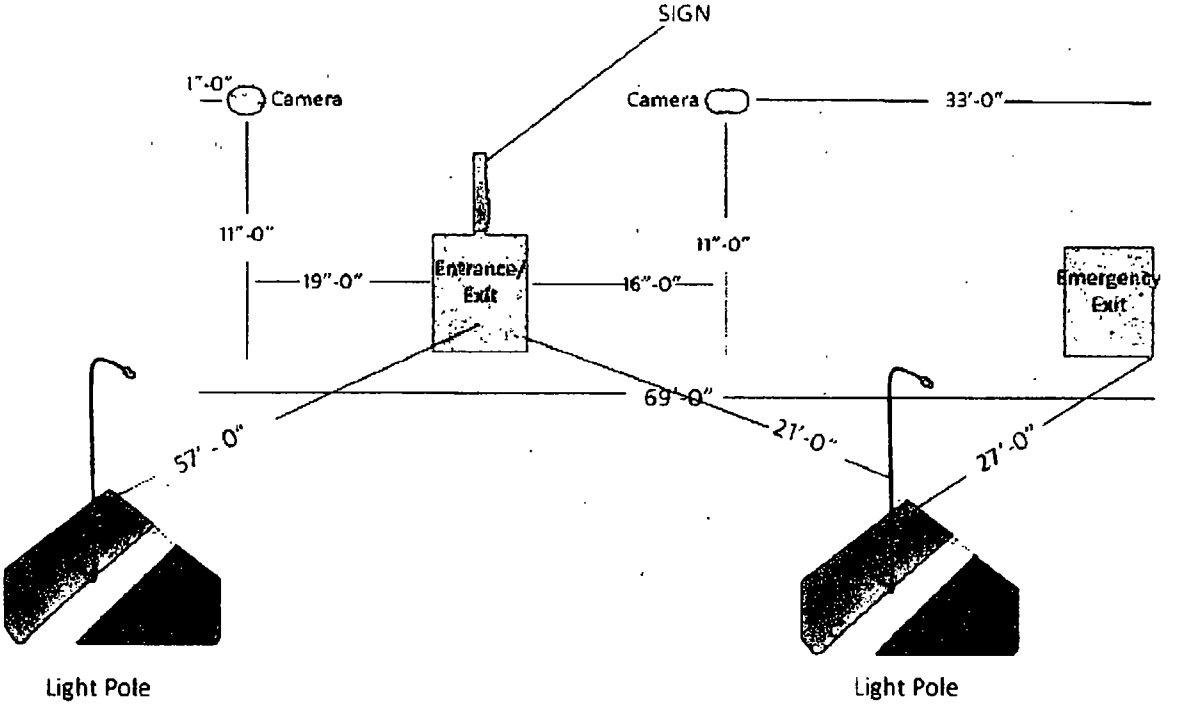

Department of Business Affairs and Consumer Protection
Small Business Center- Public Way Use Unit
City Hall- 121 N. LaSalle Street Room 800 • Chicago, IL 60602
(312)-74-GOBIZ (312-744-6249) • (312) 744-1944 (TTY)
http://www.cityofchicago.org/bacp

03/05/2014

Alderman **Proco Joe Moreno**
Ward # **01**
City of Chicago
City Hall, Room **300**
121 North LaSalle Street
Chicago, Illinois 60602

Re: An ordinance to use and maintain a portion of the public right-of-way for **two (2) security camera(s)** for **EL MEXICO MODERNO**, adjacent to the premises known as **1245-47 N. Ashland Ave.**.

Dear Alderman **Proco Joe Moreno**:

The applicant referenced above has requested the use of the public right-of-way for a **security camera(s)**. An ordinance has been prepared by the Department of Business Affairs and Consumer Protection – Small Business Center - Public Way Use Unit for presentation to the City Council. Because this request was made for properties located in your ward, as approved by you as per the attached, I respectfully request that you introduce the attached ordinance at the next City Council meeting.

If you have any questions regarding this ordinance, please contact Anthony Bertuca at (312) 744-5506.

Department of Business Affairs and Consumer Protection

City of Chicago

O2014-1534

Office of the City Clerk

Document Tracking Sheet

Meeting Date:	3/5/2014
Sponsor(s):	Moreno (1)
Type:	Ordinance
Title:	Grant(s) of privilege in public way for Gallery/Society for Arts
Committee(s) Assignment:	Committee on Transportation and Public Way

ORDINANCE
GALLERY/SOCIETY FOR ARTS
Acct. No. 73467 - 1
Permit No. 1110978

Be It Ordained by the City Council of the City of Chicago:

SECTION 1. Permission and authority are hereby given and granted to GALLERY/SOCIETY FOR ARTS, upon the terms and subject to the conditions of this ordinance to maintain and use, as now constructed, two (2) Banner(s) projecting over the public right-of-way adjacent to its premises known as 1112 N. Milwaukee Ave..

Said Banner(s) at N. Milwaukee Avenue measure(s): Two (2) at two (2) feet in length, and twelve (12) feet in width for a total of forty-eight (48) square feet.

The location of said privilege shall be as shown on prints kept on file with the Department of Business Affairs and Consumer Protection and the Office of the City Clerk.

Said privilege shall be constructed in accordance with plans and specifications approved by the Zoning Department - Signs.

This grant of privilege in the public way shall be subject to the provisions of Section 10-28-015 and all other required provisions of the Municipal Code of Chicago.

The grantee shall pay to the City of Chicago as compensation for the privilege #1110978 herein granted the sum of one hundred fifty ($150.00) per annum in advance.


A 25% penalty will be added for payments received after due date.


The permit holder agrees to hold the City of Chicago harmless for any damage, relocation or replacement costs associated with damage, relocation or removal of private property caused by the City performing work in the public way.

Authority herein given and granted for a period of five (5) years from and after 01/13/2014.

Alderman Joe Moreno

Proco Joe Moreno 1st Ward

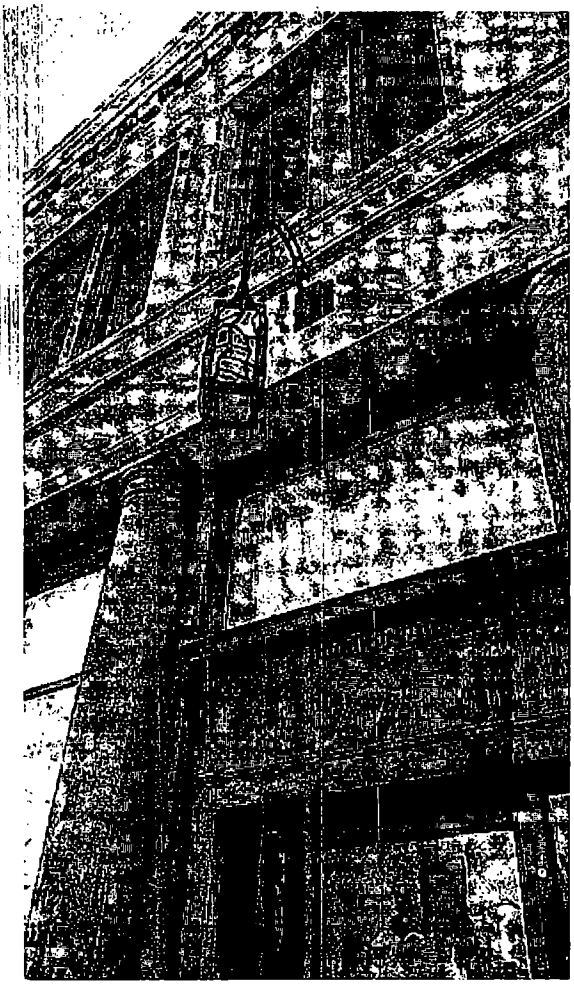

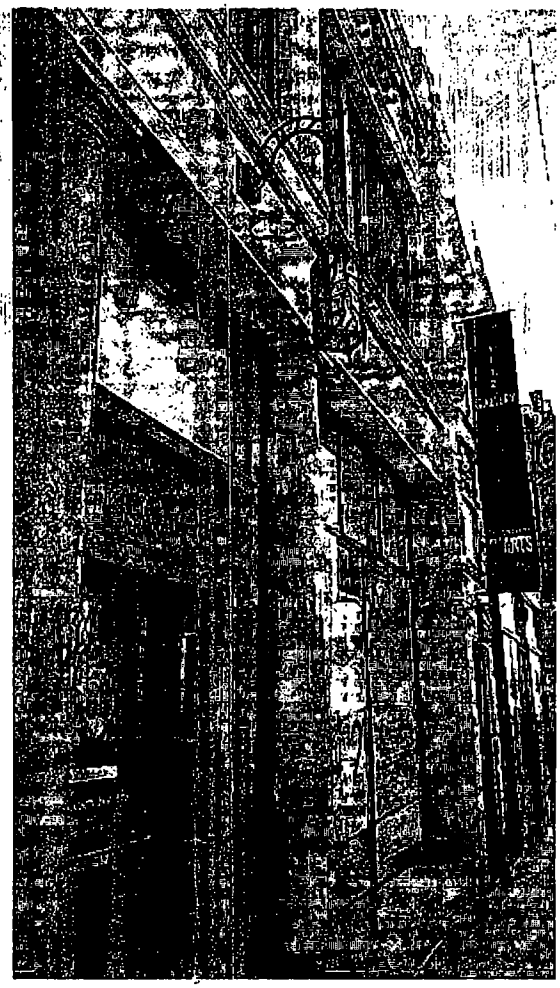

City of Chicago

O2014-1535

Office of the City Clerk

Document Tracking Sheet

Meeting Date:	3/5/2014
Sponsor(s):	Moreno (1)
Type:	Ordinance
Title:	Grant(s) of privilege in public way for Midwest Animal Hospital
Committee(s) Assignment:	Committee on Transportation and Public Way

ORDINANCE
MIDWEST ANIMAL HOSPITAL
Acct. No. 24952 - 2
Permit No. 1110967

Be It Ordained by the City Council of the City of Chicago:

SECTION 1. Permission and authority are hereby given and granted to MIDWEST ANIMAL HOSPITAL, upon the terms and subject to the conditions of this ordinance to maintain and use one (1) sign(s) projecting over the public right-of-way attached to its premises known as 635-37 N. Western Ave..

Said sign structure(s) measures as follows; along N. Western Avenue:
One (1) at eight (8) feet in length, four (4) feet in height and twelve (12) feet above grade level.

The location of said privilege shall be as shown on prints kept on file with the Department of Business Affairs and Consumer Protection and the Office of the City Clerk.

Said privilege shall be constructed in accordance with plans and specifications approved by the Department of Transportation (Division of Project Development) and Zoning Department - Signs.

This grant of privilege in the public way shall be subject to the provisions of Section 10-28-015 and all other required provisions of the Municipal Code of Chicago.

The grantee shall pay to the City of Chicago as compensation for the privilege #1110967 herein granted the sum of three hundred ($300.00) per annum in advance.


A 25% penalty will be added for payments received after due date.

The permit holder agrees to hold the City of Chicago harmless for any damage, relocation or replacement costs associated with damage, relocation or removal of private property caused by the City performing work in the public way.

Authority herein given and granted for a period of five (5) years from and after 01/13/2014.

Alderman Joe Moreno

Proco Joe Moreno 1st Ward

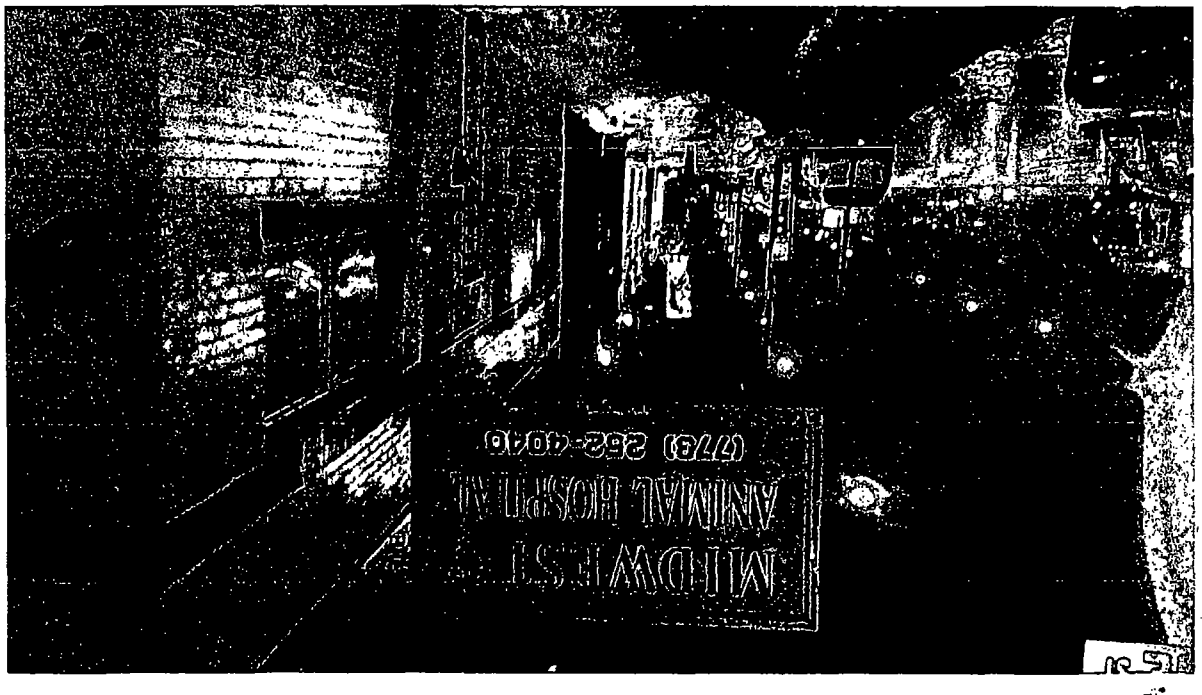
MIDWEST
ANIMAL HOSPITAL
(770) 262-4040

Department of Business Affairs and Consumer Protection
Small Business Center - Public Way Use Unit
City Hall - 121 N. LaSalle Street, Room 800 • Chicago, IL 60602
(312)-74-GOBIZ (312-744-6249) • (312) 744-1944 (TTY)
http://www.cityofchicago.org/bacp

03/05/2014

Alderman **Proco Joe Moreno**
Ward # **01**
City of Chicago
City Hall, Room **300**
121 North LaSalle Street
Chicago, Illinois 60602

Re: An ordinance to use and maintain a portion of the public right-of-way for **one (1) sign(s)** for **MIDWEST ANIMAL HOSPITAL**, adjacent to the premises known as **635-37 N. Western Ave.**.

Dear Alderman **Proco Joe Moreno**:

The applicant referenced above has requested the use of the public right-of-way for a **sign(s)**. An ordinance has been prepared by the Department of Business Affairs and Consumer Protection – Small Business Center - Public Way Use Unit for presentation to the City Council. Because this request was made for properties located in your ward, as approved by you as per the attached, I respectfully request that you introduce the attached ordinance at the next City Council meeting.

If you have any questions regarding this ordinance, please contact Anthony Bertuca at (312) 744-5506.

Department of Business Affairs and Consumer Protection

City of Chicago

O2014-1536

Office of the City Clerk

Document Tracking Sheet

Meeting Date:	3/5/2014
Sponsor(s):	Moreno (1)
Type:	Ordinance
Title:	Grant(s) of privilege in public way for Milwaukee & Division LLC
Committee(s) Assignment:	Committee on Transportation and Public Way

ORDINANCE
MILWAUKEE & DIVISION, LLC
Acct. No. 386199 - 2
Permit No. 1110451

Be It Ordained by the City Council of the City of Chicago:

SECTION 1. Permission and authority are hereby given and granted to MILWAUKEE & DIVISION, LLC, upon the terms and subject to the conditions of this ordinance to construct, install, maintain and use eight (8) Balcony(s) projecting over the public right-of-way adjacent to its premises known as 1258 N. Milwaukee Ave..

Said Balcony(s) at N. Milwaukke Avenue measure(s):
One (1) at twenty-two point three three (22.33) feet in length, and four point five (4.5) feet in width for a total of one hundred point four nine (100.49) square feet.
One (1) at twenty-two point three three (22.33) feet in length, and four point five (4.5) feet in width for a total of one hundred point four nine (100.49) square feet.
One (1) at twenty-two point three three (22.33) feet in length, and four point five (4.5) feet in width for a total of one hundred point four nine (100.49) square feet.

Said Balcony(s) at N. Mautene Court measure(s):
One (1) at twenty-two point four two (22.42) feet in length, and four point five (4.5) feet in width for a total of one hundred point eight nine (100.89) square feet.
Two (2) at twenty-two point four two (22.42) feet in length, and four point five (4.5) feet in width for a total of two hundred one point seven eight (201.78) square feet.
Two (2) at twenty-two point four two (22.42) feet in length, and four point five (4.5) feet in width for a total of two hundred one point seven eight (201.78) square feet.

The location of said privilege shall be as shown on prints kept on file with the Department of Business Affairs and Consumer Protection and the Office of the City Clerk.

Said privilege shall be constructed in accordance with plans and specifications approved by the Department of Planning and Development and Department of Transportation (Division of Project Development).

This grant of privilege in the public way shall be subject to the provisions of Section 10-28-015 and all other required provisions of the Municipal Code of Chicago.

The grantee shall pay to the City of Chicago as compensation for the privilege #1110451 herein granted the sum of six hundred ($600.00) per annum in advance.


A 25% penalty will be added for payments received after due date.


The permit holder agrees to hold the City of Chicago harmless for any damage, relocation or replacement costs associated with damage, relocation or removal of private property caused by the City performing work in the public way.


Authority herein given and granted for a period of five (5) years from and after Date of Passage.

Alderman _____

Proco Joe Moreno 1st Ward

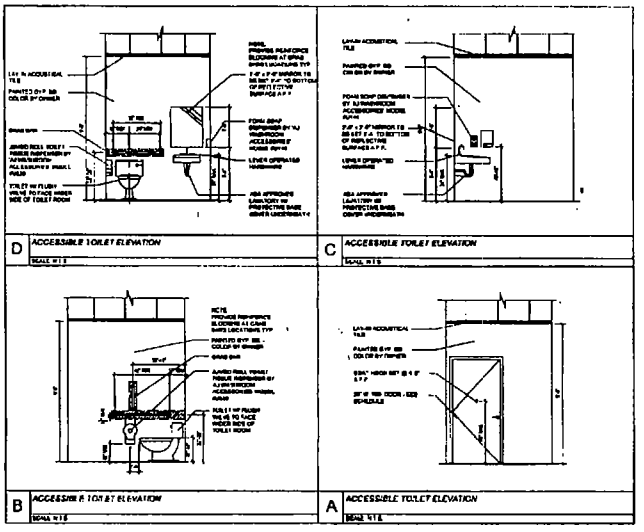

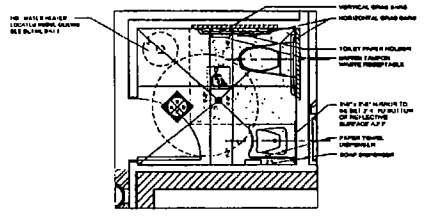

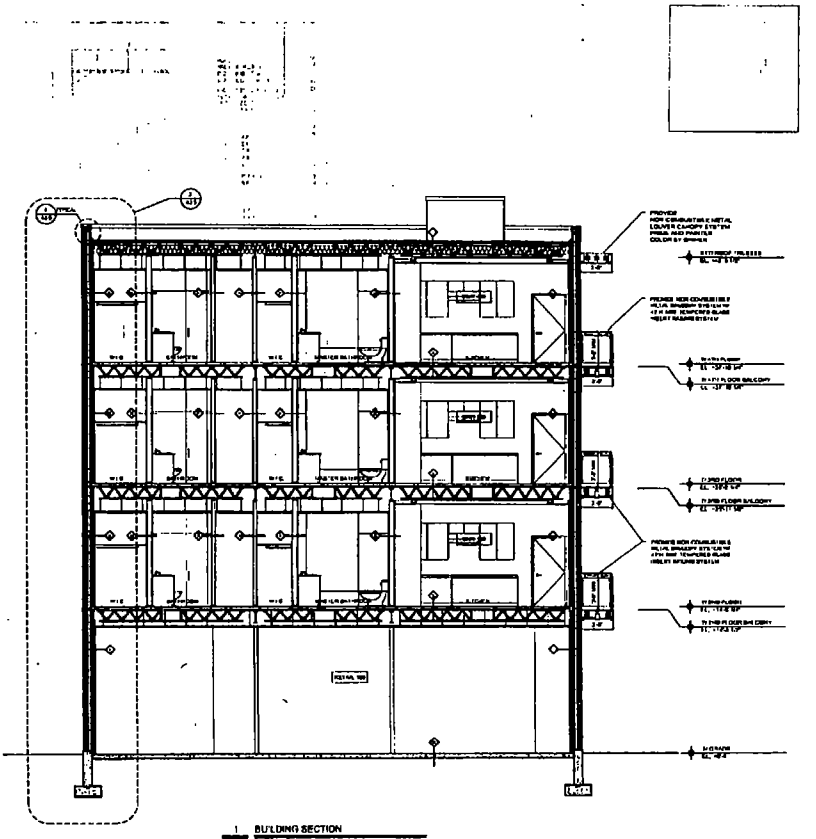

NO	DATE	DESCRIPTION
01	4/4/2011	Preliminary
A	4/27/2011	Corrections

noah properties

1258 N Milwaukee
Chicago, Illinois

XIOS ARCHITECTS AND CONSULTANTS

BILL O' KORALIUS ARCHITECT

BUILDING SECTION AND DETAIL

A3.1

Department of Business Affairs and Consumer Protection
Small Business Center - Public Way Use Unit
City Hall - 121 N. LaSalle Street, Room 800 • Chicago, IL 60602
(312)-74-GOBIZ (312-744-6249) • (312) 744-1944 (TTY)
http://www.cityofchicago.org/bacp

03/05/2014

Alderman **Proco Joe Moreno**
Ward # **01**
City of Chicago
City Hall, Room **300**
121 North LaSalle Street
Chicago, Illinois 60602

Re: An ordinance to use and maintain a portion of the public right-of-way for **eight (8) balcony(ies)** for **MILWAUKEE & DIVISION, LLC**, adjacent to the premises known as **1258 N. Milwaukee Ave.**.

Dear Alderman **Proco Joe Moreno**:

The applicant referenced above has requested the use of the public right-of-way for a **balcony(ies)**. An ordinance has been prepared by the Department of Business Affairs and Consumer Protection – Small Business Center - Public Way Use Unit for presentation to the City Council. Because this request was made for properties located in your ward, as approved by you as per the attached, I respectfully request that you introduce the attached ordinance at the next City Council meeting.

If you have any questions regarding this ordinance, please contact Anthony Bertuca at (312) 744-5506.

Department of Business Affairs and Consumer Protection

City of Chicago

O2014-1538

Office of the City Clerk

Document Tracking Sheet

Meeting Date:	3/5/2014
Sponsor(s):	Moreno (1)
Type:	Ordinance
Title:	Grant(s) of privilege in public way for Naty's Pizza No. 2
Committee(s) Assignment:	Committee on Transportation and Public Way

ORDINANCE
NATY'S PIZZA #2
Acct. No. 64110 - 1
Permit No. 1111035

Be It Ordained by the City Council of the City of Chicago:

SECTION 1. Permission and authority are hereby given and granted to NATY'S PIZZA #2, upon the terms and subject to the conditions of this ordinance to maintain and use one (1) sign(s) projecting over the public right-of-way attached to its premises known as 1757 W. Chicago Ave..

Said sign structure(s) measures as follows; along W. Chicago Avenue:
One (1) at four point zero eight (4.08) feet in length, six point zero eight (6.08) feet in height and twelve (12) feet above grade level.

The location of said privilege shall be as shown on prints kept on file with the Department of Business Affairs and Consumer Protection and the Office of the City Clerk.

Said privilege shall be constructed in accordance with plans and specifications approved by the Department of Transportation (Division of Project Development) and Zoning Department - Signs.

This grant of privilege in the public way shall be subject to the provisions of Section 10-28-015 and all other required provisions of the Municipal Code of Chicago.

The grantee shall pay to the City of Chicago as compensation for the privilege #1111035 herein granted the sum of one hundred ($100.00) per annum in advance.


A 25% penalty will be added for payments received after due date.

The permit holder agrees to hold the City of Chicago harmless for any damage, relocation or replacement costs associated with damage, relocation or removal of private property caused by the City performing work in the public way.

Authority herein given and granted for a period of five (5) years from and after 01/13/2014.

Alderman Joe Moreno

Proco Joe Moreno 1st Ward

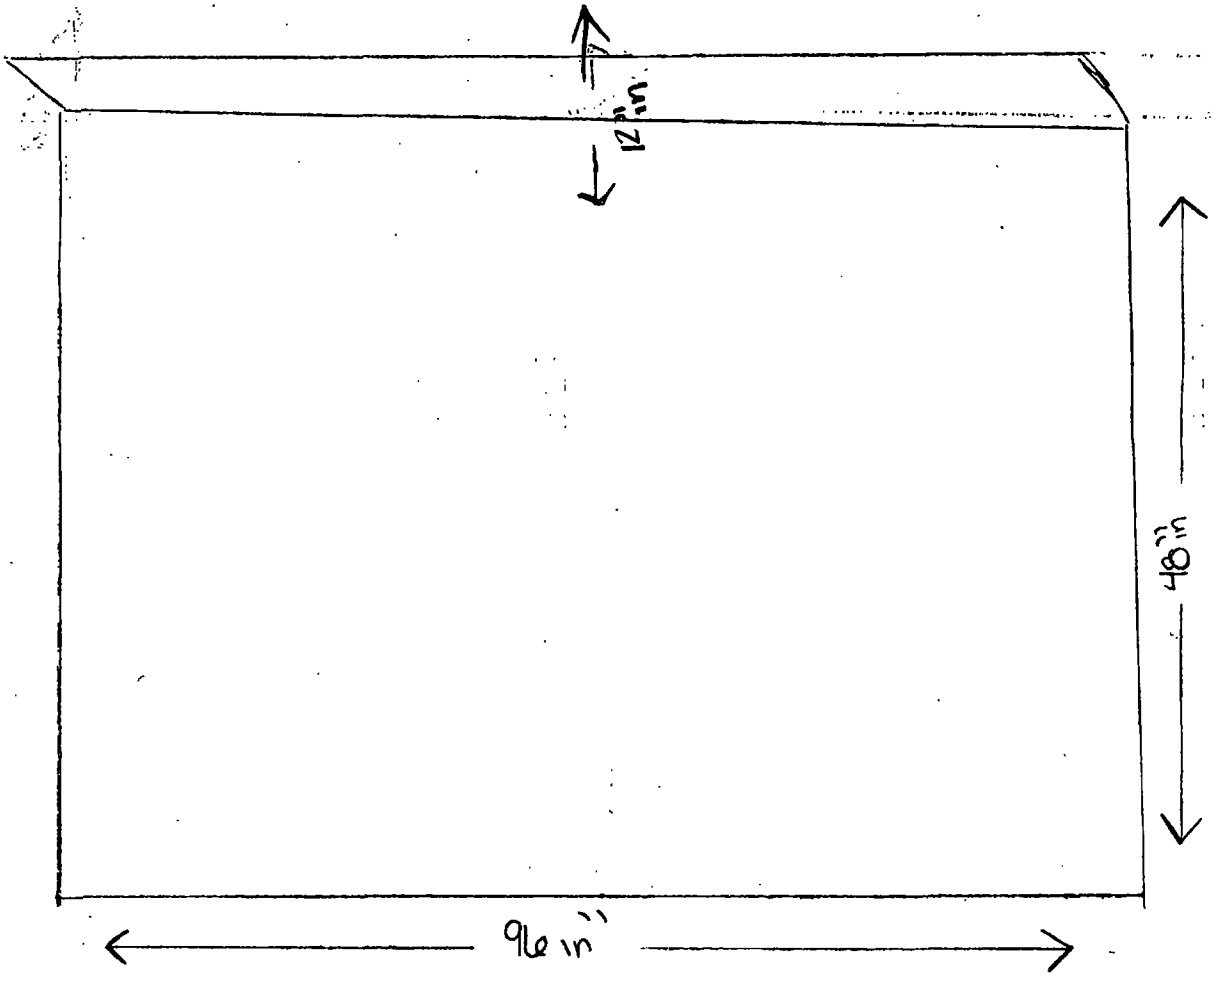
12 in
48 in
96 in

Department of Business Affairs and Consumer Protection
Small Business Center - Public Way Use Unit
City Hall - 121 N. LaSalle Street, Room 800 • Chicago, IL 60602
(312)-74-GOBIZ (312-744-6249) • (312) 744-1944 (TTY)
http://www.cityofchicago.org/bacp

03/05/2014

Alderman **Proco Joe Moreno**
Ward # **01**
City of Chicago
City Hall, Room **300**
121 North LaSalle Street
Chicago, Illinois 60602

Re: An ordinance to use and maintain a portion of the public right-of-way for **one (1) sign(s)** for **NATY'S PIZZA #2**, adjacent to the premises known as **1757 W. Chicago Ave.**.

Dear Alderman **Proco Joe Moreno**:

The applicant referenced above has requested the use of the public right-of-way for a **sign(s)**. An ordinance has been prepared by the Department of Business Affairs and Consumer Protection – Small Business Center - Public Way Use Unit for presentation to the City Council. Because this request was made for properties located in your ward, as approved by you as per the attached, I respectfully request that you introduce the attached ordinance at the next City Council meeting.

If you have any questions regarding this ordinance, please contact Anthony Bertuca at (312) 744-5506.

Department of Business Affairs and Consumer Protection

City of Chicago

O2014-1541

Office of the City Clerk

Document Tracking Sheet

Meeting Date:	3/5/2014
Sponsor(s):	Moreno (1)
Type:	Ordinance
Title:	Grant(s) of privilege in public way for Papa Jin
Committee(s) Assignment:	Committee on Transportation and Public Way

ORDINANCE
PAPA JIN
Acct. No. 54164 - 1
Permit No. 1110761

Be It Ordained by the City Council of the City of Chicago:

SECTION 1. Permission and authority are hereby given and granted to PAPA JIN, upon the terms and subject to the conditions of this ordinance to maintain and use one (1) sign(s) projecting over the public right-of-way attached to its premises known as 1551 N. Milwaukee Ave.

Said sign structure(s) measures as follows; along N. Milwaukee Avenue:
One (1) at four (4) feet in length, seven (7) feet in height and fifteen point five (15.5) feet above grade level.

The location of said privilege shall be as shown on prints kept on file with the Department of Business Affairs and Consumer Protection and the Office of the City Clerk.

Said privilege shall be constructed in accordance with plans and specifications approved by the Department of Transportation (Division of Project Development) and Zoning Department - Signs.

This grant of privilege in the public way shall be subject to the provisions of Section 10-28-015 and all other required provisions of the Municipal Code of Chicago.

The grantee shall pay to the City of Chicago as compensation for the privilege #1110761 herein granted the sum of three hundred ($300.00) per annum in advance.


A 25% penalty will be added for payments received after due date.

The permit holder agrees to hold the City of Chicago harmless for any damage, relocation or replacement costs associated with damage, relocation or removal of private property caused by the City performing work in the public way.

Authority herein given and granted for a period of five (5) years from and after 01/13/2014.

Alderman Joe Moreno

Proco Joe Moreno 1st Ward

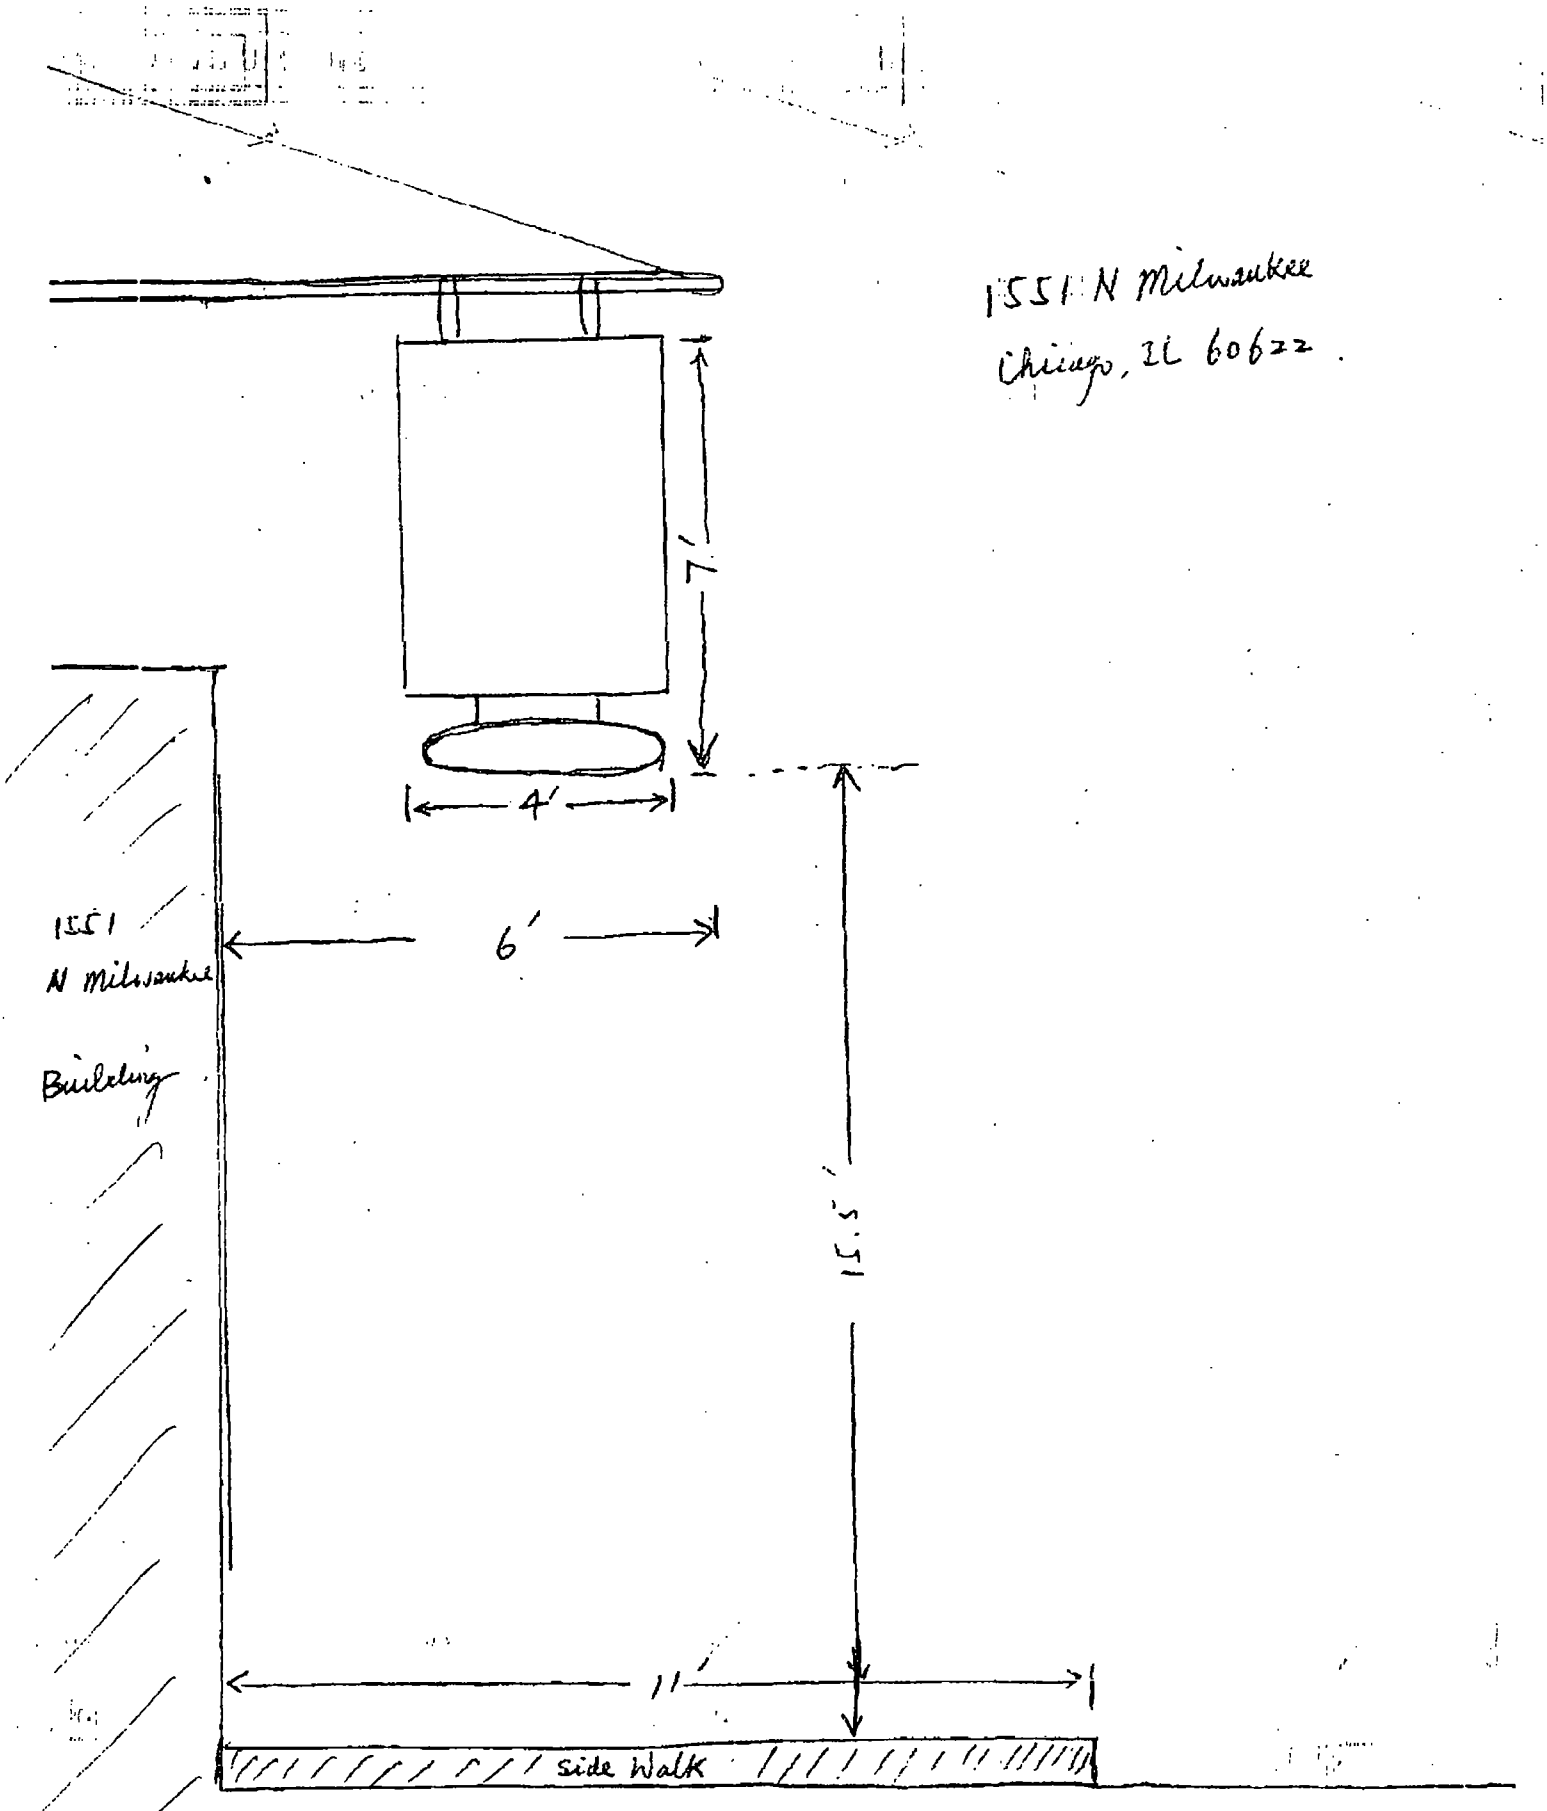
1551 N Milwaukee
Chicago, IL 60622.
7'
4'
1551
N Milwaukee
Building
6'
15.5'
11'
side Walk

Department of Business Affairs and Consumer Protection
Small Business Center - Public Way Use Unit
City Hall - 121 N LaSalle Street, Room 800 • Chicago, IL 60602
(312)-74-GOBIZ (312-744-6249) • (312) 744-1944 (TTY)
http://www.cityofchicago.org/bacp

03/05/2014

Alderman **Proco Joe Moreno**
Ward # **01**
City of Chicago
City Hall, Room **300**
121 North LaSalle Street
Chicago, Illinois 60602

Re: An ordinance to use and maintain a portion of the public right-of-way for **one (1) sign(s)** for **PAPA JIN**, adjacent to the premises known as **1551 N. Milwaukee Ave.**.

Dear Alderman **Proco Joe Moreno**:

The applicant referenced above has requested the use of the public right-of-way for a **sign(s)**. An ordinance has been prepared by the Department of Business Affairs and Consumer Protection – Small Business Center - Public Way Use Unit for presentation to the City Council. Because this request was made for properties located in your ward, as approved by you as per the attached, I respectfully request that you introduce the attached ordinance at the next City Council meeting.

If you have any questions regarding this ordinance, please contact Anthony Bertuca at (312) 744-5506.

Department of Business Affairs and Consumer Protection

City of Chicago

O2014-1542

Office of the City Clerk

Document Tracking Sheet

Meeting Date:	3/5/2014
Sponsor(s):	Moreno (1)
Type:	Ordinance
Title:	Grant(s) of privilege in public way for Sierra Auto Group, Inc.
Committee(s) Assignment:	Committee on Transportation and Public Way

ORDINANCE
Sierra Auto Group, Inc.
Acct. No. 255555 - 2
Permit No. 1111061

Be It Ordained by the City Council of the City of Chicago:

SECTION 1. Permission and authority are hereby given and granted to Sierra Auto Group, Inc., upon the terms and subject to the conditions of this ordinance to maintain and use one (1) sign(s) projecting over the public right-of-way attached to its premises known as 2352 W. Belmont Ave..

Said sign structure(s) measures as follows; along W. Belmont:
One (1) at twenty (20) feet in length, one point five (1.5) feet in height and eleven (11) feet above grade level.

The location of said privilege shall be as shown on prints kept on file with the Department of Business Affairs and Consumer Protection and the Office of the City Clerk.

Said privilege shall be constructed in accordance with plans and specifications approved by the Department of Transportation (Division of Project Development) and Zoning Department - Signs.

This grant of privilege in the public way shall be subject to the provisions of Section 10-28-015 and all other required provisions of the Municipal Code of Chicago.

The grantee shall pay to the City of Chicago as compensation for the privilege #1111061 herein granted the sum of three hundred ($300.00) per annum in advance.

A 25% penalty will be added for payments received after due date.

The permit holder agrees to hold the City of Chicago harmless for any damage, relocation or replacement costs associated with damage, relocation or removal of private property caused by the City performing work in the public way.

Authority herein given and granted for a period of five (5) years from and after 01/13/2014.

Alderman _____

Proco Joe Moreno 1st Ward


SIERRA AUTO GROUP INC.
2352
2352
K-WIK-MART
FOOD & LIQUOR
99
99

Department of Business Affairs and Consumer Protection
Small Business Center - Public Way Use Unit
City Hall - 121 N. LaSalle Street, Room 800 • Chicago, IL 60602
(312)-74-GOBIZ (312-744-6249) • (312) 744-1944 (TTY)
http://www.cityofchicago.org/bacp

03/05/2014

Alderman **Proco Joe Moreno**
Ward # **01**
City of Chicago
City Hall, Room **300**
121 North LaSalle Street
Chicago, Illinois 60602

Re: An ordinance to use and maintain a portion of the public right-of-way for **one (1) sign(s)** for **Sierra Auto Group, Inc.**, adjacent to the premises known as **2352 W. Belmont Ave.**.

Dear Alderman **Proco Joe Moreno**:

The applicant referenced above has requested the use of the public right-of-way for a **sign(s)**. An ordinance has been prepared by the Department of Business Affairs and Consumer Protection – Small Business Center - Public Way Use Unit for presentation to the City Council. Because this request was made for properties located in your ward, as approved by you as per the attached, I respectfully request that you introduce the attached ordinance at the next City Council meeting.

If you have any questions regarding this ordinance, please contact Anthony Bertuca at (312) 744-5506.

Department of Business Affairs and Consumer Protection

City of Chicago

O2014-1550

Office of the City Clerk

Document Tracking Sheet

Meeting Date:	3/5/2014
Sponsor(s):	Fioretti (2)
Type:	Ordinance
Title:	Grant(s) of privilege in public way for MBA Enterprises 3, Inc.
Committee(s) Assignment:	Committee on Transportation and Public Way

ORDINANCE
MBA Enterprises 3, Inc.
Acct. No. 329572 - 1
Permit No. 1111036

Be It Ordained by the City Council of the City of Chicago:

SECTION 1. Permission and authority are hereby given and granted to MBA Enterprises 3, Inc., upon the terms and subject to the conditions of this ordinance to maintain and use, as now constructed, three (3) Light Fixture(s) projecting over the public right-of-way adjacent to its premises known as 1112 S. Wabash Ave..

Said Light Fixture(s) at S. WABASH measure(s):
Three (3) at point seven five (.75) feet in length, point seven five (.75) feet in width and twenty (20) feet above grade level.

The location of said privilege shall be as shown on prints kept on file with the Department of Business Affairs and Consumer Protection and the Office of the City Clerk.

Said privilege shall be constructed in accordance with plans and specifications approved by the Department of Transportation (Division of Project Development).

This grant of privilege in the public way shall be subject to the provisions of Section 10-28-015 and all other required provisions of the Municipal Code of Chicago.

The grantee shall pay to the City of Chicago as compensation for the privilege #1111036 herein granted the sum of eighty-five ($85.00) per annum in advance.


A 25% penalty will be added for payments received after due date.

The permit holder agrees to hold the City of Chicago harmless for any damage, relocation or replacement costs associated with damage, relocation or removal of private property caused by the City performing work in the public way.

Authority herein given and granted for a period of five (5) years from and after 11/05/2013.

Alderman

Bob Fioretti 2nd Ward

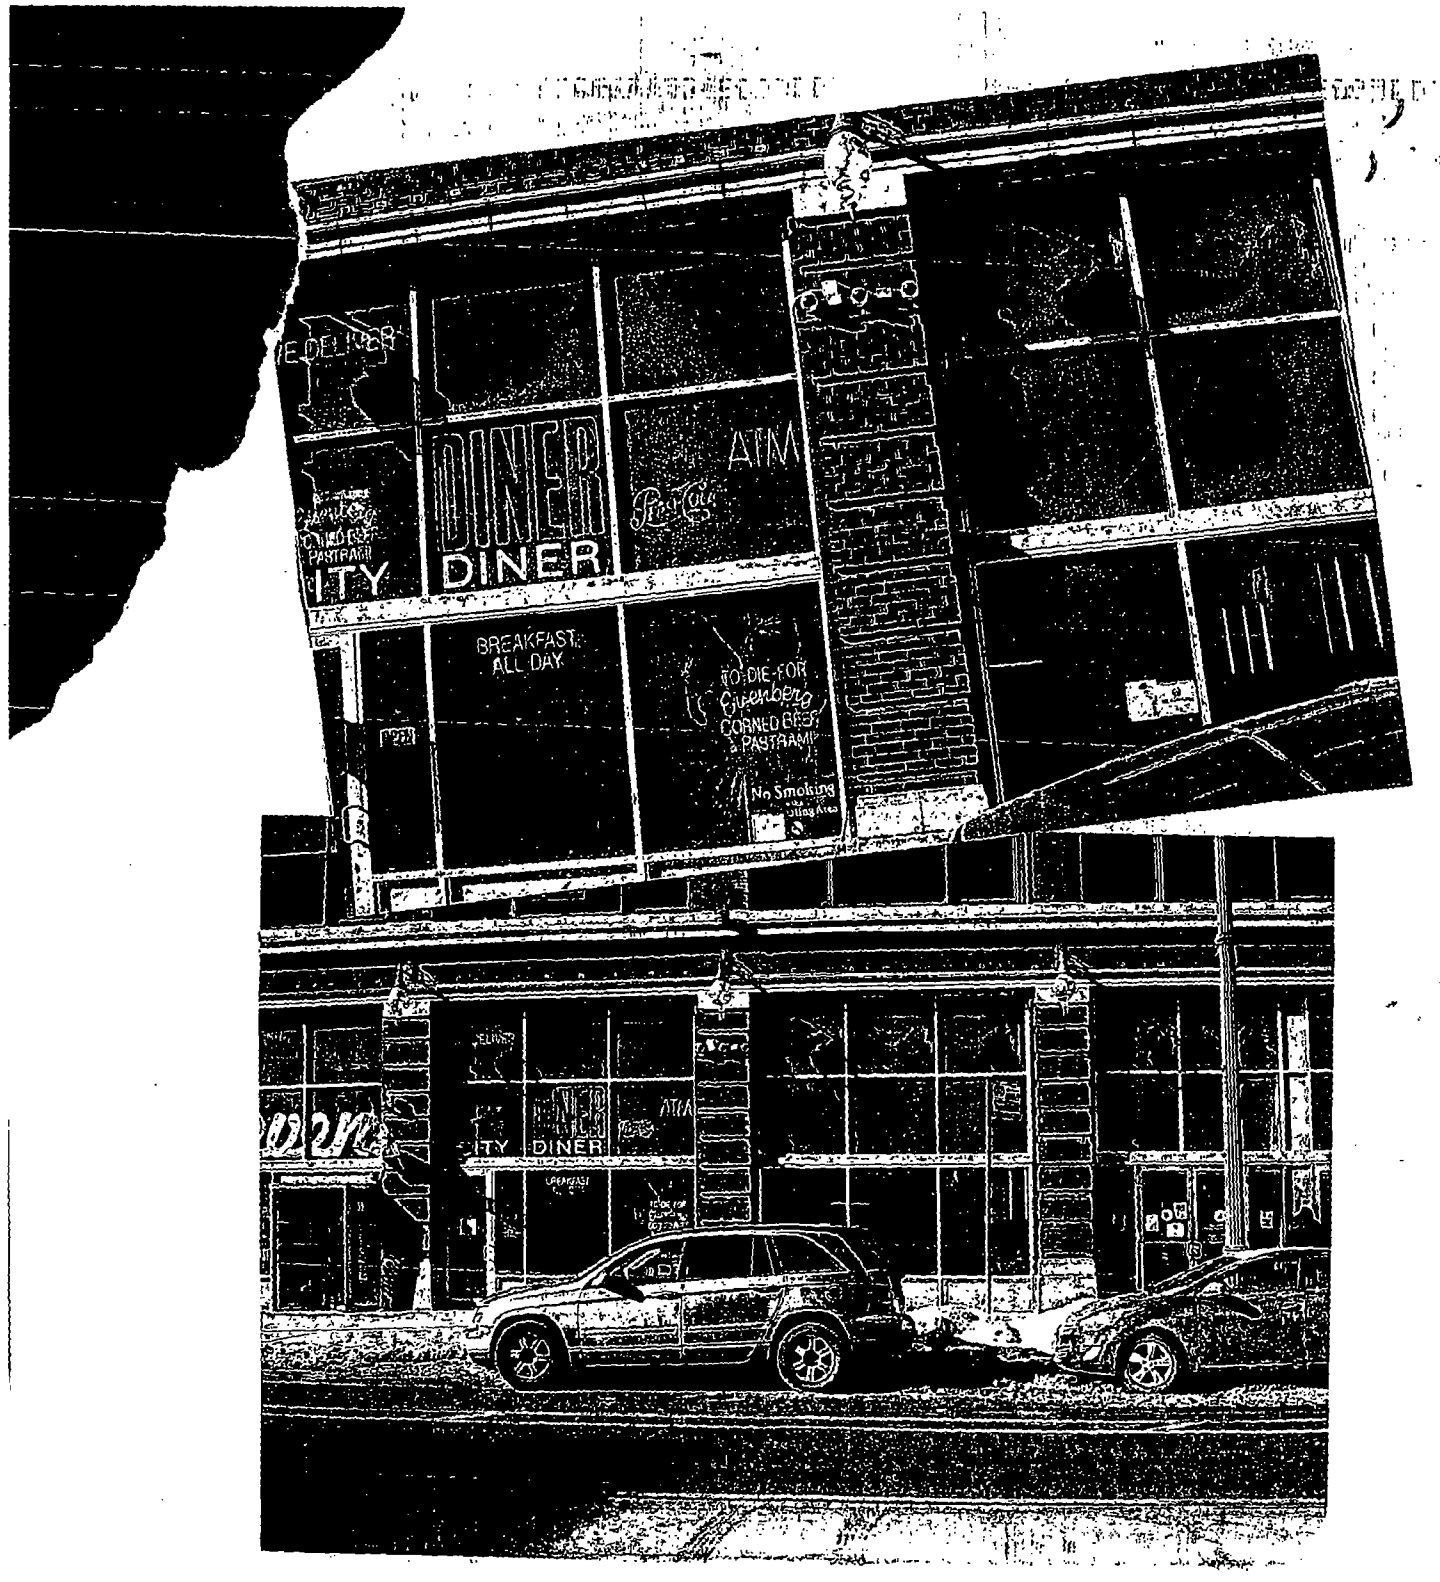
DINER
DINER
ATM
BREAKFAST
ALL DAY
TO-DIE-FOR
Greenberg
CORNED BEEF
PASTRAMI
No Smoking
DINER

Department of Business Affairs and Consumer Protection
Small Business Center - Public Way Use Unit
City Hall - 121 N. LaSalle Street, Room 800 • Chicago, IL 60602
(312)-74-GOBIZ (312-744-6249) • (312) 744-1944 (TTY)
http://www.cityofchicago.org/bacp

03/05/2014

Alderman **Bob Fioretti**
Ward # **02**
City of Chicago
City Hall, Room **300**
121 North LaSalle Street
Chicago, Illinois 60602

Re: An ordinance to use and maintain a portion of the public right-of-way for **three (3) light fixture(s)** for **MBA Enterprises 3, Inc.**, adjacent to the premises known as **1112 S. Wabash Ave.**.

Dear Alderman **Bob Fioretti**:

The applicant referenced above has requested the use of the public right-of-way for a **light fixture(s)**. An ordinance has been prepared by the Department of Business Affairs and Consumer Protection – Small Business Center - Public Way Use Unit for presentation to the City Council. Because this request was made for properties located in your ward, as approved by you as per the attached, I respectfully request that you introduce the attached ordinance at the next City Council meeting.

If you have any questions regarding this ordinance, please contact Anthony Bertuca at (312) 744-5506.

Department of Business Affairs and Consumer Protection

City of Chicago

O2014-1551

Office of the City Clerk

Document Tracking Sheet

Meeting Date:	3/5/2014
Sponsor(s):	Fioretti (2)
Type:	Ordinance
Title:	Grant(s) of privilege in public way for Potbelly Sandwich Works
Committee(s) Assignment:	Committee on Transportation and Public Way

ORDINANCE
POTBELLY SANDWICH WORKS
Acct. No. 65004 - 39
Permit No. 1110829

Be It Ordained by the City Council of the City of Chicago:

SECTION 1. Permission and authority are hereby given and granted to POTBELLY SANDWICH WORKS, upon the terms and subject to the conditions of this ordinance to maintain and use one (1) sign(s) projecting over the public right-of-way attached to its premises known as 547 W. Jackson Blvd..

Said sign structure(s) measures as follows; along W. Jackson:
One (1) at three point five five (3.55) feet in length, eleven point five (11.5) feet in height and eleven point nine (11.9) feet above grade level.

The location of said privilege shall be as shown on prints kept on file with the Department of Business Affairs and Consumer Protection and the Office of the City Clerk.

Said privilege shall be constructed in accordance with plans and specifications approved by the Department of Transportation (Division of Project Development) and Zoning Department - Signs.

This grant of privilege in the public way shall be subject to the provisions of Section 10-28-015 and all other required provisions of the Municipal Code of Chicago.


The grantee shall pay to the City of Chicago as compensation for the privilege #1110829 herein granted the sum of three hundred ($300.00) per annum in advance.

A 25% penalty will be added for payments received after due date.

The permit holder agrees to hold the City of Chicago harmless for any damage, relocation or replacement costs associated with damage, relocation or removal of private property caused by the City performing work in the public way.

Authority herein given and granted for a period of five (5) years from and after 11/05/2013.

Alderman _____
Bob Fioretti 2nd Ward

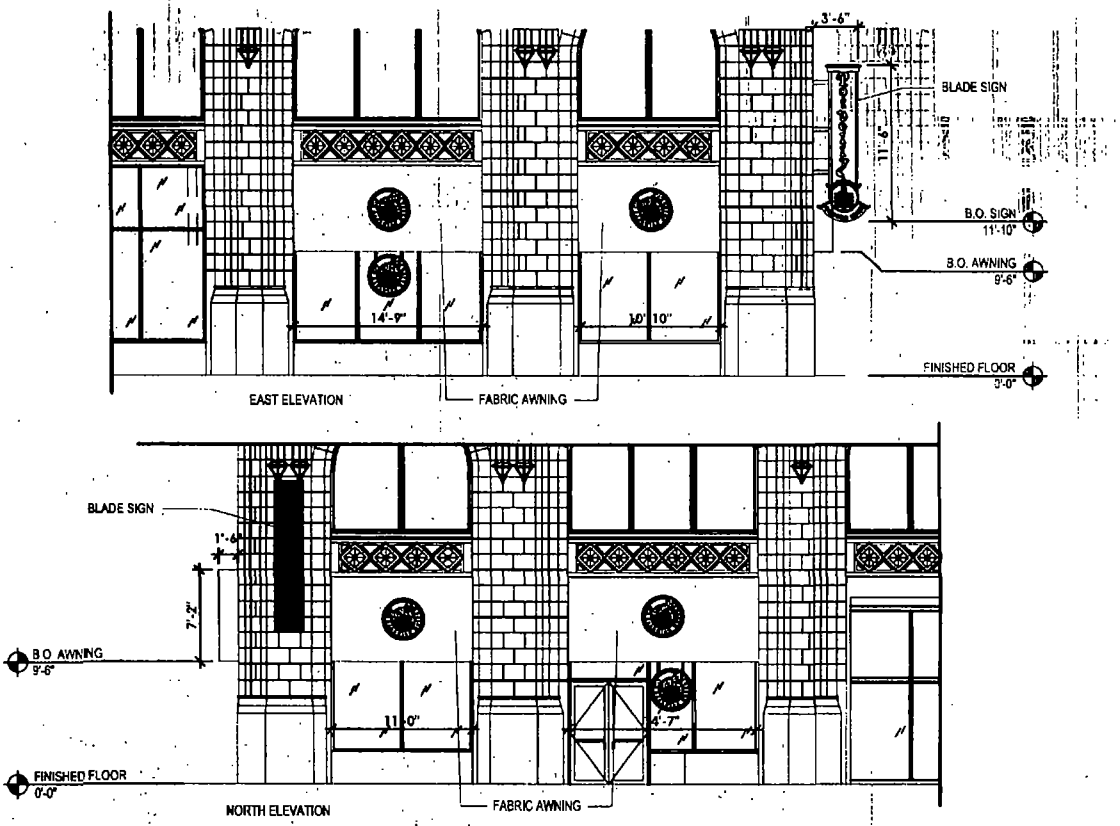

POTBELLY SANDWICH SHOP

AWNING & SIGNAGE

547 W JACKSON BLVD.
CHICAGO, IL
PROJECT NUMBER:

DATE: 11/18/13

Department of Business Affairs and Consumer Protection
Small Business Center - Public Way Use Unit
City Hall - 121 N. LaSalle Street, Room 800 • Chicago, IL 60602
(312)-74-GOBIZ (312-744-6249) • (312) 744-1944 (TTY)
http://www.cityofchicago.org/bacp

03/05/2014

Alderman **Bob Fioretti**
Ward # **02**
City of Chicago
City Hall, Room **300**
121 North LaSalle Street
Chicago, Illinois 60602

Re: An ordinance to use and maintain a portion of the public right-of-way for **one (1) sign(s)** for **POTBELLY SANDWICH WORKS**, adjacent to the premises known as **547 W. Jackson Blvd.**.

Dear Alderman **Bob Fioretti**:

The applicant referenced above has requested the use of the public right-of-way for a **sign(s)**. An ordinance has been prepared by the Department of Business Affairs and Consumer Protection – Small Business Center - Public Way Use Unit for presentation to the City Council. Because this request was made for properties located in your ward, as approved by you as per the attached, I respectfully request that you introduce the attached ordinance at the next City Council meeting.

If you have any questions regarding this ordinance, please contact Anthony Bertuca at (312) 744-5506.

Department of Business Affairs and Consumer Protection

City of Chicago

O2014-1552

Office of the City Clerk

Document Tracking Sheet

Meeting Date:	3/5/2014
Sponsor(s):	Fioretti (2)
Type:	Ordinance
Title:	Grant(s) of privilege in public way for Sharks Fish-Chicken
Committee(s) Assignment:	Committee on Transportation and Public Way

ORDINANCE
SHARKS FISH-CHICKEN
Acct. No. 359670 - 1
Permit No. 1097258

Be It Ordained by the City Council of the City of Chicago:

SECTION 1. Permission and authority are hereby given and granted to SHARKS FISH-CHICKEN, upon the terms and subject to the conditions of this ordinance to maintain and use two (2) sign(s) projecting over the public right-of-way attached to its premises known as 250 E. 35th St..

Said sign structure(s) measures as follows; along E. 35th:
One (1) at eighteen (18) feet in length, two (2) feet in height and thirteen (13) feet above grade level.
One (1) at eleven (11) feet in length, one point five (1.5) feet in height and eleven (11) feet above grade level.

The location of said privilege shall be as shown on prints kept on file with the Department of Business Affairs and Consumer Protection and the Office of the City Clerk.

Said privilege shall be constructed in accordance with plans and specifications approved by the Department of Transportation (Division of Project Development) and Zoning Department - Signs.

This grant of privilege in the public way shall be subject to the provisions of Section 10-28-015 and all other required provisions of the Municipal Code of Chicago.

The grantee shall pay to the City of Chicago as compensation for the privilege #1097258 herein granted the sum of four hundred ($400.00) per annum in advance.

A 25% penalty will be added for payments received after due date.


The permit holder agrees to hold the City of Chicago harmless for any damage, relocation or replacement costs associated with damage, relocation or removal of private property caused by the City performing work in the public way.

Authority herein given and granted for a period of five (5) years from and after Date of Passage.

Alderman _____
Bob Fioretti 2nd Ward

APPLICATION TO USE THE PUBLIC RIGHT OF WAY

EXAMPLE OF SIGN DRAWING

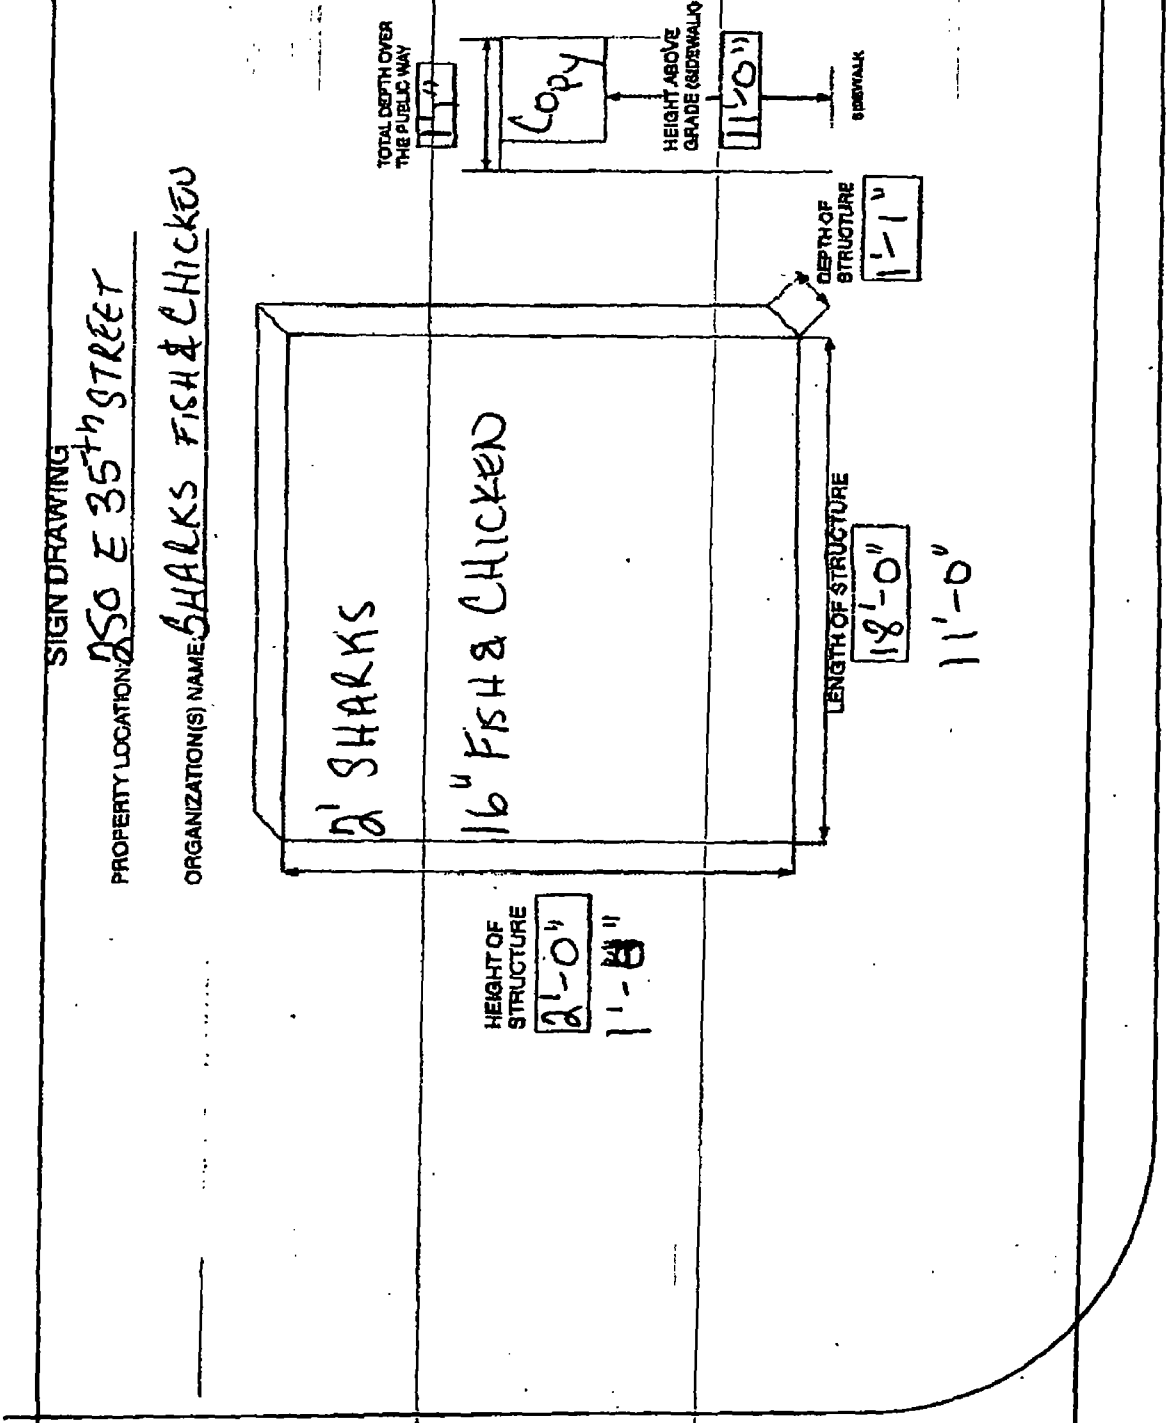

Department of Business Affairs and Consumer Protection
Small Business Center - Public Way Use Unit
City Hall - 121 N. LaSalle Street, Room 800 • Chicago, IL 60602
(312)-74-GOBIZ (312-744-6249) • (312) 744-1944 (TTY)
http://www.cityofchicago.org/bacp

03/05/2014

Alderman **Bob Fioretti**
Ward # **02**
City of Chicago
City Hall, Room **300**
121 North LaSalle Street
Chicago, Illinois 60602

Re: An ordinance to use and maintain a portion of the public right-of-way for **two (2) sign(s)** for **SHARKS FISH-CHICKEN**, adjacent to the premises known as **250 E. 35th St.**.

Dear Alderman **Bob Fioretti**:

The applicant referenced above has requested the use of the public right-of-way for a **sign(s)**. An ordinance has been prepared by the Department of Business Affairs and Consumer Protection – Small Business Center - Public Way Use Unit for presentation to the City Council. Because this request was made for properties located in your ward, as approved by you as per the attached, I respectfully request that you introduce the attached ordinance at the next City Council meeting.

If you have any questions regarding this ordinance, please contact Anthony Bertuca at (312) 744-5506.

Department of Business Affairs and Consumer Protection

City of Chicago

O2014-1556

Office of the City Clerk

Document Tracking Sheet

Meeting Date:	3/5/2014
Sponsor(s):	Hairston (5)
Type:	Ordinance
Title:	Grant(s) of privilege in public way for Jackson Park Highland Association
Committee(s) Assignment:	Committee on Transportation and Public Way

ORDINANCE

JACKSON PARK HIGHLAND ASSOCIATION
Acct. No. 222232 - 2
Permit No. 1111262

Be It Ordained by the City Council of the City of Chicago:

SECTION 1. Permission and authority are hereby given and granted to JACKSON PARK HIGHLAND ASSOCIATION, upon the terms and subject to the conditions of this ordinance to maintain and use one (1) sign(s) projecting over the public right-of-way attached to its premises known as 6701 S. Constance Ave..

Said sign structure(s) measures as follows; along S Constance Ave:
One (1) at four point two five (4.25) feet in length, three point three three (3.33) feet in height and five point four two (5.42) feet above grade level.

The location of said privilege shall be as shown on prints kept on file with the Department of Business Affairs and Consumer Protection and the Office of the City Clerk.

Said privilege shall be constructed in accordance with plans and specifications approved by the Department of Transportation (Division of Project Development) and Zoning Department - Signs.

This grant of privilege in the public way shall be subject to the provisions of Section 10-28-015 and all other required provisions of the Municipal Code of Chicago.

The grantee shall pay to the City of Chicago as compensation for the privilege #1111262 herein granted the sum of one hundred ($100.00) per annum in advance.


A 25% penalty will be added for payments received after due date.

The permit holder agrees to hold the City of Chicago harmless for any damage, relocation or replacement costs associated with damage, relocation or removal of private property caused by the City performing work in the public way.

Authority herein given and granted for a period of five (5) years from and after 01/13/2014.

Alderman Leslie A. Hairston

Leslie Hairston 5th Ward

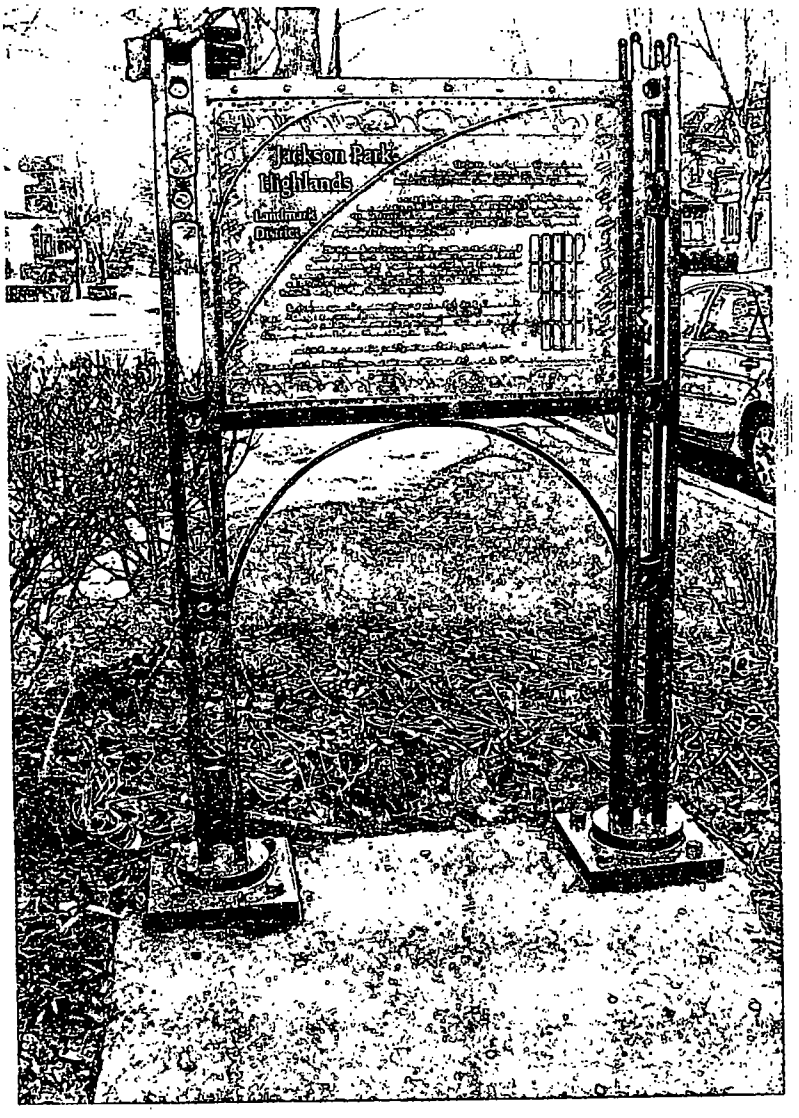

6701 S. Constance

Department of Business Affairs and Consumer Protection
Small Business Center - Public Way Use Unit
City Hall - 121 N. LaSalle Street, Room 800 • Chicago, IL 60602
(312)-74-GOBIZ (312-744-6249) • (312) 744-1944 (TTY)
http://www.cityofchicago.org/bacp

03/05/2014

Alderman **Leslie Hairston**
Ward # **05**
City of Chicago
City Hall, Room **300**
121 North LaSalle Street
Chicago, Illinois 60602

Re: An ordinance to use and maintain a portion of the public right-of-way for **one (1) sign(s)** for **JACKSON PARK HIGHLAND ASSOCIATION**, adjacent to the premises known as **6701 S. Constance Ave.**.

Dear Alderman **Leslie Hairston**:

The applicant referenced above has requested the use of the public right-of-way for a **sign(s)**. An ordinance has been prepared by the Department of Business Affairs and Consumer Protection – Small Business Center - Public Way Use Unit for presentation to the City Council. Because this request was made for properties located in your ward, as approved by you as per the attached, I respectfully request that you introduce the attached ordinance at the next City Council meeting.

If you have any questions regarding this ordinance, please contact Anthony Bertuca at (312) 744-5506.

Department of Business Affairs and Consumer Protection

City of Chicago

O2014-1559

Office of the City Clerk

Document Tracking Sheet

Meeting Date:	3/5/2014
Sponsor(s):	Hairston (5)
Type:	Ordinance
Title:	Grant(s) of privilege in public way for 71st & Jeffery Currency Exchange
Committee(s) Assignment:	Committee on Transportation and Public Way

ORDINANCE
71st & JEFFERY CURRENCY EXCHANGE
Acct. No. 25891 - 2
Permit No. 1111157

Be It Ordained by the City Council of the City of Chicago:

SECTION 1. Permission and authority are hereby given and granted to 71st & JEFFERY CURRENCY EXCHANGE, upon the terms and subject to the conditions of this ordinance to maintain and use three (3) sign(s) projecting over the public right-of-way attached to its premises known as 7100 S. Jeffery Blvd..

Said sign structure(s) measures as follows; along E. 71st Street:
One (1) at twenty-two (22) feet in length, two (2) feet in height and ten (10) feet above grade level.
One (1) at twenty-two (22) feet in length, two (2) feet in height and ten (10) feet above grade level.

Said sign structure(s) measures as follows; along S. Jeffery Boulevard:
One (1) at six (6) feet in length, eight (8) feet in height and twenty (20) feet above grade level.

The location of said privilege shall be as shown on prints kept on file with the Department of Business Affairs and Consumer Protection and the Office of the City Clerk.

Said privilege shall be constructed in accordance with plans and specifications approved by the Department of Transportation (Division of Project Development) and Zoning Department - Signs.

This grant of privilege in the public way shall be subject to the provisions of Section 10-28-015 and all other required provisions of the Municipal Code of Chicago.

The grantee shall pay to the City of Chicago as compensation for the privilege #1111157 herein granted the sum of nine hundred ($900.00) per annum in advance.


A 25% penalty will be added for payments received after due date.

The permit holder agrees to hold the City of Chicago harmless for any damage, relocation or replacement costs associated with damage, relocation or removal of private property caused by the City performing work in the public way.

Authority herein given and granted for a period of five (5) years from and after 11/19/2013.

Alderman Leslie Hairston

Leslie Hairston 5th Ward

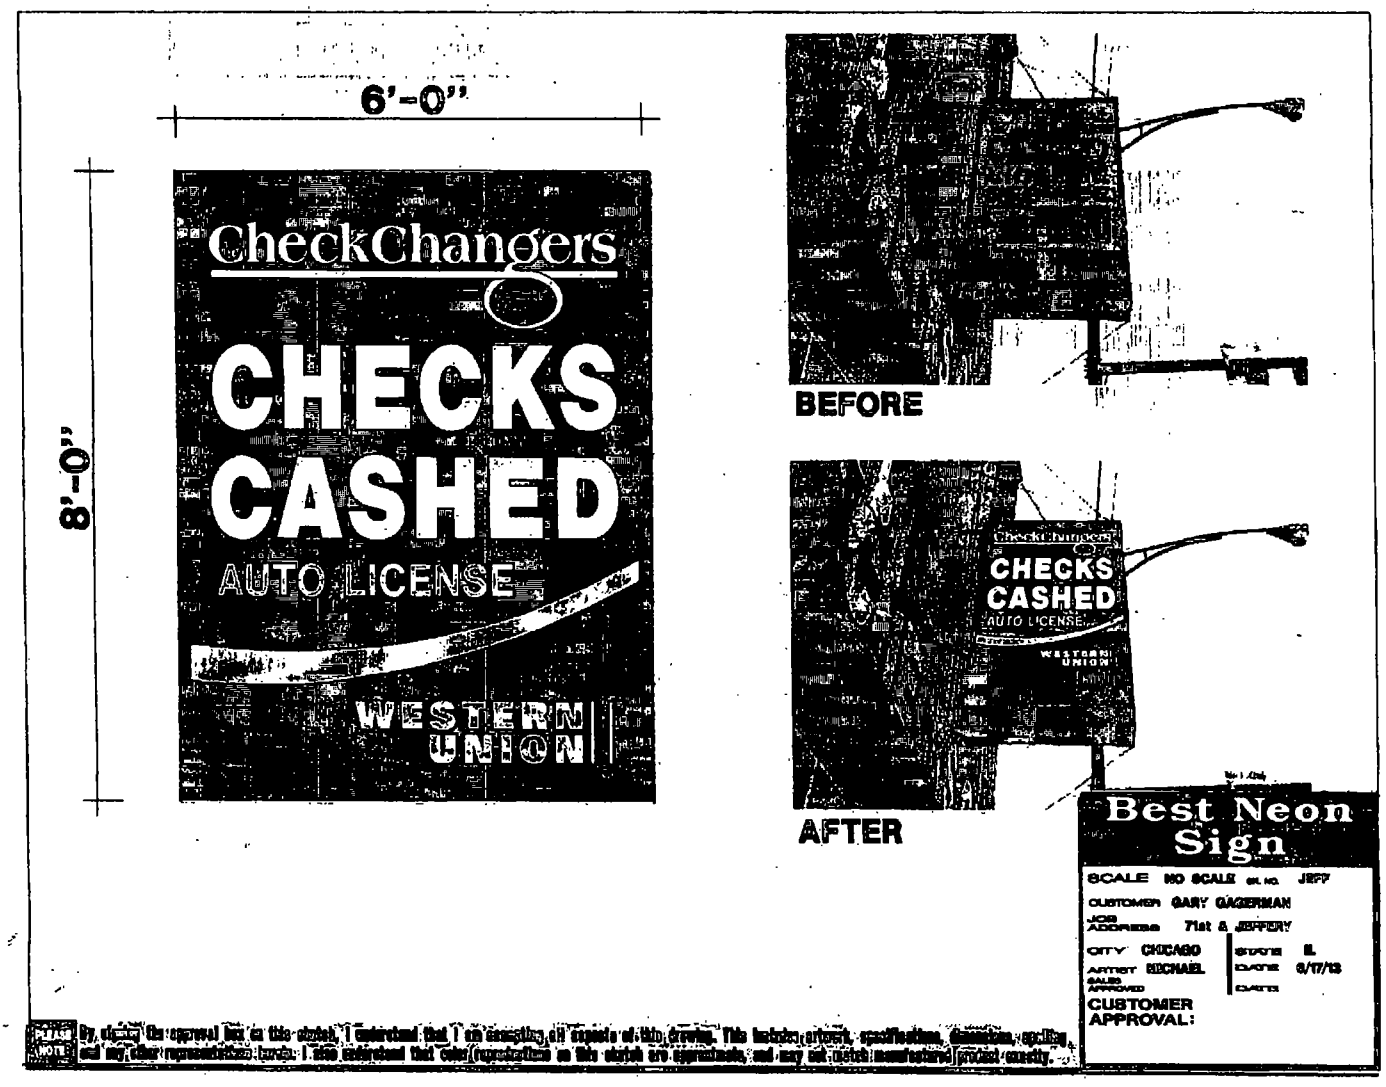
6'-0"
8'-0"
CheckChangers
CHECKS
CASHED
AUTO LICENSE
WESTERN
UNION
BEFORE
AFTER
CHECKS
CASHED
AUTO LICENSE
Best Neon
Sign
SCALE NO SCALE
JEFF
CUSTOMER GARY GAGERMAN
JOB ADDRESS 71st & JEFFERY
CITY CHICAGO
STATE IL
ARTIST MICHAEL
DATE 6/17/13
SALES APPROVED
DATE
CUSTOMER APPROVAL:
PLEASE NOTE By signing the approval box on this sketch, I understand that I am accepting all aspects of this drawing. This includes artwork, specifications, dimensions, spelling and any other representations herein. I also understand that color representations on this sketch are approximate, and may not match manufactured product exactly.

Department of Business Affairs and Consumer Protection
Small Business Center - Public Way Use Unit
City Hall - 121 N. LaSalle Street, Room 800 • Chicago, IL 60602
(312)-74-GOBIZ (312-744-6249) • (312) 744-1944 (TTY)
http://www.cityofchicago.org/bacp

03/05/2014

Alderman **Leslie Hairston**
Ward # **05**
City of Chicago
City Hall, Room **300**
121 North LaSalle Street
Chicago, Illinois 60602

Re: An ordinance to use and maintain a portion of the public right-of-way for **three (3) sign(s)** for **71st & JEFFERY CURRENCY EXCHANGE**, adjacent to the premises known as **7100 S. Jeffery Blvd.**.

Dear Alderman **Leslie Hairston**:

The applicant referenced above has requested the use of the public right-of-way for a **sign(s)**. An ordinance has been prepared by the Department of Business Affairs and Consumer Protection – Small Business Center - Public Way Use Unit for presentation to the City Council. Because this request was made for properties located in your ward, as approved by you as per the attached, I respectfully request that you introduce the attached ordinance at the next City Council meeting.

If you have any questions regarding this ordinance, please contact Anthony Bertuca at (312) 744-5506.

Department of Business Affairs and Consumer Protection

City of Chicago

O2014-1563

Office of the City Clerk

Document Tracking Sheet

Meeting Date:	3/5/2014
Sponsor(s):	Sawyer (6)
Type:	Ordinance
Title:	Grant(s) of privilege in public way for Rothschild Liquors
Committee(s) Assignment:	Committee on Transportation and Public Way

ORDINANCE
ROTHSCHILD LIQUORS
Acct. No. 52286 - 1
Permit No. 1110782

Be It Ordained by the City Council of the City of Chicago:

SECTION 1. Permission and authority are hereby given and granted to ROTHSCHILD LIQUORS, upon the terms and subject to the conditions of this ordinance to maintain and use, as now constructed, two (2) Security Camera(s) projecting over the public right-of-way for security purposes adjacent to its premises known as 717 E. 87th St..

Said Security Camera(s) at E. 87th Street measure(s): Two (2) at point eight three (.83) feet in length, point three three (.33) feet in width and fourteen (14) feet above grade level.

The location of said privilege shall be as shown on prints kept on file with the Department of Business Affairs and Consumer Protection and the Office of the City Clerk.

Said privilege shall be constructed in accordance with plans and specifications approved by the Department of Planning and Development and Department of Transportation (Division of Project Development).

This grant of privilege in the public way shall be subject to the provisions of Section 10-28-015 and all other required provisions of the Municipal Code of Chicago.

The grantee shall pay to the City of Chicago as compensation for the privilege #1110782 herein granted the sum of zero ($.00) per annum in advance.


A 25% penalty will be added for payments received after due date.


The permit holder agrees to hold the City of Chicago harmless for any damage, relocation or replacement costs associated with damage, relocation or removal of private property caused by the City performing work in the public way.

Authority herein given and granted for a period of five (5) years from and after 01/13/2014.

Alderman _____

Roderick T. Sawyer 6th Ward

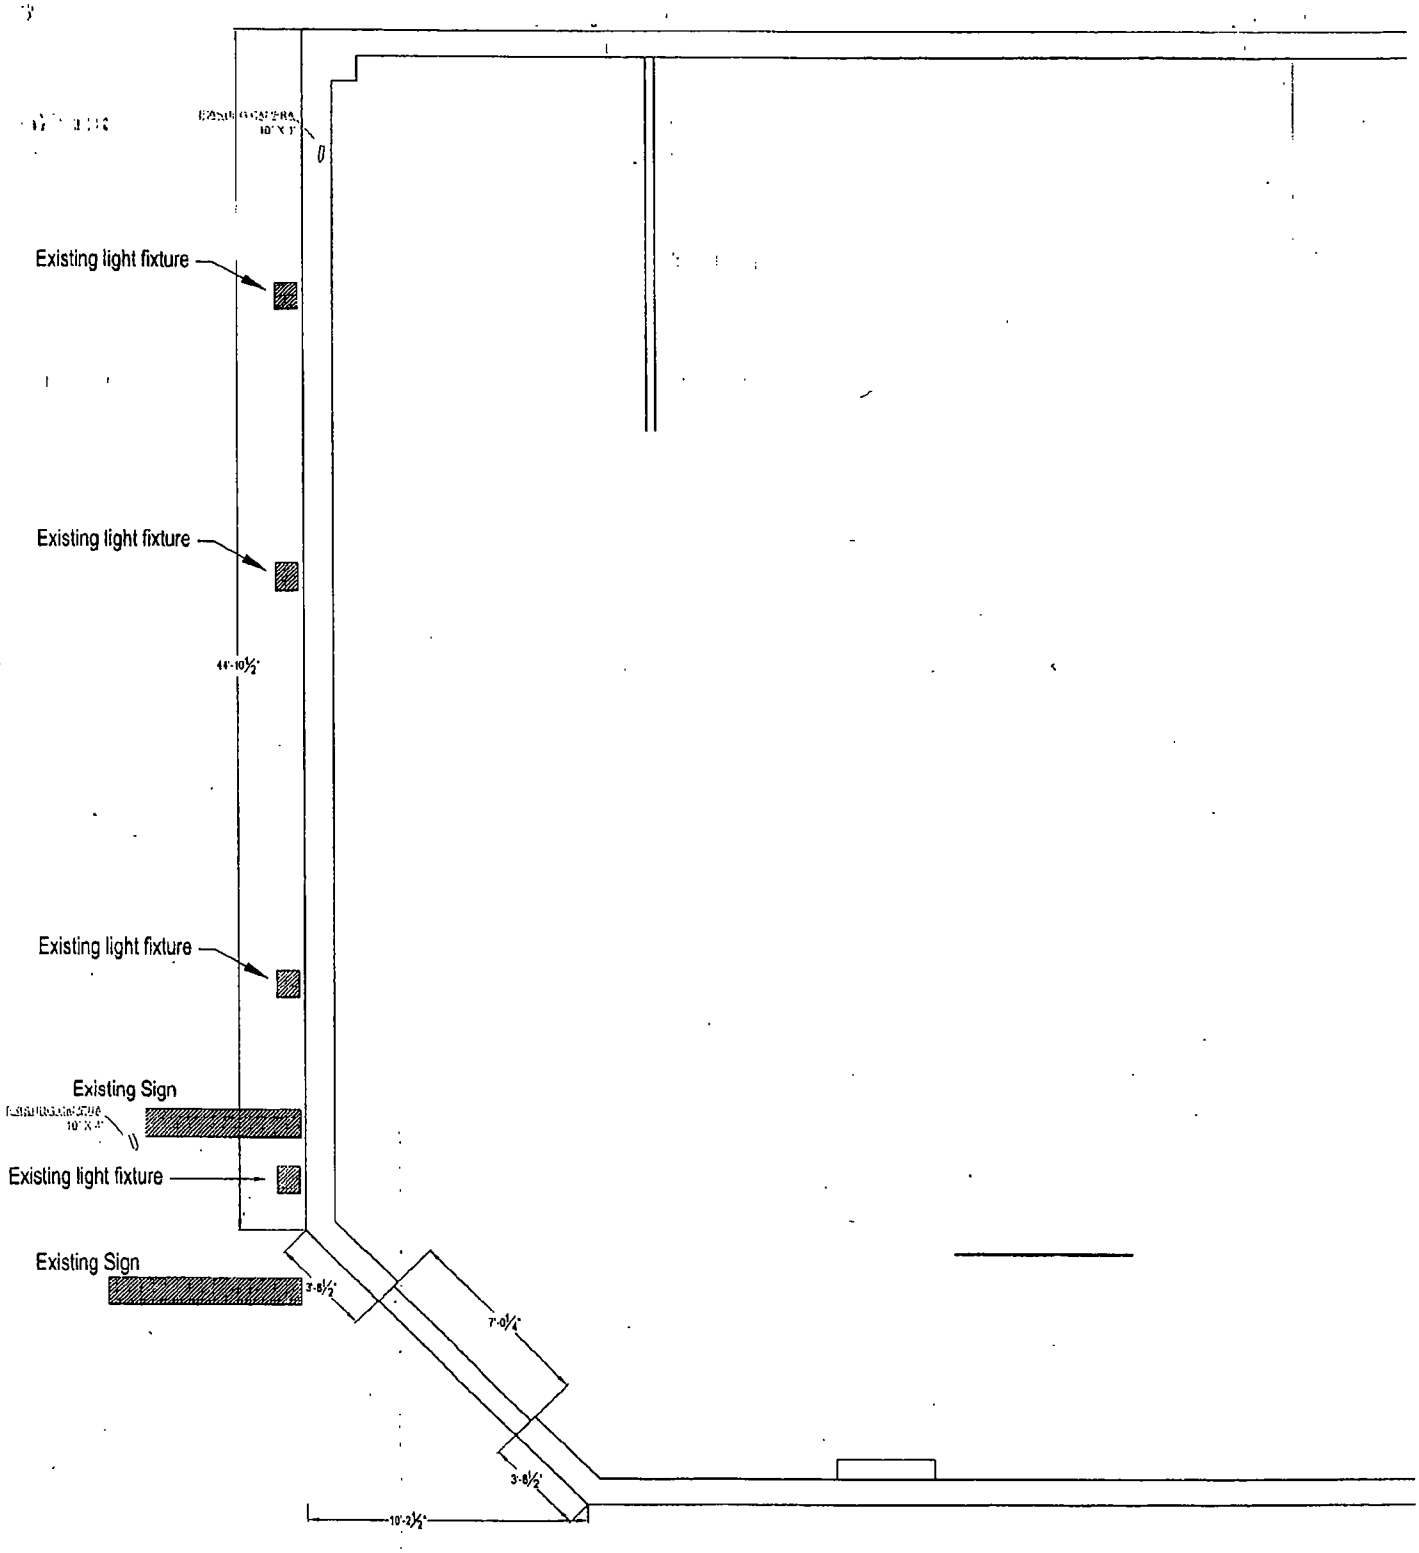

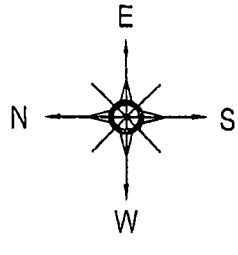

FREMCO ELECTRIC INC.

87th South Rothschild Liquors
717 E. 87 th St.
Chicago, IL. 60619

Department of Business Affairs and Consumer Protection
Small Business Center - Public Way Use Unit
City Hall - 121 N. LaSalle Street, Room 800 • Chicago, IL 60602
(312)-74-GOBIZ (312-744-6249) • (312) 744-1944 (TTY)
http //www cityofchicago.org/bacp

03/05/2014

Alderman **Roderick T. Sawyer**
Ward # **06**
City of Chicago
City Hall, Room **300**
121 North LaSalle Street
Chicago, Illinois 60602

Re: An ordinance to use and maintain a portion of the public right-of-way for **two (2) security camera(s)** for **ROTHSCHILD LIQUORS**, adjacent to the premises known as **717 E. 87th St.**.

Dear Alderman **Roderick T. Sawyer**:

The applicant referenced above has requested the use of the public right-of-way for a **security camera(s)**. An ordinance has been prepared by the Department of Business Affairs and Consumer Protection – Small Business Center - Public Way Use Unit for presentation to the City Council. Because this request was made for properties located in your ward, as approved by you as per the attached, I respectfully request that you introduce the attached ordinance at the next City Council meeting.

If you have any questions regarding this ordinance, please contact Anthony Bertuca at (312) 744-5506.

Department of Business Affairs and Consumer Protection

City of Chicago

O2014-1565

Office of the City Clerk

Document Tracking Sheet

Meeting Date:	3/5/2014
Sponsor(s):	Sawyer (6)
Type:	Ordinance
Title:	Grant(s) of privilege in public way for Willa's Fifty Yard Line
Committee(s) Assignment:	Committee on Transportation and Public Way

ORDINANCE
WILLA'S FIFTY YARD LINE
Acct. No. 4669 - 1
Permit No. 1111261

Be It Ordained by the City Council of the City of Chicago:

SECTION 1. Permission and authority are hereby given and granted to WILLA'S FIFTY YARD LINE, upon the terms and subject to the conditions of this ordinance to maintain and use one (1) sign(s) projecting over the public right-of-way attached to its premises known as 69 E. 75th St.

Said sign structure(s) measures as follows; along E. 75th Street:
One (1) at nine point eight three (9.83) feet in length, six point one seven (6.17) feet in height and nine point three three (9.33) feet above grade level.

The location of said privilege shall be as shown on prints kept on file with the Department of Business Affairs and Consumer Protection and the Office of the City Clerk.

Said privilege shall be constructed in accordance with plans and specifications approved by the Department of Transportation (Division of Project Development) and Zoning Department - Signs.

This grant of privilege in the public way shall be subject to the provisions of Section 10-28-015 and all other required provisions of the Municipal Code of Chicago.

The grantee shall pay to the City of Chicago as compensation for the privilege #1111261 herein granted the sum of three hundred ($300.00) per annum in advance.


A 25% penalty will be added for payments received after due date.

The permit holder agrees to hold the City of Chicago harmless for any damage, relocation or replacement costs associated with damage, relocation or removal of private property caused by the City performing work in the public way.

Authority herein given and granted for a period of five (5) years from and after 12/17/2013.

Alderman _____

Roderick T. Sawyer 6th Ward

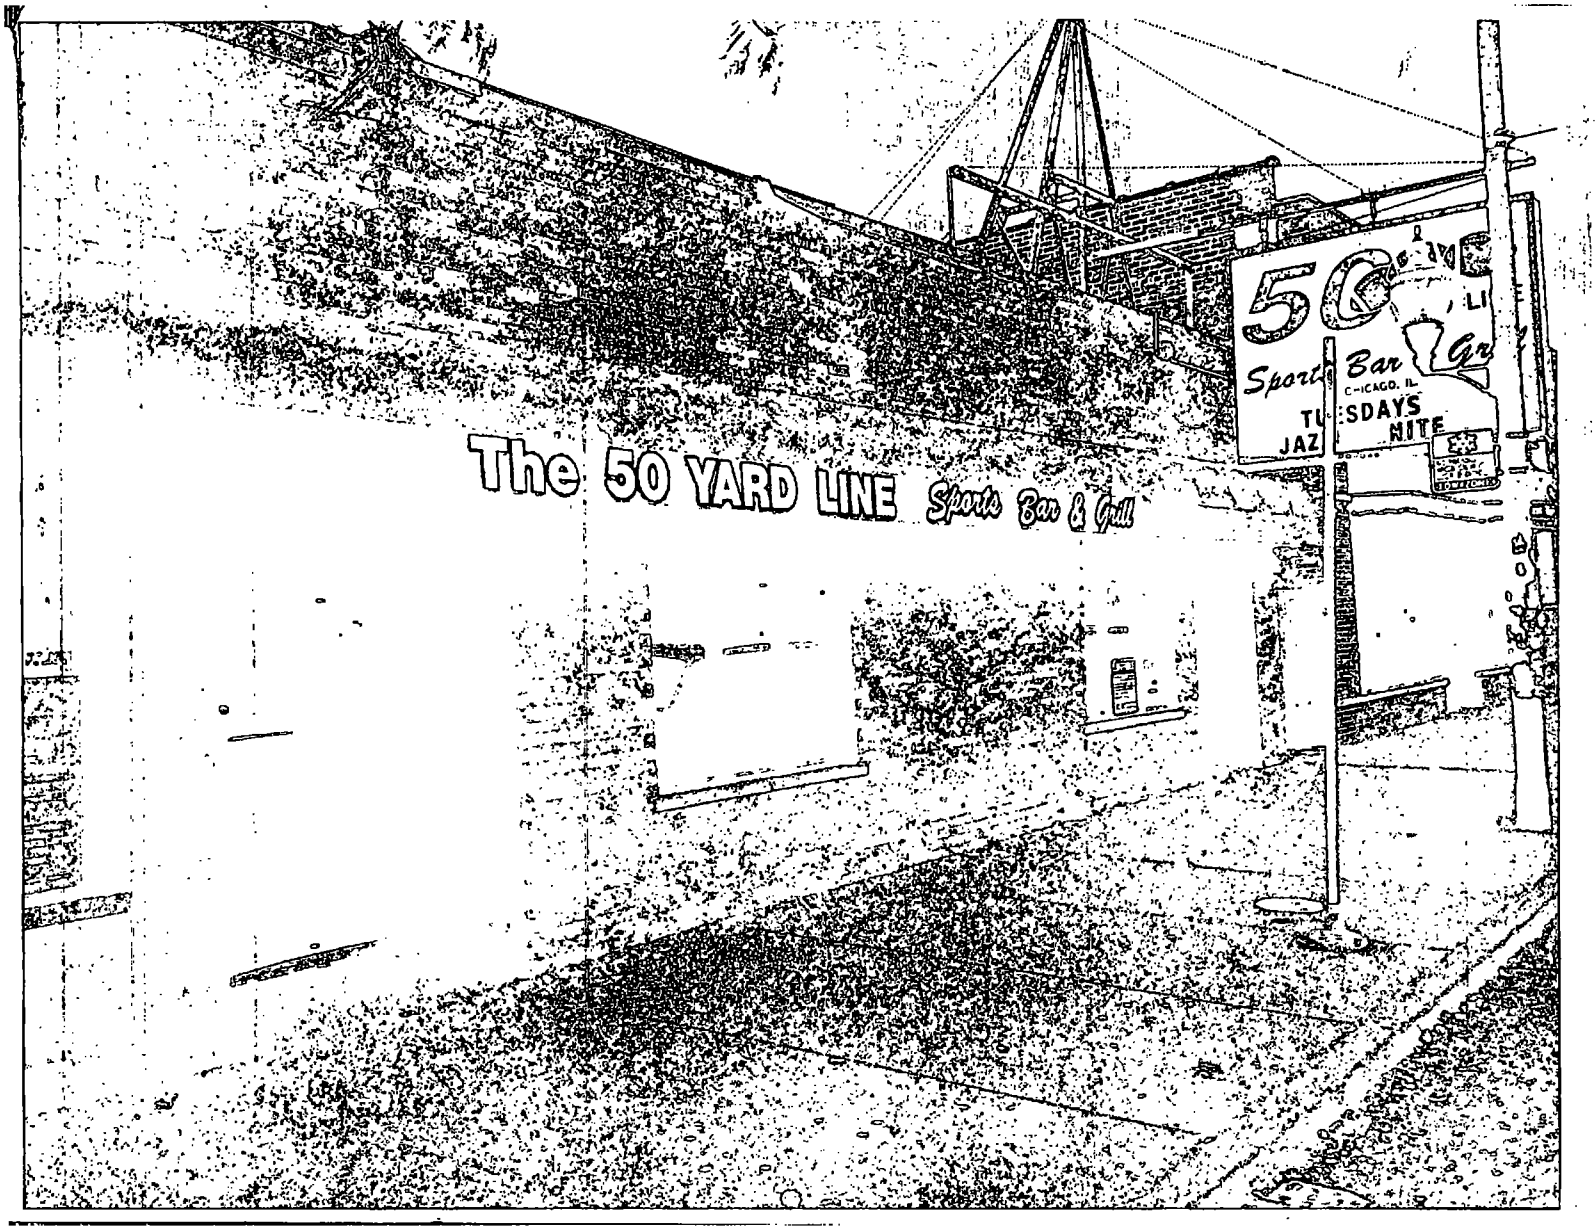
The 50 YARD LINE Sports Bar & Grill
Bar
SDAYS
NITE

Department of Business Affairs and Consumer Protection
Small Business Center - Public Way Use Unit
City Hall - 121 N. LaSalle Street, Room 800 • Chicago, IL 60602
(312)-74-GOBIZ (312-744-6249) • (312) 744-1944 (TTY)
http://www.cityofchicago.org/bacp

03/05/2014

Alderman **Roderick T. Sawyer**
Ward # **06**
City of Chicago
City Hall, Room **300**
121 North LaSalle Street
Chicago, Illinois 60602

Re: An ordinance to use and maintain a portion of the public right-of-way for **one (1) sign(s)** for **WILLA'S FIFTY YARD LINE**, adjacent to the premises known as **69 E. 75th St.**.

Dear Alderman **Roderick T. Sawyer**:

The applicant referenced above has requested the use of the public right-of-way for a **sign(s)**. An ordinance has been prepared by the Department of Business Affairs and Consumer Protection – Small Business Center - Public Way Use Unit for presentation to the City Council. Because this request was made for properties located in your ward, as approved by you as per the attached, I respectfully request that you introduce the attached ordinance at the next City Council meeting.

If you have any questions regarding this ordinance, please contact Anthony Bertuca at (312) 744-5506.

Department of Business Affairs and Consumer Protection

City of Chicago

O2014-1571

Office of the City Clerk

Document Tracking Sheet

Meeting Date:	3/5/2014
Sponsor(s):	Harris (8)
Type:	Ordinance
Title:	Grant(s) of privilege in public way for Charles A. Cathey, Jr. Insurance Agency, Inc.
Committee(s) Assignment:	Committee on Transportation and Public Way

ORDINANCE

CHARLES A. CATHEY, JR. INSURANCE AGENCY, INC.

Acct. No. 316964 - 1

Permit No. 1110712

Be It Ordained by the City Council of the City of Chicago:

SECTION 1. Permission and authority are hereby given and granted to CHARLES A. CATHEY, JR. INSURANCE AGENCY, INC., upon the terms and subject to the conditions of this ordinance to maintain and use one (1) sign(s) projecting over the public right-of-way attached to its premises known as 1700 E. 87th St..

Said sign structure(s) measures as follows; along E 87TH ST:
One (1) at eight point five eight (8.58) feet in length, four (4) feet in height and fifteen (15) feet above grade level.

The location of said privilege shall be as shown on prints kept on file with the Department of Business Affairs and Consumer Protection and the Office of the City Clerk.

Said privilege shall be constructed in accordance with plans and specifications approved by the Department of Transportation (Division of Project Development) and Zoning Department - Signs.

This grant of privilege in the public way shall be subject to the provisions of Section 10-28-015 and all other required provisions of the Municipal Code of Chicago.

The grantee shall pay to the City of Chicago as compensation for the privilege #1110712 herein granted the sum of three hundred ($300.00) per annum in advance.


A 25% penalty will be added for payments received after due date.

The permit holder agrees to hold the City of Chicago harmless for any damage, relocation or replacement costs associated with damage, relocation or removal of private property caused by the City performing work in the public way.

Authority herein given and granted for a period of five (5) years from and after 01/13/2014.

Alderman Michelle A Harris

Michelle A. Harris 8th Ward

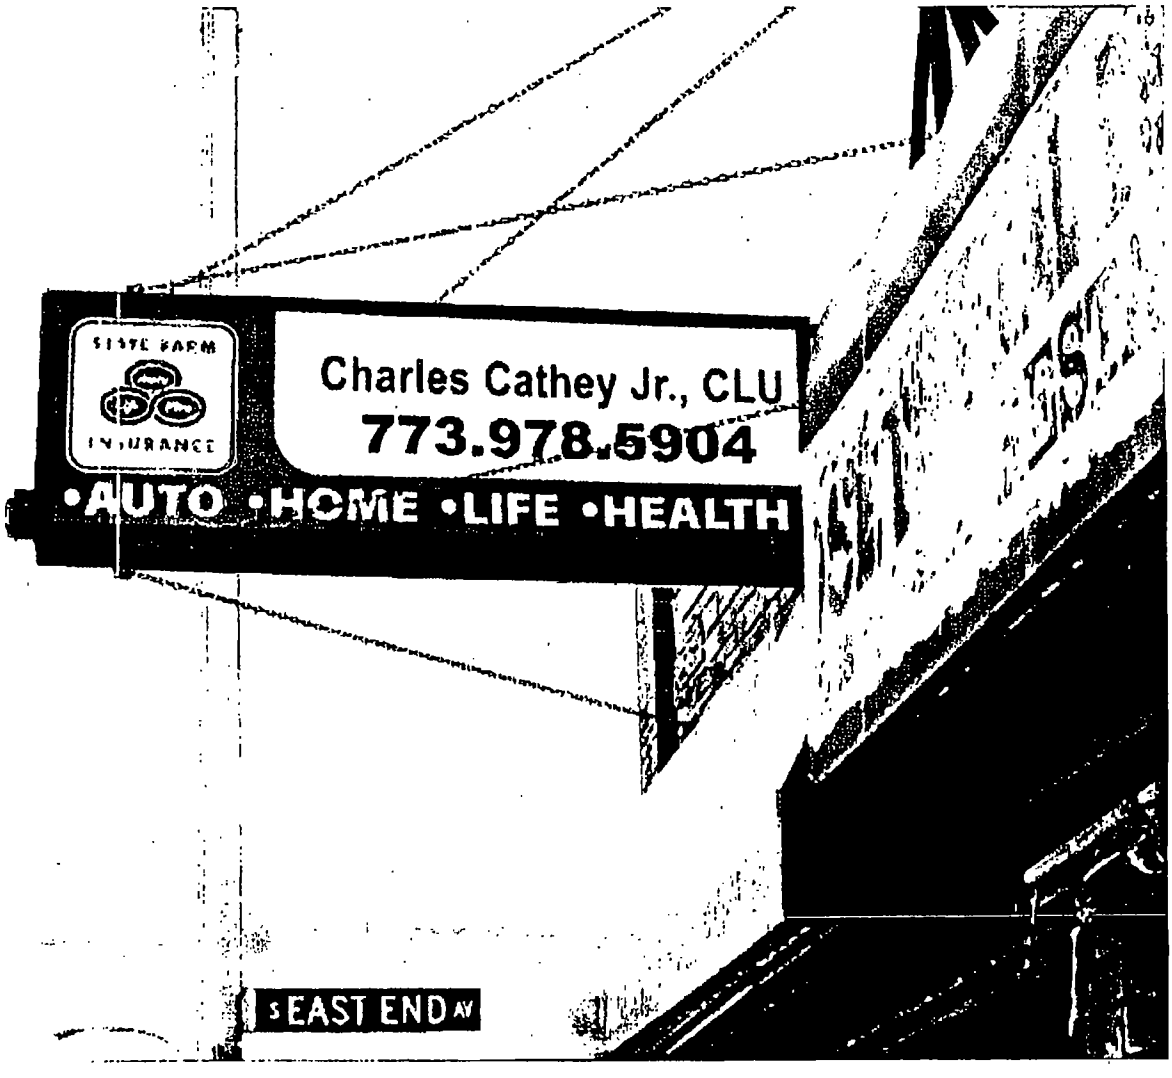
STATE FARM
INSURANCE
Charles Cathey Jr., CLU
773.978.5904
•AUTO •HOME •LIFE •HEALTH
S EAST END AV

Department of Business Affairs and Consumer Protection
Small Business Center - Public Way Use Unit
City Hall - 121 N. LaSalle Street, Room 800 • Chicago, IL 60602
(312)-74-GOBIZ (312-744-6249) • (312) 744-1944 (TTY)
http://www.cityofchicago.org/baep

03/05/2014

Alderman **Michelle A. Harris**
Ward # **08**
City of Chicago
City Hall, Room **300**
121 North LaSalle Street
Chicago, Illinois 60602

Re: An ordinance to use and maintain a portion of the public right-of-way for **one (1) sign(s)** for **CHARLES A. CATHEY, JR. INSURANCE AGENCY, INC.**, adjacent to the premises known as **1700 E. 87th St.**.

Dear Alderman **Michelle A. Harris**:

The applicant referenced above has requested the use of the public right-of-way for a **sign(s)**. An ordinance has been prepared by the Department of Business Affairs and Consumer Protection – Small Business Center - Public Way Use Unit for presentation to the City Council. Because this request was made for properties located in your ward, as approved by you as per the attached, I respectfully request that you introduce the attached ordinance at the next City Council meeting.

If you have any questions regarding this ordinance, please contact Anthony Bertuca at (312) 744-5506.

Department of Business Affairs and Consumer Protection

City of Chicago

Office of the City Clerk

Document Tracking Sheet

O2014-1574

Meeting Date:	3/5/2014
Sponsor(s):	Harris (8)
Type:	Ordinance
Title:	Grant(s) of privilege in public way for Fifth Third Bank
Committee(s) Assignment:	Committee on Transportation and Public Way

ORDINANCE
FIFTH THIRD BANK
Acct. No. 68597-4
Permit No. 1111015

Be It Ordained by the City Council of the City of Chicago:

SECTION 1. Permission and authority are hereby given and granted to FIFTH THIRD BANK, upon the terms and subject to the conditions of this ordinance to maintain and use, as now constructed, one (1) Planter(s) projecting over the public right-of-way for beautification purposes adjacent to its premises known as 1606 E. 79th St..

Said Planter(s) at E. 79TH ST. measure(s):
One (1) at thirty-four (34) feet in length, and point seven five (.75) feet in width for a total of twenty-five point five (25.5) square feet.

Grantee must allow the required clear and unobstructed space for pedestrian passage at all times per rules and regulations approved by the Department of Transportation.

The location of said privilege shall be as shown on prints kept on file with the Department of Business Affairs and Consumer Protection and the Office of the City Clerk.

Said privilege shall be constructed in accordance with plans and specifications approved by the Department of Planning and Development and Department of Transportation (Division of Project Development).

This grant of privilege in the public way shall be subject to the provisions of Section 10-28-015 and all other required provisions of the Municipal Code of Chicago.

The grantee shall pay to the City of Chicago as compensation for the privilege #1111015 herein granted the sum of zero ($.00) per annum in advance.


A 25% penalty will be added for payments received after due date.

The permit holder agrees to hold the City of Chicago harmless for any damage, relocation or replacement costs associated with damage, relocation or removal of private property caused by the City performing work in the public way.

Authority herein given and granted for a period of five (5) years from and after 01/14/2014.

Alderman

Michelle A. Harris 8th Ward

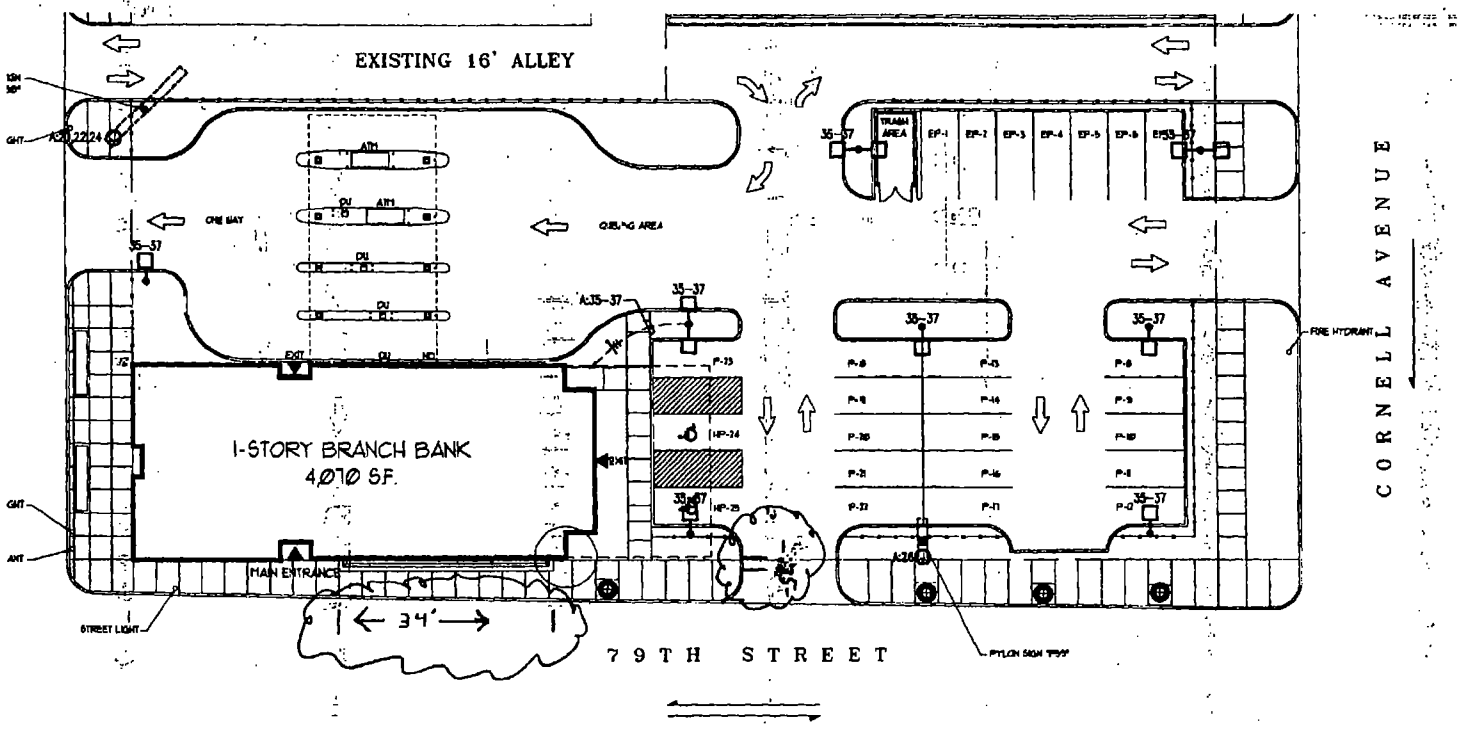
EXISTING 16' ALLEY
ONE WAY
QUEUING AREA
TRASH AREA
1-STORY BRANCH BANK
4,070 S.F.
MAIN ENTRANCE
34'
79TH STREET
CORNELL AVENUE
FIRE HYDRANT
STREET LIGHT

Department of Business Affairs and Consumer Protection
Small Business Center - Public Way Use Unit
City Hall - 121 N. LaSalle Street, Room 800 • Chicago, IL 60602
(312)-74-GOBIZ (312-744-6249) • (312) 744-1944 (TTY)
http://www.cityofchicago.org/bacp

03/05/2014

Alderman **Michelle A. Harris**
Ward # **08**
City of Chicago
City Hall, Room **300**
121 North LaSalle Street
Chicago, Illinois 60602

Re: An ordinance to use and maintain a portion of the public right-of-way for **one (1) planter(s)** for **FIFTH THIRD BANK**, adjacent to the premises known as **1606 E. 79th St.**.

Dear Alderman **Michelle A. Harris**:

The applicant referenced above has requested the use of the public right-of-way for a **planter(s)**. An ordinance has been prepared by the Department of Business Affairs and Consumer Protection – Small Business Center - Public Way Use Unit for presentation to the City Council. Because this request was made for properties located in your ward, as approved by you as per the attached, I respectfully request that you introduce the attached ordinance at the next City Council meeting.

If you have any questions regarding this ordinance, please contact Anthony Bertuca at (312) 744-5506.

Department of Business Affairs and Consumer Protection

City of Chicago

O2014-1579

Office of the City Clerk

Document Tracking Sheet

Meeting Date:	3/5/2014
Sponsor(s):	Harris (8)
Type:	Ordinance
Title:	Grant(s) of privilege in public way for Hoe Toy Restaurant
Committee(s) Assignment:	Committee on Transportation and Public Way

ORDINANCE
HOE TOY RESTAURANT
Acct. No. 276019 - 1
Permit No. 1103021

Be It Ordained by the City Council of the City of Chicago:

SECTION 1. Permission and authority are hereby given and granted to HOE TOY RESTAURANT, upon the terms and subject to the conditions of this ordinance to maintain and use one (1) sign(s) projecting over the public right-of-way attached to its premises known as 8559 S. Stony Island Ave..

Said sign structure(s) measures as follows; along S. Stony Island:
One (1) at eight (8) feet in length, six (6) feet in height and ten (10) feet above grade level.

The location of said privilege shall be as shown on prints kept on file with the Department of Business Affairs and Consumer Protection and the Office of the City Clerk.

Said privilege shall be constructed in accordance with plans and specifications approved by the Department of Transportation (Division of Project Development) and Zoning Department - Signs.

This grant of privilege in the public way shall be subject to the provisions of Section 10-28-015 and all other required provisions of the Municipal Code of Chicago.

The grantee shall pay to the City of Chicago as compensation for the privilege #1103021 herein granted the sum of three hundred ($300.00) per annum in advance.

A 25% penalty will be added for payments received after due date.


The permit holder agrees to hold the City of Chicago harmless for any damage, relocation or replacement costs associated with damage, relocation or removal of private property caused by the City performing work in the public way.

Authority herein given and granted for a period of five (5) years from and after Date of Passage.

Alderman Michelle A Harris

Michelle A. Harris 8th Ward



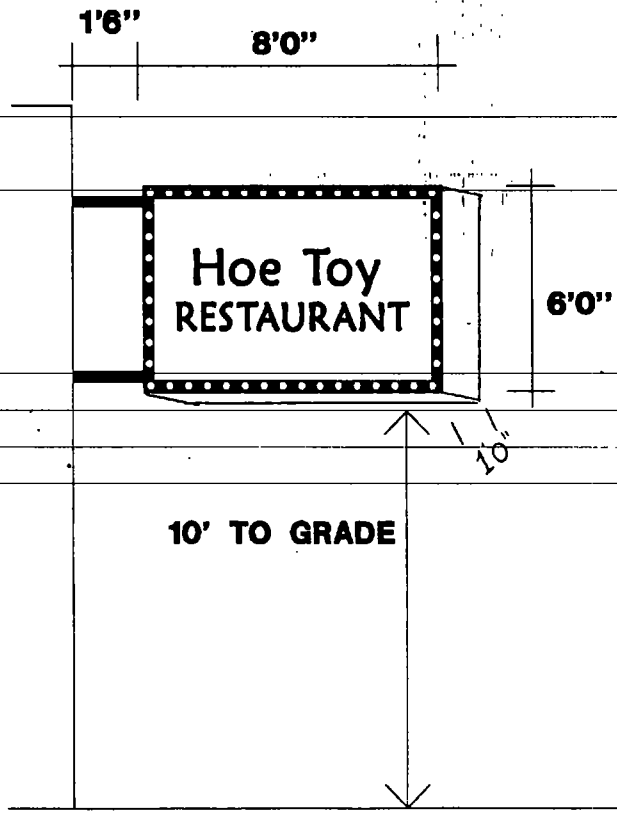

6'x8' PROJECTING SIGN
EXTENDING 9'6" OVER R.O.W.

BEST NEON SIGN CO.

SCALE NO SCALE BK. NO. HTOY
CUSTOMER HOE TOY RESTAURANT
JOB ADDRESS 8559 S. STONY ISLAND
CITY CHICAGO STATE IL.
ARTIST tc DATE
SALES APPROVED DATE
CUSTOMER APPROVAL:

PLEASE NOTE: By signing the approval box on this sketch, I understand that I am accepting all aspects of this drawing. This includes artwork, specifications, dimensions, spelling and any other representations herein. I also understand that color reproductions on this sketch are approximate, and may not match manufactured product exactly.

Department of Business Affairs and Consumer Protection
Small Business Center - Public Way Use Unit
City Hall - 121 N LaSalle Street, Room 800 • Chicago, IL 60602
(312)-74-GOBIZ (312-744-6249) • (312) 744-1944 (TTY)
http //www.cityofchicago.org/bacp

03/05/2014

Alderman **Michelle A. Harris**
Ward # **08**
City of Chicago
City Hall, Room **300**
121 North LaSalle Street
Chicago, Illinois 60602

Re: An ordinance to use and maintain a portion of the public right-of-way for **one (1) sign(s)** for **HOE TOY RESTAURANT**, adjacent to the premises known as **8559 S. Stony Island Ave.**.

Dear Alderman **Michelle A. Harris**:

The applicant referenced above has requested the use of the public right-of-way for a **sign(s)**. An ordinance has been prepared by the Department of Business Affairs and Consumer Protection – Small Business Center - Public Way Use Unit for presentation to the City Council. Because this request was made for properties located in your ward, as approved by you as per the attached, I respectfully request that you introduce the attached ordinance at the next City Council meeting.

If you have any questions regarding this ordinance, please contact Anthony Bertuca at (312) 744-5506.

Department of Business Affairs and Consumer Protection

City of Chicago

O2014-1590

Office of the City Clerk

Document Tracking Sheet

Meeting Date:	3/5/2014
Sponsor(s):	Balcer (11)
Type:	Ordinance
Title:	Grant(s) of privilege in public way for Freddies
Committee(s) Assignment:	Committee on Transportation and Public Way

ORDINANCE
FREDDIES
Acct. No. 63608 - 1
Permit No. 1111234

Be It Ordained by the City Council of the City of Chicago:

SECTION 1. Permission and authority are hereby given and granted to FREDDIES, upon the terms and subject to the conditions of this ordinance to maintain and use, as now constructed, two (2) Step(s) on the public right-of-way adjacent to its premises known as 701 W. 31st St..

Said Step(s) at W. 31st Street measure(s):
One (1) at three point four two (3.42) feet in length, and one point six three (1.63) foot in width for a total of five point five seven (5.57) square feet.
One (1) at three point six seven (3.67) feet in length, and one point five (1.5) foot in width for a total of five point five one (5.51) square feet.

The location of said privilege shall be as shown on prints kept on file with the Department of Business Affairs and Consumer Protection and the Office of the City Clerk.

Said privilege shall be constructed in accordance with plans and specifications approved by the Department of Transportation (Division of Project Development).

This grant of privilege in the public way shall be subject to the provisions of Section 10-28-015 and all other required provisions of the Municipal Code of Chicago.

The grantee shall pay to the City of Chicago as compensation for the privilege #1111234 herein granted the sum of eight hundred ($800.00) per annum in advance.

A 25% penalty will be added for payments received after due date.

The permit holder agrees to hold the City of Chicago harmless for any damage, relocation or replacement costs associated with damage, relocation or removal of private property caused by the City performing work in the public way.

Authority herein given and granted for a period of five (5) years from and after 01/13/2014.

Alderman James A. Balcer

James A. Balcer 11th Ward

(Page 2 of 7)

(Page 2 of 7)


(Page 2 of 3)

(Page 2 of 3)

(Page 2 of 3)

Freddie's Inc.
101 W. 31st Street First Floor

Building

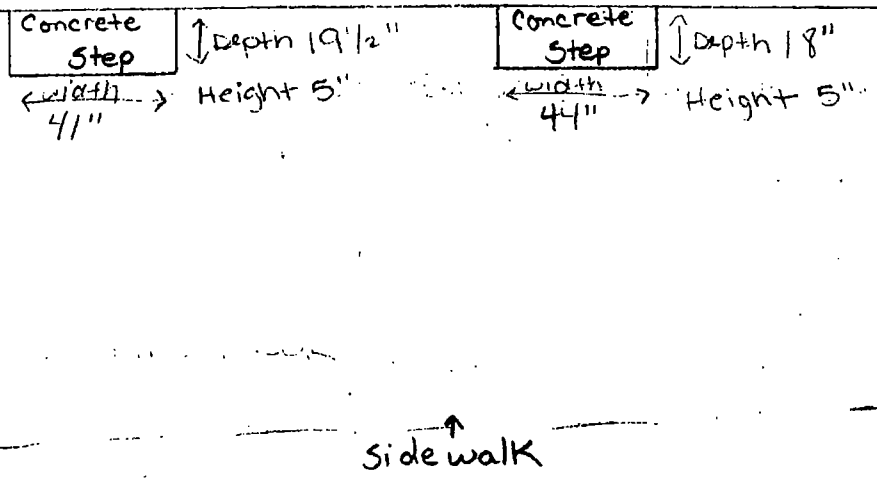

Department of Business Affairs and Consumer Protection
Small Business Center - Public Way Use Unit
City Hall - 121 N. LaSalle Street, Room 800 • Chicago, IL 60602
(312)-74-GOBIZ (312-744-6249) • (312) 744-1944 (TTY)
http://www.cityofchicago.org/bacp

03/05/2014

Alderman **James A. Balcer**
Ward # **11**
City of Chicago
City Hall, Room **203**
121 North LaSalle Street
Chicago, Illinois 60602

Re: An ordinance to use and maintain a portion of the public right-of-way for **two (2) step(s)** for **FREDDIES**, adjacent to the premises known as **701 W. 31st St.**.

Dear Alderman **James A. Balcer**:

The applicant referenced above has requested the use of the public right-of-way for a **step(s)**. An ordinance has been prepared by the Department of Business Affairs and Consumer Protection – Small Business Center - Public Way Use Unit for presentation to the City Council. Because this request was made for properties located in your ward, as approved by you as per the attached, I respectfully request that you introduce the attached ordinance at the next City Council meeting.

If you have any questions regarding this ordinance, please contact Anthony Bertuca at (312) 744-5506.

Department of Business Affairs and Consumer Protection

City of Chicago

O2014-1596

Office of the City Clerk

Document Tracking Sheet

Meeting Date:	3/5/2014
Sponsor(s):	Balcer (11)
Type:	Ordinance
Title:	Grant(s) of privilege in public way for Pancho Pistolas Mexican Restaurant - light fixtures
Committee(s) Assignment:	Committee on Transportation and Public Way

ORDINANCE
PANCHO PISTOLAS MEXICAN RESTAURANT
Acct. No: 7640 - 1
Permit No. 1111039

Be It Ordained by the City Council of the City of Chicago:

SECTION 1. Permission and authority are hereby given and granted to PANCHO PISTOLAS MEXICAN RESTAURANT, upon the terms and subject to the conditions of this ordinance to maintain and use, as now constructed, six (6) Light Fixture(s) projecting over the public right-of-way adjacent to its premises known as 700 W. 31st St..

Said Light Fixture(s) at W 31st St measure(s):
One (1) at eight (8) feet in length, point three three (.33) feet in width and ten point six seven (10.67) feet above grade level.

Said Light Fixture(s) at S Union St measure(s):
Five (5) at point seven five (.75) feet in length, point five (.5) feet in width and thirteen (13) feet above grade level.

The location of said privilege shall be as shown on prints kept on file with the Department of Business Affairs and Consumer Protection and the Office of the City Clerk.

Said privilege shall be constructed in accordance with plans and specifications approved by the Department of Transportation (Division of Project Development).

This grant of privilege in the public way shall be subject to the provisions of Section 10-28-015 and all other required provisions of the Municipal Code of Chicago.

The grantee shall pay to the City of Chicago as compensation for the privilege #1111039 herein granted the sum of one hundred ($100.00) per annum in advance.

A 25% penalty will be added for payments received after due date.


The permit holder agrees to hold the City of Chicago harmless for any damage, relocation or replacement costs associated with damage, relocation or removal of private property caused by the City performing work in the public way.

Authority herein given and granted for a period of five (5) years from and after 01/13/2014.

Alderman James A. Balcer

James A. Balcer 11th Ward

Don Pancho's Mexican Restaurant, Inc.
d/b/a Pancho Pistolas Authentic Mexican Restaurant, Inc.
Light Fixtures

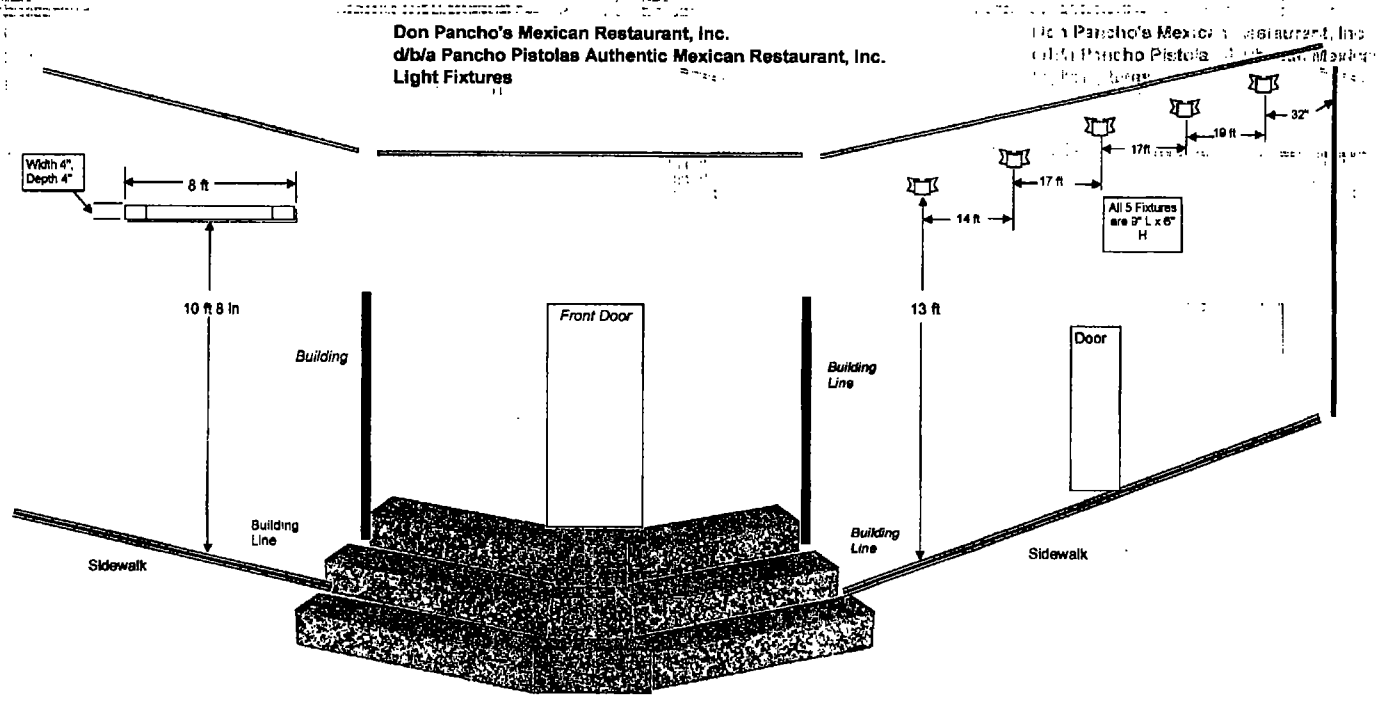

Department of Business Affairs and Consumer Protection
Small Business Center - Public Way Use Unit
City Hall - 121 N. LaSalle Street. Room 800 • Chicago, IL 60602
(312)-74-GOBIZ (312-744-6249) • (312) 744-1944 (TTY)
http://www.cityofchicago.org/bacp

03/05/2014

Alderman **James A. Balcer**
Ward # **11**
City of Chicago
City Hall, Room **203**
121 North LaSalle Street
Chicago, Illinois 60602

Re: An ordinance to use and maintain a portion of the public right-of-way for **six (6) light fixture(s)** for **PANCHO PISTOLAS MEXICAN RESTAURANT**, adjacent to the premises known as **700 W. 31st St.**.

Dear Alderman **James A. Balcer**:

The applicant referenced above has requested the use of the public right-of-way for a **light fixture(s)**. An ordinance has been prepared by the Department of Business Affairs and Consumer Protection – Small Business Center - Public Way Use Unit for presentation to the City Council. Because this request was made for properties located in your ward, as approved by you as per the attached, I respectfully request that you introduce the attached ordinance at the next City Council meeting.

If you have any questions regarding this ordinance, please contact Anthony Bertuca at (312) 744-5506.

Department of Business Affairs and Consumer Protection

City of Chicago

O2014-1599

Office of the City Clerk

Document Tracking Sheet

Meeting Date:	3/5/2014
Sponsor(s):	Balcer (11)
Type:	Ordinance
Title:	Grant(s) of privilege in public way for Pancho Pistolas Mexican Restaurant - steps
Committee(s) Assignment:	Committee on Transportation and Public Way

ORDINANCE
PANCHO PISTOLAS MEXICAN RESTAURANT
Acct. No. 7640 - 1
Permit No. 1111038

Be It Ordained by the City Council of the City of Chicago:

SECTION 1. Permission and authority are hereby given and granted to PANCHO PISTOLAS MEXICAN RESTAURANT, upon the terms and subject to the conditions of this ordinance to maintain and use, as now constructed, three (3) Step(s) on the public right-of-way adjacent to its premises known as 700 W. 31st St.

Said Step(s) at W. 31st St & S. Union measure(s):
One (1) at fifteen point six six (15.66) feet in length, and one point seven five (1.75) foot in width for a total of twenty-seven point four one (27.41) square feet.

Said Step(s) at W. 31st St measure(s):
One (1) at four point two five (4.25) feet in length, and one point seven five (1.75) foot in width for a total of seven point four four (7.44) square feet.

Said Step(s) at S. Union measure(s):
One (1) at four point three three (4.33) feet in length, and one point seven five (1.75) foot in width for a total of seven point five eight (7.58) square feet.

The location of said privilege shall be as shown on prints kept on file with the Department of Business Affairs and Consumer Protection and the Office of the City Clerk.

Said privilege shall be constructed in accordance with plans and specifications approved by the Department of Transportation (Division of Project Development).

This grant of privilege in the public way shall be subject to the provisions of Section 10-28-015 and all other required provisions of the Municipal Code of Chicago.

The grantee shall pay to the City of Chicago as compensation for the privilege #1111038 herein granted the sum of one thousand two hundred ($1,200.00) per annum in advance.

A 25% penalty will be added for payments received after due date.

The permit holder agrees to hold the City of Chicago harmless for any damage, relocation or replacement costs associated with damage, relocation or removal of private property caused by the City performing work in the public way.

Authority herein given and granted for a period of five (5) years from and after 02/11/2014.


Alderman James A. Balcer

James A. Balcer 11th Ward

(Page 2 of 3)
(Page 2 of 3)

Don Pancho's Mexican Restaurant, Inc.
d/b/a Pancho Pistolas Authentic Mexican Restaurant, Inc.

Don Pancho's Mexican Restaurant, Inc.
d/b/a Pancho Pistolas Authentic Mexican Re

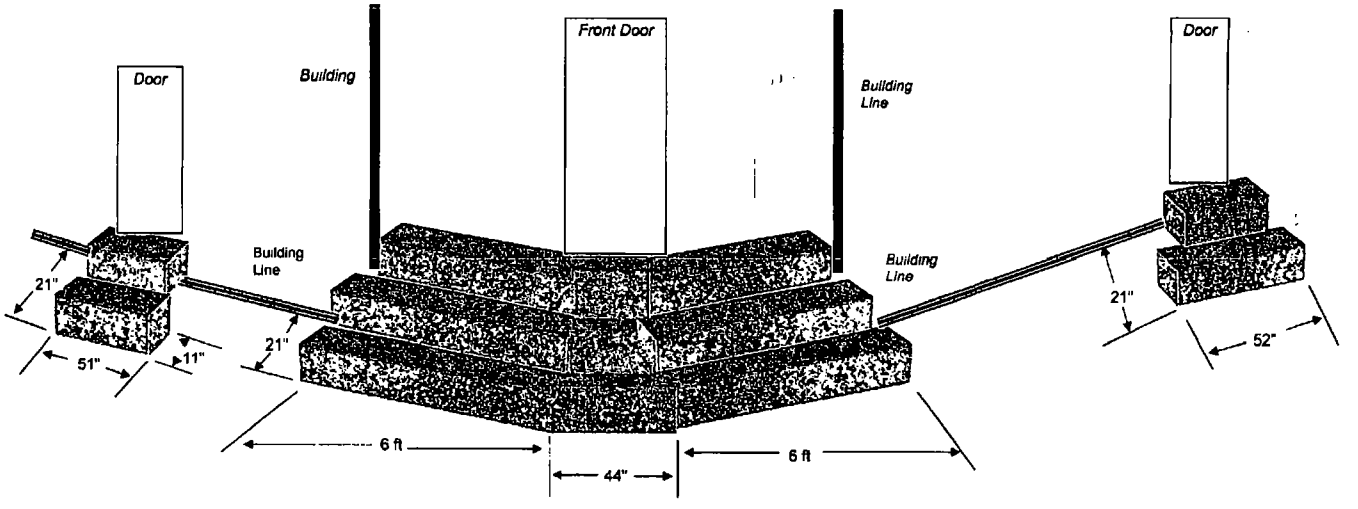

Department of Business Affairs and Consumer Protection
Small Business Center - Public Way Use Unit
City Hall - 121 N LaSalle Street, Room 800 • Chicago, IL 60602
(312)-74-GOBIZ (312-744-6249) • (312) 744-1944 (TTY)
http://www.cityofchicago.org/bacp

03/05/2014

Alderman **James A. Balcer**
Ward # **11**
City of Chicago
City Hall, Room **203**
121 North LaSalle Street
Chicago, Illinois 60602

Re: An ordinance to use and maintain a portion of the public right-of-way for **three (3) step(s)** for **PANCHO PISTOLAS MEXICAN RESTAURANT**, adjacent to the premises known as **700 W. 31st St.**.

Dear Alderman **James A. Balcer**:

The applicant referenced above has requested the use of the public right-of-way for a **step(s)**. An ordinance has been prepared by the Department of Business Affairs and Consumer Protection – Small Business Center - Public Way Use Unit for presentation to the City Council. Because this request was made for properties located in your ward, as approved by you as per the attached, I respectfully request that you introduce the attached ordinance at the next City Council meeting.

If you have any questions regarding this ordinance, please contact Anthony Bertuca at (312) 744-5506.

Department of Business Affairs and Consumer Protection

City of Chicago

O2014-1602

Office of the City Clerk

Document Tracking Sheet

Meeting Date:	3/5/2014
Sponsor(s):	Cardenas (12)
Type:	Ordinance
Title:	Grant(s) of privilege in public way for La Central Bakery
Committee(s) Assignment:	Committee on Transportation and Public Way

ORDINANCE
LA CENTRAL BAKERY
Acct. No. 6458 - 2
Permit No. 1110991

Be It Ordained by the City Council of the City of Chicago:

SECTION 1. Permission and authority are hereby given and granted to LA CENTRAL BAKERY, upon the terms and subject to the conditions of this ordinance to maintain and use one (1) sign(s) projecting over the public right-of-way attached to its premises known as 2422 W. 47th St..

Said sign structure(s) measures as follows; along W. 47TH ST.:
One (1) at four (4) feet in length, four (4) feet in height and sixteen (16) feet above grade level.

The location of said privilege shall be as shown on prints kept on file with the Department of Business Affairs and Consumer Protection and the Office of the City Clerk.

Said privilege shall be constructed in accordance with plans and specifications approved by the Department of Transportation (Division of Project Development) and Zoning Department - Signs.

This grant of privilege in the public way shall be subject to the provisions of Section 10-28-015 and all other required provisions of the Municipal Code of Chicago.

The grantee shall pay to the City of Chicago as compensation for the privilege #1110991 herein granted the sum of one hundred ($100.00) per annum in advance.

A 25% penalty will be added for payments received after due date.


The permit holder agrees to hold the City of Chicago harmless for any damage, relocation or replacement costs associated with damage, relocation or removal of private property caused by the City performing work in the public way.

Authority herein given and granted for a period of five (5) years from and after 01/13/2014.


Alderman _____

George Cardenas 12th Ward

La Central Bakery
2422 W. 47th Street
Chicago, Il.

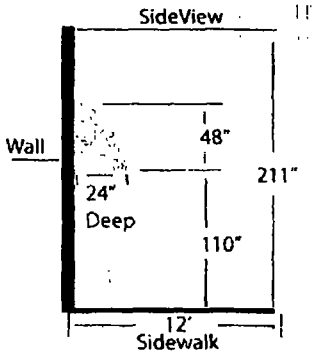



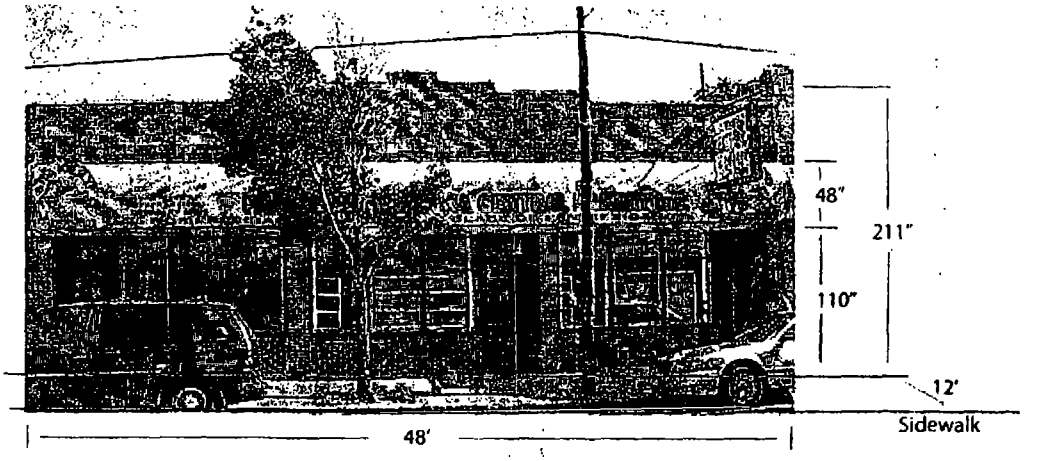

Department of Business Affairs and Consumer Protection
Small Business Center - Public Way Use Unit
City Hall - 121 N. LaSalle Street, Room 800 • Chicago, IL 60602
(312)-74-GOBIZ (312-744-6249) • (312) 744-1944 (TTY)
http://www.cityofchicago.org/bacp

03/05/2014

Alderman **George Cardenas**
Ward # **12**
City of Chicago
City Hall, Room **203**
121 North LaSalle Street
Chicago, Illinois 60602

Re: An ordinance to use and maintain a portion of the public right-of-way for **one (1) sign(s)** for **LA CENTRAL BAKERY**, adjacent to the premises known as **2422 W. 47th St.**.

Dear Alderman **George Cardenas**:

The applicant referenced above has requested the use of the public right-of-way for a **sign(s)**. An ordinance has been prepared by the Department of Business Affairs and Consumer Protection – Small Business Center - Public Way Use Unit for presentation to the City Council. Because this request was made for properties located in your ward, as approved by you as per the attached, I respectfully request that you introduce the attached ordinance at the next City Council meeting.

If you have any questions regarding this ordinance, please contact Anthony Bertuca at (312) 744-5506.

Department of Business Affairs and Consumer Protection

City of Chicago

O2014-1604

Office of the City Clerk

Document Tracking Sheet

Meeting Date:	3/5/2014
Sponsor(s):	Cardenas (12)
Type:	Ordinance
Title:	Grant(s) of privilege in public way for Tierra Caliente, Inc.
Committee(s) Assignment:	Committee on Transportation and Public Way

ORDINANCE
TIERRA CALIENTE INC
Acct. No. 15167 - 1
Permit No. 1110655

Be It Ordained by the City Council of the City of Chicago:

SECTION 1. Permission and authority are hereby given and granted to TIERRA CALIENTE INC, upon the terms and subject to the conditions of this ordinance to maintain and use one (1) sign(s) projecting over the public right-of-way attached to its premises known as 4070 S. Archer Ave..

Said sign structure(s) measures as follows; along S. Archer Ave.:
One (1) at six (6) feet in length, eight (8) feet in height and ten (10) feet above grade level.

The location of said privilege shall be as shown on prints kept on file with the Department of Business Affairs and Consumer Protection and the Office of the City Clerk

Said privilege shall be constructed in accordance with plans and specifications approved by the Department of Transportation (Division of Project Development) and Zoning Department- Signs.

This grant of privilege in the public way shall be subject to the provisions of Section 10-28-015 and all other required provisions of the Municipal Code of Chicago.

The grantee shall pay to the City of Chicago as compensation for the privilege #1110655 herein granted the sum of three hundred ($300.00) per annum in advance.


A 25% penalty will be added for payments received after due date

The permit holder agrees to hold the City of Chicago harmless for any damage, relocation or replacement costs associated with damage, relocation or removal of private property caused by the City performing work in the public way.

Authority herein given and granted for a period offive (5) years from and after 11/13/2012.

Alderman _____

George Cardenas 12th Ward

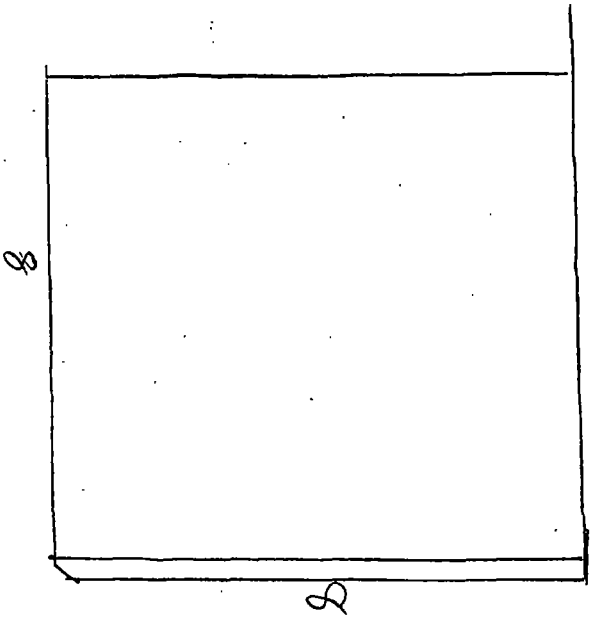
B
D

Department of Business Affairs and Consumer Protection
Small Business Center- Public Way Use Unit
City Hall- 121 N. LaSalle Street Room 800 • Chicago, IL 60602
(312)-74-GOBIZ (312-744-6249) • (312) 744-1944 (TTY)
http://www.cityofchicago.org/bacp

03/05/2014

Alderman **George Cardenas**
Ward # **12**
City of Chicago
City Hall, Room **203**
121 North LaSalle Street
Chicago, Illinois 60602

Re: An ordinance to use and maintain a portion of the public right-of-way for **one (1) sign(s)** for **TIERRA CALIENTE INC**, adjacent to the premises known as **4070 S. Archer Ave.**.

Dear Alderman **George Cardenas**:

The applicant referenced above has requested the use of the public right-of-way for a **sign(s)**. An ordinance has been prepared by the Department of Business Affairs and Consumer Protection – Small Business Center - Public Way Use Unit for presentation to the City Council. Because this request was made for properties located in your ward, as approved by you as per the attached, I respectfully request that you introduce the attached ordinance at the next City Council meeting.

If you have any questions regarding this ordinance, please contact Anthony Bertuca at (312) 744-5506.

Department of Business Affairs and Consumer Protection

City of Chicago

O2014-1616

Office of the City Clerk

Document Tracking Sheet

Meeting Date:	3/5/2014
Sponsor(s):	Burke (14)
Type:	Ordinance
Title:	Grant(s) of privilege in public way for Javin, Inc. - light fixtures
Committee(s) Assignment:	Committee on Transportation and Public Way

ORDINANCE
JAVIN INC.
Acct. No. 272443--1
Permit No. 1110788

Be It Ordained by the City Council of the City of Chicago:

SECTION 1. Permission and authority are hereby given and granted to JAVIN INC., upon the terms and subject to the conditions of this ordinance to maintain and use, as now constructed, one (1) Light Fixture(s) projecting over the public right-of-way adjacent to its premises known as 3403 W. 48th Pl..

Said Light Fixture(s) at W. 48th Place measure(s):
One (1) at two (2) feet in length, one point five (1.5) foot in width and fifteen point five (15.5) feet above grade level.

The location of said privilege shall be as shown on prints kept on file with the Department of Business Affairs and Consumer Protection and the Office of the City Clerk.

Said privilege shall be constructed in accordance with plans and specifications approved by the Department of Transportation (Division of Project Development).

This grant of privilege in the public way shall be subject to the provisions of Section 10-28-015 and all other required provisions of the Municipal Code of Chicago.

The grantee shall pay to the City of Chicago as compensation for the privilege #1110788 herein granted the sum of seventy-five ($75.00) per annum in advance.


A 25% penalty will be added for payments received after due date.

The permit holder agrees to hold the City of Chicago harmless for any damage, relocation or replacement costs associated with damage, relocation or removal of private property caused by the City performing work in the public way.

Authority herein given and granted for a period of five (5) years from and after 01/13/2014.

Alderman

Edward M. Burke 14th Ward

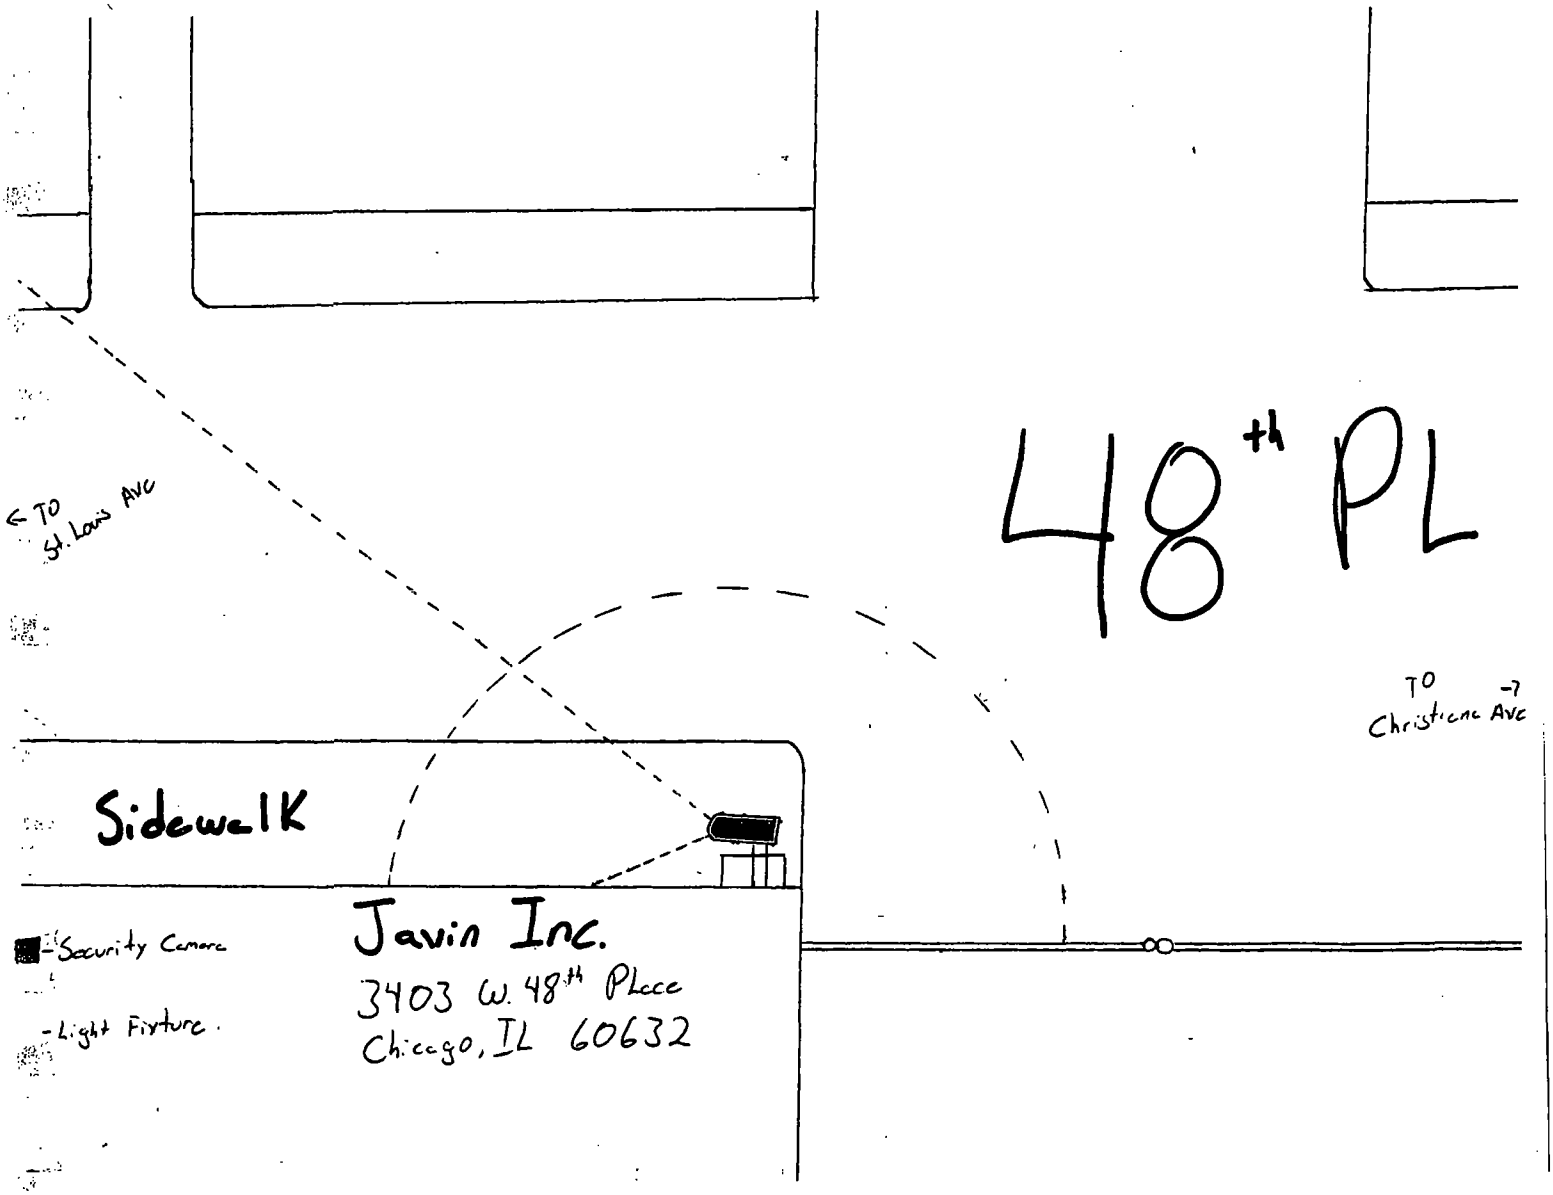
48th PL
← TO St. Louis AVE
TO Christiana Ave
Sidewalk
Javin Inc.
3403 W. 48th Place
Chicago, IL 60632
- Security Camera
- Light Fixture

Department of Business Affairs and Consumer Protection
Small Business Center- Public Way Use Unit
City Hall- 121 N. LaSalle Street Room 800 • Chicago, IL 60602
(312)-74-GOBIZ (312-744-6249) • (312) 744-1944 (TTY)
http://www.cityofchicago.org/bacp

03/05/2014

Alderman **Edward M. Burke**
Ward # **14**
City of Chicago
City Hall, Room **302**
121 North LaSalle Street
Chicago, Illinois 60602

Re: An ordinance to use and maintain a portion of the public right-of-way for **one (1) light fixture(s)** for **JAVIN INC.**, adjacent to the premises known as **3403 W. 48th Pl.**.

Dear Alderman **Edward M. Burke**:

The applicant referenced above has requested the use of the public right-of-way for a **light fixture(s)**. An ordinance has been prepared by the Department of Business Affairs and Consumer Protection – Small Business Center - Public Way Use Unit for presentation to the City Council. Because this request was made for properties located in your ward, as approved by you as per the attached, I respectfully request that you introduce the attached ordinance at the next City Council meeting.

If you have any questions regarding this ordinance, please contact Anthony Bertuca at (312) 744-5506.

Department of Business Affairs and Consumer Protection

City of Chicago

O2014-1623

Office of the City Clerk

Document Tracking Sheet

Meeting Date:	3/5/2014
Sponsor(s):	Burke (14)
Type:	Ordinance
Title:	Grant(s) of privilege in public way for Javin, Inc. - security camera
Committee(s) Assignment:	Committee on Transportation and Public Way

ORDINANCE
JAVIN INC.
Acct. No. 272443 -1
Permit No. 1110763

Be It Ordained by the City Council of the City of Chicago:

SECTION 1. Permission and authority are hereby given and granted to JAVIN INC., upon the terms and subject to the conditions of this ordinance to maintain and use, as now constructed, one (1) Security Camera(s) projecting over the public right-of-way for security purposes adjacent to its premises known as 3403 W. 48th Pl..

Said Security Camera(s) at W. 48th Place measure(s):
One (1) at one point five (1.5) foot in length, point six six (.66) feet in width and sixteen point eight three (16.83) feet above grade level.

The location of said privilege shall be as shown on prints kept on file with the Department of Business Affairs and Consumer Protection and the Office of the City Clerk.

Said privilege shall be constructed in accordance with plans and specifications approved by the Department of Planning and Development and Department of Transportation (Division of Project Development).

This grant of privilege in the public way shall be subject to the provisions of Section 10-28-015 and all other required provisions of the Municipal Code of Chicago.

The grantee shall pay to the City of Chicago as compensation for the privilege #1110763 herein granted the sum of zero ($.00) per annum in advance.


A 25% penalty will be added for payments received after due date.

The permit holder agrees to hold the City of Chicago harmless for any damage, relocation or replacement costs associated with damage, relocation or removal of private property caused by the City performing work in the public way.

Authority herein given and granted for a period of five (5) years from and after 01/13/2014.

Alderman Edward M. Burke

Edward M. Burke 14th Ward

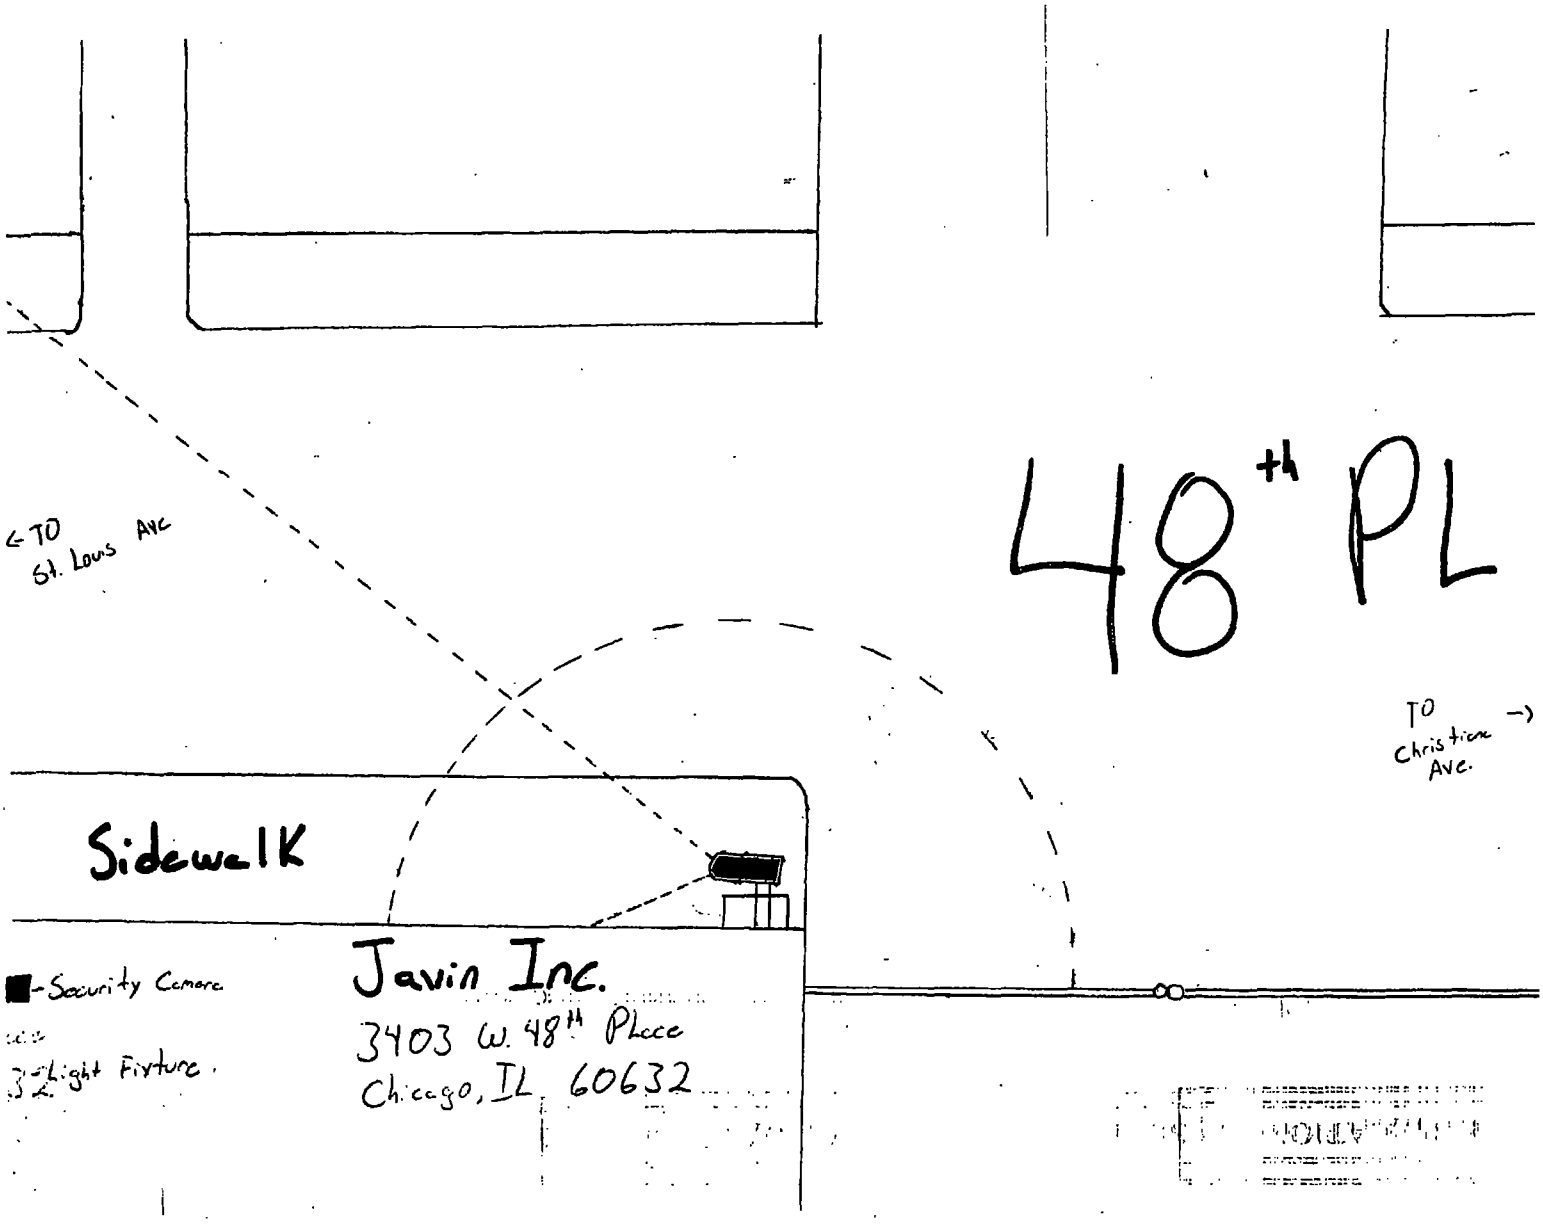
48th PL
← TO St. Louis AVE
TO Christiana Ave. →
Sidewalk
■-Security Camera
Light Fixture.
Javin Inc.
3403 W. 48th Place
Chicago, IL 60632

Department of Business Affairs and Consumer Protection
Small Business Center - Public Way Use Unit
City Hall - 121 N. LaSalle Street, Room 800 • Chicago, IL 60602
(312)-74-GOBIZ (312-744-6249) • (312) 744-1944 (TTY)
http://www.cityofchicago.org/bacp

03/05/2014

Alderman **Edward M. Burke**
Ward # **14**
City of Chicago
City Hall, Room **302**
121 North LaSalle Street
Chicago, Illinois 60602

Re: An ordinance to use and maintain a portion of the public right-of-way for **one (1) security camera(s)** for **JAVIN INC.**, adjacent to the premises known as **3403 W. 48th Pl.**.

Dear Alderman **Edward M. Burke**:

The applicant referenced above has requested the use of the public right-of-way for a **security camera(s)**. An ordinance has been prepared by the Department of Business Affairs and Consumer Protection – Small Business Center - Public Way Use Unit for presentation to the City Council. Because this request was made for properties located in your ward, as approved by you as per the attached, I respectfully request that you introduce the attached ordinance at the next City Council meeting.

If you have any questions regarding this ordinance, please contact Anthony Bertuca at (312) 744-5506.

Department of Business Affairs and Consumer Protection

City of Chicago

O2014-1630

Office of the City Clerk

Document Tracking Sheet

Meeting Date:	3/5/2014
Sponsor(s):	Burke (14)
Type:	Ordinance
Title:	Grant(s) of privilege in public way for J & L Hardware Company
Committee(s) Assignment:	Committee on Transportation and Public Way

ORDINANCE

J & L HARDWARE COMPANY
Acct. No. 265639 - 1
Permit No. 1111181

Be It Ordained by the City Council of the City of Chicago:

SECTION 1. Permission and authority are hereby given and granted to J & L HARDWARE COMPANY, upon the terms and subject to the conditions of this ordinance to maintain and use one (1) sign(s) projecting over the public right-of-way attached to its premises known as 2814 W. 55th St..

Said sign structure(s) measures as follows; along W. 55th Street:
One (1) at four (4) feet in length, four point nine two (4.92) feet in height and ten point five (10.5) feet above grade level.

The location of said privilege shall be as shown on prints kept on file with the Department of Business Affairs and Consumer Protection and the Office of the City Clerk.

Said privilege shall be constructed in accordance with plans and specifications approved by the Department of Transportation (Division of Project Development) and Zoning Department - Signs.

This grant of privilege in the public way shall be subject to the provisions of Section 10-28-015 and all other required provisions of the Municipal Code of Chicago.

The grantee shall pay to the City of Chicago as compensation for the privilege #1111181 herein granted the sum of one hundred ($100.00) per annum in advance.

A 25% penalty will be added for payments received after due date.

The permit holder agrees to hold the City of Chicago harmless for any damage, relocation or replacement costs associated with damage, relocation or removal of private property caused by the City performing work in the public way.

Authority herein given and granted for a period of five (5) years from and after 01/13/2014.

Alderman Edward M. Burke

Edward M. Burke 14th Ward

Department of Business Affairs and Consumer Protection
Small Business Center - Public Way Use Unit
City Hall - 121 N. LaSalle Street, Room 800 • Chicago, IL 60602
(312)-74-GOBIZ (312-744-6249) • (312) 744-1944 (TTY)
http://www.cityofchicago.org/bacp

03/05/2014

Alderman **Edward M. Burke**
Ward # **14**
City of Chicago
City Hall, Room **302**
121 North LaSalle Street
Chicago, Illinois 60602

Re: An ordinance to use and maintain a portion of the public right-of-way for **one (1) sign(s)** for **J & L HARDWARE COMPANY**, adjacent to the premises known as **2814 W. 55th St.**.

Dear Alderman **Edward M. Burke**:

The applicant referenced above has requested the use of the public right-of-way for a **sign(s)**. An ordinance has been prepared by the Department of Business Affairs and Consumer Protection – Small Business Center - Public Way Use Unit for presentation to the City Council. Because this request was made for properties located in your ward, as approved by you as per the attached, I respectfully request that you introduce the attached ordinance at the next City Council meeting.

If you have any questions regarding this ordinance, please contact Anthony Bertuca at (312) 744-5506.

Department of Business Affairs and Consumer Protection


476-9189
J&L
HARDWARE
ELECTRICAL & PLUMBING
SUPPLIES
773 476-9189
FERRETERIA
cricket

City of Chicago

O2014-1631

Office of the City Clerk

Document Tracking Sheet

Meeting Date:	3/5/2014
Sponsor(s):	Burke (14)
Type:	Ordinance
Title:	Grant(s) of privilege in public way for Parkside Chapel - planters
Committee(s) Assignment:	Committee on Transportation and Public Way

ORDINANCE
PARKSIDE CHAPEL
Acct. No. 50632 - 1
Permit No. 1111008

Be It Ordained by the City Council of the City of Chicago:

SECTION 1. Permission and authority are hereby given and granted to PARKSIDE CHAPEL, upon the terms and subject to the conditions of this ordinance to maintain and use, as now constructed, three (3) Planter(s) on the public right-of-way for beautification purposes adjacent to its premises known as 5948 S. Archer Ave..

Said Planter(s) at S. Archer measure(s):
Two (2) at one (1) foot in length, and two point eight three (2.83) feet in width for a total of five point six six (5.66) square feet.

Said Planter(s) at S. Archer measure(s):
One (1) at eight point five (8.5) feet in length, and five point two five (5.25) feet in width for a total of forty-four point six three (44.63) square feet.

Grantee must allow the required clear and unobstructed space for pedestrian passage at all times per rules and regulations approved by the Department of Transportation.

The location of said privilege shall be as shown on prints kept on file with the Department of Business Affairs and Consumer Protection and the Office of the City Clerk.

Said privilege shall be constructed in accordance with plans and specifications approved by the Department of Planning and Development and Department of Transportation (Division of Project Development).

This grant of privilege in the public way shall be subject to the provisions of Section 10-28-015 and all other required provisions of the Municipal Code of Chicago.

The grantee shall pay to the City of Chicago as compensation for the privilege #1111008 herein granted the sum of zero ($.00) per annum in advance.

A 25% penalty will be added for payments received after due date.

The permit holder agrees to hold the City of Chicago harmless for any damage, relocation or replacement costs associated with damage, relocation or removal of private property caused by the City performing work in the public way.

Authority herein given and granted for a period of five (5) years from and after 01/13/2014.

Alderman

Edward M. Burke 14th Ward

Department of Business Affairs and Consumer Protection
Small Business Center- Public Way Use Unit
City Hall - 121 N. LaSalle Street Room 800 • Chicago, IL 60602
(312)-74-GOBIZ (312-744-6249) • (312) 744-1944 (TTY)
http://www.cityofchicago.org/bacp

03/05/2014

Alderman **Edward M. Burke**
Ward # **14**
City of Chicago
City Hall, Room **302**
121 North LaSalle Street
Chicago, Illinois 60602


Re: An ordinance to use and maintain a portion of the public right-of-way for **three (3) planter(s)** for **PARKSIDE CHAPEL**, adjacent to the premises known as **5948 S. Archer Ave.**.

Dear Alderman **Edward M. Burke**:

The applicant referenced above has requested the use of the public right-of-way for a **planter(s)**. An ordinance has been prepared by the Department of Business Affairs and Consumer Protection – Small Business Center - Public Way Use Unit for presentation to the City Council. Because this request was made for properties located in your ward, as approved by you as per the attached, I respectfully request that you introduce the attached ordinance at the next City Council meeting.

If you have any questions regarding this ordinance, please contact Anthony Bertuca at (312) 744-5506.

Department of Business Affairs and Consumer Protection

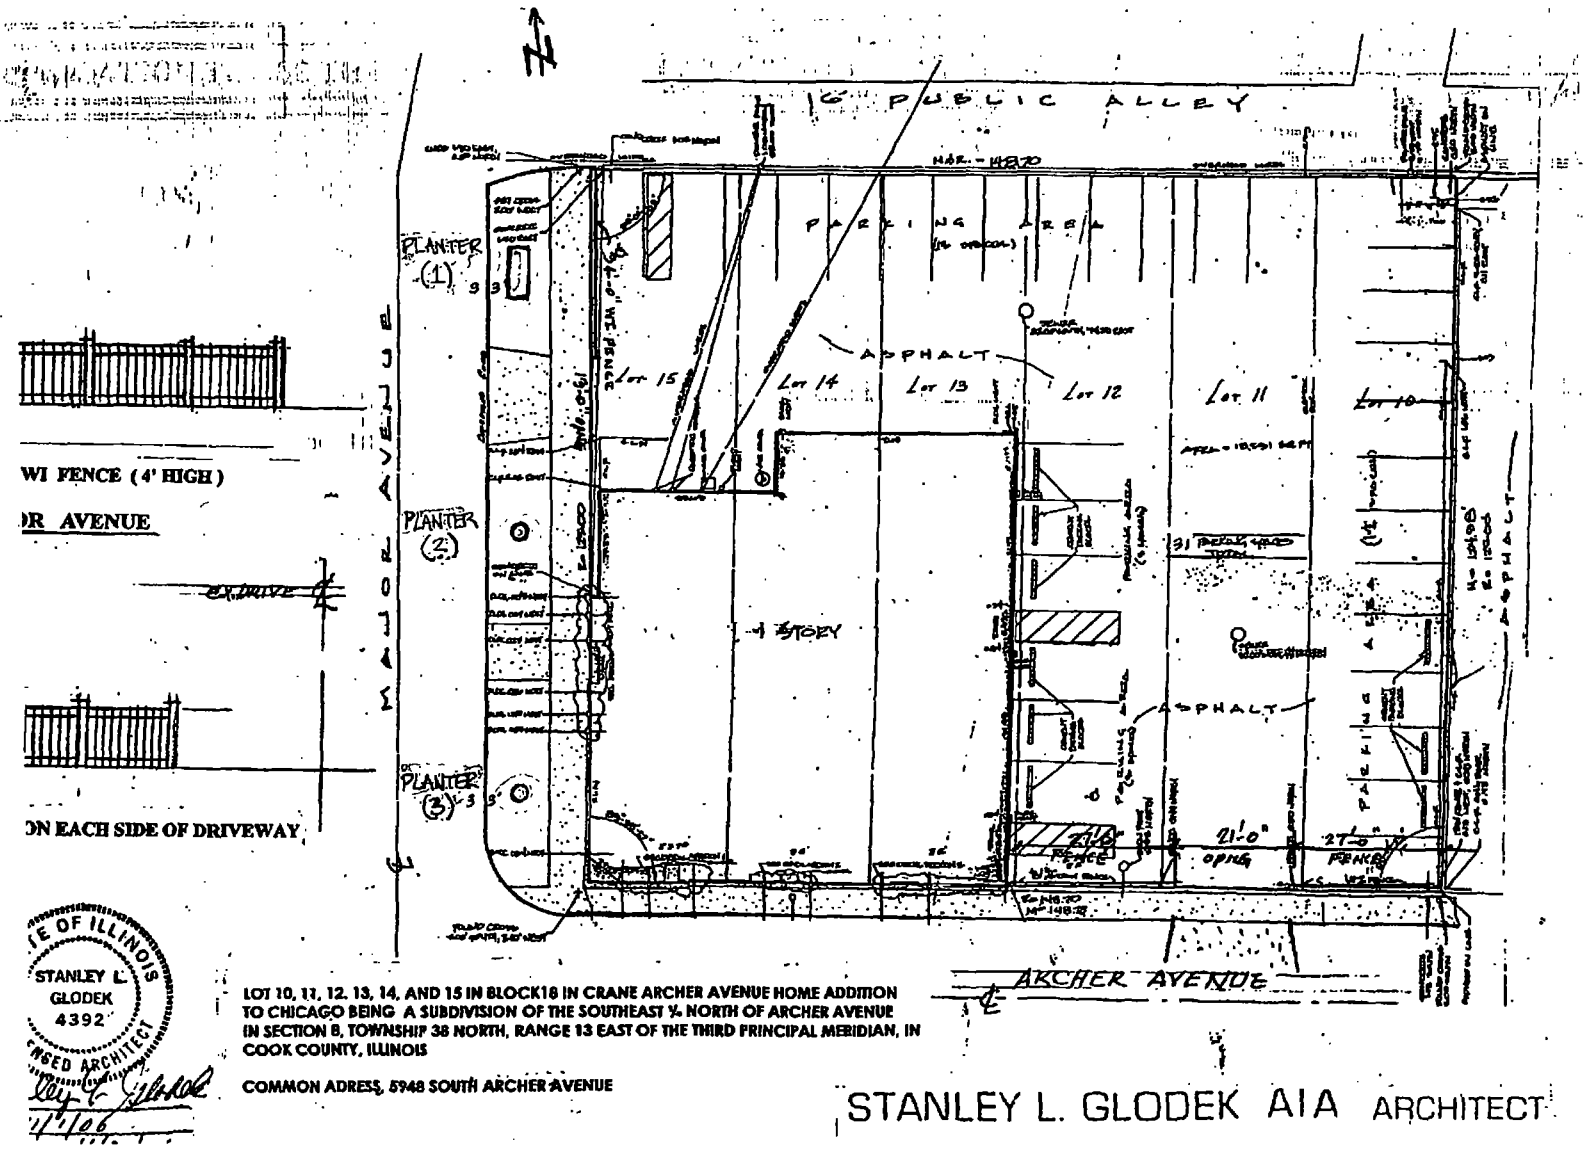

STATE OF ILLINOIS
STANLEY L. GLODEK
4392
LICENSED ARCHITECT
11/1/06

LOT 10, 11, 12, 13, 14, AND 15 IN BLOCK18 IN CRANE ARCHER AVENUE HOME ADDITION TO CHICAGO BEING A SUBDIVISION OF THE SOUTHEAST ¼ NORTH OF ARCHER AVENUE IN SECTION 8, TOWNSHIP 38 NORTH, RANGE 13 EAST OF THE THIRD PRINCIPAL MERIDIAN, IN COOK COUNTY, ILLINOIS

COMMON ADRESS, 5948 SOUTH ARCHER AVENUE

STANLEY L. GLODEK AIA ARCHITECT

City of Chicago

O2014-1636

Office of the City Clerk

Document Tracking Sheet

Meeting Date:	3/5/2014
Sponsor(s):	Burke (14)
Type:	Ordinance
Title:	Grant(s) of privilege in public way for Parkside Chapel - sign
Committee(s) Assignment:	Committee on Transportation and Public Way

ORDINANCE
PARKSIDE CHAPEL
Acct. No. 50632 - 1
Permit No. 1111007

Be It Ordained by the City Council of the City of Chicago:

SECTION 1. Permission and authority are hereby given and granted to PARKSIDE CHAPEL, upon the terms and subject to the conditions of this ordinance to maintain and use one (1) sign(s) projecting over the public right-of-way attached to its premises known as 5948 S. Archer Ave..

Said sign structure(s) measures as follows; along S. Major Avenue:
One (1) at sixteen point six seven (16.67) feet in length, one point four six (1.46) feet in height and seven (7) feet above grade level.

The location of said privilege shall be as shown on prints kept on file with the Department of Business Affairs and Consumer Protection and the Office of the City Clerk.

Said privilege shall be constructed in accordance with plans and specifications approved by the Department of Transportation (Division of Project Development) and Zoning Department- Signs.

This grant of privilege in the public way shall be subject to the provisions of Section 10-28-015 and all other required provisions of the Municipal Code of Chicago.

The grantee shall pay to the City of Chicago as compensation for the privilege #1111007 herein granted the sum of one hundred ($100.00) per annum in advance.

A 25% penalty will be added for payments received after due date

The permit holder agrees to hold the City of Chicago harmless for any damage, relocation or replacement costs associated with damage, relocation or removal of private property caused by the City performing work in the public way.

Authority herein given and granted for a period offive (5) years from and after 01/13/2014.

Alderman _____

Edward M. Burke 14th Ward

Department of Business Affairs and Consumer Protection
Small Business Center- Public Way Use Unit
City Hall - 121 N. LaSalle Street Room 800 • Chicago, IL 60602
(312)-74-GOBIZ (312-744-6249) • (312) 744-1944 (TTY)
http://www.cityofchicago.org/bacp

03/05/2014

Alderman **Edward M. Burke**
Ward # **14**
City of Chicago
City Hall, Room **302**
121 North LaSalle Street
Chicago, Illinois 60602


Re: An ordinance to use and maintain a portion of the public right-of-way for **one (1) sign(s)** for **PARKSIDE CHAPEL**, adjacent to the premises known as **5948 S. Archer Ave.**.

Dear Alderman **Edward M. Burke**:

The applicant referenced above has requested the use of the public right-of-way for a **sign(s)**. An ordinance has been prepared by the Department of Business Affairs and Consumer Protection – Small Business Center - Public Way Use Unit for presentation to the City Council. Because this request was made for properties located in your ward, as approved by you as per the attached, I respectfully request that you introduce the attached ordinance at the next City Council meeting.

If you have any questions regarding this ordinance, please contact Anthony Bertuca at (312) 744-5506.

Department of Business Affairs and Consumer Protection

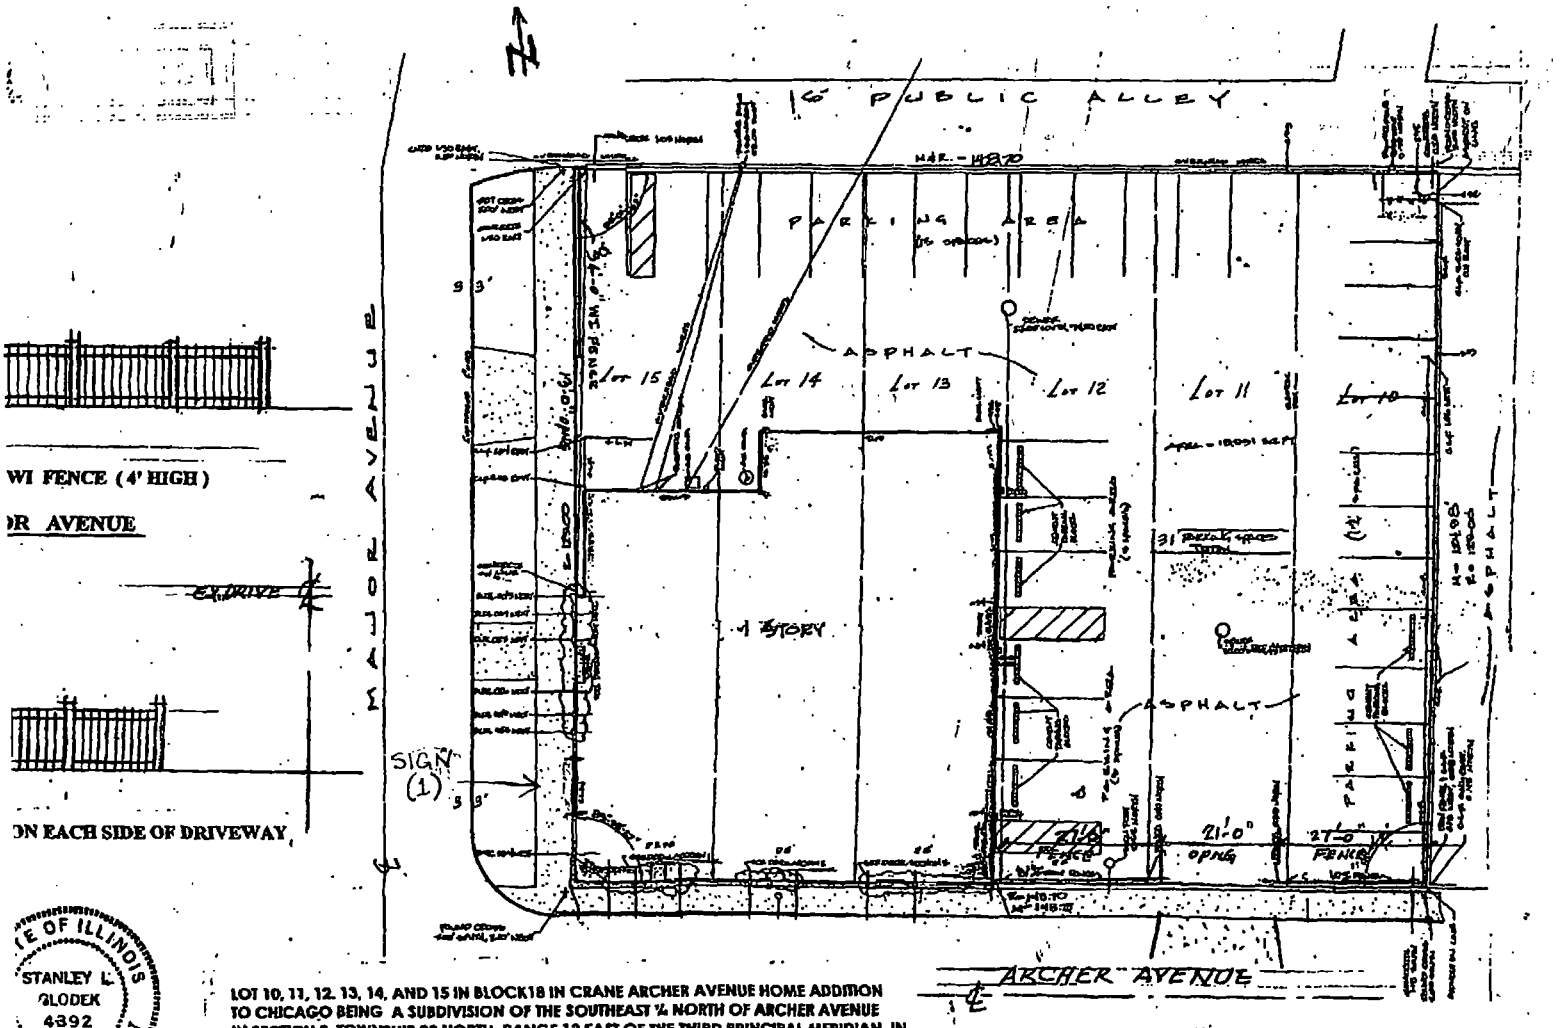

STATE OF ILLINOIS
STANLEY L. GLODEK
4392
LICENSED ARCHITECT
11/1/06

LOT 10, 11, 12, 13, 14, AND 15 IN BLOCK18 IN CRANE ARCHER AVENUE HOME ADDITION TO CHICAGO BEING A SUBDIVISION OF THE SOUTHEAST ¼ NORTH OF ARCHER AVENUE IN SECTION 8, TOWNSHIP 38 NORTH, RANGE 13 EAST OF THE THIRD PRINCIPAL MERIDIAN, IN COOK COUNTY, ILLINOIS

COMMON ADRESS, 5948 SOUTH ARCHER AVENUE

STANLEY L. GLODEK AIA ARCHITECT

City of Chicago

O2014-1639

Office of the City Clerk

Document Tracking Sheet

Meeting Date:	3/5/2014
Sponsor(s):	Foulkes (15)
Type:	Ordinance
Title:	Grant(s) of privilege in public way for Cash American Jewelry & Loan
Committee(s) Assignment:	Committee on Transportation and Public Way

ORDINANCE
CASH AMERICAN JEWLERY & LOAN
Acct. No. 19661 - 4
Permit No. 1110619

Be It Ordained by the City Council of the City of Chicago:

SECTION 1. Permission and authority are hereby given and granted to CASH AMERICAN JEWLERY & LOAN, upon the terms and subject to the conditions of this ordinance to maintain and use one (1) sign(s) projecting over the public right-of-way attached to its premises known as 6337 S. Kedzie Ave..

Said sign structure(s) measures as follows; along S KEDZIE AVE:
One (1) at ten (10) feet in length, five (5) feet in height and ten (10) feet above grade level.

The location of said privilege shall be as shown on prints kept on file with the Department of Business Affairs and Consumer Protection and the Office of the City Clerk.

Said privilege shall be constructed in accordance with plans and specifications approved by the Department of Transportation (Division of Project Development) and Zoning Department - Signs.

This grant of privilege in the public way shall be subject to the provisions of Section 10-28-015 and all other required provisions of the Municipal Code of Chicago.

The grantee shall pay to the City of Chicago as compensation for the privilege #1110619 herein granted the sum of three hundred ($300.00) per annum in advance.

A 25% penalty will be added for payments received after due date.

The permit holder agrees to hold the City of Chicago harmless for any damage, relocation or replacement costs associated with damage, relocation or removal of private property caused by the City performing work in the public way.


Authority herein given and granted for a period of five (5) years from and after 01/13/2014.

Alderman _____

Toni Foulkes 15th Ward

(Page 2 of 6)

(Page 2 of 3)

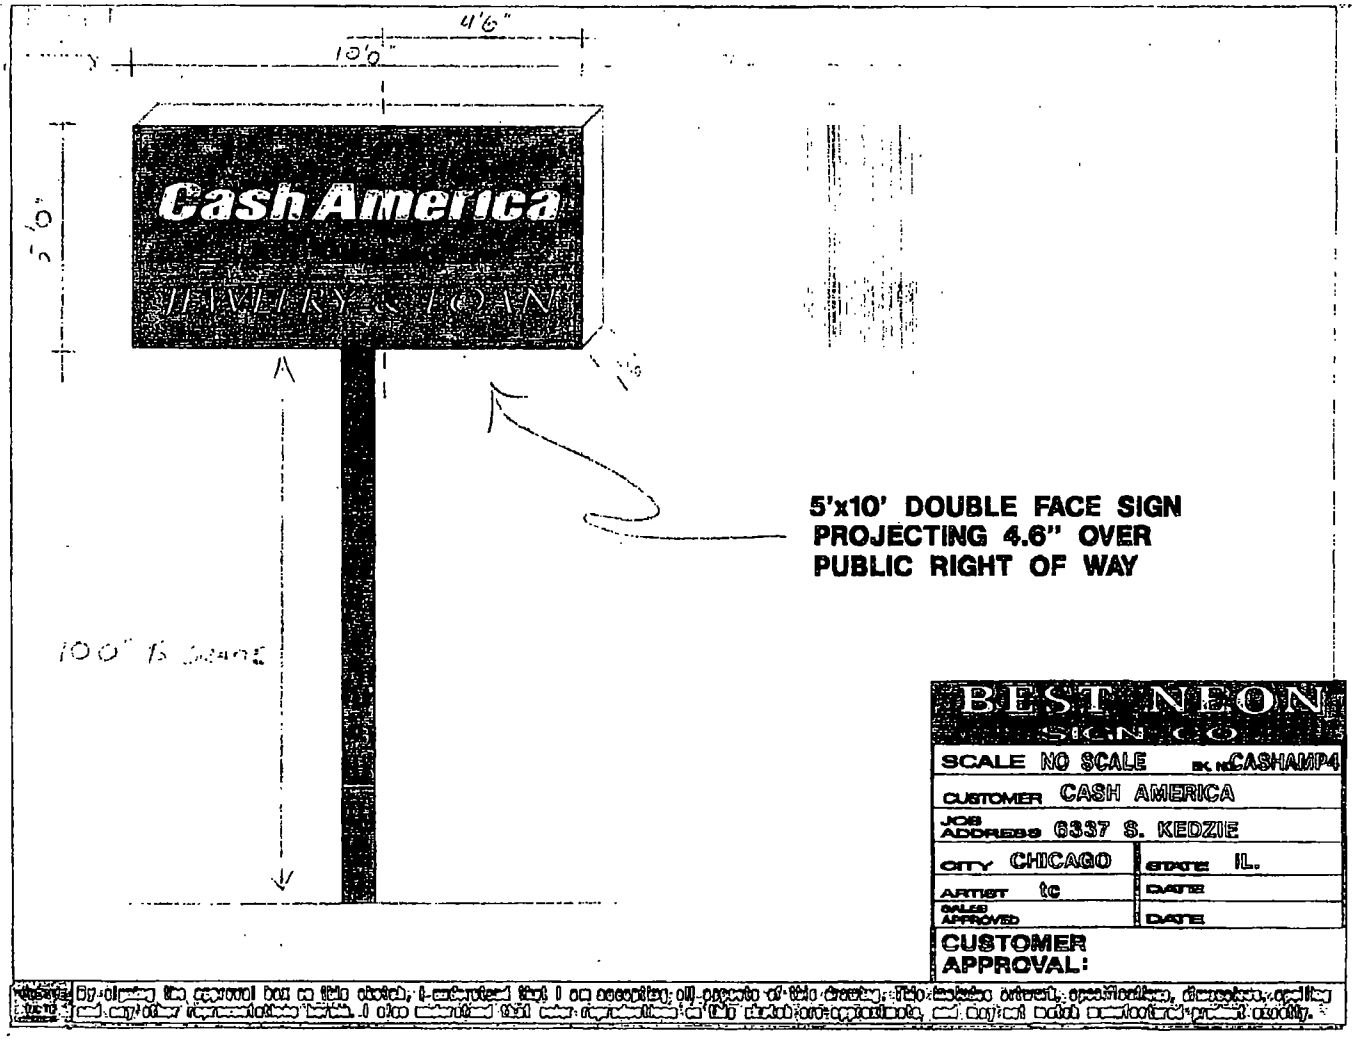

BEST NEON SIGN CO	
SCALE NO SCALE	BK. NO. CASHAMP4
CUSTOMER CASH AMERICA	
JOB ADDRESS 6337 S. KEDZIE	
CITY CHICAGO	STATE IL.
ARTIST tc	DATE
SALES APPROVED	DATE
CUSTOMER APPROVAL:	

By signing the approval box on this sheet, I authorize that I am accepting all aspects of this design. This includes artwork, specifications, dimensions, spelling and any other representations herein. I also understand that my signature on this sheet constitutes my final approval to proceed with production.

City of Chicago

O2014-1641

Office of the City Clerk

Document Tracking Sheet

Meeting Date:	3/5/2014
Sponsor(s):	Foulkes (15)
Type:	Ordinance
Title:	Grant(s) of privilege in public way for Iman
Committee(s) Assignment:	Committee on Transportation and Public Way

ORDINANCE
IMAN
Acct. No. 323752 - 1
Permit No. 1110784

Be It Ordained by the City Council of the City of Chicago:

SECTION 1. Permission and authority are hereby given and granted to IMAN, upon the terms and subject to the conditions of this ordinance to maintain and use one (1) sign(s) projecting over the public right-of-way attached to its premises known as 2744 W. 63rd St..

Said sign structure(s) measures as follows; along W. 63RD ST.:
One (1) at six (6) feet in length, four (4) feet in height and eight (8) feet above grade level.

The location of said privilege shall be as shown on prints kept on file with the Department of Business Affairs and Consumer Protection and the Office of the City Clerk.

Said privilege shall be constructed in accordance with plans and specifications approved by the Department of Transportation (Division of Project Development) and Zoning Department - Signs.

This grant of privilege in the public way shall be subject to the provisions of Section 10-28-015 and all other required provisions of the Municipal Code of Chicago.

The grantee shall pay to the City of Chicago as compensation for the privilege #1110784 herein granted the sum of one hundred ($100.00) per annum in advance.


A 25% penalty will be added for payments received after due date.

The permit holder agrees to hold the City of Chicago harmless for any damage, relocation or replacement costs associated with damage, relocation or removal of private property caused by the City performing work in the public way.

Authority herein given and granted for a period of five (5) years from and after 10/08/2013.

Alderman

Toni Foulkes 15th Ward

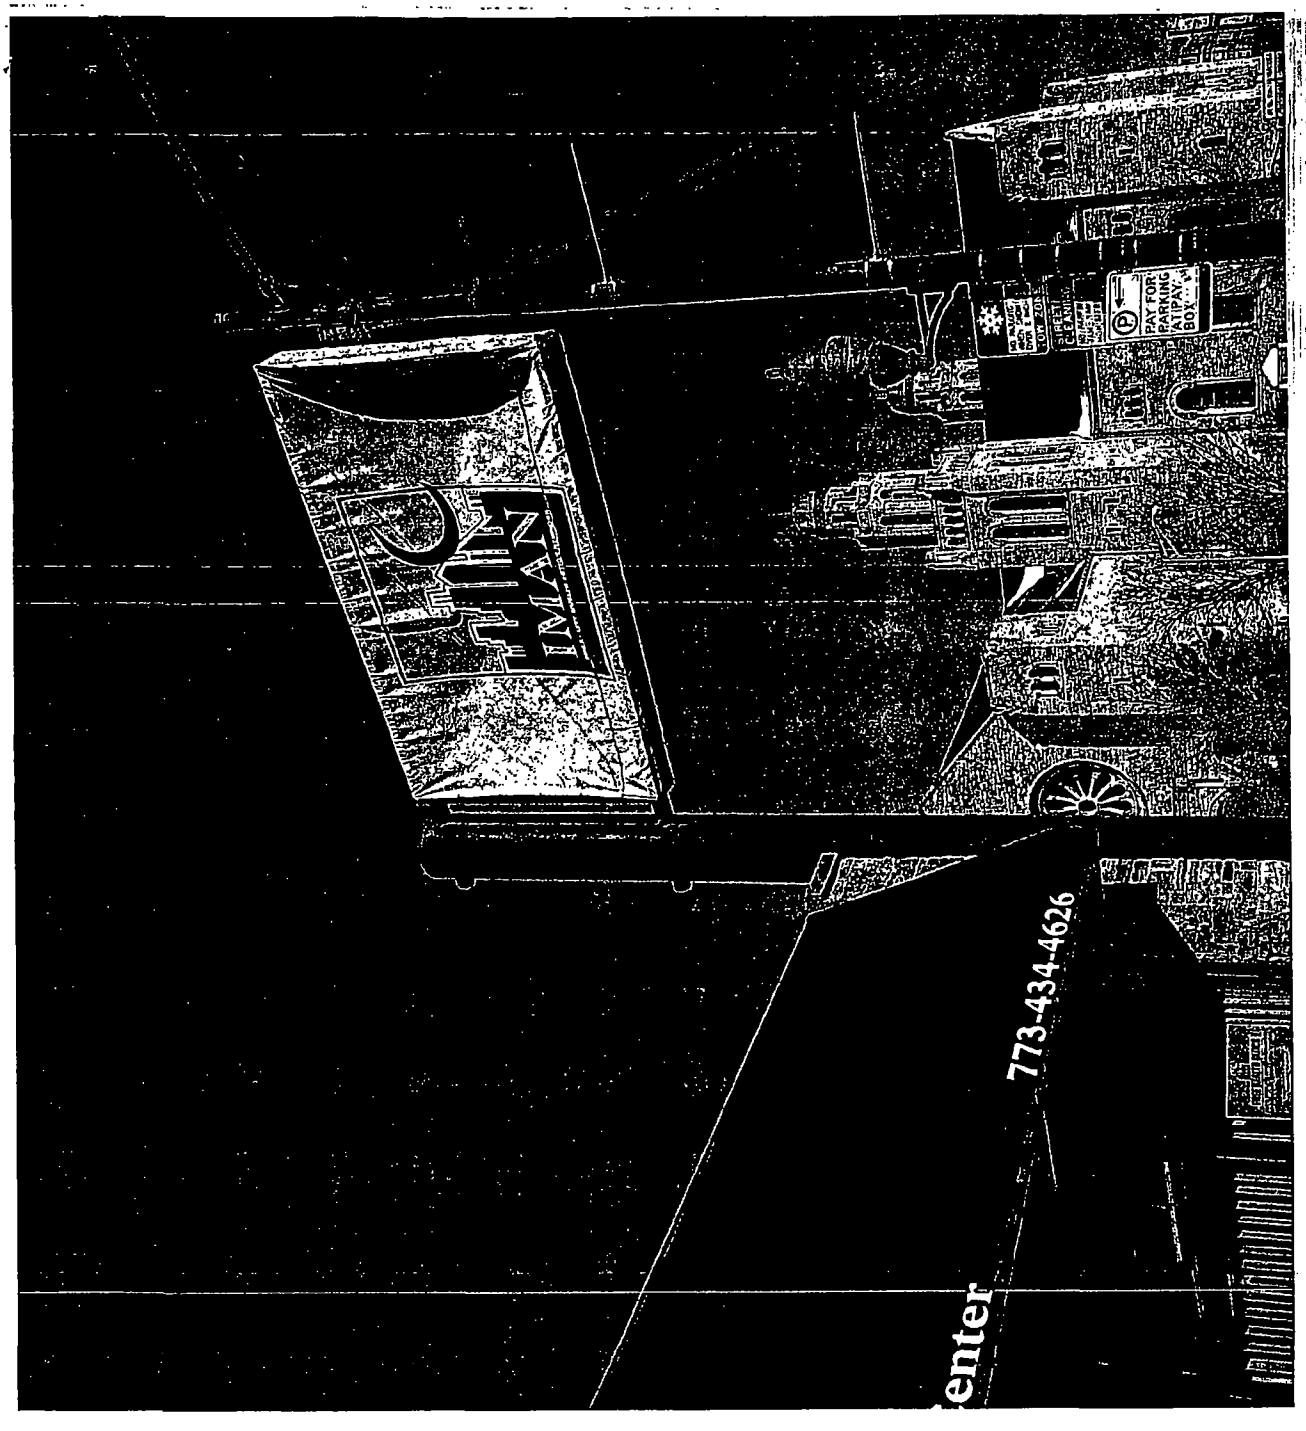
IMAN
PAY FOR PARKING AT PAY BOX
773-434-4626

City of Chicago

O2014-1645

Office of the City Clerk

Document Tracking Sheet

Meeting Date:	3/5/2014
Sponsor(s):	Foulkes (15)
Type:	Ordinance
Title:	Grant(s) of privilege in public way for Ogies Food, Inc.
Committee(s) Assignment:	Committee on Transportation and Public Way

ORDINANCE
OGIES FOOD, INC
Acct. No. 11210 - 1
Permit No. 1111176

Be It Ordained by the City Council of the City of Chicago:

SECTION 1. Permission and authority are hereby given and granted to OGIES FOOD, INC, upon the terms and subject to the conditions of this ordinance to maintain and use, as now constructed, six (6) Light Fixture(s) projecting over the public right-of-way adjacent to its premises known as 2600 W. Lithuanian Plaza Ct..

Said Light Fixture(s) at W. LITHUANIAN PLAZA measure(s):
Three (3) at one (1) foot in length, one (1) foot in width and fifteen (15) feet above grade level.

Said Light Fixture(s) at N. ROCKWELL STREET measure(s):
Three (3) at one (1) foot in length, one (1) foot in width and fifteen (15) feet above grade level.

The location of said privilege shall be as shown on prints kept on file with the Department of Business Affairs and Consumer Protection and the Office of the City Clerk.

Said privilege shall be constructed in accordance with plans and specifications approved by the Department of Transportation (Division of Project Development).

This grant of privilege in the public way shall be subject to the provisions of Section 10-28-015 and all other required provisions of the Municipal Code of Chicago.

The grantee shall pay to the City of Chicago as compensation for the privilege #1111176 herein granted the sum of one hundred ($100.00) per annum in advance.

A 25% penalty will be added for payments received after due date.

The permit holder agrees to hold the City of Chicago harmless for any damage, relocation or replacement costs associated with damage, relocation or removal of private property caused by the City performing work in the public way.

Authority herein given and granted for a period of five (5) years from and after 01/13/2014.

Alderman

Toni Foulkes 15th Ward


OPEN 7 DAYS
(773) 434-5237
OGIE'S FOOD & LIQUOR
FRESH MEATS & PR
OPEN 7 DAYS
ATM
USDA
75% LEAN
GROUND
BEEF
REG. $2.49 lb
.99
4.99


ROCKWELL
ONE
WAY
OGIE'S FOOD MART
FRESH PRODUCE · DELI · NACHOS · COLD BEER & LIQUOR
OPEN 7 DAYS
(773) 434-5237
PORK
CHOPS
1.99
40 LB.
$28.99
WINGS
$1.39
WICH BUNS
89¢
SOUP BEEF
OX
TAILS
$3.99
LB.
75% LEAN
GROUND
BEEF
REG. SIZE
.99
4.99
ATM

City of Chicago

O2014-1653

Office of the City Clerk

Document Tracking Sheet

Meeting Date:	3/5/2014
Sponsor(s):	Thompson (16)
Type:	Ordinance
Title:	Grant(s) of privilege in public way for Lavanderia El Sol
Committee(s) Assignment:	Committee on Transportation and Public Way

ORDINANCE
LAVANDERIA EL SOL,
Acct. No. 49331 - 1
Permit No. 1110736

Be It Ordained by the City Council of the City of Chicago:

SECTION 1. Permission and authority are hereby given and granted to LAVANDERIA EL SOL, upon the terms and subject to the conditions of this ordinance to maintain and use, as now constructed, two (2) Security Camera(s) projecting over the public right-of-way for security purposes adjacent to its premises known as 2819 W. 55th St..

Said Security Camera(s) at W. 55th Street measure(s):
Two (2) at point eight three (.83) feet in length, point five (.5) feet in width and twenty (20) feet above grade level.

The location of said privilege shall be as shown on prints kept on file with the Department of Business Affairs and Consumer Protection and the Office of the City Clerk.

Said privilege shall be constructed in accordance with plans and specifications approved by the Department of Planning and Development and Department of Transportation (Division of Project Development).

This grant of privilege in the public way shall be subject to the provisions of Section 10-28-015 and all other required provisions of the Municipal Code of Chicago.

The grantee shall pay to the City of Chicago as compensation for the privilege #1110736 herein granted the sum of zero ($.00) per annum in advance.

A 25% penalty will be added for payments received after due date.

The permit holder agrees to hold the City of Chicago harmless for any damage, relocation or replacement costs associated with damage, relocation or removal of private property caused by the City performing work in the public way.

Authority herein given and granted for a period of five (5) years from and after 01/13/2014.

Alderman JoAnn Thompson

Joann Thompson 16th Ward


LAVANDERIA EL SOL
WASHER
DRY FREE

City of Chicago

O2014-1658

Office of the City Clerk

Document Tracking Sheet

Meeting Date:	3/5/2014
Sponsor(s):	Thomas (17)
Type:	Ordinance
Title:	Grant(s) of privilege in public way for Royal Furnishings & Novelties
Committee(s) Assignment:	Committee on Transportation and Public Way

ORDINANCE
ROYAL FURNISHINGS & NOVELTIES
Acct. No. 56761 - 1
Permit No. 1110995

Be It Ordained by the City Council of the City of Chicago:

SECTION 1. Permission and authority are hereby given and granted to ROYAL FURNISHINGS & NOVELTIES, upon the terms and subject to the conditions of this ordinance to maintain and use one (1) sign(s) projecting over the public right-of-way attached to its premises known as 235-237 W. 75th St..

Said sign structure(s) measures as follows; along W. 75th Street:
One (1) at five point five (5.5) feet in length, three point five (3.5) feet in height and ten (10) feet above grade level.

The location of said privilege shall be as shown on prints kept on file with the Department of Business Affairs and Consumer Protection and the Office of the City Clerk.

Said privilege shall be constructed in accordance with plans and specifications approved by the Department of Transportation (Division of Project Development) and Zoning Department - Signs.

This grant of privilege in the public way shall be subject to the provisions of Section 10-28-015 and all other required provisions of the Municipal Code of Chicago.

The grantee shall pay to the City of Chicago as compensation for the privilege #1110995 herein granted the sum of one hundred ($100.00) per annum in advance.

A 25% penalty will be added for payments received after due date.

The permit holder agrees to hold the City of Chicago harmless for any damage, relocation or replacement costs associated with damage, relocation or removal of private property caused by the City performing work in the public way.


Authority herein given and granted for a period of five (5) years from and after 11/19/2013.

Alderman _____


Latasha R. Thomas 17th Ward

Royal Furnishings
237 West 75th Street
Chicago, IL 60620
773-488-0581 Fax 773-488-3050

237 WEST 75th ST

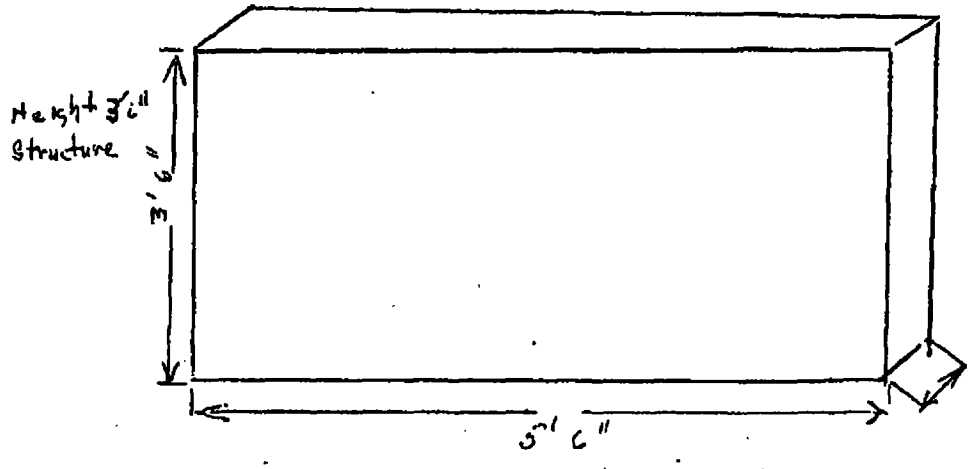

Length of Structure 5'6"

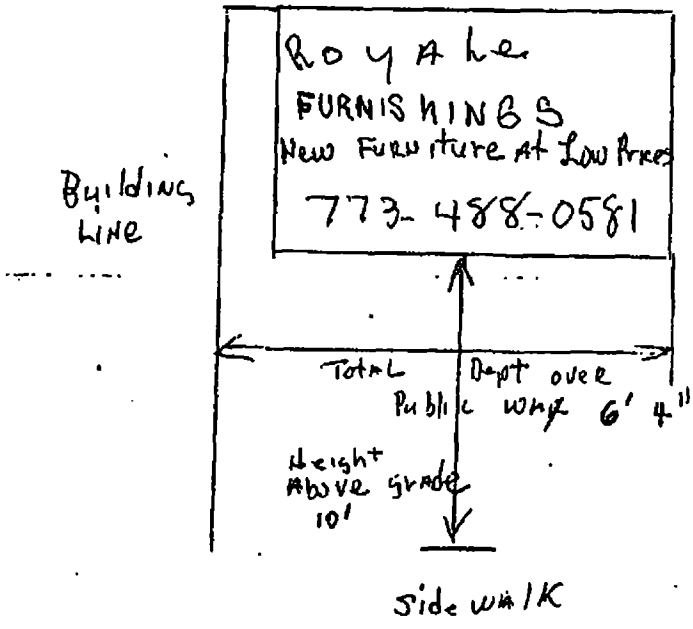

City of Chicago

O2014-1662

Office of the City Clerk

Document Tracking Sheet

Meeting Date:	3/5/2014
Sponsor(s):	Lane (18)
Type:	Ordinance
Title:	Grant(s) of privilege in public way for Sherwin Williams Co., No. 3860, The
Committee(s) Assignment:	Committee on Transportation and Public Way

ORDINANCE
THE SHERWIN WILLIAMS CO #3860
Acct. No. 1613 - 17
Permit No. 1111153

Be It Ordained by the City Council of the City of Chicago:

SECTION 1. Permission and authority are hereby given and granted to THE SHERWIN WILLIAMS CO #3860, upon the terms and subject to the conditions of this ordinance to maintain and use one (1) sign(s) projecting over the public right-of-way attached to its premises known as 8517 S. Pulaski Rd..

Said sign structure(s) measures as follows; along S Pulaski Rd:
One (1) at six (6) feet in length, seven (7) feet in height and twelve point zero eight (12.08) feet above grade level.

The location of said privilege shall be as shown on prints kept on file with the Department of Business Affairs and Consumer Protection and the Office of the City Clerk.

Said privilege shall be constructed in accordance with plans and specifications approved by the Department of Transportation (Division of Project Development) and Zoning Department - Signs.

This grant of privilege in the public way shall be subject to the provisions of Section 10-28-015 and all other required provisions of the Municipal Code of Chicago.

The grantee shall pay to the City of Chicago as compensation for the privilege #1111153 herein granted the sum of three hundred ($300.00) per annum in advance.


A 25% penalty will be added for payments received after due date.

The permit holder agrees to hold the City of Chicago harmless for any damage, relocation or replacement costs associated with damage, relocation or removal of private property caused by the City performing work in the public way.

Authority herein given and granted for a period of five (5) years from and after 01/13/2014.

Alderman Lona Lane

Lona Lane 18th Ward

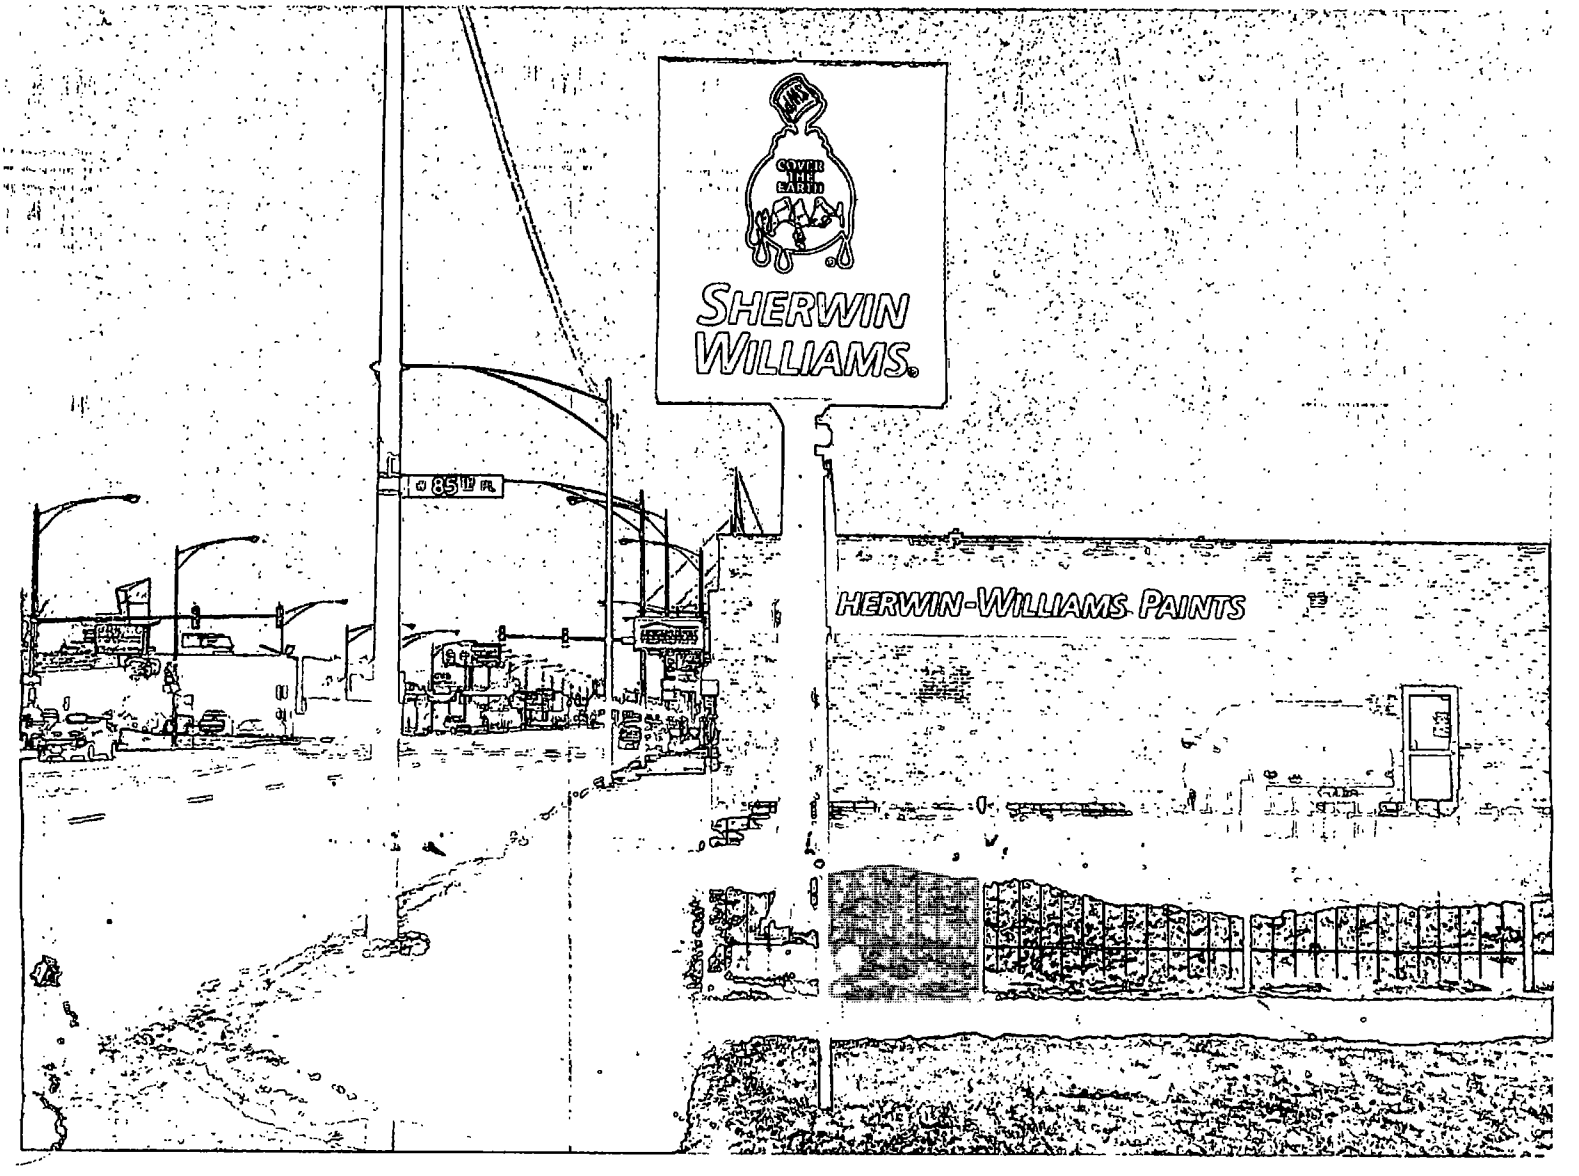
COVER THE EARTH
SHERWIN WILLIAMS.
HERWIN-WILLIAMS PAINTS

Department of Business Affairs and Consumer Protection
Small Business Center - Public Way Use Unit
City Hall - 121 N. LaSalle Street, Room 800 • Chicago, IL 60602
(312)-74-GOBIZ (312-744-6249) • (312) 744-1944 (TTY)
http://www.cityofchicago.org/bacp

03/05/2014

Alderman **Lona Lane**
Ward # **18**
City of Chicago
City Hall, Room **300**
121 North LaSalle Street
Chicago, Illinois 60602

Re: An ordinance to use and maintain a portion of the public right-of-way for **one (1) sign(s)** for **THE SHERWIN WILLIAMS CO #3860**, adjacent to the premises known as **8517 S. Pulaski Rd.**.

Dear Alderman **Lona Lane**:

The applicant referenced above has requested the use of the public right-of-way for a **sign(s)**. An ordinance has been prepared by the Department of Business Affairs and Consumer Protection – Small Business Center - Public Way Use Unit for presentation to the City Council. Because this request was made for properties located in your ward, as approved by you as per the attached, I respectfully request that you introduce the attached ordinance at the next City Council meeting.

If you have any questions regarding this ordinance, please contact Anthony Bertuca at (312) 744-5506.

Department of Business Affairs and Consumer Protection

City of Chicago

O2014-1669

Office of the City Clerk

Document Tracking Sheet

Meeting Date:	3/5/2014
Sponsor(s):	O'Shea (19)
Type:	Ordinance
Title:	Grant(s) of privilege in public way for Mufflers 4 Less
Committee(s) Assignment:	Committee on Transportation and Public Way

ORDINANCE
MUFFLERS 4 LESS
Acct. No. 65367 - 1
Permit No. 1109388

Be It Ordained by the City Council of the City of Chicago:

SECTION 1. Permission and authority are hereby given and granted to MUFFLERS 4 LESS, upon the terms and subject to the conditions of this ordinance to maintain and use one (1) sign(s) projecting over the public right-of-way attached to its premises known as 10137 S. Western Ave.

Said sign structure(s) measures as follows; along S. Western Avenue:
One (1) at twenty (20) feet in length, four (4) feet in height and ten (10) feet above grade level.

The location of said privilege shall be as shown on prints kept on file with the Department of Business Affairs and Consumer Protection and the Office of the City Clerk.

Said privilege shall be constructed in accordance with plans and specifications approved by the Department of Transportation (Division of Project Development) and Zoning Department - Signs.

This grant of privilege in the public way shall be subject to the provisions of Section 10-28-015 and all other required provisions of the Municipal Code of Chicago.

The grantee shall pay to the City of Chicago as compensation for the privilege #1109388 herein granted the sum of three hundred ($300.00) per annum in advance.

A 25% penalty will be added for payments received after due date.

The permit holder agrees to hold the City of Chicago harmless for any damage, relocation or replacement costs associated with damage, relocation or removal of private property caused by the City performing work in the public way.

Authority herein given and granted for a period of five (5) years from and after Date of Passage.


Alderman Matthew J. O'Shea

Matthew J. O'Shea 19th Ward


Muffler 4 less
10137 S. Western Ave.
Chicago Illinois 60643
773.445.3316


Aluminum sign

Material: Aluminum tube square 1" x 1"

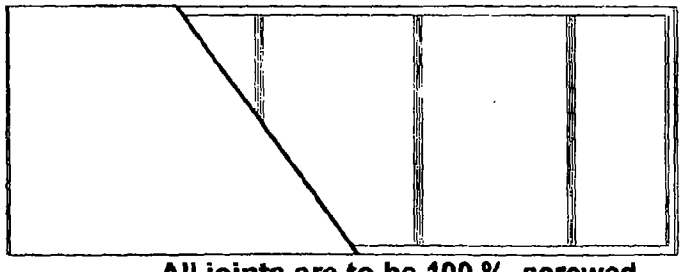

All joints are to be 100 % screwed

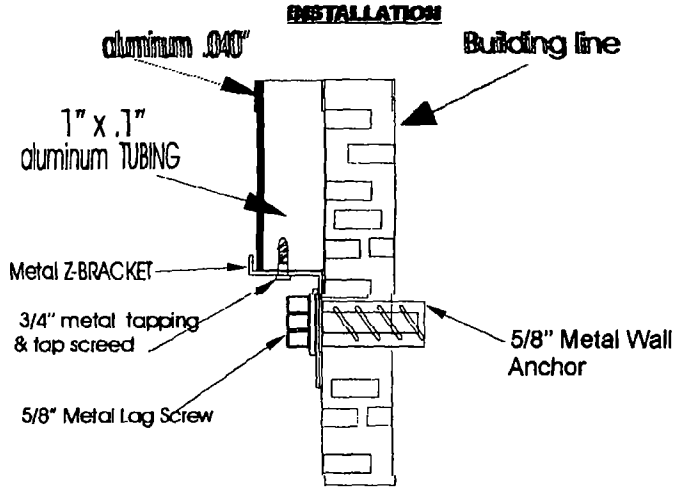

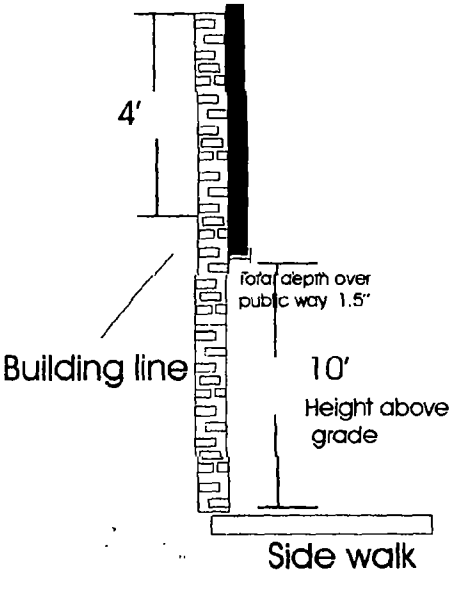

General Specifications

Sign Type:	Aluminum Sign
Material:	Aluminum Sign
Face Material:	Aluminum .040"
Face color:	yellow
Vinyl Graphics	red, black letters

Department of Business Affairs and Consumer Protection
Small Business Center - Public Way Use Unit
City Hall - 121 N. LaSalle Street, Room 800 • Chicago, IL 60602
(312)-74-GOBIZ (312-744-6249) • (312) 744-1944 (TTY)
http://www.cityofchicago.org/bacp

03/05/2014

Alderman **Matthew J. O'Shea**
Ward # **19**
City of Chicago
City Hall, Room **300**
121 North LaSalle Street
Chicago, Illinois 60602

Re: An ordinance to use and maintain a portion of the public right-of-way for **one (1) sign(s)** for **MUFFLERS 4 LESS**, adjacent to the premises known as **10137 S. Western Ave.**.

Dear Alderman **Matthew J. O'Shea**:

The applicant referenced above has requested the use of the public right-of-way for a **sign(s)**. An ordinance has been prepared by the Department of Business Affairs and Consumer Protection – Small Business Center - Public Way Use Unit for presentation to the City Council. Because this request was made for properties located in your ward, as approved by you as per the attached, I respectfully request that you introduce the attached ordinance at the next City Council meeting.

If you have any questions regarding this ordinance, please contact Anthony Bertuca at (312) 744-5506.

Department of Business Affairs and Consumer Protection

City of Chicago

O2014-1670

Office of the City Clerk

Document Tracking Sheet

Meeting Date:	3/5/2014
Sponsor(s):	O'Shea (19)
Type:	Ordinance
Title:	Grant(s) of privilege in public way for USA Muffler & Brake
Committee(s) Assignment:	Committee on Transportation and Public Way

ORDINANCE
USA MUFFLER & BRAKE
Acct. No. 33364 - 1
Permit No. 1111232

Be It Ordained by the City Council of the City of Chicago:

SECTION 1. Permission and authority are hereby given and granted to USA MUFFLER & BRAKE, upon the terms and subject to the conditions of this ordinance to maintain and use two (2) sign(s) projecting over the public right-of-way attached to its premises known as 11044 S. Western Ave..

Said sign structure(s) measures as follows; along S. Western Avenue:
One (1) at eight (8) feet in length, five (5) feet in height and twenty-two (22) feet above grade level.
One (1) at four (4) feet in length, three (3) feet in height and twelve (12) feet above grade level.

The location of said privilege shall be as shown on prints kept on file with the Department of Business Affairs and Consumer Protection and the Office of the City Clerk.

Said privilege shall be constructed in accordance with plans and specifications approved by the Department of Transportation (Division of Project Development) and Zoning Department - Signs.

This grant of privilege in the public way shall be subject to the provisions of Section 10-28-015 and all other required provisions of the Municipal Code of Chicago.

The grantee shall pay to the City of Chicago as compensation for the privilege #1111232 herein granted the sum of four hundred ($400.00) per annum in advance.


A 25% penalty will be added for payments received after due date.

The permit holder agrees to hold the City of Chicago harmless for any damage, relocation or replacement costs associated with damage, relocation or removal of private property caused by the City performing work in the public way.

Authority herein given and granted for a period of five (5) years from and after 11/05/2013.

Alderman Matthew J. O'Shea

Matthew J. O'Shea 19th Ward

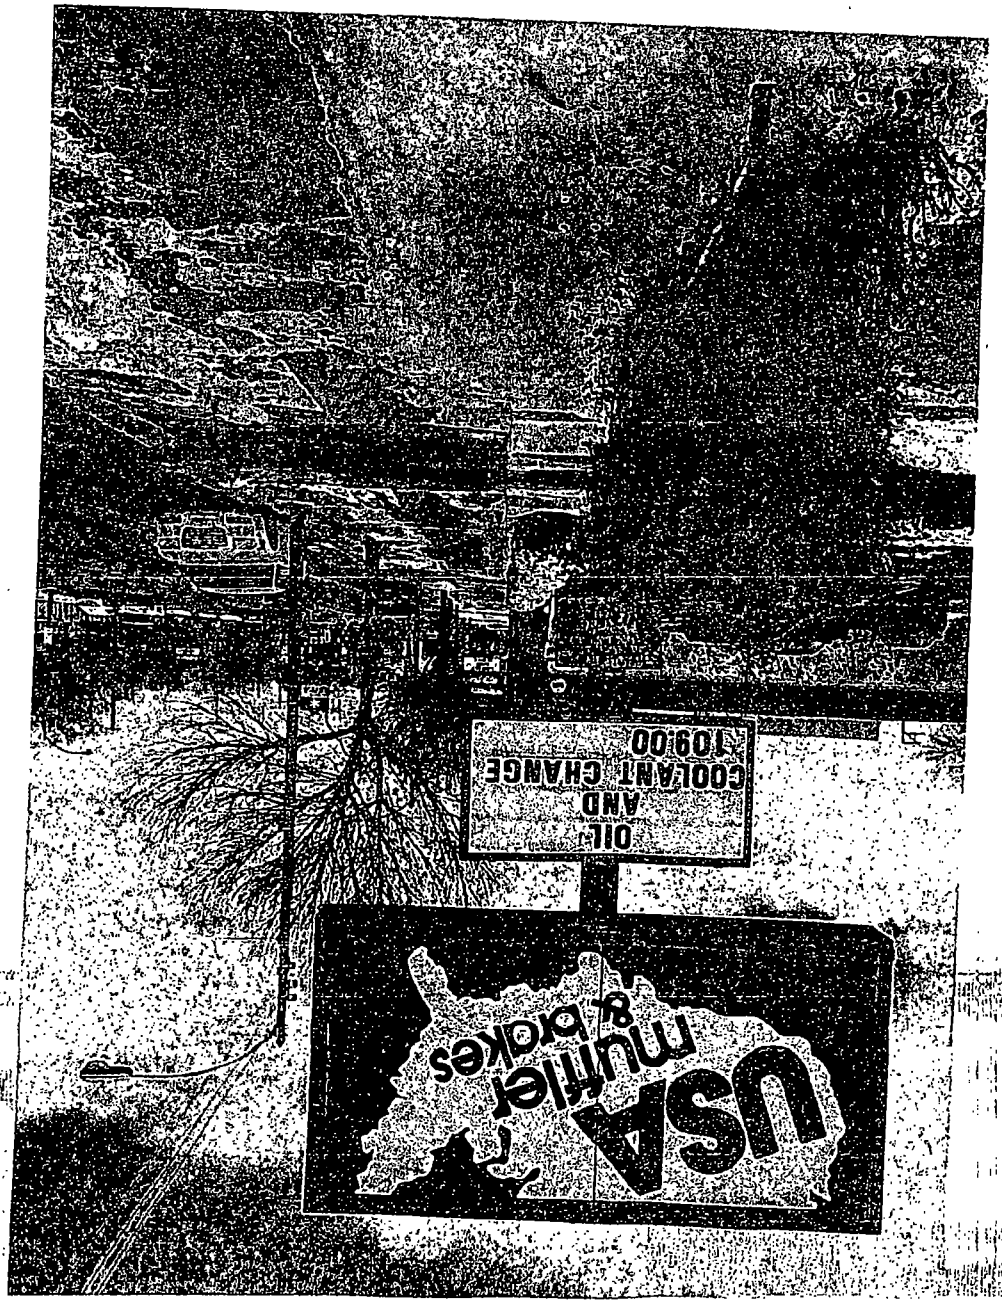
OIL
AND
COOLANT CHANGE
109.00
USA
muffler
& brakes

Department of Business Affairs and Consumer Protection
Small Business Center - Public Way Use Unit
City Hall - 121 N LaSalle Street, Room 800 • Chicago, IL 60602
(312)-74-GOBIZ (312-744-6249) • (312) 744-1944 (TTY)
http://www.cityofchicago.org/bacp

03/05/2014

Alderman **Matthew J. O'Shea**
Ward # **19**
City of Chicago
City Hall, Room **300**
121 North LaSalle Street
Chicago, Illinois 60602

Re: An ordinance to use and maintain a portion of the public right-of-way for **two (2) sign(s)** for **USA MUFFLER & BRAKE**, adjacent to the premises known as **11044 S. Western Ave.**.

Dear Alderman **Matthew J. O'Shea**:

The applicant referenced above has requested the use of the public right-of-way for a **sign(s)**. An ordinance has been prepared by the Department of Business Affairs and Consumer Protection – Small Business Center - Public Way Use Unit for presentation to the City Council. Because this request was made for properties located in your ward, as approved by you as per the attached, I respectfully request that you introduce the attached ordinance at the next City Council meeting.

If you have any questions regarding this ordinance, please contact Anthony Bertuca at (312) 744-5506.

Department of Business Affairs and Consumer Protection

City of Chicago

O2014-1675

Office of the City Clerk

Document Tracking Sheet

Meeting Date:	3/5/2014
Sponsor(s):	Cochran (20)
Type:	Ordinance
Title:	Grant(s) of privilege in public way for Animal Welfare League
Committee(s) Assignment:	Committee on Transportation and Public Way

ORDINANCE
ANIMAL WELFARE LEAGUE
Acct. No. 29889 - 1
Permit No. 1111004

Be It Ordained by the City Council of the City of Chicago:

SECTION 1. Permission and authority are hereby given and granted to ANIMAL WELFARE LEAGUE, upon the terms and subject to the conditions of this ordinance to maintain and use, as now constructed, one (1) Light Fixture(s) projecting over the public right-of-way adjacent to its premises known as 6224 S. Wabash Ave..

Said Light Fixture(s) at S Wabash Ave. measure(s):
One (1) at sixteen (16) feet in length, one point two five (1.25) foot in width and thirteen (13) feet above grade level.

The location of said privilege shall be as shown on prints kept on file with the Department of Business Affairs and Consumer Protection and the Office of the City Clerk.

Said privilege shall be constructed in accordance with plans and specifications approved by the Department of Transportation (Division of Project Development).

This grant of privilege in the public way shall be subject to the provisions of Section 10-28-015 and all other required provisions of the Municipal Code of Chicago.

The grantee shall pay to the City of Chicago as compensation for the privilege #1111004 herein granted the sum of seventy-five ($75.00) per annum in advance.

A 25% penalty will be added for payments received after due date.

The permit holder agrees to hold the City of Chicago harmless for any damage, relocation or replacement costs associated with damage, relocation or removal of private property caused by the City performing work in the public way.


Authority herein given and granted for a period of five (5) years from and after 12/17/2013.

Alderman _____

Willie Cochran 20th Ward

P. 1

ANIMAL WELFARE League
6224 S. WABASH AVE
Chgo. IL 60637

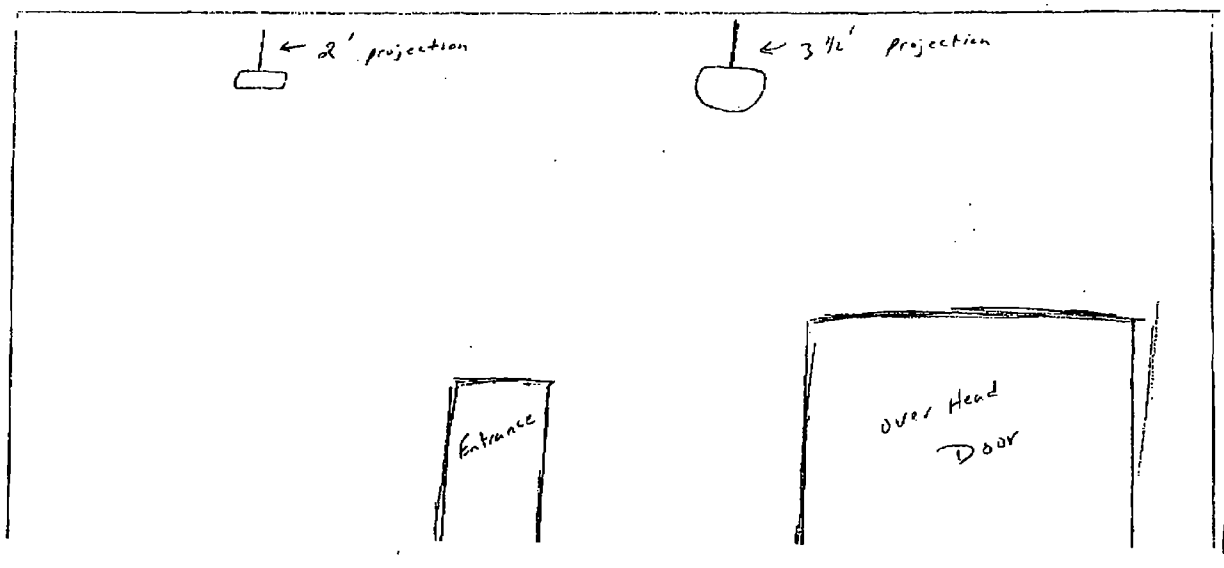

DEC-09-2013 02:15 PM

Department of Business Affairs and Consumer Protection
Small Business Center - Public Way Use Unit
City Hall - 121 N. LaSalle Street, Room 800 • Chicago, IL 60602
(312)-74-GOBIZ (312-744-6249) • (312) 744-1944 (TTY)
http://www.cityofchicago.org/bacp

03/05/2014

Alderman **Willie Cochran**
Ward # **20**
City of Chicago
City Hall, Room **300**
121 North LaSalle Street
Chicago, Illinois 60602

Re: An ordinance to use and maintain a portion of the public right-of-way for **one (1) light fixture(s)** for **ANIMAL WELFARE LEAGUE**, adjacent to the premises known as **6224 S. Wabash Ave.**.

Dear Alderman **Willie Cochran**:

The applicant referenced above has requested the use of the public right-of-way for a **light fixture(s)**. An ordinance has been prepared by the Department of Business Affairs and Consumer Protection – Small Business Center - Public Way Use Unit for presentation to the City Council. Because this request was made for properties located in your ward, as approved by you as per the attached, I respectfully request that you introduce the attached ordinance at the next City Council meeting.

If you have any questions regarding this ordinance, please contact Anthony Bertuca at (312) 744-5506.

Department of Business Affairs and Consumer Protection

City of Chicago

O2014-1678

Office of the City Clerk

Document Tracking Sheet

Meeting Date:	3/5/2014
Sponsor(s):	Cochran (20)
Type:	Ordinance
Title:	Grant(s) of privilege in public way for Whiteside Liquors, Inc.
Committee(s) Assignment:	Committee on Transportation and Public Way

ORDINANCE
WHITESIDE LIQUORS, INC.
Acct. No: 63319--2
Permit No. 1111058

Be It Ordained by the City Council of the City of Chicago:

SECTION 1. Permission and authority are hereby given and granted to WHITESIDE LIQUORS, INC., upon the terms and subject to the conditions of this ordinance to maintain and use, as now constructed, three (3) Security Camera(s) projecting over the public right-of-way for security purposes adjacent to its premises known as 425 E. 63rd St..

Said Security Camera(s) at E. 63RD STREET measure(s):
Three (3) at point eight three (.83) feet in length, point three three (.33) feet in width and fourteen (14) feet above grade level.

The location of said privilege shall be as shown on prints kept on file with the Department of Business Affairs and Consumer Protection and the Office of the City Clerk.

Said privilege shall be constructed in accordance with plans and specifications approved by the Department of Planning and Development and Department of Transportation (Division of Project Development).

This grant of privilege in the public way shall be subject to the provisions of Section 10-28-015 and all other required provisions of the Municipal Code of Chicago.

The grantee shall pay to the City of Chicago as compensation for the privilege #1111058 herein granted the sum of zero ($.00) per annum in advance.


A 25% penalty will be added for payments received after due date.


The permit holder agrees to hold the City of Chicago harmless for any damage, relocation or replacement costs associated with damage, relocation or removal of private property caused by the City performing work in the public way.

Authority herein given and granted for a period of five (5) years from and after 01/13/2014.

Alderman

Willie Cochran 20th Ward

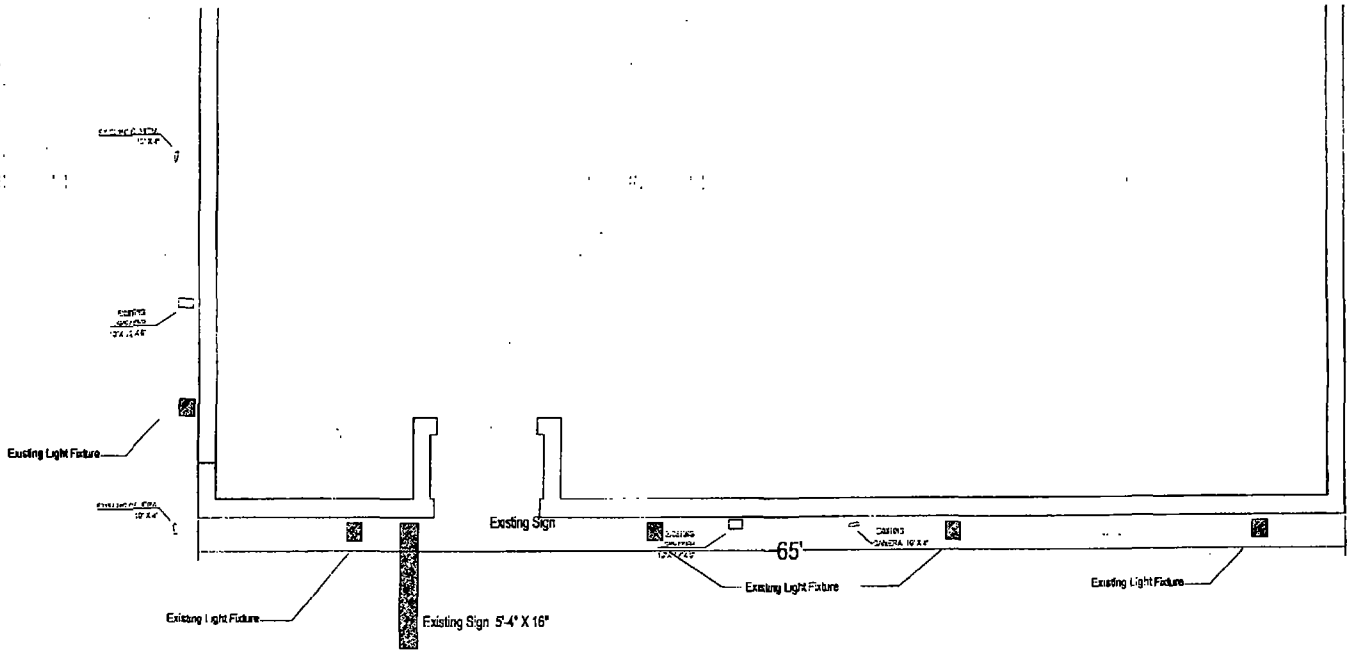

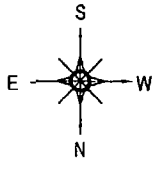

Whiteside Liquors Inc.
425 E. 63rd St.
Chicago, IL. 60637

Department of Business Affairs and Consumer Protection
Small Business Center - Public Way Use Unit
City Hall - 121 N. LaSalle Street, Room 800 • Chicago, IL 60602
(312)-74-GOBIZ (312-744-6249) • (312) 744-1944 (TTY)
http //www.cityofchicago.org/bacp

03/05/2014

Alderman **Willie Cochran**
Ward # **20**
City of Chicago
City Hall, Room **300**
121 North LaSalle Street
Chicago, Illinois 60602

Re: An ordinance to use and maintain a portion of the public right-of-way for **three (3) security camera(s)** for **WHITESIDE LIQUORS, INC.**, adjacent to the premises known as **425 E. 63rd St.**.

Dear Alderman **Willie Cochran**:

The applicant referenced above has requested the use of the public right-of-way for a **security camera(s)**. An ordinance has been prepared by the Department of Business Affairs and Consumer Protection – Small Business Center - Public Way Use Unit for presentation to the City Council. Because this request was made for properties located in your ward, as approved by you as per the attached, I respectfully request that you introduce the attached ordinance at the next City Council meeting.

If you have any questions regarding this ordinance, please contact Anthony Bertuca at (312) 744-5506.

Department of Business Affairs and Consumer Protection

City of Chicago

O2014-1685

Office of the City Clerk

Document Tracking Sheet

Meeting Date:	3/5/2014
Sponsor(s):	Brookins (21)
Type:	Ordinance
Title:	Grant(s) of privilege in public way for Five Star Certified, Inc. - light fixtures
Committee(s) Assignment:	Committee on Transportation and Public Way

ORDINANCE
FIVE STAR CERTIFIED INC
Acct. No. 3771 - 1
Permit No. 1110717

Be It Ordained by the City Council of the City of Chicago:

SECTION 1. Permission and authority are hereby given and granted to FIVE STAR CERTIFIED INC, upon the terms and subject to the conditions of this ordinance to maintain and use, as now constructed, six (6) Light Fixture(s) projecting over the public right-of-way adjacent to its premises known as 935 W. 87th St..

Said Light Fixture(s) at W. 87th St measure(s):
Two (2) at two (2) feet in length, two (2) feet in width and sixteen (16) feet above grade level.

Said Light Fixture(s) at S. Sangamon St measure(s):
Four (4) at two (2) feet in length, two (2) feet in width and sixteen (16) feet above grade level.

The location of said privilege shall be as shown on prints kept on file with the Department of Business Affairs and Consumer Protection and the Office of the City Clerk.

Said privilege shall be constructed in accordance with plans and specifications approved by the Department of Transportation (Division of Project Development).

This grant of privilege in the public way shall be subject to the provisions of Section 10-28-015 and all other required provisions of the Municipal Code of Chicago.

The grantee shall pay to the City of Chicago as compensation for the privilege #1110717 herein granted the sum of one hundred ($100.00) per annum in advance.


A 25% penalty will be added for payments received after due date.

The permit holder agrees to hold the City of Chicago harmless for any damage, relocation or replacement costs associated with damage, relocation or removal of private property caused by the City performing work in the public way.

Authority herein given and granted for a period of five (5) years from and after 01/13/2014.

Alderman

Howard Brookins, Jr. 21st Ward

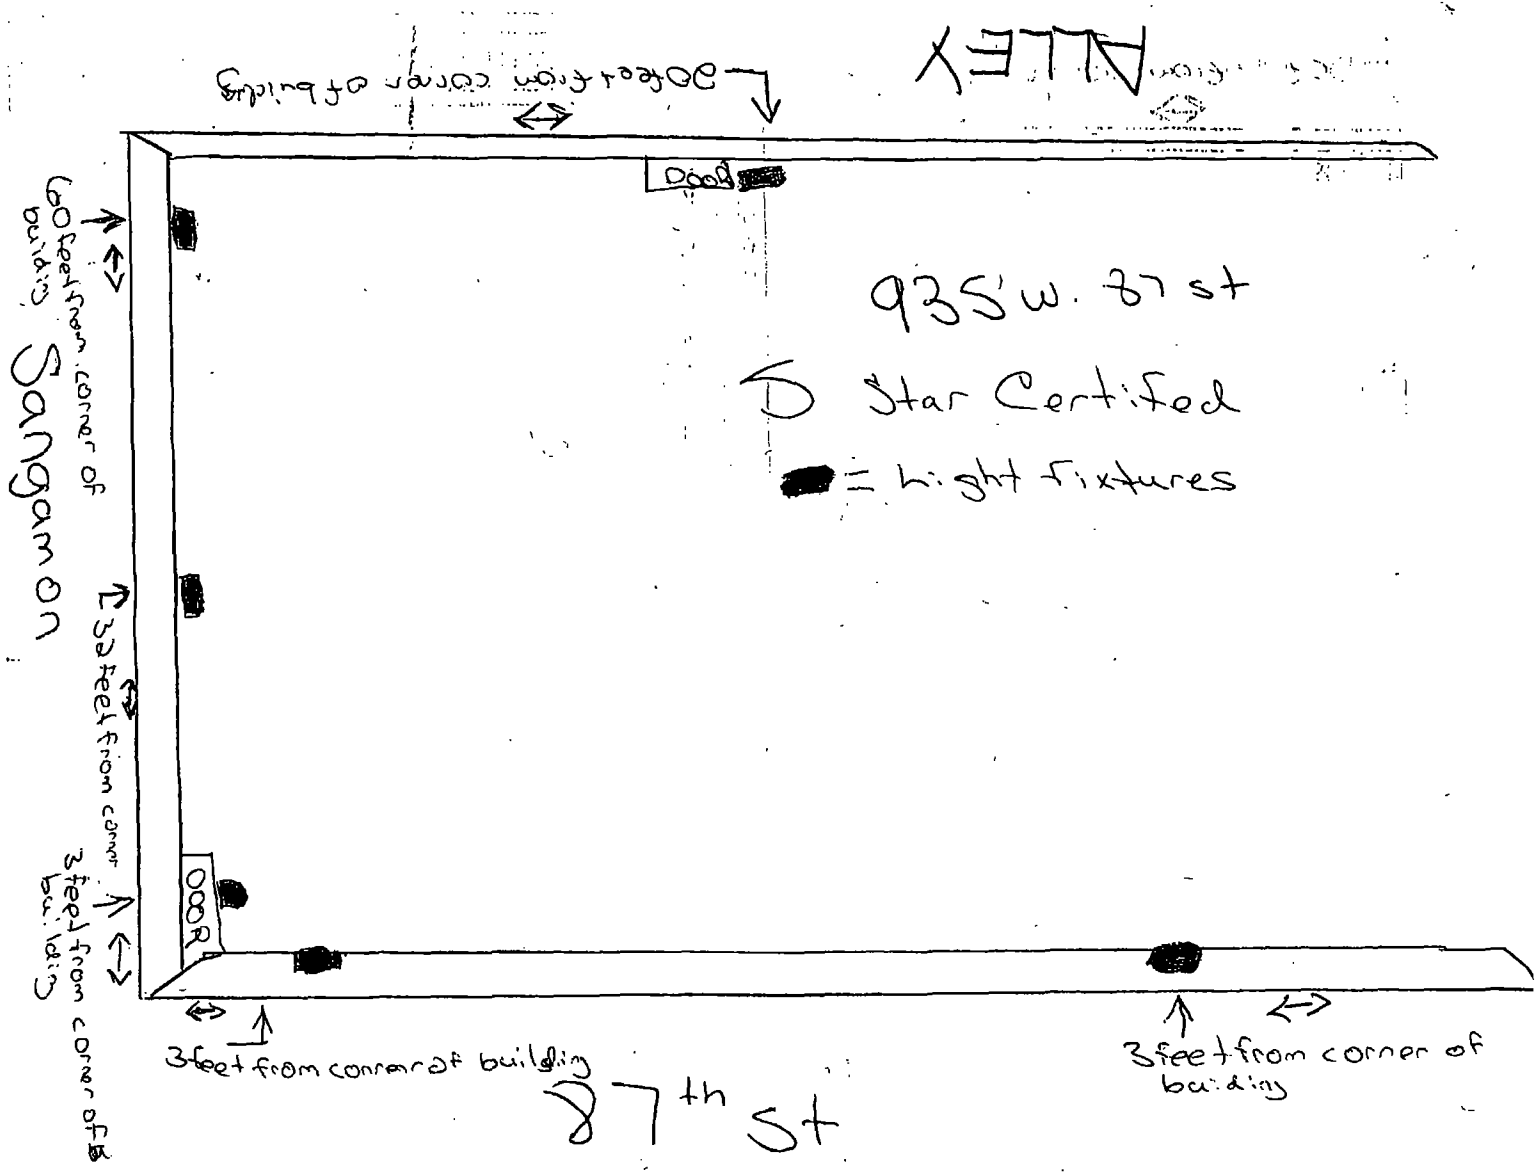
ALLEY
3feet from corner of building
60 feet from corner of building
Sangamon
935 w. 87 st
5 Star Certifed
= light fixtures
DOOR
3feet from corner of building
3feet from corner of building
3feet from corner of building
87th St

Department of Business Affairs and Consumer Protection
Small Business Center - Public Way Use Unit
City Hall - 121 N. LaSalle Street, Room 800 • Chicago, IL 60602
(312)-74-GOBIZ (312-744-6249) • (312) 744-1944 (TTY)
http://www.cityofchicago.org/bacp

03/05/2014

Alderman **Howard Brookins, Jr.**
Ward # **21**
City of Chicago
City Hall, Room **300**
121 North LaSalle Street
Chicago, Illinois 60602

Re: An ordinance to use and maintain a portion of the public right-of-way for **six (6) light fixture(s)** for **FIVE STAR CERTIFIED INC**, adjacent to the premises known as **935 W. 87th St.**.

Dear Alderman **Howard Brookins, Jr.**:

The applicant referenced above has requested the use of the public right-of-way for a **light fixture(s)**. An ordinance has been prepared by the Department of Business Affairs and Consumer Protection – Small Business Center - Public Way Use Unit for presentation to the City Council. Because this request was made for properties located in your ward, as approved by you as per the attached, I respectfully request that you introduce the attached ordinance at the next City Council meeting.

If you have any questions regarding this ordinance, please contact Anthony Bertuca at (312) 744-5506.

Department of Business Affairs and Consumer Protection

City of Chicago

O2014-1687

Office of the City Clerk

Document Tracking Sheet

Meeting Date:	3/5/2014
Sponsor(s):	Brookins (21)
Type:	Ordinance
Title:	Grant(s) of privilege in public way for Five Star Certified, Inc. - sign
Committee(s) Assignment:	Committee on Transportation and Public Way

ORDINANCE
FIVE STAR CERTIFIED INC
Acct. No. 3771 - 1
Permit No. 1110793

Be It Ordained by the City Council of the City of Chicago:

SECTION 1. Permission and authority are hereby given and granted to FIVE STAR CERTIFIED INC, upon the terms and subject to the conditions of this ordinance to maintain and use one (1) sign(s) projecting over the public right-of-way attached to its premises known as 935 W. 87th St..

Said sign structure(s) measures as follows; along W. 87th St:
One (1) at five (5) feet in length, three (3) feet in height and nine point five (9.5) feet above grade level.

The location of said privilege shall be as shown on prints kept on file with the Department of Business Affairs and Consumer Protection and the Office of the City Clerk.

Said privilege shall be constructed in accordance with plans and specifications approved by the Department of Transportation (Division of Project Development) and Zoning Department - Signs.

This grant of privilege in the public way shall be subject to the provisions of Section 10-28-015 and all other required provisions of the Municipal Code of Chicago.

The grantee shall pay to the City of Chicago as compensation for the privilege #1110793 herein granted the sum of one hundred ($100.00) per annum in advance.

A 25% penalty will be added for payments received after due date.

The permit holder agrees to hold the City of Chicago harmless for any damage, relocation or replacement costs associated with damage, relocation or removal of private property caused by the City performing work in the public way.

Authority herein given and granted for a period of five (5) years from and after 01/13/2014.

Alderman

Howard Brookins, Jr. 21st Ward

SAN SAMON

ALLEY

25 feet from corner

5x3w

25 feet

Use as instructed by Building Inspector

Department of Business Affairs and Consumer Protection
Small Business Center - Public Way Use Unit
City Hall - 121 N. LaSalle Street, Room 800 • Chicago, IL 60602
(312)-74-GOBIZ (312-744-6249) • (312) 744-1944 (TTY)
http://www.cityofchicago.org/bacp

03/05/2014

Alderman **Howard Brookins, Jr.**
Ward # **21**
City of Chicago
City Hall, Room **300**
121 North LaSalle Street
Chicago, Illinois 60602

Re: An ordinance to use and maintain a portion of the public right-of-way for **one (1) sign(s)** for **FIVE STAR CERTIFIED INC**, adjacent to the premises known as **935 W. 87th St.**.

Dear Alderman **Howard Brookins, Jr.**:

The applicant referenced above has requested the use of the public right-of-way for a **sign(s)**. An ordinance has been prepared by the Department of Business Affairs and Consumer Protection – Small Business Center - Public Way Use Unit for presentation to the City Council. Because this request was made for properties located in your ward, as approved by you as per the attached, I respectfully request that you introduce the attached ordinance at the next City Council meeting.

If you have any questions regarding this ordinance, please contact Anthony Bertuca at (312) 744-5506.

Department of Business Affairs and Consumer Protection

City of Chicago

O2014-1689

Office of the City Clerk

Document Tracking Sheet

Meeting Date:	3/5/2014
Sponsor(s):	Brookins (21)
Type:	Ordinance
Title:	Grant(s) of privilege in public way for Pretty Lady African Hair
Committee(s) Assignment:	Committee on Transportation and Public Way

ORDINANCE

PRETTY LADY AFRICAN HAIR
Acct. No. 202374 - 1
Permit No. 1111173

Be It Ordained by the City Council of the City of Chicago:

SECTION 1. Permission and authority are hereby given and granted to PRETTY LADY AFRICAN HAIR, upon the terms and subject to the conditions of this ordinance to maintain and use one (1) sign(s) projecting over the public right-of-way attached to its premises known as 9304 S. Halsted St..

Said sign structure(s) measures as follows; along S Halsted Street:
One (1) at two (2) feet in length, two (2) feet in height and fourteen (14) feet above grade level.

The location of said privilege shall be as shown on prints kept on file with the Department of Business Affairs and Consumer Protection and the Office of the City Clerk.

Said privilege shall be constructed in accordance with plans and specifications approved by the Department of Transportation (Division of Project Development) and Zoning Department - Signs.

This grant of privilege in the public way shall be subject to the provisions of Section 10-28-015 and all other required provisions of the Municipal Code of Chicago.

The grantee shall pay to the City of Chicago as compensation for the privilege #1111173 herein granted the sum of one hundred ($100.00) per annum in advance.

A 25% penalty will be added for payments received after due date.

The permit holder agrees to hold the City of Chicago harmless for any damage, relocation or replacement costs associated with damage, relocation or removal of private property caused by the City performing work in the public way.

Authority herein given and granted for a period of five (5) years from and after 01/13/2014.

Alderman

Howard Brookins, Jr. 21st Ward

Pretty Lady
AFRICAN
HAIR
BRAIDING
779-4905

Pretty Lady
AFRICAN
HAIR
BRAIDING

Department of Business Affairs and Consumer Protection
Small Business Center - Public Way Use Unit
City Hall - 121 N. LaSalle Street, Room 800 • Chicago, IL 60602
(312)-74-GOBIZ (312-744-6249) • (312) 744-1944 (TTY)
http://www.cityofchicago.org/bacp

03/05/2014

Alderman **Howard Brookins, Jr.**
Ward # **21**
City of Chicago
City Hall, Room **300**
121 North LaSalle Street
Chicago, Illinois 60602

Re: An ordinance to use and maintain a portion of the public right-of-way for **one (1) sign(s)** for **PRETTY LADY AFRICAN HAIR**, adjacent to the premises known as **9304 S. Halsted St.**.

Dear Alderman **Howard Brookins, Jr.**:

The applicant referenced above has requested the use of the public right-of-way for a **sign(s)**. An ordinance has been prepared by the Department of Business Affairs and Consumer Protection – Small Business Center - Public Way Use Unit for presentation to the City Council. Because this request was made for properties located in your ward, as approved by you as per the attached, I respectfully request that you introduce the attached ordinance at the next City Council meeting.

If you have any questions regarding this ordinance, please contact Anthony Bertuca at (312) 744-5506.

Department of Business Affairs and Consumer Protection

City of Chicago

O2014-1693

Office of the City Clerk

Document Tracking Sheet

Meeting Date:	3/5/2014
Sponsor(s):	Munoz (22)
Type:	Ordinance
Title:	Grant(s) of privilege in public way for Alfredo Linares, Sr.
Committee(s) Assignment:	Committee on Transportation and Public Way

ORDINANCE
ALFREDO LINARES SR
Acct. No. 24278 - 1
Permit No. 1109866

Be It Ordained by the City Council of the City of Chicago:

SECTION 1. Permission and authority are hereby given and granted to ALFREDO LINARES SR, upon the terms and subject to the conditions of this ordinance to maintain and use one (1) sign(s) projecting over the public right-of-way attached to its premises known as 3844 W. 26th St..

Said sign structure(s) measures as follows; along W. 26th Street:
One (1) at seven (7) feet in length, nine (9) feet in height and fourteen (14) feet above grade level.

The location of said privilege shall be as shown on prints kept on file with the Department of Business Affairs and Consumer Protection and the Office of the City Clerk.

Said privilege shall be constructed in accordance with plans and specifications approved by the Department of Transportation (Division of Project Development) and Zoning Department - Signs.

This grant of privilege in the public way shall be subject to the provisions of Section 10-28-015 and all other required provisions of the Municipal Code of Chicago.

The grantee shall pay to the City of Chicago as compensation for the privilege #1109866 herein granted the sum of three hundred ($300.00) per annum in advance.


A 25% penalty will be added for payments received after due date.

The permit holder agrees to hold the City of Chicago harmless for any damage, relocation or replacement costs associated with damage, relocation or removal of private property caused by the City performing work in the public way.

Authority herein given and granted for a period of five (5) years from and after 11/05/2013.

Alderman _____

Ricardo Munoz 22nd Ward

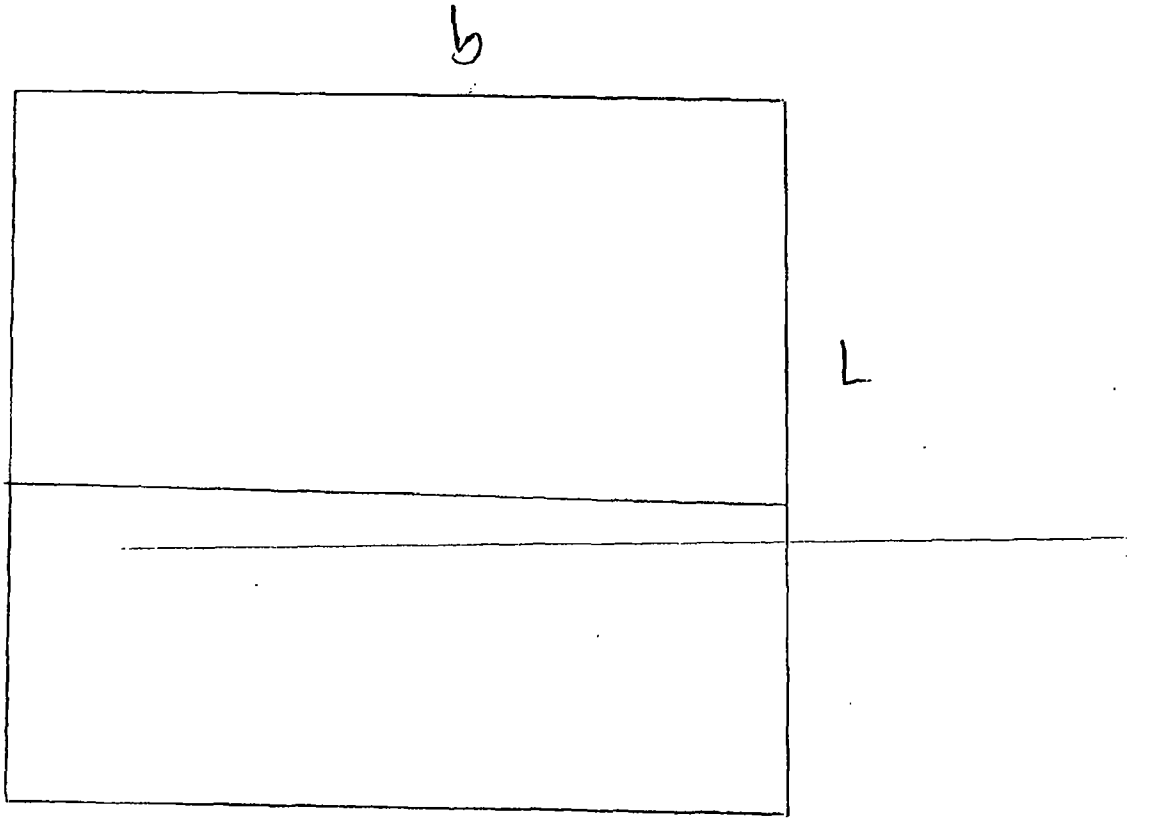
b
L

City of Chicago

O2014-1694

Office of the City Clerk

Document Tracking Sheet

Meeting Date:	3/5/2014
Sponsor(s):	Waguespack (32)
Type:	Ordinance
Title:	Awning(s) for Crate & Barrel
Committee(s) Assignment:	Committee on Transportation and Public Way

ORDINANCE
CRATE & BARREL
Acct. No. 85718 - 11
Permit No. 1110706

Be It Ordained by the City Council of the City of Chicago:

SECTION 1. Permission and authority are hereby given and granted to CRATE & BARREL, upon the terms and subject to the conditions of this ordinance to maintain and use, as now constructed, five (5) Awning(s) projecting over the public right-of-way adjacent to its premises known as 1864 N. Clybourn Ave..

Said Awning(s) at N CLYBOURN measure(s):
One (1) at fifteen point six seven (15.67) feet in length, and one point six seven (1.67) foot in width for a total of twenty-six point one seven (26.17) square feet.
One (1) at sixteen point eight three (16.83) feet in length, and one point six seven (1.67) foot in width for a total of twenty-eight point one one (28.11) square feet.
Two (2) at seventeen point four two (17.42) feet in length, and one point six seven (1.67) foot in width for a total of fifty-eight point one eight (58.18) square feet.

Said Awning(s) at WISCONSIN measure(s):
One (1) at seven (7) feet in length, and two point five eight (2.58) feet in width for a total of eighteen point zero six (18.06) square feet.

The location of said privilege shall be as shown on prints kept on file with the Department of Business Affairs and Consumer Protection and the Office of the City Clerk.

Said privilege shall be constructed in accordance with plans and specifications approved by the Zoning Department - Signs.

This grant of privilege in the public way shall be subject to the provisions of Section 10-28-015 and all other required provisions of the Municipal Code of Chicago.

The grantee shall pay to the City of Chicago as compensation for the privilege #1110706 herein granted the sum of one hundred seventy-five ($175.00) per annum in advance.

A 25% penalty will be added for payments received after due date.

The permit holder agrees to hold the City of Chicago harmless for any damage, relocation or replacement costs associated with damage, relocation or removal of private property caused by the City performing work in the public way.

Authority herein given and granted for a period of five (5) years from and after 11/05/2013.

Alderman Scott Waguespack

Scott Waguespack 32nd Ward

Cable Barre Outlet
TRADER JOE'S

Department of Business Affairs and Consumer Protection
Small Business Center - Public Way Use Unit
City Hall - 121 N. LaSalle Street, Room 800 • Chicago, IL 60602
(312)-74-GOBIZ. (312-744-6249) • (312) 744-1944 (TTY)
http //www.cityofchicago.org/bacp

03/05/2014

Alderman **Scott Waguespack**
Ward # **32**
City of Chicago
City Hall, Room **300**
121 North LaSalle Street
Chicago, Illinois 60602

Re: An ordinance to use and maintain a portion of the public right-of-way for **five (5) awning(s)** for **CRATE & BARREL**, adjacent to the premises known as **1864 N. Clybourn Ave.**.

Dear Alderman **Scott Waguespack**:

The applicant referenced above has requested the use of the public right-of-way for a **awning(s)**. An ordinance has been prepared by the Department of Business Affairs and Consumer Protection – Small Business Center - Public Way Use Unit for presentation to the City Council. Because this request was made for properties located in your ward, as approved by you as per the attached, I respectfully request that you introduce the attached ordinance at the next City Council meeting.

If you have any questions regarding this ordinance, please contact Anthony Bertuca at (312) 744-5506.

Department of Business Affairs and Consumer Protection

City of Chicago

O2014-1700

Office of the City Clerk

Document Tracking Sheet

Meeting Date:	3/5/2014
Sponsor(s):	Munoz (22)
Type:	Ordinance
Title:	Grant(s) of privilege in public way for Rainbow Shop No. 361
Committee(s) Assignment:	Committee on Transportation and Public Way

ORDINANCE
RAINBOW SHOP # 361
Acct. No. 2126 - 41
Permit No. 1110840

Be It Ordained by the City Council of the City of Chicago:

SECTION 1. Permission and authority are hereby given and granted to RAINBOW SHOP # 361, upon the terms and subject to the conditions of this ordinance to maintain and use one (1) sign(s) projecting over the public right-of-way attached to its premises known as 3910 W. 26th St..

Said sign structure(s) measures as follows; along W. 26th Street:
One (1) at eight (8) feet in length, twenty-three point five (23.5) feet in height and forty-one (41) feet above grade level.

The location of said privilege shall be as shown on prints kept on file with the Department of Business Affairs and Consumer Protection and the Office of the City Clerk.

Said privilege shall be constructed in accordance with plans and specifications approved by the Department of Transportation (Division of Project Development) and Zoning Department - Signs.

This grant of privilege in the public way shall be subject to the provisions of Section 10-28-015 and all other required provisions of the Municipal Code of Chicago.

The grantee shall pay to the City of Chicago as compensation for the privilege #1110840 herein granted the sum of three hundred ($300.00) per annum in advance.


A 25% penalty will be added for payments received after due date.

The permit holder agrees to hold the City of Chicago harmless for any damage, relocation or replacement costs associated with damage, relocation or removal of private property caused by the City performing work in the public way.

Authority herein given and granted for a period of five (5) years from and after 01/13/2014.

Alderman _____

Ricardo Munoz 22nd Ward

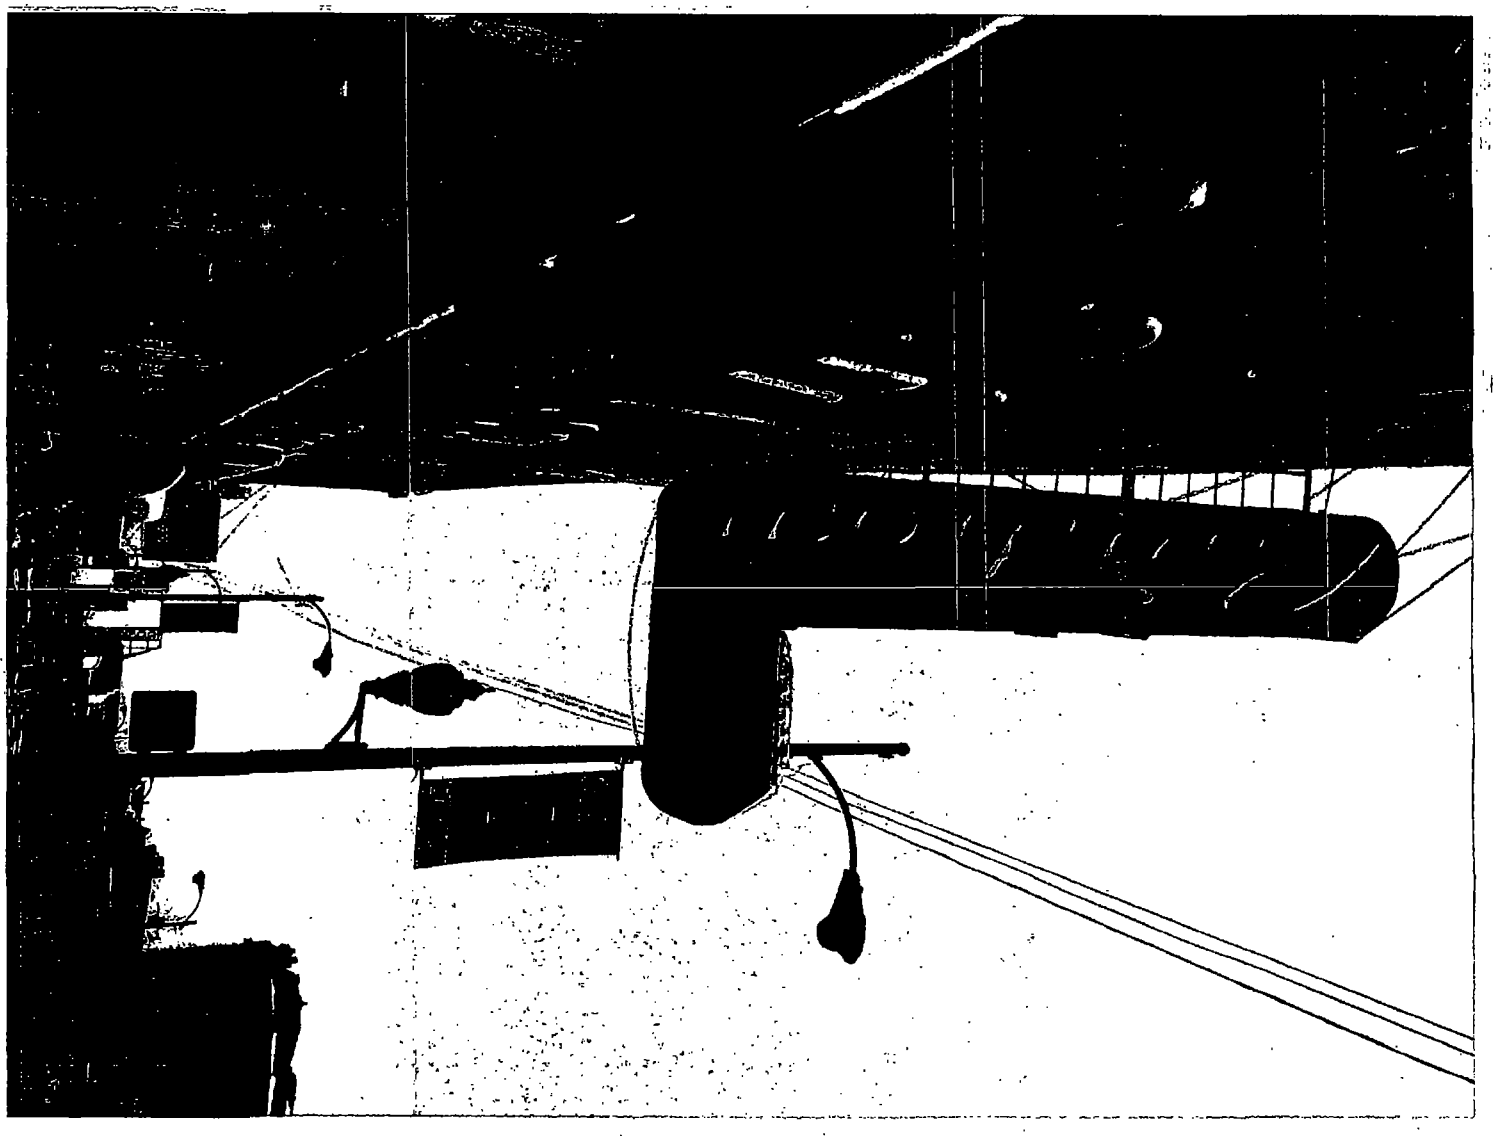

City of Chicago

O2014-1708

Office of the City Clerk

Document Tracking Sheet

Meeting Date:	3/5/2014
Sponsor(s):	Munoz (22)
Type:	Ordinance
Title:	Grant(s) of privilege in public way for El Progreso
Committee(s) Assignment:	Committee on Transportation and Public Way

ORDINANCE
EL PROGRESO
Acct. No. 3470 - 2
Permit No. 1110747

Be It Ordained by the City Council of the City of Chicago:

SECTION 1. Permission and authority are hereby given and granted to EL PROGRESO, upon the terms and subject to the conditions of this ordinance to maintain and use, as now constructed, two (2) Security Camera(s) projecting over the public right-of-way for security purposes adjacent to its premises known as 3937 W. 31st St..

Said Security Camera(s) at W. 31st Street measure(s):
One (1) at one (1) foot in length, point six seven (.67) feet in width and twelve (12) feet above grade level.

Said Security Camera(s) at S. Harding measure(s):
One (1) at one (1) foot in length, point six seven (.67) feet in width and twelve (12) feet above grade level.

The location of said privilege shall be as shown on prints kept on file with the Department of Business Affairs and Consumer Protection and the Office of the City Clerk.

Said privilege shall be constructed in accordance with plans and specifications approved by the Department of Planning and Development and Department of Transportation (Division of Project Development).

This grant of privilege in the public way shall be subject to the provisions of Section 10-28-015 and all other required provisions of the Municipal Code of Chicago.

The grantee shall pay to the City of Chicago as compensation for the privilege #1110747 herein granted the sum of zero ($.00) per annum in advance.

A 25% penalty will be added for payments received after due date.


The permit holder agrees to hold the City of Chicago harmless for any damage, relocation or replacement costs associated with damage, relocation or removal of private property caused by the City performing work in the public way.


Authority herein given and granted for a period of five (5) years from and after 01/13/2014.

Alderman

Ricardo Munoz 22nd Ward

(Page 2 of 2)

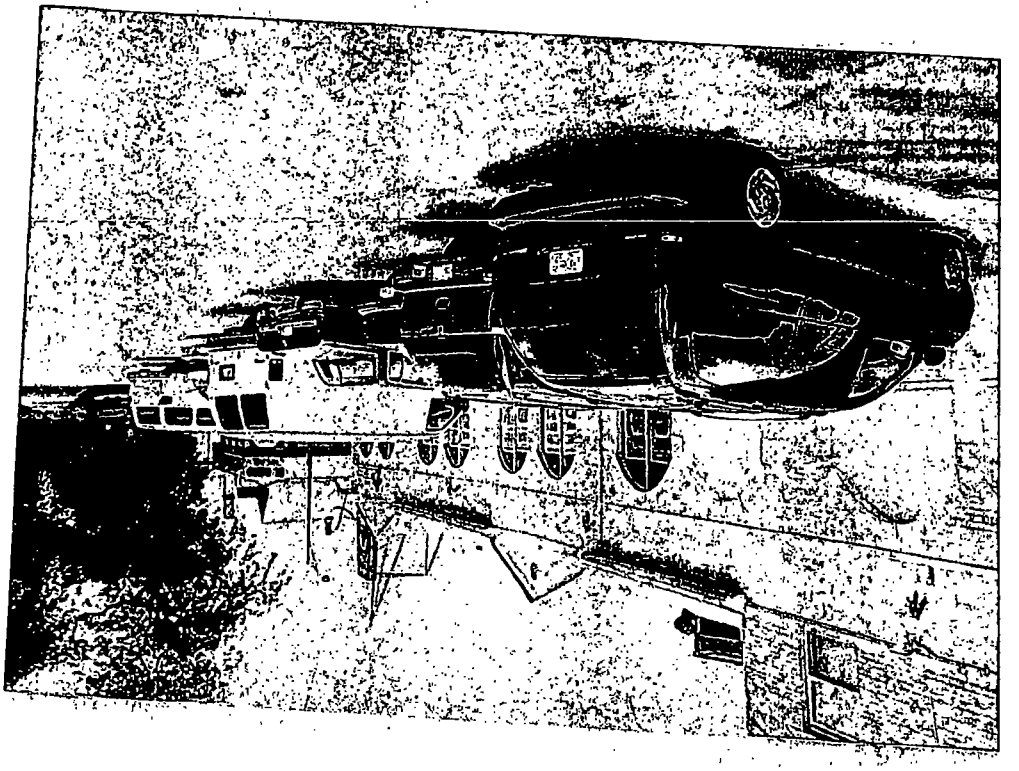

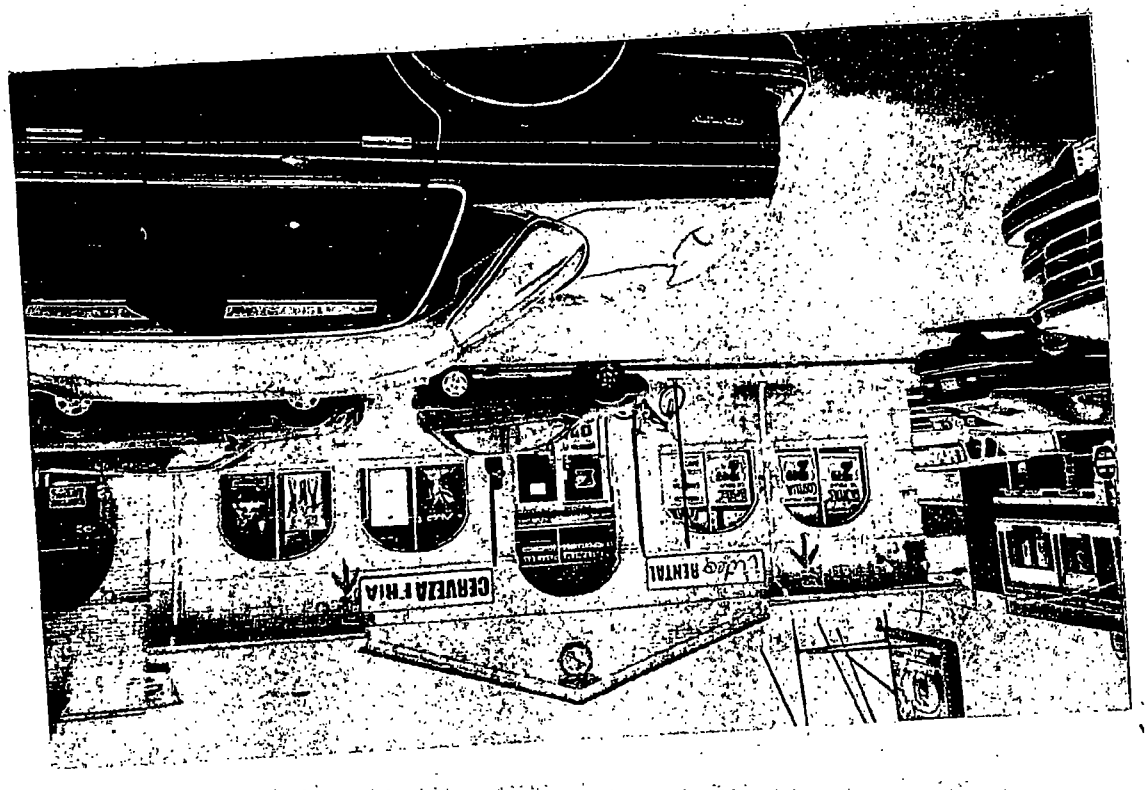

City of Chicago

O2014-1722

Office of the City Clerk

Document Tracking Sheet

Meeting Date:	3/5/2014
Sponsor(s):	Zalewski (23)
Type:	Ordinance
Title:	Grant(s) of privilege in public way for Ace Hardware - light fixtures
Committee(s) Assignment:	Committee on Transportation and Public Way

ORDINANCE
ACE HARDWARE
Acct. No. 85436--1
Permit No. 1111019

Be It Ordained by the City Council of the City of Chicago:

SECTION 1. Permission and authority are hereby given and granted to ACE HARDWARE, upon the terms and subject to the conditions of this ordinance to maintain and use, as now constructed, eight (8) Light Fixture(s) projecting over the public right-of-way adjacent to its premises known as 6908 W. Archer Ave..

Said Light Fixture(s) at W. Archer Avenue measure(s):
Six (6) at eight (8) feet in length, one point three three (1.33) foot in width and fourteen point seven five (14.75) feet above grade level.
Two (2) at four (4) feet in length, one point three three (1.33) foot in width and fourteen point seven five (14.75) feet above grade level.

The location of said privilege shall be as shown on prints kept on file with the Department of Business Affairs and Consumer Protection and the Office of the City Clerk.

Said privilege shall be constructed in accordance with plans and specifications approved by the Department of Transportation (Division of Project Development).

This grant of privilege in the public way shall be subject to the provisions of Section 10-28-015 and all other required provisions of the Municipal Code of Chicago.

The grantee shall pay to the City of Chicago as compensation for the privilege #1111019 herein granted the sum of one hundred ten ($110.00) per annum in advance.


A 25% penalty will be added for payments received after due date.

The permit holder agrees to hold the City of Chicago harmless for any damage, relocation or replacement costs associated with damage, relocation or removal of private property caused by the City performing work in the public way.

Authority herein given and granted for a period of five (5) years from and after 01/13/2014.

Alderman _____

Michael R. Zalewski 23rd Ward

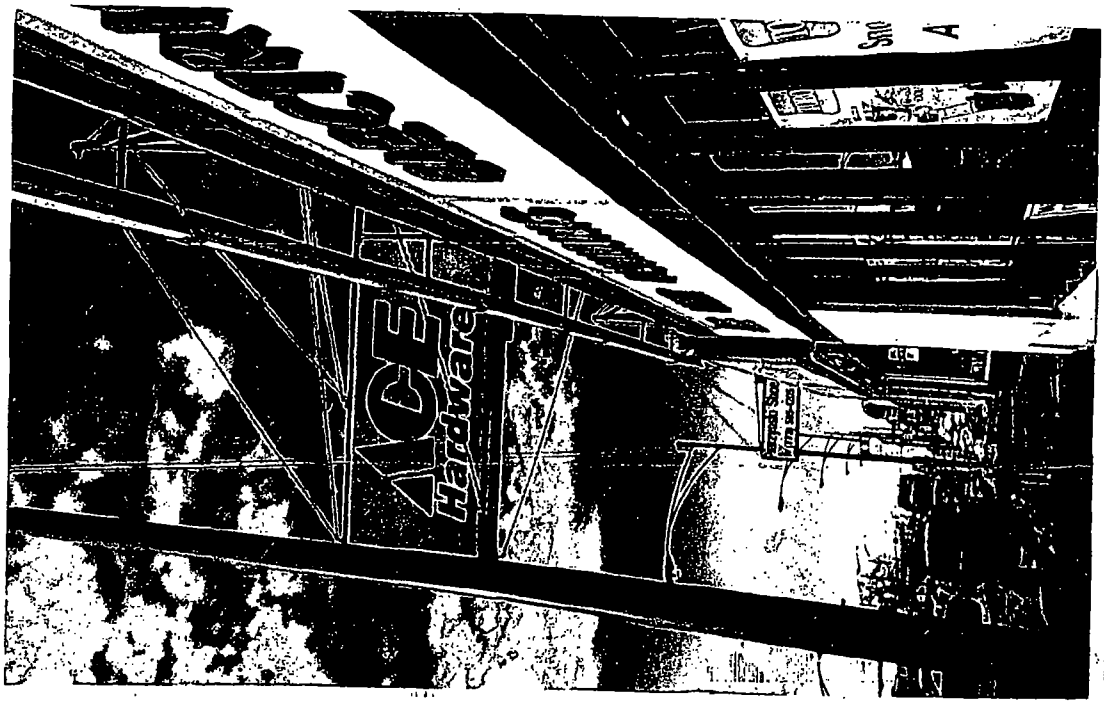
ACE
Hardware

Department of Business Affairs and Consumer Protection
Small Business Center - Public Way Use Unit
City Hall - 121 N. LaSalle Street, Room 800 • Chicago, IL 60602
(312)-74-GOBIZ (312-744-6249) • (312) 744-1944 (TTY)
http://www.cityofchicago.org/bacp

03/05/2014

Alderman **Michael R. Zalewski**
Ward # **23**
City of Chicago
City Hall, Room **203**
121 North LaSalle Street
Chicago, Illinois 60602

Re: An ordinance to use and maintain a portion of the public right-of-way for **eight (8) light fixture(s)** for **ACE HARDWARE**, adjacent to the premises known as **6908 W. Archer Ave.**.

Dear Alderman **Michael R. Zalewski**:

The applicant referenced above has requested the use of the public right-of-way for a **light fixture(s)**. An ordinance has been prepared by the Department of Business Affairs and Consumer Protection – Small Business Center - Public Way Use Unit for presentation to the City Council. Because this request was made for properties located in your ward, as approved by you as per the attached, I respectfully request that you introduce the attached ordinance at the next City Council meeting.

If you have any questions regarding this ordinance, please contact Anthony Bertuca at (312) 744-5506.

Department of Business Affairs and Consumer Protection

City of Chicago

O2014-1727

Office of the City Clerk

Document Tracking Sheet

Meeting Date:	3/5/2014
Sponsor(s):	Zalewski (23)
Type:	Ordinance
Title:	Grant(s) of privilege in public way for Ace Hardware - sign
Committee(s) Assignment:	Committee on Transportation and Public Way

ORDINANCE
ACE HARDWARE
Acct. No. 85436 - 1
Permit No. 1111021

Be It Ordained by the City Council of the City of Chicago:

SECTION 1. Permission and authority are hereby given and granted to ACE HARDWARE, upon the terms and subject to the conditions of this ordinance to maintain and use one (1) sign(s) projecting over the public right-of-way attached to its premises known as 6908 W. Archer Ave..

Said sign structure(s) measures as follows; along W. Archer Avenue:
One (1) at eight (8) feet in length, four (4) feet in height and fourteen point seven five (14.75) feet above grade level.

The location of said privilege shall be as shown on prints kept on file with the Department of Business Affairs and Consumer Protection and the Office of the City Clerk.

Said privilege shall be constructed in accordance with plans and specifications approved by the Department of Transportation (Division of Project Development) and Zoning Department - Signs.

This grant of privilege in the public way shall be subject to the provisions of Section 10-28-015 and all other required provisions of the Municipal Code of Chicago.

The grantee shall pay to the City of Chicago as compensation for the privilege #1111021 herein granted the sum of three hundred ($300.00) per annum in advance.


A 25% penalty will be added for payments received after due date.

The permit holder agrees to hold the City of Chicago harmless for any damage, relocation or replacement costs associated with damage, relocation or removal of private property caused by the City performing work in the public way.

Authority herein given and granted for a period of five (5) years from and after 01/13/2014.

Alderman _____

Michael R. Zalewski 23rd Ward

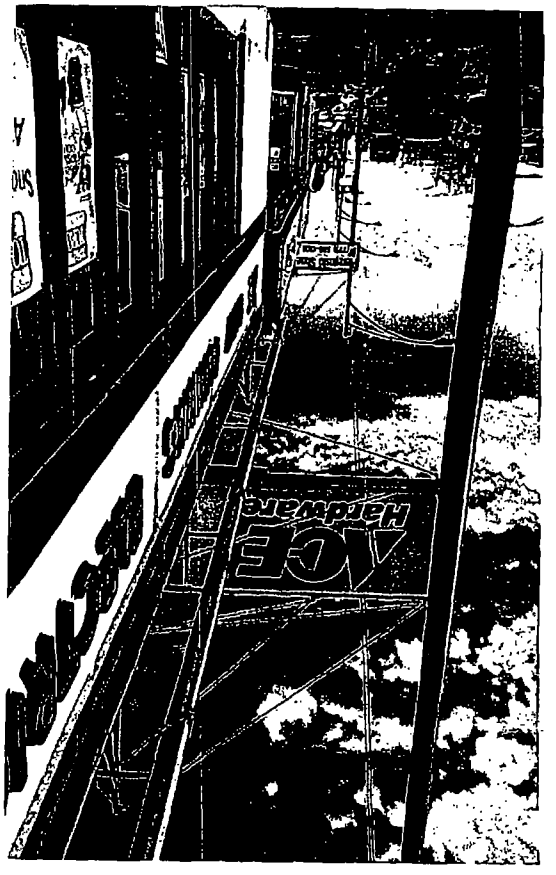
ACE
HARDWARE

Department of Business Affairs and Consumer Protection
Small Business Center - Public Way Use Unit
City Hall - 121 N. LaSalle Street, Room 800 • Chicago, IL 60602
(312)-74-GOBIZ (312-744-6249) • (312) 744-1944 (TTY)
http://www.cityofchicago.org/bacp

03/05/2014

Alderman **Michael R. Zalewski**
Ward # **23**
City of Chicago
City Hall, Room **203**
121 North LaSalle Street
Chicago, Illinois 60602

Re: An ordinance to use and maintain a portion of the public right-of-way for **one (1) sign(s)** for **ACE HARDWARE**, adjacent to the premises known as **6908 W. Archer Ave.**.

Dear Alderman **Michael R. Zalewski**:

The applicant referenced above has requested the use of the public right-of-way for a **sign(s)**. An ordinance has been prepared by the Department of Business Affairs and Consumer Protection – Small Business Center - Public Way Use Unit for presentation to the City Council. Because this request was made for properties located in your ward, as approved by you as per the attached, I respectfully request that you introduce the attached ordinance at the next City Council meeting.

If you have any questions regarding this ordinance, please contact Anthony Bertuca at (312) 744-5506.

Department of Business Affairs and Consumer Protection

City of Chicago

O2014-1728

Office of the City Clerk

Document Tracking Sheet

Meeting Date:	3/5/2014
Sponsor(s):	Zalewski (23)
Type:	Ordinance
Title:	Grant(s) of privilege in public way for All Seasons Car Wash, Inc.
Committee(s) Assignment:	Committee on Transportation and Public Way

ORDINANCE
ALL SEASONS CAR WASH, INC.
Acct. No. 336415 - 1
Permit No. 1111027

Be It Ordained by the City Council of the City of Chicago:

SECTION 1. Permission and authority are hereby given and granted to ALL SEASONS CAR WASH, INC., upon the terms and subject to the conditions of this ordinance to maintain and use one (1) sign(s) projecting over the public right-of-way attached to its premises known as 5285 S. Archer Ave..

Said sign structure(s) measures as follows; along S. Archer Avenue:
One (1) at nine (9) feet in length, ten (10) feet in height and fourteen (14) feet above grade level.

The location of said privilege shall be as shown on prints kept on file with the Department of Business Affairs and Consumer Protection and the Office of the City Clerk.

Said privilege shall be constructed in accordance with plans and specifications approved by the Department of Transportation (Division of Project Development) and Zoning Department - Signs.

This grant of privilege in the public way shall be subject to the provisions of Section 10-28-015 and all other required provisions of the Municipal Code of Chicago.


The grantee shall pay to the City of Chicago as compensation for the privilege #1111027 herein granted the sum of three hundred ($300.00) per annum in advance.

A 25% penalty will be added for payments received after due date.

The permit holder agrees to hold the City of Chicago harmless for any damage, relocation or replacement costs associated with damage, relocation or removal of private property caused by the City performing work in the public way.

Authority herein given and granted for a period of five (5) years from and after 01/13/2014.

Alderman _____
Michael R. Zalewski 23rd Ward

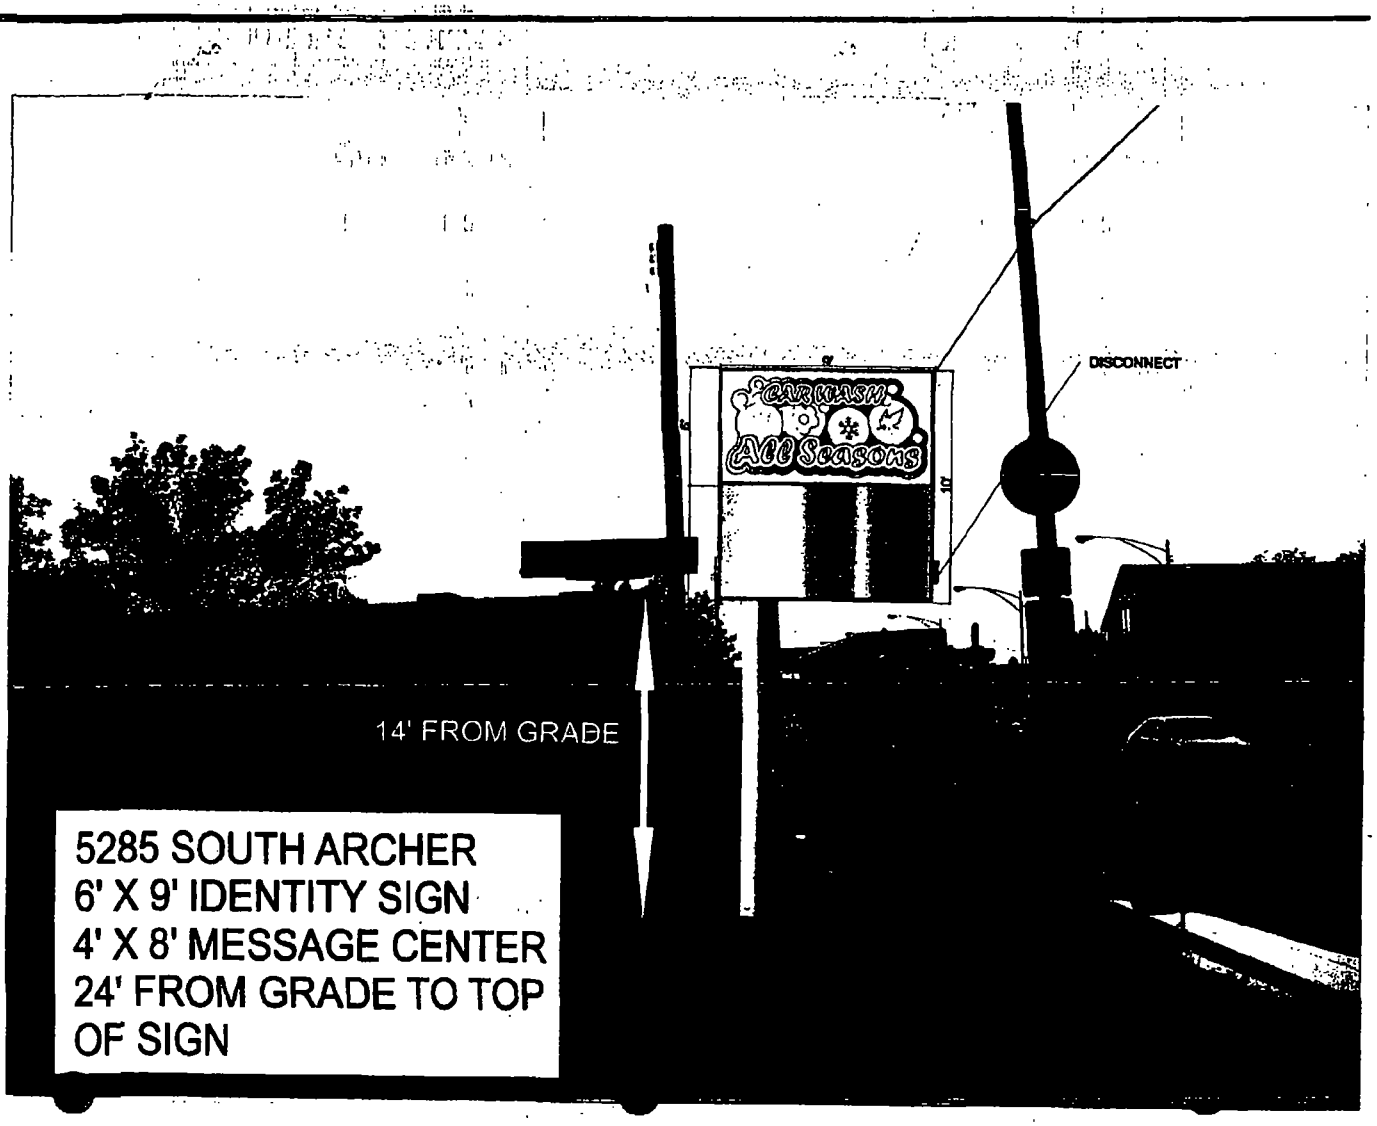

IDENTITY SIGN

Department of Business Affairs and Consumer Protection
Small Business Center - Public Way Use Unit
City Hall - 121 N LaSalle Street, Room 800 • Chicago, IL 60602
(312)-74-GOBIZ (312-744-6249) • (312) 744-1944 (TTY)
http://www.cityofchicago.org/bacp

03/05/2014

Alderman **Michael R. Zalewski**
Ward # **23**
City of Chicago
City Hall, Room **203**
121 North LaSalle Street
Chicago, Illinois 60602

Re: An ordinance to use and maintain a portion of the public right-of-way for **one (1) sign(s)** for **ALL SEASONS CAR WASH, INC.**, adjacent to the premises known as **5285 S. Archer Ave.**.

Dear Alderman **Michael R. Zalewski**:

The applicant referenced above has requested the use of the public right-of-way for a **sign(s)**. An ordinance has been prepared by the Department of Business Affairs and Consumer Protection – Small Business Center - Public Way Use Unit for presentation to the City Council. Because this request was made for properties located in your ward, as approved by you as per the attached, I respectfully request that you introduce the attached ordinance at the next City Council meeting.

If you have any questions regarding this ordinance, please contact Anthony Bertuca at (312) 744-5506.

Department of Business Affairs and Consumer Protection

City of Chicago

O2014-1730

Office of the City Clerk

Document Tracking Sheet

Meeting Date:	3/5/2014
Sponsor(s):	Zalewski (23)
Type:	Ordinance
Title:	Grant(s) of privilege in public way for Camino Real
Committee(s) Assignment:	Committee on Transportation and Public Way

ORDINANCE
CAMINO REAL
Acct. No. 300964 - 1
Permit No. 1107555

Be It Ordained by the City Council of the City of Chicago:

SECTION 1. Permission and authority are hereby given and granted to CAMINO REAL, upon the terms and subject to the conditions of this ordinance to maintain and use one (1) sign(s) projecting over the public right-of-way attached to its premises known as4235 W. 63rd St..

Said sign structure(s) measures as follows; along W. 63rd Street:
One (1) at six (6) feet in length, four (4) feet in height and fourteen point one seven (14.17) feet above grade level.

The location of said privilege shall be as shown on prints kept on file with the Department of Business Affairs and Consumer Protection and the Office of the City Clerk

Said privilege shall be constructed in accordance with plans and specifications approved by the Department of Transportation (Division of Project Development) and Zoning Department- Signs.

This grant of privilege in the public way shall be subject to the provisions of Section 10-28-015 and all other required provisions of the Municipal Code of Chicago.

The grantee shall pay to the City of Chicago as compensation for the privilege #1107555 herein granted the sum of one hundred ($100.00) per annum in advance.

A 25% penalty will be added for payments received after due date


The permit holder agrees to hold the City of Chicago harmless for any damage, relocation or replacement costs associated with damage, relocation or removal of private property caused by the City performing work in the public way.

Authority herein given and granted for a period offive (5) years from and after 06/11/2013.

Alderman _____

Michael R. Zalewski 23rd Ward

4235 W. 63RD STREET

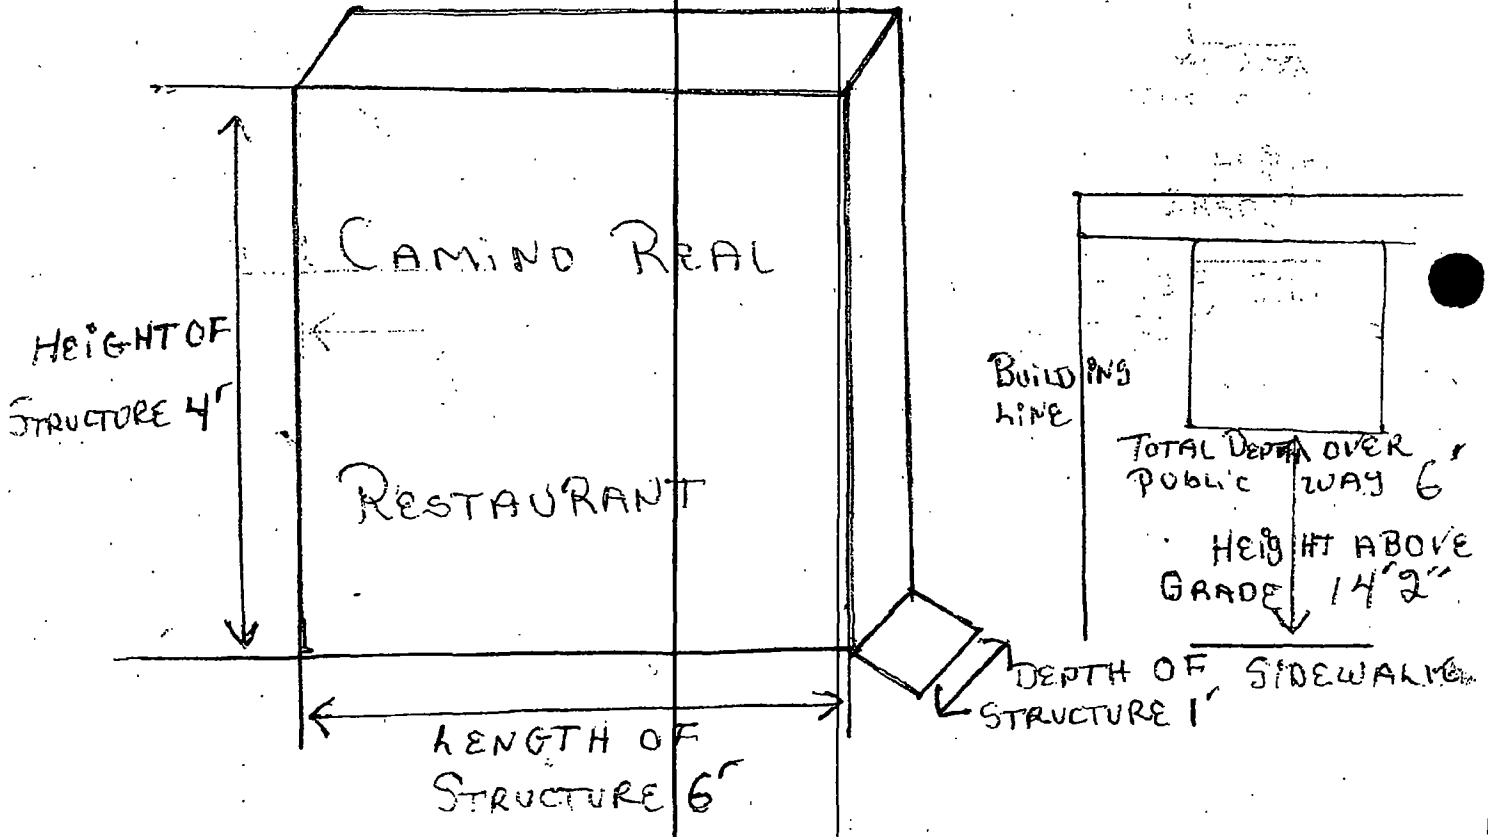

Department of Business Affairs and Consumer Protection
Small Business Center- Public Way Use Unit
City Hall - 121 N. LaSalle Street Room 800 • Chicago, IL 60602
(312)-74-GOBIZ (312-744-6249) • (312) 744-1944 (TTY)
http://www.cityofchicago.org/bacp

03/05/2014

Alderman **Michael R. Zalewski**
Ward # **23**
City of Chicago
City Hall, Room **203**
121 North LaSalle Street
Chicago, Illinois 60602

Re: An ordinance to use and maintain a portion of the public right-of-way for **one (1) sign(s)** for **CAMINO REAL**, adjacent to the premises known as **4235 W. 63rd St.**.

Dear Alderman **Michael R. Zalewski**

The applicant referenced above has requested the use of the public right-of-way for a **sign(s)**. An ordinance has been prepared by the Department of Business Affairs and Consumer Protection – Small Business Center - Public Way Use Unit for presentation to the City Council. Because this request was made for properties located in your ward, as approved by you as per the attached, I respectfully request that you introduce the attached ordinance at the next City Council meeting.

If you have any questions regarding this ordinance, please contact Anthony Bertuca at (312) 744-5506.

Department of Business Affairs and Consumer Protection

City of Chicago

O2014-1732

Office of the City Clerk

Document Tracking Sheet

Meeting Date:	3/5/2014
Sponsor(s):	Zalewski (23)
Type:	Ordinance
Title:	Grant(s) of privilege in public way for Le Paris Bakery No. 2, Inc.
Committee(s) Assignment:	Committee on Transportation and Public Way

ORDINANCE
LE PARIS BAKERY NO 2 INC
Acct. No. 208437 - 1
Permit No. 1110739

Be It Ordained by the City Council of the City of Chicago:

SECTION 1. Permission and authority are hereby given and granted to LE PARIS BAKERY NO 2 INC, upon the terms and subject to the conditions of this ordinance to maintain and use one (1) sign(s) projecting over the public right-of-way attached to its premises known as 5434 S. Pulaski Rd.

Said sign structure(s) measures as follows; along S. PULASKI ROAD:
One (1) at eight (8) feet in length, eight (8) feet in height and eleven (11) feet above grade level.

The location of said privilege shall be as shown on prints kept on file with the Department of Business Affairs and Consumer Protection and the Office of the City Clerk.

Said privilege shall be constructed in accordance with plans and specifications approved by the Department of Transportation (Division of Project Development) and Zoning Department - Signs.

This grant of privilege in the public way shall be subject to the provisions of Section 10-28-015 and all other required provisions of the Municipal Code of Chicago.


The grantee shall pay to the City of Chicago as compensation for the privilege #1110739 herein granted the sum of three hundred ($300.00) per annum in advance.

A 25% penalty will be added for payments received after due date.

The permit holder agrees to hold the City of Chicago harmless for any damage, relocation or replacement costs associated with damage, relocation or removal of private property caused by the City performing work in the public way.

Authority herein given and granted for a period of five (5) years from and after 10/08/2013.

Alderman _____
Michael R. Zalewski 23rd Ward

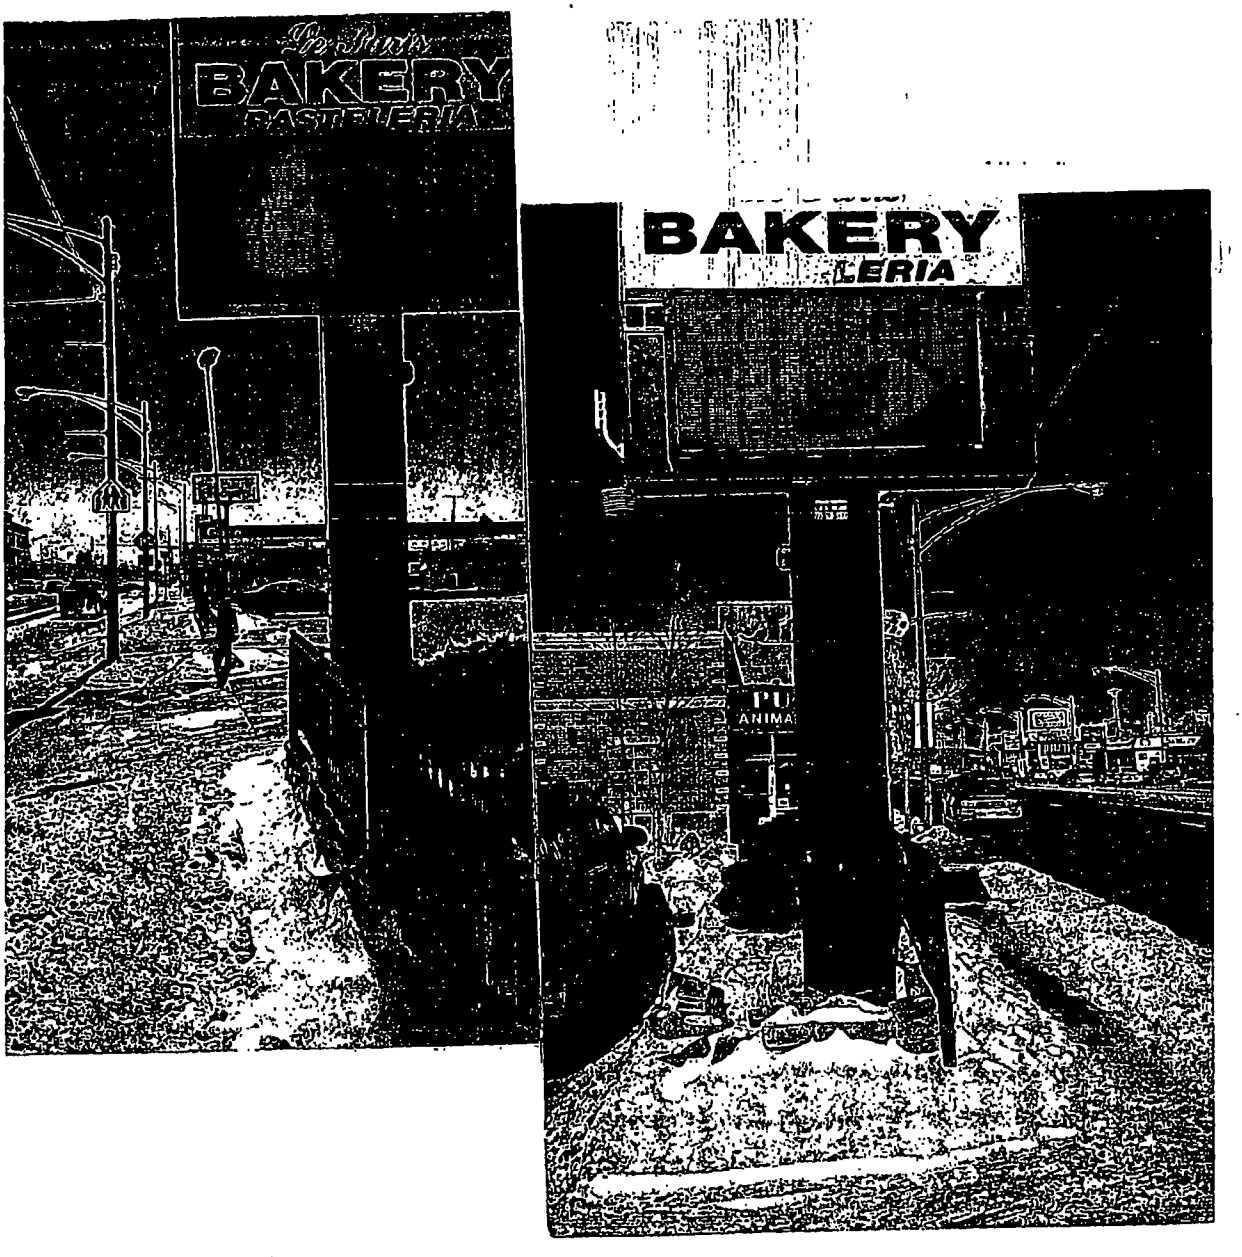
BAKERY
BAKERY

Department of Business Affairs and Consumer Protection
Small Business Center - Public Way Use Unit
City Hall - 121 N. LaSalle Street, Room 800 • Chicago, IL 60602
(312)-74-GOBIZ (312-744-6249) • (312) 744-1944 (TTY)
http://www.cityofchicago.org/bacp

03/05/2014

Alderman **Michael R. Zalewski**
Ward # **23**
City of Chicago
City Hall, Room **203**
121 North LaSalle Street
Chicago, Illinois 60602

Re: An ordinance to use and maintain a portion of the public right-of-way for **one (1) sign(s)** for **LE PARIS BAKERY NO 2 INC**, adjacent to the premises known as **5434 S. Pulaski Rd.**.

Dear Alderman **Michael R. Zalewski**:

The applicant referenced above has requested the use of the public right-of-way for a **sign(s)**. An ordinance has been prepared by the Department of Business Affairs and Consumer Protection – Small Business Center - Public Way Use Unit for presentation to the City Council. Because this request was made for properties located in your ward, as approved by you as per the attached, I respectfully request that you introduce the attached ordinance at the next City Council meeting.

If you have any questions regarding this ordinance, please contact Anthony Bertuca at (312) 744-5506.

Department of Business Affairs and Consumer Protection

City of Chicago

O2014-1694

Office of the City Clerk

Document Tracking Sheet

Meeting Date:	3/5/2014
Sponsor(s):	Waguespack (32)
Type:	Ordinance
Title:	Awning(s) for Crate & Barrel
Committee(s) Assignment:	Committee on Transportation and Public Way

ORDINANCE
CRATE & BARREL
Acct. No. 85718 - 11
Permit No. 1110706

Be It Ordained by the City Council of the City of Chicago:

SECTION 1. Permission and authority are hereby given and granted to CRATE & BARREL, upon the terms and subject to the conditions of this ordinance to maintain and use, as now constructed, five (5) Awning(s) projecting over the public right-of-way adjacent to its premises known as 1864 N. Clybourn Ave..

Said Awning(s) at N CLYBOURN measure(s):
One (1) at fifteen point six seven (15.67) feet in length, and one point six seven (1.67) foot in width for a total of twenty-six point one seven (26.17) square feet.
One (1) at sixteen point eight three (16.83) feet in length, and one point six seven (1.67) foot in width for a total of twenty-eight point one one (28.11) square feet.
Two (2) at seventeen point four two (17.42) feet in length, and one point six seven (1.67) foot in width for a total of fifty-eight point one eight (58.18) square feet.

Said Awning(s) at WISCONSIN measure(s):
One (1) at seven (7) feet in length, and two point five eight (2.58) feet in width for a total of eighteen point zero six (18.06) square feet.

The location of said privilege shall be as shown on prints kept on file with the Department of Business Affairs and Consumer Protection and the Office of the City Clerk.

Said privilege shall be constructed in accordance with plans and specifications approved by the Zoning Department - Signs.

This grant of privilege in the public way shall be subject to the provisions of Section 10-28-015 and all other required provisions of the Municipal Code of Chicago.

The grantee shall pay to the City of Chicago as compensation for the privilege #1110706 herein granted the sum of one hundred seventy-five ($175.00) per annum in advance.

A 25% penalty will be added for payments received after due date.

The permit holder agrees to hold the City of Chicago harmless for any damage, relocation or replacement costs associated with damage, relocation or removal of private property caused by the City performing work in the public way.

Authority herein given and granted for a period of five (5) years from and after 11/05/2013.

Alderman Scott Waguespack

Scott Waguespack 32nd Ward

Old Post Office
Federal Building
Front Row

Department of Business Affairs and Consumer Protection
Small Business Center - Public Way Use Unit
City Hall - 121 N. LaSalle Street, Room 800 • Chicago, IL 60602
(312)-74-GOBIZ (312-744-6249) • (312) 744-1944 (TTY)
http://www.cityofchicago.org/bacp

03/05/2014

Alderman **Scott Waguespack**
Ward # **32**
City of Chicago
City Hall, Room **300**
121 North LaSalle Street
Chicago, Illinois 60602

Re: An ordinance to use and maintain a portion of the public right-of-way for **five (5) awning(s)** for **CRATE & BARREL**, adjacent to the premises known as **1864 N. Clybourn Ave.**.

Dear Alderman **Scott Waguespack**:

The applicant referenced above has requested the use of the public right-of-way for a **awning(s)**. An ordinance has been prepared by the Department of Business Affairs and Consumer Protection – Small Business Center - Public Way Use Unit for presentation to the City Council. Because this request was made for properties located in your ward, as approved by you as per the attached, I respectfully request that you introduce the attached ordinance at the next City Council meeting.

If you have any questions regarding this ordinance, please contact Anthony Bertuca at (312) 744-5506.

Department of Business Affairs and Consumer Protection

City of Chicago

O2014-1698

Office of the City Clerk

Document Tracking Sheet

Meeting Date:	3/5/2014
Sponsor(s):	Fioretti (2)
Type:	Ordinance
Title:	Sidewalk cafe(s) for Lou Mitchell's
Committee(s) Assignment:	Committee on Transportation and Public Way

ORDINANCE
LOU MITCHELL'S
Acct. No. 86063 - 1
Permit No. 1111566

Be It Ordained by the City Council of the City of Chicago:

Permission and authority are hereby given and granted to LOU MITCHELL'S upon the terms and subject to the conditions of this ordinance, to maintain and use a portion of the public right of way for a sidewalk cafe adjacent to its premises located at 565 W. Jackson Blvd.. Said sidewalk cafe area #1 shall be forty (40) feet in length and seven point six seven (7.67) feet in width for a total of three hundred six point eight (306.8) square feet and shall allow six (6) feet of clear space from the face of the curb/building line along W. Jackson Blvd.. The compensation for said space and the days and hours of operation for the sidewalk cafe shall be as follows:

Monday through Sunday 8:00 a.m. to 3:00 p.m.
Compensation: $600.00
SEATING CAPACITY: 35

Sidewalk Cafe Permit and approved plan must be posted at all times.

This grant of privilege #1111566 for a sidewalk cafe shall be subject to the provisions of Section 10-28-800 though 10-28-885 of the Municipal Code of Chicago and the directions of the Commissioner of Department of Business Affairs and Consumer Protection, the Commissioner of Streets and Sanitation, and the Commissioner of Transportation.

The permit holder agrees to hold the City of Chicago harmless for any damage, relocation or replacement costs associated with damage, relocation or removal of private property caused by the City performing work in the public way.

Authority for the above named privilege is herein given and granted from and after March 1, 2014 through and including December 1, 2014.

Alderman _____

Bob Fioretti 2nd Ward

Department of Business Affairs and Consumer Protection
Small Business Center- Public Way Use Unit
City Hall- 121 N. LaSalle Street Room 800 • Chicago, IL 60602
(312)-74-GOBIZ (312-744-6249) • (312) 744-1944 (TTY)
http://www.cityofchicago.org/bacp

03/05/2014

Alderman **Bob Fioretti**
Ward # **02**
City of Chicago
City Hall, Room **300**
121 North LaSalle Street
Chicago, Illinois 60602

Re: An ordinance to use and maintain a portion of the public right-of-way for **one (1) sidewalk cafe(s)** for **LOU MITCHELL'S**, adjacent to the premises known as **565 W. Jackson Blvd.**.

Dear Alderman **Bob Fioretti**:

The applicant referenced above has requested the use of the public right-of-way for a **sidewalk cafe(s)**. An ordinance has been prepared by the Department of Business Affairs and Consumer Protection – Small Business Center - Public Way Use Unit for presentation to the City Council. Because this request was made for properties located in your ward, as approved by you as per the attached, I respectfully request that you introduce the attached ordinance at the next City Council meeting.

If you have any questions regarding this ordinance, please contact Anthony Bertuca at (312) 744-5506.

Department of Business Affairs and Consumer Protection

City of Chicago

O2014-1736

Office of the City Clerk

Document Tracking Sheet

Meeting Date:	3/5/2014
Sponsor(s):	Zalewski (23)
Type:	Ordinance
Title:	Grant(s) of privilege in public way for Midway Square Dental Clinic
Committee(s) Assignment:	Committee on Transportation and Public Way

ORDINANCE
MIDWAY SQUARE DENTAL CLINIC
Acct. No. 76323 - 1
Permit No. 1110790

Be It Ordained by the City Council of the City of Chicago:

SECTION 1. Permission and authority are hereby given and granted to MIDWAY SQUARE DENTAL CLINIC, upon the terms and subject to the conditions of this ordinance to maintain and use one (1) sign(s) projecting over the public right-of-way attached to its premises known as 5109 S. Pulaski Rd..

Said sign structure(s) measures as follows; along S. Pulaski Avenue:
One (1) at twenty-four (24) feet in length, three (3) feet in height and twelve (12) feet above grade level.

The location of said privilege shall be as shown on prints kept on file with the Department of Business Affairs and Consumer Protection and the Office of the City Clerk.

Said privilege shall be constructed in accordance with plans and specifications approved by the Department of Transportation (Division of Project Development) and Zoning Department - Signs.

This grant of privilege in the public way shall be subject to the provisions of Section 10-28-015 and all other required provisions of the Municipal Code of Chicago.


The grantee shall pay to the City of Chicago as compensation for the privilege #1110790 herein granted the sum of three hundred ($300.00) per annum in advance.

A 25% penalty will be added for payments received after due date.

The permit holder agrees to hold the City of Chicago harmless for any damage, relocation or replacement costs associated with damage, relocation or removal of private property caused by the City performing work in the public way.

Authority herein given and granted for a period of five (5) years from and after 01/13/2014.

Alderman _____
Michael R. Zalewski 23rd Ward

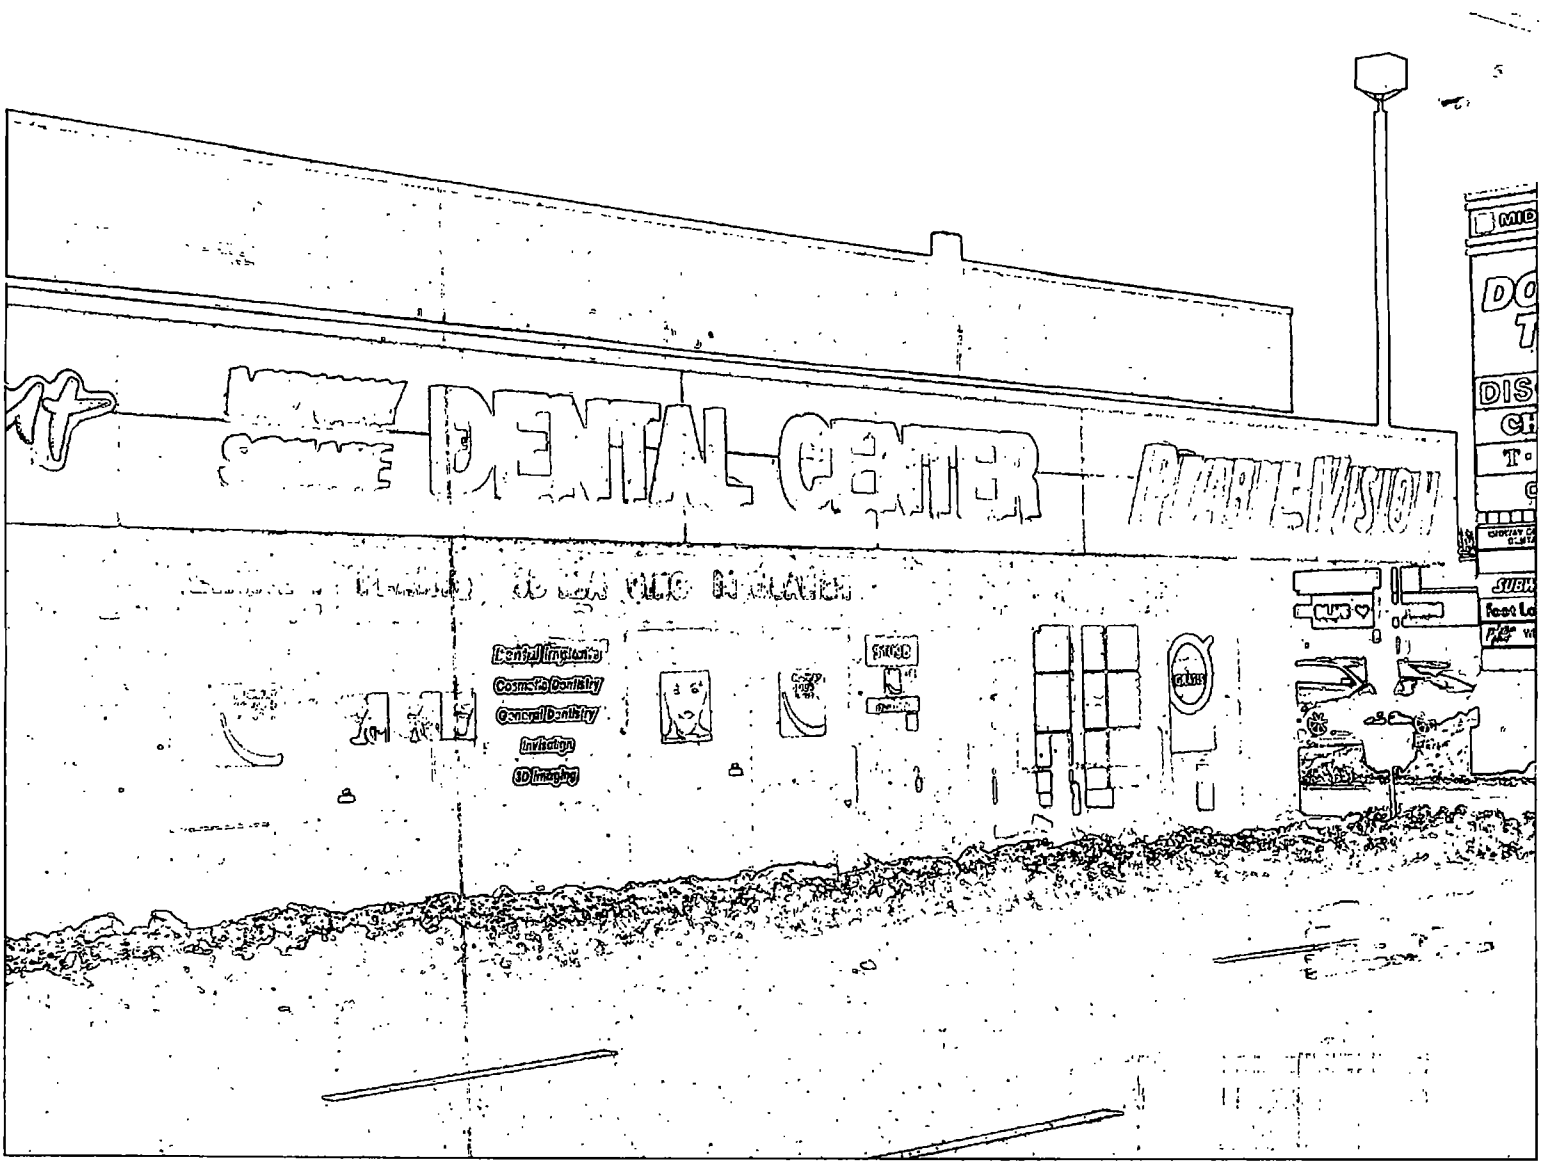
DENTAL CENTER
Dental Implants
Cosmetic Dentistry
General Dentistry
Invisalign
3D Imaging

Department of Business Affairs and Consumer Protection
Small Business Center - Public Way Use Unit
City Hall - 121 N LaSalle Street, Room 800 • Chicago, IL 60602
(312)-74-GOBIZ (312-744-6249) • (312) 744-1944 (TTY)
http://www.cityofchicago.org/bacp

03/05/2014

Alderman **Michael R. Zalewski**
Ward # **23**
City of Chicago
City Hall, Room **203**
121 North LaSalle Street
Chicago, Illinois 60602

Re: An ordinance to use and maintain a portion of the public right-of-way for **one (1) sign(s)** for **MIDWAY SQUARE DENTAL CLINIC**, adjacent to the premises known as **5109 S. Pulaski Rd.**.

Dear Alderman **Michael R. Zalewski**:

The applicant referenced above has requested the use of the public right-of-way for a **sign(s)**. An ordinance has been prepared by the Department of Business Affairs and Consumer Protection – Small Business Center - Public Way Use Unit for presentation to the City Council. Because this request was made for properties located in your ward, as approved by you as per the attached, I respectfully request that you introduce the attached ordinance at the next City Council meeting.

If you have any questions regarding this ordinance, please contact Anthony Bertuca at (312) 744-5506.

Department of Business Affairs and Consumer Protection

City of Chicago

O2014-1740

Office of the City Clerk

Document Tracking Sheet

Meeting Date:	3/5/2014
Sponsor(s):	Zalewski (23)
Type:	Ordinance
Title:	Grant(s) of privilege in public way for Parkside Chapel
Committee(s) Assignment:	Committee on Transportation and Public Way

ORDINANCE
PARKSIDE CHAPEL
Acct. No. 50632 - 1
Permit No. 1111010

Be It Ordained by the City Council of the City of Chicago:

SECTION 1. Permission and authority are hereby given and granted to PARKSIDE CHAPEL, upon the terms and subject to the conditions of this ordinance to maintain and use, as now constructed, two (2) Bollard(s) on the public right-of-way adjacent to its premises known as 5948 S. Archer Ave..

Said Bollard(s) at S. Archer measure(s):
Two (2) at one (1) foot in length, and one point five (1.5) foot in width for a total of three (3) square feet.

The location of said privilege shall be as shown on prints kept on file with the Department of Business Affairs and Consumer Protection and the Office of the City Clerk.

Said privilege shall be constructed in accordance with plans and specifications approved by the Department of Planning and Development and Department of Transportation (Division of Project Development).

This grant of privilege in the public way shall be subject to the provisions of Section 10-28-015 and all other required provisions of the Municipal Code of Chicago.


The grantee shall pay to the City of Chicago as compensation for the privilege #1111010 herein granted the sum of one hundred fifty ($150.00) per annum in advance.

A 25% penalty will be added for payments received after due date.

The permit holder agrees to hold the City of Chicago harmless for any damage, relocation or replacement costs associated with damage, relocation or removal of private property caused by the City performing work in the public way.

Authority herein given and granted for a period of five (5) years from and after 01/13/2014.

Alderman _____
Michael R. Zalewski 23rd Ward

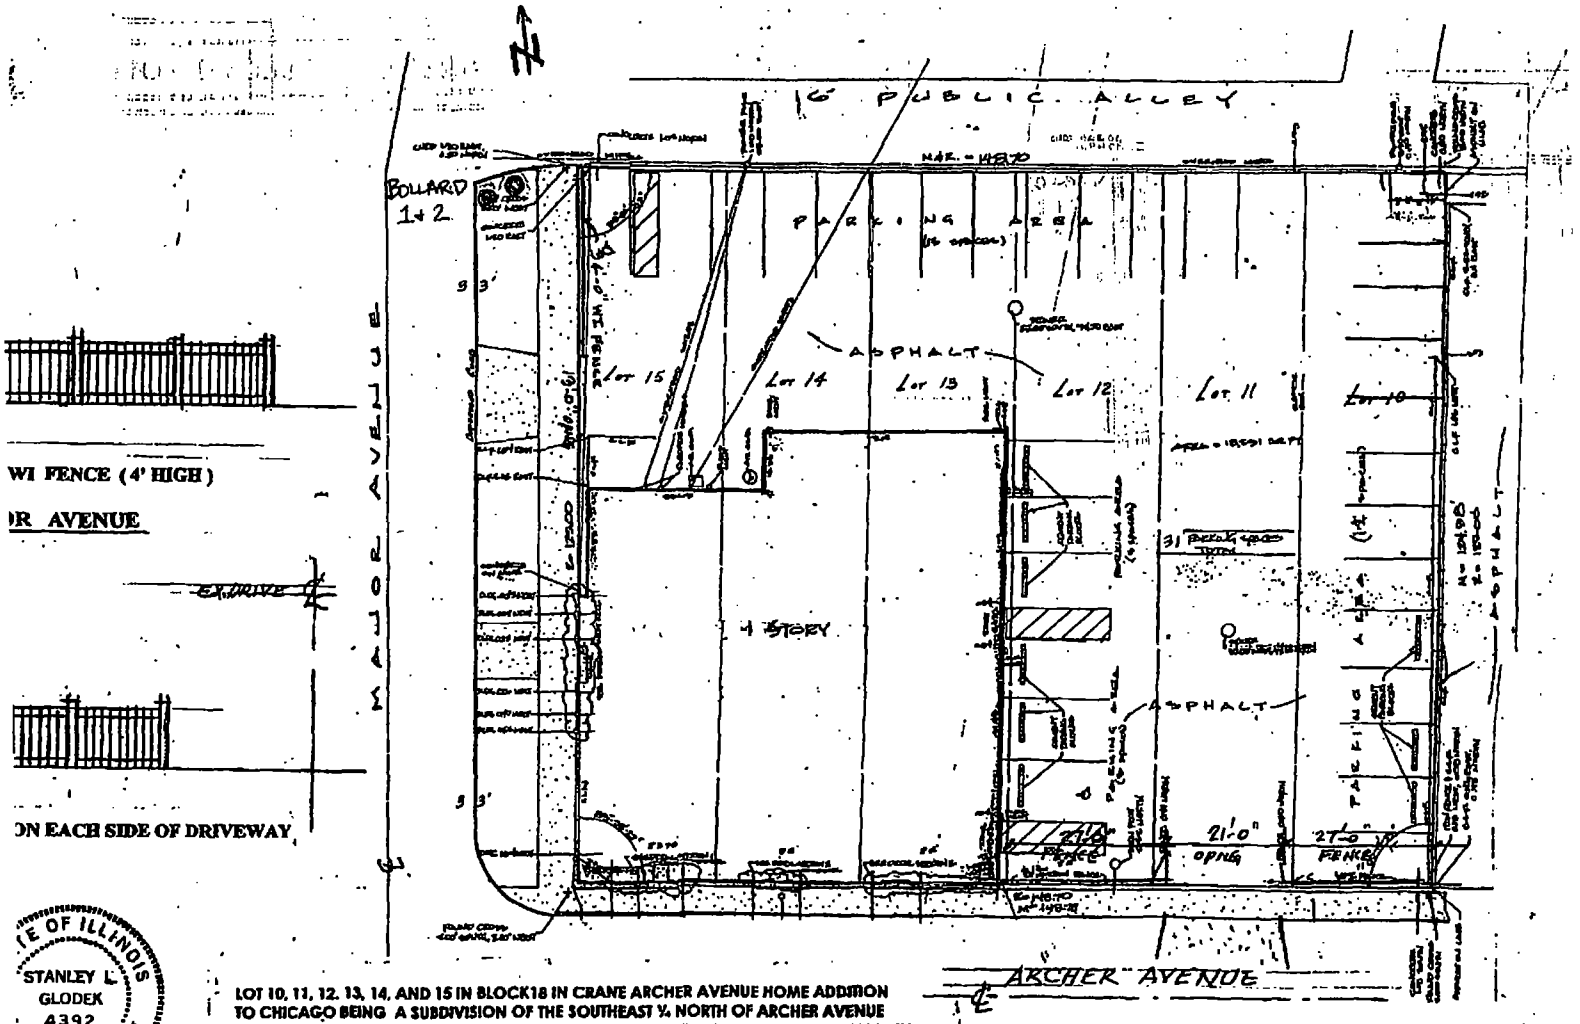

STATE OF ILLINOIS
STANLEY L. GLODEK
4392
LICENSED ARCHITECT
11/1/06

LOT 10, 11, 12, 13, 14, AND 15 IN BLOCK18 IN CRANE ARCHER AVENUE HOME ADDITION TO CHICAGO BEING A SUBDIVISION OF THE SOUTHEAST ¼ NORTH OF ARCHER AVENUE IN SECTION 8, TOWNSHIP 38 NORTH, RANGE 13 EAST OF THE THIRD PRINCIPAL MERIDIAN, IN COOK COUNTY, ILLINOIS

COMMON ADRESS, 5948 SOUTH ARCHER AVENUE

STANLEY L. GLODEK AIA ARCHITECT

Department of Business Affairs and Consumer Protection
Small Business Center - Public Way Use Unit
City Hall - 121 N. LaSalle Street, Room 800 • Chicago, IL 60602
(312)-74-GOBIZ (312-744-6249) • (312) 744-1944 (TTY)
http://www.cityofchicago.org/bacp

03/05/2014

Alderman **Michael R. Zalewski**
Ward # **23**
City of Chicago
City Hall, Room **203**
121 North LaSalle Street
Chicago, Illinois 60602

Re: An ordinance to use and maintain a portion of the public right-of-way for **two (2) bollard(s)** for **PARKSIDE CHAPEL**, adjacent to the premises known as **5948 S. Archer Ave.**.

Dear Alderman **Michael R. Zalewski**:

The applicant referenced above has requested the use of the public right-of-way for a **bollard(s)**. An ordinance has been prepared by the Department of Business Affairs and Consumer Protection – Small Business Center - Public Way Use Unit for presentation to the City Council. Because this request was made for properties located in your ward, as approved by you as per the attached, I respectfully request that you introduce the attached ordinance at the next City Council meeting.

If you have any questions regarding this ordinance, please contact Anthony Bertuca at (312) 744-5506.

Department of Business Affairs and Consumer Protection

City of Chicago

O2014-1746

Office of the City Clerk

Document Tracking Sheet

Meeting Date:	3/5/2014
Sponsor(s):	Zalewski (23)
Type:	Ordinance
Title:	Grant(s) of privilege in public way for Salvation Army-Midway Counseling Center
Committee(s) Assignment:	Committee on Transportation and Public Way

ORDINANCE

SALVATION ARMY-MIDWAY COUNSELING CENTER

Acct. No. 76313 - 1

Permit No. 1111043

Be It Ordained by the City Council of the City of Chicago:

SECTION 1. Permission and authority are hereby given and granted to SALVATION ARMY-MIDWAY COUNSELING CENTER, upon the terms and subject to the conditions of this ordinance to maintain and use one (1) sign(s) projecting over the public right-of-way attached to its premises known as 5045 W. 47th St..

Said sign structure(s) measures as follows; along W 47th St:
One (1) at four (4) feet in length, six (6) feet in height and ten point five (10.5) feet above grade level.

The location of said privilege shall be as shown on prints kept on file with the Department of Business Affairs and Consumer Protection and the Office of the City Clerk.

Said privilege shall be constructed in accordance with plans and specifications approved by the Department of Transportation (Division of Project Development) and Zoning Department - Signs.

This grant of privilege in the public way shall be subject to the provisions of Section 10-28-015 and all other required provisions of the Municipal Code of Chicago.

The grantee shall pay to the City of Chicago as compensation for the privilege #1111043 herein granted the sum of one hundred ($100.00) per annum in advance.


A 25% penalty will be added for payments received after due date.

The permit holder agrees to hold the City of Chicago harmless for any damage, relocation or replacement costs associated with damage, relocation or removal of private property caused by the City performing work in the public way.

Authority herein given and granted for a period of five (5) years from and after 01/13/2014.

Alderman _____

Michael R. Zalewski 23rd Ward

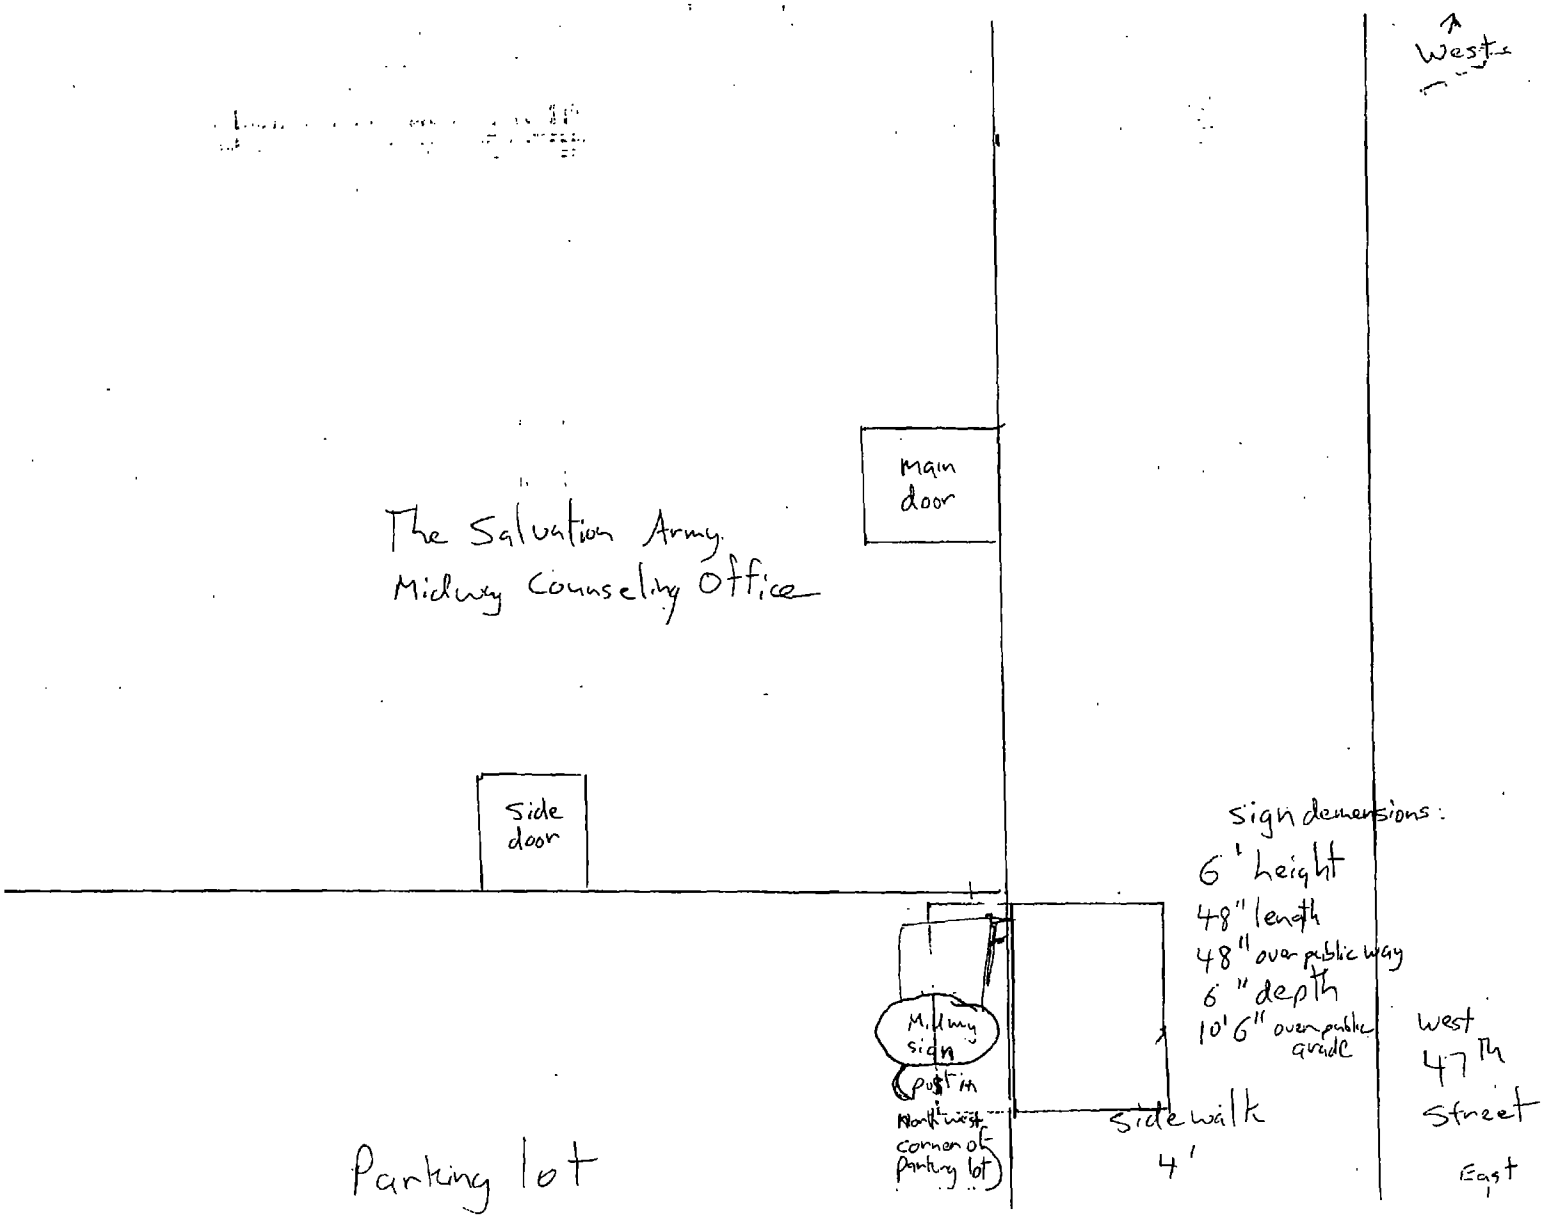
West
main door
The Salvation Army
Midway Counseling Office
side door
sign dimensions:
6' height
48" length
48" over public way
6" depth
10'6" over public grade
Midway sign
(put in Northwest corner of parking lot)
Sidewalk
4'
west 47th Street
East
Parking lot

Department of Business Affairs and Consumer Protection
Small Business Center - Public Way Use Unit
City Hall - 121 N. LaSalle Street, Room 800 • Chicago, IL 60602
(312)-74-GOBIZ (312-744-6249) • (312) 744-1944 (TTY)
http //www.cityofchicago.org/bacp

03/05/2014

Alderman **Michael R. Zalewski**
Ward # **23**
City of Chicago
City Hall, Room **203**
121 North LaSalle Street
Chicago, Illinois 60602

Re: An ordinance to use and maintain a portion of the public right-of-way for **one (1) sign(s)** for **SALVATION ARMY-MIDWAY COUNSELING CENTER**, adjacent to the premises known as **5045 W. 47th St.**.

Dear Alderman **Michael R. Zalewski**:

The applicant referenced above has requested the use of the public right-of-way for a **sign(s)**. An ordinance has been prepared by the Department of Business Affairs and Consumer Protection – Small Business Center - Public Way Use Unit for presentation to the City Council. Because this request was made for properties located in your ward, as approved by you as per the attached, I respectfully request that you introduce the attached ordinance at the next City Council meeting.

If you have any questions regarding this ordinance, please contact Anthony Bertuca at (312) 744-5506.

Department of Business Affairs and Consumer Protection

City of Chicago

O2014-1754

Office of the City Clerk

Document Tracking Sheet

Meeting Date:	3/5/2014
Sponsor(s):	Solis (25)
Type:	Ordinance
Title:	Grant(s) of privilege in public way for F&R Liquors, Inc.
Committee(s) Assignment:	Committee on Transportation and Public Way

ORDINANCE
F & R LIQUORS INC
Acct. No: 8281-1
Permit No. 1110475

Be It Ordained by the City Council of the City of Chicago:

SECTION 1. Permission and authority are hereby given and granted to F & R LIQUORS INC, upon the terms and subject to the conditions of this ordinance to maintain and use, as now constructed, one (1) Security Camera(s) projecting over the public right-of-way for security purposes adjacent to its premises known as 2129 S. Halsted St..

Said Security Camera(s) at S. Halsted measure(s):
One (1) at one (1) foot in length, one (1) foot in width and fourteen point four (14.4) feet above grade level.

The location of said privilege shall be as shown on prints kept on file with the Department of Business Affairs and Consumer Protection and the Office of the City Clerk.

Said privilege shall be constructed in accordance with plans and specifications approved by the Department of Planning and Development and Department of Transportation (Division of Project Development).

This grant of privilege in the public way shall be subject to the provisions of Section 10-28-015 and all other required provisions of the Municipal Code of Chicago.


The grantee shall pay to the City of Chicago as compensation for the privilege #1110475 herein granted the sum of zero ($.00) per annum in advance.

A 25% penalty will be added for payments received after due date.

The permit holder agrees to hold the City of Chicago harmless for any damage, relocation or replacement costs associated with damage, relocation or removal of private property caused by the City performing work in the public way.

Authority herein given and granted for a period of five (5) years from and after 01/13/2014.

Alderman _____
Daniel S. Solis 25th Ward

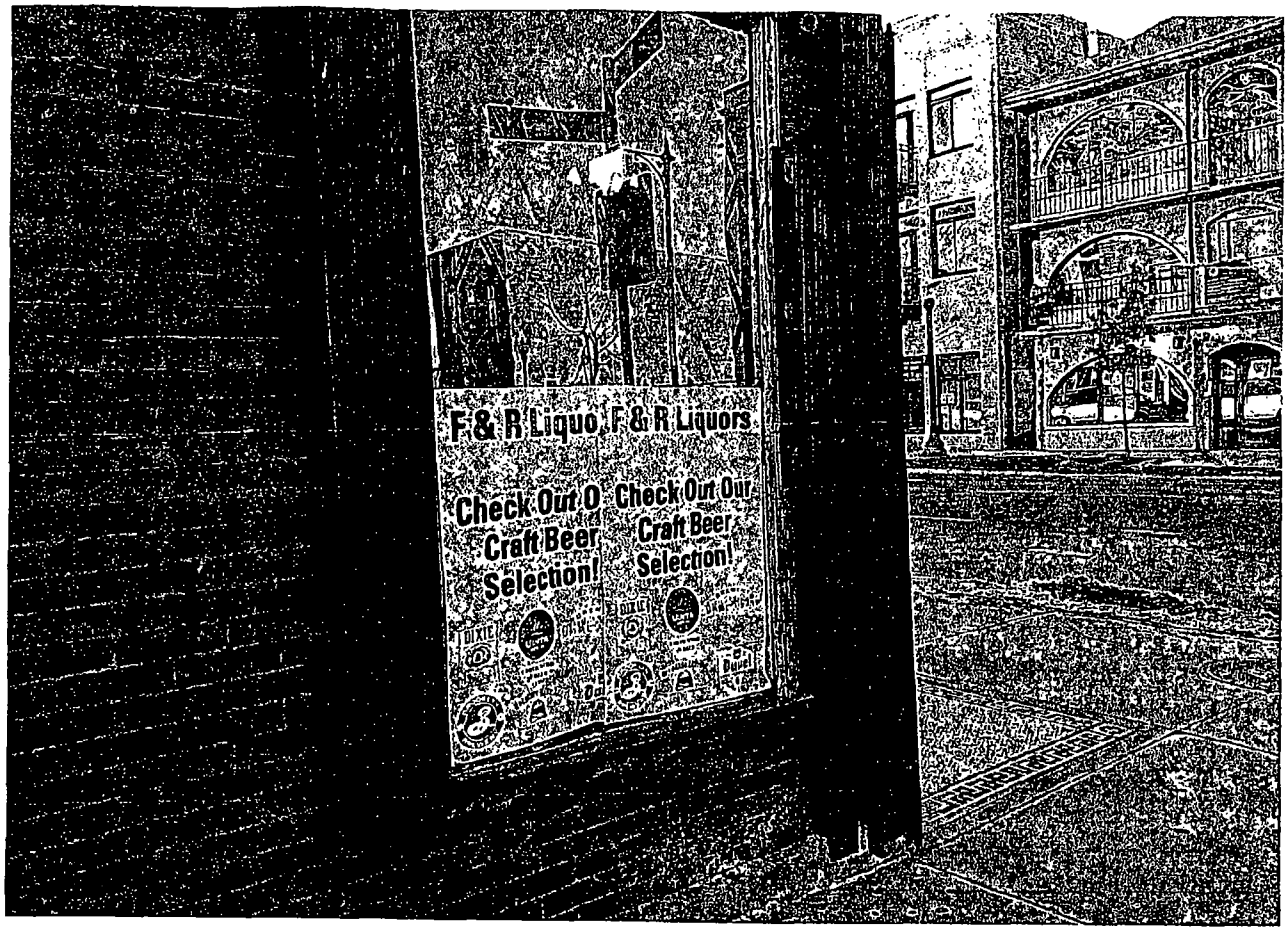
F & R Liquo
F & R Liquors
Check Out O
Craft Beer
Selection!
Check Out Our
Craft Beer
Selection!

Department of Business Affairs and Consumer Protection
Small Business Center - Public Way Use Unit
City Hall - 121 N LaSalle Street, Room 800 • Chicago, IL 60602
(312)-74-GOBIZ (312-744-6249) • (312) 744-1944 (TTY)
http //www.cityofchicago.org/bacp

03/05/2014

Alderman **Daniel S. Solis**
Ward # **25**
City of Chicago
City Hall, Room **203**
121 North LaSalle Street
Chicago, Illinois 60602

Re: An ordinance to use and maintain a portion of the public right-of-way for **one (1) security camera(s)** for **F & R LIQUORS INC**, adjacent to the premises known as **2129 S. Halsted St.**.

Dear Alderman **Daniel S. Solis**:

The applicant referenced above has requested the use of the public right-of-way for a **security camera(s)**. An ordinance has been prepared by the Department of Business Affairs and Consumer Protection – Small Business Center - Public Way Use Unit for presentation to the City Council. Because this request was made for properties located in your ward, as approved by you as per the attached, I respectfully request that you introduce the attached ordinance at the next City Council meeting.

If you have any questions regarding this ordinance, please contact Anthony Bertuca at (312) 744-5506.

Department of Business Affairs and Consumer Protection

City of Chicago

O2014-1759

Office of the City Clerk

Document Tracking Sheet

Meeting Date:	3/5/2014
Sponsor(s):	Solis (25)
Type:	Ordinance
Title:	Grant(s) of privilege in public way for Payless Muffler Brake
Committee(s) Assignment:	Committee on Transportation and Public Way

ORDINANCE
PAYLESS MUFFLER BRAKE
Acct. No. 59107 - 1
Permit No. 1110830

Be It Ordained by the City Council of the City of Chicago:

SECTION 1. Permission and authority are hereby given and granted to PAYLESS MUFFLER BRAKE, upon the terms and subject to the conditions of this ordinance to maintain and use one (1) sign(s) projecting over the public right-of-way attached to its premises known as 2219 S. Western Ave..

Said sign structure(s) measures as follows; along S Western Ave:
One (1) at ten (10) feet in length, eight (8) feet in height and twelve (12) feet above grade level.

The location of said privilege shall be as shown on prints kept on file with the Department of Business Affairs and Consumer Protection and the Office of the City Clerk.

Said privilege shall be constructed in accordance with plans and specifications approved by the Department of Transportation (Division of Project Development) and Zoning Department - Signs.

This grant of privilege in the public way shall be subject to the provisions of Section 10-28-015 and all other required provisions of the Municipal Code of Chicago.

The grantee shall pay to the City of Chicago as compensation for the privilege #1110830 herein granted the sum of three hundred ($300.00) per annum in advance.

A 25% penalty will be added for payments received after due date.

The permit holder agrees to hold the City of Chicago harmless for any damage, relocation or replacement costs associated with damage, relocation or removal of private property caused by the City performing work in the public way.

Authority herein given and granted for a period of five (5) years from and after 11/05/2013.

Alderman _____

Daniel S. Solis 25th Ward


MUFFLER
& BRAKE
(773) 869 - 9906
AUTO REPAIR
DIOGNOSTIC TUNE UP

Department of Business Affairs and Consumer Protection
Small Business Center - Public Way Use Unit
City Hall - 121 N. LaSalle Street, Room 800 • Chicago, IL 60602
(312)-74-GOBIZ (312-744-6249) • (312) 744-1944 (TTY)
http://www.cityofchicago.org/bacp

03/05/2014

Alderman **Daniel S. Solis**
Ward # **25**
City of Chicago
City Hall, Room **203**
121 North LaSalle Street
Chicago, Illinois 60602

Re: An ordinance to use and maintain a portion of the public right-of-way for **one (1) sign(s)** for **PAYLESS MUFFLER BRAKE**, adjacent to the premises known as **2219 S. Western Ave.**.

Dear Alderman **Daniel S. Solis**:

The applicant referenced above has requested the use of the public right-of-way for a **sign(s)**. An ordinance has been prepared by the Department of Business Affairs and Consumer Protection – Small Business Center - Public Way Use Unit for presentation to the City Council. Because this request was made for properties located in your ward, as approved by you as per the attached, I respectfully request that you introduce the attached ordinance at the next City Council meeting.

If you have any questions regarding this ordinance, please contact Anthony Bertuca at (312) 744-5506.

Department of Business Affairs and Consumer Protection

City of Chicago

O2014-1760

Office of the City Clerk

Document Tracking Sheet

Meeting Date:	3/5/2014
Sponsor(s):	Solis (25)
Type:	Ordinance
Title:	Grant(s) of privilege in public way for Pilsen Venture Associaes LLC
Committee(s) Assignment:	Committee on Transportation and Public Way

ORDINANCE
PILSEN VENTURE ASSOCIATES, LLC
Acct. No. 388063-1
Permit No. 1110938

Be It Ordained by the City Council of the City of Chicago:

SECTION 1. Permission and authority are hereby given and granted to PILSEN VENTURE ASSOCIATES, LLC, upon the terms and subject to the conditions of this ordinance to maintain and use, as now constructed, two (2) Step(s) on the public right-of-way adjacent to its premises known as 1011 W. 19th St.

Said Step(s) at West 19th Street measure(s):
Two (2) at three point three three (3.33) feet in length, and one point six seven (1.67) foot in width for a total of eleven point one two (11.12) square feet.

The location of said privilege shall be as shown on prints kept on file with the Department of Business Affairs and Consumer Protection and the Office of the City Clerk.

Said privilege shall be constructed in accordance with plans and specifications approved by the Department of Transportation (Division of Project Development).

This grant of privilege in the public way shall be subject to the provisions of Section 10-28-015 and all other required provisions of the Municipal Code of Chicago.

The grantee shall pay to the City of Chicago as compensation for the privilege #1110938 herein granted the sum of eight hundred ($800.00) per annum in advance.

A 25% penalty will be added for payments received after due date.

The permit holder agrees to hold the City of Chicago harmless for any damage, relocation or replacement costs associated with damage, relocation or removal of private property caused by the City performing work in the public way.

Authority herein given and granted for a period of five (5) years from and after Date of Passage.

Alderman _____
Daniel S. Solis 25th Ward

PROFESSIONAL DESIGN FIRM LS/PE/SE REGISTRATION NO. 184.002 ILLINOIS DESIGN FIRM

PLAT OF SURVEY

LOT 5 IN WALKER'S SUBDIVISION OF BLOCK 12 OF WALSH AND MULLEN'S SUBDIVISION OF SOUTH 3/4 OF SOUTHEAST 1/4 OF THE SOUTHWEST 1/4 OF SECTION 20 TOWNSHIP 39 NORTH, RANGE 14, EAST OF THE THIRD PRINCIPAL MERIDIAN, IN COOK COUNTY, ILLINOIS.


LAND TOTAL AREA: 2500 SQ. FT

COMMONLY KNOWN AS: 1011 WEST 19TH STREET, CHICAGO, ILLINOIS.

PIN: 17204220003

0 10 20 30

SCALE: 1 INCH = 16 FEET

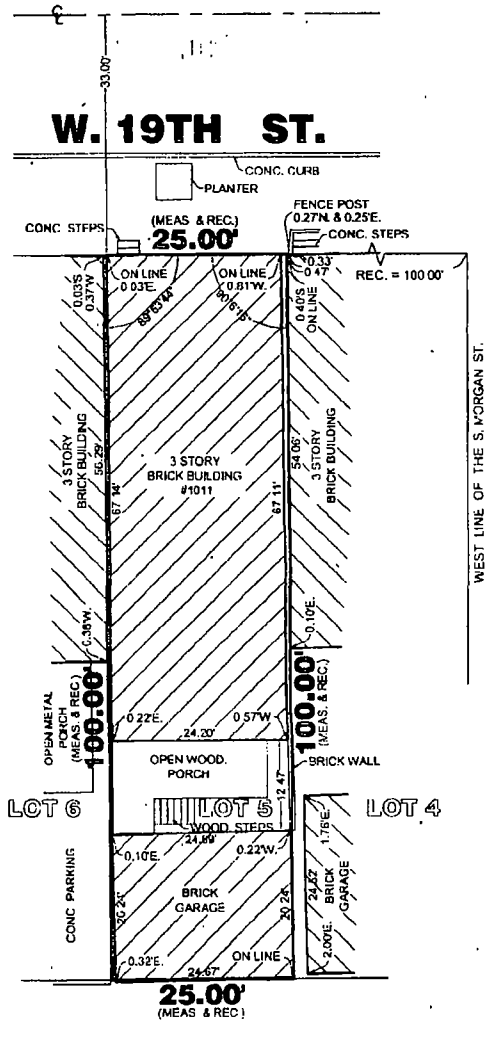

18.00 FEET PUBLIC (ASPH. PAVED) ALLEY

THIS PROFESSIONAL SERVICE CONFORMS TO THE CURRENT ILLINOIS MINIMUM STANDARDS FOR A BOUNDARY SURVEY

I, THE UNDERSIGNED, AN ILLINOIS REGISTERED LAND SURVEYOR, HEREBY CERTIFY TO THE ABOVE NAMED PARTY THAT ON THE DATE SHOWN AN INSPECTION OF THE REAL ESTATE DESCRIBED HEREIN WAS MADE AND THAT TO THE BEST OF MY KNOWLEDGE AND BELIEF THIS PLAT REPRESENTS THE FACTS FOUND AT SAID TIME. PROPERTY CORNERS ARE SET OR NOT BY CLIENT AGREEMENT. SUBJECT PROPERTY HAS NOT BEEN STAKED AND THEREFORE FOR ANY CONSTRUCTION OR ESTABLISHING BOUNDARY OR FENCE LINE SHALL BE STAKED BY A SURVEYOR BEFORE PERFORMING THE TASK.

NO DIMENSIONS SHOULD BE ASSUMED BY SCALE MEASURMENTS UPON THE PLAT. BOUNDARY DIMENSIONS ARE BASED ON THE PUBLIC RECORDS AND/ OR DESCRIPTION PROVIDED FOR LEGENDS SEE OTHER SIDE OF THIS PAGE.

Illinois Land Surveyor Number 035-003349
BEHROOZ MORADI, PhD, P.E., S.E., P.L.S.
IL PROF. LAND SURVEYOR - LICENSE EXP. DATE NOV. 30, 2014

MORADI MULTI DIMENSIONS CONSULTING ENGINEERS
2343 W. IRVING PARK RD, CHICAGO, IL. 60618
TEL. (773) 478-[illegible]

JOB #: 84-13	DRAWN: HA	DATE: 05/02/2013	CLIENT: HALO DESIGN INC.
SHEET: 1	CHECKED: BM	SCALE: 1"=16'-0"	DATE OF FIELD WORK: 05/ /2013

THE LEGAL DESCRIPTION NOTED ON THIS PLAT WAS PROVIDED BY THE CLIENT AND MUST BE COMPARED WITH DEED AND/ OR TITLE POLICY. BUILDING LINES AND EASEMENTS ARE SHOWN ONLY WHERE THERE ARE SO RECORDED IN THE MAPS, OTHERWISE FOR BUILDING RESTRICTIONS AND/ OR EASEMENTS REFER TO YOUR DEED, CONTRACT, TITLE POLICY, AND/ OR ZONING REGULATIONS. THIS PLAT IS VALID ONLY IF IT CONTAINS THE ORIGINAL SIGNATURE AND SEAL OF THE SURVEYOR. IF YOU HAVE ANY QUESTIONS, PLEASE DO NOT HESITATE TO CONTACT US

PDF Created with deskPDF PDF Writer - Trial :: http://www.docudesk.com

Department of Business Affairs and Consumer Protection
Small Business Center - Public Way Use Unit
City Hall - 121 N. LaSalle Street, Room 800 • Chicago, IL 60602
(312)-74-GOBIZ (312-744-6249) • (312) 744-1944 (TTY)
http://www.cityofchicago.org/bacp

03/05/2014

Alderman **Daniel S. Solis**
Ward # **25**
City of Chicago
City Hall, Room **203**
121 North LaSalle Street
Chicago, Illinois 60602

Re: An ordinance to use and maintain a portion of the public right-of-way for **two (2) step(s)** for **PILSEN VENTURE ASSOCIATES, LLC**, adjacent to the premises known as **1011 W. 19th St.**.

Dear Alderman **Daniel S. Solis**:

The applicant referenced above has requested the use of the public right-of-way for a **step(s)**. An ordinance has been prepared by the Department of Business Affairs and Consumer Protection – Small Business Center - Public Way Use Unit for presentation to the City Council. Because this request was made for properties located in your ward, as approved by you as per the attached, I respectfully request that you introduce the attached ordinance at the next City Council meeting.

If you have any questions regarding this ordinance, please contact Anthony Bertuca at (312) 744-5506.

Department of Business Affairs and Consumer Protection

City of Chicago

O2014-1761

Office of the City Clerk

Document Tracking Sheet

Meeting Date:	3/5/2014
Sponsor(s):	Solis (25)
Type:	Ordinance
Title:	Grant(s) of privilege in public way for Thalia Hall
Committee(s) Assignment:	Committee on Transportation and Public Way

ORDINANCE
THALIA HALL
Acct. No. 386375 - 1
Permit No. 1110593

Be It Ordained by the City Council of the City of Chicago:

SECTION 1. Permission and authority are hereby given and granted to THALIA HALL, upon the terms and subject to the conditions of this ordinance to maintain and use, as now constructed, six (6) Fire Escape(s) projecting over the public right-of-way adjacent to its premises known as 1807 S. Allport St..

Said Fire Escape(s) at S. Allport Street measure(s):
One (1) at twenty-seven point eight three (27.83) feet in length, and three point eight three (3.83) feet in width for a total of one hundred six point five nine (106.59) square feet.
One (1) at five point eight three (5.83) feet in length, and three point eight three (3.83) feet in width for a total of twenty-two point three three (22.33) square feet.
One (1) at seventy-two (72) feet in length, and three point eight three (3.83) feet in width for a total of two hundred seventy-five point seven six (275.76) square feet.

Said Fire Escape(s) at 1215-17 W. 18th Street measure(s):
One (1) at eight (8) feet in length, and three point eight three (3.83) feet in width for a total of thirty point six four (30.64) square feet.
One (1) at forty (40) feet in length, and three point eight three (3.83) feet in width for a total of one hundred fifty-three point two (153.2) square feet.
One (1) at forty-two (42) feet in length, and three point eight three (3.83) feet in width for a total of one hundred sixty point eight six (160.86) square feet.

The location of said privilege shall be as shown on prints kept on file with the Department of Business Affairs and Consumer Protection and the Office of the City Clerk.

Said privilege shall be constructed in accordance with plans and specifications approved by the Department of Transportation (Division of Project Development).

This grant of privilege in the public way shall be subject to the provisions of Section 10-28-015 and all other required provisions of the Municipal Code of Chicago.


The grantee shall pay to the City of Chicago as compensation for the privilege #1110593 herein granted the sum of two thousand four hundred ($2,400.00) per annum in advance.

A 25% penalty will be added for payments received after due date.

The permit holder agrees to hold the City of Chicago harmless for any damage, relocation or replacement costs associated with damage, relocation or removal of private property caused by the City performing work in the public way.

Authority herein given and granted for a period of five (5) years from and after Date of Passage.

Alderman _____
Daniel S. Solis 25th Ward

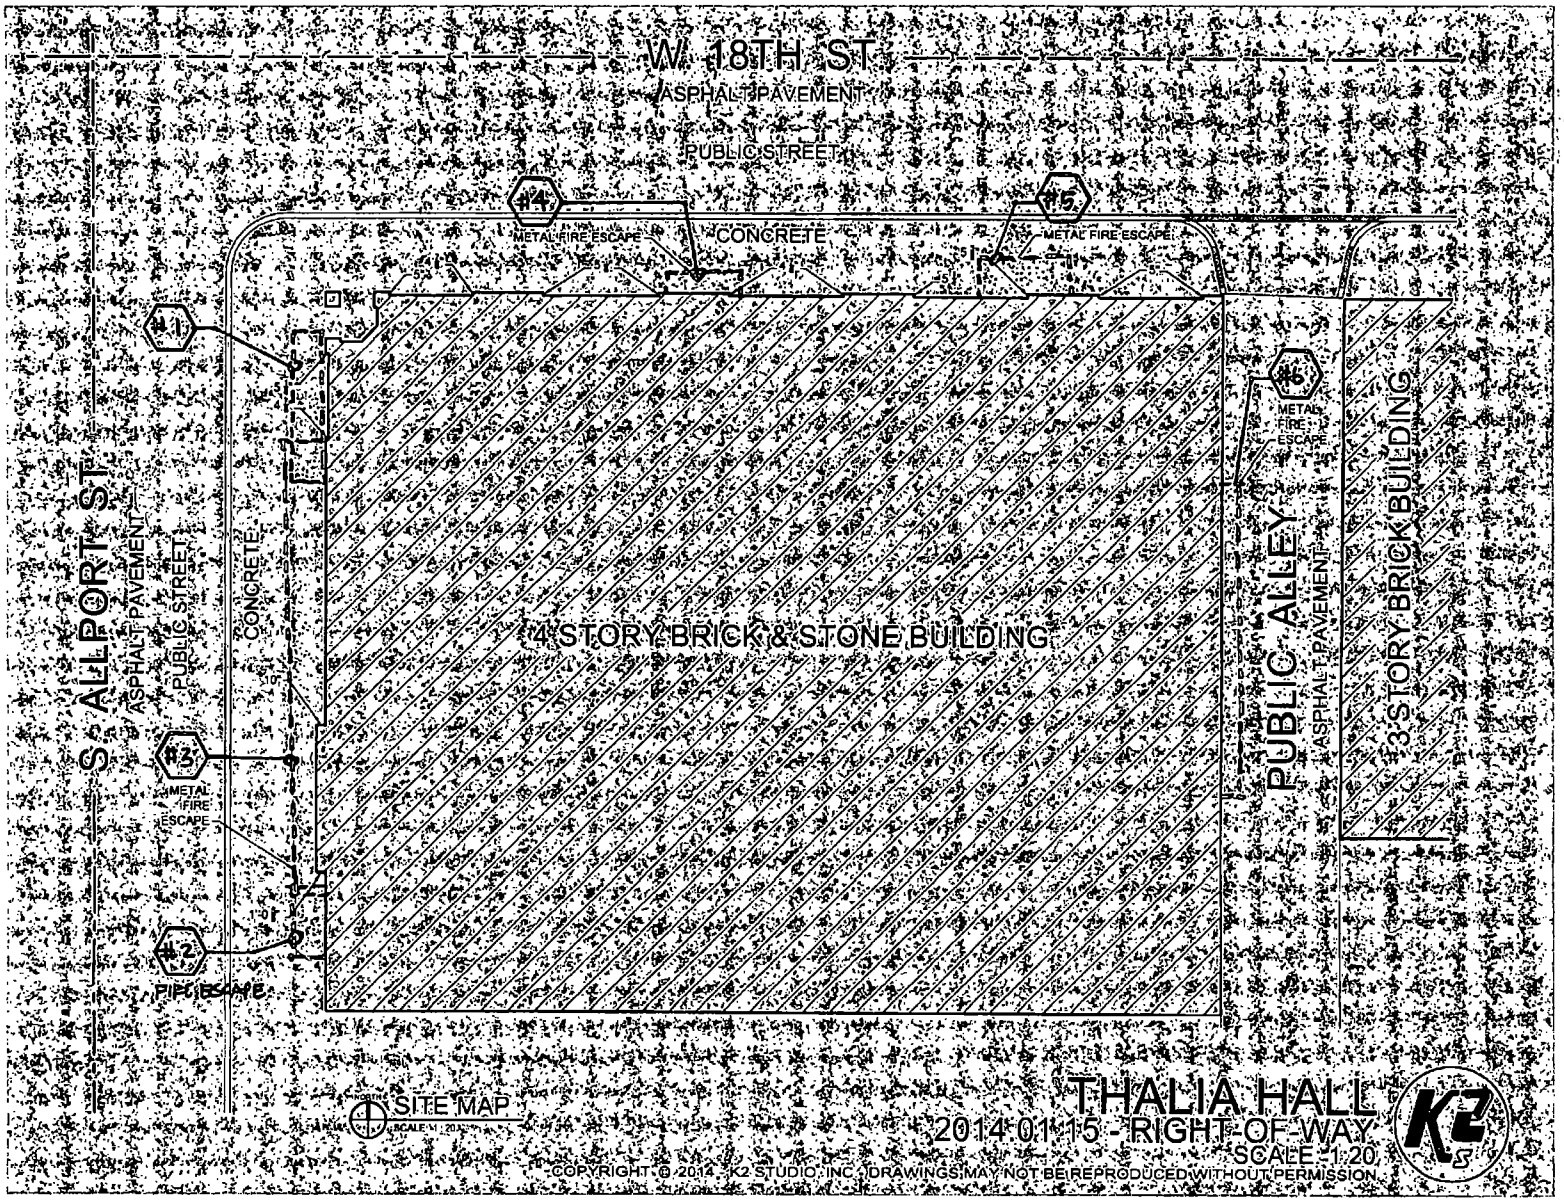
W 18TH ST
ASPHALT PAVEMENT
PUBLIC STREET
#4
METAL FIRE ESCAPE
CONCRETE
#5
METAL FIRE ESCAPE
#1
#6
METAL FIRE ESCAPE
S ALLPORT ST
ASPHALT PAVEMENT
PUBLIC STREET
CONCRETE
4 STORY BRICK & STONE BUILDING
PUBLIC ALLEY
ASPHALT PAVEMENT
3 STORY BRICK BUILDING
#3
METAL FIRE ESCAPE
#2
PIPE/GAS
SITE MAP
SCALE: 1:20
THALIA HALL
2014.01.15 - RIGHT-OF-WAY
SCALE: 1:20
COPYRIGHT © 2014 K2 STUDIO, INC. DRAWINGS MAY NOT BE REPRODUCED WITHOUT PERMISSION.

Department of Business Affairs and Consumer Protection
Small Business Center - Public Way Use Unit
City Hall - 121 N. LaSalle Street, Room 800 • Chicago, IL 60602
(312)-74-GOBIZ (312-744-6249) • (312) 744-1944 (TTY)
http //www.cityofchicago org/bacp

03/05/2014

Alderman **Daniel S. Solis**
Ward # **25**
City of Chicago
City Hall, Room **203**
121 North LaSalle Street
Chicago, Illinois 60602

Re: An ordinance to use and maintain a portion of the public right-of-way for **six (6) fire escape(s)** for **THALIA HALL**, adjacent to the premises known as **1807 S. Allport St.**.

Dear Alderman **Daniel S. Solis**:

The applicant referenced above has requested the use of the public right-of-way for a **fire escape(s)**. An ordinance has been prepared by the Department of Business Affairs and Consumer Protection – Small Business Center - Public Way Use Unit for presentation to the City Council. Because this request was made for properties located in your ward, as approved by you as per the attached, I respectfully request that you introduce the attached ordinance at the next City Council meeting.

If you have any questions regarding this ordinance, please contact Anthony Bertuca at (312) 744-5506.

Department of Business Affairs and Consumer Protection

City of Chicago

O2014-1762

Office of the City Clerk

Document Tracking Sheet

Meeting Date:	3/5/2014
Sponsor(s):	Solis (25)
Type:	Ordinance
Title:	Grant(s) of privilege in public way for UPS Store 5608, The
Committee(s) Assignment:	Committee on Transportation and Public Way

ORDINANCE
THE UPS STORE 5608
Acct. No. 294203 - 1
Permit No. 1111003

Be It Ordained by the City Council of the City of Chicago:

SECTION 1. Permission and authority are hereby given and granted to THE UPS STORE 5608, upon the terms and subject to the conditions of this ordinance to maintain and use one (1) sign(s) projecting over the public right-of-way attached to its premises known as 1137 W. Taylor St..

Said sign structure(s) measures as follows; along W. Taylor Street:
One (1) at twelve (12) feet in length, two (2) feet in height and ten (10) feet above grade level.

The location of said privilege shall be as shown on prints kept on file with the Department of Business Affairs and Consumer Protection and the Office of the City Clerk.

Said privilege shall be constructed in accordance with plans and specifications approved by the Department of Transportation (Division of Project Development) and Zoning Department - Signs.

This grant of privilege in the public way shall be subject to the provisions of Section 10-28-015 and all other required provisions of the Municipal Code of Chicago.

The grantee shall pay to the City of Chicago as compensation for the privilege #1111003 herein granted the sum of one hundred ($100.00) per annum in advance.


A 25% penalty will be added for payments received after due date.

The permit holder agrees to hold the City of Chicago harmless for any damage, relocation or replacement costs associated with damage, relocation or removal of private property caused by the City performing work in the public way.

Authority herein given and granted for a period of five (5) years from and after 11/05/2013.

Alderman _____

Daniel S. Solis 25th Ward

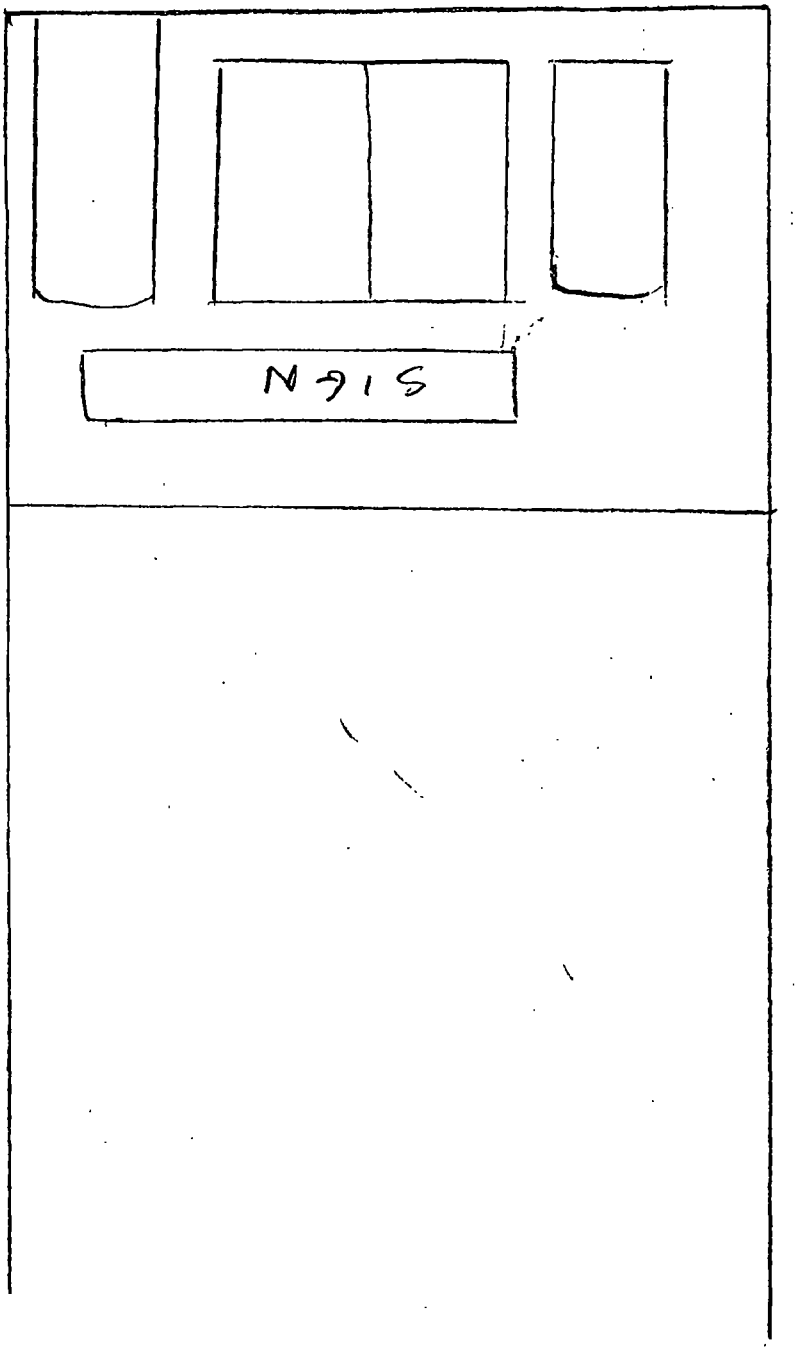
N 91 S

Department of Business Affairs and Consumer Protection
Small Business Center - Public Way Use Unit
City Hall - 121 N. LaSalle Street, Room 800 • Chicago, IL 60602
(312)-74-GOBIZ (312-744-6249) • (312) 744-1944 (TTY)
http://www.cityofchicago.org/bacp

03/05/2014

Alderman **Daniel S. Solis**
Ward # **25**
City of Chicago
City Hall, Room **203**
121 North LaSalle Street
Chicago, Illinois 60602

Re: An ordinance to use and maintain a portion of the public right-of-way for **one (1) sign(s)** for **THE UPS STORE 5608**, adjacent to the premises known as **1137 W. Taylor St.**.

Dear Alderman **Daniel S. Solis**:

The applicant referenced above has requested the use of the public right-of-way for a **sign(s)**. An ordinance has been prepared by the Department of Business Affairs and Consumer Protection – Small Business Center - Public Way Use Unit for presentation to the City Council. Because this request was made for properties located in your ward, as approved by you as per the attached, I respectfully request that you introduce the attached ordinance at the next City Council meeting.

If you have any questions regarding this ordinance, please contact Anthony Bertuca at (312) 744-5506.

Department of Business Affairs and Consumer Protection

City of Chicago

O2014-1769

Office of the City Clerk

Document Tracking Sheet

Meeting Date:	3/5/2014
Sponsor(s):	Ervin (28)
Type:	Ordinance
Title:	Grant(s) of privilege in public way for Original Ferrara, Inc.
Committee(s) Assignment:	Committee on Transportation and Public Way

ORDINANCE
ORIGINAL FERRARA INC
Acct. No. 3040 - 1
Permit No. 1111046

Be It Ordained by the City Council of the City of Chicago:

SECTION 1. Permission and authority are hereby given and granted to ORIGINAL FERRARA INC, upon the terms and subject to the conditions of this ordinance to maintain and use one (1) sign(s) projecting over the public right-of-way attached to its premises known as 2210 W. Taylor St..

Said sign structure(s) measures as follows; along W. Taylor Street:
One (1) at six (6) feet in length, four (4) feet in height and sixteen point five (16.5) feet above grade level.

The location of said privilege shall be as shown on prints kept on file with the Department of Business Affairs and Consumer Protection and the Office of the City Clerk

Said privilege shall be constructed in accordance with plans and specifications approved by the Department of Transportation (Division of Project Development) and Zoning Department- Signs.

This grant of privilege in the public way shall be subject to the provisions of Section 10-28-015 and all other required provisions of the Municipal Code of Chicago.

The grantee shall pay to the City of Chicago as compensation for the privilege #1111046 herein granted the sum of one hundred ($100.00) per annum in advance.

A 25% penalty will be added for payments received after due date


The permit holder agrees to hold the City of Chicago harmless for any damage, relocation or replacement costs associated with damage, relocation or removal of private property caused by the City performing work in the public way.

Authority herein given and granted for a period offive (5) years from and after 01/13/2014.

Alderman

Jason Ervin 28th Ward

2210 W Taylor St.
Chicago IL 60612

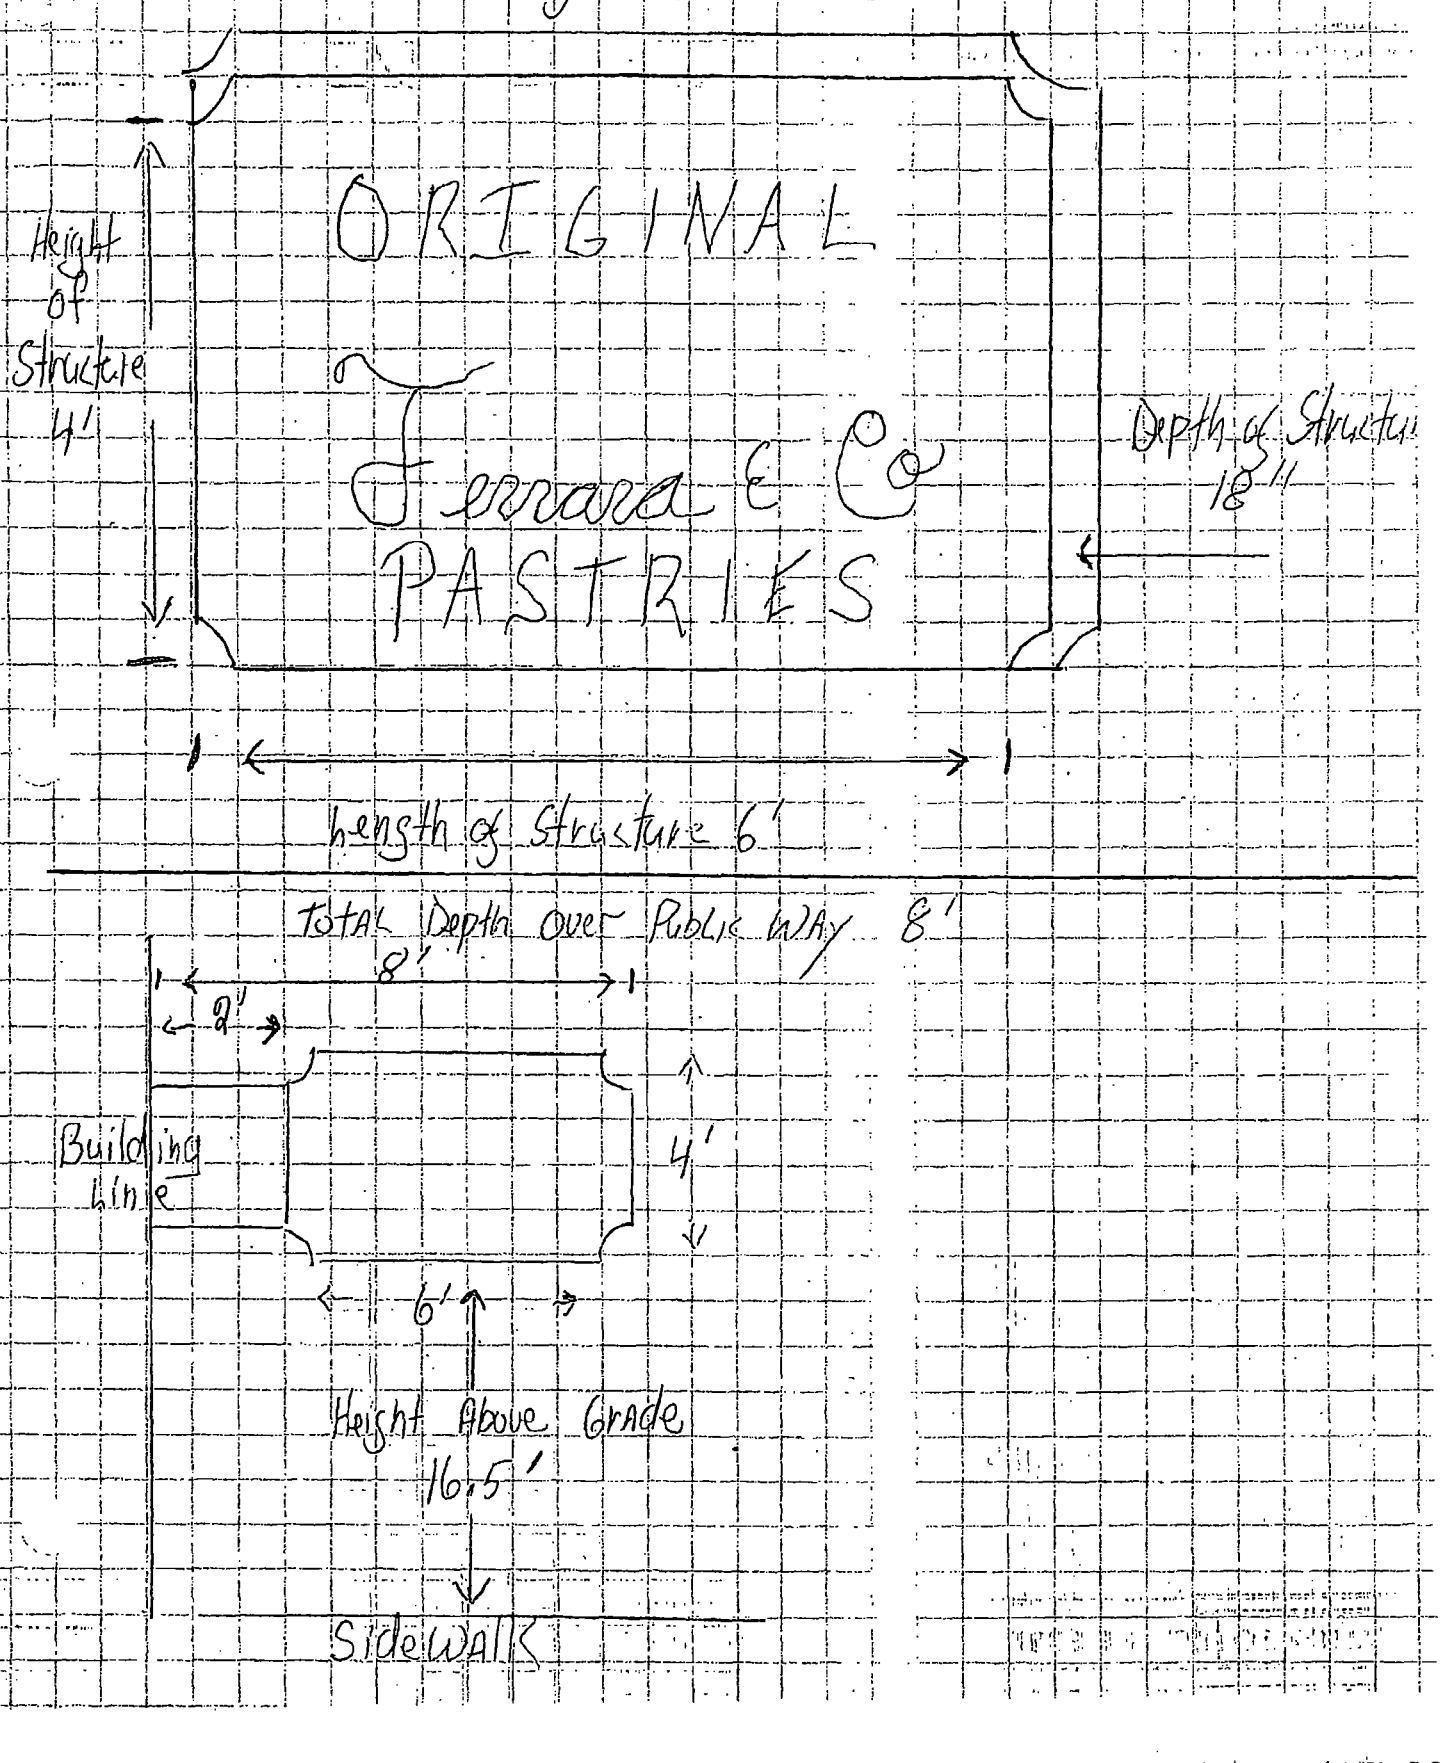

City of Chicago

O2014-1773

Office of the City Clerk

Document Tracking Sheet

Meeting Date:	3/5/2014
Sponsor(s):	Graham (29)
Type:	Ordinance
Title:	Grant(s) of privilege in public way for Magic Food, Inc.
Committee(s) Assignment:	Committee on Transportation and Public Way

ORDINANCE
MAGIC FOOD INC.
Acct. No. 375197 - 1
Permit No. 1103295

Be It Ordained by the City Council of the City of Chicago:

SECTION 1. Permission and authority are hereby given and granted to MAGIC FOOD INC., upon the terms and subject to the conditions of this ordinance to maintain and use one (1) sign(s) projecting over the public right-of-way attached to its premises known as 6020-6022 W. North Ave..

Said sign structure(s) measures as follows; along W. North Avenue:
One (1) at eighteen point six seven (18.67) feet in length, two (2) feet in height and ten (10) feet above grade level.

The location of said privilege shall be as shown on prints kept on file with the Department of Business Affairs and Consumer Protection and the Office of the City Clerk

Said privilege shall be constructed in accordance with plans and specifications approved by the Department of Transportation (Division of Project Development) and Zoning Department- Signs.


This grant of privilege in the public way shall be subject to the provisions of Section 10-28-015 and all other required provisions of the Municipal Code of Chicago.

The grantee shall pay to the City of Chicago as compensation for the privilege #1103295 herein granted the sum of three hundred ($300.00) per annum in advance.

A 25% penalty will be added for payments received after due date


The permit holder agrees to hold the City of Chicago harmless for any damage, relocation or replacement costs associated with damage, relocation or removal of private property caused by the City performing work in the public way.

Authority herein given and granted for a period offive (5) years from and after Date of Passage.

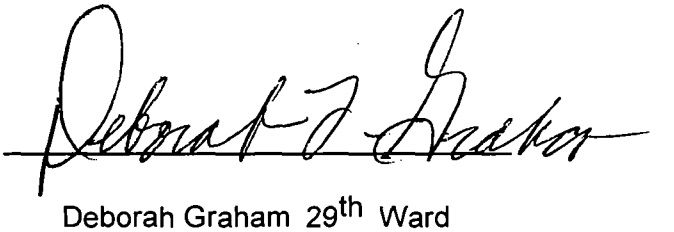Alderman 

Deborah Graham 29th Ward

24" Channel Letters

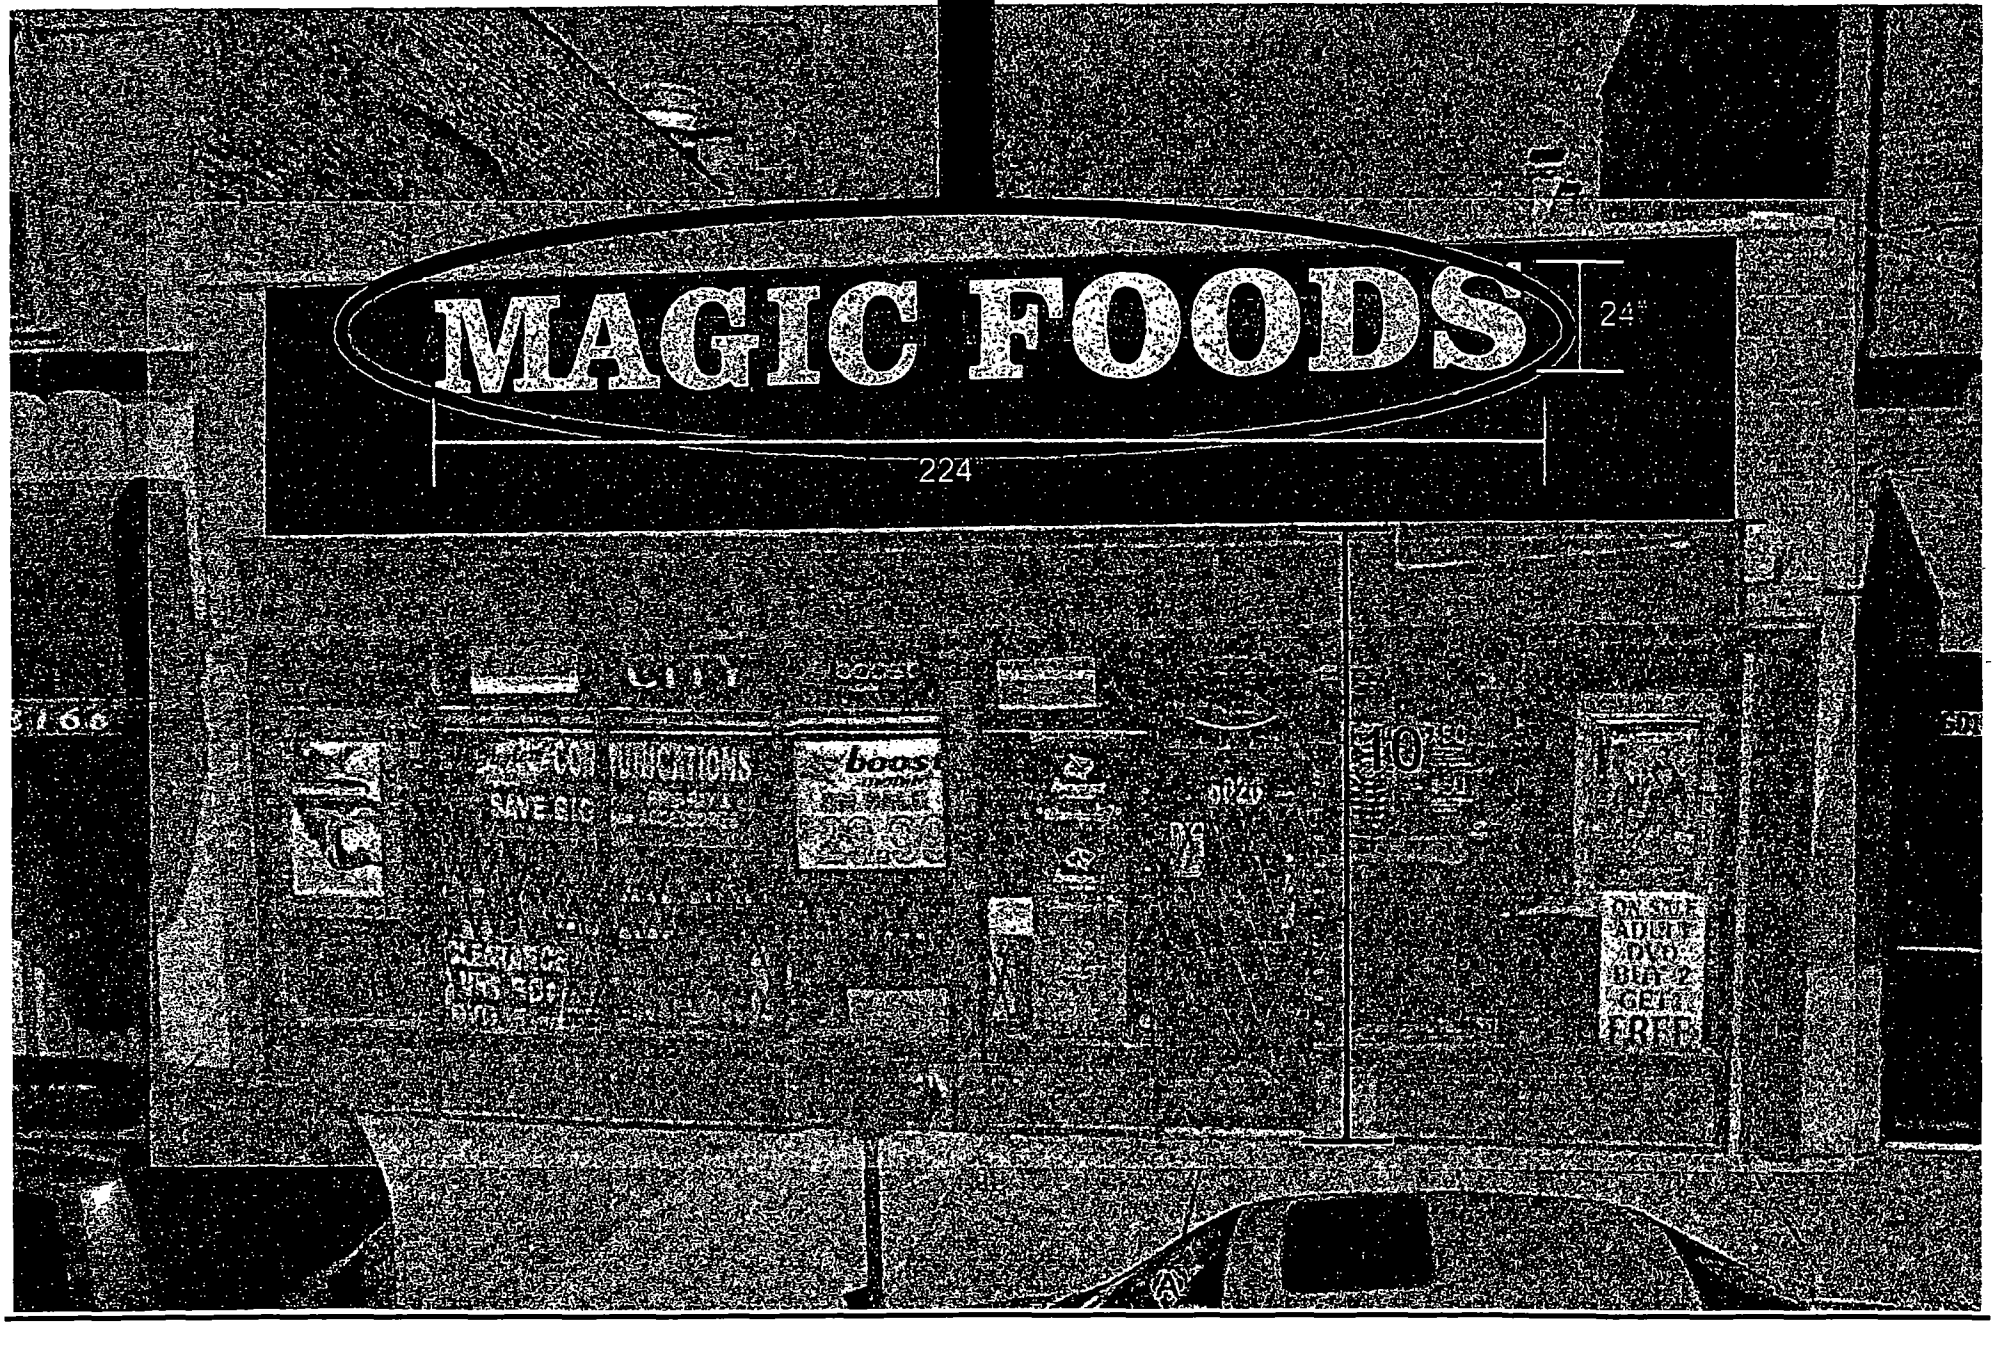

Department of Business Affairs and Consumer Protection
Small Business Center- Public Way Use Unit
City Hall - 121 N. LaSalle Street, Room 800 • Chicago, IL 60602
(312)-74-GOBIZ (312-744-6249) • (312) 744-1944 (TTY)
http://www.cityofchicago.org/bacp

03/05/2014

Alderman **Deborah Graham**
Ward # **29**
City of Chicago
City Hall, Room **300**
121 North LaSalle Street
Chicago, Illinois 60602

Re: An ordinance to use and maintain a portion of the public right-of-way for **one (1) sign(s)** for **MAGIC FOOD INC.**, adjacent to the premises known as **6020-6022 W. North Ave.**.

Dear Alderman **Deborah Graham**:

The applicant referenced above has requested the use of the public right-of-way for a **sign(s)**. An ordinance has been prepared by the Department of Business Affairs and Consumer Protection – Small Business Center - Public Way Use Unit for presentation to the City Council. Because this request was made for properties located in your ward, as approved by you as per the attached, I respectfully request that you introduce the attached ordinance at the next City Council meeting.

If you have any questions regarding this ordinance, please contact Anthony Bertuca at (312) 744-5506.

Department of Business Affairs and Consumer Protection

City of Chicago

O2014-1777

Office of the City Clerk

Document Tracking Sheet

Meeting Date:	3/5/2014
Sponsor(s):	Reboyras (30)
Type:	Ordinance
Title:	Grant(s) of privilege in public way for La Pena
Committee(s) Assignment:	Committee on Transportation and Public Way

ORDINANCE
LA PENA
Acct. No. 45731-1
Permit No. 1110838

Be It Ordained by the City Council of the City of Chicago:

SECTION 1. Permission and authority are hereby given and granted to LA PENA, upon the terms and subject to the conditions of this ordinance to maintain and use, as now constructed, four (4) Light Fixture(s) projecting over the public right-of-way adjacent to its premises known as 4104 W. North Ave..

Said Light Fixture(s) at W. North Avenue measure(s):
Four (4) at one (1) foot in length, one (1) foot in width and fourteen (14) feet above grade level.

The location of said privilege shall be as shown on prints kept on file with the Department of Business Affairs and Consumer Protection and the Office of the City Clerk.

Said privilege shall be constructed in accordance with plans and specifications approved by the Department of Transportation (Division of Project Development).

This grant of privilege in the public way shall be subject to the provisions of Section 10-28-015 and all other required provisions of the Municipal Code of Chicago.

The grantee shall pay to the City of Chicago as compensation for the privilege #1110838 herein granted the sum of ninety ($90.00) per annum in advance.


A 25% penalty will be added for payments received after due date.

The permit holder agrees to hold the City of Chicago harmless for any damage, relocation or replacement costs associated with damage, relocation or removal of private property caused by the City performing work in the public way.

Authority herein given and granted for a period of five (5) years from and after 01/13/2014.

Alderman _____

Ariel Reboyras 30th Ward

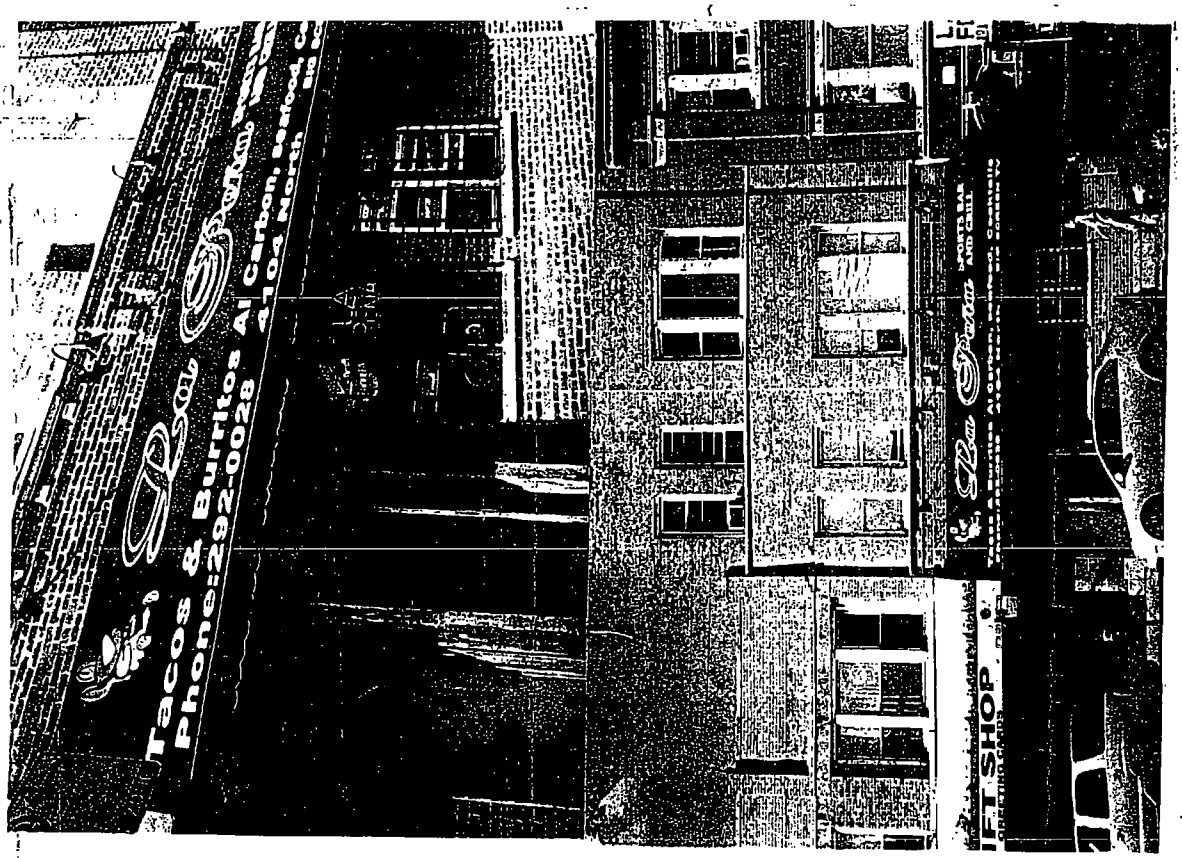
Tacos & Burritos
Phone:292-0028
GIFT SHOP

Department of Business Affairs and Consumer Protection
Small Business Center - Public Way Use Unit
City Hall - 121 N. LaSalle Street, Room 800 • Chicago, IL 60602
(312)-74-GOBIZ (312-744-6249) • (312) 744-1944 (TTY)
http://www.cityofchicago.org/bacp

03/05/2014

Alderman **Ariel Reboyras**
Ward # **30**
City of Chicago
City Hall, Room **203**
121 North LaSalle Street
Chicago, Illinois 60602

Re: An ordinance to use and maintain a portion of the public right-of-way for **four (4) light fixture(s)** for **LA PENA**, adjacent to the premises known as **4104 W. North Ave.**.

Dear Alderman **Ariel Reboyras**:

The applicant referenced above has requested the use of the public right-of-way for a **light fixture(s)**. An ordinance has been prepared by the Department of Business Affairs and Consumer Protection – Small Business Center - Public Way Use Unit for presentation to the City Council. Because this request was made for properties located in your ward, as approved by you as per the attached, I respectfully request that you introduce the attached ordinance at the next City Council meeting.

If you have any questions regarding this ordinance, please contact Anthony Bertuca at (312) 744-5506.

Department of Business Affairs and Consumer Protection

City of Chicago

O2014-1907

Office of the City Clerk

Document Tracking Sheet

Meeting Date:	3/5/2014
Sponsor(s):	Reboyras (30)
Type:	Ordinance
Title:	Grant(s) of privilege in public way for Feevha Fitness, Inc.
Committee(s) Assignment:	Committee on Transportation and Public Way

ORDINANCE
FEEVHA FITNESS, INC.
Acct. No. 379783 - 1
Permit No. 1107476

Be It Ordained by the City Council of the City of Chicago:

SECTION 1. Permission and authority are hereby given and granted to FEEVHA FITNESS, INC., upon the terms and subject to the conditions of this ordinance to maintain and use one (1) sign(s) projecting over the public right-of-way attached to its premises known as 5837 W. Belmont Ave..

Said sign structure(s) measures as follows; along W Belmont Ave:
One (1) at six (6) feet in length, five (5) feet in height and ten (10) feet above grade level.

The location of said privilege shall be as shown on prints kept on file with the Department of Business Affairs and Consumer Protection and the Office of the City Clerk.

Said privilege shall be constructed in accordance with plans and specifications approved by the Department of Transportation (Division of Project Development) and Zoning Department - Signs.

This grant of privilege in the public way shall be subject to the provisions of Section 10-28-015 and all other required provisions of the Municipal Code of Chicago.

The grantee shall pay to the City of Chicago as compensation for the privilege #1107476 herein granted the sum of three hundred ($300.00) per annum in advance.

A 25% penalty will be added for payments received after due date.

The permit holder agrees to hold the City of Chicago harmless for any damage, relocation or replacement costs associated with damage, relocation or removal of private property caused by the City performing work in the public way.


Authority herein given and granted for a period of five (5) years from and after Date of Passage.


Alderman _____

Ariel Reboyras 30th Ward

FACE CHANGE ON EXISTING SIGN

2 - 5'X6' WHITE POLYCARBONATE FACES
GREEN AND BLACK VINYL COPY
PAINT CABINET BLACK

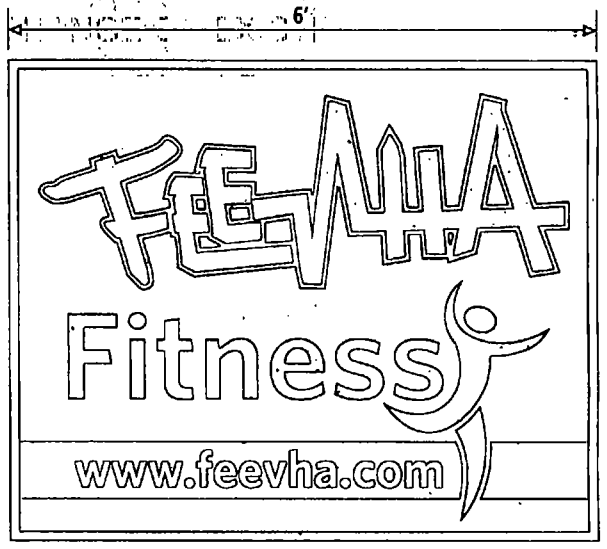

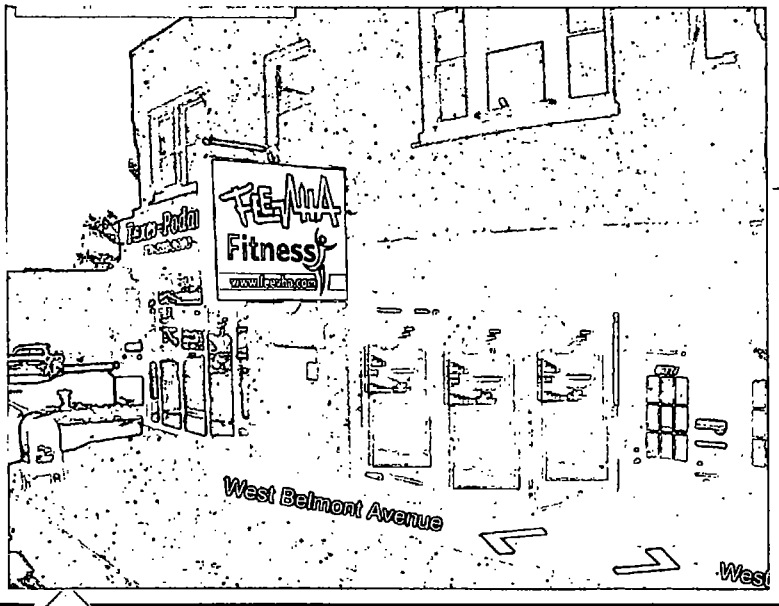

RB SIGNS
4543 W. Addison
Chicago IL. 60641
PH. 773-736-0800
FAX 773-736-4730

DESCRIPTION:	FACE CHANGE
CUSTOMER	FEEVHA FITNESS 5837 W. BELMONT CHICAGO, IL
CUSTOMER ACCEPTANCE:	DATE: 6-24-13

Department of Business Affairs and Consumer Protection
Small Business Center - Public Way Use Unit
City Hall - 121 N LaSalle Street, Room 800 • Chicago, IL 60602
(312)-74-GOBIZ (312-744-6249) • (312) 744-1944 (TTY)
http://www.cityofchicago.org/bacp

03/05/2014

Alderman **Ariel Reboyras**
Ward # **30**
City of Chicago
City Hall, Room **203**
121 North LaSalle Street
Chicago, Illinois 60602

Re: An ordinance to use and maintain a portion of the public right-of-way for **one (1) sign(s)** for **FEEVHA FITNESS, INC.**, adjacent to the premises known as **5837 W. Belmont Ave.**.

Dear Alderman **Ariel Reboyras**:

The applicant referenced above has requested the use of the public right-of-way for a **sign(s)**. An ordinance has been prepared by the Department of Business Affairs and Consumer Protection – Small Business Center - Public Way Use Unit for presentation to the City Council. Because this request was made for properties located in your ward, as approved by you as per the attached, I respectfully request that you introduce the attached ordinance at the next City Council meeting.

If you have any questions regarding this ordinance, please contact Anthony Bertuca at (312) 744-5506.

Department of Business Affairs and Consumer Protection

City of Chicago

O2014-1780

Office of the City Clerk

Document Tracking Sheet

Meeting Date:	3/5/2014
Sponsor(s):	Suarez (31)
Type:	Ordinance
Title:	Grant(s) of privilege in public way for Community Savings Bank
Committee(s) Assignment:	Committee on Transportation and Public Way

ORDINANCE
COMMUNITY SAVINGS BANK
Acct. No. 7354 - 1
Permit No. 1110999

Be It Ordained by the City Council of the City of Chicago:

SECTION 1. Permission and authority are hereby given and granted to COMMUNITY SAVINGS BANK, upon the terms and subject to the conditions of this ordinance to maintain and use, as now constructed, two (2) Security Camera(s) projecting over the public right-of-way for security purposes adjacent to its premises known as 4801 W. Belmont Ave..

Said Security Camera(s) at W. Belmont Avenue measure(s):
One (1) at four (4) feet in length, two point seven five (2.75) feet in width and fourteen point four two (14.42) feet above grade level.

Said Security Camera(s) at N. Cicero Avenue measure(s):
One (1) at two (2) feet in length, one point five (1.5) foot in width and thirteen point six seven (13.67) feet above grade level.

The location of said privilege shall be as shown on prints kept on file with the Department of Business Affairs and Consumer Protection and the Office of the City Clerk.

Said privilege shall be constructed in accordance with plans and specifications approved by the Department of Planning and Development and Department of Transportation (Division of Project Development).

This grant of privilege in the public way shall be subject to the provisions of Section 10-28-015 and all other required provisions of the Municipal Code of Chicago.

The grantee shall pay to the City of Chicago as compensation for the privilege #1110999 herein granted the sum of zero ($.00) per annum in advance.

A 25% penalty will be added for payments received after due date.

The permit holder agrees to hold the City of Chicago harmless for any damage, relocation or replacement costs associated with damage, relocation or removal of private property caused by the City performing work in the public way.

Authority herein given and granted for a period of five (5) years from and after 01/13/2014.

Alderman _____
Ray Suarez 31st Ward

Community
Savings
Bank

Department of Business Affairs and Consumer Protection
Small Business Center - Public Way Use Unit
City Hall - 121 N. LaSalle Street, Room 800 • Chicago, IL 60602
(312)-74-GOBIZ (312-744-6249) • (312) 744-1944 (TTY)
http://www.cityofchicago.org/bacp

03/05/2014

Alderman **Ray Suarez**
Ward # **31**
City of Chicago
City Hall, Room **203**
121 North LaSalle Street
Chicago, Illinois 60602

Re: An ordinance to use and maintain a portion of the public right-of-way for **two (2) security camera(s)** for **COMMUNITY SAVINGS BANK**, adjacent to the premises known as **4801 W. Belmont Ave.**.

Dear Alderman **Ray Suarez**:

The applicant referenced above has requested the use of the public right-of-way for a **security camera(s)**. An ordinance has been prepared by the Department of Business Affairs and Consumer Protection – Small Business Center - Public Way Use Unit for presentation to the City Council. Because this request was made for properties located in your ward, as approved by you as per the attached, I respectfully request that you introduce the attached ordinance at the next City Council meeting.

If you have any questions regarding this ordinance, please contact Anthony Bertuca at (312) 744-5506.

Department of Business Affairs and Consumer Protection

City of Chicago

O2014-1781

Office of the City Clerk

Document Tracking Sheet

Meeting Date:	3/5/2014
Sponsor(s):	Suarez (31)
Type:	Ordinance
Title:	Grant(s) of privilege in public way for Goldmart Co.
Committee(s) Assignment:	Committee on Transportation and Public Way

ORDINANCE
GOLDMART CO.
Acct. No. 50984 - 2
Permit No. 1110783

Be It Ordained by the City Council of the City of Chicago:

SECTION 1. Permission and authority are hereby given and granted to GOLDMART CO., upon the terms and subject to the conditions of this ordinance to maintain and use one (1) sign(s) projecting over the public right-of-way attached to its premises known as5221 W. Belmont Ave..

Said sign structure(s) measures as follows; along W. Belmont:
One (1) at six (6) feet in length, four (4) feet in height and nine (9) feet above grade level.

The location of said privilege shall be as shown on prints kept on file with the Department of Business Affairs and Consumer Protection and the Office of the City Clerk

Said privilege shall be constructed in accordance with plans and specifications approved by the Department of Transportation (Division of Project Development) and Zoning Department- Signs.

This grant of privilege in the public way shall be subject to the provisions of Section 10-28-015 and all other required provisions of the Municipal Code of Chicago.


The grantee shall pay to the City of Chicago as compensation for the privilege #1110783 herein granted the sum of one hundred ($100.00) per annum in advance.

A 25% penalty will be added for payments received after due date.

The permit holder agrees to hold the City of Chicago harmless for any damage, relocation or replacement costs associated with damage, relocation or removal of private property caused by the City performing work in the public way.

Authority herein given and granted for a period offive (5) years from and after 01/13/2014.

Alderman _____
Ray Suarez 31st Ward

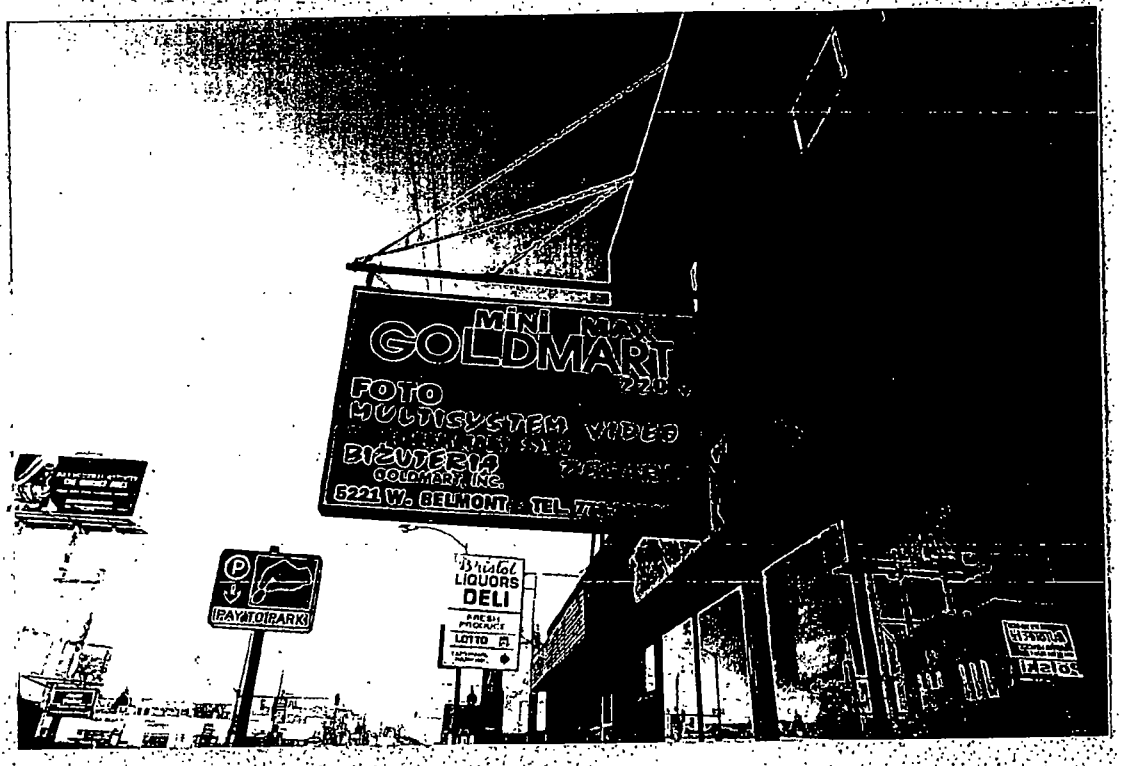
Mini Mart
GOLDMART
FOTO
MULTISYSTEM VIDEO
BIZUTERIA
GOLDMART INC.
6221 W. BELMONT
Bristol
LIQUORS
DELI
FRESH PRODUCE
LOTTO
PAY&TOPARK!


GOLDMART
BEST PRICES
TELEPHONES
TEL. 773-2 6-6107
PAY

Department of Business Affairs and Consumer Protection
Small Business Center- Public Way Use Unit
City Hall- 121 N. LaSalle Street Room 800 • Chicago, IL 60602
(312)-74-GOBIZ (312-744-6249) • (312) 744-1944 (TTY)
http://www.cityofchicago.org/bacp

03/05/2014

Alderman **Ray Suarez**
Ward # **31**
City of Chicago
City Hall, Room **203**
121 North LaSalle Street
Chicago, Illinois 60602

Re: An ordinance to use and maintain a portion of the public right-of-way for **one (1) sign(s)** for **GOLDMART CO.**, adjacent to the premises known as **5221 W. Belmont Ave.**.

Dear Alderman **Ray Suarez**:

The applicant referenced above has requested the use of the public right-of-way for a **sign(s)**. An ordinance has been prepared by the Department of Business Affairs and Consumer Protection – Small Business Center - Public Way Use Unit for presentation to the City Council. Because this request was made for properties located in your ward, as approved by you as per the attached, I respectfully request that you introduce the attached ordinance at the next City Council meeting.

If you have any questions regarding this ordinance, please contact Anthony Bertuca at (312) 744-5506.

Department of Business Affairs and Consumer Protection

City of Chicago

O2014-1786

Office of the City Clerk

Document Tracking Sheet

Meeting Date:	3/5/2014
Sponsor(s):	Suarez (31)
Type:	Ordinance
Title:	Grant(s) of privilege in public way for Illinois Vehicle Insurance Agency
Committee(s) Assignment:	Committee on Transportation and Public Way

ORDINANCE

ILLINOIS VEHICLE INSURANCE AGENCY
Acct. No. 313049 - 20
Permit No. 1111033

Be It Ordained by the City Council of the City of Chicago:

SECTION 1. Permission and authority are hereby given and granted to ILLINOIS VEHICLE INSURANCE AGENCY, upon the terms and subject to the conditions of this ordinance to maintain and use two (2) sign(s) projecting over the public right-of-way attached to its premises known as 3024 N. Pulaski Rd..

Said sign structure(s) measures as follows; along N Pulaski Rd:
One (1) at four (4) feet in length, three (3) feet in height and nine point five (9.5) feet above grade level.
One (1) at twelve (12) feet in length, four (4) feet in height and twelve (12) feet above grade level.

The location of said privilege shall be as shown on prints kept on file with the Department of Business Affairs and Consumer Protection and the Office of the City Clerk.

Said privilege shall be constructed in accordance with plans and specifications approved by the Department of Transportation (Division of Project Development) and Zoning Department - Signs.

This grant of privilege in the public way shall be subject to the provisions of Section 10-28-015 and all other required provisions of the Municipal Code of Chicago.

The grantee shall pay to the City of Chicago as compensation for the privilege #1111033 herein granted the sum of four hundred ($400.00) per annum in advance.

A 25% penalty will be added for payments received after due date.


The permit holder agrees to hold the City of Chicago harmless for any damage, relocation or replacement costs associated with damage, relocation or removal of private property caused by the City performing work in the public way.

Authority herein given and granted for a period of five (5) years from and after 01/13/2014.

Alderman _____

Ray Suarez 31st Ward

3024 N Pulaski

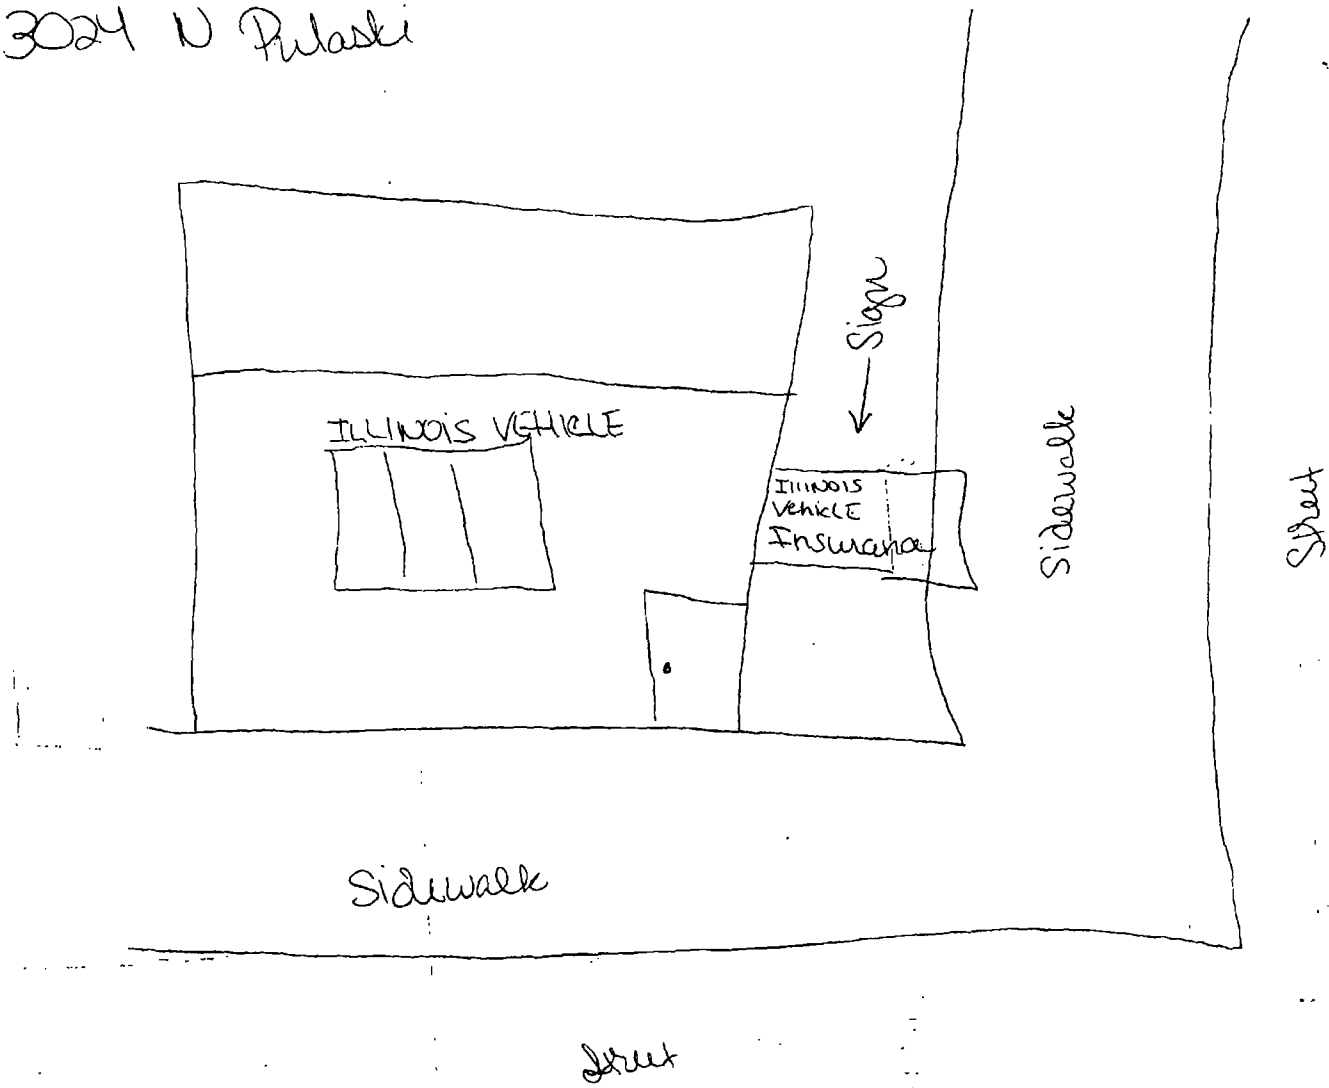

Department of Business Affairs and Consumer Protection
Small Business Center - Public Way Use Unit
City Hall - 121 N. LaSalle Street, Room 800 • Chicago, IL 60602
(312)-74-GOBIZ (312-744-6249) • (312) 744-1944 (TTY)
http://www.cityofchicago.org/bacp

03/05/2014

Alderman **Ray Suarez**
Ward # **31**
City of Chicago
City Hall, Room **203**
121 North LaSalle Street
Chicago, Illinois 60602

Re: An ordinance to use and maintain a portion of the public right-of-way for **two (2) sign(s)** for **ILLINOIS VEHICLE INSURANCE AGENCY**, adjacent to the premises known as **3024 N. Pulaski Rd.**.

Dear Alderman **Ray Suarez**:

The applicant referenced above has requested the use of the public right-of-way for a **sign(s)**. An ordinance has been prepared by the Department of Business Affairs and Consumer Protection – Small Business Center - Public Way Use Unit for presentation to the City Council. Because this request was made for properties located in your ward, as approved by you as per the attached, I respectfully request that you introduce the attached ordinance at the next City Council meeting.

If you have any questions regarding this ordinance, please contact Anthony Bertuca at (312) 744-5506.

Department of Business Affairs and Consumer Protection

City of Chicago

O2014-1793

Office of the City Clerk

Document Tracking Sheet

Meeting Date:	3/5/2014
Sponsor(s):	Waguespack (32)
Type:	Ordinance
Title:	Grant(s) of privilege in public way for Chicago Apartment Finders - bay window
Committee(s) Assignment:	Committee on Transportation and Public Way

ORDINANCE
CHICAGO APARTMENT FINDERS
Acct. No. 380166 - 6
Permit No. 1110913

Be It Ordained by the City Council of the City of Chicago:

SECTION 1. Permission and authority are hereby given and granted to CHICAGO APARTMENT FINDERS, upon the terms and subject to the conditions of this ordinance to maintain and use, as now constructed, one (1) Bay Window(s) projecting over the public right-of-way adjacent to its premises known as 1216 W. Diversey Pkwy..

Said Bay Window(s) at W. Diversey measure(s):
One (1) at thirteen (13) feet in length, and two point six seven (2.67) feet in width for a total of thirty-four point seven one (34.71) square feet.

The location of said privilege shall be as shown on prints kept on file with the Department of Business Affairs and Consumer Protection and the Office of the City Clerk.

Said privilege shall be constructed in accordance with plans and specifications approved by the Department of Transportation (Division of Project Development).

This grant of privilege in the public way shall be subject to the provisions of Section 10-28-015 and all other required provisions of the Municipal Code of Chicago.


The grantee shall pay to the City of Chicago as compensation for the privilege #1110913 herein granted the sum of seventy-five ($75.00) per annum in advance.

A 25% penalty will be added for payments received after due date.

The permit holder agrees to hold the City of Chicago harmless for any damage, relocation or replacement costs associated with damage, relocation or removal of private property caused by the City performing work in the public way.

Authority herein given and granted for a period of five (5) years from and after Date of Passage.

Alderman Scott Waguespack
Scott Waguespack 32nd Ward

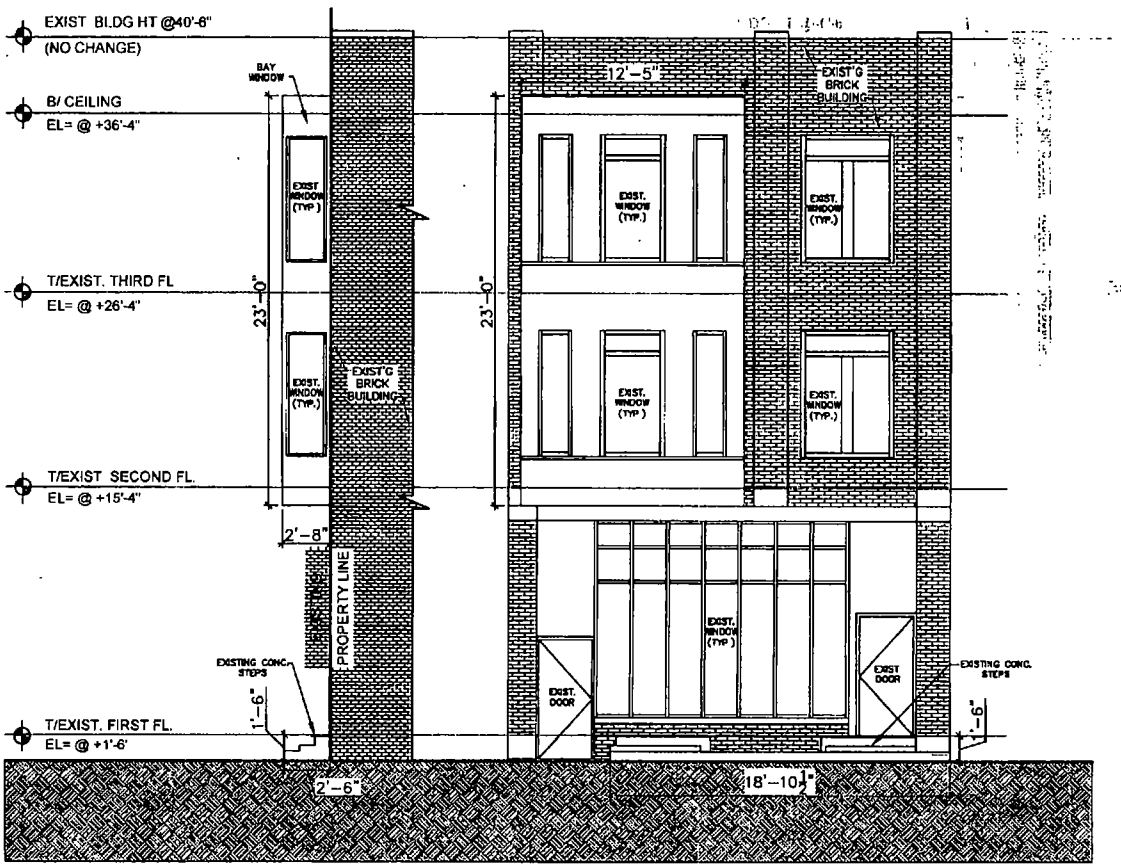

1 **SIDE ELEVATION W/ EXIST. CONC. STEPS/BAY WINDOW**
SCALE 1/8" = 1'-0"

2 **FRONT ELEVATION W/ EXIST. CONC. STEPS/BAY WINDOW**
SCALE 1/8" = 1'-0"

Department of Business Affairs and Consumer Protection
Small Business Center - Public Way Use Unit
City Hall - 121 N. LaSalle Street, Room 800 • Chicago, IL 60602
(312)-74-GOBIZ (312-744-6249) • (312) 744-1944 (TTY)
http://www.cityofchicago.org/bacp

03/05/2014

Alderman **Scott Waguespack**
Ward # **32**
City of Chicago
City Hall, Room **300**
121 North LaSalle Street
Chicago, Illinois 60602

Re: An ordinance to use and maintain a portion of the public right-of-way for **one (1) bay window(s)** for **CHICAGO APARTMENT FINDERS**, adjacent to the premises known as **1216 W. Diversey Pkwy.**.

Dear Alderman **Scott Waguespack**:

The applicant referenced above has requested the use of the public right-of-way for a **bay window(s)**. An ordinance has been prepared by the Department of Business Affairs and Consumer Protection – Small Business Center - Public Way Use Unit for presentation to the City Council. Because this request was made for properties located in your ward, as approved by you as per the attached, I respectfully request that you introduce the attached ordinance at the next City Council meeting.

If you have any questions regarding this ordinance, please contact Anthony Bertuca at (312) 744-5506.

Department of Business Affairs and Consumer Protection

City of Chicago

O2014-1794

Office of the City Clerk

Document Tracking Sheet

Meeting Date:	3/5/2014
Sponsor(s):	Waguespack (32)
Type:	Ordinance
Title:	Grant(s) of privilege in public way for Chicago Apartment Finders - door swings
Committee(s) Assignment:	Committee on Transportation and Public Way

ORDINANCE
CHICAGO APARTMENT FINDERS
Acct. No. 380166-6
Permit No. 1110911

Be It Ordained by the City Council of the City of Chicago:

SECTION 1. Permission and authority are hereby given and granted to CHICAGO APARTMENT FINDERS, upon the terms and subject to the conditions of this ordinance to maintain and use, as now constructed, two (2) Door Swing(s) on the public right-of-way adjacent to its premises known as 1216 W. Diversey Pkwy..

Said Door Swing(s) at W. Diversey measure(s):
Two (2) at one (1) foot in length, and three (3) feet in width for a total of six (6) square feet.

The location of said privilege shall be as shown on prints kept on file with the Department of Business Affairs and Consumer Protection and the Office of the City Clerk.

Said privilege shall be constructed in accordance with plans and specifications approved by the Department of Transportation (Division of Project Development).

This grant of privilege in the public way shall be subject to the provisions of Section 10-28-015 and all other required provisions of the Municipal Code of Chicago.

The grantee shall pay to the City of Chicago as compensation for the privilege #1110911 herein granted the sum of one hundred fifty ($150.00) per annum in advance.


A 25% penalty will be added for payments received after due date.

The permit holder agrees to hold the City of Chicago harmless for any damage, relocation or replacement costs associated with damage, relocation or removal of private property caused by the City performing work in the public way.

Authority herein given and granted for a period of five (5) years from and after Date of Passage.

Alderman Scott Waguespack

Scott Waguespack 32nd Ward

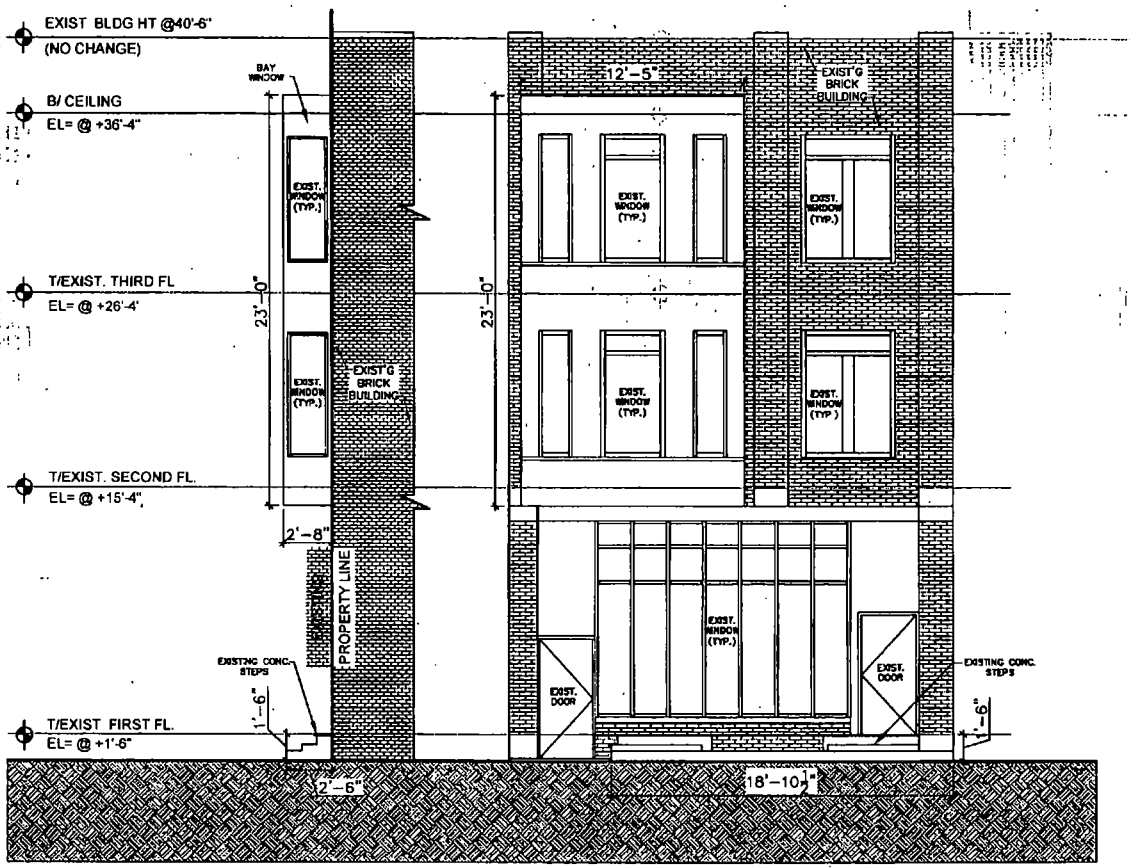

1 SIDE ELEVATION W/ EXIST. CONC. STEPS/BAY WINDOW
SCALE 1/8" = 1'-0"

2 FRONT ELEVATION W/ EXIST. CONC. STEPS/BAY WINDOW
SCALE 1/8" = 1'-0"

Department of Business Affairs and Consumer Protection
Small Business Center - Public Way Use Unit
City Hall - 121 N. LaSalle Street, Room 800 • Chicago, IL 60602
(312)-74-GOBIZ (312-744-6249) • (312) 744-1944 (TTY)
http //www cityofchicago.org/bacp

03/05/2014

Alderman **Scott Waguespack**
Ward # **32**
City of Chicago
City Hall, Room **300**
121 North LaSalle Street
Chicago, Illinois 60602

Re: An ordinance to use and maintain a portion of the public right-of-way for **two (2) door swing(s)** for **CHICAGO APARTMENT FINDERS**, adjacent to the premises known as **1216 W. Diversey Pkwy.**.

Dear Alderman **Scott Waguespack**:

The applicant referenced above has requested the use of the public right-of-way for a **door swing(s)**. An ordinance has been prepared by the Department of Business Affairs and Consumer Protection – Small Business Center - Public Way Use Unit for presentation to the City Council. Because this request was made for properties located in your ward, as approved by you as per the attached, I respectfully request that you introduce the attached ordinance at the next City Council meeting.

If you have any questions regarding this ordinance, please contact Anthony Bertuca at (312) 744-5506.

Department of Business Affairs and Consumer Protection

City of Chicago

O2014-1801

Office of the City Clerk

Document Tracking Sheet

Meeting Date:	3/5/2014
Sponsor(s):	Waguespack (32)
Type:	Ordinance
Title:	Grant(s) of privilege in public way for Chicago Apartment Finders - step
Committee(s) Assignment:	Committee on Transportation and Public Way

ORDINANCE
CHICAGO APARTMENT FINDERS
Acct. No: 380166- 6
Permit No. 1110915

Be It Ordained by the City Council of the City of Chicago:

SECTION 1. Permission and authority are hereby given and granted to CHICAGO APARTMENT FINDERS, upon the terms and subject to the conditions of this ordinance to maintain and use, as now constructed, one (1) Step(s) on the public right-of-way adjacent to its premises known as 1216 W. Diversey Pkwy..

Said Step(s) at W. Diversey measure(s):
One (1) at eighteen point nine two (18.92) feet in length, and two point five (2.5) feet in width for a total of forty-seven point three (47.3) square feet.

The location of said privilege shall be as shown on prints kept on file with the Department of Business Affairs and Consumer Protection and the Office of the City Clerk.

Said privilege shall be constructed in accordance with plans and specifications approved by the Department of Transportation (Division of Project Development).

This grant of privilege in the public way shall be subject to the provisions of Section 10-28-015 and all other required provisions of the Municipal Code of Chicago.

The grantee shall pay to the City of Chicago as compensation for the privilege #1110915 herein granted the sum of four hundred ($400.00) per annum in advance.


A 25% penalty will be added for payments received after due date.

The permit holder agrees to hold the City of Chicago harmless for any damage, relocation or replacement costs associated with damage, relocation or removal of private property caused by the City performing work in the public way.

Authority herein given and granted for a period of five (5) years from and after Date of Passage.

Alderman Scott Waguespack

Scott Waguespack 32nd Ward

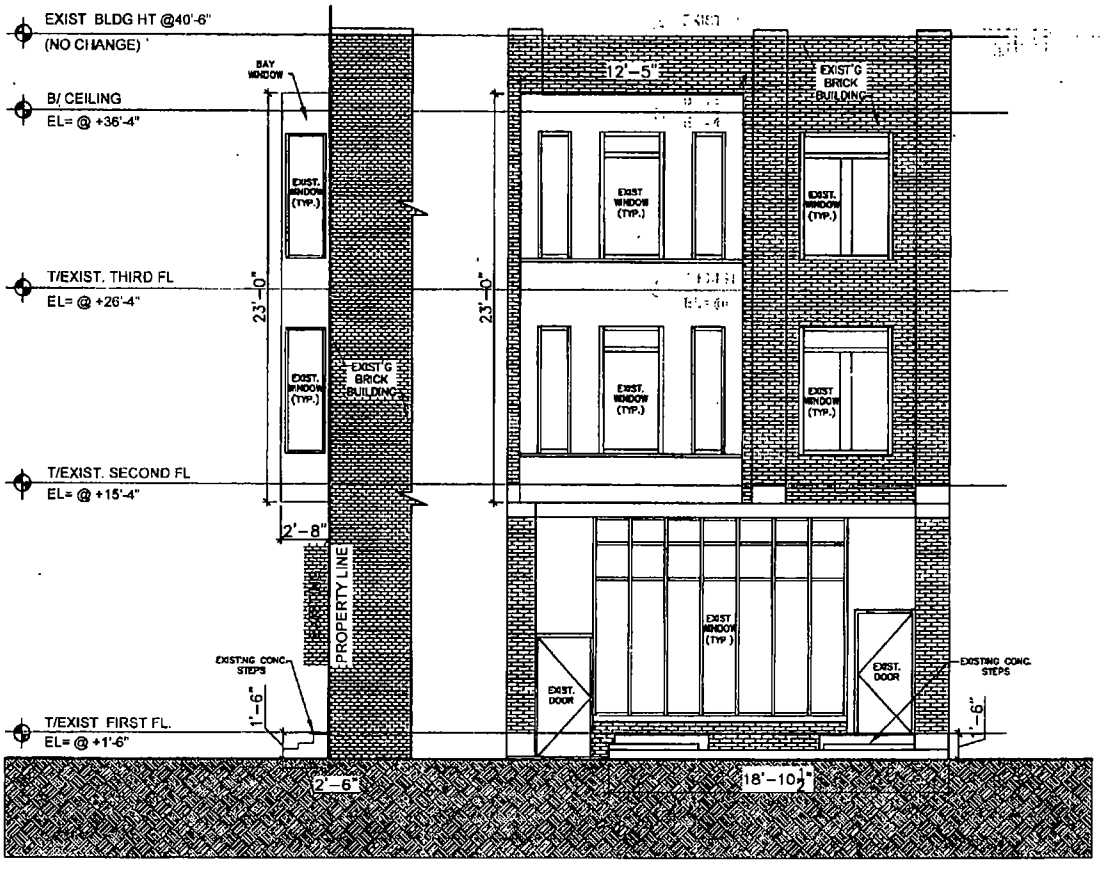

1 **SIDE ELEVATION W/ EXIST. CONC. STEPS/BAY WINDOW**
SCALE 1/8" = 1'-0"

2 **FRONT ELEVATION W/ EXIST. CONC. STEPS/BAY WINDOW**
SCALE 1/8" = 1'-0"

Department of Business Affairs and Consumer Protection
Small Business Center - Public Way Use Unit
City Hall - 121 N LaSalle Street, Room 800 • Chicago, IL 60602
(312)-74-GOBIZ (312-744-6249) • (312) 744-1944 (TTY)
http://www.cityofchicago.org/bacp

03/05/2014

Alderman **Scott Waguespack**
Ward # **32**
City of Chicago
City Hall, Room **300**
121 North LaSalle Street
Chicago, Illinois 60602

Re: An ordinance to use and maintain a portion of the public right-of-way for **one (1) step(s)** for **CHICAGO APARTMENT FINDERS**, adjacent to the premises known as **1216 W. Diversey Pkwy.**.

Dear Alderman **Scott Waguespack**:

The applicant referenced above has requested the use of the public right-of-way for a **step(s)**. An ordinance has been prepared by the Department of Business Affairs and Consumer Protection – Small Business Center - Public Way Use Unit for presentation to the City Council. Because this request was made for properties located in your ward, as approved by you as per the attached, I respectfully request that you introduce the attached ordinance at the next City Council meeting.

If you have any questions regarding this ordinance, please contact Anthony Bertuca at (312) 744-5506.

Department of Business Affairs and Consumer Protection

City of Chicago

O2014-1811

Office of the City Clerk

Document Tracking Sheet

Meeting Date:	3/5/2014
Sponsor(s):	Waguespack (32)
Type:	Ordinance
Title:	Grant(s) of privilege in public way for Chicago Barbershop LLC
Committee(s) Assignment:	Committee on Transportation and Public Way

ORDINANCE
CHICAGO BARBERSHOP LLC
Acct. No. 378193 - 1
Permit No. 1106076

Be It Ordained by the City Council of the City of Chicago:

SECTION 1. Permission and authority are hereby given and granted to CHICAGO BARBERSHOP LLC, upon the terms and subject to the conditions of this ordinance to maintain and use one (1) sign(s) projecting over the public right-of-way attached to its premises known as 2154 W. Armitage Ave..

Said sign structure(s) measures as follows; along W Armitage Ave:
One (1) at fourteen point four two (14.42) feet in length, one (1) foot in height and ten (10) feet above grade level.

The location of said privilege shall be as shown on prints kept on file with the Department of Business Affairs and Consumer Protection and the Office of the City Clerk.

Said privilege shall be constructed in accordance with plans and specifications approved by the Department of Transportation (Division of Project Development) and Zoning Department - Signs.

This grant of privilege in the public way shall be subject to the provisions of Section 10-28-015 and all other required provisions of the Municipal Code of Chicago.

The grantee shall pay to the City of Chicago as compensation for the privilege #1106076 herein granted the sum of one hundred ($100.00) per annum in advance.

A 25% penalty will be added for payments received after due date.

The permit holder agrees to hold the City of Chicago harmless for any damage, relocation or replacement costs associated with damage, relocation or removal of private property caused by the City performing work in the public way.

Authority herein given and granted for a period of five (5) years from and after Date of Passage.

Alderman Scott Waguespack

Scott Waguespack 32nd Ward



CHICAGO BARBERSHOP

173" wide x 12" high x 1.5" deep (cast aluminum letters)

Department of Business Affairs and Consumer Protection
Small Business Center - Public Way Use Unit
City Hall - 121 N. LaSalle Street, Room 800 • Chicago, IL 60602
(312)-74-GOBIZ (312-744-6249) • (312) 744-1944 (TTY)
http://www.cityofchicago.org/bacp

03/05/2014

Alderman **Scott Waguespack**
Ward # **32**
City of Chicago
City Hall, Room **300**
121 North LaSalle Street
Chicago, Illinois 60602

Re: An ordinance to use and maintain a portion of the public right-of-way for **one (1) sign(s)** for **CHICAGO BARBERSHOP LLC**, adjacent to the premises known as **2154 W. Armitage Ave.**.

Dear Alderman **Scott Waguespack**:

The applicant referenced above has requested the use of the public right-of-way for a **sign(s)**. An ordinance has been prepared by the Department of Business Affairs and Consumer Protection – Small Business Center - Public Way Use Unit for presentation to the City Council. Because this request was made for properties located in your ward, as approved by you as per the attached, I respectfully request that you introduce the attached ordinance at the next City Council meeting.

If you have any questions regarding this ordinance, please contact Anthony Bertuca at (312) 744-5506.

Department of Business Affairs and Consumer Protection

City of Chicago

O2014-1817

Office of the City Clerk

Document Tracking Sheet

Meeting Date:	3/5/2014
Sponsor(s):	Waguespack (32)
Type:	Ordinance
Title:	Grant(s) of privilege in public way for Crate & Barrel
Committee(s) Assignment:	Committee on Transportation and Public Way

ORDINANCE
CRATE & BARREL
Acct. No. 85718 - 11
Permit No. 1110705

Be It Ordained by the City Council of the City of Chicago:

SECTION 1. Permission and authority are hereby given and granted to CRATE & BARREL, upon the terms and subject to the conditions of this ordinance to maintain and use, as now constructed, one (1) Banner(s) projecting over the public right-of-way adjacent to its premises known as 1864 N. Clybourn Ave..

Said Banner(s) at N. Clybourn measure(s):
One (1) at two point nine two (2.92) feet in length, and one point eight three (1.83) foot in width for a total of five point three four (5.34) square feet.

The location of said privilege shall be as shown on prints kept on file with the Department of Business Affairs and Consumer Protection and the Office of the City Clerk.

Said privilege shall be constructed in accordance with plans and specifications approved by the Zoning Department - Signs.

This grant of privilege in the public way shall be subject to the provisions of Section 10-28-015 and all other required provisions of the Municipal Code of Chicago.

The grantee shall pay to the City of Chicago as compensation for the privilege #1110705 herein granted the sum of seventy-five ($75.00) per annum in advance.

A 25% penalty will be added for payments received after due date.

The permit holder agrees to hold the City of Chicago harmless for any damage, relocation or replacement costs associated with damage, relocation or removal of private property caused by the City performing work in the public way.

Authority herein given and granted for a period of five (5) years from and after 12/17/2013.

Alderman Scott Waguespack

Scott Waguespack 32nd Ward

Cable Barrier
Cable Barrier
Cable Barrier

Department of Business Affairs and Consumer Protection
Small Business Center - Public Way Use Unit
City Hall - 121 N. LaSalle Street, Room 800 • Chicago, IL 60602
(312)-74-GOBIZ (312-744-6249) • (312) 744-1944 (TTY)
http://www.cityofchicago.org/bacp

03/05/2014

Alderman **Scott Waguespack**
Ward # **32**
City of Chicago
City Hall, Room **300**
121 North LaSalle Street
Chicago, Illinois 60602

Re: An ordinance to use and maintain a portion of the public right-of-way for **one (1) banner(s)** for **CRATE & BARREL**, adjacent to the premises known as **1864 N. Clybourn Ave.**.

Dear Alderman **Scott Waguespack**:

The applicant referenced above has requested the use of the public right-of-way for a **banner(s)**. An ordinance has been prepared by the Department of Business Affairs and Consumer Protection – Small Business Center - Public Way Use Unit for presentation to the City Council. Because this request was made for properties located in your ward, as approved by you as per the attached, I respectfully request that you introduce the attached ordinance at the next City Council meeting.

If you have any questions regarding this ordinance, please contact Anthony Bertuca at (312) 744-5506.

Department of Business Affairs and Consumer Protection

City of Chicago

O2014-1821

Office of the City Clerk

Document Tracking Sheet

Meeting Date:	3/5/2014
Sponsor(s):	Waguespack (32)
Type:	Ordinance
Title:	Grant(s) of privilege in public way for Da Vinci Vision Boutique
Committee(s) Assignment:	Committee on Transportation and Public Way

ORDINANCE
DA VINCI VISION BOUTIQUE
Acct. No. 351403 - 2
Permit No. 1108518

Be It Ordained by the City Council of the City of Chicago:

SECTION 1. Permission and authority are hereby given and granted to DA VINCI VISION BOUTIQUE, upon the terms and subject to the conditions of this ordinance to maintain and use one (1) sign(s) projecting over the public right-of-way attached to its premises known as 1449 W. Fullerton Ave..

Said sign structure(s) measures as follows; along W. Fullerton Avenue:
One (1) at nine (9) feet in length, five point one seven (5.17) feet in height and twelve (12) feet above grade level.

The location of said privilege shall be as shown on prints kept on file with the Department of Business Affairs and Consumer Protection and the Office of the City Clerk.

Said privilege shall be constructed in accordance with plans and specifications approved by the Department of Transportation (Division of Project Development) and Zoning Department - Signs.

This grant of privilege in the public way shall be subject to the provisions of Section 10-28-015 and all other required provisions of the Municipal Code of Chicago.

The grantee shall pay to the City of Chicago as compensation for the privilege #1108518 herein granted the sum of three hundred ($300.00) per annum in advance.


A 25% penalty will be added for payments received after due date.

The permit holder agrees to hold the City of Chicago harmless for any damage, relocation or replacement costs associated with damage, relocation or removal of private property caused by the City performing work in the public way.

Authority herein given and granted for a period of five (5) years from and after Date of Passage.


Alderman Scott Waguespack

Scott Waguespack 32nd Ward

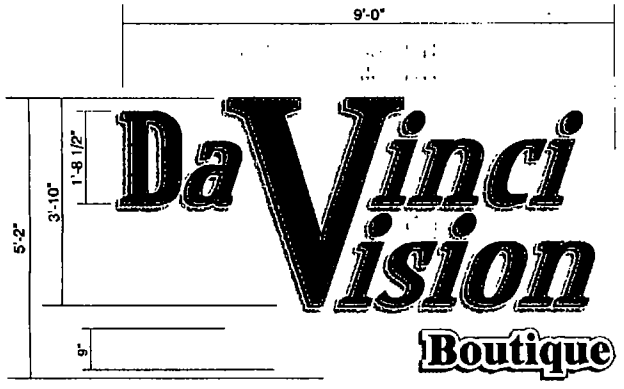


INDIVIDUAL INT. LED ILLUMINATED LETTER DISPLAY (OPTION 9) 1/2" = 1'-0"

NOTE CENTER DISPLAY OVER WINDOWS

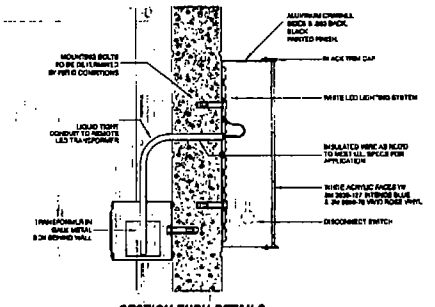

SECTION THRU DETAILS

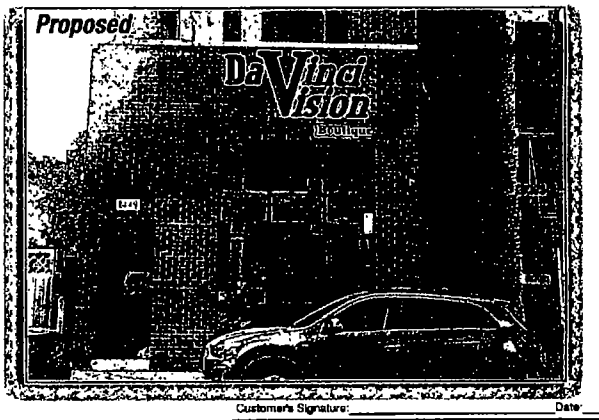

Customer's Signature: _____ Date: _____

OLYMPIC SIGNS
11130 N. Garfield
Lombard, IL 60148

account representative / client: LEE G.

DaVinci Vision Boutique
1449 W. FULLERTON AVE. CHICAGO, IL.

drawn by: DAN S.

- job#: 13-5182
- 8-21-13
- rev.# 8-6-13

Comments.

Ph.# 630.424.6100 Fx.# 630.424.6120 WWW.OLYSIGNS.COM

THIS IS AN ORIGINAL UNPUBLISHED DRAWING SUBMITTED IN CONJECTION WITH A PROJECT WE ARE PLANNING FOR YOU. THIS IS NOT TO BE COPIED, REPRODUCED, EXHIBITED OR SHOWN TO ANYONE OUTSIDE OF YOUR ORGANIZATION WITHOUT THE WRITTEN PERMISSION OF OLYMPIC SIGNS, INC. ALL RIGHTS IN EXCLUSIVE PROPERTY OF OLYMPIC SIGNS INC.

Department of Business Affairs and Consumer Protection
Small Business Center - Public Way Use Unit
City Hall - 121 N LaSalle Street, Room 800 • Chicago, IL 60602
(312)-74-GOBIZ (312-744-6249) • (312) 744-1944 (TTY)
http://www.cityofchicago.org/bacp

03/05/2014

Alderman **Scott Waguespack**
Ward # **32**
City of Chicago
City Hall, Room **300**
121 North LaSalle Street
Chicago, Illinois 60602

Re: An ordinance to use and maintain a portion of the public right-of-way for **one (1) sign(s)** for **DA VINCI VISION BOUTIQUE**, adjacent to the premises known as **1449 W. Fullerton Ave.**.

Dear Alderman **Scott Waguespack**:

The applicant referenced above has requested the use of the public right-of-way for a **sign(s)**. An ordinance has been prepared by the Department of Business Affairs and Consumer Protection – Small Business Center - Public Way Use Unit for presentation to the City Council. Because this request was made for properties located in your ward, as approved by you as per the attached, I respectfully request that you introduce the attached ordinance at the next City Council meeting.

If you have any questions regarding this ordinance, please contact Anthony Bertuca at (312) 744-5506.

Department of Business Affairs and Consumer Protection

City of Chicago

O2014-1826

Office of the City Clerk

Document Tracking Sheet

Meeting Date:	3/5/2014
Sponsor(s):	Waguespack (32)
Type:	Ordinance
Title:	Grant(s) of privilege in public way for Drybar
Committee(s) Assignment:	Committee on Transportation and Public Way

ORDINANCE
Drybar
Acct. No. 384732 - 1
Permit No. 1110956

Be It Ordained by the City Council of the City of Chicago:

SECTION 1. Permission and authority are hereby given and granted to Drybar, upon the terms and subject to the conditions of this ordinance to maintain and use, as now constructed, one (1) Wind Screen(s) on the public right-of-way adjacent to its premises known as 1611 N. Sheffield Ave..

Said Wind Screen(s) at N Sheffield Ave measure(s):
One (1) at seven point six seven (7.67) feet in length, and three (3) feet in width for a total of twenty-three point zero one (23.01) square feet.

The location of said privilege shall be as shown on prints kept on file with the Department of Business Affairs and Consumer Protection and the Office of the City Clerk.

Said privilege shall be constructed in accordance with plans and specifications approved by the Department of Transportation (Division of Project Development).

This grant of privilege in the public way shall be subject to the provisions of Section 10-28-015 and all other required provisions of the Municipal Code of Chicago.

The grantee shall pay to the City of Chicago as compensation for the privilege #1110956 herein granted the sum of four hundred ($400.00) per annum in advance.

A 25% penalty will be added for payments received after due date.

The permit holder agrees to hold the City of Chicago harmless for any damage, relocation or replacement costs associated with damage, relocation or removal of private property caused by the City performing work in the public way.

Authority herein given and granted for a period of five (5) years from and after Date of Passage.

Alderman Scott Waguespack

Scott Waguespack 32nd Ward


VERSION 1


Please carefully review and sign below at the bottom to approve the way you approve! Note that once signing this graphic sketch you are approving this design for production.

You will have approximately One (1) week from the date below to approve, before delaying production of your project.

This is an original drawing created by Chesterfield Awning Company, Inc. It is being submitted for your personal use in connection with a project being planned for you by Chesterfield Awning Company Inc. It is not to be used, reproduced, copied or exhibited in any manner, in whole or in part, or any of the ideas herein, Chesterfield Awning Company Inc. expects to be reimbursed $50.00/hr compensation for the time and effort entailed in creating this drawing.

Chesterfield Awning Co.
16999 Van Dam Rd.
South Holland, IL 60473
PHONE 708-596-4434
FAX 708-596-9469
www.chesterfieldawning.com

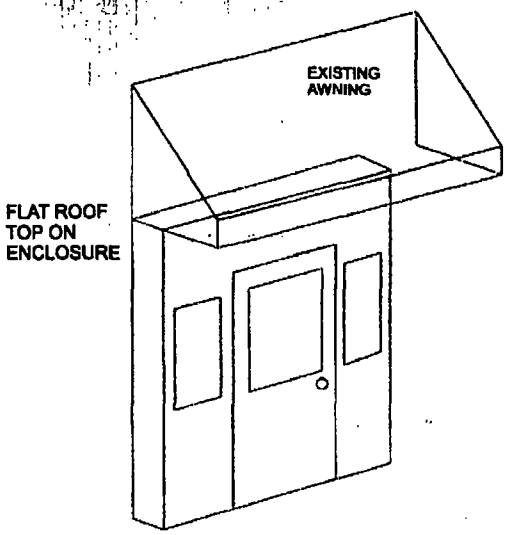

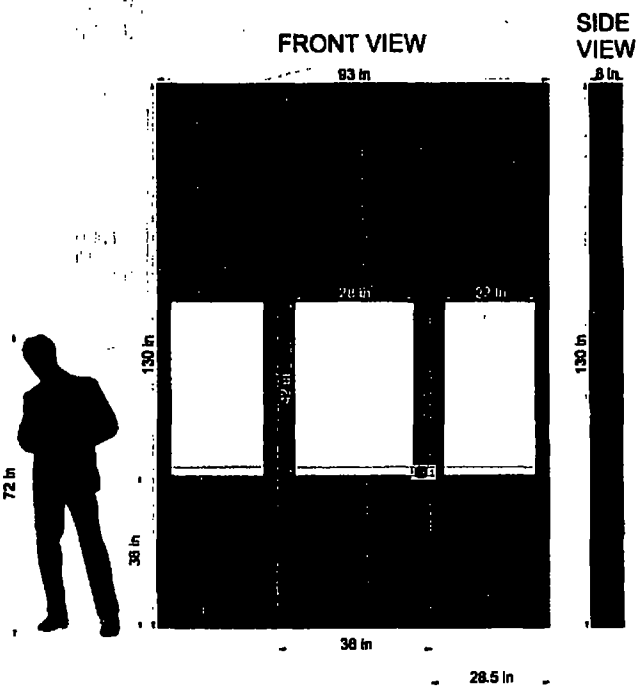

* PRESSURE SENSITIVE WINDOW GRAPHICS w/ PX Hanger Ink or SEWN IN BANDING (See Customer Design)
GRAPHICS APPROVAL AND DESIGN TBD.
ARTWORK ONLY AND SEASONAL ENCLOSURES DOES NOT REQUIRE CITY OF CHICAGO SIGN PERMITS

* BUILT WITH INTENTIONS FOR SEASONAL STORAGE
* SINGLE KEY LOCKING DOORKNOB
* FLAT ROOF TOP ON ENCLOSURE
* ENCLOSURE ALIGN FLUSH WITH BOTTOM SIDE OF EXISTING AWNING
* DOOR OPENS OUT TOWARDS STREET
* FABRIC COLOR SUNBRELLA SLATE 4684

File Name: DRYBAR / 1611 N. Sheffield Ave
Job Number:
Font Style: Sunbrella Slate 4684
Size/Style: PS Vinyl Graphics / PX / Sewn Banding TBD (See Artwork)
Color/Method: Russ Boersma
Salesman:
Date: 12-13-2013

Please carefully check for grammatical errors, misspellings, missing fonts, placement, sizing, colors and etc. Please note this proof is not a true representation of color.

Contact: Matthew Coglianese | graphics@chesterfieldawning.com

Sizes are approximate, changes can/will be made after field measuring prior to installation.

PLEASE CAREFULLY REVIEW THIS DRAWING, IF YOU SIGN AND APPROVE IT WITH INCORRECT INFORMATION. IT WILL BE AT YOUR EXPENSE TO CORRECT

Customer Approval Date

Sales Approval Date

Department of Business Affairs and Consumer Protection
Small Business Center - Public Way Use Unit
City Hall - 121 N. LaSalle Street, Room 800 • Chicago, IL 60602
(312)-74-GOBIZ (312-744-6249) • (312) 744-1944 (TTY)
http://www.cityofchicago.org/bacp

03/05/2014

Alderman **Scott Waguespack**
Ward # **32**
City of Chicago
City Hall, Room **300**
121 North LaSalle Street
Chicago, Illinois 60602

Re: An ordinance to use and maintain a portion of the public right-of-way for **one (1) wind screen(s)** for **Drybar**, adjacent to the premises known as **1611 N. Sheffield Ave.**.

Dear Alderman **Scott Waguespack**:

The applicant referenced above has requested the use of the public right-of-way for a **wind screen(s)**. An ordinance has been prepared by the Department of Business Affairs and Consumer Protection – Small Business Center - Public Way Use Unit for presentation to the City Council. Because this request was made for properties located in your ward, as approved by you as per the attached, I respectfully request that you introduce the attached ordinance at the next City Council meeting.

If you have any questions regarding this ordinance, please contact Anthony Bertuca at (312) 744-5506.

Department of Business Affairs and Consumer Protection

City of Chicago

O2014-1832

Office of the City Clerk

Document Tracking Sheet

Meeting Date:	3/5/2014
Sponsor(s):	Waguespack (32)
Type:	Ordinance
Title:	Grant(s) of privilege in public way for El Cid Tacos No. 2
Committee(s) Assignment:	Committee on Transportation and Public Way

ORDINANCE
EL CID TACOS #2
Acct. No. 16296 - 2
Permit No. 1110987

Be It Ordained by the City Council of the City of Chicago:

SECTION 1. Permission and authority are hereby given and granted to EL CID TACOS #2, upon the terms and subject to the conditions of this ordinance to maintain and use, as now constructed, two (2) Banner(s) projecting over the public right-of-way adjacent to its premises known as 2645 N. Kedzie Ave..

Said Banner(s) at N. Kedzie Avenue measure(s):
Two (2) at two (2) feet in length, and two point six seven (2.67) feet in width for a total of ten point six eight (10.68) square feet.

The location of said privilege shall be as shown on prints kept on file with the Department of Business Affairs and Consumer Protection and the Office of the City Clerk.

Said privilege shall be constructed in accordance with plans and specifications approved by the Zoning Department - Signs.

This grant of privilege in the public way shall be subject to the provisions of Section 10-28-015 and all other required provisions of the Municipal Code of Chicago.

The grantee shall pay to the City of Chicago as compensation for the privilege #1110987 herein granted the sum of one hundred fifty ($150.00) per annum in advance.


A 25% penalty will be added for payments received after due date.

The permit holder agrees to hold the City of Chicago harmless for any damage, relocation or replacement costs associated with damage, relocation or removal of private property caused by the City performing work in the public way.

Authority herein given and granted for a period of five (5) years from and after 01/13/2014.

Alderman _____

Scott Waguespack 32nd Ward

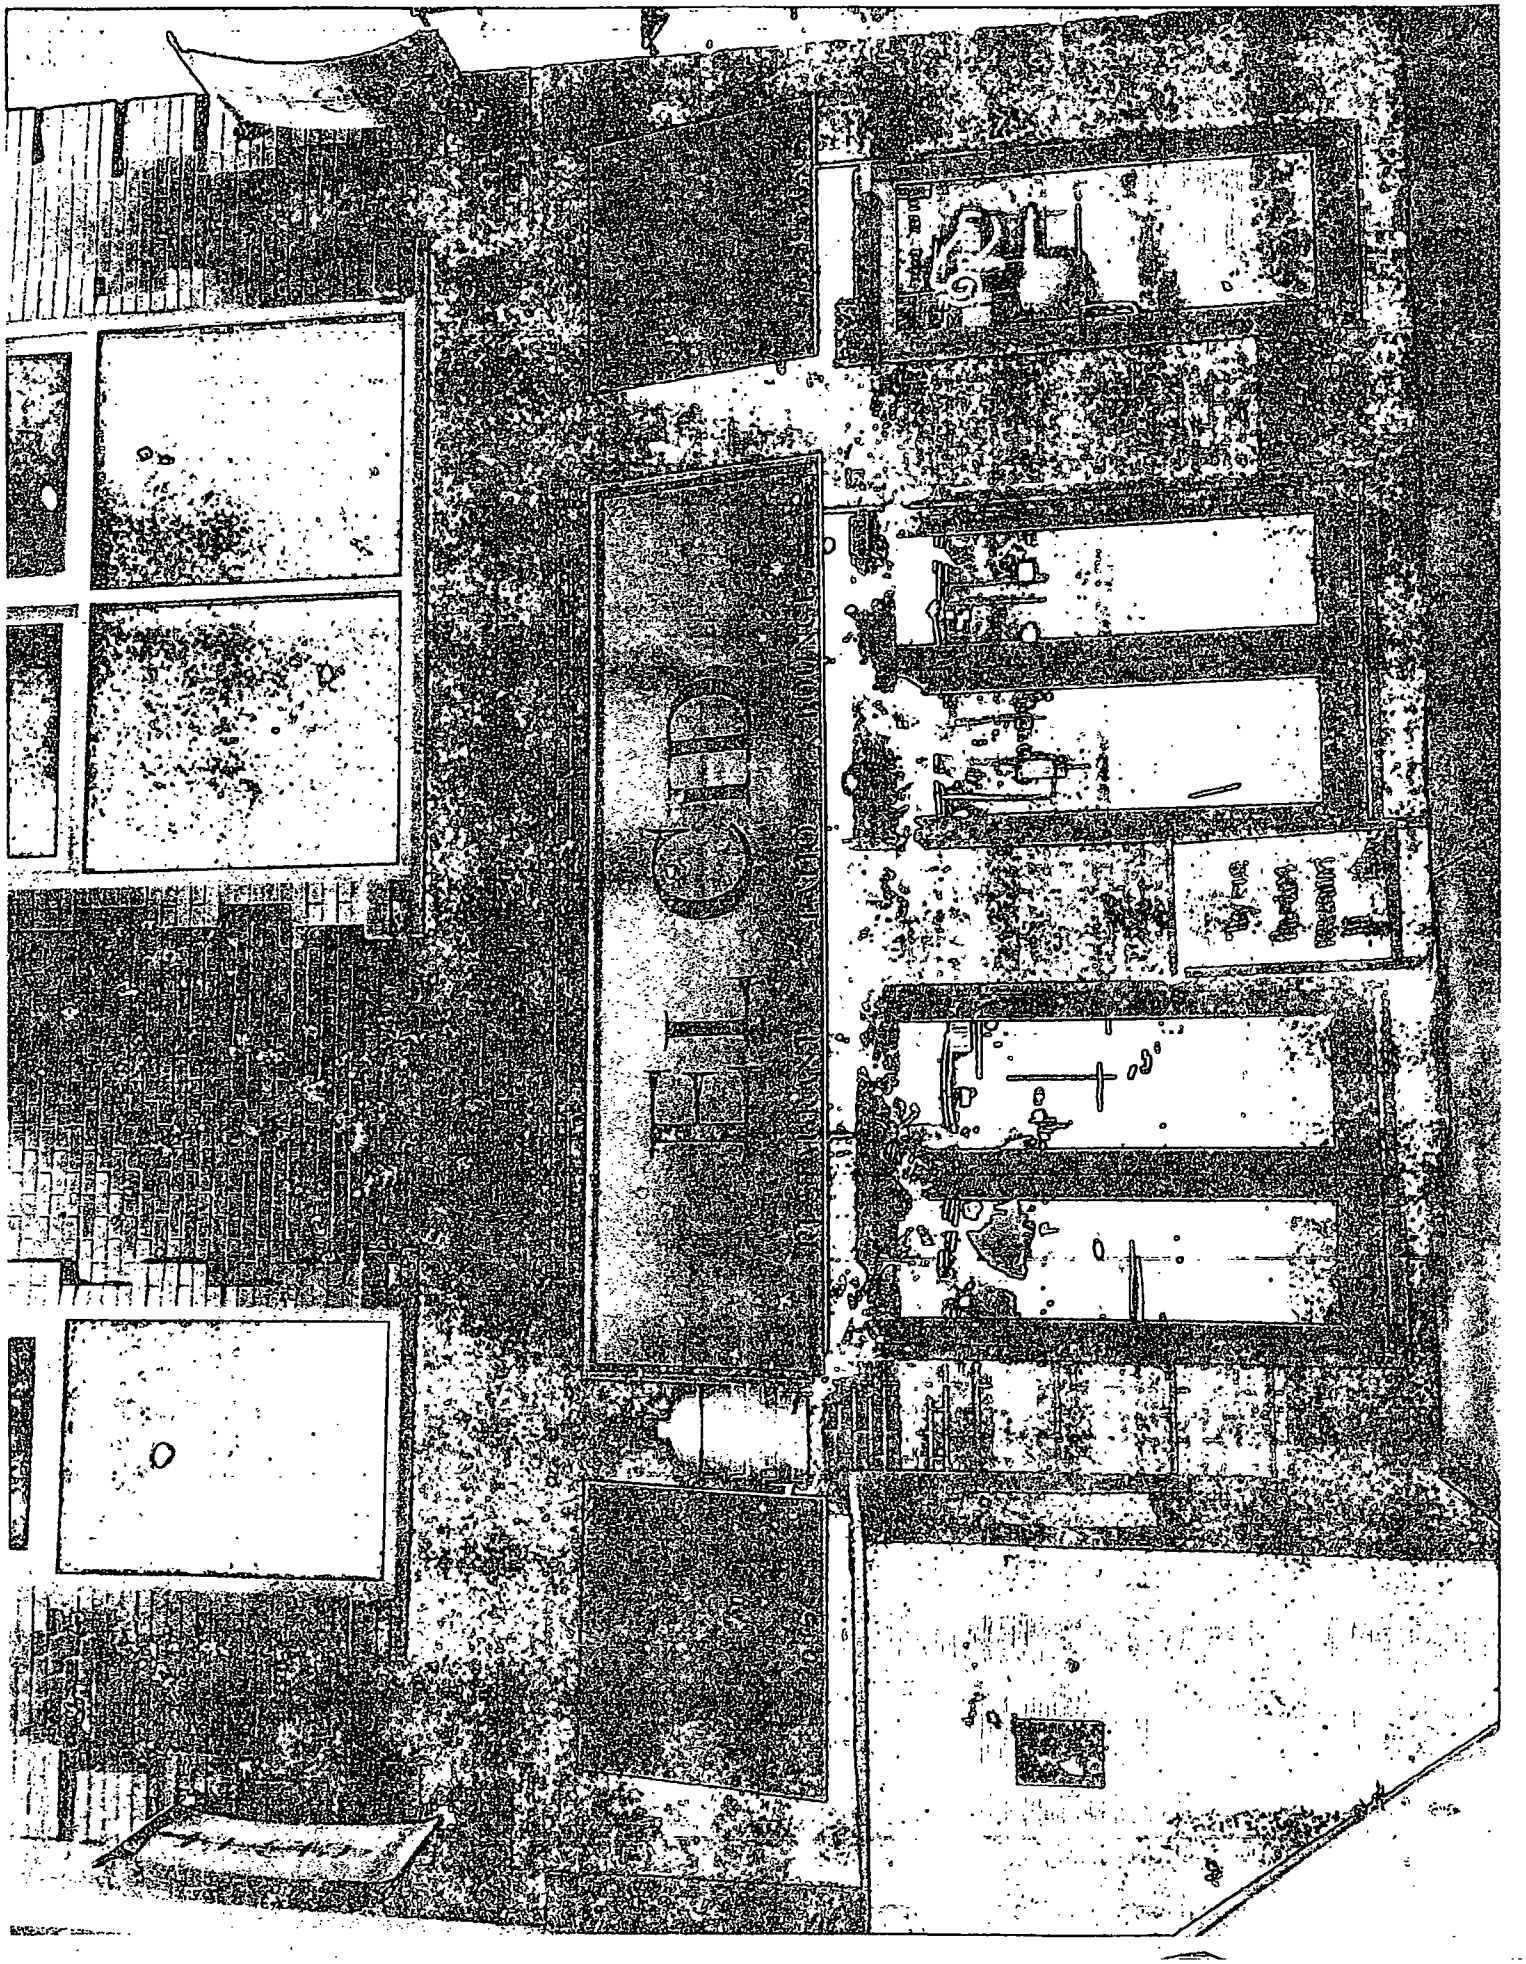

Department of Business Affairs and Consumer Protection
Small Business Center- Public Way Use Unit
City Hall- 121 N. LaSalle Street Room 800 • Chicago, IL 60602
(312)-74-GOBIZ (312-744-6249) • (312) 744-1944 (TTY)
http://www.cityofchicago.org/bacp

03/05/2014

Alderman **Scott Waguespack**
Ward # **32**
City of Chicago
City Hall, Room **300**
121 North LaSalle Street
Chicago, Illinois 60602

Re: An ordinance to use and maintain a portion of the public right-of-way for **two (2) banner(s)** for **EL CID TACOS #2**, adjacent to the premises known as **2645 N. Kedzie Ave.**.

Dear Alderman **Scott Waguespack**:

The applicant referenced above has requested the use of the public right-of-way for a **banner(s)**. An ordinance has been prepared by the Department of Business Affairs and Consumer Protection – Small Business Center - Public Way Use Unit for presentation to the City Council. Because this request was made for properties located in your ward, as approved by you as per the attached, I respectfully request that you introduce the attached ordinance at the next City Council meeting.

If you have any questions regarding this ordinance, please contact Anthony Bertuca at (312) 744-5506.

Department of Business Affairs and Consumer Protection

City of Chicago

O2014-1833

Office of the City Clerk

Document Tracking Sheet

Meeting Date:	3/5/2014
Sponsor(s):	Waguespack (32)
Type:	Ordinance
Title:	Grant(s) of privilege in public way for Kaleidokids
Committee(s) Assignment:	Committee on Transportation and Public Way

ORDINANCE
KALEIDOKIDS
Acct. No. 385768 - 1
Permit No. 1110792

Be It Ordained by the City Council of the City of Chicago:

SECTION 1. Permission and authority are hereby given and granted to KALEIDOKIDS, upon the terms and subject to the conditions of this ordinance to construct, install, maintain and use one (1) Door Swing(s) on the public right-of-way adjacent to its premises known as 2157 N. Damen Ave..

Said Door Swing(s) at N. Damen Avenue measure(s):
One (1) at one (1) foot in length, and two (2) feet in width for a total of two (2) square feet.

The location of said privilege shall be as shown on prints kept on file with the Department of Business Affairs and Consumer Protection and the Office of the City Clerk.

Said privilege shall be constructed in accordance with plans and specifications approved by the Department of Transportation (Division of Project Development).

This grant of privilege in the public way shall be subject to the provisions of Section 10-28-015 and all other required provisions of the Municipal Code of Chicago.

The grantee shall pay to the City of Chicago as compensation for the privilege #1110792 herein granted the sum of seventy-five ($75.00) per annum in advance.


A 25% penalty will be added for payments received after due date.

The permit holder agrees to hold the City of Chicago harmless for any damage, relocation or replacement costs associated with damage, relocation or removal of private property caused by the City performing work in the public way.

Authority herein given and granted for a period of five (5) years from and after Date of Passage.

Alderman Scott Waguespack

Scott Waguespack 32nd Ward

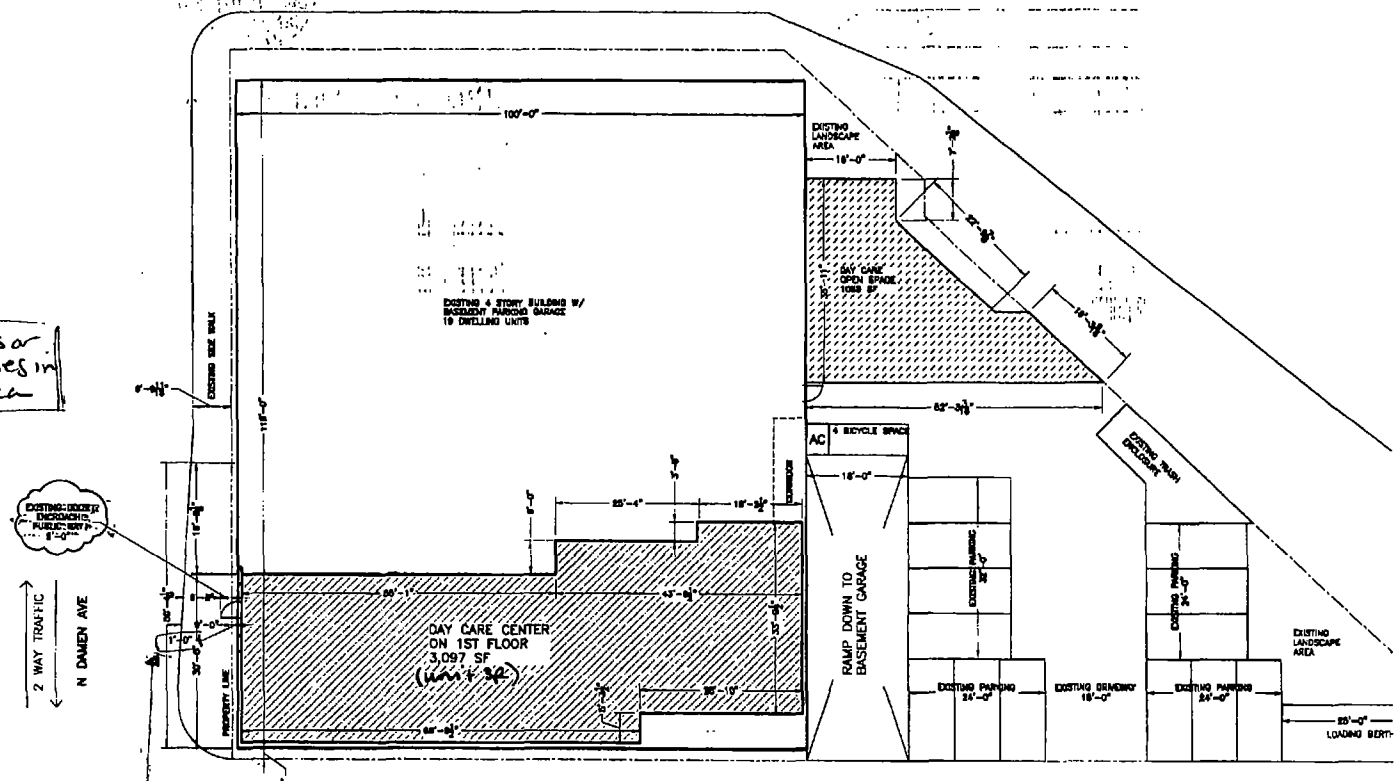

no meters or light poles in this area

Note: The building is set back 1' from property line

11/29/2015 7:06:44 AM, www.zfengarchitect.com, 312 399 2089

SITE PLAN

SCALE: 1/16" = 1'-0"

Department of Business Affairs and Consumer Protection
Small Business Center - Public Way Use Unit
City Hall - 121 N LaSalle Street, Room 800 • Chicago, IL 60602
(312)-74-GOBIZ (312-744-6249) • (312) 744-1944 (TTY)
http://www.cityofchicago.org/bacp

03/05/2014

Alderman **Scott Waguespack**
Ward # **32**
City of Chicago
City Hall, Room **300**
121 North LaSalle Street
Chicago, Illinois 60602

Re: An ordinance to use and maintain a portion of the public right-of-way for **one (1) door swing(s)** for **KALEIDOKIDS**, adjacent to the premises known as **2157 N. Damen Ave.**.

Dear Alderman **Scott Waguespack**:

The applicant referenced above has requested the use of the public right-of-way for a **door swing(s)**. An ordinance has been prepared by the Department of Business Affairs and Consumer Protection – Small Business Center - Public Way Use Unit for presentation to the City Council. Because this request was made for properties located in your ward, as approved by you as per the attached, I respectfully request that you introduce the attached ordinance at the next City Council meeting.

If you have any questions regarding this ordinance, please contact Anthony Bertuca at (312) 744-5506.

Department of Business Affairs and Consumer Protection

City of Chicago

O2014-1837

Office of the City Clerk

Document Tracking Sheet

Meeting Date:	3/5/2014
Sponsor(s):	Waguespack (32)
Type:	Ordinance
Title:	Grant(s) of privilege in public way for North Avenue Properties LLC
Committee(s) Assignment:	Committee on Transportation and Public Way

ORDINANCE

NORTH AVENUE PROPERTIES L.L.C.
Acct. No. 82040 - 1
Permit No. 1110749

Be It Ordained by the City Council of the City of Chicago:

SECTION 1. Permission and authority are hereby given and granted to NORTH AVENUE PROPERTIES L.L.C., upon the terms and subject to the conditions of this ordinance to maintain and use one (1) sign(s) projecting over the public right-of-way attached to its premises known as 1000 W. North Ave..

Said sign structure(s) measures as follows; along W NORTH AVE:
One (1) at seventeen point five (17.5) feet in length, twenty-four point two five (24.25) feet in height and ten point seven five (10.75) feet above grade level.

The location of said privilege shall be as shown on prints kept on file with the Department of Business Affairs and Consumer Protection and the Office of the City Clerk.

Said privilege shall be constructed in accordance with plans and specifications approved by the Department of Transportation (Division of Project Development) and Zoning Department - Signs.

This grant of privilege in the public way shall be subject to the provisions of Section 10-28-015 and all other required provisions of the Municipal Code of Chicago.

The grantee shall pay to the City of Chicago as compensation for the privilege #1110749 herein granted the sum of three hundred ($300.00) per annum in advance.


A 25% penalty will be added for payments received after due date.

The permit holder agrees to hold the City of Chicago harmless for any damage, relocation or replacement costs associated with damage, relocation or removal of private property caused by the City performing work in the public way.

Authority herein given and granted for a period of five (5) years from and after 02/11/2014.

Alderman _____

Scott Waguespack 32nd Ward

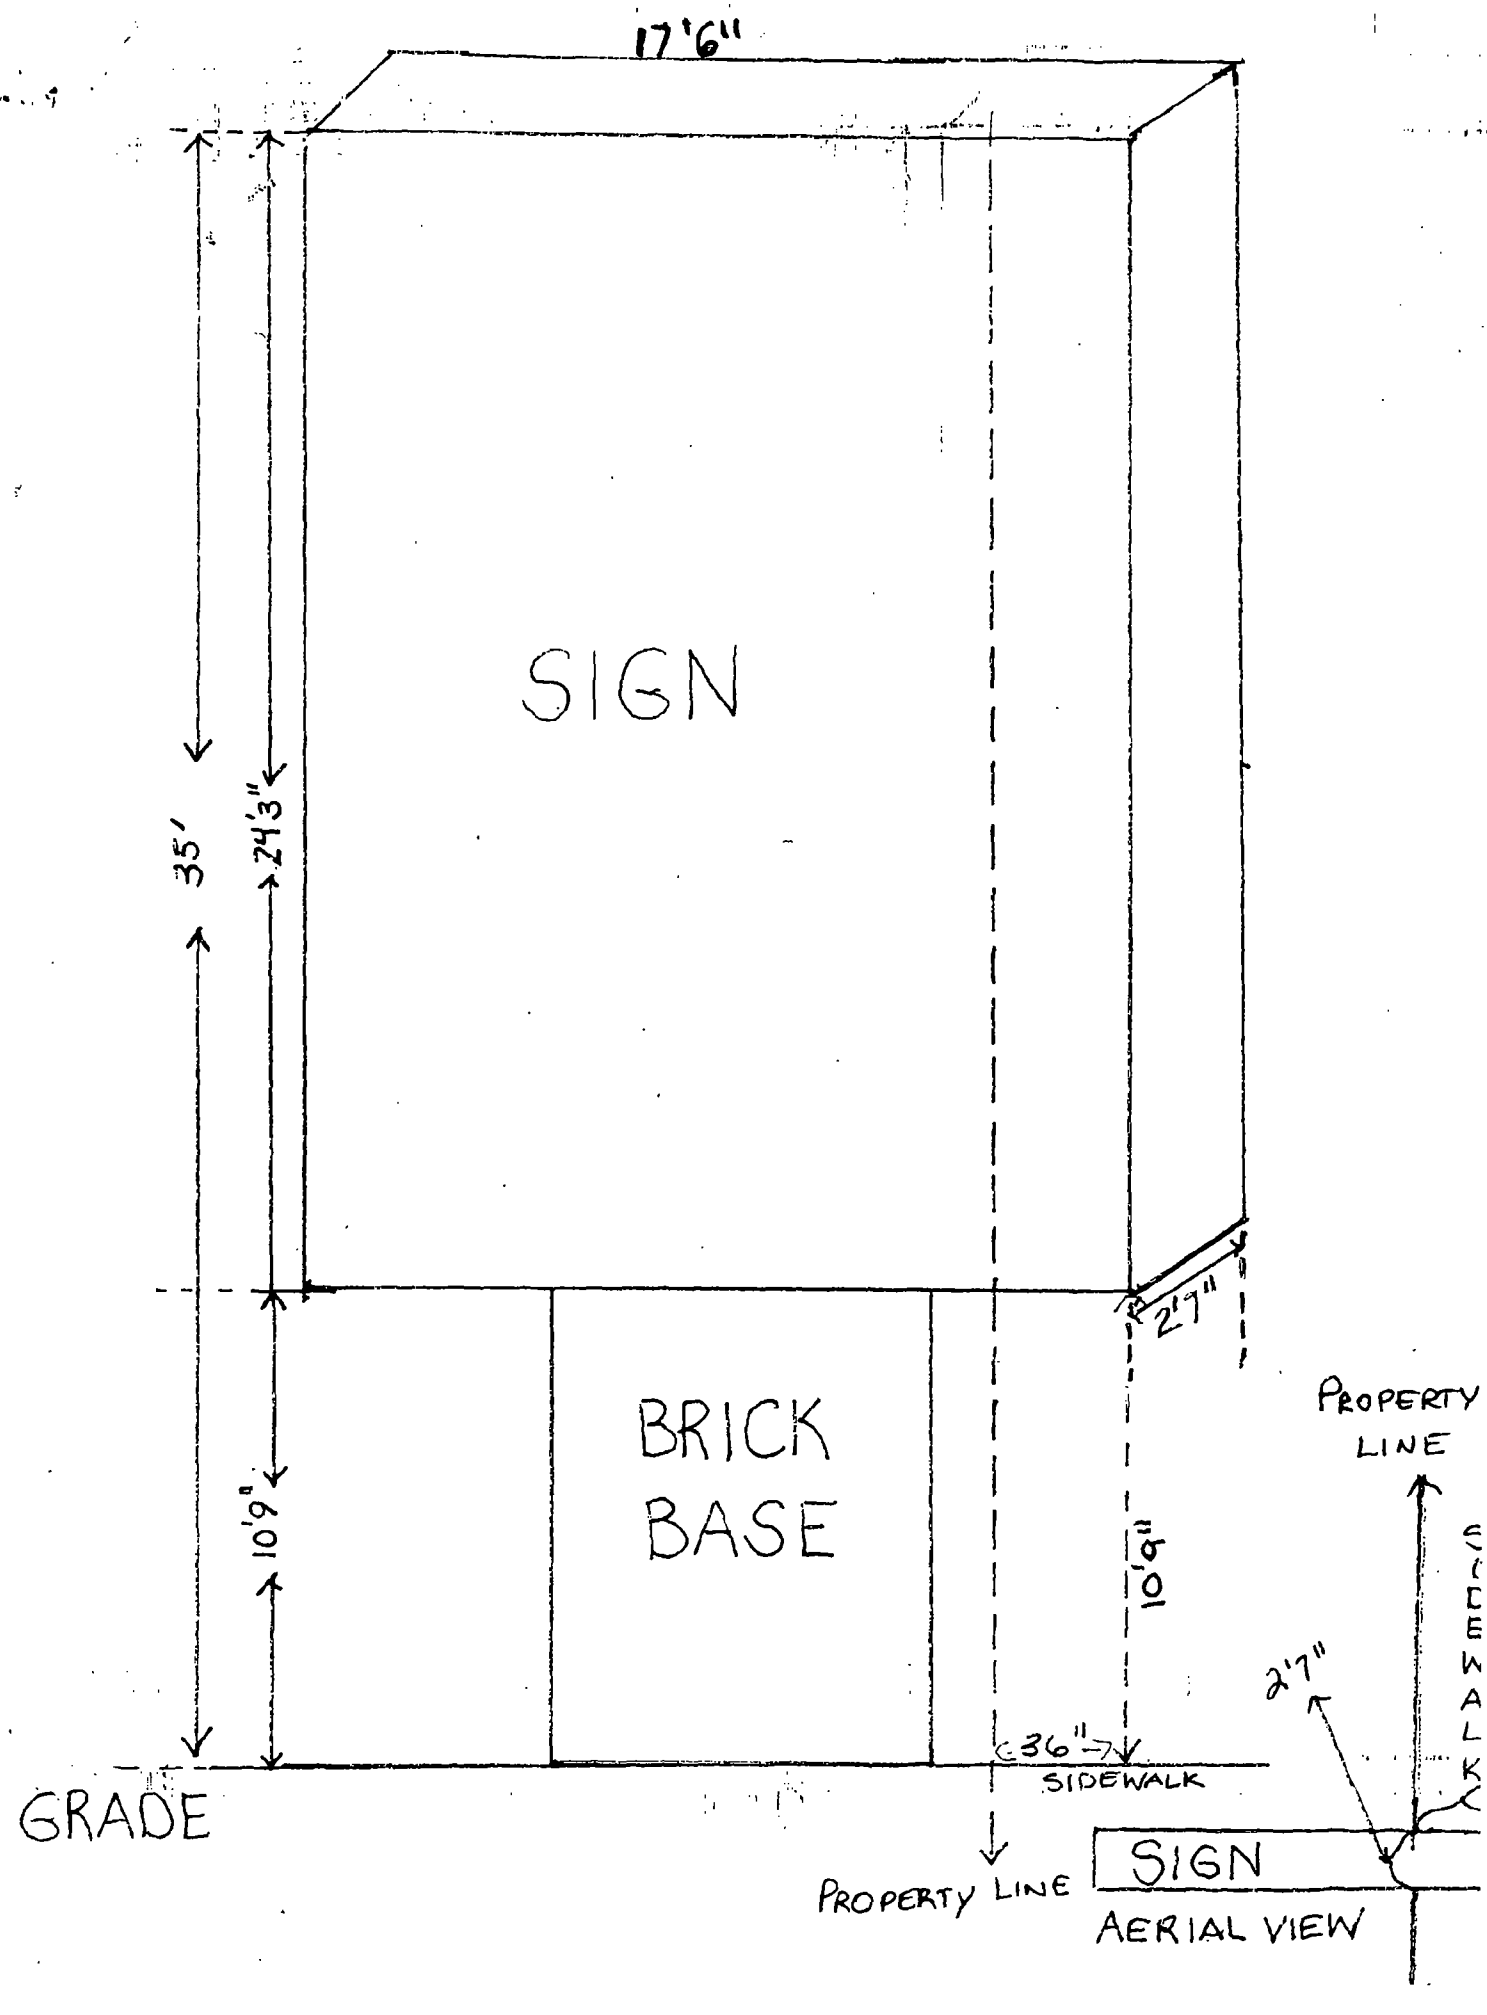
17'6"
SIGN
35'
24'3"
2'7"
BRICK
BASE
10'9"
10'9"
GRADE
36"
SIDEWALK
PROPERTY LINE
PROPERTY LINE
SIDEWALK
2'7"
SIGN
AERIAL VIEW

Department of Business Affairs and Consumer Protection
Small Business Center - Public Way Use Unit
City Hall - 121 N. LaSalle Street, Room 800 • Chicago, IL 60602
(312)-74-GOBIZ (312-744-6249) • (312) 744-1944 (TTY)
http://www.cityofchicago.org/bacp

03/05/2014

Alderman **Scott Waguespack**
Ward # **32**
City of Chicago
City Hall, Room **300**
121 North LaSalle Street
Chicago, Illinois 60602

Re: An ordinance to use and maintain a portion of the public right-of-way for **one (1) sign(s)** for **NORTH AVENUE PROPERTIES L.L.C.**, adjacent to the premises known as **1000 W. North Ave.**.

Dear Alderman **Scott Waguespack**:

The applicant referenced above has requested the use of the public right-of-way for a **sign(s)**. An ordinance has been prepared by the Department of Business Affairs and Consumer Protection – Small Business Center - Public Way Use Unit for presentation to the City Council. Because this request was made for properties located in your ward, as approved by you as per the attached, I respectfully request that you introduce the attached ordinance at the next City Council meeting.

If you have any questions regarding this ordinance, please contact Anthony Bertuca at (312) 744-5506.

Department of Business Affairs and Consumer Protection

City of Chicago

O2014-1843

Office of the City Clerk

Document Tracking Sheet

Meeting Date:	3/5/2014
Sponsor(s):	Mell (33)
Type:	Ordinance
Title:	Grant(s) of privilege in public way for Richard's Body Shop
Committee(s) Assignment:	Committee on Transportation and Public Way

ORDINANCE
RICHARD'S BODY SHOP
Acct. No. 32951 - 1
Permit No. 1110996

Be It Ordained by the City Council of the City of Chicago:

SECTION 1. Permission and authority are hereby given and granted to RICHARD'S BODY SHOP, upon the terms and subject to the conditions of this ordinance to maintain and use three (3) sign(s) projecting over the public right-of-way attached to its premises known as 3041 W. Lawrence Ave.

Said sign structure(s) measures as follows; along W. Lawrence:
One (1) at seven (7) feet in length, four (4) feet in height and thirty-five (35) feet above grade level.
One (1) at five (5) feet in length, three (3) feet in height and twenty-five (25) feet above grade level.
One (1) at twenty (20) feet in length, six (6) feet in height and thirty-five (35) feet above grade level.

The location of said privilege shall be as shown on prints kept on file with the Department of Business Affairs and Consumer Protection and the Office of the City Clerk.

Said privilege shall be constructed in accordance with plans and specifications approved by the Department of Transportation (Division of Project Development) and Zoning Department - Signs.

This grant of privilege in the public way shall be subject to the provisions of Section 10-28-015 and all other required provisions of the Municipal Code of Chicago.

The grantee shall pay to the City of Chicago as compensation for the privilege #1110996 herein granted the sum of seven hundred ($700.00) per annum in advance.


A 25% penalty will be added for payments received after due date.

The permit holder agrees to hold the City of Chicago harmless for any damage, relocation or replacement costs associated with damage, relocation or removal of private property caused by the City performing work in the public way.

Authority herein given and granted for a period of five (5) years from and after 01/13/2014.

Alderman Deborah Mell

Deborah Mell 33rd Ward

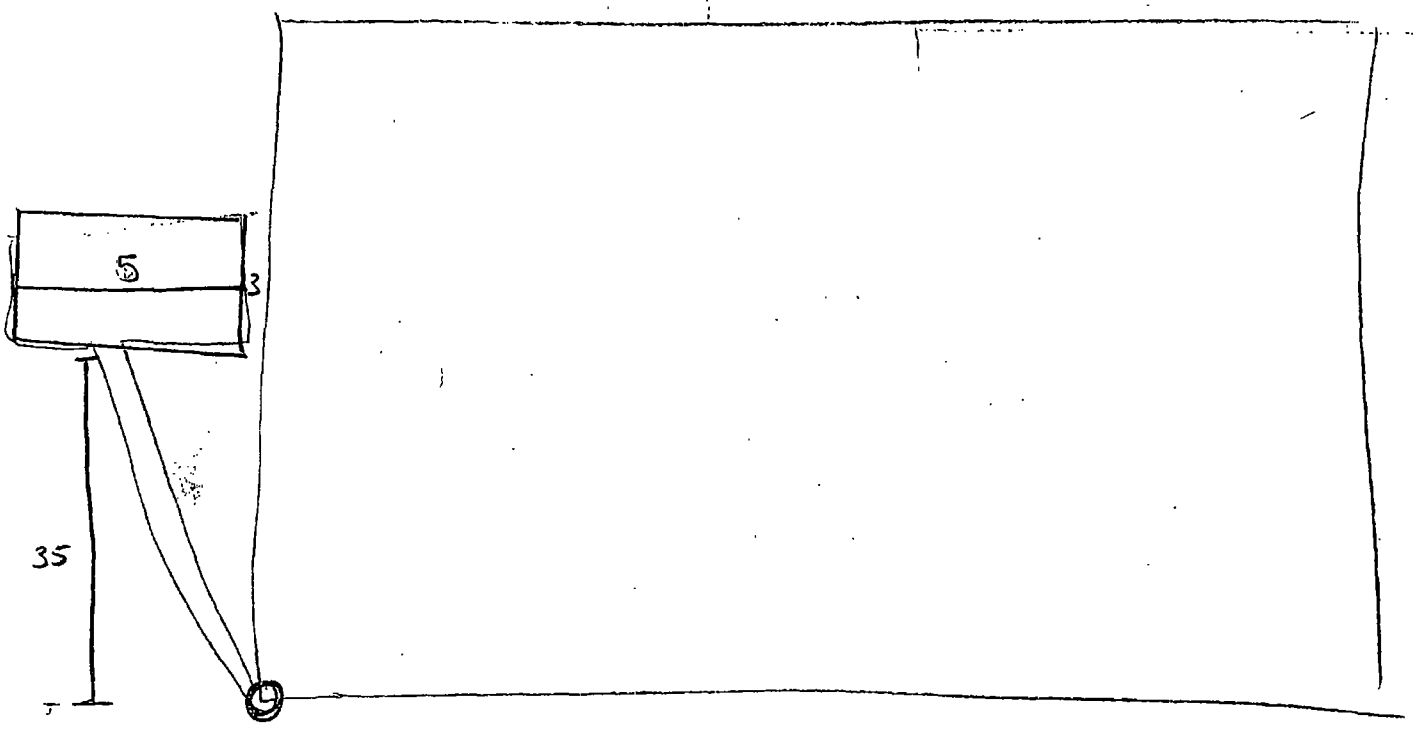
5
3
35

Department of Business Affairs and Consumer Protection
Small Business Center - Public Way Use Unit
City Hall - 121 N. LaSalle Street, Room 800 • Chicago, IL 60602
(312)-74-GOBIZ (312-744-6249) • (312) 744-1944 (TTY)
http://www.cityofchicago.org/bacp

03/05/2014

Alderman **Deborah Mell**
Ward # **33**
City of Chicago
City Hall, Room **208**
121 North LaSalle Street
Chicago, Illinois 60602

Re: An ordinance to use and maintain a portion of the public right-of-way for **three (3) sign(s)** for **RICHARD'S BODY SHOP**, adjacent to the premises known as **3041 W. Lawrence Ave.**.

Dear Alderman **Deborah Mell**:

The applicant referenced above has requested the use of the public right-of-way for a **sign(s)**. An ordinance has been prepared by the Department of Business Affairs and Consumer Protection – Small Business Center - Public Way Use Unit for presentation to the City Council. Because this request was made for properties located in your ward, as approved by you as per the attached, I respectfully request that you introduce the attached ordinance at the next City Council meeting.

If you have any questions regarding this ordinance, please contact Anthony Bertuca at (312) 744-5506.

Department of Business Affairs and Consumer Protection

City of Chicago

O2014-1845

Office of the City Clerk

Document Tracking Sheet

Meeting Date:	3/5/2014
Sponsor(s):	Mell (33)
Type:	Ordinance
Title:	Grant(s) of privilege in public way for Thong Auto Service & Body
Committee(s) Assignment:	Committee on Transportation and Public Way

ORDINANCE
THONG AUTO SERVICE & BODY
Acct. No. 286148 - 1
Permit No. 1110223

Be It Ordained by the City Council of the City of Chicago:

SECTION 1. Permission and authority are hereby given and granted to THONG AUTO SERVICE & BODY, upon the terms and subject to the conditions of this ordinance to maintain and use one (1) sign(s) projecting over the public right-of-way attached to its premises known as 4416-20 N. Kedzie Ave..

Said sign structure(s) measures as follows; along N. Kedzie Avenue:
One (1) at seven point zero eight (7.08) feet in length, four point four two (4.42) feet in height and eleven (11) feet above grade level.

The location of said privilege shall be as shown on prints kept on file with the Department of Business Affairs and Consumer Protection and the Office of the City Clerk.

Said privilege shall be constructed in accordance with plans and specifications approved by the Department of Transportation (Division of Project Development) and Zoning Department - Signs.

This grant of privilege in the public way shall be subject to the provisions of Section 10-28-015 and all other required provisions of the Municipal Code of Chicago.

The grantee shall pay to the City of Chicago as compensation for the privilege #1110223 herein granted the sum of three hundred ($300.00) per annum in advance.


A 25% penalty will be added for payments received after due date.


The permit holder agrees to hold the City of Chicago harmless for any damage, relocation or replacement costs associated with damage, relocation or removal of private property caused by the City performing work in the public way.

Authority herein given and granted for a period of five (5) years from and after 01/13/2014.

Alderman

Deborah Mell 33rd Ward

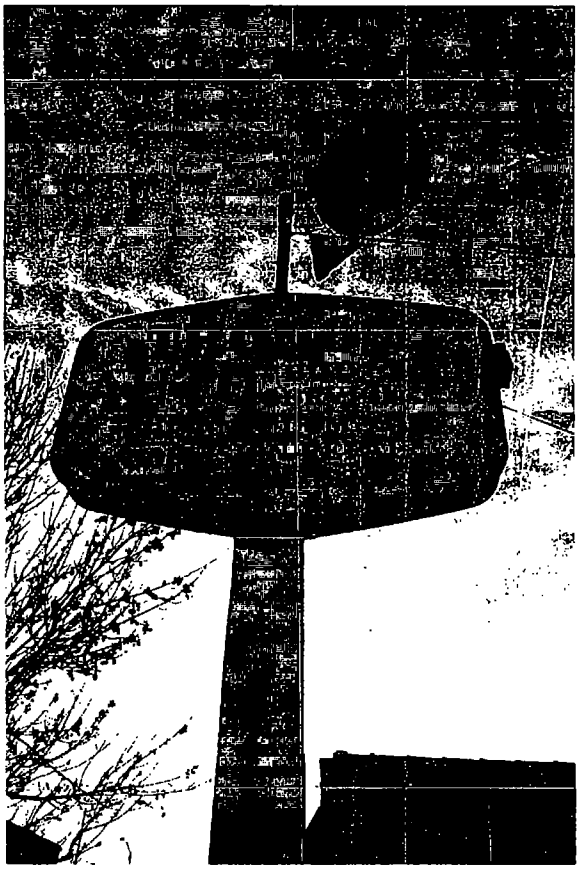

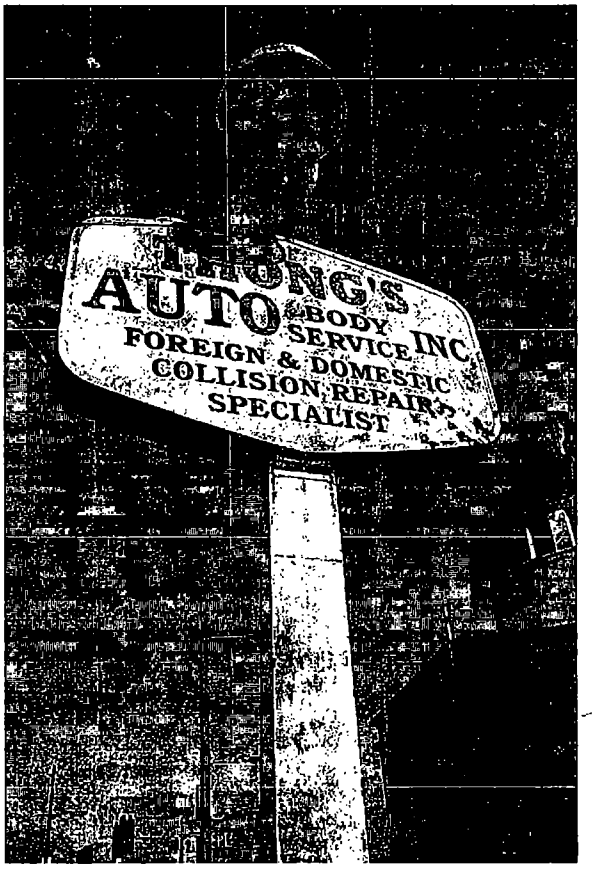
AUTO
BODY
SERVICE INC
FOREIGN & DOMESTIC
COLLISION REPAIR
SPECIALIST

Department of Business Affairs and Consumer Protection
Small Business Center - Public Way Use Unit
City Hall - 121 N. LaSalle Street, Room 800 • Chicago, IL 60602
(312)-74-GOBIZ (312-744-6249) • (312) 744-1944 (TTY)
http://www.cityofchicago.org/bacp

03/05/2014

Alderman **Deborah Mell**
Ward # **33**
City of Chicago
City Hall, Room **208**
121 North LaSalle Street
Chicago, Illinois 60602

Re: An ordinance to use and maintain a portion of the public right-of-way for **one (1) sign(s)** for **THONG AUTO SERVICE & BODY**, adjacent to the premises known as **4416-20 N. Kedzie Ave.**.

Dear Alderman **Deborah Mell**:

The applicant referenced above has requested the use of the public right-of-way for a **sign(s)**. An ordinance has been prepared by the Department of Business Affairs and Consumer Protection – Small Business Center - Public Way Use Unit for presentation to the City Council. Because this request was made for properties located in your ward, as approved by you as per the attached, I respectfully request that you introduce the attached ordinance at the next City Council meeting.

If you have any questions regarding this ordinance, please contact Anthony Bertuca at (312) 744-5506.

Department of Business Affairs and Consumer Protection

City of Chicago

O2014-1855

Office of the City Clerk

Document Tracking Sheet

Meeting Date:	3/5/2014
Sponsor(s):	Mell (33)
Type:	Ordinance
Title:	Grant(s) of privilege in public way for Velasquez & Sons, Inc.
Committee(s) Assignment:	Committee on Transportation and Public Way

ORDINANCE
VELASQUEZ & SONS INC.
Acct. No. 280863 - 1
Permit No. 1110719

Be It Ordained by the City Council of the City of Chicago:

SECTION 1. Permission and authority are hereby given and granted to VELASQUEZ & SONS INC., upon the terms and subject to the conditions of this ordinance to maintain and use one (1) sign(s) projecting over the public right-of-way attached to its premises known as 2845 W. Belmont Ave..

Said sign structure(s) measures as follows; along W. Belmont:
One (1) at seven point three (7.3) feet in length, six point three (6.3) feet in height and sixteen point six (16.6) feet above grade level.

The location of said privilege shall be as shown on prints kept on file with the Department of Business Affairs and Consumer Protection and the Office of the City Clerk.

Said privilege shall be constructed in accordance with plans and specifications approved by the Department of Transportation (Division of Project Development) and Zoning Department - Signs.

This grant of privilege in the public way shall be subject to the provisions of Section 10-28-015 and all other required provisions of the Municipal Code of Chicago.

The grantee shall pay to the City of Chicago as compensation for the privilege #1110719 herein granted the sum of three hundred ($300.00) per annum in advance.

A 25% penalty will be added for payments received after due date.

The permit holder agrees to hold the City of Chicago harmless for any damage, relocation or replacement costs associated with damage, relocation or removal of private property caused by the City performing work in the public way.

Authority herein given and granted for a period of five (5) years from and after 11/19/2013.

Alderman _____

Deborah Mell 33rd Ward


VELASQUEZ & SONS MUFFLERS
2845
OPEN
770-267-6632
borla
MAGNAFLOW
FLOWMASTER

Department of Business Affairs and Consumer Protection
Small Business Center - Public Way Use Unit
City Hall - 121 N. LaSalle Street, Room 800 • Chicago, IL 60602
(312)-74-GOBIZ (312-744-6249) • (312) 744-1944 (TTY)
http://www.cityofchicago.org/bacp

03/05/2014

Alderman **Deborah Mell**
Ward # **33**
City of Chicago
City Hall, Room **208**
121 North LaSalle Street
Chicago, Illinois 60602

Re: An ordinance to use and maintain a portion of the public right-of-way for **one (1) sign(s)** for **VELASQUEZ & SONS INC.**, adjacent to the premises known as **2845 W. Belmont Ave.**.

Dear Alderman **Deborah Mell**:

The applicant referenced above has requested the use of the public right-of-way for a **sign(s)**. An ordinance has been prepared by the Department of Business Affairs and Consumer Protection – Small Business Center - Public Way Use Unit for presentation to the City Council. Because this request was made for properties located in your ward, as approved by you as per the attached, I respectfully request that you introduce the attached ordinance at the next City Council meeting.

If you have any questions regarding this ordinance, please contact Anthony Bertuca at (312) 744-5506.

Department of Business Affairs and Consumer Protection

City of Chicago

O2014-1859

Office of the City Clerk

Document Tracking Sheet

Meeting Date:	3/5/2014
Sponsor(s):	Mell (33)
Type:	Ordinance
Title:	Grant(s) of privilege in public way for Wirelsss Expertz
Committee(s) Assignment:	Committee on Transportation and Public Way

ORDINANCE
WIRELESS EXPERTZ
Acct. No. 385236 - 1
Permit No. 1108830

Be It Ordained by the City Council of the City of Chicago:

SECTION 1. Permission and authority are hereby given and granted to WIRELESS EXPERTZ, upon the terms and subject to the conditions of this ordinance to maintain and use one (1) sign(s) projecting over the public right-of-way attached to its premises known as 3350 W. Montrose Ave..

Said sign structure(s) measures as follows; along West Montrose Avenue:
One (1) at eight (8) feet in length, four (4) feet in height and nine (9) feet above grade level.

The location of said privilege shall be as shown on prints kept on file with the Department of Business Affairs and Consumer Protection and the Office of the City Clerk.

Said privilege shall be constructed in accordance with plans and specifications approved by the Department of Transportation (Division of Project Development) and Zoning Department - Signs.

This grant of privilege in the public way shall be subject to the provisions of Section 10-28-015 and all other required provisions of the Municipal Code of Chicago.

The grantee shall pay to the City of Chicago as compensation for the privilege #1108830 herein granted the sum of three hundred ($300.00) per annum in advance.

A 25% penalty will be added for payments received after due date.

The permit holder agrees to hold the City of Chicago harmless for any damage, relocation or replacement costs associated with damage, relocation or removal of private property caused by the City performing work in the public way.


Authority herein given and granted for a period of five (5) years from and after Date of Passage.

Alderman _____

Deborah Mell 33rd Ward

APPLICATION TO USE THE PUBLIC RIGHT OF WAY

EXAMPLE OF SIGN DRAWING

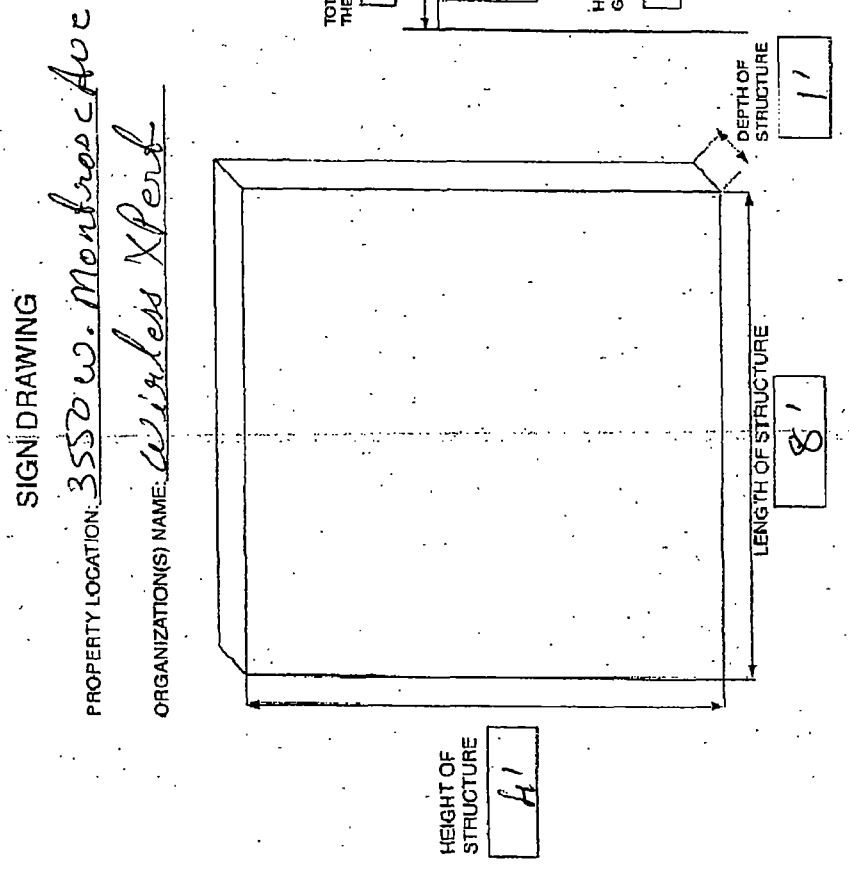

Department of Business Affairs and Consumer Protection
Small Business Center - Public Way Use Unit
City Hall - 121 N. LaSalle Street, Room 800 • Chicago, IL 60602
(312)-74-GOBIZ (312-744-6249) • (312) 744-1944 (TTY)
http://www.cityofchicago.org/bacp

03/05/2014

Alderman **Deborah Mell**
Ward # **33**
City of Chicago
City Hall, Room **208**
121 North LaSalle Street
Chicago, Illinois 60602

Re: An ordinance to use and maintain a portion of the public right-of-way for **one (1) sign(s)** for **WIRELESS EXPERTZ**, adjacent to the premises known as **3350 W. Montrose Ave.**.

Dear Alderman **Deborah Mell**:

The applicant referenced above has requested the use of the public right-of-way for a **sign(s)**. An ordinance has been prepared by the Department of Business Affairs and Consumer Protection – Small Business Center - Public Way Use Unit for presentation to the City Council. Because this request was made for properties located in your ward, as approved by you as per the attached, I respectfully request that you introduce the attached ordinance at the next City Council meeting.

If you have any questions regarding this ordinance, please contact Anthony Bertuca at (312) 744-5506.

Department of Business Affairs and Consumer Protection

City of Chicago

O2014-1909

Office of the City Clerk

Document Tracking Sheet

Meeting Date:	3/5/2014
Sponsor(s):	Colón (35)
Type:	Ordinance
Title:	Grant(s) of privilege in public way for Martinez & Bentancourt
Committee(s) Assignment:	Committee on Transportation and Public Way

ORDINANCE

MARTINEZ & BENTANCOURT
Acct. No. 326732 - 1
Permit No. 1110627

Be It Ordained by the City Council of the City of Chicago:

SECTION 1. Permission and authority are hereby given and granted to MARTINEZ & BENTANCOURT, upon the terms and subject to the conditions of this ordinance to maintain and use one (1) sign(s) projecting over the public right-of-way attached to its premises known as 2455-57 N. Milwaukee Ave..

Said sign structure(s) measures as follows; along N. Milwaukee Avenue:
One (1) at six (6) feet in length, eight (8) feet in height and fifteen (15) feet above grade level.

The location of said privilege shall be as shown on prints kept on file with the Department of Business Affairs and Consumer Protection and the Office of the City Clerk.

Said privilege shall be constructed in accordance with plans and specifications approved by the Department of Transportation (Division of Project Development) and Zoning Department - Signs.

This grant of privilege in the public way shall be subject to the provisions of Section 10-28-015 and all other required provisions of the Municipal Code of Chicago.

The grantee shall pay to the City of Chicago as compensation for the privilege #1110627 herein granted the sum of three hundred ($300.00) per annum in advance.

A 25% penalty will be added for payments received after due date.

The permit holder agrees to hold the City of Chicago harmless for any damage, relocation or replacement costs associated with damage, relocation or removal of private property caused by the City performing work in the public way.

Authority herein given and granted for a period of five (5) years from and after 01/13/2014.

Alderman _____

Reynaldo Colon 35th Ward

MARTINEZ
BUFFALO COUNTY
ATTORNEYS AT LAW
ABOGADOS

Department of Business Affairs and Consumer Protection
Small Business Center - Public Way Use Unit
City Hall - 121 N LaSalle Street, Room 800 • Chicago, IL 60602
(312)-74-GOBIZ (312-744-6249) • (312) 744-1944 (TTY)
http://www.cityofchicago.org/bacp

03/05/2014

Alderman **Reynaldo Colon**
Ward # **35**
City of Chicago
City Hall, Room **203**
121 North LaSalle Street
Chicago, Illinois 60602

Re: An ordinance to use and maintain a portion of the public right-of-way for **one (1) sign(s)** for **MARTINEZ & BENTANCOURT**, adjacent to the premises known as **2455-57 N. Milwaukee Ave.**.

Dear Alderman **Reynaldo Colon**:

The applicant referenced above has requested the use of the public right-of-way for a **sign(s)**. An ordinance has been prepared by the Department of Business Affairs and Consumer Protection – Small Business Center - Public Way Use Unit for presentation to the City Council. Because this request was made for properties located in your ward, as approved by you as per the attached, I respectfully request that you introduce the attached ordinance at the next City Council meeting.

If you have any questions regarding this ordinance, please contact Anthony Bertuca at (312) 744-5506.

Department of Business Affairs and Consumer Protection

City of Chicago

O2014-1912

Office of the City Clerk

Document Tracking Sheet

Meeting Date:	3/5/2014
Sponsor(s):	Colón (35)
Type:	Ordinance
Title:	Grant(s) of privilege in public way for Masada
Committee(s) Assignment:	Committee on Transportation and Public Way

ORDINANCE
MASADA
Acct. No. 379259 - 1
Permit No. 1106714

Be It Ordained by the City Council of the City of Chicago:

SECTION 1. Permission and authority are hereby given and granted to MASADA, upon the terms and subject to the conditions of this ordinance to maintain and use one (1) sign(s) projecting over the public right-of-way attached to its premises known as 2206 N. California Ave..

Said sign structure(s) measures as follows; along North California Avenue:
One (1) at twenty-four point six seven (24.67) feet in length, three point eight (3.8) feet in height and nine point five eight (9.58) feet above grade level.

The location of said privilege shall be as shown on prints kept on file with the Department of Business Affairs and Consumer Protection and the Office of the City Clerk.

Said privilege shall be constructed in accordance with plans and specifications approved by the Department of Transportation (Division of Project Development) and Zoning Department - Signs.

This grant of privilege in the public way shall be subject to the provisions of Section 10-28-015 and all other required provisions of the Municipal Code of Chicago.

The grantee shall pay to the City of Chicago as compensation for the privilege #1106714 herein granted the sum of three hundred ($300.00) per annum in advance.

A 25% penalty will be added for payments received after due date.

The permit holder agrees to hold the City of Chicago harmless for any damage, relocation or replacement costs associated with damage, relocation or removal of private property caused by the City performing work in the public way.


Authority herein given and granted for a period of five (5) years from and after Date of Passage.

Alderman

Reynaldo Colon 35th Ward

SIGN TYPE: L.E.D. Channel Letters
BUSINESS NAME: Masada Restaurant
LOCATION: 2206 N. California Ave. Chicago IL 60647

L.E.D. CHANNEL LETTERS

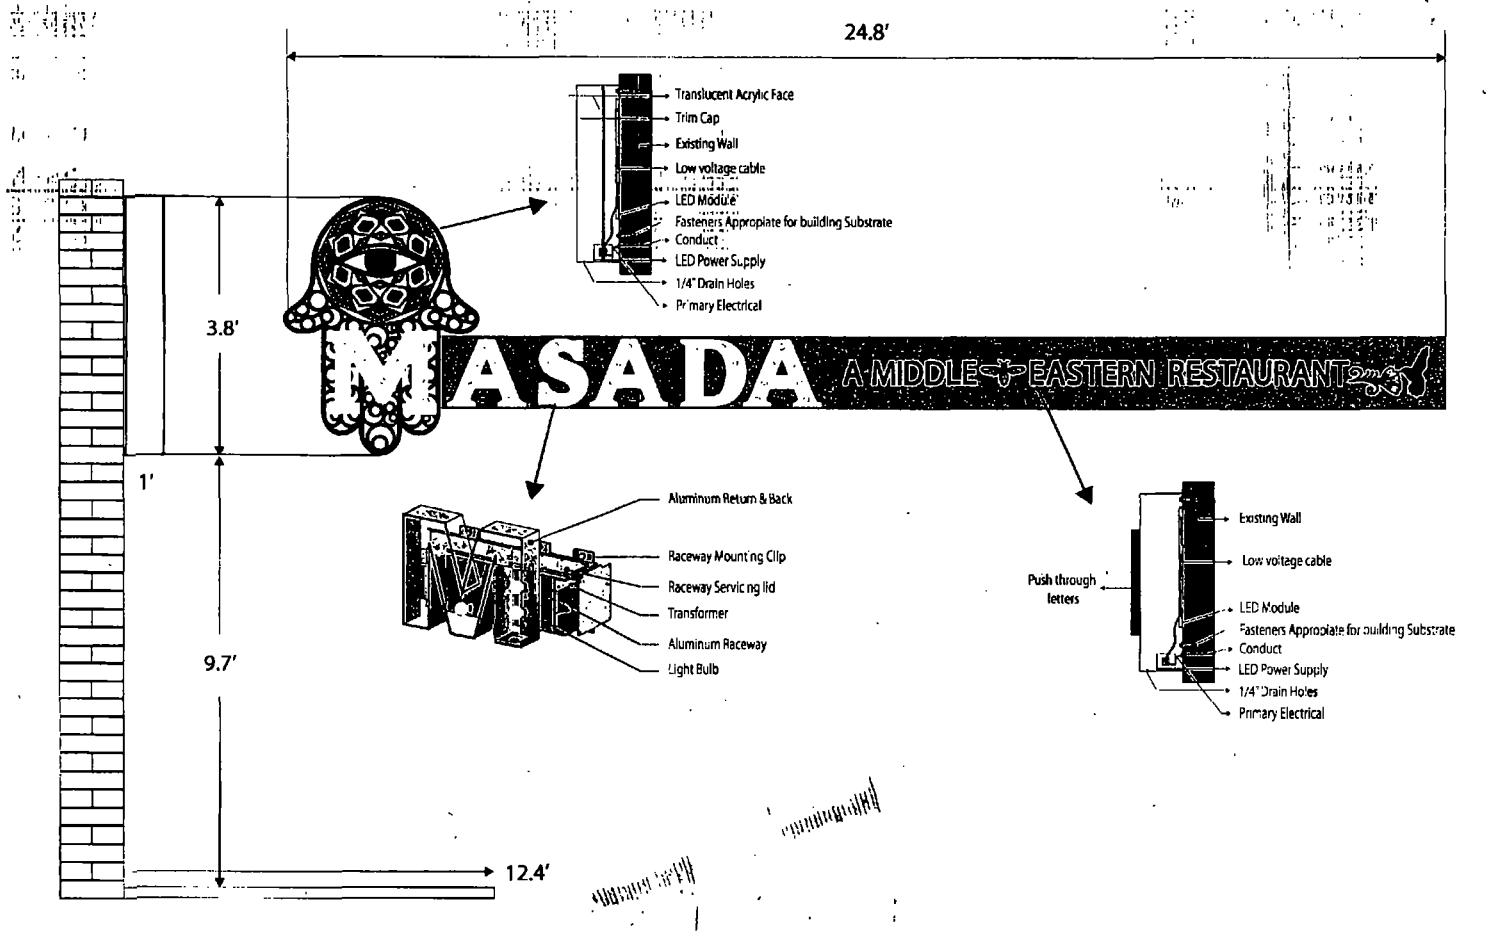

Department of Business Affairs and Consumer Protection
Small Business Center - Public Way Use Unit
City Hall - 121 N LaSalle Street, Room 800 • Chicago, IL 60602
(312)-74-GOBIZ (312-744-6249) • (312) 744-1944 (TTY)
http://www.cityofchicago.org/bacp

03/05/2014

Alderman **Reynaldo Colon**
Ward # **35**
City of Chicago
City Hall, Room **203**
121 North LaSalle Street
Chicago, Illinois 60602

Re: An ordinance to use and maintain a portion of the public right-of-way for **one (1) sign(s)** for **MASADA**, adjacent to the premises known as **2206 N. California Ave.**.

Dear Alderman **Reynaldo Colon**:

The applicant referenced above has requested the use of the public right-of-way for a **sign(s)**. An ordinance has been prepared by the Department of Business Affairs and Consumer Protection – Small Business Center - Public Way Use Unit for presentation to the City Council. Because this request was made for properties located in your ward, as approved by you as per the attached, I respectfully request that you introduce the attached ordinance at the next City Council meeting.

If you have any questions regarding this ordinance, please contact Anthony Bertuca at (312) 744-5506.

Department of Business Affairs and Consumer Protection

City of Chicago

O2014-2246

Office of the City Clerk

Document Tracking Sheet

Meeting Date:	3/5/2014
Sponsor(s):	Colón (35)
Type:	Ordinance
Title:	Grant(s) of privilege in public way for Targelia's Hair Care
Committee(s) Assignment:	Committee on Transportation and Public Way

ORDINANCE
TARGELIA'S HAIR CARE
Acct. No. 257050 - 2
Permit No. 1111206

Be It Ordained by the City Council of the City of Chicago:

SECTION 1. Permission and authority are hereby given and granted to TARGELIA'S HAIR CARE, upon the terms and subject to the conditions of this ordinance to maintain and use one (1) sign(s) projecting over the public right-of-way attached to its premises known as 3027 N. Milwaukee Ave..

Said sign structure(s) measures as follows; along N. Milwaukee:
One (1) at six (6) feet in length, five (5) feet in height and twelve point six (12.6) feet above grade level.

The location of said privilege shall be as shown on prints kept on file with the Department of Business Affairs and Consumer Protection and the Office of the City Clerk.

Said privilege shall be constructed in accordance with plans and specifications approved by the Department of Transportation (Division of Project Development) and Zoning Department - Signs.

This grant of privilege in the public way shall be subject to the provisions of Section 10-28-015 and all other required provisions of the Municipal Code of Chicago.

The grantee shall pay to the City of Chicago as compensation for the privilege #1111206 herein granted the sum of three hundred ($300.00) per annum in advance.

A 25% penalty will be added for payments received after due date.


The permit holder agrees to hold the City of Chicago harmless for any damage, relocation or replacement costs associated with damage, relocation or removal of private property caused by the City performing work in the public way.

Authority herein given and granted for a period of five (5) years from and after 02/11/2014.


Alderman

Reynaldo Colon 35th Ward

3027 N. Milwaukee Ave.

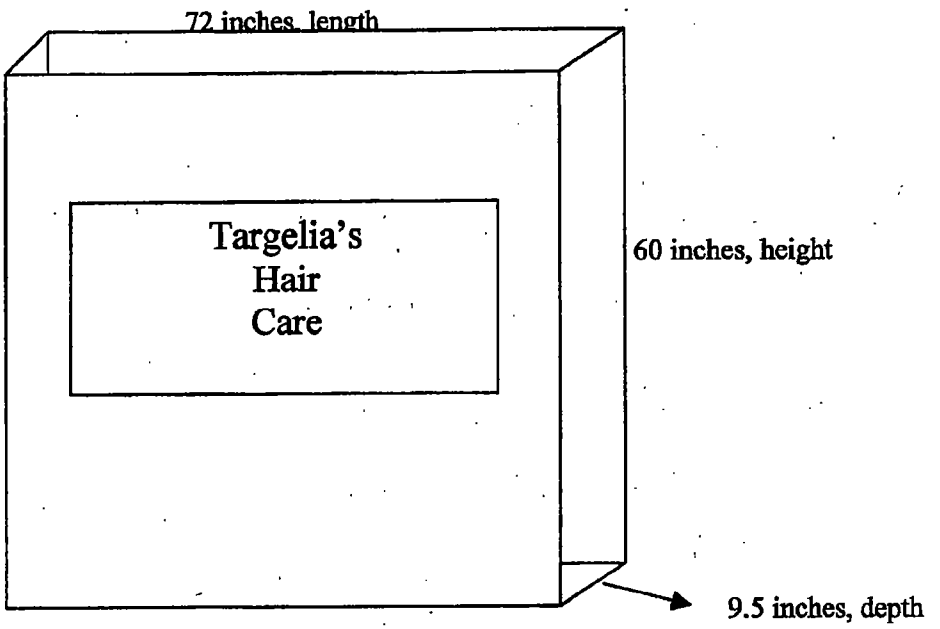

Targelia's 60 inches height

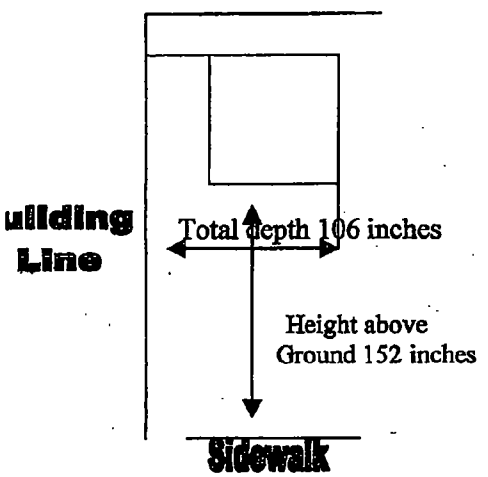

Department of Business Affairs and Consumer Protection
Small Business Center - Public Way Use Unit
City Hall - 121 N. LaSalle Street, Room 800 • Chicago, IL 60602
(312)-74-GOBIZ (312-744-6249) • (312) 744-1944 (TTY)
http://www.cityofchicago.org/bacp

03/05/2014

Alderman **Reynaldo Colon**
Ward # **35**
City of Chicago
City Hall, Room **203**
121 North LaSalle Street
Chicago, Illinois 60602

Re: An ordinance to use and maintain a portion of the public right-of-way for **one (1) sign(s)** for **TARGELIA'S HAIR CARE**, adjacent to the premises known as **3027 N. Milwaukee Ave.**.

Dear Alderman **Reynaldo Colon**:

The applicant referenced above has requested the use of the public right-of-way for a **sign(s)**. An ordinance has been prepared by the Department of Business Affairs and Consumer Protection – Small Business Center - Public Way Use Unit for presentation to the City Council. Because this request was made for properties located in your ward, as approved by you as per the attached, I respectfully request that you introduce the attached ordinance at the next City Council meeting.

If you have any questions regarding this ordinance, please contact Anthony Bertuca at (312) 744-5506.

Department of Business Affairs and Consumer Protection

City of Chicago

O2014-1924

Office of the City Clerk

Document Tracking Sheet

Meeting Date:	3/5/2014
Sponsor(s):	Sposato (36)
Type:	Ordinance
Title:	Grant(s) of privilege in public way for Blue Star Insurance and Services, Inc.
Committee(s) Assignment:	Committee on Transportation and Public Way

ORDINANCE
BLUE STAR INSURANCE AND SERVICES INC
Acct. No. 368966 - 1
Permit No. 1103925

Be It Ordained by the City Council of the City of Chicago:

SECTION 1. Permission and authority are hereby given and granted to BLUE STAR INSURANCE AND SERVICES INC, upon the terms and subject to the conditions of this ordinance to maintain and use one (1) sign(s) projecting over the public right-of-way attached to its premises known as 7712 W. Belmont Ave..

Said sign structure(s) measures as follows; along W. Belmont:
One (1) at twelve (12) feet in length, three point three three (3.33) feet in height and nine (9) feet above grade level.

The location of said privilege shall be as shown on prints kept on file with the Department of Business Affairs and Consumer Protection and the Office of the City Clerk.

Said privilege shall be constructed in accordance with plans and specifications approved by the Department of Transportation (Division of Project Development) and Zoning Department - Signs.

This grant of privilege in the public way shall be subject to the provisions of Section 10-28-015 and all other required provisions of the Municipal Code of Chicago.

The grantee shall pay to the City of Chicago as compensation for the privilege #1103925 herein granted the sum of three hundred ($300.00) per annum in advance.

A 25% penalty will be added for payments received after due date.

The permit holder agrees to hold the City of Chicago harmless for any damage, relocation or replacement costs associated with damage, relocation or removal of private property caused by the City performing work in the public way.


Authority herein given and granted for a period of five (5) years from and after Date of Passage.

Alderman _____

Nicholas Sposato 36th Ward

Proposed Sign: 7712 W. Belmont Ave.




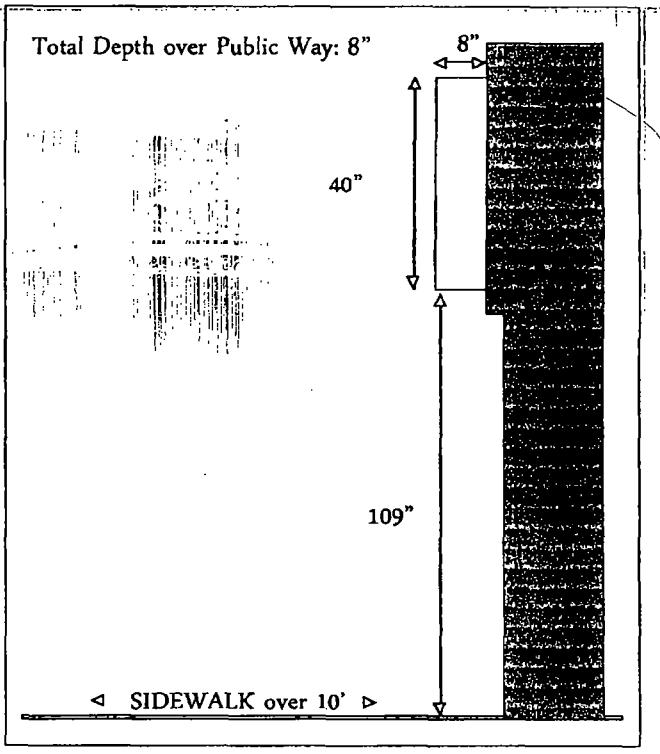



40"

144"

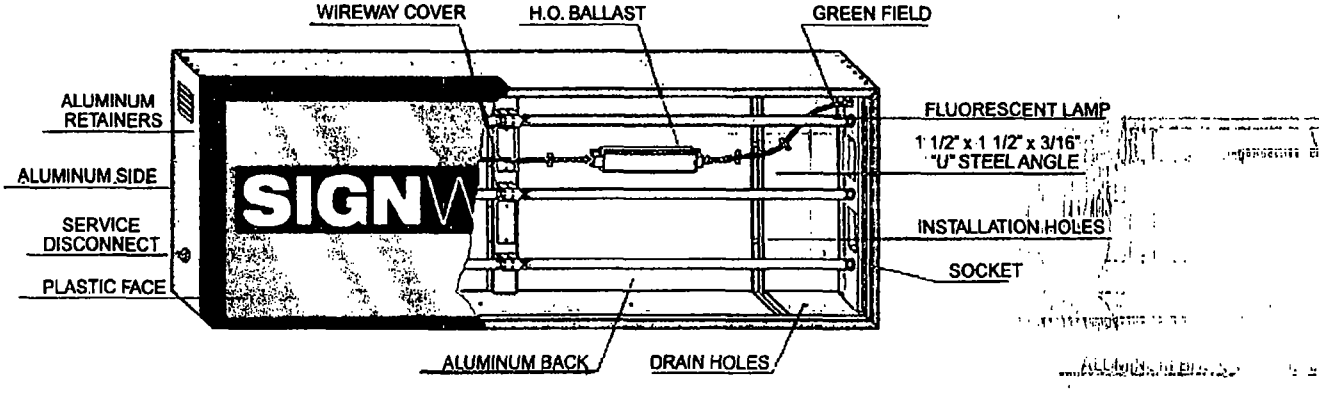

Department of Business Affairs and Consumer Protection
Small Business Center - Public Way Use Unit
City Hall - 121 N. LaSalle Street, Room 800 • Chicago, IL 60602
(312)-74-GOBIZ (312-744-6249) • (312) 744-1944 (TTY)
http://www.cityofchicago.org/bacp

03/05/2014

Alderman **Nicholas Sposato**
Ward # **36**
City of Chicago
City Hall, Room **304**
121 North LaSalle Street
Chicago, Illinois 60602

Re: An ordinance to use and maintain a portion of the public right-of-way for **one (1) sign(s)** for **BLUE STAR INSURANCE AND SERVICES INC**, adjacent to the premises known as **7712 W. Belmont Ave.**.

Dear Alderman **Nicholas Sposato**:

The applicant referenced above has requested the use of the public right-of-way for a **sign(s)**. An ordinance has been prepared by the Department of Business Affairs and Consumer Protection – Small Business Center - Public Way Use Unit for presentation to the City Council. Because this request was made for properties located in your ward, as approved by you as per the attached, I respectfully request that you introduce the attached ordinance at the next City Council meeting.

If you have any questions regarding this ordinance, please contact Anthony Bertuca at (312) 744-5506.

Department of Business Affairs and Consumer Protection

City of Chicago

O2014-1926

Office of the City Clerk

Document Tracking Sheet

Meeting Date:	3/5/2014
Sponsor(s):	Sposato (36)
Type:	Ordinance
Title:	Grant(s) of privilege in public way for O. G's Food & Liquor
Committee(s) Assignment:	Committee on Transportation and Public Way

ORDINANCE
O. G'S FOOD & LIQUOR
Acct. No. 3679 - 1
Permit No. 1093202

Be It Ordained by the City Council of the City of Chicago:

SECTION 1. Permission and authority are hereby given and granted to O. G'S FOOD & LIQUOR, upon the terms and subject to the conditions of this ordinance to maintain and use two (2) sign(s) projecting over the public right-of-way attached to its premises known as 6756 W. Diversey Ave..

Said sign structure(s) measures as follows; along W. DIVERSEY:
One (1) at four (4) feet in length, six (6) feet in height and sixteen (16) feet above grade level.
One (1) at four (4) feet in length, eight (8) feet in height and sixteen (16) feet above grade level.

The location of said privilege shall be as shown on prints kept on file with the Department of Business Affairs and Consumer Protection and the Office of the City Clerk.

Said privilege shall be constructed in accordance with plans and specifications approved by the Department of Transportation (Division of Project Development) and Zoning Department - Signs.

This grant of privilege in the public way shall be subject to the provisions of Section 10-28-015 and all other required provisions of the Municipal Code of Chicago.

The grantee shall pay to the City of Chicago as compensation for the privilege #1093202 herein granted the sum of four hundred ($400.00) per annum **to commence (1) one year after passage**.

A 25% penalty will be added for payments received after due date.

The permit holder agrees to hold the City of Chicago harmless for any damage, relocation or replacement costs associated with damage, relocation or removal of private property caused by the City performing work in the public way.

Authority herein given and granted for a period of five (5) years from and after Date of Passage.

Alderman Nicholas Sposato

Nicholas Sposato 36th Ward


APPLICATION TO USE THE PUBLIC RIGHT OF WAY

EXAMPLE OF SIGN DRAWING

SIGN DRAWING

PROPERTY LOCATION: 6756 W. Diversey Ave

ORGANIZATION(S) NAME: 911 Fund mart 2nd

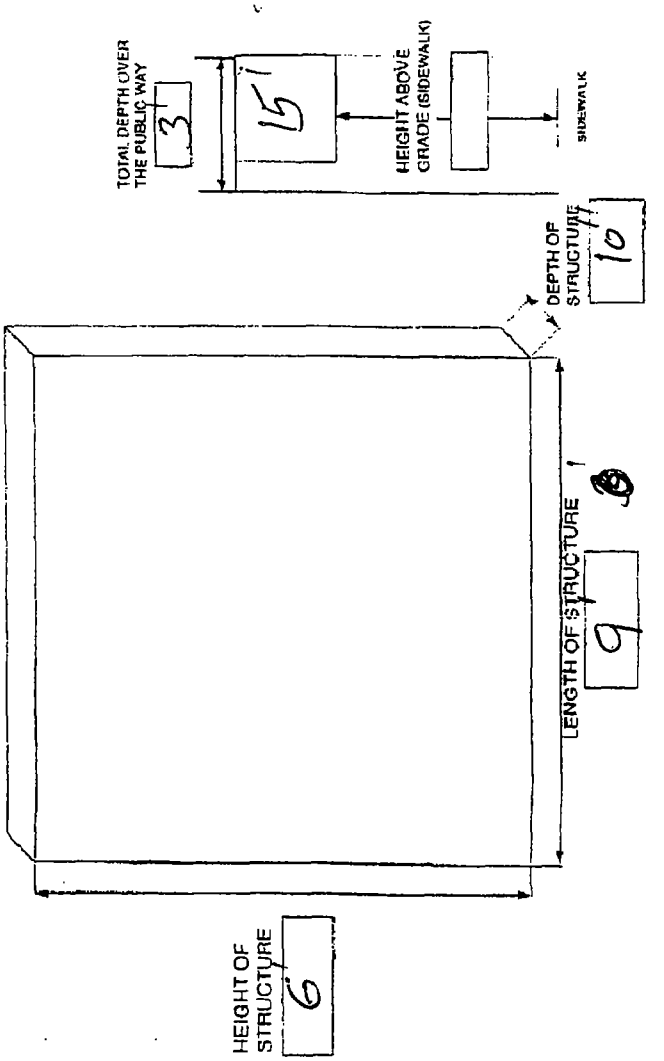

Department of Business Affairs and Consumer Protection
Small Business Center - Public Way Use Unit
City Hall - 121 N. LaSalle Street, Room 800 • Chicago, IL 60602
(312)-74-GOBIZ (312-744-6249) • (312) 744-1944 (TTY)
http://www.cityofchicago.org/bacp

03/05/2014

Alderman **Nicholas Sposato**
Ward # **36**
City of Chicago
City Hall, Room **304**
121 North LaSalle Street
Chicago, Illinois 60602

Re: An ordinance to use and maintain a portion of the public right-of-way for **two (2) sign(s)** for **O. G'S FOOD & LIQUOR**, adjacent to the premises known as **6756 W. Diversey Ave.**.

Dear Alderman **Nicholas Sposato**:

The applicant referenced above has requested the use of the public right-of-way for a **sign(s)**. An ordinance has been prepared by the Department of Business Affairs and Consumer Protection – Small Business Center - Public Way Use Unit for presentation to the City Council. Because this request was made for properties located in your ward, as approved by you as per the attached, I respectfully request that you introduce the attached ordinance at the next City Council meeting.

If you have any questions regarding this ordinance, please contact Anthony Bertuca at (312) 744-5506.

Department of Business Affairs and Consumer Protection

City of Chicago

O2014-1920

Office of the City Clerk

Document Tracking Sheet

Meeting Date:	3/5/2014
Sponsor(s):	Mitts (37)
Type:	Ordinance
Title:	Grant(s) of privilege in public way for Burger King
Committee(s) Assignment:	Committee on Transportation and Public Way

ORDINANCE
BURGER KING #
Acct. No. 7612 - 3
Permit No. 1110601

Be It Ordained by the City Council of the City of Chicago:

SECTION 1. Permission and authority are hereby given and granted to BURGER KING #, upon the terms and subject to the conditions of this ordinance to maintain and use two (2) sign(s) projecting over the public right-of-way attached to its premises known as 4910 W. North Ave..

Said sign structure(s) measures as follows; along W. North Ave.:
One (1) at ten (10) feet in length, ten (10) feet in height and thirteen point five eight (13.58) feet above grade level.
One (1) at eight (8) feet in length, four point five (4.5) feet in height and eight point five eight (8.58) feet above grade level.

The location of said privilege shall be as shown on prints kept on file with the Department of Business Affairs and Consumer Protection and the Office of the City Clerk.

Said privilege shall be constructed in accordance with plans and specifications approved by the Department of Transportation (Division of Project Development) and Zoning Department - Signs.

This grant of privilege in the public way shall be subject to the provisions of Section 10-28-015 and all other required provisions of the Municipal Code of Chicago.

The grantee shall pay to the City of Chicago as compensation for the privilege #1110601 herein granted the sum of six hundred ($600.00) per annum in advance.


A 25% penalty will be added for payments received after due date.

The permit holder agrees to hold the City of Chicago harmless for any damage, relocation or replacement costs associated with damage, relocation or removal of private property caused by the City performing work in the public way.

Authority herein given and granted for a period of five (5) years from and after 11/05/2013.

Alderman Emma Mitts

Emma Mitts 37th Ward

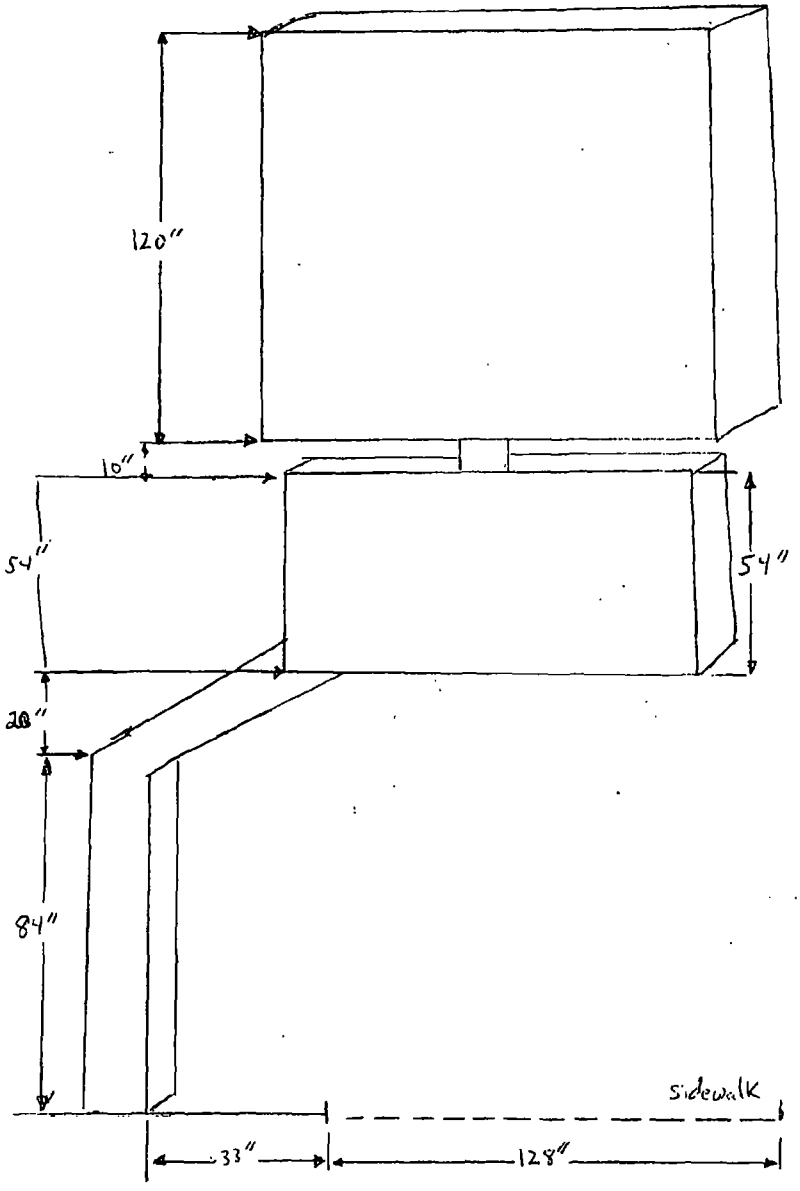
120"
10"
54"
54"
28"
84"
sidewalk
33"
128"

Department of Business Affairs and Consumer Protection
Small Business Center - Public Way Use Unit
City Hall - 121 N. LaSalle Street, Room 800 • Chicago, IL 60602
(312)-74-GOBIZ (312-744-6249) • (312) 744-1944 (TTY)
http://www.cityofchicago.org/bacp

03/05/2014

Alderman **Emma Mitts**
Ward # **37**
City of Chicago
City Hall, Room **300**
121 North LaSalle Street
Chicago, Illinois 60602

Re: An ordinance to use and maintain a portion of the public right-of-way for **two (2) sign(s)** for **BURGER KING #**, adjacent to the premises known as **4910 W. North Ave.**.

Dear Alderman **Emma Mitts**:

The applicant referenced above has requested the use of the public right-of-way for a **sign(s)**. An ordinance has been prepared by the Department of Business Affairs and Consumer Protection – Small Business Center - Public Way Use Unit for presentation to the City Council. Because this request was made for properties located in your ward, as approved by you as per the attached, I respectfully request that you introduce the attached ordinance at the next City Council meeting.

If you have any questions regarding this ordinance, please contact Anthony Bertuca at (312) 744-5506.

Department of Business Affairs and Consumer Protection

City of Chicago

O2014-1930

Office of the City Clerk

Document Tracking Sheet

Meeting Date:	3/5/2014
Sponsor(s):	Laurino (39)
Type:	Ordinance
Title:	Grant(s) of privilege in public way for Allstate
Committee(s) Assignment:	Committee on Transportation and Public Way

ORDINANCE
ALLSTATE
Acct. No. 332280 - 1
Permit No. 1110974

Be It Ordained by the City Council of the City of Chicago:

SECTION 1. Permission and authority are hereby given and granted to ALLSTATE, upon the terms and subject to the conditions of this ordinance to maintain and use one (1) sign(s) projecting over the public right-of-way attached to its premises known as 4752 W. Peterson Ave..

Said sign structure(s) measures as follows; along W. Peterson Avenue:
One (1) at five (5) feet in length, three (3) feet in height and ten point four two (10.42) feet above grade level.

The location of said privilege shall be as shown on prints kept on file with the Department of Business Affairs and Consumer Protection and the Office of the City Clerk.

Said privilege shall be constructed in accordance with plans and specifications approved by the Department of Transportation (Division of Project Development) and Zoning Department - Signs.

This grant of privilege in the public way shall be subject to the provisions of Section 10-28-015 and all other required provisions of the Municipal Code of Chicago.

The grantee shall pay to the City of Chicago as compensation for the privilege #1110974 herein granted the sum of one hundred ($100.00) per annum in advance.

A 25% penalty will be added for payments received after due date.


The permit holder agrees to hold the City of Chicago harmless for any damage, relocation or replacement costs associated with damage, relocation or removal of private property caused by the City performing work in the public way.

Authority herein given and granted for a period of five (5) years from and after 01/13/2014.

Alderman _____

Margaret Laurino 39th Ward

Allstate.
You're in good hands.

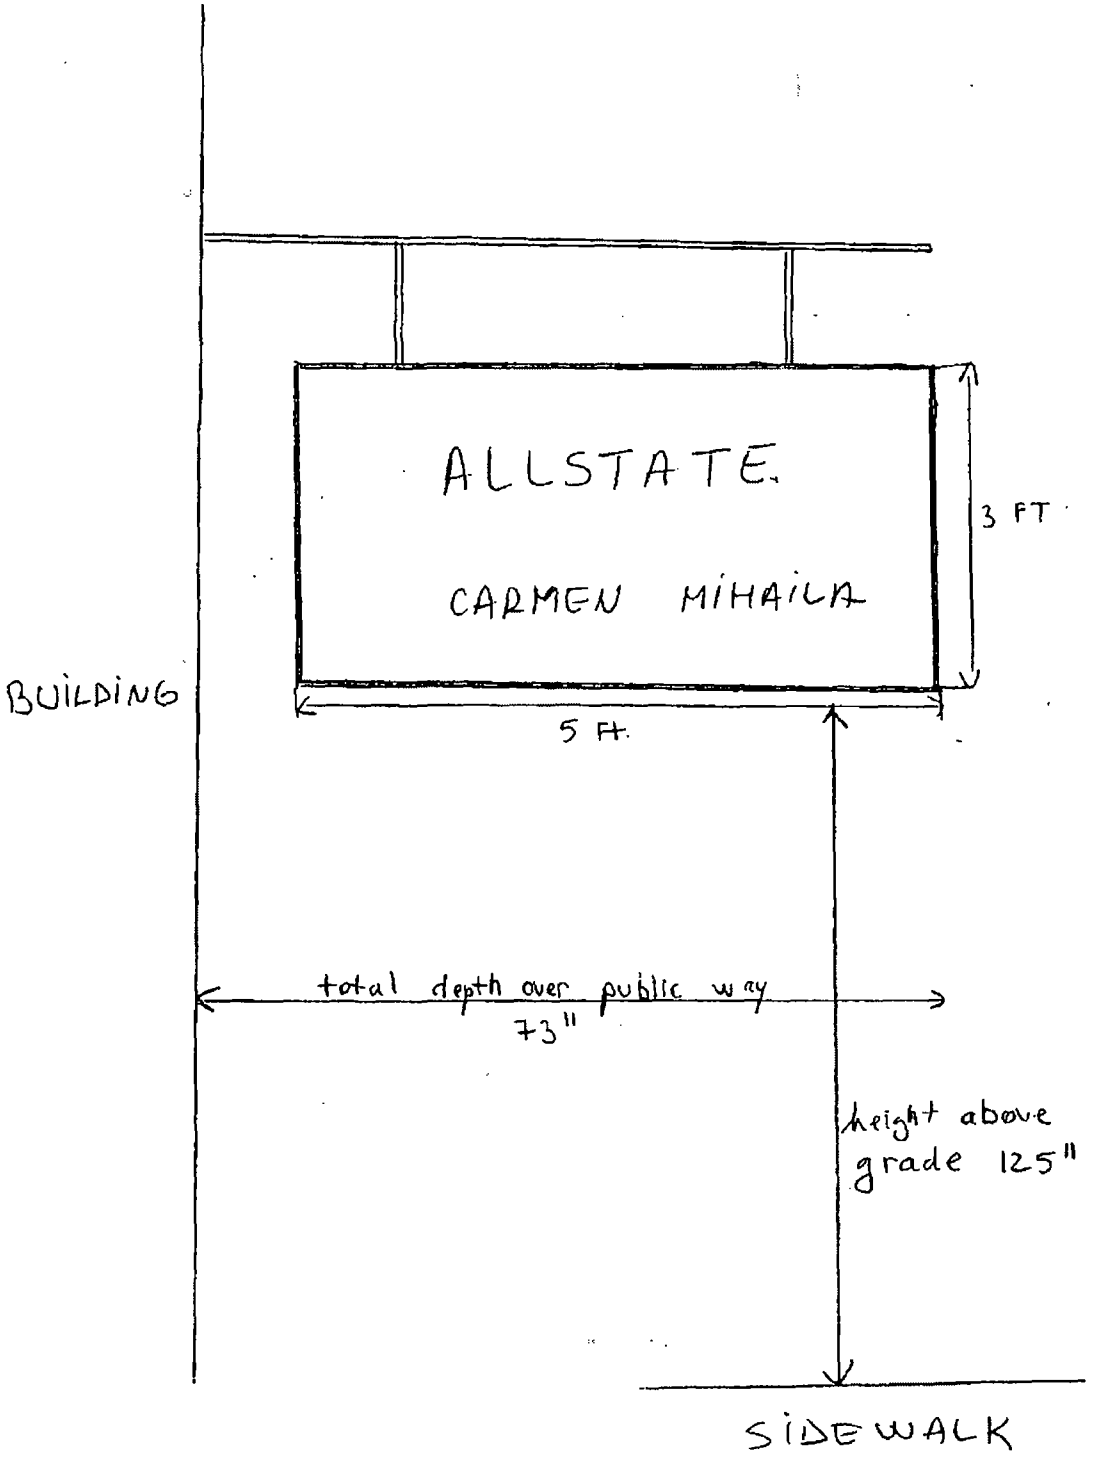

City of Chicago

O2014-1932

Office of the City Clerk

Document Tracking Sheet

Meeting Date:	3/5/2014
Sponsor(s):	O'Connor (40)
Type:	Ordinance
Title:	Grant(s) of privilege in public way for Citgo
Committee(s) Assignment:	Committee on Transportation and Public Way

ORDINANCE
CITGO
Acct. No. 213923 - 1
Permit No. 1111159

Be It Ordained by the City Council of the City of Chicago:

SECTION 1. Permission and authority are hereby given and granted to CITGO, upon the terms and subject to the conditions of this ordinance to maintain and use one (1) sign(s) projecting over the public right-of-way attached to its premises known as 5300 N. Western Ave..

Said sign structure(s) measures as follows; along N. Western Avenue:
One (1) at four (4) feet in length, twenty (20) feet in height and twenty (20) feet above grade level.

The location of said privilege shall be as shown on prints kept on file with the Department of Business Affairs and Consumer Protection and the Office of the City Clerk.

Said privilege shall be constructed in accordance with plans and specifications approved by the Department of Transportation (Division of Project Development) and Zoning Department - Signs.

This grant of privilege in the public way shall be subject to the provisions of Section 10-28-015 and all other required provisions of the Municipal Code of Chicago.

The grantee shall pay to the City of Chicago as compensation for the privilege #1111159 herein granted the sum of three hundred ($300.00) per annum in advance.

A 25% penalty will be added for payments received after due date.

The permit holder agrees to hold the City of Chicago harmless for any damage, relocation or replacement costs associated with damage, relocation or removal of private property caused by the City performing work in the public way.

Authority herein given and granted for a period of five (5) years from and after 01/13/2014.

Alderman _____

Patrick O'Connor 40th Ward

5300 N. WESTERN AVE
CHICAGO, IL

PLAT OF SURVEY

Copyright © 2010 City of Chicago

Department of Business Affairs and Consumer Protection
Small Business Center - Public Way Use Unit
City Hall - 121 N. LaSalle Street, Room 800 • Chicago, IL 60602
(312)-74-GOBIZ (312-744-6249) • (312) 744-1944 (TTY)
http://www.cityofchicago.org/bacp

03/05/2014

Alderman **Patrick O'Connor**
Ward # **40**
City of Chicago
City Hall, Room **305**
121 North LaSalle Street
Chicago, Illinois 60602

Re: An ordinance to use and maintain a portion of the public right-of-way for **one (1) sign(s)** for **CITGO**, adjacent to the premises known as **5300 N. Western Ave.**.

Dear Alderman **Patrick O'Connor**:

The applicant referenced above has requested the use of the public right-of-way for a **sign(s)**. An ordinance has been prepared by the Department of Business Affairs and Consumer Protection – Small Business Center - Public Way Use Unit for presentation to the City Council. Because this request was made for properties located in your ward, as approved by you as per the attached, I respectfully request that you introduce the attached ordinance at the next City Council meeting.

If you have any questions regarding this ordinance, please contact Anthony Bertuca at (312) 744-5506.

Department of Business Affairs and Consumer Protection

City of Chicago

O2014-1934

Office of the City Clerk

Document Tracking Sheet

Meeting Date:	3/5/2014
Sponsor(s):	O'Connor (40)
Type:	Ordinance
Title:	Grant(s) of privilege in public way for Leadway Liquors & Cafe
Committee(s) Assignment:	Committee on Transportation and Public Way

ORDINANCE
LEADWAY LIQUORS & CAFE
Acct. No. 307 - 1
Permit No. 1110754

Be It Ordained by the City Council of the City of Chicago:

SECTION 1. Permission and authority are hereby given and granted to LEADWAY LIQUORS & CAFE, upon the terms and subject to the conditions of this ordinance to maintain and use, as now constructed, fourteen (14) Light Fixture(s) projecting over the public right-of-way adjacent to its premises known as 5233 N. Damen Ave.

Said Light Fixture(s) at N. Damen measure(s):
Ten (10) at two (2) feet in length, one (1) foot in width and eleven (11) feet above grade level.

Said Light Fixture(s) at W. Farragut measure(s):
Four (4) at two (2) feet in length, one (1) foot in width and eleven (11) feet above grade level.

The location of said privilege shall be as shown on prints kept on file with the Department of Business Affairs and Consumer Protection and the Office of the City Clerk.

Said privilege shall be constructed in accordance with plans and specifications approved by the Department of Transportation (Division of Project Development).

This grant of privilege in the public way shall be subject to the provisions of Section 10-28-015 and all other required provisions of the Municipal Code of Chicago.

The grantee shall pay to the City of Chicago as compensation for the privilege #1110754 herein granted the sum of one hundred forty ($140.00) per annum in advance.


A 25% penalty will be added for payments received after due date.

The permit holder agrees to hold the City of Chicago harmless for any damage, relocation or replacement costs associated with damage, relocation or removal of private property caused by the City performing work in the public way.

Authority herein given and granted for a period of five (5) years from and after 01/13/2014.

Alderman _____

Patrick O'Connor 40th Ward

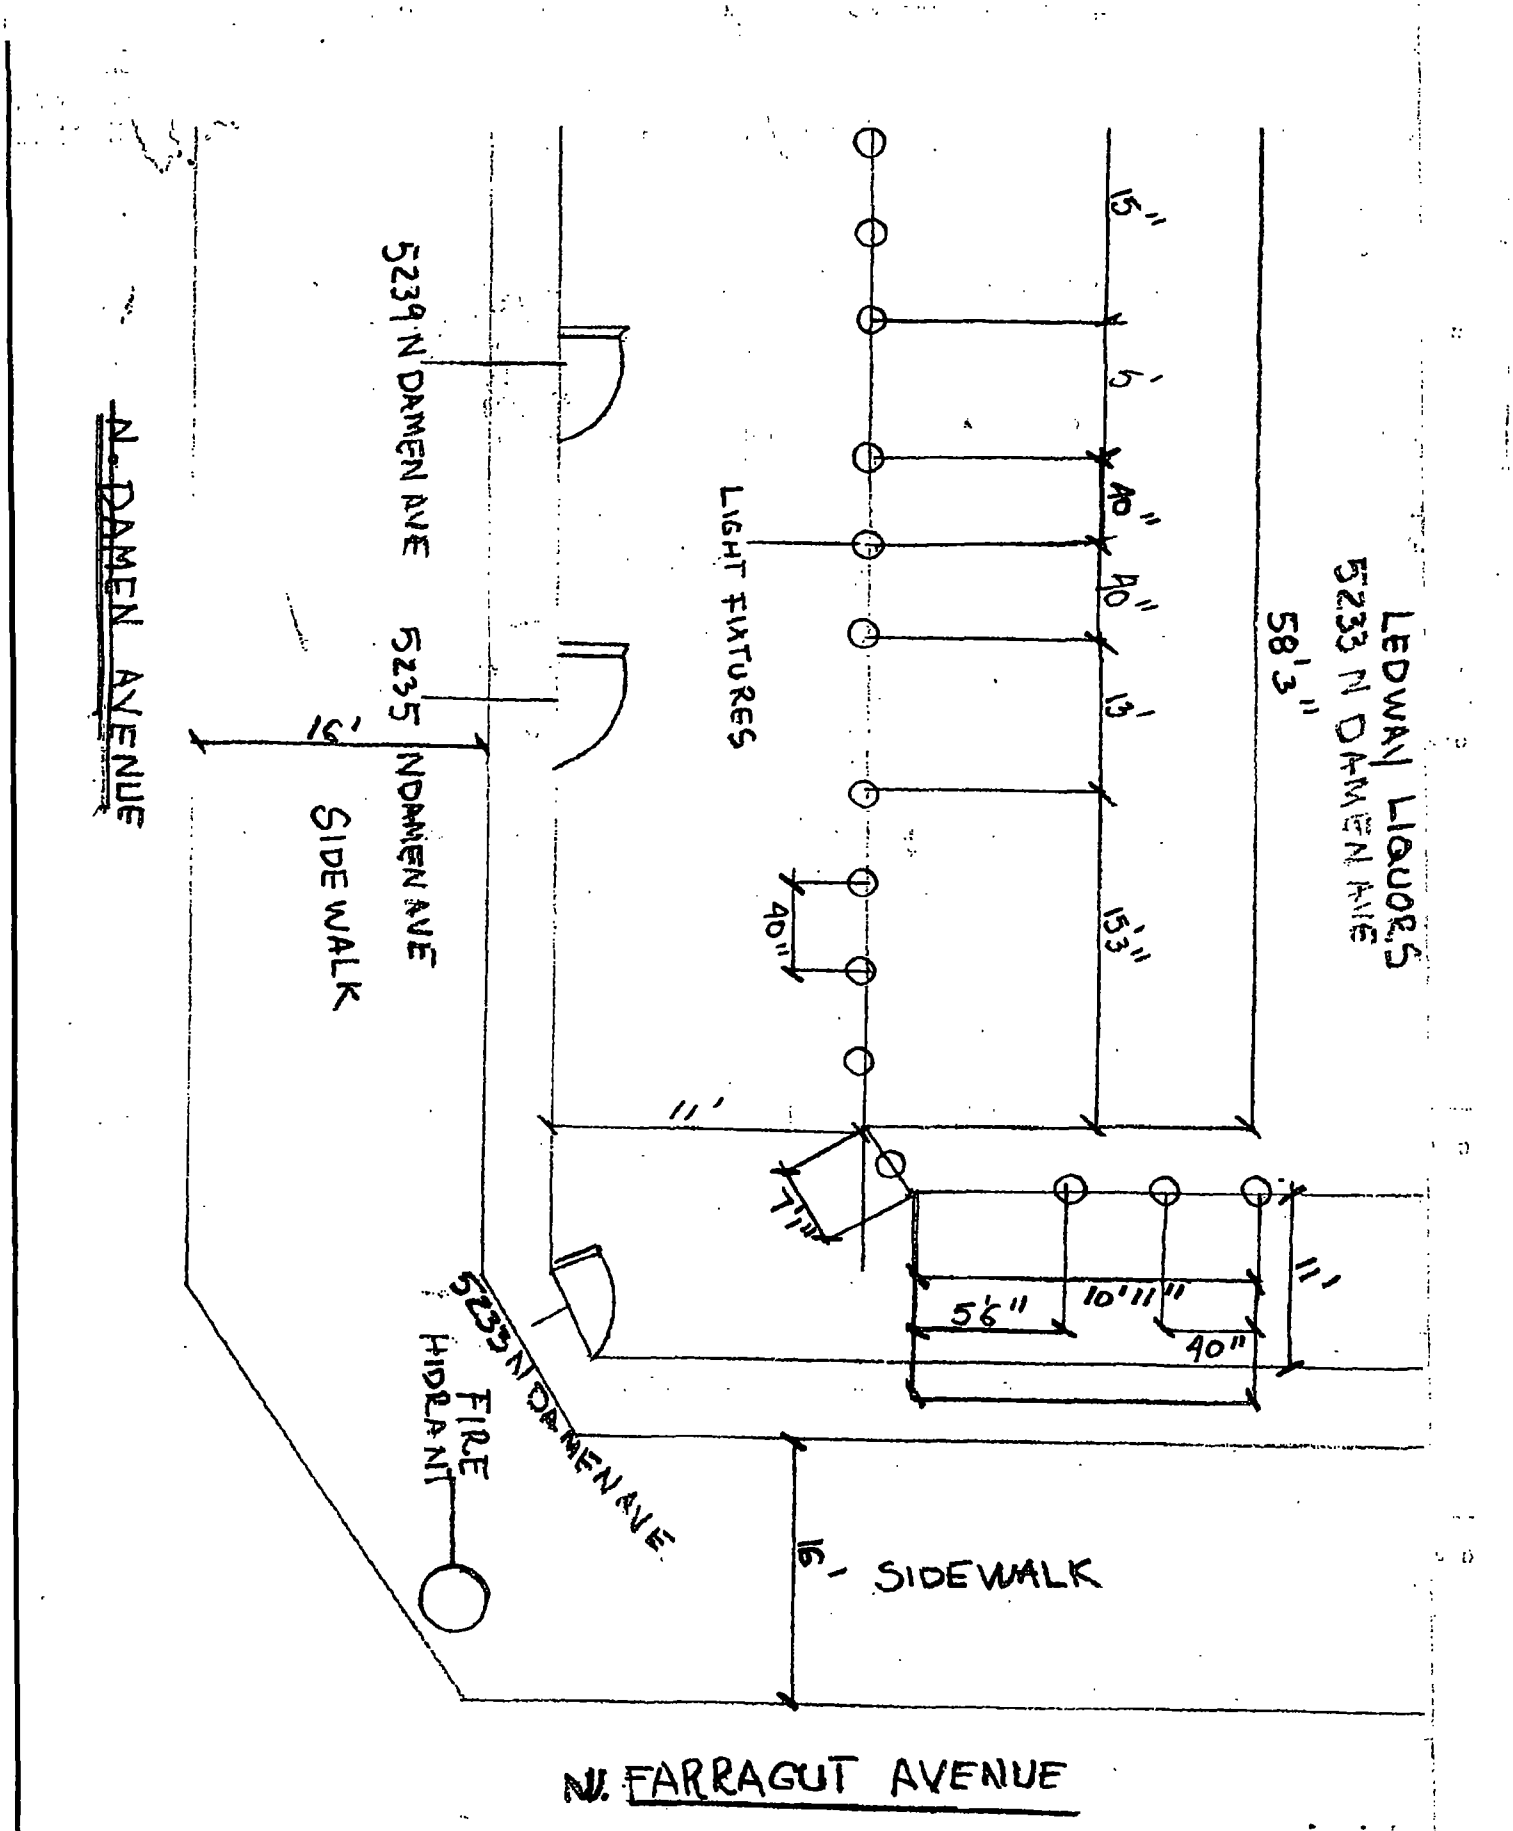
LEDWAY LIQUORS
5233 N DAMEN AVE
58'3"
15'-1"
5'
40"
40"
13'
153'-1"
LIGHT FIXTURES
40"
11'
7'-11"
5'6"
10'11"
40"
11'
5239 N DAMEN AVE
5235 N DAMEN AVE
16'
SIDE WALK
N. DAMEN AVENUE
5235 N DAMEN AVE
FIRE HYDRANT
16'- SIDEWALK
N. FARRAGUT AVENUE

Department of Business Affairs and Consumer Protection
Small Business Center - Public Way Use Unit
City Hall - 121 N. LaSalle Street, Room 800 • Chicago, IL 60602
(312)-74-GOBIZ (312-744-6249) • (312) 744-1944 (TTY)
http://www.cityofchicago.org/bacp

03/05/2014

Alderman **Patrick O'Connor**
Ward # **40**
City of Chicago
City Hall, Room **305**
121 North LaSalle Street
Chicago, Illinois 60602

Re: An ordinance to use and maintain a portion of the public right-of-way for **fourteen (14) light fixture(s)** for **LEADWAY LIQUORS & CAFE**, adjacent to the premises known as **5233 N. Damen Ave.**.

Dear Alderman **Patrick O'Connor**:

The applicant referenced above has requested the use of the public right-of-way for a **light fixture(s)**. An ordinance has been prepared by the Department of Business Affairs and Consumer Protection – Small Business Center - Public Way Use Unit for presentation to the City Council. Because this request was made for properties located in your ward, as approved by you as per the attached, I respectfully request that you introduce the attached ordinance at the next City Council meeting.

If you have any questions regarding this ordinance, please contact Anthony Bertuca at (312) 744-5506.

Department of Business Affairs and Consumer Protection

City of Chicago

O2014-1938

Office of the City Clerk

Document Tracking Sheet

Meeting Date:	3/5/2014
Sponsor(s):	O'Connor (41)
Type:	Ordinance
Title:	Grant(s) of privilege in public way for Czerwone Jabluszko Restaurant
Committee(s) Assignment:	Committee on Transportation and Public Way

ORDINANCE
CZERWONE JABLUSZKO RESTAURANT
Acct. No. 7132 - 2
Permit No. 1110952

Be It Ordained by the City Council of the City of Chicago:

SECTION 1. Permission and authority are hereby given and granted to CZERWONE JABLUSZKO RESTAURANT, upon the terms and subject to the conditions of this ordinance to maintain and use one (1) sign(s) projecting over the public right-of-way attached to its premises known as 6474 N. Milwaukee Ave..

Said sign structure(s) measures as follows; along N. Milwaukee Avenue:
One (1) at ten (10) feet in length, fourteen point five (14.5) feet in height and twenty point five (20.5) feet above grade level.

The location of said privilege shall be as shown on prints kept on file with the Department of Business Affairs and Consumer Protection and the Office of the City Clerk.

Said privilege shall be constructed in accordance with plans and specifications approved by the Department of Transportation (Division of Project Development) and Zoning Department - Signs.

This grant of privilege in the public way shall be subject to the provisions of Section 10-28-015 and all other required provisions of the Municipal Code of Chicago.

The grantee shall pay to the City of Chicago as compensation for the privilege #1110952 herein granted the sum of three hundred ($300.00) per annum in advance.

A 25% penalty will be added for payments received after due date.

The permit holder agrees to hold the City of Chicago harmless for any damage, relocation or replacement costs associated with damage, relocation or removal of private property caused by the City performing work in the public way.

Authority herein given and granted for a period of five (5) years from and after 11/05/2013.

Alderman Mary O'Connor

Mary O'Connor 41st Ward

Department of Business Affairs and Consumer Protection
Small Business Center - Public Way Use Unit
City Hall - 121 N LaSalle Street, Room 800 • Chicago, IL 60602
(312)-74-GOBIZ (312-744-6249) • (312) 744-1944 (TTY)
http://www.cityofchicago.org/bacp

03/05/2014

Alderman **Mary O'Connor**
Ward # **41**
City of Chicago
City Hall, Room **203**
121 North LaSalle Street
Chicago, Illinois 60602

Re: An ordinance to use and maintain a portion of the public right-of-way for **one (1) sign(s)** for **CZERWONE JABLUSZKO RESTAURANT**, adjacent to the premises known as **6474 N. Milwaukee Ave.**.


Dear Alderman **Mary O'Connor**:

The applicant referenced above has requested the use of the public right-of-way for a **sign(s)**. An ordinance has been prepared by the Department of Business Affairs and Consumer Protection – Small Business Center - Public Way Use Unit for presentation to the City Council. Because this request was made for properties located in your ward, as approved by you as per the attached, I respectfully request that you introduce the attached ordinance at the next City Council meeting.

If you have any questions regarding this ordinance, please contact Anthony Bertuca at (312) 744-5506.

Department of Business Affairs and Consumer Protection

6474 N MILWAUKE Av.

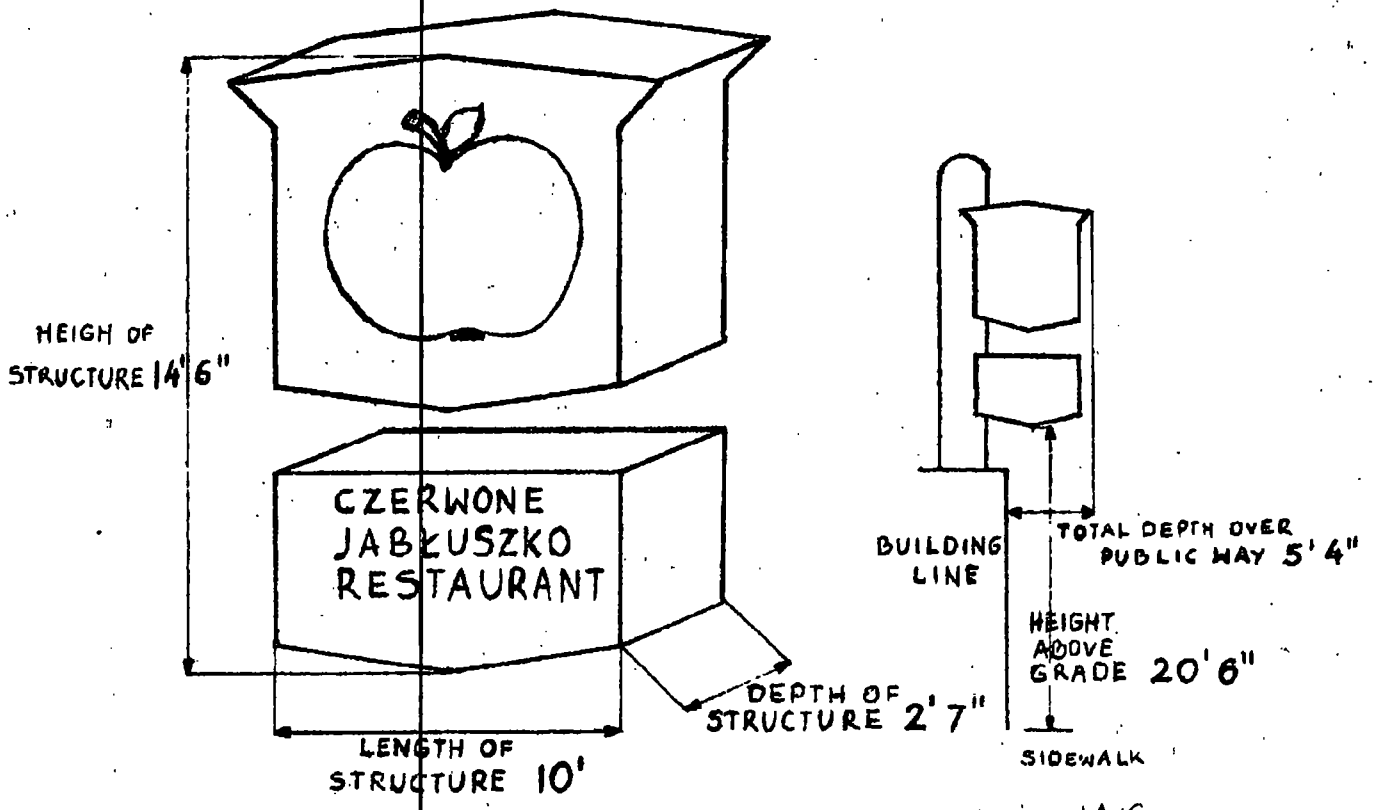

CZERWONE JABLUSZKO INC.

DBA: "RED APPLE BUFFET"

ORDINANCE
CZERWONE JABLUSZKO RESTAURANT
Acct. No. 7132 - 2
Permit No. 1110952

Be It Ordained by the City Council of the City of Chicago:

SECTION 1. Permission and authority are hereby given and granted to CZERWONE JABLUSZKO RESTAURANT, upon the terms and subject to the conditions of this ordinance to maintain and use one (1) sign(s) projecting over the public right-of-way attached to its premises known as 6474 N. Milwaukee Ave..

Said sign structure(s) measures as follows; along N. Milwaukee Avenue:
One (1) at ten (10) feet in length, fourteen point five (14.5) feet in height and twenty point five (20.5) feet above grade level.

The location of said privilege shall be as shown on prints kept on file with the Department of Business Affairs and Consumer Protection and the Office of the City Clerk.

Said privilege shall be constructed in accordance with plans and specifications approved by the Department of Transportation (Division of Project Development) and Zoning Department - Signs.

This grant of privilege in the public way shall be subject to the provisions of Section 10-28-015 and all other required provisions of the Municipal Code of Chicago.

The grantee shall pay to the City of Chicago as compensation for the privilege #1110952 herein granted the sum of three hundred ($300.00) per annum in advance.

A 25% penalty will be added for payments received after due date.


The permit holder agrees to hold the City of Chicago harmless for any damage, relocation or replacement costs associated with damage, relocation or removal of private property caused by the City performing work in the public way.

Authority herein given and granted for a period of five (5) years from and after 11/05/2013.

Alderman _____

Mary O'Connor 41st Ward

6474 N MILWAUKE Av.

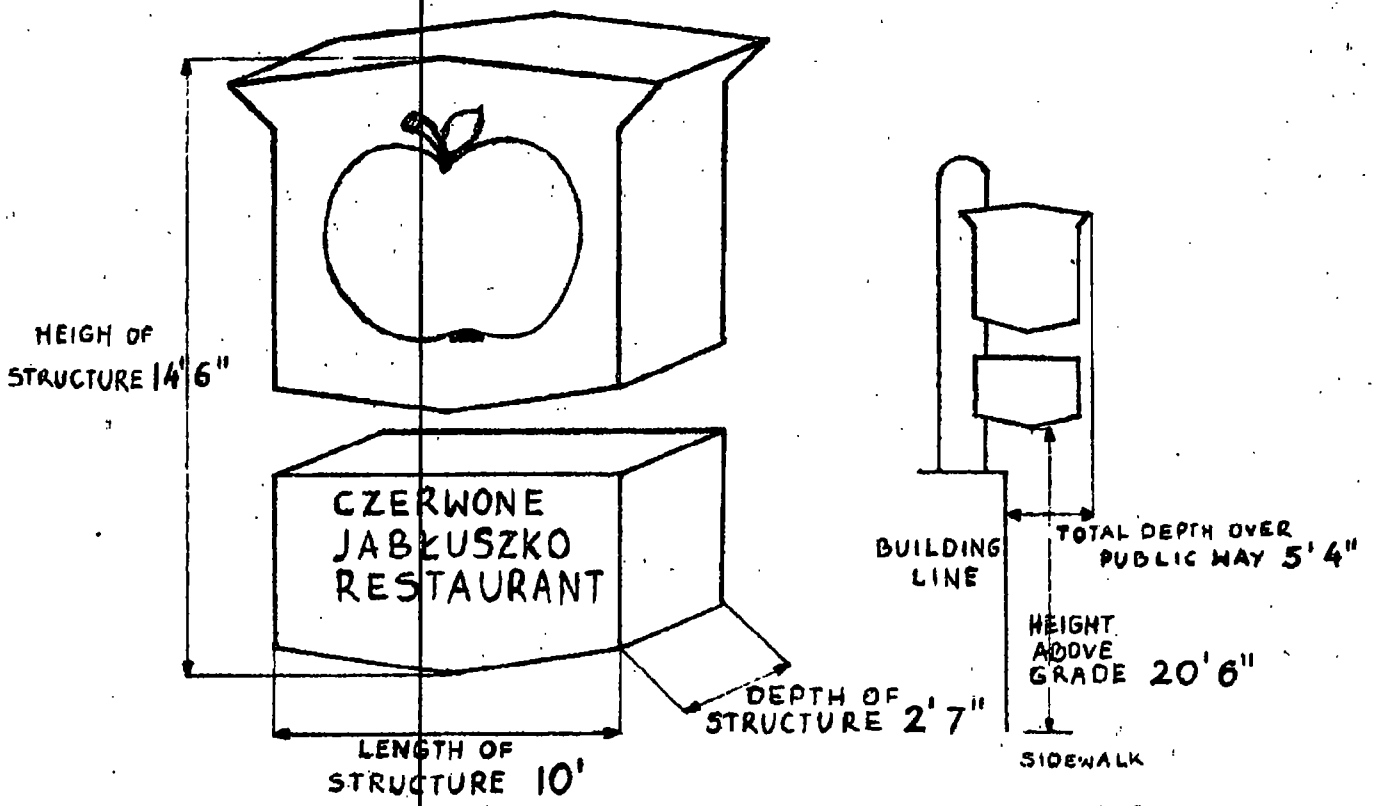

CZERWONE JABLUSZKO INC.

DBA: "RED APPLE BUFFET"

OCT-29-2013 02:18P FROM:7737633406 TO:17737633406 P.1

City of Chicago

O2014-1940

Office of the City Clerk

Document Tracking Sheet

Meeting Date:	3/5/2014
Sponsor(s):	O'Connor (41)
Type:	Ordinance
Title:	Grant(s) of privilege in public way for Groot Industries Incorporated
Committee(s) Assignment:	Committee on Transportation and Public Way

ORDINANCE
GROOT INDUSTRIES INCORPORATED
Acct. No. 88200 - 1
Permit No. 1111167

Be It Ordained by the City Council of the City of Chicago:

SECTION 1. Permission and authority are hereby given and granted to GROOT INDUSTRIES INCORPORATED, upon the terms and subject to the conditions of this ordinance to maintain and use, as now constructed, two (2) Pipe(s) under the public right-of-way adjacent to its premises known as 6747 N. Elmhurst Rd..

Said Pipe(s) at N. Elmhurst (Water Pipe) measure(s):
One (1) at one hundred (100) feet in length, and point eight three (.83) feet in width for a total of eighty-three (83) square feet.

Said Pipe(s) at N. Elmhurst (Sanitary Pipe) measure(s):
One (1) at twenty-five (25) feet in length, and point three three (.33) feet in width for a total of eight point two five (8.25) square feet.

The location of said privilege shall be as shown on prints kept on file with the Department of Business Affairs and Consumer Protection and the Office of the City Clerk.

Said privilege shall be constructed in accordance with plans and specifications approved by the Department of Transportation (Office of Underground Coordination) and Department of Water Management.


This grant of privilege in the public way shall be subject to the provisions of Section 10-28-015 and all other required provisions of the Municipal Code of Chicago.

The grantee shall pay to the City of Chicago as compensation for the privilege #1111167 herein granted the sum of eight hundred ($800.00) per annum in advance.

A 25% penalty will be added for payments received after due date.

The permit holder agrees to hold the City of Chicago harmless for any damage, relocation or replacement costs associated with damage, relocation or removal of private property caused by the City performing work in the public way.

Authority herein given and granted for a period of five (5) years from and after 02/09/2014.

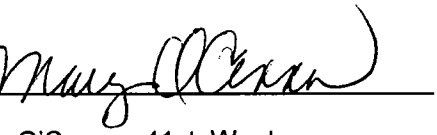Alderman 
Mary O'Connor 41st Ward

Department of Business Affairs and Consumer Protection
Small Business Center- Public Way Use Unit
City Hall - 121 N. LaSalle Street, Room 800 • Chicago, IL 60602
(312)-74-GOBIZ (312-744-6249) • (312) 744-1944 (TTY)
http://www.cityofchicago.org/bacp

03/05/2014

Alderman **Mary O'Connor**
Ward # **41**
City of Chicago
City Hall, Room **203**
121 North LaSalle Street
Chicago, Illinois 60602


Re: An ordinance to use and maintain a portion of the public right-of-way for **two (2) pipe(s)** for **GROOT INDUSTRIES INCORPORATED**, adjacent to the premises known as **6747 N. Elmhurst Rd.**.

Dear Alderman **Mary O'Connor**:

The applicant referenced above has requested the use of the public right-of-way for **pipe(s)**. An ordinance has been prepared by the Department of Business Affairs and Consumer Protection – Small Business Center - Public Way Use Unit for presentation to the City Council. Because this request was made for properties located in your ward, as approved by you as per the attached, I respectfully request that you introduce the attached ordinance at the next City Council meeting.


If you have any questions regarding this ordinance, please contact Anthony Bertuca at (312) 744-5506.

Department of Business Affairs and Consumer Protection

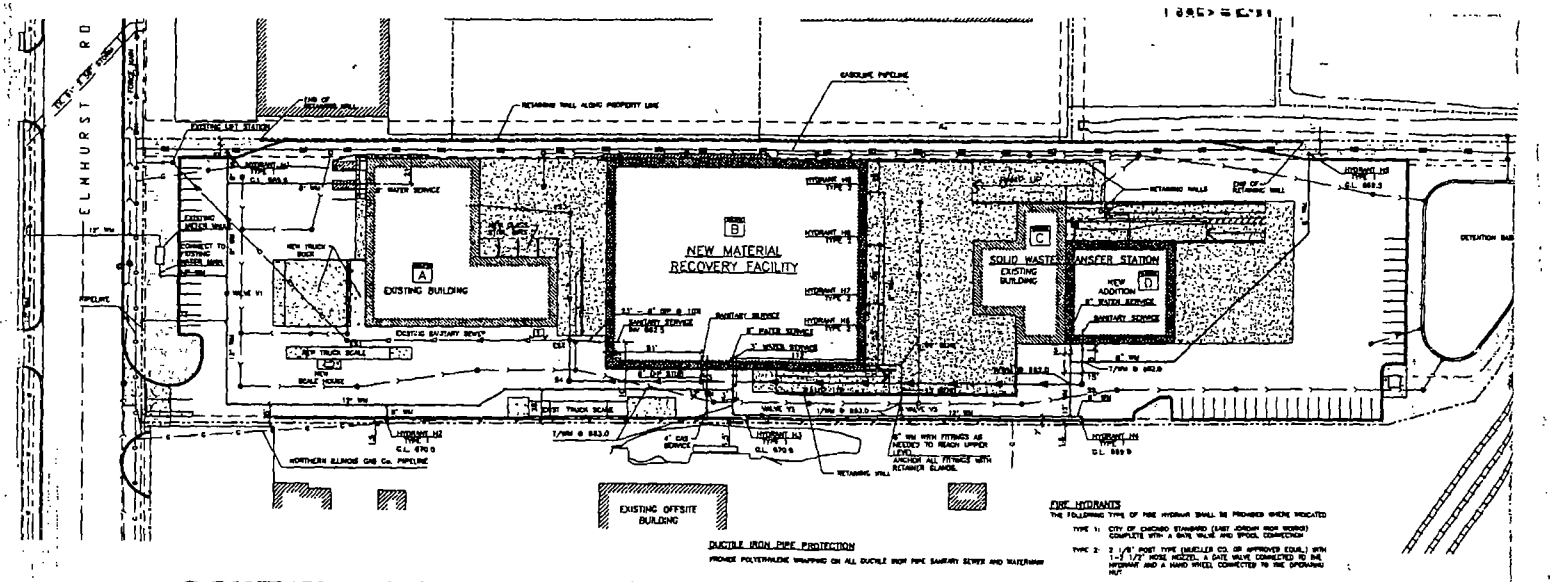

A/C-2 SANITARY AND WATER UTILITY PLAN

SCALE 1" = 40'-0"

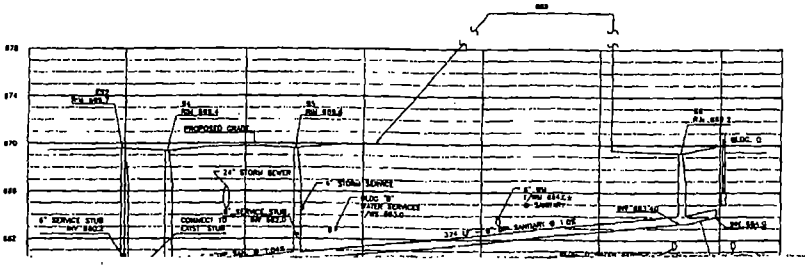

City of Chicago

O2014-1965

Office of the City Clerk

Document Tracking Sheet

Meeting Date:	3/5/2014
Sponsor(s):	Reilly (42)
Type:	Ordinance
Title:	Grant(s) of privilege in public way for Al's Beef Restaurant - light fixtures
Committee(s) Assignment:	Committee on Transportation and Public Way

ORDINANCE
AL'S BEEF RESTAURANT
Acct. No. 253743 - 1
Permit No. 1110964

Be It Ordained by the City Council of the City of Chicago:

SECTION 1. Permission and authority are hereby given and granted to AL'S BEEF RESTAURANT, upon the terms and subject to the conditions of this ordinance to maintain and use, as now constructed, ten (10) Light Fixture(s) projecting over the public right-of-way adjacent to its premises known as 169 W. Ontario St..

Said Light Fixture(s) at W ONTARIO ST measure(s):
Three (3) at one (1) foot in length, point eight three (.83) feet in width and fifteen (15) feet above grade level.

Said Light Fixture(s) at N WELLS ST measure(s):
Seven (7) at one (1) foot in length, point eight three (.83) feet in width and fifteen (15) feet above grade level.

The location of said privilege shall be as shown on prints kept on file with the Department of Business Affairs and Consumer Protection and the Office of the City Clerk.

Said privilege shall be constructed in accordance with plans and specifications approved by the Department of Transportation (Division of Project Development).

This grant of privilege in the public way shall be subject to the provisions of Section 10-28-015 and all other required provisions of the Municipal Code of Chicago.

The grantee shall pay to the City of Chicago as compensation for the privilege #1110964 herein granted the sum of one hundred twenty ($120.00) per annum in advance.


A 25% penalty will be added for payments received after due date.


The permit holder agrees to hold the City of Chicago harmless for any damage, relocation or replacement costs associated with damage, relocation or removal of private property caused by the City performing work in the public way.

Authority herein given and granted for a period of five (5) years from and after 01/13/2014.

Alderman _____

Brendan Reilly 42nd Ward

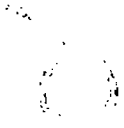

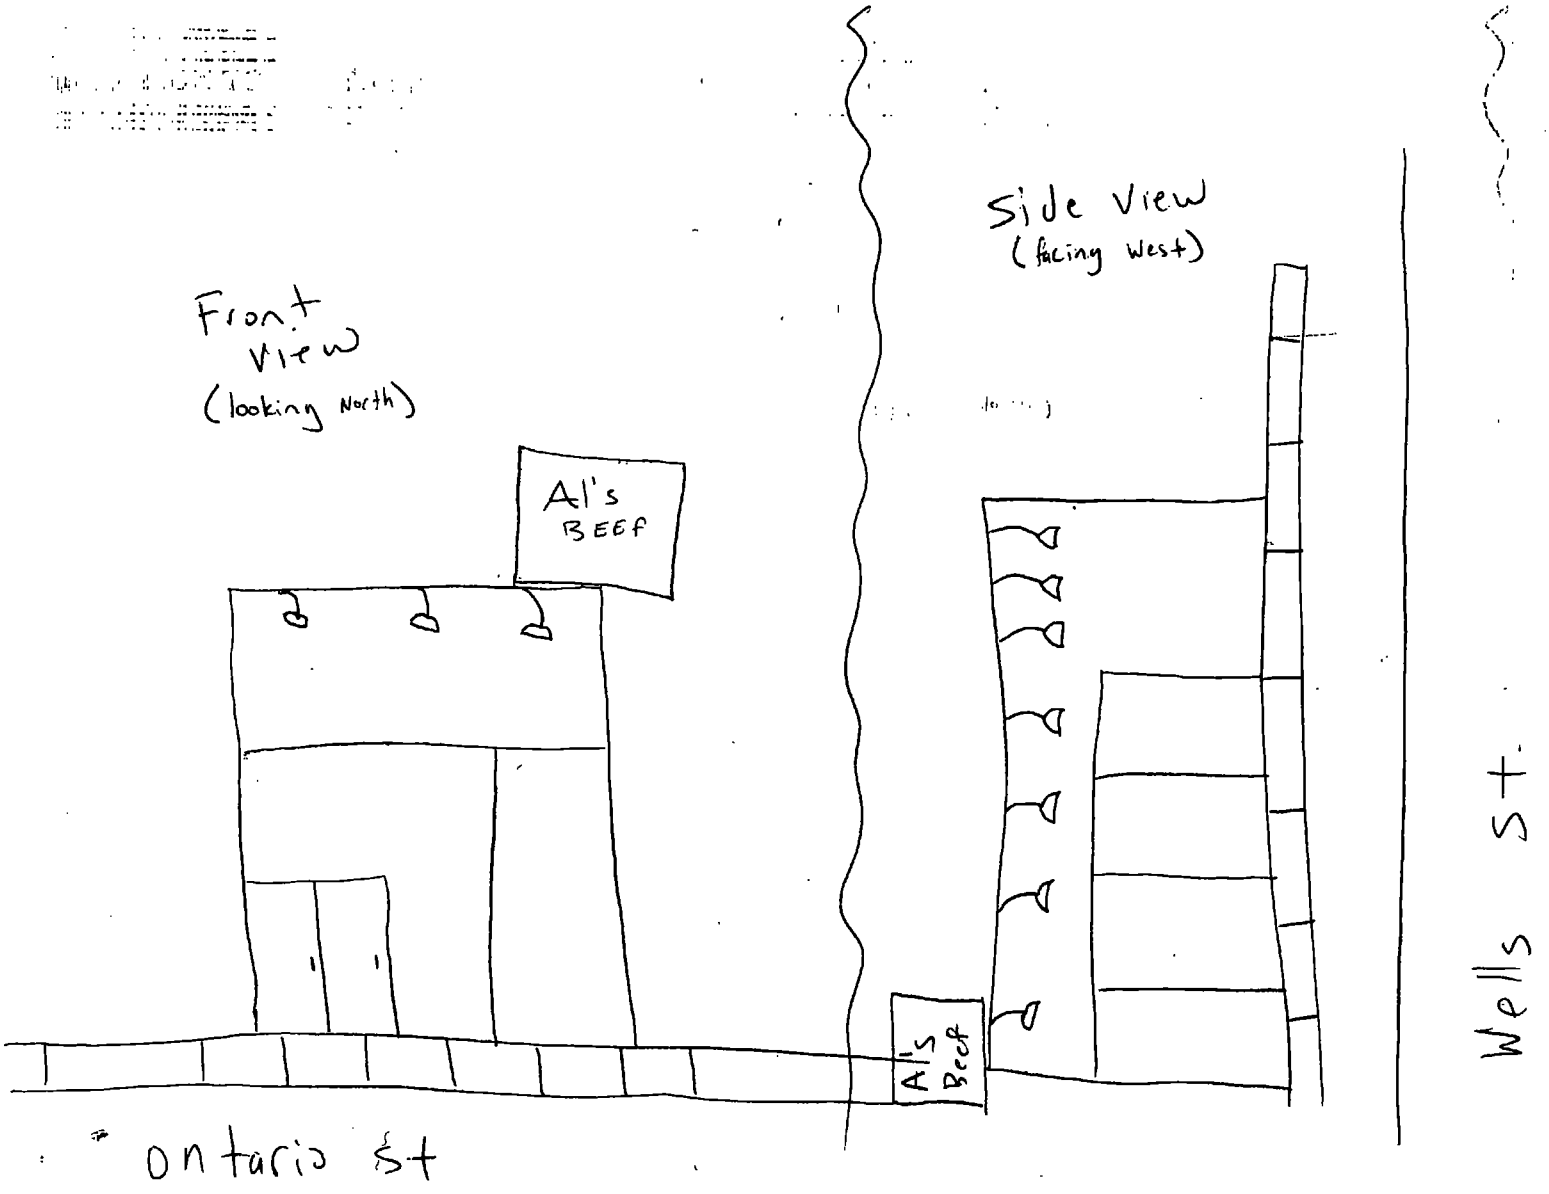
Front View
(looking North)
Al's BEEF
Side View
(facing West)
Al's Beef
Ontario St
Wells St.

City of Chicago

O2014-1967

Office of the City Clerk

Document Tracking Sheet

Meeting Date:	3/5/2014
Sponsor(s):	Reilly (42)
Type:	Ordinance
Title:	Grant(s) of privilege in public way for Al's Beef Restaurant - sign
Committee(s) Assignment:	Committee on Transportation and Public Way

ORDINANCE
AL'S BEEF RESTAURANT
Acct. No. 253743 - 1
Permit No. 1110965

Be It Ordained by the City Council of the City of Chicago:

SECTION 1. Permission and authority are hereby given and granted to AL'S BEEF RESTAURANT, upon the terms and subject to the conditions of this ordinance to maintain and use one (1) sign(s) projecting over the public right-of-way attached to its premises known as 169 W. Ontario St..

Said sign structure(s) measures as follows; along W ONTARIO ST:
One (1) at ten (10) feet in length, ten (10) feet in height and sixteen (16) feet above grade level.

The location of said privilege shall be as shown on prints kept on file with the Department of Business Affairs and Consumer Protection and the Office of the City Clerk.

Said privilege shall be constructed in accordance with plans and specifications approved by the Department of Transportation (Division of Project Development) and Zoning Department - Signs.

This grant of privilege in the public way shall be subject to the provisions of Section 10-28-015 and all other required provisions of the Municipal Code of Chicago.

The grantee shall pay to the City of Chicago as compensation for the privilege #1110965 herein granted the sum of three hundred ($300.00) per annum in advance.


A 25% penalty will be added for payments received after due date.

The permit holder agrees to hold the City of Chicago harmless for any damage, relocation or replacement costs associated with damage, relocation or removal of private property caused by the City performing work in the public way.

Authority herein given and granted for a period of five (5) years from and after 01/13/2014.

Alderman _____

Brendan Reilly 42nd Ward

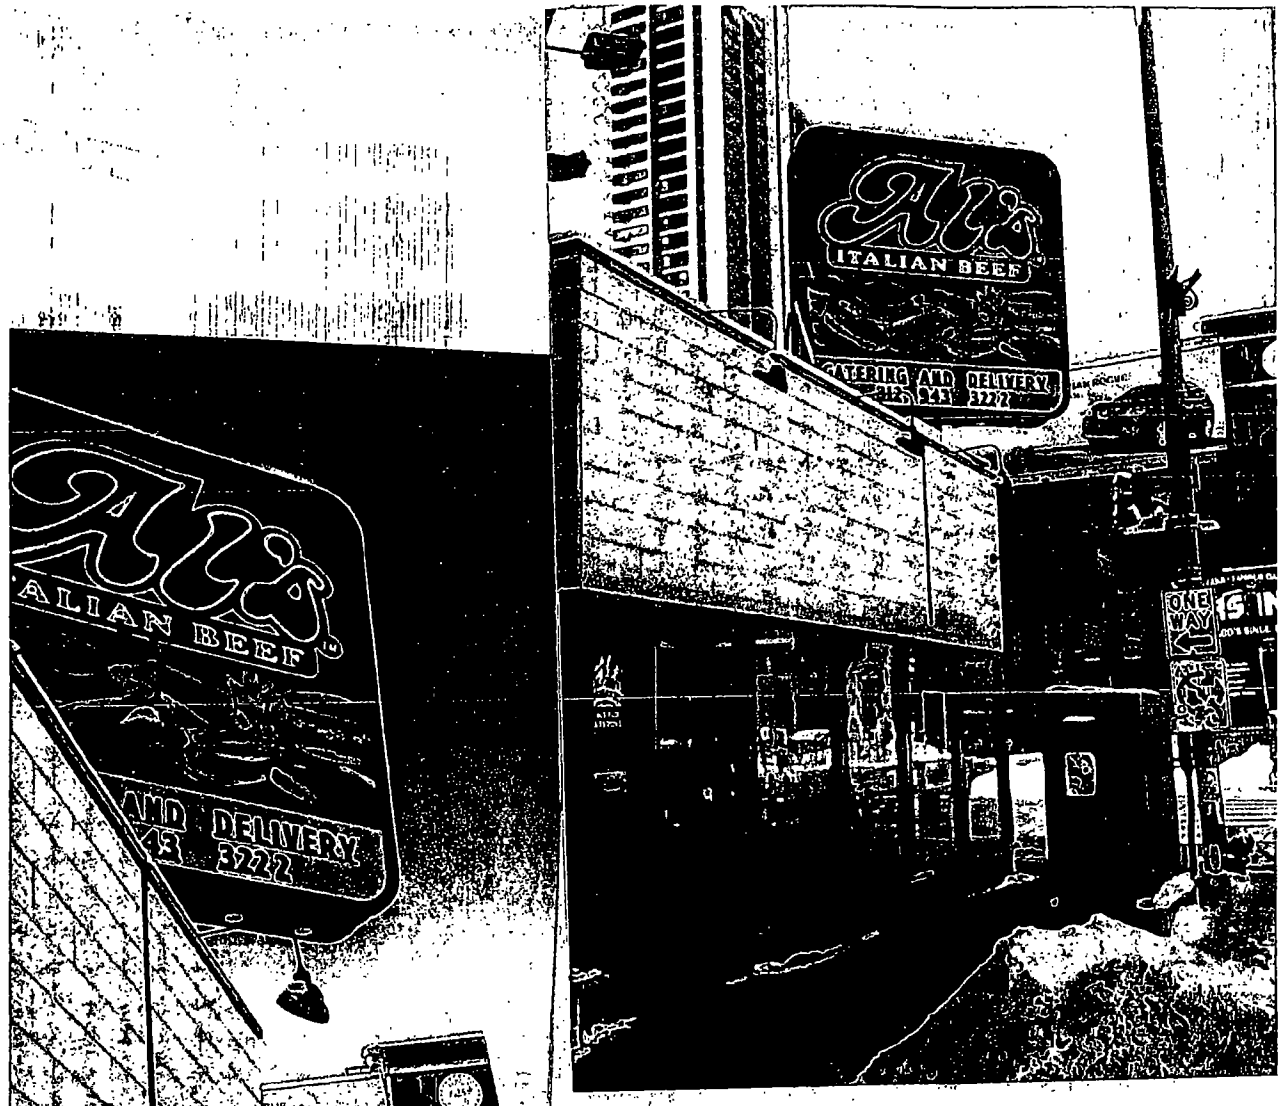
ITALIAN BEEF
CATERING AND DELIVERY
ONE WAY
ITALIAN BEEF
AND DELIVERY
KROESCHE

City of Chicago

O2014-1972

Office of the City Clerk

Document Tracking Sheet

Meeting Date:	3/5/2014
Sponsor(s):	Reilly (42)
Type:	Ordinance
Title:	Grant(s) of privilege in public way for Brioni
Committee(s) Assignment:	Committee on Transportation and Public Way

ORDINANCE
BRIONI
Acct. No. 383260 - 1
Permit No. 1108000

Be It Ordained by the City Council of the City of Chicago:

SECTION 1. Permission and authority are hereby given and granted to BRIONI, upon the terms and subject to the conditions of this ordinance to maintain and use two (2) sign(s) projecting over the public right-of-way attached to its premises known as 12 E. Walton St..

Said sign structure(s) measures as follows; along East Walton Street:
One (1) at two point six seven (2.67) feet in length, one (1) foot in height and ten (10) feet above grade level.
One (1) at four point four two (4.42) feet in length, one point six seven (1.67) feet in height and twelve (12) feet above grade level.

The location of said privilege shall be as shown on prints kept on file with the Department of Business Affairs and Consumer Protection and the Office of the City Clerk.

Said privilege shall be constructed in accordance with plans and specifications approved by the Department of Transportation (Division of Project Development) and Zoning Department - Signs.

This grant of privilege in the public way shall be subject to the provisions of Section 10-28-015 and all other required provisions of the Municipal Code of Chicago.

The grantee shall pay to the City of Chicago as compensation for the privilege #1108000 herein granted the sum of one hundred seventy-five ($175.00) per annum in advance.

A 25% penalty will be added for payments received after due date.

The permit holder agrees to hold the City of Chicago harmless for any damage, relocation or replacement costs associated with damage, relocation or removal of private property caused by the City performing work in the public way.


Authority herein given and granted for a period of five (5) years from and after Date of Passage.


Alderman _____


Brendan Reilly 42nd Ward




12 E. Walton St., Chicago, IL 60611

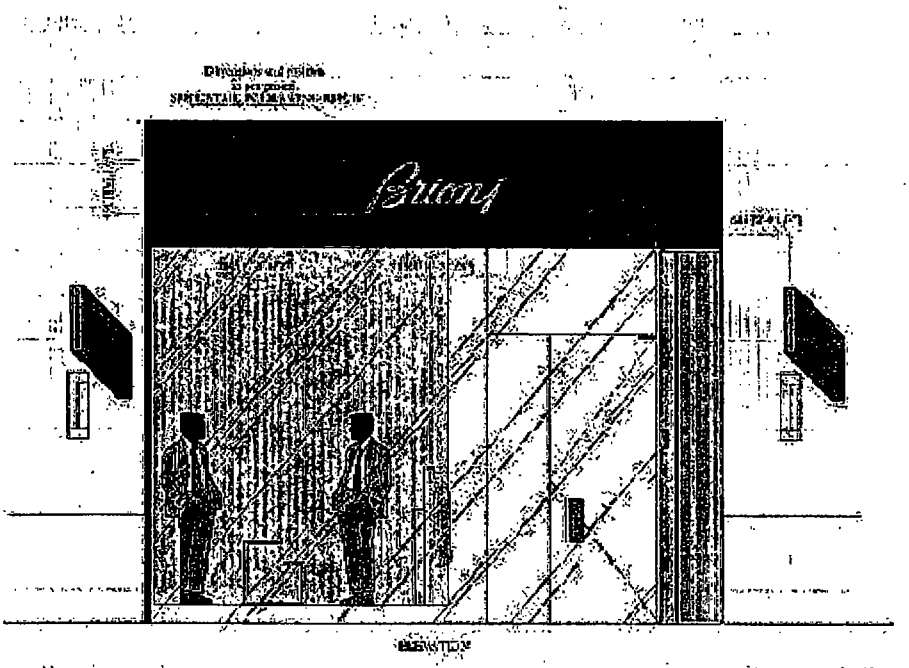

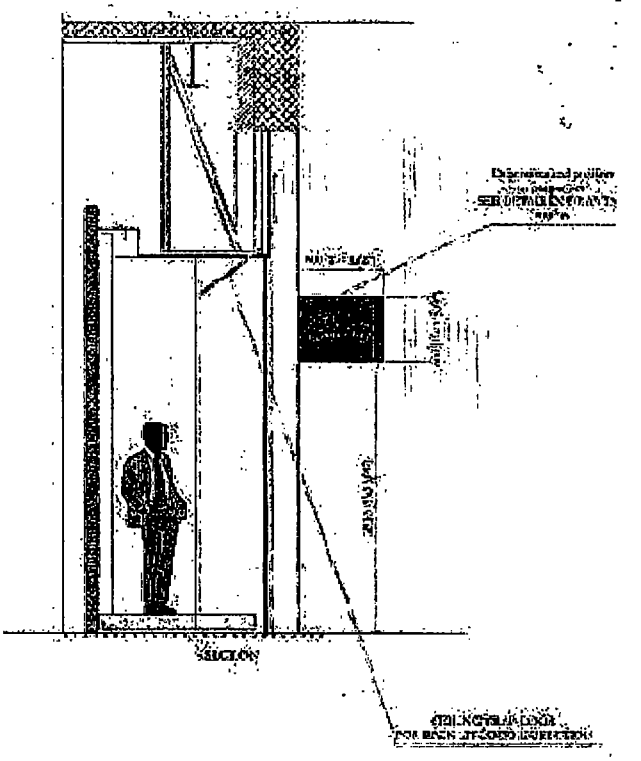

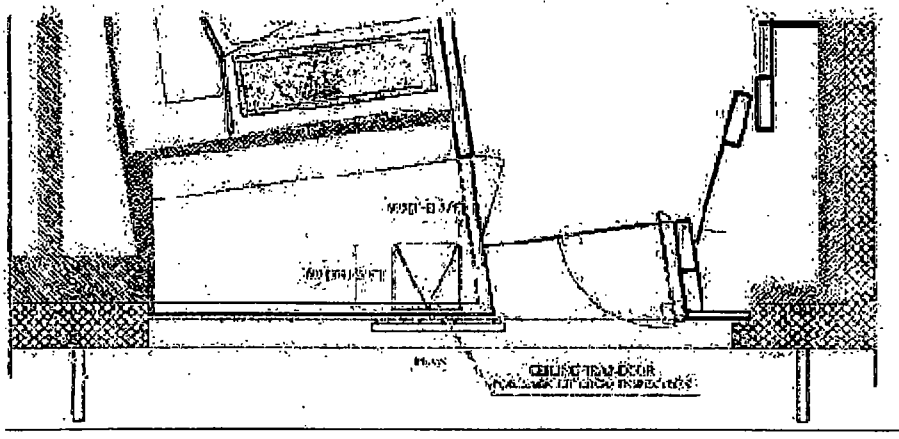

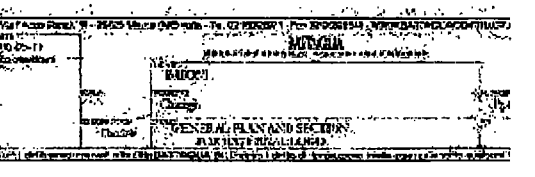

City of Chicago

O2014-1974

Office of the City Clerk

Document Tracking Sheet

Meeting Date:	3/5/2014
Sponsor(s):	Reilly (42)
Type:	Ordinance
Title:	Grant(s) of privilege in public way for Camco - banners
Committee(s) Assignment:	Committee on Transportation and Public Way

ORDINANCE
CAMCO
Acct. No. 212349 - 1
Permit No. 1111133

Be It Ordained by the City Council of the City of Chicago:

SECTION 1. Permission and authority are hereby given and granted to CAMCO, upon the terms and subject to the conditions of this ordinance to maintain and use, as now constructed, seven (7) Banner(s) projecting over the public right-of-way adjacent to its premises known as 121 W. Chestnut St..

Said Banner(s) at N La Salle St measure(s):
Four (4) at two point five (2.5) feet in length, and fourteen (14) feet in width for a total of one hundred forty (140) square feet.

Said Banner(s) at W Chestnut St measure(s):
Three (3) at two point five (2.5) feet in length, and fourteen (14) feet in width for a total of one hundred five (105) square feet.

The location of said privilege shall be as shown on prints kept on file with the Department of Business Affairs and Consumer Protection and the Office of the City Clerk.

Said privilege shall be constructed in accordance with plans and specifications approved by the Zoning Department - Signs.

This grant of privilege in the public way shall be subject to the provisions of Section 10-28-015 and all other required provisions of the Municipal Code of Chicago.

The grantee shall pay to the City of Chicago as compensation for the privilege #1111133 herein granted the sum of one hundred seventy-five ($175.00) per annum in advance.

A 25% penalty will be added for payments received after due date.

The permit holder agrees to hold the City of Chicago harmless for any damage, relocation or replacement costs associated with damage, relocation or removal of private property caused by the City performing work in the public way.


Authority herein given and granted for a period of five (5) years from and after 01/13/2014.

Alderman _____

Brendan Reilly 42nd Ward

CHESTNUT TOWER

Existing Banners

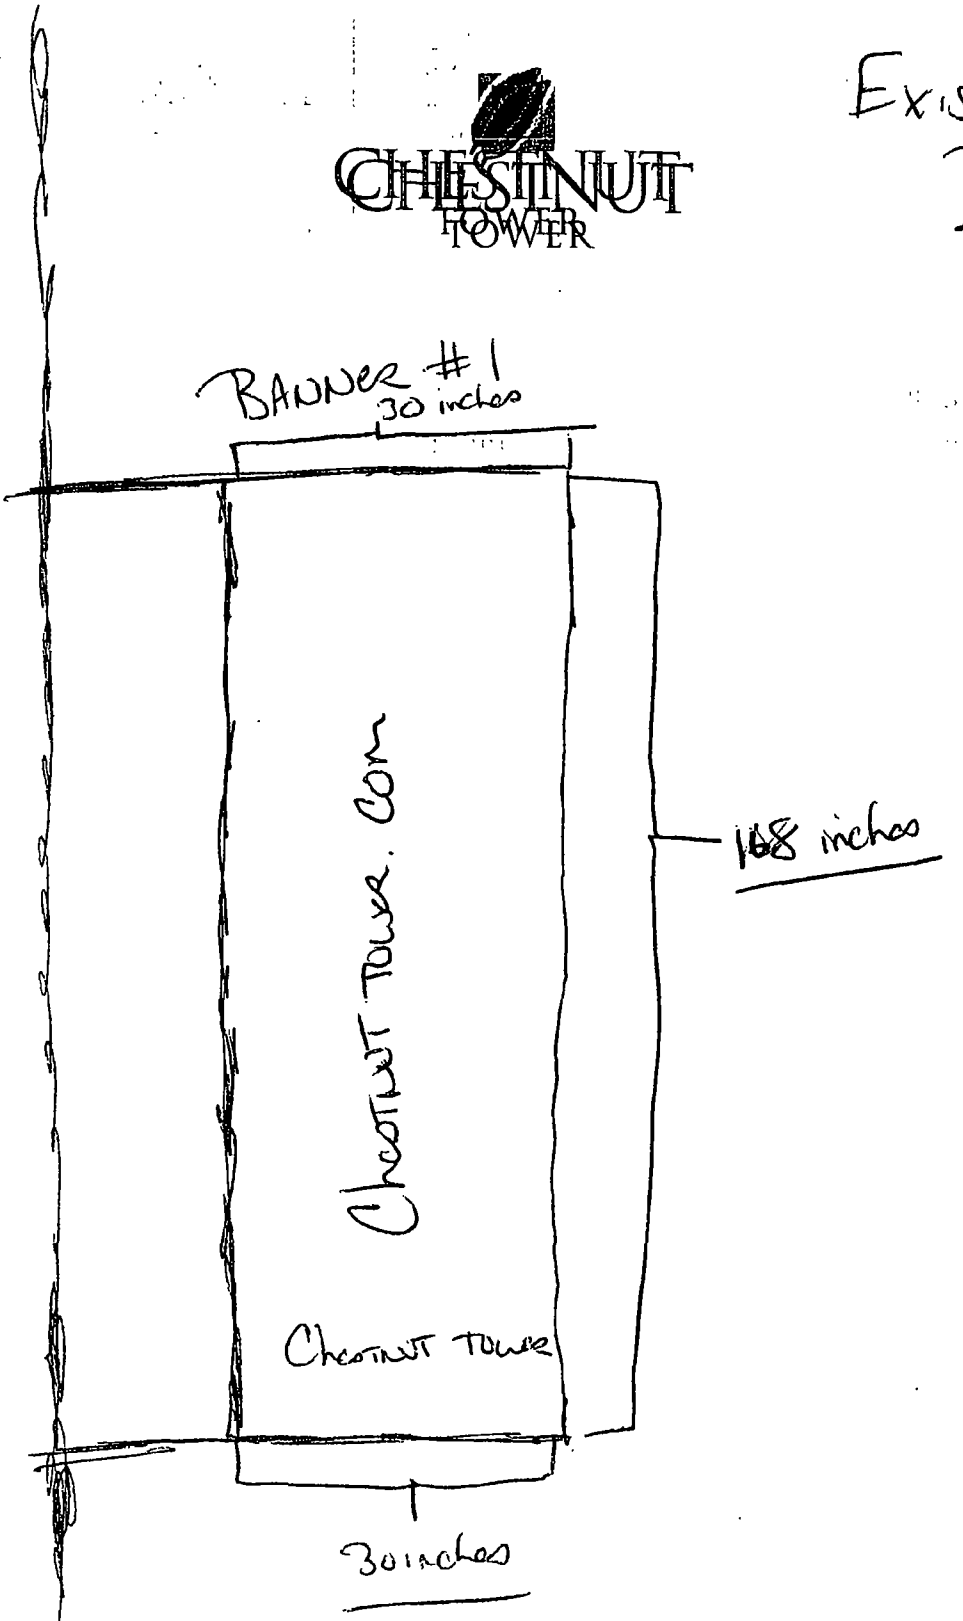

121 WEST CHESTNUT
CHICAGO, ILLINOIS 60610
PHONE 312.335.3331
FAX 312.335.3338

121 WEST CHESTNUT
CHICAGO, ILLINOIS 60610
PHONE 312.335.3331
FAX 312.335.3338

Managed By Village Green Management Company - CAMCO, L.L.C.
Equal Housing Opportunity

Managed By Village Green Management Company - CAMCO, L.L.C.
Equal Housing Opportunity

City of Chicago

O2014-1976

Office of the City Clerk

Document Tracking Sheet

Meeting Date:	3/5/2014
Sponsor(s):	Reilly (42)
Type:	Ordinance
Title:	Grant(s) of privilege in public way for Camco - light fixtures
Committee(s) Assignment:	Committee on Transportation and Public Way

ORDINANCE
CAMCO
Acct. No. 212349 -1
Permit No. 1111180

Be It Ordained by the City Council of the City of Chicago:

SECTION 1. Permission and authority are hereby given and granted to CAMCO, upon the terms and subject to the conditions of this ordinance to maintain and use, as now constructed, five (5) Light Fixture(s) projecting over the public right-of-way adjacent to its premises known as 121 W. Chestnut St..

Said Light Fixture(s) at W Chestnut St (Sconces) measure(s):
Three (3) at one point eight three (1.83) foot in length, point five (.5) feet in width and seven point one seven (7.17) feet above grade level.

Said Light Fixture(s) at N La Salle St (Above Garage Entry) measure(s):
One (1) at point one seven (.17) feet in length, point two five (.25) feet in width and nine (9) feet above grade level.

Said Light Fixture(s) at N La Salle St (Taxi Light) measure(s):
One (1) at point one seven (.17) feet in length, point two five (.25) feet in width and eleven point three three (11.33) feet above grade level.

The location of said privilege shall be as shown on prints kept on file with the Department of Business Affairs and Consumer Protection and the Office of the City Clerk.

Said privilege shall be constructed in accordance with plans and specifications approved by the Department of Transportation (Division of Project Development).

This grant of privilege in the public way shall be subject to the provisions of Section 10-28-015 and all other required provisions of the Municipal Code of Chicago.

The grantee shall pay to the City of Chicago as compensation for the privilege #1111180 herein granted the sum of ninety-five ($95.00) per annum in advance.


A 25% penalty will be added for payments received after due date.

The permit holder agrees to hold the City of Chicago harmless for any damage, relocation or replacement costs associated with damage, relocation or removal of private property caused by the City performing work in the public way.

Authority herein given and granted for a period of five (5) years from and after 01/13/2014.

Alderman _____

Brendan Reilly 42nd Ward

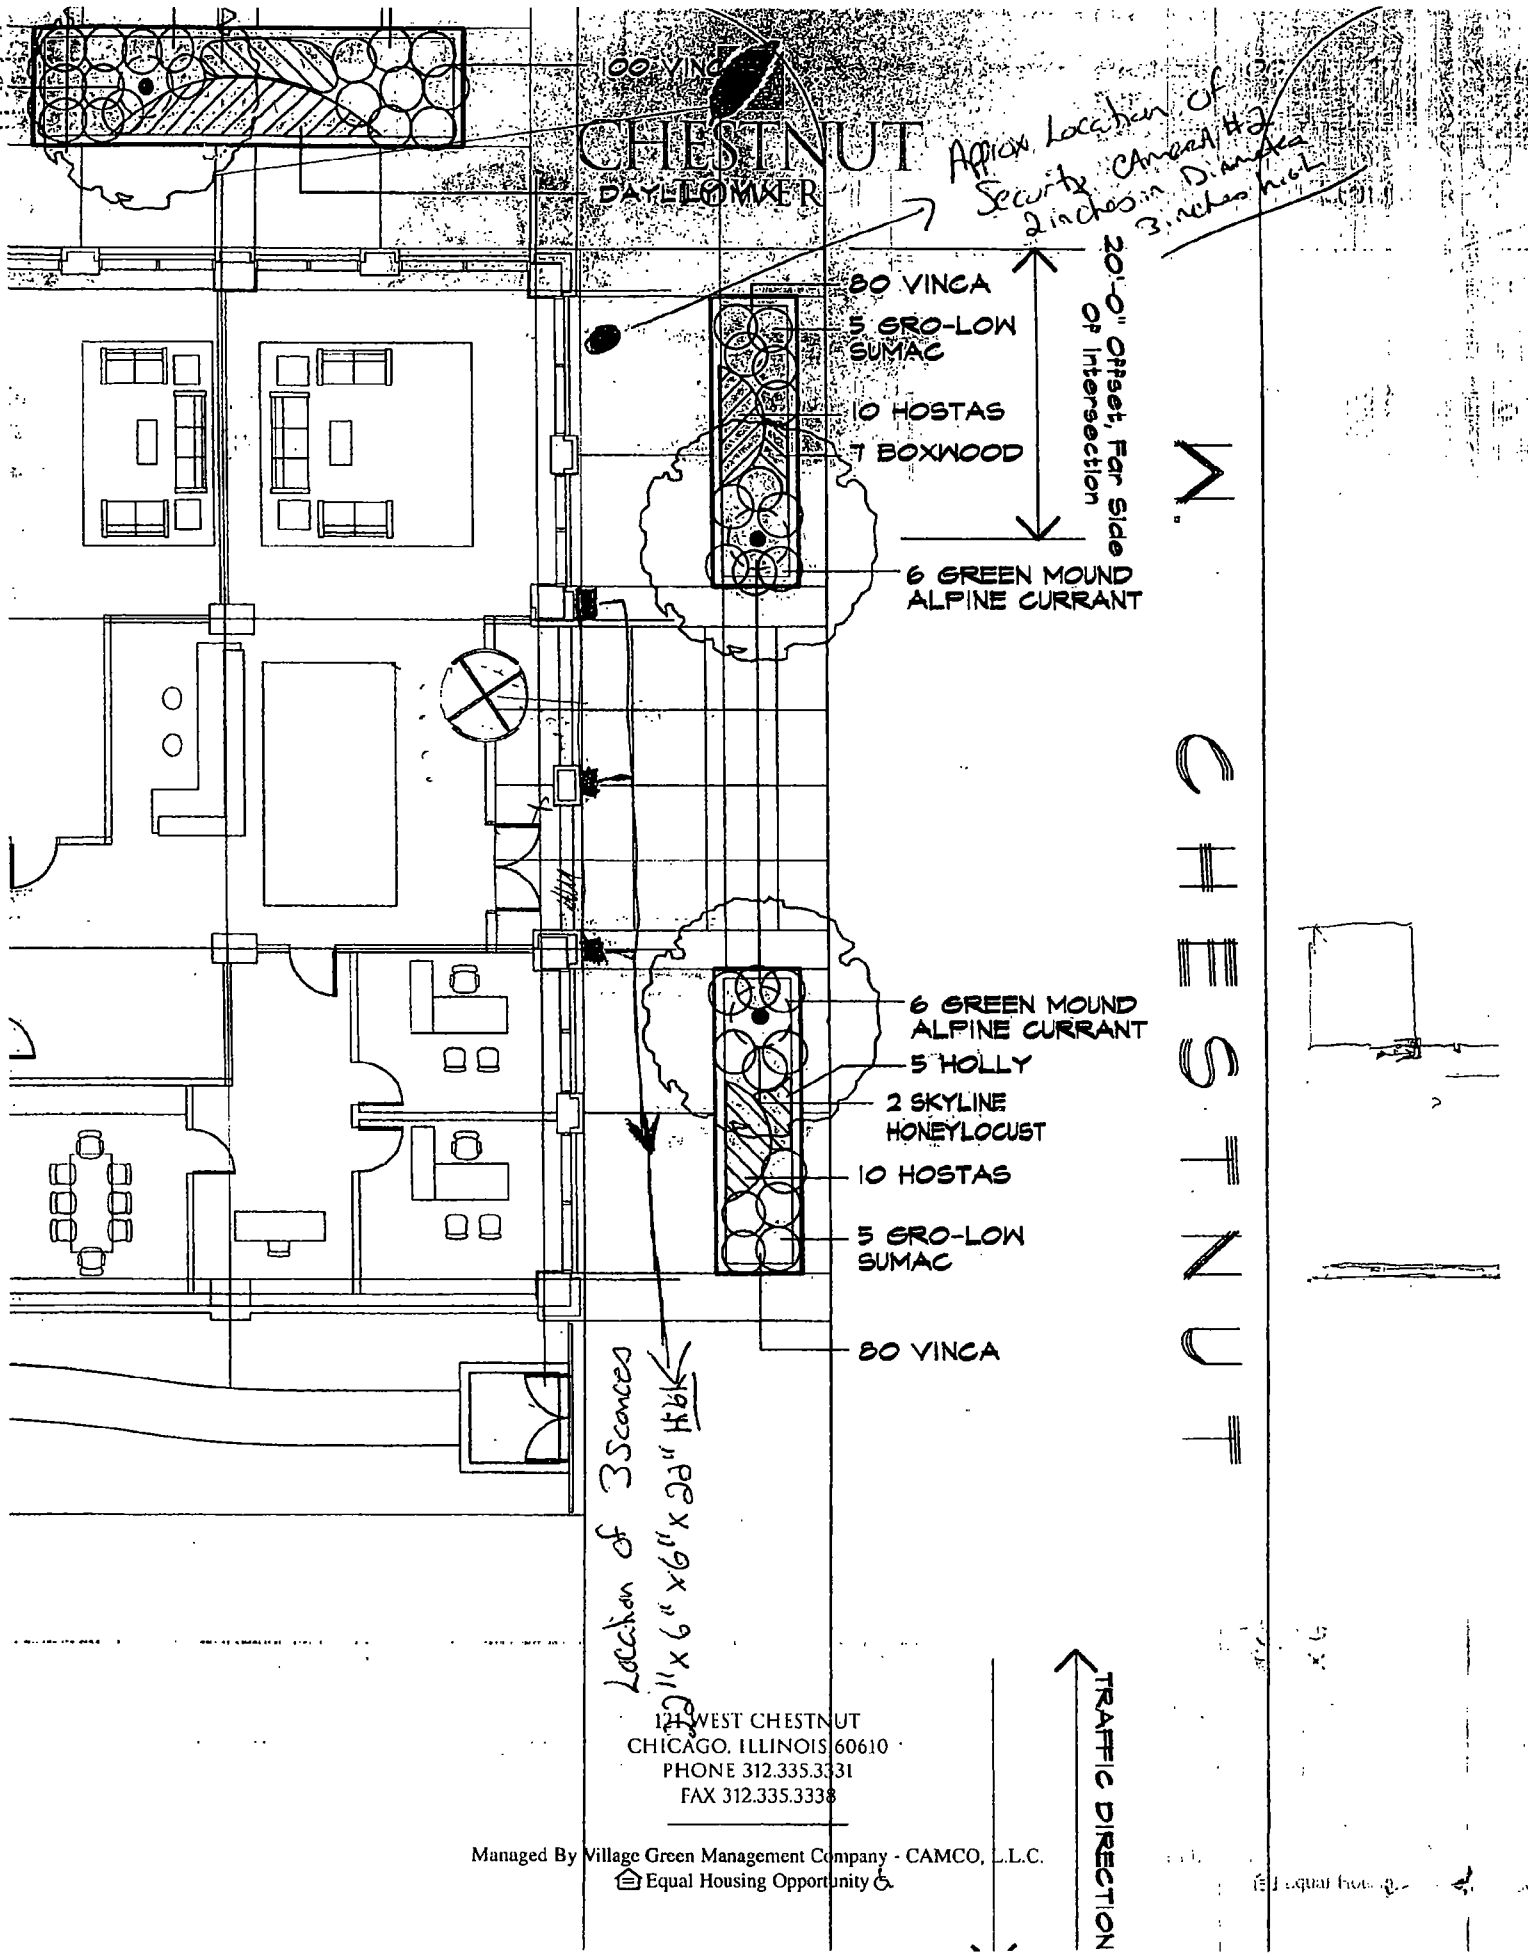

121 WEST CHESTNUT
CHICAGO, ILLINOIS 60610
PHONE 312.335.3331
FAX 312.335.3338

Managed By Village Green Management Company - CAMCO, L.L.C.
Equal Housing Opportunity

City of Chicago

O2014-1977

Office of the City Clerk

Document Tracking Sheet

Meeting Date:	3/5/2014
Sponsor(s):	Reilly (42)
Type:	Ordinance
Title:	Grant(s) of privilege in public way for Camco - security cameras
Committee(s) Assignment:	Committee on Transportation and Public Way

ORDINANCE
CAMCO
Acct. No. 212349 - 1
Permit No. 1111134

Be It Ordained by the City Council of the City of Chicago:

SECTION 1. Permission and authority are hereby given and granted to CAMCO, upon the terms and subject to the conditions of this ordinance to maintain and use, as now constructed, two (2) Security Camera(s) projecting over the public right-of-way for security purposes adjacent to its premises known as 121 W. Chestnut St..

Said Security Camera(s) at N La Salle St (By Garage) measure(s):
One (1) at point four two (.42) feet in length, point two five (.25) feet in width and eight point nine two (8.92) feet above grade level.

Said Security Camera(s) at N La Salle St (Front of Bldg) measure(s):
One (1) at point four two (.42) feet in length, point two five (.25) feet in width and ten point nine two (10.92) feet above grade level.

The location of said privilege shall be as shown on prints kept on file with the Department of Business Affairs and Consumer Protection and the Office of the City Clerk.

Said privilege shall be constructed in accordance with plans and specifications approved by the Department of Planning and Development and Department of Transportation (Division of Project Development).

This grant of privilege in the public way shall be subject to the provisions of Section 10-28-015 and all other required provisions of the Municipal Code of Chicago.

The grantee shall pay to the City of Chicago as compensation for the privilege #1111134 herein granted the sum of zero ($.00) per annum in advance.


A 25% penalty will be added for payments received after due date.

The permit holder agrees to hold the City of Chicago harmless for any damage, relocation or replacement costs associated with damage, relocation or removal of private property caused by the City performing work in the public way.

Authority herein given and granted for a period of five (5) years from and after 01/13/2014.

Alderman _____

Brendan Reilly 42nd Ward

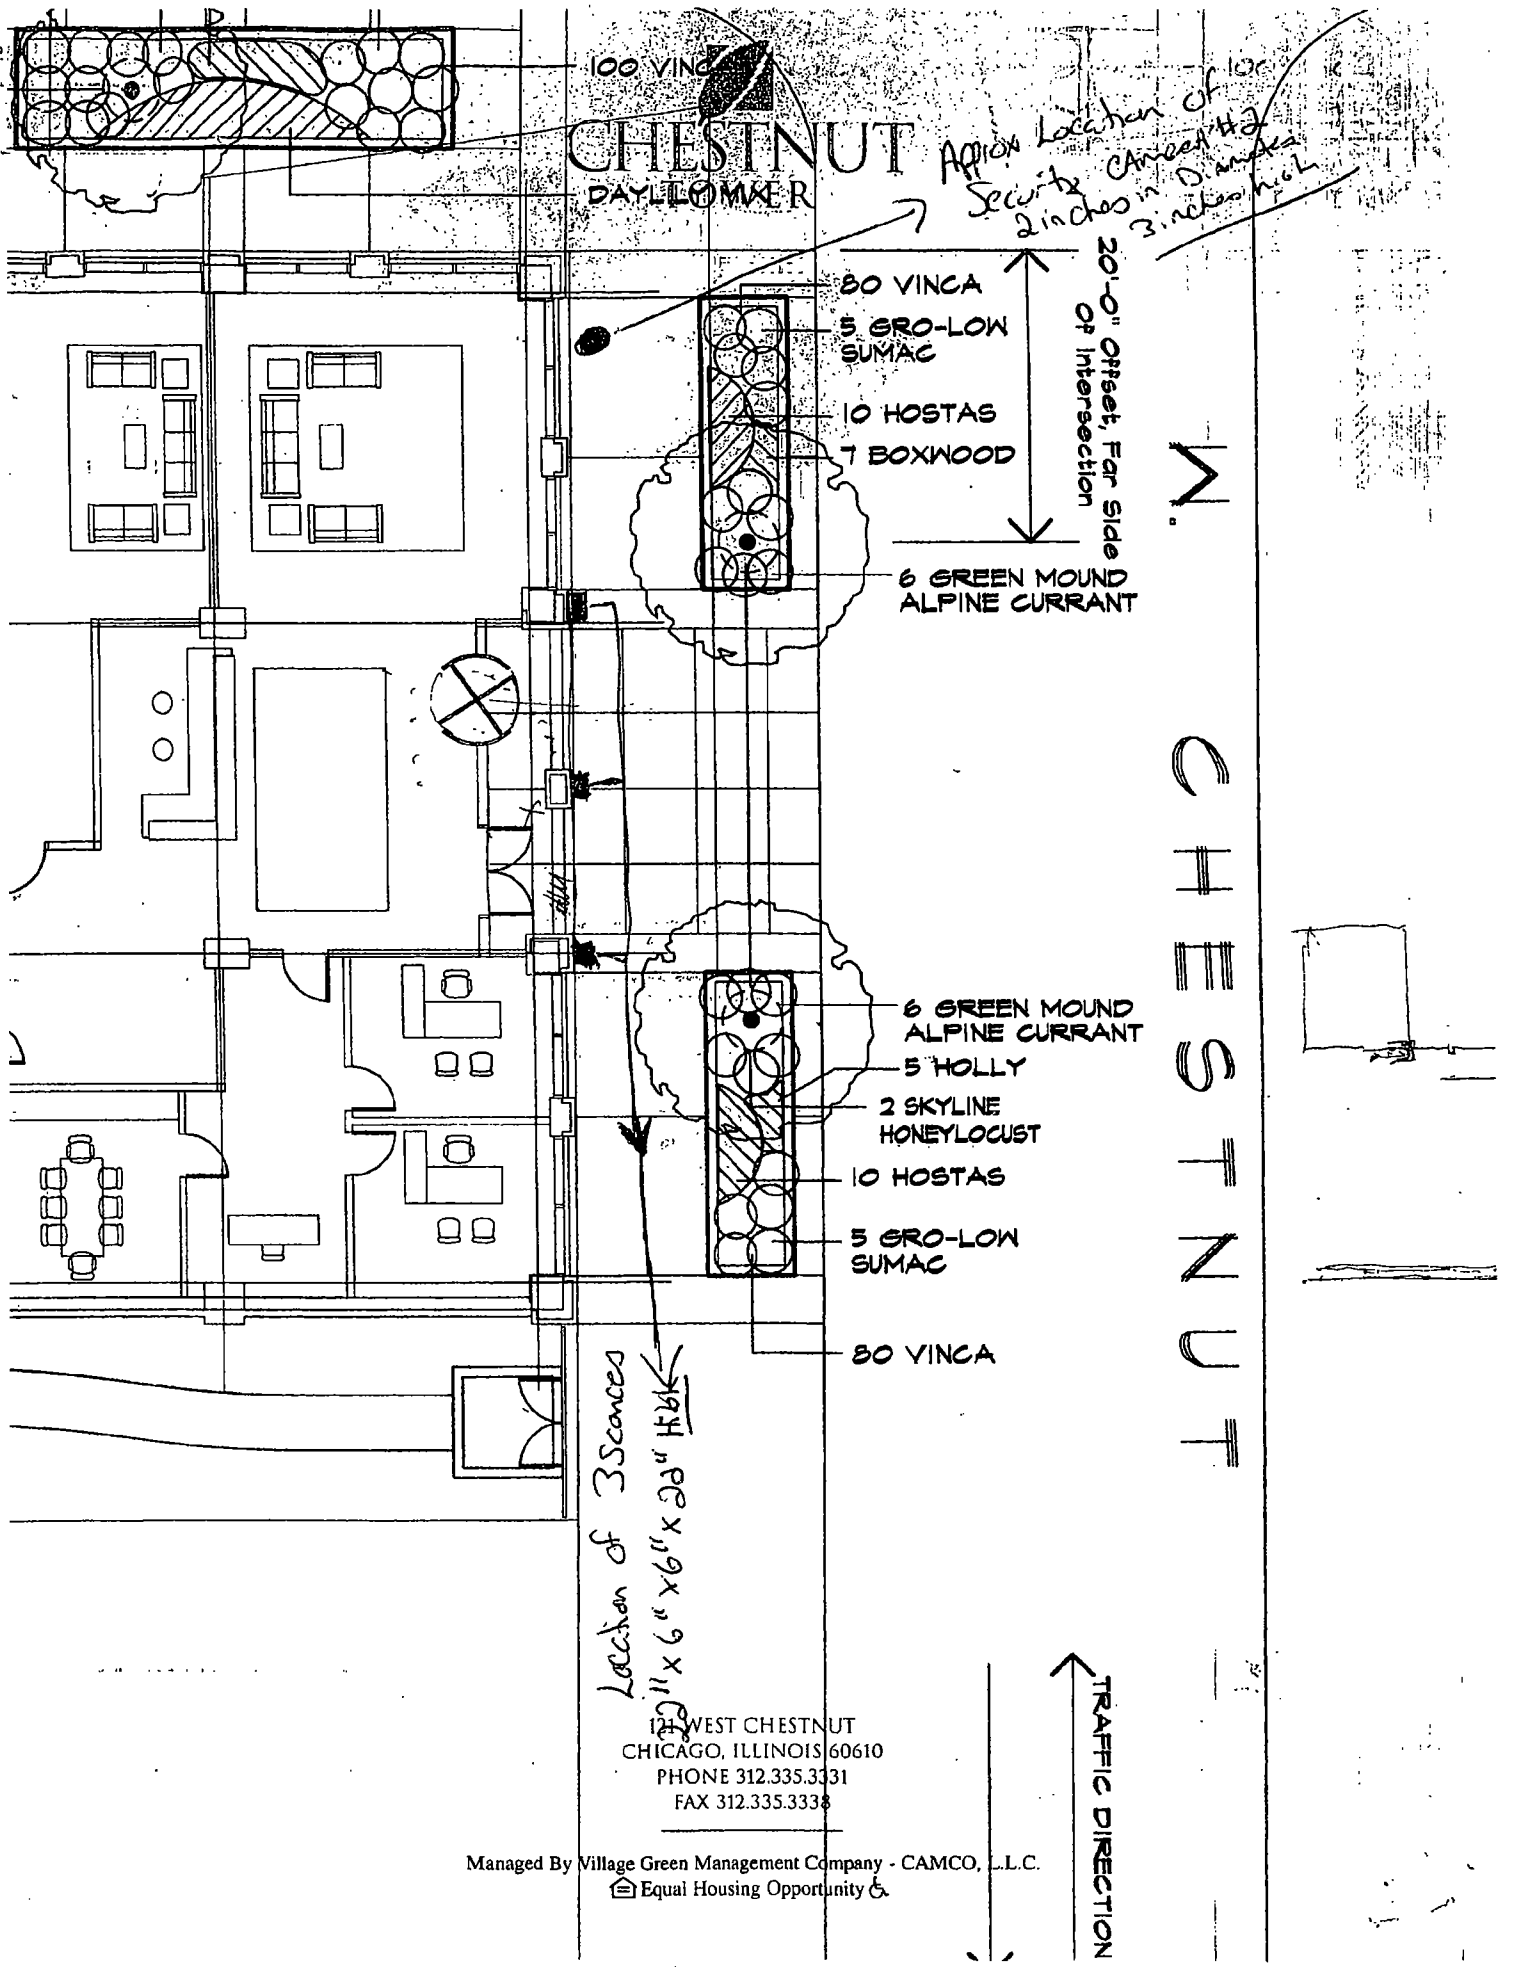

121 WEST CHESTNUT
CHICAGO, ILLINOIS 60610
PHONE 312.335.3331
FAX 312.335.3338

Managed By Village Green Management Company - CAMCO, L.L.C.
Equal Housing Opportunity

City of Chicago

O2014-1979

Office of the City Clerk

Document Tracking Sheet

Meeting Date:	3/5/2014
Sponsor(s):	Reilly (42)
Type:	Ordinance
Title:	Grant(s) of privilege in public way for Castle
Committee(s) Assignment:	Committee on Transportation and Public Way

ORDINANCE
CASTLE
Acct. No. 85721 - 1
Permit No. 1104922

Be It Ordained by the City Council of the City of Chicago:

SECTION 1. Permission and authority are hereby given and granted to CASTLE, upon the terms and subject to the conditions of this ordinance to maintain and use one (1) sign(s) projecting over the public right-of-way attached to its premises known as 632 N. Dearborn St..

Said sign structure(s) measures as follows; along N. Dearborn:
One (1) at three point five (3.5) feet in length, twenty-six (26) feet in height and twenty-two (22) feet above grade level.

The location of said privilege shall be as shown on prints kept on file with the Department of Business Affairs and Consumer Protection and the Office of the City Clerk.

Said privilege shall be constructed in accordance with plans and specifications approved by the Department of Transportation (Division of Project Development) and Zoning Department - Signs.

This grant of privilege in the public way shall be subject to the provisions of Section 10-28-015 and all other required provisions of the Municipal Code of Chicago.

The grantee shall pay to the City of Chicago as compensation for the privilege #1104922 herein granted the sum of three hundred ($300.00) per annum in advance.

A 25% penalty will be added for payments received after due date.

The permit holder agrees to hold the City of Chicago harmless for any damage, relocation or replacement costs associated with damage, relocation or removal of private property caused by the City performing work in the public way.

Authority herein given and granted for a period of five (5) years from and after Date of Passage.


Alderman _____


Brendan Reilly 42nd Ward




PLAN VIEW 1/4" = 1'-0"

REPAINT EXISTING CABINET. CLAY TO MATCH BUILDING

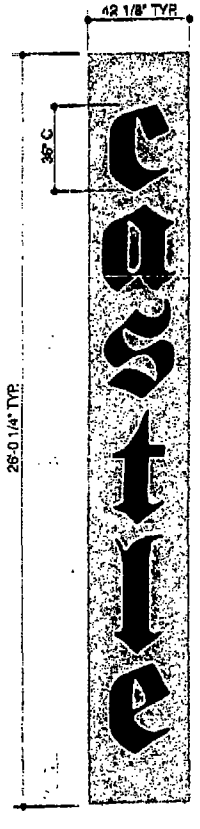

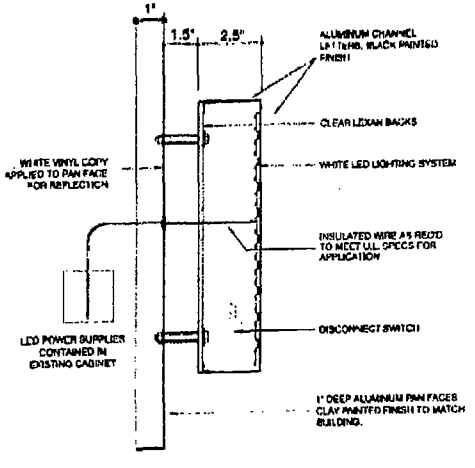

SECTION THRU DETAIL OF PROPOSED HALO LIT LTRS.

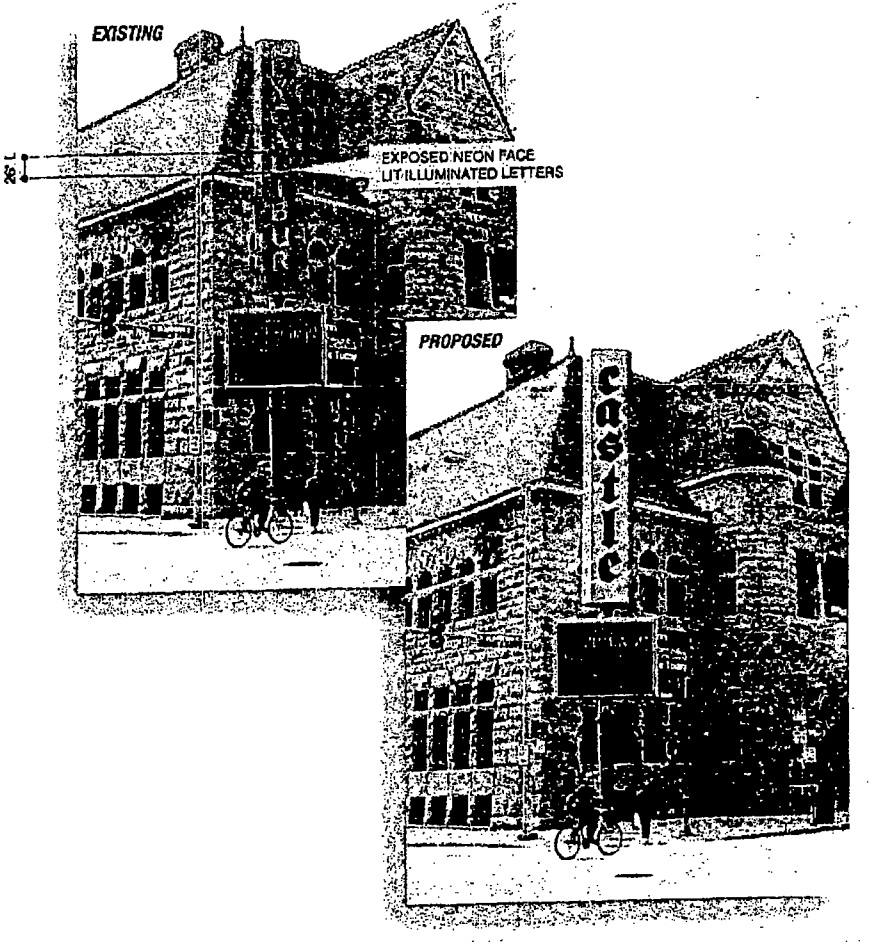

REMODEL EXISTING 3 SIDED DISPLAY 1/4" = 1'-0"

OLYMPIC SIGNS
1130 N. Garfield
Lombard, IL 60148
Ph.# 630.424.6100 Fx.# 630.424.6120
WWW.OLYSIGNS.COM

account representative: R WHITEHEAD
client: castle
632 N DEARBORN AV. CHICAGO, IL
drawn by: JOHN W
job#: 13-5044
1-7-13
rev.# 1-14-13

Comments:

THIS IS AN ORIGINAL, UNPUBLISHED DRAWING SUBMITTED IN CONNECTION WITH A PROJECT WE ARE PLANNING FOR YOU. THIS IS NOT TO BE COPIED, REPRODUCED, EXHIBITED OR SHOWN TO ANYONE OUTSIDE OF YOUR ORGANIZATION WITHOUT THE WRITTEN PERMISSION OF OLYMPIC SIGNS, INC. ARTWORK IS EXCLUSIVE PROPERTY OF OLYMPIC SIGN INC.

City of Chicago

O2014-1982

Office of the City Clerk

Document Tracking Sheet

Meeting Date:	3/5/2014
Sponsor(s):	Reilly (42)
Type:	Ordinance
Title:	Grant(s) of privilege in public way for Citibank NA
Committee(s) Assignment:	Committee on Transportation and Public Way

ORDINANCE
CITIBANK NA
Acct. No. 85770 - 27
Permit No. 1110708

Be It Ordained by the City Council of the City of Chicago:

SECTION 1. Permission and authority are hereby given and granted to CITIBANK NA, upon the terms and subject to the conditions of this ordinance to maintain and use two (2) sign(s) projecting over the public right-of-way attached to its premises known as 400 N. Clark St..

Said sign structure(s) measures as follows; along N. Clark Street:
One (1) at twenty-nine (29) feet in length, three (3) feet in height and thirteen (13) feet above grade level.

Said sign structure(s) measures as follows; along W. Kinzie:
One (1) at twenty-two (22) feet in length, three (3) feet in height and thirteen point five (13.5) feet above grade level.

The location of said privilege shall be as shown on prints kept on file with the Department of Business Affairs and Consumer Protection and the Office of the City Clerk.

Said privilege shall be constructed in accordance with plans and specifications approved by the Department of Transportation (Division of Project Development) and Zoning Department - Signs.

This grant of privilege in the public way shall be subject to the provisions of Section 10-28-015 and all other required provisions of the Municipal Code of Chicago.

The grantee shall pay to the City of Chicago as compensation for the privilege #1110708 herein granted the sum of six hundred ($600.00) per annum in advance.


A 25% penalty will be added for payments received after due date.

The permit holder agrees to hold the City of Chicago harmless for any damage, relocation or replacement costs associated with damage, relocation or removal of private property caused by the City performing work in the public way.

Authority herein given and granted for a period of five (5) years from and after 10/08/2013.

Alderman _____

Brendan Reilly 42nd Ward

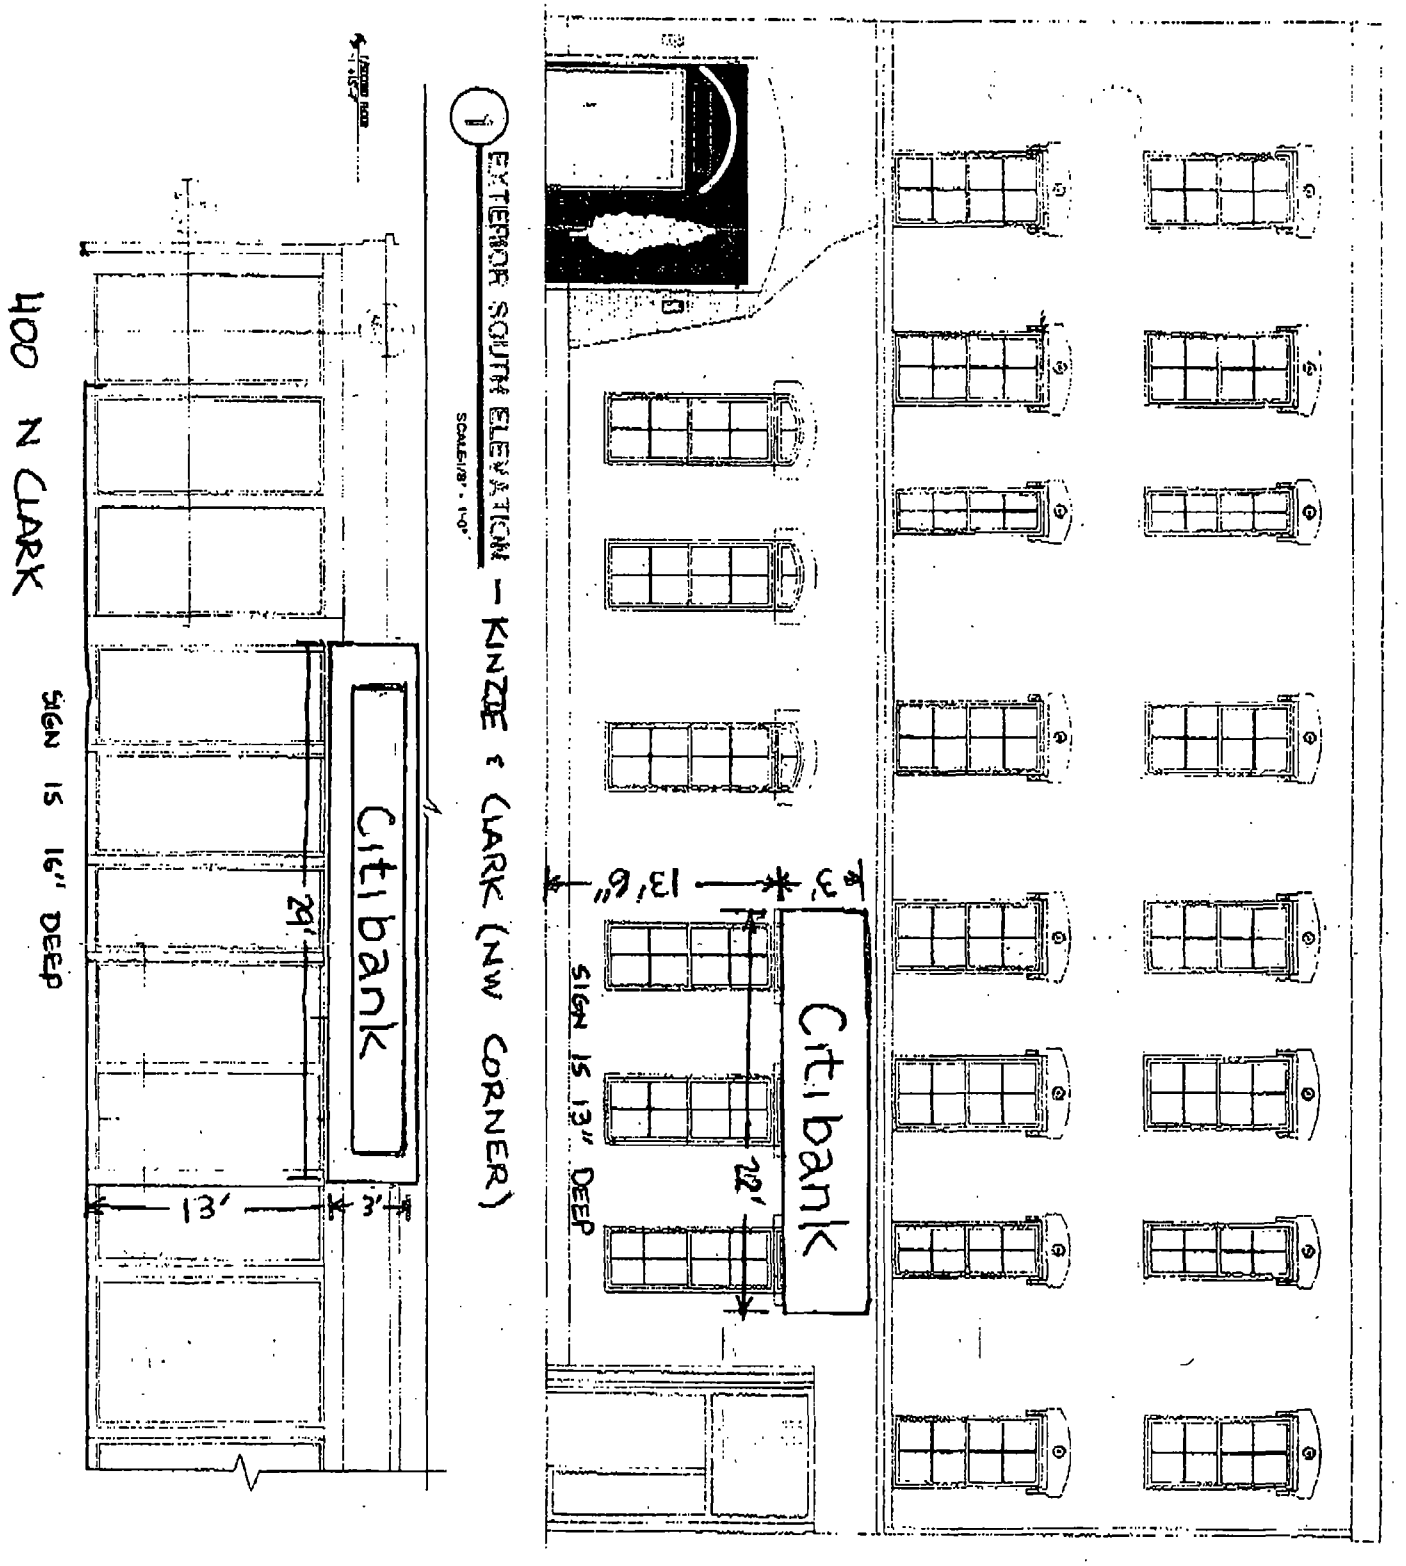
400 N CLARK
SIGN IS 16" DEEP
Citibank
29'
13'
3'
1 EXTERIOR SOUTH ELEVATION - KINZIE & CLARK (NW CORNER)
SCALE: 1/8" = 1'-0"
Citibank
13'6"
3"
SIGN IS 13" DEEP
72"

City of Chicago

O2014-1983

Office of the City Clerk

Document Tracking Sheet

Meeting Date:	3/5/2014
Sponsor(s):	Reilly (42)
Type:	Ordinance
Title:	Grant(s) of privilege in public way for City Scents Flowers Ltd.
Committee(s) Assignment:	Committee on Transportation and Public Way

ORDINANCE
CITY SCENTS FLOWERS LTD
Acct. No. 6308 - 1
Permit No. 1110973

Be It Ordained by the City Council of the City of Chicago:

SECTION 1. Permission and authority are hereby given and granted to CITY SCENTS FLOWERS LTD, upon the terms and subject to the conditions of this ordinance to maintain and use one (1) sign(s) projecting over the public right-of-way attached to its premises known as 209 E. Ohio St..

Said sign structure(s) measures as follows; along E. Ohio Street:
One (1) at three point five (3.5) feet in length, three point five (3.5) feet in height and nine (9) feet above grade level.

The location of said privilege shall be as shown on prints kept on file with the Department of Business Affairs and Consumer Protection and the Office of the City Clerk.

Said privilege shall be constructed in accordance with plans and specifications approved by the Department of Transportation (Division of Project Development) and Zoning Department - Signs.

This grant of privilege in the public way shall be subject to the provisions of Section 10-28-015 and all other required provisions of the Municipal Code of Chicago.

The grantee shall pay to the City of Chicago as compensation for the privilege #1110973 herein granted the sum of one hundred ($100.00) per annum in advance.

A 25% penalty will be added for payments received after due date.

The permit holder agrees to hold the City of Chicago harmless for any damage, relocation or replacement costs associated with damage, relocation or removal of private property caused by the City performing work in the public way.


Authority herein given and granted for a period of five (5) years from and after 11/19/2013.

Alderman _____

Brendan Reilly 42nd Ward



City Scents LTD
Acct # 6308
Site: 1

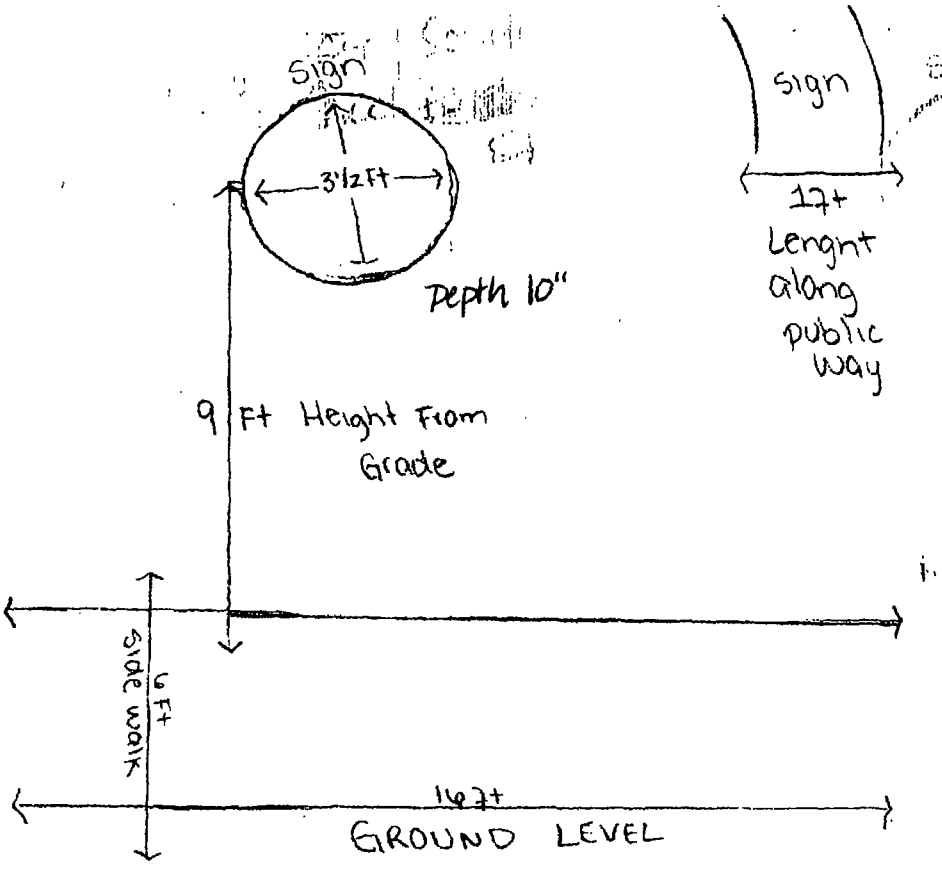

City of Chicago

O2014-1985

Office of the City Clerk

Document Tracking Sheet

Meeting Date:	3/5/2014
Sponsor(s):	Reilly (42)
Type:	Ordinance
Title:	Grant(s) of privilege in public way for Dublin Bar & Grill
Committee(s) Assignment:	Committee on Transportation and Public Way

ORDINANCE
DUBLIN BAR & GRILL
Acct. No. 11110-1
Permit No. 1110580

Be It Ordained by the City Council of the City of Chicago:

SECTION 1. Permission and authority are hereby given and granted to DUBLIN BAR & GRILL, upon the terms and subject to the conditions of this ordinance to maintain and use, as now constructed, one (1) Wind Screen(s) on the public right-of-way adjacent to its premises known as 1050 N. State St..

Said Wind Screen(s) at W. Maple Street measure(s):
One (1) at four point five (4.5) feet in length, and two (2) feet in width for a total of nine (9) square feet.

The location of said privilege shall be as shown on prints kept on file with the Department of Business Affairs and Consumer Protection and the Office of the City Clerk.

Said privilege shall be constructed in accordance with plans and specifications approved by the Department of Transportation (Division of Project Development).

This grant of privilege in the public way shall be subject to the provisions of Section 10-28-015 and all other required provisions of the Municipal Code of Chicago.

The grantee shall pay to the City of Chicago as compensation for the privilege #1110580 herein granted the sum of four hundred ($400.00) per annum in advance.

A 25% penalty will be added for payments received after due date.

The permit holder agrees to hold the City of Chicago harmless for any damage, relocation or replacement costs associated with damage, relocation or removal of private property caused by the City performing work in the public way.

Authority herein given and granted for a period of five (5) years from and after Date of Passage.


Alderman _____

Brendan Reilly 42nd Ward


From: Thatcher Oaks Fax: (630) 833-5795 To: +13122021905 Fax: +13122021905 Page 2 of 2 01/21/2014 1:55

JOB #708058
DUBLIN'S


SIDE VIEW
NORTH

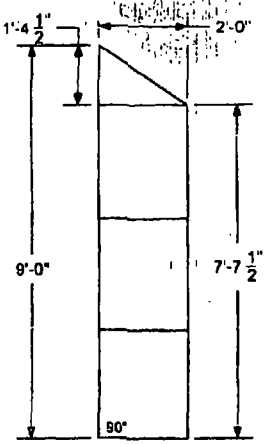


ISOMETRIC VIEW

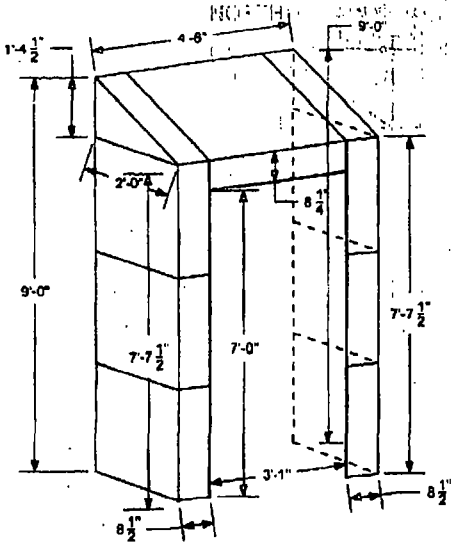


FRONT VIEW

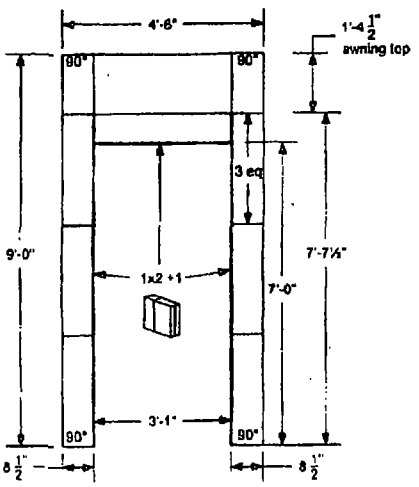

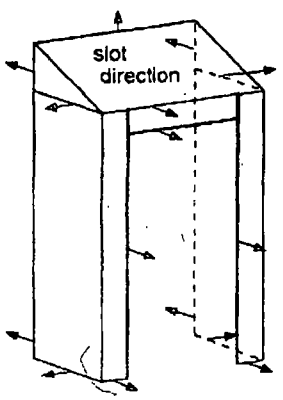

DOOR (STEEL)
ck to frame

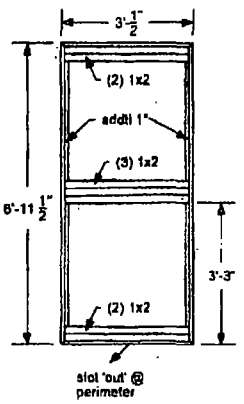

City of Chicago

O2014-1987

Office of the City Clerk

Document Tracking Sheet

Meeting Date:	3/5/2014
Sponsor(s):	Reilly (42)
Type:	Ordinance
Title:	Grant(s) of privilege in public way for East Bellevue LLC
Committee(s) Assignment:	Committee on Transportation and Public Way

ORDINANCE
EAST BELLEVUE, LLC
Acct. No. 368864 - 1
Permit No. 1108881

Be It Ordained by the City Council of the City of Chicago:

SECTION 1. Permission and authority are hereby given and granted to EAST BELLEVUE, LLC, upon the terms and subject to the conditions of this ordinance to maintain and use four (4) sign(s) projecting over the public right-of-way attached to its premises known as 21 E. Bellevue Pl..

Said sign structure(s) measures as follows; along Bellevue:
One (1) at two point zero eight (2.08) feet in length, two point nine two (2.92) feet in height and thirty-three (33) feet above grade level.
One (1) at fifteen point three three (15.33) feet in length, one point four two (1.42) feet in height and thirty-one (31) feet above grade level.
One (1) at three point one seven (3.17) feet in length, ten point six seven (10.67) feet in height and twelve (12) feet above grade level.
One (1) at six point three three (6.33) feet in length, point eight three (.83) feet in height and thirty (30) feet above grade level.

The location of said privilege shall be as shown on prints kept on file with the Department of Business Affairs and Consumer Protection and the Office of the City Clerk.

Said privilege shall be constructed in accordance with plans and specifications approved by the Department of Transportation (Division of Project Development) and Zoning Department - Signs.

This grant of privilege in the public way shall be subject to the provisions of Section 10-28-015 and all other required provisions of the Municipal Code of Chicago.

The grantee shall pay to the City of Chicago as compensation for the privilege #1108881 herein granted the sum of four hundred seventy-five ($475.00) per annum in advance.

A 25% penalty will be added for payments received after due date.

The permit holder agrees to hold the City of Chicago harmless for any damage, relocation or replacement costs associated with damage, relocation or removal of private property caused by the City performing work in the public way.


Authority herein given and granted for a period of five (5) years from and after Date of Passage.

Alderman _____

Brendan Reilly 42nd Ward

* All penetration attachments will require 1¾" sleeve for anchor to guarantee proper installation.

Square Footage:
Logo - 5.9 sq ft
"Thompson" - 22.82 sq ft
"Chicago" - 5.32 sq ft

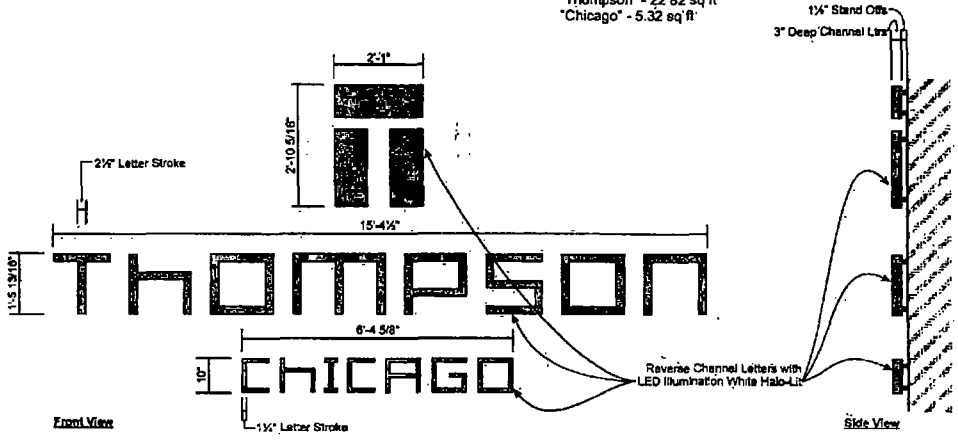

E2 Reverse Halo-Lit Channel Letters -

Scale: 1/2" = 1'-0"
3" Deep, anodized aluminum, dark bronze (exact color to be determined), reverse channel letters
Halo illuminated using White LEDs.
Overall logo is 7'-4"h x 3'-d, Logo/Letters are to have 1¼" stand-off clips to allow for halo illumination.
Prior to installation letters to be sealed on the back side.

Photocell controller added to primary power junction box.

Electrical:
Electric to be remote.
(1) 120 volt circuit is required to be ran down void between precast & granite.
Electrician will need to provide electrical junction within 6'-0" of sign area.

Qty. Required: (1) Set of "THOMPSON CHICAGO" Letters and Logo

NOTE: Repair existing holes in granite from previous logo.

FOR PERMIT PURPOSES

Thompson Chicago

Thompson Chicago
Chicago, IL

Sign Type:	Exterior Signage
Job Number #:	7001255
Drawing Name:	7001255-Thompson Chicago_Chicago IL.cdr


Reverse Halo-Lit Letters

DATE/REVISIONS 05/30/13 PMF
09/26/13 PMF 07/02/13 TVS 08/23/13 PMF
09/29/13 PMF 09/05/13 PMF

SIGN E2


SOUTH WATER SIGNS

© COPYRIGHT 2011, BY SOUTH WATER SIGNS, LLC.
ALL DESIGNS AT THE SOLE PROPERTY OF SOUTH WATER, LLC.
AND MAY NOT BE REPRODUCED IN PART OR WHOLE WITHOUT
WRITTEN PERMISSION FROM SOUTH WATER SIGNS, LLC.

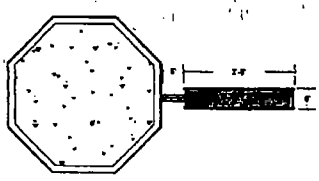

E4 Restaurant Flag Sign - Plan View

Scale 1/2" = 1'-0"

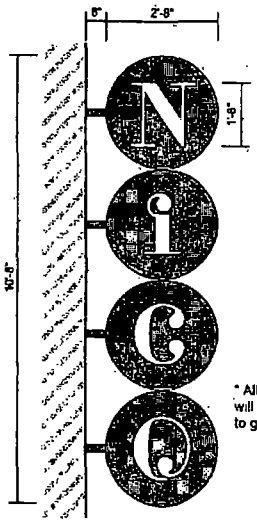


* All penetration attachments will require 1¼" sleeve for anchor to guarantee proper installation.

E4 Restaurant Flag Sign - Front View

Scale 1/2" = 1'-0"

6" Deep, anodized aluminum, dark bronze, cabinets with push-thru white acrylic letters, and internal LED illumination. Apply diffusion film as necessary to diffuse white LED lighting within letters. Raceway is hidden within tubes. 120 volt circuit will be provided by electrician and stubbed out at attachment point of blade sign. Photocell controller added to primary power junction box.

Qty. Required: (1) Flag Sign

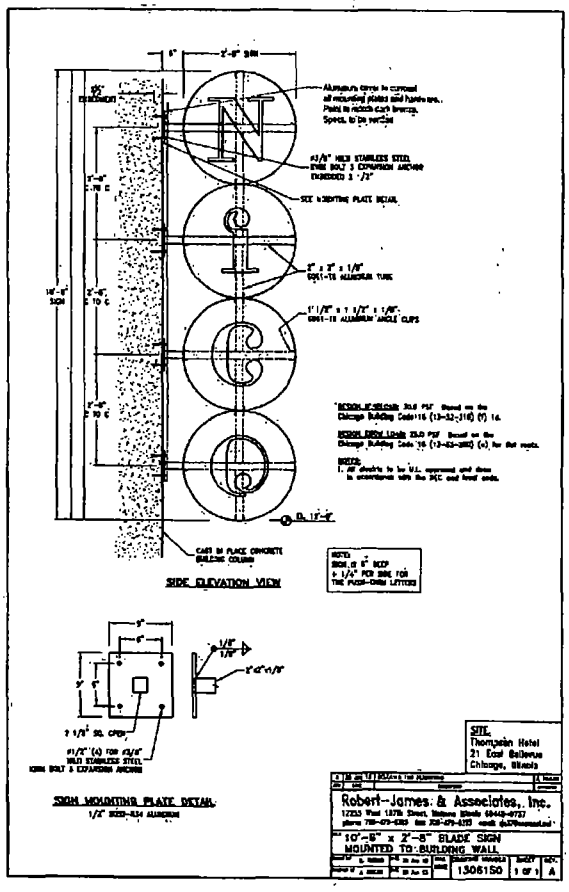

Thompson Chicago
Chicago, IL

Sign Type	Exterior Signage
Job Number	7001255
Drawing Name	7001255_Thompson Chicago_Chicago IL.cdr

NOTES:

Flag Sign and Plaque

DATE/REVISIONS 05/30/13 PMF
08/28/13 PMF 07/02/13 TVS 08/23/13 PMF
08/29/13 PMF 09/11/13 PMF

SIGN E4 - OPTION 1

SOUTH WATER SIGNS

© COPYRIGHT 2011 BY SOUTH WATER SIGNS, LLC.
ALL DESIGNS AT THIS SOLE PROPERTY OF SOUTH WATER, LLC.
AND MAY NOT BE REPRODUCED IN PART OR WHOLE WITHOUT
WRITTEN PERMISSION FROM SOUTH WATER SIGNS, LLC.

City of Chicago

O2014-1988

Office of the City Clerk

Document Tracking Sheet

Meeting Date:	3/5/2014
Sponsor(s):	Reilly (42)
Type:	Ordinance
Title:	Grant(s) of privilege in public way for Eric Janssen, as Court Appointed Receiver
Committee(s) Assignment:	Committee on Transportation and Public Way

ORDINANCE
ERIC JANSSEN, AS COURT APPOINTED RECEIVER
Acct. No. 387610 - 1
Permit No. 1110515

Be It Ordained by the City Council of the City of Chicago:

SECTION 1. Permission and authority are hereby given and granted to ERIC JANSSEN, AS COURT APPOINTED RECEIVER, upon the terms and subject to the conditions of this ordinance to maintain and use, as now constructed, one (1) Fire Escape(s) projecting over the public right-of-way adjacent to its premises known as 621 W. Randolph St..

Said Fire Escape(s) at W. Randolph Street measure(s):
One (1) at forty (40) feet in length, and three point five eight (3.58) feet in width for a total of one hundred forty-three point two (143.2) square feet.

The location of said privilege shall be as shown on prints kept on file with the Department of Business Affairs and Consumer Protection and the Office of the City Clerk.

Said privilege shall be constructed in accordance with plans and specifications approved by the Department of Transportation (Division of Project Development).

This grant of privilege in the public way shall be subject to the provisions of Section 10-28-015 and all other required provisions of the Municipal Code of Chicago.

The grantee shall pay to the City of Chicago as compensation for the privilege #1110515 herein granted the sum of four hundred ($400.00) per annum in advance.


A 25% penalty will be added for payments received after due date.


The permit holder agrees to hold the City of Chicago harmless for any damage, relocation or replacement costs associated with damage, relocation or removal of private property caused by the City performing work in the public way.


Authority herein given and granted for a period of five (5) years from and after Date of Passage.

Alderman _____

Brendan Reilly 42nd Ward

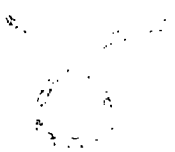

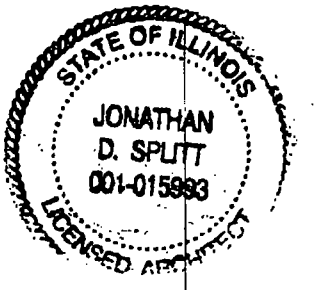

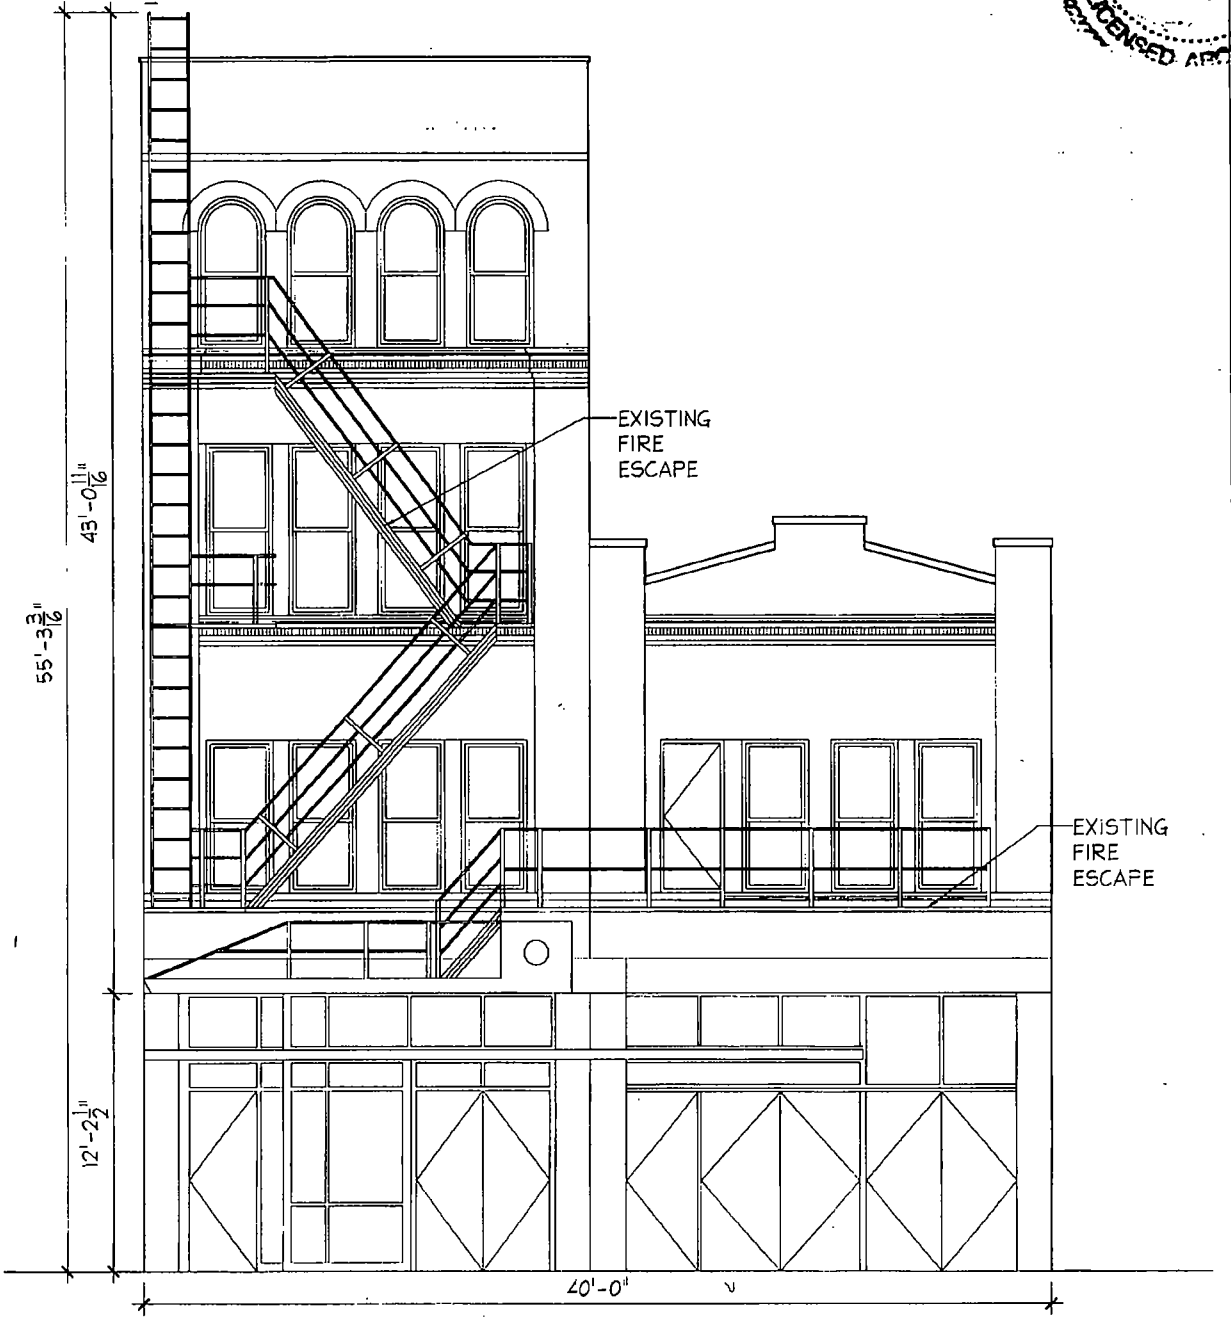

RANDOLPH STREET ELEVATION-EXISTING FIRE ESCAPE

1/8"=1'-0"

jSa
jonathan SPLITT architects ltd.

4001 north ravenswood avenue
suite 601
chicago illinois 60613
773 883 1017 fax 773 883 3081

proj. Public Way Submittal
621 West Randolph St.
CHICAGO, IL

date. 01.14.2014

description

City of Chicago

O2014-1990

Office of the City Clerk

Document Tracking Sheet

Meeting Date:	3/5/2014
Sponsor(s):	Reilly (42)
Type:	Ordinance
Title:	Grant(s) of privilege in public way for Fogo De Chao Churrascaria (Chicago) LLC - light fixtures
Committee(s) Assignment:	Committee on Transportation and Public Way

ORDINANCE
FOGO DE CHAO CHURRASCARIA (CHICAGO) LLC
Acct. No. 222168 - 1
Permit No. 1110633

Be It Ordained by the City Council of the City of Chicago:

SECTION 1. Permission and authority are hereby given and granted to FOGO DE CHAO CHURRASCARIA (CHICAGO) LLC, upon the terms and subject to the conditions of this ordinance to maintain and use, as now constructed, six (6) Light Fixture(s) projecting over the public right-of-way adjacent to its premises known as 661 N. La Salle Dr..

Said Light Fixture(s) at N. La Salle Dr measure(s):
Six (6) at two point six seven (2.67) feet in length, one point one seven (1.17) foot in width and seven (7) feet above grade level.

The location of said privilege shall be as shown on prints kept on file with the Department of Business Affairs and Consumer Protection and the Office of the City Clerk.

Said privilege shall be constructed in accordance with plans and specifications approved by the Department of Transportation (Division of Project Development).

This grant of privilege in the public way shall be subject to the provisions of Section 10-28-015 and all other required provisions of the Municipal Code of Chicago.

The grantee shall pay to the City of Chicago as compensation for the privilege #1110633 herein granted the sum of one hundred ($100.00) per annum in advance.


A 25% penalty will be added for payments received after due date.

The permit holder agrees to hold the City of Chicago harmless for any damage, relocation or replacement costs associated with damage, relocation or removal of private property caused by the City performing work in the public way.

Authority herein given and granted for a period of five (5) years from and after 01/13/2014.

Alderman _____

Brendan Reilly 42nd Ward

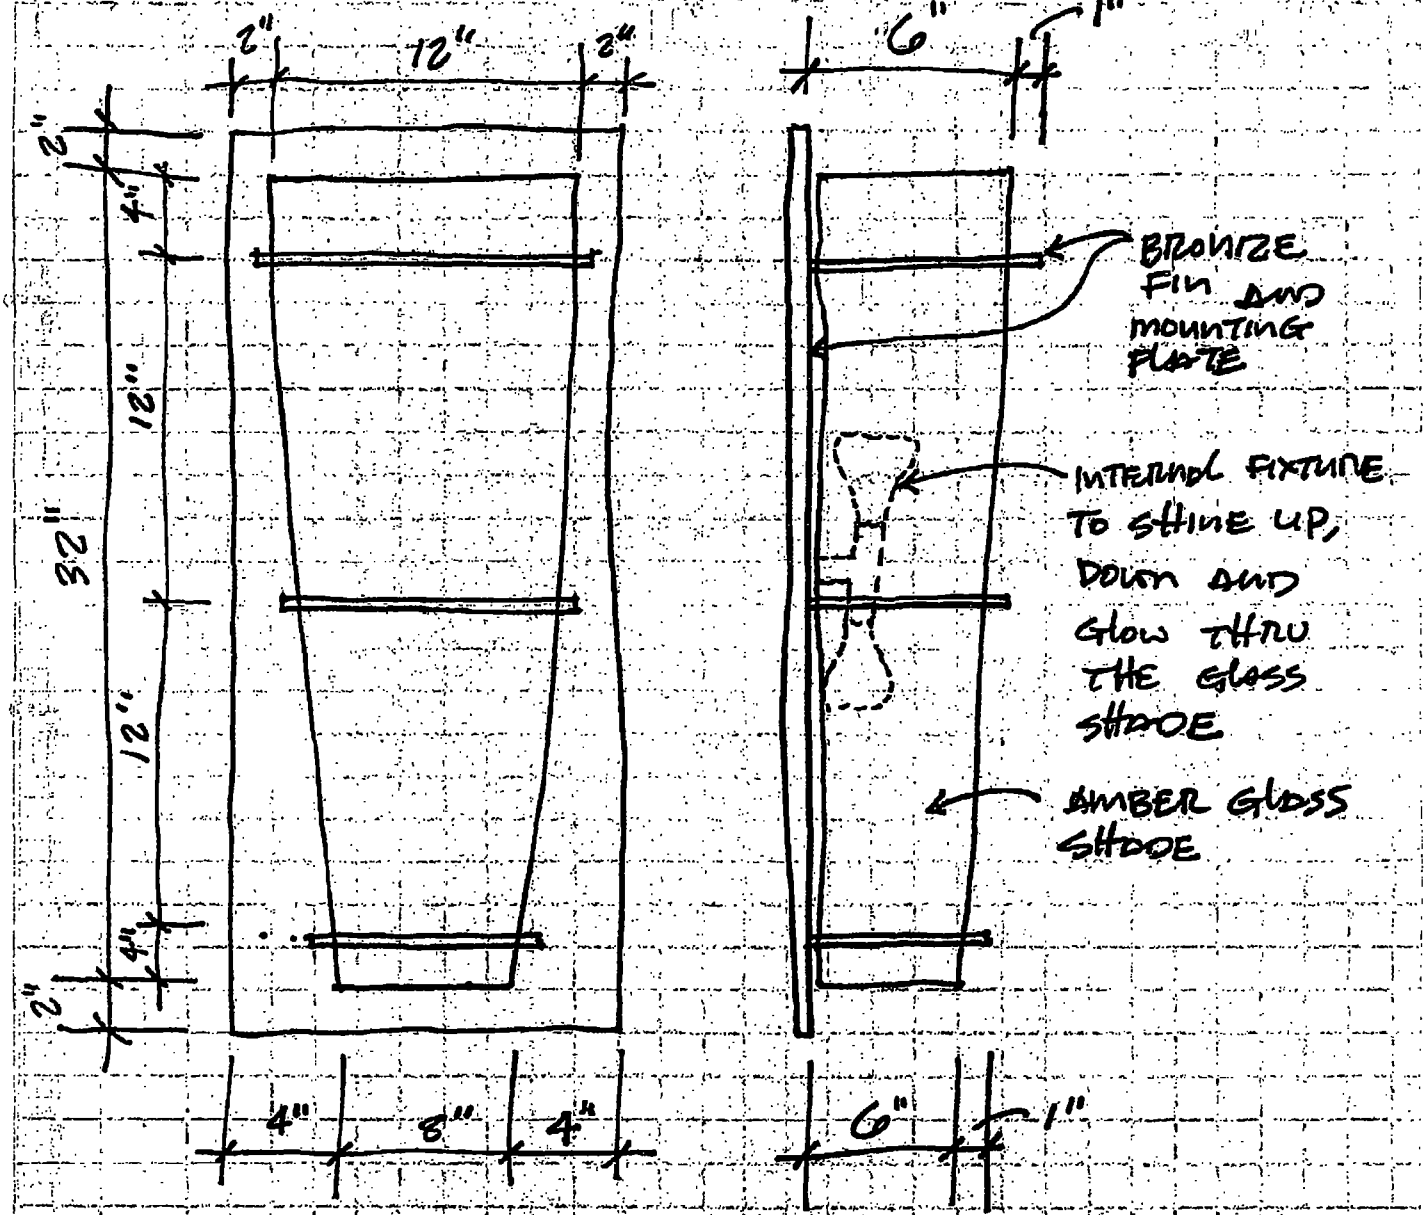

Fixture L-17 EXTERIOR SCONCE LIGHTS

FOGO DE CHAO - CHICAGO, IL.

661 N. LASALLE ST

City of Chicago

O2014-1993

Office of the City Clerk

Document Tracking Sheet

Meeting Date:	3/5/2014
Sponsor(s):	Reilly (42)
Type:	Ordinance
Title:	Grant(s) of privilege in public way for Fogo De Chao Churrascaria (Chicago) LLC - signs
Committee(s) Assignment:	Committee on Transportation and Public Way

ORDINANCE
FOGO DE CHAO CHURRASCARIA (CHICAGO) LLC
Acct. No. 222168 - 1
Permit No. 1110632

Be It Ordained by the City Council of the City of Chicago:

SECTION 1. Permission and authority are hereby given and granted to FOGO DE CHAO CHURRASCARIA (CHICAGO) LLC, upon the terms and subject to the conditions of this ordinance to maintain and use two (2) sign(s) projecting over the public right-of-way attached to its premises known as 661 N. La Salle Dr..

Said sign structure(s) measures as follows; along N. La Salle Dr:
Two (2) at twelve (12) feet in length, eight (8) feet in height and eight (8) feet above grade level.

The location of said privilege shall be as shown on prints kept on file with the Department of Business Affairs and Consumer Protection and the Office of the City Clerk.

Said privilege shall be constructed in accordance with plans and specifications approved by the Department of Transportation (Division of Project Development) and Zoning Department - Signs.

This grant of privilege in the public way shall be subject to the provisions of Section 10-28-015 and all other required provisions of the Municipal Code of Chicago.

The grantee shall pay to the City of Chicago as compensation for the privilege #1110632 herein granted the sum of six hundred ($600.00) per annum in advance.


A 25% penalty will be added for payments received after due date.

The permit holder agrees to hold the City of Chicago harmless for any damage, relocation or replacement costs associated with damage, relocation or removal of private property caused by the City performing work in the public way.

Authority herein given and granted for a period of five (5) years from and after 01/13/2014.

Alderman _____

Brendan Reilly 42nd Ward

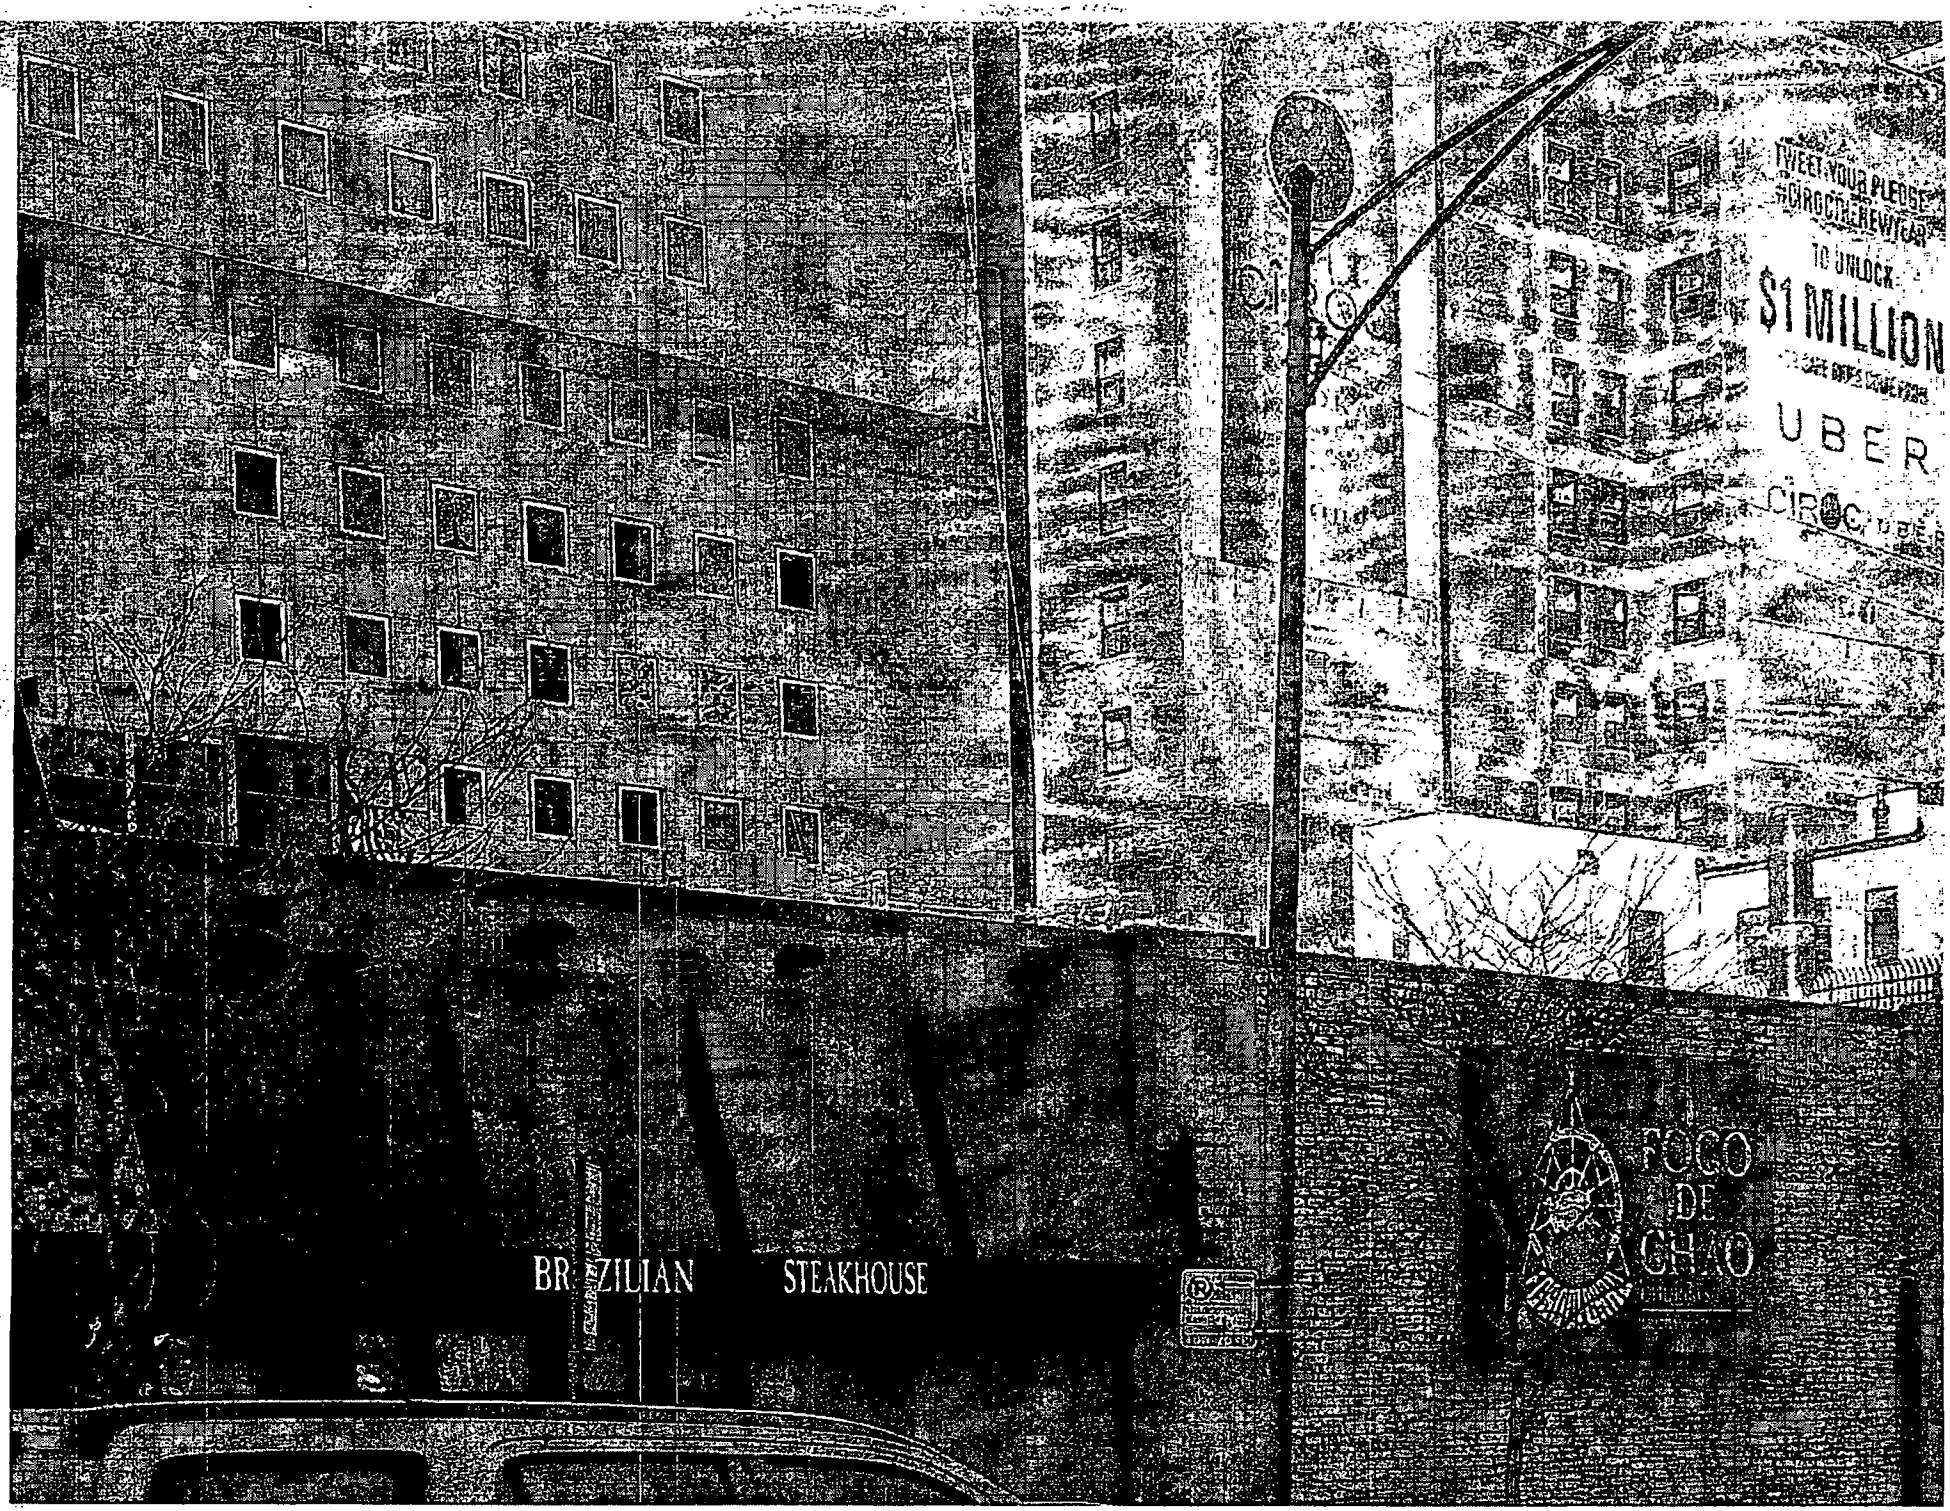
TWEET YOUR PLEDGE
TO UNLOCK
$1 MILLION
UBER
BRAZILIAN
STEAKHOUSE
FOGO
DE
CHÃO

City of Chicago

O2014-1998

Office of the City Clerk

Document Tracking Sheet

Meeting Date:	3/5/2014
Sponsor(s):	Reilly (42)
Type:	Ordinance
Title:	Grant(s) of privilege in public way for GLL Properties 444 North Michigan LP
Committee(s) Assignment:	Committee on Transportation and Public Way

ORDINANCE
GLL PROPERTIES 444 NORTH MICHIGAN, L.P.
Acct. No. 330575--1
Permit No. 1111052

Be It Ordained by the City Council of the City of Chicago:

SECTION 1. Permission and authority are hereby given and granted to GLL PROPERTIES 444 NORTH MICHIGAN, L.P., upon the terms and subject to the conditions of this ordinance to maintain and use, as now constructed, three (3) Planter(s) on the public right-of-way for beautification purposes adjacent to its premises known as 444 N. Michigan Ave..

Said Planter(s) at N. Michigan Avenue measure(s):
Three (3) at twenty (20) feet in length, and seven point five (7.5) feet in width for a total of four hundred fifty (450) square feet.

Grantee must allow the required clear and unobstructed space for pedestrian passage at all times per rules and regulations approved by the Department of Transportation.

The location of said privilege shall be as shown on prints kept on file with the Department of Business Affairs and Consumer Protection and the Office of the City Clerk.

Said privilege shall be constructed in accordance with plans and specifications approved by the Department of Planning and Development and Department of Transportation (Division of Project Development).

This grant of privilege in the public way shall be subject to the provisions of Section 10-28-015 and all other required provisions of the Municipal Code of Chicago.

The grantee shall pay to the City of Chicago as compensation for the privilege #1111052 herein granted the sum of zero ($.00) per annum in advance.


A 25% penalty will be added for payments received after due date.

The permit holder agrees to hold the City of Chicago harmless for any damage, relocation or replacement costs associated with damage, relocation or removal of private property caused by the City performing work in the public way.

Authority herein given and granted for a period of five (5) years from and after 01/13/2014.

Alderman _____

Brendan Reilly 42nd Ward

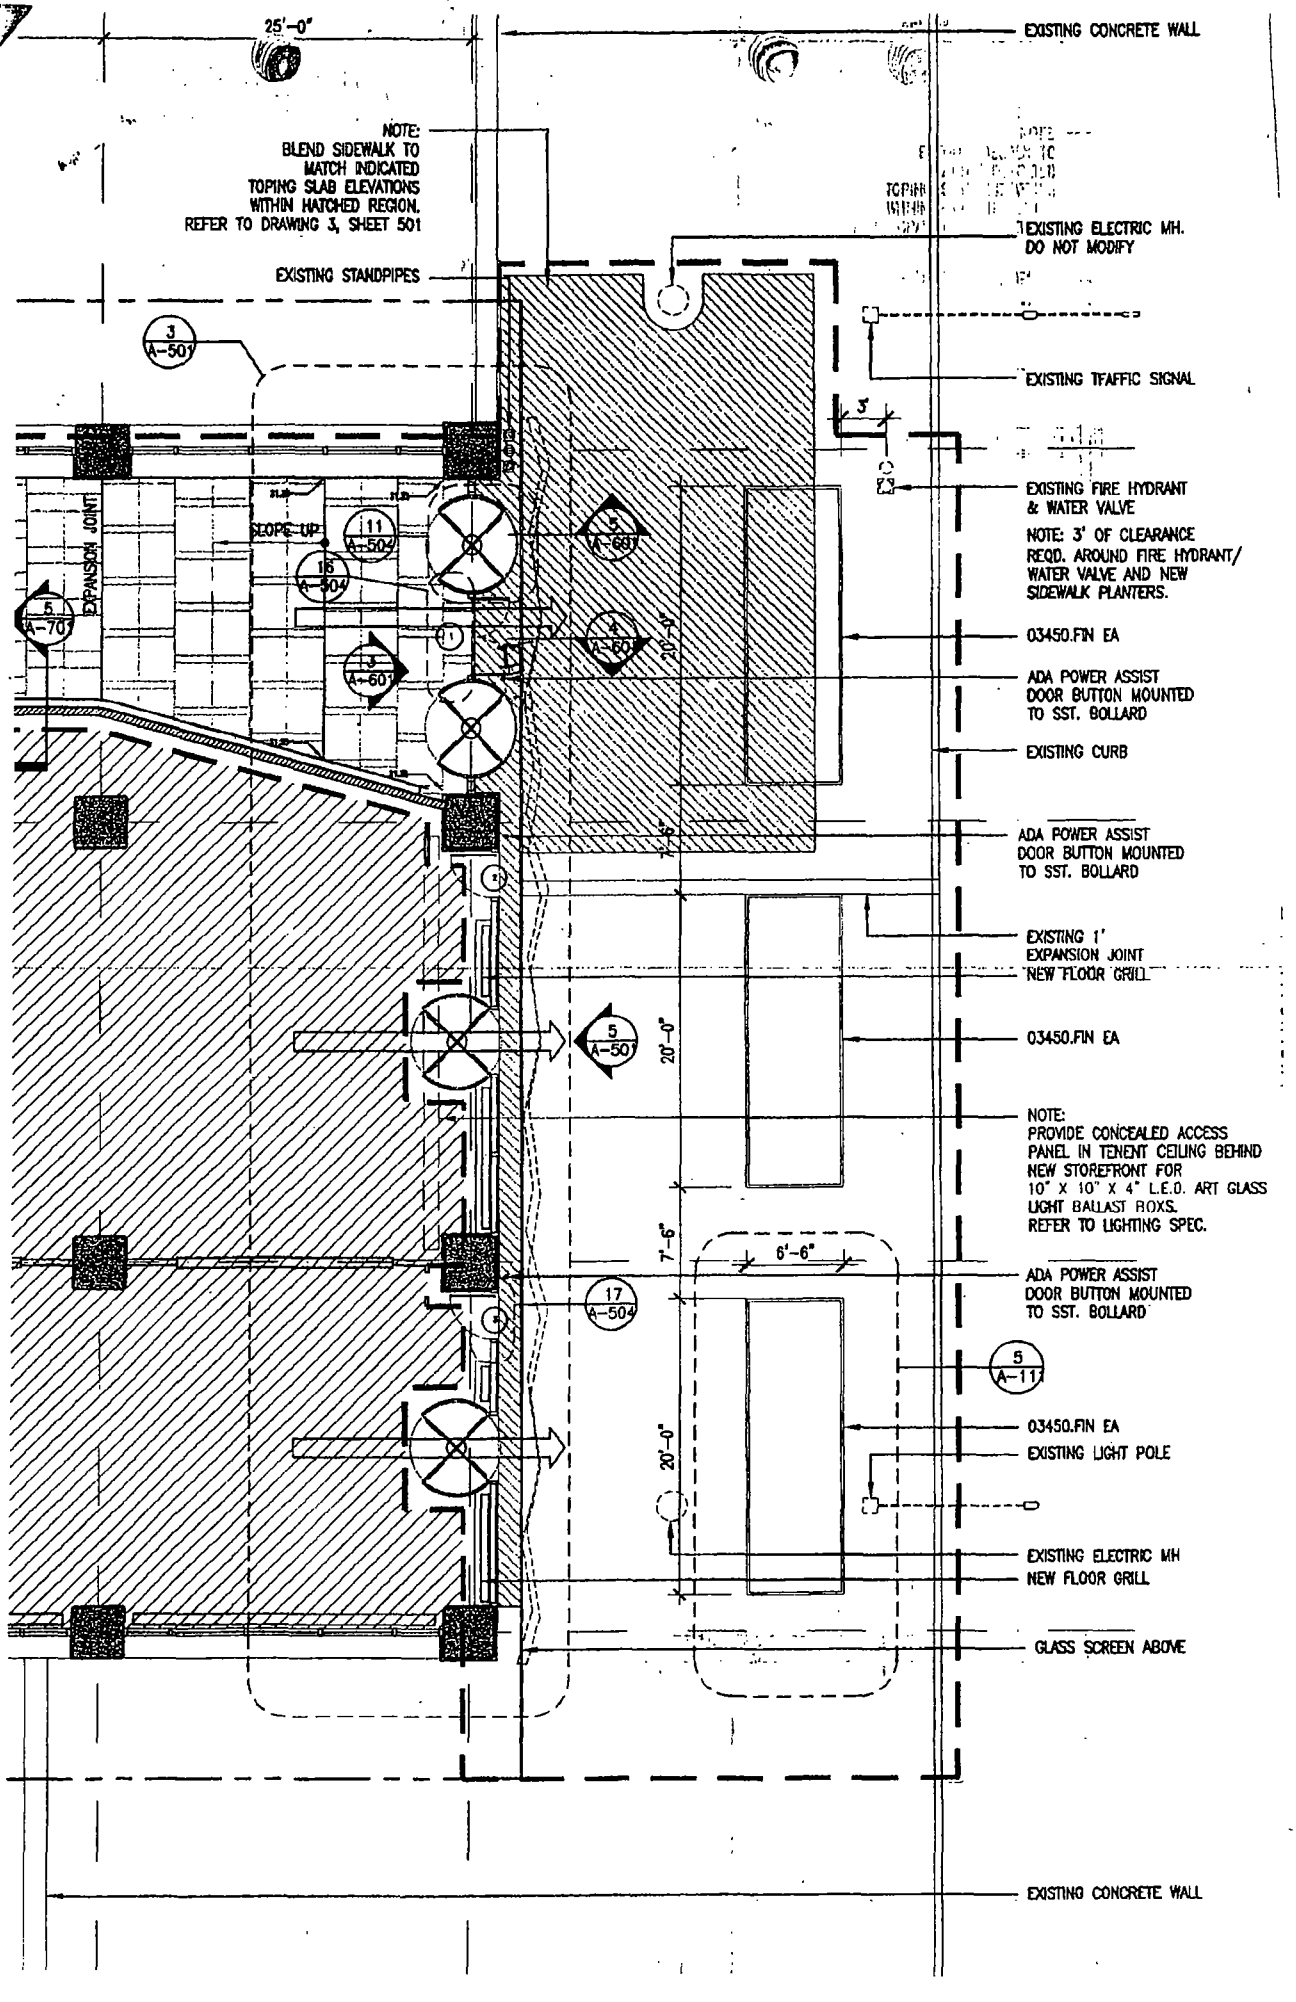
25'-0"
EXISTING CONCRETE WALL
NOTE:
BLEND SIDEWALK TO
MATCH INDICATED
TOPING SLAB ELEVATIONS
WITHIN HATCHED REGION.
REFER TO DRAWING 3, SHEET 501
EXISTING ELECTRIC MH.
DO NOT MODIFY
EXISTING STANDPIPES
EXISTING TFAFFIC SIGNAL
3
EXISTING FIRE HYDRANT
& WATER VALVE
NOTE: 3' OF CLEARANCE
REQD. AROUND FIRE HYDRANT/
WATER VALVE AND NEW
SIDEWALK PLANTERS.
EXPANSION JOINT
SLOPE UP
03450.FIN EA
ADA POWER ASSIST
DOOR BUTTON MOUNTED
TO SST. BOLLARD
EXISTING CURB
ADA POWER ASSIST
DOOR BUTTON MOUNTED
TO SST. BOLLARD
EXISTING 1'
EXPANSION JOINT
NEW FLOOR GRILL
03450.FIN EA
NOTE:
PROVIDE CONCEALED ACCESS
PANEL IN TENENT CEILING BEHIND
NEW STOREFRONT FOR
10" X 10" X 4" L.E.D. ART GLASS
LIGHT BALLAST BOXS.
REFER TO LIGHTING SPEC.
6'-6"
ADA POWER ASSIST
DOOR BUTTON MOUNTED
TO SST. BOLLARD
03450.FIN EA
EXISTING LIGHT POLE
EXISTING ELECTRIC MH
NEW FLOOR GRILL
GLASS SCREEN ABOVE
EXISTING CONCRETE WALL

City of Chicago

O2014-1999

Office of the City Clerk

Document Tracking Sheet

Meeting Date:	3/5/2014
Sponsor(s):	Reilly (42)
Type:	Ordinance
Title:	Grant(s) of privilege in public way for Grand Plaza Owner LLC
Committee(s) Assignment:	Committee on Transportation and Public Way

ORDINANCE
GRAND PLAZA OWNER LLC
Acct. No. 325932-1
Permit No. 1110831

Be It Ordained by the City Council of the City of Chicago:

SECTION 1. Permission and authority are hereby given and granted to GRAND PLAZA OWNER LLC, upon the terms and subject to the conditions of this ordinance to maintain and use, as now constructed, three (3) Grease Basin(s) under the public right-of-way adjacent to its premises known as 540 N. State St..

Said Grease Basin(s) at Grand Ave. measure(s):
Three (3) at two (2) feet in length, and two (2) feet in width for a total of twelve (12) square feet.

The location of said privilege shall be as shown on prints kept on file with the Department of Business Affairs and Consumer Protection and the Office of the City Clerk.

Said privilege shall be constructed in accordance with plans and specifications approved by the Department of Transportation (Office of Underground Coordination) and Department of Water Management.

This grant of privilege in the public way shall be subject to the provisions of Section 10-28-015 and all other required provisions of the Municipal Code of Chicago.

The grantee shall pay to the City of Chicago as compensation for the privilege #1110831 herein granted the sum of one thousand two hundred ($1,200.00) per annum in advance.

A 25% penalty will be added for payments received after due date.

The permit holder agrees to hold the City of Chicago harmless for any damage, relocation or replacement costs associated with damage, relocation or removal of private property caused by the City performing work in the public way.

Authority herein given and granted for a period of five (5) years from and after 01/13/2014.

Alderman _____

Brendan Reilly 42nd Ward

Grand part 2

McLaughlin, Bryan
Sent: Thursday, December 19, 2013 2:52 PM
To: Feehan, Katie



RECEIVED
DEC 20 2013
BY

Thank you,
Bryan McLaughlin
Chief Engineer, Grand Plaza

b.mclaughlin@dklivingapts.com
P: 312-644-3341 (o)

dkliving
A Draper and Kramer Company
540 North State Street, Chicago, IL 60654

dklivingapts.com | facebook.com/dklivingapts

Draper and Kramer, Incorporated: Established 1893

City of Chicago

O2014-2001

Office of the City Clerk

Document Tracking Sheet

Meeting Date:	3/5/2014
Sponsor(s):	Reilly (42)
Type:	Ordinance
Title:	Grant(s) of privilege in public way for Icing No. 3742
Committee(s) Assignment:	Committee on Transportation and Public Way

ORDINANCE
ICING #3742
Acct. No. 8065 - 15
Permit No. 1108163

Be It Ordained by the City Council of the City of Chicago:

SECTION 1. Permission and authority are hereby given and granted to ICING #3742, upon the terms and subject to the conditions of this ordinance to construct, install, maintain and use three (3) Banner(s) projecting over the public right-of-way adjacent to its premises known as 133 S. State St.

Said Banner(s) at State measure(s):
Three (3) at two point one seven (2.17) feet in length, and twenty (20) feet in width for a total of one hundred thirty point two (130.2) square feet.

The location of said privilege shall be as shown on prints kept on file with the Department of Business Affairs and Consumer Protection and the Office of the City Clerk.

Said privilege shall be constructed in accordance with plans and specifications approved by the Zoning Department - Signs.

This grant of privilege in the public way shall be subject to the provisions of Section 10-28-015 and all other required provisions of the Municipal Code of Chicago.

The grantee shall pay to the City of Chicago as compensation for the privilege #1108163 herein granted the sum of one hundred seventy-five ($175.00) per annum in advance.


A 25% penalty will be added for payments received after due date.

The permit holder agrees to hold the City of Chicago harmless for any damage, relocation or replacement costs associated with damage, relocation or removal of private property caused by the City performing work in the public way.

Authority herein given and granted for a period of five (5) years from and after Date of Passage.

Alderman _____

Brendan Reilly 42nd Ward

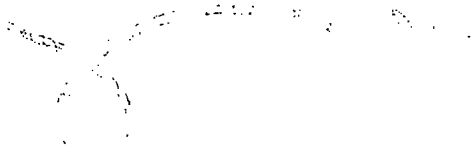

icing

ICING
133 S. STATE ST.
CHICAGO, IL 60603

REVISIONS

R#	DATE	DB	NOTES
R1	3-4-13	LR	UPDATE BANNER DESIGN
R2	3-6-13	LR	UPDATE PHOTO COMPOSITE STOREFRONT


SIGN TYPE / DESCRIPTION / QTY.

QTY. REQ'D: ONE (1)
- HALO LIT CHANNEL STORE FRONT SIGN "ICING"


QTY. REQ'D: THREE (3)
- D/F CUSTOM BANNERS "ICING"

QTY. REQ'D: TWO (2)
- 1st SURFACE VINYL DECALS "ICING"

AREA MAP

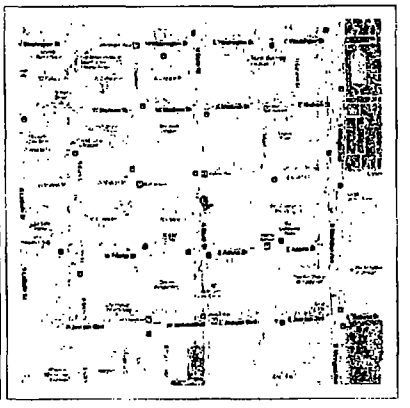

KEY PLAN

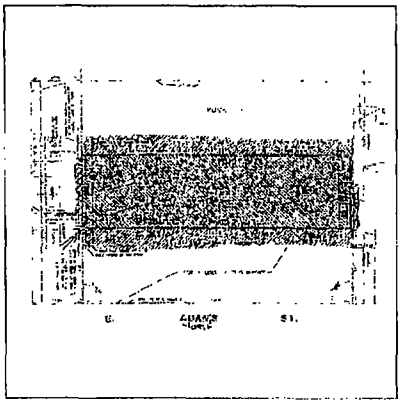

NGLE RVICE	CLIENT & LOCATION: icing — ICING 133 S. STATE ST. CHICAGO, IL 60603	LEAD NO: 00110779 R2	DATE: 3/1/2013	REVIEWED BY:	REVISION:	SHEET NO.: 1 of 10
		SALESMAN: SA	DRAWN BY: LPR	SEGMENT NO.:		

4166 · BALTIMORE, MARYLAND 21227 · T: 410-247-2300 · F: 410-247-1941 · REPRODUCTION IN WHOLE OR PART PROHIBITED WITHOUT EXPRESS PERMISSION OF TRIANGLE S.I.G.S. · WWW.TRIANGLESIGN.COM

City of Chicago

O2014-2004

Office of the City Clerk

Document Tracking Sheet

Meeting Date:	3/5/2014
Sponsor(s):	Reilly (42)
Type:	Ordinance
Title:	Grant(s) of privilege in public way for Interpak - 17 E Adams St
Committee(s) Assignment:	Committee on Transportation and Public Way

ORDINANCE
INTERPARK
Acct. No. 63376 - 139
Permit No. 1110855

Be It Ordained by the City Council of the City of Chicago:

SECTION 1. Permission and authority are hereby given and granted to INTERPARK, upon the terms and subject to the conditions of this ordinance to maintain and use, as now constructed, one hundred twenty-eight (128) Planter(s) projecting over the public right-of-way for beautification purposes adjacent to its premises known as 17 E. Adams St..

Said Planter(s) at E. Adams measure(s):
Eighty (80) at six (6) feet in length, and one point five (1.5) foot in width for a total of seven hundred twenty (720) square feet.

Said Planter(s) at S. Wabash measure(s):
Forty-eight (48) at six (6) feet in length, and one point five (1.5) foot in width for a total of four hundred thirty-two (432) square feet.

Grantee must allow the required clear and unobstructed space for pedestrian passage at all times per rules and regulations approved by the Department of Transportation.

The location of said privilege shall be as shown on prints kept on file with the Department of Business Affairs and Consumer Protection and the Office of the City Clerk.

Said privilege shall be constructed in accordance with plans and specifications approved by the Department of Planning and Development and Department of Transportation (Division of Project Development).

This grant of privilege in the public way shall be subject to the provisions of Section 10-28-015 and all other required provisions of the Municipal Code of Chicago.

The grantee shall pay to the City of Chicago as compensation for the privilege #1110855 herein granted the sum of zero ($.00) per annum in advance.


A 25% penalty will be added for payments received after due date.

The permit holder agrees to hold the City of Chicago harmless for any damage, relocation or replacement costs associated with damage, relocation or removal of private property caused by the City performing work in the public way.

Authority herein given and granted for a period of five (5) years from and after 02/11/2014.

Alderman _____

Brendan Reilly 42nd Ward

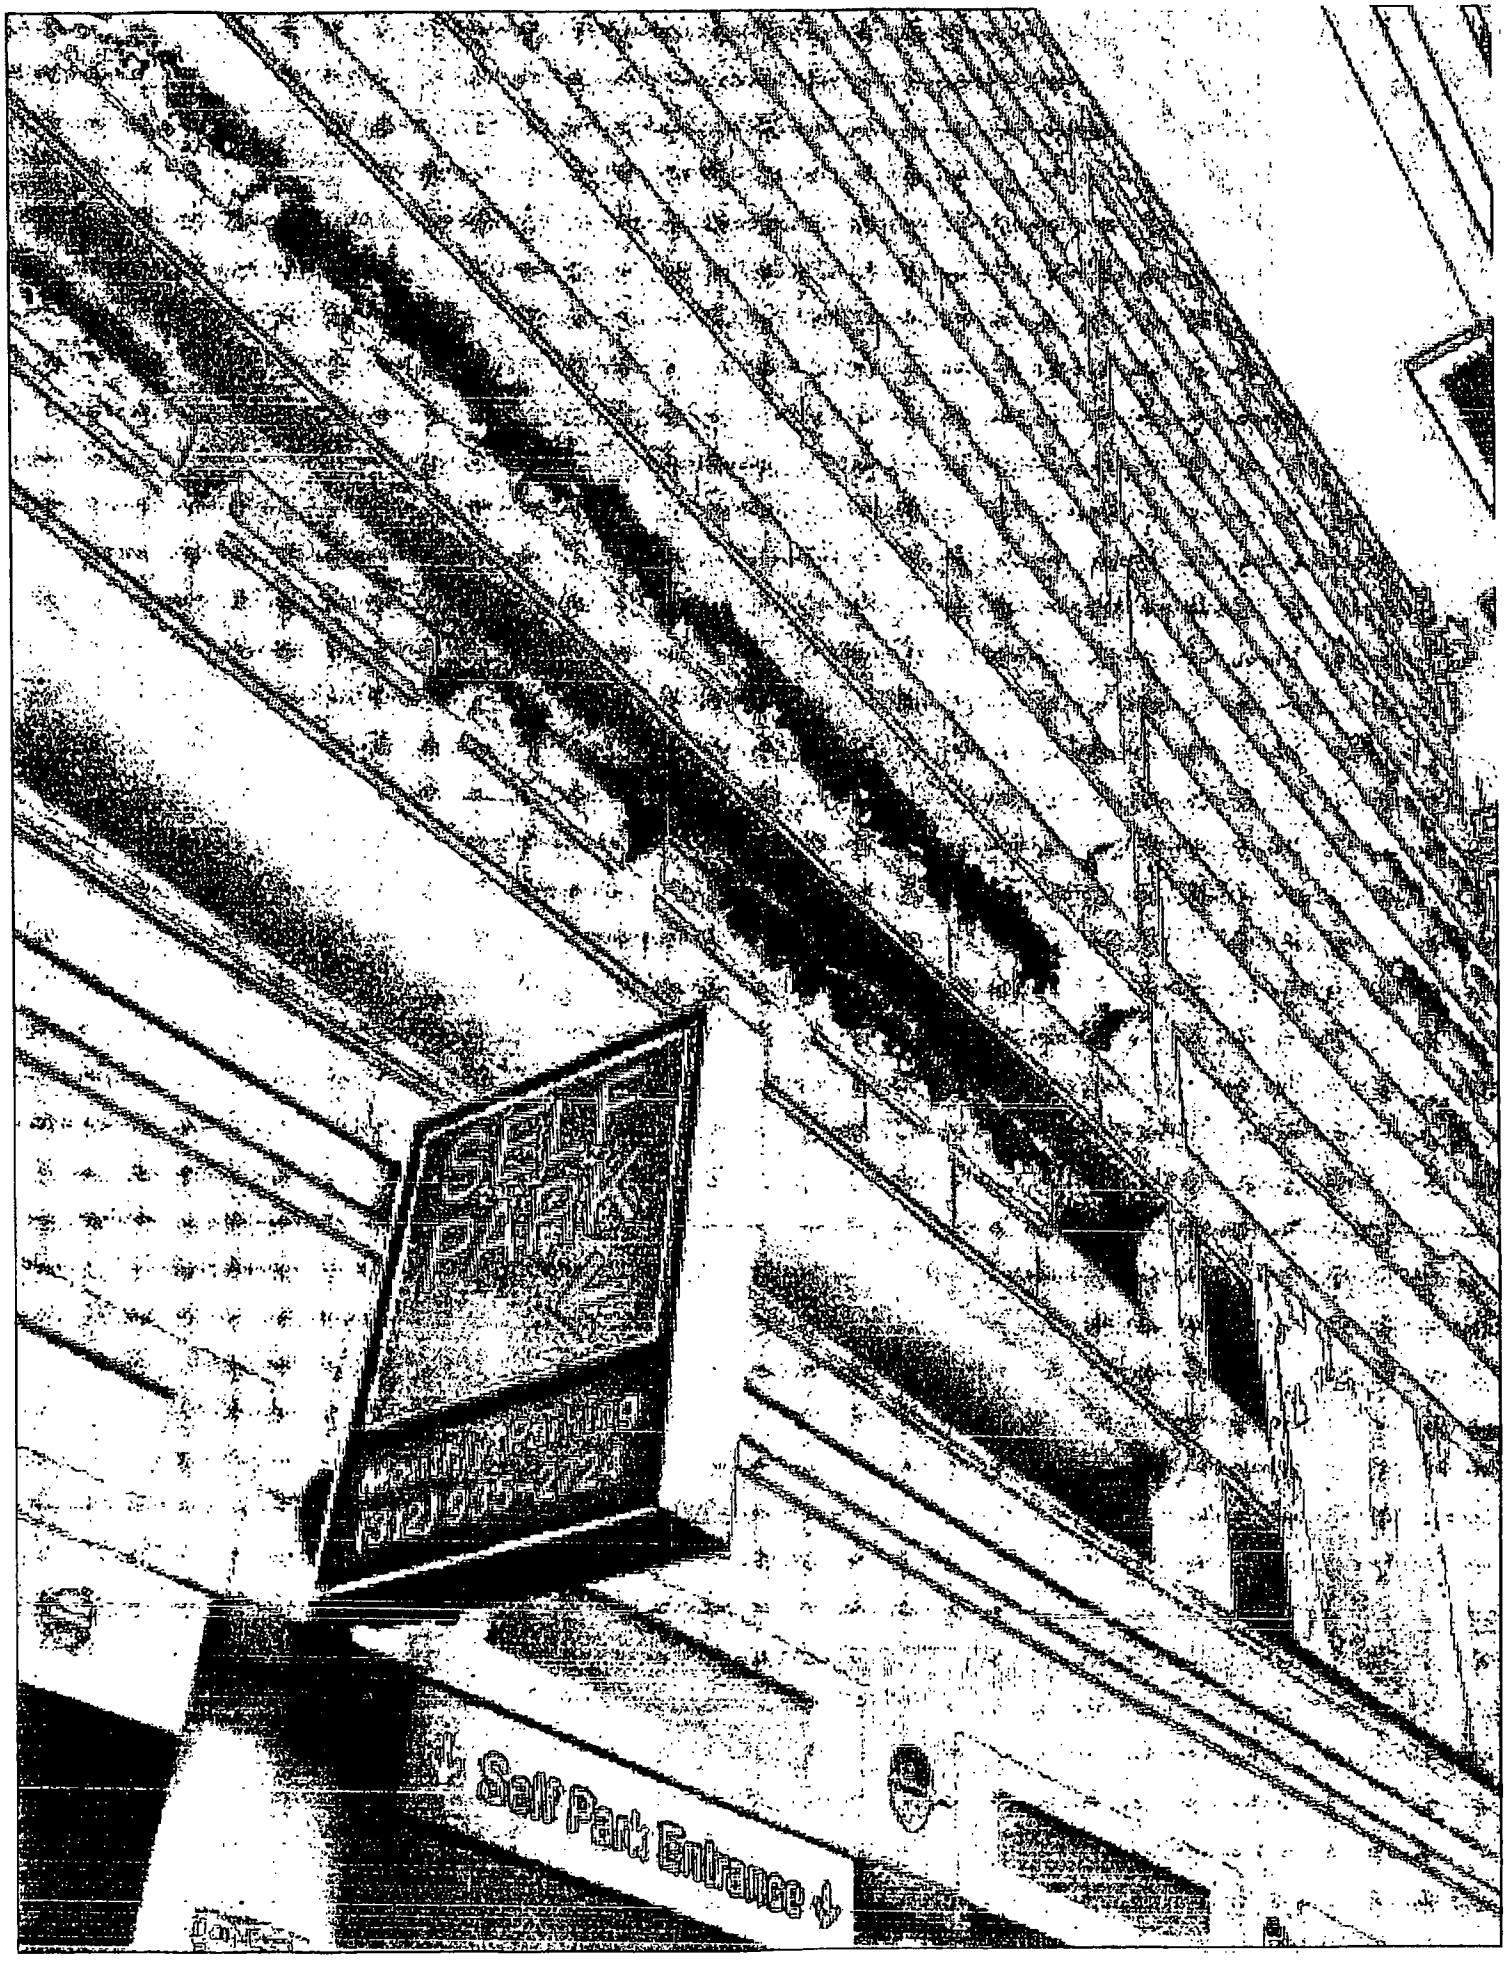
Salt Park Entrance

City of Chicago

O2014-2006

Office of the City Clerk

Document Tracking Sheet

Meeting Date:	3/5/2014
Sponsor(s):	Reilly (42)
Type:	Ordinance
Title:	Grant(s) of privilege in public way for Interpark - 230 W Washington St
Committee(s) Assignment:	Committee on Transportation and Public Way

ORDINANCE
INTERPARK
Acct. No. 63376 - 191
Permit No. 1103352

Be It Ordained by the City Council of the City of Chicago:

SECTION 1. Permission and authority are hereby given and granted to INTERPARK, upon the terms and subject to the conditions of this ordinance to maintain and use three (3) sign(s) projecting over the public right-of-way attached to its premises known as 230 W. Washington St..

Said sign structure(s) measures as follows; along W. Washington:
One (1) at eight (8) feet in length, twelve (12) feet in height and twenty-four (24) feet above grade level.
One (1) at eight (8) feet in length, twelve (12) feet in height and thirty-six (36) feet above grade level.
One (1) at eight (8) feet in length, twelve (12) feet in height and twelve (12) feet above grade level.

The location of said privilege shall be as shown on prints kept on file with the Department of Business Affairs and Consumer Protection and the Office of the City Clerk

Said privilege shall be constructed in accordance with plans and specifications approved by the Department of Transportation (Division of Project Development) and Zoning Department- Signs.

This grant of privilege in the public way shall be subject to the provisions of Section 10-28-015 and all other required provisions of the Municipal Code of Chicago.

The grantee shall pay to the City of Chicago as compensation for the privilege #1103352 herein granted the sum of nine hundred ($900.00) per annum in advance.

A 25% penalty will be added for payments received after due date

The permit holder agrees to hold the City of Chicago harmless for any damage, relocation or replacement costs associated with damage, relocation or removal of private property caused by the City performing work in the public way.

Authority herein given and granted for a period offive (5) years from and after Date of Passage.

Alderman _____


Brendan Reilly 42nd Ward

InterPark

230 W. WASHINGTON

A- (1) 12' x 8' x 24" (D) PROJECTING SIGN
(FRANKLIN ENTRANCE)



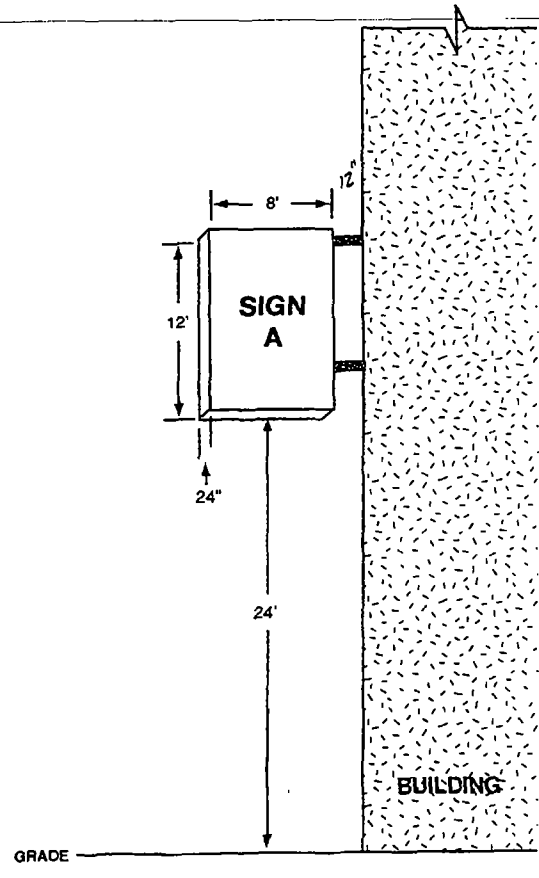

ORDINANCE
INTERPARK
Acct. No. 63376 - 191
Permit No. 1103352

Be It Ordained by the City Council of the City of Chicago:

SECTION 1. Permission and authority are hereby given and granted to INTERPARK, upon the terms and subject to the conditions of this ordinance to maintain and use three (3) sign(s) projecting over the public right-of-way attached to its premises known as 230 W. Washington St..

Said sign structure(s) measures as follows; along W. Washington:
One (1) at eight (8) feet in length, twelve (12) feet in height and twenty-four (24) feet above grade level.
One (1) at eight (8) feet in length, twelve (12) feet in height and thirty-six (36) feet above grade level.
One (1) at eight (8) feet in length, twelve (12) feet in height and twelve (12) feet above grade level.

The location of said privilege shall be as shown on prints kept on file with the Department of Business Affairs and Consumer Protection and the Office of the City Clerk

Said privilege shall be constructed in accordance with plans and specifications approved by the Department of Transportation (Division of Project Development) and Zoning Department- Signs.

This grant of privilege in the public way shall be subject to the provisions of Section 10-28-015 and all other required provisions of the Municipal Code of Chicago.

The grantee shall pay to the City of Chicago as compensation for the privilege #1103352 herein granted the sum of nine hundred ($900.00) per annum in advance.

A 25% penalty will be added for payments received after due date

The permit holder agrees to hold the City of Chicago harmless for any damage, relocation or replacement costs associated with damage, relocation or removal of private property caused by the City performing work in the public way.

Authority herein given and granted for a period offive (5) years from and after Date of Passage.

Alderman _____


Brendan Reilly 42nd Ward

InterPark

230 W. WASHINGTON

A- (1) 12' x 8' x 24" (D) PROJECTING SIGN
(FRANKLIN ENTRANCE)



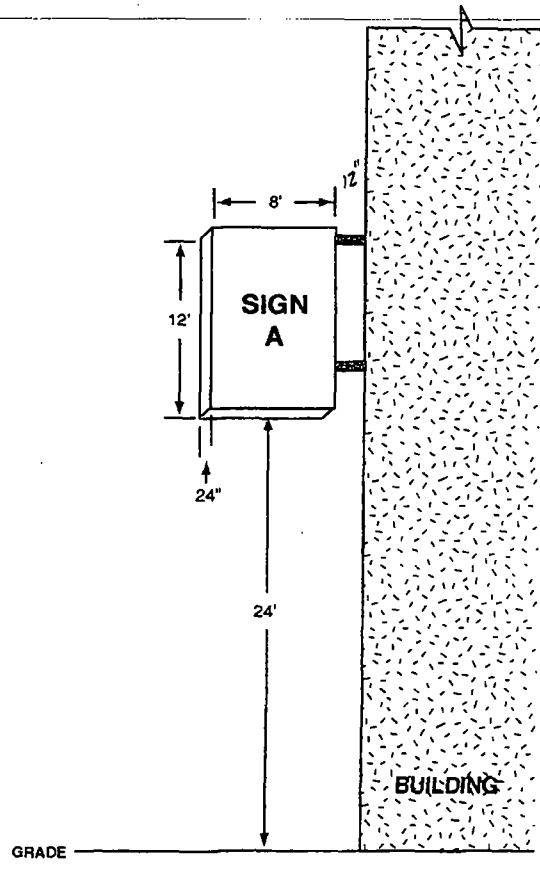

City of Chicago

O2014-2008

Office of the City Clerk

Document Tracking Sheet

Meeting Date:	3/5/2014
Sponsor(s):	Reilly (42)
Type:	Ordinance
Title:	Grant(s) of privilege in public way for Kerryman, The
Committee(s) Assignment:	Committee on Transportation and Public Way

ORDINANCE
THE KERRYMAN
Acct. No. 274159-1
Permit No. 1110587

Be It Ordained by the City Council of the City of Chicago:

SECTION 1. Permission and authority are hereby given and granted to THE KERRYMAN, upon the terms and subject to the conditions of this ordinance to maintain and use, as now constructed, one (1) Wind Screen(s) on the public right-of-way adjacent to its premises known as 661 N. Clark St..

Said Wind Screen(s) at N Clark St measure(s):
One (1) at eight point seven five (8.75) feet in length, and four point two five (4.25) feet in width for a total of thirty-seven point one nine (37.19) square feet.

The location of said privilege shall be as shown on prints kept on file with the Department of Business Affairs and Consumer Protection and the Office of the City Clerk.

Said privilege shall be constructed in accordance with plans and specifications approved by the Department of Transportation (Division of Project Development).

This grant of privilege in the public way shall be subject to the provisions of Section 10-28-015 and all other required provisions of the Municipal Code of Chicago.

The grantee shall pay to the City of Chicago as compensation for the privilege #1110587 herein granted the sum of four hundred ($400.00) per annum in advance.


A 25% penalty will be added for payments received after due date.

The permit holder agrees to hold the City of Chicago harmless for any damage, relocation or replacement costs associated with damage, relocation or removal of private property caused by the City performing work in the public way.

Authority herein given and granted for a period of five (5) years from and after Date of Passage.

Alderman _____

Brendan Reilly 42nd Ward

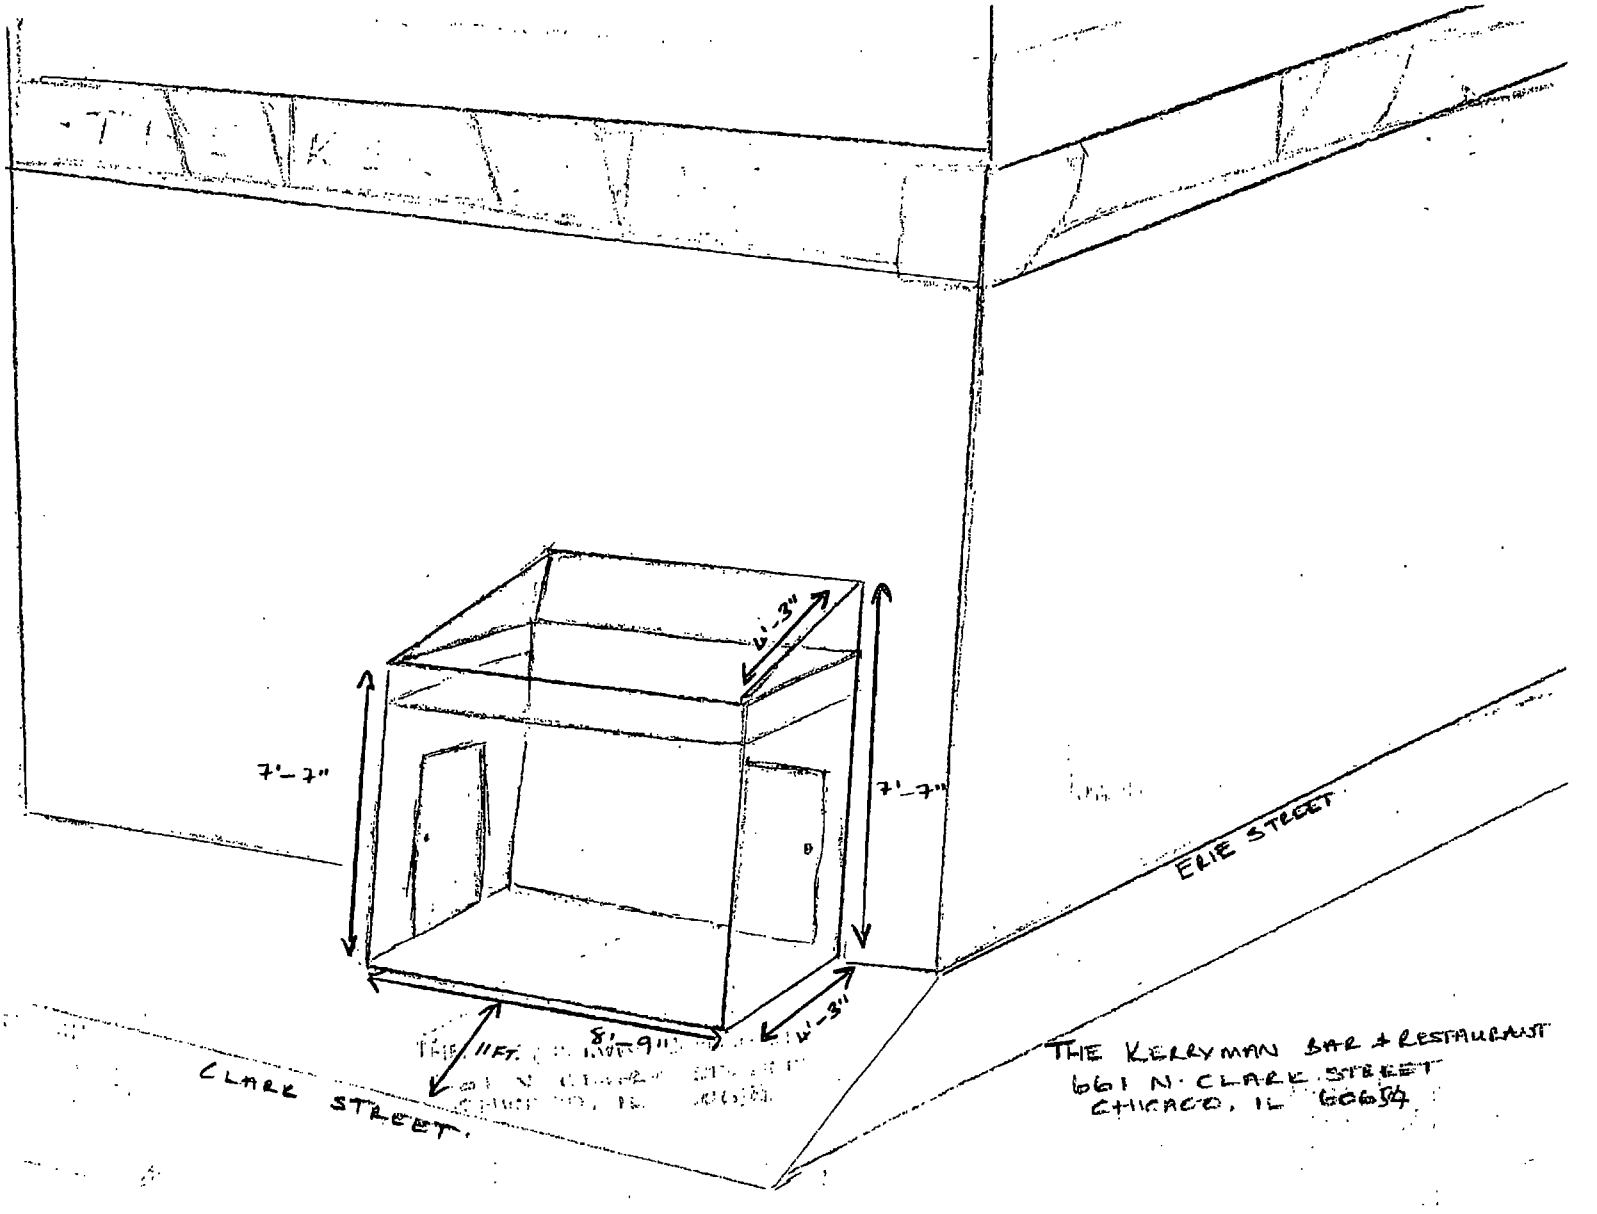
7'-7"
2'-3"
7'-7"
8'-9"
2'-3"
ERIE STREET
CLARK STREET.
THE KERRYMAN BAR & RESTAURANT
661 N. CLARK STREET
CHICAGO, IL 60654

City of Chicago

O2014-2009

Office of the City Clerk

Document Tracking Sheet

Meeting Date:	3/5/2014
Sponsor(s):	Reilly (42)
Type:	Ordinance
Title:	Grant(s) of privilege in public way for Macerich Management
Committee(s) Assignment:	Committee on Transportation and Public Way

ORDINANCE
MACERICH MANAGEMENT
Acct. No. 88194 - 1
Permit No. 1111249

Be It Ordained by the City Council of the City of Chicago:

SECTION 1. Permission and authority are hereby given and granted to MACERICH MANAGEMENT, upon the terms and subject to the conditions of this ordinance to maintain and use two (2) sign(s) projecting over the public right-of-way attached to its premises known as 55 E. Grand Ave..

Said sign structure(s) measures as follows; along E GRAND AVE:
One (1) at three point seven five (3.75) feet in length, one point three three (1.33) feet in height and eight (8) feet above grade level.

Said sign structure(s) measures as follows; along E GRAND AVE:
One (1) at three point seven five (3.75) feet in length, one point three three (1.33) feet in height and eight (8) feet above grade level.

The location of said privilege shall be as shown on prints kept on file with the Department of Business Affairs and Consumer Protection and the Office of the City Clerk.

Said privilege shall be constructed in accordance with plans and specifications approved by the Department of Transportation (Division of Project Development) and Zoning Department - Signs.

This grant of privilege in the public way shall be subject to the provisions of Section 10-28-015 and all other required provisions of the Municipal Code of Chicago.

The grantee shall pay to the City of Chicago as compensation for the privilege #1111249 herein granted the sum of one hundred seventy-five ($175.00) per annum in advance.


A 25% penalty will be added for payments received after due date.


The permit holder agrees to hold the City of Chicago harmless for any damage, relocation or replacement costs associated with damage, relocation or removal of private property caused by the City performing work in the public way.

Authority herein given and granted for a period of five (5) years from and after 02/11/2014.

Alderman _____

Brendan Reilly 42nd Ward

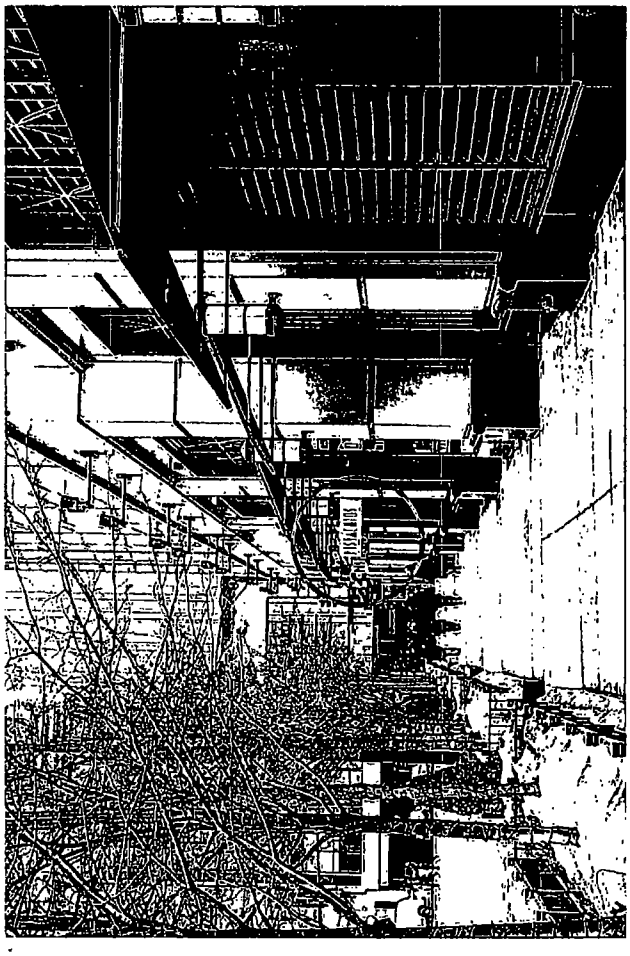

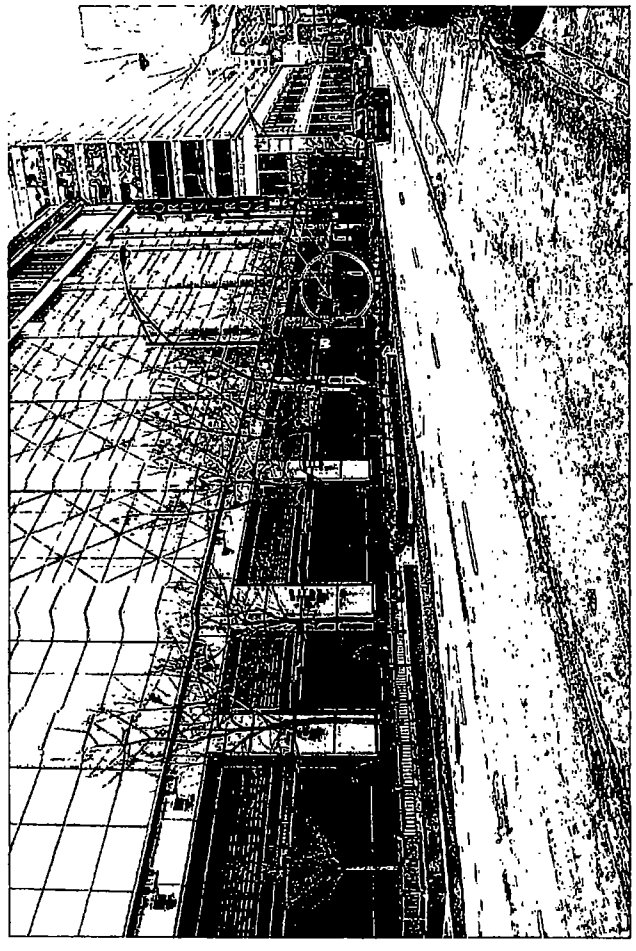

City of Chicago

O2014-2011

Office of the City Clerk

Document Tracking Sheet

Meeting Date:	3/5/2014
Sponsor(s):	Reilly (42)
Type:	Ordinance
Title:	Grant(s) of privilege in public way for Merlo on Maple
Committee(s) Assignment:	Committee on Transportation and Public Way

ORDINANCE
MERLO ON MAPLE
Acct. No. 258766--1
Permit No. 1111192

Be It Ordained by the City Council of the City of Chicago:

SECTION 1. Permission and authority are hereby given and granted to MERLO ON MAPLE, upon the terms and subject to the conditions of this ordinance to maintain and use, as now constructed, one (1) Step(s) on the public right-of-way adjacent to its premises known as 16 W. Maple St..

Said Step(s) at W. MAPLE ST. measure(s):
One (1) at eight point seven five (8.75) feet in length, and one (1) foot in width for a total of eight point seven five (8.75) square feet.

The location of said privilege shall be as shown on prints kept on file with the Department of Business Affairs and Consumer Protection and the Office of the City Clerk.

Said privilege shall be constructed in accordance with plans and specifications approved by the Department of Transportation (Division of Project Development).

This grant of privilege in the public way shall be subject to the provisions of Section 10-28-015 and all other required provisions of the Municipal Code of Chicago.

The grantee shall pay to the City of Chicago as compensation for the privilege #1111192 herein granted the sum of four hundred ($400.00) per annum in advance.

A 25% penalty will be added for payments received after due date.

The permit holder agrees to hold the City of Chicago harmless for any damage, relocation or replacement costs associated with damage, relocation or removal of private property caused by the City performing work in the public way.

Authority herein given and granted for a period of five (5) years from and after 09/10/2013.

Alderman _____

Brendan Reilly 42nd Ward



City of Chicago

O2014-2013

Office of the City Clerk

Document Tracking Sheet

Meeting Date:	3/5/2014
Sponsor(s):	Reilly (42)
Type:	Ordinance
Title:	Grant(s) of privilege in public way for Northwestern Memorial Hospital
Committee(s) Assignment:	Committee on Transportation and Public Way

ORDINANCE
NORTHWESTERN MEMORIAL HOSPITAL
Acct.-No: 69273 - 14
Permit No. 1110826

Be It Ordained by the City Council of the City of Chicago:

SECTION 1. Permission and authority are hereby given and granted to NORTHWESTERN MEMORIAL HOSPITAL, upon the terms and subject to the conditions of this ordinance to construct, install, maintain and use one (1) Conduit(s) under the public right-of-way adjacent to its premises known as 259 E. Erie St..

Said Conduit(s) at E. Erie Street measure(s):
One (1) at twelve point one seven (12.17) feet in length, and point one seven (.17) feet in width for a total of two point zero seven (2.07) square feet.

The location of said privilege shall be as shown on prints kept on file with the Department of Business Affairs and Consumer Protection and the Office of the City Clerk.

Said privilege shall be constructed in accordance with plans and specifications approved by the Department of Transportation (Division of Project Development) and Department of Transportation (Office of Underground Coordination).

This grant of privilege in the public way shall be subject to the provisions of Section 10-28-015 and all other required provisions of the Municipal Code of Chicago.

The grantee shall pay to the City of Chicago as compensation for the privilege #1110826 herein granted the sum of four hundred ($400.00) per annum in advance.

A 25% penalty will be added for payments received after due date.


The permit holder agrees to hold the City of Chicago harmless for any damage, relocation or replacement costs associated with damage, relocation or removal of private property caused by the City performing work in the public way.

Authority herein given and granted for a period of five (5) years from and after Date of Passage.

Alderman _____

Brendan Reilly 42nd Ward



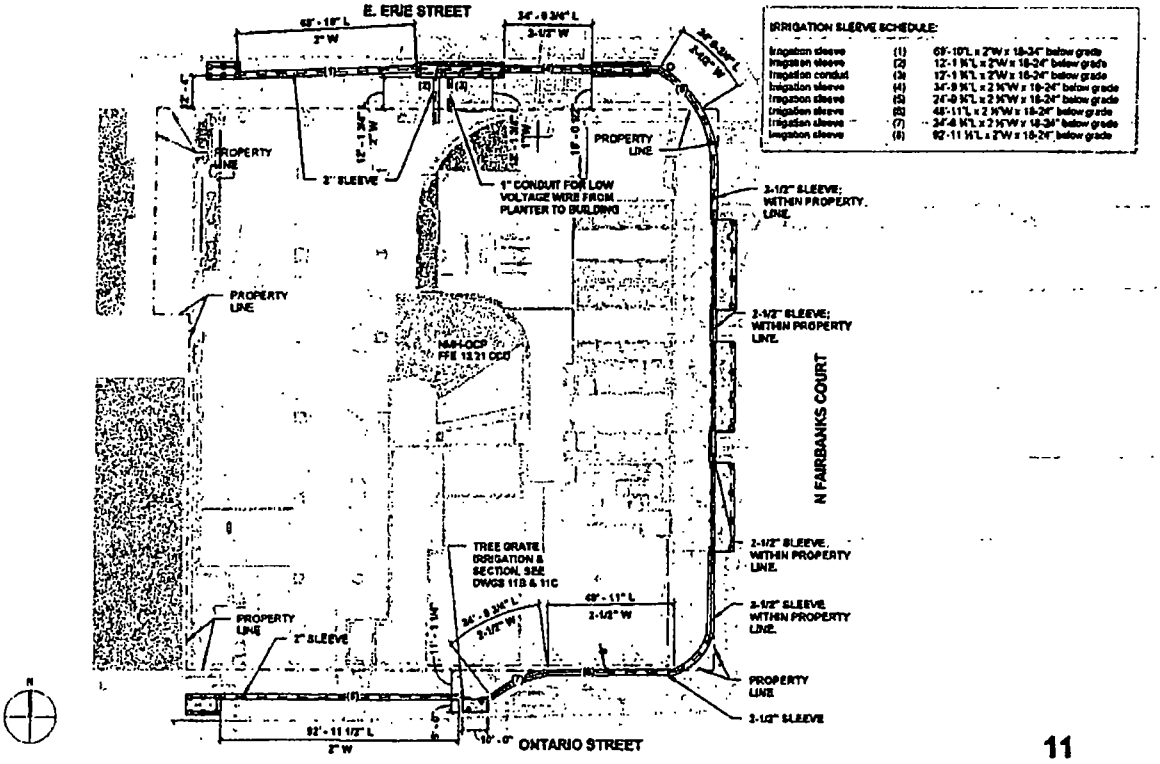

11

Northwestern Memorial Hospital

Outpatient Care Pavilion

Issue Date Project No. 03508.00

PRIVILEGE ITEM - PLANTER IRRIGATION

CANNONDESIGN

SITE PLAN

City of Chicago

O2014-2015

Office of the City Clerk

Document Tracking Sheet

Meeting Date:	3/5/2014
Sponsor(s):	Reilly (42)
Type:	Ordinance
Title:	Grant(s) of privilege in public way for Prosecco
Committee(s) Assignment:	Committee on Transportation and Public Way

ORDINANCE
PROSECCO
Acct. No: 316198-1
Permit No. 1111271

Be It Ordained by the City Council of the City of Chicago:

SECTION 1. Permission and authority are hereby given and granted to PROSECCO, upon the terms and subject to the conditions of this ordinance to maintain and use, as now constructed, four (4) Light Fixture(s) projecting over the public right-of-way adjacent to its premises known as 710 N. Wells St..

Said Light Fixture(s) at N. Wells Street measure(s):
Four (4) at two point five (2.5) feet in length, one point zero eight (1.08) foot in width and six point two five (6.25) feet above grade level.

The location of said privilege shall be as shown on prints kept on file with the Department of Business Affairs and Consumer Protection and the Office of the City Clerk.

Said privilege shall be constructed in accordance with plans and specifications approved by the Department of Transportation (Division of Project Development).

This grant of privilege in the public way shall be subject to the provisions of Section 10-28-015 and all other required provisions of the Municipal Code of Chicago.

The grantee shall pay to the City of Chicago as compensation for the privilege #1111271 herein granted the sum of ninety ($90.00) per annum in advance.


A 25% penalty will be added for payments received after due date.

The permit holder agrees to hold the City of Chicago harmless for any damage, relocation or replacement costs associated with damage, relocation or removal of private property caused by the City performing work in the public way.

Authority herein given and granted for a period of five (5) years from and after 11/19/2013.

Alderman _____

Brendan Reilly 42nd Ward

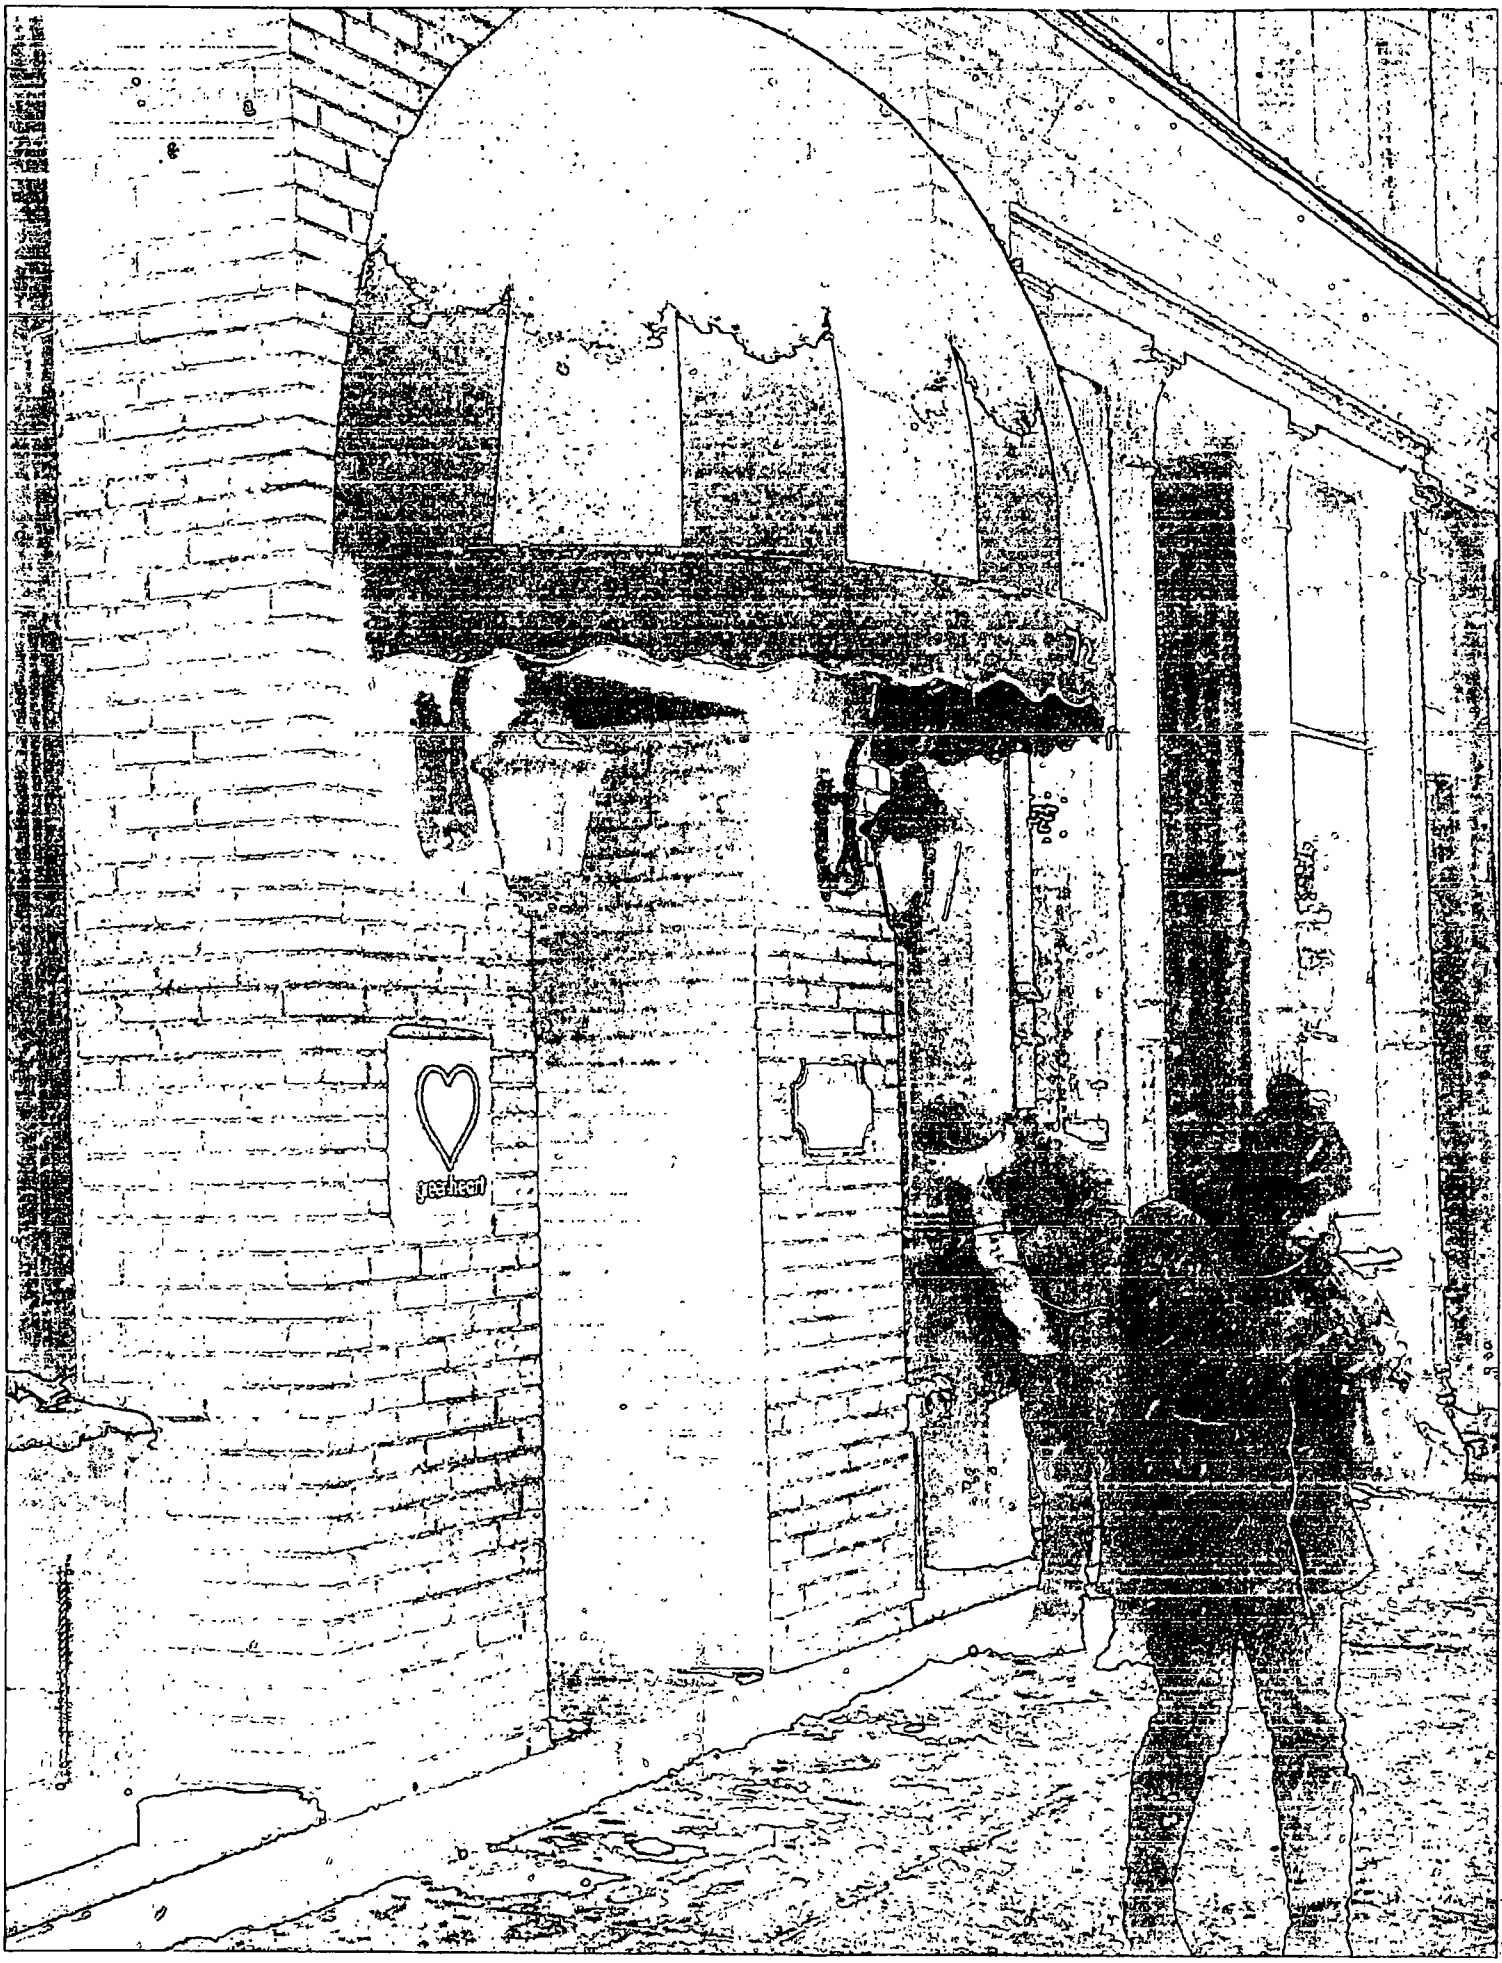
jesus

City of Chicago

O2014-2017

Office of the City Clerk

Document Tracking Sheet

Meeting Date:	3/5/2014
Sponsor(s):	Reilly (42)
Type:	Ordinance
Title:	Grant(s) of privilege in public way for Purple Pig, The
Committee(s) Assignment:	Committee on Transportation and Public Way

ORDINANCE
THE PURPLE PIG
Acct. No. 342411--1
Permit No. 1110760

Be It Ordained by the City Council of the City of Chicago:

SECTION 1. Permission and authority are hereby given and granted to THE PURPLE PIG, upon the terms and subject to the conditions of this ordinance to maintain and use, as now constructed, one (1) Wind Screen(s) on the public right-of-way adjacent to its premises known as 500 N. Michigan Ave..

Said Wind Screen(s) at N Michigan Ave measure(s):
One (1) at nine point one seven (9.17) feet in length, and five point nine two (5.92) feet in width for a total of fifty-four point two nine (54.29) square feet.

The location of said privilege shall be as shown on prints kept on file with the Department of Business Affairs and Consumer Protection and the Office of the City Clerk.

Said privilege shall be constructed in accordance with plans and specifications approved by the Department of Transportation (Division of Project Development).

This grant of privilege in the public way shall be subject to the provisions of Section 10-28-015 and all other required provisions of the Municipal Code of Chicago.

The grantee shall pay to the City of Chicago as compensation for the privilege #1110760 herein granted the sum of four hundred ($400.00) per annum in advance.


A 25% penalty will be added for payments received after due date.

The permit holder agrees to hold the City of Chicago harmless for any damage, relocation or replacement costs associated with damage, relocation or removal of private property caused by the City performing work in the public way.

Authority herein given and granted for a period of five (5) years from and after Date of Passage.

Alderman _____

Brendan Reilly 42nd Ward

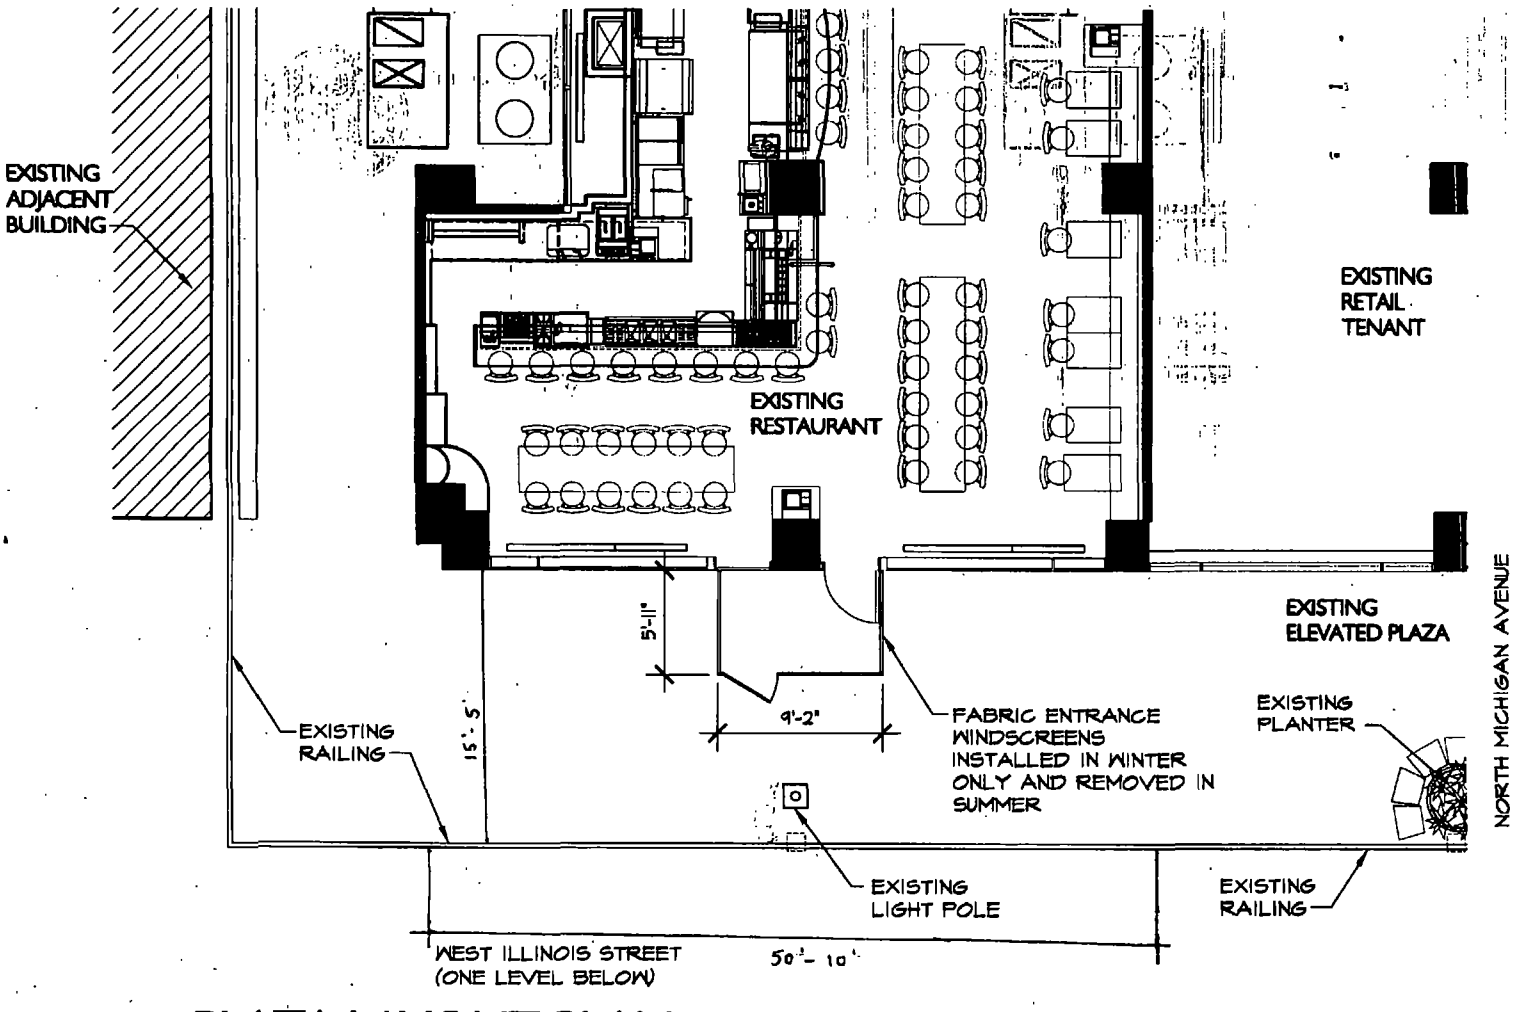

1 PLAZA LAYOUT PLAN

1/8" = 1'-0" GROUND FLOOR MICHIGAN AVENUE LEVEL

City of Chicago

O2014-2018

Office of the City Clerk

Document Tracking Sheet

Meeting Date:	3/5/2014
Sponsor(s):	Reilly (42)
Type:	Ordinance
Title:	Grant(s) of privilege in public way for Reit Managment & Research LLC
Committee(s) Assignment:	Committee on Transportation and Public Way

ORDINANCE
Reit Management & Research LLC
Acct. No. 369088 - 1
Permit No. 1110101

Be It Ordained by the City Council of the City of Chicago:

SECTION 1. Permission and authority are hereby given and granted to Reit Management & Research LLC, upon the terms and subject to the conditions of this ordinance to maintain and use one (1) sign(s) projecting over the public right-of-way attached to its premises known as 233 N. Michigan Ave..

Said sign structure(s) measures as follows; along E. South Water Street:
One (1) at twenty-eight (28) feet in length, three point nine two (3.92) feet in height and thirty (30) feet above grade level.

The location of said privilege shall be as shown on prints kept on file with the Department of Business Affairs and Consumer Protection and the Office of the City Clerk.

Said privilege shall be constructed in accordance with plans and specifications approved by the Department of Transportation (Division of Project Development) and Zoning Department - Signs.

This grant of privilege in the public way shall be subject to the provisions of Section 10-28-015 and all other required provisions of the Municipal Code of Chicago.

The grantee shall pay to the City of Chicago as compensation for the privilege #1110101 herein granted the sum of three hundred ($300.00) per annum in advance.


A 25% penalty will be added for payments received after due date.

The permit holder agrees to hold the City of Chicago harmless for any damage, relocation or replacement costs associated with damage, relocation or removal of private property caused by the City performing work in the public way.

Authority herein given and granted for a period of five (5) years from and after Date of Passage.

Alderman _____

Brendan Reilly 42nd Ward

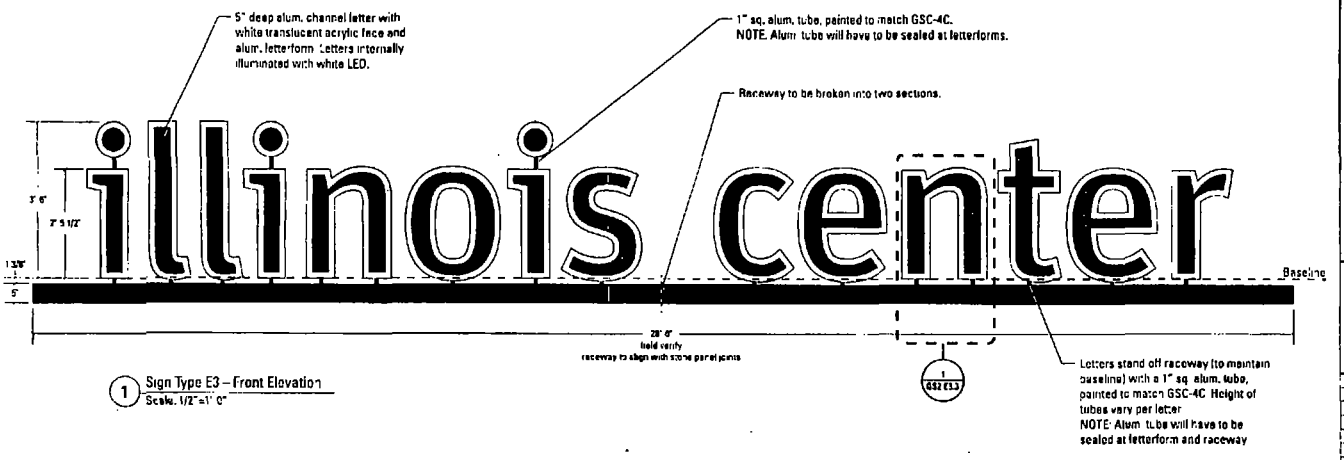

1 Sign Type E3 – Front Elevation
Scale: 1/2"=1'-0"

111 E. WACKER / 233 N. MICHIGAN
RENOVATION PROJECT
CHICAGO, IL 60601

GOETTSCH PARTNERS

CATT LYON

NOT FOR CONSTRUCTION

NO.	DATE	DESCRIPTION
	05/21/13	Pricing Package
	07/26/13	SD Update
	08/08/13	DuBose 3

May 21, 2013

Scale: As Noted

GS2-E3.2

© 2013 CAT Lyon Design. All Rights Reserved

City of Chicago

O2014-2019

Office of the City Clerk

Document Tracking Sheet

Meeting Date:	3/5/2014
Sponsor(s):	Reilly (42)
Type:	Ordinance
Title:	Grant(s) of privilege in public way for RL
Committee(s) Assignment:	Committee on Transportation and Public Way

ORDINANCE
RL
Acct. No. 21359 - 1
Permit No. 1110624

Be It Ordained by the City Council of the City of Chicago:

SECTION 1. Permission and authority are hereby given and granted to RL, upon the terms and subject to the conditions of this ordinance to maintain and use, as now constructed, one (1) Grease Basin(s) under the public right-of-way adjacent to its premises known as 115 E. Chicago Ave..

Said Grease Basin(s) at E Chicago Ave measure(s):
One (1) at three (3) feet in length, and three (3) feet in width for a total of nine (9) square feet.

The location of said privilege shall be as shown on prints kept on file with the Department of Business Affairs and Consumer Protection and the Office of the City Clerk.

Said privilege shall be constructed in accordance with plans and specifications approved by the Department of Transportation (Office of Underground Coordination) and Department of Water Management.

This grant of privilege in the public way shall be subject to the provisions of Section 10-28-015 and all other required provisions of the Municipal Code of Chicago.

The grantee shall pay to the City of Chicago as compensation for the privilege #1110624 herein granted the sum of four hundred ($400.00) per annum in advance.

A 25% penalty will be added for payments received after due date.


The permit holder agrees to hold the City of Chicago harmless for any damage, relocation or replacement costs associated with damage, relocation or removal of private property caused by the City performing work in the public way.

Authority herein given and granted for a period of five (5) years from and after 10/07/2013.

Alderman _____

Brendan Reilly 42nd Ward

RL RESTAURANT

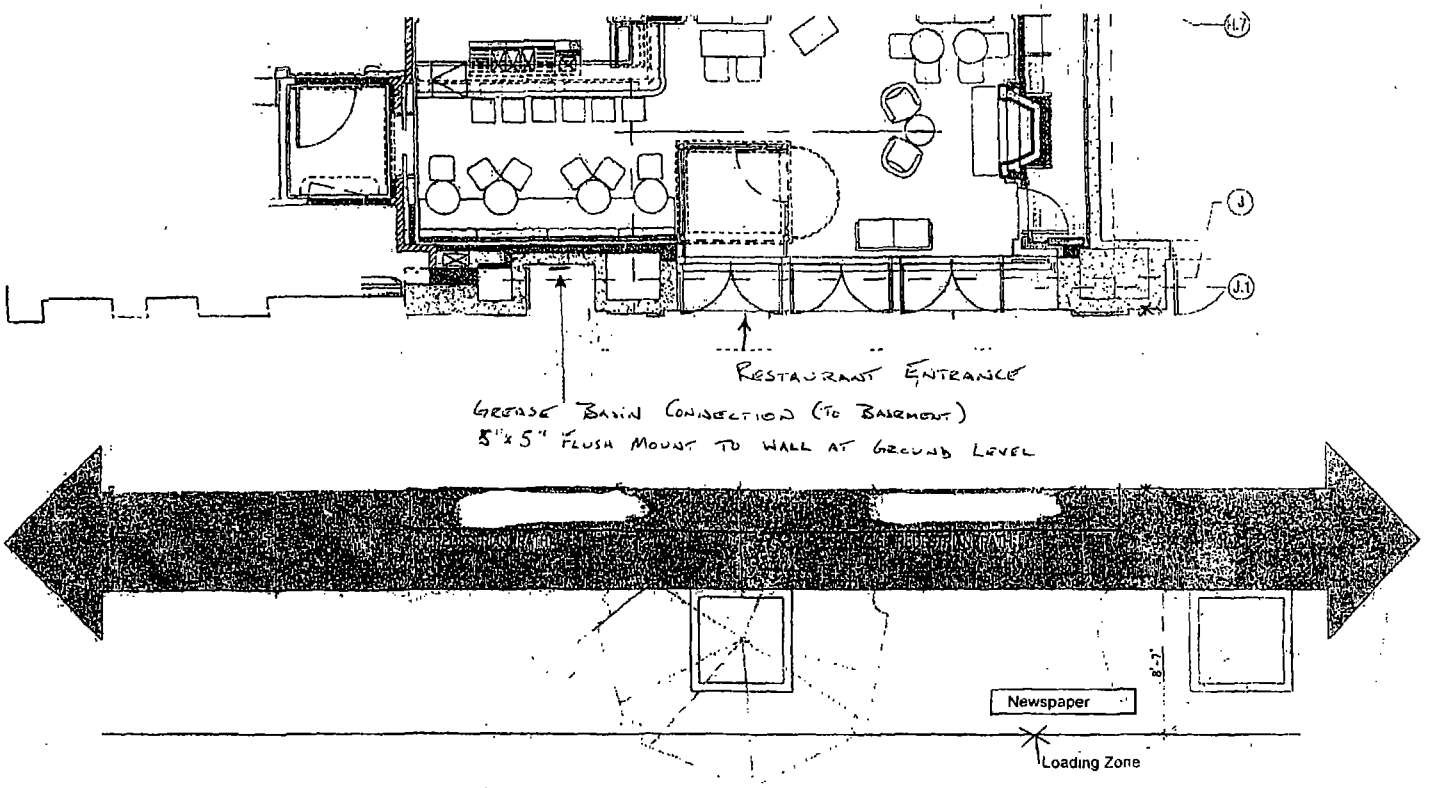

115 E. CHICAGO AVENUE

N

City of Chicago

O2014-2021

Office of the City Clerk

Document Tracking Sheet

Meeting Date:	3/5/2014
Sponsor(s):	Reilly (42)
Type:	Ordinance
Title:	Grant(s) of privilege in public way for Saks Fifth Avenue
Committee(s) Assignment:	Committee on Transportation and Public Way

ORDINANCE
SAKS FIFTH AVE
Acct. No. 350794 - 1
Permit No. 1110403

Be It Ordained by the City Council of the City of Chicago:

SECTION 1. Permission and authority are hereby given and granted to SAKS FIFTH AVE, upon the terms and subject to the conditions of this ordinance to maintain and use nine (9) sign(s) projecting over the public right-of-way attached to its premises known as 700 N Michigan Ave..

Said sign structure(s) measures as follows; along N Michigan Ave:
One (1) at twelve point two five (12.25) feet in length, twelve point two five (12.25) feet in height and twenty-five (25) feet above grade level.
Two (2) at two point five (2.5) feet in length, two point five (2.5) feet in height and three (3) feet above grade level.

Said sign structure(s) measures as follows; along E Superior St:
One (1) at twelve point two five (12.25) feet in length, twelve point two five (12.25) feet in height and twenty-five (25) feet above grade level.
Five (5) at two point five (2.5) feet in length, two point five (2.5) feet in height and three (3) feet above grade level.

The location of said privilege shall be as shown on prints kept on file with the Department of Business Affairs and Consumer Protection and the Office of the City Clerk.

Said privilege shall be constructed in accordance with plans and specifications approved by the Department of Transportation (Division of Project Development) and Zoning Department - Signs.

This grant of privilege in the public way shall be subject to the provisions of Section 10-28-015 and all other required provisions of the Municipal Code of Chicago.

The grantee shall pay to the City of Chicago as compensation for the privilege #1110403 herein granted the sum of seven hundred seventy-five ($775.00) per annum in advance.


A 25% penalty will be added for payments received after due date.

The permit holder agrees to hold the City of Chicago harmless for any damage, relocation or replacement costs associated with damage, relocation or removal of private property caused by the City performing work in the public way.

Authority herein given and granted for a period of five (5) years from and after Date of Passage.

Alderman _____

Brendan Reilly 42nd Ward

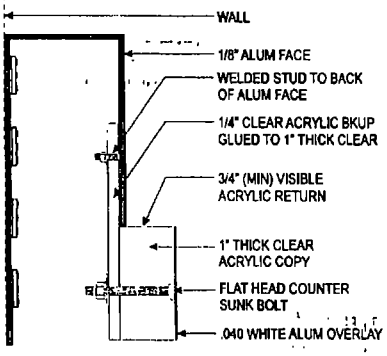



NOTE
LETTER STROKES THICKENED SLIGHTLY TO ALLOW FOR ACRYLIC PUSH THRU


FACE
.125 ALUMINUM POLISHED BLACK METAL FINISH.

RETURNS
FAB .125 ALUM, 3" DEEP, POLISHED BLACK METAL FINISH.
(BACK IS 125 ALUM)

COPY
WATER JET CUT OUT W/PUSH THRU 1" THICK CLEAR ACRYLIC W/.040 WHITE ALUM OVERLAY.

ILLUMINATION
WHITE LEDS.

CABINET W/PUSH THRU GRAPHICS

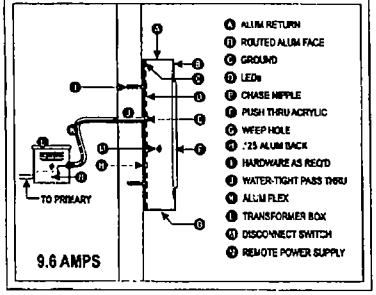

Underwriters Laboratories Inc.
LISTED
ELECTRIC SIGN

APPLY UL LABELS ON TOP OF CABINET OUT OF PUBLIC VIEW

NOTE: ACTUAL ATTACHMENT HARDWARE DETERMINED BY WALL CONSTRUCTION AND ENGINEERING REQUIREMENTS

NOTE: FINISH ALL INTERIOR ALUMINUM SURFACES W/LIGHT ENHANCEMENT PAINT.

(2) TWO REQUIRED

SCALE: 1/4" = 1'-0"

ROUT OUT PUSH THRU BUILDING SIGN

Dwg File Location: Design 2\LINDA\Dwgs\Saks Fifth Avenue\SAKS Chicago\SAKS Chicago, IL R3 Page 5 of 7

SIGN CRAFTERS
2401 I-35 S. San Marcos, TX 78666
(512) 392-0900 (512) 392-3363 Fax
signcrafters@sanmarcos.net
www.signcrafters.net

This original unpublished drawing is the property of Sign Crafters and is submitted for personal use only in conjunction with the planning of the expressed project. This drawing is not to be reproduced, used or exhibited in any fashion without permission from Sign Crafters. Unauthorized use constitutes customer approval of all associated creative, drafting and engineering fees. This representation is for illustrative purposes only and may not accurately reflect actual size or specifications. Sign Crafters shall not be held responsible or liable for any discrepancy whatsoever between the illustration and the actual signage built.

CLIENT Saks Fifth Avenue	FILE SAKS Chicago, IL R3	DATE 10/22/13	
APPROVAL	DATE	WITH CHANGES AS NOTED	
TYPE OF SIGNAGE As Shown		SCALE Noted	
INSTALL As Indicated	LOCATION 700 North Michigan Ave., Chicago, IL 60611		

City of Chicago

O2014-2023

Office of the City Clerk

Document Tracking Sheet

Meeting Date:	3/5/2014
Sponsor(s):	Reilly (42)
Type:	Ordinance
Title:	Grant(s) of privilege in public way for St. Clair & Grand Garage
Committee(s) Assignment:	Committee on Transportation and Public Way

ORDINANCE
ST CLAIR & GRAND GARAGE
Acct. No. 57959 - 1
Permit No. 1110827

Be It Ordained by the City Council of the City of Chicago:

SECTION 1. Permission and authority are hereby given and granted to ST CLAIR & GRAND GARAGE, upon the terms and subject to the conditions of this ordinance to maintain and use three (3) sign(s) projecting over the public right-of-way attached to its premises known as 533 N. St Clair St..

Said sign structure(s) measures as follows; along N. St Clair:
One (1) at two (2) feet in length, twelve (12) feet in height and ten (10) feet above grade level.
One (1) at two (2) feet in length, twelve (12) feet in height and ten (10) feet above grade level.
One (1) at four (4) feet in length, twelve (12) feet in height and ten (10) feet above grade level.

The location of said privilege shall be as shown on prints kept on file with the Department of Business Affairs and Consumer Protection and the Office of the City Clerk.

Said privilege shall be constructed in accordance with plans and specifications approved by the Department of Transportation (Division of Project Development) and Zoning Department - Signs.

This grant of privilege in the public way shall be subject to the provisions of Section 10-28-015 and all other required provisions of the Municipal Code of Chicago.

The grantee shall pay to the City of Chicago as compensation for the privilege #1110827 herein granted the sum of four hundred seventy-five ($475.00) per annum in advance.

A 25% penalty will be added for payments received after due date.

The permit holder agrees to hold the City of Chicago harmless for any damage, relocation or replacement costs associated with damage, relocation or removal of private property caused by the City performing work in the public way.

Authority herein given and granted for a period of five (5) years from and after 07/09/2013.

Alderman _____

Brendan Reilly 42nd Ward



PARK
SELF PARK
ATTENDANT
ONE
WAY

City of Chicago

O2014-2024

Office of the City Clerk

Document Tracking Sheet

Meeting Date:	3/5/2014
Sponsor(s):	Reilly (42)
Type:	Ordinance
Title:	Grant(s) of privilege in public way for Tides at Lake Shore East LLC
Committee(s) Assignment:	Committee on Transportation and Public Way

ORDINANCE
TIDES AT LAKE SHORE EAST LLC
Acct. No. 301855 - 2
Permit No. 1111055

Be It Ordained by the City Council of the City of Chicago:

SECTION 1. Permission and authority are hereby given and granted to TIDES AT LAKE SHORE EAST LLC, upon the terms and subject to the conditions of this ordinance to maintain and use, as now constructed, one (1) Tree Grates(s) on the public right-of-way adjacent to its premises known as 360 E. South Water St..

Said Tree Grates(s) at E. South Water measure(s):
One (1) at five (5) feet in length, and five (5) feet in width for a total of twenty-five (25) square feet.

The location of said privilege shall be as shown on prints kept on file with the Department of Business Affairs and Consumer Protection and the Office of the City Clerk.

Said privilege shall be constructed in accordance with plans and specifications approved by the Department of Planning and Development and Department of Transportation (Division of Project Development).

This grant of privilege in the public way shall be subject to the provisions of Section 10-28-015 and all other required provisions of the Municipal Code of Chicago.

The grantee shall pay to the City of Chicago as compensation for the privilege #1111055 herein granted the sum of zero ($.00) per annum in advance.


A 25% penalty will be added for payments received after due date.

The permit holder agrees to hold the City of Chicago harmless for any damage, relocation or replacement costs associated with damage, relocation or removal of private property caused by the City performing work in the public way.

Authority herein given and granted for a period of five (5) years from and after 03/12/2013.

Alderman _____

Brendan Reilly 42nd Ward

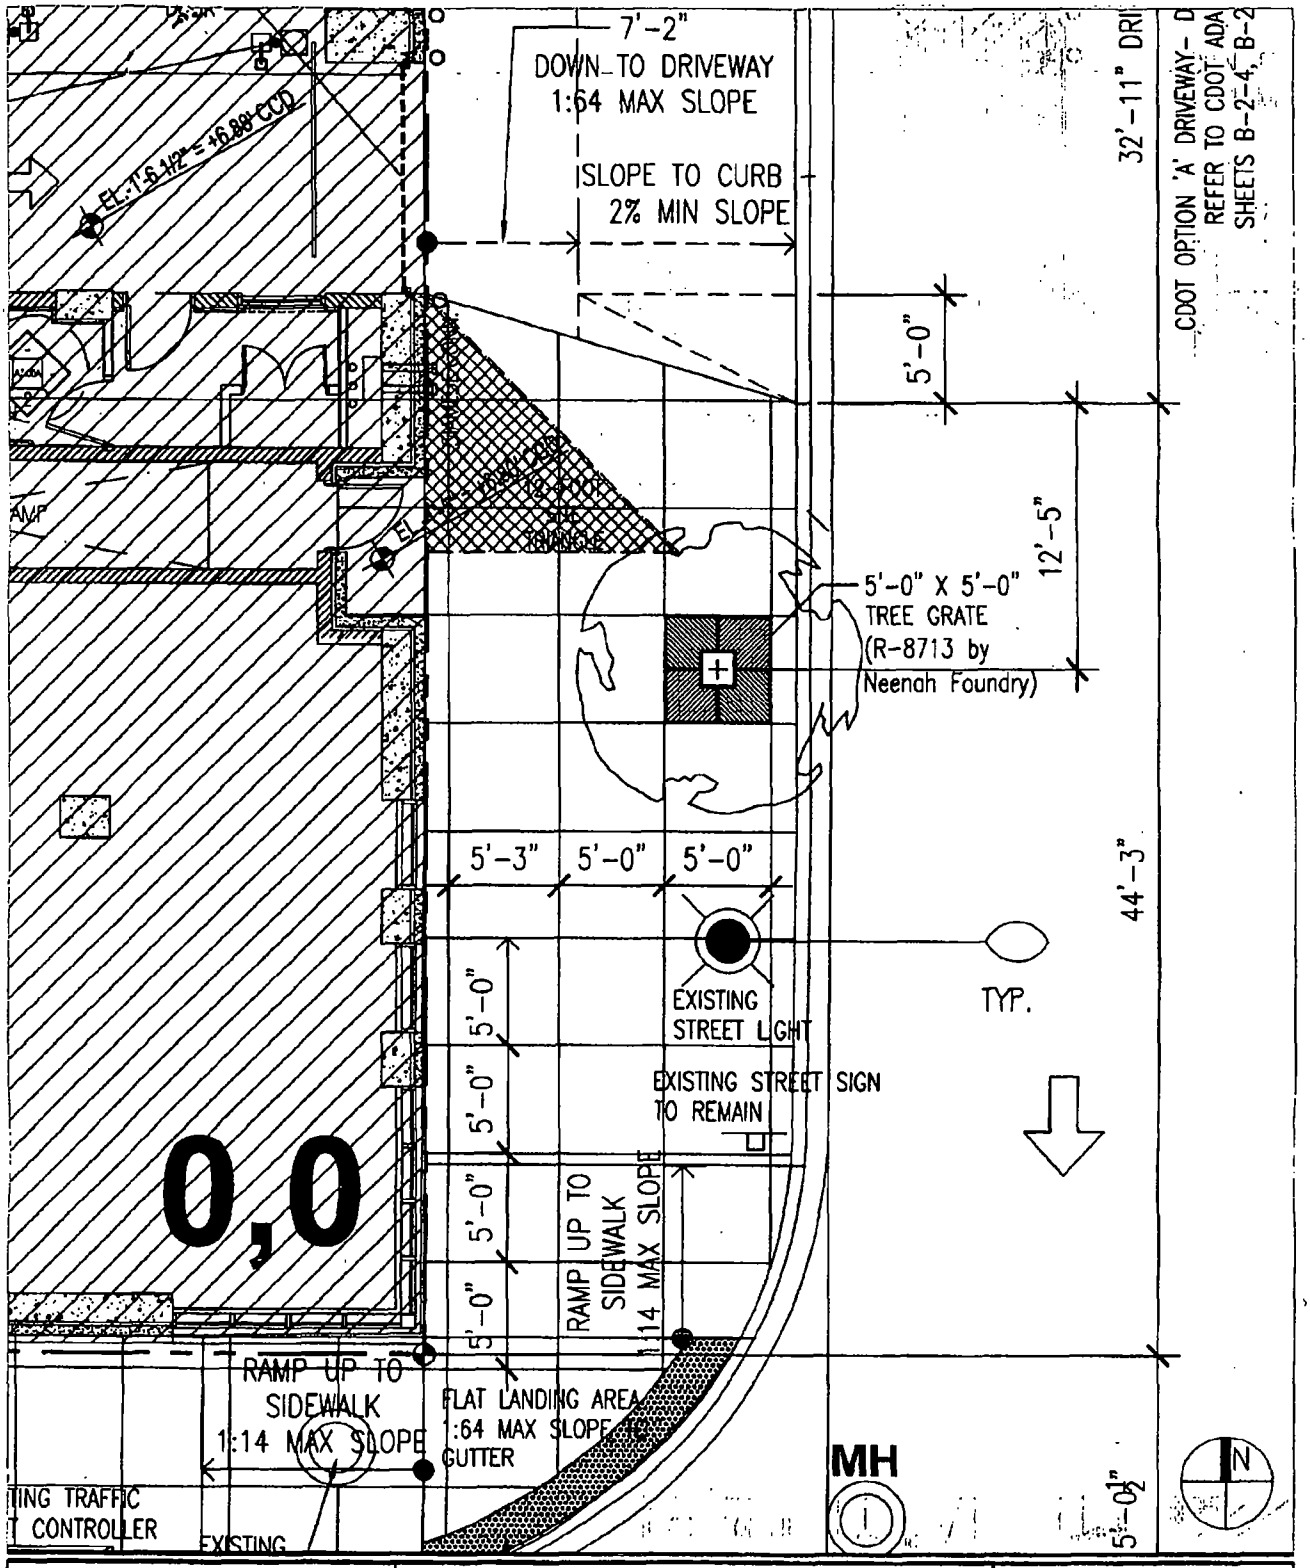

LOEWENBERG ARCHITECTS
383 W SUPERIOR PLACE SUITE 2750
CHICAGO, IL 60601
TEL: 312/440-9660
FAX: 312/440-1422
WWW.LOEWENBERG.COM

PROJECT: THE TIDES	**ASK: T-3**
NOTES: EXHIBIT FOR PUBLIC WAY USE APPLICATION – TREE GRATE	DATE: 10/2/2007
	SCALE: NTS
	DRAWN BY: PDB

City of Chicago

O2014-2025

Office of the City Clerk

Document Tracking Sheet

Meeting Date:	3/5/2014
Sponsor(s):	Reilly (42)
Type:	Ordinance
Title:	Grant(s) of privilege in public way for Wacker GP, Inc. & TDC Canada Corp.
Committee(s) Assignment:	Committee on Transportation and Public Way

ORDINANCE
WACKER GP, INC. & TDC CANADA, CORP.
Acct. No. 309725 - 2
Permit No. 1111195

Be It Ordained by the City Council of the City of Chicago:

SECTION 1. Permission and authority are hereby given and granted to WACKER GP, INC. & TDC CANADA, CORP., upon the terms and subject to the conditions of this ordinance to maintain and use, as now constructed, six (6) Light Fixture(s) projecting over the public right-of-way adjacent to its premises known as 35 E. Wacker Dr..

Said Light Fixture(s) at E. Wacker Drive measure(s):
Four (4) at one point three (1.3) foot in length, two (2) feet in width and sixteen (16) feet above grade level.

Said Light Fixture(s) at N. Wabash Avenue measure(s):
Two (2) at one point three (1.3) foot in length, two (2) feet in width and sixteen (16) feet above grade level.

The location of said privilege shall be as shown on prints kept on file with the Department of Business Affairs and Consumer Protection and the Office of the City Clerk.

Said privilege shall be constructed in accordance with plans and specifications approved by the Department of Transportation (Division of Project Development).

This grant of privilege in the public way shall be subject to the provisions of Section 10-28-015 and all other required provisions of the Municipal Code of Chicago.

The grantee shall pay to the City of Chicago as compensation for the privilege #1111195 herein granted the sum of zero ($.00) per annum in advance.


A 25% penalty will be added for payments received after due date.

The permit holder agrees to hold the City of Chicago harmless for any damage, relocation or replacement costs associated with damage, relocation or removal of private property caused by the City performing work in the public way.

Authority herein given and granted for a period of five (5) years from and after 01/13/2014.

Alderman _____

Brendan Reilly 42nd Ward

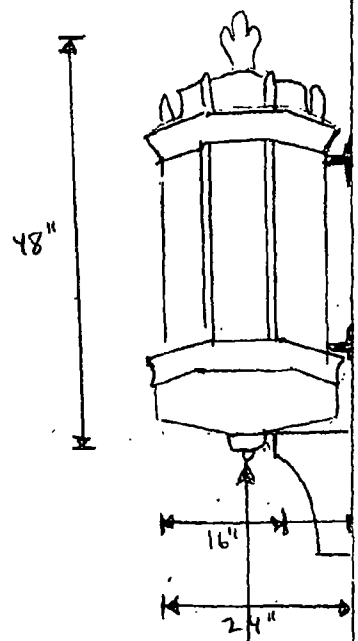

2ND FLOOR

16'

STREET LEVEL

1ST FLOOR OF BUILDING

City of Chicago

O2014-2026

Office of the City Clerk

Document Tracking Sheet

Meeting Date:	3/5/2014
Sponsor(s):	Reilly (42)
Type:	Ordinance
Title:	Grant(s) of privilege in public way for 7-Eleven 33725A
Committee(s) Assignment:	Committee on Transportation and Public Way

ORDINANCE
7-ELEVEN 33725A
Acct. No. 65465 - 85
Permit No. 1110939

Be It Ordained by the City Council of the City of Chicago:

SECTION 1. Permission and authority are hereby given and granted to 7-ELEVEN 33725A, upon the terms and subject to the conditions of this ordinance to maintain and use, as now constructed, six (6) Light Fixture(s) projecting over the public right-of-way adjacent to its premises known as 201 E. Ohio St..

Said Light Fixture(s) at E. Ohio Street measure(s):
Three (3) at six (6) feet in length, one (1) foot in width and eight point four one (8.41) feet above grade level.

Said Light Fixture(s) at N. St Clair Street measure(s):
Three (3) at six (6) feet in length, one (1) foot in width and eight point four one (8.41) feet above grade level.

The location of said privilege shall be as shown on prints kept on file with the Department of Business Affairs and Consumer Protection and the Office of the City Clerk.

Said privilege shall be constructed in accordance with plans and specifications approved by the Department of Transportation (Division of Project Development).

This grant of privilege in the public way shall be subject to the provisions of Section 10-28-015 and all other required provisions of the Municipal Code of Chicago.

The grantee shall pay to the City of Chicago as compensation for the privilege #1110939 herein granted the sum of one hundred ($100.00) per annum in advance.


A 25% penalty will be added for payments received after due date.

The permit holder agrees to hold the City of Chicago harmless for any damage, relocation or replacement costs associated with damage, relocation or removal of private property caused by the City performing work in the public way.

Authority herein given and granted for a period of five (5) years from and after 01/13/2014.

Alderman _____

Brendan Reilly 42nd Ward

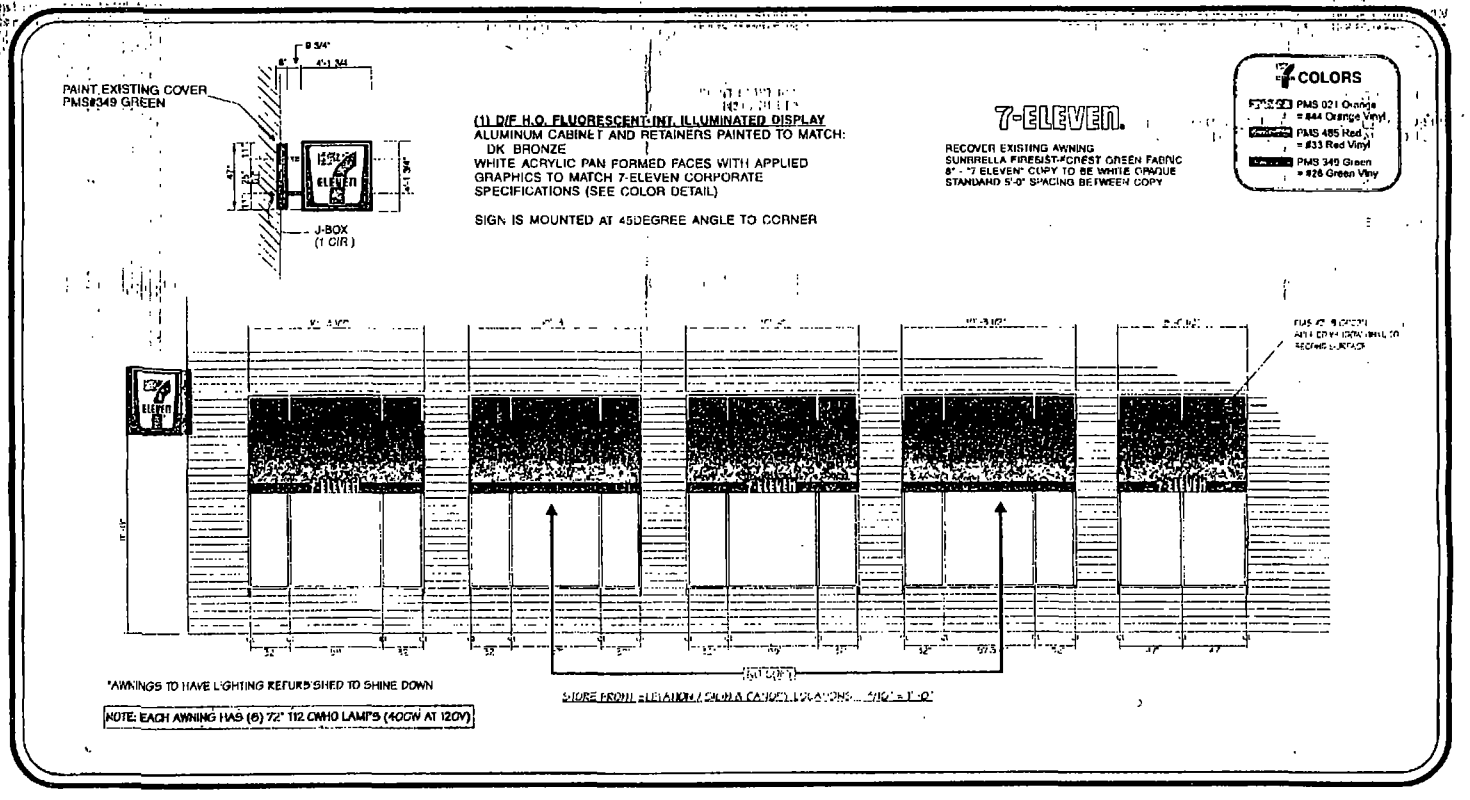

DOYLE
GENERAL SIGN CONTRACTORS
938 INTERSTATE RD. NO. SUITE 108B
ADDISON IL, 60101
630 543-8480
FAX 630 543-1489

DATE	REVISION
01-08-07	ONE WINDOW GRAPHICS
05-17-07	ONLY (3) AWNS CAN H.O. SIGN AT ENTCAPS ON FRONT TO ALSO BE LIGHTED

CUSTOMER APPROVAL DATE

This drawing is the original and unpublished work of DOYLE SIGNS INC. and may not be reproduced, used, copied or exhibited in any fashion without the prior written consent of an authorized officer of the Company. This right to this design may be protected.

CLIENT	7-ELEVEN #2019/32705						
ADDRESS	2015 OHIO ST						
CITY	CHICAGO	STATE	IL	DESIGNER	RA	SALESPERSON	TD
DRWG. NO	9775	SCALE:	NOTED	DATE:	3-16-07	SHEET NO.	2 OF 3

City of Chicago

O2014-2027

Office of the City Clerk

Document Tracking Sheet

Meeting Date:	3/5/2014
Sponsor(s):	Reilly (42)
Type:	Ordinance
Title:	Grant(s) of privilege in public way for 20 East Bellevue LLC - balcony
Committee(s) Assignment:	Committee on Transportation and Public Way

ORDINANCE
20 EAST BELLEVUE L.L.C.
Acct. No. 262634 - 1
Permit No. 1110623

Be It Ordained by the City Council of the City of Chicago:

SECTION 1. Permission and authority are hereby given and granted to 20 EAST BELLEVUE L.L.C., upon the terms and subject to the conditions of this ordinance to maintain and use, as now constructed, one (1) Balcony(s) projecting over the public right-of-way adjacent to its premises known as 18-20 E. Bellevue Pl..

Said Balcony(s) at E. Belllevue Place measure(s):
One (1) at thirty-two point five (32.5) feet in length, and two (2) feet in width for a total of sixty-five (65) square feet.

The location of said privilege shall be as shown on prints kept on file with the Department of Business Affairs and Consumer Protection and the Office of the City Clerk.

Said privilege shall be constructed in accordance with plans and specifications approved by the Department of Planning and Development and Department of Transportation (Division of Project Development).

This grant of privilege in the public way shall be subject to the provisions of Section 10-28-015 and all other required provisions of the Municipal Code of Chicago.

The grantee shall pay to the City of Chicago as compensation for the privilege #1110623 herein granted the sum of seventy-five ($75.00) per annum in advance.


A 25% penalty will be added for payments received after due date.

The permit holder agrees to hold the City of Chicago harmless for any damage, relocation or replacement costs associated with damage, relocation or removal of private property caused by the City performing work in the public way.

Authority herein given and granted for a period of five (5) years from and after 11/05/2013.

Alderman _____

Brendan Reilly 42nd Ward

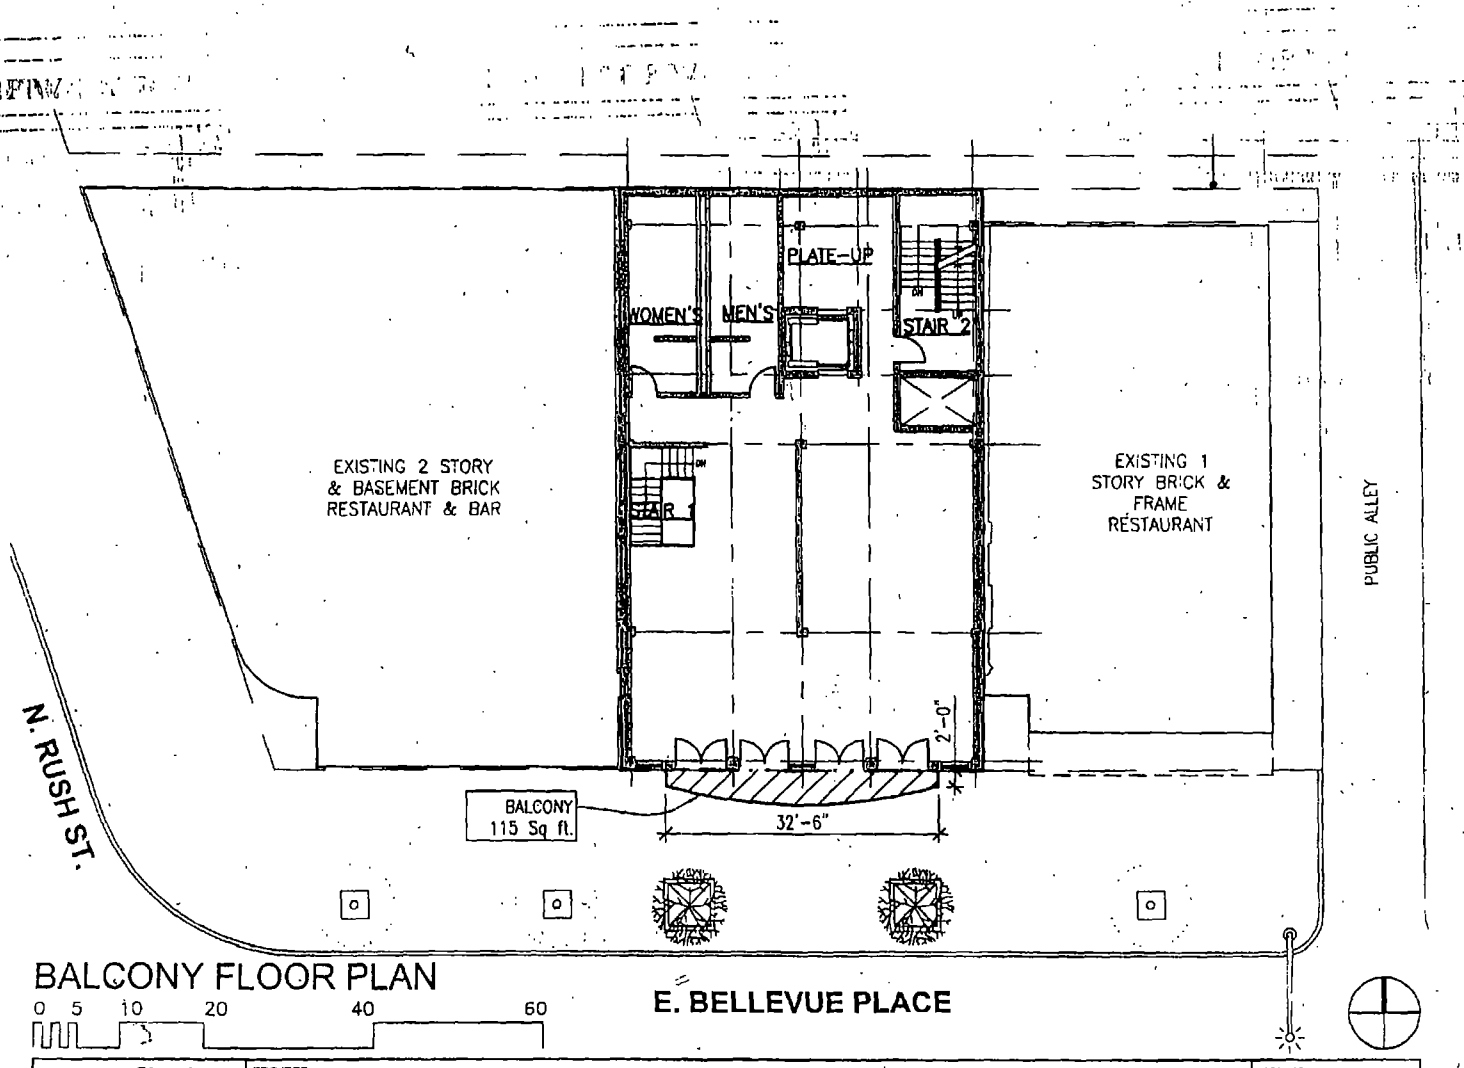

BALCONY FLOOR PLAN

0 5 10 20 40 60

Shapiro Associates Ltd ARCHITECTURAL SERVICES 191 WEST ADAMS STREET CHICAGO, ILLINOIS 60607 312 421 6004	PROJECT: BELLEVUE PLACE / 18-20 EAST BELLEVUE PLACE	JOB NO 0212
	TITLE: BALCONY FLOOR PLAN	Figure: 2
	DATE ISSUED: 7/03/03 DATE REVISED: 7/03/03	

City of Chicago

O2014-2028

Office of the City Clerk

Document Tracking Sheet

Meeting Date:	3/5/2014
Sponsor(s):	Reilly (42)
Type:	Ordinance
Title:	Grant(s) of privilege in public way for 20 East Bellevue LLC - revolving door
Committee(s) Assignment:	Committee on Transportation and Public Way

ORDINANCE
20 EAST BELLEVUE L.L.C.
Acct. No. 262634-1
Permit No. 1110621

Be It Ordained by the City Council of the City of Chicago:

SECTION 1. Permission and authority are hereby given and granted to 20 EAST BELLEVUE L.L.C., upon the terms and subject to the conditions of this ordinance to maintain and use, as now constructed, one (1) Revolving door(s) on the public right-of-way adjacent to its premises known as 18-20 E. Bellevue Pl..

Said Revolving door(s) at E. Bellevue Place measure(s):
One (1) at six point five eight (6.58) feet in length, and two point three three (2.33) feet in width for a total of fifteen point three three (15.33) square feet.

The location of said privilege shall be as shown on prints kept on file with the Department of Business Affairs and Consumer Protection and the Office of the City Clerk.

Said privilege shall be constructed in accordance with plans and specifications approved by the Department of Planning and Development and Department of Transportation (Division of Project Development).

This grant of privilege in the public way shall be subject to the provisions of Section 10-28-015 and all other required provisions of the Municipal Code of Chicago.

The grantee shall pay to the City of Chicago as compensation for the privilege #1110621 herein granted the sum of four hundred ($400.00) per annum in advance.

A 25% penalty will be added for payments received after due date.


The permit holder agrees to hold the City of Chicago harmless for any damage, relocation or replacement costs associated with damage, relocation or removal of private property caused by the City performing work in the public way.

Authority herein given and granted for a period of five (5) years from and after 11/05/2013.

Alderman _____

Brendan Reilly 42nd Ward

(Page 2 of 3)
(Page 2 of 3)

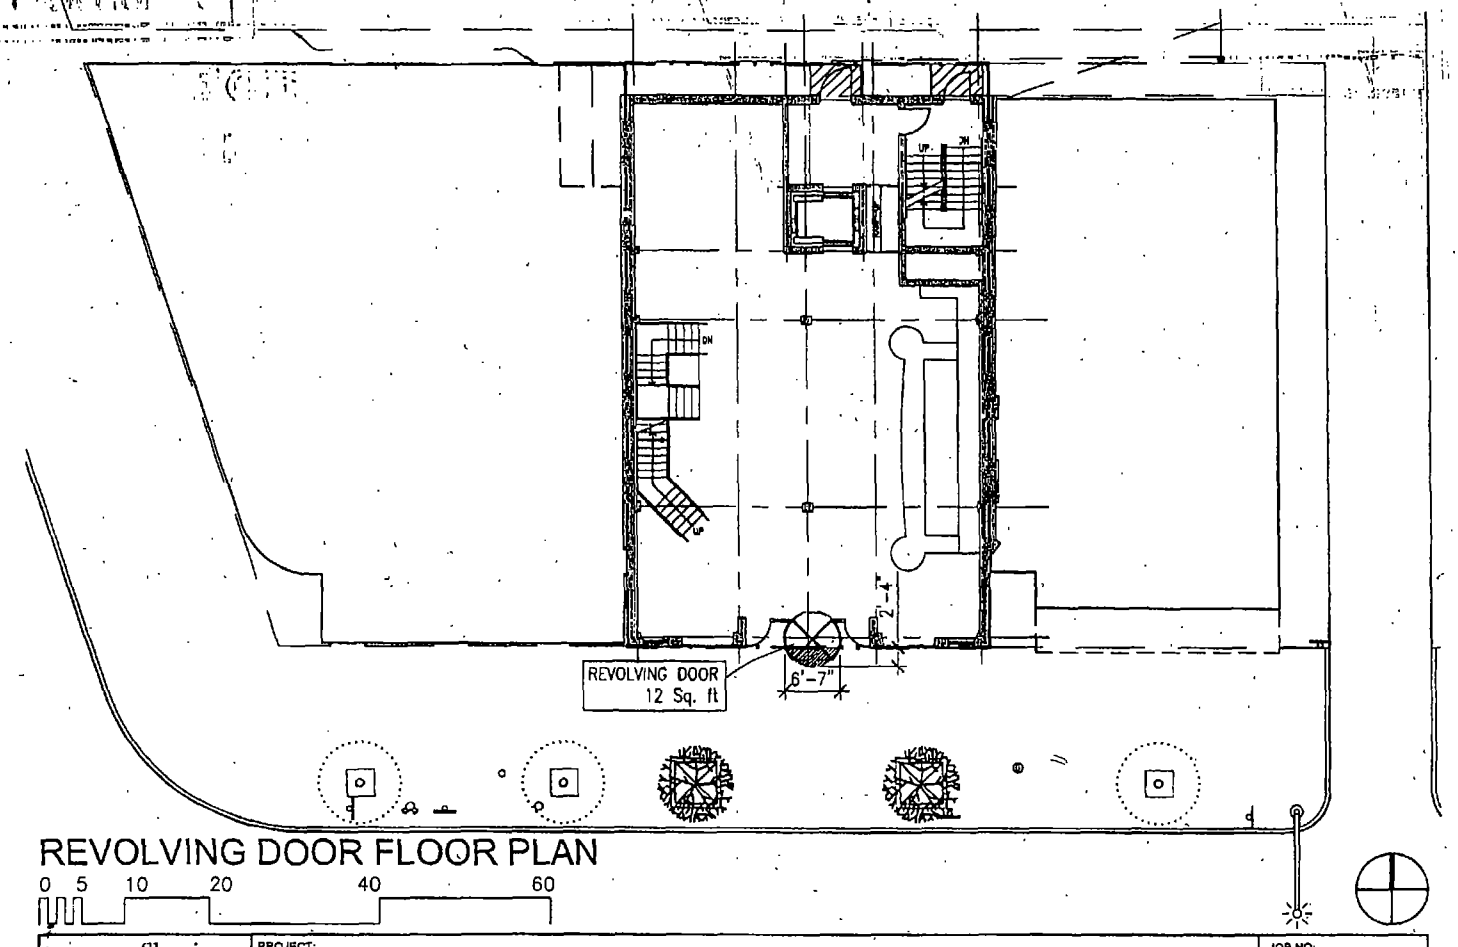

REVOLVING DOOR FLOOR PLAN

0 5 10 20 40 60

Shapiro Associates Ltd ARCHITECTURAL SERVICES WEST ADAMS STREET CAGO, ILLINOIS 60607 312 421.6004	PROJECT: BELLEVUE PLACE / 18-20 EAST BELLEVUE PLACE	JOB NO: 0212
	TITLE: REVOLVING DOOR FLOOR PLAN	Figure: 1 1 OF 2
	DATE ISSUED: 7/03/03 — DATE REVISED 07/03/03	

City of Chicago

O2014-2029

Office of the City Clerk

Document Tracking Sheet

Meeting Date:	3/5/2014
Sponsor(s):	Reilly (42)
Type:	Ordinance
Title:	Grant(s) of privilege in public way for 134 N LaSalle LLC
Committee(s) Assignment:	Committee on Transportation and Public Way

ORDINANCE
134 N LA SALLE, LLC
Acct. No. 289690 - 1
Permit No. 1110969

Be It Ordained by the City Council of the City of Chicago:

SECTION 1. Permission and authority are hereby given and granted to 134 N LA SALLE, LLC, upon the terms and subject to the conditions of this ordinance to maintain and use, as now constructed, twelve (12) Light Fixture(s) projecting over the public right-of-way adjacent to its premises known as 128-136 N. La Salle St..

Said Light Fixture(s) at N. LA SALLE measure(s):
Five (5) at three (3) feet in length, point four six (.46) feet in width and seven point six seven (7.67) feet above grade level.

Said Light Fixture(s) at N. LA SALLE measure(s):
Two (2) at eight point five eight (8.58) feet in length, one point two five (1.25) foot in width and six (6) feet above grade level.

Said Light Fixture(s) at N. LA SALLE measure(s):
Three (3) at two point one seven (2.17) feet in length, one (1) foot in width and seven (7) feet above grade level.

Said Light Fixture(s) at W. RANDOLPH measure(s):
Two (2) at two point one seven (2.17) feet in length, one (1) foot in width and seven (7) feet above grade level.

The location of said privilege shall be as shown on prints kept on file with the Department of Business Affairs and Consumer Protection and the Office of the City Clerk.

Said privilege shall be constructed in accordance with plans and specifications approved by the Department of Transportation (Division of Project Development).

This grant of privilege in the public way shall be subject to the provisions of Section 10-28-015 and all other required provisions of the Municipal Code of Chicago.

The grantee shall pay to the City of Chicago as compensation for the privilege #1110969 herein granted the sum of one hundred thirty ($130.00) per annum in advance.

A 25% penalty will be added for payments received after due date.


The permit holder agrees to hold the City of Chicago harmless for any damage, relocation or replacement costs associated with damage, relocation or removal of private property caused by the City performing work in the public way.

Authority herein given and granted for a period of five (5) years from and after 11/05/2013.

Alderman _____

Brendan Reilly 42nd Ward

104 N LaSalle St.

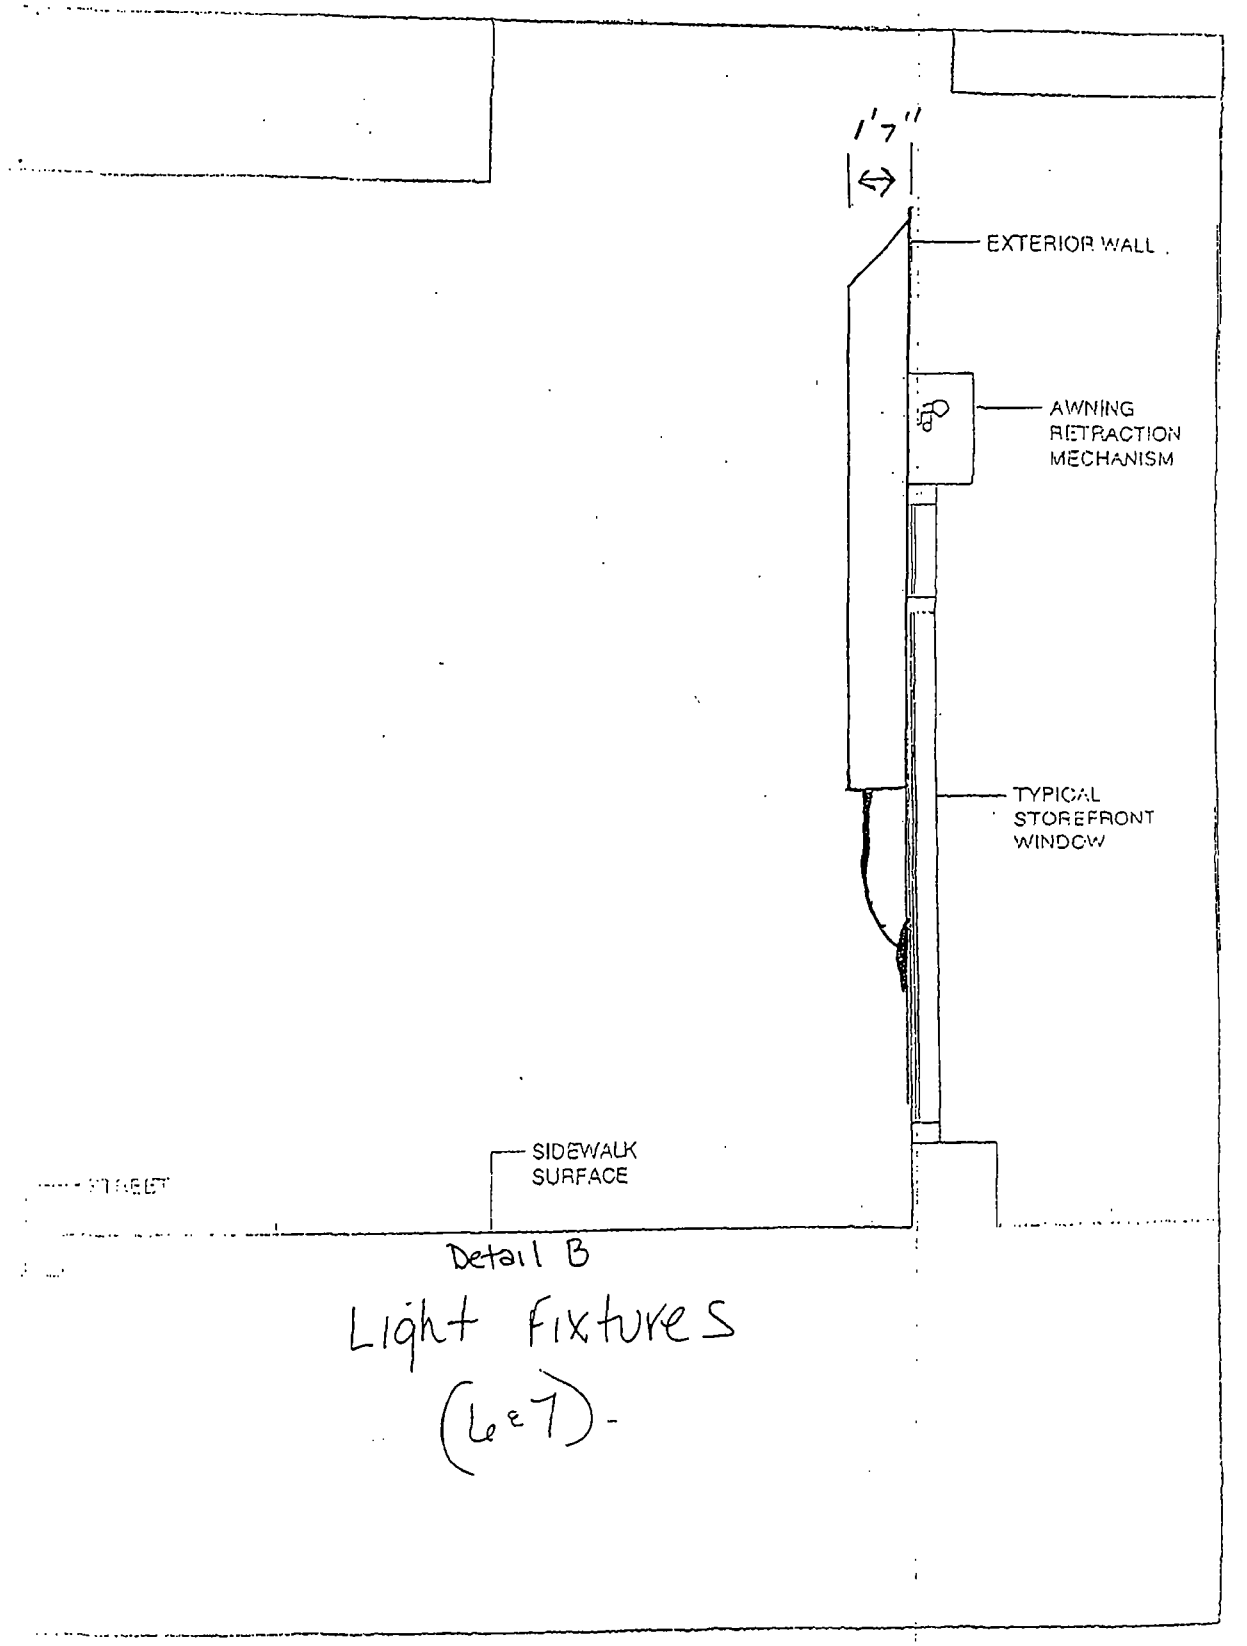

Detail B

Light Fixtures (Left).

City of Chicago

O2014-2030

Office of the City Clerk

Document Tracking Sheet

Meeting Date:	3/5/2014
Sponsor(s):	Smith (43)
Type:	Ordinance
Title:	Grant(s) of privilege in public way for Astor Tower Condominium Association
Committee(s) Assignment:	Committee on Transportation and Public Way

ORDINANCE
ASTOR TOWER CONDOMINIUM ASSOCIATION
Acct. No: 337155 - 1
Permit No. 1110478

Be It Ordained by the City Council of the City of Chicago:

SECTION 1. Permission and authority are hereby given and granted to ASTOR TOWER CONDOMINIUM ASSOCIATION, upon the terms and subject to the conditions of this ordinance to maintain and use, as now constructed, two (2) Planter(s) on the public right-of-way for beautification purposes adjacent to its premises known as 1300 N. Astor St..

Said Planter(s) at N. Astor Street measure(s):
One (1) at fifteen (15) feet in length, and seven (7) feet in width for a total of one hundred five (105) square feet.

Said Planter(s) at E. Goethe measure(s):
One (1) at twenty-five (25) feet in length, and seven (7) feet in width for a total of one hundred seventy-five (175) square feet.

Grantee must allow the required clear and unobstructed space for pedestrian passage at all times per rules and regulations approved by the Department of Transportation.

The location of said privilege shall be as shown on prints kept on file with the Department of Business Affairs and Consumer Protection and the Office of the City Clerk.

Said privilege shall be constructed in accordance with plans and specifications approved by the Department of Planning and Development and Department of Transportation (Division of Project Development).

This grant of privilege in the public way shall be subject to the provisions of Section 10-28-015 and all other required provisions of the Municipal Code of Chicago.

The grantee shall pay to the City of Chicago as compensation for the privilege #1110478 herein granted the sum of zero ($.00) per annum in advance.


A 25% penalty will be added for payments received after due date.

The permit holder agrees to hold the City of Chicago harmless for any damage, relocation or replacement costs associated with damage, relocation or removal of private property caused by the City performing work in the public way.

Authority herein given and granted for a period of five (5) years from and after 11/19/2013.

Alderman _____

Michele Smith 43rd Ward

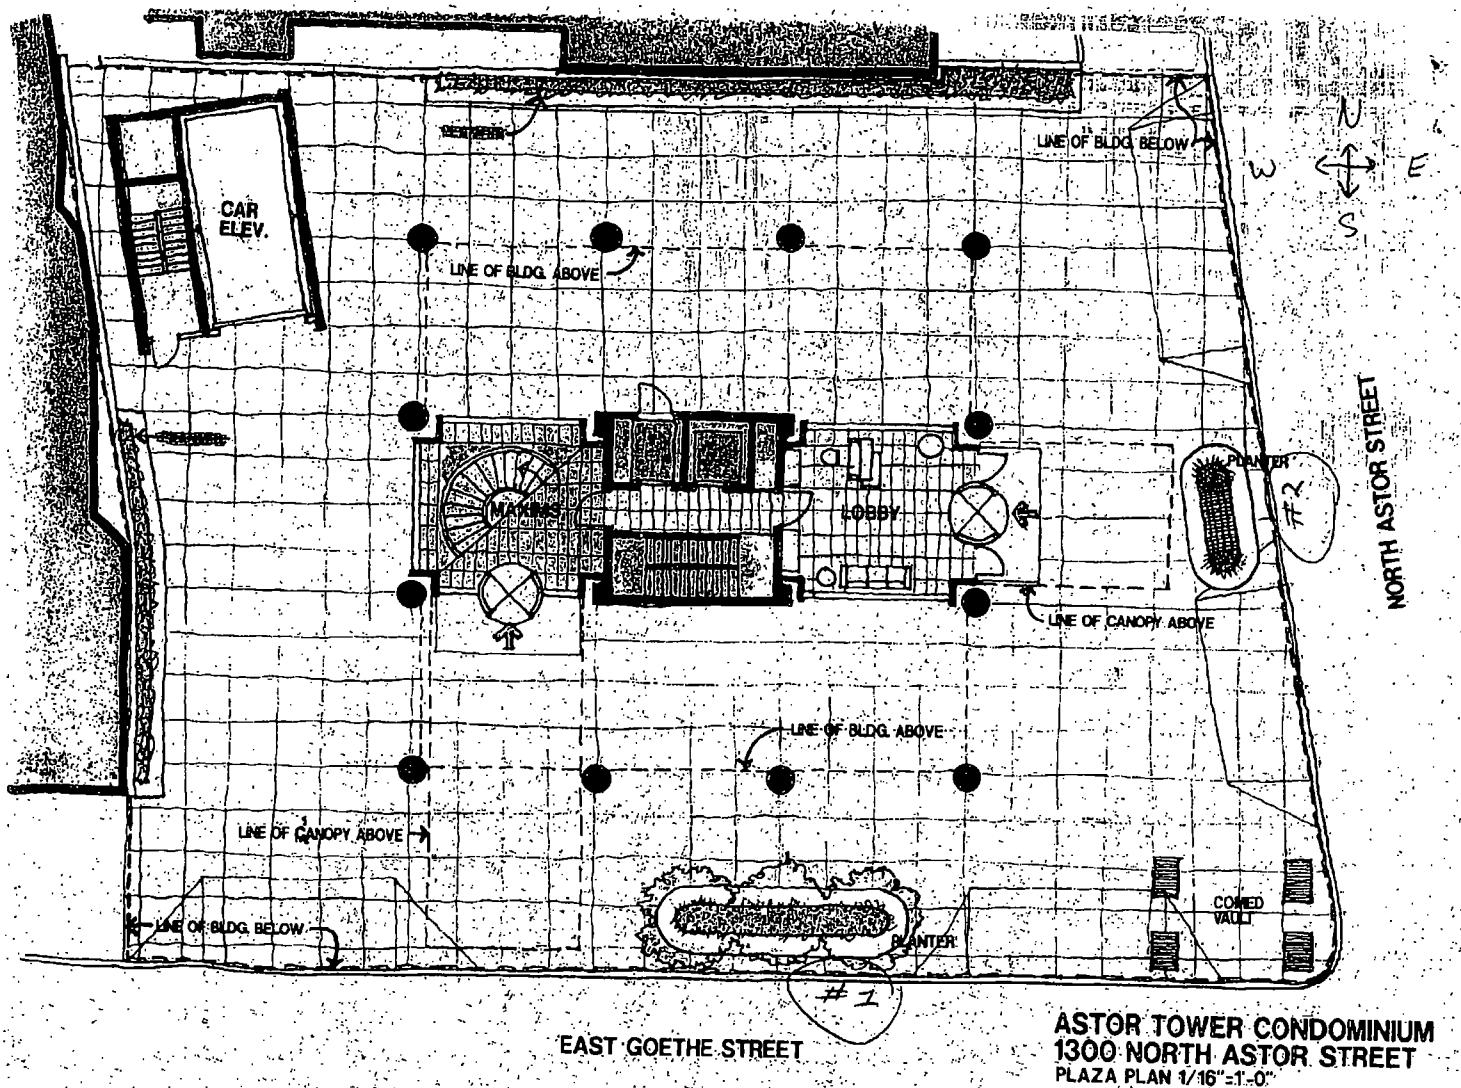

ASTOR TOWER CONDOMINIUM
1300 NORTH ASTOR STREET
PLAZA PLAN 1/16"=1'-0"

City of Chicago

O2014-2031

Office of the City Clerk

Document Tracking Sheet

Meeting Date:	3/5/2014
Sponsor(s):	Smith (43)
Type:	Ordinance
Title:	Grant(s) of privilege in public way for Cafe Ba Ba Reeba
Committee(s) Assignment:	Committee on Transportation and Public Way

ORDINANCE
CAFE BA BA REEBA
Acct. No. 3222 - 2
Permit No. 1111267

Be It Ordained by the City Council of the City of Chicago:

SECTION 1. Permission and authority are hereby given and granted to CAFE BA BA REEBA, upon the terms and subject to the conditions of this ordinance to maintain and use one (1) sign(s) projecting over the public right-of-way attached to its premises known as 2024 N. Halsted St.

Said sign structure(s) measures as follows; along N HALSTED ST:
One (1) at two point five (2.5) feet in length, seven point three three (7.33) feet in height and nine point three three (9.33) feet above grade level.

The location of said privilege shall be as shown on prints kept on file with the Department of Business Affairs and Consumer Protection and the Office of the City Clerk.

Said privilege shall be constructed in accordance with plans and specifications approved by the Department of Transportation (Division of Project Development) and Zoning Department - Signs.

This grant of privilege in the public way shall be subject to the provisions of Section 10-28-015 and all other required provisions of the Municipal Code of Chicago.

The grantee shall pay to the City of Chicago as compensation for the privilege #1111267 herein granted the sum of one hundred ($100.00) per annum in advance.

A 25% penalty will be added for payments received after due date.

The permit holder agrees to hold the City of Chicago harmless for any damage, relocation or replacement costs associated with damage, relocation or removal of private property caused by the City performing work in the public way.

Authority herein given and granted for a period of five (5) years from and after 02/11/2014.

Alderman _____

Michele Smith 43rd Ward

10"
TAPAS
69"
3"
16"
BAR
30"
52"
TO WALL
162"
94"
TO SIDEWALK

City of Chicago

O2014-2032

Office of the City Clerk

Document Tracking Sheet

Meeting Date:	3/5/2014
Sponsor(s):	Smith (43)
Type:	Ordinance
Title:	Grant(s) of privilege in public way for Domino's Pizza
Committee(s) Assignment:	Committee on Transportation and Public Way

ORDINANCE
DOMINO'S PIZZA
Acct. No. 8362 - 4
Permit No. 1111163

Be It Ordained by the City Council of the City of Chicago:

SECTION 1. Permission and authority are hereby given and granted to DOMINO'S PIZZA, upon the terms and subject to the conditions of this ordinance to maintain and use two (2) sign(s) projecting over the public right-of-way attached to its premises known as 2231 N. Lincoln Ave..

Said sign structure(s) measures as follows; along N. Lincoln:
One (1) at four point zero eight (4.08) feet in length, four (4) feet in height and nine point one six (9.16) feet above grade level.

Said sign structure(s) measures as follows; along N. Lincoln:
One (1) at eleven (11) feet in length, one point six six (1.66) feet in height and ten (10) feet above grade level.

The location of said privilege shall be as shown on prints kept on file with the Department of Business Affairs and Consumer Protection and the Office of the City Clerk.

Said privilege shall be constructed in accordance with plans and specifications approved by the Department of Transportation (Division of Project Development) and Zoning Department - Signs.

This grant of privilege in the public way shall be subject to the provisions of Section 10-28-015 and all other required provisions of the Municipal Code of Chicago.

The grantee shall pay to the City of Chicago as compensation for the privilege #1111163 herein granted the sum of one hundred seventy-five ($175.00) per annum in advance.


A 25% penalty will be added for payments received after due date.

The permit holder agrees to hold the City of Chicago harmless for any damage, relocation or replacement costs associated with damage, relocation or removal of private property caused by the City performing work in the public way.

Authority herein given and granted for a period of five (5) years from and after 01/13/2014.

Alderman _____

Michele Smith 43rd Ward

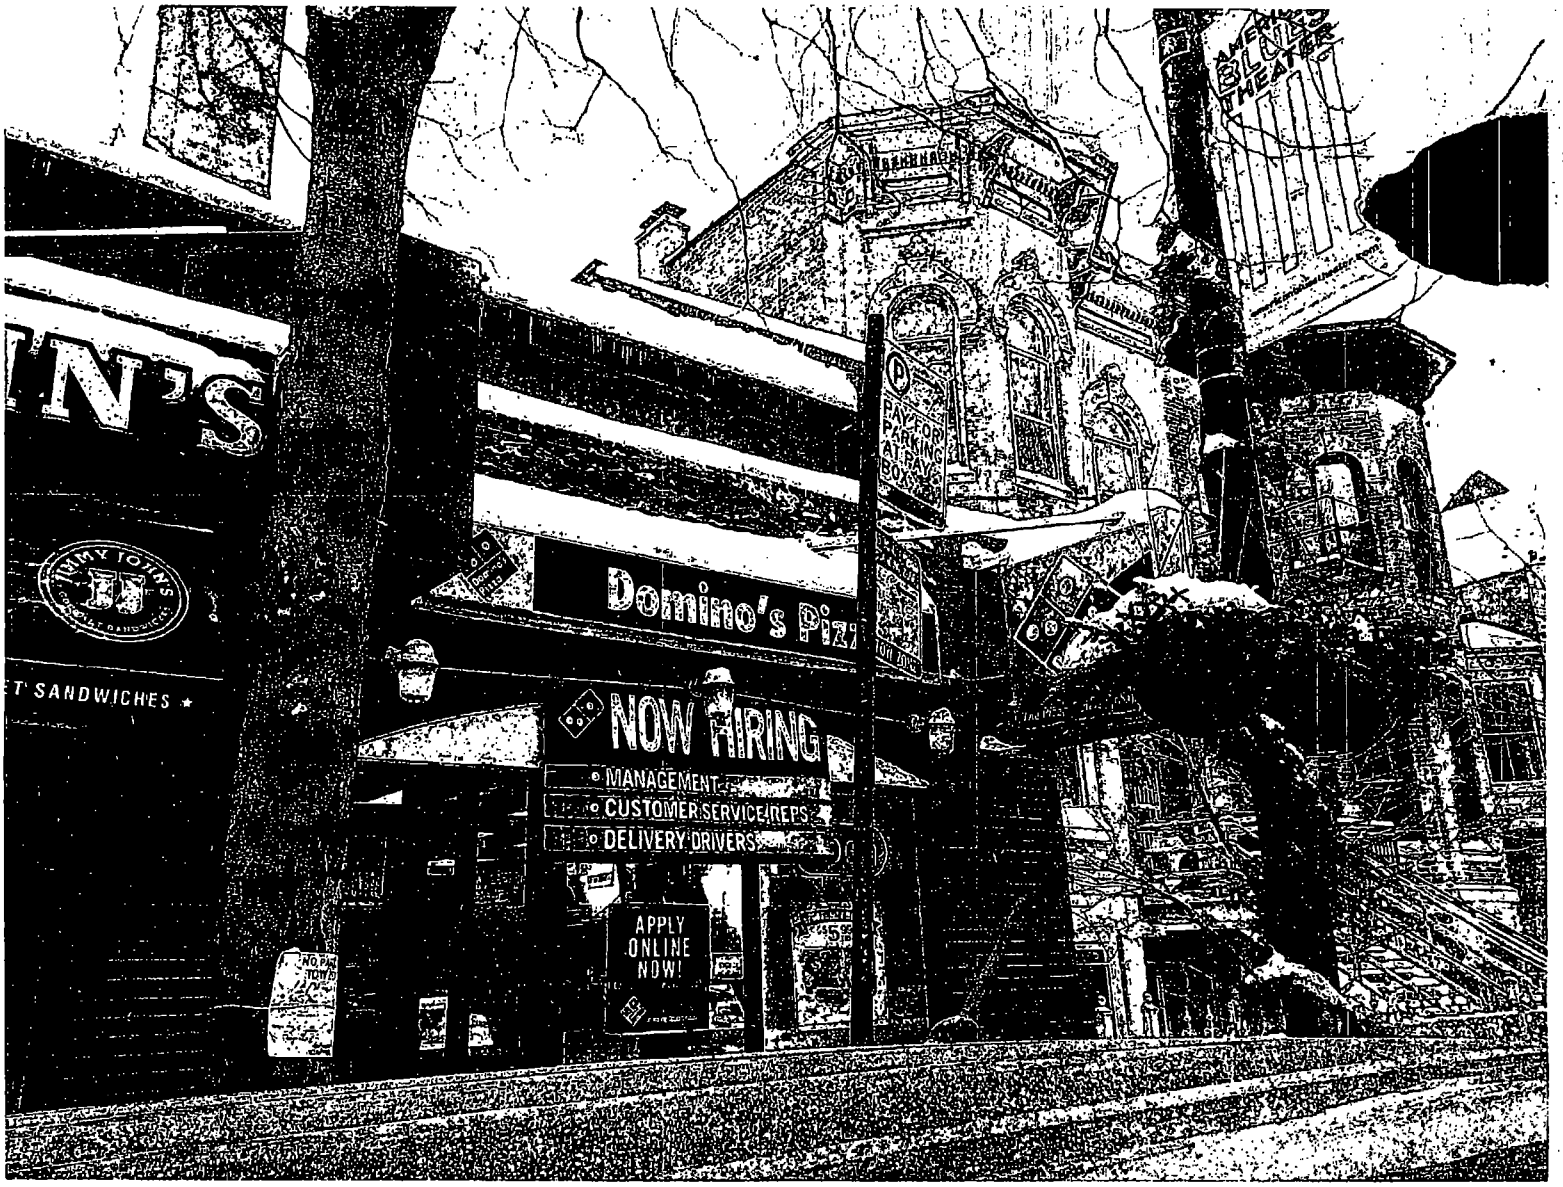
Domino's Pizz
NOW HIRING
• MANAGEMENT
• CUSTOMER SERVICE REPS
• DELIVERY DRIVERS
APPLY ONLINE NOW!
SANDWICHES
PAY FOR PARKING AT BOOTH

City of Chicago

O2014-2033

Office of the City Clerk

Document Tracking Sheet

Meeting Date:	3/5/2014
Sponsor(s):	Smith (43)
Type:	Ordinance
Title:	Grant(s) of privilege in public way for Hema's Kitchen
Committee(s) Assignment:	Committee on Transportation and Public Way

ORDINANCE
HEMA'S KITCHEN
Acct. No. 279051 - 1
Permit No. 1110721

Be It Ordained by the City Council of the City of Chicago:

SECTION 1. Permission and authority are hereby given and granted to HEMA'S KITCHEN, upon the terms and subject to the conditions of this ordinance to maintain and use one (1) sign(s) projecting over the public right-of-way attached to its premises known as 2411 N. Clark St..

Said sign structure(s) measures as follows; along N. Clark St.:
One (1) at fifteen point four two (15.42) feet in length, two (2) feet in height and twelve (12) feet above grade level.

The location of said privilege shall be as shown on prints kept on file with the Department of Business Affairs and Consumer Protection and the Office of the City Clerk.

Said privilege shall be constructed in accordance with plans and specifications approved by the Department of Transportation (Division of Project Development) and Zoning Department - Signs.

This grant of privilege in the public way shall be subject to the provisions of Section 10-28-015 and all other required provisions of the Municipal Code of Chicago.

The grantee shall pay to the City of Chicago as compensation for the privilege #1110721 herein granted the sum of three hundred ($300.00) per annum in advance.

A 25% penalty will be added for payments received after due date.

The permit holder agrees to hold the City of Chicago harmless for any damage, relocation or replacement costs associated with damage, relocation or removal of private property caused by the City performing work in the public way.

Authority herein given and granted for a period of five (5) years from and after 11/05/2013.


Alderman _____

Michele Smith 43rd Ward

HEMA'S KITCHEN 2411 N CLARK ST. CHICAGO, IL 60614

NEON SIGN → HEMA'S KITCHEN (WIDTH 2) (LENTH ABOVE GROUND 12 FEET)

(15.42 LENTH)

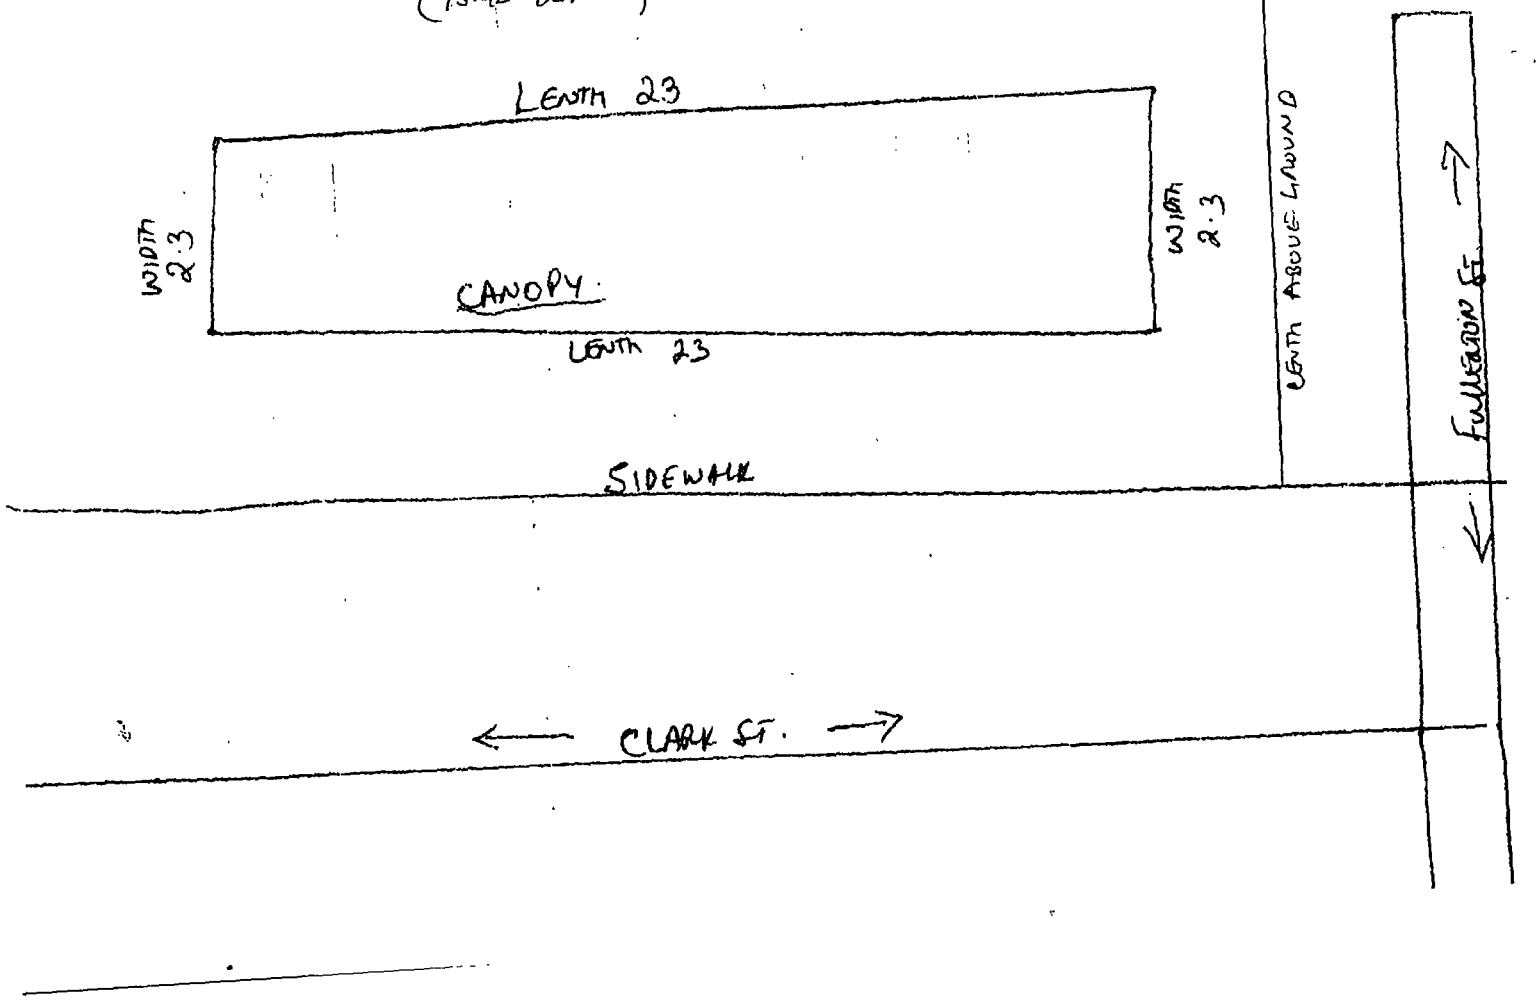

City of Chicago

O2014-2034

Office of the City Clerk

Document Tracking Sheet

Meeting Date:	3/5/2014
Sponsor(s):	Smith (43)
Type:	Ordinance
Title:	Grant(s) of privilege in public way for Hotel Lincoln Park Owner LLC
Committee(s) Assignment:	Committee on Transportation and Public Way

ORDINANCE
HOTEL LINCOLN PARK OWNER, LLC
Acct. No. 365708 - 1
Permit No. 1102134

Be It Ordained by the City Council of the City of Chicago:

SECTION 1. Permission and authority are hereby given and granted to HOTEL LINCOLN PARK OWNER, LLC, upon the terms and subject to the conditions of this ordinance to maintain and use one (1) sign(s) projecting over the public right-of-way attached to its premises known as 1816 N. Clark St..

Said sign structure(s) measures as follows; along Clark:
One (1) at four point six seven (4.67) feet in length, six point four two (6.42) feet in height and twenty-five (25) feet above grade level.

The location of said privilege shall be as shown on prints kept on file with the Department of Business Affairs and Consumer Protection and the Office of the City Clerk.

Said privilege shall be constructed in accordance with plans and specifications approved by the Department of Transportation (Division of Project Development) and Zoning Department - Signs.

This grant of privilege in the public way shall be subject to the provisions of Section 10-28-015 and all other required provisions of the Municipal Code of Chicago.

The grantee shall pay to the City of Chicago as compensation for the privilege #1102134 herein granted the sum of three hundred ($300.00) per annum in advance.


A 25% penalty will be added for payments received after due date.

The permit holder agrees to hold the City of Chicago harmless for any damage, relocation or replacement costs associated with damage, relocation or removal of private property caused by the City performing work in the public way.

Authority herein given and granted for a period of five (5) years from and after Date of Passage.

Alderman _____

Michele Smith 43rd Ward

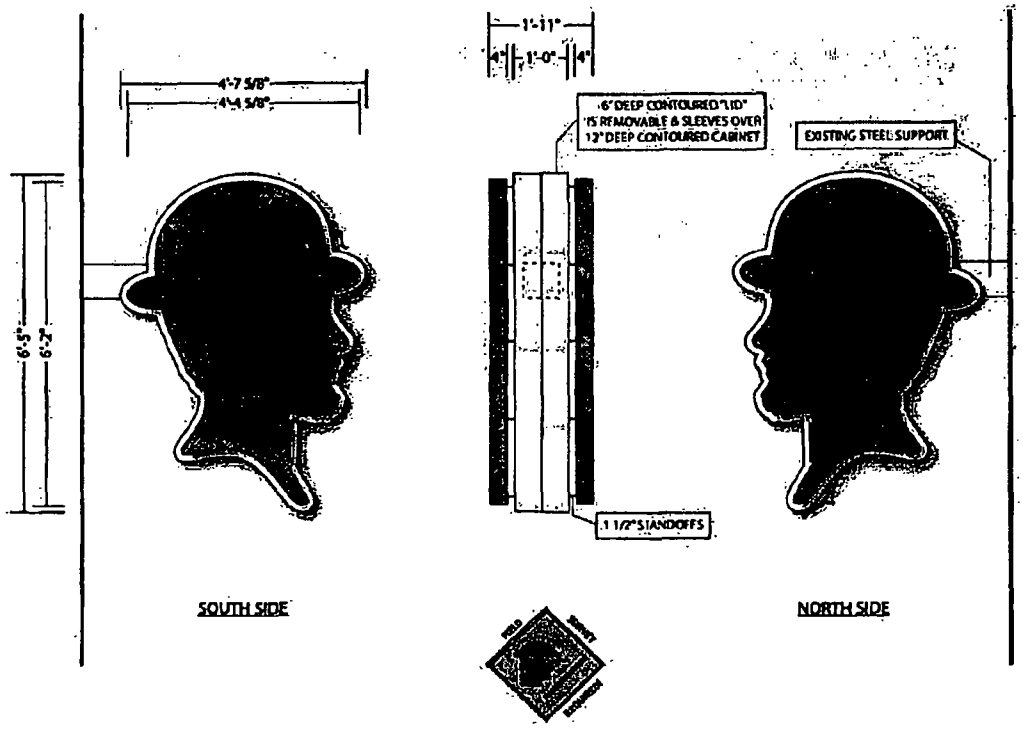

▶ LANDMARK TO REMOVE EXISTING LED MESSAGE CENTER FROM EXISTING WALL SUPPORT / REPAINT EXISTING SUPPORT

▶ TWO (2) LED ILLUMINATED REVERSE CHANNEL LOGOS / MOUNTED WITH 1 1/2" STANDOFFS TO CABINET / CONTOURED ALUMINUM CABINET TO BE 12" DEEP WITH 6" DEEP REMOVABLE "LID" TO SLEEVE OVER / MOUNTED TO EXISTING STEEL SUPPORT

⊙ CHANNEL FACES, 4" RETURNS = MAP BLACK
CONTOURED CABINET & LID, 1 1/2" STANDOFFS = MAP WHITE

⊙ ILLUMINATION = WHITE LED

⊙ EXISTING STEEL SUPPORT = MAP WHITE



SOUTH ELEVATION VIEW - NTS

Landmark Sign group
www.landmarksigngroup.com

7424 Industrial Avenue
Chesterton, IN 46304
phone 219.762.9577
fax 219.762.4239

LY-20585-2A PRINT # — LARRY YURKO LSG SALES REP

THE J. PARKER — CLIENT NAME

1818 N. CLARK STREET CHICAGO, IL — JOB LOCATION

05.31.12 — DATE

MS — DRAWN BY

1/2" = 1'-0" — SCALE

REVISIONS
1.

X
Customer Acceptance SIGNATURE — DATE

X
If required: Landlord Acceptance SIGNATURE — DATE

L.S.G. SALES INITIALS — DATE

THIS DRAWING IS THE PROPERTY OF LANDMARK SIGN GROUP, INC. REPRODUCTIONS OR EXHIBITIONS ARE PERMITTED WITHOUT THE EXPRESS WRITTEN CONSENT OF LANDMARK SIGN GROUP, INC. AN ASSIGNMENT OF THIS LICENSE WILL BE CHARGED FOR ANY REUSE OF THIS DRAWING.
By signing this Customer Acceptance on this print, I understand that I am accepting all aspects of this drawing. This includes Artwork, Specifications, Dimensions, Spelling, and all other representations herein. I also understand that color representations on this print are approximate, and may not match manufactured samples exactly.

City of Chicago

O2014-2035

Office of the City Clerk

Document Tracking Sheet

Meeting Date:	3/5/2014
Sponsor(s):	Tunney (44)
Type:	Ordinance
Title:	Grant(s) of privilege in public way for B. Rose Salon and Spa
Committee(s) Assignment:	Committee on Transportation and Public Way

ORDINANCE
B. ROSE SALON AND SPA
Acct. No. 278708-1
Permit No. 1110994

Be It Ordained by the City Council of the City of Chicago:

SECTION 1. Permission and authority are hereby given and granted to B. ROSE SALON AND SPA, upon the terms and subject to the conditions of this ordinance to maintain and use, as now constructed, five (5) Banner(s) projecting over the public right-of-way adjacent to its premises known as 3335 N. Southport Ave..

Said Banner(s) at N SOUTHPORT AVE measure(s):
Five (5) at one point seven five (1.75) foot in length, and four (4) feet in width for a total of thirty-five (35) square feet.

The location of said privilege shall be as shown on prints kept on file with the Department of Business Affairs and Consumer Protection and the Office of the City Clerk.

Said privilege shall be constructed in accordance with plans and specifications approved by the Zoning Department - Signs.

This grant of privilege in the public way shall be subject to the provisions of Section 10-28-015 and all other required provisions of the Municipal Code of Chicago.

The grantee shall pay to the City of Chicago as compensation for the privilege #1110994 herein granted the sum of one hundred seventy-five ($175.00) per annum in advance.


A 25% penalty will be added for payments received after due date.

The permit holder agrees to hold the City of Chicago harmless for any damage, relocation or replacement costs associated with damage, relocation or removal of private property caused by the City performing work in the public way.

Authority herein given and granted for a period of five (5) years from and after 01/13/2014.

Alderman Thomas Tunney

Thomas Tunney 44th Ward

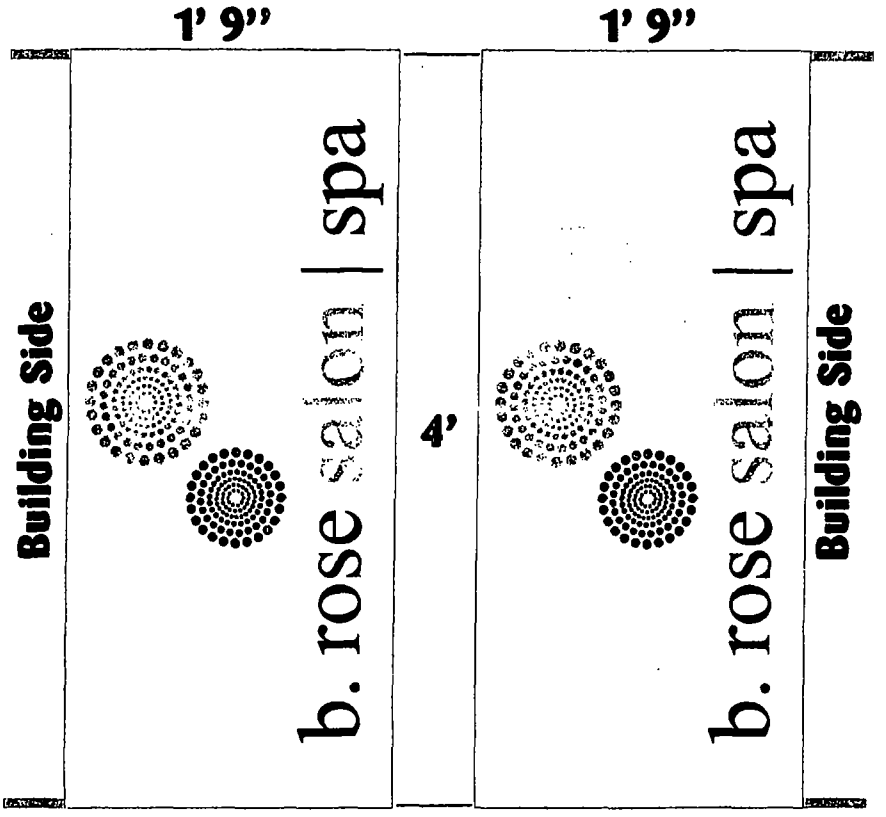

Material Sunbrella Oyster

Banner
Overall Logo - 19"w X 39.5"h

Graphic Color Painted to match
PMS-375 (green)
PMS-366 (light green)
PMS-7533 (dark brown)

Qty: 5 double sided Banners

THATCHER OAKS AWNINGS & SIGNS 630-833-5700 voice 630-833-5795 fax 718 Industrial Dr. Elmhurst, IL 60126	CLIENT: b. rose salon/spa		FILE NAME: b. rose salon/spa		
	DRAWING DESCRIPTION: Graphic Approval Layout		DRAWN BY: al.	NO. / REVISION BY: / DATE:	
	CLIENT APPROVAL:		DATE: 12/03/07		
	ORDER #: 714002	SALESMAN: Joe Potocki	SCALE: Not To Certain Scale		

City of Chicago

O2014-2036

Office of the City Clerk

Document Tracking Sheet

Meeting Date:	3/5/2014
Sponsor(s):	Tunney (44)
Type:	Ordinance
Title:	Grant(s) of privilege in public way for Galleria Liqueurs
Committee(s) Assignment:	Committee on Transportation and Public Way

ORDINANCE
GALLERIA LIQUEURS
Acct. No. 15182 - 1
Permit No. 1110537

Be It Ordained by the City Council of the City of Chicago:

SECTION 1. Permission and authority are hereby given and granted to GALLERIA LIQUEURS, upon the terms and subject to the conditions of this ordinance to maintain and use, as now constructed, five (5) Light Fixture(s) projecting over the public right-of-way adjacent to its premises known as 3409 N. Southport Ave..

Said Light Fixture(s) at N. Southport measure(s):
Five (5) at one (1) foot in length, point five (.5) feet in width and thirteen (13) feet above grade level.

The location of said privilege shall be as shown on prints kept on file with the Department of Business Affairs and Consumer Protection and the Office of the City Clerk.

Said privilege shall be constructed in accordance with plans and specifications approved by the Department of Transportation (Division of Project Development).

This grant of privilege in the public way shall be subject to the provisions of Section 10-28-015 and all other required provisions of the Municipal Code of Chicago.

The grantee shall pay to the City of Chicago as compensation for the privilege #1110537 herein granted the sum of ninety-five ($95.00) per annum in advance.


A 25% penalty will be added for payments received after due date.

The permit holder agrees to hold the City of Chicago harmless for any damage, relocation or replacement costs associated with damage, relocation or removal of private property caused by the City performing work in the public way.

Authority herein given and granted for a period of five (5) years from and after 06/11/2013.

Alderman Thomas Tunney

Thomas Tunney 44th Ward

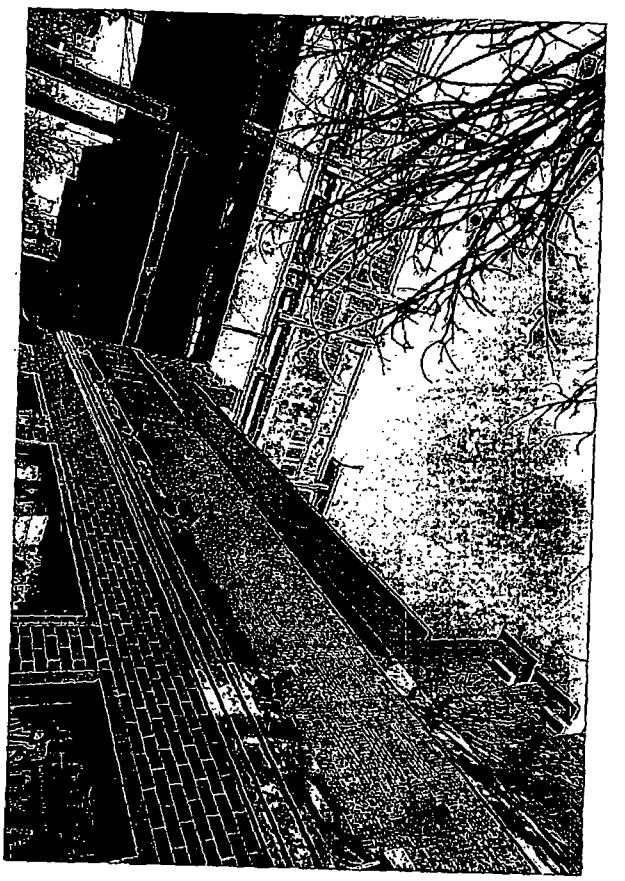

City of Chicago

O2014-2037

Office of the City Clerk

Document Tracking Sheet

Meeting Date:	3/5/2014
Sponsor(s):	Tunney (44)
Type:	Ordinance
Title:	Grant(s) of privilege in public way for Grammaphone Ltd
Committee(s) Assignment:	Committee on Transportation and Public Way

ORDINANCE
GRAMMAPHONE LTD
Acct. No. 34248 - 2
Permit No. 1111165

Be It Ordained by the City Council of the City of Chicago:

SECTION 1. Permission and authority are hereby given and granted to GRAMMAPHONE LTD, upon the terms and subject to the conditions of this ordinance to maintain and use one (1) sign(s) projecting over the public right-of-way attached to its premises known as 2843 N. Clark St..

Said sign structure(s) measures as follows; along N Clark St:
One (1) at five (5) feet in length, five (5) feet in height and twelve (12) feet above grade level.

The location of said privilege shall be as shown on prints kept on file with the Department of Business Affairs and Consumer Protection and the Office of the City Clerk.

Said privilege shall be constructed in accordance with plans and specifications approved by the Department of Transportation (Division of Project Development) and Zoning Department - Signs.

This grant of privilege in the public way shall be subject to the provisions of Section 10-28-015 and all other required provisions of the Municipal Code of Chicago.

The grantee shall pay to the City of Chicago as compensation for the privilege #1111165 herein granted the sum of three hundred ($300.00) per annum in advance.

A 25% penalty will be added for payments received after due date.


The permit holder agrees to hold the City of Chicago harmless for any damage, relocation or replacement costs associated with damage, relocation or removal of private property caused by the City performing work in the public way.


Authority herein given and granted for a period of five (5) years from and after 01/13/2014.

Alderman Thomas Tunney

Thomas Tunney 44th Ward

tumblr_mc86l6xvBc1qfu5j2o1_500.jpg (JPEG Image, 500x472 pixels) http://25.med

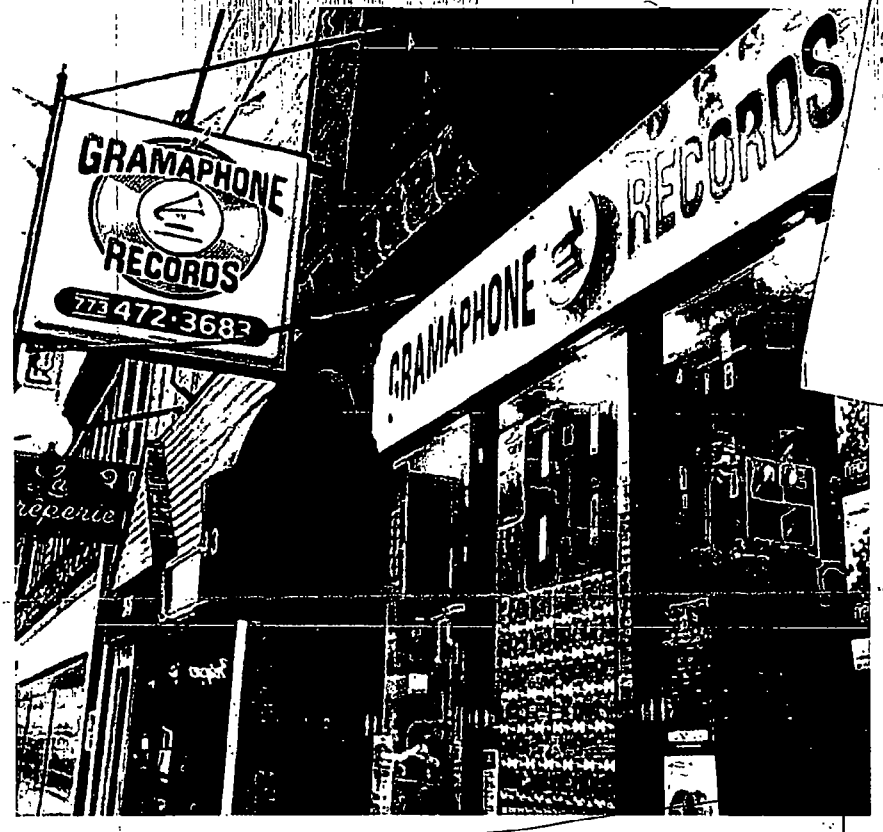

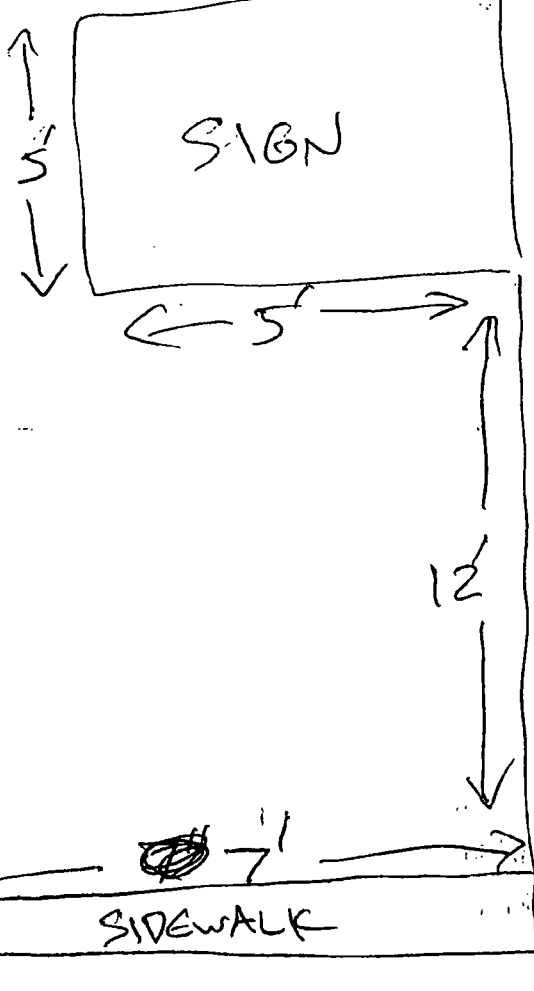

City of Chicago

O2014-2038

Office of the City Clerk

Document Tracking Sheet

Meeting Date:	3/5/2014
Sponsor(s):	Tunney (44)
Type:	Ordinance
Title:	Grant(s) of privilege in public way for Matsuya Japanese Restaurant
Committee(s) Assignment:	Committee on Transportation and Public Way

ORDINANCE
MATSUYA JAPANESE RESTAURANT
Acct. No. 370677 - 1
Permit No. 1101786

Be It Ordained by the City Council of the City of Chicago:

SECTION 1. Permission and authority are hereby given and granted to MATSUYA JAPANESE RESTAURANT, upon the terms and subject to the conditions of this ordinance to maintain and use one (1) sign(s) projecting over the public right-of-way attached to its premises known as 3242 N. Clark St..

Said sign structure(s) measures as follows; along N. Clark:
One (1) at four (4) feet in length, six (6) feet in height and ten (10) feet above grade level.

The location of said privilege shall be as shown on prints kept on file with the Department of Business Affairs and Consumer Protection and the Office of the City Clerk.

Said privilege shall be constructed in accordance with plans and specifications approved by the Department of Transportation (Division of Project Development) and Zoning Department - Signs.

This grant of privilege in the public way shall be subject to the provisions of Section 10-28-015 and all other required provisions of the Municipal Code of Chicago.

The grantee shall pay to the City of Chicago as compensation for the privilege #1101786 herein granted the sum of one hundred ($100.00) per annum in advance.

A 25% penalty will be added for payments received after due date.


The permit holder agrees to hold the City of Chicago harmless for any damage, relocation or replacement costs associated with damage, relocation or removal of private property caused by the City performing work in the public way.


Authority herein given and granted for a period of five (5) years from and after Date of Passage.

Alderman Thomas Tunney

Thomas Tunney 44th Ward

3242 N. CLARK ST

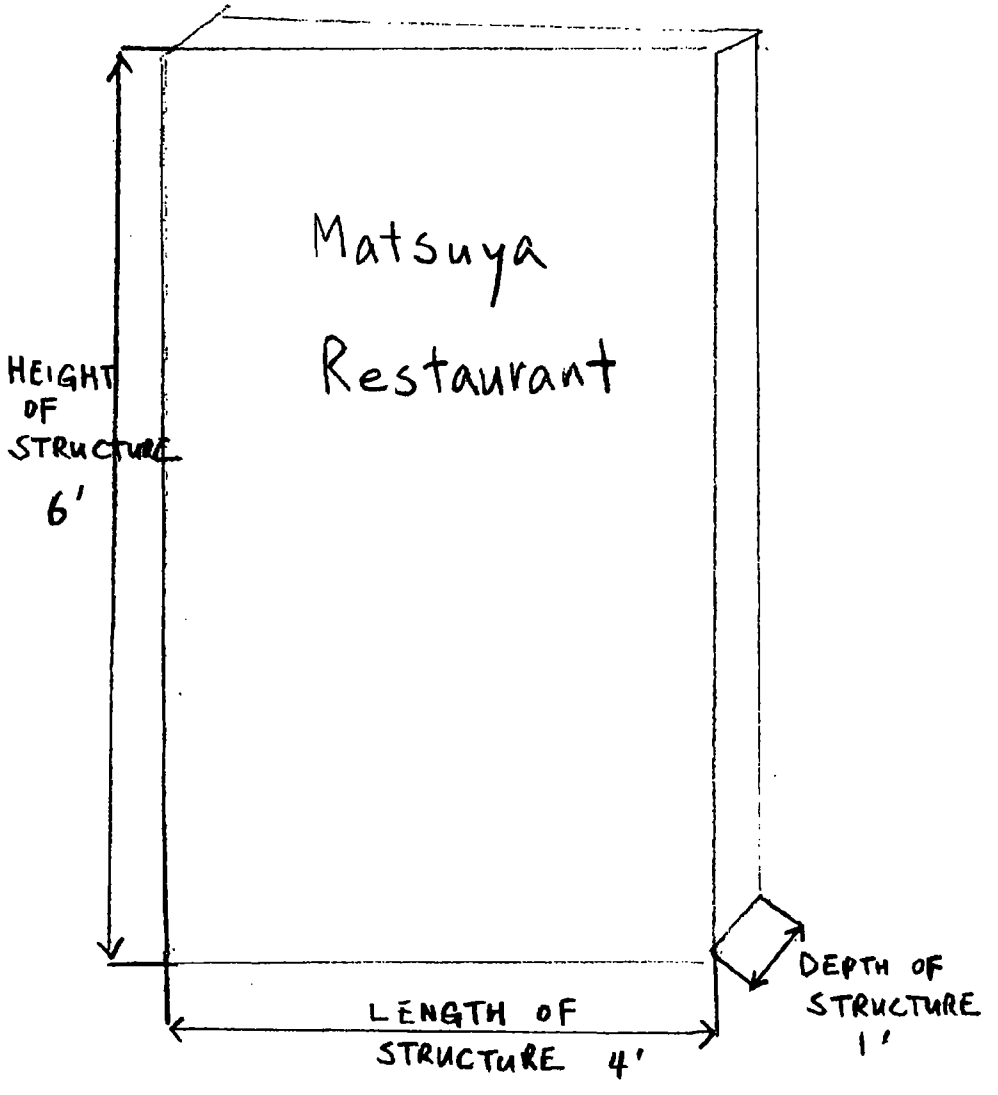

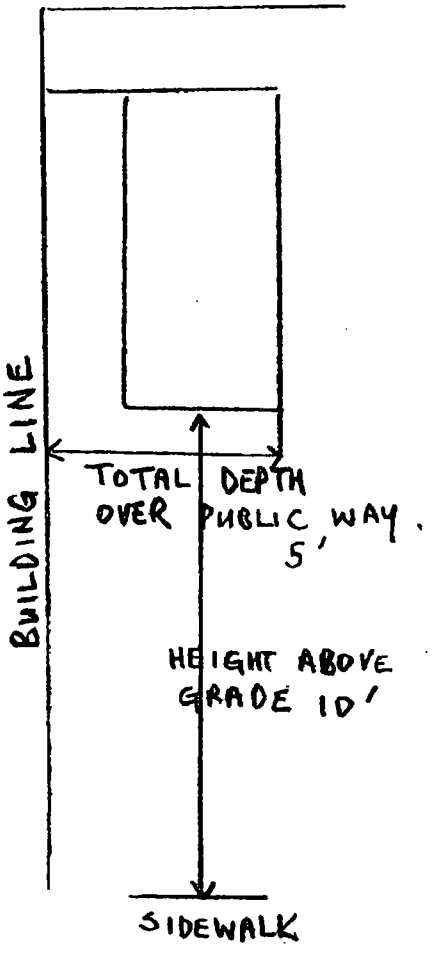

City of Chicago

O2014-2041

Office of the City Clerk

Document Tracking Sheet

Meeting Date:	3/5/2014
Sponsor(s):	Tunney (44)
Type:	Ordinance
Title:	Grant(s) of privilege in public way for Mystic Celt
Committee(s) Assignment:	Committee on Transportation and Public Way

ORDINANCE
MYSTIC CELT
Acct. No. 248076 - 1
Permit No. 1111081

Be It Ordained by the City Council of the City of Chicago:

SECTION 1. Permission and authority are hereby given and granted to MYSTIC CELT, upon the terms and subject to the conditions of this ordinance to maintain and use, as now constructed, nine (9) Light Fixture(s) projecting over the public right-of-way adjacent to its premises known as 3441-43 N. Southport Ave..

Said Light Fixture(s) at N. Southport measure(s):
Nine (9) at one (1) foot in length, one (1) foot in width and fourteen (14) feet above grade level.

The location of said privilege shall be as shown on prints kept on file with the Department of Business Affairs and Consumer Protection and the Office of the City Clerk.

Said privilege shall be constructed in accordance with plans and specifications approved by the Department of Transportation (Division of Project Development).

This grant of privilege in the public way shall be subject to the provisions of Section 10-28-015 and all other required provisions of the Municipal Code of Chicago.

The grantee shall pay to the City of Chicago as compensation for the privilege #1111081 herein granted the sum of one hundred fifteen ($115.00) per annum in advance.


A 25% penalty will be added for payments received after due date.

The permit holder agrees to hold the City of Chicago harmless for any damage, relocation or replacement costs associated with damage, relocation or removal of private property caused by the City performing work in the public way.

Authority herein given and granted for a period of five (5) years from and after 06/11/2013.

Alderman Thomas Tunney

Thomas Tunney 44th Ward

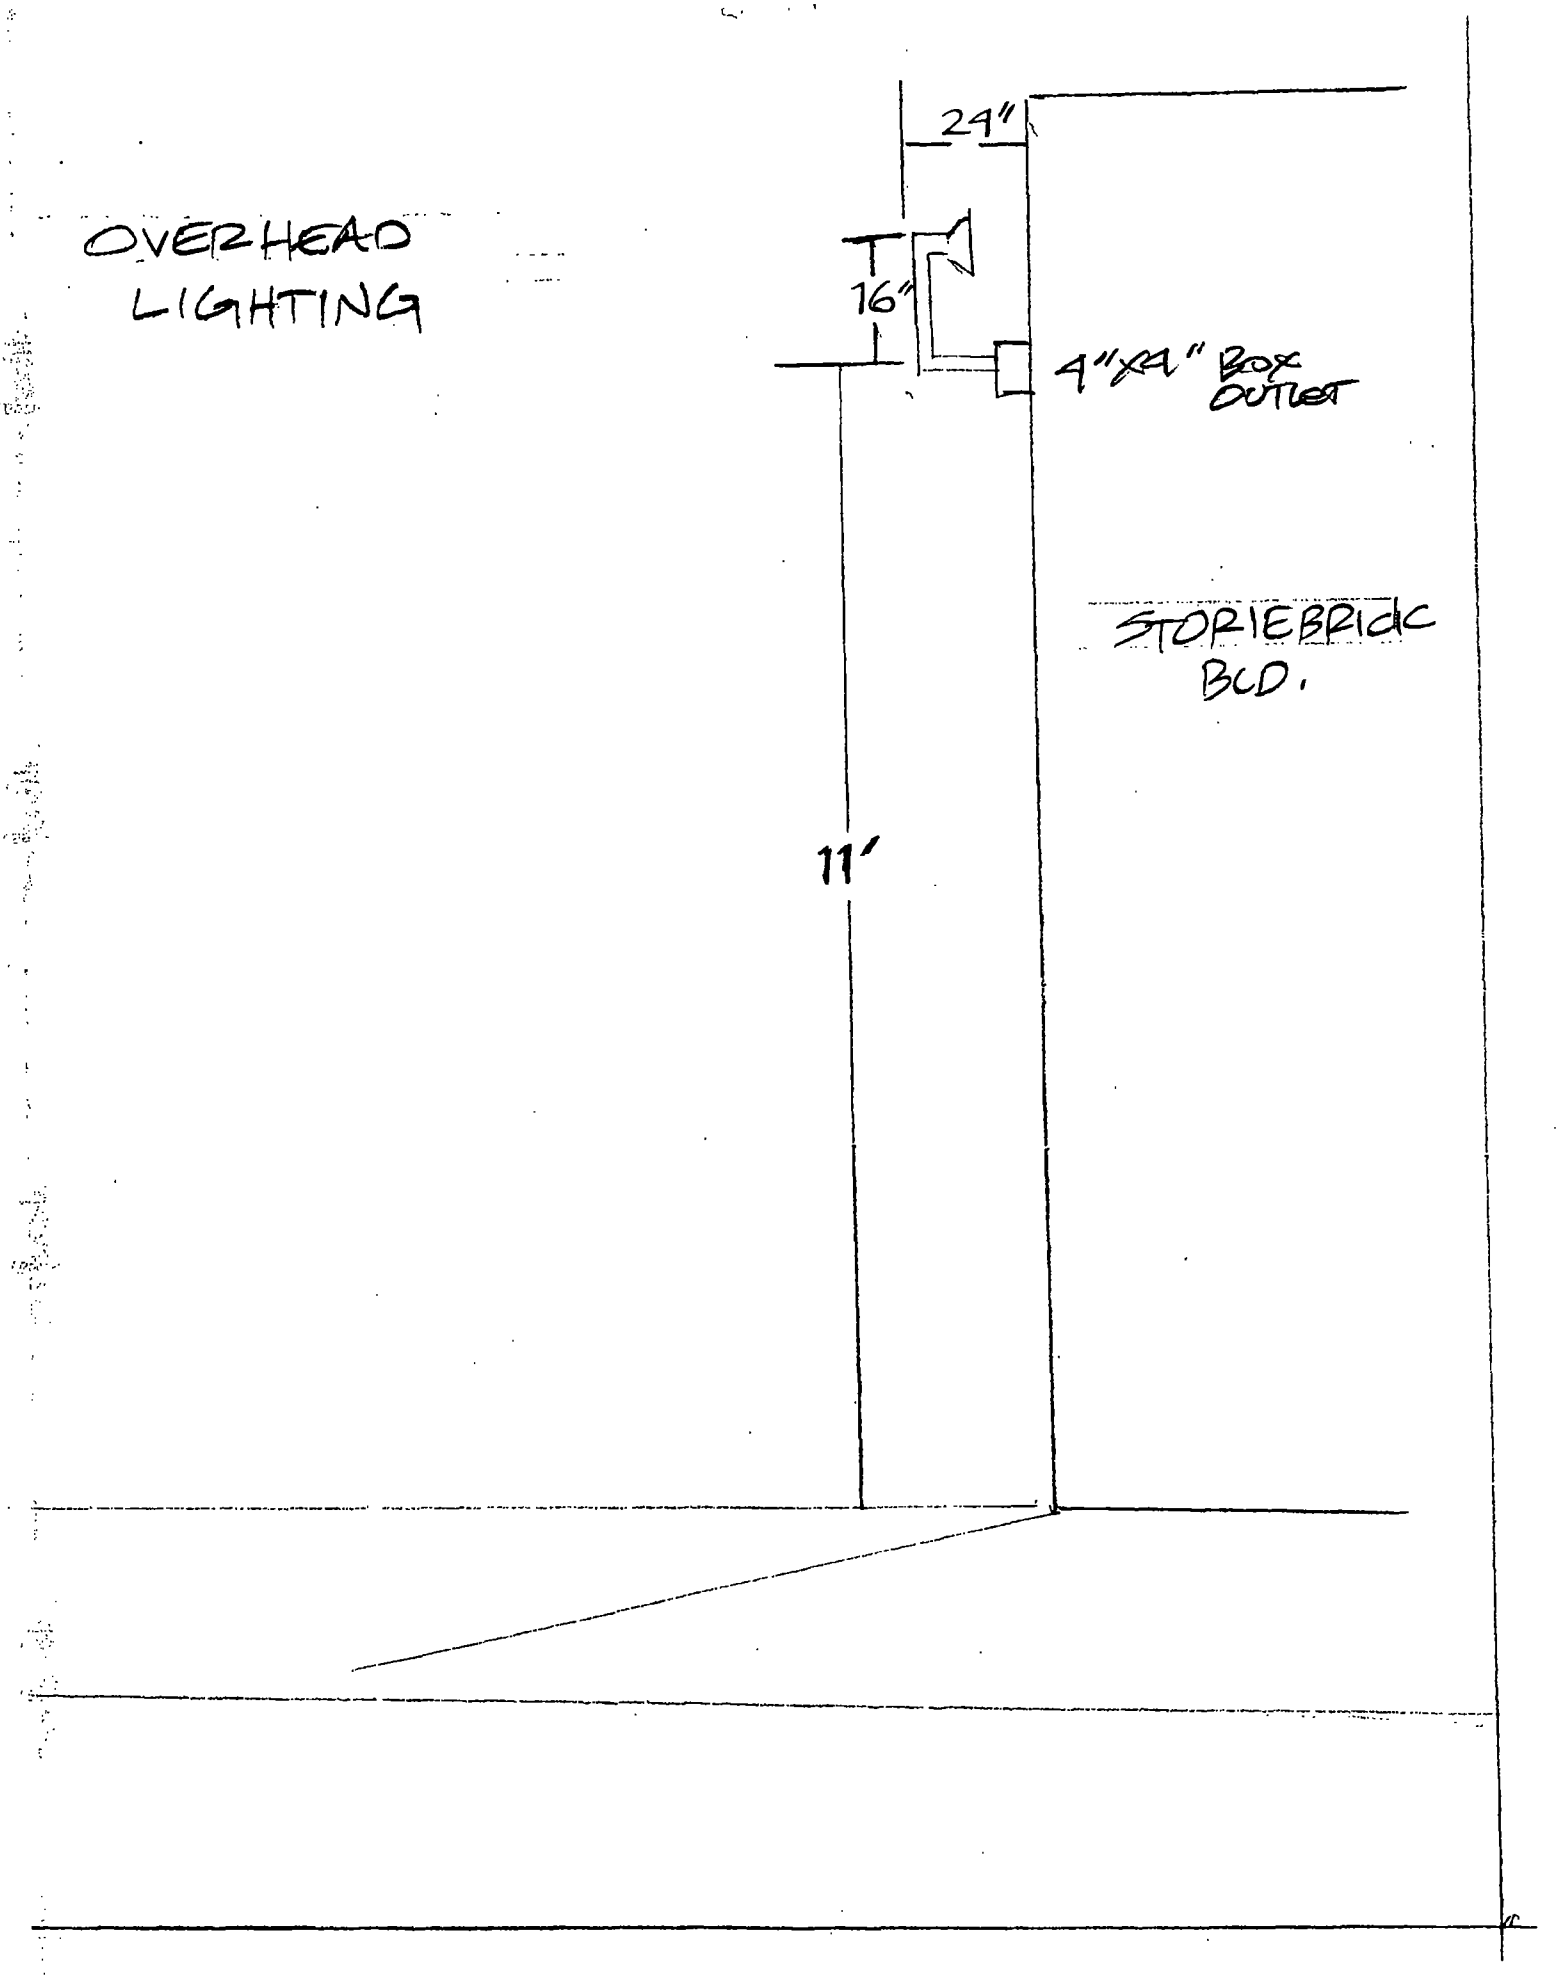
OVERHEAD LIGHTING
24"
16"
4"x4" Box Outlet
STORIE BRICK BLD.
11'

City of Chicago

O2014-2043

Office of the City Clerk

Document Tracking Sheet

Meeting Date:	3/5/2014
Sponsor(s):	Tunney (44)
Type:	Ordinance
Title:	Grant(s) of privilege in public way for Relish the Thought
Committee(s) Assignment:	Committee on Transportation and Public Way

ORDINANCE
RELISH THE THOUGHT
Acct. No. 4078 - 1
Permit No. 1111187

Be It Ordained by the City Council of the City of Chicago:

SECTION 1. Permission and authority are hereby given and granted to RELISH THE THOUGHT, upon the terms and subject to the conditions of this ordinance to maintain and use one (1) sign(s) projecting over the public right-of-way attached to its premises known as 3207 N. Halsted St..

Said sign structure(s) measures as follows; along N. Halsted:
One (1) at fourteen (14) feet in length, two (2) feet in height and thirteen (13) feet above grade level.

The location of said privilege shall be as shown on prints kept on file with the Department of Business Affairs and Consumer Protection and the Office of the City Clerk.

Said privilege shall be constructed in accordance with plans and specifications approved by the Department of Transportation (Division of Project Development) and Zoning Department - Signs.

This grant of privilege in the public way shall be subject to the provisions of Section 10-28-015 and all other required provisions of the Municipal Code of Chicago.

The grantee shall pay to the City of Chicago as compensation for the privilege #1111187 herein granted the sum of three hundred ($300.00) per annum in advance.

A 25% penalty will be added for payments received after due date.


The permit holder agrees to hold the City of Chicago harmless for any damage, relocation or replacement costs associated with damage, relocation or removal of private property caused by the City performing work in the public way.


Authority herein given and granted for a period of five (5) years from and after 01/13/2014.

Alderman Thomas Tunney

Thomas Tunney 44th Ward

Relish the Thought
3207 N. Halsted St.
Chicago, IL 60657

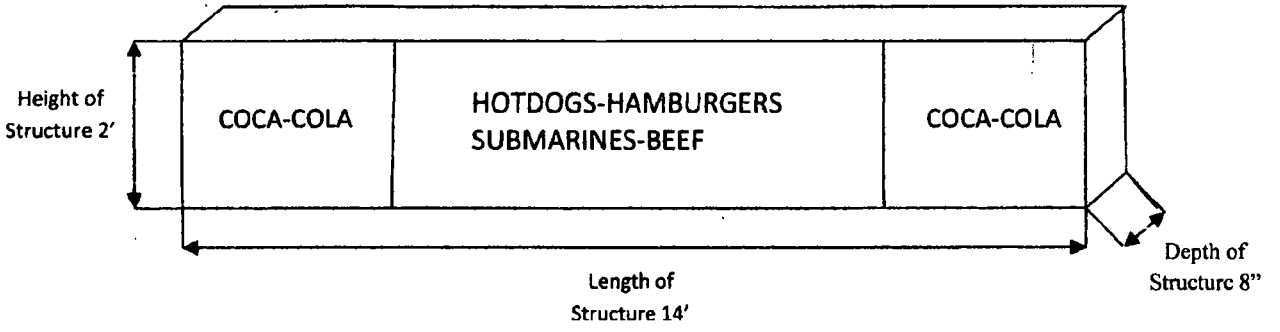

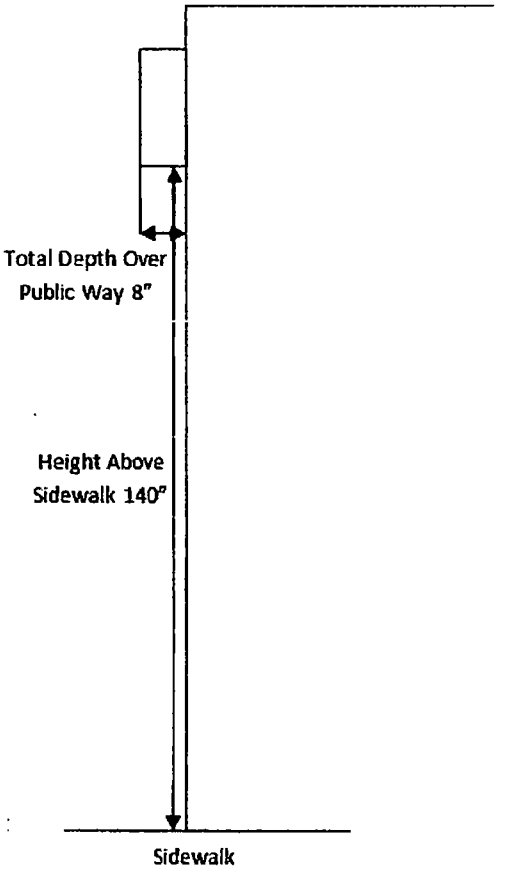

City of Chicago

O2014-2044

Office of the City Clerk

Document Tracking Sheet

Meeting Date:	3/5/2014
Sponsor(s):	Tunney (44)
Type:	Ordinance
Title:	Grant(s) of privilege in public way for Roscoe's Tavern Ltd - steps
Committee(s) Assignment:	Committee on Transportation and Public Way

ORDINANCE
ROSCOE'S TAVERN LTD
Acct. No. 14298 - 1
Permit No. 1110733

Be It Ordained by the City Council of the City of Chicago:

SECTION 1. Permission and authority are hereby given and granted to ROSCOE'S TAVERN LTD, upon the terms and subject to the conditions of this ordinance to maintain and use, as now constructed, seven (7) Step(s) on the public right-of-way adjacent to its premises known as 3354-56 N. Halsted St..

Said Step(s) at N. Halsted Street measure(s):
One (1) at seven point five (7.5) feet in length, and point six seven (.67) feet in width for a total of five point zero three (5.03) square feet.
One (1) at six point six seven (6.67) feet in length, and point six seven (.67) feet in width for a total of four point four seven (4.47) square feet.
One (1) at seven point three three (7.33) feet in length, and one point one seven (1.17) foot in width for a total of eight point five eight (8.58) square feet.

Said Step(s) at W. Roscoe Street measure(s):
One (1) at seven point seven five (7.75) feet in length, and two point two seven (2.27) feet in width for a total of seventeen point five nine (17.59) square feet.
One (1) at three point three three (3.33) feet in length, and one point zero eight (1.08) foot in width for a total of three point six (3.6) square feet.

Said Step(s) at Public Alley measure(s):
One (1) at three point two five (3.25) feet in length, and two point five eight (2.58) feet in width for a total of eight point three nine (8.39) square feet.
One (1) at four point zero eight (4.08) feet in length, and three (3) feet in width for a total of twelve point two four (12.24) square feet.

The location of said privilege shall be as shown on prints kept on file with the Department of Business Affairs and Consumer Protection and the Office of the City Clerk.

Said privilege shall be constructed in accordance with plans and specifications approved by the Department of Transportation (Division of Project Development).

This grant of privilege in the public way shall be subject to the provisions of Section 10-28-015 and all other required provisions of the Municipal Code of Chicago.


The grantee shall pay to the City of Chicago as compensation for the privilege #1110733 herein granted the sum of two thousand eight hundred ($2,800.00) per annum in advance.

A 25% penalty will be added for payments received after due date.

The permit holder agrees to hold the City of Chicago harmless for any damage, relocation or replacement costs associated with damage, relocation or removal of private property caused by the City performing work in the public way.

Authority herein given and granted for a period of five (5) years from and after Date of Passage.

Alderman Thomas Tunney

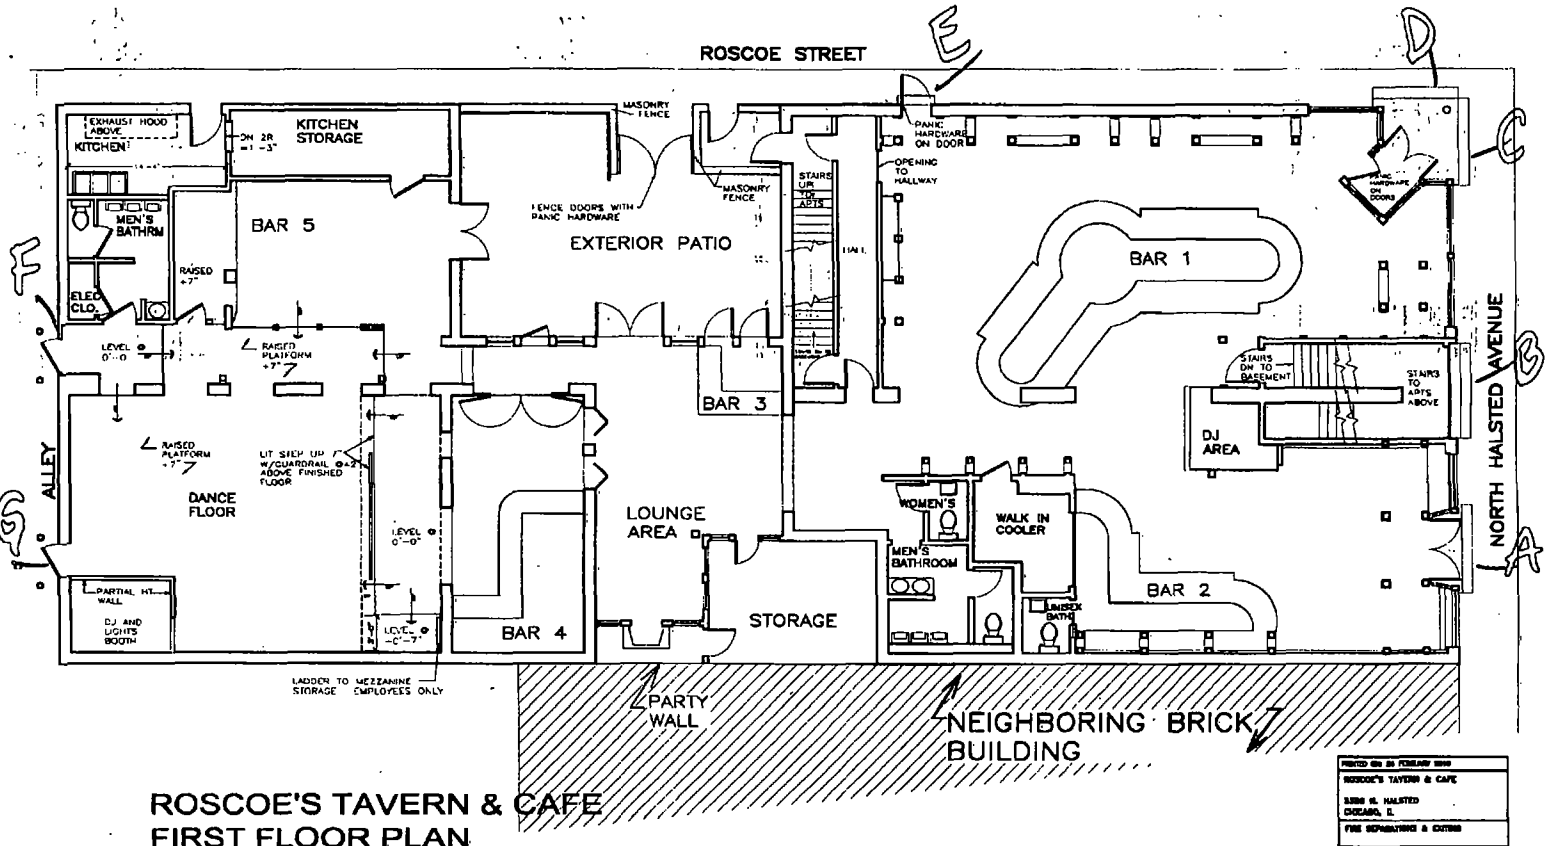

ROSCOE'S TAVERN & CAFE
FIRST FLOOR PLAN
FIRE SEPARATIONS & OCCUPANCY

SCALE: 1/8"=1'-0"

ROSCOE'S TAVERN & CAFE

Mayer Jeffers Gillespie Architects

A1.0

City of Chicago

O2014-2047

Office of the City Clerk

Document Tracking Sheet

Meeting Date:	3/5/2014
Sponsor(s):	Tunney (44)
Type:	Ordinance
Title:	Grant(s) of privilege in public way for Salt & Pepper Diner
Committee(s) Assignment:	Committee on Transportation and Public Way

ORDINANCE
SALT & PEPPER DINER
Acct. No. 89311 - 1
Permit No. 1111258

Be It Ordained by the City Council of the City of Chicago:

SECTION 1. Permission and authority are hereby given and granted to SALT & PEPPER DINER, upon the terms and subject to the conditions of this ordinance to maintain and use one (1) sign(s) projecting over the public right-of-way attached to its premises known as 3537 N. Clark St..

Said sign structure(s) measures as follows; along N. Clark Street:
One (1) at four (4) feet in length, fourteen (14) feet in height and seventeen (17) feet above grade level.

The location of said privilege shall be as shown on prints kept on file with the Department of Business Affairs and Consumer Protection and the Office of the City Clerk.

Said privilege shall be constructed in accordance with plans and specifications approved by the Department of Transportation (Division of Project Development) and Zoning Department - Signs.

This grant of privilege in the public way shall be subject to the provisions of Section 10-28-015 and all other required provisions of the Municipal Code of Chicago.

The grantee shall pay to the City of Chicago as compensation for the privilege #1111258 herein granted the sum of three hundred ($300.00) per annum in advance.

A 25% penalty will be added for payments received after due date.


The permit holder agrees to hold the City of Chicago harmless for any damage, relocation or replacement costs associated with damage, relocation or removal of private property caused by the City performing work in the public way.

Authority herein given and granted for a period of five (5) years from and after 01/13/2014.

Alderman Thomas Tunney

Thomas Tunney 44th Ward

S&P DINER
3537 NORTH CLARK
CHICAGO

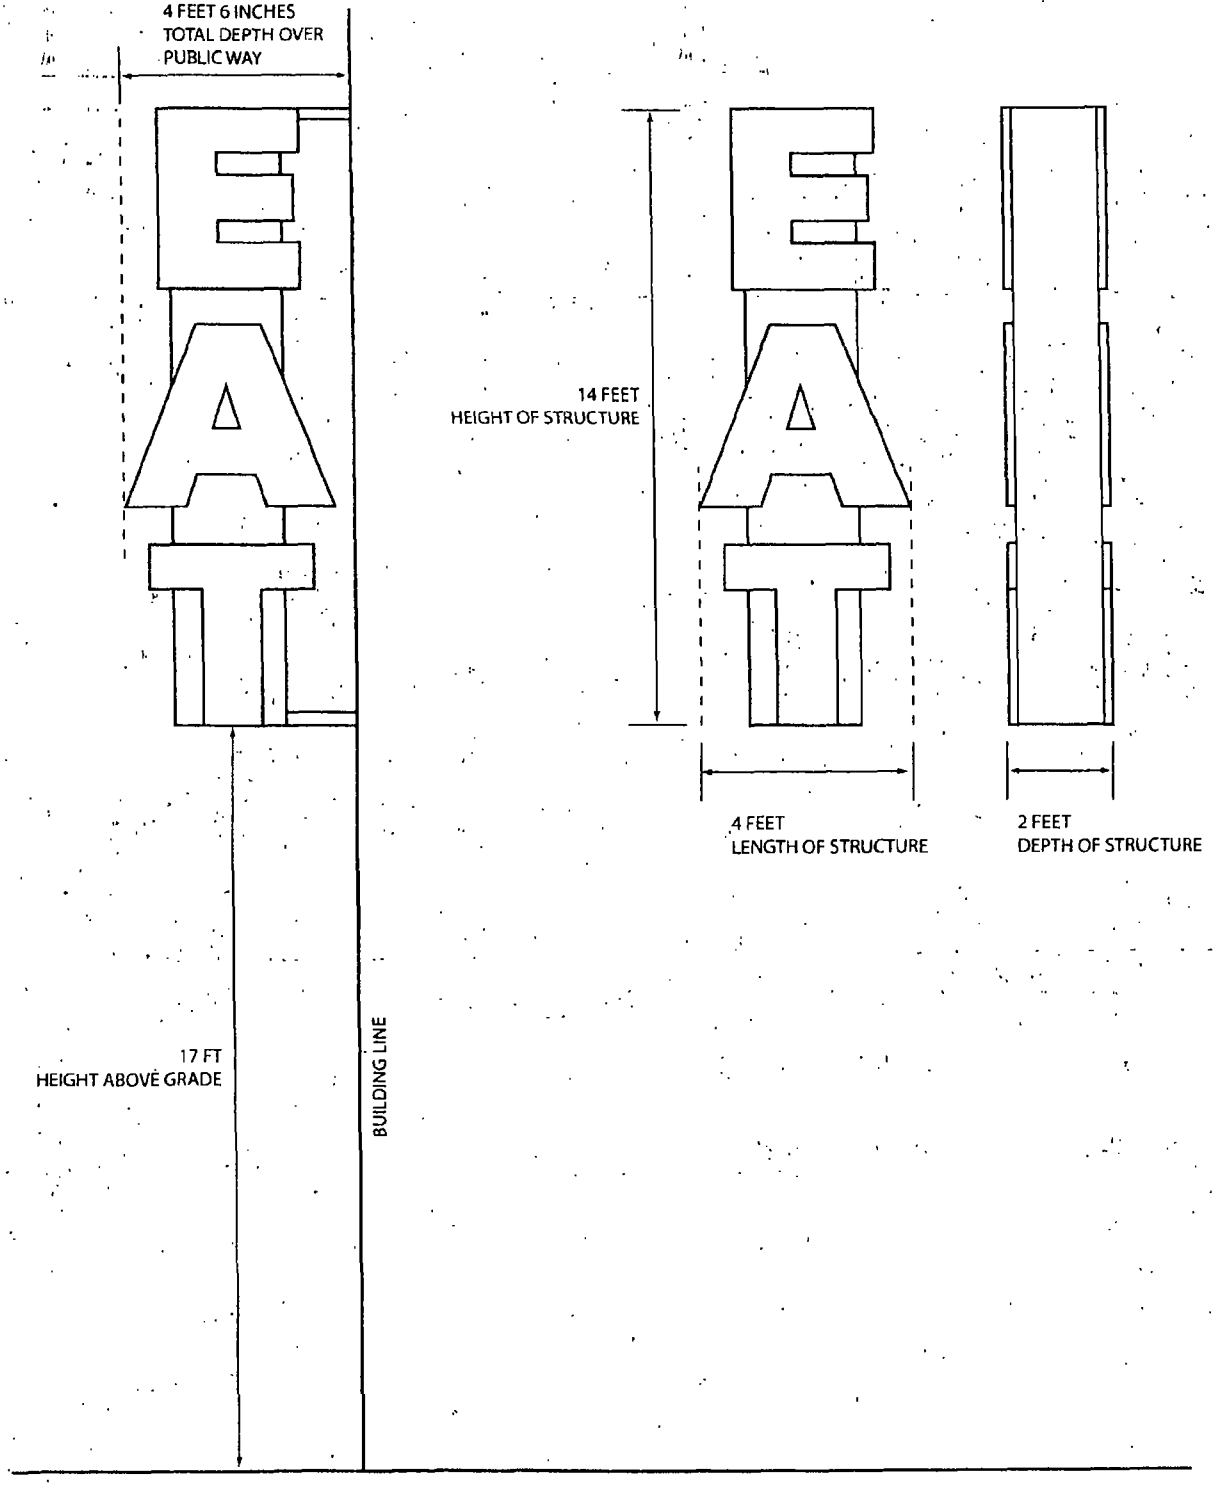

City of Chicago

O2014-2048

Office of the City Clerk

Document Tracking Sheet

Meeting Date:	3/5/2014
Sponsor(s):	Tunney (44)
Type:	Ordinance
Title:	Grant(s) of privilege in public way for Slaymaker Gallery
Committee(s) Assignment:	Committee on Transportation and Public Way

ORDINANCE
SLAYMAKER GALLERY
Acct. No. 293453 - 1
Permit No. 1110726

Be It Ordained by the City Council of the City of Chicago:

SECTION 1. Permission and authority are hereby given and granted to SLAYMAKER GALLERY, upon the terms and subject to the conditions of this ordinance to maintain and use one (1) sign(s) projecting over the public right-of-way attached to its premises known as 934 W. Roscoe St..

Said sign structure(s) measures as follows; along W Roscoe St:
One (1) at nine (9) feet in length, four (4) feet in height and ten point four two (10.42) feet above grade level.

The location of said privilege shall be as shown on prints kept on file with the Department of Business Affairs and Consumer Protection and the Office of the City Clerk.

Said privilege shall be constructed in accordance with plans and specifications approved by the Department of Transportation (Division of Project Development) and Zoning Department - Signs.

This grant of privilege in the public way shall be subject to the provisions of Section 10-28-015 and all other required provisions of the Municipal Code of Chicago.

The grantee shall pay to the City of Chicago as compensation for the privilege #1110726 herein granted the sum of three hundred ($300.00) per annum in advance.


A 25% penalty will be added for payments received after due date.

The permit holder agrees to hold the City of Chicago harmless for any damage, relocation or replacement costs associated with damage, relocation or removal of private property caused by the City performing work in the public way.

Authority herein given and granted for a period of five (5) years from and after 01/13/2014.

Alderman Thomas Tunney

Thomas Tunney 44th Ward

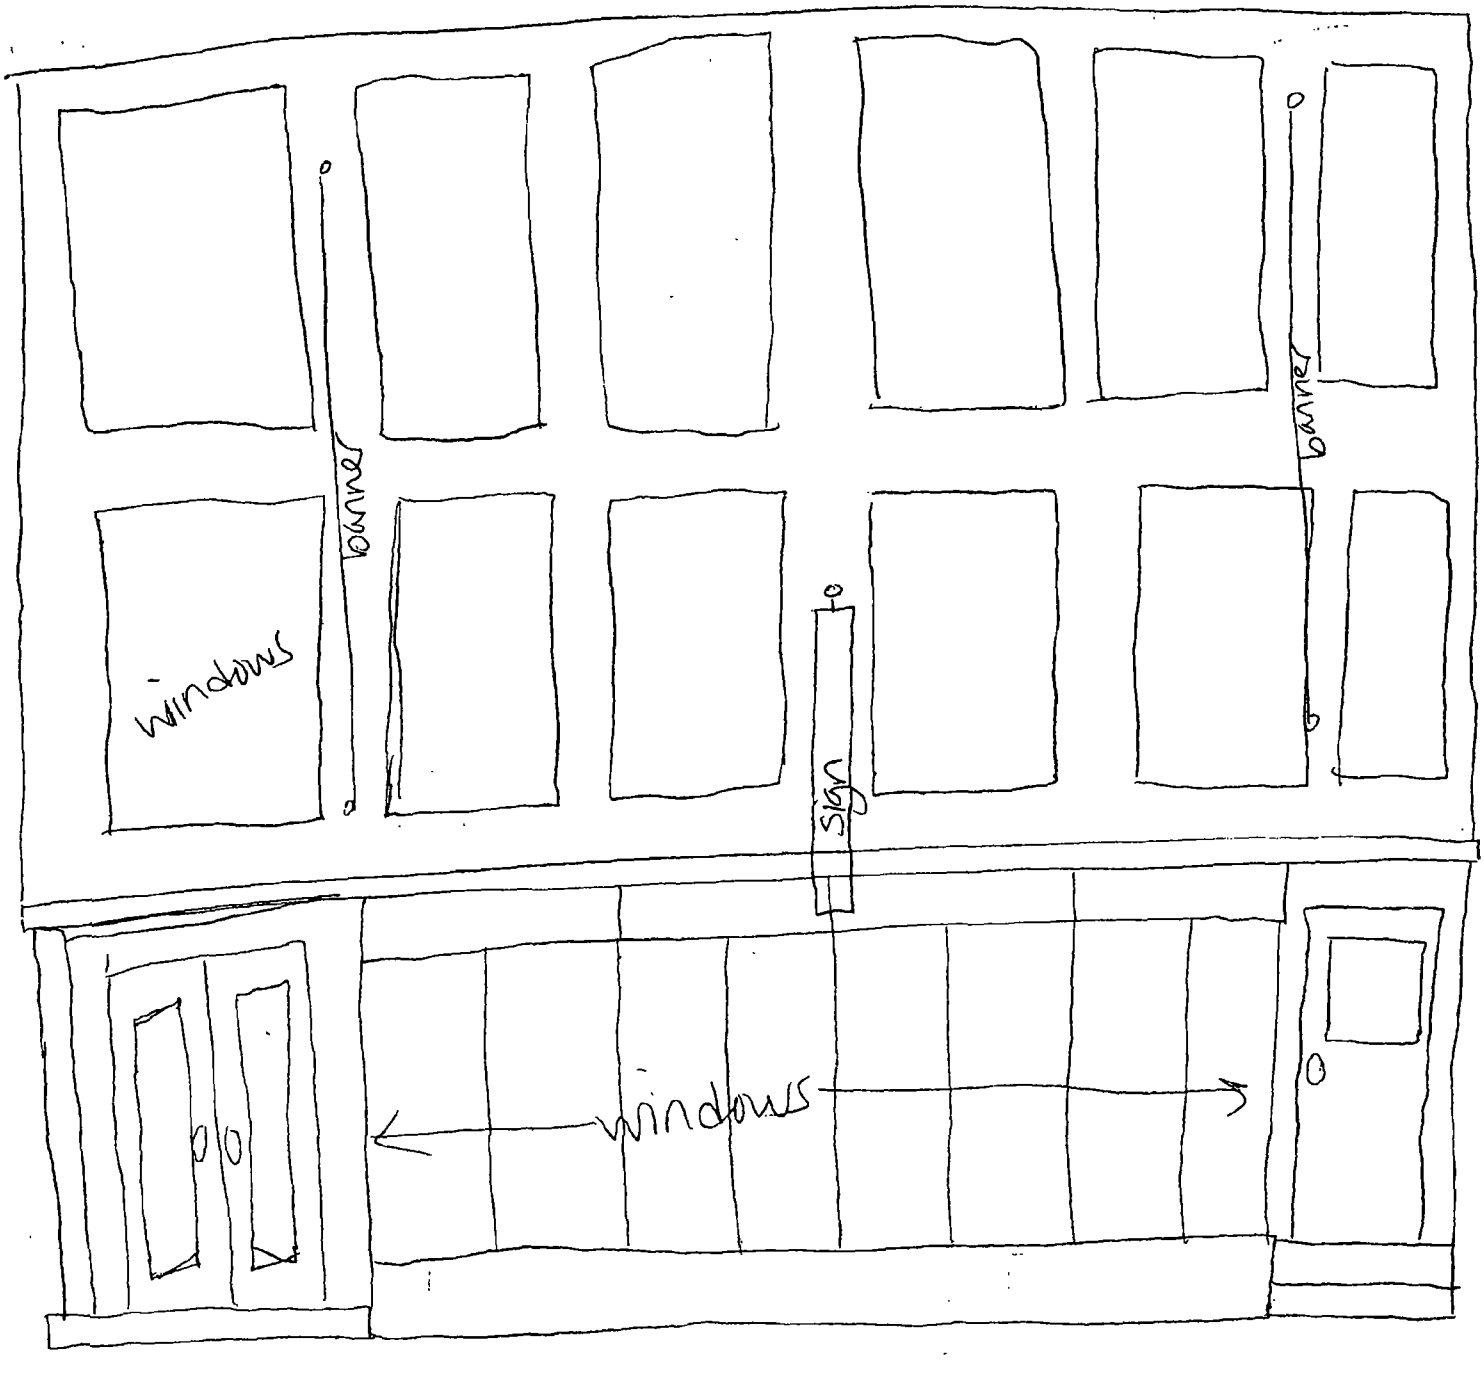
awning
awning
windows
sign
windows

City of Chicago

O2014-2050

Office of the City Clerk

Document Tracking Sheet

Meeting Date:	3/5/2014
Sponsor(s):	Tunney (44)
Type:	Ordinance
Title:	Grant(s) of privilege in public way for Sweet Baby Ray's Wrigleyville
Committee(s) Assignment:	Committee on Transportation and Public Way

ORDINANCE
SWEET BABY RAY'S WRIGLEYVILLE
Acct. No. 14166 - 1
Permit No. 1111208

Be It Ordained by the City Council of the City of Chicago:

SECTION 1. Permission and authority are hereby given and granted to SWEET BABY RAY'S WRIGLEYVILLE, upon the terms and subject to the conditions of this ordinance to maintain and use one (1) sign(s) projecting over the public right-of-way attached to its premises known as 3478 N. Clark St..

Said sign structure(s) measures as follows; along N. Clark Street:
One (1) at five point eight three (5.83) feet in length, eight (8) feet in height and ten (10) feet above grade level.

The location of said privilege shall be as shown on prints kept on file with the Department of Business Affairs and Consumer Protection and the Office of the City Clerk.

Said privilege shall be constructed in accordance with plans and specifications approved by the Department of Transportation (Division of Project Development) and Zoning Department - Signs.

This grant of privilege in the public way shall be subject to the provisions of Section 10-28-015 and all other required provisions of the Municipal Code of Chicago.


The grantee shall pay to the City of Chicago as compensation for the privilege #1111208 herein granted the sum of three hundred ($300.00) per annum in advance.

A 25% penalty will be added for payments received after due date.

The permit holder agrees to hold the City of Chicago harmless for any damage, relocation or replacement costs associated with damage, relocation or removal of private property caused by the City performing work in the public way.

Authority herein given and granted for a period of five (5) years from and after 01/13/2014.

Alderman _____
Thomas Tunney 44th Ward

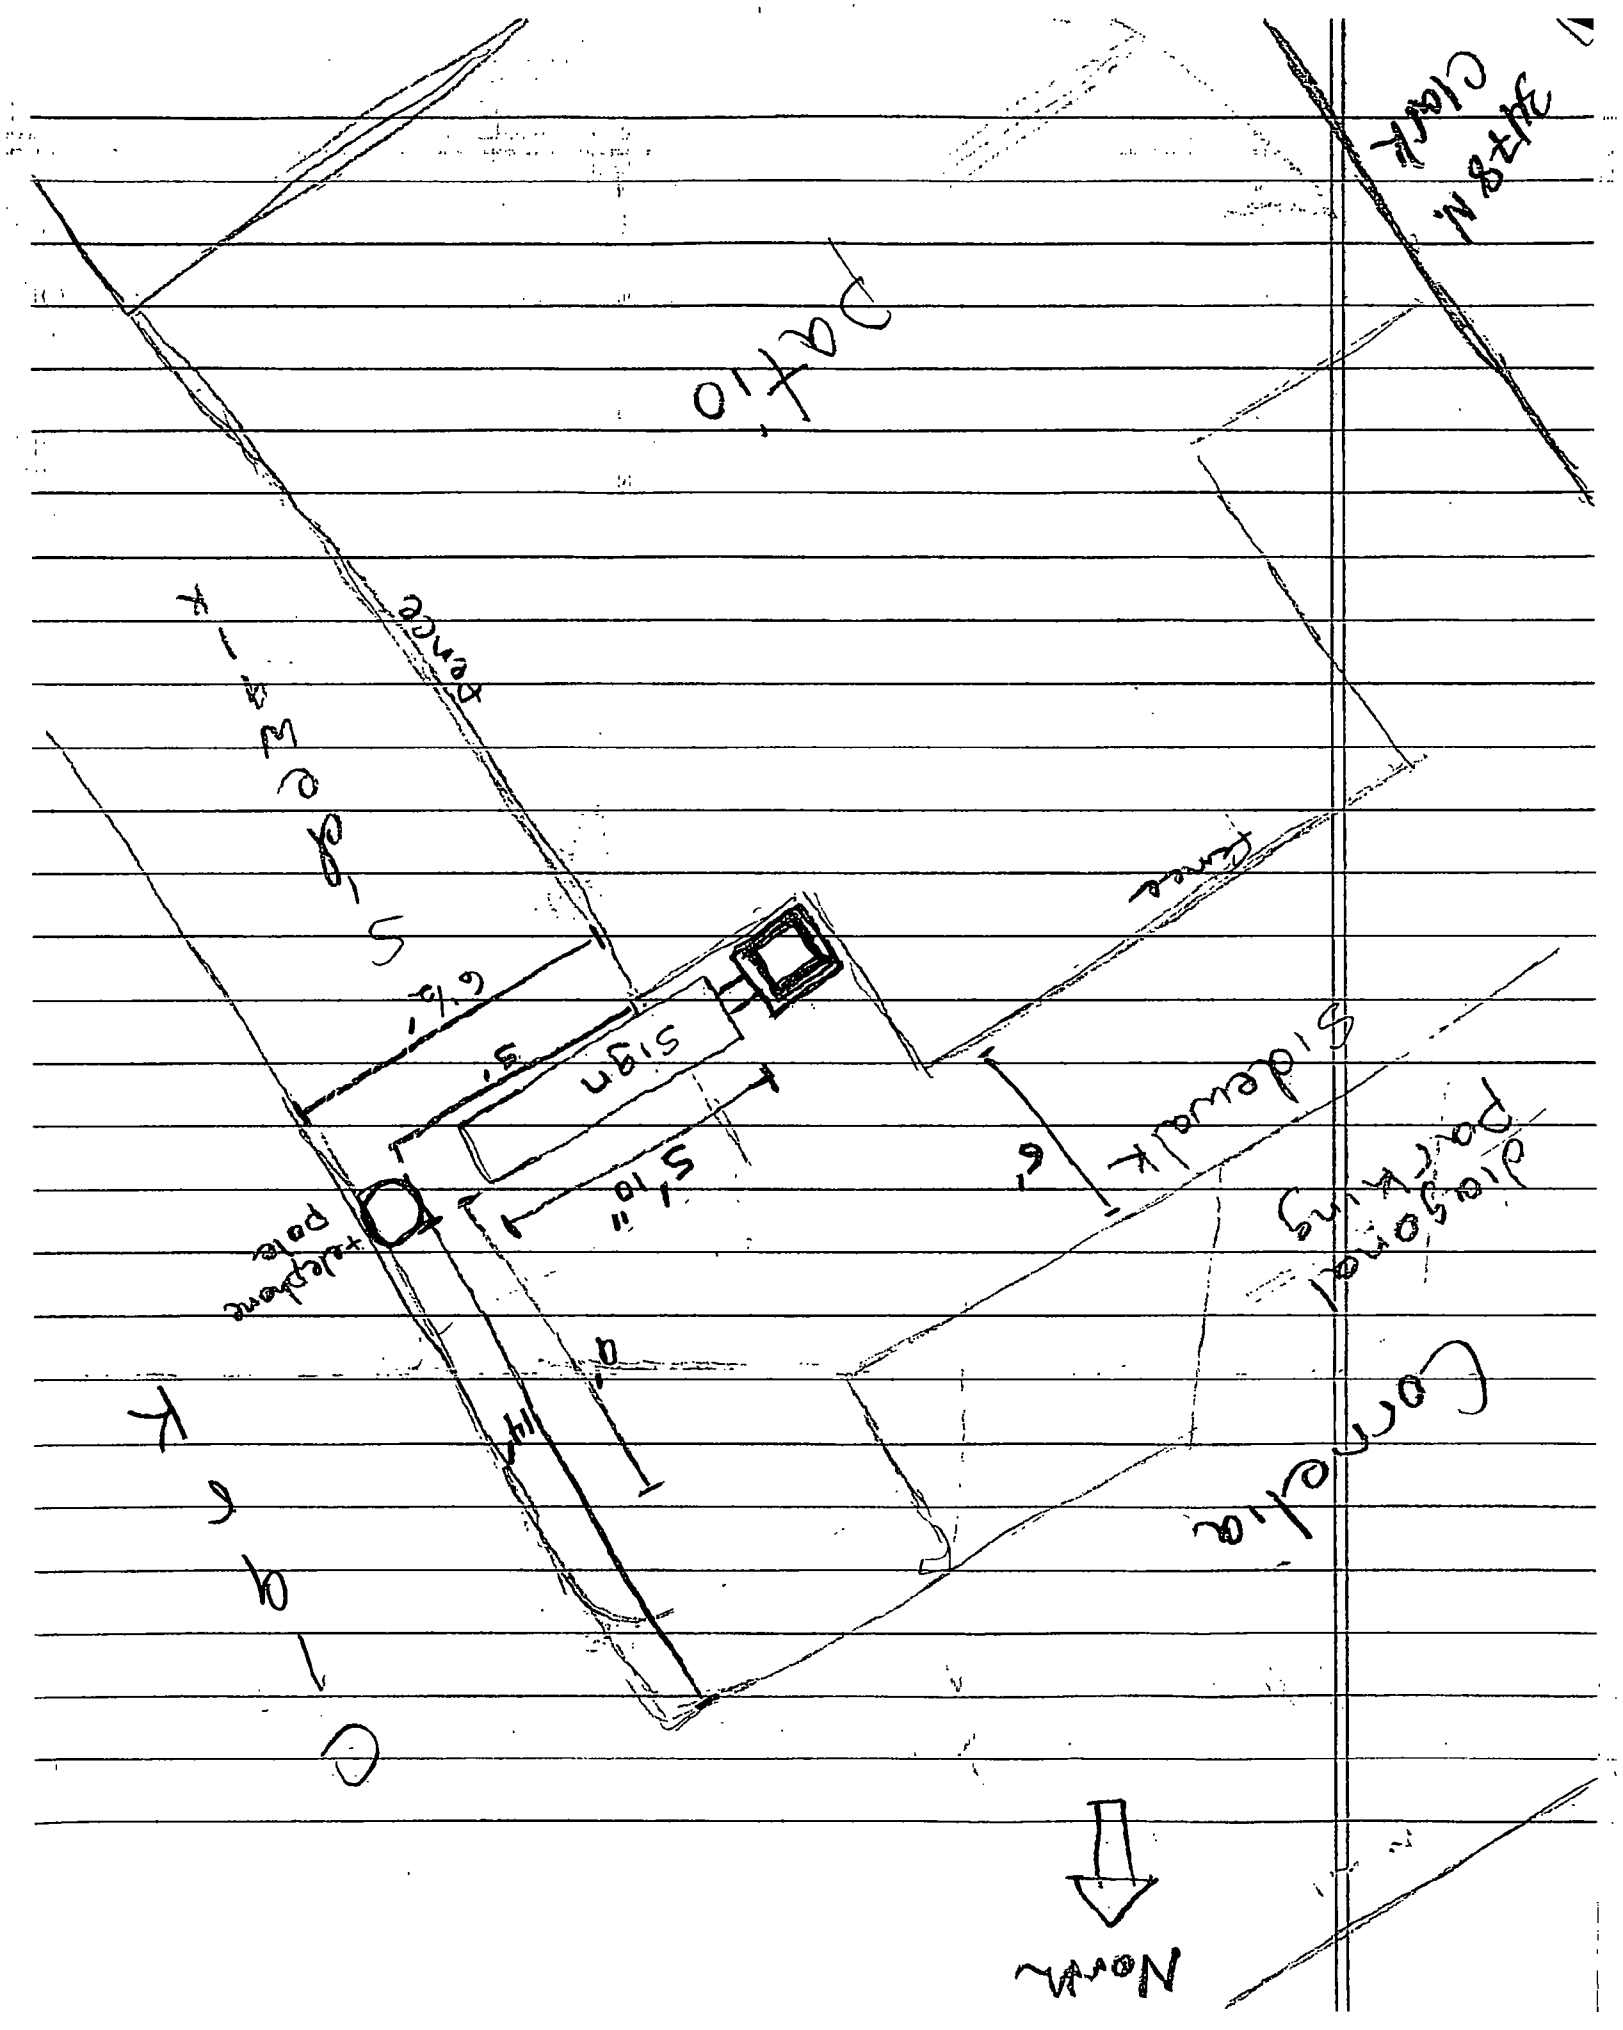
Patio
Fence
Sidewalk
Telephone pole
Sign
5'
6'
5'10"
6'
14'
Driveway
Concrete
Horizontal Parking
North

Department of Business Affairs and Consumer Protection
Small Business Center - Public Way Use Unit
City Hall - 121 N. LaSalle Street, Room 800 • Chicago, IL 60602
(312)-74-GOBIZ (312-744-6249) • (312) 744-1944 (TTY)
http://www.cityofchicago.org/bacp

03/05/2014

Alderman **Thomas Tunney**
Ward # **44**
City of Chicago
City Hall, Room **203**
121 North LaSalle Street
Chicago, Illinois 60602

Re: An ordinance to use and maintain a portion of the public right-of-way for **one (1) sign(s)** for **SWEET BABY RAY'S WRIGLEYVILLE**, adjacent to the premises known as **3478 N. Clark St.**.

Dear Alderman **Thomas Tunney**:

The applicant referenced above has requested the use of the public right-of-way for a **sign(s)**. An ordinance has been prepared by the Department of Business Affairs and Consumer Protection – Small Business Center - Public Way Use Unit for presentation to the City Council. Because this request was made for properties located in your ward, as approved by you as per the attached, I respectfully request that you introduce the attached ordinance at the next City Council meeting.

If you have any questions regarding this ordinance, please contact Anthony Bertuca at (312) 744-5506.

Department of Business Affairs and Consumer Protection

City of Chicago

O2014-2052

Office of the City Clerk

Document Tracking Sheet

Meeting Date:	3/5/2014
Sponsor(s):	Tunney (44)
Type:	Ordinance
Title:	Grant(s) of privilege in public way for True Value Hardware
Committee(s) Assignment:	Committee on Transportation and Public Way

ORDINANCE
TRUE VALUE HARDWARE
Acct. No. 6016 - 1
Permit No. 1111000

Be It Ordained by the City Council of the City of Chicago:

SECTION 1. Permission and authority are hereby given and granted to TRUE VALUE HARDWARE, upon the terms and subject to the conditions of this ordinance to maintain and use two (2) sign(s) projecting over the public right-of-way attached to its premises known as 1138 W. Belmont Ave..

Said sign structure(s) measures as follows; along W. Belmont Avenue:
One (1) at twelve (12) feet in length, twenty-two point one seven (22.17) feet in height and twelve point eight three (12.83) feet above grade level.
One (1) at sixty point eight three (60.83) feet in length, three (3) feet in height and nine point eight three (9.83) feet above grade level.

The location of said privilege shall be as shown on prints kept on file with the Department of Business Affairs and Consumer Protection and the Office of the City Clerk.

Said privilege shall be constructed in accordance with plans and specifications approved by the Department of Transportation (Division of Project Development) and Zoning Department - Signs.

This grant of privilege in the public way shall be subject to the provisions of Section 10-28-015 and all other required provisions of the Municipal Code of Chicago.

The grantee shall pay to the City of Chicago as compensation for the privilege #1111000 herein granted the sum of six hundred ($600.00) per annum in advance.


A 25% penalty will be added for payments received after due date.


The permit holder agrees to hold the City of Chicago harmless for any damage, relocation or replacement costs associated with damage, relocation or removal of private property caused by the City performing work in the public way.

Authority herein given and granted for a period of five (5) years from and after 01/13/2014.

Alderman Thomas Tunney

Thomas Tunney 44th Ward

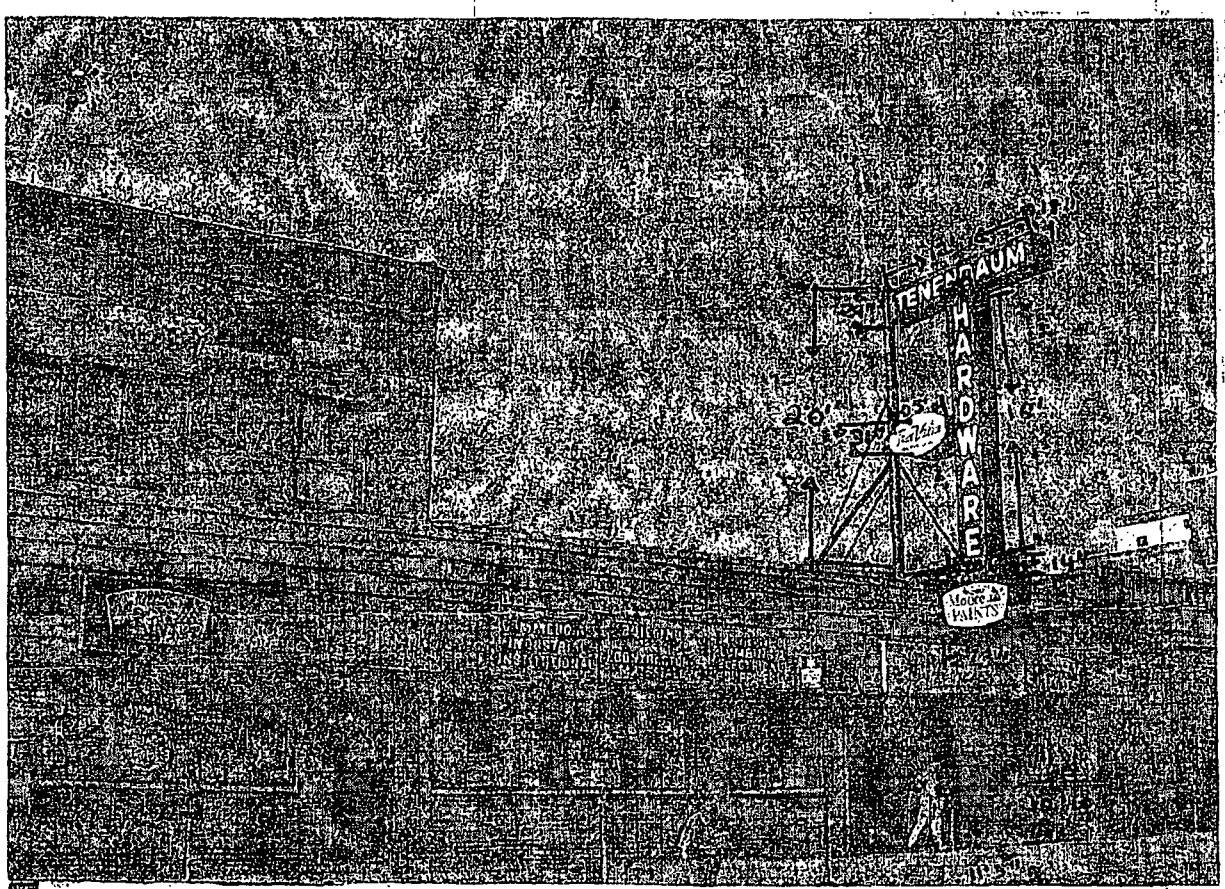
TENENBAUM
HARDWARE
2'6"
14'
Moore's PAINTS

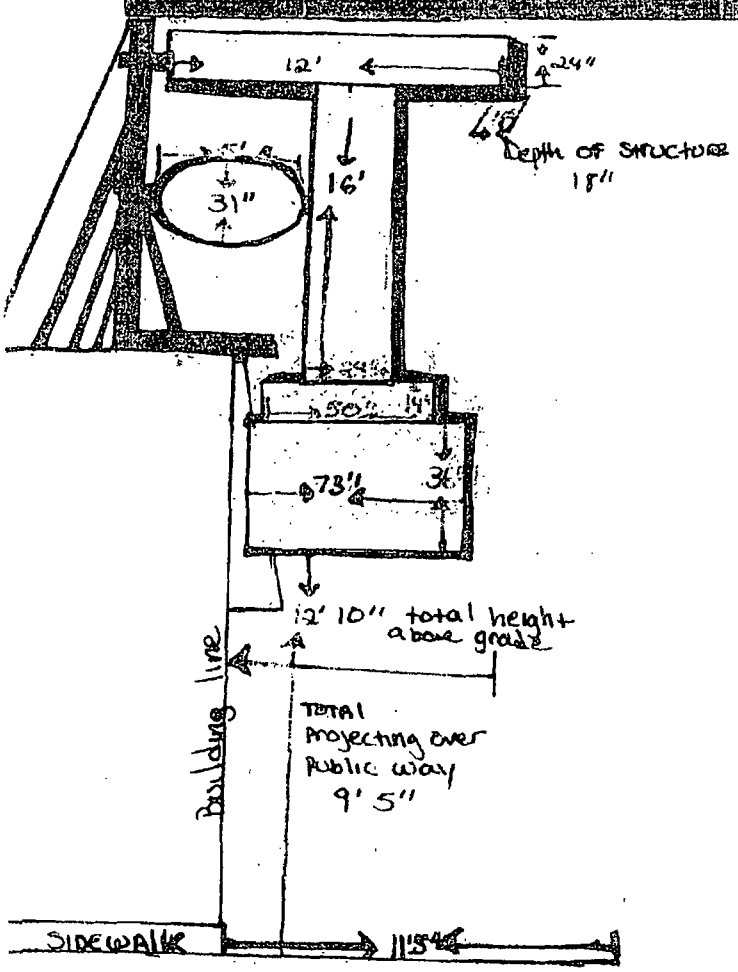
12'
24"
Depth of structure
18"
5'
31"
16'
50"
14'
73"
3'
12' 10" total height above grade
Building line
TOTAL
Projecting over
Public way
9' 5"
SIDEWALK
11'5"

City of Chicago

O2014-2058

Office of the City Clerk

Document Tracking Sheet

Meeting Date:	3/5/2014
Sponsor(s):	Tunney (44)
Type:	Ordinance
Title:	Grant(s) of privilege in public way for Roscoe's Tavern Ltd - security cameras
Committee(s) Assignment:	Committee on Transportation and Public Way

ORDINANCE
ROSCOE'S TAVERN LTD
Acct. No. 14298 - 1
Permit No. 1110730

Be It Ordained by the City Council of the City of Chicago:

SECTION 1. Permission and authority are hereby given and granted to ROSCOE'S TAVERN LTD, upon the terms and subject to the conditions of this ordinance to maintain and use, as now constructed, three (3) Security Camera(s) projecting over the public right-of-way for security purposes adjacent to its premises known as 3354-56 N. Halsted St..

Said Security Camera(s) at N. Halsted measure(s):
One (1) at point five three (.53) feet in length, point five three (.53) feet in width and twelve (12) feet above grade level.

Said Security Camera(s) at W. Roscoe measure(s):
Two (2) at point five three (.53) feet in length, point five three (.53) feet in width and twelve (12) feet above grade level.

The location of said privilege shall be as shown on prints kept on file with the Department of Business Affairs and Consumer Protection and the Office of the City Clerk.

Said privilege shall be constructed in accordance with plans and specifications approved by the Department of Planning and Development and Department of Transportation (Division of Project Development).

This grant of privilege in the public way shall be subject to the provisions of Section 10-28-015 and all other required provisions of the Municipal Code of Chicago.

The grantee shall pay to the City of Chicago as compensation for the privilege #1110730 herein granted the sum of zero ($.00) per annum in advance.

A 25% penalty will be added for payments received after due date.

The permit holder agrees to hold the City of Chicago harmless for any damage, relocation or replacement costs associated with damage, relocation or removal of private property caused by the City performing work in the public way.

Authority herein given and granted for a period of five (5) years from and after 02/11/2014.

Alderman Thomas Tunney

Thomas Tunney 44th Ward

Halsted and Roscoe
General Location of Cameras and Router

From Side of Building. All under overhang

Router Location Second Floor



City of Chicago

O2014-2066

Office of the City Clerk

Document Tracking Sheet

Meeting Date:	3/5/2014
Sponsor(s):	Arena (45)
Type:	Ordinance
Title:	Grant(s) of privilege in public way for Baraka Auto Sales, Inc.
Committee(s) Assignment:	Committee on Transportation and Public Way

ORDINANCE
BARAKA AUTO SALES, INC.
Acct. No. 325989 - 1
Permit No. 1111032

Be It Ordained by the City Council of the City of Chicago:

SECTION 1. Permission and authority are hereby given and granted toBARAKA AUTO SALES, INC., upon the terms and subject to the conditions of this ordinance to maintain and use one (1) sign(s) projecting over the public right-of-way attached to its premises known as 4031 N. Elston Ave..

Said sign structure(s) measures as follows; along N ELSTON AVE:
One (1) at eight (8) feet in length, eight (8) feet in height and twelve (12) feet above grade level.

The location of said privilege shall be as shown on prints kept on file with the Department of Business Affairs and Consumer Protection and the Office of the City Clerk

Said privilege shall be constructed in accordance with plans and specifications approved by the Department of Transportation (Division of Project Development) and Zoning Department- Signs.

This grant of privilege in the public way shall be subject to the provisions of Section 10-28-015 and all other required provisions of the Municipal Code of Chicago.

The grantee shall pay to the City of Chicago as compensation for the privilege #1111032 herein granted the sum of three hundred ($300.00) per annum in advance.

A 25% penalty will be added for payments received after due date

The permit holder agrees to hold the City of Chicago harmless for any damage, relocation or replacement costs associated with damage, relocation or removal of private property caused by the City performing work in the public way.

Authority herein given and granted for a period offive (5) years from and after 01/13/2014.

Alderman

John Arena 45th Ward


AUTO SALES
773-478-2852
AUTO SALES
CARS
ASK ABOUT OUR
SERVICE CONTRACTS!

Department of Business Affairs and Consumer Protection
Small Business Center- Public Way Use Unit
City Hall- 121 N. LaSalle Street Room 800 • Chicago, IL 60602
(312)-74-GOBIZ (312-744-6249) • (312) 744-1944 (TTY)
http://www.cityofchicago.org/bacp

03/05/2014

Alderman **John Arena**
Ward # **45**
City of Chicago
City Hall, Room **305**
121 North LaSalle Street
Chicago, Illinois 60602

Re: An ordinance to use and maintain a portion of the public right-of-way for **one (1) sign(s)** for **BARAKA AUTO SALES, INC.**, adjacent to the premises known as **4031 N. Elston Ave.**.

Dear Alderman **John Arena**:

The applicant referenced above has requested the use of the public right-of-way for a **sign(s)**. An ordinance has been prepared by the Department of Business Affairs and Consumer Protection – Small Business Center - Public Way Use Unit for presentation to the City Council. Because this request was made for properties located in your ward, as approved by you as per the attached, I respectfully request that you introduce the attached ordinance at the next City Council meeting.

If you have any questions regarding this ordinance, please contact Anthony Bertuca at (312) 744-5506.

Department of Business Affairs and Consumer Protection

City of Chicago

O2014-2069

Office of the City Clerk

Document Tracking Sheet

Meeting Date:	3/5/2014
Sponsor(s):	Arena (45)
Type:	Ordinance
Title:	Grant(s) of privilege in public way for L A Fit, LA Fitness and Pro Results
Committee(s) Assignment:	Committee on Transportation and Public Way

ORDINANCE
L A FIT, L A FITNESS AND PRO RESULTS
Acct. No. 368025 - 8
Permit No. 1102642

Be It Ordained by the City Council of the City of Chicago:

SECTION 1. Permission and authority are hereby given and granted to L A FIT, L A FITNESS AND PRO RESULTS, upon the terms and subject to the conditions of this ordinance to maintain and use one (1) sign(s) projecting over the public right-of-way attached to its premises known as 3970 N. Milwaukee Ave..

Said sign structure(s) measures as follows; along N. Mlwaukee Avenue:
One (1) at twelve point five eight (12.58) feet in length, six point zero eight (6.08) feet in height and twenty-three (23) feet above grade level.

The location of said privilege shall be as shown on prints kept on file with the Department of Business Affairs and Consumer Protection and the Office of the City Clerk

Said privilege shall be constructed in accordance with plans and specifications approved by the Department of Transportation (Division of Project Development) and Zoning Depatment - Signs.

This grant of privilege in the public way shall be subject to the provisions of Section 10-28-015 and all other required provisions of the Municipal Code of Chicago.

The grantee shall pay to the City of Chicago as compensation for the privilege #1102642 herein granted the sum of three hundred ($300.00) per annum in advance.

A 25% penalty will be added for payments received after due date

The permit holder agrees to hold the City of Chicago harmless for any damage, relocation or replacement costs associated with damage, relocation or removal of private property caused by the City performing work in the public way.


Authority herein given and granted for a period offive (5) years from and after Date of Passage.

Alderman

John Arena 45th Ward


SIGN 2


EXISTING

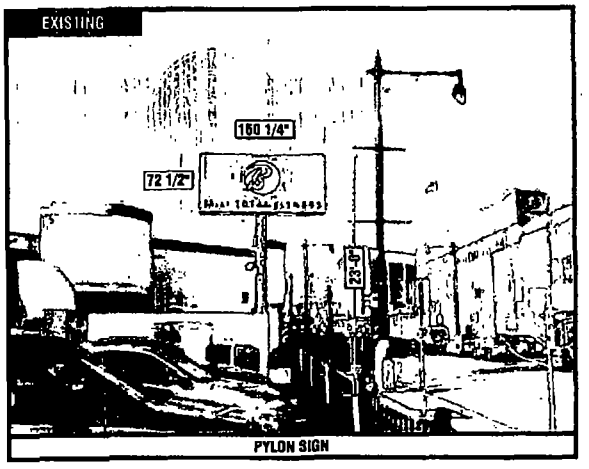

PYLON SIGN

PROPOSED

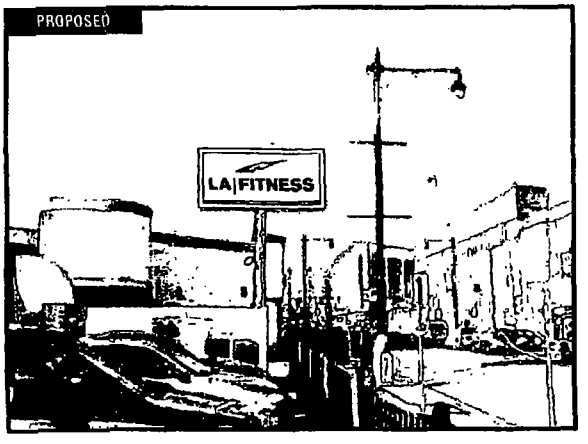

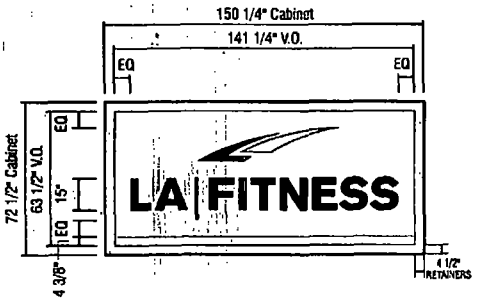

CUSTOM REPLACEMENT PANAFLEX FACES

QTY: (1) PYLONS - (2) FACES TOTAL SCALE: 3/16"=1'-0"

4 ½" RETAINERS. FACES ARE PANAFLEX MATERIAL

COLORS	
PAINT	VINYL
PMS #2768 BLUE	3M 7725-197 BLUE
SW58438 MARIGOLD	3M 3630-75 MARIGOLD

LA|FITNESS

RECOMMENDATIONS

ADDRESS: 3970 N. Milwaukee
CITY/STATE: Chicago, IL
ZIP: 60641

PROJECT # 3766
LOCATION # 15022

SUBMITTAL IS: ☐ APPROVED ☐ APPROVED AS NOTED ☐ REVISED AND RESUBMIT — CLIENT/CONTRACTOR — DATE

FILE PATH: Active\ACCOUNTS\L\LA FITNESS\Locations 3766_Project Nash\15022_Chicago IL

Drawings are the exclusive property of Icon Identity Solutions Inc. Any unauthorized use or duplication is not permitted.

DATE: 01/16/12
Rev. 1: 00/00/00
Rev. 2. 00/00/00
Rev. 3: 00/00/00
Rev 4 00/00/00
Rev. 5 00/00/00

SCALE: N.T.S.
DRAWN BY: NR
PAGE #: 7

The Icon Companies®
icon identity solutions
ims image management services

Department of Business Affairs and Consumer Protection
Small Business Center- Public Way Use Unit
City Hall - 121 N. LaSalle Street Room 800 • Chicago, IL 60602
(312)-74-GOBIZ (312-744-6249) • (312) 744-1944 (TTY)
http://www.cityofchicago.org/bacp

03/05/2014

Alderman **John Arena**
Ward # **45**
City of Chicago
City Hall, Room **305**
121 North LaSalle Street
Chicago, Illinois 60602

Re: An ordinance to use and maintain a portion of the public right-of-way for **one (1) sign(s)** for **L A FIT, L A FITNESS AND PRO RESULTS**, adjacent to the premises known as **3970 N. Milwaukee Ave.**.

Dear Alderman **John Arena**:

The applicant referenced above has requested the use of the public right-of-way for a **sign(s)**. An ordinance has been prepared by the Department of Business Affairs and Consumer Protection – Small Business Center - Public Way Use Unit for presentation to the City Council. Because this request was made for properties located in your ward, as approved by you as per the attached, I respectfully request that you introduce the attached ordinance at the next City Council meeting.

If you have any questions regarding this ordinance, please contact Anthony Bertuca at (312) 744-5506.

Department of Business Affairs and Consumer Protection

City of Chicago

O2014-2070

Office of the City Clerk

Document Tracking Sheet

Meeting Date:	3/5/2014
Sponsor(s):	Arena (45)
Type:	Ordinance
Title:	Grant(s) of privilege in public way for Nil Tap, The
Committee(s) Assignment:	Committee on Transportation and Public Way

ORDINANCE
The Nil Tap
Acct. No. 53847--1
Permit No. 1111149

Be It Ordained by the City Council of the City of Chicago:

SECTION 1. Permission and authority are hereby given and granted to The Nil Tap, upon the terms and subject to the conditions of this ordinance to maintain and use, as now constructed, six (6) Light Fixture(s) projecting over the public right-of-way adjacent to its premises known as 5734 N. Elston Ave..

Said Light Fixture(s) at N. ELSTON AVENUE measure(s):
Six (6) at one (1) foot in length, three (3) feet in width and twelve (12) feet above grade level.

The location of said privilege shall be as shown on prints kept on file with the Department of Business Affairs and Consumer Protection and the Office of the City Clerk.

Said privilege shall be constructed in accordance with plans and specifications approved by the Department of Transportation (Division of Project Development).

This grant of privilege in the public way shall be subject to the provisions of Section 10-28-015 and all other required provisions of the Municipal Code of Chicago.

The grantee shall pay to the City of Chicago as compensation for the privilege #1111149 herein granted the sum of one hundred ($100.00) per annum in advance.


A 25% penalty will be added for payments received after due date.

The permit holder agrees to hold the City of Chicago harmless for any damage, relocation or replacement costs associated with damage, relocation or removal of private property caused by the City performing work in the public way.

Authority herein given and granted for a period of five (5) years from and after 11/05/2013.

Alderman

John Arena 45th Ward

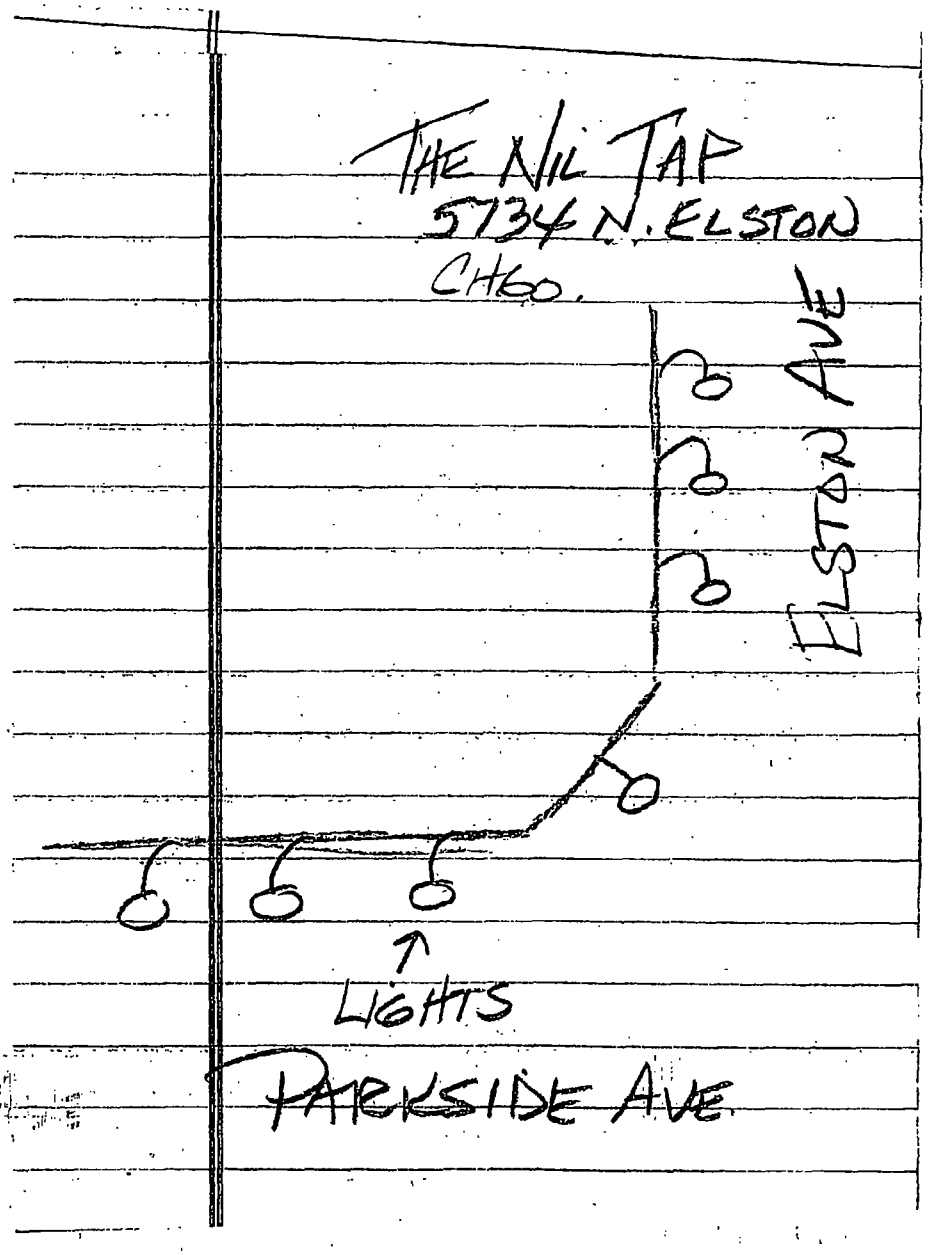
THE NIL TAP
5734 N. ELSTON
CHGO.
ELSTON AVE
LIGHTS
PARKSIDE AVE

Department of Business Affairs and Consumer Protection
Small Business Center - Public Way Use Unit
City Hall - 121 N. LaSalle Street, Room 800 • Chicago, IL 60602
(312)-74-GOBIZ (312-744-6249) • (312) 744-1944 (TTY)
http://www.cityofchicago.org/bacp

03/05/2014

Alderman **John Arena**
Ward # **45**
City of Chicago
City Hall, Room **305**
121 North LaSalle Street
Chicago, Illinois 60602

Re: An ordinance to use and maintain a portion of the public right-of-way for **six (6) light fixture(s)** for **The Nil Tap**, adjacent to the premises known as **5734 N. Elston Ave.**.

Dear Alderman **John Arena**:

The applicant referenced above has requested the use of the public right-of-way for a **light fixture(s)**. An ordinance has been prepared by the Department of Business Affairs and Consumer Protection – Small Business Center - Public Way Use Unit for presentation to the City Council. Because this request was made for properties located in your ward, as approved by you as per the attached, I respectfully request that you introduce the attached ordinance at the next City Council meeting.

If you have any questions regarding this ordinance, please contact Anthony Bertuca at (312) 744-5506.

Department of Business Affairs and Consumer Protection

City of Chicago

O2014-2072

Office of the City Clerk

Document Tracking Sheet

Meeting Date:	3/5/2014
Sponsor(s):	Arena (45)
Type:	Ordinance
Title:	Grant(s) of privilege in public way for Star Laundry and Cleaner
Committee(s) Assignment:	Committee on Transportation and Public Way

ORDINANCE
STAR LAUNDRY AND CLEANER
Acct. No. 320410 - 1
Permit No. 1110966

Be It Ordained by the City Council of the City of Chicago:

SECTION 1. Permission and authority are hereby given and granted to STAR LAUNDRY AND CLEANER, upon the terms and subject to the conditions of this ordinance to maintain and use one (1) sign(s) projecting over the public right-of-way attached to its premises known as 4680 N. Elston Ave..

Said sign structure(s) measures as follows; along N. Elston Avenue:
One (1) at ten (10) feet in length, six (6) feet in height and eighteen (18) feet above grade level.

The location of said privilege shall be as shown on prints kept on file with the Department of Business Affairs and Consumer Protection and the Office of the City Clerk.

Said privilege shall be constructed in accordance with plans and specifications approved by the Department of Transportation (Division of Project Development) and Zoning Department - Signs.

This grant of privilege in the public way shall be subject to the provisions of Section 10-28-015 and all other required provisions of the Municipal Code of Chicago.

The grantee shall pay to the City of Chicago as compensation for the privilege #1110966 herein granted the sum of three hundred ($300.00) per annum in advance.

A 25% penalty will be added for payments received after due date.

The permit holder agrees to hold the City of Chicago harmless for any damage, relocation or replacement costs associated with damage, relocation or removal of private property caused by the City performing work in the public way.

Authority herein given and granted for a period of five (5) years from and after 01/13/2014.

Alderman _____


John Arena 45th Ward

FACE CHANGE only



Pubric Right Way

CLIENT: Star Laundry 4680 ELSTON AVE CHICAGO, IL 60630		
SCALE: Shown	DATE: 7/19/2K8	APPROVED BY LANDLORD DATE: / /
DRAWN BY: Bill Park		
DRAWN NO:		APPROVED BY CLIENT DATE: / /

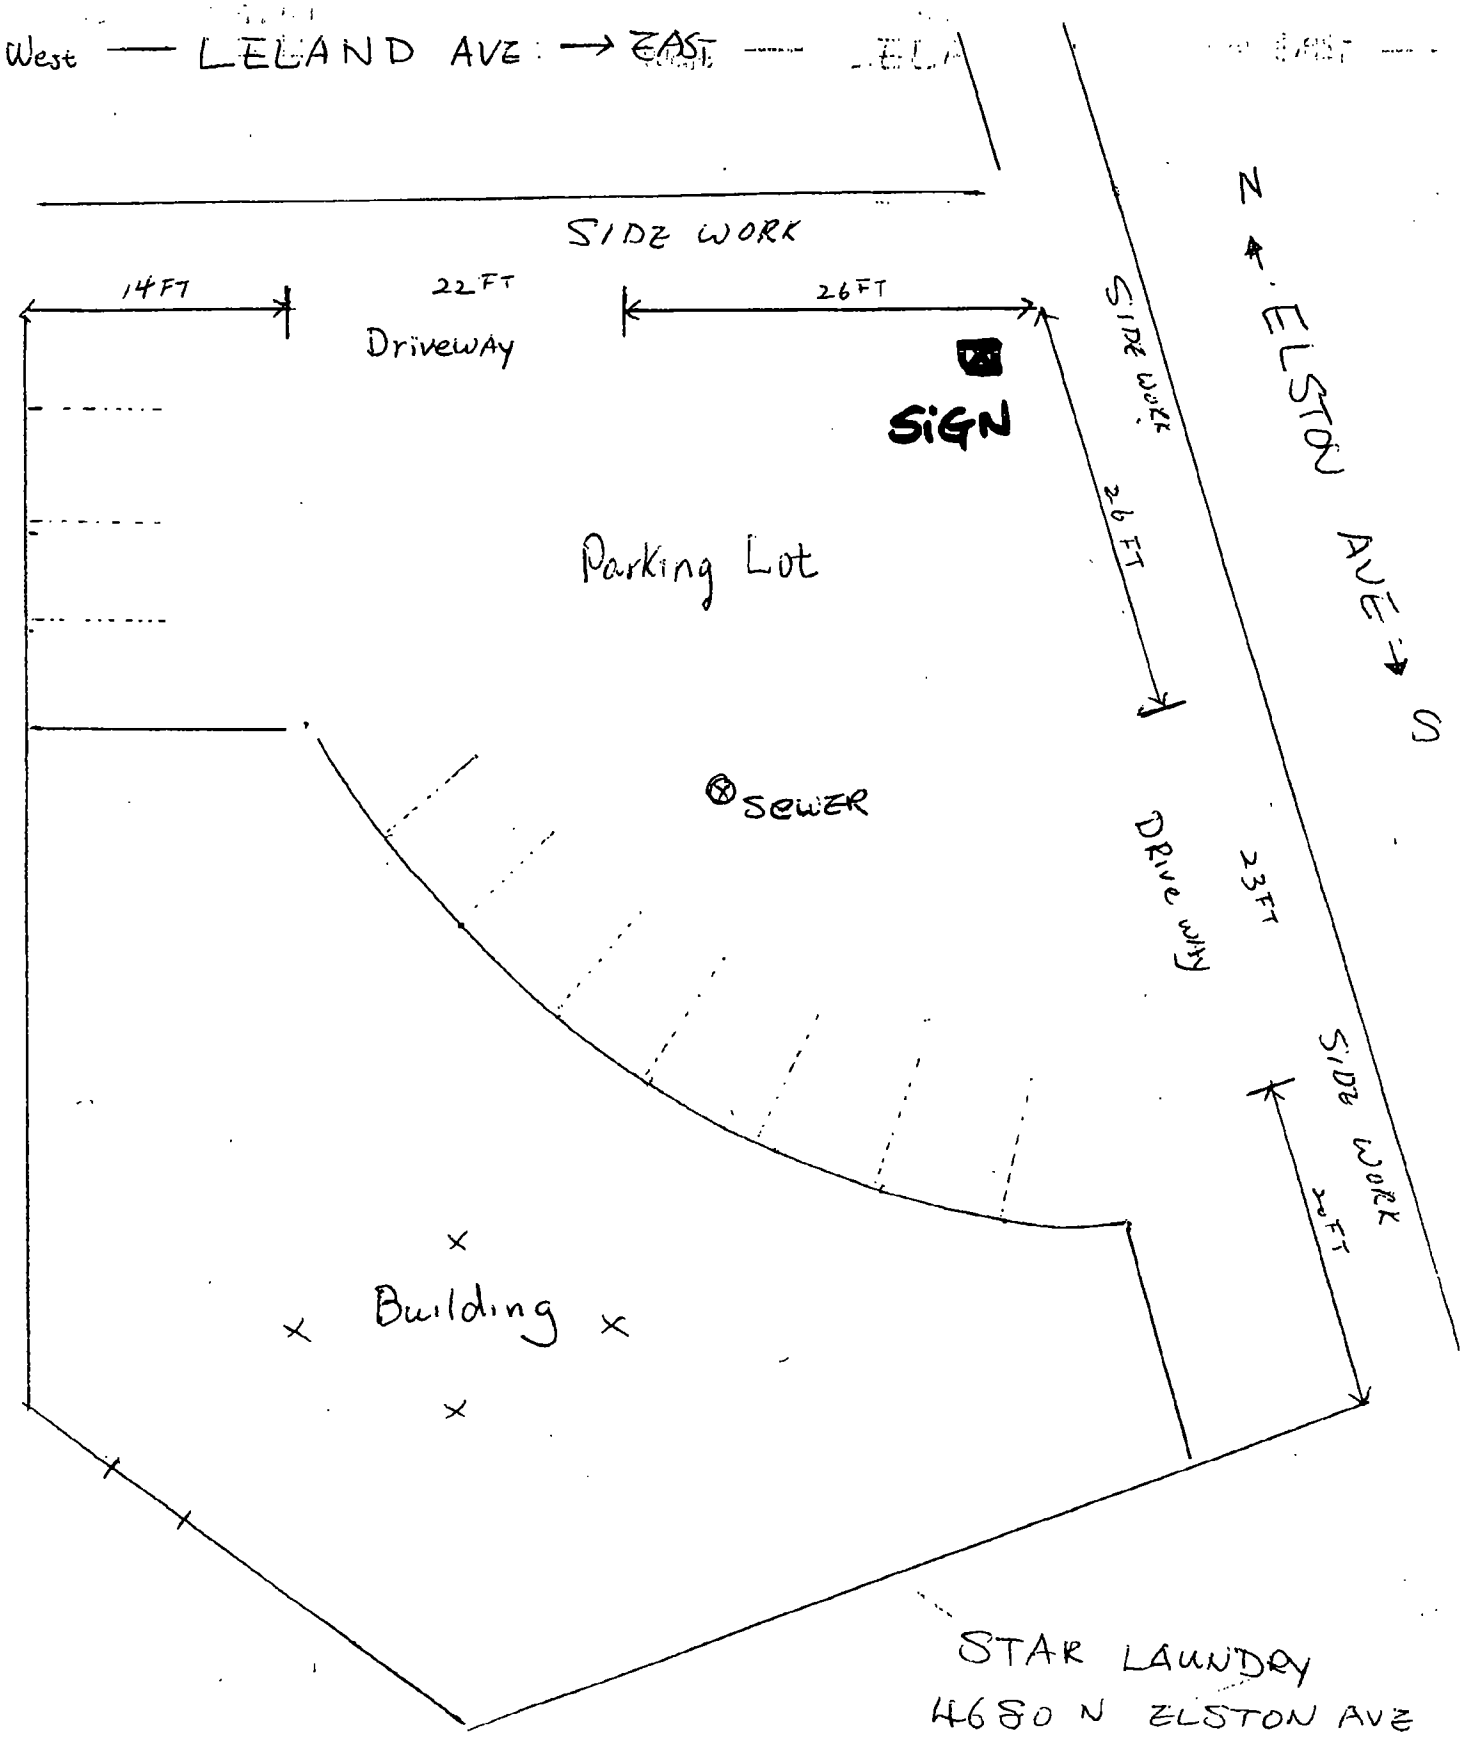

STAR LAUNDRY
4680 N ELSTON AVE
CHICAGO IL 60630

Department of Business Affairs and Consumer Protection
Small Business Center - Public Way Use Unit
City Hall - 121 N. LaSalle Street, Room 800 • Chicago, IL 60602
(312)-74-GOBIZ (312-744-6249) • (312) 744-1944 (TTY)
http://www.cityofchicago.org/bacp

03/05/2014

Alderman **John Arena**
Ward # **45**
City of Chicago
City Hall, Room **305**
121 North LaSalle Street
Chicago, Illinois 60602

Re: An ordinance to use and maintain a portion of the public right-of-way for **one (1) sign(s)** for **STAR LAUNDRY AND CLEANER**, adjacent to the premises known as **4680 N. Elston Ave.**.

Dear Alderman **John Arena**:

The applicant referenced above has requested the use of the public right-of-way for a **sign(s)**. An ordinance has been prepared by the Department of Business Affairs and Consumer Protection – Small Business Center - Public Way Use Unit for presentation to the City Council. Because this request was made for properties located in your ward, as approved by you as per the attached, I respectfully request that you introduce the attached ordinance at the next City Council meeting.

If you have any questions regarding this ordinance, please contact Anthony Bertuca at (312) 744-5506.

Department of Business Affairs and Consumer Protection

City of Chicago

O2014-2074

Office of the City Clerk

Document Tracking Sheet

Meeting Date:	3/5/2014
Sponsor(s):	Arena (45)
Type:	Ordinance
Title:	Grant(s) of privilege in public way for Unique Travel
Committee(s) Assignment:	Committee on Transportation and Public Way

ORDINANCE
UNIQUE TRAVEL
Acct. No. 27812 - 2
Permit No. 1111034

Be It Ordained by the City Council of the City of Chicago:

SECTION 1. Permission and authority are hereby given and granted to UNIQUE TRAVEL, upon the terms and subject to the conditions of this ordinance to maintain and use, as now constructed, four (4) Light Fixture(s) projecting over the public right-of-way adjacent to its premises known as 5479 N. Milwaukee Ave..

Said Light Fixture(s) at N Milwaukee Ave measure(s):
Four (4) at two point five (2.5) feet in length, three (3) feet in width and twelve point three three (12.33) feet above grade level.

The location of said privilege shall be as shown on prints kept on file with the Department of Business Affairs and Consumer Protection and the Office of the City Clerk.

Said privilege shall be constructed in accordance with plans and specifications approved by the Department of Transportation (Division of Project Development).

This grant of privilege in the public way shall be subject to the provisions of Section 10-28-015 and all other required provisions of the Municipal Code of Chicago.

The grantee shall pay to the City of Chicago as compensation for the privilege #1111034 herein granted the sum of ninety ($90.00) per annum in advance.


A 25% penalty will be added for payments received after due date.

The permit holder agrees to hold the City of Chicago harmless for any damage, relocation or replacement costs associated with damage, relocation or removal of private property caused by the City performing work in the public way.

Authority herein given and granted for a period of five (5) years from and after 01/13/2014.

Alderman _____

John Arena 45th Ward

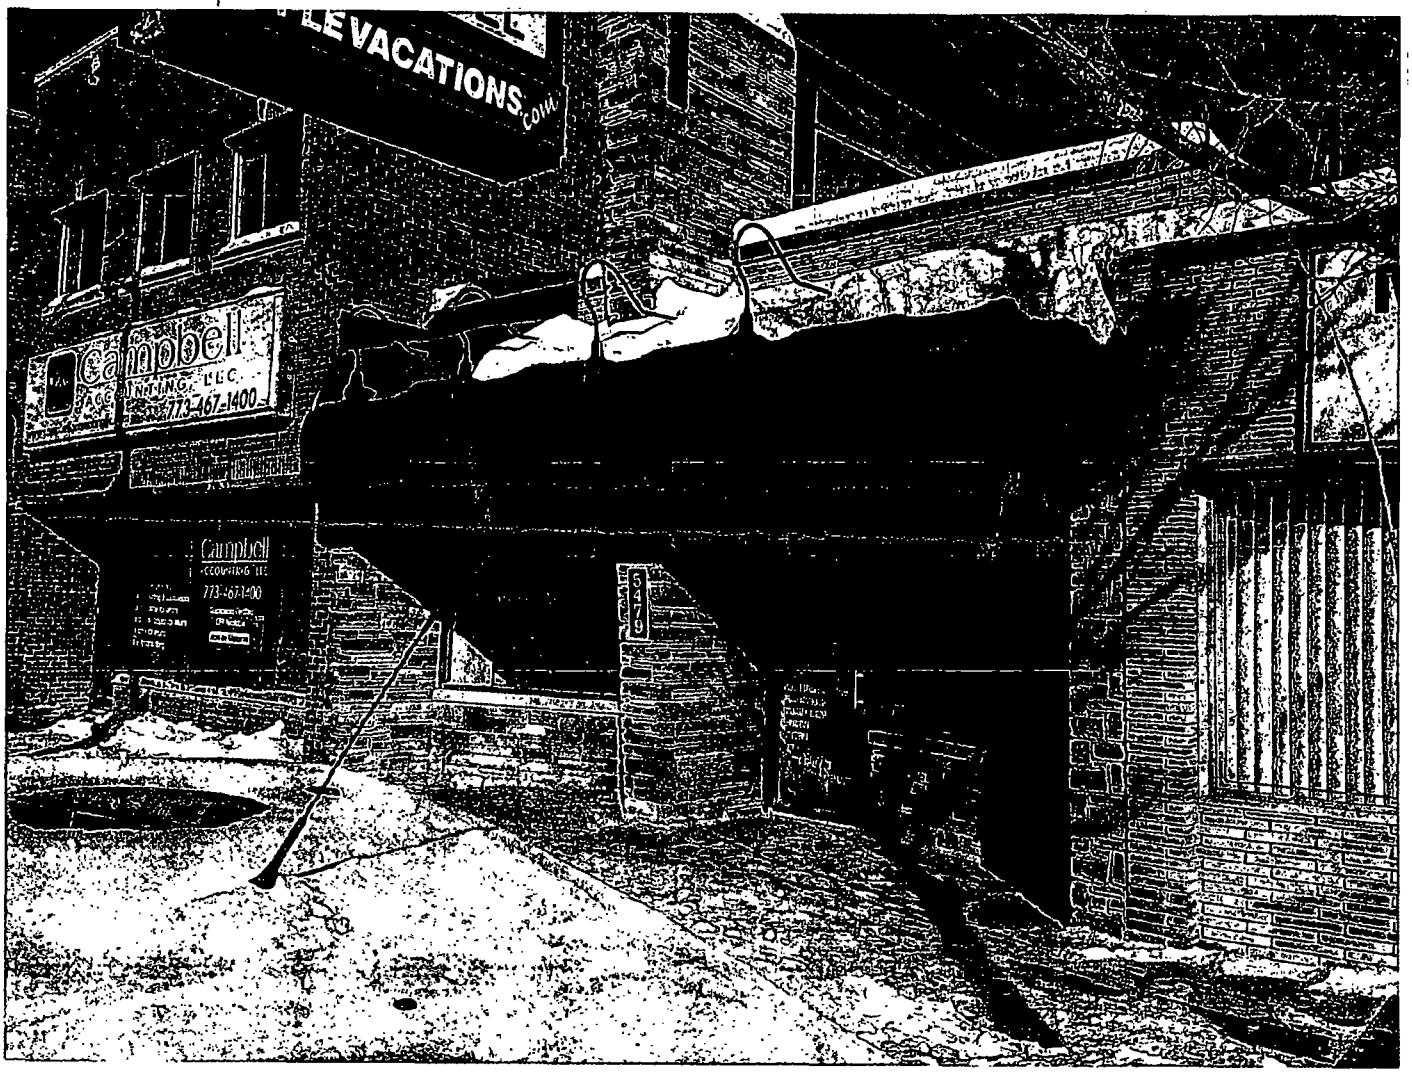
VACATIONS.com
Campbell
ACCOUNTING LLC
773-467-1400
5479

Department of Business Affairs and Consumer Protection
Small Business Center - Public Way Use Unit
City Hall - 121 N. LaSalle Street, Room 800 • Chicago, IL 60602
(312)-74-GOBIZ (312-744-6249) • (312) 744-1944 (TTY)
http://www.cityofchicago.org/bacp

03/05/2014

Alderman **John Arena**
Ward # **45**
City of Chicago
City Hall, Room **305**
121 North LaSalle Street
Chicago, Illinois 60602

Re: An ordinance to use and maintain a portion of the public right-of-way for **four (4) light fixture(s)** for **UNIQUE TRAVEL**, adjacent to the premises known as **5479 N. Milwaukee Ave.**.

Dear Alderman **John Arena**:

The applicant referenced above has requested the use of the public right-of-way for a **light fixture(s)**. An ordinance has been prepared by the Department of Business Affairs and Consumer Protection – Small Business Center - Public Way Use Unit for presentation to the City Council. Because this request was made for properties located in your ward, as approved by you as per the attached, I respectfully request that you introduce the attached ordinance at the next City Council meeting.

If you have any questions regarding this ordinance, please contact Anthony Bertuca at (312) 744-5506.

Department of Business Affairs and Consumer Protection

City of Chicago

O2014-2078

Office of the City Clerk

Document Tracking Sheet

Meeting Date:	3/5/2014
Sponsor(s):	Pawar (47)
Type:	Ordinance
Title:	Grant(s) of privilege in public way for Embellish
Committee(s) Assignment:	Committee on Transportation and Public Way

ORDINANCE
EMBELLISH
Acct. No. 334106 - 1
Permit No. 1110905

Be It Ordained by the City Council of the City of Chicago:

SECTION 1. Permission and authority are hereby given and granted to EMBELLISH, upon the terms and subject to the conditions of this ordinance to maintain and use one (1) sign(s) projecting over the public right-of-way attached to its premises known as 4161 N. Lincoln Ave..

Said sign structure(s) measures as follows; along N. Lincoln Avenue:
One (1) at one point five (1.5) feet in length, three point nine (3.9) feet in height and ten (10) feet above grade level.

The location of said privilege shall be as shown on prints kept on file with the Department of Business Affairs and Consumer Protection and the Office of the City Clerk.

Said privilege shall be constructed in accordance with plans and specifications approved by the Department of Transportation (Division of Project Development) and Zoning Department - Signs.

This grant of privilege in the public way shall be subject to the provisions of Section 10-28-015 and all other required provisions of the Municipal Code of Chicago.

The grantee shall pay to the City of Chicago as compensation for the privilege #1110905 herein granted the sum of one hundred ($100.00) per annum in advance.

A 25% penalty will be added for payments received after due date.

The permit holder agrees to hold the City of Chicago harmless for any damage, relocation or replacement costs associated with damage, relocation or removal of private property caused by the City performing work in the public way.

Authority herein given and granted for a period of five (5) years from and after 01/13/2014.

Alderman _____

Ameya Pawar 47th Ward

Department of Business Affairs and Consumer Protection
Small Business Center - Public Way Use Unit
City Hall - 121 N. LaSalle Street, Room 800 • Chicago, IL 60602
(312)-74-GOBIZ (312-744-6249) • (312) 744-1944 (TTY)
http://www.cityofchicago.org/bacp

03/05/2014

Alderman **Ameya Pawar**
Ward # **47**
City of Chicago
City Hall, Room **300**
121 North LaSalle Street
Chicago, Illinois 60602

Re: An ordinance to use and maintain a portion of the public right-of-way for **one (1) sign(s)** for **EMBELLISH**, adjacent to the premises known as **4161 N. Lincoln Ave.**.

Dear Alderman **Ameya Pawar**:


The applicant referenced above has requested the use of the public right-of-way for a **sign(s)**. An ordinance has been prepared by the Department of Business Affairs and Consumer Protection – Small Business Center - Public Way Use Unit for presentation to the City Council. Because this request was made for properties located in your ward, as approved by you as per the attached, I respectfully request that you introduce the attached ordinance at the next City Council meeting.


If you have any questions regarding this ordinance, please contact Anthony Bertuca at (312) 744-5506.

Department of Business Affairs and Consumer Protection

(Page 2 of 3)

4161 N. Lincoln Ave.

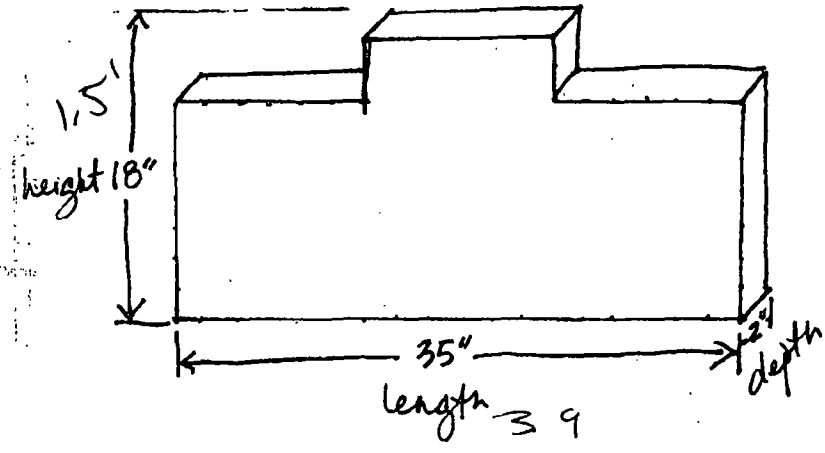

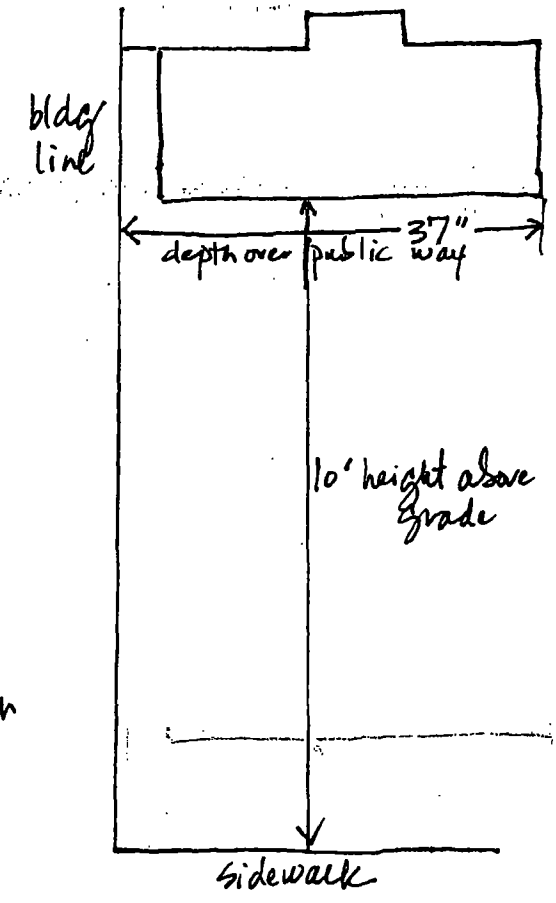

City of Chicago

O2014-2080

Office of the City Clerk

Document Tracking Sheet

Meeting Date:	3/5/2014
Sponsor(s):	Pawar (47)
Type:	Ordinance
Title:	Grant(s) of privilege in public way for Fast Super Buritto
Committee(s) Assignment:	Committee on Transportation and Public Way

ORDINANCE
FAST SUPER BURITTO
Acct. No. 319663 - 1
Permit No. 1111060

Be It Ordained by the City Council of the City of Chicago:

SECTION 1. Permission and authority are hereby given and granted to FAST SUPER BURITTO, upon the terms and subject to the conditions of this ordinance to maintain and use one (1) sign(s) projecting over the public right-of-way attached to its premises known as 1924 W Irving Park Rd:.

Said sign structure(s) measures as follows; along W Irving Park Rd:
One (1) at five (5) feet in length, three (3) feet in height and twelve point five (12.5) feet above grade level.

The location of said privilege shall be as shown on prints kept on file with the Department of Business Affairs and Consumer Protection and the Office of the City Clerk.

Said privilege shall be constructed in accordance with plans and specifications approved by the Department of Transportation (Division of Project Development) and Zoning Department - Signs.

This grant of privilege in the public way shall be subject to the provisions of Section 10-28-015 and all other required provisions of the Municipal Code of Chicago.

The grantee shall pay to the City of Chicago as compensation for the privilege #1111060 herein granted the sum of one hundred ($100.00) per annum in advance.

A 25% penalty will be added for payments received after due date.

The permit holder agrees to hold the City of Chicago harmless for any damage, relocation or replacement costs associated with damage, relocation or removal of private property caused by the City performing work in the public way.

Authority herein given and granted for a period of five (5) years from and after 01/13/2014.

Alderman _____

Ameya Pawar 47th Ward

Department of Business Affairs and Consumer Protection
Small Business Center - Public Way Use Unit
City Hall - 121 N LaSalle Street. Room 800 • Chicago, IL 60602
(312)-74-GOBIZ (312-744-6249) • (312) 744-1944 (TTY)
http://www.cityofchicago.org/bacp

03/05/2014

Alderman **Ameya Pawar**
Ward # **47**
City of Chicago
City Hall, Room **300**
121 North LaSalle Street
Chicago, Illinois 60602


Re: An ordinance to use and maintain a portion of the public right-of-way for **one (1) sign(s)** for **FAST SUPER BURITTO**, adjacent to the premises known as **1924 W. Irving Park Rd.**.

Dear Alderman **Ameya Pawar**:

The applicant referenced above has requested the use of the public right-of-way for a **sign(s)**. An ordinance has been prepared by the Department of Business Affairs and Consumer Protection – Small Business Center - Public Way Use Unit for presentation to the City Council. Because this request was made for properties located in your ward, as approved by you as per the attached, I respectfully request that you introduce the attached ordinance at the next City Council meeting.

If you have any questions regarding this ordinance, please contact Anthony Bertuca at (312) 744-5506.

Department of Business Affairs and Consumer Protection

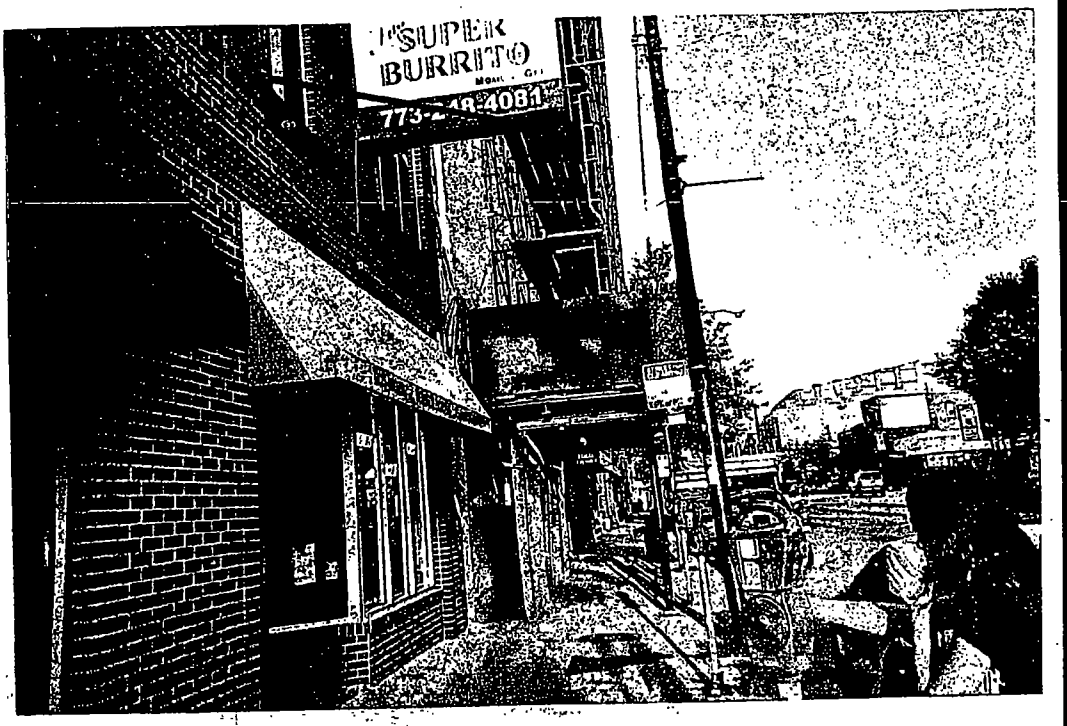
SUPER
BURRITO

City of Chicago

O2014-2085

Office of the City Clerk

Document Tracking Sheet

Meeting Date:	3/5/2014
Sponsor(s):	Pawar (47)
Type:	Ordinance
Title:	Grant(s) of privilege in public way for Oxford Lawrence LLC - balconies
Committee(s) Assignment:	Committee on Transportation and Public Way

ORDINANCE
OXFORD LAWRENCE, LLC
Acct. No. 387603 - 1
Permit No. 1110501

Be It Ordained by the City Council of the City of Chicago:

SECTION 1. Permission and authority are hereby given and granted to OXFORD LAWRENCE, LLC, upon the terms and subject to the conditions of this ordinance to construct, install, maintain and use eight (8) Balcony(s) projecting over the public right-of-way adjacent to its premises known as 2208 W. Lawrence Ave..

Said Balcony(s) at W. Lawrence Avenue measure(s):
Four (4) at nine point five eight (9.58) feet in length, and one point five (1.5) foot in width for a total of fifty-seven point four eight (57.48) square feet.
Four (4) at nine point five eight (9.58) feet in length, and one point five (1.5) foot in width for a total of fifty-seven point four eight (57.48) square feet.

The location of said privilege shall be as shown on prints kept on file with the Department of Business Affairs and Consumer Protection and the Office of the City Clerk.

Said privilege shall be constructed in accordance with plans and specifications approved by the Department of Planning and Development and Department of Transportation (Division of Project Development).

This grant of privilege in the public way shall be subject to the provisions of Section 10-28-015 and all other required provisions of the Municipal Code of Chicago.

The grantee shall pay to the City of Chicago as compensation for the privilege #1110501 herein granted the sum of six hundred ($600.00) per annum in advance.

A 25% penalty will be added for payments received after due date.

The permit holder agrees to hold the City of Chicago harmless for any damage, relocation or replacement costs associated with damage, relocation or removal of private property caused by the City performing work in the public way.

Authority herein given and granted for a period of five (5) years from and after Date of Passage.

Alderman _____

Ameya Pawar 47th Ward

Department of Business Affairs and Consumer Protection
Small Business Center - Public Way Use Unit
City Hall - 121 N. LaSalle Street, Room 800 • Chicago, IL 60602
(312)-74-GOBIZ (312-744-6249) • (312) 744-1944 (TTY)
http //www.cityofchicago.org/bacp

03/05/2014

Alderman **Ameya Pawar**
Ward # **47**
City of Chicago
City Hall, Room **300**
121 North LaSalle Street
Chicago, Illinois 60602


Re: An ordinance to use and maintain a portion of the public right-of-way for **eight (8) balcony(ies)** for **OXFORD LAWRENCE, LLC**, adjacent to the premises known as **2208 W. Lawrence Ave.**.

Dear Alderman **Ameya Pawar**:

The applicant referenced above has requested the use of the public right-of-way for a **balcony(ies)**. An ordinance has been prepared by the Department of Business Affairs and Consumer Protection – Small Business Center - Public Way Use Unit for presentation to the City Council. Because this request was made for properties located in your ward, as approved by you as per the attached, I respectfully request that you introduce the attached ordinance at the next City Council meeting.

If you have any questions regarding this ordinance, please contact Anthony Bertuca at (312) 744-5506.

Department of Business Affairs and Consumer Protection

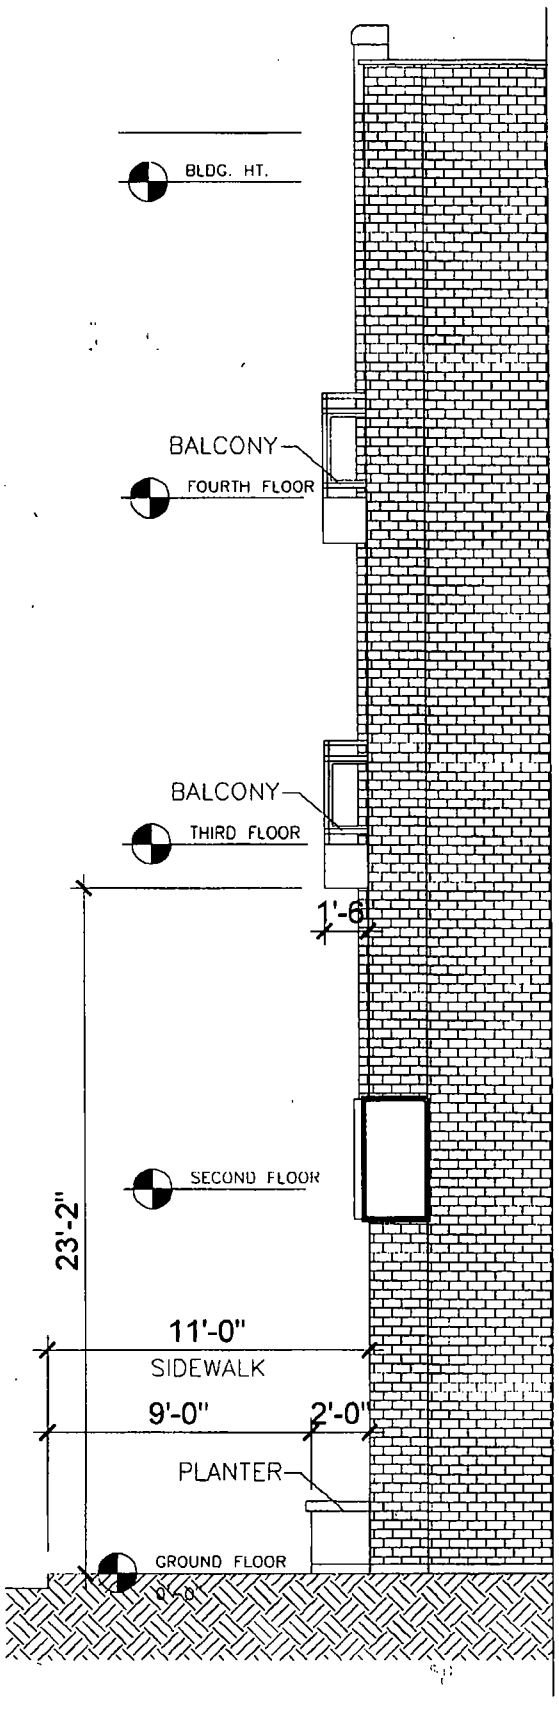

1 SIDE ELEVATION

A-1

ELEVATIONS

NEW 4 STY BLDG W/RETAIL, 2 LIVE-WORK & 21 RESID. UNITS

2208 W. LAWRENCE AVE

CHICAGO, ILLINOIS

DRAWN BY JR

DATE 10-28-13

CHECKED BY

APPROVED BY

FURO & ASSOCIATES
architects + engineers + consultants
www.furoinc.com
120 W. Madison Street, Suite #310 Chicago, Illinois 60602
Phone (312) 795-0772 Fax (312) 795-0775

City of Chicago

O2014-2087

Office of the City Clerk

Document Tracking Sheet

Meeting Date:	3/5/2014
Sponsor(s):	Pawar (47)
Type:	Ordinance
Title:	Grant(s) of privilege in public way for Oxford Lawrence LLC - planters
Committee(s) Assignment:	Committee on Transportation and Public Way

ORDINANCE
OXFORD LAWRENCE, LLC
Acct. No. 387603 - 1
Permit No. 1110500

Be It Ordained by the City Council of the City of Chicago:

SECTION 1. Permission and authority are hereby given and granted to OXFORD LAWRENCE, LLC, upon the terms and subject to the conditions of this ordinance to construct, install, maintain and use three (3) Planter(s) on the public right-of-way for beautification purposes adjacent to its premises known as 2208 W. Lawrence Ave..

Said Planter(s) at W. Lawrence Avenue measure(s):
One (1) at four point eight three (4.83) feet in length, and two (2) feet in width for a total of nine point six six (9.66) square feet.
One (1) at twenty-nine point three three (29.33) feet in length, and two (2) feet in width for a total of fifty-eight point six six (58.66) square feet.
One (1) at ten (10) feet in length, and two (2) feet in width for a total of twenty (20) square feet.

Grantee must allow the required clear and unobstructed space for pedestrian passage at all times per rules and regulations approved by the Department of Transportation.

The location of said privilege shall be as shown on prints kept on file with the Department of Business Affairs and Consumer Protection and the Office of the City Clerk.

Said privilege shall be constructed in accordance with plans and specifications approved by the Department of Planning and Development and Department of Transportation (Division of Project Development).

This grant of privilege in the public way shall be subject to the provisions of Section 10-28-015 and all other required provisions of the Municipal Code of Chicago.

The grantee shall pay to the City of Chicago as compensation for the privilege #1110500 herein granted the sum of zero ($.00) per annum in advance.

A 25% penalty will be added for payments received after due date.

The permit holder agrees to hold the City of Chicago harmless for any damage, relocation or replacement costs associated with damage, relocation or removal of private property caused by the City performing work in the public way.

Authority herein given and granted for a period of five (5) years from and after Date of Passage.

Alderman _____

Ameya Pawar 47th Ward

Department of Business Affairs and Consumer Protection
Small Business Center - Public Way Use Unit
City Hall - 121 N. LaSalle Street, Room 800 • Chicago, IL 60602
(312)-74-GOBIZ (312-744-6249) • (312) 744-1944 (TTY)
http://www.cityofchicago.org/baep

03/05/2014

Alderman **Ameya Pawar**
Ward # **47**
City of Chicago
City Hall, Room **300**
121 North LaSalle Street
Chicago, Illinois 60602


Re: An ordinance to use and maintain a portion of the public right-of-way for **three (3) planter(s)** for **OXFORD LAWRENCE, LLC**, adjacent to the premises known as **2208 W. Lawrence Ave.**.

Dear Alderman **Ameya Pawar**:

The applicant referenced above has requested the use of the public right-of-way for a **planter(s)**. An ordinance has been prepared by the Department of Business Affairs and Consumer Protection – Small Business Center - Public Way Use Unit for presentation to the City Council. Because this request was made for properties located in your ward, as approved by you as per the attached, I respectfully request that you introduce the attached ordinance at the next City Council meeting.

If you have any questions regarding this ordinance, please contact Anthony Bertuca at (312) 744-5506.

Department of Business Affairs and Consumer Protection

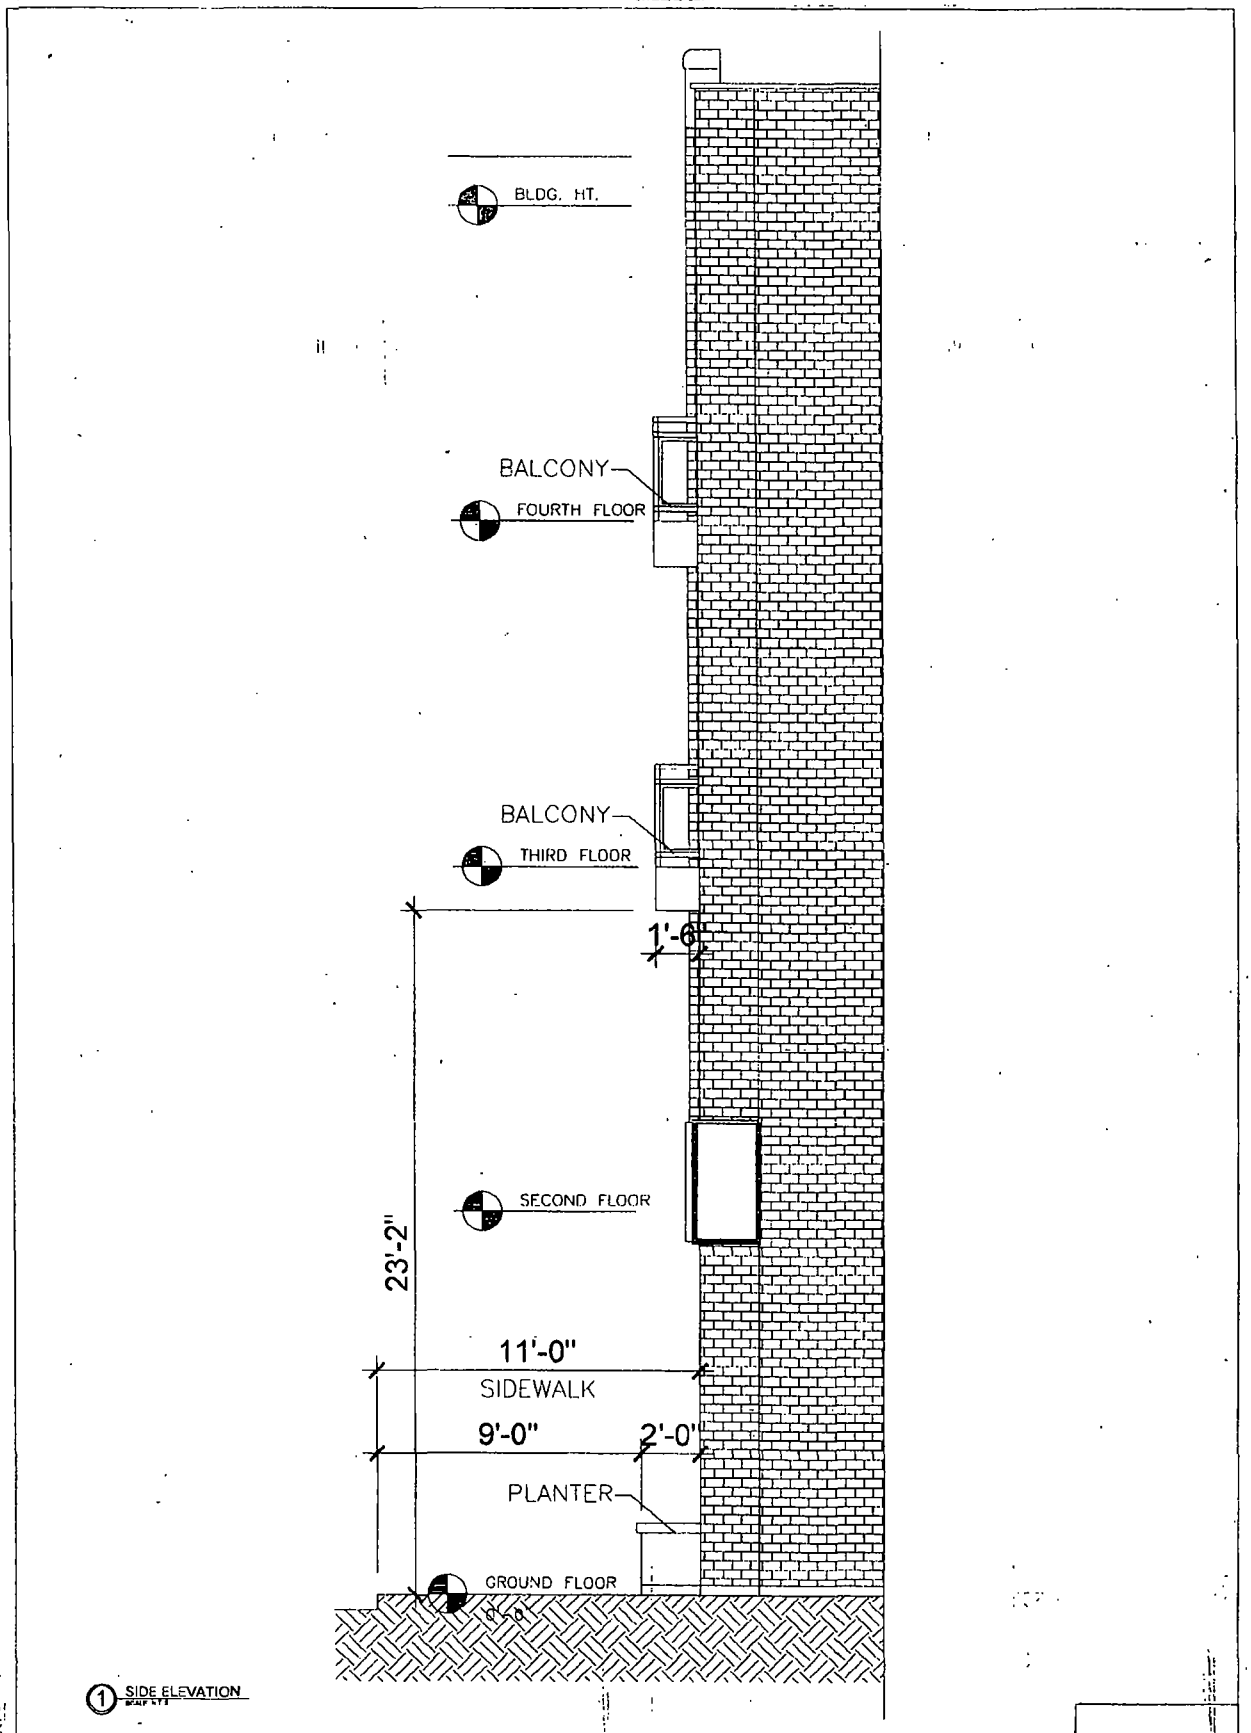

1 SIDE ELEVATION

A-1

ELEVATIONS

NEW 4 STY BLDG W/RETAIL, 2 LIVE-WORK & 21 RESID UNITS

2208 W LAWRENCE AVE

CHICAGO, ILLINOIS

DRAWN BY JR

DATE 10-28-13

CHECKED BY

APPROVED BY

IURO &ASSOCIATES

architects + engineers + consultants

www.iuroinc.com

120 W Madison Street, Suite #310 Chicago, Illinois 60602

Phone (312) 795-0772 Fax (312) 795-0775

City of Chicago

O2014-2088

Office of the City Clerk

Document Tracking Sheet

Meeting Date:	3/5/2014
Sponsor(s):	Pawar (47)
Type:	Ordinance
Title:	Grant(s) of privilege in public way for Sears Roebuck & Co. 1010
Committee(s) Assignment:	Committee on Transportation and Public Way

ORDINANCE
SEARS ROEBUCK & CO 1010
Acct. No. 63686--12
Permit No. 1110849

Be It Ordained by the City Council of the City of Chicago:

SECTION 1. Permission and authority are hereby given and granted to SEARS ROEBUCK & CO 1010, upon the terms and subject to the conditions of this ordinance to maintain and use, as now constructed, eight (8) Cable(s) projecting over the public right-of-way adjacent to its premises known as 1900 W. Lawrence Ave..

Said Cable(s) at Crossing Lawrence Ave and Wolcott St measure(s): Eight (8) at two hundred eighty-nine (289) feet in length, and point three eight (.38) feet in width for a total of eight hundred seventy-eight point five six (878.56) square feet.

The location of said privilege shall be as shown on prints kept on file with the Department of Business Affairs and Consumer Protection and the Office of the City Clerk.

Said privilege shall be constructed in accordance with plans and specifications approved by the Department of Transportation (Office of Underground Coordination).

This grant of privilege in the public way shall be subject to the provisions of Section 10-28-015 and all other required provisions of the Municipal Code of Chicago.

The grantee shall pay to the City of Chicago as compensation for the privilege #1110849 herein granted the sum of two thousand five hundred twelve ($2,512.00) per annum in advance.

A 25% penalty will be added for payments received after due date.

The permit holder agrees to hold the City of Chicago harmless for any damage, relocation or replacement costs associated with damage, relocation or removal of private property caused by the City performing work in the public way.

Authority herein given and granted for a period of five (5) years from and after 09/21/2013.

Alderman _____

Ameya Pawar 47th Ward

Department of Business Affairs and Consumer Protection
Small Business Center - Public Way Use Unit
City Hall - 121 N. LaSalle Street, Room 800 • Chicago, IL 60602
(312)-74-GOBIZ (312-744-6249) • (312) 744-1944 (TTY)
http //www.cityofchicago.org/bacp

03/05/2014

Alderman **Ameya Pawar**
Ward # **47**
City of Chicago
City Hall, Room **300**
121 North LaSalle Street
Chicago, Illinois 60602


Re: An ordinance to use and maintain a portion of the public right-of-way for **eight (8) cable(s)** for **SEARS ROEBUCK & CO 1010**, adjacent to the premises known as **1900 W. Lawrence Ave.**.

Dear Alderman **Ameya Pawar**:

The applicant referenced above has requested the use of the public right-of-way for a **cable(s)**. An ordinance has been prepared by the Department of Business Affairs and Consumer Protection – Small Business Center - Public Way Use Unit for presentation to the City Council. Because this request was made for properties located in your ward, as approved by you as per the attached, I respectfully request that you introduce the attached ordinance at the next City Council meeting.

If you have any questions regarding this ordinance, please contact Anthony Bertuca at (312) 744-5506.

Department of Business Affairs and Consumer Protection

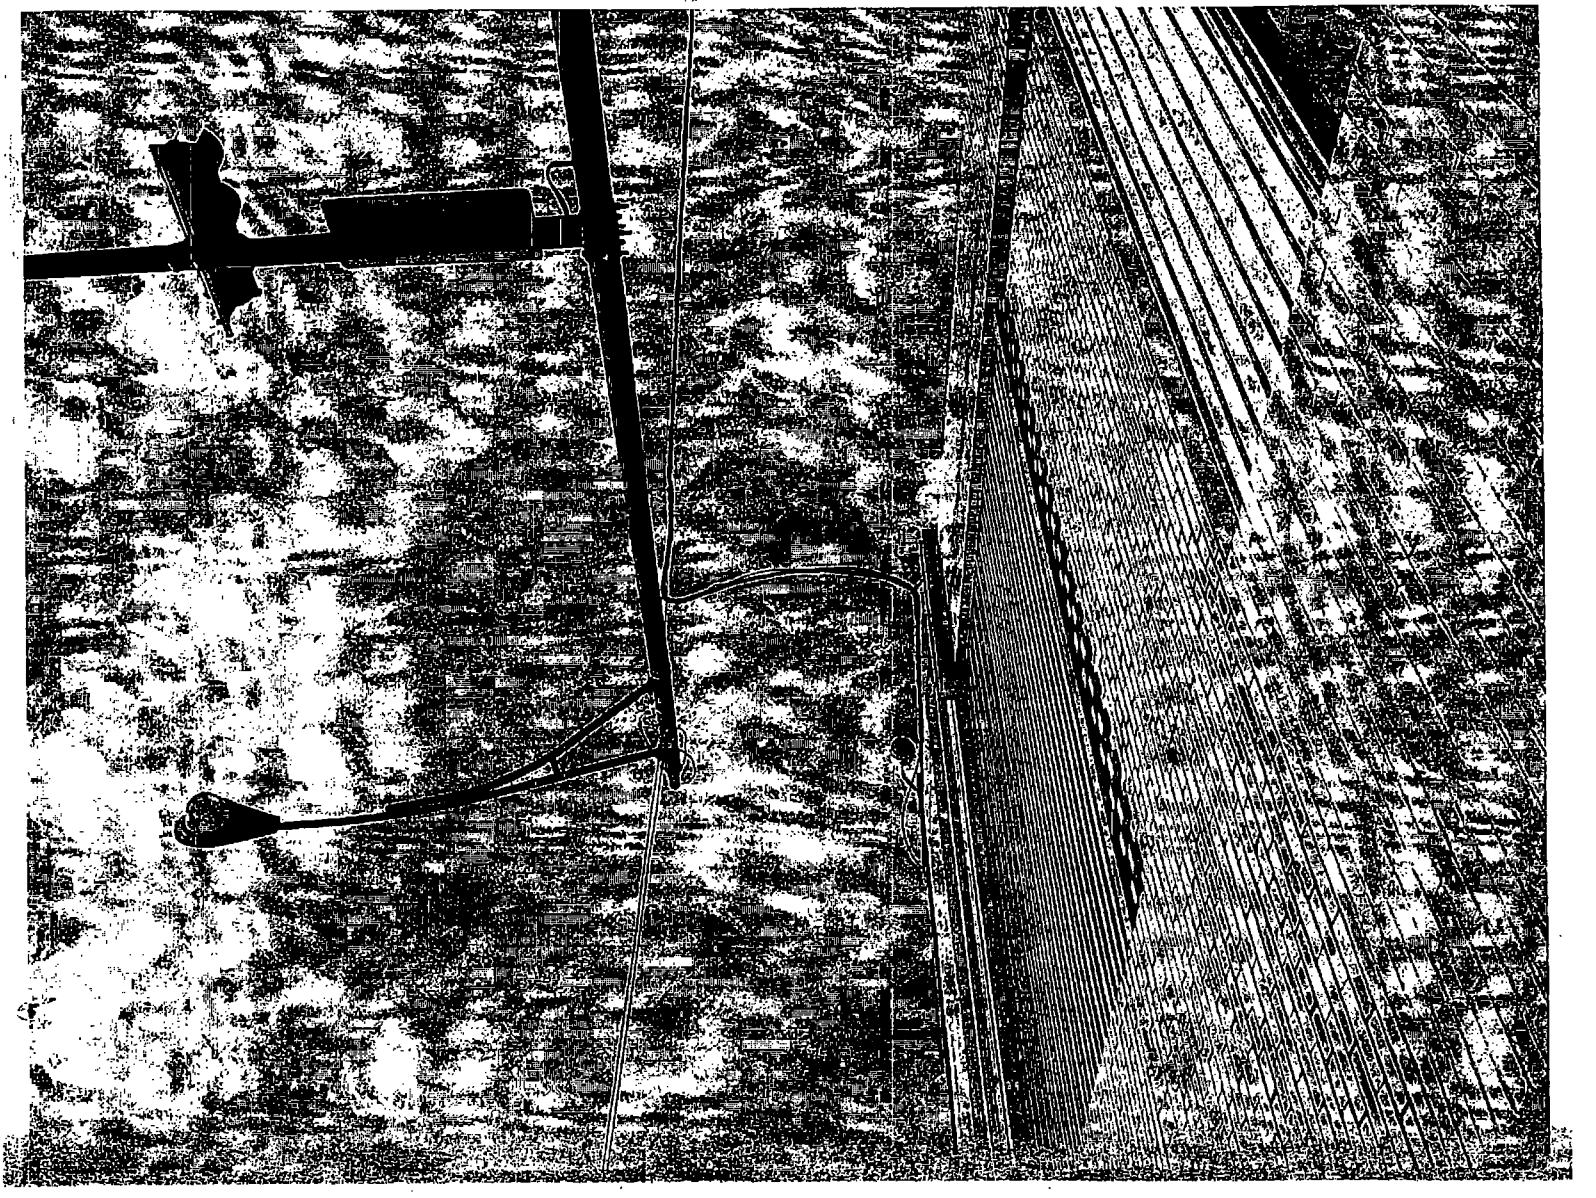

City of Chicago

O2014-2089

Office of the City Clerk

Document Tracking Sheet

Meeting Date:	3/5/2014
Sponsor(s):	Osterman (48)
Type:	Ordinance
Title:	Grant(s) of privilege in public way for North Shore Auto Service, Inc.
Committee(s) Assignment:	Committee on Transportation and Public Way

ORDINANCE
NORTH SHORE AUTO SERVICE INC
Acct. No. 37644 - 1
Permit No. 1109855

Be It Ordained by the City Council of the City of Chicago:

SECTION 1. Permission and authority are hereby given and granted to NORTH SHORE AUTO SERVICE INC, upon the terms and subject to the conditions of this ordinance to maintain and use one (1) sign(s) projecting over the public right-of-way attached to its premises known as 6240 N. Broadway .

Said sign structure(s) measures as follows; along Broadway:
One (1) at forty-five (45) feet in length, two point three three (2.33) feet in height and twelve (12) feet above grade level.

The location of said privilege shall be as shown on prints kept on file with the Department of Business Affairs and Consumer Protection and the Office of the City Clerk.

Said privilege shall be constructed in accordance with plans and specifications approved by the Department of Transportation (Division of Project Development) and Zoning Department - Signs.

This grant of privilege in the public way shall be subject to the provisions of Section 10-28-015 and all other required provisions of the Municipal Code of Chicago.

The grantee shall pay to the City of Chicago as compensation for the privilege #1109855 herein granted the sum of three hundred ($300.00) per annum in advance.

A 25% penalty will be added for payments received after due date.


The permit holder agrees to hold the City of Chicago harmless for any damage, relocation or replacement costs associated with damage, relocation or removal of private property caused by the City performing work in the public way.

Authority herein given and granted for a period of five (5) years from and after Date of Passage.

Alderman _____

Harry Osterman 48th Ward

(Page 2 of 3)
(Page 2 of 3)

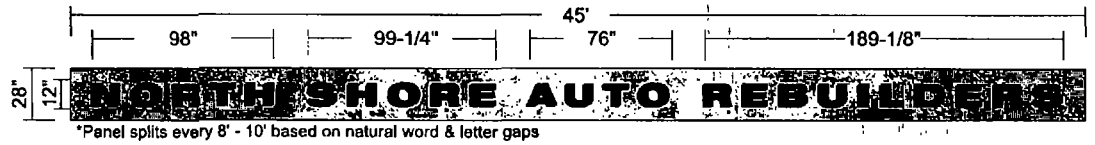

*Panel splits every 8' - 10' based on natural word & letter gaps




Logo Face - 3M Black Perforated Film



Backpanel MP Brushed Aluminum Silver



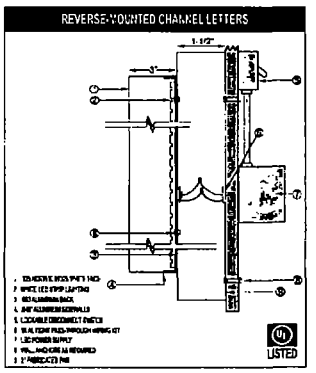

Fabricated 1-1/2"Deep broke form channel pans with .063 aluminum backs with face mounted .090 aluminum face with counter sunk screws into pan face

Fabricated 3"Deep face lit channel letters with std black .040 aluminum coil returns and .063 backs, 3/16" #7328 white acrylic faces with std 1" black trimcap Applied 3M Black Perforated Film for day-black faces / night - white illumination

Entire unit mounted to wall with angle bracket anchored to wall with necessary anchors
Survey required

SOUTH WATER SIGNS
934 N Church
Elmhurst, IL 60126
tel 630.333.4900
fax 630.333.4915

CLIENT	PROJECT NAME	DATE	REVISIONS
North Shore Auto Builders	Exterior ID Signs 6240 N Broadway, Chicago IL	10.04.13	REV: 10.16.13 10 29 13
CUSTOMER APPROVAL	TRACKER NUMBER	DRAWN BY	
	7005492	rm	

THE DRAWINGS THE PROPERTY OF SOUTH WATER SIGNS LLC ALL RIGHTS OF REPRODUCTION ARE RESERVED BY SOUTH WATER SIGNS LLC

Department of Business Affairs and Consumer Protection
Small Business Center - Public Way Use Unit
City Hall - 121 N. LaSalle Street, Room 800 • Chicago, IL 60602
(312)-74-GOBIZ (312-744-6249) • (312) 744-1944 (TTY)
http //www cityofchicago.org/bacp

03/05/2014

Alderman **Harry Osterman**
Ward # **48**
City of Chicago
City Hall, Room **300**
121 North LaSalle Street
Chicago, Illinois 60602

Re: An ordinance to use and maintain a portion of the public right-of-way for **one (1) sign(s)** for **NORTH SHORE AUTO SERVICE INC**, adjacent to the premises known as **6240 N. Broadway** .

Dear Alderman **Harry Osterman**:

The applicant referenced above has requested the use of the public right-of-way for a **sign(s)**. An ordinance has been prepared by the Department of Business Affairs and Consumer Protection – Small Business Center - Public Way Use Unit for presentation to the City Council. Because this request was made for properties located in your ward, as approved by you as per the attached, I respectfully request that you introduce the attached ordinance at the next City Council meeting.

If you have any questions regarding this ordinance, please contact Anthony Bertuca at (312) 744-5506.

Department of Business Affairs and Consumer Protection

City of Chicago

O2014-2090

Office of the City Clerk

Document Tracking Sheet

Meeting Date:	3/5/2014
Sponsor(s):	Osterman (48)
Type:	Ordinance
Title:	Grant(s) of privilege in public way for Subway Sandwiches
Committee(s) Assignment:	Committee on Transportation and Public Way

ORDINANCE
SUBWAY SANDWICHES
Acct. No. 313244 - 1
Permit No. 1110245

Be It Ordained by the City Council of the City of Chicago:

SECTION 1. Permission and authority are hereby given and granted to SUBWAY SANDWICHES, upon the terms and subject to the conditions of this ordinance to maintain and use one (1) sign(s) projecting over the public right-of-way attached to its premises known as 1139 W. Granville Ave..

Said sign structure(s) measures as follows; along W. Granville Avenue:
One (1) at four (4) feet in length, one point six seven (1.67) feet in height and ten (10) feet above grade level.

The location of said privilege shall be as shown on prints kept on file with the Department of Business Affairs and Consumer Protection and the Office of the City Clerk.

Said privilege shall be constructed in accordance with plans and specifications approved by the Department of Transportation (Division of Project Development) and Zoning Department - Signs.

This grant of privilege in the public way shall be subject to the provisions of Section 10-28-015 and all other required provisions of the Municipal Code of Chicago.

The grantee shall pay to the City of Chicago as compensation for the privilege #1110245 herein granted the sum of one hundred ($100.00) per annum in advance.

A 25% penalty will be added for payments received after due date.

The permit holder agrees to hold the City of Chicago harmless for any damage, relocation or replacement costs associated with damage, relocation or removal of private property caused by the City performing work in the public way.

Authority herein given and granted for a period of five (5) years from and after Date of Passage.


Alderman _____


Harry Osterman 48th Ward


Non-Illuminated Routed Sintra Sign

48"

20"

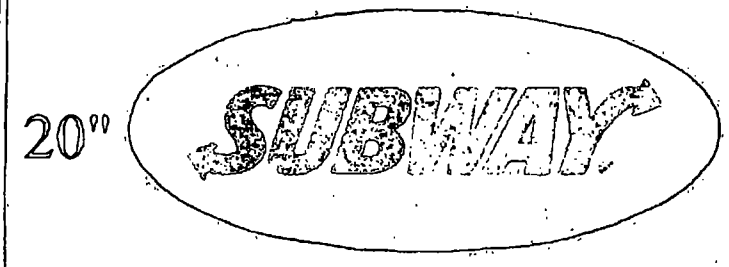

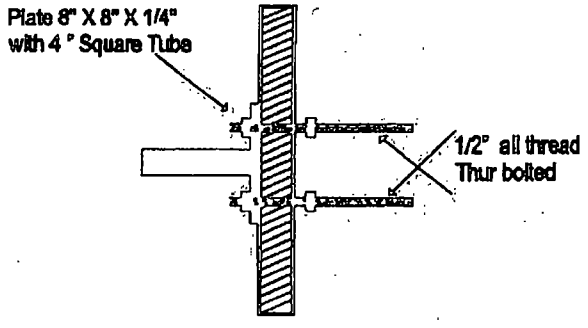

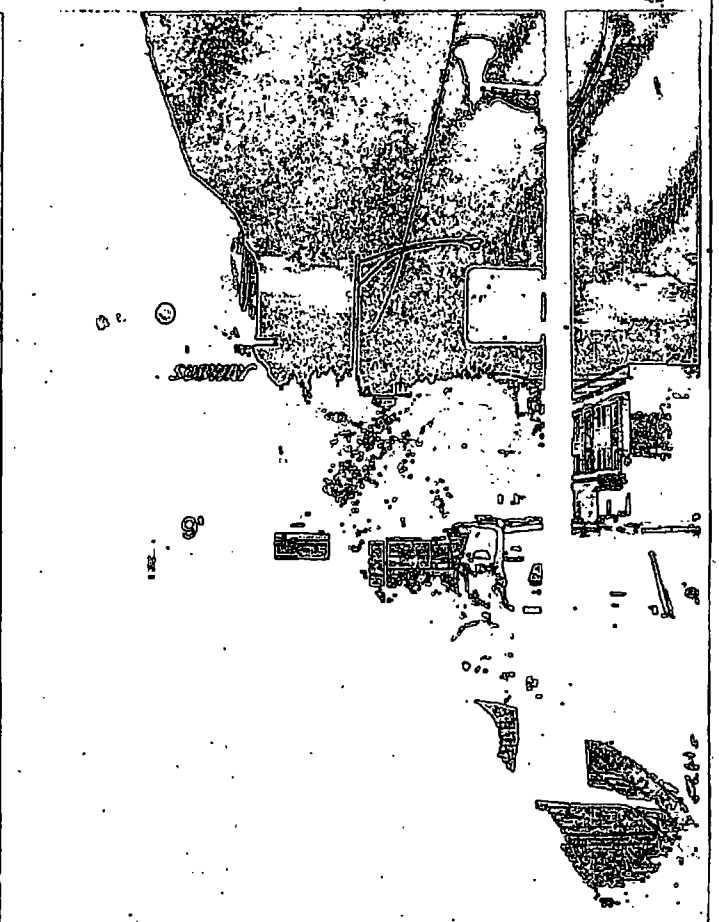

STRICTLY NEON, INC.
4608 W. 137TH ST.
CRESTWOOD, IL 60445
(708)597-1616
(708)597-8638 FAX

LOCATION
1139 W. GRANDVILLE
CHICAGO, IL

CLIENT
SUBWAY #29772

Department of Business Affairs and Consumer Protection
Small Business Center - Public Way Use Unit
City Hall - 121 N. LaSalle Street, Room 800 • Chicago, IL 60602
(312)-74-GOBIZ (312-744-6249) • (312) 744-1944 (TTY)
http://www.cityofchicago.org/bacp

03/05/2014

Alderman **Harry Osterman**
Ward # **48**
City of Chicago
City Hall, Room **300**
121 North LaSalle Street
Chicago, Illinois 60602

Re: An ordinance to use and maintain a portion of the public right-of-way for **one (1) sign(s)** for **SUBWAY SANDWICHES**, adjacent to the premises known as **1139 W. Granville Ave.**.

Dear Alderman **Harry Osterman**:

The applicant referenced above has requested the use of the public right-of-way for a **sign(s)**. An ordinance has been prepared by the Department of Business Affairs and Consumer Protection – Small Business Center - Public Way Use Unit for presentation to the City Council. Because this request was made for properties located in your ward, as approved by you as per the attached, I respectfully request that you introduce the attached ordinance at the next City Council meeting.

If you have any questions regarding this ordinance, please contact Anthony Bertuca at (312) 744-5506.

Department of Business Affairs and Consumer Protection

City of Chicago

O2014-2091

Office of the City Clerk

Document Tracking Sheet

Meeting Date:	3/5/2014
Sponsor(s):	Silverstein (50)
Type:	Ordinance
Title:	Grant(s) of privilege in public way for K.R.K. International Corporation
Committee(s) Assignment:	Committee on Transportation and Public Way

ORDINANCE
K.R.K. INTERNATIONAL CORPORATION
Acct. No. 212634 - 4
Permit No. 1110833

Be It Ordained by the City Council of the City of Chicago:

SECTION 1. Permission and authority are hereby given and granted to K.R.K. INTERNATIONAL CORPORATION, upon the terms and subject to the conditions of this ordinance to maintain and use, as now constructed, one (1) Security Camera(s) projecting over the public right-of-way for security purposes adjacent to its premises known as 6401 N. Campbell Ave..

Said Security Camera(s) at N. Campbell Avenue measure(s):
One (1) at point three three (.33) feet in length, point three three (.33) feet in width and ten point five (10.5) feet above grade level.

The location of said privilege shall be as shown on prints kept on file with the Department of Business Affairs and Consumer Protection and the Office of the City Clerk.

Said privilege shall be constructed in accordance with plans and specifications approved by the Department of Planning and Development and Department of Transportation (Division of Project Development).

This grant of privilege in the public way shall be subject to the provisions of Section 10-28-015 and all other required provisions of the Municipal Code of Chicago.


The grantee shall pay to the City of Chicago as compensation for the privilege #1110833 herein granted the sum of zero ($.00) per annum in advance.

A 25% penalty will be added for payments received after due date.

The permit holder agrees to hold the City of Chicago harmless for any damage, relocation or replacement costs associated with damage, relocation or removal of private property caused by the City performing work in the public way.

Authority herein given and granted for a period of five (5) years from and after 01/13/2014.

Alderman _____
Debra L. Silverstein 50th Ward

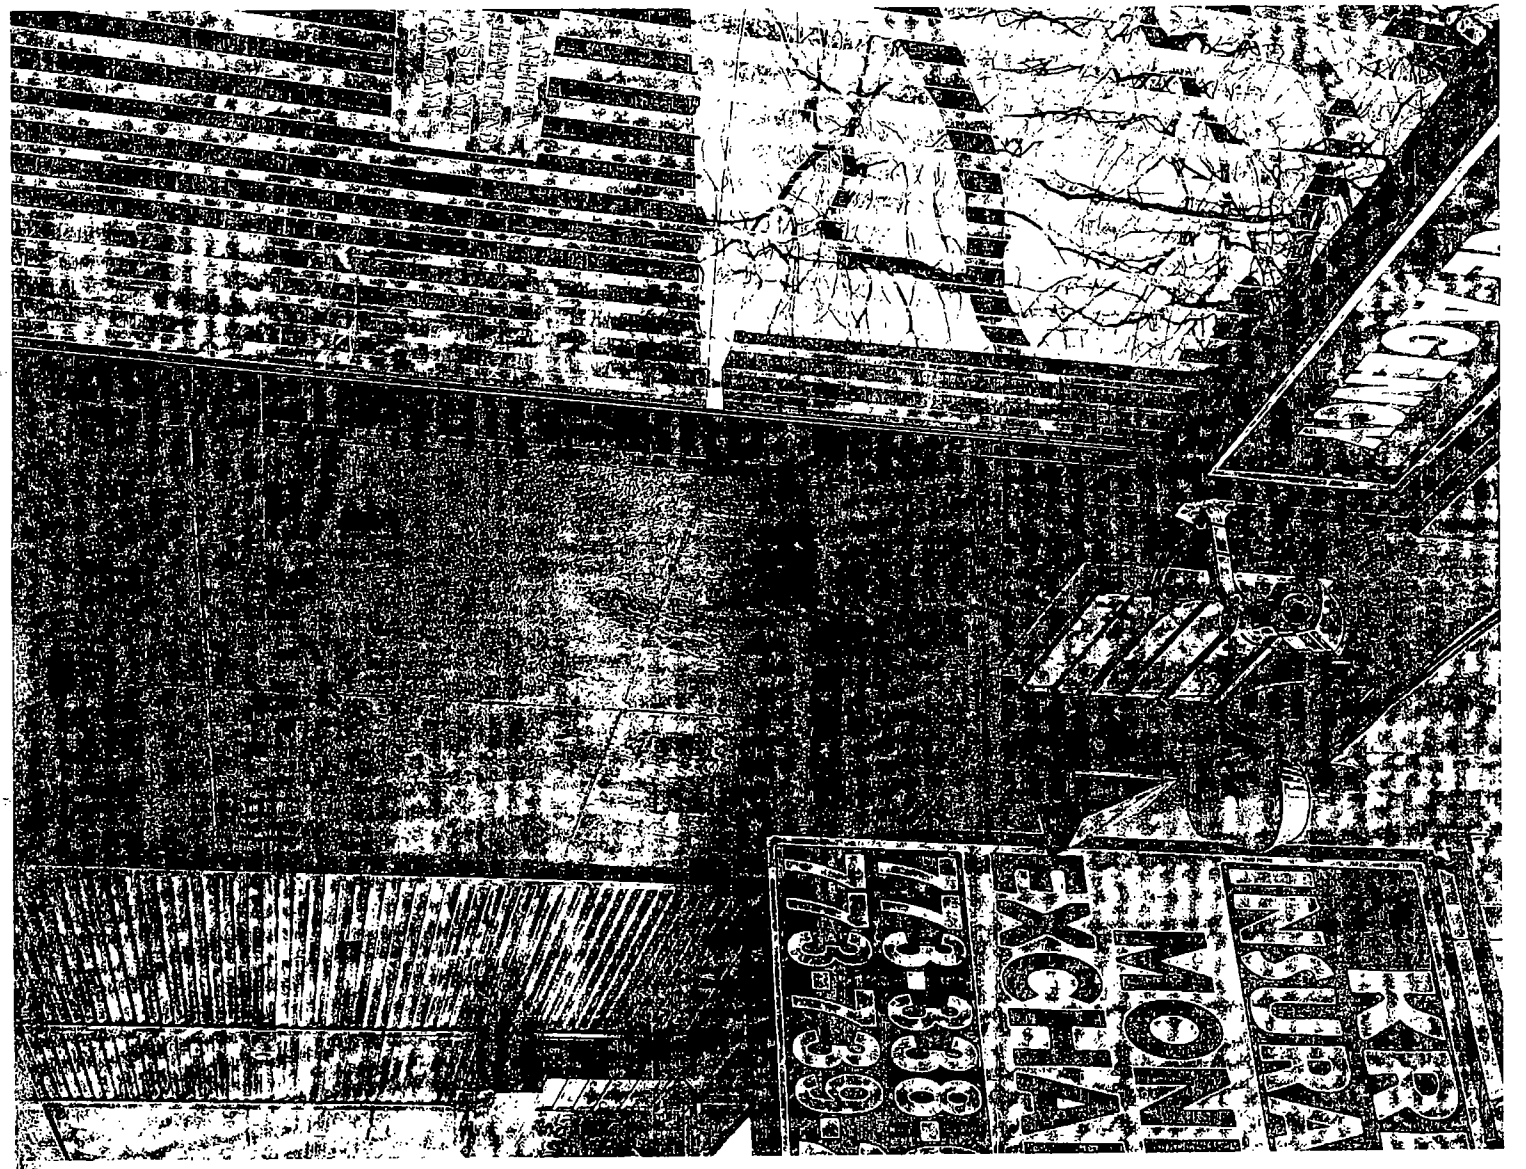
KRISPY KREME
DOUGHNUTS
HOT
NOW
ORIGINAL GLAZED

Department of Business Affairs and Consumer Protection
Small Business Center - Public Way Use Unit
City Hall - 121 N LaSalle Street, Room 800 • Chicago, IL 60602
(312)-74-GOBIZ (312-744-6249) • (312) 744-1944 (TTY)
http://www.cityofchicago.org/bacp

03/05/2014

Alderman **Debra L. Silverstein**
Ward # **50**
City of Chicago
City Hall, Room **203**
121 North LaSalle Street
Chicago, Illinois 60602

Re: An ordinance to use and maintain a portion of the public right-of-way for **one (1) security camera(s)** for **K.R.K. INTERNATIONAL CORPORATION**, adjacent to the premises known as **6401 N. Campbell Ave.**.

Dear Alderman **Debra L. Silverstein**:

The applicant referenced above has requested the use of the public right-of-way for a **security camera(s)**. An ordinance has been prepared by the Department of Business Affairs and Consumer Protection – Small Business Center - Public Way Use Unit for presentation to the City Council. Because this request was made for properties located in your ward, as approved by you as per the attached, I respectfully request that you introduce the attached ordinance at the next City Council meeting.

If you have any questions regarding this ordinance, please contact Anthony Bertuca at (312) 744-5506.

Department of Business Affairs and Consumer Protection

City of Chicago

O2014-1525

Office of the City Clerk

Document Tracking Sheet

Meeting Date:	3/5/2014
Sponsor(s):	Reilly (42)
Type:	Ordinance
Title:	Amendment of grant(s) of privilege in public way to Northern Trust Company
Committee(s) Assignment:	Committee on Transportation and Public Way

ORDINANCE AMENDMENT
Acct. No. 209648 - 2
Permit No. 1108682

BE IT ORDAINED BY THE CITY COUNCIL OF THE CITY OF CHICAGO:

Section 1:

The ordinance passed by the City Council of the City of Chicago for **NORTHERN TRUST COMPANY** on **11/13/2013**, and printed upon page **65527** of the Journal of Proceedings of the City of Chicago is here by Amended by deleting the words

"three (3) Flag Pole(s)

Three (3) at twelve point three three (12.33) feet in length, and point two nine (.29) feet in width for a total of ten point seven three (10.73) square feet.

The sum of two hundred twenty-five ($225.00) per annum in advance."

and inserting in their place the words

"two (2) Flag Poles

Each shall measure at twelve point three three (12.33) feet in length and point two nine (.29) feet in width.

The sum of one hundred fifty ($150.00) per annum in advance,"

Section 2:

This ordinance Amendment shall be in effect upon its passage.

ALDERMAN: _____

Brendan Reilly **Ward: 42** **Date:**

City of Chicago

O2014-1634

Office of the City Clerk

Document Tracking Sheet

Meeting Date:	3/5/2014
Sponsor(s):	Reilly (42)
Type:	Ordinance
Title:	Amendment of grant(s) of privilege in public way to Rainforest Cafe
Committee(s) Assignment:	Committee on Transportation and Public Way

ORDINANCE AMENDMENT
Acct. No. 86318 - 1
Permit No. 1103024

BE IT ORDAINED BY THE CITY COUNCIL OF THE CITY OF CHICAGO:

Section 1:

The ordinance passed by the City Council of the City of Chicago for **RAINFOREST CAFE** on **10/31/2012**, and printed upon page **38365** of the Journal of Proceedings of the City of Chicago is here by Amended by deleting the words

"one (1) Light Pole(s)

One (1) at one (1) foot in length, and one (1) foot in width for a total of one (1) square feet.

the sum of seventy-five ($75.00) per annum in advance"

and inserting in their place the words

"two (2) Light Pole(s)

Two (2) light poles, each light pole is one (1) foot in diameter

the sum of one hundred fifty ($150.00) per annum in advance"

Section 2:

This ordinance Amendment shall be in effect upon its passage.

ALDERMAN: _____

Brendan Reilly **Ward: 42** **Date:**

City of Chicago

Office of the City Clerk

Document Tracking Sheet

O2014-1460

Meeting Date:	3/5/2014
Sponsor(s):	Sposato (36)
Type:	Ordinance
Title:	Honorary street designation as "Arthur E. Canty Way"
Committee(s) Assignment:	Committee on Transportation and Public Way

TRANSPORTATION

BE IT ORDAINED BY THE CITY COUNCIL OF THE CITY OF CHICAGO

SECTION 1. That pursuant to an ordinance heretofore passed which allows erection of honorary street name signs, the Commissioner of Transportation shall take the necessary action for standardization of the 3700 block of North Panama, from West Waveland Avenue to West Grace Street, as **"Arthur E. Canty Way"**.

SECTION 2. This ordinance shall take effect and be in force upon its passage and publication.

Nicholas Sposato
Alderman, 36th Ward

City of Chicago

O2014-1487

Office of the City Clerk


Document Tracking Sheet

Meeting Date:	3/5/2014
Sponsor(s):	Arena (45)
Type:	Ordinance
Title:	Honorary street designation as "Deborah Reese Way"
Committee(s) Assignment:	Committee on Transportation and Public Way

BE IT ORDAINED BY THE CITY COUNCIL OF THE CITY OF CHICAGO;

SECTION 1. Pursuant to an ordinance heretofore passed by the City Council which allows erection of honorary street-name signs, the Commissioner of Transportation shall take the necessary action for standardization of the 5600 block of North McVicker Ave from West Bryn Mawr Ave to W Seminole Ave as "Deborah Reese Way".

SECTION 2. This ordinance shall take effect upon its passage and publication.

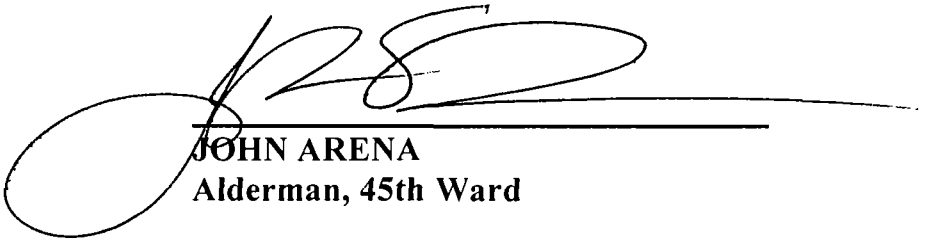

JOHN ARENA
Alderman, 45th Ward

City of Chicago

O2014-1511

Office of the City Clerk

Document Tracking Sheet

Meeting Date: 3/5/2014

Sponsor(s): Moreno (1)
Foulkes (15)
Cappleman (46)
Sawyer (6)
Burns (4)
Sposato (36)
Pawar (47)
Arena (45)
Lane (18)
Moore (49)
Munoz (22)
Waguespack (32)
Burnett (27)
Fioretti (2)
Silverstein (50)
Osterman (48)
Quinn (13)
Pope (10)
Solis (25)
Brookins (21)
Colón (35)
Beale (9)
Thompson (16)
Hairston (5)
Dowell (3)
Thomas (17)

Type: Ordinance

Title: Amendment of Municipal Code Title 7 by adding new Chapter 7-18 concerning sick leave policy for employees

Committee(s) Assignment: Committee on Workforce Development and Audit

WORKFORCE Development

ORDINANCE

WHEREAS, Throughout the year, employees in every industry occasion the need for time away from the workplace to tend to their health or the health of their family. Parents and guardians without paid sick days must lose income and risk losing their jobs when a child is ill or needs medical care; and

WHEREAS, in Chicago forty-three percent of private sector workers are without any paid sick time; and

WHEREAS, Providing the right to earned sick time not only has a positive effect on the health of the employees and their family members but also the health of their fellow workers and the public at large by limiting the exposure to spread of and disease. The largest national survey of U.S. restaurant workers found that two-thirds of restaurant waitstaff and cooks have come to work sick; and

WHEREAS, parents who don't have paid sick time are more than twice as likely as parents with paid sick time to send a sick child to school or daycare, and five times as likely to report taking their child or a family member to a hospital emergency room because they were unable to take time off work during their regular work hours; and

WHEREAS, earned sick time will reduce health care expenditures by promoting access to primary and preventive care. Nationally, providing all workers with paid sick time would result in $1.1 billion in annual savings in hospital emergency department costs; and

WHEREAS, Many employers already recognize that a healthy workforce generates higher productivity as well as the retention of valued employees and thus currently have a sick leave policy in place. Replacing workers can cost anywhere from 25 to 200 percent of an employee's annual compensation; and

WHEREAS, nearly one in four American women report domestic violence by an intimate partner at some point in their lives, nearly one in five women have been raped in their lifetime, and nearly one in six women have been stalked in their lifetime. Many workers, men and women, need time off to care for their health after these incidents or to find solutions, such as a protective order or new housing, to avoid or prevent further domestic or sexual violence. Without paid time off, victims are in grave danger of losing their jobs, and loss of employment can be devastating when victims need economic security to ensure their and their children's safety; and

WHEREAS, Other municipalities such as Jersey City, New York City, San Francisco, Seattle and Portland have passed legislation requiring some minimal paid sick leave policy for employees within their jurisdictions; and

WHEREAS, At a time when the economy shows significant signs of improvement, it behooves this legislative body to promulgate regulations requiring at least a minimal sick leave policy to promote and protect the health and well-being of the working citizens of this city, now therefore

BE IT ORDAINED BY THE CITY OF CHICAGO CITY COUNCIL:

SECTION 1. A new Chapter 7-18 of the Municipal Code of the City of Chicago is hereby added as follows:

7-18-000 Short title.

This Chapter shall be referred to as the Chicago Earned Sick Time Ordinance.

7-18-005 Definitions.

When used in this Chapter, the following terms have the stated definitions:

"Agency" shall mean the Chicago Commission on Human Relations.

"Calendar year" shall mean a regular and consecutive twelve-month period.

"Domestic partner" shall mean any person who has a registered domestic partnership or qualifies as such under the provisions outlined in Section 2-152-072 of the municipal code or the Illinois Religious Freedom Protection and Civil Union Act, 750 ILCS 75/1 et seq.

"Domestic worker" shall mean any employee who works in a home or residence or any other location the domestic work is performed for the purpose of caring for a child, as a companion to a sick, convalescing or elderly person, housekeeping, or providing any other domestic service for one employer for more than eighty hours within 120 days on a full-time or part-time basis.

"Earned sick time" shall mean time that is provided by an employer to an employee that can be used for the purposes described in section 7-18-015a) of this Chapter and is compensated at the same rate and with the same benefits, including health care benefits, as the employee regularly earns during hours worked, and in no case shall the hourly wage be less than that provided under the Illinois minimum wage in 820 ILCS 105 et seq. An employee engaged in an occupation in which gratuities have customarily and usually constituted and have been recognized as part of the remuneration for hire purposes shall be paid by their employer at least the full Illinois minimum wage for earned sick time taken.

"Employee" shall mean any persons hired for monetary compensation for more than eighty hours within 120 days who performs work on a full-time or part-time basis within the City of Chicago.

"Employer" shall mean any person who hires the services of an employee or domestic worker who performs work on a full-time or part-time basis within the City of Chicago.

"Family member" shall mean an employee's child, legal guardian or ward, spouse, domestic partner or parent, or the child, legal guardian or ward, or parent of an employee's spouse or domestic partner, sibling, grandparent, or grandchild. A child includes not only a biological relationship but also a relationship resulting from an adoption, step-relationship, and/or foster care relationship, or a child to whom the employee stands *in loco parentis*. A parent includes a biological, foster, stepparent or adoptive parent or legal guardian of an employee, or a person who stood *in loco parentis* when the employee was a minor child.

"Health care provider"" shall mean any person licensed under Illinois statutes to provide medical or emergency services, including, but not limited to, doctors, nurses and emergency room personnel.

"Retaliation" shall mean any threat, discipline, discharge, demotion, suspension, reduction in employee hours, or any other adverse employment action against any employee for exercising or attempting to exercise any right guaranteed under this Chapter.

"Small employer" shall mean an employer for which fewer than ten persons work for compensation during a given week. In determining the number of persons performing work for an employer during a given week, all persons performing work for compensation on a full-time, part-time, or temporary basis shall be counted, including persons made available to work through the services of a temporary services or staffing agency or similar entity.

"Spouse" shall mean a person to whom an employee is legally married as defined by Illinois statute.

7-18-010 Right to earned sick time.

(a) For employees, earned sick time as provided pursuant to this Chapter shall begin to accrue at the commencement of employment or on the effective date of this local law, whichever is later, and an employee shall be entitled to begin using sick time on the one hundred twentieth calendar day following commencement of his or her employment or on the one hundred twentieth calendar day following the effective date of this local law, whichever is later.

(b) For every 30 hours worked after earned sick time begins to accrue for an employee, the employee shall accrue one hour of earned sick time. Earned sick time shall accrue only in hourly increments. There shall be no fractional accruals. Employees shall determine how much earned sick time they need to use, provided that employers may set a reasonable minimum increment for the use of sick time not to exceed four hours per day.

(c) Employees who are exempt from overtime requirements under 29 U.S.C. 213(a)(1) of the Federal Fair Labor Standards Act will be assumed to work 40 hours in each work week for purposes of earned sick time accrual unless their normal work week is less than 40 hours, in which case earned sick time accrues based upon that normal work week.

(d) For employees of small employers, that include domestic workers, there shall be a cap of 40 hours of accrued earned sick time unless the employer selects a higher limit. For employees of other employers, that include domestic workers, there shall be a cap of 72 hours of accrued earned sick time unless the employer selects a higher limit. Accrued earned sick time for employees carries over from year to year but is limited to the aforementioned caps unless the employer selects a higher limit. The 12-month period for an employee shall be calculated from the date the employee was entitled to begin using sick time.

(e) If an employer has a paid leave policy that makes available to employees an amount of paid leave that may be used for the same purposes as earned sick time and that is sufficient to meet the requirements for accrued earned sick time under this Chapter, the employer is not required to provide additional paid leave.

(f) All or any portion of the applicable requirements of this Chapter shall not apply to any employee covered by a bona fide collective bargaining agreement to the extent that 1) such requirements are expressly waived in the collective bargaining agreement in clear and unambiguous language, and 2) such collective bargaining agreement provides for a comparable benefit for the employees covered by the collective bargaining agreement that is sufficient to meet the requirements for accrued earned sick time under this Chapter.

(g) An employer is not required to provide financial or other reimbursement to an employee upon the employee's termination, resignation, retirement, or other separation from employment, for accrued earned sick time that the employee has not used.

7-18-15 Use of earned sick time.

a.) An employee may use earned sick time when

i. he or she is ill or injured or for the purpose of the employee's receiving medical care, treatment, diagnosis or preventive medical care;
ii. he or she or the employee's family member is the victim of domestic violence as defined in Section 103(3) of the Illinois Domestic Violence Act of 1986 or sexual violence as defined under the Illinois Criminal Code of 2012 Article 11 and Sections 12-7.3, 12-7.4, and 12-7.5;

iii. a family member is ill or injured, or to care for a family member receiving medical care, treatment, diagnosis, or preventive medical care;
iv. an employee's place of business is closed by order of a public official due to a public health emergency or an employee's need to care for a child whose school or place of care has been closed by order of a public official due to a public health emergency.

b.) An employer may not require, as a condition of an employee's taking earned sick time, that the employee search for or find a replacement worker to cover the hours during which the employee is on earned sick leave.
c.) An employer may require employees to give not less than 7 days notice before the date that earned sick time is to begin for an absence from work that is foreseeable.
d.) For an absence of more than three consecutive work days, an employer may require certification that the use of sick time was authorized by subsection a.) of this section. For time used pursuant to subsections a.)i.)or iii.), documentation signed by a licensed health care provider indicating the need for the amount of time taken shall be considered acceptable documentation and an employer shall not require that such documentation specify the nature of the employee's or the employee's family member's injury, illness or condition, except as required by law. For time used pursuant to subsection a.)ii.), a police report, court document, or signed statement from an attorney, a member of the clergy, or a victim services advocate shall be considered acceptable documentation. The employee shall choose which document shall be submitted, and no more than one document shall be required to be submitted if the leave time is related to the same incident of violence or the same perpetrator. The employer shall not delay the commencement of leave taken for purposes of subsections a.)i.), ii.) or iii.) nor delay pay for this period on the basis that the employer has not yet received the notification.
e.) Nothing in this Chapter shall be construed to prohibit an employer from taking disciplinary action, up to and including termination, against a worker who uses sick time provided pursuant to this Chapter for purposes other than those described in this section.

7-18-020 Retaliation prohibited.

(a) It shall be unlawful for an employer or any other person to interfere with, restrain, or deny the exercise of, or the attempt to exercise, any right protected under this Chapter.
(b) It shall be unlawful for an employer or any other person to discharge, threaten to discharge, demote, suspend, or in any manner discriminate or take adverse action against any person in retaliation for exercising rights protected under this Chapter. Such rights include but are not limited to the right to use or attempt to use earned sick time pursuant to this Chapter, the right to file a complaint or inform any person about any employer's alleged violation of this Chapter, the right to cooperate with investigations of alleged violations of this Chapter, and the right to inform any person of his or her potential rights under this Chapter.
(c) It shall be unlawful for an employer's absence control policy to count earned sick time taken under this Chapter as an absence that may lead to or result in discipline, discharge, demotion, suspension, or any other adverse activity.
(d) There shall be a rebuttable presumption of unlawful retaliation under this section whenever an employer takes adverse action against a person within 90 days of when that person: a) files a complaint with the Agency or a court alleging a violation of any provision of this section; b) informs any person about an employer's alleged violation of this section; c) cooperates with the Agency or other persons in the investigation or prosecution of any alleged violation of this section; or d) informs any person of his or her rights under this section.

7-18-25 Notice and Posting.

a.) Employers shall give notice that employees are entitled to earned sick time, the amount, terms of its use guaranteed under this Chapter, that retaliation is prohibited for requesting or using leave, that filing a complaint or bringing a civil action is allowed if sick time as required by this Chapter is denied or delayed by the employer.
b.) An employer shall provide an employee at the commencement of employment with written notice of such employee's right to sick time as described under this subsection a.)
c.) Employers may comply with this subsection a) by displaying a poster in a conspicuous and accessible place in each establishment where such employees are employed. The Agency shall create and make available to employers posters that contain the information required under this subsection a) for employers' use in complying with this subsection.
d.) An employer who willfully violates the notice and posting requirements of this section shall be subject to a civil fine in an amount not to exceed $100 for each separate offense.

7-18-030 Employer Records.

Employers shall retain records documenting hours worked by employees and paid earned sick time taken by employees, for a period of three years, and shall allow the Agency access to such records, with appropriate notice and at a mutually agreeable time, to monitor compliance with the requirements of this Chapter. If the employer does not maintain or retain adequate records of employee hours worked and earned sick time taken, or does not allow the Agency reasonable access to such records, it shall be presumed that the employer has violated this Chapter, absent clear and convincing evidence otherwise.

7-18-035 Other legal requirements.

a.) This Chapter provides minimum requirements pertaining to sick time and shall not be construed to preempt, limit or otherwise affect the applicability of any other law, regulation, rule, requirement, policy or standard that provides for greater accrual or use by employees of sick leave or time, whether paid or unpaid, or that extends other protections to employees.

b.) Nothing in this Chapter shall be construed as creating or imposing any requirement in conflict with any federal or state law, rule or regulation, nor shall anything in this Chapter be construed to diminish or impair the rights of an employee or employer under any valid collective bargaining agreement.

7-18-040 Enforcement and penalties.

(a) The commissioner of the Agency shall administer this Chapter and promulgate regulations for the enforcement of this Chapter.

(b) For the first instance of earned sick time taken by an employee but not compensated by the employer that relief to the employee shall be three times the wages that should have been paid under this Chapter or two hundred fifty dollars, whichever is greater.

(c) For the first instance of earned sick time requested by an employee but unlawfully denied by the employer and not taken by the employee or unlawfully conditioned upon searching for or finding a replacement worker, or for the first instance an employer requires an employee to work additional hours without the mutual consent of such employer and employee in violation of this Chapter to make up for the original hours during which such employee is absent pursuant to this Chapter: five hundred dollars to be paid to the employee.

(d) For the first instance of unlawful retaliation not including discharge from employment: full compensation including wages and benefits lost, and five hundred dollars to be paid to the employee and equitable relief as appropriate.

(e) For the first instance of unlawful discharge from employment: full compensation including wages and benefits lost, and two thousand five hundred dollars to paid to the employee and equitable relief, including reinstatement, as appropriate.

(f) Any entity or person found to be in violation of the provisions of this Chapter shall be liable for a fine to the city of Chicago not to exceed five hundred dollars for the first violation.

(g) An employer shall be additionally liable to the aggrieved person(s) if it is found that the employer's conduct is repeated. A repeated violation is where there is more than one violation of any of the provisions of this Chapter against an employee, or there are one or more violations of any of the provisions of this Chapter against more than one employee, as proven by a preponderance of the evidence. A repeated violation need not be a violation of the same provision of this Chapter. The fines for each repeated violation shall be doubled for the second violation and tripled for each subsequent violation. In the case of one or more violations against more than one employee, the first instance shall be treated as a second violation for each employee.

(h) Any person aggrieved by a violation of this Chapter may bring a civil action in a court of competent jurisdiction against an employer violating this Chapter. Such action may be brought without first filing an administrative complaint. The statute of limitations for a civil action brought pursuant to this Chapter shall be

for a period of 3 years from the date of the last event constituting the alleged violation for which the action is brought. Upon prevailing in an action brought pursuant to this Chapter, aggrieved persons shall recover damages equal to the full amount of any unpaid sick time, wages, salary, employment benefits, or other compensations denied or lost to such persons by reason of the violation, the interest on that amount calculated at the prevailing rate, such equitable relief as may be appropriate, including reinstatement and any actual damages suffered as the result of the employer's violation of this Chapter plus an equal amount of liquidated damages. Aggrieved persons shall also be entitled to costs and reasonable attorney's fees, and other costs of the action.

7-18-045 Effect of invalidity; severability.

If an section, subdivision, paragraph, sentence, clause, phrase or other portion of this local law is, for any reason, declared unconstitutional or invalid, in whole or in part, by any court of competent jurisdiction, such portion shall be deemed severable, and such unconstitutionality or invalidity shall not affect the validity of the remaining portions of this local law, which remaining portions shall continue in full force and effect.

SECTION 2. This ordinance shall be in full force and effect 60 days upon its passage and publication.

for a period of 3 years from the date of the last event constituting the alleged violation for which the action is brought. Upon prevailing in an action brought pursuant to this Chapter, aggrieved persons shall recover damages equal to the full amount of any unpaid sick time, wages, salary, employment benefits, or other compensations denied or lost to such persons by reason of the violation, the interest on that amount calculated at the prevailing rate, such equitable relief as may be appropriate, including reinstatement and any actual damages suffered as the result of the employer's violation of this Chapter plus an equal amount of liquidated damages. Aggrieved persons shall also be entitled to costs and reasonable attorney's fees, and other costs of the action.


7-18-045 Effect of invalidity; severability.


If an section, subdivision, paragraph, sentence, clause, phrase or other portion of this local law is, for any reason, declared unconstitutional or invalid, in whole or in part, by any court of competent jurisdiction, such portion shall be deemed severable, and such unconstitutionality or invalidity shall not affect the validity of the remaining portions of this local law, which remaining portions shall continue in full force and effect.

SECTION 2. This ordinance shall be in full force and effect 60 days upon its passage and publication.

Proco Joe Moreno
Alderman – 1st Ward

Toni Foulkes
Alderman – 15th Ward

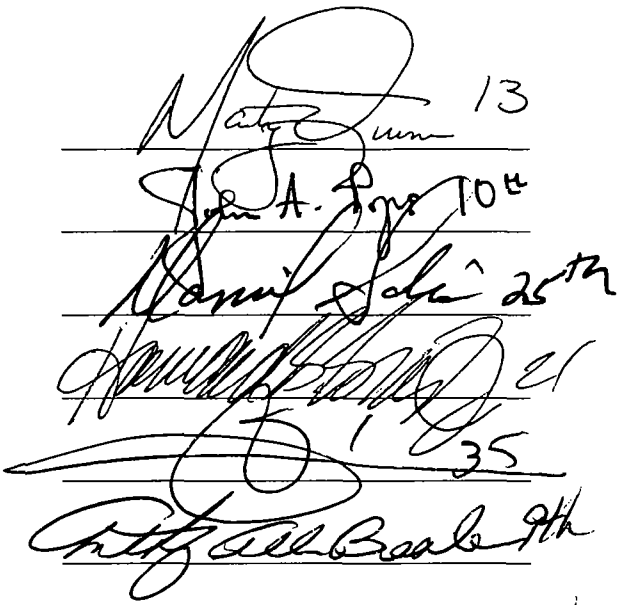
13
10th
25th
35
9th

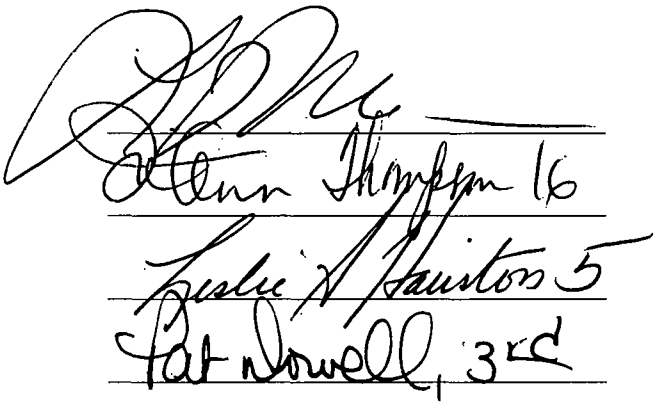
16
5
3rd

City of Chicago

O2014-1521

Office of the City Clerk

Document Tracking Sheet

Meeting Date:	3/5/2014
Sponsor(s):	Moreno (1)
Type:	Ordinance
Title:	Amendment of Municipal Code Chapter 11-4 by inserting new Article XXIII to reduce toxicity of plastic carryout bags from sanitary landfill facilities
Committee(s) Assignment:	Committee on Health and Environmental Protection

Health

ORDINANCE

WHEREAS, The City Council of the City of Chicago seeks to reduce the toxicity of waste materials in the solid waste stream that are directed to resource recovery and sanitary landfill facilities, and to maximize the removal of plastic carryout bags from the waste stream; and

WHEREAS, The City Council finds that plastic carryout bags are not biodegradable, which means that these bags ultimately break down into smaller bits that contaminate soil and waterways and enter into the food supply that animals and marine life ingest; and

WHEREAS, The production of plastic bags worldwide requires the use of more than 12 million barrels of oil per year, which also has a significant environmental impact; now, therefore,

BE IT ORDAINED BY THE CITY COUNCIL OF THE CITY OF CHICAGO:

SECTION 1. Chapter 11-4 of the Municipal Code of Chicago is hereby amended by inserting a new Article XXIII, as follows:

ARTICLE XXIII. RETAIL BAG USE

11-4-4000 Definitions.

As used in this Article XXIII:

"Compostable" means any product which, when placed with other biodegradable or decaying natural materials, will be broken down into simple organic components by biological processes.

"Compostable bag(s)" means bags that meet (1) American Society of Testing and Materials (ASTM) D6400 standards for composting and are labeled as "compostable"; and (2) the safety requirement of the ASTM D6400 standard for having no impact on plants, using OECD Guide 208. Bags marked "biodegradable" or "degradable" are not considered "compostable."

"Customer" means any person purchasing goods from a store.

"Operator" means the person in control of, or having the responsibility for, the operation of a store, which may include, but is not limited to, the owner of the store.

"Plastic carryout bag" means any bag made predominantly of plastic derived from either petroleum or a biologically based source, such as corn or other plant sources, which is provided to a customer at the point of sale. The term "plastic carryout bag" includes biodegradable bags. The term "plastic carryout bag" does not include compostable bags, reusable bags, produce bags, or product bags.

"Post-consumer recycled material" means a material that would otherwise be destined for solid waste disposal, having completed its intended end use and product life cycle. The term "post-consumer recycled material" does not include materials and by-products generated from, and commonly reused within, an original manufacturing and fabrication process.

"Produce bag" or "product bag" means any bag without handles used exclusively to carry produce, meats, or other food items to the point of sale inside a store or to prevent such food items from coming into direct contact with other purchased items.

"Recyclable" means material that can be sorted, cleansed, and reconstituted using available recycling collection programs for the purpose of using the altered form in the manufacture of a new product. "Recycling" does not include burning, incinerating, converting, or otherwise thermally destroying solid waste.

"Recyclable paper carryout bag" means a paper bag that meets all of the following requirements: (1) contains no old growth fiber, (2) is one hundred percent (100%) recyclable overall and contains a minimum of forty percent (40%) post-consumer recycled material; (3) is capable of composting, consistent with the timeline and specifications of the American Society of Testing and Materials (ASTM) Standard D6400; (4) is accepted for recycling in curbside programs in the county; (5) has printed on the bag the name of the manufacturer, the location (country) where the bag was manufactured, and the percentage of post-consumer recycled material used; and (6) displays the word "Recyclable" in a highly visible manner on the outside of the bag.

"Reusable bag" means a bag with handles that is specifically designed and manufactured for multiple reuse and meets all of the following requirements: (1) has a minimum lifetime of 125 uses which, for purposes of this definition, means the capability of carrying a minimum of 22 pounds125 times over a distance of at least 175 feet; (2) has a minimum volume of 15 liters; (3) is machine washable or is made from a material that can be cleaned or disinfected; (4) does not contain lead, cadmium, or any other heavy metal in toxic amounts; (5) has printed on the bag, or on a tag that is permanently affixed to the bag, the name of the manufacturer, the country where the bag was manufactured, a statement that the bag does not contain lead, cadmium, or any other heavy metal in toxic amounts, and the percentage of postconsumer recycled material used, if any; and (6) if made of plastic, is a minimum of at least 2.25 mils thick.

"Store" means a retail establishment that sells perishable or non-perishable goods, including, but not limited to, clothing, food and personal items sold directly to the customer.

11-4-4010 Plastic carryout bags prohibited.

No store shall provide a plastic carryout bag to any customer for the purpose of enabling the customer to carry away goods from the point of sale.

11-4-4020 Reusable bags.

Each operator shall provide reusable bags to customers for the purpose of enabling the customer to carry away goods from the point of sale. Such reusable bags shall either be sold to the customer or provided to the customer at no charge.

11-4-4030 Permitted bags.

Nothing in this Article XXIII shall be construed to prohibit customers from using bags of any type that the customer brings to the store for their own use or from carrying away from the store goods that are not placed in a bag provided by the store.

11-4-4040 Penalties.

(a) Any person who violates Section 11-4-4010 shall be subject to a fine of not less than $300 nor more than $500 for each offense. Each day that a violation continues shall constitute a separate and distinct offense.

(b) Any person who violates Section 11-4-4020 shall be subject to a fine of not less than $100 nor more than $300 for each offense. Each day that a violation continues shall constitute a separate and distinct offense.

SECTION 2. This ordinance shall take full force and effect 120 days after its passage and publication.

Alderman Joe Moreno, 1st Ward

City of Chicago

O2014-1472

Office of the City Clerk

Document Tracking Sheet

Meeting Date:	3/5/2014
Sponsor(s):	Silverstein (50)
Type:	Ordinance
Title:	Amendment of Municipal Code Section 4-244-140 to prohibit peddling in certain areas of 50th Ward
Committee(s) Assignment:	Committee on License and Consumer Protection

BE IT ORDAINED BY THE CITY COUNCIL OF THE CITY OF CHICAGO:

That Chapter 4-244-140 is amended to include the prohibition of peddling of any merchandise or other articles whatsoever, within the following designated areas:

> "West Chase Avenue, from North Oakley Avenue to North Claremont Avenue, and North Oakley Avenue, from West Chase Avenue to the first alley south thereof."

DEBRA SILVERSTEIN
Alderman, 50th Ward

City of Chicago

O2014-1539

Office of the City Clerk

Document Tracking Sheet

Meeting Date:	3/5/2014
Sponsor(s):	Moreno (1)
Type:	Ordinance
Title:	Sidewalk cafe(s) for Alliance Bakery
Committee(s) Assignment:	Committee on Transportation and Public Way

ORDINANCE
ALLIANCE BAKERY
Acct. No. 316315 - 1
Permit No. 1111102

Be It Ordained by the City Council of the City of Chicago:

Permission and authority are hereby given and granted to ALLIANCE BAKERY upon the terms and subject to the conditions of this ordinance, to maintain and use a portion of the public right of way for a sidewalk cafe adjacent to its premises located at 1736 W. Division St.. Said sidewalk cafe area #1 shall be twenty-eight point seven five (28.75) feet in length and sixteen point six seven (16.67) feet in width for a total of four hundred seventy-nine point two six (479.26) square feet and shall allow eight (8) feet of clear space from the face of the curb/building line along W. Division St.. The compensation for said space and the days and hours of operation for the sidewalk cafe shall be as follows:

Monday through Sunday 8:00 a.m. to 10:00 p.m.
Compensation: $600.00
SEATING CAPACITY: 32

Sidewalk Cafe Permit and approved plan must be posted at all times.

This grant of privilege #1111102 for a sidewalk cafe shall be subject to the provisions of Section 10-28-800 though 10-28-885 of the Municipal Code of Chicago and the directions of the Commissioner of Department of Business Affairs and Consumer Protection, the Commissioner of Streets and Sanitation, and the Commissioner of Transportation.

The permit holder agrees to hold the City of Chicago harmless for any damage, relocation or replacement costs associated with damage, relocation or removal of private property caused by the City performing work in the public way.

Authority for the above named privilege is herein given and granted from and after March 1, 2014 through and including December 1, 2014.

Alderman _____

Proco Joe Moreno 1st Ward

Department of Business Affairs and Consumer Protection
Small Business Center - Public Way Use Unit
City Hall - 121 N. LaSalle Street, Room 800 • Chicago, IL 60602
(312)-74-GOBIZ (312-744-6249) • (312) 744-1944 (TTY)
http://www.cityofchicago.org/bacp

03/05/2014

Alderman **Proco Joe Moreno**
Ward # **01**
City of Chicago
City Hall, Room **300**
121 North LaSalle Street
Chicago, Illinois 60602

Re: An ordinance to use and maintain a portion of the public right-of-way for **one (1) sidewalk cafe(s)** for **ALLIANCE BAKERY**, adjacent to the premises known as **1736 W. Division St.**.

Dear Alderman **Proco Joe Moreno**:

The applicant referenced above has requested the use of the public right-of-way for a **sidewalk cafe(s)**. An ordinance has been prepared by the Department of Business Affairs and Consumer Protection – Small Business Center - Public Way Use Unit for presentation to the City Council. Because this request was made for properties located in your ward, as approved by you as per the attached, I respectfully request that you introduce the attached ordinance at the next City Council meeting.

If you have any questions regarding this ordinance, please contact Anthony Bertuca at (312) 744-5506.

Department of Business Affairs and Consumer Protection

City of Chicago

O2014-1544

Office of the City Clerk

Document Tracking Sheet

Meeting Date:	3/5/2014
Sponsor(s):	Moreno (1)
Type:	Ordinance
Title:	Sidewalk cafe(s) for Anthem, The
Committee(s) Assignment:	Committee on Transportation and Public Way

ORDINANCE
THE ANTHEM
Acct. No. 333028 - 1
Permit No. 1111456

Be It Ordained by the City Council of the City of Chicago:

Permission and authority are hereby given and granted to THE ANTHEM upon the terms and subject to the conditions of this ordinance, to maintain and use a portion of the public right of way for a sidewalk cafe adjacent to its premises located at 1725 W. Division St.. Said sidewalk cafe area #1 shall be fifty point two five (50.25) feet in length and eighteen (18) feet in width, area #2 shall be forty-two (42) feet in length and seven (7) feet in width for a total of one thousand one hundred ninety-eight point five (1198.5) square feet and shall allow six (6) feet of clear space from the face of the curb/building line along Division St, Hermitage Ave. The compensation for said space and the days and hours of operation for the sidewalk cafe shall be as follows:

Sunday through Saturday 11:00am until 12:00am
Compensation: $1,318.35
SEATING CAPACITY: 80

Sidewalk Cafe Permit and approved plan must be posted at all times.

This grant of privilege #1111456 for a sidewalk cafe shall be subject to the provisions of Section 10-28-800 though 10-28-885 of the Municipal Code of Chicago and the directions of the Commissioner of Department of Business Affairs and Consumer Protection, the Commissioner of Streets and Sanitation, and the Commissioner of Transportation.

The permit holder agrees to hold the City of Chicago harmless for any damage, relocation or replacement costs associated with damage, relocation or removal of private property caused by the City performing work in the public way.

Authority for the above named privilege is herein given and granted from and after March 1, 2014 through and including December 1, 2014.

Alderman _____

Proco Joe Moreno 1st Ward

Department of Business Affairs and Consumer Protection
Small Business Center - Public Way Use Unit
City Hall - 121 N. LaSalle Street, Room 800 • Chicago, IL 60602
(312)-74-GOBIZ (312-744-6249) • (312) 744-1944 (TTY)
http://www.cityofchicago.org/bacp

03/05/2014

Alderman **Proco Joe Moreno**
Ward # **01**
City of Chicago
City Hall, Room **300**
121 North LaSalle Street
Chicago, Illinois 60602

Re: An ordinance to use and maintain a portion of the public right-of-way for **two (2) sidewalk cafe(s)** for **THE ANTHEM**, adjacent to the premises known as **1725 W. Division St.**.

Dear Alderman **Proco Joe Moreno**:

The applicant referenced above has requested the use of the public right-of-way for a **sidewalk cafe(s)**. An ordinance has been prepared by the Department of Business Affairs and Consumer Protection – Small Business Center - Public Way Use Unit for presentation to the City Council. Because this request was made for properties located in your ward, as approved by you as per the attached, I respectfully request that you introduce the attached ordinance at the next City Council meeting.

If you have any questions regarding this ordinance, please contact Anthony Bertuca at (312) 744-5506.

Department of Business Affairs and Consumer Protection

City of Chicago

O2014-1545

Office of the City Clerk

Document Tracking Sheet

Meeting Date:	3/5/2014
Sponsor(s):	Moreno (1)
Type:	Ordinance
Title:	Sidewalk cafe(s) for Azzurra Enotavola
Committee(s) Assignment:	Committee on Transportation and Public Way

ORDINANCE

AZZURRA ENOTAVOLA
Acct. No. 383398 - 1
Permit No. 1111444

Be It Ordained by the City Council of the City of Chicago:

Permission and authority are hereby given and granted to AZZURRA ENOTAVOLA upon the terms and subject to the conditions of this ordinance, to maintain and use a portion of the public right of way for a sidewalk cafe adjacent to its premises located at 1467 N. Milwaukee Ave.. Said sidewalk cafe area #1 shall be nineteen (19) feet in length and five point five eight (5.58) feet in width for a total of one hundred six point zero two (106.02) square feet and shall allow six (6) feet of clear space from the face of the curb/building line along N. Milwaukee Avenue. The compensation for said space and the days and hours of operation for the sidewalk cafe shall be as follows:

Monday through Wednesday 5:30 p.m. to 10:30 p.m. Thursday 5:30 p.m. to 11:30 p.m. Friday 5:30 p.m. to 12:00 midnight Saturday 10:00 a.m. to 12:00 midnight Sunday 10:00 a.m. to 10:30 p.m.
Compensation: $600.00
SEATING CAPACITY: 16

Sidewalk Cafe Permit and approved plan must be posted at all times.

This grant of privilege #1111444 for a sidewalk cafe shall be subject to the provisions of Section 10-28-800 though 10-28-885 of the Municipal Code of Chicago and the directions of the Commissioner of Department of Business Affairs and Consumer Protection, the Commissioner of Streets and Sanitation, and the Commissioner of Transportation.

The permit holder agrees to hold the City of Chicago harmless for any damage, relocation or replacement costs associated with damage, relocation or removal of private property caused by the City performing work in the public way.

Authority for the above named privilege is herein given and granted from and after March 1, 2014 through and including December 1, 2014.

Alderman _____

Proco Joe Moreno 1st Ward

Department of Business Affairs and Consumer Protection
Small Business Center - Public Way Use Unit
City Hall - 121 N. LaSalle Street, Room 800 • Chicago, IL 60602
(312)-74-GOBIZ (312-744-6249) • (312) 744-1944 (TTY)
http://www.cityofchicago.org/bacp

03/05/2014

Alderman **Proco Joe Moreno**
Ward # **01**
City of Chicago
City Hall, Room **300**
121 North LaSalle Street
Chicago, Illinois 60602

Re: An ordinance to use and maintain a portion of the public right-of-way for **one (1) sidewalk cafe(s)** for **AZZURRA ENOTAVOLA**, adjacent to the premises known as **1467 N. Milwaukee Ave.**.

Dear Alderman **Proco Joe Moreno**:

The applicant referenced above has requested the use of the public right-of-way for a **sidewalk cafe(s)**. An ordinance has been prepared by the Department of Business Affairs and Consumer Protection – Small Business Center - Public Way Use Unit for presentation to the City Council. Because this request was made for properties located in your ward, as approved by you as per the attached, I respectfully request that you introduce the attached ordinance at the next City Council meeting.

If you have any questions regarding this ordinance, please contact Anthony Bertuca at (312) 744-5506.

Department of Business Affairs and Consumer Protection

City of Chicago

O2014-1546

Office of the City Clerk

Document Tracking Sheet

Meeting Date:	3/5/2014
Sponsor(s):	Moreno (1)
Type:	Ordinance
Title:	Sidewalk cafe(s) for Boundary, The
Committee(s) Assignment:	Committee on Transportation and Public Way

ORDINANCE
THE BOUNDARY
Acct. No. 314041 - 1
Permit No. 1111329

Be It Ordained by the City Council of the City of Chicago:

Permission and authority are hereby given and granted to THE BOUNDARY upon the terms and subject to the conditions of this ordinance, to maintain and use a portion of the public right of way for a sidewalk cafe adjacent to its premises located at 1932 W. Division St.. Said sidewalk cafe area #1 shall be fifty (50) feet in length and seventeen (17) feet in width for a total of eight hundred fifty (850) square feet and shall allow six (6) feet of clear space from the face of the curb/building line along W. Division Street. The compensation for said space and the days and hours of operation for the sidewalk cafe shall be as follows:

Monday through Sunday 10:00 a.m. to 12:00 midnight
Compensation: $935.00
SEATING CAPACITY: 58

Sidewalk Cafe Permit and approved plan must be posted at all times.

This grant of privilege #1111329 for a sidewalk cafe shall be subject to the provisions of Section 10-28-800 though 10-28-885 of the Municipal Code of Chicago and the directions of the Commissioner of Department of Business Affairs and Consumer Protection, the Commissioner of Streets and Sanitation, and the Commissioner of Transportation.

The permit holder agrees to hold the City of Chicago harmless for any damage, relocation or replacement costs associated with damage, relocation or removal of private property caused by the City performing work in the public way.

Authority for the above named privilege is herein given and granted from and after March 1, 2014 through and including December 1, 2014.

Alderman _____

Proco Joe Moreno 1st Ward

Department of Business Affairs and Consumer Protection
Small Business Center - Public Way Use Unit
City Hall - 121 N. LaSalle Street, Room 800 • Chicago, IL 60602
(312)-74-GOBIZ (312-744-6249) • (312) 744-1944 (TTY)
http://www.cityofchicago.org/bacp

03/05/2014

Alderman **Proco Joe Moreno**
Ward # **01**
City of Chicago
City Hall, Room **300**
121 North LaSalle Street
Chicago, Illinois 60602

Re: An ordinance to use and maintain a portion of the public right-of-way for **one (1) sidewalk cafe(s)** for **THE BOUNDARY**, adjacent to the premises known as **1932 W. Division St.**.

Dear Alderman **Proco Joe Moreno**:

The applicant referenced above has requested the use of the public right-of-way for a **sidewalk cafe(s)**. An ordinance has been prepared by the Department of Business Affairs and Consumer Protection – Small Business Center - Public Way Use Unit for presentation to the City Council. Because this request was made for properties located in your ward, as approved by you as per the attached, I respectfully request that you introduce the attached ordinance at the next City Council meeting.

If you have any questions regarding this ordinance, please contact Anthony Bertuca at (312) 744-5506.

Department of Business Affairs and Consumer Protection

City of Chicago

O2014-1548

Office of the City Clerk

Document Tracking Sheet

Meeting Date:	3/5/2014
Sponsor(s):	Moreno (1)
Type:	Ordinance
Title:	Sidewalk cafe(s) for Carriage House
Committee(s) Assignment:	Committee on Transportation and Public Way

ORDINANCE
CARRIAGE HOUSE
Acct. No. 370980 - 1
Permit No. 1111227

Be It Ordained by the City Council of the City of Chicago:

Permission and authority are hereby given and granted to CARRIAGE HOUSE upon the terms and subject to the conditions of this ordinance, to maintain and use a portion of the public right of way for a sidewalk cafe adjacent to its premises located at 1700 W. Division St.. Said sidewalk cafe area #1 shall be twenty-eight point eight three (28.83) feet in length and seventeen point five eight (17.58) feet in width, area #2 shall be seventy-one point seven five (71.75) feet in length and five point four five (5.45) feet in width for a total of eight hundred ninety-seven point eight seven (897.87) square feet and shall allow six (6) feet of clear space from the face of the curb/building line along W. Division Avenue, N. Paulina Street. The compensation for said space and the days and hours of operation for the sidewalk cafe shall be as follows:

Monday through Sunday 9:00 a.m. to 12:00 a.m. midnight
Compensation: $987.66
SEATING CAPACITY: 74

Sidewalk Cafe Permit and approved plan must be posted at all times.

This grant of privilege #1111227 for a sidewalk cafe shall be subject to the provisions of Section 10-28-800 though 10-28-885 of the Municipal Code of Chicago and the directions of the Commissioner of Department of Business Affairs and Consumer Protection, the Commissioner of Streets and Sanitation, and the Commissioner of Transportation.

The permit holder agrees to hold the City of Chicago harmless for any damage, relocation or replacement costs associated with damage, relocation or removal of private property caused by the City performing work in the public way.

Authority for the above named privilege is herein given and granted from and after March 1, 2014 through and including December 1, 2014.

Alderman Joe Moreno

Proco Joe Moreno 1st Ward

Department of Business Affairs and Consumer Protection
Small Business Center - Public Way Use Unit
City Hall - 121 N LaSalle Street, Room 800 • Chicago, IL 60602
(312)-74-GOBIZ (312-744-6249) • (312) 744-1944 (TTY)
http://www.cityofchicago.org/bacp

03/05/2014

Alderman **Proco Joe Moreno**
Ward # **01**
City of Chicago
City Hall, Room **300**
121 North LaSalle Street
Chicago, Illinois 60602

Re: An ordinance to use and maintain a portion of the public right-of-way for **two (2) sidewalk cafe(s)** for **CARRIAGE HOUSE**, adjacent to the premises known as **1700 W. Division St.**.

Dear Alderman **Proco Joe Moreno**:

The applicant referenced above has requested the use of the public right-of-way for a **sidewalk cafe(s)**. An ordinance has been prepared by the Department of Business Affairs and Consumer Protection – Small Business Center - Public Way Use Unit for presentation to the City Council. Because this request was made for properties located in your ward, as approved by you as per the attached, I respectfully request that you introduce the attached ordinance at the next City Council meeting.

If you have any questions regarding this ordinance, please contact Anthony Bertuca at (312) 744-5506.

Department of Business Affairs and Consumer Protection

City of Chicago

O2014-1555

Office of the City Clerk

Document Tracking Sheet

Meeting Date:	3/5/2014
Sponsor(s):	Moreno (1)
Type:	Ordinance
Title:	Sidewalk cafe(s) for Fame
Committee(s) Assignment:	Committee on Transportation and Public Way

ORDINANCE
FAME
Acct. No. 290451 - 1
Permit No. 1111607

Be It Ordained by the City Council of the City of Chicago:

Permission and authority are hereby given and granted to FAME upon the terms and subject to the conditions of this ordinance, to maintain and use a portion of the public right of way for a sidewalk cafe adjacent to its premises located at 2015 W. Division St.. Said sidewalk cafe area #1 shall be twenty-five (25) feet in length and sixteen point three three (16.33) feet in width for a total of four hundred eight point two five (408.25) square feet and shall allow six (6) feet of clear space from the face of the curb/building line along W. Division St.. The compensation for said space and the days and hours of operation for the sidewalk cafe shall be as follows:

Sunday through Friday 11:00 am until 12:00 a.m.
Saturday 11:00 am until 12:00 midnight
Compensation: $600.00
SEATING CAPACITY: 54

Sidewalk Cafe Permit and approved plan must be posted at all times.

This grant of privilege #1111607 for a sidewalk cafe shall be subject to the provisions of Section 10-28-800 though 10-28-885 of the Municipal Code of Chicago and the directions of the Commissioner of Department of Business Affairs and Consumer Protection, the Commissioner of Streets and Sanitation, and the Commissioner of Transportation.

The permit holder agrees to hold the City of Chicago harmless for any damage, relocation or replacement costs associated with damage, relocation or removal of private property caused by the City performing work in the public way.

Authority for the above named privilege is herein given and granted from and after March 1, 2014 through and including December 1, 2014.

Alderman _____

Proco Joe Moreno 1st Ward

Department of Business Affairs and Consumer Protection
Small Business Center - Public Way Use Unit
City Hall - 121 N. LaSalle Street, Room 800 • Chicago, IL 60602
(312)-74-GOBIZ (312-744-6249) • (312) 744-1944 (TTY)
http://www.cityofchicago.org/bacp

03/05/2014

Alderman **Proco Joe Moreno**
Ward # **01**
City of Chicago
City Hall, Room **300**
121 North LaSalle Street
Chicago, Illinois 60602

Re: An ordinance to use and maintain a portion of the public right-of-way for **one (1) sidewalk cafe(s)** for **FAME**, adjacent to the premises known as **2015 W. Division St.**.

Dear Alderman **Proco Joe Moreno**:

The applicant referenced above has requested the use of the public right-of-way for a **sidewalk cafe(s)**. An ordinance has been prepared by the Department of Business Affairs and Consumer Protection – Small Business Center - Public Way Use Unit for presentation to the City Council. Because this request was made for properties located in your ward, as approved by you as per the attached, I respectfully request that you introduce the attached ordinance at the next City Council meeting.

If you have any questions regarding this ordinance, please contact Anthony Bertuca at (312) 744-5506.

Department of Business Affairs and Consumer Protection

City of Chicago

O2014-1558

Office of the City Clerk

Document Tracking Sheet

Meeting Date:	3/5/2014
Sponsor(s):	Moreno (1)
Type:	Ordinance
Title:	Sidewalk cafe(s) for Fat Willy's Rib Shack
Committee(s) Assignment:	Committee on Transportation and Public Way

ORDINANCE
FAT WILLY'S RIB SHACK
Acct. No. 242795 - 2
Permit No. 1111530

Be It Ordained by the City Council of the City of Chicago:

Permission and authority are hereby given and granted to FAT WILLY'S RIB SHACK upon the terms and subject to the conditions of this ordinance, to maintain and use a portion of the public right of way for a sidewalk cafe adjacent to its premises located at 2416-22 W. Schubert Ave.. Said sidewalk cafe area #1 shall be thirty-nine point eight three (39.83) feet in length and eleven (11) feet in width for a total of four hundred thirty-eight point one three (438.13) square feet and shall allow six (6) feet of clear space from the face of the curb/building line along W. Schubert Avenue. The compensation for said space and the days and hours of operation for the sidewalk cafe shall be as follows:

Sunday thru Thursday 11:30 a.m. to 10:00 p.m.Friday & Saturday 11:30 a.m. to 11:00 p.m.
Compensation: $600.00
SEATING CAPACITY: 32

Sidewalk Cafe Permit and approved plan must be posted at all times.

This grant of privilege #1111530 for a sidewalk cafe shall be subject to the provisions of Section 10-28-800 though 10-28-885 of the Municipal Code of Chicago and the directions of the Commissioner of Department of Business Affairs and Consumer Protection, the Commissioner of Streets and Sanitation, and the Commissioner of Transportation.

The permit holder agrees to hold the City of Chicago harmless for any damage, relocation or replacement costs associated with damage, relocation or removal of private property caused by the City performing work in the public way.

Authority for the above named privilege is herein given and granted from and after March 1, 2014 through and including December 1, 2014.

Alderman _____

Proco Joe Moreno 1st Ward

Department of Business Affairs and Consumer Protection
Small Business Center - Public Way Use Unit
City Hall - 121 N. LaSalle Street, Room 800 • Chicago, IL 60602
(312)-74-GOBIZ (312-744-6249) • (312) 744-1944 (TTY)
http://www.cityofchicago.org/bacp

03/05/2014

Alderman **Proco Joe Moreno**
Ward # **01**
City of Chicago
City Hall, Room **300**
121 North LaSalle Street
Chicago, Illinois 60602

Re: An ordinance to use and maintain a portion of the public right-of-way for **one (1) sidewalk cafe(s)** for **FAT WILLY'S RIB SHACK**, adjacent to the premises known as **2416-22 W. Schubert Ave.**.

Dear Alderman **Proco Joe Moreno**:

The applicant referenced above has requested the use of the public right-of-way for a **sidewalk cafe(s)**. An ordinance has been prepared by the Department of Business Affairs and Consumer Protection – Small Business Center - Public Way Use Unit for presentation to the City Council. Because this request was made for properties located in your ward, as approved by you as per the attached, I respectfully request that you introduce the attached ordinance at the next City Council meeting.

If you have any questions regarding this ordinance, please contact Anthony Bertuca at (312) 744-5506.

Department of Business Affairs and Consumer Protection

City of Chicago

O2014-1560

Office of the City Clerk

Document Tracking Sheet

Meeting Date:	3/5/2014
Sponsor(s):	Moreno (1)
Type:	Ordinance
Title:	Sidewalk cafe(s) for Flo
Committee(s) Assignment:	Committee on Transportation and Public Way

ORDINANCE
FLO
Acct. No. 18886 - 1
Permit No. 1111586

Be It Ordained by the City Council of the City of Chicago:

Permission and authority are hereby given and granted to FLO upon the terms and subject to the conditions of this ordinance, to maintain and use a portion of the public right of way for a sidewalk cafe adjacent to its premises located at 1434 W. Chicago Ave.. Said sidewalk cafe area #1 shall be twenty-four (24) feet in length and five (5) feet in width for a total of one hundred twenty (120) square feet and shall allow six (6) feet of clear space from the face of the curb/building line along W. Chicago. The compensation for said space and the days and hours of operation for the sidewalk cafe shall be as follows:

Sunday 9:00am until 3:00pm Monday closed Tuesday through Thursday 8:30am until 10:00pm Friday 8:30am until 11:00pm Saturday 9:00am until 11:00pm
Compensation: $600.00
SEATING CAPACITY: 14

Sidewalk Cafe Permit and approved plan must be posted at all times.

This grant of privilege #1111586 for a sidewalk cafe shall be subject to the provisions of Section 10-28-800 though 10-28-885 of the Municipal Code of Chicago and the directions of the Commissioner of Department of Business Affairs and Consumer Protection, the Commissioner of Streets and Sanitation, and the Commissioner of Transportation.

The permit holder agrees to hold the City of Chicago harmless for any damage, relocation or replacement costs associated with damage, relocation or removal of private property caused by the City performing work in the public way.

Authority for the above named privilege is herein given and granted from and after March 1, 2014 through and including December 1, 2014.

Alderman _____

Proco Joe Moreno 1st Ward

Department of Business Affairs and Consumer Protection
Small Business Center- Public Way Use Unit
City Hall - 121 N. LaSalle Street Room 800 • Chicago, IL 60602
(312)-74-GOBIZ (312-744-6249) • (312) 744-1944 (TTY)
http://www cityofchicago org/bacp

03/05/2014

Alderman **Proco Joe Moreno**
Ward # **01**
City of Chicago
City Hall, Room **300**
121 North LaSalle Street
Chicago, Illinois 60602

Re: An ordinance to use and maintain a portion of the public right-of-way for **one (1) sidewalk cafe(s)** for **FLO**, adjacent to the premises known as **1434 W. Chicago Ave.**.

Dear Alderman **Proco Joe Moreno**:

The applicant referenced above has requested the use of the public right-of-way for a **sidewalk cafe(s)**. An ordinance has been prepared by the Department of Business Affairs and Consumer Protection – Small Business Center - Public Way Use Unit for presentation to the City Council. Because this request was made for properties located in your ward, as approved by you as per the attached, I respectfully request that you introduce the attached ordinance at the next City Council meeting.

If you have any questions regarding this ordinance, please contact Anthony Bertuca at (312) 744-5506.

Department of Business Affairs and Consumer Protection

City of Chicago

O2014-1562

Office of the City Clerk

Document Tracking Sheet

Meeting Date:	3/5/2014
Sponsor(s):	Moreno (1)
Type:	Ordinance
Title:	Sidewalk cafe(s) for Innjoy
Committee(s) Assignment:	Committee on Transportation and Public Way

ORDINANCE
INNJOY
Acct. No. 208932 - 1
Permit No. 1111598

Be It Ordained by the City Council of the City of Chicago:

Permission and authority are hereby given and granted to INNJOY upon the terms and subject to the conditions of this ordinance, to maintain and use a portion of the public right of way for a sidewalk cafe adjacent to its premises located at 2051 W. Division St.. Said sidewalk cafe area #1 shall be twenty-two (22) feet in length and twenty (20) feet in width for a total of four hundred forty (440) square feet and shall allow six (6) feet of clear space from the face of the curb/building line along W. Division St.. The compensation for said space and the days and hours of operation for the sidewalk cafe shall be as follows:

Monday through Friday 4:00 p.m. until 12:00 midnight
Saturday and Sunday 11:00 a.m. until 12:00 midnight
Compensation: $600.00
SEATING CAPACITY: 44

Sidewalk Cafe Permit and approved plan must be posted at all times.

This grant of privilege #1111598 for a sidewalk cafe shall be subject to the provisions of Section 10-28-800 though 10-28-885 of the Municipal Code of Chicago and the directions of the Commissioner of Department of Business Affairs and Consumer Protection, the Commissioner of Streets and Sanitation, and the Commissioner of Transportation.

The permit holder agrees to hold the City of Chicago harmless for any damage, relocation or replacement costs associated with damage, relocation or removal of private property caused by the City performing work in the public way.

Authority for the above named privilege is herein given and granted from and after March 1, 2014 through and including December 1, 2014.

Alderman _____

Proco Joe Moreno 1st Ward

Department of Business Affairs and Consumer Protection
Small Business Center - Public Way Use Unit
City Hall - 121 N. LaSalle Street, Room 800 • Chicago, IL 60602
(312)-74-GOBIZ (312-744-6249) • (312) 744-1944 (TTY)
http://www.cityofchicago.org/baep

03/05/2014

Alderman **Proco Joe Moreno**
Ward # **01**
City of Chicago
City Hall, Room **300**
121 North LaSalle Street
Chicago, Illinois 60602

Re: An ordinance to use and maintain a portion of the public right-of-way for **one (1) sidewalk cafe(s)** for **INNJOY**, adjacent to the premises known as **2051 W. Division St.**.

Dear Alderman **Proco Joe Moreno**:

The applicant referenced above has requested the use of the public right-of-way for a **sidewalk cafe(s)**. An ordinance has been prepared by the Department of Business Affairs and Consumer Protection – Small Business Center - Public Way Use Unit for presentation to the City Council. Because this request was made for properties located in your ward, as approved by you as per the attached, I respectfully request that you introduce the attached ordinance at the next City Council meeting.

If you have any questions regarding this ordinance, please contact Anthony Bertuca at (312) 744-5506.

Department of Business Affairs and Consumer Protection

City of Chicago

O2014-1564

Office of the City Clerk

Document Tracking Sheet

Meeting Date:	3/5/2014
Sponsor(s):	Moreno (1)
Type:	Ordinance
Title:	Sidewalk cafe(s) for Mana Food Bar
Committee(s) Assignment:	Committee on Transportation and Public Way

ORDINANCE
MANA FOOD BAR
Acct. No. 326879 - 1
Permit No. 1111426

Be It Ordained by the City Council of the City of Chicago:

Permission and authority are hereby given and granted to MANA FOOD BAR upon the terms and subject to the conditions of this ordinance, to maintain and use a portion of the public right of way for a sidewalk cafe adjacent to its premises located at 1742 W. Division St.: Said sidewalk cafe area #1 shall be seventeen point one seven (17.17) feet in length and seventeen point five eight (17.58) feet in width, area #2 shall be six point five eight (6.58) feet in length and six point five (6.5) feet in width for a total of three hundred forty-four point six two (344.62) square feet and shall allow six (6) feet of clear space from the face of the curb/building line along W. Division Street. The compensation for said space and the days and hours of operation for the sidewalk cafe shall be as follows:

Sunday through Thursday 4:00 p.m. until 10:00 p.m. Friday 4:00 p.m. until 11:00 p.m. Saturday 12:00 p.m. until 11:00 p.m.
Compensation: $600.00
SEATING CAPACITY: 28

Sidewalk Cafe Permit and approved plan must be posted at all times.

This grant of privilege #1111426 for a sidewalk cafe shall be subject to the provisions of Section 10-28-800 though 10-28-885 of the Municipal Code of Chicago and the directions of the Commissioner of Department of Business Affairs and Consumer Protection, the Commissioner of Streets and Sanitation, and the Commissioner of Transportation.

The permit holder agrees to hold the City of Chicago harmless for any damage, relocation or replacement costs associated with damage, relocation or removal of private property caused by the City performing work in the public way.

Authority for the above named privilege is herein given and granted from and after March 1, 2014 through and including December 1, 2014.

Alderman _____

Proco Joe Moreno 1st Ward

Department of Business Affairs and Consumer Protection
Small Business Center - Public Way Use Unit
City Hall - 121 N. LaSalle Street, Room 800 • Chicago, IL 60602
(312)-74-GOBIZ (312-744-6249) • (312) 744-1944 (TTY)
http://www.cityofchicago.org/bacp

03/05/2014

Alderman **Proco Joe Moreno**
Ward # **01**
City of Chicago
City Hall, Room **300**
121 North LaSalle Street
Chicago, Illinois 60602

Re: An ordinance to use and maintain a portion of the public right-of-way for **two (2) sidewalk cafe(s)** for **MANA FOOD BAR**, adjacent to the premises known as **1742 W. Division St.**.

Dear Alderman **Proco Joe Moreno**:

The applicant referenced above has requested the use of the public right-of-way for a **sidewalk cafe(s)**. An ordinance has been prepared by the Department of Business Affairs and Consumer Protection – Small Business Center - Public Way Use Unit for presentation to the City Council. Because this request was made for properties located in your ward, as approved by you as per the attached, I respectfully request that you introduce the attached ordinance at the next City Council meeting.

If you have any questions regarding this ordinance, please contact Anthony Bertuca at (312) 744-5506.

Department of Business Affairs and Consumer Protection

City of Chicago

O2014-1567

Office of the City Clerk

Document Tracking Sheet

Meeting Date:	3/5/2014
Sponsor(s):	Moreno (1)
Type:	Ordinance
Title:	Sidewalk cafe(s) for Modern Asian Kitchen
Committee(s) Assignment:	Committee on Transportation and Public Way

ORDINANCE
Modern Asian Kitchen
Acct. No. 376689 - 1
Permit No. 1111508

Be It Ordained by the City Council of the City of Chicago:

Permission and authority are hereby given and granted to Modern Asian Kitchen upon the terms and subject to the conditions of this ordinance, to maintain and use a portion of the public right of way for a sidewalk cafe adjacent to its premises located at 1924 W. Division St.. Said sidewalk cafe area #1 shall be twenty-four (24) feet in length and fifteen (15) feet in width for a total of three hundred sixty (360) square feet and shall allow six (6) feet of clear space from the face of the curb/building line along W. Division Street. The compensation for said space and the days and hours of operation for the sidewalk cafe shall be as follows:

Monday through Sunday 11:00 a.m. to 10:00 p.m.
Compensation: $600.00
SEATING CAPACITY: 28

Sidewalk Cafe Permit and approved plan must be posted at all times.

This grant of privilege #1111508 for a sidewalk cafe shall be subject to the provisions of Section 10-28-800 though 10-28-885 of the Municipal Code of Chicago and the directions of the Commissioner of Department of Business Affairs and Consumer Protection, the Commissioner of Streets and Sanitation, and the Commissioner of Transportation.

The permit holder agrees to hold the City of Chicago harmless for any damage, relocation or replacement costs associated with damage, relocation or removal of private property caused by the City performing work in the public way.

Authority for the above named privilege is herein given and granted from and after March 1, 2014 through and including December 1, 2014.

Alderman _____

Proco Joe Moreno 1st Ward

Department of Business Affairs and Consumer Protection
Small Business Center - Public Way Use Unit
City Hall - 121 N. LaSalle Street, Room 800 • Chicago, IL 60602
(312)-74-GOBIZ (312-744-6249) • (312) 744-1944 (TTY)
http://www.cityofchicago.org/bacp

03/05/2014

Alderman **Proco Joe Moreno**
Ward # **01**
City of Chicago
City Hall, Room **300**
121 North LaSalle Street
Chicago, Illinois 60602

Re: An ordinance to use and maintain a portion of the public right-of-way for **one (1) sidewalk cafe(s)** for **Modern Asian Kitchen**, adjacent to the premises known as **1924 W. Division St.**.

Dear Alderman **Proco Joe Moreno**:

The applicant referenced above has requested the use of the public right-of-way for a **sidewalk cafe(s)**. An ordinance has been prepared by the Department of Business Affairs and Consumer Protection – Small Business Center - Public Way Use Unit for presentation to the City Council. Because this request was made for properties located in your ward, as approved by you as per the attached, I respectfully request that you introduce the attached ordinance at the next City Council meeting.

If you have any questions regarding this ordinance, please contact Anthony Bertuca at (312) 744-5506.

Department of Business Affairs and Consumer Protection

City of Chicago

O2014-1569

Office of the City Clerk

Document Tracking Sheet

Meeting Date:	3/5/2014
Sponsor(s):	Moreno (1)
Type:	Ordinance
Title:	Sidewalk cafe(s) for Mr. Brown's Lounge
Committee(s) Assignment:	Committee on Transportation and Public Way

ORDINANCE
MR. BROWN'S LOUNGE
Acct. No. 14987 - 1
Permit No. 1111124

Be It Ordained by the City Council of the City of Chicago:

Permission and authority are hereby given and granted to MR. BROWN'S LOUNGE upon the terms and subject to the conditions of this ordinance, to maintain and use a portion of the public right of way for a sidewalk cafe adjacent to its premises located at 2301 W. Chicago Ave.. Said sidewalk cafe area #1 shall be forty-five (45) feet in length and eight (8) feet in width for a total of three hundred sixty (360) square feet and shall allow six (6) feet of clear space from the face of the curb/building line along N. Oakley. The compensation for said space and the days and hours of operation for the sidewalk cafe shall be as follows:

Tuesday through Sunday 12:00pm until 11:00pm
Compensation: $600.00
SEATING CAPACITY: 28

Sidewalk Cafe Permit and approved plan must be posted at all times.

This grant of privilege #1111124 for a sidewalk cafe shall be subject to the provisions of Section 10-28-800 though 10-28-885 of the Municipal Code of Chicago and the directions of the Commissioner of Department of Business Affairs and Consumer Protection, the Commissioner of Streets and Sanitation, and the Commissioner of Transportation.

The permit holder agrees to hold the City of Chicago harmless for any damage, relocation or replacement costs associated with damage, relocation or removal of private property caused by the City performing work in the public way.

Authority for the above named privilege is herein given and granted from and after March 1, 2014 through and including December 1, 2014.

Alderman _____

Proco Joe Moreno 1st Ward

Department of Business Affairs and Consumer Protection
Small Business Center - Public Way Use Unit
City Hall - 121 N LaSalle Street, Room 800 • Chicago, IL 60602
(312)-74-GOBIZ (312-744-6249) • (312) 744-1944 (TTY)
http //www.cityofchicago.org/bacp

03/05/2014

Alderman **Proco Joe Moreno**
Ward # **01**
City of Chicago
City Hall, Room **300**
121 North LaSalle Street
Chicago, Illinois 60602

Re: An ordinance to use and maintain a portion of the public right-of-way for **one (1) sidewalk cafe(s)** for **MR. BROWN'S LOUNGE**, adjacent to the premises known as **2301 W. Chicago Ave.**.

Dear Alderman **Proco Joe Moreno**:

The applicant referenced above has requested the use of the public right-of-way for a **sidewalk cafe(s)**. An ordinance has been prepared by the Department of Business Affairs and Consumer Protection – Small Business Center - Public Way Use Unit for presentation to the City Council. Because this request was made for properties located in your ward, as approved by you as per the attached, I respectfully request that you introduce the attached ordinance at the next City Council meeting.

If you have any questions regarding this ordinance, please contact Anthony Bertuca at (312) 744-5506.

Department of Business Affairs and Consumer Protection

City of Chicago

O2014-1576

Office of the City Clerk

Document Tracking Sheet

Meeting Date:	3/5/2014
Sponsor(s):	Moreno (1)
Type:	Ordinance
Title:	Sidewalk cafe(s) for Oiistar
Committee(s) Assignment:	Committee on Transportation and Public Way

ORDINANCE
OIISTAR
Acct. No. 370555 - 1
Permit No. 1111572

Be It Ordained by the City Council of the City of Chicago:

Permission and authority are hereby given and granted to OIISTAR upon the terms and subject to the conditions of this ordinance, to maintain and use a portion of the public right of way for a sidewalk cafe adjacent to its premises located at 1385 N. Milwaukee Ave.. Said sidewalk cafe area #1 shall be eighteen (18) feet in length and six (6) feet in width for a total of one hundred eight (108) square feet and shall allow six (6) feet of clear space from the face of the curb/building line along N. Milwaukee Avenue. The compensation for said space and the days and hours of operation for the sidewalk cafe shall be as follows:

Tuesday and Wednesday 12:00 p.m. to 10:00 p.m. Thursday through Friday 12:00 p.m. to 11:00 p.m. Saturday 10:00 a.m. to 11:00 p.m. Sunday 10:00 a.m. to 10:00 p.m.
Compensation: $600.00
SEATING CAPACITY: 12

Sidewalk Cafe Permit and approved plan must be posted at all times.

This grant of privilege #1111572 for a sidewalk cafe shall be subject to the provisions of Section 10-28-800 though 10-28-885 of the Municipal Code of Chicago and the directions of the Commissioner of Department of Business Affairs and Consumer Protection, the Commissioner of Streets and Sanitation, and the Commissioner of Transportation.

The permit holder agrees to hold the City of Chicago harmless for any damage, relocation or replacement costs associated with damage, relocation or removal of private property caused by the City performing work in the public way.

Authority for the above named privilege is herein given and granted from and after March 1, 2014 through and including December 1, 2014.

Alderman _____

Proco Joe Moreno 1st Ward

Department of Business Affairs and Consumer Protection
Small Business Center - Public Way Use Unit
City Hall - 121 N. LaSalle Street, Room 800 • Chicago, IL 60602
(312)-74-GOBIZ (312-744-6249) • (312) 744-1944 (TTY)
http://www.cityofchicago.org/bacp

03/05/2014

Alderman **Proco Joe Moreno**
Ward # **01**
City of Chicago
City Hall, Room **300**
121 North LaSalle Street
Chicago, Illinois 60602

Re: An ordinance to use and maintain a portion of the public right-of-way for **one (1) sidewalk cafe(s)** for **OIISTAR**, adjacent to the premises known as **1385 N. Milwaukee Ave.**.

Dear Alderman **Proco Joe Moreno**:

The applicant referenced above has requested the use of the public right-of-way for a **sidewalk cafe(s)**. An ordinance has been prepared by the Department of Business Affairs and Consumer Protection – Small Business Center - Public Way Use Unit for presentation to the City Council. Because this request was made for properties located in your ward, as approved by you as per the attached, I respectfully request that you introduce the attached ordinance at the next City Council meeting.

If you have any questions regarding this ordinance, please contact Anthony Bertuca at (312) 744-5506.

Department of Business Affairs and Consumer Protection

City of Chicago

O2014-1580

Office of the City Clerk

Document Tracking Sheet

Meeting Date:	3/5/2014
Sponsor(s):	Moreno (1)
Type:	Ordinance
Title:	Sidewalk cafe(s) for Paladar
Committee(s) Assignment:	Committee on Transportation and Public Way

ORDINANCE
PALADAR
Acct. No. 317287 - 1
Permit No. 1111429

Be It Ordained by the City Council of the City of Chicago:

Permission and authority are hereby given and granted to PALADAR upon the terms and subject to the conditions of this ordinance, to maintain and use a portion of the public right of way for a sidewalk cafe adjacent to its premises located at 2252 N. Western Ave.. Said sidewalk cafe area #1 shall be eighty (80) feet in length and ten point seven five (10.75) feet in width for a total of eight hundred sixty (860) square feet and shall allow six (6) feet of clear space from the face of the curb/building line along W. Belden. The compensation for said space and the days and hours of operation for the sidewalk cafe shall be as follows:

Monday through Sunday 11:00 a.m. to 12:00 midnight
Compensation: $946.00
SEATING CAPACITY: 40

Sidewalk Cafe Permit and approved plan must be posted at all times.

This grant of privilege #1111429 for a sidewalk cafe shall be subject to the provisions of Section 10-28-800 though 10-28-885 of the Municipal Code of Chicago and the directions of the Commissioner of Department of Business Affairs and Consumer Protection, the Commissioner of Streets and Sanitation, and the Commissioner of Transportation.

The permit holder agrees to hold the City of Chicago harmless for any damage, relocation or replacement costs associated with damage, relocation or removal of private property caused by the City performing work in the public way.

Authority for the above named privilege is herein given and granted from and after March 1, 2014 through and including December 1, 2014.

Alderman Joe Moreno

Proco Joe Moreno 1st Ward

Department of Business Affairs and Consumer Protection
Small Business Center - Public Way Use Unit
City Hall - 121 N. LaSalle Street, Room 800 • Chicago, IL 60602
(312)-74-GOBIZ (312-744-6249) • (312) 744-1944 (TTY)
http://www.cityofchicago.org/bacp

03/05/2014

Alderman **Proco Joe Moreno**
Ward # **01**
City of Chicago
City Hall, Room **300**
121 North LaSalle Street
Chicago, Illinois 60602

Re: An ordinance to use and maintain a portion of the public right-of-way for **one (1) sidewalk cafe(s)** for **PALADAR**, adjacent to the premises known as **2252 N. Western Ave.**.

Dear Alderman **Proco Joe Moreno**:

The applicant referenced above has requested the use of the public right-of-way for a **sidewalk cafe(s)**. An ordinance has been prepared by the Department of Business Affairs and Consumer Protection – Small Business Center - Public Way Use Unit for presentation to the City Council. Because this request was made for properties located in your ward, as approved by you as per the attached, I respectfully request that you introduce the attached ordinance at the next City Council meeting.

If you have any questions regarding this ordinance, please contact Anthony Bertuca at (312) 744-5506.

Department of Business Affairs and Consumer Protection

City of Chicago

O2014-1588

Office of the City Clerk

Document Tracking Sheet

Meeting Date:	3/5/2014
Sponsor(s):	Moreno (1)
Type:	Ordinance
Title:	Sidewalk cafe(s) for Pizano's Pizza & Pasta on Division
Committee(s) Assignment:	Committee on Transportation and Public Way

ORDINANCE
PIZANO's PIZZA & PASTA ON DIVISION
Acct. No. 362346 - 3
Permit No. 1111403

Be It Ordained by the City Council of the City of Chicago:

Permission and authority are hereby given and granted to PIZANO's PIZZA & PASTA ON DIVISION upon the terms and subject to the conditions of this ordinance, to maintain and use a portion of the public right of way for a sidewalk cafe adjacent to its premises located at 2056-58 W. Division St.. Said sidewalk cafe area #1 shall be eighteen point seven five (18.75) feet in length and eighteen (18) feet in width, area #2 shall be twenty-five (25) feet in length and eighteen (18) feet in width, area #3 shall be twenty-two point one seven (22.17) feet in length and eleven (11) feet in width, area #4 shall be forty-eight point seven five (48.75) feet in length and eleven (11) feet in width for a total of one thousand five hundred sixty-seven point six two (1567.62) square feet and shall allow six (6) feet of clear space from the face of the curb/building line along W. Division, N. Hoyne. The compensation for said space and the days and hours of operation for the sidewalk cafe shall be as follows:

Monday through Sunday 11:00 a.m. to 12:00 midnight
Compensation: $1,724.38
SEATING CAPACITY: 154

Sidewalk Cafe Permit and approved plan must be posted at all times.

This grant of privilege #1111403 for a sidewalk cafe shall be subject to the provisions of Section 10-28-800 though 10-28-885 of the Municipal Code of Chicago and the directions of the Commissioner of Department of Business Affairs and Consumer Protection, the Commissioner of Streets and Sanitation, and the Commissioner of Transportation.

The permit holder agrees to hold the City of Chicago harmless for any damage, relocation or replacement costs associated with damage, relocation or removal of private property caused by the City performing work in the public way.

Authority for the above named privilege is herein given and granted from and after March 1, 2014 through and including December 1, 2014.

Alderman Joe Moreno

Proco Joe Moreno 1st Ward

Department of Business Affairs and Consumer Protection
Small Business Center - Public Way Use Unit
City Hall - 121 N. LaSalle Street, Room 800 • Chicago, IL 60602
(312)-74-GOBIZ (312-744-6249) • (312) 744-1944 (TTY)
http://www.cityofchicago.org/bacp

03/05/2014

Alderman **Proco Joe Moreno**
Ward # **01**
City of Chicago
City Hall, Room **300**
121 North LaSalle Street
Chicago, Illinois 60602

Re: An ordinance to use and maintain a portion of the public right-of-way for **four (4) sidewalk cafe(s)** for **PIZANO's PIZZA & PASTA ON DIVISION**, adjacent to the premises known as **2056-58 W. Division St.**.

Dear Alderman **Proco Joe Moreno**:

The applicant referenced above has requested the use of the public right-of-way for a **sidewalk cafe(s)**. An ordinance has been prepared by the Department of Business Affairs and Consumer Protection – Small Business Center - Public Way Use Unit for presentation to the City Council. Because this request was made for properties located in your ward, as approved by you as per the attached, I respectfully request that you introduce the attached ordinance at the next City Council meeting.

If you have any questions regarding this ordinance, please contact Anthony Bertuca at (312) 744-5506.

Department of Business Affairs and Consumer Protection

City of Chicago

O2014-1589

Office of the City Clerk

Document Tracking Sheet

Meeting Date:	3/5/2014
Sponsor(s):	Moreno (1)
Type:	Ordinance
Title:	Sidewalk cafe(s) for Restaurant, Veneno De Nayarit
Committee(s) Assignment:	Committee on Transportation and Public Way

ORDINANCE
RESTAURANT, VENENO DE NAYARIT
Acct. No. 375950 - 1
Permit No. 1111539

Be It Ordained by the City Council of the City of Chicago:

Permission and authority are hereby given and granted to RESTAURANT, VENENO DE NAYARIT upon the terms and subject to the conditions of this ordinance, to maintain and use a portion of the public right of way for a sidewalk cafe adjacent to its premises located at 1024 N. Ashland Ave.. Said sidewalk cafe area #1 shall be twenty-four (24) feet in length and six point three three (6.33) feet in width for a total of one hundred fifty-one point nine two (151.92) square feet and shall allow six (6) feet of clear space from the face of the curb/building line along N. Ashland Avenue. The compensation for said space and the days and hours of operation for the sidewalk cafe shall be as follows:

Sunday through Thursday 10:30 a.m. to 10:30 p.m. Friday and Saturday 10:30 a.m. to 11:00 p.m.
Compensation: $600.00
SEATING CAPACITY: 24

Sidewalk Cafe Permit and approved plan must be posted at all times.

This grant of privilege #1111539 for a sidewalk cafe shall be subject to the provisions of Section 10-28-800 though 10-28-885 of the Municipal Code of Chicago and the directions of the Commissioner of Department of Business Affairs and Consumer Protection, the Commissioner of Streets and Sanitation, and the Commissioner of Transportation.

The permit holder agrees to hold the City of Chicago harmless for any damage, relocation or replacement costs associated with damage, relocation or removal of private property caused by the City performing work in the public way.

Authority for the above named privilege is herein given and granted from and after March 1, 2014 through and including December 1, 2014.

Alderman _____

Proco Joe Moreno 1st Ward

Department of Business Affairs and Consumer Protection
Small Business Center - Public Way Use Unit
City Hall - 121 N. LaSalle Street, Room 800 • Chicago, IL 60602
(312)-74-GOBIZ (312-744-6249) • (312) 744-1944 (TTY)
http://www.cityofchicago.org/bacp

03/05/2014

Alderman **Proco Joe Moreno**
Ward # **01**
City of Chicago
City Hall, Room **300**
121 North LaSalle Street
Chicago, Illinois 60602

Re: An ordinance to use and maintain a portion of the public right-of-way for **one (1) sidewalk cafe(s)** for **RESTAURANT, VENENO DE NAYARIT**, adjacent to the premises known as **1024 N. Ashland Ave.**.

Dear Alderman **Proco Joe Moreno**:

The applicant referenced above has requested the use of the public right-of-way for a **sidewalk cafe(s)**. An ordinance has been prepared by the Department of Business Affairs and Consumer Protection – Small Business Center - Public Way Use Unit for presentation to the City Council. Because this request was made for properties located in your ward, as approved by you as per the attached, I respectfully request that you introduce the attached ordinance at the next City Council meeting.

If you have any questions regarding this ordinance, please contact Anthony Bertuca at (312) 744-5506.

Department of Business Affairs and Consumer Protection

City of Chicago

O2014-1591

Office of the City Clerk

Document Tracking Sheet

Meeting Date:	3/5/2014
Sponsor(s):	Moreno (1)
Type:	Ordinance
Title:	Sidewalk cafe(s) for Smoke Daddy
Committee(s) Assignment:	Committee on Transportation and Public Way

ORDINANCE
SMOKE DADDY
Acct. No. 247121 - 28
Permit No. 1111331

Be It Ordained by the City Council of the City of Chicago:

Permission and authority are hereby given and granted to SMOKE DADDY upon the terms and subject to the conditions of this ordinance, to maintain and use a portion of the public right of way for a sidewalk cafe adjacent to its premises located at 1804-1806 W. Division St.. Said sidewalk cafe area #1 shall be forty-five (45) feet in length and fourteen (14) feet in width for a total of six hundred thirty (630) square feet and shall allow six (6) feet of clear space from the face of the curb/building line along W. Division Street. The compensation for said space and the days and hours of operation for the sidewalk cafe shall be as follows:

Monday through Friday 11:00 a.m. to 12:00 midnight Saturday and Sunday 10:00a.m. to 12:00 midnight
Compensation: $693.00
SEATING CAPACITY: 65

Sidewalk Cafe Permit and approved plan must be posted at all times.

This grant of privilege #1111331 for a sidewalk cafe shall be subject to the provisions of Section 10-28-800 though 10-28-885 of the Municipal Code of Chicago and the directions of the Commissioner of Department of Business Affairs and Consumer Protection, the Commissioner of Streets and Sanitation, and the Commissioner of Transportation.

The permit holder agrees to hold the City of Chicago harmless for any damage, relocation or replacement costs associated with damage, relocation or removal of private property caused by the City performing work in the public way.

Authority for the above named privilege is herein given and granted from and after March 1, 2014 through and including December 1, 2014.

Alderman Joe Moreno

Proco Joe Moreno 1st Ward

Department of Business Affairs and Consumer Protection
Small Business Center - Public Way Use Unit
City Hall - 121 N LaSalle Street, Room 800 • Chicago, IL 60602
(312)-74-GOBIZ (312-744-6249) • (312) 744-1944 (TTY)
http://www.cityofchicago.org/bacp

03/05/2014

Alderman **Proco Joe Moreno**
Ward # **01**
City of Chicago
City Hall, Room **300**
121 North LaSalle Street
Chicago, Illinois 60602

Re: An ordinance to use and maintain a portion of the public right-of-way for **one (1) sidewalk cafe(s)** for **SMOKE DADDY**, adjacent to the premises known as **1804-1806 W. Division St.**.

Dear Alderman **Proco Joe Moreno**:

The applicant referenced above has requested the use of the public right-of-way for a **sidewalk cafe(s)**. An ordinance has been prepared by the Department of Business Affairs and Consumer Protection – Small Business Center - Public Way Use Unit for presentation to the City Council. Because this request was made for properties located in your ward, as approved by you as per the attached, I respectfully request that you introduce the attached ordinance at the next City Council meeting.

If you have any questions regarding this ordinance, please contact Anthony Bertuca at (312) 744-5506.

Department of Business Affairs and Consumer Protection

City of Chicago

O2014-1593

Office of the City Clerk

Document Tracking Sheet

Meeting Date:	3/5/2014
Sponsor(s):	Moreno (1)
Type:	Ordinance
Title:	Sidewalk cafe(s) for Starbuck's Coffee No. 2636
Committee(s) Assignment:	Committee on Transportation and Public Way

ORDINANCE
STARBUCK'S COFFEE #2636
Acct. No. 63414 - 92
Permit No. 1111342

Be It Ordained by the City Council of the City of Chicago:

Permission and authority are hereby given and granted to STARBUCK'S COFFEE #2636 upon the terms and subject to the conditions of this ordinance, to maintain and use a portion of the public right of way for a sidewalk cafe adjacent to its premises located at 1701 W. Division St. Said sidewalk cafe area #1 shall be seventeen (17) feet in length and seventeen (17) feet in width for a total of two hundred eighty-nine (289) square feet and shall allow six (6) feet of clear space from the face of the curb/building line along W. Division Street. The compensation for said space and the days and hours of operation for the sidewalk cafe shall be as follows:

Monday through Thursday 8:00 a.m. to 8:00 p.m. Friday & Saturday 8:00 a.m. to 9:00 p.m. Sunday 8:00 a.m. to 7:00 p.m.
Compensation: $600.00
SEATING CAPACITY: 18

Sidewalk Cafe Permit and approved plan must be posted at all times.

This grant of privilege #1111342 for a sidewalk cafe shall be subject to the provisions of Section 10-28-800 though 10-28-885 of the Municipal Code of Chicago and the directions of the Commissioner of Department of Business Affairs and Consumer Protection, the Commissioner of Streets and Sanitation, and the Commissioner of Transportation.

The permit holder agrees to hold the City of Chicago harmless for any damage, relocation or replacement costs associated with damage, relocation or removal of private property caused by the City performing work in the public way.

Authority for the above named privilege is herein given and granted from and after March 1, 2014 through and including December 1, 2014.

Alderman _____

Proco Joe Moreno 1st Ward

Department of Business Affairs and Consumer Protection
Small Business Center - Public Way Use Unit
City Hall - 121 N. LaSalle Street, Room 800 • Chicago, IL 60602
(312)-74-GOBIZ (312-744-6249) • (312) 744-1944 (TTY)
http://www.cityofchicago.org/bacp

03/05/2014

Alderman **Proco Joe Moreno**
Ward # **01**
City of Chicago
City Hall, Room **300**
121 North LaSalle Street
Chicago, Illinois 60602

Re: An ordinance to use and maintain a portion of the public right-of-way for **one (1) sidewalk cafe(s)** for **STARBUCK'S COFFEE #2636**, adjacent to the premises known as **1701 W. Division St.**.

Dear Alderman **Proco Joe Moreno**:

The applicant referenced above has requested the use of the public right-of-way for a **sidewalk cafe(s)**. An ordinance has been prepared by the Department of Business Affairs and Consumer Protection – Small Business Center - Public Way Use Unit for presentation to the City Council. Because this request was made for properties located in your ward, as approved by you as per the attached, I respectfully request that you introduce the attached ordinance at the next City Council meeting.

If you have any questions regarding this ordinance, please contact Anthony Bertuca at (312) 744-5506.

Department of Business Affairs and Consumer Protection

City of Chicago

O2014-1594

Office of the City Clerk

Document Tracking Sheet

Meeting Date:	3/5/2014
Sponsor(s):	Moreno (1)
Type:	Ordinance
Title:	Sidewalk cafe(s) for Sultan's Market
Committee(s) Assignment:	Committee on Transportation and Public Way

ORDINANCE
SULTAN'S MARKET
Acct. No. 352740 - 1
Permit No. 1110950

Be It Ordained by the City Council of the City of Chicago:

Permission and authority are hereby given and granted to SULTAN'S MARKET upon the terms and subject to the conditions of this ordinance, to maintain and use a portion of the public right of way for a sidewalk cafe adjacent to its premises located at 2057 W. North Ave.. Said sidewalk cafe area #1 shall be forty-five point four two (45.42) feet in length and eighteen point five (18.5) feet in width for a total of eight hundred forty point two seven (840.27) square feet and shall allow six (6) feet of clear space from the face of the curb/building line along N. HOYNE. The compensation for said space and the days and hours of operation for the sidewalk cafe shall be as follows:

MONDAY THROUGH SUNDAY 10:00AM UNTIL 11:30PM
Compensation: $924.30
SEATING CAPACITY: 46

Sidewalk Cafe Permit and approved plan must be posted at all times.

This grant of privilege #1110950 for a sidewalk cafe shall be subject to the provisions of Section 10-28-800 though 10-28-885 of the Municipal Code of Chicago and the directions of the Commissioner of Department of Business Affairs and Consumer Protection, the Commissioner of Streets and Sanitation, and the Commissioner of Transportation.

The permit holder agrees to hold the City of Chicago harmless for any damage, relocation or replacement costs associated with damage, relocation or removal of private property caused by the City performing work in the public way.

Authority for the above named privilege is herein given and granted from and after March 1, 2014 through and including December 1, 2014.

Alderman _____

Proco Joe Moreno 1st Ward

Department of Business Affairs and Consumer Protection
Small Business Center - Public Way Use Unit
City Hall - 121 N. LaSalle Street, Room 800 • Chicago, IL 60602
(312)-74-GOBIZ (312-744-6249) • (312) 744-1944 (TTY)
http://www.cityofchicago.org/bacp

03/05/2014

Alderman **Proco Joe Moreno**
Ward # **01**
City of Chicago
City Hall, Room **300**
121 North LaSalle Street
Chicago, Illinois 60602

Re: An ordinance to use and maintain a portion of the public right-of-way for **one (1) sidewalk cafe(s)** for **SULTAN'S MARKET**, adjacent to the premises known as **2057 W. North Ave.**.

Dear Alderman **Proco Joe Moreno**:

The applicant referenced above has requested the use of the public right-of-way for a **sidewalk cafe(s)**. An ordinance has been prepared by the Department of Business Affairs and Consumer Protection – Small Business Center - Public Way Use Unit for presentation to the City Council. Because this request was made for properties located in your ward, as approved by you as per the attached, I respectfully request that you introduce the attached ordinance at the next City Council meeting.

If you have any questions regarding this ordinance, please contact Anthony Bertuca at (312) 744-5506.

Department of Business Affairs and Consumer Protection

City of Chicago

O2014-1595

Office of the City Clerk

Document Tracking Sheet

Meeting Date:	3/5/2014
Sponsor(s):	Moreno (1)
Type:	Ordinance
Title:	Sidewalk cafe(s) for Swig
Committee(s) Assignment:	Committee on Transportation and Public Way

ORDINANCE
SWIG
Acct. No. 266211 - 1
Permit No. 1111495

Be It Ordained by the City Council of the City of Chicago:

Permission and authority are hereby given and granted to SWIG upon the terms and subject to the conditions of this ordinance, to maintain and use a portion of the public right of way for a sidewalk cafe adjacent to its premises located at 1469 N. Milwaukee Ave.. Said sidewalk cafe area #1 shall be twenty-five (25) feet in length and four point four two (4.42) feet in width for a total of one hundred ten point five (110.5) square feet and shall allow six (6) feet of clear space from the face of the curb/building line along N. Milwaukee Ave. The compensation for said space and the days and hours of operation for the sidewalk cafe shall be as follows:

Monday through Sunday 11:00 a.m. to 12:00 midnight
Compensation: $600.00
SEATING CAPACITY: 16

Sidewalk Cafe Permit and approved plan must be posted at all times.

This grant of privilege #1111495 for a sidewalk cafe shall be subject to the provisions of Section 10-28-800 though 10-28-885 of the Municipal Code of Chicago and the directions of the Commissioner of Department of Business Affairs and Consumer Protection, the Commissioner of Streets and Sanitation, and the Commissioner of Transportation.

The permit holder agrees to hold the City of Chicago harmless for any damage, relocation or replacement costs associated with damage, relocation or removal of private property caused by the City performing work in the public way.

Authority for the above named privilege is herein given and granted from and after March 1, 2014 through and including December 1, 2014.

Alderman Joe Moreno

Proco Joe Moreno 1st Ward

Department of Business Affairs and Consumer Protection
Small Business Center- Public Way Use Unit
City Hall - 121 N. LaSalle Street, Room 800 • Chicago, IL 60602
(312)-74-GOBIZ (312-744-6249) • (312) 744-1944 (TTY)
http://www.cityofchicago.org/bacp

03/05/2014

Alderman **Proco Joe Moreno**
Ward # **01**
City of Chicago
City Hall, Room **300**
121 North LaSalle Street
Chicago, Illinois 60602

Re: An ordinance to use and maintain a portion of the public right-of-way for **one (1) sidewalk cafe(s)** for **SWIG**, adjacent to the premises known as **1469 N. Milwaukee Ave.**.

Dear Alderman **Proco Joe Moreno**:

The applicant referenced above has requested the use of the public right-of-way for a **sidewalk cafe(s)**. An ordinance has been prepared by the Department of Business Affairs and Consumer Protection – Small Business Center - Public Way Use Unit for presentation to the City Council. Because this request was made for properties located in your ward, as approved by you as per the attached, I respectfully request that you introduce the attached ordinance at the next City Council meeting.

If you have any questions regarding this ordinance, please contact Anthony Bertuca at (312) 744-5506.

Department of Business Affairs and Consumer Protection

City of Chicago

O2014-1597

Office of the City Clerk

Document Tracking Sheet

Meeting Date:	3/5/2014
Sponsor(s):	Moreno (1)
Type:	Ordinance
Title:	Sidewalk cafe(s) for Unite Grill LLC
Committee(s) Assignment:	Committee on Transportation and Public Way

ORDINANCE
UNITE GRILL LLC
Acct. No. 379820 - 1
Permit No. 1110945

Be It Ordained by the City Council of the City of Chicago:

Permission and authority are hereby given and granted to UNITE GRILL LLC upon the terms and subject to the conditions of this ordinance, to maintain and use a portion of the public right of way for a sidewalk cafe adjacent to its premises located at 1934 W. Wabansia Ave.. Said sidewalk cafe area #1 shall be twenty-one (21) feet in length and five (5) feet in width for a total of one hundred five (105) square feet and shall allow six (6) feet of clear space from the face of the curb/building line along West Chicago Avenue. The compensation for said space and the days and hours of operation for the sidewalk cafe shall be as follows:

Tuesday thru Friday - 5pm-12am Saturday and Sunday 9am-12am
Compensation: $600.00
SEATING CAPACITY: 14

Sidewalk Cafe Permit and approved plan must be posted at all times.

This grant of privilege #1110945 for a sidewalk cafe shall be subject to the provisions of Section 10-28-800 though 10-28-885 of the Municipal Code of Chicago and the directions of the Commissioner of Department of Business Affairs and Consumer Protection, the Commissioner of Streets and Sanitation, and the Commissioner of Transportation.

The permit holder agrees to hold the City of Chicago harmless for any damage, relocation or replacement costs associated with damage, relocation or removal of private property caused by the City performing work in the public way.

Authority for the above named privilege is herein given and granted from and after March 1, 2014 through and including December 1, 2014.

Alderman _____

Proco Joe Moreno 1st Ward

Department of Business Affairs and Consumer Protection
Small Business Center- Public Way Use Unit
City Hall- 121 N. LaSalle Street Room 800 • Chicago, IL 60602
(312)-74-GOBIZ (312-744-6249) • (312) 744-1944 (TTY)
http://www.cityofchicago.org/bacp

03/05/2014

Alderman **Proco Joe Moreno**
Ward # **01**
City of Chicago
City Hall, Room **300**
121 North LaSalle Street
Chicago, Illinois 60602

Re: An ordinance to use and maintain a portion of the public right-of-way for **one (1) sidewalk cafe(s)** for **UNITE GRILL LLC**, adjacent to the premises known as **1934 W. Wabansia Ave.**.

Dear Alderman **Proco Joe Moreno**:

The applicant referenced above has requested the use of the public right-of-way for a **sidewalk cafe(s)**. An ordinance has been prepared by the Department of Business Affairs and Consumer Protection – Small Business Center - Public Way Use Unit for presentation to the City Council. Because this request was made for properties located in your ward, as approved by you as per the attached, I respectfully request that you introduce the attached ordinance at the next City Council meeting.

If you have any questions regarding this ordinance, please contact Anthony Bertuca at (312) 744-5506.

Department of Business Affairs and Consumer Protection

City of Chicago

O2014-1598

Office of the City Clerk

Document Tracking Sheet

Meeting Date:	3/5/2014
Sponsor(s):	Moreno (1)
Type:	Ordinance
Title:	Sidewalk cafe(s) for Via Carducci La Sorella
Committee(s) Assignment:	Committee on Transportation and Public Way

ORDINANCE
VIA CARDUCCI LA SORELLA
Acct. No. 313297 - 1
Permit No. 1111096

Be It Ordained by the City Council of the City of Chicago:

Permission and authority are hereby given and granted to VIA CARDUCCI LA SORELLA upon the terms and subject to the conditions of this ordinance, to maintain and use a portion of the public right of way for a sidewalk cafe adjacent to its premises located at 1928 W. Division St.. Said sidewalk cafe area #1 shall be thirty (30) feet in length and fourteen (14) feet in width for a total of four hundred twenty (420) square feet and shall allow six (6) feet of clear space from the face of the curb/building line along W. Division Street. The compensation for said space and the days and hours of operation for the sidewalk cafe shall be as follows:

Sunday through Saturday 11:00 a.m. to 12:00
Compensation: $600.00
SEATING CAPACITY: 40

Sidewalk Cafe Permit and approved plan must be posted at all times.

This grant of privilege #1111096 for a sidewalk cafe shall be subject to the provisions of Section 10-28-800 though 10-28-885 of the Municipal Code of Chicago and the directions of the Commissioner of Department of Business Affairs and Consumer Protection, the Commissioner of Streets and Sanitation, and the Commissioner of Transportation.

The permit holder agrees to hold the City of Chicago harmless for any damage, relocation or replacement costs associated with damage, relocation or removal of private property caused by the City performing work in the public way.

Authority for the above named privilege is herein given and granted from and after March 1, 2014 through and including December 1, 2014.

Alderman Joe Moreno

Proco Joe Moreno 1st Ward

Department of Business Affairs and Consumer Protection
Small Business Center - Public Way Use Unit
City Hall - 121 N. LaSalle Street, Room 800 • Chicago, IL 60602
(312)-74-GOBIZ (312-744-6249) • (312) 744-1944 (TTY)
http://www.cityofchicago.org/bacp

03/05/2014

Alderman **Proco Joe Moreno**
Ward # **01**
City of Chicago
City Hall, Room **300**
121 North LaSalle Street
Chicago, Illinois 60602

Re: An ordinance to use and maintain a portion of the public right-of-way for **one (1) sidewalk cafe(s)** for **VIA CARDUCCI LA SORELLA**, adjacent to the premises known as **1928 W. Division St.**.

Dear Alderman **Proco Joe Moreno**:

The applicant referenced above has requested the use of the public right-of-way for a **sidewalk cafe(s)**. An ordinance has been prepared by the Department of Business Affairs and Consumer Protection – Small Business Center - Public Way Use Unit for presentation to the City Council. Because this request was made for properties located in your ward, as approved by you as per the attached, I respectfully request that you introduce the attached ordinance at the next City Council meeting.

If you have any questions regarding this ordinance, please contact Anthony Bertuca at (312) 744-5506.

Department of Business Affairs and Consumer Protection

City of Chicago

O2014-1614

Office of the City Clerk

Document Tracking Sheet

Meeting Date:	3/5/2014
Sponsor(s):	Fioretti (2)
Type:	Ordinance
Title:	Sidewalk cafe(s) for Asian Outpost
Committee(s) Assignment:	Committee on Transportation and Public Way

ORDINANCE
ASIAN OUTPOST
Acct. No. 379784 - 1
Permit No. 1111430

Be It Ordained by the City Council of the City of Chicago:

Permission and authority are hereby given and granted to ASIAN OUTPOST upon the terms and subject to the conditions of this ordinance, to maintain and use a portion of the public right of way for a sidewalk cafe adjacent to its premises located at 1313-1315 S. Wabash Ave.. Said sidewalk cafe area #1 shall be fifty-five (55) feet in length and nine point five (9.5) feet in width for a total of five hundred twenty-two point five (522.5) square feet and shall allow six (6) feet of clear space from the face of the curb/building line along S. Wabash Avenue. The compensation for said space and the days and hours of operation for the sidewalk cafe shall be as follows:

Monday through Sunday 11:00 a.m. to 12:00 midnight
Compensation: $600.00
SEATING CAPACITY: 36

Sidewalk Cafe Permit and approved plan must be posted at all times.

This grant of privilege #1111430 for a sidewalk cafe shall be subject to the provisions of Section 10-28-800 though 10-28-885 of the Municipal Code of Chicago and the directions of the Commissioner of Department of Business Affairs and Consumer Protection, the Commissioner of Streets and Sanitation, and the Commissioner of Transportation.

The permit holder agrees to hold the City of Chicago harmless for any damage, relocation or replacement costs associated with damage, relocation or removal of private property caused by the City performing work in the public way.

Authority for the above named privilege is herein given and granted from and after March 1, 2014 through and including December 1, 2014.

Alderman

Bob Fioretti 2nd Ward

Department of Business Affairs and Consumer Protection
Small Business Center - Public Way Use Unit
City Hall - 121 N LaSalle Street, Room 800 • Chicago, IL 60602
(312)-74-GOBIZ (312-744-6249) • (312) 744-1944 (TTY)
http://www.cityofchicago.org/bacp

03/05/2014

Alderman **Bob Fioretti**
Ward # **02**
City of Chicago
City Hall, Room **300**
121 North LaSalle Street
Chicago, Illinois 60602

Re: An ordinance to use and maintain a portion of the public right-of-way for **one (1) sidewalk cafe(s)** for **ASIAN OUTPOST**, adjacent to the premises known as **1313-1315 S. Wabash Ave.**.

Dear Alderman **Bob Fioretti**:

The applicant referenced above has requested the use of the public right-of-way for a **sidewalk cafe(s)**. An ordinance has been prepared by the Department of Business Affairs and Consumer Protection – Small Business Center - Public Way Use Unit for presentation to the City Council. Because this request was made for properties located in your ward, as approved by you as per the attached, I respectfully request that you introduce the attached ordinance at the next City Council meeting.

If you have any questions regarding this ordinance, please contact Anthony Bertuca at (312) 744-5506.

Department of Business Affairs and Consumer Protection

City of Chicago

O2014-1617

Office of the City Clerk

Document Tracking Sheet

Meeting Date:	3/5/2014
Sponsor(s):	Fioretti (2)
Type:	Ordinance
Title:	Sidewalk cafe(s) for Au Bon Pain
Committee(s) Assignment:	Committee on Transportation and Public Way

ORDINANCE
AU BON PAIN
Acct. No. 337253 - 3
Permit No. 1111077

Be It Ordained by the City Council of the City of Chicago:

Permission and authority are hereby given and granted to AU BON PAIN upon the terms and subject to the conditions of this ordinance, to maintain and use a portion of the public right of way for a sidewalk cafe adjacent to its premises located at 200 W. Adams St.. Said sidewalk cafe area #1 shall be sixty-three (63) feet in length and nine point five (9.5) feet in width, area #2 shall be thirteen (13) feet in length and nine point five (9.5) feet in width for a total of seven hundred twenty-two (722) square feet and shall allow six (6) feet of clear space from the face of the curb/building line along W. Adams Street. The compensation for said space and the days and hours of operation for the sidewalk cafe shall be as follows:

Monday through Friday 8:00 a.m. to 6:00 p.m.
Compensation: $3,249.00
SEATING CAPACITY: 48

Sidewalk Cafe Permit and approved plan must be posted at all times.

This grant of privilege #1111077 for a sidewalk cafe shall be subject to the provisions of Section 10-28-800 though 10-28-885 of the Municipal Code of Chicago and the directions of the Commissioner of Department of Business Affairs and Consumer Protection, the Commissioner of Streets and Sanitation, and the Commissioner of Transportation.

The permit holder agrees to hold the City of Chicago harmless for any damage, relocation or replacement costs associated with damage, relocation or removal of private property caused by the City performing work in the public way.

Authority for the above named privilege is herein given and granted from and after March 1, 2014 through and including December 1, 2014.

Alderman _____

Bob Fioretti 2nd Ward

Department of Business Affairs and Consumer Protection
Small Business Center - Public Way Use Unit
City Hall - 121 N. LaSalle Street, Room 800 • Chicago, IL 60602
(312)-74-GOBIZ (312-744-6249) • (312) 744-1944 (TTY)
http://www.cityofchicago.org/bacp

03/05/2014

Alderman **Bob Fioretti**
Ward # **02**
City of Chicago
City Hall, Room **300**
121 North LaSalle Street
Chicago, Illinois 60602

Re: An ordinance to use and maintain a portion of the public right-of-way for **two (2) sidewalk cafe(s)** for **AU BON PAIN**, adjacent to the premises known as **200 W. Adams St.**.

Dear Alderman **Bob Fioretti**:

The applicant referenced above has requested the use of the public right-of-way for a **sidewalk cafe(s)**. An ordinance has been prepared by the Department of Business Affairs and Consumer Protection – Small Business Center - Public Way Use Unit for presentation to the City Council. Because this request was made for properties located in your ward, as approved by you as per the attached, I respectfully request that you introduce the attached ordinance at the next City Council meeting.

If you have any questions regarding this ordinance, please contact Anthony Bertuca at (312) 744-5506.

Department of Business Affairs and Consumer Protection

City of Chicago

O2014-1629

Office of the City Clerk

Document Tracking Sheet

Meeting Date:	3/5/2014
Sponsor(s):	Fioretti (2)
Type:	Ordinance
Title:	Sidewalk cafe(s) for Beggar's Pizza
Committee(s) Assignment:	Committee on Transportation and Public Way

ORDINANCE
BEGGAR'S PIZZA
Acct. No. 343633 - 1
Permit No. 1111084

Be It Ordained by the City Council of the City of Chicago:

Permission and authority are hereby given and granted to BEGGAR'S PIZZA upon the terms and subject to the conditions of this ordinance, to maintain and use a portion of the public right of way for a sidewalk cafe adjacent to its premises located at 310 S. Clinton St. Said sidewalk cafe area #1 shall be fifty-four point three three (54.33) feet in length and nine (9) feet in width for a total of four hundred eighty-eight point nine seven (488.97) square feet and shall allow six (6) feet of clear space from the face of the curb/building line along S Clinton St. The compensation for said space and the days and hours of operation for the sidewalk cafe shall be as follows:

Monday through Thursday 11:00 a.m. until 11:00 p.m. Friday 11:00 a.m. until 12:00 Midnight Sunday 3:00 p.m. until 9:00 p.m.
Compensation: $600.00
SEATING CAPACITY: 36

Sidewalk Cafe Permit and approved plan must be posted at all times.

This grant of privilege #1111084 for a sidewalk cafe shall be subject to the provisions of Section 10-28-800 though 10-28-885 of the Municipal Code of Chicago and the directions of the Commissioner of Department of Business Affairs and Consumer Protection, the Commissioner of Streets and Sanitation, and the Commissioner of Transportation.

The permit holder agrees to hold the City of Chicago harmless for any damage, relocation or replacement costs associated with damage, relocation or removal of private property caused by the City performing work in the public way.

Authority for the above named privilege is herein given and granted from and after March 1, 2014 through and including December 1, 2014.

Alderman _____

Bob Fioretti 2nd Ward

Department of Business Affairs and Consumer Protection
Small Business Center - Public Way Use Unit
City Hall - 121 N. LaSalle Street, Room 800 • Chicago, IL 60602
(312)-74-GOBIZ (312-744-6249) • (312) 744-1944 (TTY)
http://www.cityofchicago.org/bacp

03/05/2014

Alderman **Bob Fioretti**
Ward # **02**
City of Chicago
City Hall, Room **300**
121 North LaSalle Street
Chicago, Illinois 60602

Re: An ordinance to use and maintain a portion of the public right-of-way for **one (1) sidewalk cafe(s)** for **BEGGAR'S PIZZA**, adjacent to the premises known as **310 S. Clinton St.**.

Dear Alderman **Bob Fioretti**:

The applicant referenced above has requested the use of the public right-of-way for a **sidewalk cafe(s)**. An ordinance has been prepared by the Department of Business Affairs and Consumer Protection – Small Business Center - Public Way Use Unit for presentation to the City Council. Because this request was made for properties located in your ward, as approved by you as per the attached, I respectfully request that you introduce the attached ordinance at the next City Council meeting.

If you have any questions regarding this ordinance, please contact Anthony Bertuca at (312) 744-5506.

Department of Business Affairs and Consumer Protection

City of Chicago

O2014-1632

Office of the City Clerk

Document Tracking Sheet

Meeting Date:	3/5/2014
Sponsor(s):	Fioretti (2)
Type:	Ordinance
Title:	Sidewalk cafe(s) for Brando's - 343 S Dearborn St
Committee(s) Assignment:	Committee on Transportation and Public Way

ORDINANCE
BRANDO'S
Acct. No. 318860 - 2
Permit No. 1111609

Be It Ordained by the City Council of the City of Chicago:

Permission and authority are hereby given and granted to BRANDO'S upon the terms and subject to the conditions of this ordinance, to maintain and use a portion of the public right of way for a sidewalk cafe adjacent to its premises located at 343 S. Dearborn St.. Said sidewalk cafe area #1 shall be twenty-six (26) feet in length and six (6) feet in width for a total of one hundred fifty-six (156) square feet and shall allow six (6) feet of clear space from the face of the curb/building line along S. Dearborn St.. The compensation for said space and the days and hours of operation for the sidewalk cafe shall be as follows:

Monday through Friday 11:00am until 11:00pm
Saturday through Sunday 9:00am until 11:00pm
Compensation: $600.00
SEATING CAPACITY: 14

Sidewalk Cafe Permit and approved plan must be posted at all times.

This grant of privilege #1111609 for a sidewalk cafe shall be subject to the provisions of Section 10-28-800 though 10-28-885 of the Municipal Code of Chicago and the directions of the Commissioner of Department of Business Affairs and Consumer Protection, the Commissioner of Streets and Sanitation, and the Commissioner of Transportation.

The permit holder agrees to hold the City of Chicago harmless for any damage, relocation or replacement costs associated with damage, relocation or removal of private property caused by the City performing work in the public way.

Authority for the above named privilege is herein given and granted from and after March 1, 2014 through and including December 1, 2014.

Alderman

Bob Fioretti 2nd Ward

Department of Business Affairs and Consumer Protection
Small Business Center - Public Way Use Unit
City Hall - 121 N LaSalle Street, Room 800 • Chicago, IL 60602
(312)-74-GOBIZ (312-744-6249) • (312) 744-1944 (TTY)
http://www.cityofchicago.org/bacp

03/05/2014

Alderman **Bob Fioretti**
Ward # **02**
City of Chicago
City Hall, Room **300**
121 North LaSalle Street
Chicago, Illinois 60602

Re: An ordinance to use and maintain a portion of the public right-of-way for **one (1) sidewalk cafe(s)** for **BRANDO'S**, adjacent to the premises known as **343 S. Dearborn St.**.

Dear Alderman **Bob Fioretti**:

The applicant referenced above has requested the use of the public right-of-way for a **sidewalk cafe(s)**. An ordinance has been prepared by the Department of Business Affairs and Consumer Protection – Small Business Center - Public Way Use Unit for presentation to the City Council. Because this request was made for properties located in your ward, as approved by you as per the attached, I respectfully request that you introduce the attached ordinance at the next City Council meeting.

If you have any questions regarding this ordinance, please contact Anthony Bertuca at (312) 744-5506.

Department of Business Affairs and Consumer Protection

City of Chicago

O2014-1635

Office of the City Clerk

Document Tracking Sheet

Meeting Date:	3/5/2014
Sponsor(s):	Fioretti (2)
Type:	Ordinance
Title:	Sidewalk cafe(s) for Brando's - 338 S Plymouth Ct
Committee(s) Assignment:	Committee on Transportation and Public Way

ORDINANCE
BRANDO'S
Acct. No. 318860 - 2
Permit No. 1111608

Be It Ordained by the City Council of the City of Chicago:

Permission and authority are hereby given and granted to BRANDO'S upon the terms and subject to the conditions of this ordinance, to maintain and use a portion of the public right of way for a sidewalk cafe adjacent to its premises located at 338 S. Plymouth Ct.. Said sidewalk cafe area #1 shall be twenty-four (24) feet in length and five (5) feet in width for a total of one hundred twenty (120) square feet and shall allow six (6) feet of clear space from the face of the curb/building line along S. Plymouth Court. The compensation for said space and the days and hours of operation for the sidewalk cafe shall be as follows:

Monday through Sunday 8:00 a.m. to 12:00 midnight
Compensation: $600.00
SEATING CAPACITY: 15

Sidewalk Cafe Permit and approved plan must be posted at all times.

This grant of privilege #1111608 for a sidewalk cafe shall be subject to the provisions of Section 10-28-800 though 10-28-885 of the Municipal Code of Chicago and the directions of the Commissioner of Department of Business Affairs and Consumer Protection, the Commissioner of Streets and Sanitation, and the Commissioner of Transportation.

The permit holder agrees to hold the City of Chicago harmless for any damage, relocation or replacement costs associated with damage, relocation or removal of private property caused by the City performing work in the public way.

Authority for the above named privilege is herein given and granted from and after March 1, 2014 through and including December 1, 2014.

Alderman

Bob Fioretti 2nd Ward

Department of Business Affairs and Consumer Protection
Small Business Center - Public Way Use Unit
City Hall - 121 N LaSalle Street, Room 800 • Chicago, IL 60602
(312)-74-GOBIZ (312-744-6249) • (312) 744-1944 (TTY)
http://www.cityofchicago.org/bacp

03/05/2014

Alderman **Bob Fioretti**
Ward # **02**
City of Chicago
City Hall, Room **300**
121 North LaSalle Street
Chicago, Illinois 60602

Re: An ordinance to use and maintain a portion of the public right-of-way for **one (1) sidewalk cafe(s)** for **BRANDO'S**, adjacent to the premises known as **338 S. Plymouth Ct.**.

Dear Alderman **Bob Fioretti**:

The applicant referenced above has requested the use of the public right-of-way for a **sidewalk cafe(s)**. An ordinance has been prepared by the Department of Business Affairs and Consumer Protection – Small Business Center - Public Way Use Unit for presentation to the City Council. Because this request was made for properties located in your ward, as approved by you as per the attached, I respectfully request that you introduce the attached ordinance at the next City Council meeting.

If you have any questions regarding this ordinance, please contact Anthony Bertuca at (312) 744-5506.

Department of Business Affairs and Consumer Protection

City of Chicago

O2014-1637

Office of the City Clerk

Document Tracking Sheet

Meeting Date:	3/5/2014
Sponsor(s):	Fioretti (2)
Type:	Ordinance
Title:	Sidewalk cafe(s) for Cactus Bar & Grill
Committee(s) Assignment:	Committee on Transportation and Public Way

ORDINANCE
CACTUS BAR & GRILL
Acct. No. 272987 - 1
Permit No. 1111112

Be It Ordained by the City Council of the City of Chicago:

Permission and authority are hereby given and granted to CACTUS BAR & GRILL upon the terms and subject to the conditions of this ordinance, to maintain and use a portion of the public right of way for a sidewalk cafe adjacent to its premises located at 404-412 S. Wells St.. Said sidewalk cafe area #1 shall be thirty-four (34) feet in length and ten (10) feet in width, area #2 shall be thirty-four (34) feet in length and ten (10) feet in width for a total of six hundred eighty (680) square feet and shall allow six (6) feet of clear space from the face of the curb/building line along S. Wells Street. The compensation for said space and the days and hours of operation for the sidewalk cafe shall be as follows:

Monday through Sunday 11:00 a.m. to 11:00 p.m.
Compensation: $1,224.00
SEATING CAPACITY: 73

Sidewalk Cafe Permit and approved plan must be posted at all times.

This grant of privilege #1111112 for a sidewalk cafe shall be subject to the provisions of Section 10-28-800 though 10-28-885 of the Municipal Code of Chicago and the directions of the Commissioner of Department of Business Affairs and Consumer Protection, the Commissioner of Streets and Sanitation, and the Commissioner of Transportation.

The permit holder agrees to hold the City of Chicago harmless for any damage, relocation or replacement costs associated with damage, relocation or removal of private property caused by the City performing work in the public way.

Authority for the above named privilege is herein given and granted from and after March 1, 2014 through and including December 1, 2014.

Alderman

Bob Fioretti 2nd Ward

Department of Business Affairs and Consumer Protection
Small Business Center - Public Way Use Unit
City Hall - 121 N. LaSalle Street, Room 800 • Chicago, IL 60602
(312)-74-GOBIZ (312-744-6249) • (312) 744-1944 (TTY)
http://www.cityofchicago.org/bacp

03/05/2014

Alderman **Bob Fioretti**
Ward # **02**
City of Chicago
City Hall, Room **300**
121 North LaSalle Street
Chicago, Illinois 60602

Re: An ordinance to use and maintain a portion of the public right-of-way for **two (2) sidewalk cafe(s)** for **CACTUS BAR & GRILL**, adjacent to the premises known as **404-412 S. Wells St.**.

Dear Alderman **Bob Fioretti**:

The applicant referenced above has requested the use of the public right-of-way for a **sidewalk cafe(s)**. An ordinance has been prepared by the Department of Business Affairs and Consumer Protection – Small Business Center - Public Way Use Unit for presentation to the City Council. Because this request was made for properties located in your ward, as approved by you as per the attached, I respectfully request that you introduce the attached ordinance at the next City Council meeting.

If you have any questions regarding this ordinance, please contact Anthony Bertuca at (312) 744-5506.

Department of Business Affairs and Consumer Protection

City of Chicago

O2014-1638

Office of the City Clerk

Document Tracking Sheet

Meeting Date:	3/5/2014
Sponsor(s):	Fioretti (2)
Type:	Ordinance
Title:	Sidewalk cafe(s) for Chicago DQ Grill & Chill
Committee(s) Assignment:	Committee on Transportation and Public Way

ORDINANCE
Chicago DQ Grill & Chill
Acct. No. 341534 - 1
Permit No. 1111474

Be It Ordained by the City Council of the City of Chicago:

Permission and authority are hereby given and granted to Chicago DQ Grill & Chill upon the terms and subject to the conditions of this ordinance, to maintain and use a portion of the public right of way for a sidewalk cafe adjacent to its premises located at 436 S. Wabash Ave. Said sidewalk cafe area #1 shall be fifty point four two (50.42) feet in length and eight point six seven (8.67) feet in width for a total of four hundred thirty-seven point one four (437.14) square feet and shall allow six (6) feet of clear space from the face of the curb/building line along S. Wabash. The compensation for said space and the days and hours of operation for the sidewalk cafe shall be as follows:

Sunday through Saturday 11:00am until 11:00pm
Compensation: $786.85
SEATING CAPACITY: 24

Sidewalk Cafe Permit and approved plan must be posted at all times.

This grant of privilege #1111474 for a sidewalk cafe shall be subject to the provisions of Section 10-28-800 though 10-28-885 of the Municipal Code of Chicago and the directions of the Commissioner of Department of Business Affairs and Consumer Protection, the Commissioner of Streets and Sanitation, and the Commissioner of Transportation.

The permit holder agrees to hold the City of Chicago harmless for any damage, relocation or replacement costs associated with damage, relocation or removal of private property caused by the City performing work in the public way.

Authority for the above named privilege is herein given and granted from and after March 1, 2014 through and including December 1, 2014.

Alderman _____

Bob Fioretti 2nd Ward

Department of Business Affairs and Consumer Protection
Small Business Center - Public Way Use Unit
City Hall - 121 N. LaSalle Street, Room 800 • Chicago, IL 60602
(312)-74-GOBIZ (312-744-6249) • (312) 744-1944 (TTY)
http://www.cityofchicago.org/bacp

03/05/2014

Alderman **Bob Fioretti**
Ward # **02**
City of Chicago
City Hall, Room **300**
121 North LaSalle Street
Chicago, Illinois 60602

Re: An ordinance to use and maintain a portion of the public right-of-way for **one (1) sidewalk cafe(s)** for **Chicago DQ Grill & Chill**, adjacent to the premises known as **436 S. Wabash Ave.**.

Dear Alderman **Bob Fioretti**:

The applicant referenced above has requested the use of the public right-of-way for a **sidewalk cafe(s)**. An ordinance has been prepared by the Department of Business Affairs and Consumer Protection – Small Business Center - Public Way Use Unit for presentation to the City Council. Because this request was made for properties located in your ward, as approved by you as per the attached, I respectfully request that you introduce the attached ordinance at the next City Council meeting.

If you have any questions regarding this ordinance, please contact Anthony Bertuca at (312) 744-5506.

Department of Business Affairs and Consumer Protection

City of Chicago

O2014-1643

Office of the City Clerk

Document Tracking Sheet

Meeting Date:	3/5/2014
Sponsor(s):	Fioretti (2)
Type:	Ordinance
Title:	Sidewalk cafe(s) for City Tavern of Chicago
Committee(s) Assignment:	Committee on Transportation and Public Way

ORDINANCE
CITY TAVERN OF CHICAGO
Acct. No. 376669 - 1
Permit No. 1111419

Be It Ordained by the City Council of the City of Chicago:

Permission and authority are hereby given and granted to CITY TAVERN OF CHICAGO upon the terms and subject to the conditions of this ordinance, to maintain and use a portion of the public right of way for a sidewalk cafe adjacent to its premises located at 1416-1418 S. Michigan Ave.. Said sidewalk cafe area #1 shall be twenty-five point three three (25.33) feet in length and five point seven five (5.75) feet in width for a total of one hundred forty-five point six five (145.65) square feet and shall allow six (6) feet of clear space from the face of the curb/building line along S. Michigan Avenue. The compensation for said space and the days and hours of operation for the sidewalk cafe shall be as follows:

Monday through Sunday 4:00 p.m. to 12:00 midnight
Compensation: $600.00
SEATING CAPACITY: 24

Sidewalk Cafe Permit and approved plan must be posted at all times.

This grant of privilege #1111419 for a sidewalk cafe shall be subject to the provisions of Section 10-28-800 though 10-28-885 of the Municipal Code of Chicago and the directions of the Commissioner of Department of Business Affairs and Consumer Protection, the Commissioner of Streets and Sanitation, and the Commissioner of Transportation.

The permit holder agrees to hold the City of Chicago harmless for any damage, relocation or replacement costs associated with damage, relocation or removal of private property caused by the City performing work in the public way.

Authority for the above named privilege is herein given and granted from and after March 1, 2014 through and including December 1, 2014.

Alderman _____
Bob Fioretti 2nd Ward

Department of Business Affairs and Consumer Protection
Small Business Center - Public Way Use Unit
City Hall - 121 N. LaSalle Street, Room 800 • Chicago, IL 60602
(312)-74-GOBIZ (312-744-6249) • (312) 744-1944 (TTY)
http://www.cityofchicago.org/bacp

03/05/2014

Alderman **Bob Fioretti**
Ward # **02**
City of Chicago
City Hall, Room **300**
121 North LaSalle Street
Chicago, Illinois 60602

Re: An ordinance to use and maintain a portion of the public right-of-way for **one (1) sidewalk cafe(s)** for **CITY TAVERN OF CHICAGO**, adjacent to the premises known as **1416-1418 S. Michigan Ave.**.

Dear Alderman **Bob Fioretti**:

The applicant referenced above has requested the use of the public right-of-way for a **sidewalk cafe(s)**. An ordinance has been prepared by the Department of Business Affairs and Consumer Protection – Small Business Center - Public Way Use Unit for presentation to the City Council. Because this request was made for properties located in your ward, as approved by you as per the attached, I respectfully request that you introduce the attached ordinance at the next City Council meeting.

If you have any questions regarding this ordinance, please contact Anthony Bertuca at (312) 744-5506.

Department of Business Affairs and Consumer Protection

City of Chicago

O2014-1644

Office of the City Clerk

Document Tracking Sheet

Meeting Date:	3/5/2014
Sponsor(s):	Fioretti (2)
Type:	Ordinance
Title:	Sidewalk cafe(s) for Congress Hotel, The
Committee(s) Assignment:	Committee on Transportation and Public Way

ORDINANCE
THE CONGRESS HOTEL
Acct. No. 64451 - 1
Permit No. 1111100

Be It Ordained by the City Council of the City of Chicago:

Permission and authority are hereby given and granted to THE CONGRESS HOTEL upon the terms and subject to the conditions of this ordinance, to maintain and use a portion of the public right of way for a sidewalk cafe adjacent to its premises located at 520 S. Michigan Ave.. Said sidewalk cafe area #1 shall be seventy-five (75) feet in length and fifteen (15) feet in width for a total of one thousand one hundred twenty-five (1125) square feet and shall allow six (6) feet of clear space from the face of the curb/building line along S. Michigan Avenue. The compensation for said space and the days and hours of operation for the sidewalk cafe shall be as follows:

Monday through Sunday 8:00 a.m. to 12:00 a.m.Midnight
Compensation: $2,025.00
SEATING CAPACITY: 52

Sidewalk Cafe Permit and approved plan must be posted at all times.

This grant of privilege #1111100 for a sidewalk cafe shall be subject to the provisions of Section 10-28-800 though 10-28-885 of the Municipal Code of Chicago and the directions of the Commissioner of Department of Business Affairs and Consumer Protection, the Commissioner of Streets and Sanitation, and the Commissioner of Transportation.

The permit holder agrees to hold the City of Chicago harmless for any damage, relocation or replacement costs associated with damage, relocation or removal of private property caused by the City performing work in the public way.

Authority for the above named privilege is herein given and granted from and after March 1, 2014 through and including December 1, 2014.

Alderman

Bob Fioretti 2nd Ward

Department of Business Affairs and Consumer Protection
Small Business Center - Public Way Use Unit
City Hall - 121 N. LaSalle Street, Room 800 • Chicago, IL 60602
(312)-74-GOBIZ (312-744-6249) • (312) 744-1944 (TTY)
http //www.cityofchicago.org/bacp

03/05/2014

Alderman **Bob Fioretti**
Ward # **02**
City of Chicago
City Hall, Room **300**
121 North LaSalle Street
Chicago, Illinois 60602

Re: An ordinance to use and maintain a portion of the public right-of-way for **one (1) sidewalk cafe(s)** for **THE CONGRESS HOTEL**, adjacent to the premises known as **520 S. Michigan Ave.**.

Dear Alderman **Bob Fioretti**:

The applicant referenced above has requested the use of the public right-of-way for a **sidewalk cafe(s)**. An ordinance has been prepared by the Department of Business Affairs and Consumer Protection – Small Business Center - Public Way Use Unit for presentation to the City Council. Because this request was made for properties located in your ward, as approved by you as per the attached, I respectfully request that you introduce the attached ordinance at the next City Council meeting.

If you have any questions regarding this ordinance, please contact Anthony Bertuca at (312) 744-5506.

Department of Business Affairs and Consumer Protection

City of Chicago

O2014-1647

Office of the City Clerk

Document Tracking Sheet

Meeting Date:	3/5/2014
Sponsor(s):	Fioretti (2)
Type:	Ordinance
Title:	Sidewalk cafe(s) for Dunkin Donuts Baskin Robbins
Committee(s) Assignment:	Committee on Transportation and Public Way

ORDINANCE
DUNKIN DONUTS BASKIN ROBBINS
Acct. No. 300016 - 1
Permit No. 1111379

Be It Ordained by the City Council of the City of Chicago:

Permission and authority are hereby given and granted to DUNKIN DONUTS BASKIN ROBBINS upon the terms and subject to the conditions of this ordinance, to maintain and use a portion of the public right of way for a sidewalk cafe adjacent to its premises located at 600 S. Wabash Ave.. Said sidewalk cafe area #1 shall be seventeen (17) feet in length and ten (10) feet in width, area #2 shall be thirteen (13) feet in length and ten (10) feet in width for a total of three hundred (300) square feet and shall allow six (6) feet of clear space from the face of the curb/building line along S. Wabash Avenue. The compensation for said space and the days and hours of operation for the sidewalk cafe shall be as follows:

Sunday through Saturday 8:00 a.m. to 12:00 midnight
Compensation: $600.00
SEATING CAPACITY: 18

Sidewalk Cafe Permit and approved plan must be posted at all times.

This grant of privilege #1111379 for a sidewalk cafe shall be subject to the provisions of Section 10-28-800 though 10-28-885 of the Municipal Code of Chicago and the directions of the Commissioner of Department of Business Affairs and Consumer Protection, the Commissioner of Streets and Sanitation, and the Commissioner of Transportation.

The permit holder agrees to hold the City of Chicago harmless for any damage, relocation or replacement costs associated with damage, relocation or removal of private property caused by the City performing work in the public way.

Authority for the above named privilege is herein given and granted from and after March 1, 2014 through and including December 1, 2014.

Alderman _____
Bob Fioretti 2nd Ward

Department of Business Affairs and Consumer Protection
Small Business Center - Public Way Use Unit
City Hall - 121 N LaSalle Street, Room 800 • Chicago, IL 60602
(312)-74-GOBIZ (312-744-6249) • (312) 744-1944 (TTY)
http://www.cityofchicago.org/bacp

03/05/2014

Alderman **Bob Fioretti**
Ward # **02**
City of Chicago
City Hall, Room **300**
121 North LaSalle Street
Chicago, Illinois 60602

Re: An ordinance to use and maintain a portion of the public right-of-way for **two (2) sidewalk cafe(s)** for **DUNKIN DONUTS BASKIN ROBBINS**, adjacent to the premises known as **600 S. Wabash Ave.**.

Dear Alderman **Bob Fioretti**:

The applicant referenced above has requested the use of the public right-of-way for a **sidewalk cafe(s)**. An ordinance has been prepared by the Department of Business Affairs and Consumer Protection – Small Business Center - Public Way Use Unit for presentation to the City Council. Because this request was made for properties located in your ward, as approved by you as per the attached, I respectfully request that you introduce the attached ordinance at the next City Council meeting.

If you have any questions regarding this ordinance, please contact Anthony Bertuca at (312) 744-5506.

Department of Business Affairs and Consumer Protection

City of Chicago

O2014-1649

Office of the City Clerk

Document Tracking Sheet

Meeting Date:	3/5/2014
Sponsor(s):	Fioretti (2)
Type:	Ordinance
Title:	Sidewalk cafe(s) for Eleven City Diner
Committee(s) Assignment:	Committee on Transportation and Public Way

ORDINANCE
ELEVEN CITY DINER
Acct. No. 284728 - 1
Permit No. 1111558

Be It Ordained by the City Council of the City of Chicago:

Permission and authority are hereby given and granted to ELEVEN CITY DINER upon the terms and subject to the conditions of this ordinance, to maintain and use a portion of the public right of way for a sidewalk cafe adjacent to its premises located at 1112 S. Wabash Ave.. Said sidewalk cafe area #1 shall be forty point three three (40.33) feet in length and eleven (11) feet in width for a total of four hundred forty-three point six three (443.63) square feet and shall allow six (6) feet of clear space from the face of the curb/building line along S. Wabash Avenue. The compensation for said space and the days and hours of operation for the sidewalk cafe shall be as follows:

Monday through Thursday 8:00 am until 12:00 midnight Friday and Saturday 9:00 am until 12:00 midnight Sunday 9:00 am until 9:00 pm
Compensation: $798.53
SEATING CAPACITY: 32

Sidewalk Cafe Permit and approved plan must be posted at all times.

This grant of privilege #1111558 for a sidewalk cafe shall be subject to the provisions of Section 10-28-800 though 10-28-885 of the Municipal Code of Chicago and the directions of the Commissioner of Department of Business Affairs and Consumer Protection, the Commissioner of Streets and Sanitation, and the Commissioner of Transportation.

The permit holder agrees to hold the City of Chicago harmless for any damage, relocation or replacement costs associated with damage, relocation or removal of private property caused by the City performing work in the public way.

Authority for the above named privilege is herein given and granted from and after March 1, 2014 through and including December 1, 2014.

Alderman

Bob Fioretti 2nd Ward

Department of Business Affairs and Consumer Protection
Small Business Center - Public Way Use Unit
City Hall - 121 N. LaSalle Street, Room 800 • Chicago, IL 60602
(312)-74-GOBIZ (312-744-6249) • (312) 744-1944 (TTY)
http://www.cityofchicago.org/bacp

03/05/2014

Alderman **Bob Fioretti**
Ward # **02**
City of Chicago
City Hall, Room **300**
121 North LaSalle Street
Chicago, Illinois 60602

Re: An ordinance to use and maintain a portion of the public right-of-way for **one (1) sidewalk cafe(s)** for **ELEVEN CITY DINER**, adjacent to the premises known as **1112 S. Wabash Ave.**.

Dear Alderman **Bob Fioretti**:

The applicant referenced above has requested the use of the public right-of-way for a **sidewalk cafe(s)**. An ordinance has been prepared by the Department of Business Affairs and Consumer Protection – Small Business Center - Public Way Use Unit for presentation to the City Council. Because this request was made for properties located in your ward, as approved by you as per the attached, I respectfully request that you introduce the attached ordinance at the next City Council meeting.

If you have any questions regarding this ordinance, please contact Anthony Bertuca at (312) 744-5506.

Department of Business Affairs and Consumer Protection

City of Chicago

O2014-1651

Office of the City Clerk

Document Tracking Sheet

Meeting Date:	3/5/2014
Sponsor(s):	Fioretti (2)
Type:	Ordinance
Title:	Sidewalk cafe(s) for Epic Burger
Committee(s) Assignment:	Committee on Transportation and Public Way

ORDINANCE
EPIC BURGER
Acct. No. 331323 - 1
Permit No. 1111286

Be It Ordained by the City Council of the City of Chicago:

Permission and authority are hereby given and granted to EPIC BURGER upon the terms and subject to the conditions of this ordinance, to maintain and use a portion of the public right of way for a sidewalk cafe adjacent to its premises located at 517 S. State St.. Said sidewalk cafe area #1 shall be nineteen point seven five (19.75) feet in length and eight point five eight (8.58) feet in width for a total of one hundred sixty-nine point four six (169.46) square feet and shall allow six (6) feet of clear space from the face of the curb/building line along S. State Street. The compensation for said space and the days and hours of operation for the sidewalk cafe shall be as follows:

Monday through Wednesday 10:30 a.m. to 10:00 p.m. Friday and Saturday 10:30 a.m. to 11:00 p.m. Sunday 10:30 a.m. to 9:00 p.m.
Compensation: $600.00
SEATING CAPACITY: 16

Sidewalk Cafe Permit and approved plan must be posted at all times.

This grant of privilege #1111286 for a sidewalk cafe shall be subject to the provisions of Section 10-28-800 though 10-28-885 of the Municipal Code of Chicago and the directions of the Commissioner of Department of Business Affairs and Consumer Protection, the Commissioner of Streets and Sanitation, and the Commissioner of Transportation.

The permit holder agrees to hold the City of Chicago harmless for any damage, relocation or replacement costs associated with damage, relocation or removal of private property caused by the City performing work in the public way.

Authority for the above named privilege is herein given and granted from and after March 1, 2014 through and including December 1, 2014.

Alderman

Bob Fioretti 2nd Ward

Department of Business Affairs and Consumer Protection
Small Business Center - Public Way Use Unit
City Hall - 121 N. LaSalle Street, Room 800 • Chicago, IL 60602
(312)-74-GOBIZ (312-744-6249) • (312) 744-1944 (TTY)
http://www.cityofchicago.org/bacp

03/05/2014

Alderman **Bob Fioretti**
Ward # **02**
City of Chicago
City Hall, Room **300**
121 North LaSalle Street
Chicago, Illinois 60602

Re: An ordinance to use and maintain a portion of the public right-of-way for **one (1) sidewalk cafe(s)** for **EPIC BURGER**, adjacent to the premises known as **517 S. State St.**.

Dear Alderman **Bob Fioretti**:

The applicant referenced above has requested the use of the public right-of-way for a **sidewalk cafe(s)**. An ordinance has been prepared by the Department of Business Affairs and Consumer Protection – Small Business Center - Public Way Use Unit for presentation to the City Council. Because this request was made for properties located in your ward, as approved by you as per the attached, I respectfully request that you introduce the attached ordinance at the next City Council meeting.

If you have any questions regarding this ordinance, please contact Anthony Bertuca at (312) 744-5506.

Department of Business Affairs and Consumer Protection

City of Chicago

O2014-1655

Office of the City Clerk

Document Tracking Sheet

Meeting Date:	3/5/2014
Sponsor(s):	Fioretti (2)
Type:	Ordinance
Title:	Sidewalk cafe(s) for Flaco's Tacos LLC
Committee(s) Assignment:	Committee on Transportation and Public Way

ORDINANCE

FLACO'S TACOS, LLC
Acct. No. 330522 - 1
Permit No. 1111097

Be It Ordained by the City Council of the City of Chicago:

Permission and authority are hereby given and granted to FLACO'S TACOS, LLC upon the terms and subject to the conditions of this ordinance, to maintain and use a portion of the public right of way for a sidewalk cafe adjacent to its premises located at 725 S. Dearborn St.. Said sidewalk cafe area #1 shall be seven (7) feet in length and nine (9) feet in width for a total of sixty-three (63) square feet and shall allow six (6) feet of clear space from the face of the curb/building line along S Dearborn St. The compensation for said space and the days and hours of operation for the sidewalk cafe shall be as follows:

Monday through Sunday 10:00 a.m. until 12:00 Midnight
Compensation: $600.00
SEATING CAPACITY: 12

Sidewalk Cafe Permit and approved plan must be posted at all times.

This grant of privilege #1111097 for a sidewalk cafe shall be subject to the provisions of Section 10-28-800 though 10-28-885 of the Municipal Code of Chicago and the directions of the Commissioner of Department of Business Affairs and Consumer Protection, the Commissioner of Streets and Sanitation, and the Commissioner of Transportation.

The permit holder agrees to hold the City of Chicago harmless for any damage, relocation or replacement costs associated with damage, relocation or removal of private property caused by the City performing work in the public way.

Authority for the above named privilege is herein given and granted from and after March 1, 2014 through and including December 1, 2014.

Alderman

Bob Fioretti 2nd Ward

Department of Business Affairs and Consumer Protection
Small Business Center - Public Way Use Unit
City Hall - 121 N. LaSalle Street, Room 800 • Chicago, IL 60602
(312)-74-GOBIZ (312-744-6249) • (312) 744-1944 (TTY)
http://www.cityofchicago.org/bacp

03/05/2014

Alderman **Bob Fioretti**
Ward # **02**
City of Chicago
City Hall, Room **300**
121 North LaSalle Street
Chicago, Illinois 60602

Re: An ordinance to use and maintain a portion of the public right-of-way for **one (1) sidewalk cafe(s)** for **FLACO'S TACOS, LLC**, adjacent to the premises known as **725 S. Dearborn St.**.

Dear Alderman **Bob Fioretti**:

The applicant referenced above has requested the use of the public right-of-way for a **sidewalk cafe(s)**. An ordinance has been prepared by the Department of Business Affairs and Consumer Protection – Small Business Center - Public Way Use Unit for presentation to the City Council. Because this request was made for properties located in your ward, as approved by you as per the attached, I respectfully request that you introduce the attached ordinance at the next City Council meeting.

If you have any questions regarding this ordinance, please contact Anthony Bertuca at (312) 744-5506.

Department of Business Affairs and Consumer Protection

City of Chicago

O2014-1656

Office of the City Clerk

Document Tracking Sheet

Meeting Date:	3/5/2014
Sponsor(s):	Fioretti (2)
Type:	Ordinance
Title:	Sidewalk cafe(s) for Fontano Subs
Committee(s) Assignment:	Committee on Transportation and Public Way

ORDINANCE
FONTANO SUBS
Acct. No. 17808 - 5
Permit No. 1111472

Be It Ordained by the City Council of the City of Chicago:

Permission and authority are hereby given and granted to FONTANO SUBS upon the terms and subject to the conditions of this ordinance, to maintain and use a portion of the public right of way for a sidewalk cafe adjacent to its premises located at 332 S. Michigan Ave.. Said sidewalk cafe area #1 shall be thirty-four point two five (34.25) feet in length and eight point five (8.5) feet in width for a total of two hundred ninety-one point one three (291.13) square feet and shall allow six (6) feet of clear space from the face of the curb/building line along S. Michigan Avenue. The compensation for said space and the days and hours of operation for the sidewalk cafe shall be as follows:

Monday through Sunday 8:00 a.m. to 12:00 midnight
Compensation: $600.00
SEATING CAPACITY: 24

Sidewalk Cafe Permit and approved plan must be posted at all times.

This grant of privilege #1111472 for a sidewalk cafe shall be subject to the provisions of Section 10-28-800 though 10-28-885 of the Municipal Code of Chicago and the directions of the Commissioner of Department of Business Affairs and Consumer Protection, the Commissioner of Streets and Sanitation, and the Commissioner of Transportation.

The permit holder agrees to hold the City of Chicago harmless for any damage, relocation or replacement costs associated with damage, relocation or removal of private property caused by the City performing work in the public way.

Authority for the above named privilege is herein given and granted from and after March 1, 2014 through and including December 1, 2014.

Alderman _____

Bob Fioretti 2nd Ward

Department of Business Affairs and Consumer Protection
Small Business Center - Public Way Use Unit
City Hall - 121 N LaSalle Street, Room 800 • Chicago, IL 60602
(312)-74-GOBIZ (312-744-6249) • (312) 744-1944 (TTY)
http://www.cityofchicago.org/bacp

03/05/2014

Alderman **Bob Fioretti**
Ward # **02**
City of Chicago
City Hall, Room **300**
121 North LaSalle Street
Chicago, Illinois 60602

Re: An ordinance to use and maintain a portion of the public right-of-way for **one (1) sidewalk cafe(s)** for **FONTANO SUBS**, adjacent to the premises known as **332 S. Michigan Ave.**.

Dear Alderman **Bob Fioretti**:

The applicant referenced above has requested the use of the public right-of-way for a **sidewalk cafe(s)**. An ordinance has been prepared by the Department of Business Affairs and Consumer Protection – Small Business Center - Public Way Use Unit for presentation to the City Council. Because this request was made for properties located in your ward, as approved by you as per the attached, I respectfully request that you introduce the attached ordinance at the next City Council meeting.

If you have any questions regarding this ordinance, please contact Anthony Bertuca at (312) 744-5506.

Department of Business Affairs and Consumer Protection

City of Chicago

O2014-1659

Office of the City Clerk

Document Tracking Sheet

Meeting Date:	3/5/2014
Sponsor(s):	Fioretti (2)
Type:	Ordinance
Title:	Sidewalk cafe(s) for Franklin Tap, The
Committee(s) Assignment:	Committee on Transportation and Public Way

ORDINANCE
THE FRANKLIN TAP
Acct. No. 313994 - 2
Permit No. 1111078

Be It Ordained by the City Council of the City of Chicago:

Permission and authority are hereby given and granted to THE FRANKLIN TAP upon the terms and subject to the conditions of this ordinance, to maintain and use a portion of the public right of way for a sidewalk cafe adjacent to its premises located at 325 S. Franklin St.. Said sidewalk cafe area #1 shall be forty-five (45) feet in length and thirteen point five (13.5) feet in width for a total of six hundred seven point five (607.5) square feet and shall allow six (6) feet of clear space from the face of the curb/building line along S. FRANKLIN ST.. The compensation for said space and the days and hours of operation for the sidewalk cafe shall be as follows:

Monday through Sunday 11:00 am to 12:00 midnight
Compensation: $1,093.50
SEATING CAPACITY: 43

Sidewalk Cafe Permit and approved plan must be posted at all times.

This grant of privilege #1111078 for a sidewalk cafe shall be subject to the provisions of Section 10-28-800 though 10-28-885 of the Municipal Code of Chicago and the directions of the Commissioner of Department of Business Affairs and Consumer Protection, the Commissioner of Streets and Sanitation, and the Commissioner of Transportation.

The permit holder agrees to hold the City of Chicago harmless for any damage, relocation or replacement costs associated with damage, relocation or removal of private property caused by the City performing work in the public way.

Authority for the above named privilege is herein given and granted from and after March 1, 2014 through and including December 1, 2014.

Alderman

Bob Fioretti 2nd Ward

Department of Business Affairs and Consumer Protection
Small Business Center - Public Way Use Unit
City Hall - 121 N. LaSalle Street, Room 800 • Chicago, IL 60602
(312)-74-GOBIZ (312-744-6249) • (312) 744-1944 (TTY)
http://www.cityofchicago.org/bacp

03/05/2014

Alderman **Bob Fioretti**
Ward # **02**
City of Chicago
City Hall, Room **300**
121 North LaSalle Street
Chicago, Illinois 60602

Re: An ordinance to use and maintain a portion of the public right-of-way for **one (1) sidewalk cafe(s)** for **THE FRANKLIN TAP**, adjacent to the premises known as **325 S. Franklin St.**.

Dear Alderman **Bob Fioretti**:

The applicant referenced above has requested the use of the public right-of-way for a **sidewalk cafe(s)**. An ordinance has been prepared by the Department of Business Affairs and Consumer Protection – Small Business Center - Public Way Use Unit for presentation to the City Council. Because this request was made for properties located in your ward, as approved by you as per the attached, I respectfully request that you introduce the attached ordinance at the next City Council meeting.

If you have any questions regarding this ordinance, please contact Anthony Bertuca at (312) 744-5506.

Department of Business Affairs and Consumer Protection

City of Chicago

O2014-1661

Office of the City Clerk

Document Tracking Sheet

Meeting Date:	3/5/2014
Sponsor(s):	Fioretti (2)
Type:	Ordinance
Title:	Sidewalk cafe(s) for Gino's East of Chicago
Committee(s) Assignment:	Committee on Transportation and Public Way

ORDINANCE

GINO'S EAST OF CHICAGO
Acct. No. 63726 - 1
Permit No. 1111372

Be It Ordained by the City Council of the City of Chicago:

Permission and authority are hereby given and granted to GINO'S EAST OF CHICAGO upon the terms and subject to the conditions of this ordinance; to maintain and use a portion of the public right of way for a sidewalk cafe adjacent to its premises located at 521 S. Dearborn St.. Said sidewalk cafe area #1 shall be forty-one (41) feet in length and ten (10) feet in width for a total of four hundred ten (410) square feet and shall allow six (6) feet of clear space from the face of the curb/building line along S. Dearborn Street. The compensation for said space and the days and hours of operation for the sidewalk cafe shall be as follows:

Sunday through Thursday 11:00 a.m. to 11:00 p.m. Friday and Saturday 11:00 a.m. to 12:00 midnight
Compensation: $738.00
SEATING CAPACITY: 18

Sidewalk Cafe Permit and approved plan must be posted at all times.

This grant of privilege #1111372 for a sidewalk cafe shall be subject to the provisions of Section 10-28-800 though 10-28-885 of the Municipal Code of Chicago and the directions of the Commissioner of Department of Business Affairs and Consumer Protection, the Commissioner of Streets and Sanitation, and the Commissioner of Transportation.

The permit holder agrees to hold the City of Chicago harmless for any damage, relocation or replacement costs associated with damage, relocation or removal of private property caused by the City performing work in the public way.

Authority for the above named privilege is herein given and granted from and after March 1, 2014 through and including December 1, 2014.

Alderman

Bob Fioretti 2nd Ward

Department of Business Affairs and Consumer Protection
Small Business Center - Public Way Use Unit
City Hall - 121 N. LaSalle Street, Room 800 • Chicago, IL 60602
(312)-74-GOBIZ (312-744-6249) • (312) 744-1944 (TTY)
http://www.cityofchicago.org/bacp

03/05/2014

Alderman **Bob Fioretti**
Ward # **02**
City of Chicago
City Hall, Room **300**
121 North LaSalle Street
Chicago, Illinois 60602

Re: An ordinance to use and maintain a portion of the public right-of-way for **one (1) sidewalk cafe(s)** for **GINO'S EAST OF CHICAGO**, adjacent to the premises known as **521 S. Dearborn St.**.

Dear Alderman **Bob Fioretti**:

The applicant referenced above has requested the use of the public right-of-way for a **sidewalk cafe(s)**. An ordinance has been prepared by the Department of Business Affairs and Consumer Protection – Small Business Center - Public Way Use Unit for presentation to the City Council. Because this request was made for properties located in your ward, as approved by you as per the attached, I respectfully request that you introduce the attached ordinance at the next City Council meeting.

If you have any questions regarding this ordinance, please contact Anthony Bertuca at (312) 744-5506.

Department of Business Affairs and Consumer Protection

City of Chicago

O2014-1690

Office of the City Clerk

Document Tracking Sheet

Meeting Date:	3/5/2014
Sponsor(s):	Fioretti (2)
Type:	Ordinance
Title:	Sidewalk cafe(s) for Hackney's Printers' Row
Committee(s) Assignment:	Committee on Transportation and Public Way

ORDINANCE

HACKNEY'S PRINTERS' ROW
Acct. No. 210267 - 1
Permit No. 1111098

Be It Ordained by the City Council of the City of Chicago:

Permission and authority are hereby given and granted to HACKNEY'S PRINTERS' ROW upon the terms and subject to the conditions of this ordinance, to maintain and use a portion of the public right of way for a sidewalk cafe adjacent to its premises located at 731-33 S. Dearborn St.. Said sidewalk cafe area #1 shall be forty-four (44) feet in length and ten (10) feet in width for a total of four hundred forty (440) square feet and shall allow six (6) feet of clear space from the face of the curb/building line along S. Dearborn Street. The compensation for said space and the days and hours of operation for the sidewalk cafe shall be as follows:

Monday thru Friday 10:00 a.m. to 12:00 midnight Saturday & Sunday 8:30 a.m. to 12:00 midnight
Compensation: $792.00
SEATING CAPACITY: 44

Sidewalk Cafe Permit and approved plan must be posted at all times.

This grant of privilege #1111098 for a sidewalk cafe shall be subject to the provisions of Section 10-28-800 though 10-28-885 of the Municipal Code of Chicago and the directions of the Commissioner of Department of Business Affairs and Consumer Protection, the Commissioner of Streets and Sanitation, and the Commissioner of Transportation.

The permit holder agrees to hold the City of Chicago harmless for any damage, relocation or replacement costs associated with damage, relocation or removal of private property caused by the City performing work in the public way.

Authority for the above named privilege is herein given and granted from and after March 1, 2014 through and including December 1, 2014.

Alderman _____

Bob Fioretti 2nd Ward

Department of Business Affairs and Consumer Protection
Small Business Center - Public Way Use Unit
City Hall - 121 N. LaSalle Street, Room 800 • Chicago, IL 60602
(312)-74-GOBIZ (312-744-6249) • (312) 744-1944 (TTY)
http://www.cityofchicago.org/bacp

03/05/2014

Alderman **Bob Fioretti**
Ward # **02**
City of Chicago
City Hall, Room **300**
121 North LaSalle Street
Chicago, Illinois 60602

Re: An ordinance to use and maintain a portion of the public right-of-way for **one (1) sidewalk cafe(s)** for **HACKNEY'S PRINTERS' ROW**, adjacent to the premises known as **731-33 S. Dearborn St.**.

Dear Alderman **Bob Fioretti**:

The applicant referenced above has requested the use of the public right-of-way for a **sidewalk cafe(s)**. An ordinance has been prepared by the Department of Business Affairs and Consumer Protection – Small Business Center - Public Way Use Unit for presentation to the City Council. Because this request was made for properties located in your ward, as approved by you as per the attached, I respectfully request that you introduce the attached ordinance at the next City Council meeting.

If you have any questions regarding this ordinance, please contact Anthony Bertuca at (312) 744-5506.

Department of Business Affairs and Consumer Protection

City of Chicago

O2014-1692

Office of the City Clerk

Document Tracking Sheet

Meeting Date:	3/5/2014
Sponsor(s):	Fioretti (2)
Type:	Ordinance
Title:	Sidewalk cafe(s) for La Cantina Grill
Committee(s) Assignment:	Committee on Transportation and Public Way

ORDINANCE
LA CANTINA GRILL
Acct. No. 287187 - 1
Permit No. 1111239

Be It Ordained by the City Council of the City of Chicago:

Permission and authority are hereby given and granted to LA CANTINA GRILL upon the terms and subject to the conditions of this ordinance, to maintain and use a portion of the public right of way for a sidewalk cafe adjacent to its premises located at 1911 S. Michigan Ave.. Said sidewalk cafe area #1 shall be twenty (20) feet in length and six (6) feet in width for a total of one hundred twenty (120) square feet and shall allow six (6) feet of clear space from the face of the curb/building line along S. Michigan Avenue (2nd ATTEMPT AT INTRODUCTION). The compensation for said space and the days and hours of operation for the sidewalk cafe shall be as follows:

Monday through Saturday 8:00 a.m. to 12:00 midnight Sunday 8:00 a.m. to 10:00 p.m.
Compensation: $600.00
SEATING CAPACITY: 14

Sidewalk Cafe Permit and approved plan must be posted at all times.

This grant of privilege #1111239 for a sidewalk cafe shall be subject to the provisions of Section 10-28-800 though 10-28-885 of the Municipal Code of Chicago and the directions of the Commissioner of Department of Business Affairs and Consumer Protection, the Commissioner of Streets and Sanitation, and the Commissioner of Transportation.

The permit holder agrees to hold the City of Chicago harmless for any damage, relocation or replacement costs associated with damage, relocation or removal of private property caused by the City performing work in the public way.

Authority for the above named privilege is herein given and granted from and after March 1, 2014 through and including December 1, 2014.

Alderman _____

Bob Fioretti 2nd Ward

Department of Business Affairs and Consumer Protection
Small Business Center - Public Way Use Unit
City Hall - 121 N. LaSalle Street, Room 800 • Chicago, IL 60602
(312)-74-GOBIZ (312-744-6249) • (312) 744-1944 (TTY)
http://www.cityofchicago.org/bacp

03/05/2014

Alderman **Bob Fioretti**
Ward # **02**
City of Chicago
City Hall, Room **300**
121 North LaSalle Street
Chicago, Illinois 60602

Re: An ordinance to use and maintain a portion of the public right-of-way for **one (1) sidewalk cafe(s)** for **LA CANTINA GRILL**, adjacent to the premises known as **1911 S. Michigan Ave.**.

Dear Alderman **Bob Fioretti**:

The applicant referenced above has requested the use of the public right-of-way for a **sidewalk cafe(s)**. An ordinance has been prepared by the Department of Business Affairs and Consumer Protection – Small Business Center - Public Way Use Unit for presentation to the City Council. Because this request was made for properties located in your ward, as approved by you as per the attached, I respectfully request that you introduce the attached ordinance at the next City Council meeting.

If you have any questions regarding this ordinance, please contact Anthony Bertuca at (312) 744-5506.

Department of Business Affairs and Consumer Protection

City of Chicago

O2014-1697

Office of the City Clerk

Document Tracking Sheet

Meeting Date:	3/5/2014
Sponsor(s):	Fioretti (2)
Type:	Ordinance
Title:	Sidewalk cafe(s) for Lou Malnati's Pizzeria
Committee(s) Assignment:	Committee on Transportation and Public Way

ORDINANCE

LOU MALNATI'S PIZZERIA
Acct. No. 50161 - 5
Permit No. 1111294

Be It Ordained by the City Council of the City of Chicago:

Permission and authority are hereby given and granted to LOU MALNATI'S PIZZERIA upon the terms and subject to the conditions of this ordinance, to maintain and use a portion of the public right of way for a sidewalk cafe adjacent to its premises located at 805 S. State St.. Said sidewalk cafe area #1 shall be forty-six point two five (46.25) feet in length and four point six seven (4.67) feet in width for a total of two hundred fifteen point nine nine (215.99) square feet and shall allow six (6) feet of clear space from the face of the curb/building line along S. State. The compensation for said space and the days and hours of operation for the sidewalk cafe shall be as follows:

Sunday through Thursday 11:ooam until 10:00pm Friday & Saturday 11:00am until 11:00pm
Compensation: $600.00
SEATING CAPACITY: 14

Sidewalk Cafe Permit and approved plan must be posted at all times.

This grant of privilege #1111294 for a sidewalk cafe shall be subject to the provisions of Section 10-28-800 though 10-28-885 of the Municipal Code of Chicago and the directions of the Commissioner of Department of Business Affairs and Consumer Protection, the Commissioner of Streets and Sanitation, and the Commissioner of Transportation.

The permit holder agrees to hold the City of Chicago harmless for any damage, relocation or replacement costs associated with damage, relocation or removal of private property caused by the City performing work in the public way.

Authority for the above named privilege is herein given and granted from and after March 1, 2014 through and including December 1, 2014.

Alderman _____

Bob Fioretti 2nd Ward

Department of Business Affairs and Consumer Protection
Small Business Center - Public Way Use Unit
City Hall - 121 N. LaSalle Street, Room 800 • Chicago, IL 60602
(312)-74-GOBIZ (312-744-6249) • (312) 744-1944 (TTY)
http://www.cityofchicago.org/bacp

03/05/2014

Alderman **Bob Fioretti**
Ward # **02**
City of Chicago
City Hall, Room **300**
121 North LaSalle Street
Chicago, Illinois 60602

Re: An ordinance to use and maintain a portion of the public right-of-way for **one (1) sidewalk cafe(s)** for **LOU MALNATI'S PIZZERIA**, adjacent to the premises known as **805 S. State St.**.

Dear Alderman **Bob Fioretti**:

The applicant referenced above has requested the use of the public right-of-way for a **sidewalk cafe(s)**. An ordinance has been prepared by the Department of Business Affairs and Consumer Protection – Small Business Center - Public Way Use Unit for presentation to the City Council. Because this request was made for properties located in your ward, as approved by you as per the attached, I respectfully request that you introduce the attached ordinance at the next City Council meeting.

If you have any questions regarding this ordinance, please contact Anthony Bertuca at (312) 744-5506.

Department of Business Affairs and Consumer Protection

City of Chicago

O2014-1698

Office of the City Clerk

Document Tracking Sheet

Meeting Date:	3/5/2014
Sponsor(s):	Fioretti (2)
Type:	Ordinance
Title:	Sidewalk cafe(s) for Lou Mitchell's
Committee(s) Assignment:	Committee on Transportation and Public Way

ORDINANCE
LOU MITCHELL'S
Acct. No. 86063 - 1
Permit No. 1111566

Be It Ordained by the City Council of the City of Chicago:

Permission and authority are hereby given and granted to LOU MITCHELL'S upon the terms and subject to the conditions of this ordinance, to maintain and use a portion of the public right of way for a sidewalk cafe adjacent to its premises located at 565 W. Jackson Blvd.. Said sidewalk cafe area #1 shall be forty (40) feet in length and seven point six seven (7.67) feet in width for a total of three hundred six point eight (306.8) square feet and shall allow six (6) feet of clear space from the face of the curb/building line along W. Jackson Blvd.. The compensation for said space and the days and hours of operation for the sidewalk cafe shall be as follows:

Monday through Sunday 8:00 a.m. to 3:00 p.m.
Compensation: $600.00
SEATING CAPACITY: 35

Sidewalk Cafe Permit and approved plan must be posted at all times.

This grant of privilege #1111566 for a sidewalk cafe shall be subject to the provisions of Section 10-28-800 though 10-28-885 of the Municipal Code of Chicago and the directions of the Commissioner of Department of Business Affairs and Consumer Protection, the Commissioner of Streets and Sanitation, and the Commissioner of Transportation.

The permit holder agrees to hold the City of Chicago harmless for any damage, relocation or replacement costs associated with damage, relocation or removal of private property caused by the City performing work in the public way.

Authority for the above named privilege is herein given and granted from and after March 1, 2014 through and including December 1, 2014.

Alderman _____
Bob Fioretti 2nd Ward

Department of Business Affairs and Consumer Protection
Small Business Center- Public Way Use Unit
City Hall- 121 N LaSalle Street Room 800 • Chicago, IL 60602
(312)-74-GOBIZ (312-744-6249) • (312) 744-1944 (TTY)
http://www.cityofchicago.org/bacp

03/05/2014

Alderman **Bob Fioretti**
Ward # **02**
City of Chicago
City Hall, Room **300**
121 North LaSalle Street
Chicago, Illinois 60602

Re: An ordinance to use and maintain a portion of the public right-of-way for **one (1) sidewalk cafe(s)** for **LOU MITCHELL'S**, adjacent to the premises known as **565 W. Jackson Blvd.**.

Dear Alderman **Bob Fioretti**:

The applicant referenced above has requested the use of the public right-of-way for a **sidewalk cafe(s)**. An ordinance has been prepared by the Department of Business Affairs and Consumer Protection – Small Business Center - Public Way Use Unit for presentation to the City Council. Because this request was made for properties located in your ward, as approved by you as per the attached, I respectfully request that you introduce the attached ordinance at the next City Council meeting.

If you have any questions regarding this ordinance, please contact Anthony Bertuca at (312) 744-5506.

Department of Business Affairs and Consumer Protection

City of Chicago

O2014-1698

Office of the City Clerk

Document Tracking Sheet

Meeting Date:	3/5/2014
Sponsor(s):	Fioretti (2)
Type:	Ordinance
Title:	Sidewalk cafe(s) for Lou Mitchell's
Committee(s) Assignment:	Committee on Transportation and Public Way

ORDINANCE
LOU MITCHELL'S
Acct. No. 86063 - 1
Permit No. 1111566

Be It Ordained by the City Council of the City of Chicago:

Permission and authority are hereby given and granted to LOU MITCHELL'S upon the terms and subject to the conditions of this ordinance, to maintain and use a portion of the public right of way for a sidewalk cafe adjacent to its premises located at 565 W. Jackson Blvd.. Said sidewalk cafe area #1 shall be forty (40) feet in length and seven point six seven (7.67) feet in width for a total of three hundred six point eight (306.8) square feet and shall allow six (6) feet of clear space from the face of the curb/building line along W. Jackson Blvd.. The compensation for said space and the days and hours of operation for the sidewalk cafe shall be as follows:

Monday through Sunday 8:00 a.m. to 3:00 p.m.
Compensation: $600.00
SEATING CAPACITY: 35

Sidewalk Cafe Permit and approved plan must be posted at all times.

This grant of privilege #1111566 for a sidewalk cafe shall be subject to the provisions of Section 10-28-800 though 10-28-885 of the Municipal Code of Chicago and the directions of the Commissioner of Department of Business Affairs and Consumer Protection, the Commissioner of Streets and Sanitation, and the Commissioner of Transportation.

The permit holder agrees to hold the City of Chicago harmless for any damage, relocation or replacement costs associated with damage, relocation or removal of private property caused by the City performing work in the public way.

Authority for the above named privilege is herein given and granted from and after March 1, 2014 through and including December 1, 2014.

Alderman _____

Bob Fioretti 2nd Ward

Department of Business Affairs and Consumer Protection
Small Business Center- Public Way Use Unit
City Hall - 121 N LaSalle Street Room 800 • Chicago, IL 60602
(312)-74-GOBIZ (312-744-6249) • (312) 744-1944 (TTY)
http://www.cityofchicago.org/bacp

03/05/2014

Alderman **Bob Fioretti**
Ward # **02**
City of Chicago
City Hall, Room **300**
121 North LaSalle Street
Chicago, Illinois 60602

Re: An ordinance to use and maintain a portion of the public right-of-way for **one (1) sidewalk cafe(s)** for **LOU MITCHELL'S**, adjacent to the premises known as **565 W. Jackson Blvd.**.

Dear Alderman **Bob Fioretti**:

The applicant referenced above has requested the use of the public right-of-way for a **sidewalk cafe(s)**. An ordinance has been prepared by the Department of Business Affairs and Consumer Protection – Small Business Center - Public Way Use Unit for presentation to the City Council. Because this request was made for properties located in your ward, as approved by you as per the attached, I respectfully request that you introduce the attached ordinance at the next City Council meeting.

If you have any questions regarding this ordinance, please contact Anthony Bertuca at (312) 744-5506.

Department of Business Affairs and Consumer Protection

City of Chicago

O2014-1704

Office of the City Clerk

Document Tracking Sheet

Meeting Date:	3/5/2014
Sponsor(s):	Fioretti (2)
Type:	Ordinance
Title:	Sidewalk cafe(s) for Panera Bread No. 1004
Committee(s) Assignment:	Committee on Transportation and Public Way

ORDINANCE
PANERA BREAD #1004
Acct. No. 207283 - 5
Permit No. 1111114

Be It Ordained by the City Council of the City of Chicago:

Permission and authority are hereby given and granted to PANERA BREAD #1004 upon the terms and subject to the conditions of this ordinance, to maintain and use a portion of the public right of way for a sidewalk cafe adjacent to its premises located at 525 S. State St.. Said sidewalk cafe area #1 shall be thirty (30) feet in length and eight (8) feet in width for a total of two hundred forty (240) square feet and shall allow six (6) feet of clear space from the face of the curb/building line along S. State Street. The compensation for said space and the days and hours of operation for the sidewalk cafe shall be as follows:

Monday through Sunday 8:00 a.m. to 10:00 p.m.
Compensation: $600.00
SEATING CAPACITY: 18

Sidewalk Cafe Permit and approved plan must be posted at all times.

This grant of privilege #1111114 for a sidewalk cafe shall be subject to the provisions of Section 10-28-800 though 10-28-885 of the Municipal Code of Chicago and the directions of the Commissioner of Department of Business Affairs and Consumer Protection, the Commissioner of Streets and Sanitation, and the Commissioner of Transportation.

The permit holder agrees to hold the City of Chicago harmless for any damage, relocation or replacement costs associated with damage, relocation or removal of private property caused by the City performing work in the public way.

Authority for the above named privilege is herein given and granted from and after March 1, 2014 through and including December 1, 2014.

Alderman _____

Bob Fioretti 2nd Ward



Department of Business Affairs and Consumer Protection
Small Business Center - Public Way Use Unit
City Hall - 121 N. LaSalle Street, Room 800 • Chicago, IL 60602
(312)-74-GOBIZ (312-744-6249), • (312) 744-1944 (TTY)
http://www.cityofchicago.org/bacp

03/05/2014

Alderman **Bob Fioretti**
Ward # **02**
City of Chicago
City Hall, Room **300**
121 North LaSalle Street
Chicago, Illinois 60602

Re: An ordinance to use and maintain a portion of the public right-of-way for **one (1) sidewalk cafe(s)** for **PANERA BREAD #1004**, adjacent to the premises known as **525 S. State St.**.

Dear Alderman **Bob Fioretti**:

The applicant referenced above has requested the use of the public right-of-way for a **sidewalk cafe(s)**. An ordinance has been prepared by the Department of Business Affairs and Consumer Protection – Small Business Center - Public Way Use Unit for presentation to the City Council. Because this request was made for properties located in your ward, as approved by you as per the attached, I respectfully request that you introduce the attached ordinance at the next City Council meeting.

If you have any questions regarding this ordinance, please contact Anthony Bertuca at (312) 744-5506.

Department of Business Affairs and Consumer Protection

City of Chicago

O2014-1711

Office of the City Clerk

Document Tracking Sheet

Meeting Date:	3/5/2014
Sponsor(s):	Fioretti (2)
Type:	Ordinance
Title:	Sidewalk cafe(s) for Pizzeria Brandi
Committee(s) Assignment:	Committee on Transportation and Public Way

ORDINANCE
Pizzeria Brandi
Acct. No. 339128 - 2
Permit No. 1111390

Be It Ordained by the City Council of the City of Chicago:

Permission and authority are hereby given and granted to Pizzeria Brandi upon the terms and subject to the conditions of this ordinance, to maintain and use a portion of the public right of way for a sidewalk cafe adjacent to its premises located at 67 E. Cermak Rd.. Said sidewalk cafe area #1 shall be thirty-six point zero eight (36.08) feet in length and five point eight three (5.83) feet in width for a total of two hundred ten point three five (210.35) square feet and shall allow six (6) feet of clear space from the face of the curb/building line along E. Cermak Road. The compensation for said space and the days and hours of operation for the sidewalk cafe shall be as follows:

Monday through Saturday 11:00 a.m. to 12:00 midnight Sunday 12:00 p.m. to 12:00 midnight
Compensation: $600.00
SEATING CAPACITY: 18

Sidewalk Cafe Permit and approved plan must be posted at all times.

This grant of privilege #1111390 for a sidewalk cafe shall be subject to the provisions of Section 10-28-800 though 10-28-885 of the Municipal Code of Chicago and the directions of the Commissioner of Department of Business Affairs and Consumer Protection, the Commissioner of Streets and Sanitation, and the Commissioner of Transportation.

The permit holder agrees to hold the City of Chicago harmless for any damage, relocation or replacement costs associated with damage, relocation or removal of private property caused by the City performing work in the public way.

Authority for the above named privilege is herein given and granted from and after March 1, 2014 through and including December 1, 2014.

Alderman

Bob Fioretti 2nd Ward

Department of Business Affairs and Consumer Protection
Small Business Center - Public Way Use Unit
City Hall - 121 N. LaSalle Street, Room 800 • Chicago, IL 60602
(312)-74-GOBIZ (312-744-6249) • (312) 744-1944 (TTY)
http://www.cityofchicago.org/bacp

03/05/2014

Alderman **Bob Fioretti**
Ward # **02**
City of Chicago
City Hall, Room **300**
121 North LaSalle Street
Chicago, Illinois 60602

Re: An ordinance to use and maintain a portion of the public right-of-way for **one (1) sidewalk cafe(s)** for **Pizzeria Brandi**, adjacent to the premises known as **67 E. Cermak Rd.**.

Dear Alderman **Bob Fioretti**:

The applicant referenced above has requested the use of the public right-of-way for a **sidewalk cafe(s)**. An ordinance has been prepared by the Department of Business Affairs and Consumer Protection – Small Business Center - Public Way Use Unit for presentation to the City Council. Because this request was made for properties located in your ward, as approved by you as per the attached, I respectfully request that you introduce the attached ordinance at the next City Council meeting.

If you have any questions regarding this ordinance, please contact Anthony Bertuca at (312) 744-5506.

Department of Business Affairs and Consumer Protection

City of Chicago

O2014-1714

Office of the City Clerk

Document Tracking Sheet

Meeting Date:	3/5/2014
Sponsor(s):	Fioretti (2)
Type:	Ordinance
Title:	Sidewalk cafe(s) for Potbelly Sandwich Works
Committee(s) Assignment:	Committee on Transportation and Public Way

ORDINANCE

POTBELLY SANDWICH WORKS
Acct. No. 65004 - 39
Permit No. 1111142

Be It Ordained by the City Council of the City of Chicago:

Permission and authority are hereby given and granted to POTBELLY SANDWICH WORKS upon the terms and subject to the conditions of this ordinance, to maintain and use a portion of the public right of way for a sidewalk cafe adjacent to its premises located at 547 W. Jackson Blvd.. Said sidewalk cafe area #1 shall be thirty-eight (38) feet in length and nine point zero eight (9.08) feet in width for a total of three hundred forty-five point zero four (345.04) square feet and shall allow six (6) feet of clear space from the face of the curb/building line along S. Clinton Street. The compensation for said space and the days and hours of operation for the sidewalk cafe shall be as follows:

Monday through Friday 8:00 a.m. to 9:00 p.m. Saturday and Sunday 11:00 a.m. to 9:00 p.m.
Compensation: $600.00
SEATING CAPACITY: 18

Sidewalk Cafe Permit and approved plan must be posted at all times.

This grant of privilege #1111142 for a sidewalk cafe shall be subject to the provisions of Section 10-28-800 though 10-28-885 of the Municipal Code of Chicago and the directions of the Commissioner of Department of Business Affairs and Consumer Protection, the Commissioner of Streets and Sanitation, and the Commissioner of Transportation.

The permit holder agrees to hold the City of Chicago harmless for any damage, relocation or replacement costs associated with damage, relocation or removal of private property caused by the City performing work in the public way.

Authority for the above named privilege is herein given and granted from and after March 1, 2014 through and including December 1, 2014.

Alderman

Bob Fioretti 2nd Ward

Department of Business Affairs and Consumer Protection
Small Business Center - Public Way Use Unit
City Hall - 121 N. LaSalle Street, Room 800 • Chicago, IL 60602
(312)-74-GOBIZ (312-744-6249) • (312) 744-1944 (TTY)
http://www.cityofchicago.org/bacp

03/05/2014

Alderman **Bob Fioretti**
Ward # **02**
City of Chicago
City Hall, Room **300**
121 North LaSalle Street
Chicago, Illinois 60602

Re: An ordinance to use and maintain a portion of the public right-of-way for **one (1) sidewalk cafe(s)** for **POTBELLY SANDWICH WORKS**, adjacent to the premises known as **547 W. Jackson Blvd.**.

Dear Alderman **Bob Fioretti**:

The applicant referenced above has requested the use of the public right-of-way for a **sidewalk cafe(s)**. An ordinance has been prepared by the Department of Business Affairs and Consumer Protection – Small Business Center - Public Way Use Unit for presentation to the City Council. Because this request was made for properties located in your ward, as approved by you as per the attached, I respectfully request that you introduce the attached ordinance at the next City Council meeting.

If you have any questions regarding this ordinance, please contact Anthony Bertuca at (312) 744-5506.

Department of Business Affairs and Consumer Protection

City of Chicago

O2014-1717

Office of the City Clerk

Document Tracking Sheet

Meeting Date:	3/5/2014
Sponsor(s):	Fioretti (2)
Type:	Ordinance
Title:	Sidewalk cafe(s) for Potbelly Sandwich Works LLC - 542 S Dearborn St
Committee(s) Assignment:	Committee on Transportation and Public Way

ORDINANCE

POTBELLY SANDWICH WORKS LLC
Acct. No. 65004 - 23
Permit No. 1111140

Be It Ordained by the City Council of the City of Chicago:

Permission and authority are hereby given and granted to POTBELLY SANDWICH WORKS LLC upon the terms and subject to the conditions of this ordinance, to maintain and use a portion of the public right of way for a sidewalk cafe adjacent to its premises located at 542 S. Dearborn St.. Said sidewalk cafe area #1 shall be thirty-six (36) feet in length and nine (9) feet in width for a total of three hundred twenty-four (324) square feet and shall allow six (6) feet of clear space from the face of the curb/building line along S. DEARBORN ST.. The compensation for said space and the days and hours of operation for the sidewalk cafe shall be as follows:

Monday thru Friday 8:00 a.m. to 9:00 p.m. Saturday & Sunday 11:00am to 5:00pm
Compensation: $600.00
SEATING CAPACITY: 22

Sidewalk Cafe Permit and approved plan must be posted at all times.

This grant of privilege #1111140 for a sidewalk cafe shall be subject to the provisions of Section 10-28-800 though 10-28-885 of the Municipal Code of Chicago and the directions of the Commissioner of Department of Business Affairs and Consumer Protection, the Commissioner of Streets and Sanitation, and the Commissioner of Transportation.

The permit holder agrees to hold the City of Chicago harmless for any damage, relocation or replacement costs associated with damage, relocation or removal of private property caused by the City performing work in the public way.

Authority for the above named privilege is herein given and granted from and after March 1, 2014 through and including December 1, 2014.

Alderman

Bob Fioretti 2nd Ward

Department of Business Affairs and Consumer Protection
Small Business Center - Public Way Use Unit
City Hall - 121 N LaSalle Street, Room 800 • Chicago, IL 60602
(312)-74-GOBIZ (312-744-6249) • (312) 744-1944 (TTY)
http://www.cityofchicago.org/bacp

03/05/2014

Alderman **Bob Fioretti**
Ward # **02**
City of Chicago
City Hall, Room **300**
121 North LaSalle Street
Chicago, Illinois 60602

Re: An ordinance to use and maintain a portion of the public right-of-way for **one (1) sidewalk cafe(s)** for **POTBELLY SANDWICH WORKS LLC**, adjacent to the premises known as **542 S. Dearborn St.**.

Dear Alderman **Bob Fioretti**:

The applicant referenced above has requested the use of the public right-of-way for a **sidewalk cafe(s)**. An ordinance has been prepared by the Department of Business Affairs and Consumer Protection – Small Business Center - Public Way Use Unit for presentation to the City Council. Because this request was made for properties located in your ward, as approved by you as per the attached, I respectfully request that you introduce the attached ordinance at the next City Council meeting.

If you have any questions regarding this ordinance, please contact Anthony Bertuca at (312) 744-5506.

Department of Business Affairs and Consumer Protection

City of Chicago

O2014-1723

Office of the City Clerk

Document Tracking Sheet

Meeting Date:	3/5/2014
Sponsor(s):	Fioretti (2)
Type:	Ordinance
Title:	Sidewalk cafe(s) for Potbelly Sandwich Works LLC - 175 W Jackson Blvd
Committee(s) Assignment:	Committee on Transportation and Public Way

ORDINANCE
POTBELLY SANDWICH WORKS LLC
Acct. No. 65004 - 13
Permit No. 1111143

Be It Ordained by the City Council of the City of Chicago:

Permission and authority are hereby given and granted to POTBELLY SANDWICH WORKS LLC upon the terms and subject to the conditions of this ordinance, to maintain and use a portion of the public right of way for a sidewalk cafe adjacent to its premises located at 175 W. Jackson Blvd.. Said sidewalk cafe area #1 shall be twenty-six (26) feet in length and six point five eight (6.58) feet in width for a total of one hundred seventy-one point zero eight (171.08) square feet and shall allow six (6) feet of clear space from the face of the curb/building line along S. FINANCIAL. The compensation for said space and the days and hours of operation for the sidewalk cafe shall be as follows:

Monday thru Friday 8:00 a.m. to 7:00 p.m.
Compensation: $600.00
SEATING CAPACITY: 8

Sidewalk Cafe Permit and approved plan must be posted at all times.

This grant of privilege #1111143 for a sidewalk cafe shall be subject to the provisions of Section 10-28-800 though 10-28-885 of the Municipal Code of Chicago and the directions of the Commissioner of Department of Business Affairs and Consumer Protection, the Commissioner of Streets and Sanitation, and the Commissioner of Transportation.

The permit holder agrees to hold the City of Chicago harmless for any damage, relocation or replacement costs associated with damage, relocation or removal of private property caused by the City performing work in the public way.

Authority for the above named privilege is herein given and granted from and after March 1, 2014 through and including December 1, 2014.

Alderman

Bob Fioretti 2nd Ward

Department of Business Affairs and Consumer Protection
Small Business Center - Public Way Use Unit
City Hall - 121 N. LaSalle Street, Room 800 • Chicago, IL 60602
(312)-74-GOBIZ (312-744-6249) • (312) 744-1944 (TTY)
http://www.cityofchicago.org/bacp

03/05/2014

Alderman **Bob Fioretti**
Ward # **02**
City of Chicago
City Hall, Room **300**
121 North LaSalle Street
Chicago, Illinois 60602

Re: An ordinance to use and maintain a portion of the public right-of-way for **one (1) sidewalk cafe(s)** for **POTBELLY SANDWICH WORKS LLC**, adjacent to the premises known as **175 W. Jackson Blvd.**.

Dear Alderman **Bob Fioretti**:

The applicant referenced above has requested the use of the public right-of-way for a **sidewalk cafe(s)**. An ordinance has been prepared by the Department of Business Affairs and Consumer Protection – Small Business Center - Public Way Use Unit for presentation to the City Council. Because this request was made for properties located in your ward, as approved by you as per the attached, I respectfully request that you introduce the attached ordinance at the next City Council meeting.

If you have any questions regarding this ordinance, please contact Anthony Bertuca at (312) 744-5506.

Department of Business Affairs and Consumer Protection

City of Chicago

O2014-1726

Office of the City Clerk

Document Tracking Sheet

Meeting Date:	3/5/2014
Sponsor(s):	Fioretti (2)
Type:	Ordinance
Title:	Sidewalk cafe(s) for Potbelly Sandwich Works LLC - 1459 W Taylor St
Committee(s) Assignment:	Committee on Transportation and Public Way

ORDINANCE

POTBELLY SANDWICH WORKS LLC
Acct. No. 65004 - 24
Permit No. 1111139

Be It Ordained by the City Council of the City of Chicago:

Permission and authority are hereby given and granted to POTBELLY SANDWICH WORKS LLC upon the terms and subject to the conditions of this ordinance, to maintain and use a portion of the public right of way for a sidewalk cafe adjacent to its premises located at 1459 W. Taylor St.. Said sidewalk cafe area #1 shall be twenty-seven point five (27.5) feet in length and six point nine two (6.92) feet in width for a total of one hundred ninety point three (190.3) square feet and shall allow six (6) feet of clear space from the face of the curb/building line along S.Laflin. The compensation for said space and the days and hours of operation for the sidewalk cafe shall be as follows:

Sunday - Thursday 11 a.m. to 9 p.m. Friday - Saturday 11 a.m to 10 p.m.
Compensation: $600.00
SEATING CAPACITY: 12

Sidewalk Cafe Permit and approved plan must be posted at all times.

This grant of privilege #1111139 for a sidewalk cafe shall be subject to the provisions of Section 10-28-800 though 10-28-885 of the Municipal Code of Chicago and the directions of the Commissioner of Department of Business Affairs and Consumer Protection, the Commissioner of Streets and Sanitation, and the Commissioner of Transportation.

The permit holder agrees to hold the City of Chicago harmless for any damage, relocation or replacement costs associated with damage, relocation or removal of private property caused by the City performing work in the public way.

Authority for the above named privilege is herein given and granted from and after March 1, 2014 through and including December 1, 2014.

Alderman _____

Bob Fioretti 2nd Ward

Department of Business Affairs and Consumer Protection
Small Business Center - Public Way Use Unit
City Hall - 121 N LaSalle Street, Room 800 • Chicago, IL 60602
(312)-74-GOBIZ (312-744-6249) • (312) 744-1944 (TTY)
http://www.cityofchicago.org/bacp

03/05/2014

Alderman **Bob Fioretti**
Ward # **02**
City of Chicago
City Hall, Room **300**
121 North LaSalle Street
Chicago, Illinois 60602

Re: An ordinance to use and maintain a portion of the public right-of-way for **one (1) sidewalk cafe(s)** for **POTBELLY SANDWICH WORKS LLC**, adjacent to the premises known as **1459 W. Taylor St.**.

Dear Alderman **Bob Fioretti**:

The applicant referenced above has requested the use of the public right-of-way for a **sidewalk cafe(s)**. An ordinance has been prepared by the Department of Business Affairs and Consumer Protection – Small Business Center - Public Way Use Unit for presentation to the City Council. Because this request was made for properties located in your ward, as approved by you as per the attached, I respectfully request that you introduce the attached ordinance at the next City Council meeting.

If you have any questions regarding this ordinance, please contact Anthony Bertuca at (312) 744-5506.

Department of Business Affairs and Consumer Protection

City of Chicago

O2014-1729

Office of the City Clerk

Document Tracking Sheet

Meeting Date:	3/5/2014
Sponsor(s):	Fioretti (2)
Type:	Ordinance
Title:	Sidewalk cafe(s) for South Loop Club, Inc.
Committee(s) Assignment:	Committee on Transportation and Public Way

ORDINANCE
SOUTH LOOP CLUB INC
Acct. No. 6525 - 1
Permit No. 1111123

Be It Ordained by the City Council of the City of Chicago:

Permission and authority are hereby given and granted to SOUTH LOOP CLUB INC upon the terms and subject to the conditions of this ordinance, to maintain and use a portion of the public right of way for a sidewalk cafe adjacent to its premises located at 701 S. State St.. Said sidewalk cafe area #1 shall be sixty-three (63) feet in length and seven (7) feet in width for a total of four hundred forty-one (441) square feet and shall allow six (6) feet of clear space from the face of the curb/building line along E. Balbo Drive. The compensation for said space and the days and hours of operation for the sidewalk cafe shall be as follows:

Monday through Sunday 8:00 a.m. to 12:00 midnight
Compensation: $793.80
SEATING CAPACITY: 49

Sidewalk Cafe Permit and approved plan must be posted at all times.

This grant of privilege #1111123 for a sidewalk cafe shall be subject to the provisions of Section 10-28-800 though 10-28-885 of the Municipal Code of Chicago and the directions of the Commissioner of Department of Business Affairs and Consumer Protection, the Commissioner of Streets and Sanitation, and the Commissioner of Transportation.

The permit holder agrees to hold the City of Chicago harmless for any damage, relocation or replacement costs associated with damage, relocation or removal of private property caused by the City performing work in the public way.

Authority for the above named privilege is herein given and granted from and after March 1, 2014 through and including December 1, 2014.

Alderman _____

Bob Fioretti 2nd Ward

Department of Business Affairs and Consumer Protection
Small Business Center - Public Way Use Unit
City Hall - 121 N. LaSalle Street, Room 800 • Chicago, IL 60602
(312)-74-GOBIZ (312-744-6249) • (312) 744-1944 (TTY)
http://www.cityofchicago.org/bacp

03/05/2014

Alderman **Bob Fioretti**
Ward # **02**
City of Chicago
City Hall, Room **300**
121 North LaSalle Street
Chicago, Illinois 60602

Re: An ordinance to use and maintain a portion of the public right-of-way for **one (1) sidewalk cafe(s)** for **SOUTH LOOP CLUB INC**, adjacent to the premises known as **701 S. State St.**.

Dear Alderman **Bob Fioretti**:

The applicant referenced above has requested the use of the public right-of-way for a **sidewalk cafe(s)**. An ordinance has been prepared by the Department of Business Affairs and Consumer Protection – Small Business Center - Public Way Use Unit for presentation to the City Council. Because this request was made for properties located in your ward, as approved by you as per the attached, I respectfully request that you introduce the attached ordinance at the next City Council meeting.

If you have any questions regarding this ordinance, please contact Anthony Bertuca at (312) 744-5506.

Department of Business Affairs and Consumer Protection

City of Chicago

O2014-1739

Office of the City Clerk

Document Tracking Sheet

Meeting Date:	3/5/2014
Sponsor(s):	Fioretti (2)
Type:	Ordinance
Title:	Sidewalk cafe(s) for Starbucks Coffee No. 282
Committee(s) Assignment:	Committee on Transportation and Public Way

ORDINANCE
STARBUCKS COFFEE #282
Acct. No. 63414 - 33
Permit No. 1111322

Be It Ordained by the City Council of the City of Chicago:

Permission and authority are hereby given and granted to STARBUCKS COFFEE #282 upon the terms and subject to the conditions of this ordinance, to maintain and use a portion of the public right of way for a sidewalk cafe adjacent to its premises located at 555 S. Dearborn St. Said sidewalk cafe area #1 shall be thirteen (13) feet in length and six (6) feet in width for a total of seventy-eight (78) square feet and shall allow six (6) feet of clear space from the face of the curb/building line along S.DEARBORN. The compensation for said space and the days and hours of operation for the sidewalk cafe shall be as follows:

Sunday thru Saturday 8:00 a.m. to 10:00 p.m.
Compensation: $600.00
SEATING CAPACITY: 8

Sidewalk Cafe Permit and approved plan must be posted at all times.

This grant of privilege #1111322 for a sidewalk cafe shall be subject to the provisions of Section 10-28-800 though 10-28-885 of the Municipal Code of Chicago and the directions of the Commissioner of Department of Business Affairs and Consumer Protection, the Commissioner of Streets and Sanitation, and the Commissioner of Transportation.

The permit holder agrees to hold the City of Chicago harmless for any damage, relocation or replacement costs associated with damage, relocation or removal of private property caused by the City performing work in the public way.

Authority for the above named privilege is herein given and granted from and after March 1, 2014 through and including December 1, 2014.

Alderman _____
Bob Fioretti 2nd Ward

Department of Business Affairs and Consumer Protection
Small Business Center - Public Way Use Unit
City Hall - 121 N. LaSalle Street, Room 800 • Chicago, IL 60602
(312)-74-GOBIZ (312-744-6249) • (312) 744-1944 (TTY)
http://www.cityofchicago.org/bacp

03/05/2014

Alderman **Bob Fioretti**
Ward # **02**
City of Chicago
City Hall, Room **300**
121 North LaSalle Street
Chicago, Illinois 60602

Re: An ordinance to use and maintain a portion of the public right-of-way for **one (1) sidewalk cafe(s)** for **STARBUCKS COFFEE #282**, adjacent to the premises known as **555 S. Dearborn St.**.

Dear Alderman **Bob Fioretti**:

The applicant referenced above has requested the use of the public right-of-way for a **sidewalk cafe(s)**. An ordinance has been prepared by the Department of Business Affairs and Consumer Protection – Small Business Center - Public Way Use Unit for presentation to the City Council. Because this request was made for properties located in your ward, as approved by you as per the attached, I respectfully request that you introduce the attached ordinance at the next City Council meeting.

If you have any questions regarding this ordinance, please contact Anthony Bertuca at (312) 744-5506.

Department of Business Affairs and Consumer Protection

City of Chicago

O2014-1741

Office of the City Clerk

Document Tracking Sheet

Meeting Date:	3/5/2014
Sponsor(s):	Fioretti (2)
Type:	Ordinance
Title:	Sidewalk cafe(s) for Starbucks Coffee No. 2234
Committee(s) Assignment:	Committee on Transportation and Public Way

ORDINANCE
STARBUCKS COFFEE #2234
Acct. No. 63414 - 38
Permit No. 1111354

Be It Ordained by the City Council of the City of Chicago:

Permission and authority are hereby given and granted to STARBUCKS COFFEE #2234 upon the terms and subject to the conditions of this ordinance; to maintain and use a portion of the public right of way for a sidewalk cafe adjacent to its premises located at 200 W. Adams St.. Said sidewalk cafe area #1 shall be twenty (20) feet in length and five point five (5.5) feet in width for a total of one hundred ten (110) square feet and shall allow six (6) feet of clear space from the face of the curb/building line along S. Wells Street. The compensation for said space and the days and hours of operation for the sidewalk cafe shall be as follows:

Monday through Friday 8:00 a.m. to 7:00 p.m. Saturday and Sunday 8:00 a.m. to 5:00 p.m.
Compensation: $600.00
SEATING CAPACITY: 6

Sidewalk Cafe Permit and approved plan must be posted at all times.

This grant of privilege #1111354 for a sidewalk cafe shall be subject to the provisions of Section 10-28-800 though 10-28-885 of the Municipal Code of Chicago and the directions of the Commissioner of Department of Business Affairs and Consumer Protection, the Commissioner of Streets and Sanitation, and the Commissioner of Transportation.

The permit holder agrees to hold the City of Chicago harmless for any damage, relocation or replacement costs associated with damage, relocation or removal of private property caused by the City performing work in the public way.

Authority for the above named privilege is herein given and granted from and after March 1, 2014 through and including December 1, 2014.

Alderman _____

Bob Fioretti 2nd Ward

Department of Business Affairs and Consumer Protection
Small Business Center - Public Way Use Unit
City Hall - 121 N. LaSalle Street, Room 800 • Chicago, IL 60602
(312)-74-GOBIZ (312-744-6249) • (312) 744-1944 (TTY)
http://www.cityofchicago.org/bacp

03/05/2014

Alderman **Bob Fioretti**
Ward # **02**
City of Chicago
City Hall, Room **300**
121 North LaSalle Street
Chicago, Illinois 60602

Re: An ordinance to use and maintain a portion of the public right-of-way for **one (1) sidewalk cafe(s)** for **STARBUCKS COFFEE #2234**, adjacent to the premises known as **200 W. Adams St.**.

Dear Alderman **Bob Fioretti**:

The applicant referenced above has requested the use of the public right-of-way for a **sidewalk cafe(s)**. An ordinance has been prepared by the Department of Business Affairs and Consumer Protection – Small Business Center - Public Way Use Unit for presentation to the City Council. Because this request was made for properties located in your ward, as approved by you as per the attached, I respectfully request that you introduce the attached ordinance at the next City Council meeting.

If you have any questions regarding this ordinance, please contact Anthony Bertuca at (312) 744-5506.

Department of Business Affairs and Consumer Protection

City of Chicago

O2014-1747

Office of the City Clerk

Document Tracking Sheet

Meeting Date:	3/5/2014
Sponsor(s):	Fioretti (2)
Type:	Ordinance
Title:	Sidewalk cafe(s) for Tamarind
Committee(s) Assignment:	Committee on Transportation and Public Way

ORDINANCE
TAMARIND
Acct. No. 46312 - 2
Permit No. 1111560

Be It Ordained by the City Council of the City of Chicago:

Permission and authority are hereby given and granted to TAMARIND upon the terms and subject to the conditions of this ordinance, to maintain and use a portion of the public right of way for a sidewalk cafe adjacent to its premises located at 614 S. Wabash Ave.. Said sidewalk cafe area #1 shall be twenty (20) feet in length and twelve (12) feet in width for a total of two hundred forty (240) square feet and shall allow six (6) feet of clear space from the face of the curb/building line along S. Wabash Avenue. The compensation for said space and the days and hours of operation for the sidewalk cafe shall be as follows:

Monday through Sunday 11:00 a.m. to 11:00 p.m.
Compensation: $600.00
SEATING CAPACITY: 24

Sidewalk Cafe Permit and approved plan must be posted at all times.

This grant of privilege #1111560 for a sidewalk cafe shall be subject to the provisions of Section 10-28-800 though 10-28-885 of the Municipal Code of Chicago and the directions of the Commissioner of Department of Business Affairs and Consumer Protection, the Commissioner of Streets and Sanitation, and the Commissioner of Transportation.

The permit holder agrees to hold the City of Chicago harmless for any damage, relocation or replacement costs associated with damage, relocation or removal of private property caused by the City performing work in the public way.

Authority for the above named privilege is herein given and granted from and after March 1, 2014 through and including December 1, 2014.

Alderman _____

Bob Fioretti 2nd Ward

Department of Business Affairs and Consumer Protection
Small Business Center - Public Way Use Unit
City Hall - 121 N. LaSalle Street, Room 800 • Chicago, IL 60602
(312)-74-GOBIZ (312-744-6249) • (312) 744-1944 (TTY)
http://www.cityofchicago.org/bacp

03/05/2014

Alderman **Bob Fioretti**
Ward # **02**
City of Chicago
City Hall, Room **300**
121 North LaSalle Street
Chicago, Illinois 60602

Re: An ordinance to use and maintain a portion of the public right-of-way for **one (1) sidewalk cafe(s)** for **TAMARIND**, adjacent to the premises known as **614 S. Wabash Ave.**.

Dear Alderman **Bob Fioretti**:

The applicant referenced above has requested the use of the public right-of-way for a **sidewalk cafe(s)**. An ordinance has been prepared by the Department of Business Affairs and Consumer Protection – Small Business Center - Public Way Use Unit for presentation to the City Council. Because this request was made for properties located in your ward, as approved by you as per the attached, I respectfully request that you introduce the attached ordinance at the next City Council meeting.

If you have any questions regarding this ordinance, please contact Anthony Bertuca at (312) 744-5506.

Department of Business Affairs and Consumer Protection

City of Chicago

O2014-1748

Office of the City Clerk

Document Tracking Sheet

Meeting Date:	3/5/2014
Sponsor(s):	Fioretti (2)
Type:	Ordinance
Title:	Sidewalk cafe(s) for Umai
Committee(s) Assignment:	Committee on Transportation and Public Way

ORDINANCE
UMAI
Acct. No. 375082 - 1
Permit No. 1111421

Be It Ordained by the City Council of the City of Chicago:

Permission and authority are hereby given and granted to UMAI upon the terms and subject to the conditions of this ordinance, to maintain and use a portion of the public right of way for a sidewalk cafe adjacent to its premises located at 730 S. Clark St.. Said sidewalk cafe area #1 shall be twenty (20) feet in length and ten (10) feet in width for a total of two hundred (200) square feet and shall allow six (6) feet of clear space from the face of the curb/building line along S. Clark Street. The compensation for said space and the days and hours of operation for the sidewalk cafe shall be as follows:

Monday through Thursday 11:30 a.m. to 10:00 p.m. Friday and Saturday 11:30 a.m. to 10:30 p.m. Sunday 4:30 p.m. to 9:30 p.m.
Compensation: $600.00
SEATING CAPACITY: 32

Sidewalk Cafe Permit and approved plan must be posted at all times.

This grant of privilege #1111421 for a sidewalk cafe shall be subject to the provisions of Section 10-28-800 though 10-28-885 of the Municipal Code of Chicago and the directions of the Commissioner of Department of Business Affairs and Consumer Protection, the Commissioner of Streets and Sanitation, and the Commissioner of Transportation.

The permit holder agrees to hold the City of Chicago harmless for any damage, relocation or replacement costs associated with damage, relocation or removal of private property caused by the City performing work in the public way.

Authority for the above named privilege is herein given and granted from and after March 1, 2014 through and including December 1, 2014.

Alderman _____

Bob Fioretti 2nd Ward

Department of Business Affairs and Consumer Protection
Small Business Center - Public Way Use Unit
City Hall - 121 N LaSalle Street, Room 800 • Chicago, IL 60602
(312)-74-GOBIZ (312-744-6249) • (312) 744-1944 (TTY)
http://www.cityofchicago.org/bacp

03/05/2014

Alderman **Bob Fioretti**
Ward # **02**
City of Chicago
City Hall, Room **300**
121 North LaSalle Street
Chicago, Illinois 60602

Re: An ordinance to use and maintain a portion of the public right-of-way for **one (1) sidewalk cafe(s)** for **UMAI**, adjacent to the premises known as **730 S. Clark St.**.

Dear Alderman **Bob Fioretti**:

The applicant referenced above has requested the use of the public right-of-way for a **sidewalk cafe(s)**. An ordinance has been prepared by the Department of Business Affairs and Consumer Protection – Small Business Center - Public Way Use Unit for presentation to the City Council. Because this request was made for properties located in your ward, as approved by you as per the attached, I respectfully request that you introduce the attached ordinance at the next City Council meeting.

If you have any questions regarding this ordinance, please contact Anthony Bertuca at (312) 744-5506.

Department of Business Affairs and Consumer Protection

City of Chicago

O2014-1751

Office of the City Clerk

Document Tracking Sheet

Meeting Date:	3/5/2014
Sponsor(s):	Fioretti (2)
Type:	Ordinance
Title:	Sidewalk cafe(s) for Wabash Tap
Committee(s) Assignment:	Committee on Transportation and Public Way

ORDINANCE
WABASH TAP
Acct. No. 21408 - 1
Permit No. 1111386

Be It Ordained by the City Council of the City of Chicago:

Permission and authority are hereby given and granted to WABASH TAP upon the terms and subject to the conditions of this ordinance, to maintain and use a portion of the public right of way for a sidewalk cafe adjacent to its premises located at 1233 S. Wabash Ave.. Said sidewalk cafe area #1 shall be twenty (20) feet in length and six point six seven (6.67) feet in width for a total of one hundred thirty-three point four (133.4) square feet and shall allow six (6) feet of clear space from the face of the curb/building line along S. Wabash Avenue. The compensation for said space and the days and hours of operation for the sidewalk cafe shall be as follows:

Monday through Saturday 11:00 a.m. to 12:00 midnight Sunday 11:00 a.m. to 11:00 p.m.
Compensation: $600.00
SEATING CAPACITY: 12

Sidewalk Cafe Permit and approved plan must be posted at all times.

This grant of privilege #1111386 for a sidewalk cafe shall be subject to the provisions of Section 10-28-800 though 10-28-885 of the Municipal Code of Chicago and the directions of the Commissioner of Department of Business Affairs and Consumer Protection, the Commissioner of Streets and Sanitation, and the Commissioner of Transportation.

The permit holder agrees to hold the City of Chicago harmless for any damage, relocation or replacement costs associated with damage, relocation or removal of private property caused by the City performing work in the public way.

Authority for the above named privilege is herein given and granted from and after March 1, 2014 through and including December 1, 2014.

Alderman

Bob Fioretti 2nd Ward

Department of Business Affairs and Consumer Protection
Small Business Center - Public Way Use Unit
City Hall - 121 N. LaSalle Street, Room 800 • Chicago, IL 60602
(312)-74-GOBIZ (312-744-6249) • (312) 744-1944 (TTY)
http://www.cityofchicago.org/bacp

03/05/2014

Alderman **Bob Fioretti**
Ward # **02**
City of Chicago
City Hall, Room **300**
121 North LaSalle Street
Chicago, Illinois 60602

Re: An ordinance to use and maintain a portion of the public right-of-way for **one (1) sidewalk cafe(s)** for **WABASH TAP**, adjacent to the premises known as **1233 S. Wabash Ave.**.

Dear Alderman **Bob Fioretti**:

The applicant referenced above has requested the use of the public right-of-way for a **sidewalk cafe(s)**. An ordinance has been prepared by the Department of Business Affairs and Consumer Protection – Small Business Center - Public Way Use Unit for presentation to the City Council. Because this request was made for properties located in your ward, as approved by you as per the attached, I respectfully request that you introduce the attached ordinance at the next City Council meeting.

If you have any questions regarding this ordinance, please contact Anthony Bertuca at (312) 744-5506.

Department of Business Affairs and Consumer Protection

City of Chicago

O2014-1752

Office of the City Clerk

Document Tracking Sheet

Meeting Date:	3/5/2014
Sponsor(s):	Fioretti (2)
Type:	Ordinance
Title:	Sidewalk cafe(s) for Zapatista
Committee(s) Assignment:	Committee on Transportation and Public Way

ORDINANCE
ZAPATISTA
Acct. No. 290032 - 1
Permit No. 1111546

Be It Ordained by the City Council of the City of Chicago:

Permission and authority are hereby given and granted to ZAPATISTA upon the terms and subject to the conditions of this ordinance, to maintain and use a portion of the public right of way for a sidewalk cafe adjacent to its premises located at 1307 S. Wabash Ave.. Said sidewalk cafe area #1 shall be forty-five (45) feet in length and fourteen (14) feet in width, area #2 shall be twenty-one (21) feet in length and seven point four two (7.42) feet in width for a total of seven hundred eighty-five point eight two (785.82) square feet and shall allow six (6) feet of clear space from the face of the curb/building line along S. Wabash Ave.. The compensation for said space and the days and hours of operation for the sidewalk cafe shall be as follows:

Monday through Friday 11:30 a.m. to 10:30pm. Saturday & Sunday 10:00am to 10:00pm
Compensation: $864.40
SEATING CAPACITY: 76

Sidewalk Cafe Permit and approved plan must be posted at all times.

This grant of privilege #1111546 for a sidewalk cafe shall be subject to the provisions of Section 10-28-800 though 10-28-885 of the Municipal Code of Chicago and the directions of the Commissioner of Department of Business Affairs and Consumer Protection, the Commissioner of Streets and Sanitation, and the Commissioner of Transportation.

The permit holder agrees to hold the City of Chicago harmless for any damage, relocation or replacement costs associated with damage, relocation or removal of private property caused by the City performing work in the public way.

Authority for the above named privilege is herein given and granted from and after March 1, 2014 through and including December 1, 2014.

Alderman _____

Bob Fioretti 2nd Ward

Department of Business Affairs and Consumer Protection
Small Business Center- Public Way Use Unit
City Hall - 121 N. LaSalle Street Room 800 • Chicago, IL 60602
(312)-74-GOBIZ (312-744-6249) • (312) 744-1944 (TTY)
http://www.cityofchicago.org/bacp

03/05/2014

Alderman **Bob Fioretti**
Ward # **02**
City of Chicago
City Hall, Room **300**
121 North LaSalle Street
Chicago, Illinois 60602

Re: An ordinance to use and maintain a portion of the public right-of-way for **two (2) sidewalk cafe(s)** for **ZAPATISTA**, adjacent to the premises known as **1307 S. Wabash Ave.**.

Dear Alderman **Bob Fioretti**:

The applicant referenced above has requested the use of the public right-of-way for a **sidewalk cafe(s)**. An ordinance has been prepared by the Department of Business Affairs and Consumer Protection – Small Business Center - Public Way Use Unit for presentation to the City Council. Because this request was made for properties located in your ward, as approved by you as per the attached, I respectfully request that you introduce the attached ordinance at the next City Council meeting.

If you have any questions regarding this ordinance, please contact Anthony Bertuca at (312) 744-5506.

Department of Business Affairs and Consumer Protection

City of Chicago

O2014-1772

Office of the City Clerk

Document Tracking Sheet

Meeting Date:	3/5/2014
Sponsor(s):	Dowell (3)
Type:	Ordinance
Title:	Sidewalk cafe(s) for Reggie's Bar & Grill
Committee(s) Assignment:	Committee on Transportation and Public Way

ORDINANCE
REGGIE'S BAR & GRILL
Acct. No. 307071 - 1
Permit No. 1111371

Be It Ordained by the City Council of the City of Chicago:

Permission and authority are hereby given and granted to REGGIE'S BAR & GRILL upon the terms and subject to the conditions of this ordinance, to maintain and use a portion of the public right of way for a sidewalk cafe adjacent to its premises located at 2105 S. State St. Said sidewalk cafe area #1 shall be sixty-six (66) feet in length and ten (10) feet in width for a total of six hundred sixty (660) square feet and shall allow six (6) feet of clear space from the face of the curb/building line along S State St. The compensation for said space and the days and hours of operation for the sidewalk cafe shall be as follows:

Monday through Wednesday 11:00 a.m. until 11:00 p.m. Thursday through Sunday 11:00 a.m. until 12:00 a.m.
Compensation: $726.00
SEATING CAPACITY: 28

Sidewalk Cafe Permit and approved plan must be posted at all times.

This grant of privilege #1111371 for a sidewalk cafe shall be subject to the provisions of Section 10-28-800 though 10-28-885 of the Municipal Code of Chicago and the directions of the Commissioner of Department of Business Affairs and Consumer Protection, the Commissioner of Streets and Sanitation, and the Commissioner of Transportation.

The permit holder agrees to hold the City of Chicago harmless for any damage, relocation or replacement costs associated with damage, relocation or removal of private property caused by the City performing work in the public way.

Authority for the above named privilege is herein given and granted from and after March 1, 2014 through and including December 1, 2014.

Alderman Pat Dowell

Pat Dowell 3rd Ward

Department of Business Affairs and Consumer Protection
Small Business Center - Public Way Use Unit
City Hall - 121 N. LaSalle Street, Room 800 • Chicago, IL 60602
(312)-74-GOBIZ (312-744-6249) • (312) 744-1944 (TTY)
http://www.cityofchicago.org/bacp

03/05/2014

Alderman **Pat Dowell**
Ward # **03**
City of Chicago
City Hall, Room **300**
121 North LaSalle Street
Chicago, Illinois 60602

Re: An ordinance to use and maintain a portion of the public right-of-way for **one (1) sidewalk cafe(s)** for **REGGIE'S BAR & GRILL**, adjacent to the premises known as **2105 S. State St.**.

Dear Alderman **Pat Dowell**:

The applicant referenced above has requested the use of the public right-of-way for a **sidewalk cafe(s)**. An ordinance has been prepared by the Department of Business Affairs and Consumer Protection – Small Business Center - Public Way Use Unit for presentation to the City Council. Because this request was made for properties located in your ward, as approved by you as per the attached, I respectfully request that you introduce the attached ordinance at the next City Council meeting.

If you have any questions regarding this ordinance, please contact Anthony Bertuca at (312) 744-5506.

Department of Business Affairs and Consumer Protection

City of Chicago

O2014-1774

Office of the City Clerk

Document Tracking Sheet

Meeting Date:	3/5/2014
Sponsor(s):	Dowell (3)
Type:	Ordinance
Title:	Sidewalk cafe(s) for Tapas Valancia
Committee(s) Assignment:	Committee on Transportation and Public Way

ORDINANCE –
TAPAS VALANCIA
Acct. No. 336613 - 1
Permit No. 1111087

Be It Ordained by the City Council of the City of Chicago:

Permission and authority are hereby given and granted to TAPAS VALANCIA upon the terms and subject to the conditions of this ordinance, to maintain and use a portion of the public right of way for a sidewalk cafe adjacent to its premises located at 1530 S. State St.. Said sidewalk cafe area #1 shall be seventy-nine (79) feet in length and ten point zero eight (10.08) feet in width for a total of seven hundred ninety-six point three two (796.32) square feet and shall allow six (6) feet of clear space from the face of the curb/building line along S. State Street. The compensation for said space and the days and hours of operation for the sidewalk cafe shall be as follows:

Sunday through Thursday 11:30 a.m. to 10:00 p.m. Friday and Saturday 11:30 a.m. to 11:00 p.m.
Compensation: $875.95
SEATING CAPACITY: 44

Sidewalk Cafe Permit and approved plan must be posted at all times.

This grant of privilege #1111087 for a sidewalk cafe shall be subject to the provisions of Section 10-28-800 though 10-28-885 of the Municipal Code of Chicago and the directions of the Commissioner of Department of Business Affairs and Consumer Protection, the Commissioner of Streets and Sanitation, and the Commissioner of Transportation.

The permit holder agrees to hold the City of Chicago harmless for any damage, relocation or replacement costs associated with damage, relocation or removal of private property caused by the City performing work in the public way.

Authority for the above named privilege is herein given and granted from and after March 1, 2014 through and including December 1, 2014.

Alderman Pat Dowell

Pat Dowell 3rd Ward

Department of Business Affairs and Consumer Protection
Small Business Center - Public Way Use Unit
City Hall - 121 N LaSalle Street, Room 800 • Chicago, IL 60602
(312)-74-GOBIZ (312-744-6249) • (312) 744-1944 (TTY)
http://www.cityofchicago.org/bacp

03/05/2014

Alderman **Pat Dowell**
Ward # **03**
City of Chicago
City Hall, Room **300**
121 North LaSalle Street
Chicago, Illinois 60602

Re: An ordinance to use and maintain a portion of the public right-of-way for **one (1) sidewalk cafe(s)** for **TAPAS VALANCIA**, adjacent to the premises known as **1530 S. State St.**.

Dear Alderman **Pat Dowell**:

The applicant referenced above has requested the use of the public right-of-way for a **sidewalk cafe(s)**. An ordinance has been prepared by the Department of Business Affairs and Consumer Protection – Small Business Center - Public Way Use Unit for presentation to the City Council. Because this request was made for properties located in your ward, as approved by you as per the attached, I respectfully request that you introduce the attached ordinance at the next City Council meeting.

If you have any questions regarding this ordinance, please contact Anthony Bertuca at (312) 744-5506.

Department of Business Affairs and Consumer Protection

City of Chicago

O2014-1784

Office of the City Clerk

Document Tracking Sheet

Meeting Date:	3/5/2014
Sponsor(s):	Burns (4)
Type:	Ordinance
Title:	Sidewalk cafe(s) for A10
Committee(s) Assignment:	Committee on Transportation and Public Way

ORDINANCE
A10
Acct. No. 379475 - 1
Permit No. 1111455

Be It Ordained by the City Council of the City of Chicago:

Permission and authority are hereby given and granted to A10 upon the terms and subject to the conditions of this ordinance, to maintain and use a portion of the public right of way for a sidewalk cafe adjacent to its premises located at 1460-1466 E. 53rd St.. Said sidewalk cafe area #1 shall be seventeen point two five (17.25) feet in length and ten point five (10.5) feet in width, area #2 shall be twenty-nine point zero eight (29.08) feet in length and ten point five (10.5) feet in width, area #3 shall be twenty-one point two five (21.25) feet in length and eight point three three (8.33) feet in width for a total of six hundred sixty-three point four eight (663.48) square feet and shall allow six (6) feet of clear space from the face of the curb/building line along E. 53rd Street, S. Harper Avenue. The compensation for said space and the days and hours of operation for the sidewalk cafe shall be as follows:

Monday through Sunday 10:00 a.m. to 12:00 midnight
Compensation: $729.83
SEATING CAPACITY: 50

Sidewalk Cafe Permit and approved plan must be posted at all times.

This grant of privilege #1111455 for a sidewalk cafe shall be subject to the provisions of Section 10-28-800 though 10-28-885 of the Municipal Code of Chicago and the directions of the Commissioner of Department of Business Affairs and Consumer Protection, the Commissioner of Streets and Sanitation, and the Commissioner of Transportation.

The permit holder agrees to hold the City of Chicago harmless for any damage, relocation or replacement costs associated with damage, relocation or removal of private property caused by the City performing work in the public way.

Authority for the above named privilege is herein given and granted from and after March 1, 2014 through and including December 1, 2014.

Alderman _____

William D. Burns 4th Ward

Department of Business Affairs and Consumer Protection
Small Business Center - Public Way Use Unit
City Hall - 121 N LaSalle Street, Room 800 • Chicago, IL 60602
(312)-74-GOBIZ (312-744-6249) • (312) 744-1944 (TTY)
http://www.cityofchicago.org/bacp

03/05/2014

Alderman **William D. Burns**
Ward # **04**
City of Chicago
City Hall, Room **300**
121 North LaSalle Street
Chicago, Illinois 60602

Re: An ordinance to use and maintain a portion of the public right-of-way for **three (3) sidewalk cafe(s)** for **A10**, adjacent to the premises known as **1460-1466 E. 53rd St.**.

Dear Alderman **William D. Burns**:

The applicant referenced above has requested the use of the public right-of-way for a **sidewalk cafe(s)**. An ordinance has been prepared by the Department of Business Affairs and Consumer Protection – Small Business Center - Public Way Use Unit for presentation to the City Council. Because this request was made for properties located in your ward, as approved by you as per the attached, I respectfully request that you introduce the attached ordinance at the next City Council meeting.

If you have any questions regarding this ordinance, please contact Anthony Bertuca at (312) 744-5506.

Department of Business Affairs and Consumer Protection

City of Chicago

O2014-1788

Office of the City Clerk

Document Tracking Sheet

Meeting Date:	3/5/2014
Sponsor(s):	Burns (4)
Type:	Ordinance
Title:	Sidewalk cafe(s) for Kilwins Chocolates & Fudge
Committee(s) Assignment:	Committee on Transportation and Public Way

ORDINANCE

KILWINS CHOCOLATES & FUDGE
Acct. No. 375640 - 1
Permit No. 1111103

Be It Ordained by the City Council of the City of Chicago:

Permission and authority are hereby given and granted to KILWINS CHOCOLATES & FUDGE upon the terms and subject to the conditions of this ordinance, to maintain and use a portion of the public right of way for a sidewalk cafe adjacent to its premises located at 5226-28 S. Harper Ave.. Said sidewalk cafe area #1 shall be twenty-seven point five (27.5) feet in length and six (6) feet in width for a total of one hundred sixty-five (165) square feet and shall allow six (6) feet of clear space from the face of the curb/building line along S Harper Ave. The compensation for said space and the days and hours of operation for the sidewalk cafe shall be as follows:

Sunday thru Saturday 10:00 a.m. until 12:00 Midnight
Compensation: $600.00
SEATING CAPACITY: 14

Sidewalk Cafe Permit and approved plan must be posted at all times.

This grant of privilege #1111103 for a sidewalk cafe shall be subject to the provisions of Section 10-28-800 though 10-28-885 of the Municipal Code of Chicago and the directions of the Commissioner of Department of Business Affairs and Consumer Protection, the Commissioner of Streets and Sanitation, and the Commissioner of Transportation.

The permit holder agrees to hold the City of Chicago harmless for any damage, relocation or replacement costs associated with damage, relocation or removal of private property caused by the City performing work in the public way.

Authority for the above named privilege is herein given and granted from and after March 1, 2014 through and including December 1, 2014.

Alderman _____

William D. Burns 4th Ward

Department of Business Affairs and Consumer Protection
Small Business Center - Public Way Use Unit
City Hall - 121 N. LaSalle Street, Room 800 • Chicago, IL 60602
(312)-74-GOBIZ (312-744-6249) • (312) 744-1944 (TTY)
http://www.cityofchicago.org/bacp

03/05/2014

Alderman **William D. Burns**
Ward # **04**
City of Chicago
City Hall, Room **300**
121 North LaSalle Street
Chicago, Illinois 60602

Re: An ordinance to use and maintain a portion of the public right-of-way for **one (1) sidewalk cafe(s)** for **KILWINS CHOCOLATES & FUDGE**, adjacent to the premises known as **5226-28 S. Harper Ave.**.

Dear Alderman **William D. Burns**:

The applicant referenced above has requested the use of the public right-of-way for a **sidewalk cafe(s)**. An ordinance has been prepared by the Department of Business Affairs and Consumer Protection – Small Business Center - Public Way Use Unit for presentation to the City Council. Because this request was made for properties located in your ward, as approved by you as per the attached, I respectfully request that you introduce the attached ordinance at the next City Council meeting.

If you have any questions regarding this ordinance, please contact Anthony Bertuca at (312) 744-5506.

Department of Business Affairs and Consumer Protection

City of Chicago

O2014-1803

Office of the City Clerk

Document Tracking Sheet

Meeting Date:	3/5/2014
Sponsor(s):	Burns (4)
Type:	Ordinance
Title:	Sidewalk cafe(s) for Pizza Capri
Committee(s) Assignment:	Committee on Transportation and Public Way

ORDINANCE
PIZZA CAPRI
Acct. No. 15766 - 1
Permit No. 1111443

Be It Ordained by the City Council of the City of Chicago:

Permission and authority are hereby given and granted to PIZZA CAPRI upon the terms and subject to the conditions of this ordinance, to maintain and use a portion of the public right of way for a sidewalk cafe adjacent to its premises located at 1501 E. 53rd St.. Said sidewalk cafe area #1 shall be forty (40) feet in length and nine (9) feet in width for a total of three hundred sixty (360) square feet and shall allow six (6) feet of clear space from the face of the curb/building line along S. HARPER. The compensation for said space and the days and hours of operation for the sidewalk cafe shall be as follows:

Monday thru Sunday 11:30 a.m. to 11:00 p.m.
Compensation: $600.00
SEATING CAPACITY: 21

Sidewalk Cafe Permit and approved plan must be posted at all times.

This grant of privilege #1111443 for a sidewalk cafe shall be subject to the provisions of Section 10-28-800 though 10-28-885 of the Municipal Code of Chicago and the directions of the Commissioner of Department of Business Affairs and Consumer Protection, the Commissioner of Streets and Sanitation, and the Commissioner of Transportation.

The permit holder agrees to hold the City of Chicago harmless for any damage, relocation or replacement costs associated with damage, relocation or removal of private property caused by the City performing work in the public way.

Authority for the above named privilege is herein given and granted from and after March 1, 2014 through and including December 1, 2014.

Alderman _____

William D. Burns 4th Ward

Department of Business Affairs and Consumer Protection
Small Business Center - Public Way Use Unit
City Hall - 121 N LaSalle Street, Room 800 • Chicago, IL 60602
(312)-74-GOBIZ (312-744-6249) • (312) 744-1944 (TTY)
http://www.cityofchicago.org/bacp

03/05/2014

Alderman **William D. Burns**
Ward # **04**
City of Chicago
City Hall, Room **300**
121 North LaSalle Street
Chicago, Illinois 60602

Re: An ordinance to use and maintain a portion of the public right-of-way for **one (1) sidewalk cafe(s)** for **PIZZA CAPRI**, adjacent to the premises known as **1501 E. 53rd St.**.

Dear Alderman **William D. Burns**:

The applicant referenced above has requested the use of the public right-of-way for a **sidewalk cafe(s)**. An ordinance has been prepared by the Department of Business Affairs and Consumer Protection – Small Business Center - Public Way Use Unit for presentation to the City Council. Because this request was made for properties located in your ward, as approved by you as per the attached, I respectfully request that you introduce the attached ordinance at the next City Council meeting.

If you have any questions regarding this ordinance, please contact Anthony Bertuca at (312) 744-5506.

Department of Business Affairs and Consumer Protection

City of Chicago

O2014-1810

Office of the City Clerk

Document Tracking Sheet

Meeting Date:	3/5/2014
Sponsor(s):	Burns (4)
Type:	Ordinance
Title:	Sidewalk cafe(s) for Sit Down, The
Committee(s) Assignment:	Committee on Transportation and Public Way

ORDINANCE
THE SIT DOWN
Acct. No. 331116 - 1
Permit No. 1111370

Be It Ordained by the City Council of the City of Chicago:

Permission and authority are hereby given and granted to THE SIT DOWN upon the terms and subject to the conditions of this ordinance, to maintain and use a portion of the public right of way for a sidewalk cafe adjacent to its premises located at 1312 E. 53rd St.. Said sidewalk cafe area #1 shall be nineteen point seven five (19.75) feet in length and nine point two five (9.25) feet in width for a total of one hundred eighty-two point six nine (182.69) square feet and shall allow six (6) feet of clear space from the face of the curb/building line along E. 53rd Street. The compensation for said space and the days and hours of operation for the sidewalk cafe shall be as follows:

Sunday through Thursday 11:00 a.m. to 9:30 p.m. Friday and Saturday 11:00 a.m. to 10:30 p.m.
Compensation: $600.00
SEATING CAPACITY: 16

Sidewalk Cafe Permit and approved plan must be posted at all times.

This grant of privilege #1111370 for a sidewalk cafe shall be subject to the provisions of Section 10-28-800 though 10-28-885 of the Municipal Code of Chicago and the directions of the Commissioner of Department of Business Affairs and Consumer Protection, the Commissioner of Streets and Sanitation, and the Commissioner of Transportation.

The permit holder agrees to hold the City of Chicago harmless for any damage, relocation or replacement costs associated with damage, relocation or removal of private property caused by the City performing work in the public way.

Authority for the above named privilege is herein given and granted from and after March 1, 2014 through and including December 1, 2014.

Alderman _____

William D. Burns 4th Ward

Department of Business Affairs and Consumer Protection
Small Business Center - Public Way Use Unit
City Hall - 121 N. LaSalle Street, Room 800 • Chicago, IL 60602
(312)-74-GOBIZ (312-744-6249) • (312) 744-1944 (TTY)
http://www.cityofchicago.org/bacp

03/05/2014

Alderman **William D. Burns**
Ward # **04**
City of Chicago
City Hall, Room **300**
121 North LaSalle Street
Chicago, Illinois 60602

Re: An ordinance to use and maintain a portion of the public right-of-way for **one (1) sidewalk cafe(s)** for **THE SIT DOWN**, adjacent to the premises known as **1312 E. 53rd St.**.

Dear Alderman **William D. Burns**:

The applicant referenced above has requested the use of the public right-of-way for a **sidewalk cafe(s)**. An ordinance has been prepared by the Department of Business Affairs and Consumer Protection – Small Business Center - Public Way Use Unit for presentation to the City Council. Because this request was made for properties located in your ward, as approved by you as per the attached, I respectfully request that you introduce the attached ordinance at the next City Council meeting.

If you have any questions regarding this ordinance, please contact Anthony Bertuca at (312) 744-5506.

Department of Business Affairs and Consumer Protection

City of Chicago

O2014-1814

Office of the City Clerk

Document Tracking Sheet

Meeting Date:	3/5/2014
Sponsor(s):	Burns (4)
Type:	Ordinance
Title:	Sidewalk cafe(s) for Starbuck's Coffee No. 226
Committee(s) Assignment:	Committee on Transportation and Public Way

ORDINANCE
STARBUCK'S COFFEE #226
Acct. No. 63414 - 161
Permit No. 1111507

Be It Ordained by the City Council of the City of Chicago:

Permission and authority are hereby given and granted to STARBUCK'S COFFEE #226 upon the terms and subject to the conditions of this ordinance, to maintain and use a portion of the public right of way for a sidewalk cafe adjacent to its premises located at 1530 E. 53rd St.. Said sidewalk cafe area #1 shall be twenty-six (26) feet in length and twelve (12) feet in width for a total of three hundred twelve (312) square feet and shall allow six (6) feet of clear space from the face of the curb/building line along 53rd Street. The compensation for said space and the days and hours of operation for the sidewalk cafe shall be as follows:

Sunday to Thursday 8:00 am -9:00 pm Friday & Saturday 8:00 am -10:00 pm
Compensation: $600.00
SEATING CAPACITY: 32

Sidewalk Cafe Permit and approved plan must be posted at all times.

This grant of privilege #1111507 for a sidewalk cafe shall be subject to the provisions of Section 10-28-800 though 10-28-885 of the Municipal Code of Chicago and the directions of the Commissioner of Department of Business Affairs and Consumer Protection, the Commissioner of Streets and Sanitation, and the Commissioner of Transportation.

The permit holder agrees to hold the City of Chicago harmless for any damage, relocation or replacement costs associated with damage, relocation or removal of private property caused by the City performing work in the public way.

Authority for the above named privilege is herein given and granted from and after March 1, 2014 through and including December 1, 2014.

Alderman _____

William D. Burns 4th Ward

Department of Business Affairs and Consumer Protection
Small Business Center - Public Way Use Unit
City Hall - 121 N. LaSalle Street, Room 800 • Chicago, IL 60602
(312)-74-GOBIZ (312-744-6249) • (312) 744-1944 (TTY)
http://www.cityofchicago.org/bacp

03/05/2014

Alderman **William D. Burns**
Ward # **04**
City of Chicago
City Hall, Room **300**
121 North LaSalle Street
Chicago, Illinois 60602

Re: An ordinance to use and maintain a portion of the public right-of-way for **one (1) sidewalk cafe(s)** for **STARBUCK'S COFFEE #226**, adjacent to the premises known as **1530 E. 53rd St.**.

Dear Alderman **William D. Burns**:

The applicant referenced above has requested the use of the public right-of-way for a **sidewalk cafe(s)**. An ordinance has been prepared by the Department of Business Affairs and Consumer Protection – Small Business Center - Public Way Use Unit for presentation to the City Council. Because this request was made for properties located in your ward, as approved by you as per the attached, I respectfully request that you introduce the attached ordinance at the next City Council meeting.

If you have any questions regarding this ordinance, please contact Anthony Bertuca at (312) 744-5506.

Department of Business Affairs and Consumer Protection

City of Chicago

O2014-1822

Office of the City Clerk

Document Tracking Sheet

Meeting Date:	3/5/2014
Sponsor(s):	Hairston (5)
Type:	Ordinance
Title:	Sidewalk cafe(s) for Salonica Restaurant
Committee(s) Assignment:	Committee on Transportation and Public Way

ORDINANCE
SALONICA RESTAURANT
Acct. No. 7921 - 1
Permit No. 1111332

Be It Ordained by the City Council of the City of Chicago:

Permission and authority are hereby given and granted to SALONICA RESTAURANT upon the terms and subject to the conditions of this ordinance, to maintain and use a portion of the public right of way for a sidewalk cafe adjacent to its premises located at 1438-1440 E. 57th St.. Said sidewalk cafe area #1 shall be eighteen (18) feet in length and seven point seven five (7.75) feet in width, area #2 shall be nineteen (19) feet in length and seven point seven five (7.75) feet in width for a total of two hundred eighty-six point seven five (286.75) square feet and shall allow six (6) feet of clear space from the face of the curb/building line along S. Blackstone. The compensation for said space and the days and hours of operation for the sidewalk cafe shall be as follows:

Sunday through Saturday 8:00 a.m. until 9:00 p.m.
Compensation: $600.00
SEATING CAPACITY: 28

Sidewalk Cafe Permit and approved plan must be posted at all times.

This grant of privilege #1111332 for a sidewalk cafe shall be subject to the provisions of Section 10-28-800 though 10-28-885 of the Municipal Code of Chicago and the directions of the Commissioner of Department of Business Affairs and Consumer Protection, the Commissioner of Streets and Sanitation, and the Commissioner of Transportation.

The permit holder agrees to hold the City of Chicago harmless for any damage, relocation or replacement costs associated with damage, relocation or removal of private property caused by the City performing work in the public way.

Authority for the above named privilege is herein given and granted from and after March 1, 2014 through and including December 1, 2014.

Alderman Leslie A. Hairston

Leslie Hairston 5th Ward

Department of Business Affairs and Consumer Protection
Small Business Center - Public Way Use Unit
City Hall - 121 N. LaSalle Street, Room 800 • Chicago, IL 60602
(312)-74-GOBIZ (312-744-6249) • (312) 744-1944 (TTY)
http://www.cityofchicago.org/bacp

03/05/2014

Alderman **Leslie Hairston**
Ward # **05**
City of Chicago
City Hall, Room **300**
121 North LaSalle Street
Chicago, Illinois 60602

Re: An ordinance to use and maintain a portion of the public right-of-way for **two (2) sidewalk cafe(s)** for **SALONICA RESTAURANT**, adjacent to the premises known as **1438-1440 E. 57th St.**.

Dear Alderman **Leslie Hairston**:

The applicant referenced above has requested the use of the public right-of-way for a **sidewalk cafe(s)**. An ordinance has been prepared by the Department of Business Affairs and Consumer Protection – Small Business Center - Public Way Use Unit for presentation to the City Council. Because this request was made for properties located in your ward, as approved by you as per the attached, I respectfully request that you introduce the attached ordinance at the next City Council meeting.

If you have any questions regarding this ordinance, please contact Anthony Bertuca at (312) 744-5506.

Department of Business Affairs and Consumer Protection

City of Chicago

O2014-1835

Office of the City Clerk

Document Tracking Sheet

Meeting Date:	3/5/2014
Sponsor(s):	Balcer (11)
Type:	Ordinance
Title:	Sidewalk cafe(s) for Bacardi at the Park
Committee(s) Assignment:	Committee on Transportation and Public Way

ORDINANCE

BACARDI AT THE PARK
Acct. No. 359320 - 1
Permit No. 1111147

Be It Ordained by the City Council of the City of Chicago:

Permission and authority are hereby given and granted to BACARDI AT THE PARK upon the terms and subject to the conditions of this ordinance, to maintain and use a portion of the public right of way for a sidewalk cafe adjacent to its premises located at 320 W. 35th St.. Said sidewalk cafe area #1 shall be eighty-eight point six seven (88.67) feet in length and twelve (12) feet in width for a total of one thousand sixty-four point zero four (1064.04) square feet and shall allow six (6) feet of clear space from the face of the curb/building line along W. 35th Street. The compensation for said space and the days and hours of operation for the sidewalk cafe shall be as follows:

Monday through Sunday 8:00 a.m. to 12:00 midnight
Compensation: $1,170.44
SEATING CAPACITY: 104

Sidewalk Cafe Permit and approved plan must be posted at all times.

This grant of privilege #1111147 for a sidewalk cafe shall be subject to the provisions of Section 10-28-800 though 10-28-885 of the Municipal Code of Chicago and the directions of the Commissioner of Department of Business Affairs and Consumer Protection, the Commissioner of Streets and Sanitation, and the Commissioner of Transportation.

The permit holder agrees to hold the City of Chicago harmless for any damage, relocation or replacement costs associated with damage, relocation or removal of private property caused by the City performing work in the public way.

Authority for the above named privilege is herein given and granted from and after March 1, 2014 through and including December 1, 2014.

Alderman James A Balcer

James A. Balcer 11th Ward

Department of Business Affairs and Consumer Protection
Small Business Center - Public Way Use Unit
City Hall - 121 N. LaSalle Street, Room 800 • Chicago, IL 60602
(312)-74-GOBIZ (312-744-6249) • (312) 744-1944 (TTY)
http://www.cityofchicago.org/bacp

03/05/2014

Alderman **James A. Balcer**
Ward # **11**
City of Chicago
City Hall, Room **203**
121 North LaSalle Street
Chicago, Illinois 60602

Re: An ordinance to use and maintain a portion of the public right-of-way for **one (1) sidewalk cafe(s)** for **BACARDI AT THE PARK**, adjacent to the premises known as **320 W. 35th St.**.

Dear Alderman **James A. Balcer**:

The applicant referenced above has requested the use of the public right-of-way for a **sidewalk cafe(s)**. An ordinance has been prepared by the Department of Business Affairs and Consumer Protection – Small Business Center - Public Way Use Unit for presentation to the City Council. Because this request was made for properties located in your ward, as approved by you as per the attached, I respectfully request that you introduce the attached ordinance at the next City Council meeting.

If you have any questions regarding this ordinance, please contact Anthony Bertuca at (312) 744-5506.

Department of Business Affairs and Consumer Protection

City of Chicago

O2014-1838

Office of the City Clerk

Document Tracking Sheet

Meeting Date:	3/5/2014
Sponsor(s):	Balcer (11)
Type:	Ordinance
Title:	Sidewalk cafe(s) for Bridgeport Coffee House, Inc.
Committee(s) Assignment:	Committee on Transportation and Public Way

ORDINANCE

BRIDGEPORT COFFEE HOUSE INC
Acct. No. 276924 - 1
Permit No. 1111448

Be It Ordained by the City Council of the City of Chicago:

Permission and authority are hereby given and granted to BRIDGEPORT COFFEE HOUSE INC upon the terms and subject to the conditions of this ordinance, to maintain and use a portion of the public right of way for a sidewalk cafe adjacent to its premises located at 3101 S. Morgan St.. Said sidewalk cafe area #1 shall be thirty-six (36) feet in length and six (6) feet in width, area #2 shall be twelve (12) feet in length and six (6) feet in width, area #3 shall be twelve (12) feet in length and six (6) feet in width for a total of three hundred sixty (360) square feet and shall allow six (6) feet of clear space from the face of the curb/building line along W. 31st Street, S Morgan St. The compensation for said space and the days and hours of operation for the sidewalk cafe shall be as follows:

Monday through Saturday 8:00 am to 10:00 pm. Sunday 8:00 am to 9:00 pm.
Compensation: $600.00
SEATING CAPACITY: 20

Sidewalk Cafe Permit and approved plan must be posted at all times.

This grant of privilege #1111448 for a sidewalk cafe shall be subject to the provisions of Section 10-28-800 though 10-28-885 of the Municipal Code of Chicago and the directions of the Commissioner of Department of Business Affairs and Consumer Protection, the Commissioner of Streets and Sanitation, and the Commissioner of Transportation.

The permit holder agrees to hold the City of Chicago harmless for any damage, relocation or replacement costs associated with damage, relocation or removal of private property caused by the City performing work in the public way.

Authority for the above named privilege is herein given and granted from and after March 1, 2014 through and including December 1, 2014.

Alderman James A. Balcer

James A. Balcer 11th Ward

Department of Business Affairs and Consumer Protection
Small Business Center - Public Way Use Unit
City Hall - 121 N. LaSalle Street, Room 800 • Chicago, IL 60602
(312)-74-GOBIZ (312-744-6249) • (312) 744-1944 (TTY)
http://www.cityofchicago.org/bacp

03/05/2014

Alderman **James A. Balcer**
Ward # **11**
City of Chicago
City Hall, Room **203**
121 North LaSalle Street
Chicago, Illinois 60602

Re: An ordinance to use and maintain a portion of the public right-of-way for **three (3) sidewalk cafe(s)** for **BRIDGEPORT COFFEE HOUSE INC**, adjacent to the premises known as **3101 S. Morgan St.**.

Dear Alderman **James A. Balcer**:

The applicant referenced above has requested the use of the public right-of-way for a **sidewalk cafe(s)**. An ordinance has been prepared by the Department of Business Affairs and Consumer Protection – Small Business Center - Public Way Use Unit for presentation to the City Council. Because this request was made for properties located in your ward, as approved by you as per the attached, I respectfully request that you introduce the attached ordinance at the next City Council meeting.

If you have any questions regarding this ordinance, please contact Anthony Bertuca at (312) 744-5506.

Department of Business Affairs and Consumer Protection

City of Chicago

O2014-1844

Office of the City Clerk

Document Tracking Sheet

Meeting Date:	3/5/2014
Sponsor(s):	Balcer (11)
Type:	Ordinance
Title:	Sidewalk cafe(s) for Cork and Kerry on 33rd
Committee(s) Assignment:	Committee on Transportation and Public Way

ORDINANCE
CORK AND KERRY ON 33RD
Acct. No. 259189 - 3
Permit No. 1111591

Be It Ordained by the City Council of the City of Chicago:

Permission and authority are hereby given and granted to CORK AND KERRY ON 33RD upon the terms and subject to the conditions of this ordinance, to maintain and use a portion of the public right of way for a sidewalk cafe adjacent to its premises located at 3258 S. Princeton Ave.. Said sidewalk cafe area #1 shall be sixty-nine point three three (69.33) feet in length and six point one seven (6.17) feet in width for a total of four hundred twenty-seven point seven seven (427.77) square feet and shall allow six (6) feet of clear space from the face of the curb/building line along W 33rd St.. The compensation for said space and the days and hours of operation for the sidewalk cafe shall be as follows:

Monday through Sunday 11:00 a.m. until 12:00 a.m.
Compensation: $600.00
SEATING CAPACITY: 25

Sidewalk Cafe Permit and approved plan must be posted at all times.

This grant of privilege #1111591 for a sidewalk cafe shall be subject to the provisions of Section 10-28-800 though 10-28-885 of the Municipal Code of Chicago and the directions of the Commissioner of Department of Business Affairs and Consumer Protection, the Commissioner of Streets and Sanitation, and the Commissioner of Transportation.

The permit holder agrees to hold the City of Chicago harmless for any damage, relocation or replacement costs associated with damage, relocation or removal of private property caused by the City performing work in the public way.

Authority for the above named privilege is herein given and granted from and after March 1, 2014 through and including December 1, 2014.

Alderman James A. Balcer

James A. Balcer 11th Ward

Department of Business Affairs and Consumer Protection
Small Business Center - Public Way Use Unit
City Hall - 121 N LaSalle Street, Room 800 • Chicago, IL 60602
(312)-74-GOBIZ (312-744-6249) • (312) 744-1944 (TTY)
http://www.cityofchicago.org/bacp

03/05/2014

Alderman **James A. Balcer**
Ward # **11**
City of Chicago
City Hall, Room **203**
121 North LaSalle Street
Chicago, Illinois 60602

Re: An ordinance to use and maintain a portion of the public right-of-way for **one (1) sidewalk cafe(s)** for **CORK AND KERRY ON 33RD**, adjacent to the premises known as **3258 S. Princeton Ave.**.

Dear Alderman **James A. Balcer**:

The applicant referenced above has requested the use of the public right-of-way for a **sidewalk cafe(s)**. An ordinance has been prepared by the Department of Business Affairs and Consumer Protection – Small Business Center - Public Way Use Unit for presentation to the City Council. Because this request was made for properties located in your ward, as approved by you as per the attached, I respectfully request that you introduce the attached ordinance at the next City Council meeting.

If you have any questions regarding this ordinance, please contact Anthony Bertuca at (312) 744-5506.

Department of Business Affairs and Consumer Protection

City of Chicago

O2014-1848

Office of the City Clerk

Document Tracking Sheet

Meeting Date:	3/5/2014
Sponsor(s):	Balcer (11)
Type:	Ordinance
Title:	Sidewalk cafe(s) for Hashbrowns
Committee(s) Assignment:	Committee on Transportation and Public Way

ORDINANCE
HASHBROWNS
Acct. No. 295457 - 1
Permit No. 1111209

Be It Ordained by the City Council of the City of Chicago:

Permission and authority are hereby given and granted to HASHBROWNS upon the terms and subject to the conditions of this ordinance, to maintain and use a portion of the public right of way for a sidewalk cafe adjacent to its premises located at 731 W. Maxwell St.. Said sidewalk cafe area #1 shall be twenty-five (25) feet in length and twelve (12) feet in width for a total of three hundred (300) square feet and shall allow six (6) feet of clear space from the face of the curb/building line along W. Maxwell Street. The compensation for said space and the days and hours of operation for the sidewalk cafe shall be as follows:

Monday through Sunday 8:00 a.m. to 3:00 p.m.
Compensation: $600.00
SEATING CAPACITY: 24

Sidewalk Cafe Permit and approved plan must be posted at all times.

This grant of privilege #1111209 for a sidewalk cafe shall be subject to the provisions of Section 10-28-800 though 10-28-885 of the Municipal Code of Chicago and the directions of the Commissioner of Department of Business Affairs and Consumer Protection, the Commissioner of Streets and Sanitation, and the Commissioner of Transportation.

The permit holder agrees to hold the City of Chicago harmless for any damage, relocation or replacement costs associated with damage, relocation or removal of private property caused by the City performing work in the public way.

Authority for the above named privilege is herein given and granted from and after March 1, 2014 through and including December 1, 2014.

Alderman James A. Balcer

James A. Balcer 11th Ward

Department of Business Affairs and Consumer Protection
Small Business Center- Public Way Use Unit
City Hall - 121 N. LaSalle Street Room 800 • Chicago, IL 60602
(312)-74-GOBIZ (312-744-6249) • (312) 744-1944 (TTY)
http://www.cityofchicago.org/bacp

03/05/2014

Alderman **James A. Balcer**
Ward # **11**
City of Chicago
City Hall, Room **203**
121 North LaSalle Street
Chicago, Illinois 60602

Re: An ordinance to use and maintain a portion of the public right-of-way for **one (1) sidewalk cafe(s)** for **HASHBROWNS**, adjacent to the premises known as **731 W. Maxwell St.**.

Dear Alderman **James A. Balcer**:

The applicant referenced above has requested the use of the public right-of-way for a **sidewalk cafe(s)**. An ordinance has been prepared by the Department of Business Affairs and Consumer Protection – Small Business Center - Public Way Use Unit for presentation to the City Council. Because this request was made for properties located in your ward, as approved by you as per the attached, I respectfully request that you introduce the attached ordinance at the next City Council meeting.

If you have any questions regarding this ordinance, please contact Anthony Bertuca at (312) 744-5506.

Department of Business Affairs and Consumer Protection

City of Chicago

O2014-1849

Office of the City Clerk

Document Tracking Sheet

Meeting Date:	3/5/2014
Sponsor(s):	Balcer (11)
Type:	Ordinance
Title:	Sidewalk cafe(s) for Turtles
Committee(s) Assignment:	Committee on Transportation and Public Way

ORDINANCE
TURTLES
Acct. No. 350040 - 1
Permit No. 1111439

Be It Ordained by the City Council of the City of Chicago:

Permission and authority are hereby given and granted to TURTLES upon the terms and subject to the conditions of this ordinance, to maintain and use a portion of the public right of way for a sidewalk cafe adjacent to its premises located at 238 W. 33rd St. Said sidewalk cafe area #1 shall be seventy-seven (77) feet in length and six point one seven (6.17) feet in width for a total of four hundred seventy-five point zero nine (475.09) square feet and shall allow six (6) feet of clear space from the face of the curb/building line along W 33rd St. The compensation for said space and the days and hours of operation for the sidewalk cafe shall be as follows:

Monday through Sunday 11:00 a.m. until 12:00 midnight
Compensation: $600.00
SEATING CAPACITY: 40

Sidewalk Cafe Permit and approved plan must be posted at all times.

This grant of privilege #1111439 for a sidewalk cafe shall be subject to the provisions of Section 10-28-800 though 10-28-885 of the Municipal Code of Chicago and the directions of the Commissioner of Department of Business Affairs and Consumer Protection, the Commissioner of Streets and Sanitation, and the Commissioner of Transportation.

The permit holder agrees to hold the City of Chicago harmless for any damage, relocation or replacement costs associated with damage, relocation or removal of private property caused by the City performing work in the public way.

Authority for the above named privilege is herein given and granted from and after March 1, 2014 through and including December 1, 2014.

Alderman James A. Balcer

James A. Balcer 11th Ward

Department of Business Affairs and Consumer Protection
Small Business Center - Public Way Use Unit
City Hall - 121 N. LaSalle Street, Room 800 • Chicago, IL 60602
(312)-74-GOBIZ (312-744-6249) • (312) 744-1944 (TTY)
http://www.cityofchicago.org/bacp

03/05/2014

Alderman **James A. Balcer**
Ward # **11**
City of Chicago
City Hall, Room **203**
121 North LaSalle Street
Chicago, Illinois 60602

Re: An ordinance to use and maintain a portion of the public right-of-way for **one (1) sidewalk cafe(s)** for **TURTLES**, adjacent to the premises known as **238 W. 33rd St.**.

Dear Alderman **James A. Balcer**:

The applicant referenced above has requested the use of the public right-of-way for a **sidewalk cafe(s)**. An ordinance has been prepared by the Department of Business Affairs and Consumer Protection – Small Business Center - Public Way Use Unit for presentation to the City Council. Because this request was made for properties located in your ward, as approved by you as per the attached, I respectfully request that you introduce the attached ordinance at the next City Council meeting.

If you have any questions regarding this ordinance, please contact Anthony Bertuca at (312) 744-5506.

Department of Business Affairs and Consumer Protection

City of Chicago

O2014-1868

Office of the City Clerk

Document Tracking Sheet

Meeting Date:	3/5/2014
Sponsor(s):	Quinn (13)
Type:	Ordinance
Title:	Sidewalk cafe(s) for El Solazo
Committee(s) Assignment:	Committee on Transportation and Public Way

ORDINANCE
EL SOLAZO
Acct. No. 298838 - 1
Permit No. 1111085

Be It Ordained by the City Council of the City of Chicago:

Permission and authority are hereby given and granted to EL SOLAZO upon the terms and subject to the conditions of this ordinance, to maintain and use a portion of the public right of way for a sidewalk cafe adjacent to its premises located at 5600 S. Pulaski Rd.. Said sidewalk cafe area #1 shall be forty-five (45) feet in length and ten (10) feet in width for a total of four hundred fifty (450) square feet and shall allow six (6) feet of clear space from the face of the curb/building line along W. 56th Street. The compensation for said space and the days and hours of operation for the sidewalk cafe shall be as follows:

Monday through Thursday 11:00 a.m. to 11:00 p.m. Friday through Sunday 11:00 a.m. to 12:00 midnight
Compensation: $600.00
SEATING CAPACITY: 32

Sidewalk Cafe Permit and approved plan must be posted at all times.

This grant of privilege #1111085 for a sidewalk cafe shall be subject to the provisions of Section 10-28-800 though 10-28-885 of the Municipal Code of Chicago and the directions of the Commissioner of Department of Business Affairs and Consumer Protection, the Commissioner of Streets and Sanitation, and the Commissioner of Transportation.

The permit holder agrees to hold the City of Chicago harmless for any damage, relocation or replacement costs associated with damage, relocation or removal of private property caused by the City performing work in the public way.

Authority for the above named privilege is herein given and granted from and after March 1, 2014 through and including December 1, 2014.

Alderman _____
Marty Quinn 13th Ward

Department of Business Affairs and Consumer Protection
Small Business Center - Public Way Use Unit
City Hall - 121 N. LaSalle Street, Room 800 • Chicago, IL 60602
(312)-74-GOBIZ (312-744-6249) • (312) 744-1944 (TTY)
http://www.cityofchicago.org/bacp

03/05/2014

Alderman **Marty Quinn**
Ward # **13**
City of Chicago
City Hall, Room **203**
121 North LaSalle Street
Chicago, Illinois 60602

Re: An ordinance to use and maintain a portion of the public right-of-way for **one (1) sidewalk cafe(s)** for **EL SOLAZO**, adjacent to the premises known as **5600 S. Pulaski Rd.**.

Dear Alderman **Marty Quinn**:

The applicant referenced above has requested the use of the public right-of-way for a **sidewalk cafe(s)**. An ordinance has been prepared by the Department of Business Affairs and Consumer Protection – Small Business Center - Public Way Use Unit for presentation to the City Council. Because this request was made for properties located in your ward, as approved by you as per the attached, I respectfully request that you introduce the attached ordinance at the next City Council meeting.

If you have any questions regarding this ordinance, please contact Anthony Bertuca at (312) 744-5506.

Department of Business Affairs and Consumer Protection

City of Chicago

O2014-1870

Office of the City Clerk

Document Tracking Sheet

Meeting Date:	3/5/2014
Sponsor(s):	O'Shea (19)
Type:	Ordinance
Title:	Sidewalk cafe(s) for Panera Bread No. 933
Committee(s) Assignment:	Committee on Transportation and Public Way

ORDINANCE
PANERA BREAD #933
Acct. No. 207283 - 4
Permit No. 1111127

Be It Ordained by the City Council of the City of Chicago:

Permission and authority are hereby given and granted to PANERA BREAD #933 upon the terms and subject to the conditions of this ordinance, to maintain and use a portion of the public right of way for a sidewalk cafe adjacent to its premises located at 2314 W. 95th St.. Said sidewalk cafe area #1 shall be thirty point one seven (30.17) feet in length and ten point one seven (10.17) feet in width for a total of three hundred six point eight three (306.83) square feet and shall allow six (6) feet of clear space from the face of the curb/building line along S. Claremont Avenue. The compensation for said space and the days and hours of operation for the sidewalk cafe shall be as follows:

Monday through Sunday 8:00 a.m. to 9:00 p.m.
Compensation: $600.00
SEATING CAPACITY: 26

Sidewalk Cafe Permit and approved plan must be posted at all times.

This grant of privilege #1111127 for a sidewalk cafe shall be subject to the provisions of Section 10-28-800 though 10-28-885 of the Municipal Code of Chicago and the directions of the Commissioner of Department of Business Affairs and Consumer Protection, the Commissioner of Streets and Sanitation, and the Commissioner of Transportation.

The permit holder agrees to hold the City of Chicago harmless for any damage, relocation or replacement costs associated with damage, relocation or removal of private property caused by the City performing work in the public way.

Authority for the above named privilege is herein given and granted from and after March 1, 2014 through and including December 1, 2014.

Alderman _____

Matthew J. O'Shea 19th Ward

Department of Business Affairs and Consumer Protection
Small Business Center - Public Way Use Unit
City Hall - 121 N LaSalle Street, Room 800 • Chicago, IL 60602
(312)-74-GOBIZ (312-744-6249) • (312) 744-1944 (TTY)
http://www.cityofchicago.org/bacp

03/05/2014

Alderman **Matthew J. O'Shea**
Ward # **19**
City of Chicago
City Hall, Room **300**
121 North LaSalle Street
Chicago, Illinois 60602

Re: An ordinance to use and maintain a portion of the public right-of-way for **one (1) sidewalk cafe(s)** for **PANERA BREAD #933**, adjacent to the premises known as **2314 W. 95th St.**.

Dear Alderman **Matthew J. O'Shea**:

The applicant referenced above has requested the use of the public right-of-way for a **sidewalk cafe(s)**. An ordinance has been prepared by the Department of Business Affairs and Consumer Protection – Small Business Center - Public Way Use Unit for presentation to the City Council. Because this request was made for properties located in your ward, as approved by you as per the attached, I respectfully request that you introduce the attached ordinance at the next City Council meeting.

If you have any questions regarding this ordinance, please contact Anthony Bertuca at (312) 744-5506.

Department of Business Affairs and Consumer Protection

City of Chicago

O2014-1872

Office of the City Clerk

Document Tracking Sheet

Meeting Date:	3/5/2014
Sponsor(s):	Solis (25)
Type:	Ordinance
Title:	Sidewalk cafe(s) for Duseks
Committee(s) Assignment:	Committee on Transportation and Public Way

ORDINANCE
DUSEKS
Acct. No. 381369 - 1
Permit No. 1111418

Be It Ordained by the City Council of the City of Chicago:

Permission and authority are hereby given and granted to DUSEKS upon the terms and subject to the conditions of this ordinance, to maintain and use a portion of the public right of way for a sidewalk cafe adjacent to its premises located at 1223-1227 W. 18th St.. Said sidewalk cafe area #1 shall be twenty-four point six seven (24.67) feet in length and seven point one seven (7.17) feet in width, area #2 shall be sixteen point five (16.5) feet in length and seven point six seven (7.67) feet in width for a total of three hundred three point four four (303.44) square feet and shall allow six (6) feet of clear space from the face of the curb/building line along S. Allport Street. The compensation for said space and the days and hours of operation for the sidewalk cafe shall be as follows:

Monday through Sunday 8:00 a.m. to 12:00 midnight
Compensation: $600.00
SEATING CAPACITY: 26

Sidewalk Cafe Permit and approved plan must be posted at all times.

This grant of privilege #1111418 for a sidewalk cafe shall be subject to the provisions of Section 10-28-800 though 10-28-885 of the Municipal Code of Chicago and the directions of the Commissioner of Department of Business Affairs and Consumer Protection, the Commissioner of Streets and Sanitation, and the Commissioner of Transportation.

The permit holder agrees to hold the City of Chicago harmless for any damage, relocation or replacement costs associated with damage, relocation or removal of private property caused by the City performing work in the public way.

Authority for the above named privilege is herein given and granted from and after March 1, 2014 through and including December 1, 2014.

Alderman _____

Daniel S. Solis 25th Ward

Department of Business Affairs and Consumer Protection
Small Business Center - Public Way Use Unit
City Hall - 121 N LaSalle Street, Room 800 • Chicago, IL 60602
(312)-74-GOBIZ (312-744-6249) • (312) 744-1944 (TTY)
http://www.cityofchicago.org/bacp

03/05/2014

Alderman **Daniel S. Solis**
Ward # **25**
City of Chicago
City Hall, Room **203**
121 North LaSalle Street
Chicago, Illinois 60602

Re: An ordinance to use and maintain a portion of the public right-of-way for **two (2) sidewalk cafe(s)** for **DUSEKS**, adjacent to the premises known as **1223-1227 W. 18th St.**.

Dear Alderman **Daniel S. Solis**:

The applicant referenced above has requested the use of the public right-of-way for a **sidewalk cafe(s)**. An ordinance has been prepared by the Department of Business Affairs and Consumer Protection – Small Business Center - Public Way Use Unit for presentation to the City Council. Because this request was made for properties located in your ward, as approved by you as per the attached, I respectfully request that you introduce the attached ordinance at the next City Council meeting.

If you have any questions regarding this ordinance, please contact Anthony Bertuca at (312) 744-5506.

Department of Business Affairs and Consumer Protection

City of Chicago

O2014-1873

Office of the City Clerk

Document Tracking Sheet

Meeting Date:	3/5/2014
Sponsor(s):	Maldonado (26)
Type:	Ordinance
Title:	Sidewalk cafe(s) for Guerrero's Tacos and Pizza
Committee(s) Assignment:	Committee on Transportation and Public Way

ORDINANCE
GUERRERO'S TACOS AND PIZZA
Acct. No. 368753 - 1
Permit No. 1111297

Be It Ordained by the City Council of the City of Chicago:

Permission and authority are hereby given and granted to GUERRERO'S TACOS AND PIZZA upon the terms and subject to the conditions of this ordinance, to maintain and use a portion of the public right of way for a sidewalk cafe adjacent to its premises located at 2534 W. Division St.. Said sidewalk cafe area #1 shall be twenty-one (21) feet in length and eleven (11) feet in width for a total of two hundred thirty-one (231) square feet and shall allow six (6) feet of clear space from the face of the curb/building line along W. Division Street. The compensation for said space and the days and hours of operation for the sidewalk cafe shall be as follows:

Monday through Sunday 10:00 a.m. to 10:00 p.m.
Compensation: $600.00
SEATING CAPACITY: 24

Sidewalk Cafe Permit and approved plan must be posted at all times.

This grant of privilege #1111297 for a sidewalk cafe shall be subject to the provisions of Section 10-28-800 though 10-28-885 of the Municipal Code of Chicago and the directions of the Commissioner of Department of Business Affairs and Consumer Protection, the Commissioner of Streets and Sanitation, and the Commissioner of Transportation.

The permit holder agrees to hold the City of Chicago harmless for any damage, relocation or replacement costs associated with damage, relocation or removal of private property caused by the City performing work in the public way.

Authority for the above named privilege is herein given and granted from and after March 1, 2014 through and including December 1, 2014.

Alderman _____

Roberto Maldonado 26th Ward

Department of Business Affairs and Consumer Protection
Small Business Center - Public Way Use Unit
City Hall - 121 N LaSalle Street, Room 800 • Chicago, IL 60602
(312)-74-GOBIZ (312-744-6249) • (312) 744-1944 (TTY)
http://www.cityofchicago.org/bacp

3

03/05/2014

Alderman **Roberto Maldonado**
Ward # **26**
City of Chicago
City Hall, Room **300**
121 North LaSalle Street
Chicago, Illinois 60602

Re: An ordinance to use and maintain a portion of the public right-of-way for **one (1) sidewalk cafe(s)** for **GUERRERO'S TACOS AND PIZZA**, adjacent to the premises known as **2534 W. Division St.**.

Dear Alderman **Roberto Maldonado**:

The applicant referenced above has requested the use of the public right-of-way for a **sidewalk cafe(s)**. An ordinance has been prepared by the Department of Business Affairs and Consumer Protection – Small Business Center - Public Way Use Unit for presentation to the City Council. Because this request was made for properties located in your ward, as approved by you as per the attached, I respectfully request that you introduce the attached ordinance at the next City Council meeting.

If you have any questions regarding this ordinance, please contact Anthony Bertuca at (312) 744-5506.

Department of Business Affairs and Consumer Protection

City of Chicago

O2014-1878

Office of the City Clerk

Document Tracking Sheet

Meeting Date:	3/5/2014
Sponsor(s):	Burnett (27)
Type:	Ordinance
Title:	Sidewalk cafe(s) for Aberdeen Tap, The
Committee(s) Assignment:	Committee on Transportation and Public Way

ORDINANCE
The Aberdeen Tap
Acct. No. 317095 - 1
Permit No. 1111108

Be It Ordained by the City Council of the City of Chicago:

Permission and authority are hereby given and granted to The Aberdeen Tap upon the terms and subject to the conditions of this ordinance, to maintain and use a portion of the public right of way for a sidewalk cafe adjacent to its premises located at 440 N. Aberdeen St.. Said sidewalk cafe area #1 shall be twenty (20) feet in length and five (5) feet in width, area #2 shall be seventy-two (72) feet in length and nine (9) feet in width for a total of seven hundred forty-eight (748) square feet and shall allow six (6) feet of clear space from the face of the curb/building line along N. Aberdeen, W. Hubbard. The compensation for said space and the days and hours of operation for the sidewalk cafe shall be as follows:

Sunday through Saturday 10:30am until 12:00am
Compensation: $822.80
SEATING CAPACITY: 176

Sidewalk Cafe Permit and approved plan must be posted at all times.

This grant of privilege #1111108 for a sidewalk cafe shall be subject to the provisions of Section 10-28-800 though 10-28-885 of the Municipal Code of Chicago and the directions of the Commissioner of Department of Business Affairs and Consumer Protection, the Commissioner of Streets and Sanitation, and the Commissioner of Transportation.

The permit holder agrees to hold the City of Chicago harmless for any damage, relocation or replacement costs associated with damage, relocation or removal of private property caused by the City performing work in the public way.

Authority for the above named privilege is herein given and granted from and after March 1, 2014 through and including December 1, 2014.

Alderman _____

Walter Burnett Jr. 27th Ward

City of Chicago

O2014-1879

Office of the City Clerk

Document Tracking Sheet

Meeting Date:	3/5/2014
Sponsor(s):	Burnett (27)
Type:	Ordinance
Title:	Sidewalk cafe(s) for Au Cheval
Committee(s) Assignment:	Committee on Transportation and Public Way

ORDINANCE
AU CHEVAL
Acct. No. 366751 - 1
Permit No. 1111463

Be It Ordained by the City Council of the City of Chicago:

Permission and authority are hereby given and granted to AU CHEVAL upon the terms and subject to the conditions of this ordinance, to maintain and use a portion of the public right of way for a sidewalk cafe adjacent to its premises located at 800 W. Randolph St.. Said sidewalk cafe area #1 shall be twenty-two (22) feet in length and four point one seven (4.17) feet in width for a total of ninety-one point seven four (91.74) square feet and shall allow six (6) feet of clear space from the face of the curb/building line along W. Randolph Street. The compensation for said space and the days and hours of operation for the sidewalk cafe shall be as follows:

Monday through Sunday 8:00 a.m. to 12:00 midnight
Compensation: $600.00
SEATING CAPACITY: 8

Sidewalk Cafe Permit and approved plan must be posted at all times.

This grant of privilege #1111463 for a sidewalk cafe shall be subject to the provisions of Section 10-28-800 though 10-28-885 of the Municipal Code of Chicago and the directions of the Commissioner of Department of Business Affairs and Consumer Protection, the Commissioner of Streets and Sanitation, and the Commissioner of Transportation.

The permit holder agrees to hold the City of Chicago harmless for any damage, relocation or replacement costs associated with damage, relocation or removal of private property caused by the City performing work in the public way.

Authority for the above named privilege is herein given and granted from and after March 1, 2014 through and including December 1, 2014.

Alderman _____

Walter Burnett Jr. 27th Ward

City of Chicago

O2014-1882

Office of the City Clerk

Document Tracking Sheet

Meeting Date:	3/5/2014
Sponsor(s):	Burnett (27)
Type:	Ordinance
Title:	Sidewalk cafe(s) for Belly Q/Urban Belly II
Committee(s) Assignment:	Committee on Transportation and Public Way

ORDINANCE
BELLY Q / URBAN BELLY II
Acct. No. 19446 - 1
Permit No. 1111595

Be It Ordained by the City Council of the City of Chicago:

Permission and authority are hereby given and granted to BELLY Q / URBAN BELLY II upon the terms and subject to the conditions of this ordinance, to maintain and use a portion of the public right of way for a sidewalk cafe adjacent to its premises located at 1400 W. Randolph St.. Said sidewalk cafe area #1 shall be fifty (50) feet in length and eight point seven five (8.75) feet in width for a total of four hundred thirty-seven point five (437.5) square feet and shall allow six (6) feet of clear space from the face of the curb/building line along W. Randolph. The compensation for said space and the days and hours of operation for the sidewalk cafe shall be as follows:

Monday through Saturday 11:00 a.m. until 11:00 p.m. Sunday 3:00 p.m. to 10:00 p.m.
Compensation: $1,006.25
SEATING CAPACITY: 24

Sidewalk Cafe Permit and approved plan must be posted at all times.

This grant of privilege #1111595 for a sidewalk cafe shall be subject to the provisions of Section 10-28-800 though 10-28-885 of the Municipal Code of Chicago and the directions of the Commissioner of Department of Business Affairs and Consumer Protection, the Commissioner of Streets and Sanitation, and the Commissioner of Transportation.

The permit holder agrees to hold the City of Chicago harmless for any damage, relocation or replacement costs associated with damage, relocation or removal of private property caused by the City performing work in the public way.

Authority for the above named privilege is herein given and granted from and after March 1, 2014 through and including December 1, 2014.

Alderman _____

Walter Burnett Jr. 27th Ward

City of Chicago

O2014-1885

Office of the City Clerk

Document Tracking Sheet

Meeting Date:	3/5/2014
Sponsor(s):	Burnett (27)
Type:	Ordinance
Title:	Sidewalk cafe(s) for Cross Roads Bar & Grill, The
Committee(s) Assignment:	Committee on Transportation and Public Way

ORDINANCE
THE CROSS ROADS BAR & GRILL
Acct. No. 335912 - 1
Permit No. 1111083

Be It Ordained by the City Council of the City of Chicago:

Permission and authority are hereby given and granted to THE CROSS ROADS BAR & GRILL upon the terms and subject to the conditions of this ordinance, to maintain and use a portion of the public right of way for a sidewalk cafe adjacent to its premises located at 1120-1124 W. Madison St.. Said sidewalk cafe area #1 shall be sixty (60) feet in length and eight point five (8.5) feet in width, area #2 shall be seventy-one point six seven (71.67) feet in length and eight point five (8.5) feet in width for a total of one thousand one hundred nineteen point two (1119.2) square feet and shall allow six (6) feet of clear space from the face of the curb/building line along W. Madison Street, May Street. The compensation for said space and the days and hours of operation for the sidewalk cafe shall be as follows:

Sunday through Thursday 11:00 a.m. to 11:00 p.m. Friday and Saturday 11:00 a.m. to 12:00 a.m.
Compensation: $1,231.11
SEATING CAPACITY: 52

Sidewalk Cafe Permit and approved plan must be posted at all times.

This grant of privilege #1111083 for a sidewalk cafe shall be subject to the provisions of Section 10-28-800 though 10-28-885 of the Municipal Code of Chicago and the directions of the Commissioner of Department of Business Affairs and Consumer Protection, the Commissioner of Streets and Sanitation, and the Commissioner of Transportation.

The permit holder agrees to hold the City of Chicago harmless for any damage, relocation or replacement costs associated with damage, relocation or removal of private property caused by the City performing work in the public way.

Authority for the above named privilege is herein given and granted from and after March 1, 2014 through and including December 1, 2014.

Alderman _____

Walter Burnett Jr. 27th Ward

City of Chicago

O2014-1887

Office of the City Clerk

Document Tracking Sheet

Meeting Date:	3/5/2014
Sponsor(s):	Burnett (27)
Type:	Ordinance
Title:	Sidewalk cafe(s) for D'Agostino's II
Committee(s) Assignment:	Committee on Transportation and Public Way

ORDINANCE
D'AGOSTINO'S II
Acct. No. 252260 - 2
Permit No. 1111303

Be It Ordained by the City Council of the City of Chicago:

Permission and authority are hereby given and granted to D'AGOSTINO'S II upon the terms and subject to the conditions of this ordinance, to maintain and use a portion of the public right of way for a sidewalk cafe adjacent to its premises located at 752 N. Ogden Ave.. Said sidewalk cafe area #1 shall be forty-eight (48) feet in length and seven (7) feet in width for a total of three hundred thirty-six (336) square feet and shall allow six (6) feet of clear space from the face of the curb/building line along N OGDEN AVE. The compensation for said space and the days and hours of operation for the sidewalk cafe shall be as follows:

Monday thru Sunday 11:00 a.m. to 12:00 midnight
Compensation: $600.00
SEATING CAPACITY: 28

Sidewalk Cafe Permit and approved plan must be posted at all times.

This grant of privilege #1111303 for a sidewalk cafe shall be subject to the provisions of Section 10-28-800 though 10-28-885 of the Municipal Code of Chicago and the directions of the Commissioner of Department of Business Affairs and Consumer Protection, the Commissioner of Streets and Sanitation, and the Commissioner of Transportation.

The permit holder agrees to hold the City of Chicago harmless for any damage, relocation or replacement costs associated with damage, relocation or removal of private property caused by the City performing work in the public way.

Authority for the above named privilege is herein given and granted from and after March 1, 2014 through and including December 1, 2014.

Alderman _____

Walter Burnett Jr. 27th Ward

City of Chicago

O2014-1890

Office of the City Clerk

Document Tracking Sheet

Meeting Date:	3/5/2014
Sponsor(s):	Burnett (27)
Type:	Ordinance
Title:	Sidewalk cafe(s) for Farmhouse
Committee(s) Assignment:	Committee on Transportation and Public Way

ORDINANCE
FARMHOUSE
Acct. No. 314886 - 1
Permit No. 1111459

Be It Ordained by the City Council of the City of Chicago:

Permission and authority are hereby given and granted to FARMHOUSE upon the terms and subject to the conditions of this ordinance, to maintain and use a portion of the public right of way for a sidewalk cafe adjacent to its premises located at 228 W. Chicago Ave.. Said sidewalk cafe area #1 shall be twenty (20) feet in length and eight point five (8.5) feet in width for a total of one hundred seventy (170) square feet and shall allow six (6) feet of clear space from the face of the curb/building line along W. Chicago Avenue. The compensation for said space and the days and hours of operation for the sidewalk cafe shall be as follows:

Sunday through Saturday 8:00 a.m. to 12:00 a.m.
Compensation: $600.00
SEATING CAPACITY: 20

Sidewalk Cafe Permit and approved plan must be posted at all times.

This grant of privilege #1111459 for a sidewalk cafe shall be subject to the provisions of Section 10-28-800 though 10-28-885 of the Municipal Code of Chicago and the directions of the Commissioner of Department of Business Affairs and Consumer Protection, the Commissioner of Streets and Sanitation, and the Commissioner of Transportation.

The permit holder agrees to hold the City of Chicago harmless for any damage, relocation or replacement costs associated with damage, relocation or removal of private property caused by the City performing work in the public way.

Authority for the above named privilege is herein given and granted from and after March 1, 2014 through and including December 1, 2014.

Alderman _____

Walter Burnett Jr. 27th Ward

City of Chicago

O2014-1893

Office of the City Clerk

Document Tracking Sheet

Meeting Date:	3/5/2014
Sponsor(s):	Burnett (27)
Type:	Ordinance
Title:	Sidewalk cafe(s) for Grange Hall Burger Bar
Committee(s) Assignment:	Committee on Transportation and Public Way

ORDINANCE
GRANGE HALL BURGER BAR
Acct. No. 322240 - 1
Permit No. 1111611

Be It Ordained by the City Council of the City of Chicago:

Permission and authority are hereby given and granted to GRANGE HALL BURGER BAR upon the terms and subject to the conditions of this ordinance, to maintain and use a portion of the public right of way for a sidewalk cafe adjacent to its premises located at 844 W. Randolph St.. Said sidewalk cafe area #1 shall be eighteen (18) feet in length and thirteen (13) feet in width for a total of two hundred thirty-four (234) square feet and shall allow six (6) feet of clear space from the face of the curb/building line along W. Randolph Street. The compensation for said space and the days and hours of operation for the sidewalk cafe shall be as follows:

Monday through Sunday 8:00 a.m. until 12:00 Midnight
Compensation: $600.00
SEATING CAPACITY: 20

Sidewalk Cafe Permit and approved plan must be posted at all times.

This grant of privilege #1111611 for a sidewalk cafe shall be subject to the provisions of Section 10-28-800 though 10-28-885 of the Municipal Code of Chicago and the directions of the Commissioner of Department of Business Affairs and Consumer Protection, the Commissioner of Streets and Sanitation, and the Commissioner of Transportation.

The permit holder agrees to hold the City of Chicago harmless for any damage, relocation or replacement costs associated with damage, relocation or removal of private property caused by the City performing work in the public way.

Authority for the above named privilege is herein given and granted from and after March 1, 2014 through and including December 1, 2014.

Alderman _____

Walter Burnett Jr. 27th Ward

City of Chicago

O2014-1896

Office of the City Clerk

Document Tracking Sheet

Meeting Date:	3/5/2014
Sponsor(s):	Burnett (27)
Type:	Ordinance
Title:	Sidewalk cafe(s) for Greek Islands Restaurant
Committee(s) Assignment:	Committee on Transportation and Public Way

ORDINANCE
GREEK ISLANDS RESTAURANT
Acct. No. 1797 - 1
Permit No. 1111538

Be It Ordained by the City Council of the City of Chicago:

Permission and authority are hereby given and granted to GREEK ISLANDS RESTAURANT upon the terms and subject to the conditions of this ordinance, to maintain and use a portion of the public right of way for a sidewalk cafe adjacent to its premises located at 200 S. Halsted St.. Said sidewalk cafe area #1 shall be thirty point seven (30.7) feet in length and six point two (6.2) feet in width, area #2 shall be fifty-nine (59) feet in length and six point two (6.2) feet in width for a total of five hundred fifty-six point one four (556.14) square feet and shall allow six (6) feet of clear space from the face of the curb/building line along W. Adams Street. The compensation for said space and the days and hours of operation for the sidewalk cafe shall be as follows:

Monday thru Sunday 10:00 a.m. to 12:00 midnight
Compensation: $611.75
SEATING CAPACITY: 40

Sidewalk Cafe Permit and approved plan must be posted at all times.

This grant of privilege #1111538 for a sidewalk cafe shall be subject to the provisions of Section 10-28-800 though 10-28-885 of the Municipal Code of Chicago and the directions of the Commissioner of Department of Business Affairs and Consumer Protection, the Commissioner of Streets and Sanitation, and the Commissioner of Transportation.

The permit holder agrees to hold the City of Chicago harmless for any damage, relocation or replacement costs associated with damage, relocation or removal of private property caused by the City performing work in the public way.

Authority for the above named privilege is herein given and granted from and after March 1, 2014 through and including December 1, 2014.

Alderman _____

Walter Burnett Jr. 27th Ward

Page 1

City of Chicago

O2014-1898

Office of the City Clerk

Document Tracking Sheet

Meeting Date:	3/5/2014
Sponsor(s):	Burnett (27)
Type:	Ordinance
Title:	Sidewalk cafe(s) for Hashbrowns on Wells
Committee(s) Assignment:	Committee on Transportation and Public Way

ORDINANCE
HASHBROWNS ON WELLS
Acct. No. 379856 - 1
Permit No. 1111383

Be It Ordained by the City Council of the City of Chicago:

Permission and authority are hereby given and granted to HASHBROWNS ON WELLS upon the terms and subject to the conditions of this ordinance, to maintain and use a portion of the public right of way for a sidewalk cafe adjacent to its premises located at 1149-1155 N. Wells St.. Said sidewalk cafe area #1 shall be fifty-six (56) feet in length and ten (10) feet in width for a total of five hundred sixty (560) square feet and shall allow six (6) feet of clear space from the face of the curb/building line along N. Wells Street. The compensation for said space and the days and hours of operation for the sidewalk cafe shall be as follows:

Monday through Sunday 8:00 a.m. to 3:00 p.m.
Compensation: $1,288.00
SEATING CAPACITY: 56

Sidewalk Cafe Permit and approved plan must be posted at all times.

This grant of privilege #1111383 for a sidewalk cafe shall be subject to the provisions of Section 10-28-800 though 10-28-885 of the Municipal Code of Chicago and the directions of the Commissioner of Department of Business Affairs and Consumer Protection, the Commissioner of Streets and Sanitation, and the Commissioner of Transportation.

The permit holder agrees to hold the City of Chicago harmless for any damage, relocation or replacement costs associated with damage, relocation or removal of private property caused by the City performing work in the public way.

Authority for the above named privilege is herein given and granted from and after March 1, 2014 through and including December 1, 2014.

Alderman _____

Walter Burnett Jr. 27th Ward

City of Chicago

O2014-1900

Office of the City Clerk

Document Tracking Sheet

Meeting Date:	3/5/2014
Sponsor(s):	Burnett (27)
Type:	Ordinance
Title:	Sidewalk cafe(s) for Haymarket Brewing Company
Committee(s) Assignment:	Committee on Transportation and Public Way

ORDINANCE
HAYMARKET BREWING COMPANY
Acct. No. 351881 - 1
Permit No. 1111496

Be It Ordained by the City Council of the City of Chicago:

Permission and authority are hereby given and granted to HAYMARKET BREWING COMPANY upon the terms and subject to the conditions of this ordinance, to maintain and use a portion of the public right of way for a sidewalk cafe adjacent to its premises located at 737-41 W. Randolph St.. Said sidewalk cafe area #1 shall be forty-five point five (45.5) feet in length and eight point two five (8.25) feet in width for a total of three hundred seventy-five point three eight (375.38) square feet and shall allow six (6) feet of clear space from the face of the curb/building line along W. Randolph Street. The compensation for said space and the days and hours of operation for the sidewalk cafe shall be as follows:

Sunday through Saturday 11:00am until 12:00am midnight
Compensation: $600.00
SEATING CAPACITY: 44

Sidewalk Cafe Permit and approved plan must be posted at all times.

This grant of privilege #1111496 for a sidewalk cafe shall be subject to the provisions of Section 10-28-800 though 10-28-885 of the Municipal Code of Chicago and the directions of the Commissioner of Department of Business Affairs and Consumer Protection, the Commissioner of Streets and Sanitation, and the Commissioner of Transportation.

The permit holder agrees to hold the City of Chicago harmless for any damage, relocation or replacement costs associated with damage, relocation or removal of private property caused by the City performing work in the public way.

Authority for the above named privilege is herein given and granted from and after March 1, 2014 through and including December 1, 2014.

Alderman _____

Walter Burnett Jr. 27th Ward

City of Chicago

O2014-1901

Office of the City Clerk

Document Tracking Sheet

Meeting Date:	3/5/2014
Sponsor(s):	Burnett (27)
Type:	Ordinance
Title:	Sidewalk cafe(s) for J Patrick's
Committee(s) Assignment:	Committee on Transportation and Public Way

ORDINANCE
J. PATRICK'S
Acct. No. 17698 - 1
Permit No. 1111567

Be It Ordained by the City Council of the City of Chicago:

Permission and authority are hereby given and granted to J. PATRICK'S upon the terms and subject to the conditions of this ordinance, to maintain and use a portion of the public right of way for a sidewalk cafe adjacent to its premises located at 1365-67 W. Erie St.. Said sidewalk cafe area #1 shall be fifty (50) feet in length and seven (7) feet in width for a total of three hundred fifty (350) square feet and shall allow six (6) feet of clear space from the face of the curb/building line along N. Noble Street. The compensation for said space and the days and hours of operation for the sidewalk cafe shall be as follows:

Sunday through Thursday 8:00 a.m. to 11:30 p.m. Friday and Saturday 8:00 a.m. to 12:00 midnight
Compensation: $600.00
SEATING CAPACITY: 32

Sidewalk Cafe Permit and approved plan must be posted at all times.

This grant of privilege #1111567 for a sidewalk cafe shall be subject to the provisions of Section 10-28-800 though 10-28-885 of the Municipal Code of Chicago and the directions of the Commissioner of Department of Business Affairs and Consumer Protection, the Commissioner of Streets and Sanitation, and the Commissioner of Transportation.

The permit holder agrees to hold the City of Chicago harmless for any damage, relocation or replacement costs associated with damage, relocation or removal of private property caused by the City performing work in the public way.

Authority for the above named privilege is herein given and granted from and after March 1, 2014 through and including December 1, 2014.

Alderman _____

Walter Burnett Jr. 27th Ward

City of Chicago

O2014-1904

Office of the City Clerk

Document Tracking Sheet

Meeting Date:	3/5/2014
Sponsor(s):	Burnett (27)
Type:	Ordinance
Title:	Sidewalk cafe(s) for Juicy Wine Co., The
Committee(s) Assignment:	Committee on Transportation and Public Way

ORDINANCE
THE JUICY WINE CO.
Acct. No. 306650 - 1
Permit No. 1111292

Be It Ordained by the City Council of the City of Chicago:

Permission and authority are hereby given and granted to THE JUICY WINE CO. upon the terms and subject to the conditions of this ordinance, to maintain and use a portion of the public right of way for a sidewalk cafe adjacent to its premises located at 694 N. Milwaukee Ave.. Said sidewalk cafe area #1 shall be nineteen point six (19.6) feet in length and two point nine (2.9) feet in width for a total of fifty-six point eight four (56.84) square feet and shall allow six (6) feet of clear space from the face of the curb/building line along N. Milwaukee Avenue. The compensation for said space and the days and hours of operation for the sidewalk cafe shall be as follows:

Monday through Sunday 12:00 p.m. to 12:00 a.m.
Compensation: $600.00
SEATING CAPACITY: 8

Sidewalk Cafe Permit and approved plan must be posted at all times.

This grant of privilege #1111292 for a sidewalk cafe shall be subject to the provisions of Section 10-28-800 though 10-28-885 of the Municipal Code of Chicago and the directions of the Commissioner of Department of Business Affairs and Consumer Protection, the Commissioner of Streets and Sanitation, and the Commissioner of Transportation.

The permit holder agrees to hold the City of Chicago harmless for any damage, relocation or replacement costs associated with damage, relocation or removal of private property caused by the City performing work in the public way.

Authority for the above named privilege is herein given and granted from and after March 1, 2014 through and including December 1, 2014.

Alderman

Walter Burnett Jr. 27th Ward

City of Chicago

O2014-1905

Office of the City Clerk

Document Tracking Sheet

Meeting Date:	3/5/2014
Sponsor(s):	Burnett (27)
Type:	Ordinance
Title:	Sidewalk cafe(s) for Little Goat Diner
Committee(s) Assignment:	Committee on Transportation and Public Way

ORDINANCE
LITTLE GOAT DINER
Acct. No. 368459 - 1
Permit No. 1111393

Be It Ordained by the City Council of the City of Chicago:

Permission and authority are hereby given and granted to LITTLE GOAT DINER upon the terms and subject to the conditions of this ordinance, to maintain and use a portion of the public right of way for a sidewalk cafe adjacent to its premises located at 818-822 W. Randolph St.. Said sidewalk cafe area #1 shall be seventy-two point five (72.5) feet in length and eight point four two (8.42) feet in width for a total of six hundred ten point four five (610.45) square feet and shall allow six (6) feet of clear space from the face of the curb/building line along W. Randolph Street. The compensation for said space and the days and hours of operation for the sidewalk cafe shall be as follows:

Sunday through Thursday 10:00 a.m. to 11:00 p.m. Friday and Saturday 10:00 a.m. to 12:00 midnight
Compensation: $671.50
SEATING CAPACITY: 36

Sidewalk Cafe Permit and approved plan must be posted at all times.

This grant of privilege #1111393 for a sidewalk cafe shall be subject to the provisions of Section 10-28-800 though 10-28-885 of the Municipal Code of Chicago and the directions of the Commissioner of Department of Business Affairs and Consumer Protection, the Commissioner of Streets and Sanitation, and the Commissioner of Transportation.

The permit holder agrees to hold the City of Chicago harmless for any damage, relocation or replacement costs associated with damage, relocation or removal of private property caused by the City performing work in the public way.

Authority for the above named privilege is herein given and granted from and after March 1, 2014 through and including December 1, 2014.

Alderman _____

Walter Burnett Jr. 27th Ward

City of Chicago

O2014-1906

Office of the City Clerk

Document Tracking Sheet

Meeting Date:	3/5/2014
Sponsor(s):	Burnett (27)
Type:	Ordinance
Title:	Sidewalk cafe(s) for Market
Committee(s) Assignment:	Committee on Transportation and Public Way

ORDINANCE
MARKET
Acct. No. 340350 - 1
Permit No. 1111425

Be It Ordained by the City Council of the City of Chicago:

Permission and authority are hereby given and granted to MARKET upon the terms and subject to the conditions of this ordinance, to maintain and use a portion of the public right of way for a sidewalk cafe adjacent to its premises located at 1113-1115 W. Randolph St.. Said sidewalk cafe area #1 shall be seventy-five (75) feet in length and eight (8) feet in width for a total of six hundred (600) square feet and shall allow six (6) feet of clear space from the face of the curb/building line along W Randolph St. The compensation for said space and the days and hours of operation for the sidewalk cafe shall be as follows:

Monday through Sunday 2:00 p.m. until 12:00 Midnight
Compensation: $660.00
SEATING CAPACITY: 70

Sidewalk Cafe Permit and approved plan must be posted at all times.

This grant of privilege #1111425 for a sidewalk cafe shall be subject to the provisions of Section 10-28-800 though 10-28-885 of the Municipal Code of Chicago and the directions of the Commissioner of Department of Business Affairs and Consumer Protection, the Commissioner of Streets and Sanitation, and the Commissioner of Transportation.

The permit holder agrees to hold the City of Chicago harmless for any damage, relocation or replacement costs associated with damage, relocation or removal of private property caused by the City performing work in the public way.

Authority for the above named privilege is herein given and granted from and after March 1, 2014 through and including December 1, 2014.

Alderman _____

Walter Burnett Jr. 27th Ward

City of Chicago

O2014-1910

Office of the City Clerk

Document Tracking Sheet

Meeting Date:	3/5/2014
Sponsor(s):	Burnett (27)
Type:	Ordinance
Title:	Sidewalk cafe(s) for Maude's
Committee(s) Assignment:	Committee on Transportation and Public Way

ORDINANCE
MAUDE'S
Acct. No. 354364 - 1
Permit No. 1111121

Be It Ordained by the City Council of the City of Chicago:

Permission and authority are hereby given and granted to MAUDE'S upon the terms and subject to the conditions of this ordinance, to maintain and use a portion of the public right of way for a sidewalk cafe adjacent to its premises located at 840 W. Randolph St.. Said sidewalk cafe area #1 shall be twenty-two point two five (22.25) feet in length and ten point five (10.5) feet in width for a total of two hundred thirty-three point six three (233.63) square feet and shall allow six (6) feet of clear space from the face of the curb/building line along W. Randolph. The compensation for said space and the days and hours of operation for the sidewalk cafe shall be as follows:

Sunday 11:00am until 11:00pm Monday through Saturday 8:00am until 12:00 midnight
Compensation: $600.00
SEATING CAPACITY: 18

Sidewalk Cafe Permit and approved plan must be posted at all times.

This grant of privilege #1111121 for a sidewalk cafe shall be subject to the provisions of Section 10-28-800 though 10-28-885 of the Municipal Code of Chicago and the directions of the Commissioner of Department of Business Affairs and Consumer Protection, the Commissioner of Streets and Sanitation, and the Commissioner of Transportation.

The permit holder agrees to hold the City of Chicago harmless for any damage, relocation or replacement costs associated with damage, relocation or removal of private property caused by the City performing work in the public way.

Authority for the above named privilege is herein given and granted from and after March 1, 2014 through and including December 1, 2014.

Alderman _____

Walter Burnett Jr. 27th Ward

City of Chicago

O2014-1913

Office of the City Clerk

Document Tracking Sheet

Meeting Date:	3/5/2014
Sponsor(s):	Burnett (27)
Type:	Ordinance
Title:	Sidewalk cafe(s) for O'Briens Restaurant & Bar
Committee(s) Assignment:	Committee on Transportation and Public Way

ORDINANCE
O'BRIENS RESTAURANT & BAR
Acct. No. 4210 - 1
Permit No. 1111137

Be It Ordained by the City Council of the City of Chicago:

Permission and authority are hereby given and granted to O'BRIENS RESTAURANT & BAR upon the terms and subject to the conditions of this ordinance, to maintain and use a portion of the public right of way for a sidewalk cafe adjacent to its premises located at 1528 N. Wells St.. Said sidewalk cafe area #1 shall be thirty-one (31) feet in length and eight (8) feet in width, area #2 shall be twenty-six point seven five (26.75) feet in length and eight (8) feet in width for a total of four hundred sixty-two (462) square feet and shall allow six (6) feet of clear space from the face of the curb/building line along N. Wells Street. The compensation for said space and the days and hours of operation for the sidewalk cafe shall be as follows:

Monday through Thursday 11:00 a.m. to 11:00 p.m. Friday & Saturday 10:00 a.m. until 12:00 midnight Sunday 10:00 a.m. to 11:00 p.m.
Compensation: $1,062.60
SEATING CAPACITY: 36

Sidewalk Cafe Permit and approved plan must be posted at all times.

This grant of privilege #1111137 for a sidewalk cafe shall be subject to the provisions of Section 10-28-800 though 10-28-885 of the Municipal Code of Chicago and the directions of the Commissioner of Department of Business Affairs and Consumer Protection, the Commissioner of Streets and Sanitation, and the Commissioner of Transportation.

The permit holder agrees to hold the City of Chicago harmless for any damage, relocation or replacement costs associated with damage, relocation or removal of private property caused by the City performing work in the public way.

Authority for the above named privilege is herein given and granted from and after March 1, 2014 through and including December 1, 2014.

Alderman _____

Walter Burnett Jr. 27th Ward

City of Chicago

O2014-1914

Office of the City Clerk

Document Tracking Sheet

Meeting Date:	3/5/2014
Sponsor(s):	Burnett (27)
Type:	Ordinance
Title:	Sidewalk cafe(s) for Starbucks Coffee No. 11719
Committee(s) Assignment:	Committee on Transportation and Public Way

ORDINANCE

STARBUCKS COFFEE #11719
Acct. No. 63414 - 136
Permit No. 1111414

Be It Ordained by the City Council of the City of Chicago:

Permission and authority are hereby given and granted to STARBUCKS COFFEE #11719 upon the terms and subject to the conditions of this ordinance, to maintain and use a portion of the public right of way for a sidewalk cafe adjacent to its premises located at 116 S. Halsted St. Said sidewalk cafe area #1 shall be nine point four two (9.42) feet in length and four point zero eight (4.08) feet in width for a total of thirty-eight point four three (38.43) square feet and shall allow six (6) feet of clear space from the face of the curb/building line along S. Halsted St.. The compensation for said space and the days and hours of operation for the sidewalk cafe shall be as follows:

Sunday through Thursday 8:00 a.m. until 10:00 p.m. Friday and Saturday 8:00 a.m. until 11:00 p.m.
Compensation: $600.00
SEATING CAPACITY: 3

Sidewalk Cafe Permit and approved plan must be posted at all times.

This grant of privilege #1111414 for a sidewalk cafe shall be subject to the provisions of Section 10-28-800 though 10-28-885 of the Municipal Code of Chicago and the directions of the Commissioner of Department of Business Affairs and Consumer Protection, the Commissioner of Streets and Sanitation, and the Commissioner of Transportation.

The permit holder agrees to hold the City of Chicago harmless for any damage, relocation or replacement costs associated with damage, relocation or removal of private property caused by the City performing work in the public way.

Authority for the above named privilege is herein given and granted from and after March 1, 2014 through and including December 1, 2014.

Alderman _____

Walter Burnett Jr. 27th Ward

City of Chicago

O2014-1915

Office of the City Clerk

Document Tracking Sheet

Meeting Date:	3/5/2014
Sponsor(s):	Burnett (27)
Type:	Ordinance
Title:	Sidewalk cafe(s) for Starbucks Coffee No. 14433
Committee(s) Assignment:	Committee on Transportation and Public Way

ORDINANCE
STARBUCKS COFFEE #14433
Acct. No. 63414 - 134
Permit No. 1111413

Be It Ordained by the City Council of the City of Chicago:

Permission and authority are hereby given and granted to STARBUCKS COFFEE #14433 upon the terms and subject to the conditions of this ordinance, to maintain and use a portion of the public right of way for a sidewalk cafe adjacent to its premises located at 946 W. Randolph St.. Said sidewalk cafe area #1 shall be seventeen point zero eight (17.08) feet in length and nine point two five (9.25) feet in width for a total of one hundred fifty-seven point nine nine (157.99) square feet and shall allow six (6) feet of clear space from the face of the curb/building line along W. Randolph St.. The compensation for said space and the days and hours of operation for the sidewalk cafe shall be as follows:

Sunday through Thursday 8:00 a.m. until 10:00 p.m. Friday and Saturday 8:00 a.m. until 11:00 p.m.
Compensation: $600.00
SEATING CAPACITY: 8

Sidewalk Cafe Permit and approved plan must be posted at all times.

This grant of privilege #1111413 for a sidewalk cafe shall be subject to the provisions of Section 10-28-800 though 10-28-885 of the Municipal Code of Chicago and the directions of the Commissioner of Department of Business Affairs and Consumer Protection, the Commissioner of Streets and Sanitation, and the Commissioner of Transportation.

The permit holder agrees to hold the City of Chicago harmless for any damage, relocation or replacement costs associated with damage, relocation or removal of private property caused by the City performing work in the public way.

Authority for the above named privilege is herein given and granted from and after March 1, 2014 through and including December 1, 2014.

Alderman

Walter Burnett Jr. 27th Ward

City of Chicago

O2014-1918

Office of the City Clerk

Document Tracking Sheet

Meeting Date:	3/5/2014
Sponsor(s):	Burnett (27)
Type:	Ordinance
Title:	Sidewalk cafe(s) for Suite Lounge
Committee(s) Assignment:	Committee on Transportation and Public Way

ORDINANCE
SUITE LOUNGE
Acct. No. 11459 - 1
Permit No. 1111150

Be It Ordained by the City Council of the City of Chicago:

Permission and authority are hereby given and granted to SUITE LOUNGE upon the terms and subject to the conditions of this ordinance, to maintain and use a portion of the public right of way for a sidewalk cafe adjacent to its premises located at 1446 N. Wells St.. Said sidewalk cafe area #1 shall be sixteen (16) feet in length and eight (8) feet in width for a total of one hundred twenty-eight (128) square feet and shall allow six (6) feet of clear space from the face of the curb/building line along N. Wells Street. The compensation for said space and the days and hours of operation for the sidewalk cafe shall be as follows:

Monday through Sunday 10:00 a.m. to 12:00 midnight
Compensation: $600.00
SEATING CAPACITY: 16

Sidewalk Cafe Permit and approved plan must be posted at all times.

This grant of privilege #1111150 for a sidewalk cafe shall be subject to the provisions of Section 10-28-800 though 10-28-885 of the Municipal Code of Chicago and the directions of the Commissioner of Department of Business Affairs and Consumer Protection, the Commissioner of Streets and Sanitation, and the Commissioner of Transportation.

The permit holder agrees to hold the City of Chicago harmless for any damage, relocation or replacement costs associated with damage, relocation or removal of private property caused by the City performing work in the public way.

Authority for the above named privilege is herein given and granted from and after March 1, 2014 through and including December 1, 2014.

Alderman _____

Walter Burnett Jr. 27th Ward

City of Chicago

O2014-1921

Office of the City Clerk

Document Tracking Sheet

Meeting Date:	3/5/2014
Sponsor(s):	Burnett (27)
Type:	Ordinance
Title:	Sidewalk cafe(s) for Topo Gigio Ristorante
Committee(s) Assignment:	Committee on Transportation and Public Way

ORDINANCE
TOPO GIGIO RISTORANTE
Acct. No. 6526 - 1
Permit No. 1111404

Be It Ordained by the City Council of the City of Chicago:

Permission and authority are hereby given and granted to TOPO GIGIO RISTORANTE upon the terms and subject to the conditions of this ordinance, to maintain and use a portion of the public right of way for a sidewalk cafe adjacent to its premises located at 1514-16 N. Wells St.. Said sidewalk cafe area #1 shall be fifty (50) feet in length and nine point five (9.5) feet in width for a total of four hundred seventy-five (475) square feet and shall allow six (6) feet of clear space from the face of the curb/building line along N. WELLS ST.. The compensation for said space and the days and hours of operation for the sidewalk cafe shall be as follows:

Monday thru Saturday 11:30 a.m. to 11:00 p.m.Sunday 4:00 p.m.to 10:30 p.m.
Compensation: $1,092.50
SEATING CAPACITY: 33

Sidewalk Cafe Permit and approved plan must be posted at all times.

This grant of privilege #1111404 for a sidewalk cafe shall be subject to the provisions of Section 10-28-800 though 10-28-885 of the Municipal Code of Chicago and the directions of the Commissioner of Department of Business Affairs and Consumer Protection, the Commissioner of Streets and Sanitation, and the Commissioner of Transportation.

The permit holder agrees to hold the City of Chicago harmless for any damage, relocation or replacement costs associated with damage, relocation or removal of private property caused by the City performing work in the public way.

Authority for the above named privilege is herein given and granted from and after March 1, 2014 through and including December 1, 2014.

Alderman

Walter Burnett Jr. 27th Ward

City of Chicago

O2014-1923

Office of the City Clerk

Document Tracking Sheet

Meeting Date:	3/5/2014
Sponsor(s):	Ervin (28)
Type:	Ordinance
Title:	Sidewalk cafe(s) for Hawkeye's Bar & Grill, Inc
Committee(s) Assignment:	Committee on Transportation and Public Way

ORDINANCE
HAWKEYE'S BAR & GRILL INC
Acct. No. 6501 - 1
Permit No. 1111238

Be It Ordained by the City Council of the City of Chicago:

Permission and authority are hereby given and granted to HAWKEYE'S BAR & GRILL INC upon the terms and subject to the conditions of this ordinance, to maintain and use a portion of the public right of way for a sidewalk cafe adjacent to its premises located at 1458 W. Taylor St.. Said sidewalk cafe area #1 shall be seventy-five (75) feet in length and seven point one (7.1) feet in width for a total of five hundred thirty-two point five (532.5) square feet and shall allow six (6) feet of clear space from the face of the curb/building line along S. Laflin Street. The compensation for said space and the days and hours of operation for the sidewalk cafe shall be as follows:

Monday through Sunday 11:00 a.m. to 12:00 Midnight
Compensation: $600.00
SEATING CAPACITY: 52

Sidewalk Cafe Permit and approved plan must be posted at all times.

This grant of privilege #1111238 for a sidewalk cafe shall be subject to the provisions of Section 10-28-800 though 10-28-885 of the Municipal Code of Chicago and the directions of the Commissioner of Department of Business Affairs and Consumer Protection, the Commissioner of Streets and Sanitation, and the Commissioner of Transportation.

The permit holder agrees to hold the City of Chicago harmless for any damage, relocation or replacement costs associated with damage, relocation or removal of private property caused by the City performing work in the public way.

Authority for the above named privilege is herein given and granted from and after March 1, 2014 through and including December 1, 2014.

Alderman

Jason Ervin 28th Ward

City of Chicago

O2014-1927

Office of the City Clerk

Document Tracking Sheet

Meeting Date:	3/5/2014
Sponsor(s):	Ervin (28)
Type:	Ordinance
Title:	Sidewalk cafe(s) for Conte Di Savoia, Inc
Committee(s) Assignment:	Committee on Transportation and Public Way

ORDINANCE
CONTE DI SAVOIA INC
Acct. No. 7681 - 1
Permit No. 1111417

Be It Ordained by the City Council of the City of Chicago:

Permission and authority are hereby given and granted to CONTE DI SAVOIA INC upon the terms and subject to the conditions of this ordinance, to maintain and use a portion of the public right of way for a sidewalk cafe adjacent to its premises located at 1438 W. Taylor St.. Said sidewalk cafe area #1 shall be twenty-seven point two five (27.25) feet in length and one point five (1.5) feet in width for a total of forty point eight eight (40.88) square feet and shall allow six (6) feet of clear space from the face of the curb/building line along W. Taylor Street. The compensation for said space and the days and hours of operation for the sidewalk cafe shall be as follows:

Monday through Friday 9:00 a.m. to 7:00 p.m. Saturday 9:00 a.m. to 6:00 p.m. Sunday 9:00 a.m. 4:00 p.m.
Compensation: $600.00
SEATING CAPACITY: 4

Sidewalk Cafe Permit and approved plan must be posted at all times.

This grant of privilege #1111417 for a sidewalk cafe shall be subject to the provisions of Section 10-28-800 though 10-28-885 of the Municipal Code of Chicago and the directions of the Commissioner of Department of Business Affairs and Consumer Protection, the Commissioner of Streets and Sanitation, and the Commissioner of Transportation.

The permit holder agrees to hold the City of Chicago harmless for any damage, relocation or replacement costs associated with damage, relocation or removal of private property caused by the City performing work in the public way.

Authority for the above named privilege is herein given and granted from and after March 1, 2014 through and including December 1, 2014.

Alderman

Jason Ervin 28th Ward

City of Chicago

O2014-1939

Office of the City Clerk

Document Tracking Sheet

Meeting Date:	3/5/2014
Sponsor(s):	Waguespack (32)
Type:	Ordinance
Title:	Sidewalk cafe(s) for Art of Chicken, The
Committee(s) Assignment:	Committee on Transportation and Public Way

ORDINANCE
THE ART OF CHICKEN
Acct. No. 365331 - 1
Permit No. 1111604

Be It Ordained by the City Council of the City of Chicago:

Permission and authority are hereby given and granted to THE ART OF CHICKEN upon the terms and subject to the conditions of this ordinance, to maintain and use a portion of the public right of way for a sidewalk cafe adjacent to its premises located at 2041 N. Western Ave.. Said sidewalk cafe area #1 shall be twenty-one point eight three (21.83) feet in length and eight point five (8.5) feet in width for a total of one hundred eighty-five point five six (185.56) square feet and shall allow six (6) feet of clear space from the face of the curb/building line along N. Western Avenue. The compensation for said space and the days and hours of operation for the sidewalk cafe shall be as follows:

Monday through Sunday 11:00 a.m. to 10:00 p.m.
Compensation: $600.00
SEATING CAPACITY: 10

Sidewalk Cafe Permit and approved plan must be posted at all times.

This grant of privilege #1111604 for a sidewalk cafe shall be subject to the provisions of Section 10-28-800 though 10-28-885 of the Municipal Code of Chicago and the directions of the Commissioner of Department of Business Affairs and Consumer Protection, the Commissioner of Streets and Sanitation, and the Commissioner of Transportation.

The permit holder agrees to hold the City of Chicago harmless for any damage, relocation or replacement costs associated with damage, relocation or removal of private property caused by the City performing work in the public way.

Authority for the above named privilege is herein given and granted from and after March 1, 2014 through and including December 1, 2014.

Alderman Scott Waguespack

Scott Waguespack 32nd Ward

Department of Business Affairs and Consumer Protection
Small Business Center - Public Way Use Unit
City Hall - 121 N. LaSalle Street, Room 800 • Chicago, IL 60602
(312)-74-GOBIZ (312-744-6249) • (312) 744-1944 (TTY)
http://www.cityofchicago.org/bacp

03/05/2014

Alderman **Scott Waguespack**
Ward # **32**
City of Chicago
City Hall, Room **300**
121 North LaSalle Street
Chicago, Illinois 60602

Re: An ordinance to use and maintain a portion of the public right-of-way for **one (1) sidewalk cafe(s)** for **THE ART OF CHICKEN**, adjacent to the premises known as **2041 N. Western Ave.**.

Dear Alderman **Scott Waguespack**:

The applicant referenced above has requested the use of the public right-of-way for a **sidewalk cafe(s)**. An ordinance has been prepared by the Department of Business Affairs and Consumer Protection – Small Business Center - Public Way Use Unit for presentation to the City Council. Because this request was made for properties located in your ward, as approved by you as per the attached, I respectfully request that you introduce the attached ordinance at the next City Council meeting.

If you have any questions regarding this ordinance, please contact Anthony Bertuca at (312) 744-5506.

Department of Business Affairs and Consumer Protection

City of Chicago

O2014-1941

Office of the City Clerk

Document Tracking Sheet

Meeting Date:	3/5/2014
Sponsor(s):	Waguespack (32)
Type:	Ordinance
Title:	Sidewalk cafe(s) for Davids Tea
Committee(s) Assignment:	Committee on Transportation and Public Way

ORDINANCE
DAVIDS TEA
Acct. No. 375708 - 3
Permit No. 1111401

Be It Ordained by the City Council of the City of Chicago:

Permission and authority are hereby given and granted to DAVIDS TEA upon the terms and subject to the conditions of this ordinance, to maintain and use a portion of the public right of way for a sidewalk cafe adjacent to its premises located at 1645 N. Damen Ave.. Said sidewalk cafe area #1 shall be fifteen point nine two (15.92) feet in length and four (4) feet in width for a total of sixty-three point six eight (63.68) square feet and shall allow six (6) feet of clear space from the face of the curb/building line along N. Damen Avenue. The compensation for said space and the days and hours of operation for the sidewalk cafe shall be as follows:

Monday through Thursday 8:00 a.m. to 9:00 p.m. Friday and Saturday 8:00 a.m. to 10:30 p.m. sunday 8:30 to 9:00 p.m.
Compensation: $600.00
SEATING CAPACITY: 2

Sidewalk Cafe Permit and approved plan must be posted at all times.

This grant of privilege #1111401 for a sidewalk cafe shall be subject to the provisions of Section 10-28-800 though 10-28-885 of the Municipal Code of Chicago and the directions of the Commissioner of Department of Business Affairs and Consumer Protection, the Commissioner of Streets and Sanitation, and the Commissioner of Transportation.

The permit holder agrees to hold the City of Chicago harmless for any damage, relocation or replacement costs associated with damage, relocation or removal of private property caused by the City performing work in the public way.

Authority for the above named privilege is herein given and granted from and after March 1, 2014 through and including December 1, 2014.

Alderman Scott Waguespack

Scott Waguespack 32nd Ward

Department of Business Affairs and Consumer Protection
Small Business Center - Public Way Use Unit
City Hall - 121 N. LaSalle Street, Room 800 • Chicago, IL 60602
(312)-74-GOBIZ (312-744-6249) • (312) 744-1944 (TTY)
http://www.cityofchicago.org/bacp

03/05/2014

Alderman **Scott Waguespack**
Ward # **32**
City of Chicago
City Hall, Room **300**
121 North LaSalle Street
Chicago, Illinois 60602

Re: An ordinance to use and maintain a portion of the public right-of-way for **one (1) sidewalk cafe(s)** for **DAVIDS TEA**, adjacent to the premises known as **1645 N. Damen Ave.**.

Dear Alderman **Scott Waguespack**:

The applicant referenced above has requested the use of the public right-of-way for a **sidewalk cafe(s)**. An ordinance has been prepared by the Department of Business Affairs and Consumer Protection – Small Business Center - Public Way Use Unit for presentation to the City Council. Because this request was made for properties located in your ward, as approved by you as per the attached, I respectfully request that you introduce the attached ordinance at the next City Council meeting.

If you have any questions regarding this ordinance, please contact Anthony Bertuca at (312) 744-5506.

Department of Business Affairs and Consumer Protection

City of Chicago

O2014-1944

Office of the City Clerk

Document Tracking Sheet

Meeting Date:	3/5/2014
Sponsor(s):	Waguespack (32)
Type:	Ordinance
Title:	Sidewalk cafe(s) for Dunlays on the Square
Committee(s) Assignment:	Committee on Transportation and Public Way

ORDINANCE
DUNLAYS ON THE SQUARE
Acct. No. 18419 - 1
Permit No. 1111330

Be It Ordained by the City Council of the City of Chicago:

Permission and authority are hereby given and granted to DUNLAYS ON THE SQUARE upon the terms and subject to the conditions of this ordinance, to maintain and use a portion of the public right of way for a sidewalk cafe adjacent to its premises located at 3137-39 W. Logan Blvd.. Said sidewalk cafe area #1 shall be forty-one (41) feet in length and fourteen (14) feet in width for a total of five hundred seventy-four (574) square feet and shall allow six (6) feet of clear space from the face of the curb/building line along W. Logan Blvd.. The compensation for said space and the days and hours of operation for the sidewalk cafe shall be as follows:

Monday through Friday 11:00 a.m. to 11:00 p.m. Saturday and Sunday 10:00 a.m. to 12:00 midnight
Compensation: $631.40
SEATING CAPACITY: 60

Sidewalk Cafe Permit and approved plan must be posted at all times.

This grant of privilege #1111330 for a sidewalk cafe shall be subject to the provisions of Section 10-28-800 though 10-28-885 of the Municipal Code of Chicago and the directions of the Commissioner of Department of Business Affairs and Consumer Protection, the Commissioner of Streets and Sanitation, and the Commissioner of Transportation.

The permit holder agrees to hold the City of Chicago harmless for any damage, relocation or replacement costs associated with damage, relocation or removal of private property caused by the City performing work in the public way.

Authority for the above named privilege is herein given and granted from and after March 1, 2014 through and including December 1, 2014.

Alderman _____

Scott Waguespack 32nd Ward

Department of Business Affairs and Consumer Protection
Small Business Center- Public Way Use Unit
City Hall- 121 N. LaSalle Street Room 800 • Chicago, IL 60602
(312)-74-GOBIZ (312-744-6249) • (312) 744-1944 (TTY)
http://www.cityofchicago.org/bacp

03/05/2014

Alderman **Scott Waguespack**
Ward # **32**
City of Chicago
City Hall, Room **300**
121 North LaSalle Street
Chicago, Illinois 60602

Re: An ordinance to use and maintain a portion of the public right-of-way for **one (1) sidewalk cafe(s)** for **DUNLAYS ON THE SQUARE**, adjacent to the premises known as **3137-39 W. Logan Blvd.**.

Dear Alderman **Scott Waguespack**:

The applicant referenced above has requested the use of the public right-of-way for a **sidewalk cafe(s)**. An ordinance has been prepared by the Department of Business Affairs and Consumer Protection – Small Business Center - Public Way Use Unit for presentation to the City Council. Because this request was made for properties located in your ward, as approved by you as per the attached, I respectfully request that you introduce the attached ordinance at the next City Council meeting.

If you have any questions regarding this ordinance, please contact Anthony Bertuca at (312) 744-5506.

Department of Business Affairs and Consumer Protection

City of Chicago

O2014-1946

Office of the City Clerk

Document Tracking Sheet

Meeting Date:	3/5/2014
Sponsor(s):	Waguespack (32)
Type:	Ordinance
Title:	Sidewalk cafe(s) for Folklore
Committee(s) Assignment:	Committee on Transportation and Public Way

ORDINANCE

FOLKLORE

Acct. No. 217946 - 1

Permit No. 1111334

Be It Ordained by the City Council of the City of Chicago:

Permission and authority are hereby given and granted to FOLKLORE upon the terms and subject to the conditions of this ordinance, to maintain and use a portion of the public right of way for a sidewalk cafe adjacent to its premises located at 2100-2102 W. Division St.. Said sidewalk cafe area #1 shall be twenty-three point one seven (23.17) feet in length and sixteen point three three (16.33) feet in width, area #2 shall be twenty point six seven (20.67) feet in length and sixteen point three three (16.33) feet in width for a total of seven hundred fifteen point nine one (715.91) square feet and shall allow six (6) feet of clear space from the face of the curb/building line along W. Division. The compensation for said space and the days and hours of operation for the sidewalk cafe shall be as follows:

Monnday through Friday 5:00pm until 12:00am Saturday 3:00pm until 12:00am Sunday 12:00pm until 12:00am
Compensation: $787.50
SEATING CAPACITY: 62

Sidewalk Cafe Permit and approved plan must be posted at all times.

This grant of privilege #1111334 for a sidewalk cafe shall be subject to the provisions of Section 10-28-800 though 10-28-885 of the Municipal Code of Chicago and the directions of the Commissioner of Department of Business Affairs and Consumer Protection, the Commissioner of Streets and Sanitation, and the Commissioner of Transportation.

The permit holder agrees to hold the City of Chicago harmless for any damage, relocation or replacement costs associated with damage, relocation or removal of private property caused by the City performing work in the public way.

Authority for the above named privilege is herein given and granted from and after March 1, 2014 through and including December 1, 2014.

Alderman Scott Waguespack

Scott Waguespack 32nd Ward

Department of Business Affairs and Consumer Protection
Small Business Center - Public Way Use Unit
City Hall - 121 N. LaSalle Street, Room 800 • Chicago, IL 60602
(312)-74-GOBIZ (312-744-6249) • (312) 744-1944 (TTY)
http://www.cityofchicago.org/bacp

03/05/2014

Alderman **Scott Waguespack**
Ward # **32**
City of Chicago
City Hall, Room **300**
121 North LaSalle Street
Chicago, Illinois 60602

Re: An ordinance to use and maintain a portion of the public right-of-way for **two (2) sidewalk cafe(s)** for **FOLKLORE**, adjacent to the premises known as **2100-2102 W. Division St.**.

Dear Alderman **Scott Waguespack**:

The applicant referenced above has requested the use of the public right-of-way for a **sidewalk cafe(s)**. An ordinance has been prepared by the Department of Business Affairs and Consumer Protection – Small Business Center - Public Way Use Unit for presentation to the City Council. Because this request was made for properties located in your ward, as approved by you as per the attached, I respectfully request that you introduce the attached ordinance at the next City Council meeting.

If you have any questions regarding this ordinance, please contact Anthony Bertuca at (312) 744-5506.

Department of Business Affairs and Consumer Protection

City of Chicago

O2014-1947

Office of the City Clerk

Document Tracking Sheet

Meeting Date:	3/5/2014
Sponsor(s):	Waguespack (32)
Type:	Ordinance
Title:	Sidewalk cafe(s) for Four Moon Tavern
Committee(s) Assignment:	Committee on Transportation and Public Way

ORDINANCE
FOUR MOON TAVERN
Acct. No. 17500 - 1
Permit No. 1111577

Be It Ordained by the City Council of the City of Chicago:

Permission and authority are hereby given and granted to FOUR MOON TAVERN upon the terms and subject to the conditions of this ordinance, to maintain and use a portion of the public right of way for a sidewalk cafe adjacent to its premises located at 1847 W. Roscoe St.. Said sidewalk cafe area #1 shall be twelve (12) feet in length and six (6) feet in width, area #2 shall be twelve (12) feet in length and six (6) feet in width, area #3 shall be twelve (12) feet in length and six (6) feet in width, area #4 shall be nine (9) feet in length and six (6) feet in width, area #5 shall be twelve (12) feet in length and six (6) feet in width, area #6 shall be ten point one seven (10.17) feet in length and five point one seven (5.17) feet in width for a total of three hundred ninety-four point five eight (394.58) square feet and shall allow six (6) feet of clear space from the face of the curb/building line along N. WOLCOTT AVE., ., Roscoe. The compensation for said space and the days and hours of operation for the sidewalk cafe shall be as follows:

Monday thru Thursday 5:00 p.m.to 12:00 a.m. Friday 12:00 a.m.to 12:00 midnight Saturday 10:00 a.m.to 12:00 midnight Sunday 10:00 a.m. to 12:00 a.m.
Compensation: $600.00
SEATING CAPACITY: 40

Sidewalk Cafe Permit and approved plan must be posted at all times.

This grant of privilege #1111577 for a sidewalk cafe shall be subject to the provisions of Section 10-28-800 though 10-28-885 of the Municipal Code of Chicago and the directions of the Commissioner of Department of Business Affairs and Consumer Protection, the Commissioner of Streets and Sanitation, and the Commissioner of Transportation.

The permit holder agrees to hold the City of Chicago harmless for any damage, relocation or replacement costs associated with damage, relocation or removal of private property caused by the City performing work in the public way.

Authority for the above named privilege is herein given and granted from and after March 1, 2014 through and including December 1, 2014.

Alderman Scott Waguespack

Scott Waguespack 32nd Ward

Department of Business Affairs and Consumer Protection
Small Business Center - Public Way Use Unit
City Hall - 121 N. LaSalle Street, Room 800 • Chicago, IL 60602
(312)-74-GOBIZ (312-744-6249) • (312) 744-1944 (TTY)
http://www.cityofchicago.org/bacp

03/05/2014

Alderman **Scott Waguespack**
Ward # **32**
City of Chicago
City Hall, Room **300**
121 North LaSalle Street
Chicago, Illinois 60602

Re: An ordinance to use and maintain a portion of the public right-of-way for **six (6) sidewalk cafe(s)** for **FOUR MOON TAVERN**, adjacent to the premises known as **1847 W. Roscoe St.**.

Dear Alderman **Scott Waguespack**:

The applicant referenced above has requested the use of the public right-of-way for a **sidewalk cafe(s)**. An ordinance has been prepared by the Department of Business Affairs and Consumer Protection – Small Business Center - Public Way Use Unit for presentation to the City Council. Because this request was made for properties located in your ward, as approved by you as per the attached, I respectfully request that you introduce the attached ordinance at the next City Council meeting.

If you have any questions regarding this ordinance, please contact Anthony Bertuca at (312) 744-5506.

Department of Business Affairs and Consumer Protection

City of Chicago

O2014-1948

Office of the City Clerk

Document Tracking Sheet

Meeting Date:	3/5/2014
Sponsor(s):	Waguespack (32)
Type:	Ordinance
Title:	Sidewalk cafe(s) for Frasca
Committee(s) Assignment:	Committee on Transportation and Public Way

ORDINANCE
FRASCA
Acct. No. 300008 - 1
Permit No. 1111316

Be It Ordained by the City Council of the City of Chicago:

Permission and authority are hereby given and granted to FRASCA upon the terms and subject to the conditions of this ordinance, to maintain and use a portion of the public right of way for a sidewalk cafe adjacent to its premises located at 3356-3358 N. Paulina St.. Said sidewalk cafe area #1 shall be thirty (30) feet in length and eight (8) feet in width, area #2 shall be fifty (50) feet in length and ten (10) feet in width for a total of seven hundred forty (740) square feet and shall allow six (6) feet of clear space from the face of the curb/building line along N. Paulina Street, W. Roscoe. The compensation for said space and the days and hours of operation for the sidewalk cafe shall be as follows:

Monday through Thursday 4:00pm until 11:00pm Friday 10:00am until 11:00pm
Saturday 10:00am until 12:00 Midnight Sunday 10:00am until 11:00pm
Compensation: $814.00
SEATING CAPACITY: 56

Sidewalk Cafe Permit and approved plan must be posted at all times.

This grant of privilege #1111316 for a sidewalk cafe shall be subject to the provisions of Section 10-28-800 though 10-28-885 of the Municipal Code of Chicago and the directions of the Commissioner of Department of Business Affairs and Consumer Protection, the Commissioner of Streets and Sanitation, and the Commissioner of Transportation.

The permit holder agrees to hold the City of Chicago harmless for any damage, relocation or replacement costs associated with damage, relocation or removal of private property caused by the City performing work in the public way.

Authority for the above named privilege is herein given and granted from and after March 1, 2014 through and including December 1, 2014.

Alderman _____

Scott Waguespack 32nd Ward

Department of Business Affairs and Consumer Protection
Small Business Center - Public Way Use Unit
City Hall - 121 N. LaSalle Street, Room 800 • Chicago, IL 60602
(312)-74-GOBIZ (312-744-6249) • (312) 744-1944 (TTY)
http://www.cityofchicago.org/bacp

03/05/2014

Alderman **Scott Waguespack**
Ward # **32**
City of Chicago
City Hall, Room **300**
121 North LaSalle Street
Chicago, Illinois 60602

Re: An ordinance to use and maintain a portion of the public right-of-way for **two (2) sidewalk cafe(s)** for **FRASCA**, adjacent to the premises known as **3356-3358 N. Paulina St.**.

Dear Alderman **Scott Waguespack**:

The applicant referenced above has requested the use of the public right-of-way for a **sidewalk cafe(s)**. An ordinance has been prepared by the Department of Business Affairs and Consumer Protection – Small Business Center - Public Way Use Unit for presentation to the City Council. Because this request was made for properties located in your ward, as approved by you as per the attached, I respectfully request that you introduce the attached ordinance at the next City Council meeting.

If you have any questions regarding this ordinance, please contact Anthony Bertuca at (312) 744-5506.

Department of Business Affairs and Consumer Protection

City of Chicago

O2014-1949

Office of the City Clerk

Document Tracking Sheet

Meeting Date:	3/5/2014
Sponsor(s):	Waguespack (32)
Type:	Ordinance
Title:	Sidewalk cafe(s) for George's Hot Dog
Committee(s) Assignment:	Committee on Transportation and Public Way

ORDINANCE
GEORGE'S HOT DOG
Acct. No. 5310 - 1
Permit No. 1111228

Be It Ordained by the City Council of the City of Chicago:

Permission and authority are hereby given and granted to GEORGE'S HOT DOG upon the terms and subject to the conditions of this ordinance, to maintain and use a portion of the public right of way for a sidewalk cafe adjacent to its premises located at 1876 N. Damen Ave.. Said sidewalk cafe area #1 shall be twenty-two (22) feet in length and five point five (5.5) feet in width for a total of one hundred twenty-one (121) square feet and shall allow six (6) feet of clear space from the face of the curb/building line along N. DAMEN AVE.. The compensation for said space and the days and hours of operation for the sidewalk cafe shall be as follows:

Monday through Saturday 10:00 a.m. to 9:00 p.m. Closed on Sunday.
Compensation: $600.00
SEATING CAPACITY: 12

Sidewalk Cafe Permit and approved plan must be posted at all times.

This grant of privilege #1111228 for a sidewalk cafe shall be subject to the provisions of Section 10-28-800 though 10-28-885 of the Municipal Code of Chicago and the directions of the Commissioner of Department of Business Affairs and Consumer Protection, the Commissioner of Streets and Sanitation, and the Commissioner of Transportation.

The permit holder agrees to hold the City of Chicago harmless for any damage, relocation or replacement costs associated with damage, relocation or removal of private property caused by the City performing work in the public way.

Authority for the above named privilege is herein given and granted from and after March 1, 2014 through and including December 1, 2014.

Alderman _____

Scott Waguespack 32nd Ward

Department of Business Affairs and Consumer Protection
Small Business Center - Public Way Use Unit
City Hall - 121 N LaSalle Street, Room 800 • Chicago, IL 60602
(312)-74-GOBIZ (312-744-6249) • (312) 744-1944 (TTY)
http://www.cityofchicago.org/bacp

03/05/2014

Alderman **Scott Waguespack**
Ward # **32**
City of Chicago
City Hall, Room **300**
121 North LaSalle Street
Chicago, Illinois 60602

Re: An ordinance to use and maintain a portion of the public right-of-way for **one (1) sidewalk cafe(s)** for **GEORGE'S HOT DOG**, adjacent to the premises known as **1876 N. Damen Ave.**.

Dear Alderman **Scott Waguespack**:

The applicant referenced above has requested the use of the public right-of-way for a **sidewalk cafe(s)**. An ordinance has been prepared by the Department of Business Affairs and Consumer Protection – Small Business Center - Public Way Use Unit for presentation to the City Council. Because this request was made for properties located in your ward, as approved by you as per the attached, I respectfully request that you introduce the attached ordinance at the next City Council meeting.

If you have any questions regarding this ordinance, please contact Anthony Bertuca at (312) 744-5506.

Department of Business Affairs and Consumer Protection

City of Chicago

O2014-1950

Office of the City Clerk

Document Tracking Sheet

Meeting Date:	3/5/2014
Sponsor(s):	Waguespack (32)
Type:	Ordinance
Title:	Sidewalk cafe(s) for Golden Apple Restaurant
Committee(s) Assignment:	Committee on Transportation and Public Way

ORDINANCE
GOLDEN APPLE RESTAURANT
Acct. No. 4488 - 1
Permit No. 1111326

Be It Ordained by the City Council of the City of Chicago:

Permission and authority are hereby given and granted to GOLDEN APPLE RESTAURANT upon the terms and subject to the conditions of this ordinance, to maintain and use a portion of the public right of way for a sidewalk cafe adjacent to its premises located at 2971 N. Lincoln Ave.. Said sidewalk cafe area #1 shall be thirty-one (31) feet in length and ten (10) feet in width for a total of three hundred ten (310) square feet and shall allow six (6) feet of clear space from the face of the curb/building line along W. Wellington Street. The compensation for said space and the days and hours of operation for the sidewalk cafe shall be as follows:

Monday through Sunday 8:00 a.m. to 11:00 p.m.
Compensation: $600.00
SEATING CAPACITY: 20

Sidewalk Cafe Permit and approved plan must be posted at all times.

This grant of privilege #1111326 for a sidewalk cafe shall be subject to the provisions of Section 10-28-800 though 10-28-885 of the Municipal Code of Chicago and the directions of the Commissioner of Department of Business Affairs and Consumer Protection, the Commissioner of Streets and Sanitation, and the Commissioner of Transportation.

The permit holder agrees to hold the City of Chicago harmless for any damage, relocation or replacement costs associated with damage, relocation or removal of private property caused by the City performing work in the public way.

Authority for the above named privilege is herein given and granted from and after March 1, 2014 through and including December 1, 2014.

Alderman Scott Waguespack

Scott Waguespack 32nd Ward

Department of Business Affairs and Consumer Protection
Small Business Center - Public Way Use Unit
City Hall - 121 N. LaSalle Street, Room 800 • Chicago, IL 60602
(312)-74-GOBIZ (312-744-6249) • (312) 744-1944 (TTY)
http://www.cityofchicago.org/bacp

03/05/2014

Alderman **Scott Waguespack**
Ward # **32**
City of Chicago
City Hall, Room **300**
121 North LaSalle Street
Chicago, Illinois 60602

Re: An ordinance to use and maintain a portion of the public right-of-way for **one (1) sidewalk cafe(s)** for **GOLDEN APPLE RESTAURANT**, adjacent to the premises known as **2971 N. Lincoln Ave.**.

Dear Alderman **Scott Waguespack**:

The applicant referenced above has requested the use of the public right-of-way for a **sidewalk cafe(s)**. An ordinance has been prepared by the Department of Business Affairs and Consumer Protection – Small Business Center - Public Way Use Unit for presentation to the City Council. Because this request was made for properties located in your ward, as approved by you as per the attached, I respectfully request that you introduce the attached ordinance at the next City Council meeting.

If you have any questions regarding this ordinance, please contact Anthony Bertuca at (312) 744-5506.

Department of Business Affairs and Consumer Protection

City of Chicago

O2014-1951

Office of the City Clerk

Document Tracking Sheet

Meeting Date:	3/5/2014
Sponsor(s):	Waguespack (32)
Type:	Ordinance
Title:	Sidewalk cafe(s) for Hot Woks Cool Sushi
Committee(s) Assignment:	Committee on Transportation and Public Way

ORDINANCE

HOT WOKS COOL SUSHI
Acct. No. 353136 - 1
Permit No. 1111327

Be It Ordained by the City Council of the City of Chicago:

Permission and authority are hereby given and granted to HOT WOKS COOL SUSHI upon the terms and subject to the conditions of this ordinance, to maintain and use a portion of the public right of way for a sidewalk cafe adjacent to its premises located at 2032 W. Roscoe St.. Said sidewalk cafe area #1 shall be fifty-seven (57) feet in length and twelve point five (12.5) feet in width for a total of seven hundred twelve point five (712.5) square feet and shall allow six (6) feet of clear space from the face of the curb/building line along N Seeley Ave. The compensation for said space and the days and hours of operation for the sidewalk cafe shall be as follows:

Monday through Sunday 11:00 a.m. to 12:00 midnight
Compensation: $783.75
SEATING CAPACITY: 44

Sidewalk Cafe Permit and approved plan must be posted at all times.

This grant of privilege #1111327 for a sidewalk cafe shall be subject to the provisions of Section 10-28-800 though 10-28-885 of the Municipal Code of Chicago and the directions of the Commissioner of Department of Business Affairs and Consumer Protection, the Commissioner of Streets and Sanitation, and the Commissioner of Transportation.

The permit holder agrees to hold the City of Chicago harmless for any damage, relocation or replacement costs associated with damage, relocation or removal of private property caused by the City performing work in the public way.

Authority for the above named privilege is herein given and granted from and after March 1, 2014 through and including December 1, 2014.

Alderman _____

Scott Waguespack 32nd Ward

Department of Business Affairs and Consumer Protection
Small Business Center - Public Way Use Unit
City Hall - 121 N. LaSalle Street, Room 800 • Chicago, IL 60602
(312)-74-GOBIZ (312-744-6249) • (312) 744-1944 (TTY)
http://www.cityofchicago.org/bacp

03/05/2014

Alderman **Scott Waguespack**
Ward # **32**
City of Chicago
City Hall, Room **300**
121 North LaSalle Street
Chicago, Illinois 60602

Re: An ordinance to use and maintain a portion of the public right-of-way for **one (1) sidewalk cafe(s)** for **HOT WOKS COOL SUSHI**, adjacent to the premises known as **2032 W. Roscoe St.**.

Dear Alderman **Scott Waguespack**:

The applicant referenced above has requested the use of the public right-of-way for a **sidewalk cafe(s)**. An ordinance has been prepared by the Department of Business Affairs and Consumer Protection – Small Business Center - Public Way Use Unit for presentation to the City Council. Because this request was made for properties located in your ward, as approved by you as per the attached, I respectfully request that you introduce the attached ordinance at the next City Council meeting.

If you have any questions regarding this ordinance, please contact Anthony Bertuca at (312) 744-5506.

Department of Business Affairs and Consumer Protection

City of Chicago

O2014-1952

Office of the City Clerk

Document Tracking Sheet

Meeting Date:	3/5/2014
Sponsor(s):	Waguespack (32)
Type:	Ordinance
Title:	Sidewalk cafe(s) for John's Place
Committee(s) Assignment:	Committee on Transportation and Public Way

ORDINANCE
JOHN'S PLACE
Acct. No. 323104 - 1
Permit No. 1111434

Be It Ordained by the City Council of the City of Chicago:

Permission and authority are hereby given and granted to JOHN'S PLACE upon the terms and subject to the conditions of this ordinance, to maintain and use a portion of the public right of way for a sidewalk cafe adjacent to its premises located at 2132 W. Roscoe St.. Said sidewalk cafe area #1 shall be twenty-four point one seven (24.17) feet in length and eight point one seven (8.17) feet in width, area #2 shall be twenty-four point one seven (24.17) feet in length and ten point four two (10.42) feet in width for a total of four hundred forty-nine point three two (449.32) square feet and shall allow six (6) feet of clear space from the face of the curb/building line along W. Roscoe Street, N Hamilton. The compensation for said space and the days and hours of operation for the sidewalk cafe shall be as follows:

Monday through Sunday 8:00 a.m. to 11:00 p.m.
Compensation: $600.00
SEATING CAPACITY: 48

Sidewalk Cafe Permit and approved plan must be posted at all times.

This grant of privilege #1111434 for a sidewalk cafe shall be subject to the provisions of Section 10-28-800 though 10-28-885 of the Municipal Code of Chicago and the directions of the Commissioner of Department of Business Affairs and Consumer Protection, the Commissioner of Streets and Sanitation, and the Commissioner of Transportation.

The permit holder agrees to hold the City of Chicago harmless for any damage, relocation or replacement costs associated with damage, relocation or removal of private property caused by the City performing work in the public way.

Authority for the above named privilege is herein given and granted from and after March 1, 2014 through and including December 1, 2014.

Alderman Scott Waguespack

Scott Waguespack 32nd Ward

Department of Business Affairs and Consumer Protection
Small Business Center - Public Way Use Unit
City Hall - 121 N. LaSalle Street, Room 800 • Chicago, IL 60602
(312)-74-GOBIZ (312-744-6249) • (312) 744-1944 (TTY)
http://www.cityofchicago.org/bacp

03/05/2014

Alderman **Scott Waguespack**
Ward # **32**
City of Chicago
City Hall, Room **300**
121 North LaSalle Street
Chicago, Illinois 60602

Re: An ordinance to use and maintain a portion of the public right-of-way for **two (2) sidewalk cafe(s)** for **JOHN'S PLACE**, adjacent to the premises known as **2132 W. Roscoe St.**.

Dear Alderman **Scott Waguespack**:

The applicant referenced above has requested the use of the public right-of-way for a **sidewalk cafe(s)**. An ordinance has been prepared by the Department of Business Affairs and Consumer Protection – Small Business Center - Public Way Use Unit for presentation to the City Council. Because this request was made for properties located in your ward, as approved by you as per the attached, I respectfully request that you introduce the attached ordinance at the next City Council meeting.

If you have any questions regarding this ordinance, please contact Anthony Bertuca at (312) 744-5506.

Department of Business Affairs and Consumer Protection

City of Chicago

O2014-1953

Office of the City Clerk

Document Tracking Sheet

Meeting Date:	3/5/2014
Sponsor(s):	Waguespack (32)
Type:	Ordinance
Title:	Sidewalk cafe(s) for Lottie's Pub
Committee(s) Assignment:	Committee on Transportation and Public Way

Department of Business Affairs and Consumer Protection
Small Business Center- Public Way Use Unit
City Hall- 121 N LaSalle Street Room 800 • Chicago, IL 60602
(312)-74-GOBIZ (312-744-6249) • (312) 744-1944 (TTY)
http://www.cityofchicago.org/bacp

03/05/2014

Alderman **Scott Waguespack**
Ward # **32**
City of Chicago
City Hall, Room **300**
121 North LaSalle Street
Chicago, Illinois 60602

Re: An ordinance to use and maintain a portion of the public right-of-way for **four (4) sidewalk cafe(s)** for **LOTTIE'S PUB**, adjacent to the premises known as **1925 W. Cortland St.**.

Dear Alderman **Scott Waguespack**:

The applicant referenced above has requested the use of the public right-of-way for a **sidewalk cafe(s)**. An ordinance has been prepared by the Department of Business Affairs and Consumer Protection – Small Business Center - Public Way Use Unit for presentation to the City Council. Because this request was made for properties located in your ward, as approved by you as per the attached, I respectfully request that you introduce the attached ordinance at the next City Council meeting.

If you have any questions regarding this ordinance, please contact Anthony Bertuca at (312) 744-5506.

Department of Business Affairs and Consumer Protection

ORDINANCE
LOTTIE'S PUB
Acct. No. 63784 - 1
Permit No. 1111497

Be It Ordained by the City Council of the City of Chicago:

Permission and authority are hereby given and granted to LOTTIE'S PUB upon the terms and subject to the conditions of this ordinance, to maintain and use a portion of the public right of way for a sidewalk cafe adjacent to its premises located at 1925 W. Cortland St.. Said sidewalk cafe area #1 shall be twenty-three point five (23.5) feet in length and seven (7) feet in width, area #2 shall be twelve point five (12.5) feet in length and seven (7) feet in width, area #3 shall be twenty-three point five (23.5) feet in length and seven (7) feet in width, area #4 shall be twenty-five point five (25.5) feet in length and seven (7) feet in width for a total of five hundred ninety-five (595) square feet and shall allow six (6) feet of clear space from the face of the curb/building line along N. Winchester. The compensation for said space and the days and hours of operation for the sidewalk cafe shall be as follows:

Monday through Sunday 11:00 a.m. to 12:00 midnight
Compensation: $654.50
SEATING CAPACITY: 64

Sidewalk Cafe Permit and approved plan must be posted at all times.

This grant of privilege #1111497 for a sidewalk cafe shall be subject to the provisions of Section 10-28-800 though 10-28-885 of the Municipal Code of Chicago and the directions of the Commissioner of Department of Business Affairs and Consumer Protection, the Commissioner of Streets and Sanitation, and the Commissioner of Transportation.

The permit holder agrees to hold the City of Chicago harmless for any damage, relocation or replacement costs associated with damage, relocation or removal of private property caused by the City performing work in the public way.

Authority for the above named privilege is herein given and granted from and after March 1, 2014 through and including December 1, 2014.

Alderman Scott Waguespack

Scott Waguespack 32nd Ward

City of Chicago

O2014-1954

Office of the City Clerk

Document Tracking Sheet

Meeting Date:	3/5/2014
Sponsor(s):	Waguespack (32)
Type:	Ordinance
Title:	Sidewalk cafe(s) for Marshfield Urban Grill
Committee(s) Assignment:	Committee on Transportation and Public Way

ORDINANCE
MARSHFIELD URBAN GRILL
Acct. No. 386581 - 1
Permit No. 1111554

Be It Ordained by the City Council of the City of Chicago:

Permission and authority are hereby given and granted to MARSHFIELD URBAN GRILL upon the terms and subject to the conditions of this ordinance, to maintain and use a portion of the public right of way for a sidewalk cafe adjacent to its premises located at 2417 N. Clybourn Ave.. Said sidewalk cafe area #1 shall be twenty-four (24) feet in length and eight point five (8.5) feet in width for a total of two hundred four (204) square feet and shall allow six (6) feet of clear space from the face of the curb/building line along Marshfield Avenue. The compensation for said space and the days and hours of operation for the sidewalk cafe shall be as follows:

Monday through Friday 3:00 p.m. to 11:00 p.m. Saturday and Sunday 11:00 a.m. to 11:00 p.m.
Compensation: $600.00
SEATING CAPACITY: 22

Sidewalk Cafe Permit and approved plan must be posted at all times.

This grant of privilege #1111554 for a sidewalk cafe shall be subject to the provisions of Section 10-28-800 though 10-28-885 of the Municipal Code of Chicago and the directions of the Commissioner of Department of Business Affairs and Consumer Protection, the Commissioner of Streets and Sanitation, and the Commissioner of Transportation.

The permit holder agrees to hold the City of Chicago harmless for any damage, relocation or replacement costs associated with damage, relocation or removal of private property caused by the City performing work in the public way.

Authority for the above named privilege is herein given and granted from and after March 1, 2014 through and including December 1, 2014.

Alderman Scott Waguespack

Scott Waguespack 32nd Ward

Department of Business Affairs and Consumer Protection
Small Business Center- Public Way Use Unit
City Hall - 121 N. LaSalle Street Room 800 • Chicago, IL 60602
(312)-74-GOBIZ (312-744-6249) • (312) 744-1944 (TTY)
http://www.cityofchicago.org/bacp

03/05/2014

Alderman **Scott Waguespack**
Ward # **32**
City of Chicago
City Hall, Room **300**
121 North LaSalle Street
Chicago, Illinois 60602

Re: An ordinance to use and maintain a portion of the public right-of-way for **one (1) sidewalk cafe(s)** for **MARSHFIELD URBAN GRILL**, adjacent to the premises known as **2417 N. Clybourn Ave.**.

Dear Alderman **Scott Waguespack**:

The applicant referenced above has requested the use of the public right-of-way for a **sidewalk cafe(s)**. An ordinance has been prepared by the Department of Business Affairs and Consumer Protection – Small Business Center - Public Way Use Unit for presentation to the City Council. Because this request was made for properties located in your ward, as approved by you as per the attached, I respectfully request that you introduce the attached ordinance at the next City Council meeting.

If you have any questions regarding this ordinance, please contact Anthony Bertuca at (312) 744-5506.

Department of Business Affairs and Consumer Protection

City of Chicago

O2014-1955

Office of the City Clerk

Document Tracking Sheet

Meeting Date:	3/5/2014
Sponsor(s):	Waguespack (32)
Type:	Ordinance
Title:	Sidewalk cafe(s) for Monkeys Paw, The
Committee(s) Assignment:	Committee on Transportation and Public Way

ORDINANCE
THE MONKEYS PAW
Acct. No. 346731 - 1
Permit No. 1111470

Be It Ordained by the City Council of the City of Chicago:

Permission and authority are hereby given and granted to THE MONKEYS PAW upon the terms and subject to the conditions of this ordinance, to maintain and use a portion of the public right of way for a sidewalk cafe adjacent to its premises located at 2524 N. Southport Ave.. Said sidewalk cafe area #1 shall be fifty-five (55) feet in length and seven (7) feet in width, area #2 shall be thirty (30) feet in length and seven (7) feet in width for a total of five hundred ninety-five (595) square feet and shall allow six (6) feet of clear space from the face of the curb/building line along W. Lill Avenue. The compensation for said space and the days and hours of operation for the sidewalk cafe shall be as follows:

Monday through Thursday 4:30 p.m. to 10:00 p.m. Friday 4:30 p.m. to 12:00 midnight
Saturday 11:00 a.m. to 12:00 midnight Sunday 11:00 a.m. to 10:00 p.m.
Compensation: $654.50
SEATING CAPACITY: 32

Sidewalk Cafe Permit and approved plan must be posted at all times.

This grant of privilege #1111470 for a sidewalk cafe shall be subject to the provisions of Section 10-28-800 though 10-28-885 of the Municipal Code of Chicago and the directions of the Commissioner of Department of Business Affairs and Consumer Protection, the Commissioner of Streets and Sanitation, and the Commissioner of Transportation.

The permit holder agrees to hold the City of Chicago harmless for any damage, relocation or replacement costs associated with damage, relocation or removal of private property caused by the City performing work in the public way.

Authority for the above named privilege is herein given and granted from and after March 1, 2014 through and including December 1, 2014.

Alderman Scott Waguespack

Scott Waguespack 32nd Ward

Department of Business Affairs and Consumer Protection
Small Business Center - Public Way Use Unit
City Hall - 121 N. LaSalle Street, Room 800 • Chicago, IL 60602
(312)-74-GOBIZ (312-744-6249) • (312) 744-1944 (TTY)
http://www.cityofchicago.org/bacp

03/05/2014

Alderman **Scott Waguespack**
Ward # **32**
City of Chicago
City Hall, Room **300**
121 North LaSalle Street
Chicago, Illinois 60602

Re: An ordinance to use and maintain a portion of the public right-of-way for **two (2) sidewalk cafe(s)** for **THE MONKEYS PAW**, adjacent to the premises known as **2524 N. Southport Ave.**.

Dear Alderman **Scott Waguespack**:

The applicant referenced above has requested the use of the public right-of-way for a **sidewalk cafe(s)**. An ordinance has been prepared by the Department of Business Affairs and Consumer Protection – Small Business Center - Public Way Use Unit for presentation to the City Council. Because this request was made for properties located in your ward, as approved by you as per the attached, I respectfully request that you introduce the attached ordinance at the next City Council meeting.

If you have any questions regarding this ordinance, please contact Anthony Bertuca at (312) 744-5506.

Department of Business Affairs and Consumer Protection

City of Chicago

O2014-1956

Office of the City Clerk

Document Tracking Sheet

Meeting Date:	3/5/2014
Sponsor(s):	Waguespack (32)
Type:	Ordinance
Title:	Sidewalk cafe(s) for Nando Milano Trattoria
Committee(s) Assignment:	Committee on Transportation and Public Way

ORDINANCE
NANDO MILANO TRATTORIA
Acct. No. 369301 - 1
Permit No. 1111313

Be It Ordained by the City Council of the City of Chicago:

Permission and authority are hereby given and granted to NANDO MILANO TRATTORIA upon the terms and subject to the conditions of this ordinance, to maintain and use a portion of the public right of way for a sidewalk cafe adjacent to its premises located at 2114 W. Division St.. Said sidewalk cafe area #1 shall be twenty-five (25) feet in length and eighteen (18) feet in width for a total of four hundred fifty (450) square feet and shall allow six (6) feet of clear space from the face of the curb/building line along W. Division Street. The compensation for said space and the days and hours of operation for the sidewalk cafe shall be as follows:

Monday through Sunday 11:00 a.m. to 11:00 p.m.
Compensation: $600.00
SEATING CAPACITY: 48

Sidewalk Cafe Permit and approved plan must be posted at all times.

This grant of privilege #1111313 for a sidewalk cafe shall be subject to the provisions of Section 10-28-800 though 10-28-885 of the Municipal Code of Chicago and the directions of the Commissioner of Department of Business Affairs and Consumer Protection, the Commissioner of Streets and Sanitation, and the Commissioner of Transportation.

The permit holder agrees to hold the City of Chicago harmless for any damage, relocation or replacement costs associated with damage, relocation or removal of private property caused by the City performing work in the public way.

Authority for the above named privilege is herein given and granted from and after March 1, 2014 through and including December 1, 2014.

Alderman _____

Scott Waguespack 32nd Ward

Department of Business Affairs and Consumer Protection
Small Business Center - Public Way Use Unit
City Hall - 121 N. LaSalle Street, Room 800 • Chicago, IL 60602
(312)-74-GOBIZ (312-744-6249) • (312) 744-1944 (TTY)
http://www.cityofchicago.org/bacp

03/05/2014

Alderman **Scott Waguespack**
Ward # **32**
City of Chicago
City Hall, Room **300**
121 North LaSalle Street
Chicago, Illinois 60602

Re: An ordinance to use and maintain a portion of the public right-of-way for **one (1) sidewalk cafe(s)** for **NANDO MILANO TRATTORIA**, adjacent to the premises known as **2114 W. Division St.**.

Dear Alderman **Scott Waguespack**:

The applicant referenced above has requested the use of the public right-of-way for a **sidewalk cafe(s)**. An ordinance has been prepared by the Department of Business Affairs and Consumer Protection – Small Business Center - Public Way Use Unit for presentation to the City Council. Because this request was made for properties located in your ward, as approved by you as per the attached, I respectfully request that you introduce the attached ordinance at the next City Council meeting.

If you have any questions regarding this ordinance, please contact Anthony Bertuca at (312) 744-5506.

Department of Business Affairs and Consumer Protection

City of Chicago

O2014-1957

Office of the City Clerk

Document Tracking Sheet

Meeting Date:	3/5/2014
Sponsor(s):	Waguespack (32)
Type:	Ordinance
Title:	Sidewalk cafe(s) for Pony Inn, The
Committee(s) Assignment:	Committee on Transportation and Public Way

ORDINANCE
POTBELLY SANDWICH WORKS LLC
Acct. No. 65004 - 19
Permit No. 1111126

Be It Ordained by the City Council of the City of Chicago:

Permission and authority are hereby given and granted to POTBELLY SANDWICH WORKS LLC upon the terms and subject to the conditions of this ordinance, to maintain and use a portion of the public right of way for a sidewalk cafe adjacent to its premises located at 1625 N. Damen Ave.. Said sidewalk cafe area #1 shall be twenty (20) feet in length and three point two five (3.25) feet in width for a total of sixty-five (65) square feet and shall allow six (6) feet of clear space from the face of the curb/building line along N. DAMEN AVE.. The compensation for said space and the days and hours of operation for the sidewalk cafe shall be as follows:

Monday thru Sunday 11:00 a.m.to 10:00 p.m.
Compensation: $600.00
SEATING CAPACITY: 6

Sidewalk Cafe Permit and approved plan must be posted at all times.

This grant of privilege #1111126 for a sidewalk cafe shall be subject to the provisions of Section 10-28-800 though 10-28-885 of the Municipal Code of Chicago and the directions of the Commissioner of Department of Business Affairs and Consumer Protection, the Commissioner of Streets and Sanitation, and the Commissioner of Transportation.

The permit holder agrees to hold the City of Chicago harmless for any damage, relocation or replacement costs associated with damage, relocation or removal of private property caused by the City performing work in the public way.

Authority for the above named privilege is herein given and granted from and after March 1, 2014 through and including December 1, 2014.

Alderman _____

Scott Waguespack 32nd Ward

Department of Business Affairs and Consumer Protection
Small Business Center - Public Way Use Unit
City Hall - 121 N. LaSalle Street, Room 800 • Chicago, IL 60602
(312)-74-GOBIZ (312-744-6249) • (312) 744-1944 (TTY)
http://www.cityofchicago.org/bacp

03/05/2014

Alderman **Scott Waguespack**
Ward # **32**
City of Chicago
City Hall, Room **300**
121 North LaSalle Street
Chicago, Illinois 60602

Re: An ordinance to use and maintain a portion of the public right-of-way for **one (1) sidewalk cafe(s)** for **POTBELLY SANDWICH WORKS LLC**, adjacent to the premises known as **1625 N. Damen Ave.**.

Dear Alderman **Scott Waguespack**:

The applicant referenced above has requested the use of the public right-of-way for a **sidewalk cafe(s)**. An ordinance has been prepared by the Department of Business Affairs and Consumer Protection – Small Business Center - Public Way Use Unit for presentation to the City Council. Because this request was made for properties located in your ward, as approved by you as per the attached, I respectfully request that you introduce the attached ordinance at the next City Council meeting.

If you have any questions regarding this ordinance, please contact Anthony Bertuca at (312) 744-5506.

Department of Business Affairs and Consumer Protection

City of Chicago

O2014-1958

Office of the City Clerk

Document Tracking Sheet

Meeting Date:	3/5/2014
Sponsor(s):	Waguespack (32)
Type:	Ordinance
Title:	Sidewalk cafe(s) for Potbelly Sandwich Works LLC
Committee(s) Assignment:	Committee on Transportation and Public Way

ORDINANCE
THE PONY INN
Acct. No. 12015 - 2
Permit No. 1111593

Be It Ordained by the City Council of the City of Chicago:

Permission and authority are hereby given and granted to THE PONY INN upon the terms and subject to the conditions of this ordinance, to maintain and use a portion of the public right of way for a sidewalk cafe adjacent to its premises located at 1638 W. Belmont Ave.. Said sidewalk cafe area #1 shall be twenty-four point five (24.5) feet in length and four point three three (4.33) feet in width for a total of one hundred six point zero nine (106.09) square feet and shall allow six (6) feet of clear space from the face of the curb/building line along W. Belmont Ave. The compensation for said space and the days and hours of operation for the sidewalk cafe shall be as follows:

Sunday through Thursday 11:00 a.m. until 10:00 p.m. Friday and Saturday 11:00 a.m. until 11:00 p.m.
Compensation: $600.00
SEATING CAPACITY: 15

Sidewalk Cafe Permit and approved plan must be posted at all times.

This grant of privilege #1111593 for a sidewalk cafe shall be subject to the provisions of Section 10-28-800 though 10-28-885 of the Municipal Code of Chicago and the directions of the Commissioner of Department of Business Affairs and Consumer Protection, the Commissioner of Streets and Sanitation, and the Commissioner of Transportation.

The permit holder agrees to hold the City of Chicago harmless for any damage, relocation or replacement costs associated with damage, relocation or removal of private property caused by the City performing work in the public way.

Authority for the above named privilege is herein given and granted from and after March 1, 2014 through and including December 1, 2014.

Alderman Scott Waguespack

Scott Waguespack 32nd Ward

Department of Business Affairs and Consumer Protection
Small Business Center- Public Way Use Unit
City Hall- 121 N. LaSalle Street Room 800 • Chicago, IL 60602
(312)-74-GOBIZ (312-744-6249) • (312) 744-1944 (TTY)
http //www.cityofchicago org/bacp

03/05/2014

Alderman **Scott Waguespack**
Ward # **32**
City of Chicago
City Hall, Room **300**
121 North LaSalle Street
Chicago, Illinois 60602

Re: An ordinance to use and maintain a portion of the public right-of-way for **one (1) sidewalk cafe(s)** for **THE PONY INN**, adjacent to the premises known as **1638 W. Belmont Ave.**.

Dear Alderman **Scott Waguespack**:

The applicant referenced above has requested the use of the public right-of-way for a **sidewalk cafe(s)**. An ordinance has been prepared by the Department of Business Affairs and Consumer Protection – Small Business Center - Public Way Use Unit for presentation to the City Council. Because this request was made for properties located in your ward, as approved by you as per the attached, I respectfully request that you introduce the attached ordinance at the next City Council meeting.

If you have any questions regarding this ordinance, please contact Anthony Bertuca at (312) 744-5506.

Department of Business Affairs and Consumer Protection

City of Chicago

O2014-1960

Office of the City Clerk

Document Tracking Sheet

Meeting Date:	3/5/2014
Sponsor(s):	Waguespack (32)
Type:	Ordinance
Title:	Sidewalk cafe(s) for Silver Cloud
Committee(s) Assignment:	Committee on Transportation and Public Way

ORDINANCE
SILVER CLOUD
Acct. No. 15612 - 1
Permit No. 1111382

Be It Ordained by the City Council of the City of Chicago:

Permission and authority are hereby given and granted to SILVER CLOUD upon the terms and subject to the conditions of this ordinance, to maintain and use a portion of the public right of way for a sidewalk cafe adjacent to its premises located at 1700 N. Damen Ave.. Said sidewalk cafe area #1 shall be seventy point three three (70.33) feet in length and eight point five (8.5) feet in width for a total of five hundred ninety-seven point eight one (597.81) square feet and shall allow six (6) feet of clear space from the face of the curb/building line along W. Wabansia Street. The compensation for said space and the days and hours of operation for the sidewalk cafe shall be as follows:

Monday through Thursday 11:30 a.m. to 11:00 p.m.Friday 11:30 a.m. to 12:00 midnight.Saturday and Sunday 10:00 a.m. to 12:00 midnight
Compensation: $657.59
SEATING CAPACITY: 60

Sidewalk Cafe Permit and approved plan must be posted at all times.

This grant of privilege #1111382 for a sidewalk cafe shall be subject to the provisions of Section 10-28-800 though 10-28-885 of the Municipal Code of Chicago and the directions of the Commissioner of Department of Business Affairs and Consumer Protection, the Commissioner of Streets and Sanitation, and the Commissioner of Transportation.

The permit holder agrees to hold the City of Chicago harmless for any damage, relocation or replacement costs associated with damage, relocation or removal of private property caused by the City performing work in the public way.

Authority for the above named privilege is herein given and granted from and after March 1, 2014 through and including December 1, 2014.

Alderman _____

Scott Waguespack 32nd Ward

Department of Business Affairs and Consumer Protection
Small Business Center - Public Way Use Unit
City Hall - 121 N. LaSalle Street, Room 800 • Chicago, IL 60602
(312)-74-GOBIZ (312-744-6249) • (312) 744-1944 (TTY)
http://www.cityofchicago.org/bacp

03/05/2014

Alderman **Scott Waguespack**
Ward # **32**
City of Chicago
City Hall, Room **300**
121 North LaSalle Street
Chicago, Illinois 60602

Re: An ordinance to use and maintain a portion of the public right-of-way for **one (1) sidewalk cafe(s)** for **SILVER CLOUD**, adjacent to the premises known as **1700 N. Damen Ave.**.

Dear Alderman **Scott Waguespack**:

The applicant referenced above has requested the use of the public right-of-way for a **sidewalk cafe(s)**. An ordinance has been prepared by the Department of Business Affairs and Consumer Protection – Small Business Center - Public Way Use Unit for presentation to the City Council. Because this request was made for properties located in your ward, as approved by you as per the attached, I respectfully request that you introduce the attached ordinance at the next City Council meeting.

If you have any questions regarding this ordinance, please contact Anthony Bertuca at (312) 744-5506.

Department of Business Affairs and Consumer Protection

City of Chicago

O2014-1961

Office of the City Clerk

Document Tracking Sheet

Meeting Date:	3/5/2014
Sponsor(s):	Waguespack (32)
Type:	Ordinance
Title:	Sidewalk cafe(s) for Starbucks Coffee No. 2223
Committee(s) Assignment:	Committee on Transportation and Public Way

ORDINANCE
STARBUCKS COFFEE #2223
Acct. No. 63414 - 34
Permit No. 1111247

Be It Ordained by the City Council of the City of Chicago:

Permission and authority are hereby given and granted to STARBUCKS COFFEE #2223 upon the terms and subject to the conditions of this ordinance; to maintain and use a portion of the public right of way for a sidewalk cafe adjacent to its premises located at 3350 N. Lincoln Ave.. Said sidewalk cafe area #1 shall be thirty-one point six seven (31.67) feet in length and nine point three three (9.33) feet in width for a total of two hundred ninety-five point four eight (295.48) square feet and shall allow six (6) feet of clear space from the face of the curb/building line along N. Paulina Street. The compensation for said space and the days and hours of operation for the sidewalk cafe shall be as follows:

Sunday thru Thursday 8:00 a.m. to 9:00 p.m. Friday & Saturday 8:00 a.m. to 10:00 p.m.
Compensation: $600.00
SEATING CAPACITY: 24

Sidewalk Cafe Permit and approved plan must be posted at all times.

This grant of privilege #1111247 for a sidewalk cafe shall be subject to the provisions of Section 10-28-800 though 10-28-885 of the Municipal Code of Chicago and the directions of the Commissioner of Department of Business Affairs and Consumer Protection, the Commissioner of Streets and Sanitation, and the Commissioner of Transportation.

The permit holder agrees to hold the City of Chicago harmless for any damage, relocation or replacement costs associated with damage, relocation or removal of private property caused by the City performing work in the public way.

Authority for the above named privilege is herein given and granted from and after March 1, 2014 through and including December 1, 2014.

Alderman Scott Waguespack

Scott Waguespack 32nd Ward

Department of Business Affairs and Consumer Protection
Small Business Center - Public Way Use Unit
City Hall - 121 N. LaSalle Street, Room 800 • Chicago, IL 60602
(312)-74-GOBIZ (312-744-6249) • (312) 744-1944 (TTY)
http://www.cityofchicago.org/bacp

03/05/2014

Alderman **Scott Waguespack**
Ward # **32**
City of Chicago
City Hall, Room **300**
121 North LaSalle Street
Chicago, Illinois 60602

Re: An ordinance to use and maintain a portion of the public right-of-way for **one (1) sidewalk cafe(s)** for **STARBUCKS COFFEE #2223**, adjacent to the premises known as **3350 N. Lincoln Ave.**.

Dear Alderman **Scott Waguespack**:

The applicant referenced above has requested the use of the public right-of-way for a **sidewalk cafe(s)**. An ordinance has been prepared by the Department of Business Affairs and Consumer Protection – Small Business Center - Public Way Use Unit for presentation to the City Council. Because this request was made for properties located in your ward, as approved by you as per the attached, I respectfully request that you introduce the attached ordinance at the next City Council meeting.

If you have any questions regarding this ordinance, please contact Anthony Bertuca at (312) 744-5506.

Department of Business Affairs and Consumer Protection

City of Chicago

O2014-1962

Office of the City Clerk

Document Tracking Sheet

Meeting Date:	3/5/2014
Sponsor(s):	Waguespack (32)
Type:	Ordinance
Title:	Sidewalk cafe(s) for Starbucks Coffee No. 2369
Committee(s) Assignment:	Committee on Transportation and Public Way

ORDINANCE

STARBUCKS COFFEE #2369
Acct. No. 63414 - 48
Permit No. 1111296

Be It Ordained by the City Council of the City of Chicago:

Permission and authority are hereby given and granted to STARBUCKS COFFEE #2369 upon the terms and subject to the conditions of this ordinance, to maintain and use a portion of the public right of way for a sidewalk cafe adjacent to its premises located at 2023-25 W. Roscoe St.. Said sidewalk cafe area #1 shall be twenty-four (24) feet in length and six (6) feet in width for a total of one hundred forty-four (144) square feet and shall allow six (6) feet of clear space from the face of the curb/building line along W. Roscoe Street. The compensation for said space and the days and hours of operation for the sidewalk cafe shall be as follows:

Sunday through Thursday 8:00 a.m to 9:00 p.m. Friday and Saturday 8:00 a.m. to 10:00 p.m.
Compensation: $600.00
SEATING CAPACITY: 14

Sidewalk Cafe Permit and approved plan must be posted at all times.

This grant of privilege #1111296 for a sidewalk cafe shall be subject to the provisions of Section 10-28-800 though 10-28-885 of the Municipal Code of Chicago and the directions of the Commissioner of Department of Business Affairs and Consumer Protection, the Commissioner of Streets and Sanitation, and the Commissioner of Transportation.

The permit holder agrees to hold the City of Chicago harmless for any damage, relocation or replacement costs associated with damage, relocation or removal of private property caused by the City performing work in the public way.

Authority for the above named privilege is herein given and granted from and after March 1, 2014 through and including December 1, 2014.

Alderman _____

Scott Waguespack 32nd Ward

Department of Business Affairs and Consumer Protection
Small Business Center - Public Way Use Unit
City Hall - 121 N. LaSalle Street, Room 800 • Chicago, IL 60602
(312)-74-GOBIZ (312-744-6249) • (312) 744-1944 (TTY)
http://www.cityofchicago.org/bacp

03/05/2014

Alderman **Scott Waguespack**
Ward # **32**
City of Chicago
City Hall, Room **300**
121 North LaSalle Street
Chicago, Illinois 60602

Re: An ordinance to use and maintain a portion of the public right-of-way for **one (1) sidewalk cafe(s)** for **STARBUCKS COFFEE #2369**, adjacent to the premises known as **2023-25 W. Roscoe St.**.

Dear Alderman **Scott Waguespack**:

The applicant referenced above has requested the use of the public right-of-way for a **sidewalk cafe(s)**. An ordinance has been prepared by the Department of Business Affairs and Consumer Protection – Small Business Center - Public Way Use Unit for presentation to the City Council. Because this request was made for properties located in your ward, as approved by you as per the attached, I respectfully request that you introduce the attached ordinance at the next City Council meeting.

If you have any questions regarding this ordinance, please contact Anthony Bertuca at (312) 744-5506.

Department of Business Affairs and Consumer Protection

City of Chicago

O2014-1963

Office of the City Clerk

Document Tracking Sheet

Meeting Date:	3/5/2014
Sponsor(s):	Waguespack (32)
Type:	Ordinance
Title:	Sidewalk cafe(s) for Starbucks Coffee No. 2494
Committee(s) Assignment:	Committee on Transportation and Public Way

ORDINANCE
STARBUCKS COFFEE #2494
Acct. No. 63414 - 78
Permit No. 1111241

Be It Ordained by the City Council of the City of Chicago:

Permission and authority are hereby given and granted to STARBUCKS COFFEE #2494 upon the terms and subject to the conditions of this ordinance, to maintain and use a portion of the public right of way for a sidewalk cafe adjacent to its premises located at 1157 W. Wrightwood Ave.. Said sidewalk cafe area #1 shall be twenty-six (26) feet in length and six (6) feet in width for a total of one hundred fifty-six (156) square feet and shall allow six (6) feet of clear space from the face of the curb/building line along W. Wrightwood Ave.. The compensation for said space and the days and hours of operation for the sidewalk cafe shall be as follows:

Sunday through Thursday 8:00 a.m. to 9:00 p.m. Friday & Saturday 8:00 a.m. to 10:00 p.m.
Compensation: $600.00
SEATING CAPACITY: 20

Sidewalk Cafe Permit and approved plan must be posted at all times.

This grant of privilege #1111241 for a sidewalk cafe shall be subject to the provisions of Section 10-28-800 though 10-28-885 of the Municipal Code of Chicago and the directions of the Commissioner of Department of Business Affairs and Consumer Protection, the Commissioner of Streets and Sanitation, and the Commissioner of Transportation.

The permit holder agrees to hold the City of Chicago harmless for any damage, relocation or replacement costs associated with damage, relocation or removal of private property caused by the City performing work in the public way.

Authority for the above named privilege is herein given and granted from and after March 1, 2014 through and including December 1, 2014.

Alderman Scott Waguespack

Scott Waguespack 32nd Ward

Department of Business Affairs and Consumer Protection
Small Business Center - Public Way Use Unit
City Hall - 121 N. LaSalle Street, Room 800 • Chicago, IL 60602
(312)-74-GOBIZ (312-744-6249) • (312) 744-1944 (TTY)
http://www.cityofchicago.org/bacp

03/05/2014

Alderman **Scott Waguespack**
Ward # **32**
City of Chicago
City Hall, Room **300**
121 North LaSalle Street
Chicago, Illinois 60602

Re: An ordinance to use and maintain a portion of the public right-of-way for **one (1) sidewalk cafe(s)** for **STARBUCKS COFFEE #2494**, adjacent to the premises known as **1157 W. Wrightwood Ave.**.

Dear Alderman **Scott Waguespack**:

The applicant referenced above has requested the use of the public right-of-way for a **sidewalk cafe(s)**. An ordinance has been prepared by the Department of Business Affairs and Consumer Protection – Small Business Center - Public Way Use Unit for presentation to the City Council. Because this request was made for properties located in your ward, as approved by you as per the attached, I respectfully request that you introduce the attached ordinance at the next City Council meeting.

If you have any questions regarding this ordinance, please contact Anthony Bertuca at (312) 744-5506.

Department of Business Affairs and Consumer Protection

City of Chicago

O2014-1964

Office of the City Clerk

Document Tracking Sheet

Meeting Date:	3/5/2014
Sponsor(s):	Waguespack (32)
Type:	Ordinance
Title:	Sidewalk cafe(s) for Starbucks Coffee No. 2514
Committee(s) Assignment:	Committee on Transportation and Public Way

ORDINANCE
STARBUCKS COFFEE #2514
Acct. No. 63414 - 80
Permit No. 1111428

Be It Ordained by the City Council of the City of Chicago:

Permission and authority are hereby given and granted to STARBUCKS COFFEE #2514 upon the terms and subject to the conditions of this ordinance, to maintain and use a portion of the public right of way for a sidewalk cafe adjacent to its premises located at 3045 N. Greenview Ave.. Said sidewalk cafe area #1 shall be sixteen (16) feet in length and six (6) feet in width for a total of ninety-six (96) square feet and shall allow six (6) feet of clear space from the face of the curb/building line along N. Lincoln Avenue. The compensation for said space and the days and hours of operation for the sidewalk cafe shall be as follows:

Sunday through Thursday 8:00 a. m. to 9:00 p.m. Friday & Saturday 8:00 a.m. to 10:00 p.m.
Compensation: $600.00
SEATING CAPACITY: 12

Sidewalk Cafe Permit and approved plan must be posted at all times.

This grant of privilege #1111428 for a sidewalk cafe shall be subject to the provisions of Section 10-28-800 though 10-28-885 of the Municipal Code of Chicago and the directions of the Commissioner of Department of Business Affairs and Consumer Protection, the Commissioner of Streets and Sanitation, and the Commissioner of Transportation.

The permit holder agrees to hold the City of Chicago harmless for any damage, relocation or replacement costs associated with damage, relocation or removal of private property caused by the City performing work in the public way.

Authority for the above named privilege is herein given and granted from and after March 1, 2014 through and including December 1, 2014.

Alderman _____

Scott Waguespack 32nd Ward

Department of Business Affairs and Consumer Protection
Small Business Center - Public Way Use Unit
City Hall - 121 N. LaSalle Street, Room 800 • Chicago, IL 60602
(312)-74-GOBIZ (312-744-6249) • (312) 744-1944 (TTY)
http://www.cityofchicago.org/bacp

03/05/2014

Alderman **Scott Waguespack**
Ward # **32**
City of Chicago
City Hall, Room **300**
121 North LaSalle Street
Chicago, Illinois 60602

Re: An ordinance to use and maintain a portion of the public right-of-way for **one (1) sidewalk cafe(s)** for **STARBUCKS COFFEE #2514**, adjacent to the premises known as **3045 N. Greenview Ave.**.

Dear Alderman **Scott Waguespack**:

The applicant referenced above has requested the use of the public right-of-way for a **sidewalk cafe(s)**. An ordinance has been prepared by the Department of Business Affairs and Consumer Protection – Small Business Center - Public Way Use Unit for presentation to the City Council. Because this request was made for properties located in your ward, as approved by you as per the attached, I respectfully request that you introduce the attached ordinance at the next City Council meeting.

If you have any questions regarding this ordinance, please contact Anthony Bertuca at (312) 744-5506.

Department of Business Affairs and Consumer Protection

City of Chicago

O2014-1966

Office of the City Clerk

Document Tracking Sheet

Meeting Date:	3/5/2014
Sponsor(s):	Waguespack (32)
Type:	Ordinance
Title:	Sidewalk cafe(s) for Starbucks Coffee No. 14256
Committee(s) Assignment:	Committee on Transportation and Public Way

ORDINANCE
STARBUCKS COFFEE #14256
Acct. No. 63414 - 137
Permit No. 1111240

Be It Ordained by the City Council of the City of Chicago:

Permission and authority are hereby given and granted to STARBUCKS COFFEE #14256 upon the terms and subject to the conditions of this ordinance, to maintain and use a portion of the public right of way for a sidewalk cafe adjacent to its premises located at 2101 W. Armitage Ave.. Said sidewalk cafe area #1 shall be twenty-nine point five eight (29.58) feet in length and nine point six seven (9.67) feet in width for a total of two hundred eighty-six point zero four (286.04) square feet and shall allow six (6) feet of clear space from the face of the curb/building line along N. Hoyne Street. The compensation for said space and the days and hours of operation for the sidewalk cafe shall be as follows:

Sunday through Thursday 8:00 a.m. 10:00 p.m. Friday and Saturday 8:00 a.m. to 11:00 p.m.
Compensation: $600.00
SEATING CAPACITY: 14

Sidewalk Cafe Permit and approved plan must be posted at all times.

This grant of privilege #1111240 for a sidewalk cafe shall be subject to the provisions of Section 10-28-800 though 10-28-885 of the Municipal Code of Chicago and the directions of the Commissioner of Department of Business Affairs and Consumer Protection, the Commissioner of Streets and Sanitation, and the Commissioner of Transportation.

The permit holder agrees to hold the City of Chicago harmless for any damage, relocation or replacement costs associated with damage, relocation or removal of private property caused by the City performing work in the public way.

Authority for the above named privilege is herein given and granted from and after March 1, 2014 through and including December 1, 2014.

Alderman _____

Scott Waguespack 32nd Ward

Department of Business Affairs and Consumer Protection
Small Business Center - Public Way Use Unit
City Hall - 121 N. LaSalle Street, Room 800 • Chicago, IL 60602
(312)-74-GOBIZ (312-744-6249) • (312) 744-1944 (TTY)
http://www.cityofchicago.org/bacp

03/05/2014

Alderman **Scott Waguespack**
Ward #.**32**
City of Chicago
City Hall, Room **300**
121 North LaSalle Street
Chicago, Illinois 60602

Re: An ordinance to use and maintain a portion of the public right-of-way for **one (1) sidewalk cafe(s)** for **STARBUCKS COFFEE #14256**, adjacent to the premises known as **2101 W. Armitage Ave.**.

Dear Alderman **Scott Waguespack**:

The applicant referenced above has requested the use of the public right-of-way for a **sidewalk cafe(s)**. An ordinance has been prepared by the Department of Business Affairs and Consumer Protection – Small Business Center - Public Way Use Unit for presentation to the City Council. Because this request was made for properties located in your ward, as approved by you as per the attached, I respectfully request that you introduce the attached ordinance at the next City Council meeting.

If you have any questions regarding this ordinance, please contact Anthony Bertuca at (312) 744-5506.

Department of Business Affairs and Consumer Protection

City of Chicago

O2014-1968

Office of the City Clerk

Document Tracking Sheet

Meeting Date:	3/5/2014
Sponsor(s):	Waguespack (32)
Type:	Ordinance
Title:	Sidewalk cafe(s) for Temple Bar, The
Committee(s) Assignment:	Committee on Transportation and Public Way

ORDINANCE
THE TEMPLE BAR
Acct. No. 64184 - 1
Permit No. 1111431

Be It Ordained by the City Council of the City of Chicago:

Permission and authority are hereby given and granted to THE TEMPLE BAR upon the terms and subject to the conditions of this ordinance, to maintain and use a portion of the public right of way for a sidewalk cafe adjacent to its premises located at 3001 N. Ashland Ave.. Said sidewalk cafe area #1 shall be nineteen (19) feet in length and eight point eight three (8.83) feet in width, area #2 shall be sixty-eight (68) feet in length and eight point eight three (8.83) feet in width for a total of seven hundred sixty-eight point two one (768.21) square feet and shall allow six (6) feet of clear space from the face of the curb/building line along W. Wellington. The compensation for said space and the days and hours of operation for the sidewalk cafe shall be as follows:

Monday thru Sunday 11:00 a.m. to 12:00 a.m.
Compensation: $845.03
SEATING CAPACITY: 84

Sidewalk Cafe Permit and approved plan must be posted at all times.

This grant of privilege #1111431 for a sidewalk cafe shall be subject to the provisions of Section 10-28-800 though 10-28-885 of the Municipal Code of Chicago and the directions of the Commissioner of Department of Business Affairs and Consumer Protection, the Commissioner of Streets and Sanitation, and the Commissioner of Transportation.

The permit holder agrees to hold the City of Chicago harmless for any damage, relocation or replacement costs associated with damage, relocation or removal of private property caused by the City performing work in the public way.

Authority for the above named privilege is herein given and granted from and after March 1, 2014 through and including December 1, 2014.

Alderman Scott Waguespack

Scott Waguespack 32nd Ward

Department of Business Affairs and Consumer Protection
Small Business Center - Public Way Use Unit
City Hall - 121 N. LaSalle Street, Room 800 • Chicago, IL 60602
(312)-74-GOBIZ (312-744-6249) • (312) 744-1944 (TTY)
http://www.cityofchicago.org/bacp

03/05/2014

Alderman **Scott Waguespack**
Ward # **32**
City of Chicago
City Hall, Room **300**
121 North LaSalle Street
Chicago, Illinois 60602

Re: An ordinance to use and maintain a portion of the public right-of-way for **two (2) sidewalk cafe(s)** for **THE TEMPLE BAR**, adjacent to the premises known as **3001 N. Ashland Ave.**.

Dear Alderman **Scott Waguespack**:

The applicant referenced above has requested the use of the public right-of-way for a **sidewalk cafe(s)**. An ordinance has been prepared by the Department of Business Affairs and Consumer Protection – Small Business Center - Public Way Use Unit for presentation to the City Council. Because this request was made for properties located in your ward, as approved by you as per the attached, I respectfully request that you introduce the attached ordinance at the next City Council meeting.

If you have any questions regarding this ordinance, please contact Anthony Bertuca at (312) 744-5506.

Department of Business Affairs and Consumer Protection

City of Chicago

O2014-1970

Office of the City Clerk

Document Tracking Sheet

Meeting Date:	3/5/2014
Sponsor(s):	Waguespack (32)
Type:	Ordinance
Title:	Sidewalk cafe(s) for Victory's Banner Restaurant
Committee(s) Assignment:	Committee on Transportation and Public Way

ORDINANCE
VICTORY'S BANNER RESTAURANT
Acct. No. 22337 - 2
Permit No. 1111498

Be It Ordained by the City Council of the City of Chicago:

Permission and authority are hereby given and granted to VICTORY'S BANNER RESTAURANT upon the terms and subject to the conditions of this ordinance, to maintain and use a portion of the public right of way for a sidewalk cafe adjacent to its premises located at 2100 W. Roscoe St.. Said sidewalk cafe area #1 shall be twenty-two point two five (22.25) feet in length and nine point two four (9.24) feet in width, area #2 shall be thirty (30) feet in length and nine point zero seven (9.07) feet in width for a total of four hundred seventy-seven point six nine (477.69) square feet and shall allow six (6) feet of clear space from the face of the curb/building line along W Roscoe St, N Hoyne. The compensation for said space and the days and hours of operation for the sidewalk cafe shall be as follows:

Wednesday through Monday 8:00 a.m. until 3:00 p.m.
Compensation: $600.00
SEATING CAPACITY: 35

Sidewalk Cafe Permit and approved plan must be posted at all times.

This grant of privilege #1111498 for a sidewalk cafe shall be subject to the provisions of Section 10-28-800 though 10-28-885 of the Municipal Code of Chicago and the directions of the Commissioner of Department of Business Affairs and Consumer Protection, the Commissioner of Streets and Sanitation, and the Commissioner of Transportation.

The permit holder agrees to hold the City of Chicago harmless for any damage, relocation or replacement costs associated with damage, relocation or removal of private property caused by the City performing work in the public way.

Authority for the above named privilege is herein given and granted from and after March 1, 2014 through and including December 1, 2014.

Alderman _____

Scott Waguespack 32nd Ward

Department of Business Affairs and Consumer Protection
Small Business Center- Public Way Use Unit
City Hall - 121 N. LaSalle Street Room 800 • Chicago, IL 60602
(312)-74-GOBIZ (312-744-6249) • (312) 744-1944 (TTY)
http://www.cityofchicago.org/bacp

03/05/2014

Alderman **Scott Waguespack**
Ward # **32**
City of Chicago
City Hall, Room **300**
121 North LaSalle Street
Chicago, Illinois 60602

Re: An ordinance to use and maintain a portion of the public right-of-way for **two (2) sidewalk cafe(s)** for **VICTORY'S BANNER RESTAURANT**, adjacent to the premises known as **2100 W. Roscoe St.**.

Dear Alderman **Scott Waguespack**:

The applicant referenced above has requested the use of the public right-of-way for a **sidewalk cafe(s)**. An ordinance has been prepared by the Department of Business Affairs and Consumer Protection – Small Business Center - Public Way Use Unit for presentation to the City Council. Because this request was made for properties located in your ward, as approved by you as per the attached, I respectfully request that you introduce the attached ordinance at the next City Council meeting.

If you have any questions regarding this ordinance, please contact Anthony Bertuca at (312) 744-5506.

Department of Business Affairs and Consumer Protection

City of Chicago

O2014-1971

Office of the City Clerk

Document Tracking Sheet

Meeting Date:	3/5/2014
Sponsor(s):	Waguespack (32)
Type:	Ordinance
Title:	Sidewalk cafe(s) for Wicker Basket Market
Committee(s) Assignment:	Committee on Transportation and Public Way

ORDINANCE
WICKER BASKET MARKET
Acct. No. 352385 - 1
Permit No. 1111513

Be It Ordained by the City Council of the City of Chicago:

Permission and authority are hereby given and granted to WICKER BASKET MARKET upon the terms and subject to the conditions of this ordinance, to maintain and use a portion of the public right of way for a sidewalk cafe adjacent to its premises located at 2113 W. Division St.. Said sidewalk cafe area #1 shall be twenty-five (25) feet in length and thirteen (13) feet in width for a total of three hundred twenty-five (325) square feet and shall allow six (6) feet of clear space from the face of the curb/building line along W. Division Street. The compensation for said space and the days and hours of operation for the sidewalk cafe shall be as follows:

Monday through Sunday 8:00 a.m. until Midnight
Compensation: $600.00
SEATING CAPACITY: 24

Sidewalk Cafe Permit and approved plan must be posted at all times.

This grant of privilege #1111513 for a sidewalk cafe shall be subject to the provisions of Section 10-28-800 though 10-28-885 of the Municipal Code of Chicago and the directions of the Commissioner of Department of Business Affairs and Consumer Protection, the Commissioner of Streets and Sanitation, and the Commissioner of Transportation.

The permit holder agrees to hold the City of Chicago harmless for any damage, relocation or replacement costs associated with damage, relocation or removal of private property caused by the City performing work in the public way.

Authority for the above named privilege is herein given and granted from and after March 1, 2014 through and including December 1, 2014.

Alderman Scott Waguespack

Scott Waguespack 32nd Ward

Department of Business Affairs and Consumer Protection
Small Business Center- Public Way Use Unit
City Hall - 121 N. LaSalle Street Room 800 • Chicago, IL 60602
(312)-74-GOBIZ (312-744-6249) • (312) 744-1944 (TTY)
http://www.cityofchicago.org/bacp

03/05/2014

Alderman **Scott Waguespack**
Ward # **32**
City of Chicago
City Hall, Room **300**
121 North LaSalle Street
Chicago, Illinois 60602

Re: An ordinance to use and maintain a portion of the public right-of-way for **one (1) sidewalk cafe(s)** for **WICKER BASKET MARKET**, adjacent to the premises known as **2113 W. Division St.**.

Dear Alderman **Scott Waguespack**:

The applicant referenced above has requested the use of the public right-of-way for a **sidewalk cafe(s)**. An ordinance has been prepared by the Department of Business Affairs and Consumer Protection – Small Business Center - Public Way Use Unit for presentation to the City Council. Because this request was made for properties located in your ward, as approved by you as per the attached, I respectfully request that you introduce the attached ordinance at the next City Council meeting.

If you have any questions regarding this ordinance, please contact Anthony Bertuca at (312) 744-5506.

Department of Business Affairs and Consumer Protection

City of Chicago

O2014-1973

Office of the City Clerk

Document Tracking Sheet

Meeting Date:	3/5/2014
Sponsor(s):	Mell (33)
Type:	Ordinance
Title:	Sidewalk cafe(s) for Pitchfork Food & Saloon
Committee(s) Assignment:	Committee on Transportation and Public Way

ORDINANCE
PITCHFORK FOOD & SALOON
Acct. No. 250887 - 1
Permit No. 1111512

Be It Ordained by the City Council of the City of Chicago:

Permission and authority are hereby given and granted to PITCHFORK FOOD & SALOON upon the terms and subject to the conditions of this ordinance, to maintain and use a portion of the public right of way for a sidewalk cafe adjacent to its premises located at 2922-24 W. Irving Park Rd.. Said sidewalk cafe area #1 shall be seventy-five (75) feet in length and fourteen (14) feet in width for a total of one thousand fifty (1050) square feet and shall allow six (6) feet of clear space from the face of the curb/building line along N. Richmond St.. The compensation for said space and the days and hours of operation for the sidewalk cafe shall be as follows:

Monday through Friday 11:00 a.m. until 12:00 midnight Saturday and Sunday 11:00 a.m. until midnight
Compensation: $1,155.00
SEATING CAPACITY: 84

Sidewalk Cafe Permit and approved plan must be posted at all times.

This grant of privilege #1111512 for a sidewalk cafe shall be subject to the provisions of Section 10-28-800 though 10-28-885 of the Municipal Code of Chicago and the directions of the Commissioner of Department of Business Affairs and Consumer Protection, the Commissioner of Streets and Sanitation, and the Commissioner of Transportation.

The permit holder agrees to hold the City of Chicago harmless for any damage, relocation or replacement costs associated with damage, relocation or removal of private property caused by the City performing work in the public way.

Authority for the above named privilege is herein given and granted from and after March 1, 2014 through and including December 1, 2014.

Alderman _____

Deborah Mell 33rd Ward

Department of Business Affairs and Consumer Protection
Small Business Center - Public Way Use Unit
City Hall - 121 N. LaSalle Street, Room 800 • Chicago, IL 60602
(312)-74-GOBIZ (312-744-6249) • (312) 744-1944 (TTY)
http://www.cityofchicago.org/bacp

03/05/2014

Alderman **Deborah Mell**
Ward # **33**
City of Chicago
City Hall, Room **208**
121 North LaSalle Street
Chicago, Illinois 60602

Re: An ordinance to use and maintain a portion of the public right-of-way for **one (1) sidewalk cafe(s)** for **PITCHFORK FOOD & SALOON**, adjacent to the premises known as **2922-24 W. Irving Park Rd.**.

Dear Alderman **Deborah Mell**:

The applicant referenced above has requested the use of the public right-of-way for a **sidewalk cafe(s)**. An ordinance has been prepared by the Department of Business Affairs and Consumer Protection – Small Business Center - Public Way Use Unit for presentation to the City Council. Because this request was made for properties located in your ward, as approved by you as per the attached, I respectfully request that you introduce the attached ordinance at the next City Council meeting.

If you have any questions regarding this ordinance, please contact Anthony Bertuca at (312) 744-5506.

Department of Business Affairs and Consumer Protection

City of Chicago

O2014-1975

Office of the City Clerk

Document Tracking Sheet

Meeting Date:	3/5/2014
Sponsor(s):	Mell (33)
Type:	Ordinance
Title:	Sidewalk cafe(s) for Starbucks Coffee No. 8954
Committee(s) Assignment:	Committee on Transportation and Public Way

ORDINANCE

STARBUCKS COFFEE #8954
Acct. No. 63414 - 103
Permit No. 1111223

Be It Ordained by the City Council of the City of Chicago:

Permission and authority are hereby given and granted to STARBUCKS COFFEE #8954 upon the terms and subject to the conditions of this ordinance, to maintain and use a portion of the public right of way for a sidewalk cafe adjacent to its premises located at 4558 N. Kedzie Ave.. Said sidewalk cafe area #1 shall be twenty-one (21) feet in length and five (5) feet in width, area #2 shall be twenty-one (21) feet in length and five (5) feet in width for a total of two hundred ten (210) square feet and shall allow six (6) feet of clear space from the face of the curb/building line along W. Wilson Avenue. The compensation for said space and the days and hours of operation for the sidewalk cafe shall be as follows:

Sunday thru Thursday 8:00 a.m. to 9:00 p.m. Friday & Saturday 8:00 a.m. to 10:00 p.m.
Compensation: $600.00
SEATING CAPACITY: 12

Sidewalk Cafe Permit and approved plan must be posted at all times.

This grant of privilege #1111223 for a sidewalk cafe shall be subject to the provisions of Section 10-28-800 though 10-28-885 of the Municipal Code of Chicago and the directions of the Commissioner of Department of Business Affairs and Consumer Protection, the Commissioner of Streets and Sanitation, and the Commissioner of Transportation.

The permit holder agrees to hold the City of Chicago harmless for any damage, relocation or replacement costs associated with damage, relocation or removal of private property caused by the City performing work in the public way.

Authority for the above named privilege is herein given and granted from and after March 1, 2014 through and including December 1, 2014.

Alderman _____

Deborah Mell 33rd Ward

Department of Business Affairs and Consumer Protection
Small Business Center - Public Way Use Unit
City Hall - 121 N. LaSalle Street, Room 800 • Chicago, IL 60602
(312)-74-GOBIZ (312-744-6249) • (312) 744-1944 (TTY)
http://www.cityofchicago.org/bacp

03/05/2014

Alderman **Deborah Mell**
Ward # **33**
City of Chicago
City Hall, Room **208**
121 North LaSalle Street
Chicago, Illinois 60602

Re: An ordinance to use and maintain a portion of the public right-of-way for **two (2) sidewalk cafe(s)** for **STARBUCKS COFFEE #8954**, adjacent to the premises known as **4558 N. Kedzie Ave.**.

Dear Alderman **Deborah Mell**:

The applicant referenced above has requested the use of the public right-of-way for a **sidewalk cafe(s)**. An ordinance has been prepared by the Department of Business Affairs and Consumer Protection – Small Business Center - Public Way Use Unit for presentation to the City Council. Because this request was made for properties located in your ward, as approved by you as per the attached, I respectfully request that you introduce the attached ordinance at the next City Council meeting.

If you have any questions regarding this ordinance, please contact Anthony Bertuca at (312) 744-5506.

Department of Business Affairs and Consumer Protection

City of Chicago

O2014-1978

Office of the City Clerk

Document Tracking Sheet

Meeting Date:	3/5/2014
Sponsor(s):	Colón (35)
Type:	Ordinance
Title:	Sidewalk cafe(s) for Abbey Pub
Committee(s) Assignment:	Committee on Transportation and Public Way

ORDINANCE
ABBEY PUB
Acct. No. 23717 - 1
Permit No. 1111110

Be It Ordained by the City Council of the City of Chicago:

Permission and authority are hereby given and granted to ABBEY PUB upon the terms and subject to the conditions of this ordinance, to maintain and use a portion of the public right of way for a sidewalk cafe adjacent to its premises located at 3420 W. Grace St.. Said sidewalk cafe area #1 shall be twenty-six (26) feet in length and twelve (12) feet in width, area #2 shall be twenty-six (26) feet in length and twelve (12) feet in width for a total of six hundred twenty-four (624) square feet and shall allow six (6) feet of clear space from the face of the curb/building line along W. Grace Street. The compensation for said space and the days and hours of operation for the sidewalk cafe shall be as follows:

Monday through Sunday 8:00 a.m. to 12:00 midnight
Compensation: $686.40
SEATING CAPACITY: 64

Sidewalk Cafe Permit and approved plan must be posted at all times.

This grant of privilege #1111110 for a sidewalk cafe shall be subject to the provisions of Section 10-28-800 though 10-28-885 of the Municipal Code of Chicago and the directions of the Commissioner of Department of Business Affairs and Consumer Protection, the Commissioner of Streets and Sanitation, and the Commissioner of Transportation.

The permit holder agrees to hold the City of Chicago harmless for any damage, relocation or replacement costs associated with damage, relocation or removal of private property caused by the City performing work in the public way.

Authority for the above named privilege is herein given and granted from and after March 1, 2014 through and including December 1, 2014.

Alderman

Reynaldo Colon 35th Ward

Department of Business Affairs and Consumer Protection
Small Business Center - Public Way Use Unit
City Hall - 121 N LaSalle Street, Room 800 • Chicago, IL 60602
(312)-74-GOBIZ (312-744-6249) • (312) 744-1944 (TTY)
http://www.cityofchicago.org/bacp

03/05/2014

Alderman **Reynaldo Colon**
Ward # **35**
City of Chicago
City Hall, Room **203**
121 North LaSalle Street
Chicago, Illinois 60602

Re: An ordinance to use and maintain a portion of the public right-of-way for **two (2) sidewalk cafe(s)** for **ABBEY PUB**, adjacent to the premises known as **3420 W. Grace St.**.

Dear Alderman **Reynaldo Colon**:

The applicant referenced above has requested the use of the public right-of-way for a **sidewalk cafe(s)**. An ordinance has been prepared by the Department of Business Affairs and Consumer Protection – Small Business Center - Public Way Use Unit for presentation to the City Council. Because this request was made for properties located in your ward, as approved by you as per the attached, I respectfully request that you introduce the attached ordinance at the next City Council meeting.

If you have any questions regarding this ordinance, please contact Anthony Bertuca at (312) 744-5506.

Department of Business Affairs and Consumer Protection

City of Chicago

O2014-1980

Office of the City Clerk

Document Tracking Sheet

Meeting Date:	3/5/2014
Sponsor(s):	Colón (35)
Type:	Ordinance
Title:	Sidewalk cafe(s) for Cafe Con Leche D' Noche
Committee(s) Assignment:	Committee on Transportation and Public Way

ORDINANCE
CAFE CON LECHE D' NOCHE
Acct. No. 246146 - 2
Permit No. 1111387

Be It Ordained by the City Council of the City of Chicago:

Permission and authority are hereby given and granted to CAFE CON LECHE D' NOCHE upon the terms and subject to the conditions of this ordinance, to maintain and use a portion of the public right of way for a sidewalk cafe adjacent to its premises located at 2710-2714 N. Milwaukee Ave.. Said sidewalk cafe area #1 shall be fifteen (15) feet in length and five (5) feet in width, area #2 shall be thirteen (13) feet in length and five (5) feet in width for a total of one hundred forty (140) square feet and shall allow six (6) feet of clear space from the face of the curb/building line along Milwaukee Ave. The compensation for said space and the days and hours of operation for the sidewalk cafe shall be as follows:

Sunday through Saturday 8:00am until 12:00am Midnight
Compensation: $600.00
SEATING CAPACITY: 24

Sidewalk Cafe Permit and approved plan must be posted at all times.

This grant of privilege #1111387 for a sidewalk cafe shall be subject to the provisions of Section 10-28-800 though 10-28-885 of the Municipal Code of Chicago and the directions of the Commissioner of Department of Business Affairs and Consumer Protection, the Commissioner of Streets and Sanitation, and the Commissioner of Transportation.

The permit holder agrees to hold the City of Chicago harmless for any damage, relocation or replacement costs associated with damage, relocation or removal of private property caused by the City performing work in the public way.

Authority for the above named privilege is herein given and granted from and after March 1, 2014 through and including December 1, 2014.

Alderman

Reynaldo Colon 35th Ward

Department of Business Affairs and Consumer Protection
Small Business Center - Public Way Use Unit
City Hall - 121 N. LaSalle Street, Room 800 • Chicago, IL 60602
(312)-74-GOBIZ (312-744-6249) • (312) 744-1944 (TTY)
http://www.cityofchicago.org/bacp

03/05/2014

Alderman **Reynaldo Colon**
Ward # **35**
City of Chicago
City Hall, Room **203**
121 North LaSalle Street
Chicago, Illinois 60602

Re: An ordinance to use and maintain a portion of the public right-of-way for **two (2) sidewalk cafe(s)** for **CAFE CON LECHE D' NOCHE**, adjacent to the premises known as **2710-2714 N. Milwaukee Ave.**.

Dear Alderman **Reynaldo Colon**:

The applicant referenced above has requested the use of the public right-of-way for a **sidewalk cafe(s)**. An ordinance has been prepared by the Department of Business Affairs and Consumer Protection – Small Business Center - Public Way Use Unit for presentation to the City Council. Because this request was made for properties located in your ward, as approved by you as per the attached, I respectfully request that you introduce the attached ordinance at the next City Council meeting.

If you have any questions regarding this ordinance, please contact Anthony Bertuca at (312) 744-5506.

Department of Business Affairs and Consumer Protection

City of Chicago

O2014-1984

Office of the City Clerk

Document Tracking Sheet

Meeting Date:	3/5/2014
Sponsor(s):	Colón (35)
Type:	Ordinance
Title:	Sidewalk cafe(s) for El Cid Tacos No. 2
Committee(s) Assignment:	Committee on Transportation and Public Way

ORDINANCE
EL CID TACOS #2
Acct. No. 16296 - 2
Permit No. 1111446

Be It Ordained by the City Council of the City of Chicago:

Permission and authority are hereby given and granted to EL CID TACOS #2 upon the terms and subject to the conditions of this ordinance, to maintain and use a portion of the public right of way for a sidewalk cafe adjacent to its premises located at 2645 N. Kedzie Ave.. Said sidewalk cafe area #1 shall be twenty-five (25) feet in length and eleven (11) feet in width for a total of two hundred seventy-five (275) square feet and shall allow six (6) feet of clear space from the face of the curb/building line along N. Kedzie Avenue. The compensation for said space and the days and hours of operation for the sidewalk cafe shall be as follows:

Monday through Sunday 9:00 a.m. to 12:00 midnight.
Compensation: $600.00
SEATING CAPACITY: 18

Sidewalk Cafe Permit and approved plan must be posted at all times.

This grant of privilege #1111446 for a sidewalk cafe shall be subject to the provisions of Section 10-28-800 though 10-28-885 of the Municipal Code of Chicago and the directions of the Commissioner of Department of Business Affairs and Consumer Protection, the Commissioner of Streets and Sanitation, and the Commissioner of Transportation.

The permit holder agrees to hold the City of Chicago harmless for any damage, relocation or replacement costs associated with damage, relocation or removal of private property caused by the City performing work in the public way.

Authority for the above named privilege is herein given and granted from and after March 1, 2014 through and including December 1, 2014.

Alderman
Reynaldo Colon 35th Ward

Department of Business Affairs and Consumer Protection
Small Business Center - Public Way Use Unit
City Hall - 121 N. LaSalle Street, Room 800 • Chicago, IL 60602
(312)-74-GOBIZ (312-744-6249) • (312) 744-1944 (TTY)
http //www.cityofchicago.org/bacp

03/05/2014

Alderman **Reynaldo Colon**
Ward # **35**
City of Chicago
City Hall, Room **203**
121 North LaSalle Street
Chicago, Illinois 60602

Re: An ordinance to use and maintain a portion of the public right-of-way for **one (1) sidewalk cafe(s)** for **EL CID TACOS #2**, adjacent to the premises known as **2645 N. Kedzie Ave.**.

Dear Alderman **Reynaldo Colon**:

The applicant referenced above has requested the use of the public right-of-way for a **sidewalk cafe(s)**. An ordinance has been prepared by the Department of Business Affairs and Consumer Protection – Small Business Center - Public Way Use Unit for presentation to the City Council. Because this request was made for properties located in your ward, as approved by you as per the attached, I respectfully request that you introduce the attached ordinance at the next City Council meeting.

If you have any questions regarding this ordinance, please contact Anthony Bertuca at (312) 744-5506.

Department of Business Affairs and Consumer Protection

City of Chicago

O2014-1986

Office of the City Clerk

Document Tracking Sheet

Meeting Date:	3/5/2014
Sponsor(s):	Colón (35)
Type:	Ordinance
Title:	Sidewalk cafe(s) for Intelligentsia Coffee and Tea
Committee(s) Assignment:	Committee on Transportation and Public Way

ORDINANCE
Intelligentsia Coffee and Tea
Acct. No. 86212 - 12
Permit No. 1111307

Be It Ordained by the City Council of the City of Chicago:

Permission and authority are hereby given and granted to Intelligentsia Coffee and Tea upon the terms and subject to the conditions of this ordinance, to maintain and use a portion of the public right of way for a sidewalk cafe adjacent to its premises located at 2642 N. Milwaukee Ave.. Said sidewalk cafe area #1 shall be thirteen (13) feet in length and four point six seven (4.67) feet in width for a total of sixty point seven one (60.71) square feet and shall allow six (6) feet of clear space from the face of the curb/building line along Milwaukee. The compensation for said space and the days and hours of operation for the sidewalk cafe shall be as follows:

Monday - Sunday 8:00 am - 7:00 pm
Compensation: $600.00
SEATING CAPACITY: 6

Sidewalk Cafe Permit and approved plan must be posted at all times.

This grant of privilege #1111307 for a sidewalk cafe shall be subject to the provisions of Section 10-28-800 though 10-28-885 of the Municipal Code of Chicago and the directions of the Commissioner of Department of Business Affairs and Consumer Protection, the Commissioner of Streets and Sanitation, and the Commissioner of Transportation.

The permit holder agrees to hold the City of Chicago harmless for any damage, relocation or replacement costs associated with damage, relocation or removal of private property caused by the City performing work in the public way.

Authority for the above named privilege is herein given and granted from and after March 1, 2014 through and including December 1, 2014.

Alderman

Reynaldo Colon 35th Ward

Department of Business Affairs and Consumer Protection
Small Business Center - Public Way Use Unit
City Hall - 121 N LaSalle Street, Room 800 • Chicago, IL 60602
(312)-74-GOBIZ (312-744-6249) • (312) 744-1944 (TTY)
http://www.cityofchicago.org/bacp

03/05/2014

Alderman **Reynaldo Colon**
Ward # **35**
City of Chicago
City Hall, Room **203**
121 North LaSalle Street
Chicago, Illinois 60602

Re: An ordinance to use and maintain a portion of the public right-of-way for **one (1) sidewalk cafe(s)** for **Intelligentsia Coffee and Tea**, adjacent to the premises known as **2642 N. Milwaukee Ave.**.

Dear Alderman **Reynaldo Colon**:

The applicant referenced above has requested the use of the public right-of-way for a **sidewalk cafe(s)**. An ordinance has been prepared by the Department of Business Affairs and Consumer Protection – Small Business Center - Public Way Use Unit for presentation to the City Council. Because this request was made for properties located in your ward, as approved by you as per the attached, I respectfully request that you introduce the attached ordinance at the next City Council meeting.

If you have any questions regarding this ordinance, please contact Anthony Bertuca at (312) 744-5506.

Department of Business Affairs and Consumer Protection

City of Chicago

O2014-1989

Office of the City Clerk

Document Tracking Sheet

Meeting Date:	3/5/2014
Sponsor(s):	Colón (35)
Type:	Ordinance
Title:	Sidewalk cafe(s) for Lafarine Bakery No. 2
Committee(s) Assignment:	Committee on Transportation and Public Way

ORDINANCE
LAFARINE BAKERY #2
Acct. No. 380181 - 1
Permit No. 1111441

Be It Ordained by the City Council of the City of Chicago:

Permission and authority are hereby given and granted to LAFARINE BAKERY #2 upon the terms and subject to the conditions of this ordinance, to maintain and use a portion of the public right of way for a sidewalk cafe adjacent to its premises located at 2909 N. Milwaukee Ave. Said sidewalk cafe area #1 shall be forty (40) feet in length and five (5) feet in width for a total of two hundred (200) square feet and shall allow six (6) feet of clear space from the face of the curb/building line along N. Milwaukee Avenue. The compensation for said space and the days and hours of operation for the sidewalk cafe shall be as follows:

Monday through Sunday 8:00 a.m. to 7:00 p.m.
Compensation: $600.00
SEATING CAPACITY: 18

Sidewalk Cafe Permit and approved plan must be posted at all times.

This grant of privilege #1111441 for a sidewalk cafe shall be subject to the provisions of Section 10-28-800 though 10-28-885 of the Municipal Code of Chicago and the directions of the Commissioner of Department of Business Affairs and Consumer Protection, the Commissioner of Streets and Sanitation, and the Commissioner of Transportation.

The permit holder agrees to hold the City of Chicago harmless for any damage, relocation or replacement costs associated with damage, relocation or removal of private property caused by the City performing work in the public way.

Authority for the above named privilege is herein given and granted from and after March 1, 2014 through and including December 1, 2014.

Alderman

Reynaldo Colon 35th Ward

Department of Business Affairs and Consumer Protection
Small Business Center - Public Way Use Unit
City Hall - 121 N. LaSalle Street, Room 800 • Chicago, IL 60602
(312)-74-GOBIZ (312-744-6249) • (312) 744-1944 (TTY)
http://www.cityofchicago.org/bacp

03/05/2014

Alderman **Reynaldo Colon**
Ward # **35**
City of Chicago
City Hall, Room **203**
121 North LaSalle Street
Chicago, Illinois 60602

Re: An ordinance to use and maintain a portion of the public right-of-way for **one (1) sidewalk cafe(s)** for **LAFARINE BAKERY #2**, adjacent to the premises known as **2909 N. Milwaukee Ave.**.

Dear Alderman **Reynaldo Colon**:

The applicant referenced above has requested the use of the public right-of-way for a **sidewalk cafe(s)**. An ordinance has been prepared by the Department of Business Affairs and Consumer Protection – Small Business Center - Public Way Use Unit for presentation to the City Council. Because this request was made for properties located in your ward, as approved by you as per the attached, I respectfully request that you introduce the attached ordinance at the next City Council meeting.

If you have any questions regarding this ordinance, please contact Anthony Bertuca at (312) 744-5506.

Department of Business Affairs and Consumer Protection

City of Chicago

O2014-1992

Office of the City Clerk

Document Tracking Sheet

Meeting Date:	3/5/2014
Sponsor(s):	Colón (35)
Type:	Ordinance
Title:	Sidewalk cafe(s) for Reno
Committee(s) Assignment:	Committee on Transportation and Public Way

ORDINANCE
RENO
Acct. No. 344481 - 1
Permit No. 1111603

Be It Ordained by the City Council of the City of Chicago:

Permission and authority are hereby given and granted to RENO upon the terms and subject to the conditions of this ordinance, to maintain and use a portion of the public right of way for a sidewalk cafe adjacent to its premises located at 2607 N. Milwaukee Ave.. Said sidewalk cafe area #1 shall be forty-five point one seven (45.17) feet in length and twelve (12) feet in width for a total of five hundred forty-two point zero four (542.04) square feet and shall allow six (6) feet of clear space from the face of the curb/building line along N Kedzie Ave. The compensation for said space and the days and hours of operation for the sidewalk cafe shall be as follows:

Monday through Friday 11:00 a.m. until 11:00 p.m.
Saturday & Sunday 8:00 a.m. until 11:00 p.m.
Compensation: $600.00
SEATING CAPACITY: 34

Sidewalk Cafe Permit and approved plan must be posted at all times.

This grant of privilege #1111603 for a sidewalk cafe shall be subject to the provisions of Section 10-28-800 though 10-28-885 of the Municipal Code of Chicago and the directions of the Commissioner of Department of Business Affairs and Consumer Protection, the Commissioner of Streets and Sanitation, and the Commissioner of Transportation.

The permit holder agrees to hold the City of Chicago harmless for any damage, relocation or replacement costs associated with damage, relocation or removal of private property caused by the City performing work in the public way.

Authority for the above named privilege is herein given and granted from and after March 1, 2014 through and including December 1, 2014.

Alderman _____
Reynaldo Colon 35th Ward

Department of Business Affairs and Consumer Protection
Small Business Center - Public Way Use Unit
City Hall - 121 N. LaSalle Street. Room 800 • Chicago, IL 60602
(312)-74-GOBIZ (312-744-6249) • (312) 744-1944 (TTY)
http://www.cityofchicago.org/bacp

03/05/2014

Alderman **Reynaldo Colon**
Ward # **35**
City of Chicago
City Hall, Room **203**
121 North LaSalle Street
Chicago, Illinois 60602

Re: An ordinance to use and maintain a portion of the public right-of-way for **one (1) sidewalk cafe(s)** for **RENO**, adjacent to the premises known as **2607 N. Milwaukee Ave.**.

Dear Alderman **Reynaldo Colon**:

The applicant referenced above has requested the use of the public right-of-way for a **sidewalk cafe(s)**. An ordinance has been prepared by the Department of Business Affairs and Consumer Protection – Small Business Center - Public Way Use Unit for presentation to the City Council. Because this request was made for properties located in your ward, as approved by you as per the attached, I respectfully request that you introduce the attached ordinance at the next City Council meeting.

If you have any questions regarding this ordinance, please contact Anthony Bertuca at (312) 744-5506.

Department of Business Affairs and Consumer Protection

City of Chicago

O2014-1994

Office of the City Clerk

Document Tracking Sheet

Meeting Date:	3/5/2014
Sponsor(s):	Sposato (36)
Type:	Ordinance
Title:	Sidewalk cafe(s) for Abram Gale
Committee(s) Assignment:	Committee on Transportation and Public Way

ORDINANCE

ABRAM GALE
Acct. No. 350403 - 1
Permit No. 1111380

Be It Ordained by the City Council of the City of Chicago:

Permission and authority are hereby given and granted to ABRAM GALE upon the terms and subject to the conditions of this ordinance, to maintain and use a portion of the public right of way for a sidewalk cafe adjacent to its premises located at 2366-2370 N. Neva Ave.. Said sidewalk cafe area #1 shall be forty-three (43) feet in length and nine (9) feet in width for a total of three hundred eighty-seven (387) square feet and shall allow six (6) feet of clear space from the face of the curb/building line along N. Neva. The compensation for said space and the days and hours of operation for the sidewalk cafe shall be as follows:

Sunday through Saturday 4:00pm until 12:00 midnight
Compensation: $600.00
SEATING CAPACITY: 36

Sidewalk Cafe Permit and approved plan must be posted at all times.

This grant of privilege #1111380 for a sidewalk cafe shall be subject to the provisions of Section 10-28-800 though 10-28-885 of the Municipal Code of Chicago and the directions of the Commissioner of Department of Business Affairs and Consumer Protection, the Commissioner of Streets and Sanitation, and the Commissioner of Transportation.

The permit holder agrees to hold the City of Chicago harmless for any damage, relocation or replacement costs associated with damage, relocation or removal of private property caused by the City performing work in the public way.

Authority for the above named privilege is herein given and granted from and after March 1, 2014 through and including December 1, 2014.

Alderman _____

Nicholas Sposato 36th Ward

Department of Business Affairs and Consumer Protection
Small Business Center - Public Way Use Unit
City Hall - 121 N LaSalle Street, Room 800 • Chicago, IL 60602
(312)-74-GOBIZ (312-744-6249) • (312) 744-1944 (TTY)
http://www.cityofchicago.org/bacp

03/05/2014

Alderman **Nicholas Sposato**
Ward # **36**
City of Chicago
City Hall, Room **304**
121 North LaSalle Street
Chicago, Illinois 60602

Re: An ordinance to use and maintain a portion of the public right-of-way for **one (1) sidewalk cafe(s)** for **ABRAM GALE**, adjacent to the premises known as **2366-2370 N. Neva Ave.**.

Dear Alderman **Nicholas Sposato**:

The applicant referenced above has requested the use of the public right-of-way for a **sidewalk cafe(s)**. An ordinance has been prepared by the Department of Business Affairs and Consumer Protection – Small Business Center - Public Way Use Unit for presentation to the City Council. Because this request was made for properties located in your ward, as approved by you as per the attached, I respectfully request that you introduce the attached ordinance at the next City Council meeting.

If you have any questions regarding this ordinance, please contact Anthony Bertuca at (312) 744-5506.

Department of Business Affairs and Consumer Protection

City of Chicago

O2014-1995

Office of the City Clerk

Document Tracking Sheet

Meeting Date:	3/5/2014
Sponsor(s):	Sposato (36)
Type:	Ordinance
Title:	Sidewalk cafe(s) for Cafe Prague
Committee(s) Assignment:	Committee on Transportation and Public Way

ORDINANCE
CAFE PRAGUE
Acct. No. 48210 - 2
Permit No. 1111288

Be It Ordained by the City Council of the City of Chicago:

Permission and authority are hereby given and granted to CAFE PRAGUE upon the terms and subject to the conditions of this ordinance, to maintain and use a portion of the public right of way for a sidewalk cafe adjacent to its premises located at 6710-12 W. Belmont Ave.. Said sidewalk cafe area #1 shall be sixteen (16) feet in length and six (6) feet in width, area #2 shall be sixteen (16) feet in length and six (6) feet in width for a total of one hundred ninety-two (192) square feet and shall allow six (6) feet of clear space from the face of the curb/building line along W. Belmont Avenue. The compensation for said space and the days and hours of operation for the sidewalk cafe shall be as follows:

Monday through Sunday 9:00 a.m. to 12:00 midnight.
Compensation: $600.00
SEATING CAPACITY: 16

Sidewalk Cafe Permit and approved plan must be posted at all times.

This grant of privilege #1111288 for a sidewalk cafe shall be subject to the provisions of Section 10-28-800 though 10-28-885 of the Municipal Code of Chicago and the directions of the Commissioner of Department of Business Affairs and Consumer Protection, the Commissioner of Streets and Sanitation, and the Commissioner of Transportation.

The permit holder agrees to hold the City of Chicago harmless for any damage, relocation or replacement costs associated with damage, relocation or removal of private property caused by the City performing work in the public way.

Authority for the above named privilege is herein given and granted from and after March 1, 2014 through and including December 1, 2014.

Alderman _____

Nicholas Sposato 36th Ward

Department of Business Affairs and Consumer Protection
Small Business Center - Public Way Use Unit
City Hall - 121 N. LaSalle Street, Room 800 • Chicago, IL 60602
(312)-74-GOBIZ (312-744-6249) • (312) 744-1944 (TTY)
http://www.cityofchicago.org/bacp

03/05/2014

Alderman **Nicholas Sposato**
Ward # **36**
City of Chicago
City Hall, Room **304**
121 North LaSalle Street
Chicago, Illinois 60602

Re: An ordinance to use and maintain a portion of the public right-of-way for **two (2) sidewalk cafe(s)** for **CAFE PRAGUE**, adjacent to the premises known as **6710-12 W. Belmont Ave.**.

Dear Alderman **Nicholas Sposato**:

The applicant referenced above has requested the use of the public right-of-way for a **sidewalk cafe(s)**. An ordinance has been prepared by the Department of Business Affairs and Consumer Protection – Small Business Center - Public Way Use Unit for presentation to the City Council. Because this request was made for properties located in your ward, as approved by you as per the attached, I respectfully request that you introduce the attached ordinance at the next City Council meeting.

If you have any questions regarding this ordinance, please contact Anthony Bertuca at (312) 744-5506.

Department of Business Affairs and Consumer Protection

City of Chicago

O2014-1996

Office of the City Clerk

Document Tracking Sheet

Meeting Date:	3/5/2014
Sponsor(s):	Sposato (36)
Type:	Ordinance
Title:	Sidewalk cafe(s) for New Polonia Club, Inc
Committee(s) Assignment:	Committee on Transportation and Public Way

ORDINANCE
New Polonia Club Inc.
Acct. No. 7035 - 2
Permit No. 1111220

Be It Ordained by the City Council of the City of Chicago:

Permission and authority are hereby given and granted to New Polonia Club Inc. upon the terms and subject to the conditions of this ordinance, to maintain and use a portion of the public right of way for a sidewalk cafe adjacent to its premises located at 6101-6103 W. Belmont Ave.. Said sidewalk cafe area #1 shall be twenty-five (25) feet in length and seven point six (7.6) feet in width for a total of one hundred ninety (190) square feet and shall allow six (6) feet of clear space from the face of the curb/building line along N. Meade. The compensation for said space and the days and hours of operation for the sidewalk cafe shall be as follows:

Monday through Saturday 10am until 12:00am Sunday 11:00am until 12:00am
Compensation: $600.00
SEATING CAPACITY: 20

Sidewalk Cafe Permit and approved plan must be posted at all times.

This grant of privilege #1111220 for a sidewalk cafe shall be subject to the provisions of Section 10-28-800 though 10-28-885 of the Municipal Code of Chicago and the directions of the Commissioner of Department of Business Affairs and Consumer Protection, the Commissioner of Streets and Sanitation, and the Commissioner of Transportation.

The permit holder agrees to hold the City of Chicago harmless for any damage, relocation or replacement costs associated with damage, relocation or removal of private property caused by the City performing work in the public way.

Authority for the above named privilege is herein given and granted from and after March 1, 2014 through and including December 1, 2014.

Alderman _____

Nicholas Sposato 36th Ward

Department of Business Affairs and Consumer Protection
Small Business Center - Public Way Use Unit
City Hall - 121 N. LaSalle Street, Room 800 • Chicago, IL 60602
(312)-74-GOBIZ (312-744-6249) • (312) 744-1944 (TTY)
http //www.cityofchicago.org/bacp

03/05/2014

Alderman **Nicholas Sposato**
Ward # **36**
City of Chicago
City Hall, Room **304**
121 North LaSalle Street
Chicago, Illinois 60602

Re: An ordinance to use and maintain a portion of the public right-of-way for **one (1) sidewalk cafe(s)** for **New Polonia Club Inc.**, adjacent to the premises known as **6101-6103 W. Belmont Ave.**.

Dear Alderman **Nicholas Sposato**:

The applicant referenced above has requested the use of the public right-of-way for a **sidewalk cafe(s)**. An ordinance has been prepared by the Department of Business Affairs and Consumer Protection – Small Business Center - Public Way Use Unit for presentation to the City Council. Because this request was made for properties located in your ward, as approved by you as per the attached, I respectfully request that you introduce the attached ordinance at the next City Council meeting.

If you have any questions regarding this ordinance, please contact Anthony Bertuca at (312) 744-5506.

Department of Business Affairs and Consumer Protection

City of Chicago

O2014-1997

Office of the City Clerk

Document Tracking Sheet

Meeting Date:	3/5/2014
Sponsor(s):	Laurino (39)
Type:	Ordinance
Title:	Sidewalk cafe(s) for Jet's Public House
Committee(s) Assignment:	Committee on Transportation and Public Way

ORDINANCE
JET'S PUBLIC HOUSE
Acct. No. 275920 - 1
Permit No. 1111581

Be It Ordained by the City Council of the City of Chicago:

Permission and authority are hereby given and granted to JET'S PUBLIC HOUSE upon the terms and subject to the conditions of this ordinance, to maintain and use a portion of the public right of way for a sidewalk cafe adjacent to its premises located at 6148 N. Milwaukee Ave.. Said sidewalk cafe area #1 shall be fourteen point six seven (14.67) feet in length and seven point eight three (7.83) feet in width for a total of one hundred fourteen point eight seven (114.87) square feet and shall allow six (6) feet of clear space from the face of the curb/building line along N. Milwaukee Avenue. The compensation for said space and the days and hours of operation for the sidewalk cafe shall be as follows:

Monday through Friday 3:00 p.m. to 11:00 p.m. Saturday and Sunday 11:00 a.m. to 11:00 p.m.
Compensation: $600.00
SEATING CAPACITY: 15

Sidewalk Cafe Permit and approved plan must be posted at all times.

This grant of privilege #1111581 for a sidewalk cafe shall be subject to the provisions of Section 10-28-800 though 10-28-885 of the Municipal Code of Chicago and the directions of the Commissioner of Department of Business Affairs and Consumer Protection, the Commissioner of Streets and Sanitation, and the Commissioner of Transportation.

The permit holder agrees to hold the City of Chicago harmless for any damage, relocation or replacement costs associated with damage, relocation or removal of private property caused by the City performing work in the public way.

Authority for the above named privilege is herein given and granted from and after March 1, 2014 through and including December 1, 2014.

Alderman _____

Margaret Laurino 39th Ward

City of Chicago

O2014-2000

Office of the City Clerk

Document Tracking Sheet

Meeting Date:	3/5/2014
Sponsor(s):	Laurino (39)
Type:	Ordinance
Title:	Sidewalk cafe(s) for Martino's Italian Cuisine & Pizzeria, Inc
Committee(s) Assignment:	Committee on Transportation and Public Way

ORDINANCE
MARTINO'S ITALIAN CUISINE & PIZZERIA, INC.
Acct. No. 196 - 1
Permit No. 1111510

Be It Ordained by the City Council of the City of Chicago:

Permission and authority are hereby given and granted to MARTINO'S ITALIAN CUISINE & PIZZERIA, INC. upon the terms and subject to the conditions of this ordinance, to maintain and use a portion of the public right of way for a sidewalk cafe adjacent to its premises located at 3431 W. Peterson Ave.. Said sidewalk cafe area #1 shall be sixty (60) feet in length and nine point six seven (9.67) feet in width for a total of five hundred eighty point two (580.2) square feet and shall allow six (6) feet of clear space from the face of the curb/building line along N. BERNARD. The compensation for said space and the days and hours of operation for the sidewalk cafe shall be as follows:

Monday through Sunday 3:30 p.m. to 12:00am
Compensation: $638.22
SEATING CAPACITY: 28

Sidewalk Cafe Permit and approved plan must be posted at all times.

This grant of privilege #1111510 for a sidewalk cafe shall be subject to the provisions of Section 10-28-800 though 10-28-885 of the Municipal Code of Chicago and the directions of the Commissioner of Department of Business Affairs and Consumer Protection, the Commissioner of Streets and Sanitation, and the Commissioner of Transportation.

The permit holder agrees to hold the City of Chicago harmless for any damage, relocation or replacement costs associated with damage, relocation or removal of private property caused by the City performing work in the public way.

Authority for the above named privilege is herein given and granted from and after March 1, 2014 through and including December 1, 2014.

Alderman _____

Margaret Laurino 39th Ward

City of Chicago

O2014-2002

Office of the City Clerk

Document Tracking Sheet

Meeting Date:	3/5/2014
Sponsor(s):	Laurino (39)
Type:	Ordinance
Title:	Sidewalk cafe(s) for Paddy Mac's
Committee(s) Assignment:	Committee on Transportation and Public Way

ORDINANCE
PADDY MAC'S
Acct. No. 3752 - 1
Permit No. 1111309

Be It Ordained by the City Council of the City of Chicago:

Permission and authority are hereby given and granted to PADDY MAC'S upon the terms and subject to the conditions of this ordinance, to maintain and use a portion of the public right of way for a sidewalk cafe adjacent to its premises located at 4157 N. Pulaski Rd.. Said sidewalk cafe area #1 shall be thirty-five (35) feet in length and eleven point seven five (11.75) feet in width for a total of four hundred eleven point two five (411.25) square feet and shall allow six (6) feet of clear space from the face of the curb/building line along W. Berteau Avenue. The compensation for said space and the days and hours of operation for the sidewalk cafe shall be as follows:

Monday thru Thursday & Sunday 11:00 a.m. to 10:00 p.m. Friday & Saturday 11:00 a.m. to 11:00 p.m.
Compensation: $600.00
SEATING CAPACITY: 32

Sidewalk Cafe Permit and approved plan must be posted at all times.

This grant of privilege #1111309 for a sidewalk cafe shall be subject to the provisions of Section 10-28-800 though 10-28-885 of the Municipal Code of Chicago and the directions of the Commissioner of Department of Business Affairs and Consumer Protection, the Commissioner of Streets and Sanitation, and the Commissioner of Transportation.

The permit holder agrees to hold the City of Chicago harmless for any damage, relocation or replacement costs associated with damage, relocation or removal of private property caused by the City performing work in the public way.

Authority for the above named privilege is herein given and granted from and after March 1, 2014 through and including December 1, 2014.

Alderman _____

Margaret Laurino 39th Ward

City of Chicago

O2014-2003

Office of the City Clerk

Document Tracking Sheet

Meeting Date:	3/5/2014
Sponsor(s):	Laurino (39)
Type:	Ordinance
Title:	Sidewalk cafe(s) for Pasta D'Arte
Committee(s) Assignment:	Committee on Transportation and Public Way

ORDINANCE
Pasta D'Arte
Acct. No. 3204 - 1
Permit No. 1111373

Be It Ordained by the City Council of the City of Chicago:

Permission and authority are hereby given and granted to Pasta D'Arte upon the terms and subject to the conditions of this ordinance, to maintain and use a portion of the public right of way for a sidewalk cafe adjacent to its premises located at 6311 N. Milwaukee Ave.. Said sidewalk cafe area #1 shall be twenty-five (25) feet in length and six (6) feet in width for a total of one hundred fifty (150) square feet and shall allow six (6) feet of clear space from the face of the curb/building line along N. MILWAUKEE AVE.. The compensation for said space and the days and hours of operation for the sidewalk cafe shall be as follows:

Monday 3:00 p.m. to 10:00 p.m. Tuesday thru Thursday 11:30 a.m. to 10:30 p.m. Friday & Saturday 11:30 a.m. to 11:00 p.m. Sunday 2:00 p.m. to 10:00 p.m.
Compensation: $600.00
SEATING CAPACITY: 20

Sidewalk Cafe Permit and approved plan must be posted at all times.

This grant of privilege #1111373 for a sidewalk cafe shall be subject to the provisions of Section 10-28-800 though 10-28-885 of the Municipal Code of Chicago and the directions of the Commissioner of Department of Business Affairs and Consumer Protection, the Commissioner of Streets and Sanitation, and the Commissioner of Transportation.

The permit holder agrees to hold the City of Chicago harmless for any damage, relocation or replacement costs associated with damage, relocation or removal of private property caused by the City performing work in the public way.

Authority for the above named privilege is herein given and granted from and after March 1, 2014 through and including December 1, 2014.

Alderman _____

Margaret Laurino 39th Ward

City of Chicago

O2014-2005

Office of the City Clerk

Document Tracking Sheet

Meeting Date:	3/5/2014
Sponsor(s):	Laurino (39)
Type:	Ordinance
Title:	Sidewalk cafe(s) for Starbucks Coffee No. 13522
Committee(s) Assignment:	Committee on Transportation and Public Way

ORDINANCE
STARBUCKS COFFEE #13522
Acct. No. 63414 - 125
Permit No. 1111366

Be It Ordained by the City Council of the City of Chicago:

Permission and authority are hereby given and granted to STARBUCKS COFFEE #13522 upon the terms and subject to the conditions of this ordinance, to maintain and use a portion of the public right of way for a sidewalk cafe adjacent to its premises located at 3232 W. Foster Ave.. Said sidewalk cafe area #1 shall be seven (7) feet in length and nine point four two (9.42) feet in width, area #2 shall be thirteen point zero eight (13.08) feet in length and nine point four two (9.42) feet in width for a total of one hundred eighty-nine point one five (189.15) square feet and shall allow six (6) feet of clear space from the face of the curb/building line along N. Sawyer Avenue. The compensation for said space and the days and hours of operation for the sidewalk cafe shall be as follows:

Sunday through Thursday 8:00 a.m. to 8:00 p.m. Friday and Saturday 8:00 a.m. to 9:00 p.m.
Compensation: $600.00
SEATING CAPACITY: 15

Sidewalk Cafe Permit and approved plan must be posted at all times.

This grant of privilege #1111366 for a sidewalk cafe shall be subject to the provisions of Section 10-28-800 though 10-28-885 of the Municipal Code of Chicago and the directions of the Commissioner of Department of Business Affairs and Consumer Protection, the Commissioner of Streets and Sanitation, and the Commissioner of Transportation.

The permit holder agrees to hold the City of Chicago harmless for any damage, relocation or replacement costs associated with damage, relocation or removal of private property caused by the City performing work in the public way.

Authority for the above named privilege is herein given and granted from and after March 1, 2014 through and including December 1, 2014.

Alderman _____

Margaret Laurino 39th Ward

City of Chicago

O2014-2007

Office of the City Clerk

Document Tracking Sheet

Meeting Date:	3/5/2014
Sponsor(s):	O'Connor (40)
Type:	Ordinance
Title:	Sidewalk cafe(s) for Emerald Isle on Peterson
Committee(s) Assignment:	Committee on Transportation and Public Way

ORDINANCE
EMERALD ISLE ON PETERSON
Acct. No. 10678 - 1
Permit No. 1111093

Be It Ordained by the City Council of the City of Chicago:

Permission and authority are hereby given and granted to EMERALD ISLE ON PETERSON upon the terms and subject to the conditions of this ordinance; to maintain and use a portion of the public right of way for a sidewalk cafe adjacent to its premises located at 2535-37 W. Peterson Ave.. Said sidewalk cafe area #1 shall be thirty-three point four two (33.42) feet in length and twelve point three three (12.33) feet in width for a total of four hundred twelve point zero seven (412.07) square feet and shall allow six (6) feet of clear space from the face of the curb/building line along W. Peterson Avenue. The compensation for said space and the days and hours of operation for the sidewalk cafe shall be as follows:

Sunday through Saturday 11:00 a.m. to 12:00 a.m.
Compensation: $600.00
SEATING CAPACITY: 38

Sidewalk Cafe Permit and approved plan must be posted at all times.

This grant of privilege #1111093 for a sidewalk cafe shall be subject to the provisions of Section 10-28-800 though 10-28-885 of the Municipal Code of Chicago and the directions of the Commissioner of Department of Business Affairs and Consumer Protection, the Commissioner of Streets and Sanitation, and the Commissioner of Transportation.

The permit holder agrees to hold the City of Chicago harmless for any damage, relocation or replacement costs associated with damage, relocation or removal of private property caused by the City performing work in the public way.

Authority for the above named privilege is herein given and granted from and after March 1, 2014 through and including December 1, 2014.

Alderman _____

Patrick O'Connor 40th Ward

Department of Business Affairs and Consumer Protection
Small Business Center - Public Way Use Unit
City Hall - 121 N. LaSalle Street, Room 800 • Chicago, IL 60602
(312)-74-GOBIZ (312-744-6249) • (312) 744-1944 (TTY)
http://www.cityofchicago.org/bacp

03/05/2014

Alderman **Patrick O'Connor**
Ward # **40**
City of Chicago
City Hall, Room **305**
121 North LaSalle Street
Chicago, Illinois 60602

Re: An ordinance to use and maintain a portion of the public right-of-way for **one (1) sidewalk cafe(s)** for **EMERALD ISLE ON PETERSON**, adjacent to the premises known as **2535-37 W. Peterson Ave.**.

Dear Alderman **Patrick O'Connor**:

The applicant referenced above has requested the use of the public right-of-way for a **sidewalk cafe(s)**. An ordinance has been prepared by the Department of Business Affairs and Consumer Protection – Small Business Center - Public Way Use Unit for presentation to the City Council. Because this request was made for properties located in your ward, as approved by you as per the attached, I respectfully request that you introduce the attached ordinance at the next City Council meeting.

If you have any questions regarding this ordinance, please contact Anthony Bertuca at (312) 744-5506.

Department of Business Affairs and Consumer Protection

City of Chicago

O2014-2010

Office of the City Clerk

Document Tracking Sheet

Meeting Date:	3/5/2014
Sponsor(s):	O'Connor (40)
Type:	Ordinance
Title:	Sidewalk cafe(s) for Potbelly Sandwich Works
Committee(s) Assignment:	Committee on Transportation and Public Way

ORDINANCE
POTBELLY SANDWICH WORKS
Acct. No. 65004 - 48
Permit No. 1111284

Be It Ordained by the City Council of the City of Chicago:

Permission and authority are hereby given and granted to POTBELLY SANDWICH WORKS upon the terms and subject to the conditions of this ordinance, to maintain and use a portion of the public right of way for a sidewalk cafe adjacent to its premises located at 5304 N. Clark St.. Said sidewalk cafe area #1 shall be twenty-one point zero eight (21.08) feet in length and five (5) feet in width for a total of one hundred five point four (105.4) square feet and shall allow six (6) feet of clear space from the face of the curb/building line along N Clark St. The compensation for said space and the days and hours of operation for the sidewalk cafe shall be as follows:

Monday through Thursday 11:00 a.m. until 10:00 p.m. Friday through Sunday 11:00 a.m. until 11:00 p.m.
Compensation: $600.00
SEATING CAPACITY: 6

Sidewalk Cafe Permit and approved plan must be posted at all times.

This grant of privilege #1111284 for a sidewalk cafe shall be subject to the provisions of Section 10-28-800 though 10-28-885 of the Municipal Code of Chicago and the directions of the Commissioner of Department of Business Affairs and Consumer Protection, the Commissioner of Streets and Sanitation, and the Commissioner of Transportation.

The permit holder agrees to hold the City of Chicago harmless for any damage, relocation or replacement costs associated with damage, relocation or removal of private property caused by the City performing work in the public way.

Authority for the above named privilege is herein given and granted from and after March 1, 2014 through and including December 1, 2014.

Alderman _____

Patrick O'Connor 40th Ward

Department of Business Affairs and Consumer Protection
Small Business Center - Public Way Use Unit
City Hall - 121 N. LaSalle Street, Room 800 • Chicago, IL 60602
(312)-74-GOBIZ (312-744-6249) • (312) 744-1944 (TTY)
http://www.cityofchicago.org/bacp

03/05/2014

Alderman **Patrick O'Connor**
Ward # **40**
City of Chicago
City Hall, Room **305**
121 North LaSalle Street
Chicago, Illinois 60602

Re: An ordinance to use and maintain a portion of the public right-of-way for **one (1) sidewalk cafe(s)** for **POTBELLY SANDWICH WORKS**, adjacent to the premises known as **5304 N. Clark St.**.

Dear Alderman **Patrick O'Connor**:

The applicant referenced above has requested the use of the public right-of-way for a **sidewalk cafe(s)**. An ordinance has been prepared by the Department of Business Affairs and Consumer Protection – Small Business Center - Public Way Use Unit for presentation to the City Council. Because this request was made for properties located in your ward, as approved by you as per the attached, I respectfully request that you introduce the attached ordinance at the next City Council meeting.

If you have any questions regarding this ordinance, please contact Anthony Bertuca at (312) 744-5506.

Department of Business Affairs and Consumer Protection

City of Chicago

O2014-2012

Office of the City Clerk

Document Tracking Sheet

Meeting Date:	3/5/2014
Sponsor(s):	O'Connor (40)
Type:	Ordinance
Title:	Sidewalk cafe(s) for Ranallis
Committee(s) Assignment:	Committee on Transportation and Public Way

ORDINANCE
RANALLIS
Acct. No. 306632 - 1
Permit No. 1111582

Be It Ordained by the City Council of the City of Chicago:

Permission and authority are hereby given and granted to RANALLIS upon the terms and subject to the conditions of this ordinance, to maintain and use a portion of the public right of way for a sidewalk cafe adjacent to its premises located at 1512 W. Berwyn Ave.. Said sidewalk cafe area #1 shall be sixty (60) feet in length and five point six seven (5.67) feet in width for a total of three hundred forty point two (340.2) square feet and shall allow six (6) feet of clear space from the face of the curb/building line along Berwyn. The compensation for said space and the days and hours of operation for the sidewalk cafe shall be as follows:

Monday through Sunday 11:30 a.m. to 12:00am.
Compensation: $600.00
SEATING CAPACITY: 32

Sidewalk Cafe Permit and approved plan must be posted at all times.

This grant of privilege #1111582 for a sidewalk cafe shall be subject to the provisions of Section 10-28-800 though 10-28-885 of the Municipal Code of Chicago and the directions of the Commissioner of Department of Business Affairs and Consumer Protection, the Commissioner of Streets and Sanitation, and the Commissioner of Transportation.

The permit holder agrees to hold the City of Chicago harmless for any damage, relocation or replacement costs associated with damage, relocation or removal of private property caused by the City performing work in the public way.

Authority for the above named privilege is herein given and granted from and after March 1, 2014 through and including December 1, 2014.

Alderman 

Patrick O'Connor 40th Ward

Department of Business Affairs and Consumer Protection
Small Business Center- Public Way Use Unit
City Hall- 121 N. LaSalle Street Room 800 • Chicago, IL 60602
(312)-74-GOBIZ (312-744-6249) • (312) 744-1944 (TTY)
http://www.cityofchicago.org/bacp

03/05/2014

Alderman **Patrick O'Connor**
Ward # **40**
City of Chicago
City Hall, Room **305**
121 North LaSalle Street
Chicago, Illinois 60602

Re: An ordinance to use and maintain a portion of the public right-of-way for **one (1) sidewalk cafe(s)** for **RANALLIS**, adjacent to the premises known as **1512 W. Berwyn Ave.**.

Dear Alderman **Patrick O'Connor**:

The applicant referenced above has requested the use of the public right-of-way for a **sidewalk cafe(s)**. An ordinance has been prepared by the Department of Business Affairs and Consumer Protection – Small Business Center - Public Way Use Unit for presentation to the City Council. Because this request was made for properties located in your ward, as approved by you as per the attached, I respectfully request that you introduce the attached ordinance at the next City Council meeting.

If you have any questions regarding this ordinance, please contact Anthony Bertuca at (312) 744-5506.

Department of Business Affairs and Consumer Protection

City of Chicago

O2014-2014

Office of the City Clerk

Document Tracking Sheet

Meeting Date:	3/5/2014
Sponsor(s):	O'Connor (40)
Type:	Ordinance
Title:	Sidewalk cafe(s) for Starbucks Coffee No. 2310
Committee(s) Assignment:	Committee on Transportation and Public Way

ORDINANCE
STARBUCKS COFFEE #2310
Acct. No. 63414 - 44
Permit No. 1111298

Be It Ordained by the City Council of the City of Chicago:

Permission and authority are hereby given and granted to STARBUCKS COFFEE #2310 upon the terms and subject to the conditions of this ordinance, to maintain and use a portion of the public right of way for a sidewalk cafe adjacent to its premises located at 5300 N. Clark St.. Said sidewalk cafe area #1 shall be thirty-nine point five (39.5) feet in length and six point five (6.5) feet in width for a total of two hundred fifty-six point seven five (256.75) square feet and shall allow six (6) feet of clear space from the face of the curb/building line along W. Berwyn. The compensation for said space and the days and hours of operation for the sidewalk cafe shall be as follows:

Monday through Friday 8:00 a.m. to 10:00 p.m. Saturday 8:00 a.m. 11:00. p.m. Sunday 8:30 a.m. to 9:00 p.m.
Compensation: $600.00
SEATING CAPACITY: 14

Sidewalk Cafe Permit and approved plan must be posted at all times.

This grant of privilege #1111298 for a sidewalk cafe shall be subject to the provisions of Section 10-28-800 though 10-28-885 of the Municipal Code of Chicago and the directions of the Commissioner of Department of Business Affairs and Consumer Protection, the Commissioner of Streets and Sanitation, and the Commissioner of Transportation.

The permit holder agrees to hold the City of Chicago harmless for any damage, relocation or replacement costs associated with damage, relocation or removal of private property caused by the City performing work in the public way.

Authority for the above named privilege is herein given and granted from and after March 1, 2014 through and including December 1, 2014.

Alderman _____

Patrick O'Connor 40th Ward

Department of Business Affairs and Consumer Protection
Small Business Center - Public Way Use Unit
City Hall - 121 N. LaSalle Street, Room 800 • Chicago, IL 60602
(312)-74-GOBIZ (312-744-6249) • (312) 744-1944 (TTY)
http://www.cityofchicago.org/bacp

03/05/2014

Alderman **Patrick O'Connor**
Ward # **40**
City of Chicago
City Hall, Room **305**
121 North LaSalle Street
Chicago, Illinois 60602

Re: An ordinance to use and maintain a portion of the public right-of-way for **one (1) sidewalk cafe(s)** for **STARBUCKS COFFEE #2310**, adjacent to the premises known as **5300 N. Clark St.**.

Dear Alderman **Patrick O'Connor**:

The applicant referenced above has requested the use of the public right-of-way for a **sidewalk cafe(s)**. An ordinance has been prepared by the Department of Business Affairs and Consumer Protection – Small Business Center - Public Way Use Unit for presentation to the City Council. Because this request was made for properties located in your ward, as approved by you as per the attached, I respectfully request that you introduce the attached ordinance at the next City Council meeting.

If you have any questions regarding this ordinance, please contact Anthony Bertuca at (312) 744-5506.

Department of Business Affairs and Consumer Protection

City of Chicago

O2014-2016

Office of the City Clerk

Document Tracking Sheet

Meeting Date:	3/5/2014
Sponsor(s):	O'Connor (40)
Type:	Ordinance
Title:	Sidewalk cafe(s) for 5077 Kiko Meat Market
Committee(s) Assignment:	Committee on Transportation and Public Way

ORDINANCE
5077 KIKO MEAT MARKET
Acct. No. 270714 - 1
Permit No. 1111289

Be It Ordained by the City Council of the City of Chicago:

Permission and authority are hereby given and granted to 5077 KIKO MEAT MARKET upon the terms and subject to the conditions of this ordinance, to maintain and use a portion of the public right of way for a sidewalk cafe adjacent to its premises located at 5077 N. Lincoln Ave.. Said sidewalk cafe area #1 shall be eighty-five (85) feet in length and eleven (11) feet in width for a total of nine hundred thirty-five (935) square feet and shall allow six (6) feet of clear space from the face of the curb/building line along W. Carmen Avenue. The compensation for said space and the days and hours of operation for the sidewalk cafe shall be as follows:

Monday through Sunday 10:00 a.m. to 11:00 p.m.
Compensation: $1,028.50
SEATING CAPACITY: 90

Sidewalk Cafe Permit and approved plan must be posted at all times.

This grant of privilege #1111289 for a sidewalk cafe shall be subject to the provisions of Section 10-28-800 though 10-28-885 of the Municipal Code of Chicago and the directions of the Commissioner of Department of Business Affairs and Consumer Protection, the Commissioner of Streets and Sanitation, and the Commissioner of Transportation.

The permit holder agrees to hold the City of Chicago harmless for any damage, relocation or replacement costs associated with damage, relocation or removal of private property caused by the City performing work in the public way.

Authority for the above named privilege is herein given and granted from and after March 1, 2014 through and including December 1, 2014.

Alderman _____

Patrick O'Connor 40th Ward

Department of Business Affairs and Consumer Protection
Small Business Center - Public Way Use Unit
City Hall - 121 N. LaSalle Street, Room 800 • Chicago, IL 60602
(312)-74-GOBIZ (312-744-6249) • (312) 744-1944 (TTY)
http://www.cityofchicago.org/bacp

03/05/2014

Alderman **Patrick O'Connor**
Ward # **40**
City of Chicago
City Hall, Room **305**
121 North LaSalle Street
Chicago, Illinois 60602

Re: An ordinance to use and maintain a portion of the public right-of-way for **one (1) sidewalk cafe(s)** for **5077 KIKO MEAT MARKET**, adjacent to the premises known as **5077 N. Lincoln Ave.**.

Dear Alderman **Patrick O'Connor**:

The applicant referenced above has requested the use of the public right-of-way for a **sidewalk cafe(s)**. An ordinance has been prepared by the Department of Business Affairs and Consumer Protection – Small Business Center - Public Way Use Unit for presentation to the City Council. Because this request was made for properties located in your ward, as approved by you as per the attached, I respectfully request that you introduce the attached ordinance at the next City Council meeting.

If you have any questions regarding this ordinance, please contact Anthony Bertuca at (312) 744-5506.

Department of Business Affairs and Consumer Protection

City of Chicago

O2014-2155

Office of the City Clerk

Document Tracking Sheet

Meeting Date:	3/5/2014
Sponsor(s):	O'Connor (40)
Type:	Ordinance
Title:	Sidewalk cafe(s) for Nookies Cafe & Restaurant
Committee(s) Assignment:	Committee on Transportation and Public Way

ORDINANCE
NOOKIES CAFE & RESTAURANT
Acct. No. 364505 - 1
Permit No. 1111570

Be It Ordained by the City Council of the City of Chicago:

Permission and authority are hereby given and granted to NOOKIES CAFE & RESTAURANT upon the terms and subject to the conditions of this ordinance, to maintain and use a portion of the public right of way for a sidewalk cafe adjacent to its premises located at 1100 W. Bryn Mawr Ave.. Said sidewalk cafe area #1 shall be one hundred two (102) feet in length and twenty (20) feet in width for a total of two thousand forty (2040) square feet and shall allow six (6) feet of clear space from the face of the curb/building line along N. Winthrop. The compensation for said space and the days and hours of operation for the sidewalk cafe shall be as follows:

Sunday through Thursday 8:00 a.m. to 11:00 p.m. Friday and Saturday 8:00 a.m. to 12:00 midnight
Compensation: $2,244.00
SEATING CAPACITY: 104

Sidewalk Cafe Permit and approved plan must be posted at all times.

This grant of privilege #1111570 for a sidewalk cafe shall be subject to the provisions of Section 10-28-800 though 10-28-885 of the Municipal Code of Chicago and the directions of the Commissioner of Department of Business Affairs and Consumer Protection, the Commissioner of Streets and Sanitation, and the Commissioner of Transportation.

The permit holder agrees to hold the City of Chicago harmless for any damage, relocation or replacement costs associated with damage, relocation or removal of private property caused by the City performing work in the public way.

Authority for the above named privilege is herein given and granted from and after March 1, 2014 through and including December 1, 2014.

Alderman _____

Harry Osterman 48th Ward

Department of Business Affairs and Consumer Protection
Small Business Center - Public Way Use Unit
City Hall - 121 N. LaSalle Street, Room 800 • Chicago, IL 60602
(312)-74-GOBIZ (312-744-6249) • (312) 744-1944 (TTY)
http://www.cityofchicago.org/bacp

03/05/2014

Alderman **Harry Osterman**
Ward # **48**
City of Chicago
City Hall, Room **300**
121 North LaSalle Street
Chicago, Illinois 60602

Re: An ordinance to use and maintain a portion of the public right-of-way for **one (1) sidewalk cafe(s)** for **NOOKIES CAFE & RESTAURANT**, adjacent to the premises known as **1100 W. Bryn Mawr Ave.**.

Dear Alderman **Harry Osterman**:

The applicant referenced above has requested the use of the public right-of-way for a **sidewalk cafe(s)**. An ordinance has been prepared by the Department of Business Affairs and Consumer Protection – Small Business Center - Public Way Use Unit for presentation to the City Council. Because this request was made for properties located in your ward, as approved by you as per the attached, I respectfully request that you introduce the attached ordinance at the next City Council meeting.

If you have any questions regarding this ordinance, please contact Anthony Bertuca at (312) 744-5506.

Department of Business Affairs and Consumer Protection

City of Chicago

O2014-2020

Office of the City Clerk

Document Tracking Sheet

Meeting Date:	3/5/2014
Sponsor(s):	O'Connor (41)
Type:	Ordinance
Title:	Sidewalk cafe(s) for Cafe Touche
Committee(s) Assignment:	Committee on Transportation and Public Way

ORDINANCE
CAFE TOUCHE
Acct. No. 326675 - 1
Permit No. 1111471

Be It Ordained by the City Council of the City of Chicago:

Permission and authority are hereby given and granted to CAFE TOUCHE upon the terms and subject to the conditions of this ordinance, to maintain and use a portion of the public right of way for a sidewalk cafe adjacent to its premises located at 6731 N. Northwest Hwy.. Said sidewalk cafe area #1 shall be sixty-six (66) feet in length and six point five (6.5) feet in width for a total of four hundred twenty-nine (429) square feet and shall allow six (6) feet of clear space from the face of the curb/building line along Oshkosh Avenue. The compensation for said space and the days and hours of operation for the sidewalk cafe shall be as follows:

Tuesday through Friday 11:30 a.m. to 12:00 midnight Saturday and Sunday 8:00 a.m. to 12:00 midnight
Compensation: $600.00
SEATING CAPACITY: 30

Sidewalk Cafe Permit and approved plan must be posted at all times.

This grant of privilege #1111471 for a sidewalk cafe shall be subject to the provisions of Section 10-28-800 though 10-28-885 of the Municipal Code of Chicago and the directions of the Commissioner of Department of Business Affairs and Consumer Protection, the Commissioner of Streets and Sanitation, and the Commissioner of Transportation.

The permit holder agrees to hold the City of Chicago harmless for any damage, relocation or replacement costs associated with damage, relocation or removal of private property caused by the City performing work in the public way.

Authority for the above named privilege is herein given and granted from and after March 1, 2014 through and including December 1, 2014.

Alderman _____

Mary O'Connor 41st Ward

Department of Business Affairs and Consumer Protection
Small Business Center - Public Way Use Unit
City Hall - 121 N LaSalle Street, Room 800 • Chicago, IL 60602
(312)-74-GOBIZ (312-744-6249) • (312) 744-1944 (TTY)
http://www.cityofchicago.org/bacp

03/05/2014

Alderman **Mary O'Connor**
Ward # **41**
City of Chicago
City Hall, Room **203**
121 North LaSalle Street
Chicago, Illinois 60602

Re: An ordinance to use and maintain a portion of the public right-of-way for **one (1) sidewalk cafe(s)** for **CAFE TOUCHE**, adjacent to the premises known as **6731 N. Northwest Hwy.**.

Dear Alderman **Mary O'Connor**:

The applicant referenced above has requested the use of the public right-of-way for a **sidewalk cafe(s)**. An ordinance has been prepared by the Department of Business Affairs and Consumer Protection – Small Business Center - Public Way Use Unit for presentation to the City Council. Because this request was made for properties located in your ward, as approved by you as per the attached, I respectfully request that you introduce the attached ordinance at the next City Council meeting.

If you have any questions regarding this ordinance, please contact Anthony Bertuca at (312) 744-5506.

Department of Business Affairs and Consumer Protection

City of Chicago

O2014-2022

Office of the City Clerk

Document Tracking Sheet

Meeting Date:	3/5/2014
Sponsor(s):	O'Connor (41)
Type:	Ordinance
Title:	Sidewalk cafe(s) for Firewater Saloon
Committee(s) Assignment:	Committee on Transportation and Public Way

ORDINANCE
FIREWATER SALOON
Acct. No. 46344 - 2
Permit No. 1111457

Be It Ordained by the City Council of the City of Chicago:

Permission and authority are hereby given and granted to FIREWATER SALOON upon the terms and subject to the conditions of this ordinance, to maintain and use a portion of the public right of way for a sidewalk cafe adjacent to its premises located at 6689-6695 N. Oliphant Ave.. Said sidewalk cafe area #1 shall be forty-five (45) feet in length and six (6) feet in width for a total of two hundred seventy (270) square feet and shall allow six (6) feet of clear space from the face of the curb/building line along N. Oliphant Avenue. The compensation for said space and the days and hours of operation for the sidewalk cafe shall be as follows:

Monday thorugh Saturday 8:00 a.m. to 12:00 midnight Sunday 11:00 a.m. to 12:00 midnight
Compensation: $600.00
SEATING CAPACITY: 24

Sidewalk Cafe Permit and approved plan must be posted at all times.

This grant of privilege #1111457 for a sidewalk cafe shall be subject to the provisions of Section 10-28-800 though 10-28-885 of the Municipal Code of Chicago and the directions of the Commissioner of Department of Business Affairs and Consumer Protection, the Commissioner of Streets and Sanitation, and the Commissioner of Transportation.

The permit holder agrees to hold the City of Chicago harmless for any damage, relocation or replacement costs associated with damage, relocation or removal of private property caused by the City performing work in the public way.

Authority for the above named privilege is herein given and granted from and after March 1, 2014 through and including December 1, 2014.

Alderman _____

Mary O'Connor 41st Ward

Department of Business Affairs and Consumer Protection
Small Business Center - Public Way Use Unit
City Hall - 121 N. LaSalle Street, Room 800 • Chicago, IL 60602
(312)-74-GOBIZ (312-744-6249) • (312) 744-1944 (TTY)
http://www.cityofchicago.org/bacp

03/05/2014

Alderman **Mary O'Connor**
Ward # **41**
City of Chicago
City Hall, Room **203**
121 North LaSalle Street
Chicago, Illinois 60602

Re: An ordinance to use and maintain a portion of the public right-of-way for **one (1) sidewalk cafe(s)** for **FIREWATER SALOON**, adjacent to the premises known as **6689-6695 N. Oliphant Ave.**.

Dear Alderman **Mary O'Connor**:

The applicant referenced above has requested the use of the public right-of-way for a **sidewalk cafe(s)**. An ordinance has been prepared by the Department of Business Affairs and Consumer Protection – Small Business Center - Public Way Use Unit for presentation to the City Council. Because this request was made for properties located in your ward, as approved by you as per the attached, I respectfully request that you introduce the attached ordinance at the next City Council meeting.

If you have any questions regarding this ordinance, please contact Anthony Bertuca at (312) 744-5506.

Department of Business Affairs and Consumer Protection

City of Chicago

O2014-2039

Office of the City Clerk

Document Tracking Sheet

Meeting Date:	3/5/2014
Sponsor(s):	Reilly (42)
Type:	Ordinance
Title:	Sidewalk cafe(s) for Au Bon Pain
Committee(s) Assignment:	Committee on Transportation and Public Way

ORDINANCE
AU BON PAIN
Acct. No. 337253 - 4
Permit No. 1111086

Be It Ordained by the City Council of the City of Chicago:

Permission and authority are hereby given and granted to AU BON PAIN upon the terms and subject to the conditions of this ordinance, to maintain and use a portion of the public right of way for a sidewalk cafe adjacent to its premises located at 161 N. Clark St. Said sidewalk cafe area #1 shall be forty-three (43) feet in length and five (5) feet in width for a total of two hundred fifteen (215) square feet and shall allow six (6) feet of clear space from the face of the curb/building line along W. Randolph St.. The compensation for said space and the days and hours of operation for the sidewalk cafe shall be as follows:

Monday thru Friday 8:00 a.m. to 6:00 p.m.
Compensation: $967.50
SEATING CAPACITY: 17

Sidewalk Cafe Permit and approved plan must be posted at all times.

This grant of privilege #1111086 for a sidewalk cafe shall be subject to the provisions of Section 10-28-800 though 10-28-885 of the Municipal Code of Chicago and the directions of the Commissioner of Department of Business Affairs and Consumer Protection, the Commissioner of Streets and Sanitation, and the Commissioner of Transportation.

The permit holder agrees to hold the City of Chicago harmless for any damage, relocation or replacement costs associated with damage, relocation or removal of private property caused by the City performing work in the public way.

Authority for the above named privilege is herein given and granted from and after March 1, 2014 through and including December 1, 2014.

Alderman _____

Brendan Reilly 42nd Ward

City of Chicago

O2014-2040

Office of the City Clerk

Document Tracking Sheet

Meeting Date:	3/5/2014
Sponsor(s):	Reilly (42)
Type:	Ordinance
Title:	Sidewalk cafe(s) for Bar Toma
Committee(s) Assignment:	Committee on Transportation and Public Way

ORDINANCE
BAR TOMA
Acct. No. 63218 - 1
Permit No. 1111487

Be It Ordained by the City Council of the City of Chicago:

Permission and authority are hereby given and granted to BAR TOMA upon the terms and subject to the conditions of this ordinance, to maintain and use a portion of the public right of way for a sidewalk cafe adjacent to its premises located at 110 E. Pearson St.. Said sidewalk cafe area #1 shall be twenty-five point five (25.5) feet in length and eighteen point nine two (18.92) feet in width for a total of four hundred eighty-two point four six (482.46) square feet and shall allow six (6) feet of clear space from the face of the curb/building line along E. Pearson Street. The compensation for said space and the days and hours of operation for the sidewalk cafe shall be as follows:

Monday thru Sunday 10:00 a.m. to 12:00 Midnight
Compensation: $1,109.66
SEATING CAPACITY: 32

Sidewalk Cafe Permit and approved plan must be posted at all times.

This grant of privilege #1111487 for a sidewalk cafe shall be subject to the provisions of Section 10-28-800 though 10-28-885 of the Municipal Code of Chicago and the directions of the Commissioner of Department of Business Affairs and Consumer Protection, the Commissioner of Streets and Sanitation, and the Commissioner of Transportation.

The permit holder agrees to hold the City of Chicago harmless for any damage, relocation or replacement costs associated with damage, relocation or removal of private property caused by the City performing work in the public way.

Authority for the above named privilege is herein given and granted from and after March 1, 2014 through and including December 1, 2014.

Alderman _____

Brendan Reilly 42nd Ward

City of Chicago

O2014-2042

Office of the City Clerk

Document Tracking Sheet

Meeting Date:	3/5/2014
Sponsor(s):	Reilly (42)
Type:	Ordinance
Title:	Sidewalk cafe(s) for Bellwether Meeting House & Eatery
Committee(s) Assignment:	Committee on Transportation and Public Way

ORDINANCE
BELLWETHER MEETING HOUSE & EATERY
Acct. No. 245952 - 1
Permit No. 1111613

Be It Ordained by the City Council of the City of Chicago:

Permission and authority are hereby given and granted to BELLWETHER MEETING HOUSE & EATERY upon the terms and subject to the conditions of this ordinance, to maintain and use a portion of the public right of way for a sidewalk cafe adjacent to its premises located at 302 E. Illinois St.. Said sidewalk cafe area #1 shall be twenty-one point five eight (21.58) feet in length and six (6) feet in width, area #2 shall be eleven point five (11.5) feet in length and six (6) feet in width, area #3 shall be twenty-one point five eight (21.58) feet in length and six (6) feet in width, area #4 shall be thirteen point one seven (13.17) feet in length and three point three three (3.33) feet in width, area #5 shall be thirteen point one seven (13.17) feet in length and three point three three (3.33) feet in width, area #6 shall be nineteen point seven five (19.75) feet in length and three point three three (3.33) feet in width for a total of four hundred eighty-one point four four (481.44) square feet and shall allow six (6) feet of clear space from the face of the curb/building line along Columbus Ave, Illinois St. The compensation for said space and the days and hours of operation for the sidewalk cafe shall be as follows:

Sunday through Saturday 10:00 a.m. until 12:00 midnight
Compensation: $1,107.31
SEATING CAPACITY: 46

Sidewalk Cafe Permit and approved plan must be posted at all times.

This grant of privilege #1111613 for a sidewalk cafe shall be subject to the provisions of Section 10-28-800 though 10-28-885 of the Municipal Code of Chicago and the directions of the Commissioner of Department of Business Affairs and Consumer Protection, the Commissioner of Streets and Sanitation, and the Commissioner of Transportation.

The permit holder agrees to hold the City of Chicago harmless for any damage, relocation or replacement costs associated with damage, relocation or removal of private property caused by the City performing work in the public way.

Authority for the above named privilege is herein given and granted from and after March 1, 2014 through and including December 1, 2014.

Alderman _____

Brendan Reilly 42nd Ward

City of Chicago

O2014-2045

Office of the City Clerk

Document Tracking Sheet

Meeting Date:	3/5/2014
Sponsor(s):	Reilly (42)
Type:	Ordinance
Title:	Sidewalk cafe(s) for Blackfinn Ameripub
Committee(s) Assignment:	Committee on Transportation and Public Way

ORDINANCE
BLACKFINN AMERIPUB
Acct. No. 376612 - 1
Permit No. 1111427

Be It Ordained by the City Council of the City of Chicago:

Permission and authority are hereby given and granted to BLACKFINN AMERIPUB upon the terms and subject to the conditions of this ordinance to maintain and use a portion of the public right of way for a sidewalk cafe adjacent to its premises located at 65 W. Kinzie St.. Said sidewalk cafe area #1 shall be seventy-five point five (75.5) feet in length and eight point three three (8.33) feet in width for a total of six hundred twenty-eight point nine two (628.92) square feet and shall allow six (6) feet of clear space from the face of the curb/building line along W. Kinzie Street. The compensation for said space and the days and hours of operation for the sidewalk cafe shall be as follows:

Sunday to Saturday 8:00 am to 12:00 am
Compensation: $1,446.50
SEATING CAPACITY: 30

Sidewalk Cafe Permit and approved plan must be posted at all times.

This grant of privilege #1111427 for a sidewalk cafe shall be subject to the provisions of Section 10-28-800 though 10-28-885 of the Municipal Code of Chicago and the directions of the Commissioner of Department of Business Affairs and Consumer Protection, the Commissioner of Streets and Sanitation, and the Commissioner of Transportation.

The permit holder agrees to hold the City of Chicago harmless for any damage, relocation or replacement costs associated with damage, relocation or removal of private property caused by the City performing work in the public way.

Authority for the above named privilege is herein given and granted from and after March 1, 2014 through and including December 1, 2014.

Alderman _____

Brendan Reilly 42nd Ward

City of Chicago

O2014-2046

Office of the City Clerk

Document Tracking Sheet

Meeting Date:	3/5/2014
Sponsor(s):	Reilly (42)
Type:	Ordinance
Title:	Sidewalk cafe(s) for Blue Frog's Local 22
Committee(s) Assignment:	Committee on Transportation and Public Way

ORDINANCE
Blue Frog's Local 22
Acct. No. 63139 - 6
Permit No. 1111596

Be It Ordained by the City Council of the City of Chicago:

Permission and authority are hereby given and granted to Blue Frog's Local 22 upon the terms and subject to the conditions of this ordinance, to maintain and use a portion of the public right of way for a sidewalk cafe adjacent to its premises located at 22 E. Hubbard St.. Said sidewalk cafe area #1 shall be fifty (50) feet in length and twelve (12) feet in width, area #2 shall be forty-four point five (44.5) feet in length and twelve (12) feet in width for a total of one thousand one hundred thirty-four (1134) square feet and shall allow six (6) feet of clear space from the face of the curb/building line along E Hubbard St. The compensation for said space and the days and hours of operation for the sidewalk cafe shall be as follows:

Monday through Saturday 11:00 a.m. until 12:00 Midnight Sunday 8:00 a.m. until midnight
Compensation: $2,608.20
SEATING CAPACITY: 72

Sidewalk Cafe Permit and approved plan must be posted at all times.

This grant of privilege #1111596 for a sidewalk cafe shall be subject to the provisions of Section 10-28-800 though 10-28-885 of the Municipal Code of Chicago and the directions of the Commissioner of Department of Business Affairs and Consumer Protection, the Commissioner of Streets and Sanitation, and the Commissioner of Transportation.

The permit holder agrees to hold the City of Chicago harmless for any damage, relocation or replacement costs associated with damage, relocation or removal of private property caused by the City performing work in the public way.

Authority for the above named privilege is herein given and granted from and after March 1, 2014 through and including December 1, 2014.

Alderman _____

Brendan Reilly 42nd Ward

City of Chicago

O2014-2049

Office of the City Clerk

Document Tracking Sheet

Meeting Date:	3/5/2014
Sponsor(s):	Reilly (42)
Type:	Ordinance
Title:	Sidewalk cafe(s) for Bottlefork
Committee(s) Assignment:	Committee on Transportation and Public Way

ORDINANCE
BOTTLEFORK
Acct. No. 369429 - 1
Permit No. 1111551

Be It Ordained by the City Council of the City of Chicago:

Permission and authority are hereby given and granted to BOTTLEFORK upon the terms and subject to the conditions of this ordinance, to maintain and use a portion of the public right of way for a sidewalk cafe adjacent to its premises located at 441 N. Clark St.. Said sidewalk cafe area #1 shall be eighteen point eight three (18.83) feet in length and nine point four two (9.42) feet in width for a total of one hundred seventy-seven point three eight (177.38) square feet and shall allow six (6) feet of clear space from the face of the curb/building line along Clark. The compensation for said space and the days and hours of operation for the sidewalk cafe shall be as follows:

Monday to Sunday 10:00 am - 12:00 am
Compensation: $600.00
SEATING CAPACITY: 18

Sidewalk Cafe Permit and approved plan must be posted at all times.

This grant of privilege #1111551 for a sidewalk cafe shall be subject to the provisions of Section 10-28-800 though 10-28-885 of the Municipal Code of Chicago and the directions of the Commissioner of Department of Business Affairs and Consumer Protection, the Commissioner of Streets and Sanitation, and the Commissioner of Transportation.

The permit holder agrees to hold the City of Chicago harmless for any damage, relocation or replacement costs associated with damage, relocation or removal of private property caused by the City performing work in the public way.

Authority for the above named privilege is herein given and granted from and after March 1, 2014 through and including December 1, 2014.

Alderman _____

Brendan Reilly 42nd Ward

City of Chicago

O2014-2051

Office of the City Clerk

Document Tracking Sheet

Meeting Date:	3/5/2014
Sponsor(s):	Reilly (42)
Type:	Ordinance
Title:	Sidewalk cafe(s) for Brehon Pub
Committee(s) Assignment:	Committee on Transportation and Public Way

ORDINANCE
BREHON PUB
Acct. No. 242 - 1
Permit No. 1111391

Be It Ordained by the City Council of the City of Chicago:

Permission and authority are hereby given and granted to BREHON PUB upon the terms and subject to the conditions of this ordinance, to maintain and use a portion of the public right of way for a sidewalk cafe adjacent to its premises located at 731-33 N. Wells St.. Said sidewalk cafe area #1 shall be forty-four (44) feet in length and nine point eight three (9.83) feet in width for a total of four hundred thirty-two point five two (432.52) square feet and shall allow six (6) feet of clear space from the face of the curb/building line along W. SUPERIOR ST.. The compensation for said space and the days and hours of operation for the sidewalk cafe shall be as follows:

Monday thru Friday 11:00 a.m. to 11:00 p.m.Saturday & Sunday 12:00 noon to 11:00 p.m.
Compensation: $994.80
SEATING CAPACITY: 42

Sidewalk Cafe Permit and approved plan must be posted at all times.

This grant of privilege #1111391 for a sidewalk cafe shall be subject to the provisions of Section 10-28-800 though 10-28-885 of the Municipal Code of Chicago and the directions of the Commissioner of Department of Business Affairs and Consumer Protection, the Commissioner of Streets and Sanitation, and the Commissioner of Transportation.

The permit holder agrees to hold the City of Chicago harmless for any damage, relocation or replacement costs associated with damage, relocation or removal of private property caused by the City performing work in the public way.

Authority for the above named privilege is herein given and granted from and after March 1, 2014 through and including December 1, 2014.

Alderman _____

Brendan Reilly 42nd Ward

City of Chicago

O2014-2053

Office of the City Clerk

Document Tracking Sheet

Meeting Date:	3/5/2014
Sponsor(s):	Reilly (42)
Type:	Ordinance
Title:	Sidewalk cafe(s) for Burrito Beach No. 8
Committee(s) Assignment:	Committee on Transportation and Public Way

ORDINANCE
BURRITO BEACH # 8
Acct. No. 20259 - 4
Permit No. 1111146

Be It Ordained by the City Council of the City of Chicago:

Permission and authority are hereby given and granted to BURRITO BEACH # 8 upon the terms and subject to the conditions of this ordinance, to maintain and use a portion of the public right of way for a sidewalk cafe adjacent to its premises located at 200 E. Ohio St.. Said sidewalk cafe area #1 shall be forty point five (40.5) feet in length and seven point eight three (7.83) feet in width, area #2 shall be twenty-seven point four two (27.42) feet in length and nine (9) feet in width for a total of five hundred sixty-three point nine (563.9) square feet and shall allow six (6) feet of clear space from the face of the curb/building line along E. Ohio Street, N. St. Clair. The compensation for said space and the days and hours of operation for the sidewalk cafe shall be as follows:

Monday through Sunday 10:00 a.m. to 10:00 p.m.
Compensation: $1,296.96
SEATING CAPACITY: 56

Sidewalk Cafe Permit and approved plan must be posted at all times.

This grant of privilege #1111146 for a sidewalk cafe shall be subject to the provisions of Section 10-28-800 though 10-28-885 of the Municipal Code of Chicago and the directions of the Commissioner of Department of Business Affairs and Consumer Protection, the Commissioner of Streets and Sanitation, and the Commissioner of Transportation.

The permit holder agrees to hold the City of Chicago harmless for any damage, relocation or replacement costs associated with damage, relocation or removal of private property caused by the City performing work in the public way.

Authority for the above named privilege is herein given and granted from and after March 1, 2014 through and including December 1, 2014.

Alderman _____

Brendan Reilly 42nd Ward

City of Chicago

O2014-2054

Office of the City Clerk

Document Tracking Sheet

Meeting Date:	3/5/2014
Sponsor(s):	Reilly (42)
Type:	Ordinance
Title:	Sidewalk cafe(s) for CH Distillery
Committee(s) Assignment:	Committee on Transportation and Public Way

ORDINANCE
CH DISTILLERY
Acct. No. 378949 - 1
Permit No. 1111437

Be It Ordained by the City Council of the City of Chicago:

Permission and authority are hereby given and granted to CH DISTILLERY upon the terms and subject to the conditions of this ordinance, to maintain and use a portion of the public right of way for a sidewalk cafe adjacent to its premises located at 564 W. Randolph St.. Said sidewalk cafe area #1 shall be forty (40) feet in length and seven point six seven (7.67) feet in width for a total of three hundred six point eight (306.8) square feet and shall allow six (6) feet of clear space from the face of the curb/building line along W. Randolph Street. The compensation for said space and the days and hours of operation for the sidewalk cafe shall be as follows:

Monday through Thursday 5:00 p.m. to 11:00 p.m. Friday and Saturday 5:00 p.m. to 12:00 midnight
Compensation: $600.00
SEATING CAPACITY: 21

Sidewalk Cafe Permit and approved plan must be posted at all times.

This grant of privilege #1111437 for a sidewalk cafe shall be subject to the provisions of Section 10-28-800 though 10-28-885 of the Municipal Code of Chicago and the directions of the Commissioner of Department of Business Affairs and Consumer Protection, the Commissioner of Streets and Sanitation, and the Commissioner of Transportation.

The permit holder agrees to hold the City of Chicago harmless for any damage, relocation or replacement costs associated with damage, relocation or removal of private property caused by the City performing work in the public way.

Authority for the above named privilege is herein given and granted from and after March 1, 2014 through and including December 1, 2014.

Alderman _____

Brendan Reilly 42nd Ward

City of Chicago

O2014-2055

Office of the City Clerk

Document Tracking Sheet

Meeting Date:	3/5/2014
Sponsor(s):	Reilly (42)
Type:	Ordinance
Title:	Sidewalk cafe(s) for Chicago Q
Committee(s) Assignment:	Committee on Transportation and Public Way

ORDINANCE
CHICAGO Q
Acct. No. 351043 - 1
Permit No. 1111506

Be It Ordained by the City Council of the City of Chicago:

Permission and authority are hereby given and granted to CHICAGO Q upon the terms and subject to the conditions of this ordinance, to maintain and use a portion of the public right of way for a sidewalk cafe adjacent to its premises located at 1160 N. Dearborn St.. Said sidewalk cafe area #1 shall be forty-one (41) feet in length and ten point five (10.5) feet in width for a total of four hundred thirty point five (430.5) square feet and shall allow six (6) feet of clear space from the face of the curb/building line along N. Dearborn. The compensation for said space and the days and hours of operation for the sidewalk cafe shall be as follows:

Saturday through Sunday 11:00am until Midnight
Compensation: $990.15
SEATING CAPACITY: 36

Sidewalk Cafe Permit and approved plan must be posted at all times.

This grant of privilege #1111506 for a sidewalk cafe shall be subject to the provisions of Section 10-28-800 though 10-28-885 of the Municipal Code of Chicago and the directions of the Commissioner of Department of Business Affairs and Consumer Protection, the Commissioner of Streets and Sanitation, and the Commissioner of Transportation.

The permit holder agrees to hold the City of Chicago harmless for any damage, relocation or replacement costs associated with damage, relocation or removal of private property caused by the City performing work in the public way.

Authority for the above named privilege is herein given and granted from and after March 1, 2014 through and including December 1, 2014.

Alderman _____

Brendan Reilly 42nd Ward

City of Chicago

O2014-2056

Office of the City Clerk

Document Tracking Sheet

Meeting Date:	3/5/2014
Sponsor(s):	Reilly (42)
Type:	Ordinance
Title:	Sidewalk cafe(s) for Chick-Fil-A State & Lake
Committee(s) Assignment:	Committee on Transportation and Public Way

ORDINANCE

CHICK-FIL-A STATE & LAKE
Acct. No. 380113 - 1
Permit No. 1111293

Be It Ordained by the City Council of the City of Chicago:

Permission and authority are hereby given and granted to CHICK-FIL-A STATE & LAKE upon the terms and subject to the conditions of this ordinance, to maintain and use a portion of the public right of way for a sidewalk cafe adjacent to its premises located at 177 N. State St.. Said sidewalk cafe area #1 shall be twenty-nine point six seven (29.67) feet in length and nine point four two (9.42) feet in width for a total of two hundred seventy-nine point four nine (279.49) square feet and shall allow six (6) feet of clear space from the face of the curb/building line along N. State Street. The compensation for said space and the days and hours of operation for the sidewalk cafe shall be as follows:

Monday through Saturday 8:00 a.m. to 10:30 p.m.
Compensation: $1,257.71
SEATING CAPACITY: 16

Sidewalk Cafe Permit and approved plan must be posted at all times.

This grant of privilege #1111293 for a sidewalk cafe shall be subject to the provisions of Section 10-28-800 though 10-28-885 of the Municipal Code of Chicago and the directions of the Commissioner of Department of Business Affairs and Consumer Protection, the Commissioner of Streets and Sanitation, and the Commissioner of Transportation.

The permit holder agrees to hold the City of Chicago harmless for any damage, relocation or replacement costs associated with damage, relocation or removal of private property caused by the City performing work in the public way.

Authority for the above named privilege is herein given and granted from and after March 1, 2014 through and including December 1, 2014.

Alderman _____

Brendan Reilly 42nd Ward

City of Chicago

O2014-2057

Office of the City Clerk

Document Tracking Sheet

Meeting Date:	3/5/2014
Sponsor(s):	Reilly (42)
Type:	Ordinance
Title:	Sidewalk cafe(s) for Dillman's Delicatessen
Committee(s) Assignment:	Committee on Transportation and Public Way

ORDINANCE
DILLMAN'S DELICATESSEN
Acct. No. 379375 - 1
Permit No. 1111592

Be It Ordained by the City Council of the City of Chicago:

Permission and authority are hereby given and granted to DILLMAN'S DELICATESSEN upon the terms and subject to the conditions of this ordinance, to maintain and use a portion of the public right of way for a sidewalk cafe adjacent to its premises located at 354 W. Hubbard St.. Said sidewalk cafe area #1 shall be fifty (50) feet in length and ten (10) feet in width, area #2 shall be twenty-five point eight three (25.83) feet in length and seven (7) feet in width for a total of six hundred eighty point eight one (680.81) square feet and shall allow six (6) feet of clear space from the face of the curb/building line along W. Hubbard Street. The compensation for said space and the days and hours of operation for the sidewalk cafe shall be as follows:

Monday through Sunday 8:00 a.m. to 12:00 midnight
Compensation: $748.89
SEATING CAPACITY: 50

Sidewalk Cafe Permit and approved plan must be posted at all times.

This grant of privilege #1111592 for a sidewalk cafe shall be subject to the provisions of Section 10-28-800 though 10-28-885 of the Municipal Code of Chicago and the directions of the Commissioner of Department of Business Affairs and Consumer Protection, the Commissioner of Streets and Sanitation, and the Commissioner of Transportation.

The permit holder agrees to hold the City of Chicago harmless for any damage, relocation or replacement costs associated with damage, relocation or removal of private property caused by the City performing work in the public way.

Authority for the above named privilege is herein given and granted from and after March 1, 2014 through and including December 1, 2014.

Alderman _____

Brendan Reilly 42nd Ward

City of Chicago

O2014-2059

Office of the City Clerk

Document Tracking Sheet

Meeting Date:	3/5/2014
Sponsor(s):	Reilly (42)
Type:	Ordinance
Title:	Sidewalk cafe(s) for Doc B's Fresh Kitchen
Committee(s) Assignment:	Committee on Transportation and Public Way

ORDINANCE
DOC B'S FRESH KITCHEN
Acct. No. 379567 - 1
Permit No. 1111562

Be It Ordained by the City Council of the City of Chicago:

Permission and authority are hereby given and granted to DOC B'S FRESH KITCHEN upon the terms and subject to the conditions of this ordinance, to maintain and use a portion of the public right of way for a sidewalk cafe adjacent to its premises located at 100 E. Walton St.. Said sidewalk cafe area #1 shall be thirty-five (35) feet in length and nine point five (9.5) feet in width for a total of three hundred thirty-two point five (332.5) square feet and shall allow six (6) feet of clear space from the face of the curb/building line along E. Walton Street. The compensation for said space and the days and hours of operation for the sidewalk cafe shall be as follows:

Sunday through Thursday 8:00 a.m. to 10:00 p.m. Friday and Saturday 8:00 a.m. to 11:00 p.m.
Compensation: $764.75
SEATING CAPACITY: 20

Sidewalk Cafe Permit and approved plan must be posted at all times.

This grant of privilege #1111562 for a sidewalk cafe shall be subject to the provisions of Section 10-28-800 though 10-28-885 of the Municipal Code of Chicago and the directions of the Commissioner of Department of Business Affairs and Consumer Protection, the Commissioner of Streets and Sanitation, and the Commissioner of Transportation.

The permit holder agrees to hold the City of Chicago harmless for any damage, relocation or replacement costs associated with damage, relocation or removal of private property caused by the City performing work in the public way.

Authority for the above named privilege is herein given and granted from and after March 1, 2014 through and including December 1, 2014.

Alderman _____

Brendan Reilly 42nd Ward

City of Chicago

O2014-2060

Office of the City Clerk

Document Tracking Sheet

Meeting Date:	3/5/2014
Sponsor(s):	Reilly (42)
Type:	Ordinance
Title:	Sidewalk cafe(s) for D4 Irish Pub & Cafe
Committee(s) Assignment:	Committee on Transportation and Public Way

ORDINANCE
D4 IRISH PUB & CAFE
Acct. No. 315430 - 1
Permit No. 1111454

Be It Ordained by the City Council of the City of Chicago:

Permission and authority are hereby given and granted to D4 IRISH PUB & CAFE, upon the terms and subject to the conditions of this ordinance, to maintain and use a portion of the public right of way for a sidewalk cafe adjacent to its premises located at 345 E. Ohio St. Said sidewalk cafe area #1 shall be eight (8) feet in length and four point one seven (4.17) feet in width, area #2 shall be fifteen (15) feet in length and four point one seven (4.17) feet in width for a total of ninety-five point nine one (95.91) square feet and shall allow six (6) feet of clear space from the face of the curb/building line along E. Grand Avenue. The compensation for said space and the days and hours of operation for the sidewalk cafe shall be as follows:

Monday through Friday 11:00 a.m. to 11:00 p.m. Saturday and Sunday 9:00 a.m. to 11:00 p.m.
Compensation: $600.00
SEATING CAPACITY: 11

Sidewalk Cafe Permit and approved plan must be posted at all times.

This grant of privilege #1111454 for a sidewalk cafe shall be subject to the provisions of Section 10-28-800 though 10-28-885 of the Municipal Code of Chicago and the directions of the Commissioner of Department of Business Affairs and Consumer Protection, the Commissioner of Streets and Sanitation, and the Commissioner of Transportation.

The permit holder agrees to hold the City of Chicago harmless for any damage, relocation or replacement costs associated with damage, relocation or removal of private property caused by the City performing work in the public way.

Authority for the above named privilege is herein given and granted from and after March 1, 2014 through and including December 1, 2014.

Alderman _____

Brendan Reilly 42nd Ward

City of Chicago

O2014-2061

Office of the City Clerk

Document Tracking Sheet

Meeting Date:	3/5/2014
Sponsor(s):	Reilly (42)
Type:	Ordinance
Title:	Sidewalk cafe(s) for Einstein Bros. Bagels No. 3505
Committee(s) Assignment:	Committee on Transportation and Public Way

ORDINANCE
EINSTEIN BROS. BAGELS #3505
Acct. No. 230211 - 13
Permit No. 1111544

Be It Ordained by the City Council of the City of Chicago:

Permission and authority are hereby given and granted to EINSTEIN BROS. BAGELS #3505 upon the terms and subject to the conditions of this ordinance, to maintain and use a portion of the public right of way for a sidewalk cafe adjacent to its premises located at 400 N. Dearborn St.. Said sidewalk cafe area #1 shall be forty-eight point one seven (48.17) feet in length and eight point four two (8.42) feet in width for a total of four hundred five point five nine (405.59) square feet and shall allow six (6) feet of clear space from the face of the curb/building line along N. Dearborn Street. The compensation for said space and the days and hours of operation for the sidewalk cafe shall be as follows:

Monday through Sunday 8:00 a.m. to 6:00 p.m.
Compensation: $932.86
SEATING CAPACITY: 20

Sidewalk Cafe Permit and approved plan must be posted at all times.

This grant of privilege #1111544 for a sidewalk cafe shall be subject to the provisions of Section 10-28-800 though 10-28-885 of the Municipal Code of Chicago and the directions of the Commissioner of Department of Business Affairs and Consumer Protection, the Commissioner of Streets and Sanitation, and the Commissioner of Transportation.

The permit holder agrees to hold the City of Chicago harmless for any damage, relocation or replacement costs associated with damage, relocation or removal of private property caused by the City performing work in the public way.

Authority for the above named privilege is herein given and granted from and after March 1, 2014 through and including December 1, 2014.

Alderman _____

Brendan Reilly 42nd Ward



City of Chicago

O2014-2062

Office of the City Clerk

Document Tracking Sheet

Meeting Date:	3/5/2014
Sponsor(s):	Reilly (42)
Type:	Ordinance
Title:	Sidewalk cafe(s) for Einstein Bros. Bagels No. 3620
Committee(s) Assignment:	Committee on Transportation and Public Way

ORDINANCE
EINSTEIN BROS. BAGELS # 3620
Acct. No. 230211 - 18
Permit No. 1111549

Be It Ordained by the City Council of the City of Chicago:

Permission and authority are hereby given and granted to EINSTEIN BROS. BAGELS # 3620 upon the terms and subject to the conditions of this ordinance, to maintain and use a portion of the public right of way for a sidewalk cafe adjacent to its premises located at 180 N. Michigan Ave.. Said sidewalk cafe area #1 shall be forty-eight (48) feet in length and six (6) feet in width for a total of two hundred eighty-eight (288) square feet and shall allow six (6) feet of clear space from the face of the curb/building line along E. Lake Street. The compensation for said space and the days and hours of operation for the sidewalk cafe shall be as follows:

Monday through Friday 8:00 a.m. to 6:00 p.m. Saturday and Sunday 8:00 a.m. to 5:00 p.m.
Compensation: $1,296.00
SEATING CAPACITY: 18

Sidewalk Cafe Permit and approved plan must be posted at all times.

This grant of privilege #1111549 for a sidewalk cafe shall be subject to the provisions of Section 10-28-800 though 10-28-885 of the Municipal Code of Chicago and the directions of the Commissioner of Department of Business Affairs and Consumer Protection, the Commissioner of Streets and Sanitation, and the Commissioner of Transportation.

The permit holder agrees to hold the City of Chicago harmless for any damage, relocation or replacement costs associated with damage, relocation or removal of private property caused by the City performing work in the public way.

Authority for the above named privilege is herein given and granted from and after March 1, 2014 through and including December 1, 2014.

Alderman _____

Brendan Reilly 42nd Ward

City of Chicago

O2014-2063

Office of the City Clerk

Document Tracking Sheet

Meeting Date:	3/5/2014
Sponsor(s):	Reilly (42)
Type:	Ordinance
Title:	Sidewalk cafe(s) for Flaco's Tacos
Committee(s) Assignment:	Committee on Transportation and Public Way

ORDINANCE
FLACO'S TACOS
Acct. No. 355654 - 1
Permit No. 1111335

Be It Ordained by the City Council of the City of Chicago:

Permission and authority are hereby given and granted to FLACO'S TACOS upon the terms and subject to the conditions of this ordinance, to maintain and use a portion of the public right of way for a sidewalk cafe adjacent to its premises located at 46 E. Chicago Ave.. Said sidewalk cafe area #1 shall be twenty-two (22) feet in length and twelve (12) feet in width for a total of two hundred sixty-four (264) square feet and shall allow six (6) feet of clear space from the face of the curb/building line along E Chicago Ave. The compensation for said space and the days and hours of operation for the sidewalk cafe shall be as follows:

Monday through Sunday 11:00 a.m. until 11:00 p.m.
Compensation: $607.20
SEATING CAPACITY: 24

Sidewalk Cafe Permit and approved plan must be posted at all times.

This grant of privilege #1111335 for a sidewalk cafe shall be subject to the provisions of Section 10-28-800 though 10-28-885 of the Municipal Code of Chicago and the directions of the Commissioner of Department of Business Affairs and Consumer Protection, the Commissioner of Streets and Sanitation, and the Commissioner of Transportation.

The permit holder agrees to hold the City of Chicago harmless for any damage, relocation or replacement costs associated with damage, relocation or removal of private property caused by the City performing work in the public way.

Authority for the above named privilege is herein given and granted from and after March 1, 2014 through and including December 1, 2014.

Alderman _____

Brendan Reilly 42nd Ward

City of Chicago

O2014-2064

Office of the City Clerk

Document Tracking Sheet

Meeting Date:	3/5/2014
Sponsor(s):	Reilly (42)
Type:	Ordinance
Title:	Sidewalk cafe(s) for Ghirardelli Chocolate Shop & Soda Fountain
Committee(s) Assignment:	Committee on Transportation and Public Way

ORDINANCE-
GHIRARDELLI CHOCOLATE SHOP & SODA FOUNTAIN
Acct. No. 10057 - 2
Permit No. 1111099

Be It Ordained by the City Council of the City of Chicago:

Permission and authority are hereby given and granted to GHIRARDELLI CHOCOLATE SHOP & SODA FOUNTAIN upon the terms and subject to the conditions of this ordinance, to maintain and use a portion of the public right of way for a sidewalk cafe adjacent to its premises located at 118 E. Pearson St.. Said sidewalk cafe area #1 shall be twenty-four point eight three (24.83) feet in length and fifteen (15) feet in width for a total of three hundred seventy-two point four five (372.45) square feet and shall allow six (6) feet of clear space from the face of the curb/building line along E. Pearson Street (2nd ATTEMPT AT INTRODUCTION). The compensation for said space and the days and hours of operation for the sidewalk cafe shall be as follows:

Sunday through Friday 10:00am until 11:00 P.M.Saturday 9:00am until 11:00 P.M.
Compensation: $856.64
SEATING CAPACITY: 20

Sidewalk Cafe Permit and approved plan must be posted at all times.

This grant of privilege #1111099 for a sidewalk cafe shall be subject to the provisions of Section 10-28-800 though 10-28-885 of the Municipal Code of Chicago and the directions of the Commissioner of Department of Business Affairs and Consumer Protection, the Commissioner of Streets and Sanitation, and the Commissioner of Transportation.

The permit holder agrees to hold the City of Chicago harmless for any damage, relocation or replacement costs associated with damage, relocation or removal of private property caused by the City performing work in the public way.

Authority for the above named privilege is herein given and granted from and after March 1, 2014 through and including December 1, 2014.

Alderman _____

Brendan Reilly 42nd Ward

City of Chicago

O2014-2065

Office of the City Clerk

Document Tracking Sheet

Meeting Date:	3/5/2014
Sponsor(s):	Reilly (42)
Type:	Ordinance
Title:	Sidewalk cafe(s) for Gilt Bar/Doughnut Vault
Committee(s) Assignment:	Committee on Transportation and Public Way

ORDINANCE

GILT BAR/DOUGHNUT VAULT
Acct. No. 346733 - 1
Permit No. 1111462

Be It Ordained by the City Council of the City of Chicago:

Permission and authority are hereby given and granted to GILT BAR/DOUGHNUT VAULT upon the terms and subject to the conditions of this ordinance, to maintain and use a portion of the public right of way for a sidewalk cafe adjacent to its premises located at 228-230 W. Kinzie St.. Said sidewalk cafe area #1 shall be forty-three point nine two (43.92) feet in length and six point two five (6.25) feet in width, area #2 shall be sixty-six point eight three (66.83) feet in length and five point seven five (5.75) feet in width for a total of six hundred fifty-eight point seven seven (658.77) square feet and shall allow six (6) feet of clear space from the face of the curb/building line along W. Kinzie Street, N. Franklin Street. The compensation for said space and the days and hours of operation for the sidewalk cafe shall be as follows:

Monday through Sunday 11:00 a.m. to 12:00 midnight
Compensation: $724.65
SEATING CAPACITY: 42

Sidewalk Cafe Permit and approved plan must be posted at all times.

This grant of privilege #1111462 for a sidewalk cafe shall be subject to the provisions of Section 10-28-800 though 10-28-885 of the Municipal Code of Chicago and the directions of the Commissioner of Department of Business Affairs and Consumer Protection, the Commissioner of Streets and Sanitation, and the Commissioner of Transportation.

The permit holder agrees to hold the City of Chicago harmless for any damage, relocation or replacement costs associated with damage, relocation or removal of private property caused by the City performing work in the public way.

Authority for the above named privilege is herein given and granted from and after March 1, 2014 through and including December 1, 2014.

Alderman _____

Brendan Reilly 42nd Ward

City of Chicago

O2014-2067

Office of the City Clerk

Document Tracking Sheet

Meeting Date:	3/5/2014
Sponsor(s):	Reilly (42)
Type:	Ordinance
Title:	Sidewalk cafe(s) for Gino's East Pizzeria
Committee(s) Assignment:	Committee on Transportation and Public Way

ORDINANCE
GINO'S EAST PIZZERIA
Acct. No. 303796 - 1
Permit No. 1111385

Be It Ordained by the City Council of the City of Chicago:

Permission and authority are hereby given and granted to GINO'S EAST PIZZERIA upon the terms and subject to the conditions of this ordinance, to maintain and use a portion of the public right of way for a sidewalk cafe adjacent to its premises located at 160-64 E. Superior St. Said sidewalk cafe area #1 shall be twenty-five (25) feet in length and twelve (12) feet in width for a total of three hundred (300) square feet and shall allow six (6) feet of clear space from the face of the curb/building line along E. Superior Street. The compensation for said space and the days and hours of operation for the sidewalk cafe shall be as follows:

Monday through Sunday 9:00 a.m. to 11:00 p.m.
Compensation: $690.00
SEATING CAPACITY: 18

Sidewalk Cafe Permit and approved plan must be posted at all times.

This grant of privilege #1111385 for a sidewalk cafe shall be subject to the provisions of Section 10-28-800 though 10-28-885 of the Municipal Code of Chicago and the directions of the Commissioner of Department of Business Affairs and Consumer Protection, the Commissioner of Streets and Sanitation, and the Commissioner of Transportation.

The permit holder agrees to hold the City of Chicago harmless for any damage, relocation or replacement costs associated with damage, relocation or removal of private property caused by the City performing work in the public way.

Authority for the above named privilege is herein given and granted from and after March 1, 2014 through and including December 1, 2014.

Alderman _____

Brendan Reilly 42nd Ward

City of Chicago

O2014-2068

Office of the City Clerk

Document Tracking Sheet

Meeting Date:	3/5/2014
Sponsor(s):	Reilly (42)
Type:	Ordinance
Title:	Sidewalk cafe(s) for GT Fish & Oysters
Committee(s) Assignment:	Committee on Transportation and Public Way

ORDINANCE
GT FISH & OYSTERS
Acct. No. 20564 - 1
Permit No. 1111333

Be It Ordained by the City Council of the City of Chicago:

Permission and authority are hereby given and granted to GT FISH & OYSTERS upon the terms and subject to the conditions of this ordinance, to maintain and use a portion of the public right of way for a sidewalk cafe adjacent to its premises located at 531 N. Wells St.. Said sidewalk cafe area #1 shall be twenty-six (26) feet in length and eight point five (8.5) feet in width for a total of two hundred twenty-one (221) square feet and shall allow six (6) feet of clear space from the face of the curb/building line along N. Wells Street. The compensation for said space and the days and hours of operation for the sidewalk cafe shall be as follows:

Monday thru Thursday 11:00 a.m. to 10:00 p.m.Friday 11:00 a.m. to midnight Saturday 10:00 a.m. to midnight Sunday 10:00 a.m. to 10:00 p.m.
Compensation: $600.00
SEATING CAPACITY: 12

Sidewalk Cafe Permit and approved plan must be posted at all times.

This grant of privilege #1111333 for a sidewalk cafe shall be subject to the provisions of Section 10-28-800 though 10-28-885 of the Municipal Code of Chicago and the directions of the Commissioner of Department of Business Affairs and Consumer Protection, the Commissioner of Streets and Sanitation, and the Commissioner of Transportation.

The permit holder agrees to hold the City of Chicago harmless for any damage, relocation or replacement costs associated with damage, relocation or removal of private property caused by the City performing work in the public way.

Authority for the above named privilege is herein given and granted from and after March 1, 2014 through and including December 1, 2014.

Alderman _____

Brendan Reilly 42nd Ward

City of Chicago

O2014-2071

Office of the City Clerk

Document Tracking Sheet

Meeting Date:	3/5/2014
Sponsor(s):	Reilly (42)
Type:	Ordinance
Title:	Sidewalk cafe(s) for Harry Caray's Restaurant
Committee(s) Assignment:	Committee on Transportation and Public Way

ORDINANCE
HARRY CARAY'S RESTAURANT
Acct. No. 16491 - 4
Permit No. 1111213

Be It Ordained by the City Council of the City of Chicago:

Permission and authority are hereby given and granted to HARRY CARAY'S RESTAURANT upon the terms and subject to the conditions of this ordinance, to maintain and use a portion of the public right of way for a sidewalk cafe adjacent to its premises located at 33 W. Kinzie St.. Said sidewalk cafe area #1 shall be thirty-seven (37) feet in length and nine point seven five (9.75) feet in width for a total of three hundred sixty point seven five (360.75) square feet and shall allow six (6) feet of clear space from the face of the curb/building line along W. Kinzie Street. The compensation for said space and the days and hours of operation for the sidewalk cafe shall be as follows:

Sunday through Saturday 11:00 a.m. to 11:00 p.m.
Compensation: $829.73
SEATING CAPACITY: 33

Sidewalk Cafe Permit and approved plan must be posted at all times.

This grant of privilege #1111213 for a sidewalk cafe shall be subject to the provisions of Section 10-28-800 though 10-28-885 of the Municipal Code of Chicago and the directions of the Commissioner of Department of Business Affairs and Consumer Protection, the Commissioner of Streets and Sanitation, and the Commissioner of Transportation.

The permit holder agrees to hold the City of Chicago harmless for any damage, relocation or replacement costs associated with damage, relocation or removal of private property caused by the City performing work in the public way.

Authority for the above named privilege is herein given and granted from and after March 1, 2014 through and including December 1, 2014.

Alderman _____

Brendan Reilly 42nd Ward

City of Chicago

O2014-2073

Office of the City Clerk

Document Tracking Sheet

Meeting Date:	3/5/2014
Sponsor(s):	Reilly (42)
Type:	Ordinance
Title:	Sidewalk cafe(s) for Hot Woks Cool Sushi
Committee(s) Assignment:	Committee on Transportation and Public Way

ORDINANCE
HOT WOKS COOL SUSHI
Acct. No. 20098 - 1
Permit No. 1111402

Be It Ordained by the City Council of the City of Chicago:

Permission and authority are hereby given and granted to HOT WOKS COOL SUSHI upon the terms and subject to the conditions of this ordinance, to maintain and use a portion of the public right of way for a sidewalk cafe adjacent to its premises located at 30 S. Michigan Ave.. Said sidewalk cafe area #1 shall be eighteen point three three (18.33) feet in length and eleven (11) feet in width for a total of two hundred one point six three (201.63) square feet and shall allow six (6) feet of clear space from the face of the curb/building line along S. Michigan. The compensation for said space and the days and hours of operation for the sidewalk cafe shall be as follows:

Sunday through Saturday 11:00am until 11:00pm
Compensation: $600.00
SEATING CAPACITY: 14

Sidewalk Cafe Permit and approved plan must be posted at all times.

This grant of privilege #1111402 for a sidewalk cafe shall be subject to the provisions of Section 10-28-800 though 10-28-885 of the Municipal Code of Chicago and the directions of the Commissioner of Department of Business Affairs and Consumer Protection, the Commissioner of Streets and Sanitation, and the Commissioner of Transportation.

The permit holder agrees to hold the City of Chicago harmless for any damage, relocation or replacement costs associated with damage, relocation or removal of private property caused by the City performing work in the public way.

Authority for the above named privilege is herein given and granted from and after March 1, 2014 through and including December 1, 2014.

Alderman _____

Brendan Reilly 42nd Ward

City of Chicago

O2014-2075

Office of the City Clerk

Document Tracking Sheet

Meeting Date:	3/5/2014
Sponsor(s):	Reilly (42)
Type:	Ordinance
Title:	Sidewalk cafe(s) for Intelligentsia Coffee & Tea
Committee(s) Assignment:	Committee on Transportation and Public Way

ORDINANCE
Intelligentsia Coffee & Tea
Acct. No. 86212 - 4
Permit No. 1111531

Be It Ordained by the City Council of the City of Chicago:

Permission and authority are hereby given and granted to Intelligentsia Coffee & Tea upon the terms and subject to the conditions of this ordinance, to maintain and use a portion of the public right of way for a sidewalk cafe adjacent to its premises located at 53 E. Randolph St.. Said sidewalk cafe area #1 shall be twenty-four point four two (24.42) feet in length and seven (7) feet in width for a total of one hundred seventy point nine four (170.94) square feet and shall allow six (6) feet of clear space from the face of the curb/building line along W.Randolph St.. The compensation for said space and the days and hours of operation for the sidewalk cafe shall be as follows:

Monday through Thursday 8:00am until 8:00pm Friday and Saturday 8:00am until 9:00pm Sunday 8:00am until 7:00pm
Compensation: $769.23
SEATING CAPACITY: 18

Sidewalk Cafe Permit and approved plan must be posted at all times.

This grant of privilege #1111531 for a sidewalk cafe shall be subject to the provisions of Section 10-28-800 though 10-28-885 of the Municipal Code of Chicago and the directions of the Commissioner of Department of Business Affairs and Consumer Protection, the Commissioner of Streets and Sanitation, and the Commissioner of Transportation.

The permit holder agrees to hold the City of Chicago harmless for any damage, relocation or replacement costs associated with damage, relocation or removal of private property caused by the City performing work in the public way.

Authority for the above named privilege is herein given and granted from and after March 1, 2014 through and including December 1, 2014.

Alderman _____

Brendan Reilly 42nd Ward

City of Chicago

O2014-2076

Office of the City Clerk

Document Tracking Sheet

Meeting Date:	3/5/2014
Sponsor(s):	Reilly (42)
Type:	Ordinance
Title:	Sidewalk cafe(s) for John Barleycorn
Committee(s) Assignment:	Committee on Transportation and Public Way

ORDINANCE
JOHN BARLEYCORN
Acct. No. 371182 - 1
Permit No. 1111398

Be It Ordained by the City Council of the City of Chicago:

Permission and authority are hereby given and granted to JOHN BARLEYCORN upon the terms and subject to the conditions of this ordinance, to maintain and use a portion of the public right of way for a sidewalk cafe adjacent to its premises located at 149-51 W. Kinzie St.. Said sidewalk cafe area #1 shall be twenty-two point five (22.5) feet in length and nine point nine two (9.92) feet in width for a total of two hundred twenty-three point two (223.2) square feet and shall allow six (6) feet of clear space from the face of the curb/building line along W Kinzie St. The compensation for said space and the days and hours of operation for the sidewalk cafe shall be as follows:

Monday thru Friday 11:00 a.m. until 10:00 p.m. Saturday and Sunday 10:00 a.m. until 10:00 p.m.
Compensation: $600.00
SEATING CAPACITY: 24

Sidewalk Cafe Permit and approved plan must be posted at all times.

This grant of privilege #1111398 for a sidewalk cafe shall be subject to the provisions of Section 10-28-800 though 10-28-885 of the Municipal Code of Chicago and the directions of the Commissioner of Department of Business Affairs and Consumer Protection, the Commissioner of Streets and Sanitation, and the Commissioner of Transportation.

The permit holder agrees to hold the City of Chicago harmless for any damage, relocation or replacement costs associated with damage, relocation or removal of private property caused by the City performing work in the public way.

Authority for the above named privilege is herein given and granted from and after March 1, 2014 through and including December 1, 2014.

Alderman _____

Brendan Reilly 42nd Ward

City of Chicago

O2014-2077

Office of the City Clerk

Document Tracking Sheet

Meeting Date:	3/5/2014
Sponsor(s):	Reilly (42)
Type:	Ordinance
Title:	Sidewalk cafe(s) for Lavazza
Committee(s) Assignment:	Committee on Transportation and Public Way

ORDINANCE
LAVAZZA
Acct. No. 290569 - 3
Permit No. 1110941

Be It Ordained by the City Council of the City of Chicago:

Permission and authority are hereby given and granted to LAVAZZA upon the terms and subject to the conditions of this ordinance, to maintain and use a portion of the public right of way for a sidewalk cafe adjacent to its premises located at 27 W. Washington St.. Said sidewalk cafe area #1 shall be twenty-one point five (21.5) feet in length and four point four six (4.46) feet in width for a total of ninety-five point eight nine (95.89) square feet and shall allow six (6) feet of clear space from the face of the curb/building line along W. Washington Blvd. The compensation for said space and the days and hours of operation for the sidewalk cafe shall be as follows:

Sunday through Saturday 8:00am until 11:00pm
Compensation: $600.00
SEATING CAPACITY: 8

Sidewalk Cafe Permit and approved plan must be posted at all times.

This grant of privilege #1110941 for a sidewalk cafe shall be subject to the provisions of Section 10-28-800 though 10-28-885 of the Municipal Code of Chicago and the directions of the Commissioner of Department of Business Affairs and Consumer Protection, the Commissioner of Streets and Sanitation, and the Commissioner of Transportation.

The permit holder agrees to hold the City of Chicago harmless for any damage, relocation or replacement costs associated with damage, relocation or removal of private property caused by the City performing work in the public way.

Authority for the above named privilege is herein given and granted from and after March 1, 2014 through and including December 1, 2014.

Alderman _____

Brendan Reilly 42nd Ward

City of Chicago

O2014-2079

Office of the City Clerk

Document Tracking Sheet

Meeting Date:	3/5/2014
Sponsor(s):	Reilly (42)
Type:	Ordinance
Title:	Sidewalk cafe(s) for Lavazza Cafe
Committee(s) Assignment:	Committee on Transportation and Public Way

ORDINANCE
LAVAZZA CAFE
Acct. No. 290569 - 4
Permit No. 1110944

Be It Ordained by the City Council of the City of Chicago:

Permission and authority are hereby given and granted to LAVAZZA CAFE upon the terms and subject to the conditions of this ordinance; to maintain and use a portion of the public right of way for a sidewalk cafe adjacent to its premises located at 162 E. Ohio St.. Said sidewalk cafe area #1 shall be twenty point seven five (20.75) feet in length and eight (8) feet in width for a total of one hundred sixty-six (166) square feet and shall allow six (6) feet of clear space from the face of the curb/building line along E. Ohio Street. The compensation for said space and the days and hours of operation for the sidewalk cafe shall be as follows:

Monday through Sunday 8:00 a.m. to 11:00 p.m.
Compensation: $600.00
SEATING CAPACITY: 6

Sidewalk Cafe Permit and approved plan must be posted at all times.

This grant of privilege #1110944 for a sidewalk cafe shall be subject to the provisions of Section 10-28-800 though 10-28-885 of the Municipal Code of Chicago and the directions of the Commissioner of Department of Business Affairs and Consumer Protection, the Commissioner of Streets and Sanitation, and the Commissioner of Transportation.

The permit holder agrees to hold the City of Chicago harmless for any damage, relocation or replacement costs associated with damage, relocation or removal of private property caused by the City performing work in the public way.

Authority for the above named privilege is herein given and granted from and after March 1, 2014 through and including December 1, 2014.

Alderman _____

Brendan Reilly 42nd Ward

City of Chicago

O2014-2081

Office of the City Clerk

Document Tracking Sheet

Meeting Date:	3/5/2014
Sponsor(s):	Reilly (42)
Type:	Ordinance
Title:	Sidewalk cafe(s) for Little Market Brassiere
Committee(s) Assignment:	Committee on Transportation and Public Way

ORDINANCE
LITTLE MARKET BRASSIERE
Acct. No. 372660 - 1
Permit No. 1111094

Be It Ordained by the City Council of the City of Chicago:

Permission and authority are hereby given and granted to LITTLE MARKET BRASSIERE upon the terms and subject to the conditions of this ordinance, to maintain and use a portion of the public right of way for a sidewalk cafe adjacent to its premises located at 10-20 E. Delaware Pl.. Said sidewalk cafe area #1 shall be sixty-seven point five (67.5) feet in length and seven point six seven (7.67) feet in width, area #2 shall be sixty-seven point five (67.5) feet in length and seven point six seven (7.67) feet in width, area #3 shall be thirty-four (34) feet in length and seven point six seven (7.67) feet in width, area #4 shall be thirty-four (34) feet in length and seven point six seven (7.67) feet in width for a total of one thousand five hundred fifty-seven point zero one (1557.01) square feet and shall allow six (6) feet of clear space from the face of the curb/building line along E. Delaware Place. The compensation for said space and the days and hours of operation for the sidewalk cafe shall be as follows:

Monday through Sunday 8:00 a.m. to 12:00 midnight
Compensation: $3,581.12
SEATING CAPACITY: 100

Sidewalk Cafe Permit and approved plan must be posted at all times.

This grant of privilege #1111094 for a sidewalk cafe shall be subject to the provisions of Section 10-28-800 though 10-28-885 of the Municipal Code of Chicago and the directions of the Commissioner of Department of Business Affairs and Consumer Protection, the Commissioner of Streets and Sanitation, and the Commissioner of Transportation.

The permit holder agrees to hold the City of Chicago harmless for any damage, relocation or replacement costs associated with damage, relocation or removal of private property caused by the City performing work in the public way.

Authority for the above named privilege is herein given and granted from and after March 1, 2014 through and including December 1, 2014.

Alderman _____

Brendan Reilly 42nd Ward

City of Chicago

O2014-2082

Office of the City Clerk

Document Tracking Sheet

Meeting Date:	3/5/2014
Sponsor(s):	Reilly (42)
Type:	Ordinance
Title:	Sidewalk cafe(s) for Local, The
Committee(s) Assignment:	Committee on Transportation and Public Way

ORDINANCE
THE LOCAL
Acct. No. 373358 - 1
Permit No. 1111602

Be It Ordained by the City Council of the City of Chicago:

Permission and authority are hereby given and granted to THE LOCAL upon the terms and subject to the conditions of this ordinance, to maintain and use a portion of the public right of way for a sidewalk cafe adjacent to its premises located at 198 E. Delaware Pl.. Said sidewalk cafe area #1 shall be twenty-nine point seven five (29.75) feet in length and four point eight three (4.83) feet in width, area #2 shall be sixty-two point eight three (62.83) feet in length and fourteen point five eight (14.58) feet in width for a total of one thousand fifty-nine point seven five (1059.75) square feet and shall allow six (6) feet of clear space from the face of the curb/building line along Miles van der Rohe Way, E. Delaware. The compensation for said space and the days and hours of operation for the sidewalk cafe shall be as follows:

Monday to Sunday 8:00 am - 12:00 am
Compensation: $2,448.54
SEATING CAPACITY: 76

Sidewalk Cafe Permit and approved plan must be posted at all times.

This grant of privilege #1111602 for a sidewalk cafe shall be subject to the provisions of Section 10-28-800 though 10-28-885 of the Municipal Code of Chicago and the directions of the Commissioner of Department of Business Affairs and Consumer Protection, the Commissioner of Streets and Sanitation, and the Commissioner of Transportation.

The permit holder agrees to hold the City of Chicago harmless for any damage, relocation or replacement costs associated with damage, relocation or removal of private property caused by the City performing work in the public way.

Authority for the above named privilege is herein given and granted from and after March 1, 2014 through and including December 1, 2014.

Alderman _____

Brendan Reilly 42nd Ward

City of Chicago

O2014-2083

Office of the City Clerk

Document Tracking Sheet

Meeting Date:	3/5/2014
Sponsor(s):	Reilly (42)
Type:	Ordinance
Title:	Sidewalk cafe(s) for Lou Malnati's Pizzeria
Committee(s) Assignment:	Committee on Transportation and Public Way

ORDINANCE
LOU MALNATI'S PIZZERIA
Acct. No. 50161 - 8
Permit No. 1111317

Be It Ordained by the City Council of the City of Chicago:

Permission and authority are hereby given and granted to LOU MALNATI'S PIZZERIA upon the terms and subject to the conditions of this ordinance, to maintain and use a portion of the public right of way for a sidewalk cafe adjacent to its premises located at 1120 N. State St. Said sidewalk cafe area #1 shall be twenty-four (24) feet in length and six point eight three (6.83) feet in width, area #2 shall be thirty-one point five eight (31.58) feet in length and seven point five (7.5) feet in width for a total of four hundred point seven seven (400.77) square feet and shall allow six (6) feet of clear space from the face of the curb/building line along N State St. The compensation for said space and the days and hours of operation for the sidewalk cafe shall be as follows:

Saturday through Sunday 11:00 a.m. until 12:00 Midnight
Compensation: $921.77
SEATING CAPACITY: 36

Sidewalk Cafe Permit and approved plan must be posted at all times.

This grant of privilege #1111317 for a sidewalk cafe shall be subject to the provisions of Section 10-28-800 though 10-28-885 of the Municipal Code of Chicago and the directions of the Commissioner of Department of Business Affairs and Consumer Protection, the Commissioner of Streets and Sanitation, and the Commissioner of Transportation.

The permit holder agrees to hold the City of Chicago harmless for any damage, relocation or replacement costs associated with damage, relocation or removal of private property caused by the City performing work in the public way.

Authority for the above named privilege is herein given and granted from and after March 1, 2014 through and including December 1, 2014.

Alderman _____

Brendan Reilly 42nd Ward

City of Chicago

O2014-2084

Office of the City Clerk

Document Tracking Sheet

Meeting Date:	3/5/2014
Sponsor(s):	Reilly (42)
Type:	Ordinance
Title:	Sidewalk cafe(s) for Lou Malnati's Pizzeria - 439 N Wells St
Committee(s) Assignment:	Committee on Transportation and Public Way

ORDINANCE
LOU MALNATI'S PIZZERIA
Acct. No. 50161 - 1
Permit No. 1111308

Be It Ordained by the City Council of the City of Chicago:

Permission and authority are hereby given and granted to LOU MALNATI'S PIZZERIA upon the terms and subject to the conditions of this ordinance, to maintain and use a portion of the public right of way for a sidewalk cafe adjacent to its premises located at 439 N. Wells St.. Said sidewalk cafe area #1 shall be twenty-seven point nine two (27.92) feet in length and eight (8) feet in width for a total of two hundred twenty-three point three six (223.36) square feet and shall allow six (6) feet of clear space from the face of the curb/building line along N. Wells Street. The compensation for said space and the days and hours of operation for the sidewalk cafe shall be as follows:

Monday through Saturday 11:00 a.m. to 11:00 p.m.Sunday 12:00 noon to 10:00 p.m.
Compensation: $600.00
SEATING CAPACITY: 16

Sidewalk Cafe Permit and approved plan must be posted at all times.

This grant of privilege #1111308 for a sidewalk cafe shall be subject to the provisions of Section 10-28-800 though 10-28-885 of the Municipal Code of Chicago and the directions of the Commissioner of Department of Business Affairs and Consumer Protection, the Commissioner of Streets and Sanitation, and the Commissioner of Transportation.

The permit holder agrees to hold the City of Chicago harmless for any damage, relocation or replacement costs associated with damage, relocation or removal of private property caused by the City performing work in the public way.

Authority for the above named privilege is herein given and granted from and after March 1, 2014 through and including December 1, 2014.

Alderman _____

Brendan Reilly 42nd Ward

City of Chicago

O2014-2086

Office of the City Clerk

Document Tracking Sheet

Meeting Date:	3/5/2014
Sponsor(s):	Reilly (42)
Type:	Ordinance
Title:	Sidewalk cafe(s) for Lyfe Kitchen
Committee(s) Assignment:	Committee on Transportation and Public Way

ORDINANCE
LYFE KITCHEN
Acct. No. 382225 - 1
Permit No. 1110949

Be It Ordained by the City Council of the City of Chicago:

Permission and authority are hereby given and granted to LYFE KITCHEN upon the terms and subject to the conditions of this ordinance, to maintain and use a portion of the public right of way for a sidewalk cafe adjacent to its premises located at 413-419 N. Clark St.. Said sidewalk cafe area #1 shall be seventy-nine point one seven (79.17) feet in length and eight point six seven (8.67) feet in width for a total of six hundred eighty-six point four (686.4) square feet and shall allow six (6) feet of clear space from the face of the curb/building line along North Clark Street. The compensation for said space and the days and hours of operation for the sidewalk cafe shall be as follows:

Monday through Thursday 8:00 a.m.-10:00 p.m. Friday and Saturday 8:00 a.m.-11:00 p.m. Sunday 8:00 a.m.-9:30 p.m.
Compensation: $1,578.73
SEATING CAPACITY: 28

Sidewalk Cafe Permit and approved plan must be posted at all times.

This grant of privilege #1110949 for a sidewalk cafe shall be subject to the provisions of Section 10-28-800 though 10-28-885 of the Municipal Code of Chicago and the directions of the Commissioner of Department of Business Affairs and Consumer Protection, the Commissioner of Streets and Sanitation, and the Commissioner of Transportation.

The permit holder agrees to hold the City of Chicago harmless for any damage, relocation or replacement costs associated with damage, relocation or removal of private property caused by the City performing work in the public way.

Authority for the above named privilege is herein given and granted from and after March 1, 2014 through and including December 1, 2014.

Alderman _____

Brendan Reilly 42nd Ward

City of Chicago

O2014-2092

Office of the City Clerk

Document Tracking Sheet

Meeting Date:	3/5/2014
Sponsor(s):	Reilly (42)
Type:	Ordinance
Title:	Sidewalk cafe(s) for Mercadito Chicago
Committee(s) Assignment:	Committee on Transportation and Public Way

ORDINANCE
MERCADITO CHICAGO
Acct. No. 296006 - 2
Permit No. 1111092

Be It Ordained by the City Council of the City of Chicago:

Permission and authority are hereby given and granted to MERCADITO CHICAGO upon the terms and subject to the conditions of this ordinance, to maintain and use a portion of the public right of way for a sidewalk cafe adjacent to its premises located at 108-110 W. Kinzie St.. Said sidewalk cafe area #1 shall be twenty-one point five eight (21.58) feet in length and nine point two five (9.25) feet in width for a total of one hundred ninety-nine point six two (199.62) square feet and shall allow six (6) feet of clear space from the face of the curb/building line along W. Kinzie Street. The compensation for said space and the days and hours of operation for the sidewalk cafe shall be as follows:

Monday through Sunday 11:00 a.m. to 11:00 p.m.
Compensation: $600.00
SEATING CAPACITY: 18

Sidewalk Cafe Permit and approved plan must be posted at all times.

This grant of privilege #1111092 for a sidewalk cafe shall be subject to the provisions of Section 10-28-800 though 10-28-885 of the Municipal Code of Chicago and the directions of the Commissioner of Department of Business Affairs and Consumer Protection, the Commissioner of Streets and Sanitation, and the Commissioner of Transportation.

The permit holder agrees to hold the City of Chicago harmless for any damage, relocation or replacement costs associated with damage, relocation or removal of private property caused by the City performing work in the public way.

Authority for the above named privilege is herein given and granted from and after March 1, 2014 through and including December 1, 2014.

Alderman _____

Brendan Reilly 42nd Ward

City of Chicago

O2014-2093

Office of the City Clerk

Document Tracking Sheet

Meeting Date:	3/5/2014
Sponsor(s):	Reilly (42)
Type:	Ordinance
Title:	Sidewalk cafe(s) for Mercer 113
Committee(s) Assignment:	Committee on Transportation and Public Way

ORDINANCE
MERCER 113
Acct. No. 364264 - 1
Permit No. 1111336

Be It Ordained by the City Council of the City of Chicago:

Permission and authority are hereby given and granted to MERCER 113 upon the terms and subject to the conditions of this ordinance, to maintain and use a portion of the public right of way for a sidewalk cafe adjacent to its premises located at 113-119 W. Hubbard St.: Said sidewalk cafe area #1 shall be thirty-six point five (36.5) feet in length and six (6) feet in width, area #2 shall be twenty-seven point seven five (27.75) feet in length and six (6) feet in width for a total of three hundred eighty-five point five (385.5) square feet and shall allow six (6) feet of clear space from the face of the curb/building line along W. Hubbard Street. The compensation for said space and the days and hours of operation for the sidewalk cafe shall be as follows:

Sunday thru Thursday 11:00 a.m. to 11:00 p.m. Saturday 11:00 a.m. to 12:00 midnight
Compensation: $886.65
SEATING CAPACITY: 36

Sidewalk Cafe Permit and approved plan must be posted at all times.

This grant of privilege #1111336 for a sidewalk cafe shall be subject to the provisions of Section 10-28-800 though 10-28-885 of the Municipal Code of Chicago and the directions of the Commissioner of Department of Business Affairs and Consumer Protection, the Commissioner of Streets and Sanitation, and the Commissioner of Transportation.

The permit holder agrees to hold the City of Chicago harmless for any damage, relocation or replacement costs associated with damage, relocation or removal of private property caused by the City performing work in the public way.

Authority for the above named privilege is herein given and granted from and after March 1, 2014 through and including December 1, 2014.

Alderman _____

Brendan Reilly 42nd Ward

City of Chicago

O2014-2095

Office of the City Clerk

Document Tracking Sheet

Meeting Date:	3/5/2014
Sponsor(s):	Reilly (42)
Type:	Ordinance
Title:	Sidewalk cafe(s) for Morton's Steakhouse-Wacker Place
Committee(s) Assignment:	Committee on Transportation and Public Way

ORDINANCE
MORTON'S STEAKHOUSE-WACKER PLACE
Acct. No. 276172 - 1
Permit No. 1111533

Be It Ordained by the City Council of the City of Chicago:

Permission and authority are hereby given and granted to MORTON'S STEAKHOUSE-WACKER PLACE upon the terms and subject to the conditions of this ordinance, to maintain and use a portion of the public right of way for a sidewalk cafe adjacent to its premises located at 65 E. Wacker Pl.. Said sidewalk cafe area #1 shall be thirty-three point six seven (33.67) feet in length and seven point zero eight (7.08) feet in width for a total of two hundred thirty-eight point three eight (238.38) square feet and shall allow six (6) feet of clear space from the face of the curb/building line along E Wacker Pl. The compensation for said space and the days and hours of operation for the sidewalk cafe shall be as follows:

Monday thru Friday 11:30 a.m. until 11:00 p.m. Saturday 5:00 p.m. until 11:00 p.m. Sunday 5:00 p.m. until 10:00 p.m.
Compensation: $1,072.73
SEATING CAPACITY: 16

Sidewalk Cafe Permit and approved plan must be posted at all times.

This grant of privilege #1111533 for a sidewalk cafe shall be subject to the provisions of Section 10-28-800 though 10-28-885 of the Municipal Code of Chicago and the directions of the Commissioner of Department of Business Affairs and Consumer Protection, the Commissioner of Streets and Sanitation, and the Commissioner of Transportation.

The permit holder agrees to hold the City of Chicago harmless for any damage, relocation or replacement costs associated with damage, relocation or removal of private property caused by the City performing work in the public way.

Authority for the above named privilege is herein given and granted from and after March 1, 2014 through and including December 1, 2014.

Alderman _____

Brendan Reilly 42nd Ward

City of Chicago

O2014-2096

Office of the City Clerk

Document Tracking Sheet

Meeting Date:	3/5/2014
Sponsor(s):	Reilly (42)
Type:	Ordinance
Title:	Sidewalk cafe(s) for Mr. Submarine
Committee(s) Assignment:	Committee on Transportation and Public Way

ORDINANCE
MR. SUBMARINE
Acct. No. 11041 - 1
Permit No. 1111392

Be It Ordained by the City Council of the City of Chicago:

Permission and authority are hereby given and granted to MR. SUBMARINE upon the terms and subject to the conditions of this ordinance, to maintain and use a portion of the public right of way for a sidewalk cafe adjacent to its premises located at 37 N. Wells St.. Said sidewalk cafe area #1 shall be twenty-five point two five (25.25) feet in length and seven point five (7.5) feet in width for a total of one hundred eighty-nine point three eight (189.38) square feet and shall allow six (6) feet of clear space from the face of the curb/building line along N. Wells Street. The compensation for said space and the days and hours of operation for the sidewalk cafe shall be as follows:

Monday through Thursday 8:00 a.m.to 8:00 p.m. Friday 8:00 am to 7:00 pm. Saturday 10:00 am to 3:00 pm.
Compensation: $852.19
SEATING CAPACITY: 24

Sidewalk Cafe Permit and approved plan must be posted at all times.

This grant of privilege #1111392 for a sidewalk cafe shall be subject to the provisions of Section 10-28-800 though 10-28-885 of the Municipal Code of Chicago and the directions of the Commissioner of Department of Business Affairs and Consumer Protection, the Commissioner of Streets and Sanitation, and the Commissioner of Transportation.

The permit holder agrees to hold the City of Chicago harmless for any damage, relocation or replacement costs associated with damage, relocation or removal of private property caused by the City performing work in the public way.

Authority for the above named privilege is herein given and granted from and after March 1, 2014 through and including December 1, 2014.

Alderman _____

Brendan Reilly 42nd Ward

City of Chicago

O2014-2097

Office of the City Clerk

Document Tracking Sheet

Meeting Date:	3/5/2014
Sponsor(s):	Reilly (42)
Type:	Ordinance
Title:	Sidewalk cafe(s) for Naf Naf Grill
Committee(s) Assignment:	Committee on Transportation and Public Way

ORDINANCE
NAF NAF GRILL
Acct. No. 381850 - 1
Permit No. 1107197

Be It Ordained by the City Council of the City of Chicago:

Permission and authority are hereby given and granted to NAF NAF GRILL upon the terms and subject to the conditions of this ordinance, to maintain and use a portion of the public right of way for a sidewalk cafe adjacent to its premises located at 326 N. Michigan Ave.. Said sidewalk cafe area #1 shall be thirty (30) feet in length and nine point five (9.5) feet in width for a total of two hundred eighty-five (285) square feet and shall allow six (6) feet of clear space from the face of the curb/building line along N. Michigan Avenue. The compensation for said space and the days and hours of operation for the sidewalk cafe shall be as follows:

Sunday through Thursday 11:00a.m. to 9:00 p.m. Friday and Saturday 11:00 a.m. to 10:00 p.m.
Compensation: $1,282.50
SEATING CAPACITY: 14

Sidewalk Cafe Permit and approved plan must be posted at all times.

This grant of privilege #1107197 for a sidewalk cafe shall be subject to the provisions of Section 10-28-800 though 10-28-885 of the Municipal Code of Chicago and the directions of the Commissioner of Department of Business Affairs and Consumer Protection, the Commissioner of Streets and Sanitation, and the Commissioner of Transportation.

The permit holder agrees to hold the City of Chicago harmless for any damage, relocation or replacement costs associated with damage, relocation or removal of private property caused by the City performing work in the public way.

Authority for the above named privilege is herein given and granted from and after March 1, 2014 through and including December 1, 2014.

Alderman _____

Brendan Reilly 42nd Ward

City of Chicago

O2014-2098

Office of the City Clerk

Document Tracking Sheet

Meeting Date:	3/5/2014
Sponsor(s):	Reilly (42)
Type:	Ordinance
Title:	Sidewalk cafe(s) for Naf Naf Grill - 309 W Washington St
Committee(s) Assignment:	Committee on Transportation and Public Way

ORDINANCE
Naf Naf Grill
Acct. No. 375498 - 1
Permit No. 1111109

Be It Ordained by the City Council of the City of Chicago:

Permission and authority are hereby given and granted to Naf Naf Grill upon the terms and subject to the conditions of this ordinance, to maintain and use a portion of the public right of way for a sidewalk cafe adjacent to its premises located at 309 W. Washington St.. Said sidewalk cafe area #1 shall be twenty-three point five (23.5) feet in length and five point six seven (5.67) feet in width for a total of one hundred thirty-three point two five (133.25) square feet and shall allow six (6) feet of clear space from the face of the curb/building line along W. Washington Street. The compensation for said space and the days and hours of operation for the sidewalk cafe shall be as follows:

Monday through Sunday 10:30 a.m. to 9:00 p.m.
Compensation: $600.00
SEATING CAPACITY: 14

Sidewalk Cafe Permit and approved plan must be posted at all times.

This grant of privilege #1111109 for a sidewalk cafe shall be subject to the provisions of Section 10-28-800 though 10-28-885 of the Municipal Code of Chicago and the directions of the Commissioner of Department of Business Affairs and Consumer Protection, the Commissioner of Streets and Sanitation, and the Commissioner of Transportation.

The permit holder agrees to hold the City of Chicago harmless for any damage, relocation or replacement costs associated with damage, relocation or removal of private property caused by the City performing work in the public way.

Authority for the above named privilege is herein given and granted from and after March 1, 2014 through and including December 1, 2014.

Alderman _____

Brendan Reilly 42nd Ward

City of Chicago

O2014-2099

Office of the City Clerk

Document Tracking Sheet

Meeting Date:	3/5/2014
Sponsor(s):	Reilly (42)
Type:	Ordinance
Title:	Sidewalk cafe(s) for Native Foods Cafe
Committee(s) Assignment:	Committee on Transportation and Public Way

ORDINANCE
NATIVE FOODS CAFE
Acct. No. 383871-2
Permit No. 1110145

Be It Ordained by the City Council of the City of Chicago:

Permission and authority are hereby given and granted to NATIVE FOODS CAFE upon the terms and subject to the conditions of this ordinance, to maintain and use a portion of the public right of way for a sidewalk cafe adjacent to its premises located at 14 S. Clinton St.. Said sidewalk cafe area #1 shall be twenty-seven point seven five (27.75) feet in length and eleven point five (11.5) feet in width for a total of three hundred nineteen point one three (319.13) square feet and shall allow six (6) feet of clear space from the face of the curb/building line along S. Clinton Street. The compensation for said space and the days and hours of operation for the sidewalk cafe shall be as follows:

Monday through Sunday 11:00 a.m. to 10:00 p.m.
Compensation: $600.00
SEATING CAPACITY: 16

Sidewalk Cafe Permit and approved plan must be posted at all times.

This grant of privilege #1110145 for a sidewalk cafe shall be subject to the provisions of Section 10-28-800 though 10-28-885 of the Municipal Code of Chicago and the directions of the Commissioner of Department of Business Affairs and Consumer Protection, the Commissioner of Streets and Sanitation, and the Commissioner of Transportation.

The permit holder agrees to hold the City of Chicago harmless for any damage, relocation or replacement costs associated with damage, relocation or removal of private property caused by the City performing work in the public way.

Authority for the above named privilege is herein given and granted from and after March 1, 2014 through and including December 1, 2014.

Alderman _____

Brendan Reilly 42nd Ward

City of Chicago

O2014-2100

Office of the City Clerk

Document Tracking Sheet

Meeting Date:	3/5/2014
Sponsor(s):	Reilly (42)
Type:	Ordinance
Title:	Sidewalk cafe(s) for NIU
Committee(s) Assignment:	Committee on Transportation and Public Way

ORDINANCE
NIU
Acct. No. 315985 - 1
Permit No. 1111219

Be It Ordained by the City Council of the City of Chicago:

Permission and authority are hereby given and granted to NIU upon the terms and subject to the conditions of this ordinance, to maintain and use a portion of the public right of way for a sidewalk cafe adjacent to its premises located at 332 E. Illinois St.. Said sidewalk cafe area #1 shall be twenty-nine point six seven (29.67) feet in length and nine (9) feet in width for a total of two hundred sixty-seven point zero three (267.03) square feet and shall allow six (6) feet of clear space from the face of the curb/building line along E. Illinois Street. The compensation for said space and the days and hours of operation for the sidewalk cafe shall be as follows:

Sunday through Saturday 10:00 a.m. to 11:00 p.m.
Compensation: $614.17
SEATING CAPACITY: 21

Sidewalk Cafe Permit and approved plan must be posted at all times.

This grant of privilege #1111219 for a sidewalk cafe shall be subject to the provisions of Section 10-28-800 though 10-28-885 of the Municipal Code of Chicago and the directions of the Commissioner of Department of Business Affairs and Consumer Protection, the Commissioner of Streets and Sanitation, and the Commissioner of Transportation.

The permit holder agrees to hold the City of Chicago harmless for any damage, relocation or replacement costs associated with damage, relocation or removal of private property caused by the City performing work in the public way.

Authority for the above named privilege is herein given and granted from and after March 1, 2014 through and including December 1, 2014.

Alderman _____

Brendan Reilly 42nd Ward

City of Chicago

O2014-2101

Office of the City Clerk

Document Tracking Sheet

Meeting Date:	3/5/2014
Sponsor(s):	Reilly (42)
Type:	Ordinance
Title:	Sidewalk cafe(s) for Panera Bread
Committee(s) Assignment:	Committee on Transportation and Public Way

ORDINANCE
Panera Bread
Acct. No. 207283 - 12
Permit No. 1111101

Be It Ordained by the City Council of the City of Chicago:

Permission and authority are hereby given and granted to Panera Bread upon the terms and subject to the conditions of this ordinance, to maintain and use a portion of the public right of way for a sidewalk cafe adjacent to its premises located at 2 N. Michigan Ave.. Said sidewalk cafe area #1 shall be thirty-six point three three (36.33) feet in length and ten point three three (10.33) feet in width, area #2 shall be sixty point three three (60.33) feet in length and six point one seven (6.17) feet in width for a total of seven hundred forty-seven point five three (747.53) square feet and shall allow six (6) feet of clear space from the face of the curb/building line along N. Michigan Avenue, E. Madison. The compensation for said space and the days and hours of operation for the sidewalk cafe shall be as follows:

Monday through Sunday 8:00 a.m. to 9:00 p.m.
Compensation: $3,363.86
SEATING CAPACITY: 27

Sidewalk Cafe Permit and approved plan must be posted at all times.

This grant of privilege #1111101 for a sidewalk cafe shall be subject to the provisions of Section 10-28-800 though 10-28-885 of the Municipal Code of Chicago and the directions of the Commissioner of Department of Business Affairs and Consumer Protection, the Commissioner of Streets and Sanitation, and the Commissioner of Transportation.

The permit holder agrees to hold the City of Chicago harmless for any damage, relocation or replacement costs associated with damage, relocation or removal of private property caused by the City performing work in the public way.

Authority for the above named privilege is herein given and granted from and after March 1, 2014 through and including December 1, 2014.

Alderman _____

Brendan Reilly 42nd Ward

City of Chicago

O2014-2103

Office of the City Clerk

Document Tracking Sheet

Meeting Date:	3/5/2014
Sponsor(s):	Reilly (42)
Type:	Ordinance
Title:	Sidewalk cafe(s) for Pastoral
Committee(s) Assignment:	Committee on Transportation and Public Way

ORDINANCE
PASTORAL
Acct. No. 317488 - 1
Permit No. 1111610

Be It Ordained by the City Council of the City of Chicago:

Permission and authority are hereby given and granted to PASTORAL upon the terms and subject to the conditions of this ordinance, to maintain and use a portion of the public right of way for a sidewalk cafe adjacent to its premises located at 53 E. Lake St.. Said sidewalk cafe area #1 shall be twenty-two (22) feet in length and four (4) feet in width, area #2 shall be twelve (12) feet in length and five point five (5.5) feet in width for a total of one hundred fifty-four (154) square feet and shall allow six (6) feet of clear space from the face of the curb/building line along E. Lake Street. The compensation for said space and the days and hours of operation for the sidewalk cafe shall be as follows:

Monday through Sunday 10:00 a.m. to 10:00 p.m.
Compensation: $693.00
SEATING CAPACITY: 16

Sidewalk Cafe Permit and approved plan must be posted at all times.

This grant of privilege #1111610 for a sidewalk cafe shall be subject to the provisions of Section 10-28-800 though 10-28-885 of the Municipal Code of Chicago and the directions of the Commissioner of Department of Business Affairs and Consumer Protection, the Commissioner of Streets and Sanitation, and the Commissioner of Transportation.

The permit holder agrees to hold the City of Chicago harmless for any damage, relocation or replacement costs associated with damage, relocation or removal of private property caused by the City performing work in the public way.

Authority for the above named privilege is herein given and granted from and after March 1, 2014 through and including December 1, 2014.

Alderman _____

Brendan Reilly 42nd Ward

City of Chicago

O2014-2104

Office of the City Clerk

Document Tracking Sheet

Meeting Date:	3/5/2014
Sponsor(s):	Reilly (42)
Type:	Ordinance
Title:	Sidewalk cafe(s) for Patron's Hacienda
Committee(s) Assignment:	Committee on Transportation and Public Way

ORDINANCE

PATRON'S HACIENDA
Acct. No. 288390 - 1
Permit No. 1111452

Be It Ordained by the City Council of the City of Chicago:

Permission and authority are hereby given and granted to PATRON'S HACIENDA upon the terms and subject to the conditions of this ordinance, to maintain and use a portion of the public right of way for a sidewalk cafe adjacent to its premises located at 316-318 W. Erie St.. Said sidewalk cafe area #1 shall be fifty point six seven (50.67) feet in length and eight point nine two (8.92) feet in width for a total of four hundred fifty-one point nine eight (451.98) square feet and shall allow six (6) feet of clear space from the face of the curb/building line along W. Erie Street. The compensation for said space and the days and hours of operation for the sidewalk cafe shall be as follows:

Monday through Sunday 11:00 am to 12:00 midnight
Compensation: $600.00
SEATING CAPACITY: 42

Sidewalk Cafe Permit and approved plan must be posted at all times.

This grant of privilege #1111452 for a sidewalk cafe shall be subject to the provisions of Section 10-28-800 though 10-28-885 of the Municipal Code of Chicago and the directions of the Commissioner of Department of Business Affairs and Consumer Protection, the Commissioner of Streets and Sanitation, and the Commissioner of Transportation.

The permit holder agrees to hold the City of Chicago harmless for any damage, relocation or replacement costs associated with damage, relocation or removal of private property caused by the City performing work in the public way.

Authority for the above named privilege is herein given and granted from and after March 1, 2014 through and including December 1, 2014.

Alderman _____

Brendan Reilly 42nd Ward

City of Chicago

O2014-2105

Office of the City Clerk

Document Tracking Sheet

Meeting Date:	3/5/2014
Sponsor(s):	Reilly (42)
Type:	Ordinance
Title:	Sidewalk cafe(s) for Peninsula Chicago LLC
Committee(s) Assignment:	Committee on Transportation and Public Way

ORDINANCE
PENINSULA CHICAGO,LLC
Acct. No. 206313 - 1
Permit No. 1111552

Be It Ordained by the City Council of the City of Chicago:

Permission and authority are hereby given and granted to PENINSULA CHICAGO,LLC upon the terms and subject to the conditions of this ordinance, to maintain and use a portion of the public right of way for a sidewalk cafe adjacent to its premises located at 108 E. Superior St.. Said sidewalk cafe area #1 shall be fifty-four (54) feet in length and eight (8) feet in width for a total of four hundred thirty-two (432) square feet and shall allow six (6) feet of clear space from the face of the curb/building line along N. Rush Street. The compensation for said space and the days and hours of operation for the sidewalk cafe shall be as follows:

Monday through Sunday 8:00 a.m. to 11:00 p.m. .
Compensation: $993.60
SEATING CAPACITY: 32

Sidewalk Cafe Permit and approved plan must be posted at all times.

This grant of privilege #1111552 for a sidewalk cafe shall be subject to the provisions of Section 10-28-800 though 10-28-885 of the Municipal Code of Chicago and the directions of the Commissioner of Department of Business Affairs and Consumer Protection, the Commissioner of Streets and Sanitation, and the Commissioner of Transportation.

The permit holder agrees to hold the City of Chicago harmless for any damage, relocation or replacement costs associated with damage, relocation or removal of private property caused by the City performing work in the public way.

Authority for the above named privilege is herein given and granted from and after March 1, 2014 through and including December 1, 2014.

Alderman _____

Brendan Reilly 42nd Ward

City of Chicago

O2014-2109

Office of the City Clerk

Document Tracking Sheet

Meeting Date:	3/5/2014
Sponsor(s):	Reilly (42)
Type:	Ordinance
Title:	Sidewalk cafe(s) for Pittsfield Cafe
Committee(s) Assignment:	Committee on Transportation and Public Way

ORDINANCE
PITTSFIELD CAFE
Acct. No. 17179 - 1
Permit No. 1111076

Be It Ordained by the City Council of the City of Chicago:

Permission and authority are hereby given and granted to PITTSFIELD CAFE upon the terms and subject to the conditions of this ordinance, to maintain and use a portion of the public right of way for a sidewalk cafe adjacent to its premises located at 55 E. Washington St.. Said sidewalk cafe area #1 shall be eighteen (18) feet in length and eight (8) feet in width for a total of one hundred forty-four (144) square feet and shall allow six (6) feet of clear space from the face of the curb/building line along N. Wabash. The compensation for said space and the days and hours of operation for the sidewalk cafe shall be as follows:

Monday through Friday 8:00 a.m. to 5:00 p.m. Saturday 8:00 a.m. to 3:00 p.m.
Compensation: $648.00
SEATING CAPACITY: 24

Sidewalk Cafe Permit and approved plan must be posted at all times.

This grant of privilege #1111076 for a sidewalk cafe shall be subject to the provisions of Section 10-28-800 though 10-28-885 of the Municipal Code of Chicago and the directions of the Commissioner of Department of Business Affairs and Consumer Protection, the Commissioner of Streets and Sanitation, and the Commissioner of Transportation.

The permit holder agrees to hold the City of Chicago harmless for any damage, relocation or replacement costs associated with damage, relocation or removal of private property caused by the City performing work in the public way.

Authority for the above named privilege is herein given and granted from and after March 1, 2014 through and including December 1, 2014.

Alderman _____

Brendan Reilly 42nd Ward

City of Chicago

O2014-2112

Office of the City Clerk

Document Tracking Sheet

Meeting Date:	3/5/2014
Sponsor(s):	Reilly (42)
Type:	Ordinance
Title:	Sidewalk cafe(s) for Pops for Champagne
Committee(s) Assignment:	Committee on Transportation and Public Way

ORDINANCE
POPS FOR CHAMPAGNE
Acct. No. 295045 - 1
Permit No. 1111118

Be It Ordained by the City Council of the City of Chicago:

Permission and authority are hereby given and granted to POPS FOR CHAMPAGNE upon the terms and subject to the conditions of this ordinance, to maintain and use a portion of the public right of way for a sidewalk cafe adjacent to its premises located at 601-05 N. State St.. Said sidewalk cafe area #1 shall be six point six seven (6.67) feet in length and five point one seven (5.17) feet in width, area #2 shall be twenty-six point six seven (26.67) feet in length and five point one seven (5.17) feet in width, area #3 shall be ten point two five (10.25) feet in length and four point one seven (4.17) feet in width for a total of two hundred fifteen point one one (215.11) square feet and shall allow six (6) feet of clear space from the face of the curb/building line along E. Ohio Street. The compensation for said space and the days and hours of operation for the sidewalk cafe shall be as follows:

Monday through Sunday 3:00 p.m. to 11:00 p.m.
Compensation: $600.00
SEATING CAPACITY: 22

Sidewalk Cafe Permit and approved plan must be posted at all times.

This grant of privilege #1111118 for a sidewalk cafe shall be subject to the provisions of Section 10-28-800 though 10-28-885 of the Municipal Code of Chicago and the directions of the Commissioner of Department of Business Affairs and Consumer Protection, the Commissioner of Streets and Sanitation, and the Commissioner of Transportation.

The permit holder agrees to hold the City of Chicago harmless for any damage, relocation or replacement costs associated with damage, relocation or removal of private property caused by the City performing work in the public way.

Authority for the above named privilege is herein given and granted from and after March 1, 2014 through and including December 1, 2014.

Alderman _____

Brendan Reilly 42nd Ward

City of Chicago

O2014-2115

Office of the City Clerk

Document Tracking Sheet

Meeting Date:	3/5/2014
Sponsor(s):	Reilly (42)
Type:	Ordinance
Title:	Sidewalk cafe(s) for Potbelly Sandwich Works - 57 E Chicago Ave
Committee(s) Assignment:	Committee on Transportation and Public Way

ORDINANCE
POTBELLY SANDWICH WORKS
Acct. No. 65004 - 54
Permit No. 1111113

Be It Ordained by the City Council of the City of Chicago:

Permission and authority are hereby given and granted to POTBELLY SANDWICH WORKS upon the terms and subject to the conditions of this ordinance; to maintain and use a portion of the public right of way for a sidewalk cafe adjacent to its premises located at 57 E. Chicago Ave.. Said sidewalk cafe area #1 shall be sixteen point zero eight (16.08) feet in length and nine point nine two (9.92) feet in width, area #2 shall be nine point eight three (9.83) feet in length and nine point eight three (9.83) feet in width for a total of two hundred fifty-six point one four (256.14) square feet and shall allow six (6) feet of clear space from the face of the curb/building line along E Chicago Ave. The compensation for said space and the days and hours of operation for the sidewalk cafe shall be as follows:

Monday through Sunday 10:00 a.m. until 10:00 p.m.
Compensation: $600.00
SEATING CAPACITY: 12

Sidewalk Cafe Permit and approved plan must be posted at all times.

This grant of privilege #1111113 for a sidewalk cafe shall be subject to the provisions of Section 10-28-800 though 10-28-885 of the Municipal Code of Chicago and the directions of the Commissioner of Department of Business Affairs and Consumer Protection, the Commissioner of Streets and Sanitation, and the Commissioner of Transportation.

The permit holder agrees to hold the City of Chicago harmless for any damage, relocation or replacement costs associated with damage, relocation or removal of private property caused by the City performing work in the public way.

Authority for the above named privilege is herein given and granted from and after March 1, 2014 through and including December 1, 2014.

Alderman _____

Brendan Reilly 42nd Ward

City of Chicago

O2014-2117

Office of the City Clerk

Document Tracking Sheet

Meeting Date:	3/5/2014
Sponsor(s):	Reilly (42)
Type:	Ordinance
Title:	Sidewalk cafe(s) for Potbelly Sandwich Works - 545 W Madison St
Committee(s) Assignment:	Committee on Transportation and Public Way

ORDINANCE
POTBELLY SANDWICH WORKS
Acct. No. 65004 - 31
Permit No. 1111122

Be It Ordained by the City Council of the City of Chicago:

Permission and authority are hereby given and granted to POTBELLY SANDWICH WORKS upon the terms and subject to the conditions of this ordinance, to maintain and use a portion of the public right of way for a sidewalk cafe adjacent to its premises located at 545 W. Madison St.. Said sidewalk cafe area #1 shall be twenty-nine point five (29.5) feet in length and eight point one seven (8.17) feet in width for a total of two hundred forty-one point zero two (241.02) square feet and shall allow six (6) feet of clear space from the face of the curb/building line along N. Clinton Street. The compensation for said space and the days and hours of operation for the sidewalk cafe shall be as follows:

Monday through Friday 8:00 a.m. to 9:00 p.m. Saturday and Sunday 11:00 a.m. to 7:00 p.m.
Compensation: $600.00
SEATING CAPACITY: 10

Sidewalk Cafe Permit and approved plan must be posted at all times.

This grant of privilege #1111122 for a sidewalk cafe shall be subject to the provisions of Section 10-28-800 though 10-28-885 of the Municipal Code of Chicago and the directions of the Commissioner of Department of Business Affairs and Consumer Protection, the Commissioner of Streets and Sanitation, and the Commissioner of Transportation.

The permit holder agrees to hold the City of Chicago harmless for any damage, relocation or replacement costs associated with damage, relocation or removal of private property caused by the City performing work in the public way.

Authority for the above named privilege is herein given and granted from and after March 1, 2014 through and including December 1, 2014.

Alderman _____

Brendan Reilly 42nd Ward

City of Chicago

O2014-2119

Office of the City Clerk

Document Tracking Sheet

Meeting Date:	3/5/2014
Sponsor(s):	Reilly (42)
Type:	Ordinance
Title:	Sidewalk cafe(s) for Potbelly Sandwich Works - 200 S Michigan Ave
Committee(s) Assignment:	Committee on Transportation and Public Way

ORDINANCE
POTBELLY SANDWICH WORKS
Acct. No. 65004 - 56
Permit No. 1111129

Be It Ordained by the City Council of the City of Chicago:

Permission and authority are hereby given and granted to POTBELLY SANDWICH WORKS upon the terms and subject to the conditions of this ordinance, to maintain and use a portion of the public right of way for a sidewalk cafe adjacent to its premises located at 200 S. Michigan Ave.. Said sidewalk cafe area #1 shall be twenty-six point three seven (26.37) feet in length and thirteen point five four (13.54) feet in width for a total of three hundred fifty-seven point zero five (357.05) square feet and shall allow six (6) feet of clear space from the face of the curb/building line along S. Michigan. The compensation for said space and the days and hours of operation for the sidewalk cafe shall be as follows:

Monday through Thursday 11:00 until 10:00pm Friday through Sunday 11:00am until 11:00pm
Compensation: $821.21
SEATING CAPACITY: 24

Sidewalk Cafe Permit and approved plan must be posted at all times.

This grant of privilege #1111129 for a sidewalk cafe shall be subject to the provisions of Section 10-28-800 though 10-28-885 of the Municipal Code of Chicago and the directions of the Commissioner of Department of Business Affairs and Consumer Protection, the Commissioner of Streets and Sanitation, and the Commissioner of Transportation.

The permit holder agrees to hold the City of Chicago harmless for any damage, relocation or replacement costs associated with damage, relocation or removal of private property caused by the City performing work in the public way.

Authority for the above named privilege is herein given and granted from and after March 1, 2014 through and including December 1, 2014.

Alderman _____

Brendan Reilly 42nd Ward

City of Chicago

O2014-2122

Office of the City Clerk

Document Tracking Sheet

Meeting Date:	3/5/2014
Sponsor(s):	Reilly (42)
Type:	Ordinance
Title:	Sidewalk cafe(s) for Potbelly Sandwich Works LLC - 508 N Clark St
Committee(s) Assignment:	Committee on Transportation and Public Way

ORDINANCE
POTBELLY SANDWICH WORKS LLC
Acct. No. 65004 - 12
Permit No. 1111374

Be It Ordained by the City Council of the City of Chicago:

Permission and authority are hereby given and granted to POTBELLY SANDWICH WORKS LLC upon the terms and subject to the conditions of this ordinance, to maintain and use a portion of the public right of way for a sidewalk cafe adjacent to its premises located at 508 N. Clark St.. Said sidewalk cafe area #1 shall be thirty-nine point zero eight (39.08) feet in length and five point four two (5.42) feet in width for a total of two hundred eleven point eight one (211.81) square feet and shall allow six (6) feet of clear space from the face of the curb/building line along N. Clark St. The compensation for said space and the days and hours of operation for the sidewalk cafe shall be as follows:

Monday through Friday 8:00 a.m. to 7:00 p.m. Saturday & Sunday 8:00 a.m. to 5:00 p.m.
Compensation: $600.00
SEATING CAPACITY: 12

Sidewalk Cafe Permit and approved plan must be posted at all times.

This grant of privilege #1111374 for a sidewalk cafe shall be subject to the provisions of Section 10-28-800 though 10-28-885 of the Municipal Code of Chicago and the directions of the Commissioner of Department of Business Affairs and Consumer Protection, the Commissioner of Streets and Sanitation, and the Commissioner of Transportation.

The permit holder agrees to hold the City of Chicago harmless for any damage, relocation or replacement costs associated with damage, relocation or removal of private property caused by the City performing work in the public way.

Authority for the above named privilege is herein given and granted from and after March 1, 2014 through and including December 1, 2014.

Alderman _____

Brendan Reilly 42nd Ward

City of Chicago

O2014-2126

Office of the City Clerk

Document Tracking Sheet

Meeting Date:	3/5/2014
Sponsor(s):	Reilly (42)
Type:	Ordinance
Title:	Sidewalk cafe(s) for Potbelly Sandwich Works LLC - 1 N LaSalle St
Committee(s) Assignment:	Committee on Transportation and Public Way

ORDINANCE
POTBELLY SANDWICH WORKS LLC
Acct. No. 65004 - 11
Permit No. 1111120

Be It Ordained by the City Council of the City of Chicago:

Permission and authority are hereby given and granted to POTBELLY SANDWICH WORKS, LLC upon the terms and subject to the conditions of this ordinance, to maintain and use a portion of the public right of way for a sidewalk cafe adjacent to its premises located at 1 N. La Salle St.. Said sidewalk cafe area #1 shall be nineteen point six seven (19.67) feet in length and six point one two (6.12) feet in width for a total of one hundred twenty point three eight (120.38) square feet and shall allow six (6) feet of clear space from the face of the curb/building line along N. La Salle St.. The compensation for said space and the days and hours of operation for the sidewalk cafe shall be as follows:

Monday through Friday 10:00am until 4:00pm
Compensation: $600.00
SEATING CAPACITY: 10

Sidewalk Cafe Permit and approved plan must be posted at all times.

This grant of privilege #1111120 for a sidewalk cafe shall be subject to the provisions of Section 10-28-800 though 10-28-885 of the Municipal Code of Chicago and the directions of the Commissioner of Department of Business Affairs and Consumer Protection, the Commissioner of Streets and Sanitation, and the Commissioner of Transportation.

The permit holder agrees to hold the City of Chicago harmless for any damage, relocation or replacement costs associated with damage, relocation or removal of private property caused by the City performing work in the public way.

Authority for the above named privilege is herein given and granted from and after March 1, 2014 through and including December 1, 2014.

Alderman _____

Brendan Reilly 42nd Ward

City of Chicago

O2014-2127

Office of the City Clerk

Document Tracking Sheet

Meeting Date:	3/5/2014
Sponsor(s):	Reilly (42)
Type:	Ordinance
Title:	Sidewalk cafe(s) for Potbelly Sandwich Works LLC - 277 E Ontario St
Committee(s) Assignment:	Committee on Transportation and Public Way

ORDINANCE
POTBELLY SANDWICH WORKS LLC
Acct. No. 65004 - 21
Permit No. 1111128

Be It Ordained by the City Council of the City of Chicago:

Permission and authority are hereby given and granted to POTBELLY SANDWICH WORKS LLC upon the terms and subject to the conditions of this ordinance, to maintain and use a portion of the public right of way for a sidewalk cafe adjacent to its premises located at 277 E. Ontario St.. Said sidewalk cafe area #1 shall be thirty (30) feet in length and ten (10) feet in width for a total of three hundred (300) square feet and shall allow six (6) feet of clear space from the face of the curb/building line along E. ONTARIO ST.. The compensation for said space and the days and hours of operation for the sidewalk cafe shall be as follows:

Monday through Sunday 11:00 a.m. to 9:00 p.m.
Compensation: $690.00
SEATING CAPACITY: 16

Sidewalk Cafe Permit and approved plan must be posted at all times.

This grant of privilege #1111128 for a sidewalk cafe shall be subject to the provisions of Section 10-28-800 though 10-28-885 of the Municipal Code of Chicago and the directions of the Commissioner of Department of Business Affairs and Consumer Protection, the Commissioner of Streets and Sanitation, and the Commissioner of Transportation.

The permit holder agrees to hold the City of Chicago harmless for any damage, relocation or replacement costs associated with damage, relocation or removal of private property caused by the City performing work in the public way.

Authority for the above named privilege is herein given and granted from and after March 1, 2014 through and including December 1, 2014.

Alderman _____

Brendan Reilly 42nd Ward

City of Chicago

O2014-2128

Office of the City Clerk

Document Tracking Sheet

Meeting Date:	3/5/2014
Sponsor(s):	Reilly (42)
Type:	Ordinance
Title:	Sidewalk cafe(s) for Potbelly Sandwich Works LLC - 190 N State St
Committee(s) Assignment:	Committee on Transportation and Public Way

ORDINANCE

POTBELLY SANDWICH WORKS LLC
Acct. No. 65004 - 1
Permit No. 1111130

Be It Ordained by the City Council of the City of Chicago:

Permission and authority are hereby given and granted to POTBELLY SANDWICH WORKS LLC upon the terms and subject to the conditions of this ordinance, to maintain and use a portion of the public right of way for a sidewalk cafe adjacent to its premises located at 190 N. State St.. Said sidewalk cafe area #1 shall be thirty-one point five (31.5) feet in length and eight point five (8.5) feet in width for a total of two hundred sixty-seven point seven five (267.75) square feet and shall allow six (6) feet of clear space from the face of the curb/building line along N. State Street. The compensation for said space and the days and hours of operation for the sidewalk cafe shall be as follows:

Monday through Friday 8:00 a.m. to 10:00 p.m. Saturday and Sunday 11:00 a.m. to 10:00 p.m.
Compensation: $1,204.88
SEATING CAPACITY: 18

Sidewalk Cafe Permit and approved plan must be posted at all times.

This grant of privilege #1111130 for a sidewalk cafe shall be subject to the provisions of Section 10-28-800 though 10-28-885 of the Municipal Code of Chicago and the directions of the Commissioner of Department of Business Affairs and Consumer Protection, the Commissioner of Streets and Sanitation, and the Commissioner of Transportation.

The permit holder agrees to hold the City of Chicago harmless for any damage, relocation or replacement costs associated with damage, relocation or removal of private property caused by the City performing work in the public way.

Authority for the above named privilege is herein given and granted from and after March 1, 2014 through and including December 1, 2014.

Alderman _____

Brendan Reilly 42nd Ward

City of Chicago

O2014-2129

Office of the City Clerk

Document Tracking Sheet

Meeting Date:	3/5/2014
Sponsor(s):	Reilly (42)
Type:	Ordinance
Title:	Sidewalk cafe(s) for Potbelly Sandwich Works No. 100
Committee(s) Assignment:	Committee on Transportation and Public Way

ORDINANCE

POTBELLY SANDWICH WORKS # 100
Acct. No. 65004 - 28
Permit No. 1111200

Be It Ordained by the City Council of the City of Chicago:

Permission and authority are hereby given and granted to POTBELLY SANDWICH WORKS # 100 upon the terms and subject to the conditions of this ordinance, to maintain and use a portion of the public right of way for a sidewalk cafe adjacent to its premises located at 209 S. La Salle St.. Said sidewalk cafe area #1 shall be thirty-three point zero eight (33.08) feet in length and seven (7) feet in width for a total of two hundred thirty-one point five six (231.56) square feet and shall allow six (6) feet of clear space from the face of the curb/building line along W. Adams Street. The compensation for said space and the days and hours of operation for the sidewalk cafe shall be as follows:

Monday through Friday 8:00am to 7:00pm
Compensation: $600.00
SEATING CAPACITY: 14

Sidewalk Cafe Permit and approved plan must be posted at all times.

This grant of privilege #1111200 for a sidewalk cafe shall be subject to the provisions of Section 10-28-800 though 10-28-885 of the Municipal Code of Chicago and the directions of the Commissioner of Department of Business Affairs and Consumer Protection, the Commissioner of Streets and Sanitation, and the Commissioner of Transportation.

The permit holder agrees to hold the City of Chicago harmless for any damage, relocation or replacement costs associated with damage, relocation or removal of private property caused by the City performing work in the public way.

Authority for the above named privilege is herein given and granted from and after March 1, 2014 through and including December 1, 2014.

Alderman _____

Brendan Reilly 42nd Ward

City of Chicago

O2014-2149

Office of the City Clerk

Document Tracking Sheet

Meeting Date:	3/5/2014
Sponsor(s):	Reilly (42)
Type:	Ordinance
Title:	Sidewalk cafe(s) for Prosecco
Committee(s) Assignment:	Committee on Transportation and Public Way

ORDINANCE
PROSECCO
Acct. No. 316198 - 2
Permit No. 1111337

Be It Ordained by the City Council of the City of Chicago:

Permission and authority are hereby given and granted to PROSECCO upon the terms and subject to the conditions of this ordinance, to maintain and use a portion of the public right of way for a sidewalk cafe adjacent to its premises located at 710 N. Wells St. Said sidewalk cafe area #1 shall be forty (40) feet in length and nine (9) feet in width for a total of three hundred sixty (360) square feet and shall allow six (6) feet of clear space from the face of the curb/building line along N. Wells Street. The compensation for said space and the days and hours of operation for the sidewalk cafe shall be as follows:

Monday through Saturday 11:30 a.m. to 11:00 p.m.
Compensation: $828.00
SEATING CAPACITY: 30

Sidewalk Cafe Permit and approved plan must be posted at all times.

This grant of privilege #1111337 for a sidewalk cafe shall be subject to the provisions of Section 10-28-800 though 10-28-885 of the Municipal Code of Chicago and the directions of the Commissioner of Department of Business Affairs and Consumer Protection, the Commissioner of Streets and Sanitation, and the Commissioner of Transportation.

The permit holder agrees to hold the City of Chicago harmless for any damage, relocation or replacement costs associated with damage, relocation or removal of private property caused by the City performing work in the public way.

Authority for the above named privilege is herein given and granted from and after March 1, 2014 through and including December 1, 2014.

Alderman _____

Brendan Reilly 42nd Ward

City of Chicago

O2014-2152

Office of the City Clerk

Document Tracking Sheet

Meeting Date:	3/5/2014
Sponsor(s):	Reilly (42)
Type:	Ordinance
Title:	Sidewalk cafe(s) for Protein Bar - 352 N Clark St
Committee(s) Assignment:	Committee on Transportation and Public Way

ORDINANCE
PROTEIN BAR
Acct. No. 359705 - 1
Permit No. 1111111

Be It Ordained by the City Council of the City of Chicago:

Permission and authority are hereby given and granted to PROTEIN BAR upon the terms and subject to the conditions of this ordinance, to maintain and use a portion of the public right of way for a sidewalk cafe adjacent to its premises located at 352 N. Clark St.. Said sidewalk cafe area #1 shall be twenty-eight point six seven (28.67) feet in length and six point eight three (6.83) feet in width for a total of one hundred ninety-five point eight two (195.82) square feet and shall allow six (6) feet of clear space from the face of the curb/building line along N Clark St. The compensation for said space and the days and hours of operation for the sidewalk cafe shall be as follows:

Monday through Saturday 8:00 a.m. until 9:00 p.m.
Compensation: $600.00
SEATING CAPACITY: 14

Sidewalk Cafe Permit and approved plan must be posted at all times.

This grant of privilege #1111111 for a sidewalk cafe shall be subject to the provisions of Section 10-28-800 though 10-28-885 of the Municipal Code of Chicago and the directions of the Commissioner of Department of Business Affairs and Consumer Protection, the Commissioner of Streets and Sanitation, and the Commissioner of Transportation.

The permit holder agrees to hold the City of Chicago harmless for any damage, relocation or replacement costs associated with damage, relocation or removal of private property caused by the City performing work in the public way.

Authority for the above named privilege is herein given and granted from and after March 1, 2014 through and including December 1, 2014.

Alderman _____

Brendan Reilly 42nd Ward



City of Chicago

O2014-2154

Office of the City Clerk

Document Tracking Sheet

Meeting Date:	3/5/2014
Sponsor(s):	Reilly (42)
Type:	Ordinance
Title:	Sidewalk cafe(s) for Protein Bar - 221 W Washington St
Committee(s) Assignment:	Committee on Transportation and Public Way

ORDINANCE
PROTEIN BAR
Acct. No. 359707 - 1
Permit No. 1111381

Be It Ordained by the City Council of the City of Chicago:

Permission and authority are hereby given and granted to PROTEIN BAR upon the terms and subject to the conditions of this ordinance, to maintain and use a portion of the public right of way for a sidewalk cafe adjacent to its premises located at 221 W. Washington St.. Said sidewalk cafe area #1 shall be twenty-six (26) feet in length and nine point eight three (9.83) feet in width for a total of two hundred fifty-five point five eight (255.58) square feet and shall allow six (6) feet of clear space from the face of the curb/building line along Washington St. The compensation for said space and the days and hours of operation for the sidewalk cafe shall be as follows:

Monday through Friday 8:00 a.m. until 8:00 p.m.
Compensation: $600.00
SEATING CAPACITY: 16

Sidewalk Cafe Permit and approved plan must be posted at all times.

This grant of privilege #1111381 for a sidewalk cafe shall be subject to the provisions of Section 10-28-800 though 10-28-885 of the Municipal Code of Chicago and the directions of the Commissioner of Department of Business Affairs and Consumer Protection, the Commissioner of Streets and Sanitation, and the Commissioner of Transportation.

The permit holder agrees to hold the City of Chicago harmless for any damage, relocation or replacement costs associated with damage, relocation or removal of private property caused by the City performing work in the public way.

Authority for the above named privilege is herein given and granted from and after March 1, 2014 through and including December 1, 2014.

Alderman _____

Brendan Reilly 42nd Ward

City of Chicago

O2014-2156

Office of the City Clerk

Document Tracking Sheet

Meeting Date:	3/5/2014
Sponsor(s):	Reilly (42)
Type:	Ordinance
Title:	Sidewalk cafe(s) for Purple Pig, The
Committee(s) Assignment:	Committee on Transportation and Public Way

ORDINANCE
THE PURPLE PIG
Acct. No. 342411 - 1
Permit No. 1111115

Be It Ordained by the City Council of the City of Chicago:

Permission and authority are hereby given and granted to THE PURPLE PIG upon the terms and subject to the conditions of this ordinance, to maintain and use a portion of the public right of way for a sidewalk cafe adjacent to its premises located at 500 N. Michigan Ave.. Said sidewalk cafe area #1 shall be fifty point eight three (50.83) feet in length and fifteen point four two (15.42) feet in width for a total of seven hundred eighty-three point eight (783.8) square feet and shall allow six (6) feet of clear space from the face of the curb/building line along E. Illinois. The compensation for said space and the days and hours of operation for the sidewalk cafe shall be as follows:

Monday through Sunday 11:30am until 12:00 am
Compensation: $1,802.74
SEATING CAPACITY: 58

Sidewalk Cafe Permit and approved plan must be posted at all times.


This grant of privilege #1111115 for a sidewalk cafe shall be subject to the provisions of Section 10-28-800 though 10-28-885 of the Municipal Code of Chicago and the directions of the Commissioner of Department of Business Affairs and Consumer Protection, the Commissioner of Streets and Sanitation, and the Commissioner of Transportation.

The permit holder agrees to hold the City of Chicago harmless for any damage, relocation or replacement costs associated with damage, relocation or removal of private property caused by the City performing work in the public way.

Authority for the above named privilege is herein given and granted from and after March 1, 2014 through and including December 1, 2014.

Alderman _____

Brendan Reilly 42nd Ward

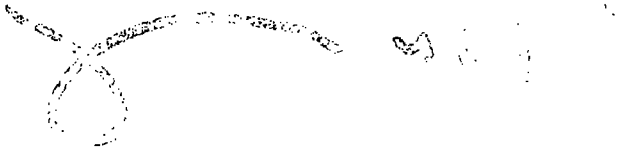

City of Chicago

O2014-2157

Office of the City Clerk

Document Tracking Sheet

Meeting Date:	3/5/2014
Sponsor(s):	Reilly (42)
Type:	Ordinance
Title:	Sidewalk cafe(s) for Quay
Committee(s) Assignment:	Committee on Transportation and Public Way

ORDINANCE
QUAY
Acct. No. 350965 - 1
Permit No. 1111553

Be It Ordained by the City Council of the City of Chicago:

Permission and authority are hereby given and granted to QUAY upon the terms and subject to the conditions of this ordinance, to maintain and use a portion of the public right of way for a sidewalk cafe adjacent to its premises located at 465 E. Illinois St.. Said sidewalk cafe area #1 shall be thirty-one point six seven (31.67) feet in length and ten point five eight (10.58) feet in width, area #2 shall be twenty-eight point nine two (28.92) feet in length and ten point five eight (10.58) feet in width for a total of six hundred forty-one point zero four (641.04) square feet and shall allow six (6) feet of clear space from the face of the curb/building line along E ILLINOIS ST. The compensation for said space and the days and hours of operation for the sidewalk cafe shall be as follows:

Monday through Sunday 8:00 a.m. until 12:00 a.m.
Compensation: $1,474.40
SEATING CAPACITY: 56

Sidewalk Cafe Permit and approved plan must be posted at all times.

This grant of privilege #1111553 for a sidewalk cafe shall be subject to the provisions of Section 10-28-800 though 10-28-885 of the Municipal Code of Chicago and the directions of the Commissioner of Department of Business Affairs and Consumer Protection, the Commissioner of Streets and Sanitation, and the Commissioner of Transportation.

The permit holder agrees to hold the City of Chicago harmless for any damage, relocation or replacement costs associated with damage, relocation or removal of private property caused by the City performing work in the public way.

Authority for the above named privilege is herein given and granted from and after March 1, 2014 through and including December 1, 2014.

Alderman _____

Brendan Reilly 42nd Ward

City of Chicago

O2014-2159

Office of the City Clerk

Document Tracking Sheet

Meeting Date:	3/5/2014
Sponsor(s):	Reilly (42)
Type:	Ordinance
Title:	Sidewalk cafe(s) for RA Sushi
Committee(s) Assignment:	Committee on Transportation and Public Way

ORDINANCE
RA SUSHI
Acct. No. 23079 - 2
Permit No. 1111389

Be It Ordained by the City Council of the City of Chicago:

Permission and authority are hereby given and granted to RA SUSHI upon the terms and subject to the conditions of this ordinance, to maintain and use a portion of the public right of way for a sidewalk cafe adjacent to its premises located at 1139 N. State St.. Said sidewalk cafe area #1 shall be forty-five (45) feet in length and eight (8) feet in width for a total of three hundred sixty (360) square feet and shall allow six (6) feet of clear space from the face of the curb/building line along E. Elm Street. The compensation for said space and the days and hours of operation for the sidewalk cafe shall be as follows:

Monday thru Sunday 11:00 a.m. to 12:00 a.m.
Compensation: $828.00
SEATING CAPACITY: 24

Sidewalk Cafe Permit and approved plan must be posted at all times.

This grant of privilege #1111389 for a sidewalk cafe shall be subject to the provisions of Section 10-28-800 though 10-28-885 of the Municipal Code of Chicago and the directions of the Commissioner of Department of Business Affairs and Consumer Protection, the Commissioner of Streets and Sanitation, and the Commissioner of Transportation.

The permit holder agrees to hold the City of Chicago harmless for any damage, relocation or replacement costs associated with damage, relocation or removal of private property caused by the City performing work in the public way.

Authority for the above named privilege is herein given and granted from and after March 1, 2014 through and including December 1, 2014.

Alderman _____

Brendan Reilly 42nd Ward

City of Chicago

O2014-2160

Office of the City Clerk

Document Tracking Sheet

Meeting Date:	3/5/2014
Sponsor(s):	Reilly (42)
Type:	Ordinance
Title:	Sidewalk cafe(s) for Roka Akor/Bombay Spice Grill and Wine
Committee(s) Assignment:	Committee on Transportation and Public Way

ORDINANCE
ROKA AKOR/BOMBAY SPICE GRILL AND WINE
Acct. No. 357515 - 1
Permit No. 1111088

Be It Ordained by the City Council of the City of Chicago:

Permission and authority are hereby given and granted to ROKA AKOR/BOMBAY SPICE GRILL AND WINE upon the terms and subject to the conditions of this ordinance, to maintain and use a portion of the public right of way for a sidewalk cafe adjacent to its premises located at 111 W. Illinois St.. Said sidewalk cafe area #1 shall be thirty-four (34) feet in length and nine point five (9.5) feet in width, area #2 shall be ten point five eight (10.58) feet in length and nine point five (9.5) feet in width for a total of four hundred twenty-three point five one (423.51) square feet and shall allow six (6) feet of clear space from the face of the curb/building line along N. Clark Street. The compensation for said space and the days and hours of operation for the sidewalk cafe shall be as follows:

Monday and Sunday 11:00 a.m. to 12:00 Midnight
Compensation: $974.07
SEATING CAPACITY: 48

Sidewalk Cafe Permit and approved plan must be posted at all times.

This grant of privilege #1111088 for a sidewalk cafe shall be subject to the provisions of Section 10-28-800 though 10-28-885 of the Municipal Code of Chicago and the directions of the Commissioner of Department of Business Affairs and Consumer Protection, the Commissioner of Streets and Sanitation, and the Commissioner of Transportation.

The permit holder agrees to hold the City of Chicago harmless for any damage, relocation or replacement costs associated with damage, relocation or removal of private property caused by the City performing work in the public way.

Authority for the above named privilege is herein given and granted from and after March 1, 2014 through and including December 1, 2014.

Alderman _____

Brendan Reilly 42nd Ward

City of Chicago

O2014-2161

Office of the City Clerk

Document Tracking Sheet

Meeting Date:	3/5/2014
Sponsor(s):	Reilly (42)
Type:	Ordinance
Title:	Sidewalk cafe(s) for Rosebud Steakhouse
Committee(s) Assignment:	Committee on Transportation and Public Way

ORDINANCE
Rosebud Steakhouse
Acct. No. 202047 - 1
Permit No. 1111438

Be It Ordained by the City Council of the City of Chicago:

Permission and authority are hereby given and granted to Rosebud Steakhouse upon the terms and subject to the conditions of this ordinance, to maintain and use a portion of the public right of way for a sidewalk cafe adjacent to its premises located at 192 E. Walton Pl. Said sidewalk cafe area #1 shall be twenty-three point zero eight (23.08) feet in length and six point nine two (6.92) feet in width for a total of one hundred fifty-nine point seven one (159.71) square feet and shall allow six (6) feet of clear space from the face of the curb/building line along E. Walton Place. The compensation for said space and the days and hours of operation for the sidewalk cafe shall be as follows:

Monday through Saturday 11:30 a.m. to 12:00 Midnight and Sunday 3:00 p.m. to 12:00 Midnight.
Compensation: $600.00
SEATING CAPACITY: 20

Sidewalk Cafe Permit and approved plan must be posted at all times.

This grant of privilege #1111438 for a sidewalk cafe shall be subject to the provisions of Section 10-28-800 though 10-28-885 of the Municipal Code of Chicago and the directions of the Commissioner of Department of Business Affairs and Consumer Protection, the Commissioner of Streets and Sanitation, and the Commissioner of Transportation.

The permit holder agrees to hold the City of Chicago harmless for any damage, relocation or replacement costs associated with damage, relocation or removal of private property caused by the City performing work in the public way.

Authority for the above named privilege is herein given and granted from and after March 1, 2014 through and including December 1, 2014.

Alderman _____

Brendan Reilly 42nd Ward

City of Chicago

O2014-2162

Office of the City Clerk

Document Tracking Sheet

Meeting Date:	3/5/2014
Sponsor(s):	Reilly (42)
Type:	Ordinance
Title:	Sidewalk cafe(s) for Sayat Nova
Committee(s) Assignment:	Committee on Transportation and Public Way

ORDINANCE
Sayat Nova
Acct. No. 9763 - 1
Permit No. 1111104

Be It Ordained by the City Council of the City of Chicago:

Permission and authority are hereby given and granted to Sayat Nova upon the terms and subject to the conditions of this ordinance, to maintain and use a portion of the public right of way for a sidewalk cafe adjacent to its premises located at 157 E. Ohio St.. Said sidewalk cafe area #1 shall be fifteen point five (15.5) feet in length and eight (8) feet in width for a total of one hundred twenty-four (124) square feet and shall allow six (6) feet of clear space from the face of the curb/building line along E. Ohio Street. The compensation for said space and the days and hours of operation for the sidewalk cafe shall be as follows:

Monday through Thursday 11:00 a.m. to 10:00 p.m. Friday and Saturday 11:00 a.m. to 11:00 p.m. Sunday 3:00 p.m. to 9:30 p.m.
Compensation: $600.00
SEATING CAPACITY: 8

Sidewalk Cafe Permit and approved plan must be posted at all times.

This grant of privilege #1111104 for a sidewalk cafe shall be subject to the provisions of Section 10-28-800 though 10-28-885 of the Municipal Code of Chicago and the directions of the Commissioner of Department of Business Affairs and Consumer Protection, the Commissioner of Streets and Sanitation, and the Commissioner of Transportation.

The permit holder agrees to hold the City of Chicago harmless for any damage, relocation or replacement costs associated with damage, relocation or removal of private property caused by the City performing work in the public way.

Authority for the above named privilege is herein given and granted from and after March 1, 2014 through and including December 1, 2014.

Alderman _____

Brendan Reilly 42nd Ward

City of Chicago

O2014-2163

Office of the City Clerk

Document Tracking Sheet

Meeting Date:	3/5/2014
Sponsor(s):	Reilly (42)
Type:	Ordinance
Title:	Sidewalk cafe(s) for Sepia - 123 N Jefferson St
Committee(s) Assignment:	Committee on Transportation and Public Way

ORDINANCE
SEPIA
Acct. No. 311235 - 1
Permit No. 1111532

Be It Ordained by the City Council of the City of Chicago:

Permission and authority are hereby given and granted to SEPIA upon the terms and subject to the conditions of this ordinance, to maintain and use a portion of the public right of way for a sidewalk cafe adjacent to its premises located at 123 N. Jefferson St.. Said sidewalk cafe area #1 shall be twenty-two (22) feet in length and eight (8) feet in width for a total of one hundred seventy-six (176) square feet and shall allow six (6) feet of clear space from the face of the curb/building line along N. Jefferson St.. The compensation for said space and the days and hours of operation for the sidewalk cafe shall be as follows:

Monday through Friday 11:30 a.m. until 10:00 p.m. Friday . Saturday 5:15 p.m. until 10:30 p.m. Sunday 10:30 a.m. until 10:00 p.m.
Compensation: $600.00
SEATING CAPACITY: 16

Sidewalk Cafe Permit and approved plan must be posted at all times.

This grant of privilege #1111532 for a sidewalk cafe shall be subject to the provisions of Section 10-28-800 though 10-28-885 of the Municipal Code of Chicago and the directions of the Commissioner of Department of Business Affairs and Consumer Protection, the Commissioner of Streets and Sanitation, and the Commissioner of Transportation.

The permit holder agrees to hold the City of Chicago harmless for any damage, relocation or replacement costs associated with damage, relocation or removal of private property caused by the City performing work in the public way.

Authority for the above named privilege is herein given and granted from and after March 1, 2014 through and including December 1, 2014.

Alderman _____

Brendan Reilly 42nd Ward

City of Chicago

O2014-2164

Office of the City Clerk

Document Tracking Sheet

Meeting Date:	3/5/2014
Sponsor(s):	Reilly (42)
Type:	Ordinance
Title:	Sidewalk cafe(s) for Sepia - 135 N Jefferson St
Committee(s) Assignment:	Committee on Transportation and Public Way

ORDINANCE
SEPIA
Acct. No. 311235 - 2
Permit No. 1111573

Be It Ordained by the City Council of the City of Chicago:

Permission and authority are hereby given and granted to SEPIA upon the terms and subject to the conditions of this ordinance, to maintain and use a portion of the public right of way for a sidewalk cafe adjacent to its premises located at 135 N. Jefferson St.. Said sidewalk cafe area #1 shall be sixty-nine (69) feet in length and eight (8) feet in width for a total of five hundred fifty-two (552) square feet and shall allow six (6) feet of clear space from the face of the curb/building line along N Jefferson St. The compensation for said space and the days and hours of operation for the sidewalk cafe shall be as follows:

Monday through Friday 11:30 a.m. until 10:00 p.m. Saturday 5:15 p.m. until 10:30 p.m.
Sunday 10:30 a.m. until 10:00 p.m.
Compensation: $607.20
SEATING CAPACITY: 40

Sidewalk Cafe Permit and approved plan must be posted at all times.

This grant of privilege #1111573 for a sidewalk cafe shall be subject to the provisions of Section 10-28-800 though 10-28-885 of the Municipal Code of Chicago and the directions of the Commissioner of Department of Business Affairs and Consumer Protection, the Commissioner of Streets and Sanitation, and the Commissioner of Transportation.

The permit holder agrees to hold the City of Chicago harmless for any damage, relocation or replacement costs associated with damage, relocation or removal of private property caused by the City performing work in the public way.

Authority for the above named privilege is herein given and granted from and after March 1, 2014 through and including December 1, 2014.

Alderman _____

Brendan Reilly 42nd Ward

City of Chicago

O2014-2165

Office of the City Clerk

Document Tracking Sheet

Meeting Date:	3/5/2014
Sponsor(s):	Reilly (42)
Type:	Ordinance
Title:	Sidewalk cafe(s) for Sopraffina/Cicchetti
Committee(s) Assignment:	Committee on Transportation and Public Way

ORDINANCE
SOPRAFFINA/CICCHETTI
Acct. No. 377945 - 1
Permit No. 1111450

Be It Ordained by the City Council of the City of Chicago:

Permission and authority are hereby given and granted to SOPRAFFINA/CICCHETTI upon the terms and subject to the conditions of this ordinance, to maintain and use a portion of the public right of way for a sidewalk cafe adjacent to its premises located at 201 E. Huron St.. Said sidewalk cafe area #1 shall be thirty-three (33) feet in length and five point one seven (5.17) feet in width for a total of one hundred seventy point six one (170.61) square feet and shall allow six (6) feet of clear space from the face of the curb/building line along E. Erie Street. The compensation for said space and the days and hours of operation for the sidewalk cafe shall be as follows:

Monday through Thursday 11:00 a.m. to 11:00 p.m. Friday 11:00 a.m. to 12:00 midnight
Saturday and Sunday 9:00 a.m. to 12:00 midnight
Compensation: $600.00
SEATING CAPACITY: 7

Sidewalk Cafe Permit and approved plan must be posted at all times.

This grant of privilege #1111450 for a sidewalk cafe shall be subject to the provisions of Section 10-28-800 though 10-28-885 of the Municipal Code of Chicago and the directions of the Commissioner of Department of Business Affairs and Consumer Protection, the Commissioner of Streets and Sanitation, and the Commissioner of Transportation.

The permit holder agrees to hold the City of Chicago harmless for any damage, relocation or replacement costs associated with damage, relocation or removal of private property caused by the City performing work in the public way.

Authority for the above named privilege is herein given and granted from and after March 1, 2014 through and including December 1, 2014.

Alderman _____

Brendan Reilly 42nd Ward

City of Chicago

O2014-2167

Office of the City Clerk

Document Tracking Sheet

Meeting Date:	3/5/2014
Sponsor(s):	Reilly (42)
Type:	Ordinance
Title:	Sidewalk cafe(s) for Starbucks Coffee - 200 S Michigan Ave
Committee(s) Assignment:	Committee on Transportation and Public Way

ORDINANCE
STARBUCKS COFFEE
Acct. No. 369504-2
Permit No. 1111368

Be It Ordained by the City Council of the City of Chicago:

Permission and authority are hereby given and granted to STARBUCKS COFFEE upon the terms and subject to the conditions of this ordinance, to maintain and use a portion of the public right of way for a sidewalk cafe adjacent to its premises located at 200 S. Michigan Ave.. Said sidewalk cafe area #1 shall be sixteen point six seven (16.67) feet in length and fourteen point eight (14.8) feet in width for a total of two hundred forty-six point seven two (246.72) square feet and shall allow six (6) feet of clear space from the face of the curb/building line along S. Michigan. The compensation for said space and the days and hours of operation for the sidewalk cafe shall be as follows:

Monday to Sunday 8:00 am - 10:00 pm
Compensation: $600.00
SEATING CAPACITY: 12

Sidewalk Cafe Permit and approved plan must be posted at all times.

This grant of privilege #1111368 for a sidewalk cafe shall be subject to the provisions of Section 10-28-800 though 10-28-885 of the Municipal Code of Chicago and the directions of the Commissioner of Department of Business Affairs and Consumer Protection, the Commissioner of Streets and Sanitation, and the Commissioner of Transportation.

The permit holder agrees to hold the City of Chicago harmless for any damage, relocation or replacement costs associated with damage, relocation or removal of private property caused by the City performing work in the public way.

Authority for the above named privilege is herein given and granted from and after March 1, 2014 through and including December 1, 2014.

Alderman _____

Brendan Reilly 42nd Ward

City of Chicago

O2014-2169

Office of the City Clerk

Document Tracking Sheet

Meeting Date:	3/5/2014
Sponsor(s):	Reilly (42)
Type:	Ordinance
Title:	Sidewalk cafe(s) for Starbucks Coffee - 600 N State St
Committee(s) Assignment:	Committee on Transportation and Public Way

ORDINANCE
STARBUCKS COFFEE
Acct. No. 369504 - 4
Permit No. 1111369

Be It Ordained by the City Council of the City of Chicago:

Permission and authority are hereby given and granted to STARBUCKS COFFEE upon the terms and subject to the conditions of this ordinance, to maintain and use a portion of the public right of way for a sidewalk cafe adjacent to its premises located at 600 N. State St. Said sidewalk cafe area #1 shall be twenty-six point five (26.5) feet in length and fourteen (14) feet in width for a total of three hundred seventy-one (371) square feet and shall allow six (6) feet of clear space from the face of the curb/building line along N. State. The compensation for said space and the days and hours of operation for the sidewalk cafe shall be as follows:

Monday through Friday 8:00 a.m. to 9:00 p.m. Saturday and Sunday 8:00 a.m. to 10:00 p.m.
Compensation: $853.30
SEATING CAPACITY: 24

Sidewalk Cafe Permit and approved plan must be posted at all times.

This grant of privilege #1111369 for a sidewalk cafe shall be subject to the provisions of Section 10-28-800 though 10-28-885 of the Municipal Code of Chicago and the directions of the Commissioner of Department of Business Affairs and Consumer Protection, the Commissioner of Streets and Sanitation, and the Commissioner of Transportation.

The permit holder agrees to hold the City of Chicago harmless for any damage, relocation or replacement costs associated with damage, relocation or removal of private property caused by the City performing work in the public way.

Authority for the above named privilege is herein given and granted from and after March 1, 2014 through and including December 1, 2014.

Alderman _____

Brendan Reilly 42nd Ward

City of Chicago

O2014-2171

Office of the City Clerk

Document Tracking Sheet

Meeting Date:	3/5/2014
Sponsor(s):	Reilly (42)
Type:	Ordinance
Title:	Sidewalk cafe(s) for Starbucks Coffee No. 216
Committee(s) Assignment:	Committee on Transportation and Public Way

ORDINANCE
STARBUCKS COFFEE #216
Acct. No. 63414 - 12
Permit No. 1111346

Be It Ordained by the City Council of the City of Chicago:

Permission and authority are hereby given and granted to STARBUCKS COFFEE #216 upon the terms and subject to the conditions of this ordinance, to maintain and use a portion of the public right of way for a sidewalk cafe adjacent to its premises located at 401 E. Ontario St.. Said sidewalk cafe area #1 shall be forty-six point eight three (46.83) feet in length and four (4) feet in width for a total of one hundred eighty-seven point three two (187.32) square feet and shall allow six (6) feet of clear space from the face of the curb/building line along E. Ontario Street. The compensation for said space and the days and hours of operation for the sidewalk cafe shall be as follows:

Sunday through Thursday 8:00 a.m. to 9:00 p.m. Friday & Saturday 8:00 a.m. to 10:00 p.m.
Compensation: $600.00
SEATING CAPACITY: 16

Sidewalk Cafe Permit and approved plan must be posted at all times.

This grant of privilege #1111346 for a sidewalk cafe shall be subject to the provisions of Section 10-28-800 though 10-28-885 of the Municipal Code of Chicago and the directions of the Commissioner of Department of Business Affairs and Consumer Protection, the Commissioner of Streets and Sanitation, and the Commissioner of Transportation.

The permit holder agrees to hold the City of Chicago harmless for any damage, relocation or replacement costs associated with damage, relocation or removal of private property caused by the City performing work in the public way.

Authority for the above named privilege is herein given and granted from and after March 1, 2014 through and including December 1, 2014.

Alderman _____

Brendan Reilly 42nd Ward

City of Chicago

O2014-2175

Office of the City Clerk

Document Tracking Sheet

Meeting Date:	3/5/2014
Sponsor(s):	Reilly (42)
Type:	Ordinance
Title:	Sidewalk cafe(s) for Starbucks Coffee No. 225
Committee(s) Assignment:	Committee on Transportation and Public Way

ORDINANCE
STARBUCKS COFFEE #225
Acct. No. 63414 - 27
Permit No. 1111301

Be It Ordained by the City Council of the City of Chicago:

Permission and authority are hereby given and granted to STARBUCKS COFFEE #225 upon the terms and subject to the conditions of this ordinance, to maintain and use a portion of the public right of way for a sidewalk cafe adjacent to its premises located at 40 W. Lake St.. Said sidewalk cafe area #1 shall be eighteen (18) feet in length and six point two five (6.25) feet in width for a total of one hundred twelve point five (112.5) square feet and shall allow six (6) feet of clear space from the face of the curb/building line along W. Lake Street. The compensation for said space and the days and hours of operation for the sidewalk cafe shall be as follows:

Monday through Friday 8:00 a.m. to 7:00 p.m. Saturday 8:00 a.m. to 3:00 p.m.
Compensation: $600.00
SEATING CAPACITY: 6

Sidewalk Cafe Permit and approved plan must be posted at all times.

This grant of privilege #1111301 for a sidewalk cafe shall be subject to the provisions of Section 10-28-800 though 10-28-885 of the Municipal Code of Chicago and the directions of the Commissioner of Department of Business Affairs and Consumer Protection, the Commissioner of Streets and Sanitation, and the Commissioner of Transportation.

The permit holder agrees to hold the City of Chicago harmless for any damage, relocation or replacement costs associated with damage, relocation or removal of private property caused by the City performing work in the public way.

Authority for the above named privilege is herein given and granted from and after March 1, 2014 through and including December 1, 2014.

Alderman _____

Brendan Reilly 42nd Ward

City of Chicago

O2014-2176

Office of the City Clerk

Document Tracking Sheet

Meeting Date:	3/5/2014
Sponsor(s):	Reilly (42)
Type:	Ordinance
Title:	Sidewalk cafe(s) for Starbucks Coffee No. 236
Committee(s) Assignment:	Committee on Transportation and Public Way

ORDINANCE

STARBUCKS COFFEE #236
Acct. No. 63414 - 19
Permit No. 1111304

Be It Ordained by the City Council of the City of Chicago:

Permission and authority are hereby given and granted to STARBUCKS COFFEE #236 upon the terms and subject to the conditions of this ordinance, to maintain and use a portion of the public right of way for a sidewalk cafe adjacent to its premises located at 39 W. Division St.. Said sidewalk cafe area #1 shall be twenty-four (24) feet in length and eleven (11) feet in width for a total of two hundred sixty-four (264) square feet and shall allow six (6) feet of clear space from the face of the curb/building line along N. Dearborn Street. The compensation for said space and the days and hours of operation for the sidewalk cafe shall be as follows:

Monday through Thursday 8:00 a.m. to 10:00 p.m. Friday & Saturday 8:00 a.m. to 12:00 Midnight Sunday 8:00 a.m. to 9:00 p.m.
Compensation: $607.20
SEATING CAPACITY: 19

Sidewalk Cafe Permit and approved plan must be posted at all times.

This grant of privilege #1111304 for a sidewalk cafe shall be subject to the provisions of Section 10-28-800 though 10-28-885 of the Municipal Code of Chicago and the directions of the Commissioner of Department of Business Affairs and Consumer Protection, the Commissioner of Streets and Sanitation, and the Commissioner of Transportation.

The permit holder agrees to hold the City of Chicago harmless for any damage, relocation or replacement costs associated with damage, relocation or removal of private property caused by the City performing work in the public way.

Authority for the above named privilege is herein given and granted from and after March 1, 2014 through and including December 1, 2014.

Alderman _____

Brendan Reilly 42nd Ward

City of Chicago

O2014-2178

Office of the City Clerk

Document Tracking Sheet

Meeting Date:	3/5/2014
Sponsor(s):	Reilly (42)
Type:	Ordinance
Title:	Sidewalk cafe(s) for Starbucks Coffee No. 2215
Committee(s) Assignment:	Committee on Transportation and Public Way

ORDINANCE
STARBUCKS COFFEE #2215
Acct. No. 63414 - 21
Permit No. 1111278

Be It Ordained by the City Council of the City of Chicago:

Permission and authority are hereby given and granted to STARBUCKS COFFEE #2215 upon the terms and subject to the conditions of this ordinance, to maintain and use a portion of the public right of way for a sidewalk cafe adjacent to its premises located at 828 N. State St. Said sidewalk cafe area #1 shall be twenty-six (26) feet in length and twelve (12) feet in width for a total of three hundred twelve (312) square feet and shall allow six (6) feet of clear space from the face of the curb/building line along W. Pearson Street. The compensation for said space and the days and hours of operation for the sidewalk cafe shall be as follows:

Sunday through Thursday 8:00 a.m. to 10:00 p.m. Friday & Saturday 8:00 a.m. to 12:00 Mldnight
Compensation: $717.60
SEATING CAPACITY: 22

Sidewalk Cafe Permit and approved plan must be posted at all times.

This grant of privilege #1111278 for a sidewalk cafe shall be subject to the provisions of Section 10-28-800 though 10-28-885 of the Municipal Code of Chicago and the directions of the Commissioner of Department of Business Affairs and Consumer Protection, the Commissioner of Streets and Sanitation, and the Commissioner of Transportation.

The permit holder agrees to hold the City of Chicago harmless for any damage, relocation or replacement costs associated with damage, relocation or removal of private property caused by the City performing work in the public way.

Authority for the above named privilege is herein given and granted from and after March 1, 2014 through and including December 1, 2014.

Alderman _____

Brendan Reilly 42nd Ward

City of Chicago

O2014-2179

Office of the City Clerk

Document Tracking Sheet

Meeting Date:	3/5/2014
Sponsor(s):	Reilly (42)
Type:	Ordinance
Title:	Sidewalk cafe(s) for Starbucks Coffee No. 2230
Committee(s) Assignment:	Committee on Transportation and Public Way

ORDINANCE
STARBUCKS COFFEE #2230
Acct. No. 63414 - 37
Permit No. 1111285

Be It Ordained by the City Council of the City of Chicago:

Permission and authority are hereby given and granted to STARBUCKS COFFEE #2230 upon the terms and subject to the conditions of this ordinance, to maintain and use a portion of the public right of way for a sidewalk cafe adjacent to its premises located at 68 E. Madison St.. Said sidewalk cafe area #1 shall be twenty-two (22) feet in length and four (4) feet in width for a total of eighty-eight (88) square feet and shall allow six (6) feet of clear space from the face of the curb/building line along E. Madison Street. The compensation for said space and the days and hours of operation for the sidewalk cafe shall be as follows:

Monday through Sunday 8:00 a.m.to 9:00 p.m.
Compensation: $600.00
SEATING CAPACITY: 8

Sidewalk Cafe Permit and approved plan must be posted at all times.

This grant of privilege #1111285 for a sidewalk cafe shall be subject to the provisions of Section 10-28-800 though 10-28-885 of the Municipal Code of Chicago and the directions of the Commissioner of Department of Business Affairs and Consumer Protection, the Commissioner of Streets and Sanitation, and the Commissioner of Transportation.

The permit holder agrees to hold the City of Chicago harmless for any damage, relocation or replacement costs associated with damage, relocation or removal of private property caused by the City performing work in the public way.

Authority for the above named privilege is herein given and granted from and after March 1, 2014 through and including December 1, 2014.

Alderman _____

Brendan Reilly 42nd Ward

City of Chicago

O2014-2181

Office of the City Clerk

Document Tracking Sheet

Meeting Date:	3/5/2014
Sponsor(s):	Reilly (42)
Type:	Ordinance
Title:	Sidewalk cafe(s) for Starbucks Coffee No. 2334
Committee(s) Assignment:	Committee on Transportation and Public Way

ORDINANCE
STARBUCKS COFFEE #2334
Acct. No. 63414 - 46
Permit No. 1111340

Be It Ordained by the City Council of the City of Chicago:

Permission and authority are hereby given and granted to STARBUCKS COFFEE #2334 upon the terms and subject to the conditions of this ordinance, to maintain and use a portion of the public right of way for a sidewalk cafe adjacent to its premises located at 106-108 W. Germania Pl.. Said sidewalk cafe area #1 shall be sixteen (16) feet in length and eight (8) feet in width, area #2 shall be sixteen (16) feet in length and eight (8) feet in width for a total of two hundred fifty-six (256) square feet and shall allow six (6) feet of clear space from the face of the curb/building line along N. Clark Street. The compensation for said space and the days and hours of operation for the sidewalk cafe shall be as follows:

Sunday through Saturday 8:00 a.m. to 8:30 p.m.
Compensation: $600.00
SEATING CAPACITY: 24

Sidewalk Cafe Permit and approved plan must be posted at all times.

This grant of privilege #1111340 for a sidewalk cafe shall be subject to the provisions of Section 10-28-800 though 10-28-885 of the Municipal Code of Chicago and the directions of the Commissioner of Department of Business Affairs and Consumer Protection, the Commissioner of Streets and Sanitation, and the Commissioner of Transportation.

The permit holder agrees to hold the City of Chicago harmless for any damage, relocation or replacement costs associated with damage, relocation or removal of private property caused by the City performing work in the public way.

Authority for the above named privilege is herein given and granted from and after March 1, 2014 through and including December 1, 2014.

Alderman _____

Brendan Reilly 42nd Ward

City of Chicago

O2014-2183

Office of the City Clerk

Document Tracking Sheet

Meeting Date:	3/5/2014
Sponsor(s):	Reilly (42)
Type:	Ordinance
Title:	Sidewalk cafe(s) for Sushi Samba
Committee(s) Assignment:	Committee on Transportation and Public Way

ORDINANCE
SHUSHI SAMBA
Acct. No. 230209-1
Permit No. 1111565

Be It Ordained by the City Council of the City of Chicago:

Permission and authority are hereby given and granted to SUSHI SAMBA upon the terms and subject to the conditions of this ordinance, to maintain and use a portion of the public right of way for a sidewalk cafe adjacent to its premises located at 504 N. Wells St.. Said sidewalk cafe area #1 shall be twenty-five (25) feet in length and five (5) feet in width, area #2 shall be fifteen (15) feet in length and five (5) feet in width for a total of two hundred (200) square feet and shall allow six (6) feet of clear space from the face of the curb/building line along N. Wells Street. The compensation for said space and the days and hours of operation for the sidewalk cafe shall be as follows:

Monday thru Sunday 11:00 a.m. to 11:00 p.m.
Compensation: $600.00
SEATING CAPACITY: 20

Sidewalk Cafe Permit and approved plan must be posted at all times.

This grant of privilege #1111565 for a sidewalk cafe shall be subject to the provisions of Section 10-28-800 though 10-28-885 of the Municipal Code of Chicago and the directions of the Commissioner of Department of Business Affairs and Consumer Protection, the Commissioner of Streets and Sanitation, and the Commissioner of Transportation.

The permit holder agrees to hold the City of Chicago harmless for any damage, relocation or replacement costs associated with damage, relocation or removal of private property caused by the City performing work in the public way.

Authority for the above named privilege is herein given and granted from and after March 1, 2014 through and including December 1, 2014.

Alderman _____

Brendan Reilly 42nd Ward

City of Chicago

O2014-2184

Office of the City Clerk

Document Tracking Sheet

Meeting Date:	3/5/2014
Sponsor(s):	Reilly (42)
Type:	Ordinance
Title:	Sidewalk cafe(s) for Starbucks Coffee No. 2401
Committee(s) Assignment:	Committee on Transportation and Public Way

ORDINANCE
STARBUCKS COFFEE #2401
Acct. No. 63414 - 56
Permit No. 1111212

Be It Ordained by the City Council of the City of Chicago:

Permission and authority are hereby given and granted to STARBUCKS COFFEE #2401 upon the terms and subject to the conditions of this ordinance, to maintain and use a portion of the public right of way for a sidewalk cafe adjacent to its premises located at 750 N. Franklin St.. Said sidewalk cafe area #1 shall be twenty (20) feet in length and six point five (6.5) feet in width for a total of one hundred thirty (130) square feet and shall allow six (6) feet of clear space from the face of the curb/building line along N. Franklin Street. The compensation for said space and the days and hours of operation for the sidewalk cafe shall be as follows:

Monday through Sunday 8:00 a.m. to 9:00 p.m.
Compensation: $600.00
SEATING CAPACITY: 12

Sidewalk Cafe Permit and approved plan must be posted at all times.

This grant of privilege #1111212 for a sidewalk cafe shall be subject to the provisions of Section 10-28-800 though 10-28-885 of the Municipal Code of Chicago and the directions of the Commissioner of Department of Business Affairs and Consumer Protection, the Commissioner of Streets and Sanitation, and the Commissioner of Transportation.

The permit holder agrees to hold the City of Chicago harmless for any damage, relocation or replacement costs associated with damage, relocation or removal of private property caused by the City performing work in the public way.

Authority for the above named privilege is herein given and granted from and after March 1, 2014 through and including December 1, 2014.

Alderman _____

Brendan Reilly 42nd Ward

City of Chicago

O2014-2185

Office of the City Clerk

Document Tracking Sheet

Meeting Date:	3/5/2014
Sponsor(s):	Reilly (42)
Type:	Ordinance
Title:	Sidewalk cafe(s) for Tavernita
Committee(s) Assignment:	Committee on Transportation and Public Way

ORDINANCE
TAVERNITA
Acct. No. 361479 - 1
Permit No. 1111095

Be It Ordained by the City Council of the City of Chicago:

Permission and authority are hereby given and granted to TAVERNITA upon the terms and subject to the conditions of this ordinance, to maintain and use a portion of the public right of way for a sidewalk cafe adjacent to its premises located at 151 W. Erie St.. Said sidewalk cafe area #1 shall be thirty-three point eight three (33.83) feet in length and nine point seven five (9.75) feet in width, area #2 shall be forty-six point four two (46.42) feet in length and five point seven five (5.75) feet in width for a total of five hundred ninety-six point seven six (596.76) square feet and shall allow six (6) feet of clear space from the face of the curb/building line along N. LaSalle Street, W. Erie Street. The compensation for said space and the days and hours of operation for the sidewalk cafe shall be as follows:

Monday through Sunday 11:00 a.m. to 12:00 midnight
Compensation: $1,372.54
SEATING CAPACITY: 50

Sidewalk Cafe Permit and approved plan must be posted at all times.

This grant of privilege #1111095 for a sidewalk cafe shall be subject to the provisions of Section 10-28-800 though 10-28-885 of the Municipal Code of Chicago and the directions of the Commissioner of Department of Business Affairs and Consumer Protection, the Commissioner of Streets and Sanitation, and the Commissioner of Transportation.

The permit holder agrees to hold the City of Chicago harmless for any damage, relocation or replacement costs associated with damage, relocation or removal of private property caused by the City performing work in the public way.

Authority for the above named privilege is herein given and granted from and after March 1, 2014 through and including December 1, 2014.

Alderman _____

Brendan Reilly 42nd Ward

City of Chicago

O2014-2186

Office of the City Clerk

Document Tracking Sheet

Meeting Date:	3/5/2014
Sponsor(s):	Reilly (42)
Type:	Ordinance
Title:	Sidewalk cafe(s) for Starbucks Coffee No. 2484
Committee(s) Assignment:	Committee on Transportation and Public Way

ORDINANCE
STARBUCKS COFFEE #2484
Acct. No. 63414 - 79
Permit No. 1111360

Be It Ordained by the City Council of the City of Chicago:

Permission and authority are hereby given and granted to STARBUCKS COFFEE #2484 upon the terms and subject to the conditions of this ordinance, to maintain and use a portion of the public right of way for a sidewalk cafe adjacent to its premises located at 111 E. Chestnut St.. Said sidewalk cafe area #1 shall be twenty-three (23) feet in length and nine point five (9.5) feet in width, area #2 shall be seventeen (17) feet in length and nine point five (9.5) feet in width for a total of three hundred eighty (380) square feet and shall allow six (6) feet of clear space from the face of the curb/building line along E. Chestnut Street. The compensation for said space and the days and hours of operation for the sidewalk cafe shall be as follows:

Monday thru Thursday 8:00 a.m. to 9:00 p.m. Friday & Saturday 8:00 a.m. to 10:00 p.m.
Sunday 8:00 a.m. to 9:30 p.m.
Compensation: $874.00
SEATING CAPACITY: 16

Sidewalk Cafe Permit and approved plan must be posted at all times.

This grant of privilege #1111360 for a sidewalk cafe shall be subject to the provisions of Section 10-28-800 though 10-28-885 of the Municipal Code of Chicago and the directions of the Commissioner of Department of Business Affairs and Consumer Protection, the Commissioner of Streets and Sanitation, and the Commissioner of Transportation.

The permit holder agrees to hold the City of Chicago harmless for any damage, relocation or replacement costs associated with damage, relocation or removal of private property caused by the City performing work in the public way.

Authority for the above named privilege is herein given and granted from and after March 1, 2014 through and including December 1, 2014.

Alderman _____
Brendan Reilly 42nd Ward

City of Chicago

O2014-2188

Office of the City Clerk

Document Tracking Sheet

Meeting Date:	3/5/2014
Sponsor(s):	Reilly (42)
Type:	Ordinance
Title:	Sidewalk cafe(s) for Table Fifty-Two
Committee(s) Assignment:	Committee on Transportation and Public Way

ORDINANCE
TABLE FIFTY-TWO
Acct. No. 316046 - 2
Permit No. 1111597

Be It Ordained by the City Council of the City of Chicago:

Permission and authority are hereby given and granted to TABLE FIFTY-TWO upon the terms and subject to the conditions of this ordinance, to maintain and use a portion of the public right of way for a sidewalk cafe adjacent to its premises located at 52 W. Elm St.. Said sidewalk cafe area #1 shall be nineteen point nine two (19.92) feet in length and four point six (4.6) feet in width for a total of ninety-one point six three (91.63) square feet and shall allow six (6) feet of clear space from the face of the curb/building line along W. Elm Street. The compensation for said space and the days and hours of operation for the sidewalk cafe shall be as follows:

Tuesday through Sunday 10:30 a.m. to 11:00 p.m.
Compensation: $600.00
SEATING CAPACITY: 8

Sidewalk Cafe Permit and approved plan must be posted at all times.

This grant of privilege #1111597 for a sidewalk cafe shall be subject to the provisions of Section 10-28-800 though 10-28-885 of the Municipal Code of Chicago and the directions of the Commissioner of Department of Business Affairs and Consumer Protection, the Commissioner of Streets and Sanitation, and the Commissioner of Transportation.

The permit holder agrees to hold the City of Chicago harmless for any damage, relocation or replacement costs associated with damage, relocation or removal of private property caused by the City performing work in the public way.

Authority for the above named privilege is herein given and granted from and after March 1, 2014 through and including December 1, 2014.

Alderman _____

Brendan Reilly 42nd Ward

City of Chicago

O2014-2189

Office of the City Clerk

Document Tracking Sheet

Meeting Date:	3/5/2014
Sponsor(s):	Reilly (42)
Type:	Ordinance
Title:	Sidewalk cafe(s) for Starbucks Coffee No. 2510
Committee(s) Assignment:	Committee on Transportation and Public Way

ORDINANCE
STARBUCKS COFFEE #2510
Acct. No. 63414 - 77
Permit No. 1111347

Be It Ordained by the City Council of the City of Chicago:

Permission and authority are hereby given and granted to STARBUCKS COFFEE #2510 upon the terms and subject to the conditions of this ordinance, to maintain and use a portion of the public right of way for a sidewalk cafe adjacent to its premises located at 414 N. Orleans St.. Said sidewalk cafe area #1 shall be thirty-four (34) feet in length and five point four two (5.42) feet in width for a total of one hundred eighty-four point two eight (184.28) square feet and shall allow six (6) feet of clear space from the face of the curb/building line along N. Orleans Street. The compensation for said space and the days and hours of operation for the sidewalk cafe shall be as follows:

Monday through Sunday 8:00am until 9:00pm
Compensation: $600.00
SEATING CAPACITY: 18

Sidewalk Cafe Permit and approved plan must be posted at all times.

This grant of privilege #1111347 for a sidewalk cafe shall be subject to the provisions of Section 10-28-800 though 10-28-885 of the Municipal Code of Chicago and the directions of the Commissioner of Department of Business Affairs and Consumer Protection, the Commissioner of Streets and Sanitation, and the Commissioner of Transportation.

The permit holder agrees to hold the City of Chicago harmless for any damage, relocation or replacement costs associated with damage, relocation or removal of private property caused by the City performing work in the public way.

Authority for the above named privilege is herein given and granted from and after March 1, 2014 through and including December 1, 2014.

Alderman _____

Brendan Reilly 42nd Ward

City of Chicago

O2014-2190

Office of the City Clerk

Document Tracking Sheet

Meeting Date:	3/5/2014
Sponsor(s):	Reilly (42)
Type:	Ordinance
Title:	Sidewalk cafe(s) for Starbucks Coffee No. 2545
Committee(s) Assignment:	Committee on Transportation and Public Way

ORDINANCE
STARBUCKS COFFEE #2545
Acct. No. 63414 - 84
Permit No. 1111364

Be It Ordained by the City Council of the City of Chicago:

Permission and authority are hereby given and granted to STARBUCKS COFFEE #2545 upon the terms and subject to the conditions of this ordinance, to maintain and use a portion of the public right of way for a sidewalk cafe adjacent to its premises located at 25 E. Washington St.. Said sidewalk cafe area #1 shall be twenty-one (21) feet in length and fourteen (14) feet in width for a total of two hundred ninety-four (294) square feet and shall allow six (6) feet of clear space from the face of the curb/building line along N. Wabash Ave.. The compensation for said space and the days and hours of operation for the sidewalk cafe shall be as follows:

Monday through Sunday 8:00 a.m. to 9:00 p.m.
Compensation: $1,323.00
SEATING CAPACITY: 18

Sidewalk Cafe Permit and approved plan must be posted at all times.

This grant of privilege #1111364 for a sidewalk cafe shall be subject to the provisions of Section 10-28-800 though 10-28-885 of the Municipal Code of Chicago and the directions of the Commissioner of Department of Business Affairs and Consumer Protection, the Commissioner of Streets and Sanitation, and the Commissioner of Transportation.

The permit holder agrees to hold the City of Chicago harmless for any damage, relocation or replacement costs associated with damage, relocation or removal of private property caused by the City performing work in the public way.

Authority for the above named privilege is herein given and granted from and after March 1, 2014 through and including December 1, 2014.

Alderman _____

Brendan Reilly 42nd Ward

City of Chicago

O2014-2191

Office of the City Clerk

Document Tracking Sheet

Meeting Date:	3/5/2014
Sponsor(s):	Reilly (42)
Type:	Ordinance
Title:	Sidewalk cafe(s) for TGI Friday's
Committee(s) Assignment:	Committee on Transportation and Public Way

ORDINANCE
TGI FRIDAY'S
Acct. No. 64022 - 1
Permit No. 1111384

Be It Ordained by the City Council of the City of Chicago:

Permission and authority are hereby given and granted to TGI FRIDAY'S upon the terms and subject to the conditions of this ordinance, to maintain and use a portion of the public right of way for a sidewalk cafe adjacent to its premises located at 153 E. Erie St.. Said sidewalk cafe area #1 shall be fifty-five point two five (55.25) feet in length and fourteen point three three (14.33) feet in width for a total of seven hundred ninety-one point seven three (791.73) square feet and shall allow six (6) feet of clear space from the face of the curb/building line along E.ERIE. The compensation for said space and the days and hours of operation for the sidewalk cafe shall be as follows:

Monday through Friday 10:00 a.m. until 12:00 Midnight Saturday and Sunday 8:00 a.m. until 12:00 Midnight
Compensation: $1,820.98
SEATING CAPACITY: 62

Sidewalk Cafe Permit and approved plan must be posted at all times.

This grant of privilege #1111384 for a sidewalk cafe shall be subject to the provisions of Section 10-28-800 though 10-28-885 of the Municipal Code of Chicago and the directions of the Commissioner of Department of Business Affairs and Consumer Protection, the Commissioner of Streets and Sanitation, and the Commissioner of Transportation.

The permit holder agrees to hold the City of Chicago harmless for any damage, relocation or replacement costs associated with damage, relocation or removal of private property caused by the City performing work in the public way.

Authority for the above named privilege is herein given and granted from and after March 1, 2014 through and including December 1, 2014.

Alderman _____
Brendan Reilly 42nd Ward

City of Chicago

O2014-2192

Office of the City Clerk

Document Tracking Sheet

Meeting Date:	3/5/2014
Sponsor(s):	Reilly (42)
Type:	Ordinance
Title:	Sidewalk cafe(s) for Starbucks Coffee No. 8972
Committee(s) Assignment:	Committee on Transportation and Public Way

ORDINANCE
STARBUCKS COFFEE #8972
Acct. No. 63414 - 105
Permit No. 1111357

Be It Ordained by the City Council of the City of Chicago:

Permission and authority are hereby given and granted to STARBUCKS COFFEE #8972 upon the terms and subject to the conditions of this ordinance, to maintain and use a portion of the public right of way for a sidewalk cafe adjacent to its premises located at 42 E. Chicago Ave.. Said sidewalk cafe area #1 shall be twenty (20) feet in length and twelve (12) feet in width for a total of two hundred forty (240) square feet and shall allow six (6) feet of clear space from the face of the curb/building line along E. Chicago Avenue. The compensation for said space and the days and hours of operation for the sidewalk cafe shall be as follows:

Monday through Friday 8:00 a.m. to 6:00 p.m.
Compensation: $600.00
SEATING CAPACITY: 20

Sidewalk Cafe Permit and approved plan must be posted at all times.

This grant of privilege #1111357 for a sidewalk cafe shall be subject to the provisions of Section 10-28-800 though 10-28-885 of the Municipal Code of Chicago and the directions of the Commissioner of Department of Business Affairs and Consumer Protection, the Commissioner of Streets and Sanitation, and the Commissioner of Transportation.

The permit holder agrees to hold the City of Chicago harmless for any damage, relocation or replacement costs associated with damage, relocation or removal of private property caused by the City performing work in the public way.

Authority for the above named privilege is herein given and granted from and after March 1, 2014 through and including December 1, 2014.

Alderman _____

Brendan Reilly 42nd Ward

City of Chicago

O2014-2193

Office of the City Clerk

Document Tracking Sheet

Meeting Date:	3/5/2014
Sponsor(s):	Reilly (42)
Type:	Ordinance
Title:	Sidewalk cafe(s) for Starbucks Coffee No. 10594
Committee(s) Assignment:	Committee on Transportation and Public Way

ORDINANCE
STARBUCKS COFFEE #10594
Acct. No. 63414 - 115
Permit No. 1111362

Be It Ordained by the City Council of the City of Chicago:

Permission and authority are hereby given and granted to STARBUCKS COFFEE #10594 upon the terms and subject to the conditions of this ordinance; to maintain and use a portion of the public right of way for a sidewalk cafe adjacent to its premises located at 39 S. La Salle St.. Said sidewalk cafe area #1 shall be sixty-three (63) feet in length and seven (7) feet in width for a total of four hundred forty-one (441) square feet and shall allow six (6) feet of clear space from the face of the curb/building line along W. Monroe. The compensation for said space and the days and hours of operation for the sidewalk cafe shall be as follows:

Sunday through Saturday 8:00 a.m. to 12:00 Midnight
Compensation: $793.80
SEATING CAPACITY: 36

Sidewalk Cafe Permit and approved plan must be posted at all times.

This grant of privilege #1111362 for a sidewalk cafe shall be subject to the provisions of Section 10-28-800 though 10-28-885 of the Municipal Code of Chicago and the directions of the Commissioner of Department of Business Affairs and Consumer Protection, the Commissioner of Streets and Sanitation, and the Commissioner of Transportation.

The permit holder agrees to hold the City of Chicago harmless for any damage, relocation or replacement costs associated with damage, relocation or removal of private property caused by the City performing work in the public way.

Authority for the above named privilege is herein given and granted from and after March 1, 2014 through and including December 1, 2014.

Alderman _____

Brendan Reilly 42nd Ward

City of Chicago

O2014-2194

Office of the City Clerk

Document Tracking Sheet

Meeting Date:	3/5/2014
Sponsor(s):	Reilly (42)
Type:	Ordinance
Title:	Sidewalk cafe(s) for Tilted Kilt Pub & Eatery
Committee(s) Assignment:	Committee on Transportation and Public Way

ORDINANCE
TILTED KILT PUB & EATERY
Acct. No. 330964 - 1
Permit No. 1111377

Be It Ordained by the City Council of the City of Chicago:

Permission and authority are hereby given and granted to TILTED KILT PUB & EATERY upon the terms and subject to the conditions of this ordinance, to maintain and use a portion of the public right of way for a sidewalk cafe adjacent to its premises located at 17 N. Wabash Ave.. Said sidewalk cafe area #1 shall be eighteen (18) feet in length and ten (10) feet in width for a total of one hundred eighty (180) square feet and shall allow six (6) feet of clear space from the face of the curb/building line along N. Wabash. The compensation for said space and the days and hours of operation for the sidewalk cafe shall be as follows:

Sunday through Saturday 8:00am until 11:00pm
Compensation: $810.00
SEATING CAPACITY: 32

Sidewalk Cafe Permit and approved plan must be posted at all times.

This grant of privilege #1111377 for a sidewalk cafe shall be subject to the provisions of Section 10-28-800 though 10-28-885 of the Municipal Code of Chicago and the directions of the Commissioner of Department of Business Affairs and Consumer Protection, the Commissioner of Streets and Sanitation, and the Commissioner of Transportation.

The permit holder agrees to hold the City of Chicago harmless for any damage, relocation or replacement costs associated with damage, relocation or removal of private property caused by the City performing work in the public way.

Authority for the above named privilege is herein given and granted from and after March 1, 2014 through and including December 1, 2014.

Alderman _____

Brendan Reilly 42nd Ward

City of Chicago

O2014-2195

Office of the City Clerk

Document Tracking Sheet

Meeting Date:	3/5/2014
Sponsor(s):	Reilly (42)
Type:	Ordinance
Title:	Sidewalk cafe(s) for Toni Patisserie
Committee(s) Assignment:	Committee on Transportation and Public Way

ORDINANCE
TONI PATISSERIE
Acct. No. 364791 - 1
Permit No. 1111079

Be It Ordained by the City Council of the City of Chicago:

Permission and authority are hereby given and granted to TONI PATISSERIE upon the terms and subject to the conditions of this ordinance, to maintain and use a portion of the public right of way for a sidewalk cafe adjacent to its premises located at 65 E. Washington St.. Said sidewalk cafe area #1 shall be twelve point six seven (12.67) feet in length and five point three three (5.33) feet in width for a total of sixty-seven point five three (67.53) square feet and shall allow six (6) feet of clear space from the face of the curb/building line along E. Washington. The compensation for said space and the days and hours of operation for the sidewalk cafe shall be as follows:

Monday to Saturday 8:00 a.m. - 11:00 p.m. Sunday 8:00 a.m. - 8:00 p.m.
Compensation: $600.00
SEATING CAPACITY: 6

Sidewalk Cafe Permit and approved plan must be posted at all times.

This grant of privilege #1111079 for a sidewalk cafe shall be subject to the provisions of Section 10-28-800 though 10-28-885 of the Municipal Code of Chicago and the directions of the Commissioner of Department of Business Affairs and Consumer Protection, the Commissioner of Streets and Sanitation, and the Commissioner of Transportation.

The permit holder agrees to hold the City of Chicago harmless for any damage, relocation or replacement costs associated with damage, relocation or removal of private property caused by the City performing work in the public way.

Authority for the above named privilege is herein given and granted from and after March 1, 2014 through and including December 1, 2014.

Alderman _____

Brendan Reilly 42nd Ward

City of Chicago

O2014-2196

Office of the City Clerk

Document Tracking Sheet

Meeting Date:	3/5/2014
Sponsor(s):	Reilly (42)
Type:	Ordinance
Title:	Sidewalk cafe(s) for Tradition
Committee(s) Assignment:	Committee on Transportation and Public Way

ORDINANCE
TRADITION
Acct. No. 300607 - 1
Permit No. 1111148

Be It Ordained by the City Council of the City of Chicago:

Permission and authority are hereby given and granted to TRADITION upon the terms and subject to the conditions of this ordinance, to maintain and use a portion of the public right of way for a sidewalk cafe adjacent to its premises located at 160 N. Franklin St.. Said sidewalk cafe area #1 shall be thirty-two (32) feet in length and five (5) feet in width for a total of one hundred sixty (160) square feet and shall allow six (6) feet of clear space from the face of the curb/building line along N. Franklin Street. The compensation for said space and the days and hours of operation for the sidewalk cafe shall be as follows:

Monday through Friday 11:00 a.m. to 8:00 p.m.
Compensation: $720.00
SEATING CAPACITY: 20

Sidewalk Cafe Permit and approved plan must be posted at all times.


This grant of privilege #1111148 for a sidewalk cafe shall be subject to the provisions of Section 10-28-800 though 10-28-885 of the Municipal Code of Chicago and the directions of the Commissioner of Department of Business Affairs and Consumer Protection, the Commissioner of Streets and Sanitation, and the Commissioner of Transportation.

The permit holder agrees to hold the City of Chicago harmless for any damage, relocation or replacement costs associated with damage, relocation or removal of private property caused by the City performing work in the public way.

Authority for the above named privilege is herein given and granted from and after March 1, 2014 through and including December 1, 2014.

Alderman _____

Brendan Reilly 42nd Ward

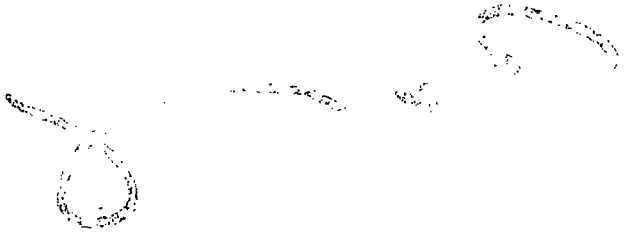

City of Chicago

O2014-2197

Office of the City Clerk

Document Tracking Sheet

Meeting Date:	3/5/2014
Sponsor(s):	Reilly (42)
Type:	Ordinance
Title:	Sidewalk cafe(s) for Starbucks Coffee No. 10955
Committee(s) Assignment:	Committee on Transportation and Public Way

ORDINANCE

STARBUCKS COFFEE #10955
Acct. No. 63414 - 120
Permit No. 1111275

Be It Ordained by the City Council of the City of Chicago:

Permission and authority are hereby given and granted to STARBUCKS COFFEE #10955 upon the terms and subject to the conditions of this ordinance, to maintain and use a portion of the public right of way for a sidewalk cafe adjacent to its premises located at 38 E. Ontario St.. Said sidewalk cafe area #1 shall be fifteen (15) feet in length and four (4) feet in width for a total of sixty (60) square feet and shall allow six (6) feet of clear space from the face of the curb/building line along N. Wabash Avenue. The compensation for said space and the days and hours of operation for the sidewalk cafe shall be as follows:

Sunday through Saturday 8:00 a.m. to 11:00 p.m.
Compensation: $600.00
SEATING CAPACITY: 6

Sidewalk Cafe Permit and approved plan must be posted at all times.

This grant of privilege #1111275 for a sidewalk cafe shall be subject to the provisions of Section 10-28-800 though 10-28-885 of the Municipal Code of Chicago and the directions of the Commissioner of Department of Business Affairs and Consumer Protection, the Commissioner of Streets and Sanitation, and the Commissioner of Transportation.

The permit holder agrees to hold the City of Chicago harmless for any damage, relocation or replacement costs associated with damage, relocation or removal of private property caused by the City performing work in the public way.

Authority for the above named privilege is herein given and granted from and after March 1, 2014 through and including December 1, 2014.

Alderman _____

Brendan Reilly 42nd Ward

City of Chicago

O2014-2198

Office of the City Clerk

Document Tracking Sheet

Meeting Date:	3/5/2014
Sponsor(s):	Reilly (42)
Type:	Ordinance
Title:	Sidewalk cafe(s) for Starbucks Coffee No. 13468
Committee(s) Assignment:	Committee on Transportation and Public Way

ORDINANCE
STARBUCKS COFFEE #13468
Acct. No. 63414 - 130
Permit No. 1111367

Be It Ordained by the City Council of the City of Chicago:

Permission and authority are hereby given and granted to STARBUCKS COFFEE #13468 upon the terms and subject to the conditions of this ordinance, to maintain and use a portion of the public right of way for a sidewalk cafe adjacent to its premises located at 1 E. Delaware Pl.. Said sidewalk cafe area #1 shall be seventeen point six seven (17.67) feet in length and thirteen point zero eight (13.08) feet in width for a total of two hundred thirty-one point one two (231.12) square feet and shall allow six (6) feet of clear space from the face of the curb/building line along E. Delaware Pl.. The compensation for said space and the days and hours of operation for the sidewalk cafe shall be as follows:

Monday through Sunday 8:00 a.m. until 10:00 p.m.
Compensation: $600.00
SEATING CAPACITY: 13

Sidewalk Cafe Permit and approved plan must be posted at all times.

This grant of privilege #1111367 for a sidewalk cafe shall be subject to the provisions of Section 10-28-800 though 10-28-885 of the Municipal Code of Chicago and the directions of the Commissioner of Department of Business Affairs and Consumer Protection, the Commissioner of Streets and Sanitation, and the Commissioner of Transportation.

The permit holder agrees to hold the City of Chicago harmless for any damage, relocation or replacement costs associated with damage, relocation or removal of private property caused by the City performing work in the public way.

Authority for the above named privilege is herein given and granted from and after March 1, 2014 through and including December 1, 2014.

Alderman _____

Brendan Reilly 42nd Ward

City of Chicago

O2014-2199

Office of the City Clerk

Document Tracking Sheet

Meeting Date:	3/5/2014
Sponsor(s):	Reilly (42)
Type:	Ordinance
Title:	Sidewalk cafe(s) for Starbucks Coffee No. 13710
Committee(s) Assignment:	Committee on Transportation and Public Way

ORDINANCE

STARBUCKS COFFEE #13710
Acct. No. 63414 - 131
Permit No. 1111365

Be It Ordained by the City Council of the City of Chicago:

Permission and authority are hereby given and granted to STARBUCKS COFFEE #13710 upon the terms and subject to the conditions of this ordinance, to maintain and use a portion of the public right of way for a sidewalk cafe adjacent to its premises located at 30 W. Erie St.. Said sidewalk cafe area #1 shall be seventeen point six seven (17.67) feet in length and eight point eight three (8.83) feet in width for a total of one hundred fifty-six point zero three (156.03) square feet and shall allow six (6) feet of clear space from the face of the curb/building line along W. Erie St.. The compensation for said space and the days and hours of operation for the sidewalk cafe shall be as follows:

Sunday through Thursday 8:00 a.m. until 10:00 p.m.Friday and Saturday 8:00 a.m. until 12:00 Midnight
Compensation: $600.00
SEATING CAPACITY: 8

Sidewalk Cafe Permit and approved plan must be posted at all times.

This grant of privilege #1111365 for a sidewalk cafe shall be subject to the provisions of Section 10-28-800 though 10-28-885 of the Municipal Code of Chicago and the directions of the Commissioner of Department of Business Affairs and Consumer Protection, the Commissioner of Streets and Sanitation, and the Commissioner of Transportation.

The permit holder agrees to hold the City of Chicago harmless for any damage, relocation or replacement costs associated with damage, relocation or removal of private property caused by the City performing work in the public way.

Authority for the above named privilege is herein given and granted from and after March 1, 2014 through and including December 1, 2014.

Alderman _____

Brendan Reilly 42nd Ward

City of Chicago

O2014-2203

Office of the City Clerk

Document Tracking Sheet

Meeting Date:	3/5/2014
Sponsor(s):	Reilly (42)
Type:	Ordinance
Title:	Sidewalk cafe(s) for Trattoria Isabella
Committee(s) Assignment:	Committee on Transportation and Public Way

ORDINANCE
TRATTORIA ISABELLA
Acct. No. 320408 - 1
Permit No. 1110942

Be It Ordained by the City Council of the City of Chicago:

Permission and authority are hereby given and granted to TRATTORIA ISABELLA upon the terms and subject to the conditions of this ordinance, to maintain and use a portion of the public right of way for a sidewalk cafe adjacent to its premises located at 217 N. Jefferson St.. Said sidewalk cafe area #1 shall be ninety-five (95) feet in length and ten (10) feet in width, area #2 shall be seven (7) feet in length and ten (10) feet in width, area #3 shall be ten (10) feet in length and ten (10) feet in width for a total of one thousand one hundred twenty (1120) square feet and shall allow six (6) feet of clear space from the face of the curb/building line along N Jefferson St. The compensation for said space and the days and hours of operation for the sidewalk cafe shall be as follows:

Monday through Sunday 10:00 a.m. until 12:00 a.m.
Compensation: $1,232.00
SEATING CAPACITY: 124

Sidewalk Cafe Permit and approved plan must be posted at all times.

This grant of privilege #1110942 for a sidewalk cafe shall be subject to the provisions of Section 10-28-800 though 10-28-885 of the Municipal Code of Chicago and the directions of the Commissioner of Department of Business Affairs and Consumer Protection, the Commissioner of Streets and Sanitation, and the Commissioner of Transportation.

The permit holder agrees to hold the City of Chicago harmless for any damage, relocation or replacement costs associated with damage, relocation or removal of private property caused by the City performing work in the public way.

Authority for the above named privilege is herein given and granted from and after March 1, 2014 through and including December 1, 2014.

Alderman _____

Brendan Reilly 42nd Ward

City of Chicago

O2014-2206

Office of the City Clerk

Document Tracking Sheet

Meeting Date:	3/5/2014
Sponsor(s):	Reilly (42)
Type:	Ordinance
Title:	Sidewalk cafe(s) for Starbucks Coffee No. 15683
Committee(s) Assignment:	Committee on Transportation and Public Way

ORDINANCE
STARBUCKS COFFEE #15683
Acct. No. 63414 - 147
Permit No. 1111214

Be It Ordained by the City Council of the City of Chicago:

Permission and authority are hereby given and granted to STARBUCKS COFFEE #15683 upon the terms and subject to the conditions of this ordinance; to maintain and use a portion of the public right of way for a sidewalk cafe adjacent to its premises located at 8 N. Michigan Ave.. Said sidewalk cafe area #1 shall be eleven (11) feet in length and seven point six seven (7.67) feet in width, area #2 shall be thirteen (13) feet in length and eight (8) feet in width for a total of one hundred eighty-eight point three seven (188.37) square feet and shall allow six (6) feet of clear space from the face of the curb/building line along N Michigan Ave. The compensation for said space and the days and hours of operation for the sidewalk cafe shall be as follows:

Monday through Saturday 8:00 a.m. until 9:00 p.m. Sunday 8:00 a.m. until 8:00 p.m.
Compensation: $847.67
SEATING CAPACITY: 10

Sidewalk Cafe Permit and approved plan must be posted at all times.

This grant of privilege #1111214 for a sidewalk cafe shall be subject to the provisions of Section 10-28-800 though 10-28-885 of the Municipal Code of Chicago and the directions of the Commissioner of Department of Business Affairs and Consumer Protection, the Commissioner of Streets and Sanitation, and the Commissioner of Transportation.

The permit holder agrees to hold the City of Chicago harmless for any damage, relocation or replacement costs associated with damage, relocation or removal of private property caused by the City performing work in the public way.

Authority for the above named privilege is herein given and granted from and after March 1, 2014 through and including December 1, 2014.

Alderman _____

Brendan Reilly 42nd Ward

City of Chicago

O2014-2207

Office of the City Clerk

Document Tracking Sheet

Meeting Date:	3/5/2014
Sponsor(s):	Reilly (42)
Type:	Ordinance
Title:	Sidewalk cafe(s) for Vinyl Social Food & Drink
Committee(s) Assignment:	Committee on Transportation and Public Way

ORDINANCE
VINYL SOCIAL FOOD & DRINK
Acct. No. 363343 - 1
Permit No. 1111614

Be It Ordained by the City Council of the City of Chicago:

Permission and authority are hereby given and granted to VINYL SOCIAL FOOD & DRINK upon the terms and subject to the conditions of this ordinance, to maintain and use a portion of the public right of way for a sidewalk cafe adjacent to its premises located at 121 W. Hubbard St.. Said sidewalk cafe area #1 shall be thirteen point six seven (13.67) feet in length and six point zero eight (6.08) feet in width, area #2 shall be thirteen point six seven (13.67) feet in length and six point zero eight (6.08) feet in width, area #3 shall be thirteen point three three (13.33) feet in length and six point zero eight (6.08) feet in width, area #4 shall be thirteen point six seven (13.67) feet in length and six point zero eight (6.08) feet in width, area #5 shall be thirteen point four two (13.42) feet in length and six point zero eight (6.08) feet in width, area #6 shall be fourteen point four two (14.42) feet in length and six point zero one (6.01) feet in width for a total of four hundred ninety-eight point six five (498.65) square feet and shall allow six (6) feet of clear space from the face of the curb/building line along W. Hubbard Street, La Salle St. The compensation for said space and the days and hours of operation for the sidewalk cafe shall be as follows:

Sunday through Saturday 10:00 a.m. to 12:00 midnight
Compensation: $1,146.88
SEATING CAPACITY: 48

Sidewalk Cafe Permit and approved plan must be posted at all times.

This grant of privilege #1111614 for a sidewalk cafe shall be subject to the provisions of Section 10-28-800 though 10-28-885 of the Municipal Code of Chicago and the directions of the Commissioner of Department of Business Affairs and Consumer Protection, the Commissioner of Streets and Sanitation, and the Commissioner of Transportation.

The permit holder agrees to hold the City of Chicago harmless for any damage, relocation or replacement costs associated with damage, relocation or removal of private property caused by the City performing work in the public way.

Authority for the above named privilege is herein given and granted from and after March 1, 2014 through and including December 1, 2014.

Alderman _____

Brendan Reilly 42nd Ward

City of Chicago

O2014-2209

Office of the City Clerk

Document Tracking Sheet

Meeting Date:	3/5/2014
Sponsor(s):	Reilly (42)
Type:	Ordinance
Title:	Sidewalk cafe(s) for Volare
Committee(s) Assignment:	Committee on Transportation and Public Way

ORDINANCE
VOLARE
Acct. No. 18563 - 5
Permit No. 1111089

Be It Ordained by the City Council of the City of Chicago:

Permission and authority are hereby given and granted to VOLARE upon the terms and subject to the conditions of this ordinance, to maintain and use a portion of the public right of way for a sidewalk cafe adjacent to its premises located at 201-205 E. Grand Ave.. Said sidewalk cafe area #1 shall be thirty-eight (38) feet in length and eight (8) feet in width, area #2 shall be twenty-two (22) feet in length and eight (8) feet in width for a total of four hundred eighty (480) square feet and shall allow six (6) feet of clear space from the face of the curb/building line along N. St. Clair. The compensation for said space and the days and hours of operation for the sidewalk cafe shall be as follows:

Monday through Sunday 11:00 a.m. to 12:00 Mldnight
Compensation: $1,104.00
SEATING CAPACITY: 44

Sidewalk Cafe Permit and approved plan must be posted at all times.

This grant of privilege #1111089 for a sidewalk cafe shall be subject to the provisions of Section 10-28-800 though 10-28-885 of the Municipal Code of Chicago and the directions of the Commissioner of Department of Business Affairs and Consumer Protection, the Commissioner of Streets and Sanitation, and the Commissioner of Transportation.

The permit holder agrees to hold the City of Chicago harmless for any damage, relocation or replacement costs associated with damage, relocation or removal of private property caused by the City performing work in the public way.

Authority for the above named privilege is herein given and granted from and after March 1, 2014 through and including December 1, 2014.

Alderman _____

Brendan Reilly 42nd Ward

City of Chicago

O2014-2211

Office of the City Clerk

Document Tracking Sheet

Meeting Date:	3/5/2014
Sponsor(s):	Reilly (42)
Type:	Ordinance
Title:	Sidewalk cafe(s) for 437 Rush
Committee(s) Assignment:	Committee on Transportation and Public Way

ORDINANCE
437 RUSH
Acct. No. 85155 - 1
Permit No. 1111080

Be It Ordained by the City Council of the City of Chicago:

Permission and authority are hereby given and granted to 437 RUSH upon the terms and subject to the conditions of this ordinance, to maintain and use a portion of the public right of way for a sidewalk cafe adjacent to its premises located at 437 N. Rush St.. Said sidewalk cafe area #1 shall be eighty-eight (88) feet in length and seven point five (7.5) feet in width for a total of six hundred sixty (660) square feet and shall allow six (6) feet of clear space from the face of the curb/building line along N. Rush Street. The compensation for said space and the days and hours of operation for the sidewalk cafe shall be as follows:

Monday through Sunday 8:00 a.m. to 11:00 p.m.
Compensation: $1,518.00
SEATING CAPACITY: 48

Sidewalk Cafe Permit and approved plan must be posted at all times.

This grant of privilege #1111080 for a sidewalk cafe shall be subject to the provisions of Section 10-28-800 though 10-28-885 of the Municipal Code of Chicago and the directions of the Commissioner of Department of Business Affairs and Consumer Protection, the Commissioner of Streets and Sanitation, and the Commissioner of Transportation.

The permit holder agrees to hold the City of Chicago harmless for any damage, relocation or replacement costs associated with damage, relocation or removal of private property caused by the City performing work in the public way.

Authority for the above named privilege is herein given and granted from and after March 1, 2014 through and including December 1, 2014.

Alderman _____

Brendan Reilly 42nd Ward

City of Chicago

O2014-2094

Office of the City Clerk

Document Tracking Sheet

Meeting Date:	3/5/2014
Sponsor(s):	Smith (43)
Type:	Ordinance
Title:	Sidewalk cafe(s) for Athenian Room Restaurant
Committee(s) Assignment:	Committee on Transportation and Public Way

ORDINANCE
ATHENIAN ROOM RESTAURANT
Acct. No. 3044 - 1
Permit No. 1111318

Be It Ordained by the City Council of the City of Chicago:

Permission and authority are hereby given and granted to ATHENIAN ROOM RESTAURANT upon the terms and subject to the conditions of this ordinance, to maintain and use a portion of the public right of way for a sidewalk cafe adjacent to its premises located at 807 W. Webster Ave.. Said sidewalk cafe area #1 shall be fifty point eight three (50.83) feet in length and five point six seven (5.67) feet in width for a total of two hundred eighty-eight point two one (288.21) square feet and shall allow six (6) feet of clear space from the face of the curb/building line along W. Webster Avenue. The compensation for said space and the days and hours of operation for the sidewalk cafe shall be as follows:

Monday through Saturday 11:30 a.m.to 10:30 p.m.Sunday 12:00 noon to 9:30 p.m.
Compensation: $600.00
SEATING CAPACITY: 24

Sidewalk Cafe Permit and approved plan must be posted at all times.

This grant of privilege #1111318 for a sidewalk cafe shall be subject to the provisions of Section 10-28-800 though 10-28-885 of the Municipal Code of Chicago and the directions of the Commissioner of Department of Business Affairs and Consumer Protection, the Commissioner of Streets and Sanitation, and the Commissioner of Transportation.

The permit holder agrees to hold the City of Chicago harmless for any damage, relocation or replacement costs associated with damage, relocation or removal of private property caused by the City performing work in the public way.

Authority for the above named privilege is herein given and granted from and after March 1, 2014 through and including December 1, 2014.

Alderman _____

Michele Smith 43rd Ward

City of Chicago

O2014-2102

Office of the City Clerk

Document Tracking Sheet

Meeting Date:	3/5/2014
Sponsor(s):	Smith (43)
Type:	Ordinance
Title:	Sidewalk cafe(s) for Declan's Irish Pub
Committee(s) Assignment:	Committee on Transportation and Public Way

ORDINANCE
DECLAN'S IRISH PUB
Acct. No. 18220 - 1
Permit No. 1111449

Be It Ordained by the City Council of the City of Chicago:

Permission and authority are hereby given and granted to DECLAN'S IRISH PUB upon the terms and subject to the conditions of this ordinance, to maintain and use a portion of the public right of way for a sidewalk cafe adjacent to its premises located at 1240 N. Wells St.. Said sidewalk cafe area #1 shall be twenty-four (24) feet in length and seven (7) feet in width, area #2 shall be seventy-five (75) feet in length and twelve (12) feet in width for a total of one thousand sixty-eight (1068) square feet and shall allow six (6) feet of clear space from the face of the curb/building line along N Wells St, W Scott St (Direct Intro - ref#026132426 see 4/2/13 ctpw agenda Not introduced 3/13/2013). The compensation for said space and the days and hours of operation for the sidewalk cafe shall be as follows:

Sunday through Thursday 11:00 a.m. to 11:00 p.m. Friday and Saturday 11:00 a.m. to 12:00 midnight for N. Wells St. portion of Cafe. Close 1 hour earlier for W. Scott Street portion
Compensation: $1,376.40
SEATING CAPACITY: 88

Sidewalk Cafe Permit and approved plan must be posted at all times.

This grant of privilege #1111449 for a sidewalk cafe shall be subject to the provisions of Section 10-28-800 though 10-28-885 of the Municipal Code of Chicago and the directions of the Commissioner of Department of Business Affairs and Consumer Protection, the Commissioner of Streets and Sanitation, and the Commissioner of Transportation.

The permit holder agrees to hold the City of Chicago harmless for any damage, relocation or replacement costs associated with damage, relocation or removal of private property caused by the City performing work in the public way.

Authority for the above named privilege is herein given and granted from and after March 1, 2014 through and including December 1, 2014.

Alderman _____

Michele Smith 43rd Ward

City of Chicago

O2014-2107

Office of the City Clerk

Document Tracking Sheet

Meeting Date:	3/5/2014
Sponsor(s):	Smith (43)
Type:	Ordinance
Title:	Sidewalk cafe(s) for Dunlay's on Clark
Committee(s) Assignment:	Committee on Transportation and Public Way

ORDINANCE
DUNLAY'S ON CLARK
Acct. No. 16163 - 1
Permit No. 1111222

Be It Ordained by the City Council of the City of Chicago:

Permission and authority are hereby given and granted to DUNLAY'S ON CLARK upon the terms and subject to the conditions of this ordinance, to maintain and use a portion of the public right of way for a sidewalk cafe adjacent to its premises located at 2600 N. Clark St.. Said sidewalk cafe area #1 shall be ninety-three (93) feet in length and eight point five (8.5) feet in width for a total of seven hundred ninety point five (790.5) square feet and shall allow six (6) feet of clear space from the face of the curb/building line along W. Wrightwood. The compensation for said space and the days and hours of operation for the sidewalk cafe shall be as follows:

Monday through Friday 11:00 a.m. until 11:00 p.m. Saturday & Sunday 10:00 a.m. until 12:00 Midnight
Compensation: $1,422.90
SEATING CAPACITY: 58

Sidewalk Cafe Permit and approved plan must be posted at all times.

This grant of privilege #1111222 for a sidewalk cafe shall be subject to the provisions of Section 10-28-800 though 10-28-885 of the Municipal Code of Chicago and the directions of the Commissioner of Department of Business Affairs and Consumer Protection, the Commissioner of Streets and Sanitation, and the Commissioner of Transportation.

The permit holder agrees to hold the City of Chicago harmless for any damage, relocation or replacement costs associated with damage, relocation or removal of private property caused by the City performing work in the public way.

Authority for the above named privilege is herein given and granted from and after March 1, 2014 through and including December 1, 2014.

Alderman _____

Michele Smith 43rd Ward

City of Chicago

O2014-2110

Office of the City Clerk

Document Tracking Sheet

Meeting Date:	3/5/2014
Sponsor(s):	Smith (43)
Type:	Ordinance
Title:	Sidewalk cafe(s) for Edge, The
Committee(s) Assignment:	Committee on Transportation and Public Way

ORDINANCE
THE EDGE
Acct. No. 359003 - 2
Permit No. 1111082

Be It Ordained by the City Council of the City of Chicago:

Permission and authority are hereby given and granted to THE EDGE upon the terms and subject to the conditions of this ordinance, to maintain and use a portion of the public right of way for a sidewalk cafe adjacent to its premises located at 2720-22 N. Clark St.. Said sidewalk cafe area #1 shall be seventy-one point six seven (71.67) feet in length and ten point one (10.1) feet in width for a total of seven hundred twenty-three point eight seven (723.87) square feet and shall allow six (6) feet of clear space from the face of the curb/building line along N. Clark Street. The compensation for said space and the days and hours of operation for the sidewalk cafe shall be as follows:

Monday through Saturday 8:00 a.m. to 11:00 p.m. and Sunday 12:00 p.m. to 11:00 p.m.
Compensation: $1,302.96
SEATING CAPACITY: 50

Sidewalk Cafe Permit and approved plan must be posted at all times.

This grant of privilege #1111082 for a sidewalk cafe shall be subject to the provisions of Section 10-28-800 though 10-28-885 of the Municipal Code of Chicago and the directions of the Commissioner of Department of Business Affairs and Consumer Protection, the Commissioner of Streets and Sanitation, and the Commissioner of Transportation.

The permit holder agrees to hold the City of Chicago harmless for any damage, relocation or replacement costs associated with damage, relocation or removal of private property caused by the City performing work in the public way.

Authority for the above named privilege is herein given and granted from and after March 1, 2014 through and including December 1, 2014.

Alderman _____

Michele Smith 43rd Ward

City of Chicago

O2014-2114

Office of the City Clerk

Document Tracking Sheet

Meeting Date:	3/5/2014
Sponsor(s):	Smith (43)
Type:	Ordinance
Title:	Sidewalk cafe(s) for Einstein Bros. Bagels No. 1200
Committee(s) Assignment:	Committee on Transportation and Public Way

ORDINANCE
EINSTEIN BROS. BAGELS # 1200
Acct. No. 230211 - 2
Permit No. 1111542

Be It Ordained by the City Council of the City of Chicago:

Permission and authority are hereby given and granted to EINSTEIN BROS. BAGELS # 1200 upon the terms and subject to the conditions of this ordinance, to maintain and use a portion of the public right of way for a sidewalk cafe adjacent to its premises located at 1549 N. Wells St.. Said sidewalk cafe area #1 shall be fifteen point five two (15.52) feet in length and seven point five two (7.52) feet in width for a total of one hundred sixteen point seven one (116.71) square feet and shall allow six (6) feet of clear space from the face of the curb/building line along N. Wells Street. The compensation for said space and the days and hours of operation for the sidewalk cafe shall be as follows:

Monday thru Sunday 8:00 a.m. to 8:00 p.m.
Compensation: $600.00
SEATING CAPACITY: 16

Sidewalk Cafe Permit and approved plan must be posted at all times.

This grant of privilege #1111542 for a sidewalk cafe shall be subject to the provisions of Section 10-28-800 though 10-28-885 of the Municipal Code of Chicago and the directions of the Commissioner of Department of Business Affairs and Consumer Protection, the Commissioner of Streets and Sanitation, and the Commissioner of Transportation.

The permit holder agrees to hold the City of Chicago harmless for any damage, relocation or replacement costs associated with damage, relocation or removal of private property caused by the City performing work in the public way.

Authority for the above named privilege is herein given and granted from and after March 1, 2014 through and including December 1, 2014.

Alderman _____

Michele Smith 43rd Ward

City of Chicago

O2014-2118

Office of the City Clerk

Document Tracking Sheet

Meeting Date:	3/5/2014
Sponsor(s):	Smith (43)
Type:	Ordinance
Title:	Sidewalk cafe(s) for Einstein Bros. Bagels No. 3426
Committee(s) Assignment:	Committee on Transportation and Public Way

ORDINANCE
EINSTEIN BROS. BAGELS #3426
Acct. No. 230211 - 11
Permit No. 1111550

Be It Ordained by the City Council of the City of Chicago:

Permission and authority are hereby given and granted to EINSTEIN BROS. BAGELS #3426 upon the terms and subject to the conditions of this ordinance, to maintain and use a portion of the public right of way for a sidewalk cafe adjacent to its premises located at 933 W. Diversey Pkwy.. Said sidewalk cafe area #1 shall be forty-five point five (45.5) feet in length and nine point one seven (9.17) feet in width for a total of four hundred seventeen point two four (417.24) square feet and shall allow six (6) feet of clear space from the face of the curb/building line along N. Wilton Avenue. The compensation for said space and the days and hours of operation for the sidewalk cafe shall be as follows:

Monday through Saturday 8:00 a.m. to 8:00 p.m. Sunday 8:00 a.m. to 6:00 p.m.
Compensation: $600.00
SEATING CAPACITY: 16

Sidewalk Cafe Permit and approved plan must be posted at all times.

This grant of privilege #1111550 for a sidewalk cafe shall be subject to the provisions of Section 10-28-800 though 10-28-885 of the Municipal Code of Chicago and the directions of the Commissioner of Department of Business Affairs and Consumer Protection, the Commissioner of Streets and Sanitation, and the Commissioner of Transportation.

The permit holder agrees to hold the City of Chicago harmless for any damage, relocation or replacement costs associated with damage, relocation or removal of private property caused by the City performing work in the public way.

Authority for the above named privilege is herein given and granted from and after March 1, 2014 through and including December 1, 2014.

Alderman _____

Michele Smith 43rd Ward

City of Chicago

O2014-2123

Office of the City Clerk

Document Tracking Sheet

Meeting Date:	3/5/2014
Sponsor(s):	Smith (43)
Type:	Ordinance
Title:	Sidewalk cafe(s) for Glunz Tavern, The
Committee(s) Assignment:	Committee on Transportation and Public Way

ORDINANCE
THE GLUNZ TAVERN
Acct. No. 372761 - 1
Permit No. 1111461

Be It Ordained by the City Council of the City of Chicago:

Permission and authority are hereby given and granted to THE GLUNZ TAVERN upon the terms and subject to the conditions of this ordinance, to maintain and use a portion of the public right of way for a sidewalk cafe adjacent to its premises located at 1202 N. Wells St.. Said sidewalk cafe area #1 shall be fifty (50) feet in length and nine point five (9.5) feet in width for a total of four hundred seventy-five (475) square feet and shall allow six (6) feet of clear space from the face of the curb/building line along N. Wells Street. The compensation for said space and the days and hours of operation for the sidewalk cafe shall be as follows:

Monday through Sunday 8:00 a.m. to 12:00 p.m.
Compensation: $1,092.50
SEATING CAPACITY: 35

Sidewalk Cafe Permit and approved plan must be posted at all times.

This grant of privilege #1111461 for a sidewalk cafe shall be subject to the provisions of Section 10-28-800 though 10-28-885 of the Municipal Code of Chicago and the directions of the Commissioner of Department of Business Affairs and Consumer Protection, the Commissioner of Streets and Sanitation, and the Commissioner of Transportation.

The permit holder agrees to hold the City of Chicago harmless for any damage, relocation or replacement costs associated with damage, relocation or removal of private property caused by the City performing work in the public way.

Authority for the above named privilege is herein given and granted from and after March 1, 2014 through and including December 1, 2014.

Alderman _____

Michele Smith 43rd Ward

City of Chicago

O2014-2125

Office of the City Clerk

Document Tracking Sheet

Meeting Date:	3/5/2014
Sponsor(s):	Smith (43)
Type:	Ordinance
Title:	Sidewalk cafe(s) for Glascott's Groggery
Committee(s) Assignment:	Committee on Transportation and Public Way

ORDINANCE
GLASCOTT'S GROGGERY
Acct. No. 34110 - 1
Permit No. 1111323

Be It Ordained by the City Council of the City of Chicago:

Permission and authority are hereby given and granted to GLASCOTT'S GROGGERY upon the terms and subject to the conditions of this ordinance, to maintain and use a portion of the public right of way for a sidewalk cafe adjacent to its premises located at 2158 N. Halsted St.. Said sidewalk cafe area #1 shall be forty (40) feet in length and seven point five eight (7.58) feet in width for a total of three hundred three point two (303.2) square feet and shall allow six (6) feet of clear space from the face of the curb/building line along W. Webster. The compensation for said space and the days and hours of operation for the sidewalk cafe shall be as follows:

Monday through Sunday 11:00 a.m. to 10:00 p.m.
Compensation: $600.00
SEATING CAPACITY: 18

Sidewalk Cafe Permit and approved plan must be posted at all times.

This grant of privilege #1111323 for a sidewalk cafe shall be subject to the provisions of Section 10-28-800 though 10-28-885 of the Municipal Code of Chicago and the directions of the Commissioner of Department of Business Affairs and Consumer Protection, the Commissioner of Streets and Sanitation, and the Commissioner of Transportation.

The permit holder agrees to hold the City of Chicago harmless for any damage, relocation or replacement costs associated with damage, relocation or removal of private property caused by the City performing work in the public way.

Authority for the above named privilege is herein given and granted from and after March 1, 2014 through and including December 1, 2014.

Alderman

Michele Smith 43rd Ward

City of Chicago

O2014-2131

Office of the City Clerk

Document Tracking Sheet

Meeting Date:	3/5/2014
Sponsor(s):	Smith (43)
Type:	Ordinance
Title:	Sidewalk cafe(s) for Homeslyce Wheel House
Committee(s) Assignment:	Committee on Transportation and Public Way

ORDINANCE
HOMESLYCE WHEEL HOUSE
Acct. No. 373421 - 1
Permit No. 1111328

Be It Ordained by the City Council of the City of Chicago:

Permission and authority are hereby given and granted to HOMESLYCE WHEEL HOUSE upon the terms and subject to the conditions of this ordinance, to maintain and use a portion of the public right of way for a sidewalk cafe adjacent to its premises located at 934-938 W. Webster Ave.. Said sidewalk cafe area #1 shall be forty-five (45) feet in length and eleven (11) feet in width for a total of four hundred ninety-five (495) square feet and shall allow six (6) feet of clear space from the face of the curb/building line along Bissell. The compensation for said space and the days and hours of operation for the sidewalk cafe shall be as follows:

Monday to Sunday 11:00 am - 10:00 pm
Compensation: $600.00
SEATING CAPACITY: 16

Sidewalk Cafe Permit and approved plan must be posted at all times.

This grant of privilege #1111328 for a sidewalk cafe shall be subject to the provisions of Section 10-28-800 though 10-28-885 of the Municipal Code of Chicago and the directions of the Commissioner of Department of Business Affairs and Consumer Protection, the Commissioner of Streets and Sanitation, and the Commissioner of Transportation.

The permit holder agrees to hold the City of Chicago harmless for any damage, relocation or replacement costs associated with damage, relocation or removal of private property caused by the City performing work in the public way.

Authority for the above named privilege is herein given and granted from and after March 1, 2014 through and including December 1, 2014.

Alderman _____

Michele Smith 43rd Ward

City of Chicago

O2014-2133

Office of the City Clerk

Document Tracking Sheet

Meeting Date:	3/5/2014
Sponsor(s):	Smith (43)
Type:	Ordinance
Title:	Sidewalk cafe(s) for Lou Mainati's Pizzeria
Committee(s) Assignment:	Committee on Transportation and Public Way

ORDINANCE
Lou Malnati's Pizzeria
Acct. No. 50161 - 2
Permit No. 1111302

Be It Ordained by the City Council of the City of Chicago:

Permission and authority are hereby given and granted to Lou Malnati's Pizzeria upon the terms and subject to the conditions of this ordinance, to maintain and use a portion of the public right of way for a sidewalk cafe adjacent to its premises located at 956-58 W. Wrightwood Ave. Said sidewalk cafe area #1 shall be sixty point five eight (60.58) feet in length and six point five eight (6.58) feet in width for a total of three hundred ninety-eight point six two (398.62) square feet and shall allow six (6) feet of clear space from the face of the curb/building line along N. Sheffield Avenue. The compensation for said space and the days and hours of operation for the sidewalk cafe shall be as follows:

Monday through Thursday 4:00 p.m. to 10:00 p.m. Friday and Saturday 11:00 a.m. to 11:00 p.m. Sunday 11:00 a.m. to 10:00 p.m.
Compensation: $600.00
SEATING CAPACITY: 20

Sidewalk Cafe Permit and approved plan must be posted at all times.

This grant of privilege #1111302 for a sidewalk cafe shall be subject to the provisions of Section 10-28-800 though 10-28-885 of the Municipal Code of Chicago and the directions of the Commissioner of Department of Business Affairs and Consumer Protection, the Commissioner of Streets and Sanitation, and the Commissioner of Transportation.

The permit holder agrees to hold the City of Chicago harmless for any damage, relocation or replacement costs associated with damage, relocation or removal of private property caused by the City performing work in the public way.

Authority for the above named privilege is herein given and granted from and after March 1, 2014 through and including December 1, 2014.

Alderman _____

Michele Smith 43rd Ward

City of Chicago

O2014-2135

Office of the City Clerk

Document Tracking Sheet

Meeting Date:	3/5/2014
Sponsor(s):	Smith (43)
Type:	Ordinance
Title:	Sidewalk cafe(s) for Molly's Cupcakes LLC
Committee(s) Assignment:	Committee on Transportation and Public Way

ORDINANCE

MOLLY'S CUPCAKES LLC
Acct. No. 311222 - 1
Permit No. 1111433

Be It Ordained by the City Council of the City of Chicago:

Permission and authority are hereby given and granted to MOLLY'S CUPCAKES LLC upon the terms and subject to the conditions of this ordinance; to maintain and use a portion of the public right of way for a sidewalk cafe adjacent to its premises located at 2536-2538 N. Clark St.. Said sidewalk cafe area #1 shall be thirteen (13) feet in length and four point five (4.5) feet in width, area #2 shall be thirteen (13) feet in length and four point five (4.5) feet in width for a total of one hundred seventeen (117) square feet and shall allow six (6) feet of clear space from the face of the curb/building line along N. Clark. The compensation for said space and the days and hours of operation for the sidewalk cafe shall be as follows:

Sunday through Saturday 8:00am until 11:59pm
Compensation: $600.00
SEATING CAPACITY: 24

Sidewalk Cafe Permit and approved plan must be posted at all times.

This grant of privilege #1111433 for a sidewalk cafe shall be subject to the provisions of Section 10-28-800 though 10-28-885 of the Municipal Code of Chicago and the directions of the Commissioner of Department of Business Affairs and Consumer Protection, the Commissioner of Streets and Sanitation, and the Commissioner of Transportation.

The permit holder agrees to hold the City of Chicago harmless for any damage, relocation or replacement costs associated with damage, relocation or removal of private property caused by the City performing work in the public way.

Authority for the above named privilege is herein given and granted from and after March 1, 2014 through and including December 1, 2014.

Alderman _____

Michele Smith 43rd Ward

City of Chicago

O2014-2137

Office of the City Clerk

Document Tracking Sheet

Meeting Date:	3/5/2014
Sponsor(s):	Smith (43)
Type:	Ordinance
Title:	Sidewalk cafe(s) for Nookies on Wells, Inc.
Committee(s) Assignment:	Committee on Transportation and Public Way

ORDINANCE
NOOKIES ON WELLS INC
Acct. No. 11179 - 1
Permit No. 1111568

Be It Ordained by the City Council of the City of Chicago:

Permission and authority are hereby given and granted to NOOKIES ON WELLS INC upon the terms and subject to the conditions of this ordinance, to maintain and use a portion of the public right of way for a sidewalk cafe adjacent to its premises located at 1746 N. Wells St.. Said sidewalk cafe area #1 shall be thirty (30) feet in length and eight (8) feet in width for a total of two hundred forty (240) square feet and shall allow six (6) feet of clear space from the face of the curb/building line along N. Wells Street. The compensation for said space and the days and hours of operation for the sidewalk cafe shall be as follows:

Monday through Sunday 8:00 a.m.to 10:00 p.m.
Compensation: $600.00
SEATING CAPACITY: 18

Sidewalk Cafe Permit and approved plan must be posted at all times.

This grant of privilege #1111568 for a sidewalk cafe shall be subject to the provisions of Section 10-28-800 though 10-28-885 of the Municipal Code of Chicago and the directions of the Commissioner of Department of Business Affairs and Consumer Protection, the Commissioner of Streets and Sanitation, and the Commissioner of Transportation.

The permit holder agrees to hold the City of Chicago harmless for any damage, relocation or replacement costs associated with damage, relocation or removal of private property caused by the City performing work in the public way.

Authority for the above named privilege is herein given and granted from and after March 1, 2014 through and including December 1, 2014.

Alderman _____

Michele Smith 43rd Ward

City of Chicago

O2014-2138

Office of the City Clerk

Document Tracking Sheet

Meeting Date:	3/5/2014
Sponsor(s):	Smith (43)
Type:	Ordinance
Title:	Sidewalk cafe(s) for Old Town Burger Saloon
Committee(s) Assignment:	Committee on Transportation and Public Way

ORDINANCE
OLD TOWN BURGER SALOON
Acct. No. 67 - 1
Permit No. 1111291

Be It Ordained by the City Council of the City of Chicago:

Permission and authority are hereby given and granted to OLD TOWN BURGER SALOON upon the terms and subject to the conditions of this ordinance, to maintain and use a portion of the public right of way for a sidewalk cafe adjacent to its premises located at 1208 N. Wells St.. Said sidewalk cafe area #1 shall be nineteen (19) feet in length and seven (7) feet in width for a total of one hundred thirty-three (133) square feet and shall allow six (6) feet of clear space from the face of the curb/building line along N. Wells Street. The compensation for said space and the days and hours of operation for the sidewalk cafe shall be as follows:

Monday through Sunday 11:00 a.m. to 12:00 midnight
Compensation: $600.00
SEATING CAPACITY: 16

Sidewalk Cafe Permit and approved plan must be posted at all times.

This grant of privilege #1111291 for a sidewalk cafe shall be subject to the provisions of Section 10-28-800 though 10-28-885 of the Municipal Code of Chicago and the directions of the Commissioner of Department of Business Affairs and Consumer Protection, the Commissioner of Streets and Sanitation, and the Commissioner of Transportation.

The permit holder agrees to hold the City of Chicago harmless for any damage, relocation or replacement costs associated with damage, relocation or removal of private property caused by the City performing work in the public way.

Authority for the above named privilege is herein given and granted from and after March 1, 2014 through and including December 1, 2014.

Alderman _____

Michele Smith 43rd Ward

City of Chicago

O2014-2141

Office of the City Clerk

Document Tracking Sheet

Meeting Date:	3/5/2014
Sponsor(s):	Smith (43)
Type:	Ordinance
Title:	Sidewalk cafe(s) for Old Town Pour House
Committee(s) Assignment:	Committee on Transportation and Public Way

ORDINANCE
OLD TOWN POUR HOUSE
Acct. No. 368477 - 1
Permit No. 1111349

Be It Ordained by the City Council of the City of Chicago:

Permission and authority are hereby given and granted to OLD TOWN POUR HOUSE upon the terms and subject to the conditions of this ordinance, to maintain and use a portion of the public right of way for a sidewalk cafe adjacent to its premises located at 1417-1419 N. Wells St.. Said sidewalk cafe area #1 shall be twenty-eight point three three (28.33) feet in length and nine point one seven (9.17) feet in width for a total of two hundred fifty-nine point seven nine (259.79) square feet and shall allow six (6) feet of clear space from the face of the curb/building line along N. Wells Street. The compensation for said space and the days and hours of operation for the sidewalk cafe shall be as follows:

Sunday through Saturday 11:00 a.m. to 11:00 p.m.
Compensation: $600.00
SEATING CAPACITY: 16

Sidewalk Cafe Permit and approved plan must be posted at all times.

This grant of privilege #1111349 for a sidewalk cafe shall be subject to the provisions of Section 10-28-800 though 10-28-885 of the Municipal Code of Chicago and the directions of the Commissioner of Department of Business Affairs and Consumer Protection, the Commissioner of Streets and Sanitation, and the Commissioner of Transportation.

The permit holder agrees to hold the City of Chicago harmless for any damage, relocation or replacement costs associated with damage, relocation or removal of private property caused by the City performing work in the public way.

Authority for the above named privilege is herein given and granted from and after March 1, 2014 through and including December 1, 2014.

Alderman 

Michele Smith 43rd Ward

City of Chicago

O2014-2143

Office of the City Clerk

Document Tracking Sheet

Meeting Date:	3/5/2014
Sponsor(s):	Smith (43)
Type:	Ordinance
Title:	Sidewalk cafe(s) for Perennial
Committee(s) Assignment:	Committee on Transportation and Public Way

ORDINANCE
PERENNIAL
Acct. No. 319410 - 1
Permit No. 1111105

Be It Ordained by the City Council of the City of Chicago:

Permission and authority are hereby given and granted to PERENNIAL upon the terms and subject to the conditions of this ordinance, to maintain and use a portion of the public right of way for a sidewalk cafe adjacent to its premises located at 1800 N. Lincoln Ave.. Said sidewalk cafe area #1 shall be seventy-one point five eight (71.58) feet in length and twenty point five eight (20.58) feet in width for a total of one thousand four hundred seventy-three point one two (1473.12) square feet and shall allow six (6) feet of clear space from the face of the curb/building line along N. Lincoln Avenue. The compensation for said space and the days and hours of operation for the sidewalk cafe shall be as follows:

Monday through Thursday 11:00 a.m. to 11:00 p.m. Friday 11:00 a.m. to 12:00 midnight
Saturday 10:00 a.m. to 12:00 midnight Sunday 10:00 a.m. to 11:00 p.m.
Compensation: $2,651.61
SEATING CAPACITY: 54

Sidewalk Cafe Permit and approved plan must be posted at all times.

This grant of privilege #1111105 for a sidewalk cafe shall be subject to the provisions of Section 10-28-800 though 10-28-885 of the Municipal Code of Chicago and the directions of the Commissioner of Department of Business Affairs and Consumer Protection, the Commissioner of Streets and Sanitation, and the Commissioner of Transportation.

The permit holder agrees to hold the City of Chicago harmless for any damage, relocation or replacement costs associated with damage, relocation or removal of private property caused by the City performing work in the public way.

Authority for the above named privilege is herein given and granted from and after March 1, 2014 through and including December 1, 2014.

Alderman _____

Michele Smith 43rd Ward

City of Chicago

O2014-2145

Office of the City Clerk

Document Tracking Sheet

Meeting Date:	3/5/2014
Sponsor(s):	Smith (43)
Type:	Ordinance
Title:	Sidewalk cafe(s) for Potbelly Sandwich Works
Committee(s) Assignment:	Committee on Transportation and Public Way

ORDINANCE
POTBELLY SANDWICH WORKS
Acct. No. 65004 - 42
Permit No. 1111287

Be It Ordained by the City Council of the City of Chicago:

Permission and authority are hereby given and granted to POTBELLY SANDWICH WORKS upon the terms and subject to the conditions of this ordinance, to maintain and use a portion of the public right of way for a sidewalk cafe adjacent to its premises located at 565 W. Diversey Pkwy.. Said sidewalk cafe area #1 shall be thirteen point eight three (13.83) feet in length and seven (7) feet in width, area #2 shall be twenty-seven point six seven (27.67) feet in length and five point one four (5.14) feet in width for a total of two hundred thirty-nine point zero three (239.03) square feet and shall allow six (6) feet of clear space from the face of the curb/building line along W. Diversey Avenue, N. Lehmann Court. The compensation for said space and the days and hours of operation for the sidewalk cafe shall be as follows:

Monday through Sunday 11:00 a.m. to 10:00 p.m.
Compensation: $600.00
SEATING CAPACITY: 18

Sidewalk Cafe Permit and approved plan must be posted at all times.

This grant of privilege #1111287 for a sidewalk cafe shall be subject to the provisions of Section 10-28-800 though 10-28-885 of the Municipal Code of Chicago and the directions of the Commissioner of Department of Business Affairs and Consumer Protection, the Commissioner of Streets and Sanitation, and the Commissioner of Transportation.

The permit holder agrees to hold the City of Chicago harmless for any damage, relocation or replacement costs associated with damage, relocation or removal of private property caused by the City performing work in the public way.

Authority for the above named privilege is herein given and granted from and after March 1, 2014 through and including December 1, 2014.

Alderman _____

Michele Smith 43rd Ward

City of Chicago

O2014-2146

Office of the City Clerk

Document Tracking Sheet

Meeting Date:	3/5/2014
Sponsor(s):	Smith (43)
Type:	Ordinance
Title:	Sidewalk cafe(s) for Potbelly Sandwich Works at 959 W Diversey Pkwy
Committee(s) Assignment:	Committee on Transportation and Public Way

ORDINANCE
POTBELLY SANDWICH WORKS
Acct. No. 65004 - 43
Permit No. 1111135

Be It Ordained by the City Council of the City of Chicago:

Permission and authority are hereby given and granted to POTBELLY SANDWICH WORKS upon the terms and subject to the conditions of this ordinance, to maintain and use a portion of the public right of way for a sidewalk cafe adjacent to its premises located at 959 W. Diversey Pkwy.. Said sidewalk cafe area #1 shall be twenty-eight point seven five (28.75) feet in length and six point five eight (6.58) feet in width for a total of one hundred eighty-nine point one eight (189.18) square feet and shall allow six (6) feet of clear space from the face of the curb/building line along N. Sheffield Avenue. The compensation for said space and the days and hours of operation for the sidewalk cafe shall be as follows:

Monday through Sunday 11:00 a.m. to 10:00 p.m.
Compensation: $600.00
SEATING CAPACITY: 12

Sidewalk Cafe Permit and approved plan must be posted at all times.

This grant of privilege #1111135 for a sidewalk cafe shall be subject to the provisions of Section 10-28-800 though 10-28-885 of the Municipal Code of Chicago and the directions of the Commissioner of Department of Business Affairs and Consumer Protection, the Commissioner of Streets and Sanitation, and the Commissioner of Transportation.

The permit holder agrees to hold the City of Chicago harmless for any damage, relocation or replacement costs associated with damage, relocation or removal of private property caused by the City performing work in the public way.

Authority for the above named privilege is herein given and granted from and after March 1, 2014 through and including December 1, 2014.

Alderman _____

Michele Smith 43rd Ward

City of Chicago

O2014-2148

Office of the City Clerk

Document Tracking Sheet

Meeting Date:	3/5/2014
Sponsor(s):	Smith (43)
Type:	Ordinance
Title:	Sidewalk cafe(s) for Plum Market
Committee(s) Assignment:	Committee on Transportation and Public Way

ORDINANCE
PLUM MARKET
Acct. No. 373627 - 1
Permit No. 1111299

Be It Ordained by the City Council of the City of Chicago:

Permission and authority are hereby given and granted to PLUM MARKET upon the terms and subject to the conditions of this ordinance, to maintain and use a portion of the public right of way for a sidewalk cafe adjacent to its premises located at 1233 N. Wells St.. Said sidewalk cafe area #1 shall be eighty-four (84) feet in length and five (5) feet in width for a total of four hundred twenty (420) square feet and shall allow six (6) feet of clear space from the face of the curb/building line along N. Wells Street. The compensation for said space and the days and hours of operation for the sidewalk cafe shall be as follows:

Monday through Sunday 8:00 a.m. to 10:00 p.m.
Compensation: $966.00
SEATING CAPACITY: 20

Sidewalk Cafe Permit and approved plan must be posted at all times.

This grant of privilege #1111299 for a sidewalk cafe shall be subject to the provisions of Section 10-28-800 though 10-28-885 of the Municipal Code of Chicago and the directions of the Commissioner of Department of Business Affairs and Consumer Protection, the Commissioner of Streets and Sanitation, and the Commissioner of Transportation.

The permit holder agrees to hold the City of Chicago harmless for any damage, relocation or replacement costs associated with damage, relocation or removal of private property caused by the City performing work in the public way.

Authority for the above named privilege is herein given and granted from and after March 1, 2014 through and including December 1, 2014.

Alderman _____

Michele Smith 43rd Ward

City of Chicago

O2014-2180

Office of the City Clerk

Document Tracking Sheet

Meeting Date: 3/5/2014

Sponsor(s): Smith (43)

Type: Ordinance

Title: Sidewalk cafe(s) for Starbucks Coffee No. 217

Committee(s) Assignment: Committee on Transportation and Public Way

ORDINANCE
STARBUCKS COFFEE #217
Acct. No. 63414 - 5
Permit No. 1111245

Be It Ordained by the City Council of the City of Chicago:

Permission and authority are hereby given and granted to STARBUCKS COFFEE #217 upon the terms and subject to the conditions of this ordinance, to maintain and use a portion of the public right of way for a sidewalk cafe adjacent to its premises located at 2200 N. Halsted St.. Said sidewalk cafe area #1 shall be twenty-one (21) feet in length and six (6) feet in width for a total of one hundred twenty-six (126) square feet and shall allow six (6) feet of clear space from the face of the curb/building line along W. Webster Street. The compensation for said space and the days and hours of operation for the sidewalk cafe shall be as follows:

Sunday through Thursday 8:00 a.m. to 9:00 p.m. Friday & Saturday 8:00 a.m. to 10:00 p.m.
Compensation: $600.00
SEATING CAPACITY: 11

Sidewalk Cafe Permit and approved plan must be posted at all times.

This grant of privilege #1111245 for a sidewalk cafe shall be subject to the provisions of Section 10-28-800 though 10-28-885 of the Municipal Code of Chicago and the directions of the Commissioner of Department of Business Affairs and Consumer Protection, the Commissioner of Streets and Sanitation, and the Commissioner of Transportation.

The permit holder agrees to hold the City of Chicago harmless for any damage, relocation or replacement costs associated with damage, relocation or removal of private property caused by the City performing work in the public way.

Authority for the above named privilege is herein given and granted from and after March 1, 2014 through and including December 1, 2014.

Alderman _____

Michele Smith 43rd Ward

City of Chicago

O2014-2182

Office of the City Clerk

Document Tracking Sheet

Meeting Date:	3/5/2014
Sponsor(s):	Smith (43)
Type:	Ordinance
Title:	Sidewalk cafe(s) for Starbucks Coffee No. 204
Committee(s) Assignment:	Committee on Transportation and Public Way

ORDINANCE
STARBUCKS COFFEE #204
Acct. No. 63414 - 1
Permit No. 1111244

Be It Ordained by the City Council of the City of Chicago:

Permission and authority are hereby given and granted to STARBUCKS COFFEE #204 upon the terms and subject to the conditions of this ordinance, to maintain and use a portion of the public right of way for a sidewalk cafe adjacent to its premises located at 617 W. Diversey Pkwy.. Said sidewalk cafe area #1 shall be eighteen (18) feet in length and four (4) feet in width for a total of seventy-two (72) square feet and shall allow six (6) feet of clear space from the face of the curb/building line along W. Diversey. The compensation for said space and the days and hours of operation for the sidewalk cafe shall be as follows:

Sunday thru Thursday 8:00 a.m. to 9:00 p.m. Friday & Saturday 8:00 a.m. to 10:00 p.m.
Compensation: $600.00
SEATING CAPACITY: 12

Sidewalk Cafe Permit and approved plan must be posted at all times.

This grant of privilege #1111244 for a sidewalk cafe shall be subject to the provisions of Section 10-28-800 though 10-28-885 of the Municipal Code of Chicago and the directions of the Commissioner of Department of Business Affairs and Consumer Protection, the Commissioner of Streets and Sanitation, and the Commissioner of Transportation.

The permit holder agrees to hold the City of Chicago harmless for any damage, relocation or replacement costs associated with damage, relocation or removal of private property caused by the City performing work in the public way.

Authority for the above named privilege is herein given and granted from and after March 1, 2014 through and including December 1, 2014.

Alderman _____

Michele Smith 43rd Ward

City of Chicago

O2014-2187

Office of the City Clerk

Document Tracking Sheet

Meeting Date:	3/5/2014
Sponsor(s):	Smith (43)
Type:	Ordinance
Title:	Sidewalk cafe(s) for Starbucks Coffee No. 206
Committee(s) Assignment:	Committee on Transportation and Public Way

ORDINANCE
STARBUCKS COFFEE #206
Acct. No. 63414 - 6
Permit No. 1111246

Be It Ordained by the City Council of the City of Chicago:

Permission and authority are hereby given and granted to STARBUCKS COFFEE #206 upon the terms and subject to the conditions of this ordinance; to maintain and use a portion of the public right of way for a sidewalk cafe adjacent to its premises located at 2063 N. Clark St.. Said sidewalk cafe area #1 shall be thirty-five (35) feet in length and six (6) feet in width for a total of two hundred ten (210) square feet and shall allow six (6) feet of clear space from the face of the curb/building line along W. Dickens. The compensation for said space and the days and hours of operation for the sidewalk cafe shall be as follows:

Sunday through Thursday 8:00am to 9:00pm Friday and Saturday 8:00am to 10:00pm
Compensation: $600.00
SEATING CAPACITY: 21

Sidewalk Cafe Permit and approved plan must be posted at all times.

This grant of privilege #1111246 for a sidewalk cafe shall be subject to the provisions of Section 10-28-800 though 10-28-885 of the Municipal Code of Chicago and the directions of the Commissioner of Department of Business Affairs and Consumer Protection, the Commissioner of Streets and Sanitation, and the Commissioner of Transportation.

The permit holder agrees to hold the City of Chicago harmless for any damage, relocation or replacement costs associated with damage, relocation or removal of private property caused by the City performing work in the public way.

Authority for the above named privilege is herein given and granted from and after March 1, 2014 through and including December 1, 2014.

Alderman _____

Michele Smith 43rd Ward

City of Chicago

O2014-2200

Office of the City Clerk

Document Tracking Sheet

Meeting Date:	3/5/2014
Sponsor(s):	Smith (43)
Type:	Ordinance
Title:	Sidewalk cafe(s) for Starbucks Coffee No. 272
Committee(s) Assignment:	Committee on Transportation and Public Way

ORDINANCE
STARBUCKS #272
Acct. No. 63414 - 111
Permit No. 1111243

Be It Ordained by the City Council of the City of Chicago:

Permission and authority are hereby given and granted to STARBUCKS #272 upon the terms and subject to the conditions of this ordinance, to maintain and use a portion of the public right of way for a sidewalk cafe adjacent to its premises located at 2529 N. Clark St.. Said sidewalk cafe area #1 shall be thirty-eight (38) feet in length and three (3) feet in width for a total of one hundred fourteen (114) square feet and shall allow six (6) feet of clear space from the face of the curb/building line along W. Deming Place. The compensation for said space and the days and hours of operation for the sidewalk cafe shall be as follows:

Sunday through Saturday 8:00 a.m. to 10:00 p.m.
Compensation: $600.00
SEATING CAPACITY: 12

Sidewalk Cafe Permit and approved plan must be posted at all times.

This grant of privilege #1111243 for a sidewalk cafe shall be subject to the provisions of Section 10-28-800 though 10-28-885 of the Municipal Code of Chicago and the directions of the Commissioner of Department of Business Affairs and Consumer Protection, the Commissioner of Streets and Sanitation, and the Commissioner of Transportation.

The permit holder agrees to hold the City of Chicago harmless for any damage, relocation or replacement costs associated with damage, relocation or removal of private property caused by the City performing work in the public way.

Authority for the above named privilege is herein given and granted from and after March 1, 2014 through and including December 1, 2014.

Alderman _____

Michele Smith 43rd Ward

City of Chicago

O2014-2201

Office of the City Clerk

Document Tracking Sheet

Meeting Date:	3/5/2014
Sponsor(s):	Smith (43)
Type:	Ordinance
Title:	Sidewalk cafe(s) for Starbucks Coffee No. 2515
Committee(s) Assignment:	Committee on Transportation and Public Way

ORDINANCE
STARBUCKS COFFEE #2515
Acct. No. 63414 - 82
Permit No. 1111248

Be It Ordained by the City Council of the City of Chicago:

Permission and authority are hereby given and granted to STARBUCKS COFFEE #2515 upon the terms and subject to the conditions of this ordinance, to maintain and use a portion of the public right of way for a sidewalk cafe adjacent to its premises located at 2275 N. Lincoln Ave.. Said sidewalk cafe area #1 shall be fifty-two (52) feet in length and nine (9) feet in width for a total of four hundred sixty-eight (468) square feet and shall allow six (6) feet of clear space from the face of the curb/building line along W. Belden. The compensation for said space and the days and hours of operation for the sidewalk cafe shall be as follows:

Sunday through Thursday: 8:00 a.m. to 9:00 p.m. Friday and Saturday: 8:00 a.m. to 10:00 p.m.
Compensation: $842.40
SEATING CAPACITY: 20

Sidewalk Cafe Permit and approved plan must be posted at all times.

This grant of privilege #1111248 for a sidewalk cafe shall be subject to the provisions of Section 10-28-800 though 10-28-885 of the Municipal Code of Chicago and the directions of the Commissioner of Department of Business Affairs and Consumer Protection, the Commissioner of Streets and Sanitation, and the Commissioner of Transportation.

The permit holder agrees to hold the City of Chicago harmless for any damage, relocation or replacement costs associated with damage, relocation or removal of private property caused by the City performing work in the public way.

Authority for the above named privilege is herein given and granted from and after March 1, 2014 through and including December 1, 2014.

Alderman _____

Michele Smith 43rd Ward

City of Chicago

O2014-2202

Office of the City Clerk

Document Tracking Sheet

Meeting Date:	3/5/2014
Sponsor(s):	Smith (43)
Type:	Ordinance
Title:	Sidewalk cafe(s) for Starbucks Coffee No. 2370
Committee(s) Assignment:	Committee on Transportation and Public Way

ORDINANCE
STARBUCKS COFFEE #2370
Acct. No. 63414 - 50
Permit No. 1111338

Be It Ordained by the City Council of the City of Chicago:

Permission and authority are hereby given and granted to STARBUCKS COFFEE #2370 upon the terms and subject to the conditions of this ordinance, to maintain and use a portion of the public right of way for a sidewalk cafe adjacent to its premises located at 1602 N. Wells St.. Said sidewalk cafe area #1 shall be twenty (20) feet in length and six (6) feet in width for a total of one hundred twenty (120) square feet and shall allow six (6) feet of clear space from the face of the curb/building line along N. Wells. The compensation for said space and the days and hours of operation for the sidewalk cafe shall be as follows:

Monday thru Sunday 8:00 a.m.to 12:00 midnight
Compensation: $600.00
SEATING CAPACITY: 9

Sidewalk Cafe Permit and approved plan must be posted at all times.

This grant of privilege #1111338 for a sidewalk cafe shall be subject to the provisions of Section 10-28-800 though 10-28-885 of the Municipal Code of Chicago and the directions of the Commissioner of Department of Business Affairs and Consumer Protection, the Commissioner of Streets and Sanitation, and the Commissioner of Transportation.

The permit holder agrees to hold the City of Chicago harmless for any damage, relocation or replacement costs associated with damage, relocation or removal of private property caused by the City performing work in the public way.

Authority for the above named privilege is herein given and granted from and after March 1, 2014 through and including December 1, 2014.

Alderman _____

Michele Smith 43rd Ward

City of Chicago

O2014-2204

Office of the City Clerk

Document Tracking Sheet

Meeting Date:	3/5/2014
Sponsor(s):	Smith (43)
Type:	Ordinance
Title:	Sidewalk cafe(s) for Sully's House
Committee(s) Assignment:	Committee on Transportation and Public Way

ORDINANCE
SULLY'S HOUSE
Acct. No. 317383 - 1
Permit No. 1111436

Be It Ordained by the City Council of the City of Chicago:

Permission and authority are hereby given and granted to SULLY'S HOUSE upon the terms and subject to the conditions of this ordinance, to maintain and use a portion of the public right of way for a sidewalk cafe adjacent to its premises located at 1501 N. Dayton St.. Said sidewalk cafe area #1 shall be fourteen (14) feet in length and eight (8) feet in width, area #2 shall be forty-nine (49) feet in length and eleven (11) feet in width, area #3 shall be fifty-seven point five (57.5) feet in length and eleven (11) feet in width for a total of one thousand two hundred eighty-three point five (1283.5) square feet and shall allow six (6) feet of clear space from the face of the curb/building line along N. DAYTON, W. BLACKHAWK. The compensation for said space and the days and hours of operation for the sidewalk cafe shall be as follows:

Sunday through Saturday 11:00 a.m. to 12:00 midnight.
Compensation: $1,411.85
SEATING CAPACITY: 128

Sidewalk Cafe Permit and approved plan must be posted at all times.

This grant of privilege #1111436 for a sidewalk cafe shall be subject to the provisions of Section 10-28-800 though 10-28-885 of the Municipal Code of Chicago and the directions of the Commissioner of Department of Business Affairs and Consumer Protection, the Commissioner of Streets and Sanitation, and the Commissioner of Transportation.

The permit holder agrees to hold the City of Chicago harmless for any damage, relocation or replacement costs associated with damage, relocation or removal of private property caused by the City performing work in the public way.

Authority for the above named privilege is herein given and granted from and after March 1, 2014 through and including December 1, 2014.

Alderman _____

Michele Smith 43rd Ward

City of Chicago

O2014-2205

Office of the City Clerk

Document Tracking Sheet

Meeting Date:	3/5/2014
Sponsor(s):	Smith (43)
Type:	Ordinance
Title:	Sidewalk cafe(s) for Tarantino's
Committee(s) Assignment:	Committee on Transportation and Public Way

ORDINANCE
TARANTINO'S
Acct. No. 15435 - 1
Permit No. 1111119

Be It Ordained by the City Council of the City of Chicago:

Permission and authority are hereby given and granted to TARANTINO'S upon the terms and subject to the conditions of this ordinance, to maintain and use a portion of the public right of way for a sidewalk cafe adjacent to its premises located at 1112 W. Armitage Ave.. Said sidewalk cafe area #1 shall be seventy (70) feet in length and eleven (11) feet in width for a total of seven hundred seventy (770) square feet and shall allow six (6) feet of clear space from the face of the curb/building line along N.SEMINARY. The compensation for said space and the days and hours of operation for the sidewalk cafe shall be as follows:

Sunday thru Thursday 10:00 a.m. to 11:00 p.m.Friday & Saturday 10:00 a.m. to 11:00 p.m.
Compensation: $847.00
SEATING CAPACITY: 56

Sidewalk Cafe Permit and approved plan must be posted at all times.

This grant of privilege #1111119 for a sidewalk cafe shall be subject to the provisions of Section 10-28-800 though 10-28-885 of the Municipal Code of Chicago and the directions of the Commissioner of Department of Business Affairs and Consumer Protection, the Commissioner of Streets and Sanitation, and the Commissioner of Transportation.

The permit holder agrees to hold the City of Chicago harmless for any damage, relocation or replacement costs associated with damage, relocation or removal of private property caused by the City performing work in the public way.

Authority for the above named privilege is herein given and granted from and after March 1, 2014 through and including December 1, 2014.

Alderman _____

Michele Smith 43rd Ward

City of Chicago

O2014-2208

Office of the City Clerk

Document Tracking Sheet

Meeting Date:	3/5/2014
Sponsor(s):	Smith (43)
Type:	Ordinance
Title:	Sidewalk cafe(s) for Tarascas International
Committee(s) Assignment:	Committee on Transportation and Public Way

ORDINANCE
TARASCAS INTERNATIONAL
Acct. No. 207596 - 1
Permit No. 1111216

Be It Ordained by the City Council of the City of Chicago:

Permission and authority are hereby given and granted to TARASCAS INTERNATIONAL upon the terms and subject to the conditions of this ordinance, to maintain and use a portion of the public right of way for a sidewalk cafe adjacent to its premises located at 2585 N. Clark St.. Said sidewalk cafe area #1 shall be eighty-seven point five (87.5) feet in length and seven point three three (7.33) feet in width for a total of six hundred forty-one point three eight (641.38) square feet and shall allow six (6) feet of clear space from the face of the curb/building line along W. WRIGHTWOOD AVE.. The compensation for said space and the days and hours of operation for the sidewalk cafe shall be as follows:

Sunday thru Thursday 9:00 a.m.to 11:00 p.m. Friday & Saturday 9:00 a.m.to 12:00 midnight
Compensation: $1,154.48
SEATING CAPACITY: 48

Sidewalk Cafe Permit and approved plan must be posted at all times.

This grant of privilege #1111216 for a sidewalk cafe shall be subject to the provisions of Section 10-28-800 though 10-28-885 of the Municipal Code of Chicago and the directions of the Commissioner of Department of Business Affairs and Consumer Protection, the Commissioner of Streets and Sanitation, and the Commissioner of Transportation.

The permit holder agrees to hold the City of Chicago harmless for any damage, relocation or replacement costs associated with damage, relocation or removal of private property caused by the City performing work in the public way.

Authority for the above named privilege is herein given and granted from and after March 1, 2014 through and including December 1, 2014.

Alderman _____

Michele Smith 43rd Ward

City of Chicago

O2014-2210

Office of the City Clerk

Document Tracking Sheet

Meeting Date:	3/5/2014
Sponsor(s):	Smith (43)
Type:	Ordinance
Title:	Sidewalk cafe(s) for Vinci
Committee(s) Assignment:	Committee on Transportation and Public Way

ORDINANCE
VINCI
Acct. No. 11244 - 1
Permit No. 1110940

Be It Ordained by the City Council of the City of Chicago:

Permission and authority are hereby given and granted to VINCI upon the terms and subject to the conditions of this ordinance, to maintain and use a portion of the public right of way for a sidewalk cafe adjacent to its premises located at 1732 N. Halsted St.. Said sidewalk cafe area #1 shall be thirty (30) feet in length and six (6) feet in width, area #2 shall be twenty-five (25) feet in length and six (6) feet in width for a total of three hundred thirty (330) square feet and shall allow six (6) feet of clear space from the face of the curb/building line along W. Willow Street. The compensation for said space and the days and hours of operation for the sidewalk cafe shall be as follows:

Tuesday through Thursday 5:00 p.m. to 10:00 p.m. Friday and Saturday 5:00 p.m. 11:00 p.m. Sunday 10:30 a.m. to 9:30 p.m.
Compensation: $600.00
SEATING CAPACITY: 28

Sidewalk Cafe Permit and approved plan must be posted at all times.

This grant of privilege #1110940 for a sidewalk cafe shall be subject to the provisions of Section 10-28-800 though 10-28-885 of the Municipal Code of Chicago and the directions of the Commissioner of Department of Business Affairs and Consumer Protection, the Commissioner of Streets and Sanitation, and the Commissioner of Transportation.

The permit holder agrees to hold the City of Chicago harmless for any damage, relocation or replacement costs associated with damage, relocation or removal of private property caused by the City performing work in the public way.

Authority for the above named privilege is herein given and granted from and after March 1, 2014 through and including December 1, 2014.

Alderman _____

Michele Smith 43rd Ward

City of Chicago

O2014-2212

Office of the City Clerk

Document Tracking Sheet

Meeting Date:	3/5/2014
Sponsor(s):	Tunney (44)
Type:	Ordinance
Title:	Sidewalk cafe(s) for Avenue Tavern
Committee(s) Assignment:	Committee on Transportation and Public Way

ORDINANCE
AVENUE TAVERN
Acct. No. 245413 - 1
Permit No. 1111310

Be It Ordained by the City Council of the City of Chicago:

Permission and authority are hereby given and granted to AVENUE TAVERN upon the terms and subject to the conditions of this ordinance, to maintain and use a portion of the public right of way for a sidewalk cafe adjacent to its premises located at 2914-16 N. Broadway . Said sidewalk cafe area #1 shall be twelve (12) feet in length and six (6) feet in width, area #2 shall be sixteen (16) feet in length and six (6) feet in width, area #3 shall be sixteen (16) feet in length and six (6) feet in width for a total of two hundred sixty-four (264) square feet and shall allow six (6) feet of clear space from the face of the curb/building line along N. Broadway, and W. Oakdale. The compensation for said space and the days and hours of operation for the sidewalk cafe shall be as follows:

Monday through Thursday 10:00 a.m. to 10:00 p.m. Friday and Saturday 10:00 a.m. to 11:00 p.m. Sunday 11:00 a.m. to 10:00 p.m.
Compensation: $600.00
SEATING CAPACITY: 32

Sidewalk Cafe Permit and approved plan must be posted at all times.

This grant of privilege #1111310 for a sidewalk cafe shall be subject to the provisions of Section 10-28-800 though 10-28-885 of the Municipal Code of Chicago and the directions of the Commissioner of Department of Business Affairs and Consumer Protection, the Commissioner of Streets and Sanitation, and the Commissioner of Transportation.

The permit holder agrees to hold the City of Chicago harmless for any damage, relocation or replacement costs associated with damage, relocation or removal of private property caused by the City performing work in the public way.

Authority for the above named privilege is herein given and granted from and after March 1, 2014 through and including December 1, 2014.

Alderman Thomas Tunney

Thomas Tunney 44th Ward

City of Chicago

O2014-2213

Office of the City Clerk

Document Tracking Sheet

Meeting Date:	3/5/2014
Sponsor(s):	Tunney (44)
Type:	Ordinance
Title:	Sidewalk cafe(s) for Big & Little's Restaurant
Committee(s) Assignment:	Committee on Transportation and Public Way

ORDINANCE
BIG & LITTLE'S RESTAURANT
Acct. No. 387794 - 1
Permit No. 1111584

Be It Ordained by the City Council of the City of Chicago:

Permission and authority are hereby given and granted to BIG & LITTLE'S RESTAURANT upon the terms and subject to the conditions of this ordinance, to maintain and use a portion of the public right of way for a sidewalk cafe adjacent to its premises located at 1034 W. Belmont Ave.. Said sidewalk cafe area #1 shall be thirty-six (36) feet in length and five point eight three (5.83) feet in width for a total of two hundred nine point eight eight (209.88) square feet and shall allow six (6) feet of clear space from the face of the curb/building line along Belmont. The compensation for said space and the days and hours of operation for the sidewalk cafe shall be as follows:

Monday to Sunday 8:00 am - 10:00 pm
Compensation: $600.00
SEATING CAPACITY: 28

Sidewalk Cafe Permit and approved plan must be posted at all times.

This grant of privilege #1111584 for a sidewalk cafe shall be subject to the provisions of Section 10-28-800 though 10-28-885 of the Municipal Code of Chicago and the directions of the Commissioner of Department of Business Affairs and Consumer Protection, the Commissioner of Streets and Sanitation, and the Commissioner of Transportation.

The permit holder agrees to hold the City of Chicago harmless for any damage, relocation or replacement costs associated with damage, relocation or removal of private property caused by the City performing work in the public way.

Authority for the above named privilege is herein given and granted from and after March 1, 2014 through and including December 1, 2014.

Alderman Thomas Tunney

Thomas Tunney 44th Ward

City of Chicago

O2014-2214

Office of the City Clerk

Document Tracking Sheet

Meeting Date:	3/5/2014
Sponsor(s):	Tunney (44)
Type:	Ordinance
Title:	Sidewalk cafe(s) for Coffee & Tea Exchange
Committee(s) Assignment:	Committee on Transportation and Public Way

ORDINANCE
COFFEE & TEA EXCHANGE
Acct. No. 14317 - 2
Permit No. 1111324

Be It Ordained by the City Council of the City of Chicago:

Permission and authority are hereby given and granted to COFFEE & TEA EXCHANGE upon the terms and subject to the conditions of this ordinance, to maintain and use a portion of the public right of way for a sidewalk cafe adjacent to its premises located at 3311 N. Broadway . Said sidewalk cafe area #1 shall be twenty-nine (29) feet in length and seven point seven one (7.71) feet in width for a total of two hundred twenty-three point five nine (223.59) square feet and shall allow six (6) feet of clear space from the face of the curb/building line along W. Aldine Avenue. The compensation for said space and the days and hours of operation for the sidewalk cafe shall be as follows:

Monday through Friday 8:00 a.m. to 8:00 p.m.Saturday 8:00 a.m. to 7:00 p.m. Sunday 9:00 a.m. to 6:00 p.m.
Compensation: $600.00
SEATING CAPACITY: 16

Sidewalk Cafe Permit and approved plan must be posted at all times.

This grant of privilege #1111324 for a sidewalk cafe shall be subject to the provisions of Section 10-28-800 though 10-28-885 of the Municipal Code of Chicago and the directions of the Commissioner of Department of Business Affairs and Consumer Protection, the Commissioner of Streets and Sanitation, and the Commissioner of Transportation.

The permit holder agrees to hold the City of Chicago harmless for any damage, relocation or replacement costs associated with damage, relocation or removal of private property caused by the City performing work in the public way.

Authority for the above named privilege is herein given and granted from and after March 1, 2014 through and including December 1, 2014.

Alderman Thomas Tunney

Thomas Tunney 44th Ward

City of Chicago

O2014-2215

Office of the City Clerk

Document Tracking Sheet

Meeting Date:	3/5/2014
Sponsor(s):	Tunney (44)
Type:	Ordinance
Title:	Sidewalk cafe(s) for Bombay Bliss
Committee(s) Assignment:	Committee on Transportation and Public Way

ORDINANCE
BOMBAY BLISS
Acct. No. 379825 - 1
Permit No. 1111563

Be It Ordained by the City Council of the City of Chicago:

Permission and authority are hereby given and granted to BOMBAY BLISS upon the terms and subject to the conditions of this ordinance, to maintain and use a portion of the public right of way for a sidewalk cafe adjacent to its premises located at 3108 N. Broadway . Said sidewalk cafe area #1 shall be forty-four (44) feet in length and nine (9) feet in width for a total of three hundred ninety-six (396) square feet and shall allow six (6) feet of clear space from the face of the curb/building line along N. Broadway. The compensation for said space and the days and hours of operation for the sidewalk cafe shall be as follows:

Sunday through Thursday 11:00 a.m. to 10:00 p.m. Friday and Saturday 11:00 a.m. to 11:00 p.m.
Compensation: $712.80
SEATING CAPACITY: 40

Sidewalk Cafe Permit and approved plan must be posted at all times.

This grant of privilege #1111563 for a sidewalk cafe shall be subject to the provisions of Section 10-28-800 though 10-28-885 of the Municipal Code of Chicago and the directions of the Commissioner of Department of Business Affairs and Consumer Protection, the Commissioner of Streets and Sanitation, and the Commissioner of Transportation.

The permit holder agrees to hold the City of Chicago harmless for any damage, relocation or replacement costs associated with damage, relocation or removal of private property caused by the City performing work in the public way.

Authority for the above named privilege is herein given and granted from and after March 1, 2014 through and including December 1, 2014.

Alderman Thomas Tunney

Thomas Tunney 44th Ward

City of Chicago

O2014-2216

Office of the City Clerk

Document Tracking Sheet

Meeting Date:	3/5/2014
Sponsor(s):	Tunney (44)
Type:	Ordinance
Title:	Sidewalk cafe(s) for Crosby's Kitchen
Committee(s) Assignment:	Committee on Transportation and Public Way

ORDINANCE

CROSBY'S KITCHEN

Acct. No. 371106 - 1

Permit No. 1111388

Be It Ordained by the City Council of the City of Chicago:

Permission and authority are hereby given and granted to CROSBY'S KITCHEN upon the terms and subject to the conditions of this ordinance, to maintain and use a portion of the public right of way for a sidewalk cafe adjacent to its premises located at 3455-3457 N. Southport Ave.. Said sidewalk cafe area #1 shall be forty-three point zero eight (43.08) feet in length and nine point five (9.5) feet in width, area #2 shall be fifty-two (52) feet in length and ten point seven five (10.75) feet in width for a total of nine hundred sixty-eight point two six (968.26) square feet and shall allow six (6) feet of clear space from the face of the curb/building line along N. Southport Avenue, W. Cornelia Street. The compensation for said space and the days and hours of operation for the sidewalk cafe shall be as follows:

Sunday 9:00 a.m. to 10:00 p.m. Monday through Thursday 10:30 a.m. to 10:00 p.m.Friday 10:30 a.m. to 11:00 p.m. Saturday 9:00 a.m. to 11:00 p.m.
Compensation: $1,065.09
SEATING CAPACITY: 60

Sidewalk Cafe Permit and approved plan must be posted at all times.

This grant of privilege #1111388 for a sidewalk cafe shall be subject to the provisions of Section 10-28-800 though 10-28-885 of the Municipal Code of Chicago and the directions of the Commissioner of Department of Business Affairs and Consumer Protection, the Commissioner of Streets and Sanitation, and the Commissioner of Transportation.

The permit holder agrees to hold the City of Chicago harmless for any damage, relocation or replacement costs associated with damage, relocation or removal of private property caused by the City performing work in the public way.

Authority for the above named privilege is herein given and granted from and after March 1, 2014 through and including December 1, 2014.

Alderman Thomas Tunney

Thomas Tunney 44th Ward

City of Chicago

O2014-2217

Office of the City Clerk

Document Tracking Sheet

Meeting Date:	3/5/2014
Sponsor(s):	Tunney (44)
Type:	Ordinance
Title:	Sidewalk cafe(s) for D'Agostinos Pizza
Committee(s) Assignment:	Committee on Transportation and Public Way

ORDINANCE
D'AGOSTINOS PIZZA
Acct. No. 339945 - 1
Permit No. 1111295

Be It Ordained by the City Council of the City of Chicago:

Permission and authority are hereby given and granted to D'AGOSTINOS PIZZA upon the terms and subject to the conditions of this ordinance to maintain and use a portion of the public right of way for a sidewalk cafe adjacent to its premises located at 1351 W. Addison St.. Said sidewalk cafe area #1 shall be sixteen (16) feet in length and five point two five (5.25) feet in width, area #2 shall be twenty-eight (28) feet in length and twelve (12) feet in width, area #3 shall be fourteen (14) feet in length and five point two five (5.25) feet in width, area #4 shall be twelve (12) feet in length and nine point five (9.5) feet in width for a total of six hundred seven point five (607.5) square feet and shall allow six (6) feet of clear space from the face of the curb/building line along W Addison St, N. Southport. The compensation for said space and the days and hours of operation for the sidewalk cafe shall be as follows:

Sunday through Thursday 10:00 a.m. until 10:00 p.m. Friday and Saturday 10:00 a.m. until 11:00 p.m.
Compensation: $668.25
SEATING CAPACITY: 49

Sidewalk Cafe Permit and approved plan must be posted at all times.


This grant of privilege #1111295 for a sidewalk cafe shall be subject to the provisions of Section 10-28-800 though 10-28-885 of the Municipal Code of Chicago and the directions of the Commissioner of Department of Business Affairs and Consumer Protection, the Commissioner of Streets and Sanitation, and the Commissioner of Transportation.

The permit holder agrees to hold the City of Chicago harmless for any damage, relocation or replacement costs associated with damage, relocation or removal of private property caused by the City performing work in the public way.

Authority for the above named privilege is herein given and granted from and after March 1, 2014 through and including December 1, 2014.

Alderman Thomas Tunney

Thomas Tunney 44th Ward

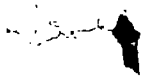

City of Chicago

O2014-2218

Office of the City Clerk

Document Tracking Sheet

Meeting Date:	3/5/2014
Sponsor(s):	Tunney (44)
Type:	Ordinance
Title:	Sidewalk cafe(s) for Deleece
Committee(s) Assignment:	Committee on Transportation and Public Way

ORDINANCE
DELEECE
Acct. No. 361243 - 1
Permit No. 1111529

Be It Ordained by the City Council of the City of Chicago:

Permission and authority are hereby given and granted to DELEECE upon the terms and subject to the conditions of this ordinance, to maintain and use a portion of the public right of way for a sidewalk cafe adjacent to its premises located at 3747 N. Southport Ave.. Said sidewalk cafe area #1 shall be fifty point three three (50.33) feet in length and eleven (11) feet in width for a total of five hundred fifty-three point six three (553.63) square feet and shall allow six (6) feet of clear space from the face of the curb/building line along N. Southport. The compensation for said space and the days and hours of operation for the sidewalk cafe shall be as follows:

Monday thru Thursday 9:00AM to 10:00pm, Friday 9:00AM-11:00PM Saturday 9:00AM-11:00PM Sunday 9:00AM-10:00PM
Compensation: $608.99
SEATING CAPACITY: 55

Sidewalk Cafe Permit and approved plan must be posted at all times.

This grant of privilege #1111529 for a sidewalk cafe shall be subject to the provisions of Section 10-28-800 though 10-28-885 of the Municipal Code of Chicago and the directions of the Commissioner of Department of Business Affairs and Consumer Protection, the Commissioner of Streets and Sanitation, and the Commissioner of Transportation.

The permit holder agrees to hold the City of Chicago harmless for any damage, relocation or replacement costs associated with damage, relocation or removal of private property caused by the City performing work in the public way.

Authority for the above named privilege is herein given and granted from and after March 1, 2014 through and including December 1, 2014.

Alderman Thomas Tunney

Thomas Tunney 44th Ward

City of Chicago

O2014-2219

Office of the City Clerk

Document Tracking Sheet

Meeting Date:	3/5/2014
Sponsor(s):	Tunney (44)
Type:	Ordinance
Title:	Sidewalk cafe(s) for Einstein Bros. Bagels No. 2578
Committee(s) Assignment:	Committee on Transportation and Public Way

ORDINANCE
EINSTEIN BROS. BAGELS # 2578
Acct. No. 230211 - 9
Permit No. 1111578

Be It Ordained by the City Council of the City of Chicago:

Permission and authority are hereby given and granted to EINSTEIN BROS. BAGELS # 2578 upon the terms and subject to the conditions of this ordinance, to maintain and use a portion of the public right of way for a sidewalk cafe adjacent to its premises located at 3420 N. Southport Ave.. Said sidewalk cafe area #1 shall be fourteen point eight three (14.83) feet in length and six point five (6.5) feet in width for a total of ninety-six point four (96.4) square feet and shall allow six (6) feet of clear space from the face of the curb/building line along N. Southport Avenue. The compensation for said space and the days and hours of operation for the sidewalk cafe shall be as follows:

Monday through Sunday 8:00 a.m. to 8:00 p.m.
Compensation: $600.00
SEATING CAPACITY: 16

Sidewalk Cafe Permit and approved plan must be posted at all times.

This grant of privilege #1111578 for a sidewalk cafe shall be subject to the provisions of Section 10-28-800 though 10-28-885 of the Municipal Code of Chicago and the directions of the Commissioner of Department of Business Affairs and Consumer Protection, the Commissioner of Streets and Sanitation, and the Commissioner of Transportation.

The permit holder agrees to hold the City of Chicago harmless for any damage, relocation or replacement costs associated with damage, relocation or removal of private property caused by the City performing work in the public way.

Authority for the above named privilege is herein given and granted from and after March 1, 2014 through and including December 1, 2014.

Alderman Thomas Tunney

Thomas Tunney 44th Ward



City of Chicago

O2014-2220

Office of the City Clerk

Document Tracking Sheet

Meeting Date:	3/5/2014
Sponsor(s):	Tunney (44)
Type:	Ordinance
Title:	Sidewalk cafe(s) for El Mercado Food Mart
Committee(s) Assignment:	Committee on Transportation and Public Way

ORDINANCE
EL MERCADO FOOD MART
Acct. No. 3066 - 1
Permit No. 1111492

Be It Ordained by the City Council of the City of Chicago:

Permission and authority are hereby given and granted to EL MERCADO FOOD MART upon the terms and subject to the conditions of this ordinance, to maintain and use a portion of the public right of way for a sidewalk cafe adjacent to its premises located at 3767 N. Southport Ave.. Said sidewalk cafe area #1 shall be sixteen point two five (16.25) feet in length and eight (8) feet in width for a total of one hundred thirty (130) square feet and shall allow six (6) feet of clear space from the face of the curb/building line along N. Southport Avenue. The compensation for said space and the days and hours of operation for the sidewalk cafe shall be as follows:

Sunday through Thursday 9:00 a.m. to 10:00 p.m. Friday and Saturday 9:00 a.m. to 11:00 p.m.
Compensation: $600.00
SEATING CAPACITY: 8

Sidewalk Cafe Permit and approved plan must be posted at all times.

This grant of privilege #1111492 for a sidewalk cafe shall be subject to the provisions of Section 10-28-800 though 10-28-885 of the Municipal Code of Chicago and the directions of the Commissioner of Department of Business Affairs and Consumer Protection, the Commissioner of Streets and Sanitation, and the Commissioner of Transportation.

The permit holder agrees to hold the City of Chicago harmless for any damage, relocation or replacement costs associated with damage, relocation or removal of private property caused by the City performing work in the public way.

Authority for the above named privilege is herein given and granted from and after March 1, 2014 through and including December 1, 2014.

Alderman Thomas Tunney

Thomas Tunney 44th Ward

City of Chicago

O2014-2221

Office of the City Clerk

Document Tracking Sheet

Meeting Date:	3/5/2014
Sponsor(s):	Tunney (44)
Type:	Ordinance
Title:	Sidewalk cafe(s) for Flaco's Tacos 3
Committee(s) Assignment:	Committee on Transportation and Public Way

ORDINANCE
FLACO'S TACOS 3
Acct. No. 378361 - 1
Permit No. 1111451

Be It Ordained by the City Council of the City of Chicago:

Permission and authority are hereby given and granted to FLACO'S TACOS 3 upon the terms and subject to the conditions of this ordinance, to maintain and use a portion of the public right of way for a sidewalk cafe adjacent to its premises located at 3530 N. Clark St.. Said sidewalk cafe area #1 shall be sixty-eight point four two (68.42) feet in length and seven point eight three (7.83) feet in width for a total of five hundred thirty-five point seven three (535.73) square feet and shall allow six (6) feet of clear space from the face of the curb/building line along N. Clark Street. The compensation for said space and the days and hours of operation for the sidewalk cafe shall be as follows:

Monday through Sunday 11:00 a.m. to 10:00 p.m.
Compensation: $803.59
SEATING CAPACITY: 48

Sidewalk Cafe Permit and approved plan must be posted at all times.

This grant of privilege #1111451 for a sidewalk cafe shall be subject to the provisions of Section 10-28-800 though 10-28-885 of the Municipal Code of Chicago and the directions of the Commissioner of Department of Business Affairs and Consumer Protection, the Commissioner of Streets and Sanitation, and the Commissioner of Transportation.

The permit holder agrees to hold the City of Chicago harmless for any damage, relocation or replacement costs associated with damage, relocation or removal of private property caused by the City performing work in the public way.

Authority for the above named privilege is herein given and granted from and after March 1, 2014 through and including December 1, 2014.

Alderman Thomas Tunney

Thomas Tunney 44th Ward

City of Chicago

O2014-2222

Office of the City Clerk

Document Tracking Sheet

Meeting Date:	3/5/2014
Sponsor(s):	Tunney (44)
Type:	Ordinance
Title:	Sidewalk cafe(s) for Hot Diggity Dogs
Committee(s) Assignment:	Committee on Transportation and Public Way

ORDINANCE
HOT DIGGITY DOGS
Acct. No. 8899 - 2
Permit No. 1111116

Be It Ordained by the City Council of the City of Chicago:

Permission and authority are hereby given and granted to HOT DIGGITY DOGS upon the terms and subject to the conditions of this ordinance, to maintain and use a portion of the public right of way for a sidewalk cafe adjacent to its premises located at 947 W. Wellington Ave.. Said sidewalk cafe area #1 shall be twenty (20) feet in length and six point five (6.5) feet in width for a total of one hundred thirty (130) square feet and shall allow six (6) feet of clear space from the face of the curb/building line along W Wellington Ave. The compensation for said space and the days and hours of operation for the sidewalk cafe shall be as follows:

Monday through Thursday 8:00 a.m. until 10:00 p.m. Friday 8:00 a.m. until 11:00p.m.
Saturday 11:00 a.m. until 11:00 p.m. Sunday 12:00 Noon until 8:00 p.m.
Compensation: $600.00
SEATING CAPACITY: 12

Sidewalk Cafe Permit and approved plan must be posted at all times.

This grant of privilege #1111116 for a sidewalk cafe shall be subject to the provisions of Section 10-28-800 though 10-28-885 of the Municipal Code of Chicago and the directions of the Commissioner of Department of Business Affairs and Consumer Protection, the Commissioner of Streets and Sanitation, and the Commissioner of Transportation.

The permit holder agrees to hold the City of Chicago harmless for any damage, relocation or replacement costs associated with damage, relocation or removal of private property caused by the City performing work in the public way.

Authority for the above named privilege is herein given and granted from and after March 1, 2014 through and including December 1, 2014.

Alderman Thomas Tunney

Thomas Tunney 44th Ward

City of Chicago

O2014-2223

Office of the City Clerk

Document Tracking Sheet

Meeting Date:	3/5/2014
Sponsor(s):	Tunney (44)
Type:	Ordinance
Title:	Sidewalk cafe(s) for Hutch
Committee(s) Assignment:	Committee on Transportation and Public Way

ORDINANCE
HUTCH
Acct. No. 382446 - 1
Permit No. 1111580

Be It Ordained by the City Council of the City of Chicago:

Permission and authority are hereby given and granted to HUTCH upon the terms and subject to the conditions of this ordinance, to maintain and use a portion of the public right of way for a sidewalk cafe adjacent to its premises located at 3301 N. Clark St.. Said sidewalk cafe area #1 shall be thirty-four point eight three (34.83) feet in length and eight point three three (8.33) feet in width for a total of two hundred ninety point one three (290.13) square feet and shall allow six (6) feet of clear space from the face of the curb/building line along W. Aldine. The compensation for said space and the days and hours of operation for the sidewalk cafe shall be as follows:

Monday through Thursday 5:00 p.m. to 10:00 p.m. Friday and Saturday 10:00 a.m. to 11:00 p.m. Sunday 10:00 a.m. to 10:00 p.m.
Compensation: $600.00
SEATING CAPACITY: 20

Sidewalk Cafe Permit and approved plan must be posted at all times.

This grant of privilege #1111580 for a sidewalk cafe shall be subject to the provisions of Section 10-28-800 though 10-28-885 of the Municipal Code of Chicago and the directions of the Commissioner of Department of Business Affairs and Consumer Protection, the Commissioner of Streets and Sanitation, and the Commissioner of Transportation.

The permit holder agrees to hold the City of Chicago harmless for any damage, relocation or replacement costs associated with damage, relocation or removal of private property caused by the City performing work in the public way.

Authority for the above named privilege is herein given and granted from and after March 1, 2014 through and including December 1, 2014.

Alderman Thomas Tunney

Thomas Tunney 44th Ward

City of Chicago

O2014-2224

Office of the City Clerk

Document Tracking Sheet

Meeting Date:	3/5/2014
Sponsor(s):	Tunney (44)
Type:	Ordinance
Title:	Sidewalk cafe(s) for Intelligentsia Coffee & Tea, Inc.
Committee(s) Assignment:	Committee on Transportation and Public Way

ORDINANCE

INTELLIGENTSIA COFFEE & TEA, INC.
Acct. No. 86212 - 1
Permit No. 1111435

Be It Ordained by the City Council of the City of Chicago:

Permission and authority are hereby given and granted to INTELLIGENTSIA COFFEE & TEA, INC. upon the terms and subject to the conditions of this ordinance, to maintain and use a portion of the public right of way for a sidewalk cafe adjacent to its premises located at 3123 N. Broadway . Said sidewalk cafe area #1 shall be fifteen point one seven (15.17) feet in length and seven point one seven (7.17) feet in width, area #2 shall be sixteen (16) feet in length and seven point one seven (7.17) feet in width for a total of two hundred twenty-three point four nine (223.49) square feet and shall allow six (6) feet of clear space from the face of the curb/building line along N. Broadway. The compensation for said space and the days and hours of operation for the sidewalk cafe shall be as follows:

Sunday through Saturday 8:00 a.m. to 10:00 p.m.
Compensation: $600.00
SEATING CAPACITY: 15

Sidewalk Cafe Permit and approved plan must be posted at all times.

This grant of privilege #1111435 for a sidewalk cafe shall be subject to the provisions of Section 10-28-800 though 10-28-885 of the Municipal Code of Chicago and the directions of the Commissioner of Department of Business Affairs and Consumer Protection, the Commissioner of Streets and Sanitation, and the Commissioner of Transportation.

The permit holder agrees to hold the City of Chicago harmless for any damage, relocation or replacement costs associated with damage, relocation or removal of private property caused by the City performing work in the public way.

Authority for the above named privilege is herein given and granted from and after March 1, 2014 through and including December 1, 2014.

Alderman Thomas Tunney

Thomas Tunney 44th Ward

City of Chicago

O2014-2225

Office of the City Clerk

Document Tracking Sheet

Meeting Date:	3/5/2014
Sponsor(s):	Tunney (44)
Type:	Ordinance
Title:	Sidewalk cafe(s) for Jersey Mike's Subs
Committee(s) Assignment:	Committee on Transportation and Public Way

ORDINANCE
JERSEY MIKE'S SUBS
Acct. No. 376262 - 1
Permit No. 1111535

Be It Ordained by the City Council of the City of Chicago:

Permission and authority are hereby given and granted to JERSEY MIKE'S SUBS upon the terms and subject to the conditions of this ordinance, to maintain and use a portion of the public right of way for a sidewalk cafe adjacent to its premises located at 3152 N. Broadway . Said sidewalk cafe area #1 shall be thirty-five point two (35.2) feet in length and seven (7) feet in width for a total of two hundred forty-six point four (246.4) square feet and shall allow six (6) feet of clear space from the face of the curb/building line along W. Briar Street. The compensation for said space and the days and hours of operation for the sidewalk cafe shall be as follows:

Monday through Sunday 10:00 a.m. to 10:00 p.m
Compensation: $873.56
SEATING CAPACITY: 20

Sidewalk Cafe Permit and approved plan must be posted at all times.

This grant of privilege #1111535 for a sidewalk cafe shall be subject to the provisions of Section 10-28-800 though 10-28-885 of the Municipal Code of Chicago and the directions of the Commissioner of Department of Business Affairs and Consumer Protection, the Commissioner of Streets and Sanitation, and the Commissioner of Transportation.

The permit holder agrees to hold the City of Chicago harmless for any damage, relocation or replacement costs associated with damage, relocation or removal of private property caused by the City performing work in the public way.

Authority for the above named privilege is herein given and granted from and after March 1, 2014 through and including December 1, 2014.

Alderman Thomas Tunney

Thomas Tunney 44th Ward

City of Chicago

O2014-2226

Office of the City Clerk

Document Tracking Sheet

Meeting Date:	3/5/2014
Sponsor(s):	Tunney (44)
Type:	Ordinance
Title:	Sidewalk cafe(s) for Kumas Too
Committee(s) Assignment:	Committee on Transportation and Public Way

ORDINANCE
KUMAS TOO
Acct. No. 376825 - 1
Permit No. 1103934

Be It Ordained by the City Council of the City of Chicago:

Permission and authority are hereby given and granted to KUMAS TOO upon the terms and subject to the conditions of this ordinance, to maintain and use a portion of the public right of way for a sidewalk cafe adjacent to its premises located at 666 W. Diversey Pkwy.. Said sidewalk cafe area #1 shall be twenty-three point two five (23.25) feet in length and six (6) feet in width for a total of one hundred thirty-nine point five (139.5) square feet and shall allow six (6) feet of clear space from the face of the curb/building line along W. Diversey Parkway. The compensation for said space and the days and hours of operation for the sidewalk cafe shall be as follows:

Sunday through Thursday 11:00 a.m. to 10:00 p.m. Friday and Saturday 11:00 a.m. to 11:00 p.m.
Compensation: $600.00
SEATING CAPACITY: 18

Sidewalk Cafe Permit and approved plan must be posted at all times.

This grant of privilege #1103934 for a sidewalk cafe shall be subject to the provisions of Section 10-28-800 though 10-28-885 of the Municipal Code of Chicago and the directions of the Commissioner of Department of Business Affairs and Consumer Protection, the Commissioner of Streets and Sanitation, and the Commissioner of Transportation.

The permit holder agrees to hold the City of Chicago harmless for any damage, relocation or replacement costs associated with damage, relocation or removal of private property caused by the City performing work in the public way.

Authority for the above named privilege is herein given and granted from and after March 1, 2014 through and including December 1, 2014.

Alderman Thomas Tunney

Thomas Tunney 44th Ward

City of Chicago

O2014-2227

Office of the City Clerk

Document Tracking Sheet

Meeting Date:	3/5/2014
Sponsor(s):	Tunney (44)
Type:	Ordinance
Title:	Sidewalk cafe(s) for Leona's Pizzeria
Committee(s) Assignment:	Committee on Transportation and Public Way

ORDINANCE
LEONA'S PIZZERIA
Acct. No. 85630 - 1
Permit No. 1111612

Be It Ordained by the City Council of the City of Chicago:

Permission and authority are hereby given and granted to LEONA'S PIZZERIA upon the terms and subject to the conditions of this ordinance, to maintain and use a portion of the public right of way for a sidewalk cafe adjacent to its premises located at 3215 N. Sheffield Ave.. Said sidewalk cafe area #1 shall be eighty (80) feet in length and seven (7) feet in width for a total of five hundred sixty (560) square feet and shall allow six (6) feet of clear space from the face of the curb/building line along N Sheffield Ave. The compensation for said space and the days and hours of operation for the sidewalk cafe shall be as follows:

Sunday thru Thursday 12:00 noon until 10:00 p.m.
Friday and Saturday 12:00 noon until 11:00 p.m.
Compensation: $616.00
SEATING CAPACITY: 48

Sidewalk Cafe Permit and approved plan must be posted at all times.

This grant of privilege #1111612 for a sidewalk cafe shall be subject to the provisions of Section 10-28-800 though 10-28-885 of the Municipal Code of Chicago and the directions of the Commissioner of Department of Business Affairs and Consumer Protection, the Commissioner of Streets and Sanitation, and the Commissioner of Transportation.

The permit holder agrees to hold the City of Chicago harmless for any damage, relocation or replacement costs associated with damage, relocation or removal of private property caused by the City performing work in the public way.

Authority for the above named privilege is herein given and granted from and after March 1, 2014 through and including December 1, 2014.

Alderman Thomas Tunney

Thomas Tunney 44th Ward

City of Chicago

O2014-2228

Office of the City Clerk

Document Tracking Sheet

Meeting Date:	3/5/2014
Sponsor(s):	Tunney (44)
Type:	Ordinance
Title:	Sidewalk cafe(s) for Mad River Bar & Grille
Committee(s) Assignment:	Committee on Transportation and Public Way

ORDINANCE
MAD RIVER BAR & GRILLE
Acct. No. 257900 - 1
Permit No. 1111490

Be It Ordained by the City Council of the City of Chicago:

Permission and authority are hereby given and granted to MAD RIVER BAR & GRILLE upon the terms and subject to the conditions of this ordinance, to maintain and use a portion of the public right of way for a sidewalk cafe adjacent to its premises located at 2909-11 N. Sheffield Ave.. Said sidewalk cafe area #1 shall be thirty-nine point two five (39.25) feet in length and six (6) feet in width for a total of two hundred thirty-five point five (235.5) square feet and shall allow six (6) feet of clear space from the face of the curb/building line along N. Sheffield. The compensation for said space and the days and hours of operation for the sidewalk cafe shall be as follows:

Sunday through Saturday 11:00am until 10:00pm
Compensation: $600.00
SEATING CAPACITY: 22

Sidewalk Cafe Permit and approved plan must be posted at all times.

This grant of privilege #1111490 for a sidewalk cafe shall be subject to the provisions of Section 10-28-800 though 10-28-885 of the Municipal Code of Chicago and the directions of the Commissioner of Department of Business Affairs and Consumer Protection, the Commissioner of Streets and Sanitation, and the Commissioner of Transportation.

The permit holder agrees to hold the City of Chicago harmless for any damage, relocation or replacement costs associated with damage, relocation or removal of private property caused by the City performing work in the public way.

Authority for the above named privilege is herein given and granted from and after March 1, 2014 through and including December 1, 2014.

Alderman Thomas Tunney

Thomas Tunney 44th Ward

City of Chicago

O2014-2229

Office of the City Clerk

Document Tracking Sheet

Meeting Date:	3/5/2014
Sponsor(s):	Tunney (44)
Type:	Ordinance
Title:	Sidewalk cafe(s) for Mini Bar
Committee(s) Assignment:	Committee on Transportation and Public Way

ORDINANCE
MINI BAR
Acct. No. 293248 - 3
Permit No. 1111601

Be It Ordained by the City Council of the City of Chicago:

Permission and authority are hereby given and granted to MINI BAR upon the terms and subject to the conditions of this ordinance, to maintain and use a portion of the public right of way for a sidewalk cafe adjacent to its premises located at 3339-3341 N. Halsted St.. Said sidewalk cafe area #1 shall be thirty-eight (38) feet in length and four point five (4.5) feet in width for a total of one hundred seventy-one (171) square feet and shall allow six (6) feet of clear space from the face of the curb/building line along N. Halsted. The compensation for said space and the days and hours of operation for the sidewalk cafe shall be as follows:

Sunday through Thursday 11:00am until 10:00pm
Friday & Saturday 11:00am until 11:00pm
Compensation: $600.00
SEATING CAPACITY: 24

Sidewalk Cafe Permit and approved plan must be posted at all times.

This grant of privilege #1111601 for a sidewalk cafe shall be subject to the provisions of Section 10-28-800 though 10-28-885 of the Municipal Code of Chicago and the directions of the Commissioner of Department of Business Affairs and Consumer Protection, the Commissioner of Streets and Sanitation, and the Commissioner of Transportation.

The permit holder agrees to hold the City of Chicago harmless for any damage, relocation or replacement costs associated with damage, relocation or removal of private property caused by the City performing work in the public way.

Authority for the above named privilege is herein given and granted from and after March 1, 2014 through and including December 1, 2014.

Alderman Thomas Tunney

Thomas Tunney 44th Ward

City of Chicago

O2014-2230

Office of the City Clerk

Document Tracking Sheet

Meeting Date:	3/5/2014
Sponsor(s):	Tunney (44)
Type:	Ordinance
Title:	Sidewalk cafe(s) for Milt's BBQ
Committee(s) Assignment:	Committee on Transportation and Public Way

-ORDINANCE
MILT'S BBQ
Acct. No. 372735 - 1
Permit No. 1111202

Be It Ordained by the City Council of the City of Chicago:

Permission and authority are hereby given and granted to MILT'S BBQ upon the terms and subject to the conditions of this ordinance, to maintain and use a portion of the public right of way for a sidewalk cafe adjacent to its premises located at 3411 N. Broadway . Said sidewalk cafe area #1 shall be thirty-four point seven five (34.75) feet in length and four point three three (4.33) feet in width for a total of one hundred fifty point four seven (150.47) square feet and shall allow six (6) feet of clear space from the face of the curb/building line along N. Broadway. The compensation for said space and the days and hours of operation for the sidewalk cafe shall be as follows:

Monday through Thursday 11:30 a.m. to 10:00 p.m. Friday 11:30 a.m. to 5:00 p.m. Saturday 6:00 p.m. to 11:00 p.m. Sunday 9:00 a.m. to 10:00 p.m.
Compensation: $600.00
SEATING CAPACITY: 16

Sidewalk Cafe Permit and approved plan must be posted at all times.

This grant of privilege #1111202 for a sidewalk cafe shall be subject to the provisions of Section 10-28-800 though 10-28-885 of the Municipal Code of Chicago and the directions of the Commissioner of Department of Business Affairs and Consumer Protection, the Commissioner of Streets and Sanitation, and the Commissioner of Transportation.

The permit holder agrees to hold the City of Chicago harmless for any damage, relocation or replacement costs associated with damage, relocation or removal of private property caused by the City performing work in the public way.

Authority for the above named privilege is herein given and granted from and after March 1, 2014 through and including December 1, 2014.

Alderman Thomas Tunney

Thomas Tunney 44th Ward

City of Chicago

O2014-2231

Office of the City Clerk

Document Tracking Sheet

Meeting Date:	3/5/2014
Sponsor(s):	Tunney (44)
Type:	Ordinance
Title:	Sidewalk cafe(s) for Monsignor Murphy's
Committee(s) Assignment:	Committee on Transportation and Public Way

ORDINANCE
MONSIGNOR MURPHY'S
Acct. No. 6126 - 1
Permit No. 1111514

Be It Ordained by the City Council of the City of Chicago:

Permission and authority are hereby given and granted to MONSIGNOR MURPHY'S upon the terms and subject to the conditions of this ordinance, to maintain and use a portion of the public right of way for a sidewalk cafe adjacent to its premises located at 3019 N. Broadway . Said sidewalk cafe area #1 shall be nineteen point five eight (19.58) feet in length and six (6) feet in width for a total of one hundred seventeen point four eight (117.48) square feet and shall allow six (6) feet of clear space from the face of the curb/building line along N. Broadway. The compensation for said space and the days and hours of operation for the sidewalk cafe shall be as follows:

Monday through Thursday 5:00 p.m. to 10:00 p.m. Friday 10:00am to 11:00pm Saturday 11:00am to 11:00pm Sunday 11:00 a.m. to 10:00 p.m.
Compensation: $600.00
SEATING CAPACITY: 12

Sidewalk Cafe Permit and approved plan must be posted at all times.

This grant of privilege #1111514 for a sidewalk cafe shall be subject to the provisions of Section 10-28-800 though 10-28-885 of the Municipal Code of Chicago and the directions of the Commissioner of Department of Business Affairs and Consumer Protection, the Commissioner of Streets and Sanitation, and the Commissioner of Transportation.

The permit holder agrees to hold the City of Chicago harmless for any damage, relocation or replacement costs associated with damage, relocation or removal of private property caused by the City performing work in the public way.

Authority for the above named privilege is herein given and granted from and after March 1, 2014 through and including December 1, 2014.

Alderman Thomas Tunney

Thomas Tunney 44th Ward

City of Chicago

O2014-2232

Office of the City Clerk

Document Tracking Sheet

Meeting Date:	3/5/2014
Sponsor(s):	Tunney (44)
Type:	Ordinance
Title:	Sidewalk cafe(s) for Nookies Tree Ltd.
Committee(s) Assignment:	Committee on Transportation and Public Way

ORDINANCE
NOOKIES TREE LTD
Acct. No. 3784 - 1
Permit No. 1111574

Be It Ordained by the City Council of the City of Chicago:

Permission and authority are hereby given and granted to NOOKIES TREE LTD upon the terms and subject to the conditions of this ordinance, to maintain and use a portion of the public right of way for a sidewalk cafe adjacent to its premises located at 3334 N. Halsted St.. Said sidewalk cafe area #1 shall be thirty (30) feet in length and ten (10) feet in width, area #2 shall be twenty (20) feet in length and eleven point four two (11.42) feet in width for a total of five hundred twenty-eight point four (528.4) square feet and shall allow six (6) feet of clear space from the face of the curb/building line along W. Buckingham Place. The compensation for said space and the days and hours of operation for the sidewalk cafe shall be as follows:

Sunday thru Thursday 9:00 a.m. to 10:00 p.m.Friday & Saturday 9:00 a.m. to 11:00 p.m.
Compensation: $792.60
SEATING CAPACITY: 30

Sidewalk Cafe Permit and approved plan must be posted at all times.

This grant of privilege #1111574 for a sidewalk cafe shall be subject to the provisions of Section 10-28-800 though 10-28-885 of the Municipal Code of Chicago and the directions of the Commissioner of Department of Business Affairs and Consumer Protection, the Commissioner of Streets and Sanitation, and the Commissioner of Transportation.

The permit holder agrees to hold the City of Chicago harmless for any damage, relocation or replacement costs associated with damage, relocation or removal of private property caused by the City performing work in the public way.

Authority for the above named privilege is herein given and granted from and after March 1, 2014 through and including December 1, 2014.

Alderman Thomas Tunney

Thomas Tunney 44th Ward

City of Chicago

O2014-2233

Office of the City Clerk

Document Tracking Sheet

Meeting Date:	3/5/2014
Sponsor(s):	Tunney (44)
Type:	Ordinance
Title:	Sidewalk cafe(s) for Paciugo of Broadway
Committee(s) Assignment:	Committee on Transportation and Public Way

ORDINANCE
PACIUGO OF BROADWAY
Acct. No. 344222 - 1
Permit No. 1111564

Be It Ordained by the City Council of the City of Chicago:

Permission and authority are hereby given and granted to PACIUGO OF BROADWAY upon the terms and subject to the conditions of this ordinance, to maintain and use a portion of the public right of way for a sidewalk cafe adjacent to its premises located at 3241 N. Broadway . Said sidewalk cafe area #1 shall be fifty-three (53) feet in length and eight point five (8.5) feet in width for a total of four hundred fifty point five (450.5) square feet and shall allow six (6) feet of clear space from the face of the curb/building line along W. Melrose. The compensation for said space and the days and hours of operation for the sidewalk cafe shall be as follows:

Sunday through Thursday 11:00 a.m. to 10:00 p.m. Friday and Saturday 10:00 a.m. to 11:00 p.m.
Compensation: $675.75
SEATING CAPACITY: 26

Sidewalk Cafe Permit and approved plan must be posted at all times.

This grant of privilege #1111564 for a sidewalk cafe shall be subject to the provisions of Section 10-28-800 though 10-28-885 of the Municipal Code of Chicago and the directions of the Commissioner of Department of Business Affairs and Consumer Protection, the Commissioner of Streets and Sanitation, and the Commissioner of Transportation.

The permit holder agrees to hold the City of Chicago harmless for any damage, relocation or replacement costs associated with damage, relocation or removal of private property caused by the City performing work in the public way.

Authority for the above named privilege is herein given and granted from and after March 1, 2014 through and including December 1, 2014.

Alderman Thomas Tunney

Thomas Tunney 44th Ward

City of Chicago

O2014-2234

Office of the City Clerk

Document Tracking Sheet

Meeting Date:	3/5/2014
Sponsor(s):	Tunney (44)
Type:	Ordinance
Title:	Sidewalk cafe(s) for Paddy Long's
Committee(s) Assignment:	Committee on Transportation and Public Way

ORDINANCE
PADDY LONG'S
Acct. No. 243806 - 1
Permit No. 1111499

Be It Ordained by the City Council of the City of Chicago:

Permission and authority are hereby given and granted to PADDY LONG'S upon the terms and subject to the conditions of this ordinance, to maintain and use a portion of the public right of way for a sidewalk cafe adjacent to its premises located at 1028 W. Diversey Pkwy.. Said sidewalk cafe area #1 shall be twenty-two (22) feet in length and five point nine two (5.92) feet in width for a total of one hundred thirty point two four (130.24) square feet and shall allow six (6) feet of clear space from the face of the curb/building line along W. Diversey Parkway. The compensation for said space and the days and hours of operation for the sidewalk cafe shall be as follows:

Monday through Sunday 11:00 a.m. to 10:00 p.m.
Compensation: $600.00
SEATING CAPACITY: 10

Sidewalk Cafe Permit and approved plan must be posted at all times.

This grant of privilege #1111499 for a sidewalk cafe shall be subject to the provisions of Section 10-28-800 though 10-28-885 of the Municipal Code of Chicago and the directions of the Commissioner of Department of Business Affairs and Consumer Protection, the Commissioner of Streets and Sanitation, and the Commissioner of Transportation.

The permit holder agrees to hold the City of Chicago harmless for any damage, relocation or replacement costs associated with damage, relocation or removal of private property caused by the City performing work in the public way.

Authority for the above named privilege is herein given and granted from and after March 1, 2014 through and including December 1, 2014.

Alderman Thomas Tunney

Thomas Tunney 44th Ward

Page 1



City of Chicago

O2014-2235

Office of the City Clerk

Document Tracking Sheet

Meeting Date:	3/5/2014
Sponsor(s):	Tunney (44)
Type:	Ordinance
Title:	Sidewalk cafe(s) for Panes Bread Cafe
Committee(s) Assignment:	Committee on Transportation and Public Way

ORDINANCE
PANES BREAD CAFE
Acct. No. 15211 - 1
Permit No. 1111207

Be It Ordained by the City Council of the City of Chicago:

Permission and authority are hereby given and granted to PANES BREAD CAFE upon the terms and subject to the conditions of this ordinance, to maintain and use a portion of the public right of way for a sidewalk cafe adjacent to its premises located at 3002 N. Sheffield Ave.. Said sidewalk cafe area #1 shall be twenty-one (21) feet in length and seven point five (7.5) feet in width for a total of one hundred fifty-seven point five (157.5) square feet and shall allow six (6) feet of clear space from the face of the curb/building line along N. Sheffield Avenue. The compensation for said space and the days and hours of operation for the sidewalk cafe shall be as follows:

Monday thru Saturday 10:00a.m. to 10:00p.m.Sunday 10:00a.m. to 9:00p.m.
Compensation: $600.00
SEATING CAPACITY: 12

Sidewalk Cafe Permit and approved plan must be posted at all times.

This grant of privilege #1111207 for a sidewalk cafe shall be subject to the provisions of Section 10-28-800 though 10-28-885 of the Municipal Code of Chicago and the directions of the Commissioner of Department of Business Affairs and Consumer Protection, the Commissioner of Streets and Sanitation, and the Commissioner of Transportation.

The permit holder agrees to hold the City of Chicago harmless for any damage, relocation or replacement costs associated with damage, relocation or removal of private property caused by the City performing work in the public way.

Authority for the above named privilege is herein given and granted from and after March 1, 2014 through and including December 1, 2014.

Alderman Thomas Tunney

Thomas Tunney 44th Ward

City of Chicago

O2014-2236

Office of the City Clerk

Document Tracking Sheet

Meeting Date:	3/5/2014
Sponsor(s):	Tunney (44)
Type:	Ordinance
Title:	Sidewalk cafe(s) for Panera Cares
Committee(s) Assignment:	Committee on Transportation and Public Way

ORDINANCE
Panera Cares
Acct. No. 372260 - 1
Permit No. 1111125

Be It Ordained by the City Council of the City of Chicago:

Permission and authority are hereby given and granted to Panera Cares upon the terms and subject to the conditions of this ordinance, to maintain and use a portion of the public right of way for a sidewalk cafe adjacent to its premises located at 616 W. Diversey Pkwy.. Said sidewalk cafe area #1 shall be forty (40) feet in length and twelve (12) feet in width for a total of four hundred eighty (480) square feet and shall allow six (6) feet of clear space from the face of the curb/building line along W. Diversey Parkway. The compensation for said space and the days and hours of operation for the sidewalk cafe shall be as follows:

Monday through Thursday 8:00 a.m. to 9:00 p.m. Friday and Saturday 8:00 a.m. to 10:00 p.m. Sunday 8:00 a.m. to 8:00 p.m.
Compensation: $720.00
SEATING CAPACITY: 36

Sidewalk Cafe Permit and approved plan must be posted at all times.

This grant of privilege #1111125 for a sidewalk cafe shall be subject to the provisions of Section 10-28-800 though 10-28-885 of the Municipal Code of Chicago and the directions of the Commissioner of Department of Business Affairs and Consumer Protection, the Commissioner of Streets and Sanitation, and the Commissioner of Transportation.

The permit holder agrees to hold the City of Chicago harmless for any damage, relocation or replacement costs associated with damage, relocation or removal of private property caused by the City performing work in the public way.

Authority for the above named privilege is herein given and granted from and after March 1, 2014 through and including December 1, 2014.

Alderman Thomas Tunney

Thomas Tunney 44th Ward

City of Chicago

O2014-2237

Office of the City Clerk

Document Tracking Sheet

Meeting Date:	3/5/2014
Sponsor(s):	Tunney (44)
Type:	Ordinance
Title:	Sidewalk cafe(s) for Pastoral
Committee(s) Assignment:	Committee on Transportation and Public Way

ORDINANCE
PASTORAL
Acct. No. 274206 - 2
Permit No. 1111594

Be It Ordained by the City Council of the City of Chicago:

Permission and authority are hereby given and granted to PASTORAL upon the terms and subject to the conditions of this ordinance, to maintain and use a portion of the public right of way for a sidewalk cafe adjacent to its premises located at 2945-2947 N. Broadway . Said sidewalk cafe area #1 shall be forty-two (42) feet in length and seven (7) feet in width for a total of two hundred ninety-four (294) square feet and shall allow six (6) feet of clear space from the face of the curb/building line along N. Broadway. The compensation for said space and the days and hours of operation for the sidewalk cafe shall be as follows:

Sunday through Thursday 8:00 a.m. to 10:00 p.m; Friday and Saturday 8:00 a.m. to 11:00 p.m.
Compensation: $600.00
SEATING CAPACITY: 40

Sidewalk Cafe Permit and approved plan must be posted at all times.

This grant of privilege #1111594 for a sidewalk cafe shall be subject to the provisions of Section 10-28-800 though 10-28-885 of the Municipal Code of Chicago and the directions of the Commissioner of Department of Business Affairs and Consumer Protection, the Commissioner of Streets and Sanitation, and the Commissioner of Transportation.

The permit holder agrees to hold the City of Chicago harmless for any damage, relocation or replacement costs associated with damage, relocation or removal of private property caused by the City performing work in the public way.

Authority for the above named privilege is herein given and granted from and after March 1, 2014 through and including December 1, 2014.

Alderman Thomas Tunney

Thomas Tunney 44th Ward

City of Chicago

O2014-2238

Office of the City Clerk

Document Tracking Sheet

Meeting Date:	3/5/2014
Sponsor(s):	Tunney (44)
Type:	Ordinance
Title:	Sidewalk cafe(s) for Potbelly Sandwich Works LLC
Committee(s) Assignment:	Committee on Transportation and Public Way

ORDINANCE

POTBELLY SANDWICH WORKS LLC

Acct. No. 65004 - 10

Permit No. 1111145

Be It Ordained by the City Council of the City of Chicago:

Permission and authority are hereby given and granted to POTBELLY SANDWICH WORKS LLC upon the terms and subject to the conditions of this ordinance, to maintain and use a portion of the public right of way for a sidewalk cafe adjacent to its premises located at 3424 N. Southport Ave.. Said sidewalk cafe area #1 shall be eighteen point nine two (18.92) feet in length and six point seven five (6.75) feet in width for a total of one hundred twenty-seven point seven one (127.71) square feet and shall allow six (6) feet of clear space from the face of the curb/building line along N. Southport Avenue. The compensation for said space and the days and hours of operation for the sidewalk cafe shall be as follows:

Monday through Friday 11:00 a.m. to 10:00 p.m. Saturday and Sunday 8:00 a.m. to 10:00 p.m.
Compensation: $600.00
SEATING CAPACITY: 10

Sidewalk Cafe Permit and approved plan must be posted at all times.

This grant of privilege #1111145 for a sidewalk cafe shall be subject to the provisions of Section 10-28-800 though 10-28-885 of the Municipal Code of Chicago and the directions of the Commissioner of Department of Business Affairs and Consumer Protection, the Commissioner of Streets and Sanitation, and the Commissioner of Transportation.

The permit holder agrees to hold the City of Chicago harmless for any damage, relocation or replacement costs associated with damage, relocation or removal of private property caused by the City performing work in the public way.

Authority for the above named privilege is herein given and granted from and after March 1, 2014 through and including December 1, 2014.

Alderman Thomas Tunney

Thomas Tunney 44th Ward

City of Chicago

O2014-2239

Office of the City Clerk

Document Tracking Sheet

Meeting Date:	3/5/2014
Sponsor(s):	Tunney (44)
Type:	Ordinance
Title:	Sidewalk cafe(s) for Sakura Teppanyaki and Sushi
Committee(s) Assignment:	Committee on Transportation and Public Way

ORDINANCE

SAKURA TEPPANYAKI AND SUSHI
Acct. No. 357462 - 1
Permit No. 1111423

Be It Ordained by the City Council of the City of Chicago:

Permission and authority are hereby given and granted to SAKURA TEPPANYAKI AND SUSHI upon the terms and subject to the conditions of this ordinance, to maintain and use a portion of the public right of way for a sidewalk cafe adjacent to its premises located at 730 W. Diversey Pkwy.. Said sidewalk cafe area #1 shall be fifty point one seven (50.17) feet in length and six (6) feet in width for a total of three hundred one point zero two (301.02) square feet and shall allow six (6) feet of clear space from the face of the curb/building line along N. Burling Street. The compensation for said space and the days and hours of operation for the sidewalk cafe shall be as follows:

Sunday through Thursday 11:30 am until 10:00 p.m. Friday and Saturday 11:30 am. until 11:00 p.m.
Compensation: $600.00
SEATING CAPACITY: 24

Sidewalk Cafe Permit and approved plan must be posted at all times.

This grant of privilege #1111423 for a sidewalk cafe shall be subject to the provisions of Section 10-28-800 though 10-28-885 of the Municipal Code of Chicago and the directions of the Commissioner of Department of Business Affairs and Consumer Protection, the Commissioner of Streets and Sanitation, and the Commissioner of Transportation.

The permit holder agrees to hold the City of Chicago harmless for any damage, relocation or replacement costs associated with damage, relocation or removal of private property caused by the City performing work in the public way.

Authority for the above named privilege is herein given and granted from and after March 1, 2014 through and including December 1, 2014.

Alderman Thomas Tunney

Thomas Tunney 44th Ward

City of Chicago

O2014-2240

Office of the City Clerk

Document Tracking Sheet

Meeting Date:	3/5/2014
Sponsor(s):	Tunney (44)
Type:	Ordinance
Title:	Sidewalk cafe(s) for Sensational Bites, Inc.
Committee(s) Assignment:	Committee on Transportation and Public Way

ORDINANCE
SENSATIONAL BITES, INC
Acct. No. 292100 - 1
Permit No. 1111494

Be It Ordained by the City Council of the City of Chicago:

Permission and authority are hereby given and granted to SENSATIONAL BITES, INC upon the terms and subject to the conditions of this ordinance, to maintain and use a portion of the public right of way for a sidewalk cafe adjacent to its premises located at 3751 N. Southport Ave.. Said sidewalk cafe area #1 shall be twelve point six seven (12.67) feet in length and nine point four two (9.42) feet in width for a total of one hundred nineteen point three five (119.35) square feet and shall allow six (6) feet of clear space from the face of the curb/building line along N. Southport. The compensation for said space and the days and hours of operation for the sidewalk cafe shall be as follows:

Tuesday through Thursday 8:00 a.m. to 7:00 p.m. Friday and Saturday 8:00 a.m. to 10:00 p.m. Sunday 8:00 a.m. to 7:00 p.m.
Compensation: $600.00
SEATING CAPACITY: 14

Sidewalk Cafe Permit and approved plan must be posted at all times.

This grant of privilege #1111494 for a sidewalk cafe shall be subject to the provisions of Section 10-28-800 though 10-28-885 of the Municipal Code of Chicago and the directions of the Commissioner of Department of Business Affairs and Consumer Protection, the Commissioner of Streets and Sanitation, and the Commissioner of Transportation.

The permit holder agrees to hold the City of Chicago harmless for any damage, relocation or replacement costs associated with damage, relocation or removal of private property caused by the City performing work in the public way.

Authority for the above named privilege is herein given and granted from and after March 1, 2014 through and including December 1, 2014.

Alderman Thomas Tunney

Thomas Tunney 44th Ward

City of Chicago

O2014-2241

Office of the City Clerk

Document Tracking Sheet

Meeting Date:	3/5/2014
Sponsor(s):	Tunney (44)
Type:	Ordinance
Title:	Sidewalk cafe(s) for Sports Corner
Committee(s) Assignment:	Committee on Transportation and Public Way

ORDINANCE
SPORTS CORNER
Acct. No. 85280 - 5
Permit No. 1111599

Be It Ordained by the City Council of the City of Chicago:

Permission and authority are hereby given and granted to SPORTS CORNER upon the terms and subject to the conditions of this ordinance, to maintain and use a portion of the public right of way for a sidewalk cafe adjacent to its premises located at 952-956 W. Addison St.. Said sidewalk cafe area #1 shall be fifty-seven (57) feet in length and eleven point eight three (11.83) feet in width for a total of six hundred seventy-four point three one (674.31) square feet and shall allow six (6) feet of clear space from the face of the curb/building line along N. Sheffield. The compensation for said space and the days and hours of operation for the sidewalk cafe shall be as follows:

Sunday through Thursday 8:00am until 10:00pm Friday & Saturday 8:00am until 11:00pm
Compensation: $1,011.47
SEATING CAPACITY: 64

Sidewalk Cafe Permit and approved plan must be posted at all times.

This grant of privilege #1111599 for a sidewalk cafe shall be subject to the provisions of Section 10-28-800 though 10-28-885 of the Municipal Code of Chicago and the directions of the Commissioner of Department of Business Affairs and Consumer Protection, the Commissioner of Streets and Sanitation, and the Commissioner of Transportation.

The permit holder agrees to hold the City of Chicago harmless for any damage, relocation or replacement costs associated with damage, relocation or removal of private property caused by the City performing work in the public way.

Authority for the above named privilege is herein given and granted from and after March 1, 2014 through and including December 1, 2014.

Alderman Thomas Tunney

Thomas Tunney 44th Ward

City of Chicago

O2014-2242

Office of the City Clerk

Document Tracking Sheet

Meeting Date:	3/5/2014
Sponsor(s):	Tunney (44)
Type:	Ordinance
Title:	Sidewalk cafe(s) for Starbucks Coffee No. 227
Committee(s) Assignment:	Committee on Transportation and Public Way

ORDINANCE

STARBUCKS COFFEE #227

Acct. No. 63414 - 13

Permit No. 1111345

Be It Ordained by the City Council of the City of Chicago:

Permission and authority are hereby given and granted to STARBUCKS COFFEE #227 upon the terms and subject to the conditions of this ordinance, to maintain and use a portion of the public right of way for a sidewalk cafe adjacent to its premises located at 3358 N. Broadway. Said sidewalk cafe area #1 shall be thirty-six (36) feet in length and nine point five (9.5) feet in width for a total of three hundred forty-two (342) square feet and shall allow six (6) feet of clear space from the face of the curb/building line along W. Roscoe Street. The compensation for said space and the days and hours of operation for the sidewalk cafe shall be as follows:

Sunday through Saturday 8:00 a.m. to 10:00 p.m.
Compensation: $600.00
SEATING CAPACITY: 16

Sidewalk Cafe Permit and approved plan must be posted at all times.

This grant of privilege #1111345 for a sidewalk cafe shall be subject to the provisions of Section 10-28-800 though 10-28-885 of the Municipal Code of Chicago and the directions of the Commissioner of Department of Business Affairs and Consumer Protection, the Commissioner of Streets and Sanitation, and the Commissioner of Transportation.

The permit holder agrees to hold the City of Chicago harmless for any damage, relocation or replacement costs associated with damage, relocation or removal of private property caused by the City performing work in the public way.

Authority for the above named privilege is herein given and granted from and after March 1, 2014 through and including December 1, 2014.

Alderman Thomas Tunney

Thomas Tunney 44th Ward

City of Chicago

O2014-2243

Office of the City Clerk

Document Tracking Sheet

Meeting Date:	3/5/2014
Sponsor(s):	Tunney (44)
Type:	Ordinance
Title:	Sidewalk cafe(s) for Starbucks Coffee No. 231
Committee(s) Assignment:	Committee on Transportation and Public Way

ORDINANCE
STARBUCKS #231
Acct. No. 63414 - 158
Permit No. 1111344

Be It Ordained by the City Council of the City of Chicago:

Permission and authority are hereby given and granted to STARBUCKS #231 upon the terms and subject to the conditions of this ordinance, to maintain and use a portion of the public right of way for a sidewalk cafe adjacent to its premises located at 3400 N. Southport Ave.. Said sidewalk cafe area #1 shall be twenty point five (20.5) feet in length and eight point five (8.5) feet in width, area #2 shall be thirty-one point eight three (31.83) feet in length and seven point two five (7.25) feet in width for a total of four hundred five point zero two (405.02) square feet and shall allow six (6) feet of clear space from the face of the curb/building line along W. Roscoe Street, N. Southport Avenue. The compensation for said space and the days and hours of operation for the sidewalk cafe shall be as follows:

Sunday through Thursday 8:00 a.m. to 10:00 p.m. Friday and Saturday 8:00 a.m. to 11:00 p.m.
Compensation: $600.00
SEATING CAPACITY: 24

Sidewalk Cafe Permit and approved plan must be posted at all times.

This grant of privilege #1111344 for a sidewalk cafe shall be subject to the provisions of Section 10-28-800 though 10-28-885 of the Municipal Code of Chicago and the directions of the Commissioner of Department of Business Affairs and Consumer Protection, the Commissioner of Streets and Sanitation, and the Commissioner of Transportation.

The permit holder agrees to hold the City of Chicago harmless for any damage, relocation or replacement costs associated with damage, relocation or removal of private property caused by the City performing work in the public way.

Authority for the above named privilege is herein given and granted from and after March 1, 2014 through and including December 1, 2014.

Alderman Thomas Tunney

Thomas Tunney 44th Ward

City of Chicago

O2014-2244

Office of the City Clerk

Document Tracking Sheet

Meeting Date:	3/5/2014
Sponsor(s):	Tunney (44)
Type:	Ordinance
Title:	Sidewalk cafe(s) for Tango Sur
Committee(s) Assignment:	Committee on Transportation and Public Way

ORDINANCE
TANGO SUR
Acct. No. 315220 - 1
Permit No. 1111493

Be It Ordained by the City Council of the City of Chicago:

Permission and authority are hereby given and granted to TANGO SUR upon the terms and subject to the conditions of this ordinance, to maintain and use a portion of the public right of way for a sidewalk cafe adjacent to its premises located at 3761-3763 N. Southport Ave.. Said sidewalk cafe area #1 shall be twenty-one point one seven (21.17) feet in length and ten point one seven (10.17) feet in width, area #2 shall be sixteen (16) feet in length and ten point one seven (10.17) feet in width for a total of three hundred seventy-eight point zero two (378.02) square feet and shall allow six (6) feet of clear space from the face of the curb/building line along N. Southport Avenue. The compensation for said space and the days and hours of operation for the sidewalk cafe shall be as follows:

Monday thru Thursday 5:00 p.m. to 10:00 p.m. Friday & Saturday 5:00 p.m. to 11:00 p.m. Sunday 12:00 noon to 10:00 p.m.
Compensation: $600.00
SEATING CAPACITY: 32

Sidewalk Cafe Permit and approved plan must be posted at all times.

This grant of privilege #1111493 for a sidewalk cafe shall be subject to the provisions of Section 10-28-800 though 10-28-885 of the Municipal Code of Chicago and the directions of the Commissioner of Department of Business Affairs and Consumer Protection, the Commissioner of Streets and Sanitation, and the Commissioner of Transportation.

The permit holder agrees to hold the City of Chicago harmless for any damage, relocation or replacement costs associated with damage, relocation or removal of private property caused by the City performing work in the public way.

Authority for the above named privilege is herein given and granted from and after March 1, 2014 through and including December 1, 2014.

Alderman Thomas Tunney

Thomas Tunney 44th Ward

City of Chicago

O2014-2245

Office of the City Clerk

Document Tracking Sheet

Meeting Date:	3/5/2014
Sponsor(s):	Tunney (44)
Type:	Ordinance
Title:	Sidewalk cafe(s) for Troy Mediterranean Grill
Committee(s) Assignment:	Committee on Transportation and Public Way

ORDINANCE
TROY MEDITERRANEAN GRILL
Acct. No. 371584 - 1
Permit No. 1111491

Be It Ordained by the City Council of the City of Chicago:

Permission and authority are hereby given and granted to TROY MEDITERRANEAN GRILL upon the terms and subject to the conditions of this ordinance, to maintain and use a portion of the public right of way for a sidewalk cafe adjacent to its premises located at 2908 N. Broadway . Said sidewalk cafe area #1 shall be fourteen (14) feet in length and six (6) feet in width for a total of eighty-four (84) square feet and shall allow six (6) feet of clear space from the face of the curb/building line along N. Broadway. The compensation for said space and the days and hours of operation for the sidewalk cafe shall be as follows:

Monday through Thursday 11:00 a.m. to 10:00 p.m. Friday and Saturday 11:00 a.m. to 11:00 p.m. Sunday 12:00 noon to 9:00 p.m.
Compensation: $600.00
SEATING CAPACITY: 10

Sidewalk Cafe Permit and approved plan must be posted at all times.

This grant of privilege #1111491 for a sidewalk cafe shall be subject to the provisions of Section 10-28-800 though 10-28-885 of the Municipal Code of Chicago and the directions of the Commissioner of Department of Business Affairs and Consumer Protection, the Commissioner of Streets and Sanitation, and the Commissioner of Transportation.

The permit holder agrees to hold the City of Chicago harmless for any damage, relocation or replacement costs associated with damage, relocation or removal of private property caused by the City performing work in the public way.

Authority for the above named privilege is herein given and granted from and after March 1, 2014 through and including December 1, 2014.

Alderman Thomas Tunney

Thomas Tunney 44th Ward

City of Chicago

O2014-2247

Office of the City Clerk

Document Tracking Sheet

Meeting Date:	3/5/2014
Sponsor(s):	Tunney (44)
Type:	Ordinance
Title:	Sidewalk cafe(s) for Wood
Committee(s) Assignment:	Committee on Transportation and Public Way

ORDINANCE
WOOD
Acct. No. 370202 - 1
Permit No. 1111600

Be It Ordained by the City Council of the City of Chicago:

Permission and authority are hereby given and granted to WOOD upon the terms and subject to the conditions of this ordinance, to maintain and use a portion of the public right of way for a sidewalk cafe adjacent to its premises located at 3335 N. Halsted St.. Said sidewalk cafe area #1 shall be fifty-two point three three (52.33) feet in length and ten (10) feet in width for a total of five hundred twenty-three point three (523.3) square feet and shall allow six (6) feet of clear space from the face of the curb/building line along Halsted. The compensation for said space and the days and hours of operation for the sidewalk cafe shall be as follows:

Sunday - Thursday 8:00 am to 10:00 pm
Friday - Saturday 8:00 am to 11:00 pm
Compensation: $600.00
SEATING CAPACITY: 48

Sidewalk Cafe Permit and approved plan must be posted at all times.

This grant of privilege #1111600 for a sidewalk cafe shall be subject to the provisions of Section 10-28-800 though 10-28-885 of the Municipal Code of Chicago and the directions of the Commissioner of Department of Business Affairs and Consumer Protection, the Commissioner of Streets and Sanitation, and the Commissioner of Transportation.

The permit holder agrees to hold the City of Chicago harmless for any damage, relocation or replacement costs associated with damage, relocation or removal of private property caused by the City performing work in the public way.

Authority for the above named privilege is herein given and granted from and after March 1, 2014 through and including December 1, 2014.

Alderman Thomas Tunney

Thomas Tunney 44th Ward

City of Chicago

O2014-2248

Office of the City Clerk

Document Tracking Sheet

Meeting Date:	3/5/2014
Sponsor(s):	Tunney (44)
Type:	Ordinance
Title:	Sidewalk cafe(s) for Yoshi's Cafe
Committee(s) Assignment:	Committee on Transportation and Public Way

ORDINANCE
YOSHI'S CAFE
Acct. No. 420 - 1
Permit No. 1111314

Be It Ordained by the City Council of the City of Chicago:

Permission and authority are hereby given and granted to YOSHI'S CAFE upon the terms and subject to the conditions of this ordinance, to maintain and use a portion of the public right of way for a sidewalk cafe adjacent to its premises located at 3257 N. Halsted St.. Said sidewalk cafe area #1 shall be sixty (60) feet in length and twelve point eight three (12.83) feet in width for a total of seven hundred sixty-nine point eight (769.8) square feet and shall allow six (6) feet of clear space from the face of the curb/building line along W.ALDINE AVE. The compensation for said space and the days and hours of operation for the sidewalk cafe shall be as follows:

Tuesday thru Thursday 5:00 p.m. to 10:30 p.m. Friday & Saturday 5:00 p.m.to 11:00 p.m. Sunday 11:00 a.m.to 10:00 p.m.
Compensation: $1,154.70
SEATING CAPACITY: 56

Sidewalk Cafe Permit and approved plan must be posted at all times.

This grant of privilege #1111314 for a sidewalk cafe shall be subject to the provisions of Section 10-28-800 though 10-28-885 of the Municipal Code of Chicago and the directions of the Commissioner of Department of Business Affairs and Consumer Protection, the Commissioner of Streets and Sanitation, and the Commissioner of Transportation.

The permit holder agrees to hold the City of Chicago harmless for any damage, relocation or replacement costs associated with damage, relocation or removal of private property caused by the City performing work in the public way.

Authority for the above named privilege is herein given and granted from and after March 1, 2014 through and including December 1, 2014.

Alderman Thomas Tunney

Thomas Tunney 44th Ward

City of Chicago

O2014-2249

Office of the City Clerk

Document Tracking Sheet

Meeting Date:	3/5/2014
Sponsor(s):	Arena (45)
Type:	Ordinance
Title:	Sidewalk cafe(s) for McNamara's Food & Drinks
Committee(s) Assignment:	Committee on Transportation and Public Way

ORDINANCE
MC NAMARA'S FOOD & DRINKS
Acct. No. 17090 - 1
Permit No. 1111311

Be It Ordained by the City Council of the City of Chicago:

Permission and authority are hereby given and granted to MC NAMARA'S FOOD & DRINKS upon the terms and subject to the conditions of this ordinance, to maintain and use a portion of the public right of way for a sidewalk cafe adjacent to its premises located at 4326-28 W. Irving Park Rd.. Said sidewalk cafe area #1 shall be thirty-two (32) feet in length and thirteen point five eight (13.58) feet in width, area #2 shall be twenty-five (25) feet in length and thirteen point five eight (13.58) feet in width for a total of seven hundred seventy-four point zero six (774.06) square feet and shall allow six (6) feet of clear space from the face of the curb/building line along W. Irving Park Road, N. Lowell Ave.. The compensation for said space and the days and hours of operation for the sidewalk cafe shall be as follows:

Sunday through Thursday 11:00 a.m. to 10:00 p.m.Friday and Saturday 11:00 a.m. to 11:00 p.m.
Compensation: $851.47
SEATING CAPACITY: 76

Sidewalk Cafe Permit and approved plan must be posted at all times.

This grant of privilege #1111311 for a sidewalk cafe shall be subject to the provisions of Section 10-28-800 though 10-28-885 of the Municipal Code of Chicago and the directions of the Commissioner of Department of Business Affairs and Consumer Protection, the Commissioner of Streets and Sanitation, and the Commissioner of Transportation.

The permit holder agrees to hold the City of Chicago harmless for any damage, relocation or replacement costs associated with damage, relocation or removal of private property caused by the City performing work in the public way.

Authority for the above named privilege is herein given and granted from and after March 1, 2014 through and including December 1, 2014.

Alderman _____

John Arena 45th Ward

Department of Business Affairs and Consumer Protection
Small Business Center- Public Way Use Unit
City Hall- 121 N. LaSalle Street Room 800 • Chicago, IL 60602
(312)-74-GOBIZ (312-744-6249) • (312) 744-1944 (TTY)
http //www.cityofchicago.org/bacp

03/05/2014

Alderman **John Arena**
Ward # **45**
City of Chicago
City Hall, Room **305**
121 North LaSalle Street
Chicago, Illinois 60602

Re: An ordinance to use and maintain a portion of the public right-of-way for **two (2) sidewalk cafe(s)** for **MC NAMARA'S FOOD & DRINKS**, adjacent to the premises known as **4326-28 W. Irving Park Rd.**.

Dear Alderman **John Arena**:

The applicant referenced above has requested the use of the public right-of-way for a **sidewalk cafe(s)**. An ordinance has been prepared by the Department of Business Affairs and Consumer Protection – Small Business Center - Public Way Use Unit for presentation to the City Council. Because this request was made for properties located in your ward, as approved by you as per the attached, I respectfully request that you introduce the attached ordinance at the next City Council meeting.

If you have any questions regarding this ordinance, please contact Anthony Bertuca at (312) 744-5506.

Department of Business Affairs and Consumer Protection

City of Chicago

O2014-2250

Office of the City Clerk

Document Tracking Sheet

Meeting Date:	3/5/2014
Sponsor(s):	Arena (45)
Type:	Ordinance
Title:	Sidewalk cafe(s) for MCM Pub & Liquors
Committee(s) Assignment:	Committee on Transportation and Public Way

ORDINANCE
MCM PUB & LIQUORS
Acct. No. 303392 - 1
Permit No. 1111475

Be It Ordained by the City Council of the City of Chicago:

Permission and authority are hereby given and granted to MCM PUB & LIQUORS, upon the terms and subject to the conditions of this ordinance, to maintain and use a portion of the public right of way for a sidewalk cafe adjacent to its premises located at 3906-3910 N. Cicero Ave.. Said sidewalk cafe area #1 shall be twenty-seven (27) feet in length and five point seven five (5.75) feet in width for a total of one hundred fifty-five point two five (155.25) square feet and shall allow six (6) feet of clear space from the face of the curb/building line along N. Cicero Avenue. The compensation for said space and the days and hours of operation for the sidewalk cafe shall be as follows:

Monday through Sunday 11:00 a.m. to 12:00 midnight
Compensation: $600.00
SEATING CAPACITY: 12

Sidewalk Cafe Permit and approved plan must be posted at all times.

This grant of privilege #1111475 for a sidewalk cafe shall be subject to the provisions of Section 10-28-800 though 10-28-885 of the Municipal Code of Chicago and the directions of the Commissioner of Department of Business Affairs and Consumer Protection, the Commissioner of Streets and Sanitation, and the Commissioner of Transportation.

The permit holder agrees to hold the City of Chicago harmless for any damage, relocation or replacement costs associated with damage, relocation or removal of private property caused by the City performing work in the public way.

Authority for the above named privilege is herein given and granted from and after March 1, 2014 through and including December 1, 2014.

Alderman _____

John Arena 45th Ward

Department of Business Affairs and Consumer Protection
Small Business Center - Public Way Use Unit
City Hall - 121 N LaSalle Street, Room 800 • Chicago, IL 60602
(312)-74-GOBIZ (312-744-6249) • (312) 744-1944 (TTY)
http://www.cityofchicago.org/bacp

03/05/2014

Alderman **John Arena**
Ward # **45**
City of Chicago
City Hall, Room **305**
121 North LaSalle Street
Chicago, Illinois 60602

Re: An ordinance to use and maintain a portion of the public right-of-way for **one (1) sidewalk cafe(s)** for **MCM PUB & LIQUORS**, adjacent to the premises known as **3906-3910 N. Cicero Ave.**.

Dear Alderman **John Arena**:

The applicant referenced above has requested the use of the public right-of-way for a **sidewalk cafe(s)**. An ordinance has been prepared by the Department of Business Affairs and Consumer Protection – Small Business Center - Public Way Use Unit for presentation to the City Council. Because this request was made for properties located in your ward, as approved by you as per the attached, I respectfully request that you introduce the attached ordinance at the next City Council meeting.

If you have any questions regarding this ordinance, please contact Anthony Bertuca at (312) 744-5506.

Department of Business Affairs and Consumer Protection

City of Chicago

O2014-2251

Office of the City Clerk

Document Tracking Sheet

Meeting Date:	3/5/2014
Sponsor(s):	Arena (45)
Type:	Ordinance
Title:	Sidewalk cafe(s) for Starbucks Coffee No. 2568
Committee(s) Assignment:	Committee on Transportation and Public Way

ORDINANCE
Starbuck's Coffee #2568
Acct. No. 63414 - 90
Permit No. 1111353

Be It Ordained by the City Council of the City of Chicago:

Permission and authority are hereby given and granted to Starbuck's Coffee #2568 upon the terms and subject to the conditions of this ordinance, to maintain and use a portion of the public right of way for a sidewalk cafe adjacent to its premises located at 4365 W. Irving Park Rd.. Said sidewalk cafe area #1 shall be fourteen point seven five (14.75) feet in length and eight point three three (8.33) feet in width, area #2 shall be fourteen point seven five (14.75) feet in length and eight point three three (8.33) feet in width for a total of two hundred forty-five point seven four (245.74) square feet and shall allow six (6) feet of clear space from the face of the curb/building line along N. Kostner Ave.. The compensation for said space and the days and hours of operation for the sidewalk cafe shall be as follows:

Monday through Sunday 8:00 a.m. to 10:00 p.m.
Compensation: $600.00
SEATING CAPACITY: 16

Sidewalk Cafe Permit and approved plan must be posted at all times.

This grant of privilege #1111353 for a sidewalk cafe shall be subject to the provisions of Section 10-28-800 though 10-28-885 of the Municipal Code of Chicago and the directions of the Commissioner of Department of Business Affairs and Consumer Protection, the Commissioner of Streets and Sanitation, and the Commissioner of Transportation.

The permit holder agrees to hold the City of Chicago harmless for any damage, relocation or replacement costs associated with damage, relocation or removal of private property caused by the City performing work in the public way.

Authority for the above named privilege is herein given and granted from and after March 1, 2014 through and including December 1, 2014.

Alderman _____

John Arena 45th Ward

Department of Business Affairs and Consumer Protection
Small Business Center- Public Way Use Unit
City Hall- 121 N. LaSalle Street Room 800 • Chicago, IL 60602
(312)-74-GOBIZ (312-744-6249) • (312) 744-1944 (TTY)
http://www.cityofchicago.org/bacp

03/05/2014

Alderman **John Arena**
Ward # **45**
City of Chicago
City Hall, Room **305**
121 North LaSalle Street
Chicago, Illinois 60602

Re: An ordinance to use and maintain a portion of the public right-of-way for **two (2) sidewalk cafe(s)** for **Starbuck's Coffee #2568**, adjacent to the premises known as **4365 W. Irving Park Rd.**.

Dear Alderman **John Arena**:

The applicant referenced above has requested the use of the public right-of-way for a **sidewalk cafe(s)**. An ordinance has been prepared by the Department of Business Affairs and Consumer Protection – Small Business Center - Public Way Use Unit for presentation to the City Council. Because this request was made for properties located in your ward, as approved by you as per the attached, I respectfully request that you introduce the attached ordinance at the next City Council meeting.

If you have any questions regarding this ordinance, please contact Anthony Bertuca at (312) 744-5506.

Department of Business Affairs and Consumer Protection

City of Chicago

O2014-2252

Office of the City Clerk

Document Tracking Sheet

Meeting Date:	3/5/2014
Sponsor(s):	Cappleman (46)
Type:	Ordinance
Title:	Sidewalk cafe(s) for Fat Cat
Committee(s) Assignment:	Committee on Transportation and Public Way

ORDINANCE
FAT CAT
Acct. No. 283879 - 1
Permit No. 1111306

Be It Ordained by the City Council of the City of Chicago:

Permission and authority are hereby given and granted to FAT CAT upon the terms and subject to the conditions of this ordinance, to maintain and use a portion of the public right of way for a sidewalk cafe adjacent to its premises located at 4840 N. Broadway . Said sidewalk cafe area #1 shall be thirty-three point eight three (33.83) feet in length and twelve point six seven (12.67) feet in width, area #2 shall be sixty (60) feet in length and ten point six seven (10.67) feet in width for a total of one thousand sixty-eight point eight three (1068.83) square feet and shall allow six (6) feet of clear space from the face of the curb/building line along N. Broadway, W. Gunnison. The compensation for said space and the days and hours of operation for the sidewalk cafe shall be as follows:

Monday through Sunday 11:00 a.m. to 12:00 midnight
Compensation: $1,175.71
SEATING CAPACITY: 77

Sidewalk Cafe Permit and approved plan must be posted at all times.

This grant of privilege #1111306 for a sidewalk cafe shall be subject to the provisions of Section 10-28-800 though 10-28-885 of the Municipal Code of Chicago and the directions of the Commissioner of Department of Business Affairs and Consumer Protection, the Commissioner of Streets and Sanitation, and the Commissioner of Transportation.

The permit holder agrees to hold the City of Chicago harmless for any damage, relocation or replacement costs associated with damage, relocation or removal of private property caused by the City performing work in the public way.

Authority for the above named privilege is herein given and granted from and after March 1, 2014 through and including December 1, 2014.

Alderman _____
James Cappleman 46th Ward

Department of Business Affairs and Consumer Protection
Small Business Center- Public Way Use Unit
City Hall- 121 N. LaSalle Street Room 800 • Chicago, IL 60602
(312)-74-GOBIZ (312-744-6249) • (312) 744-1944 (TTY)
http://www.cityofchicago.org/bacp

03/05/2014

Alderman **James Cappleman**
Ward # **46**
City of Chicago
City Hall, Room **300**
121 North LaSalle Street
Chicago, Illinois 60602

Re: An ordinance to use and maintain a portion of the public right-of-way for **two (2) sidewalk cafe(s)** for **FAT CAT**, adjacent to the premises known as **4840 N. Broadway** .

Dear Alderman **James Cappleman**:

The applicant referenced above has requested the use of the public right-of-way for a **sidewalk cafe(s)**. An ordinance has been prepared by the Department of Business Affairs and Consumer Protection – Small Business Center - Public Way Use Unit for presentation to the City Council. Because this request was made for properties located in your ward, as approved by you as per the attached, I respectfully request that you introduce the attached ordinance at the next City Council meeting.

If you have any questions regarding this ordinance, please contact Anthony Bertuca at (312) 744-5506.

Department of Business Affairs and Consumer Protection

City of Chicago

O2014-2253

Office of the City Clerk

Document Tracking Sheet

Meeting Date:	3/5/2014
Sponsor(s):	Cappleman (46)
Type:	Ordinance
Title:	Sidewalk cafe(s) for Finley Mahony's
Committee(s) Assignment:	Committee on Transportation and Public Way

ORDINANCE
FINLEY MAHONY'S
Acct. No. 314187 - 1
Permit No. 1111541

Be It Ordained by the City Council of the City of Chicago:

Permission and authority are hereby given and granted to FINLEY MAHONY'S upon the terms and subject to the conditions of this ordinance, to maintain and use a portion of the public right of way for a sidewalk cafe adjacent to its premises located at 3701 N. Broadway . Said sidewalk cafe area #1 shall be fifty-two (52) feet in length and ten point six seven (10.67) feet in width for a total of five hundred fifty-four point eight four (554.84) square feet and shall allow six (6) feet of clear space from the face of the curb/building line along Waveland Ave. The compensation for said space and the days and hours of operation for the sidewalk cafe shall be as follows:

Sunday through Thursday 11:00 a.m. until 10:00 p.m. Friday and Saturday 11:00 a.m. until 11:00 p.m.
Compensation: $610.32
SEATING CAPACITY: 44

Sidewalk Cafe Permit and approved plan must be posted at all times.

This grant of privilege #1111541 for a sidewalk cafe shall be subject to the provisions of Section 10-28-800 though 10-28-885 of the Municipal Code of Chicago and the directions of the Commissioner of Department of Business Affairs and Consumer Protection, the Commissioner of Streets and Sanitation, and the Commissioner of Transportation.

The permit holder agrees to hold the City of Chicago harmless for any damage, relocation or replacement costs associated with damage, relocation or removal of private property caused by the City performing work in the public way.

Authority for the above named privilege is herein given and granted from and after March 1, 2014 through and including December 1, 2014.

Alderman James Cappleman 46th Ward

Department of Business Affairs and Consumer Protection
Small Business Center - Public Way Use Unit
City Hall - 121 N. LaSalle Street, Room 800 • Chicago, IL 60602
(312)-74-GOBIZ (312-744-6249) • (312) 744-1944 (TTY)
http://www.cityofchicago.org/bacp

03/05/2014

Alderman **James Cappleman**
Ward # **46**
City of Chicago
City Hall, Room **300**
121 North LaSalle Street
Chicago, Illinois 60602

Re: An ordinance to use and maintain a portion of the public right-of-way for **one (1) sidewalk cafe(s)** for **FINLEY MAHONY'S**, adjacent to the premises known as **3701 N. Broadway** .

Dear Alderman **James Cappleman**:

The applicant referenced above has requested the use of the public right-of-way for a **sidewalk cafe(s)**. An ordinance has been prepared by the Department of Business Affairs and Consumer Protection – Small Business Center - Public Way Use Unit for presentation to the City Council. Because this request was made for properties located in your ward, as approved by you as per the attached, I respectfully request that you introduce the attached ordinance at the next City Council meeting.

If you have any questions regarding this ordinance, please contact Anthony Bertuca at (312) 744-5506.

Department of Business Affairs and Consumer Protection

City of Chicago

O2014-2254

Office of the City Clerk

Document Tracking Sheet

Meeting Date:	3/5/2014
Sponsor(s):	Cappleman (46)
Type:	Ordinance
Title:	Sidewalk cafe(s) for Food Town
Committee(s) Assignment:	Committee on Transportation and Public Way

ORDINANCE
FOOD TOWN
Acct. No. 5366 - 1
Permit No. 1111575

Be It Ordained by the City Council of the City of Chicago:

Permission and authority are hereby given and granted to FOOD TOWN upon the terms and subject to the conditions of this ordinance, to maintain and use a portion of the public right of way for a sidewalk cafe adjacent to its premises located at 4401 N. Hazel St.. Said sidewalk cafe area #1 shall be fourteen (14) feet in length and six (6) feet in width for a total of eighty-four (84) square feet and shall allow six (6) feet of clear space from the face of the curb/building line along N Hazel St. The compensation for said space and the days and hours of operation for the sidewalk cafe shall be as follows:

Monday through Sunday 8:00 a.m. until 12:00 Midnight
Compensation: $600.00
SEATING CAPACITY: 12

Sidewalk Cafe Permit and approved plan must be posted at all times.

This grant of privilege #1111575 for a sidewalk cafe shall be subject to the provisions of Section 10-28-800 though 10-28-885 of the Municipal Code of Chicago and the directions of the Commissioner of Department of Business Affairs and Consumer Protection, the Commissioner of Streets and Sanitation, and the Commissioner of Transportation.

The permit holder agrees to hold the City of Chicago harmless for any damage, relocation or replacement costs associated with damage, relocation or removal of private property caused by the City performing work in the public way.

Authority for the above named privilege is herein given and granted from and after March 1, 2014 through and including December 1, 2014.

Alderman James Cappleman 46th Ward

Department of Business Affairs and Consumer Protection
Small Business Center- Public Way Use Unit
City Hall- 121 N LaSalle Street Room 800 • Chicago, IL 60602
(312)-74-GOBIZ (312-744-6249) • (312) 744-1944 (TTY)
http://www.cityofchicago.org/bacp

03/05/2014

Alderman **James Cappleman**
Ward # **46**
City of Chicago
City Hall, Room **300**
121 North LaSalle Street
Chicago, Illinois 60602

Re: An ordinance to use and maintain a portion of the public right-of-way for **one (1) sidewalk cafe(s)** for **FOOD TOWN**, adjacent to the premises known as **4401 N. Hazel St.**.

Dear Alderman **James Cappleman**:

The applicant referenced above has requested the use of the public right-of-way for a **sidewalk cafe(s)**. An ordinance has been prepared by the Department of Business Affairs and Consumer Protection – Small Business Center - Public Way Use Unit for presentation to the City Council. Because this request was made for properties located in your ward, as approved by you as per the attached, I respectfully request that you introduce the attached ordinance at the next City Council meeting.

If you have any questions regarding this ordinance, please contact Anthony Bertuca at (312) 744-5506.

Department of Business Affairs and Consumer Protection

City of Chicago

O2014-2255

Office of the City Clerk

Document Tracking Sheet

Meeting Date:	3/5/2014
Sponsor(s):	Cappleman (46)
Type:	Ordinance
Title:	Sidewalk cafe(s) for Jake's Pup in the Ruf, Inc.
Committee(s) Assignment:	Committee on Transportation and Public Way

ORDINANCE
JAKE'S PUP IN THE RUF INC
Acct. No. 3085 - 1
Permit No. 1111348

Be It Ordained by the City Council of the City of Chicago:

Permission and authority are hereby given and granted to JAKE'S PUP IN THE RUF INC upon the terms and subject to the conditions of this ordinance, to maintain and use a portion of the public right of way for a sidewalk cafe adjacent to its premises located at 4401 N. Sheridan Rd. Said sidewalk cafe area #1 shall be sixteen (16) feet in length and eight (8) feet in width for a total of one hundred twenty-eight (128) square feet and shall allow six (6) feet of clear space from the face of the curb/building line along N. Sheridan Road. The compensation for said space and the days and hours of operation for the sidewalk cafe shall be as follows:

Monday thru Sunday 8:00 a.m. to 9:00 p.m.
Compensation: $600.00
SEATING CAPACITY: 16

Sidewalk Cafe Permit and approved plan must be posted at all times.

This grant of privilege #1111348 for a sidewalk cafe shall be subject to the provisions of Section 10-28-800 though 10-28-885 of the Municipal Code of Chicago and the directions of the Commissioner of Department of Business Affairs and Consumer Protection, the Commissioner of Streets and Sanitation, and the Commissioner of Transportation.

The permit holder agrees to hold the City of Chicago harmless for any damage, relocation or replacement costs associated with damage, relocation or removal of private property caused by the City performing work in the public way.

Authority for the above named privilege is herein given and granted from and after March 1, 2014 through and including December 1, 2014.

Alderman James Cappleman 46th Ward

Department of Business Affairs and Consumer Protection
Small Business Center - Public Way Use Unit
City Hall - 121 N. LaSalle Street, Room 800 • Chicago, IL 60602
(312)-74-GOBIZ (312-744-6249) • (312) 744-1944 (TTY)
http://www.cityofchicago.org/bacp

03/05/2014

Alderman **James Cappleman**
Ward # **46**
City of Chicago
City Hall, Room **300**
121 North LaSalle Street
Chicago, Illinois 60602

Re: An ordinance to use and maintain a portion of the public right-of-way for **one (1) sidewalk cafe(s)** for **JAKE'S PUP IN THE RUF INC**, adjacent to the premises known as **4401 N. Sheridan Rd.**.

Dear Alderman **James Cappleman**:

The applicant referenced above has requested the use of the public right-of-way for a **sidewalk cafe(s)**. An ordinance has been prepared by the Department of Business Affairs and Consumer Protection – Small Business Center - Public Way Use Unit for presentation to the City Council. Because this request was made for properties located in your ward, as approved by you as per the attached, I respectfully request that you introduce the attached ordinance at the next City Council meeting.

If you have any questions regarding this ordinance, please contact Anthony Bertuca at (312) 744-5506.

Department of Business Affairs and Consumer Protection

City of Chicago

O2014-2256

Office of the City Clerk

Document Tracking Sheet

Meeting Date:	3/5/2014
Sponsor(s):	Cappleman (46)
Type:	Ordinance
Title:	Sidewalk cafe(s) for Michael's Restaurant, Inc.
Committee(s) Assignment:	Committee on Transportation and Public Way

ORDINANCE
MICHAEL'S RESTAURANT, INC.
Acct. No. 16625 - 1
Permit No. 1111534

Be It Ordained by the City Council of the City of Chicago:

Permission and authority are hereby given and granted to MICHAEL'S RESTAURANT, INC. upon the terms and subject to the conditions of this ordinance, to maintain and use a portion of the public right of way for a sidewalk cafe adjacent to its premises located at 4089-91 N. Broadway . Said sidewalk cafe area #1 shall be eighteen point seven five (18.75) feet in length and six point eight three (6.83) feet in width, area #2 shall be twenty-four point five eight (24.58) feet in length and four point nine two (4.92) feet in width for a total of two hundred forty-nine (249) square feet and shall allow six (6) feet of clear space from the face of the curb/building line along N. Broadway, and W. Belle Plaine. The compensation for said space and the days and hours of operation for the sidewalk cafe shall be as follows:

Monday through Thursday 11:30 a.m. until 10:00 p.m. Friday 11:30 a.m. until 11:00 p.m.
Saturday 11:00 a.m. until 11:00 p.m. Sunday 11:00 a.m. until 10:00 p.m.
Compensation: $600.00
SEATING CAPACITY: 28

Sidewalk Cafe Permit and approved plan must be posted at all times.

This grant of privilege #1111534 for a sidewalk cafe shall be subject to the provisions of Section 10-28-800 though 10-28-885 of the Municipal Code of Chicago and the directions of the Commissioner of Department of Business Affairs and Consumer Protection, the Commissioner of Streets and Sanitation, and the Commissioner of Transportation.

The permit holder agrees to hold the City of Chicago harmless for any damage, relocation or replacement costs associated with damage, relocation or removal of private property caused by the City performing work in the public way.

Authority for the above named privilege is herein given and granted from and after March 1, 2014 through and including December 1, 2014.

Alderman James Cappleman 46th Ward

Department of Business Affairs and Consumer Protection
Small Business Center - Public Way Use Unit
City Hall - 121 N. LaSalle Street, Room 800 • Chicago, IL 60602
(312)-74-GOBIZ (312-744-6249) • (312) 744-1944 (TTY)
http://www.cityofchicago.org/bacp

03/05/2014

Alderman **James Cappleman**
Ward # **46**
City of Chicago
City Hall, Room **300**
121 North LaSalle Street
Chicago, Illinois 60602

Re: An ordinance to use and maintain a portion of the public right-of-way for **two (2) sidewalk cafe(s)** for **MICHAEL'S RESTAURANT, INC.**, adjacent to the premises known as **4089-91 N. Broadway** .

Dear Alderman **James Cappleman**:

The applicant referenced above has requested the use of the public right-of-way for a **sidewalk cafe(s)**. An ordinance has been prepared by the Department of Business Affairs and Consumer Protection – Small Business Center - Public Way Use Unit for presentation to the City Council. Because this request was made for properties located in your ward, as approved by you as per the attached, I respectfully request that you introduce the attached ordinance at the next City Council meeting.

If you have any questions regarding this ordinance, please contact Anthony Bertuca at (312) 744-5506.

Department of Business Affairs and Consumer Protection

City of Chicago

O2014-2257

Office of the City Clerk

Document Tracking Sheet

Meeting Date:	3/5/2014
Sponsor(s):	Cappleman (46)
Type:	Ordinance
Title:	Sidewalk cafe(s) for Pizza Rustica, Inc.
Committee(s) Assignment:	Committee on Transportation and Public Way

ORDINANCE
PIZZA RUSTICA, INC
Acct. No. 289180 - 2
Permit No. 1111588

Be It Ordained by the City Council of the City of Chicago:

Permission and authority are hereby given and granted to PIZZA RUSTICA, INC upon the terms and subject to the conditions of this ordinance, to maintain and use a portion of the public right of way for a sidewalk cafe adjacent to its premises located at 3908-3910 N. Sheridan Rd.. Said sidewalk cafe area #1 shall be thirty-five (35) feet in length and twelve point five (12.5) feet in width for a total of four hundred thirty-seven point five (437.5) square feet and shall allow six (6) feet of clear space from the face of the curb/building line along Sheridan. The compensation for said space and the days and hours of operation for the sidewalk cafe shall be as follows:

Monday, Wednesday and Thursday 12:00pm to 10:00 pm Friday and Saturday 12:00 p.m. to 11:00 p.m.
Compensation: $600.00
SEATING CAPACITY: 48

Sidewalk Cafe Permit and approved plan must be posted at all times.

This grant of privilege #1111588 for a sidewalk cafe shall be subject to the provisions of Section 10-28-800 though 10-28-885 of the Municipal Code of Chicago and the directions of the Commissioner of Department of Business Affairs and Consumer Protection, the Commissioner of Streets and Sanitation, and the Commissioner of Transportation.

The permit holder agrees to hold the City of Chicago harmless for any damage, relocation or replacement costs associated with damage, relocation or removal of private property caused by the City performing work in the public way.

Authority for the above named privilege is herein given and granted from and after March 1, 2014 through and including December 1, 2014.

Alderman _____
James Cappleman 46th Ward

Department of Business Affairs and Consumer Protection
Small Business Center- Public Way Use Unit
City Hall- 121 N. LaSalle Street Room 800 • Chicago, IL 60602
(312)-74-GOBIZ (312-744-6249) • (312) 744-1944 (TTY)
http://www.cityofchicago.org/bacp

03/05/2014

Alderman **James Cappleman**
Ward # **46**
City of Chicago
City Hall, Room **300**
121 North LaSalle Street
Chicago, Illinois 60602

Re: An ordinance to use and maintain a portion of the public right-of-way for **one (1) sidewalk cafe(s)** for **PIZZA RUSTICA, INC**, adjacent to the premises known as **3908-3910 N. Sheridan Rd.**.

Dear Alderman **James Cappleman**:

The applicant referenced above has requested the use of the public right-of-way for a **sidewalk cafe(s)**. An ordinance has been prepared by the Department of Business Affairs and Consumer Protection – Small Business Center - Public Way Use Unit for presentation to the City Council. Because this request was made for properties located in your ward, as approved by you as per the attached, I respectfully request that you introduce the attached ordinance at the next City Council meeting.

If you have any questions regarding this ordinance, please contact Anthony Bertuca at (312) 744-5506.

Department of Business Affairs and Consumer Protection

City of Chicago

O2014-2258

Office of the City Clerk

Document Tracking Sheet

Meeting Date:	3/5/2014
Sponsor(s):	Cappleman (46)
Type:	Ordinance
Title:	Sidewalk cafe(s) for Starbucks Coffee No. 2335
Committee(s) Assignment:	Committee on Transportation and Public Way

ORDINANCE
STARBUCKS COFFEE #2335
Acct. No. 63414 - 47
Permit No. 1111447

Be It Ordained by the City Council of the City of Chicago:

Permission and authority are hereby given and granted to STARBUCKS COFFEE #2335 upon the terms and subject to the conditions of this ordinance, to maintain and use a portion of the public right of way for a sidewalk cafe adjacent to its premises located at 3845 N. Broadway . Said sidewalk cafe area #1 shall be thirty-one (31) feet in length and eight (8) feet in width for a total of two hundred forty-eight (248) square feet and shall allow six (6) feet of clear space from the face of the curb/building line along N. Sheridan Road. The compensation for said space and the days and hours of operation for the sidewalk cafe shall be as follows:

Sunday through Thursday 8:00 a.m. to 9:00 p.m. Friday and Saturday 8:00 a.m. to 10:00 p.m.
Compensation: $600.00
SEATING CAPACITY: 22

Sidewalk Cafe Permit and approved plan must be posted at all times.

This grant of privilege #1111447 for a sidewalk cafe shall be subject to the provisions of Section 10-28-800 though 10-28-885 of the Municipal Code of Chicago and the directions of the Commissioner of Department of Business Affairs and Consumer Protection, the Commissioner of Streets and Sanitation, and the Commissioner of Transportation.

The permit holder agrees to hold the City of Chicago harmless for any damage, relocation or replacement costs associated with damage, relocation or removal of private property caused by the City performing work in the public way.

Authority for the above named privilege is herein given and granted from and after March 1, 2014 through and including December 1, 2014.

Alderman James Cappleman 46th Ward

Department of Business Affairs and Consumer Protection
Small Business Center - Public Way Use Unit
City Hall - 121 N. LaSalle Street, Room 800 • Chicago, IL 60602
(312)-74-GOBIZ (312-744-6249) • (312) 744-1944 (TTY)
http://www.cityofchicago.org/bacp

03/05/2014

Alderman **James Cappleman**
Ward # **46**
City of Chicago
City Hall, Room **300**
121 North LaSalle Street
Chicago, Illinois 60602

Re: An ordinance to use and maintain a portion of the public right-of-way for **one (1) sidewalk cafe(s)** for **STARBUCKS COFFEE #2335**, adjacent to the premises known as **3845 N. Broadway** .

Dear Alderman **James Cappleman**:

The applicant referenced above has requested the use of the public right-of-way for a **sidewalk cafe(s)**. An ordinance has been prepared by the Department of Business Affairs and Consumer Protection – Small Business Center - Public Way Use Unit for presentation to the City Council. Because this request was made for properties located in your ward, as approved by you as per the attached, I respectfully request that you introduce the attached ordinance at the next City Council meeting.

If you have any questions regarding this ordinance, please contact Anthony Bertuca at (312) 744-5506.

Department of Business Affairs and Consumer Protection

City of Chicago

O2014-2106

Office of the City Clerk

Document Tracking Sheet

Meeting Date:	3/5/2014
Sponsor(s):	Pawar (47)
Type:	Ordinance
Title:	Sidewalk cafe(s) for Bookcellar, The
Committee(s) Assignment:	Committee on Transportation and Public Way

ORDINANCE
THE BOOKCELLAR
Acct. No. 268915 - 1
Permit No. 1111440

Be It Ordained by the City Council of the City of Chicago:

Permission and authority are hereby given and granted to THE BOOKCELLAR upon the terms and subject to the conditions of this ordinance, to maintain and use a portion of the public right of way for a sidewalk cafe adjacent to its premises located at 4736-38 N. Lincoln Ave.. Said sidewalk cafe area #1 shall be thirty-two point eight three (32.83) feet in length and eight point seven five (8.75) feet in width for a total of two hundred eighty-seven point two six (287.26) square feet and shall allow six (6) feet of clear space from the face of the curb/building line along N. Lincoln Avenue. The compensation for said space and the days and hours of operation for the sidewalk cafe shall be as follows:

Sunday and Tuesday 10:00 a.m.to 6:00 p.m. Monday, Wednesday thru Saturday 10:00 a.m. to 10:00 p.m.
Compensation: $600.00
SEATING CAPACITY: 16

Sidewalk Cafe Permit and approved plan must be posted at all times.

This grant of privilege #1111440 for a sidewalk cafe shall be subject to the provisions of Section 10-28-800 though 10-28-885 of the Municipal Code of Chicago and the directions of the Commissioner of Department of Business Affairs and Consumer Protection, the Commissioner of Streets and Sanitation, and the Commissioner of Transportation.

The permit holder agrees to hold the City of Chicago harmless for any damage, relocation or replacement costs associated with damage, relocation or removal of private property caused by the City performing work in the public way.

Authority for the above named privilege is herein given and granted from and after March 1, 2014 through and including December 1, 2014.

Alderman _____

Ameya Pawar 47th Ward

Department of Business Affairs and Consumer Protection
Small Business Center - Public Way Use Unit
City Hall - 121 N LaSalle Street, Room 800 • Chicago, IL 60602
(312)-74-GOBIZ (312-744-6249) • (312) 744-1944 (TTY)
http://www.cityofchicago.org/bacp

03/05/2014

Alderman **Ameya Pawar**
Ward # **47**
City of Chicago
City Hall, Room **300**
121 North LaSalle Street
Chicago, Illinois 60602

Re: An ordinance to use and maintain a portion of the public right-of-way for **one (1) sidewalk cafe(s)** for **THE BOOKCELLAR**, adjacent to the premises known as **4736-38 N. Lincoln Ave.**.

Dear Alderman **Ameya Pawar**:

The applicant referenced above has requested the use of the public right-of-way for a **sidewalk cafe(s)**. An ordinance has been prepared by the Department of Business Affairs and Consumer Protection – Small Business Center - Public Way Use Unit for presentation to the City Council. Because this request was made for properties located in your ward, as approved by you as per the attached, I respectfully request that you introduce the attached ordinance at the next City Council meeting.

If you have any questions regarding this ordinance, please contact Anthony Bertuca at (312) 744-5506.

Department of Business Affairs and Consumer Protection

City of Chicago

O2014-2108

Office of the City Clerk

Document Tracking Sheet

Meeting Date:	3/5/2014
Sponsor(s):	Pawar (47)
Type:	Ordinance
Title:	Sidewalk cafe(s) for Dinkel's Bakery, Inc.
Committee(s) Assignment:	Committee on Transportation and Public Way

ORDINANCE
DINKEL'S BAKERY INC
Acct. No. 6149 - 1
Permit No. 1111606

Be It Ordained by the City Council of the City of Chicago:

Permission and authority are hereby given and granted to DINKEL'S BAKERY INC upon the terms and subject to the conditions of this ordinance, to maintain and use a portion of the public right of way for a sidewalk cafe adjacent to its premises located at 3329 N. Lincoln Ave.. Said sidewalk cafe area #1 shall be twenty-three point one seven (23.17) feet in length and five (5) feet in width for a total of one hundred fifteen point eight five (115.85) square feet and shall allow six (6) feet of clear space from the face of the curb/building line along N. Lincoln Avenue. The compensation for said space and the days and hours of operation for the sidewalk cafe shall be as follows:

Monday through Sunday 8:00 a.m. to 9:00 p.m.
Compensation: $600.00
SEATING CAPACITY: 12

Sidewalk Cafe Permit and approved plan must be posted at all times.

This grant of privilege #1111606 for a sidewalk cafe shall be subject to the provisions of Section 10-28-800 though 10-28-885 of the Municipal Code of Chicago and the directions of the Commissioner of Department of Business Affairs and Consumer Protection, the Commissioner of Streets and Sanitation, and the Commissioner of Transportation.

The permit holder agrees to hold the City of Chicago harmless for any damage, relocation or replacement costs associated with damage, relocation or removal of private property caused by the City performing work in the public way.

Authority for the above named privilege is herein given and granted from and after March 1, 2014 through and including December 1, 2014.

Alderman _____

Ameya Pawar 47th Ward

Department of Business Affairs and Consumer Protection
Small Business Center- Public Way Use Unit
City Hall - 121 N. LaSalle Street Room 800 • Chicago, IL 60602
(312)-74-GOBIZ (312-744-6249) • (312) 744-1944 (TTY)
http://www.cityofchicago.org/bacp

03/05/2014

Alderman **Ameya Pawar**
Ward # **47**
City of Chicago
City Hall, Room **300**
121 North LaSalle Street
Chicago, Illinois 60602

Re: An ordinance to use and maintain a portion of the public right-of-way for **one (1) sidewalk cafe(s)** for **DINKEL'S BAKERY INC**, adjacent to the premises known as **3329 N. Lincoln Ave.**.

Dear Alderman **Ameya Pawar**:

The applicant referenced above has requested the use of the public right-of-way for a **sidewalk cafe(s)**. An ordinance has been prepared by the Department of Business Affairs and Consumer Protection – Small Business Center - Public Way Use Unit for presentation to the City Council. Because this request was made for properties located in your ward, as approved by you as per the attached, I respectfully request that you introduce the attached ordinance at the next City Council meeting.

If you have any questions regarding this ordinance, please contact Anthony Bertuca at (312) 744-5506.

Department of Business Affairs and Consumer Protection

City of Chicago

O2014-2111

Office of the City Clerk

Document Tracking Sheet

Meeting Date:	3/5/2014
Sponsor(s):	Pawar (47)
Type:	Ordinance
Title:	Sidewalk cafe(s) for Laschet's Inn
Committee(s) Assignment:	Committee on Transportation and Public Way

ORDINANCE
LASCHET'S INN
Acct. No. 31312 - 1
Permit No. 1111576

Be It Ordained by the City Council of the City of Chicago:

Permission and authority are hereby given and granted to LASCHET'S INN upon the terms and subject to the conditions of this ordinance, to maintain and use a portion of the public right of way for a sidewalk cafe adjacent to its premises located at 2119 W. Irving Park Rd.. Said sidewalk cafe area #1 shall be thirty (30) feet in length and four (4) feet in width for a total of one hundred twenty (120) square feet and shall allow six (6) feet of clear space from the face of the curb/building line along W. IRVING PARK RD.. The compensation for said space and the days and hours of operation for the sidewalk cafe shall be as follows:

Monday thru Thursday 2:00 p.m. to 10:00 p.m. Friday 12:00p.m. to 11:00p.m. Saturday, Sunday 12:00 noon to 11p.m.
Compensation: $600.00
SEATING CAPACITY: 15

Sidewalk Cafe Permit and approved plan must be posted at all times.

This grant of privilege #1111576 for a sidewalk cafe shall be subject to the provisions of Section 10-28-800 though 10-28-885 of the Municipal Code of Chicago and the directions of the Commissioner of Department of Business Affairs and Consumer Protection, the Commissioner of Streets and Sanitation, and the Commissioner of Transportation.

The permit holder agrees to hold the City of Chicago harmless for any damage, relocation or replacement costs associated with damage, relocation or removal of private property caused by the City performing work in the public way.

Authority for the above named privilege is herein given and granted from and after March 1, 2014 through and including December 1, 2014.

Alderman _____

Ameya Pawar 47th Ward

Department of Business Affairs and Consumer Protection
Small Business Center - Public Way Use Unit
City Hall - 121 N. LaSalle Street, Room 800 • Chicago, IL 60602
(312)-74-GOBIZ (312-744-6249) • (312) 744-1944 (TTY)
http://www.cityofchicago.org/bacp

03/05/2014

Alderman **Ameya Pawar**
Ward # **47**
City of Chicago
City Hall, Room **300**
121 North LaSalle Street
Chicago, Illinois 60602

Re: An ordinance to use and maintain a portion of the public right-of-way for **one (1) sidewalk cafe(s)** for **LASCHET'S INN**, adjacent to the premises known as **2119 W. Irving Park Rd.**.

Dear Alderman **Ameya Pawar**:

The applicant referenced above has requested the use of the public right-of-way for a **sidewalk cafe(s)**. An ordinance has been prepared by the Department of Business Affairs and Consumer Protection – Small Business Center - Public Way Use Unit for presentation to the City Council. Because this request was made for properties located in your ward, as approved by you as per the attached, I respectfully request that you introduce the attached ordinance at the next City Council meeting.

If you have any questions regarding this ordinance, please contact Anthony Bertuca at (312) 744-5506.

Department of Business Affairs and Consumer Protection

City of Chicago

O2014-2113

Office of the City Clerk

Document Tracking Sheet

Meeting Date:	3/5/2014
Sponsor(s):	Pawar (47)
Type:	Ordinance
Title:	Sidewalk cafe(s) for La Sierra Corporation
Committee(s) Assignment:	Committee on Transportation and Public Way

ORDINANCE

LA SIERRA CORPORATION

Acct. No. 10146 - 1

Permit No. 1111221

Be It Ordained by the City Council of the City of Chicago:

Permission and authority are hereby given and granted to LA SIERRA CORPORATION upon the terms and subject to the conditions of this ordinance, to maintain and use a portion of the public right of way for a sidewalk cafe adjacent to its premises located at 1637 W. Montrose Ave.. Said sidewalk cafe area #1 shall be twenty-six point one seven (26.17) feet in length and nine point two five (9.25) feet in width for a total of two hundred forty-two point zero seven (242.07) square feet and shall allow six (6) feet of clear space from the face of the curb/building line along W. MONTROSE AVE.. The compensation for said space and the days and hours of operation for the sidewalk cafe shall be as follows:

Sunday through Thursday 11:00 a.m. to 10:00 p.m. Friday and Saturday 11:00 a.m. until 11:30 p.m.
Compensation: $600.00
SEATING CAPACITY: 16

Sidewalk Cafe Permit and approved plan must be posted at all times.

This grant of privilege #1111221 for a sidewalk cafe shall be subject to the provisions of Section 10-28-800 though 10-28-885 of the Municipal Code of Chicago and the directions of the Commissioner of Department of Business Affairs and Consumer Protection, the Commissioner of Streets and Sanitation, and the Commissioner of Transportation.

The permit holder agrees to hold the City of Chicago harmless for any damage, relocation or replacement costs associated with damage, relocation or removal of private property caused by the City performing work in the public way.

Authority for the above named privilege is herein given and granted from and after March 1, 2014 through and including December 1, 2014.

Alderman

Ameya Pawar 47th Ward

City of Chicago

O2014-2116

Office of the City Clerk

Document Tracking Sheet

Meeting Date:	3/5/2014
Sponsor(s):	Pawar (47)
Type:	Ordinance
Title:	Sidewalk cafe(s) for Paciugo Lincoln Square
Committee(s) Assignment:	Committee on Transportation and Public Way

ORDINANCE
PACIUGO LINCOLN SQUARE
Acct. No. 353918 - 1
Permit No. 1111555

Be It Ordained by the City Council of the City of Chicago:

Permission and authority are hereby given and granted to PACIUGO LINCOLN SQUARE upon the terms and subject to the conditions of this ordinance, to maintain and use a portion of the public right of way for a sidewalk cafe adjacent to its premises located at 2324 W. Giddings St.. Said sidewalk cafe area #1 shall be twenty-five point three three (25.33) feet in length and five point four two (5.42) feet in width for a total of one hundred thirty-seven point two nine (137.29) square feet and shall allow six (6) feet of clear space from the face of the curb/building line along W. Giddings. The compensation for said space and the days and hours of operation for the sidewalk cafe shall be as follows:

Sunday through Saturday 11:00am until 11:00pm
Compensation: $600.00
SEATING CAPACITY: 14

Sidewalk Cafe Permit and approved plan must be posted at all times.

This grant of privilege #1111555 for a sidewalk cafe shall be subject to the provisions of Section 10-28-800 though 10-28-885 of the Municipal Code of Chicago and the directions of the Commissioner of Department of Business Affairs and Consumer Protection, the Commissioner of Streets and Sanitation, and the Commissioner of Transportation.

The permit holder agrees to hold the City of Chicago harmless for any damage, relocation or replacement costs associated with damage, relocation or removal of private property caused by the City performing work in the public way.

Authority for the above named privilege is herein given and granted from and after March 1, 2014 through and including December 1, 2014.

Alderman _____

Ameya Pawar 47th Ward

Department of Business Affairs and Consumer Protection
Small Business Center- Public Way Use Unit
City Hall - 121 N. LaSalle Street Room 800 • Chicago, IL 60602
(312)-74-GOBIZ (312-744-6249) • (312) 744-1944 (TTY)
http://www.cityofchicago.org/bacp

03/05/2014

Alderman **Ameya Pawar**
Ward # **47**
City of Chicago
City Hall, Room **300**
121 North LaSalle Street
Chicago, Illinois 60602

Re: An ordinance to use and maintain a portion of the public right-of-way for **one (1) sidewalk cafe(s)** for **PACIUGO LINCOLN SQUARE**, adjacent to the premises known as **2324 W. Giddings St.**.

Dear Alderman **Ameya Pawar**:

The applicant referenced above has requested the use of the public right-of-way for a **sidewalk cafe(s)**. An ordinance has been prepared by the Department of Business Affairs and Consumer Protection – Small Business Center - Public Way Use Unit for presentation to the City Council. Because this request was made for properties located in your ward, as approved by you as per the attached, I respectfully request that you introduce the attached ordinance at the next City Council meeting.

If you have any questions regarding this ordinance, please contact Anthony Bertuca at (312) 744-5506.

Department of Business Affairs and Consumer Protection

City of Chicago

O2014-2120

Office of the City Clerk

Document Tracking Sheet

Meeting Date:	3/5/2014
Sponsor(s):	Pawar (47)
Type:	Ordinance
Title:	Sidewalk cafe(s) for Piggery, The
Committee(s) Assignment:	Committee on Transportation and Public Way

ORDINANCE
THE PIGGERY
Acct. No. 313934 - 1
Permit No. 1111416

Be It Ordained by the City Council of the City of Chicago:

Permission and authority are hereby given and granted to THE PIGGERY upon the terms and subject to the conditions of this ordinance, to maintain and use a portion of the public right of way for a sidewalk cafe adjacent to its premises located at 1625 W. Irving Park Rd.. Said sidewalk cafe area #1 shall be one hundred (100) feet in length and eleven (11) feet in width for a total of one thousand one hundred (1100) square feet and shall allow six (6) feet of clear space from the face of the curb/building line along N. Marshfield Avenue. The compensation for said space and the days and hours of operation for the sidewalk cafe shall be as follows:

Sunday through Thursday 11:00 a.m. to 10:00 p.m. Friday and Saturday 11:00 a.m. to 11:00 p.m.
Compensation: $1,210.00
SEATING CAPACITY: 68

Sidewalk Cafe Permit and approved plan must be posted at all times.

This grant of privilege #1111416 for a sidewalk cafe shall be subject to the provisions of Section 10-28-800 though 10-28-885 of the Municipal Code of Chicago and the directions of the Commissioner of Department of Business Affairs and Consumer Protection, the Commissioner of Streets and Sanitation, and the Commissioner of Transportation.

The permit holder agrees to hold the City of Chicago harmless for any damage, relocation or replacement costs associated with damage, relocation or removal of private property caused by the City performing work in the public way.

Authority for the above named privilege is herein given and granted from and after March 1, 2014 through and including December 1, 2014.

Alderman _____

Ameya Pawar 47th Ward

Department of Business Affairs and Consumer Protection
Small Business Center - Public Way Use Unit
City Hall - 121 N. LaSalle Street, Room 800 • Chicago, IL 60602
(312)-74-GOBIZ (312-744-6249) • (312) 744-1944 (TTY)
http://www.cityofchicago.org/bacp

03/05/2014

Alderman **Ameya Pawar**
Ward # **47**
City of Chicago
City Hall, Room **300**
121 North LaSalle Street
Chicago, Illinois 60602

Re: An ordinance to use and maintain a portion of the public right-of-way for **one (1) sidewalk cafe(s)** for **THE PIGGERY**, adjacent to the premises known as **1625 W. Irving Park Rd.**.

Dear Alderman **Ameya Pawar**:

The applicant referenced above has requested the use of the public right-of-way for a **sidewalk cafe(s)**. An ordinance has been prepared by the Department of Business Affairs and Consumer Protection – Small Business Center - Public Way Use Unit for presentation to the City Council. Because this request was made for properties located in your ward, as approved by you as per the attached, I respectfully request that you introduce the attached ordinance at the next City Council meeting.

If you have any questions regarding this ordinance, please contact Anthony Bertuca at (312) 744-5506.

Department of Business Affairs and Consumer Protection

City of Chicago

O2014-2121

Office of the City Clerk

Document Tracking Sheet

Meeting Date:	3/5/2014
Sponsor(s):	Pawar (47)
Type:	Ordinance
Title:	Sidewalk cafe(s) for Ptobelly Sandwich Works No. 114
Committee(s) Assignment:	Committee on Transportation and Public Way

ORDINANCE

POTBELLY SANDWICH WORKS # 114
Acct. No. 65004 - 29
Permit No. 1111136

Be It Ordained by the City Council of the City of Chicago:

Permission and authority are hereby given and granted to POTBELLY SANDWICH WORKS # 114 upon the terms and subject to the conditions of this ordinance, to maintain and use a portion of the public right of way for a sidewalk cafe adjacent to its premises located at 4709 N. Lincoln Ave.. Said sidewalk cafe area #1 shall be twenty-two point five eight (22.58) feet in length and sixteen point zero eight (16.08) feet in width for a total of three hundred sixty-three point zero nine (363.09) square feet and shall allow six (6) feet of clear space from the face of the curb/building line along N. Lincoln. The compensation for said space and the days and hours of operation for the sidewalk cafe shall be as follows:

Sunday through Thursday 11:00am until 10:00pm Friday and Saturday 11:00am until 11:00pm
Compensation: $600.00
SEATING CAPACITY: 20

Sidewalk Cafe Permit and approved plan must be posted at all times.

This grant of privilege #1111136 for a sidewalk cafe shall be subject to the provisions of Section 10-28-800 though 10-28-885 of the Municipal Code of Chicago and the directions of the Commissioner of Department of Business Affairs and Consumer Protection, the Commissioner of Streets and Sanitation, and the Commissioner of Transportation.

The permit holder agrees to hold the City of Chicago harmless for any damage, relocation or replacement costs associated with damage, relocation or removal of private property caused by the City performing work in the public way.

Authority for the above named privilege is herein given and granted from and after March 1, 2014 through and including December 1, 2014.

Alderman _____

Ameya Pawar 47th Ward

Department of Business Affairs and Consumer Protection
Small Business Center - Public Way Use Unit
City Hall - 121 N. LaSalle Street, Room 800 • Chicago, IL 60602
(312)-74-GOBIZ (312-744-6249) • (312) 744-1944 (TTY)
http://www.cityofchicago.org/bacp

03/05/2014

Alderman **Ameya Pawar**
Ward # **47**
City of Chicago
City Hall, Room **300**
121 North LaSalle Street
Chicago, Illinois 60602

Re: An ordinance to use and maintain a portion of the public right-of-way for **one (1) sidewalk cafe(s)** for **POTBELLY SANDWICH WORKS # 114**, adjacent to the premises known as **4709 N. Lincoln Ave.**.

Dear Alderman **Ameya Pawar**:

The applicant referenced above has requested the use of the public right-of-way for a **sidewalk cafe(s)**. An ordinance has been prepared by the Department of Business Affairs and Consumer Protection – Small Business Center - Public Way Use Unit for presentation to the City Council. Because this request was made for properties located in your ward, as approved by you as per the attached, I respectfully request that you introduce the attached ordinance at the next City Council meeting.

If you have any questions regarding this ordinance, please contact Anthony Bertuca at (312) 744-5506.

Department of Business Affairs and Consumer Protection

City of Chicago

O2014-2124

Office of the City Clerk

Document Tracking Sheet

Meeting Date:	3/5/2014
Sponsor(s):	Pawar (47)
Type:	Ordinance
Title:	Sidewalk cafe(s) for Rockwell's Neighborhood Grill - Privilege No. 1111090
Committee(s) Assignment:	Committee on Transportation and Public Way

ORDINANCE
ROCKWELL'S NEIGHBORHOOD GRILL
Acct. No. 274107 - 1
Permit No. 1111090

Be It Ordained by the City Council of the City of Chicago:

Permission and authority are hereby given and granted to ROCKWELL'S NEIGHBORHOOD GRILL upon the terms and subject to the conditions of this ordinance, to maintain and use a portion of the public right of way for a sidewalk cafe adjacent to its premises located at 4632 N. Rockwell St.. Said sidewalk cafe area #1 shall be forty (40) feet in length and twelve point five eight (12.58) feet in width for a total of five hundred three point two (503.2) square feet and shall allow six (6) feet of clear space from the face of the curb/building line along W. Eastwood. The compensation for said space and the days and hours of operation for the sidewalk cafe shall be as follows:

Monday thru Thursday 11:00 a.m. to 10:00 p.m. Friday 11:00 a.m. to 11:00 p.m. Saturday 9:00 a.m. to 11:00 p.m. Sunday 9:00 a.m. to 9:00 p.m.
Compensation: $600.00
SEATING CAPACITY: 24

Sidewalk Cafe Permit and approved plan must be posted at all times.

This grant of privilege #1111090 for a sidewalk cafe shall be subject to the provisions of Section 10-28-800 though 10-28-885 of the Municipal Code of Chicago and the directions of the Commissioner of Department of Business Affairs and Consumer Protection, the Commissioner of Streets and Sanitation, and the Commissioner of Transportation.

The permit holder agrees to hold the City of Chicago harmless for any damage, relocation or replacement costs associated with damage, relocation or removal of private property caused by the City performing work in the public way.

Authority for the above named privilege is herein given and granted from and after March 1, 2014 through and including December 1, 2014.

Alderman

Ameya Pawar 47th Ward

Department of Business Affairs and Consumer Protection
Small Business Center - Public Way Use Unit
City Hall - 121 N. LaSalle Street, Room 800 • Chicago, IL 60602
(312)-74-GOBIZ (312-744-6249) • (312) 744-1944 (TTY)
http://www.cityofchicago.org/baep

03/05/2014

Alderman **Ameya Pawar**
Ward # **47**
City of Chicago
City Hall, Room **300**
121 North LaSalle Street
Chicago, Illinois 60602

Re: An ordinance to use and maintain a portion of the public right-of-way for **one (1) sidewalk cafe(s)** for **ROCKWELL'S NEIGHBORHOOD GRILL**, adjacent to the premises known as **4632 N. Rockwell St.**.

Dear Alderman **Ameya Pawar**:

The applicant referenced above has requested the use of the public right-of-way for a **sidewalk cafe(s)**. An ordinance has been prepared by the Department of Business Affairs and Consumer Protection – Small Business Center - Public Way Use Unit for presentation to the City Council. Because this request was made for properties located in your ward, as approved by you as per the attached, I respectfully request that you introduce the attached ordinance at the next City Council meeting.

If you have any questions regarding this ordinance, please contact Anthony Bertuca at (312) 744-5506.

Department of Business Affairs and Consumer Protection

City of Chicago

O2014-2130

Office of the City Clerk

Document Tracking Sheet

Meeting Date:	3/5/2014
Sponsor(s):	Pawar (47)
Type:	Ordinance
Title:	Sidewalk cafe(s) for Slim's
Committee(s) Assignment:	Committee on Transportation and Public Way

ORDINANCE
Slim's
Acct. No. 357739 - 1
Permit No. 1111561

Be It Ordained by the City Council of the City of Chicago:

Permission and authority are hereby given and granted to Slim's upon the terms and subject to the conditions of this ordinance, to maintain and use a portion of the public right of way for a sidewalk cafe adjacent to its premises located at 2020 W. Montrose Ave.. Said sidewalk cafe area #1 shall be eighteen (18) feet in length and nine (9) feet in width for a total of one hundred sixty-two (162) square feet and shall allow six (6) feet of clear space from the face of the curb/building line along W. Montrose. The compensation for said space and the days and hours of operation for the sidewalk cafe shall be as follows:

Monday through Sunday 11:00 a.m. to 10:00 p.m.
Compensation: $600.00
SEATING CAPACITY: 16

Sidewalk Cafe Permit and approved plan must be posted at all times.

This grant of privilege #1111561 for a sidewalk cafe shall be subject to the provisions of Section 10-28-800 though 10-28-885 of the Municipal Code of Chicago and the directions of the Commissioner of Department of Business Affairs and Consumer Protection, the Commissioner of Streets and Sanitation, and the Commissioner of Transportation.

The permit holder agrees to hold the City of Chicago harmless for any damage, relocation or replacement costs associated with damage, relocation or removal of private property caused by the City performing work in the public way.

Authority for the above named privilege is herein given and granted from and after March 1, 2014 through and including December 1, 2014.

Alderman _____

Ameya Pawar 47th Ward

Department of Business Affairs and Consumer Protection
Small Business Center- Public Way Use Unit
City Hall- 121 N. LaSalle Street Room 800 • Chicago, IL 60602
(312)-74-GOBIZ (312-744-6249) • (312) 744-1944 (TTY)
http //www.cityofchicago.org/bacp

03/05/2014

Alderman **Ameya Pawar**
Ward # **47**
City of Chicago
City Hall, Room **300**
121 North LaSalle Street
Chicago, Illinois 60602

Re: An ordinance to use and maintain a portion of the public right-of-way for **one (1) sidewalk cafe(s)** for **Slim's**, adjacent to the premises known as **2020 W. Montrose Ave.**.

Dear Alderman **Ameya Pawar**:

The applicant referenced above has requested the use of the public right-of-way for a **sidewalk cafe(s)**. An ordinance has been prepared by the Department of Business Affairs and Consumer Protection – Small Business Center - Public Way Use Unit for presentation to the City Council. Because this request was made for properties located in your ward, as approved by you as per the attached, I respectfully request that you introduce the attached ordinance at the next City Council meeting.

If you have any questions regarding this ordinance, please contact Anthony Bertuca at (312) 744-5506.

Department of Business Affairs and Consumer Protection

City of Chicago

O2014-2132

Office of the City Clerk

Document Tracking Sheet

Meeting Date:	3/5/2014
Sponsor(s):	Pawar (47)
Type:	Ordinance
Title:	Sidewalk cafe(s) for Southport and Irving
Committee(s) Assignment:	Committee on Transportation and Public Way

ORDINANCE
SOUTHPORT AND IRVING
Acct. No. 362492 - 2
Permit No. 1111117

Be It Ordained by the City Council of the City of Chicago:

Permission and authority are hereby given and granted to SOUTHPORT AND IRVING upon the terms and subject to the conditions of this ordinance, to maintain and use a portion of the public right of way for a sidewalk cafe adjacent to its premises located at 4000-4006 N. Southport Ave.. Said sidewalk cafe area #1 shall be fifty (50) feet in length and ten (10) feet in width for a total of five hundred (500) square feet and shall allow six (6) feet of clear space from the face of the curb/building line along N. Southport Avenue. The compensation for said space and the days and hours of operation for the sidewalk cafe shall be as follows:

Monday through Thursday 11:00 a.m. to 10:00 p.m. Saturday 10:00 a.m. to 10:00 p.m.
Sunday 10:00 a.m. to 9:00 p.m.
Compensation: $600.00
SEATING CAPACITY: 32

Sidewalk Cafe Permit and approved plan must be posted at all times.

This grant of privilege #1111117 for a sidewalk cafe shall be subject to the provisions of Section 10-28-800 though 10-28-885 of the Municipal Code of Chicago and the directions of the Commissioner of Department of Business Affairs and Consumer Protection, the Commissioner of Streets and Sanitation, and the Commissioner of Transportation.

The permit holder agrees to hold the City of Chicago harmless for any damage, relocation or replacement costs associated with damage, relocation or removal of private property caused by the City performing work in the public way.

Authority for the above named privilege is herein given and granted from and after March 1, 2014 through and including December 1, 2014.

Alderman _____
Ameya Pawar 47th Ward

Department of Business Affairs and Consumer Protection
Small Business Center - Public Way Use Unit
City Hall - 121 N. LaSalle Street, Room 800 • Chicago, IL 60602
(312)-74-GOBIZ (312-744-6249) • (312) 744-1944 (TTY)
http://www.cityofchicago.org/bacp

03/05/2014

Alderman **Ameya Pawar**
Ward # **47**
City of Chicago
City Hall, Room **300**
121 North LaSalle Street
Chicago, Illinois 60602

Re: An ordinance to use and maintain a portion of the public right-of-way for **one (1) sidewalk cafe(s)** for **SOUTHPORT AND IRVING**, adjacent to the premises known as **4000-4006 N. Southport Ave.**.

Dear Alderman **Ameya Pawar**:

The applicant referenced above has requested the use of the public right-of-way for a **sidewalk cafe(s)**. An ordinance has been prepared by the Department of Business Affairs and Consumer Protection – Small Business Center - Public Way Use Unit for presentation to the City Council. Because this request was made for properties located in your ward, as approved by you as per the attached, I respectfully request that you introduce the attached ordinance at the next City Council meeting.

If you have any questions regarding this ordinance, please contact Anthony Bertuca at (312) 744-5506.

Department of Business Affairs and Consumer Protection

City of Chicago

O2014-2134

Office of the City Clerk

Document Tracking Sheet

Meeting Date:	3/5/2014
Sponsor(s):	Pawar (47)
Type:	Ordinance
Title:	Sidewalk cafe(s) for Starbucks Coffee No. 2378
Committee(s) Assignment:	Committee on Transportation and Public Way

ORDINANCE
STARBUCKS COFFEE #2378
Acct. No. 63414 - 54
Permit No. 1111343

Be It Ordained by the City Council of the City of Chicago:

Permission and authority are hereby given and granted to STARBUCKS COFFEE #2378 upon the terms and subject to the conditions of this ordinance, to maintain and use a portion of the public right of way for a sidewalk cafe adjacent to its premises located at 4553-57 N. Lincoln Ave.. Said sidewalk cafe area #1 shall be seventeen point five (17.5) feet in length and four point four two (4.42) feet in width for a total of seventy-seven point three five (77.35) square feet and shall allow six (6) feet of clear space from the face of the curb/building line along W. Wilson Avenue. The compensation for said space and the days and hours of operation for the sidewalk cafe shall be as follows:

Sunday thru Thursday 8:00 a.m. to 10:00 p.m. Friday & Saturday 8:00 a.m. to 11:00 p.m.
Compensation: $600.00
SEATING CAPACITY: 6

Sidewalk Cafe Permit and approved plan must be posted at all times.

This grant of privilege #1111343 for a sidewalk cafe shall be subject to the provisions of Section 10-28-800 though 10-28-885 of the Municipal Code of Chicago and the directions of the Commissioner of Department of Business Affairs and Consumer Protection, the Commissioner of Streets and Sanitation, and the Commissioner of Transportation.

The permit holder agrees to hold the City of Chicago harmless for any damage, relocation or replacement costs associated with damage, relocation or removal of private property caused by the City performing work in the public way.

Authority for the above named privilege is herein given and granted from and after March 1, 2014 through and including December 1, 2014.

Alderman _____
Ameya Pawar 47th Ward

Department of Business Affairs and Consumer Protection
Small Business Center - Public Way Use Unit
City Hall - 121 N. LaSalle Street, Room 800 • Chicago, IL 60602
(312)-74-GOBIZ (312-744-6249) • (312) 744-1944 (TTY)
http://www.cityofchicago.org/bacp

03/05/2014

Alderman **Ameya Pawar**
Ward # **47**
City of Chicago
City Hall, Room **300**
121 North LaSalle Street
Chicago, Illinois 60602

Re: An ordinance to use and maintain a portion of the public right-of-way for **one (1) sidewalk cafe(s)** for **STARBUCKS COFFEE #2378**, adjacent to the premises known as **4553-57 N. Lincoln Ave.**.

Dear Alderman **Ameya Pawar**:

The applicant referenced above has requested the use of the public right-of-way for a **sidewalk cafe(s)**. An ordinance has been prepared by the Department of Business Affairs and Consumer Protection – Small Business Center - Public Way Use Unit for presentation to the City Council. Because this request was made for properties located in your ward, as approved by you as per the attached, I respectfully request that you introduce the attached ordinance at the next City Council meeting.

If you have any questions regarding this ordinance, please contact Anthony Bertuca at (312) 744-5506.

Department of Business Affairs and Consumer Protection

City of Chicago

O2014-2136

Office of the City Clerk

Document Tracking Sheet

Meeting Date:	3/5/2014
Sponsor(s):	Pawar (47)
Type:	Ordinance
Title:	Sidewalk cafe(s) for Starbucks Coffee No. 2449
Committee(s) Assignment:	Committee on Transportation and Public Way

ORDINANCE
STARBUCKS COFFEE # 2449
Acct. No. 63414 - 91
Permit No. 1111339

Be It Ordained by the City Council of the City of Chicago:

Permission and authority are hereby given and granted to STARBUCKS COFFEE # 2449 upon the terms and subject to the conditions of this ordinance, to maintain and use a portion of the public right of way for a sidewalk cafe adjacent to its premises located at 4015 N. Lincoln Ave.. Said sidewalk cafe area #1 shall be thirty-five (35) feet in length and five (5) feet in width for a total of one hundred seventy-five (175) square feet and shall allow six (6) feet of clear space from the face of the curb/building line along N. Lincoln Avenue. The compensation for said space and the days and hours of operation for the sidewalk cafe shall be as follows:

Sunday through Saturday 8:00am until 10:00pm
Compensation: $600.00
SEATING CAPACITY: 16

Sidewalk Cafe Permit and approved plan must be posted at all times.

This grant of privilege #1111339 for a sidewalk cafe shall be subject to the provisions of Section 10-28-800 though 10-28-885 of the Municipal Code of Chicago and the directions of the Commissioner of Department of Business Affairs and Consumer Protection, the Commissioner of Streets and Sanitation, and the Commissioner of Transportation.

The permit holder agrees to hold the City of Chicago harmless for any damage, relocation or replacement costs associated with damage, relocation or removal of private property caused by the City performing work in the public way.

Authority for the above named privilege is herein given and granted from and after March 1, 2014 through and including December 1, 2014.

Alderman _____

Ameya Pawar 47th Ward

Department of Business Affairs and Consumer Protection
Small Business Center - Public Way Use Unit
City Hall - 121 N. LaSalle Street, Room 800 • Chicago, IL 60602
(312)-74-GOBIZ (312-744-6249) • (312) 744-1944 (TTY)
http://www.cityofchicago.org/bacp

03/05/2014

Alderman **Ameya Pawar**
Ward # **47**
City of Chicago
City Hall, Room **300**
121 North LaSalle Street
Chicago, Illinois 60602

Re: An ordinance to use and maintain a portion of the public right-of-way for **one (1) sidewalk cafe(s)** for **STARBUCKS COFFEE # 2449**, adjacent to the premises known as **4015 N. Lincoln Ave.**.

Dear Alderman **Ameya Pawar**:

The applicant referenced above has requested the use of the public right-of-way for a **sidewalk cafe(s)**. An ordinance has been prepared by the Department of Business Affairs and Consumer Protection – Small Business Center - Public Way Use Unit for presentation to the City Council. Because this request was made for properties located in your ward, as approved by you as per the attached, I respectfully request that you introduce the attached ordinance at the next City Council meeting.

If you have any questions regarding this ordinance, please contact Anthony Bertuca at (312) 744-5506.

Department of Business Affairs and Consumer Protection

City of Chicago

O2014-2139

Office of the City Clerk

Document Tracking Sheet

Meeting Date:	3/5/2014
Sponsor(s):	Pawar (47)
Type:	Ordinance
Title:	Sidewalk cafe(s) for Starbucks Coffee No. 2491
Committee(s) Assignment:	Committee on Transportation and Public Way

ORDINANCE
STARBUCKS COFFEE #2491
Acct. No. 63414 - 74
Permit No. 1111341

Be It Ordained by the City Council of the City of Chicago:

Permission and authority are hereby given and granted to STARBUCKS COFFEE #2491 upon the terms and subject to the conditions of this ordinance, to maintain and use a portion of the public right of way for a sidewalk cafe adjacent to its premises located at 1900 W. Montrose Ave.. Said sidewalk cafe area #1 shall be nineteen (19) feet in length and fifteen (15) feet in width for a total of two hundred eighty-five (285) square feet and shall allow six (6) feet of clear space from the face of the curb/building line along N. Wolcott Avenue. The compensation for said space and the days and hours of operation for the sidewalk cafe shall be as follows:

Sunday through Thursday 8:00am until 8:00pm Friday & Saturday 8:00am until 9:00pm
Compensation: $600.00
SEATING CAPACITY: 20

Sidewalk Cafe Permit and approved plan must be posted at all times.

This grant of privilege #1111341 for a sidewalk cafe shall be subject to the provisions of Section 10-28-800 though 10-28-885 of the Municipal Code of Chicago and the directions of the Commissioner of Department of Business Affairs and Consumer Protection, the Commissioner of Streets and Sanitation, and the Commissioner of Transportation.

The permit holder agrees to hold the City of Chicago harmless for any damage, relocation or replacement costs associated with damage, relocation or removal of private property caused by the City performing work in the public way.

Authority for the above named privilege is herein given and granted from and after March 1, 2014 through and including December 1, 2014.

Alderman

Ameya Pawar 47th Ward

Department of Business Affairs and Consumer Protection
Small Business Center - Public Way Use Unit
City Hall - 121 N. LaSalle Street, Room 800 • Chicago, IL 60602
(312)-74-GOBIZ (312-744-6249) • (312) 744-1944 (TTY)
http://www.cityofchicago.org/bacp

03/05/2014

Alderman **Ameya Pawar**
Ward # **47**
City of Chicago
City Hall, Room **300**
121 North LaSalle Street
Chicago, Illinois 60602

Re: An ordinance to use and maintain a portion of the public right-of-way for **one (1) sidewalk cafe(s)** for **STARBUCKS COFFEE #2491**, adjacent to the premises known as **1900 W. Montrose Ave.**.

Dear Alderman **Ameya Pawar**:

The applicant referenced above has requested the use of the public right-of-way for a **sidewalk cafe(s)**. An ordinance has been prepared by the Department of Business Affairs and Consumer Protection – Small Business Center - Public Way Use Unit for presentation to the City Council. Because this request was made for properties located in your ward, as approved by you as per the attached, I respectfully request that you introduce the attached ordinance at the next City Council meeting.

If you have any questions regarding this ordinance, please contact Anthony Bertuca at (312) 744-5506.

Department of Business Affairs and Consumer Protection

City of Chicago

O2014-2140

Office of the City Clerk

Document Tracking Sheet

Meeting Date:	3/5/2014
Sponsor(s):	Pawar (47)
Type:	Ordinance
Title:	Sidewalk cafe(s) for Sticky Rice
Committee(s) Assignment:	Committee on Transportation and Public Way

ORDINANCE
STICKY RICE
Acct. No. 279712 - 1
Permit No. 1111215

Be It Ordained by the City Council of the City of Chicago:

Permission and authority are hereby given and granted to STICKY RICE upon the terms and subject to the conditions of this ordinance, to maintain and use a portion of the public right of way for a sidewalk cafe adjacent to its premises located at 4018 N. Western Ave.. Said sidewalk cafe area #1 shall be twenty-three point five (23.5) feet in length and eight (8) feet in width for a total of one hundred eighty-eight (188) square feet and shall allow six (6) feet of clear space from the face of the curb/building line along N. Western Avenue. The compensation for said space and the days and hours of operation for the sidewalk cafe shall be as follows:

Monday through Thursday 11:30am until 10:00pm Friday and Saturday 11:30am until 11:00pm Sunday 12:00 Noon until 10:00 p.m.
Compensation: $600.00
SEATING CAPACITY: 22

Sidewalk Cafe Permit and approved plan must be posted at all times.

This grant of privilege #1111215 for a sidewalk cafe shall be subject to the provisions of Section 10-28-800 though 10-28-885 of the Municipal Code of Chicago and the directions of the Commissioner of Department of Business Affairs and Consumer Protection, the Commissioner of Streets and Sanitation, and the Commissioner of Transportation.

The permit holder agrees to hold the City of Chicago harmless for any damage, relocation or replacement costs associated with damage, relocation or removal of private property caused by the City performing work in the public way.

Authority for the above named privilege is herein given and granted from and after March 1, 2014 through and including December 1, 2014.

Alderman _____

Ameya Pawar 47th Ward

Department of Business Affairs and Consumer Protection
Small Business Center - Public Way Use Unit
City Hall - 121 N LaSalle Street, Room 800 • Chicago, IL 60602
(312)-74-GOBIZ (312-744-6249) • (312) 744-1944 (TTY)
http://www.cityofchicago.org/bacp

03/05/2014

Alderman **Ameya Pawar**
Ward # **47**
City of Chicago
City Hall, Room **300**
121 North LaSalle Street
Chicago, Illinois 60602

Re: An ordinance to use and maintain a portion of the public right-of-way for **one (1) sidewalk cafe(s)** for **STICKY RICE**, adjacent to the premises known as **4018 N. Western Ave.**.

Dear Alderman **Ameya Pawar**:

The applicant referenced above has requested the use of the public right-of-way for a **sidewalk cafe(s)**. An ordinance has been prepared by the Department of Business Affairs and Consumer Protection – Small Business Center - Public Way Use Unit for presentation to the City Council. Because this request was made for properties located in your ward, as approved by you as per the attached, I respectfully request that you introduce the attached ordinance at the next City Council meeting.

If you have any questions regarding this ordinance, please contact Anthony Bertuca at (312) 744-5506.

Department of Business Affairs and Consumer Protection

City of Chicago

O2014-2142

Office of the City Clerk

Document Tracking Sheet

Meeting Date:	3/5/2014
Sponsor(s):	Pawar (47)
Type:	Ordinance
Title:	Sidewalk cafe(s) for Trattoria Trullo
Committee(s) Assignment:	Committee on Transportation and Public Way

ORDINANCE
TRATTORIA TRULLO
Acct. No. 267630 - 1
Permit No. 1111605

Be It Ordained by the City Council of the City of Chicago:

Permission and authority are hereby given and granted to TRATTORIA TRULLO upon the terms and subject to the conditions of this ordinance, to maintain and use a portion of the public right of way for a sidewalk cafe adjacent to its premises located at 4767 N. Lincoln Ave.. Said sidewalk cafe area #1 shall be twenty-six (26) feet in length and seven point three three (7.33) feet in width, area #2 shall be five (5) feet in length and five (5) feet in width for a total of two hundred fifteen point five eight (215.58) square feet and shall allow six (6) feet of clear space from the face of the curb/building line along N. Lincoln Avenue. The compensation for said space and the days and hours of operation for the sidewalk cafe shall be as follows:

Sunday through Thursday 9:00 a.m. to 10:00 p.m.
Friday and Saturday 9:00 a.m. to 11:00 p.m.
Compensation: $600.00
SEATING CAPACITY: 24

Sidewalk Cafe Permit and approved plan must be posted at all times.

This grant of privilege #1111605 for a sidewalk cafe shall be subject to the provisions of Section 10-28-800 though 10-28-885 of the Municipal Code of Chicago and the directions of the Commissioner of Department of Business Affairs and Consumer Protection, the Commissioner of Streets and Sanitation, and the Commissioner of Transportation.

The permit holder agrees to hold the City of Chicago harmless for any damage, relocation or replacement costs associated with damage, relocation or removal of private property caused by the City performing work in the public way.

Authority for the above named privilege is herein given and granted from and after March 1, 2014 through and including December 1, 2014.

Alderman _____

Ameya Pawar 47th Ward

Department of Business Affairs and Consumer Protection
Small Business Center - Public Way Use Unit
City Hall - 121 N. LaSalle Street, Room 800 • Chicago, IL 60602
(312)-74-GOBIZ (312-744-6249) • (312) 744-1944 (TTY)
http://www.cityofchicago.org/bacp

03/05/2014

Alderman **Ameya Pawar**
Ward # **47**
City of Chicago
City Hall, Room **300**
121 North LaSalle Street
Chicago, Illinois 60602

Re: An ordinance to use and maintain a portion of the public right-of-way for **two (2) sidewalk cafe(s)** for **TRATTORIA TRULLO**, adjacent to the premises known as **4767 N. Lincoln Ave.**.

Dear Alderman **Ameya Pawar**:

The applicant referenced above has requested the use of the public right-of-way for a **sidewalk cafe(s)**. An ordinance has been prepared by the Department of Business Affairs and Consumer Protection – Small Business Center - Public Way Use Unit for presentation to the City Council. Because this request was made for properties located in your ward, as approved by you as per the attached, I respectfully request that you introduce the attached ordinance at the next City Council meeting.

If you have any questions regarding this ordinance, please contact Anthony Bertuca at (312) 744-5506.

Department of Business Affairs and Consumer Protection

City of Chicago

O2014-2144

Office of the City Clerk

Document Tracking Sheet

Meeting Date:	3/5/2014
Sponsor(s):	Pawar (47)
Type:	Ordinance
Title:	Sidewalk cafe(s) for Troquet
Committee(s) Assignment:	Committee on Transportation and Public Way

ORDINANCE
TROQUET
Acct. No. 347048 - 1
Permit No. 1111361

Be It Ordained by the City Council of the City of Chicago:

Permission and authority are hereby given and granted to TROQUET upon the terms and subject to the conditions of this ordinance, to maintain and use a portion of the public right of way for a sidewalk cafe adjacent to its premises located at 1834 W. Montrose Ave. Said sidewalk cafe area #1 shall be seventy (70) feet in length and twelve (12) feet in width for a total of eight hundred forty (840) square feet and shall allow six (6) feet of clear space from the face of the curb/building line along Wolcott. The compensation for said space and the days and hours of operation for the sidewalk cafe shall be as follows:

Monday to Friday 10:00 am-11:00 p.m. Saturday & Sunday 10:00 am -12:00 a.m.
Compensation: $924.00
SEATING CAPACITY: 70

Sidewalk Cafe Permit and approved plan must be posted at all times.

This grant of privilege #1111361 for a sidewalk cafe shall be subject to the provisions of Section 10-28-800 though 10-28-885 of the Municipal Code of Chicago and the directions of the Commissioner of Department of Business Affairs and Consumer Protection, the Commissioner of Streets and Sanitation, and the Commissioner of Transportation.

The permit holder agrees to hold the City of Chicago harmless for any damage, relocation or replacement costs associated with damage, relocation or removal of private property caused by the City performing work in the public way.

Authority for the above named privilege is herein given and granted from and after March 1, 2014 through and including December 1, 2014.

Alderman _____
Ameya Pawar 47th Ward

Department of Business Affairs and Consumer Protection
Small Business Center - Public Way Use Unit
City Hall - 121 N. LaSalle Street, Room 800 • Chicago, IL 60602
(312)-74-GOBIZ (312-744-6249) • (312) 744-1944 (TTY)
http://www.cityofchicago.org/bacp

03/05/2014

Alderman **Ameya Pawar**
Ward # **47**
City of Chicago
City Hall, Room **300**
121 North LaSalle Street
Chicago, Illinois 60602

Re: An ordinance to use and maintain a portion of the public right-of-way for **one (1) sidewalk cafe(s)** for **TROQUET**, adjacent to the premises known as **1834 W. Montrose Ave.**.

Dear Alderman **Ameya Pawar**:

The applicant referenced above has requested the use of the public right-of-way for a **sidewalk cafe(s)**. An ordinance has been prepared by the Department of Business Affairs and Consumer Protection – Small Business Center - Public Way Use Unit for presentation to the City Council. Because this request was made for properties located in your ward, as approved by you as per the attached, I respectfully request that you introduce the attached ordinance at the next City Council meeting.

If you have any questions regarding this ordinance, please contact Anthony Bertuca at (312) 744-5506.

Department of Business Affairs and Consumer Protection

City of Chicago

O2014-2147

Office of the City Clerk

Document Tracking Sheet

Meeting Date:	3/5/2014
Sponsor(s):	Osterman (48)
Type:	Ordinance
Title:	Sidewalk cafe(s) for Agami Japanese Restaurant
Committee(s) Assignment:	Committee on Transportation and Public Way

ORDINANCE
AGAMI JAPANESE RESTAURANT
Acct. No. 292824 - 1
Permit No. 1111453

Be It Ordained by the City Council of the City of Chicago:

Permission and authority are hereby given and granted to AGAMI JAPANESE RESTAURANT upon the terms and subject to the conditions of this ordinance, to maintain and use a portion of the public right of way for a sidewalk cafe adjacent to its premises located at 4706-12 N. Broadway . Said sidewalk cafe area #1 shall be thirty-nine point three three (39.33) feet in length and nine point four two (9.42) feet in width for a total of three hundred seventy point four nine (370.49) square feet and shall allow six (6) feet of clear space from the face of the curb/building line along N. Broadway. The compensation for said space and the days and hours of operation for the sidewalk cafe shall be as follows:

Monday through Thursday 5:00 p.m. to 11:00pm. Friday and Saturday 5:00pm to 12:00 midnight. Sunday 5:00 p.m. to 11:00 p.m.
Compensation: $600.00
SEATING CAPACITY: 24

Sidewalk Cafe Permit and approved plan must be posted at all times.

This grant of privilege #1111453 for a sidewalk cafe shall be subject to the provisions of Section 10-28-800 though 10-28-885 of the Municipal Code of Chicago and the directions of the Commissioner of Department of Business Affairs and Consumer Protection, the Commissioner of Streets and Sanitation, and the Commissioner of Transportation.

The permit holder agrees to hold the City of Chicago harmless for any damage, relocation or replacement costs associated with damage, relocation or removal of private property caused by the City performing work in the public way.

Authority for the above named privilege is herein given and granted from and after March 1, 2014 through and including December 1, 2014.

Alderman _____

Harry Osterman 48th Ward

Department of Business Affairs and Consumer Protection
Small Business Center - Public Way Use Unit
City Hall - 121 N. LaSalle Street, Room 800 • Chicago, IL 60602
(312)-74-GOBIZ (312-744-6249) • (312) 744-1944 (TTY)
http://www.cityofchicago.org/bacp

03/05/2014

Alderman **Harry Osterman**
Ward # **48**
City of Chicago
City Hall, Room **300**
121 North LaSalle Street
Chicago, Illinois 60602

Re: An ordinance to use and maintain a portion of the public right-of-way for **one (1) sidewalk cafe(s)** for **AGAMI JAPANESE RESTAURANT**, adjacent to the premises known as **4706-12 N. Broadway** .

Dear Alderman **Harry Osterman**:

The applicant referenced above has requested the use of the public right-of-way for a **sidewalk cafe(s)**. An ordinance has been prepared by the Department of Business Affairs and Consumer Protection – Small Business Center - Public Way Use Unit for presentation to the City Council. Because this request was made for properties located in your ward, as approved by you as per the attached, I respectfully request that you introduce the attached ordinance at the next City Council meeting.

If you have any questions regarding this ordinance, please contact Anthony Bertuca at (312) 744-5506.

Department of Business Affairs and Consumer Protection

City of Chicago

O2014-2150

Office of the City Clerk

Document Tracking Sheet

Meeting Date:	3/5/2014
Sponsor(s):	Osterman (48)
Type:	Ordinance
Title:	Sidewalk cafe(s) for Crew Bar & Grill
Committee(s) Assignment:	Committee on Transportation and Public Way

ORDINANCE
CREW BAR & GRILL
Acct. No. 271243 - 1
Permit No. 1111290

Be It Ordained by the City Council of the City of Chicago:

Permission and authority are hereby given and granted to CREW BAR & GRILL upon the terms and subject to the conditions of this ordinance, to maintain and use a portion of the public right of way for a sidewalk cafe adjacent to its premises located at 4804 N. Broadway. Said sidewalk cafe area #1 shall be twenty-two (22) feet in length and thirteen (13) feet in width for a total of two hundred eighty-six (286) square feet and shall allow six (6) feet of clear space from the face of the curb/building line along N. Broadway. The compensation for said space and the days and hours of operation for the sidewalk cafe shall be as follows:

Monday through Friday 11:30 a.m. to 12:00 midnight Saturday and Sunday 11:00 a.m. to 12:00 midnight
Compensation: $600.00
SEATING CAPACITY: 28

Sidewalk Cafe Permit and approved plan must be posted at all times.

This grant of privilege #1111290 for a sidewalk cafe shall be subject to the provisions of Section 10-28-800 though 10-28-885 of the Municipal Code of Chicago and the directions of the Commissioner of Department of Business Affairs and Consumer Protection, the Commissioner of Streets and Sanitation, and the Commissioner of Transportation.

The permit holder agrees to hold the City of Chicago harmless for any damage, relocation or replacement costs associated with damage, relocation or removal of private property caused by the City performing work in the public way.

Authority for the above named privilege is herein given and granted from and after March 1, 2014 through and including December 1, 2014.

Alderman _____

Harry Osterman 48th Ward

Department of Business Affairs and Consumer Protection
Small Business Center - Public Way Use Unit
City Hall - 121 N. LaSalle Street, Room 800 • Chicago, IL 60602
(312)-74-GOBIZ (312-744-6249) • (312) 744-1944 (TTY)
http://www.cityofchicago.org/bacp

03/05/2014

Alderman **Harry Osterman**
Ward # **48**
City of Chicago
City Hall, Room **300**
121 North LaSalle Street
Chicago, Illinois 60602

Re: An ordinance to use and maintain a portion of the public right-of-way for **one (1) sidewalk cafe(s)** for **CREW BAR & GRILL**, adjacent to the premises known as **4804 N. Broadway** .

Dear Alderman **Harry Osterman**:

The applicant referenced above has requested the use of the public right-of-way for a **sidewalk cafe(s)**. An ordinance has been prepared by the Department of Business Affairs and Consumer Protection – Small Business Center - Public Way Use Unit for presentation to the City Council. Because this request was made for properties located in your ward, as approved by you as per the attached, I respectfully request that you introduce the attached ordinance at the next City Council meeting.

If you have any questions regarding this ordinance, please contact Anthony Bertuca at (312) 744-5506.

Department of Business Affairs and Consumer Protection

City of Chicago

O2014-2153

Office of the City Clerk

Document Tracking Sheet

Meeting Date:	3/5/2014
Sponsor(s):	Osterman (48)
Type:	Ordinance
Title:	Sidewalk cafe(s) for Kopi, a Traveler's Cafe
Committee(s) Assignment:	Committee on Transportation and Public Way

ORDINANCE
KOPI, A TRAVELER'S CAFE
Acct. No. 17294 - 1
Permit No. 1111321

Be It Ordained by the City Council of the City of Chicago:

Permission and authority are hereby given and granted to KOPI, A TRAVELER'S CAFE upon the terms and subject to the conditions of this ordinance; to maintain and use a portion of the public right of way for a sidewalk cafe adjacent to its premises located at 5317 N. Clark St.. Said sidewalk cafe area #1 shall be fourteen (14) feet in length and two (2) feet in width, area #2 shall be eight (8) feet in length and four point five (4.5) feet in width, area #3 shall be six (6) feet in length and four point five (4.5) feet in width for a total of ninety-one (91) square feet and shall allow six (6) feet of clear space from the face of the curb/building line along N. Clark Street. The compensation for said space and the days and hours of operation for the sidewalk cafe shall be as follows:

Monday through Thursday 8:00 a.m. until 11:00 p.m.Friday 8:00 a.m. until to 12:00 midnight Saturday 9:00 a.m. until 12:00 midnight Sunday 10:00 a.m. until 11:00 p.m.
Compensation: $600.00
SEATING CAPACITY: 11

Sidewalk Cafe Permit and approved plan must be posted at all times.

This grant of privilege #1111321 for a sidewalk cafe shall be subject to the provisions of Section 10-28-800 though 10-28-885 of the Municipal Code of Chicago and the directions of the Commissioner of Department of Business Affairs and Consumer Protection, the Commissioner of Streets and Sanitation, and the Commissioner of Transportation.

The permit holder agrees to hold the City of Chicago harmless for any damage, relocation or replacement costs associated with damage, relocation or removal of private property caused by the City performing work in the public way.

Authority for the above named privilege is herein given and granted from and after March 1, 2014 through and including December 1, 2014.

Alderman _____

Harry Osterman 48th Ward

Department of Business Affairs and Consumer Protection
Small Business Center - Public Way Use Unit
City Hall - 121 N. LaSalle Street, Room 800 • Chicago, IL 60602
(312)-74-GOBIZ (312-744-6249) • (312) 744-1944 (TTY)
http://www.cityofchicago.org/bacp

03/05/2014

Alderman **Harry Osterman**
Ward # **48**
City of Chicago
City Hall, Room **300**
121 North LaSalle Street
Chicago, Illinois 60602

Re: An ordinance to use and maintain a portion of the public right-of-way for **three (3) sidewalk cafe(s)** for **KOPI, A TRAVELER'S CAFE**, adjacent to the premises known as **5317 N. Clark St.**.

Dear Alderman **Harry Osterman**:

The applicant referenced above has requested the use of the public right-of-way for a **sidewalk cafe(s)**. An ordinance has been prepared by the Department of Business Affairs and Consumer Protection – Small Business Center - Public Way Use Unit for presentation to the City Council. Because this request was made for properties located in your ward, as approved by you as per the attached, I respectfully request that you introduce the attached ordinance at the next City Council meeting.

If you have any questions regarding this ordinance, please contact Anthony Bertuca at (312) 744-5506.

Department of Business Affairs and Consumer Protection

City of Chicago

O2014-2158

Office of the City Clerk

Document Tracking Sheet

Meeting Date:	3/5/2014
Sponsor(s):	Osterman (48)
Type:	Ordinance
Title:	Sidewalk cafe(s) for Patio Beef, Inc.
Committee(s) Assignment:	Committee on Transportation and Public Way

ORDINANCE
PATIO BEEF, INC.
Acct. No. 384227 - 1
Permit No. 1111488

Be It Ordained by the City Council of the City of Chicago:

Permission and authority are hereby given and granted to PATIO BEEF, INC. upon the terms and subject to the conditions of this ordinance, to maintain and use a portion of the public right of way for a sidewalk cafe adjacent to its premises located at 6022 N. Broadway . Said sidewalk cafe area #1 shall be twenty-seven (27) feet in length and five (5) feet in width for a total of one hundred thirty-five (135) square feet and shall allow six (6) feet of clear space from the face of the curb/building line along Broadway. The compensation for said space and the days and hours of operation for the sidewalk cafe shall be as follows:

Monday through Sunday 10:00 am - 9:30 pm
Compensation: $600.00
SEATING CAPACITY: 10

Sidewalk Cafe Permit and approved plan must be posted at all times.

This grant of privilege #1111488 for a sidewalk cafe shall be subject to the provisions of Section 10-28-800 though 10-28-885 of the Municipal Code of Chicago and the directions of the Commissioner of Department of Business Affairs and Consumer Protection, the Commissioner of Streets and Sanitation, and the Commissioner of Transportation.

The permit holder agrees to hold the City of Chicago harmless for any damage, relocation or replacement costs associated with damage, relocation or removal of private property caused by the City performing work in the public way.

Authority for the above named privilege is herein given and granted from and after March 1, 2014 through and including December 1, 2014.

Alderman _____

Harry Osterman 48th Ward

Department of Business Affairs and Consumer Protection
Small Business Center- Public Way Use Unit
City Hall- 121 N. LaSalle Street Room 800 • Chicago, IL 60602
(312)-74-GOBIZ (312-744-6249) • (312) 744-1944 (TTY)
http://www.cityofchicago.org/bacp

03/05/2014

Alderman **Harry Osterman**
Ward # **48**
City of Chicago
City Hall, Room **300**
121 North LaSalle Street
Chicago, Illinois 60602

Re: An ordinance to use and maintain a portion of the public right-of-way for **one (1) sidewalk cafe(s)** for **PATIO BEEF, INC.**, adjacent to the premises known as **6022 N. Broadway** .

Dear Alderman **Harry Osterman**:

The applicant referenced above has requested the use of the public right-of-way for a **sidewalk cafe(s)**. An ordinance has been prepared by the Department of Business Affairs and Consumer Protection – Small Business Center - Public Way Use Unit for presentation to the City Council. Because this request was made for properties located in your ward, as approved by you as per the attached, I respectfully request that you introduce the attached ordinance at the next City Council meeting.

If you have any questions regarding this ordinance, please contact Anthony Bertuca at (312) 744-5506.

Department of Business Affairs and Consumer Protection

City of Chicago

O2014-2166

Office of the City Clerk

Document Tracking Sheet

Meeting Date:	3/5/2014
Sponsor(s):	Osterman (48)
Type:	Ordinance
Title:	Sidewalk cafe(s) for Starbucks Coffee No. 2445
Committee(s) Assignment:	Committee on Transportation and Public Way

ORDINANCE
STARBUCKS COFFEE #2445
Acct. No. 63414 - 70
Permit No. 1111359

Be It Ordained by the City Council of the City of Chicago:

Permission and authority are hereby given and granted to STARBUCKS COFFEE #2445 upon the terms and subject to the conditions of this ordinance, to maintain and use a portion of the public right of way for a sidewalk cafe adjacent to its premises located at 1052-70 W. Bryn Mawr Ave.. Said sidewalk cafe area #1 shall be thirty-three point four two (33.42) feet in length and five (5) feet in width for a total of one hundred sixty-seven point one (167.1) square feet and shall allow six (6) feet of clear space from the face of the curb/building line along N. Winthrop Avenue. The compensation for said space and the days and hours of operation for the sidewalk cafe shall be as follows:

Sunday through Friday 8:00 a.m. to 9:00p.m.Saturday 8:00 a.m. to 9:30 p.m.
Compensation: $600.00
SEATING CAPACITY: 12

Sidewalk Cafe Permit and approved plan must be posted at all times.

This grant of privilege #1111359 for a sidewalk cafe shall be subject to the provisions of Section 10-28-800 though 10-28-885 of the Municipal Code of Chicago and the directions of the Commissioner of Department of Business Affairs and Consumer Protection, the Commissioner of Streets and Sanitation, and the Commissioner of Transportation.

The permit holder agrees to hold the City of Chicago harmless for any damage, relocation or replacement costs associated with damage, relocation or removal of private property caused by the City performing work in the public way.

Authority for the above named privilege is herein given and granted from and after March 1, 2014 through and including December 1, 2014.

Alderman _____

Harry Osterman 48th Ward

Department of Business Affairs and Consumer Protection
Small Business Center - Public Way Use Unit
City Hall - 121 N. LaSalle Street, Room 800 • Chicago, IL 60602
(312)-74-GOBIZ (312-744-6249) • (312) 744-1944 (TTY)
http://www.cityofchicago.org/bacp

03/05/2014

Alderman **Harry Osterman**
Ward # **48**
City of Chicago
City Hall, Room **300**
121 North LaSalle Street
Chicago, Illinois 60602

Re: An ordinance to use and maintain a portion of the public right-of-way for **one (1) sidewalk cafe(s)** for **STARBUCKS COFFEE #2445**, adjacent to the premises known as **1052-70 W. Bryn Mawr Ave.**.

Dear Alderman **Harry Osterman**:

The applicant referenced above has requested the use of the public right-of-way for a **sidewalk cafe(s)**. An ordinance has been prepared by the Department of Business Affairs and Consumer Protection – Small Business Center - Public Way Use Unit for presentation to the City Council. Because this request was made for properties located in your ward, as approved by you as per the attached, I respectfully request that you introduce the attached ordinance at the next City Council meeting.

If you have any questions regarding this ordinance, please contact Anthony Bertuca at (312) 744-5506.

Department of Business Affairs and Consumer Protection

City of Chicago

O2014-2168

Office of the City Clerk

Document Tracking Sheet

Meeting Date:	3/5/2014
Sponsor(s):	Osterman (48)
Type:	Ordinance
Title:	Sidewalk cafe(s) for Tank Noodle Pho Xe Tang
Committee(s) Assignment:	Committee on Transportation and Public Way

ORDINANCE
TANK NOODLE PHO XE TANG
Acct. No. 386900 - 1
Permit No. 1111556

Be It Ordained by the City Council of the City of Chicago:

Permission and authority are hereby given and granted to TANK NOODLE PHO XE TANG upon the terms and subject to the conditions of this ordinance, to maintain and use a portion of the public right of way for a sidewalk cafe adjacent to its premises located at 4953-4955 N. Broadway . Said sidewalk cafe area #1 shall be sixty-seven (67) feet in length and five point four two (5.42) feet in width, area #2 shall be twenty-two (22) feet in length and seven (7) feet in width for a total of five hundred seventeen point one four (517.14) square feet and shall allow six (6) feet of clear space from the face of the curb/building line along Argyle Street, Broadway. The compensation for said space and the days and hours of operation for the sidewalk cafe shall be as follows:

Thursday through Tuesday 8:30 a.m. to 11:00 p.m.
Compensation: $600.00
SEATING CAPACITY: 48

Sidewalk Cafe Permit and approved plan must be posted at all times.

This grant of privilege #1111556 for a sidewalk cafe shall be subject to the provisions of Section 10-28-800 though 10-28-885 of the Municipal Code of Chicago and the directions of the Commissioner of Department of Business Affairs and Consumer Protection, the Commissioner of Streets and Sanitation, and the Commissioner of Transportation.

The permit holder agrees to hold the City of Chicago harmless for any damage, relocation or replacement costs associated with damage, relocation or removal of private property caused by the City performing work in the public way.

Authority for the above named privilege is herein given and granted from and after March 1, 2014 through and including December 1, 2014.

Alderman _____

Harry Osterman 48th Ward

Department of Business Affairs and Consumer Protection
Small Business Center- Public Way Use Unit
City Hall- 121 N. LaSalle Street Room 800 • Chicago, IL 60602
(312)-74-GOBIZ (312-744-6249) • (312) 744-1944 (TTY)
http://www.cityofchicago.org/bacp

03/05/2014

Alderman **Harry Osterman**
Ward # **48**
City of Chicago
City Hall, Room **300**
121 North LaSalle Street
Chicago, Illinois 60602

Re: An ordinance to use and maintain a portion of the public right-of-way for **two (2) sidewalk cafe(s)** for **TANK NOODLE PHO XE TANG**, adjacent to the premises known as **4953-4955 N. Broadway** .

Dear Alderman **Harry Osterman**:

The applicant referenced above has requested the use of the public right-of-way for a **sidewalk cafe(s)**. An ordinance has been prepared by the Department of Business Affairs and Consumer Protection – Small Business Center - Public Way Use Unit for presentation to the City Council. Because this request was made for properties located in your ward, as approved by you as per the attached, I respectfully request that you introduce the attached ordinance at the next City Council meeting.

If you have any questions regarding this ordinance, please contact Anthony Bertuca at (312) 744-5506.

Department of Business Affairs and Consumer Protection

City of Chicago

O2014-2170

Office of the City Clerk

Document Tracking Sheet

Meeting Date:	3/5/2014
Sponsor(s):	Osterman (48)
Type:	Ordinance
Title:	Sidewalk cafe(s) for Tedino's
Committee(s) Assignment:	Committee on Transportation and Public Way

ORDINANCE
TEDINO'S
Acct. No. 7471 - 1
Permit No. 1111537

Be It Ordained by the City Council of the City of Chicago:

Permission and authority are hereby given and granted to TEDINO'S upon the terms and subject to the conditions of this ordinance, to maintain and use a portion of the public right of way for a sidewalk cafe adjacent to its premises located at 5335 N. Sheridan Rd.. Said sidewalk cafe area #1 shall be twenty-five point five eight (25.58) feet in length and fourteen (14) feet in width for a total of three hundred fifty-eight point one two (358.12) square feet and shall allow six (6) feet of clear space from the face of the curb/building line along N. Sheridan Rd.. The compensation for said space and the days and hours of operation for the sidewalk cafe shall be as follows:

Monday 3:00 p.m. to 11:00 p.m. Tuesday through Saturday 11:00 a.m. to 11:00 p.m.
Sunday 12:00 noon to 10:00 p.m.
Compensation: $600.00
SEATING CAPACITY: 29

Sidewalk Cafe Permit and approved plan must be posted at all times.

This grant of privilege #1111537 for a sidewalk cafe shall be subject to the provisions of Section 10-28-800 though 10-28-885 of the Municipal Code of Chicago and the directions of the Commissioner of Department of Business Affairs and Consumer Protection, the Commissioner of Streets and Sanitation, and the Commissioner of Transportation.

The permit holder agrees to hold the City of Chicago harmless for any damage, relocation or replacement costs associated with damage, relocation or removal of private property caused by the City performing work in the public way.

Authority for the above named privilege is herein given and granted from and after March 1, 2014 through and including December 1, 2014.

Alderman _____

Harry Osterman 48th Ward

Department of Business Affairs and Consumer Protection
Small Business Center - Public Way Use Unit
City Hall - 121 N. LaSalle Street, Room 800 • Chicago, IL 60602
(312)-74-GOBIZ (312-744-6249) • (312) 744-1944 (TTY)
http://www.cityofchicago.org/bacp

03/05/2014

Alderman **Harry Osterman**
Ward # **48**
City of Chicago
City Hall, Room **300**
121 North LaSalle Street
Chicago, Illinois 60602

Re: An ordinance to use and maintain a portion of the public right-of-way for **one (1) sidewalk cafe(s)** for **TEDINO'S**, adjacent to the premises known as **5335 N. Sheridan Rd.**.

Dear Alderman **Harry Osterman**:

The applicant referenced above has requested the use of the public right-of-way for a **sidewalk cafe(s)**. An ordinance has been prepared by the Department of Business Affairs and Consumer Protection – Small Business Center - Public Way Use Unit for presentation to the City Council. Because this request was made for properties located in your ward, as approved by you as per the attached, I respectfully request that you introduce the attached ordinance at the next City Council meeting.

If you have any questions regarding this ordinance, please contact Anthony Bertuca at (312) 744-5506.

Department of Business Affairs and Consumer Protection

City of Chicago

O2014-2172

Office of the City Clerk

Document Tracking Sheet

Meeting Date:	3/5/2014
Sponsor(s):	Osterman (48)
Type:	Ordinance
Title:	Sidewalk cafe(s) for Vincent
Committee(s) Assignment:	Committee on Transportation and Public Way

ORDINANCE
VINCENT
Acct. No. 17492 - 1
Permit No. 1111536

Be It Ordained by the City Council of the City of Chicago:

Permission and authority are hereby given and granted to VINCENT upon the terms and subject to the conditions of this ordinance, to maintain and use a portion of the public right of way for a sidewalk cafe adjacent to its premises located at 1475 W. Balmoral Ave.. Said sidewalk cafe area #1 shall be twenty (20) feet in length and eleven (11) feet in width for a total of two hundred twenty (220) square feet and shall allow six (6) feet of clear space from the face of the curb/building line along W. BALMORAL. The compensation for said space and the days and hours of operation for the sidewalk cafe shall be as follows:

Monday through Saturday 5:00 p.m. to 12:00 midnight Sunday 10:00 a.m. to 12:00 midnight
Compensation: $600.00
SEATING CAPACITY: 26

Sidewalk Cafe Permit and approved plan must be posted at all times.

This grant of privilege #1111536 for a sidewalk cafe shall be subject to the provisions of Section 10-28-800 though 10-28-885 of the Municipal Code of Chicago and the directions of the Commissioner of Department of Business Affairs and Consumer Protection, the Commissioner of Streets and Sanitation, and the Commissioner of Transportation.

The permit holder agrees to hold the City of Chicago harmless for any damage, relocation or replacement costs associated with damage, relocation or removal of private property caused by the City performing work in the public way.

Authority for the above named privilege is herein given and granted from and after March 1, 2014 through and including December 1, 2014.

Alderman _____

Harry Osterman 48th Ward

Department of Business Affairs and Consumer Protection
Small Business Center - Public Way Use Unit
City Hall - 121 N. LaSalle Street, Room 800 • Chicago, IL 60602
(312)-74-GOBIZ (312-744-6249) • (312) 744-1944 (TTY)
http://www.cityofchicago.org/bacp

03/05/2014

Alderman **Harry Osterman**
Ward # **48**
City of Chicago
City Hall, Room **300**
121 North LaSalle Street
Chicago, Illinois 60602

Re: An ordinance to use and maintain a portion of the public right-of-way for **one (1) sidewalk cafe(s)** for **VINCENT**, adjacent to the premises known as **1475 W. Balmoral Ave.**.

Dear Alderman **Harry Osterman**:

The applicant referenced above has requested the use of the public right-of-way for a **sidewalk cafe(s)**. An ordinance has been prepared by the Department of Business Affairs and Consumer Protection – Small Business Center - Public Way Use Unit for presentation to the City Council. Because this request was made for properties located in your ward, as approved by you as per the attached, I respectfully request that you introduce the attached ordinance at the next City Council meeting.

If you have any questions regarding this ordinance, please contact Anthony Bertuca at (312) 744-5506.

Department of Business Affairs and Consumer Protection

City of Chicago

O2014-2173

Office of the City Clerk

Document Tracking Sheet

Meeting Date:	3/5/2014
Sponsor(s):	Moore (49)
Type:	Ordinance
Title:	Sidewalk cafe(s) for Starbucks Coffee No. 11751
Committee(s) Assignment:	Committee on Transportation and Public Way

ORDINANCE
STARBUCKS COFFEE #11751
Acct. No. 63414 - 124
Permit No. 1111415

Be It Ordained by the City Council of the City of Chicago:

Permission and authority are hereby given and granted to STARBUCKS COFFEE #11751 upon the terms and subject to the conditions of this ordinance, to maintain and use a portion of the public right of way for a sidewalk cafe adjacent to its premises located at 2357 W. Howard St.. Said sidewalk cafe area #1 shall be twenty-nine point five eight (29.58) feet in length and nine point nine two (9.92) feet in width for a total of two hundred ninety-three point four three (293.43) square feet and shall allow six (6) feet of clear space from the face of the curb/building line along N. Western Avenue. The compensation for said space and the days and hours of operation for the sidewalk cafe shall be as follows:

Sunday through Thursday 8:00 a.m. to 9:00 p.m. Friday and Saturday 8:00 a.m. to 10:00 p.m.
Compensation: $600.00
SEATING CAPACITY: 13

Sidewalk Cafe Permit and approved plan must be posted at all times.

This grant of privilege #1111415 for a sidewalk cafe shall be subject to the provisions of Section 10-28-800 though 10-28-885 of the Municipal Code of Chicago and the directions of the Commissioner of Department of Business Affairs and Consumer Protection, the Commissioner of Streets and Sanitation, and the Commissioner of Transportation.

The permit holder agrees to hold the City of Chicago harmless for any damage, relocation or replacement costs associated with damage, relocation or removal of private property caused by the City performing work in the public way.

Authority for the above named privilege is herein given and granted from and after March 1, 2014 through and including December 1, 2014.

Alderman _____
Joe Moore 49th Ward

Department of Business Affairs and Consumer Protection
Small Business Center - Public Way Use Unit
City Hall - 121 N. LaSalle Street, Room 800 • Chicago, IL 60602
(312)-74-GOBIZ (312-744-6249) • (312) 744-1944 (TTY)
http://www.cityofchicago.org/bacp

03/05/2014

Alderman **Joe Moore**
Ward # **49**
City of Chicago
City Hall, Room **300**
121 North LaSalle Street
Chicago, Illinois 60602

Re: An ordinance to use and maintain a portion of the public right-of-way for **one (1) sidewalk cafe(s)** for **STARBUCKS COFFEE #11751**, adjacent to the premises known as **2357 W. Howard St.**.

Dear Alderman **Joe Moore**:

The applicant referenced above has requested the use of the public right-of-way for a **sidewalk cafe(s)**. An ordinance has been prepared by the Department of Business Affairs and Consumer Protection – Small Business Center - Public Way Use Unit for presentation to the City Council. Because this request was made for properties located in your ward, as approved by you as per the attached, I respectfully request that you introduce the attached ordinance at the next City Council meeting.

If you have any questions regarding this ordinance, please contact Anthony Bertuca at (312) 744-5506.

Department of Business Affairs and Consumer Protection

City of Chicago

O2014-2174

Office of the City Clerk

Document Tracking Sheet

Meeting Date:	3/5/2014
Sponsor(s):	Moore (49)
Type:	Ordinance
Title:	Sidewalk cafe(s) for R Public House
Committee(s) Assignment:	Committee on Transportation and Public Way

ORDINANCE

R PUBLIC HOUSE
Acct. No. 299612 - 1
Permit No. 1111424

Be It Ordained by the City Council of the City of Chicago:

Permission and authority are hereby given and granted to R PUBLIC HOUSE upon the terms and subject to the conditions of this ordinance, to maintain and use a portion of the public right of way for a sidewalk cafe adjacent to its premises located at 1508 W. Jarvis Ave.. Said sidewalk cafe area #1 shall be twenty-six (26) feet in length and fourteen (14) feet in width for a total of three hundred sixty-four (364) square feet and shall allow six (6) feet of clear space from the face of the curb/building line along W. Jarvis Avenue. The compensation for said space and the days and hours of operation for the sidewalk cafe shall be as follows:

Monday through Sunday 5:00PM to 12:00 Midnight
Compensation: $600.00
SEATING CAPACITY: 24

Sidewalk Cafe Permit and approved plan must be posted at all times.

This grant of privilege #1111424 for a sidewalk cafe shall be subject to the provisions of Section 10-28-800 though 10-28-885 of the Municipal Code of Chicago and the directions of the Commissioner of Department of Business Affairs and Consumer Protection, the Commissioner of Streets and Sanitation, and the Commissioner of Transportation.

The permit holder agrees to hold the City of Chicago harmless for any damage, relocation or replacement costs associated with damage, relocation or removal of private property caused by the City performing work in the public way.

Authority for the above named privilege is herein given and granted from and after March 1, 2014 through and including December 1, 2014.

Alderman _____

Joe Moore 49th Ward

Department of Business Affairs and Consumer Protection
Small Business Center - Public Way Use Unit
City Hall - 121 N. LaSalle Street, Room 800 • Chicago, IL 60602
(312)-74-GOBIZ (312-744-6249) • (312) 744-1944 (TTY)
http://www.cityofchicago.org/bacp

03/05/2014

Alderman **Joe Moore**
Ward # **49**
City of Chicago
City Hall, Room **300**
121 North LaSalle Street
Chicago, Illinois 60602

Re: An ordinance to use and maintain a portion of the public right-of-way for **one (1) sidewalk cafe(s)** for **R PUBLIC HOUSE**, adjacent to the premises known as **1508 W. Jarvis Ave.**.

Dear Alderman **Joe Moore**:

The applicant referenced above has requested the use of the public right-of-way for a **sidewalk cafe(s)**. An ordinance has been prepared by the Department of Business Affairs and Consumer Protection – Small Business Center - Public Way Use Unit for presentation to the City Council. Because this request was made for properties located in your ward, as approved by you as per the attached, I respectfully request that you introduce the attached ordinance at the next City Council meeting.

If you have any questions regarding this ordinance, please contact Anthony Bertuca at (312) 744-5506.

Department of Business Affairs and Consumer Protection

City of Chicago

O2014-2177

Office of the City Clerk

Document Tracking Sheet

Meeting Date:	3/5/2014
Sponsor(s):	Moore (49)
Type:	Ordinance
Title:	Sidewalk cafe(s) for Towbar
Committee(s) Assignment:	Committee on Transportation and Public Way

ORDINANCE
TOWBAR
Acct. No. 379537 - 1
Permit No. 1111420

Be It Ordained by the City Council of the City of Chicago:

Permission and authority are hereby given and granted to TOWBAR upon the terms and subject to the conditions of this ordinance, to maintain and use a portion of the public right of way for a sidewalk cafe adjacent to its premises located at 1500 W. Jarvis Ave.. Said sidewalk cafe area #1 shall be thirty (30) feet in length and fourteen (14) feet in width, area #2 shall be fifty-six (56) feet in length and ten (10) feet in width for a total of nine hundred eighty (980) square feet and shall allow six (6) feet of clear space from the face of the curb/building line along W. Jarvis Avenue, N. Greenview. The compensation for said space and the days and hours of operation for the sidewalk cafe shall be as follows:

Monday through Saturday 8:00 AM to Midnight
Compensation: $1,078.00
SEATING CAPACITY: 36

Sidewalk Cafe Permit and approved plan must be posted at all times.

This grant of privilege #1111420 for a sidewalk cafe shall be subject to the provisions of Section 10-28-800 though 10-28-885 of the Municipal Code of Chicago and the directions of the Commissioner of Department of Business Affairs and Consumer Protection, the Commissioner of Streets and Sanitation, and the Commissioner of Transportation.

The permit holder agrees to hold the City of Chicago harmless for any damage, relocation or replacement costs associated with damage, relocation or removal of private property caused by the City performing work in the public way.

Authority for the above named privilege is herein given and granted from and after March 1, 2014 through and including December 1, 2014.

Alderman _____
Joe Moore 49th Ward

Department of Business Affairs and Consumer Protection
Small Business Center - Public Way Use Unit
City Hall - 121 N. LaSalle Street, Room 800 • Chicago, IL 60602
(312)-74-GOBIZ (312-744-6249) • (312) 744-1944 (TTY)
http://www.cityofchicago.org/bacp

03/05/2014

Alderman **Joe Moore**
Ward # **49**
City of Chicago
City Hall, Room **300**
121 North LaSalle Street
Chicago, Illinois 60602

Re: An ordinance to use and maintain a portion of the public right-of-way for **two (2) sidewalk cafe(s)** for **TOWBAR**, adjacent to the premises known as **1500 W. Jarvis Ave.**.

Dear Alderman **Joe Moore**:

The applicant referenced above has requested the use of the public right-of-way for a **sidewalk cafe(s)**. An ordinance has been prepared by the Department of Business Affairs and Consumer Protection – Small Business Center - Public Way Use Unit for presentation to the City Council. Because this request was made for properties located in your ward, as approved by you as per the attached, I respectfully request that you introduce the attached ordinance at the next City Council meeting.

If you have any questions regarding this ordinance, please contact Anthony Bertuca at (312) 744-5506.

Department of Business Affairs and Consumer Protection

City of Chicago

Or2014-87

Office of the City Clerk

Document Tracking Sheet

Meeting Date:	3/5/2014
Sponsor(s):	Brookins (21)
Type:	Order
Title:	Issuance of permits for sign(s)/signboard(s) at 8127 S Ashland Ave
Committee(s) Assignment:	Committee on Zoning, Landmarks and Building Standards

Committee on Buildings **ORDERED,** That the Commissioner of Buildings is hereby directed to issue a sign permit to:

CITY WIDE
10842 S. MICHIGAN AVENUE
CHICAGO, IL 60628

for the erection of a sign/signboard over 24 feet in height and/or over 100 square feet (in area of one face) at:

MORRISON RESTAURANT
8127 S. ASHLAND AVENUE
CHICAGO, IL 60620

Dimensions: length 49' 0" height 4'0"

Height above grade/roof to top of sign 9'0"

TOTAL SQUARE FOOT AREA 196 sq ft

Such sign(s) shall comply with all applicable provisions of Chapter 194A of the Chicago Zoning Ordinance and all other application provisions of the Municipal Code of the City of Chicago governing the construction and maintenance of outdoor signs, signboards and structures.

Howard B. Brookins, Jr.
Alderman 21st Ward

CITY OF CHICAGO

DEPARTMENT OF BUILDINGS

Sign Permit Application

APPROVAL NUMBER	APPLICATION NUMBER	ANNUAL FEE	WORK CODE	DRAWINGS ATTACHED
	100512760			☐ YES ☐ NO

DATE OF APPLICATION: 10-09-2013

ADDRESS OF SIGN: 8127 S ASHLAND AVE. 60620-

BUILDING:

ORIGINAL PERMIT NUMBER:

TYPE OF PERMIT: NEW CONSTRUCTION (SIGN)

PAYER OF ANNUAL INSPECTION:
MORRISON, KEVIN
8127 S ASHLAND AVE
CHICAGO, IL 60620
(773)890-1078

SIGN MANUFACTURER:
OWNER

ADDRESS WHERE SIGN CAN BE SEEN PRIOR TO ERECTION:

HOIST NUMBER: 0

INSPECTION CONTROL NUMBER:

TYPE OF SUPPORT FOR SIGN: AWNINGS

SIGN BOARD SUPPORT MEMBERS: STEEL

ANNUAL FEE		
CONSTRUCTION FEE	200.00	Check # for Zoning
1017 B FEE		
TOTAL FEE	200 00	
AMOUNT PAID	200 00	Check # for DCAP
BALANCE DUE		

TYPE OF SIGN: AWNING

LENGTH	FT	IN	HEIGHT	FT	IN
	49	0		4	0

AREA	SQ. FT.	WEIGHT	LBS
	196		200

SIGN HEIGHT ABOVE ROOF: FT. 9

SHAPE OF SIGN: REGULAR

SIGN WILL READ:
MORRISON'S RESTARUANT

NO. OF LAMPS:

TOTAL WATTAGE:

TYPE OF LAMP:

NO OF BALLAST TRANSFORMERS:

INPUT OF TRANSFORMERS:

CONTRACTOR WILL INSTALL: [N] FEEDERS [N] CUSTOMER LEADS

TYPE OF SWITCH:

LOCATION OF SWITCH:

SIGN LOCATION:
SECURE PERMIT FOR PREVIOUSLY INSTALLED AWNING

The undersigned certifies that the statements in this application are true and correct and that all work done under the proposed permit will conform to the requirements of the Chicago Municipal Code.

	REG NO.
ELECT CONTR	
ADDRESS	
SUPERVISOR SIGNATURE	

BOND NO	REG NO	N93748
SIGN ERECTOR	CITY WIDE	SIGNER
ADDRESS	10842 S. MICHIGAN AVE CHICAGO IL. 60628-	
SIGNATURE		

The permit issued on this application will authorize only signs here applied for. If other signs are to be erected they must be covered on additional permits.

City of Chicago
Rahm Emanuel, Mayor

Department of Buildings
Michael Merchant, Commissioner

*TYPE OF BUSINESS
COM DINING Other
Name
LIC #
Renewal Date

SIGN BOND REQUIRED* ☐ YES
COUNCIL ORDER REQUIRED ☐ YES

IS SPECIAL PERMISSION REQUIRED FROM CHIEF ELECTRICAL
☐ YES
IF YES, ATTACH LETTER OF REQUEST

Projects Over:
[N] Private Property
[Y] Public Way Grant Permit #: 1103857
☐ Planned Development Manufacturing PMD PD#:
Zoning District: B1 Other:

TIME STAMP

TYPE OF SIGN
☐ ADVERTISING ☐ ILLUMINATE ☐ MOVEABLE
[X] BUSINESS ☐ FLASHING

TOTAL STREET FRONTAGE OF LOT (IN FEET)	50
TOTAL AREA OF NEW SIGN (SQ FT)	196
TOTAL AREA OF ALL SIGNS ON LOT (SQ FT)	222
HEIGHT OF SIGN ABOVE GRADE (TO TOP)	13ft 0in
DISTANCE OF CURB LINE OUTER EDGE (ft)	9
DISTANCE OF STRUCTURE INNER EDGE (ft)	2

SIGN CLERK	APPROVED FOR PERMIT

DISTANCE FROM (ft):

A. PUBLIC PARK (OVER 10 ACRES)

B. EXPRESSWAY (IF LESS THAN 1,000 FT.)

C. RESIDENCE DISTRICT (ADVERTISING SIGNS ONLY)

REMARKS


IF REPLACEMENT SIGN OR CHANGE OF FACE, WHAT DOES THE EXISTING SIGN READ*

Original Payee:

Landmark Hold: ☐ Status:

ZONING (OFFICE USE ONLY)

City of Chicago

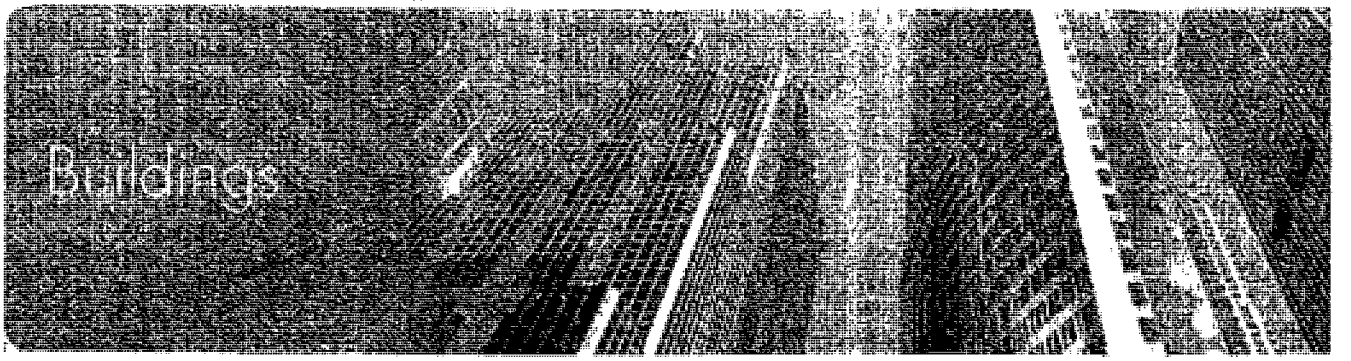

Online Permits & Trade License Renewals

Portal Services

- Online Permits
- Apply For Permit
- Manage My License
- View My Applications
- Manage My Eplans
- View My Payments
- Update Account
- Check Application Status
- Logout

1. Type 2. Location Info 3. Description 4. Details 5. Contractors 6. Review &

Application Detail

PWU permit/app number entered is closed to new application submission. Please contact BACP 8th fl

SIGN DETAILS

Sign Permit Type*	New Conetruction (Sign)
Support Type*	Building
Support Material*	Steel
Sign to Read*	Morrison's Restraunt
Sign Manufacturer*	owner
Drawing Approval #	
Test Lab	

Type and Size of Sign

Sign Type*	Awning
Is this a Billboard?*	○ Yes ○ No
Dynamic image display?*	○ Yes ○ No
Use Type*	○ Advertising ○ Business Identification
Shape*	Regular
Length*	49 ft. in.
Height*	4 ft. in.
Height Above Grade or Roof*	9 ft.
Weight*	200 lbs.
# of faces*	1
Painted Wall?	
Secondary Sign?	

Electrical Equipment

☐ Electrical Work is Required

Project is Over

Public Walkway*	○ Yes ○ No
Private Property*	○ Yes ○ No

Additional Detail

Type of business*	Commerical Eating/Drinking Est. Describe:
Business name	
License Account #	

T-749 P0006/0011 F-847

# of faces*	1
Painted Wall?	
Secondary Sign?	

Electrical Equipment

Electrical Work is Required

Project is Over

Public Walkway*	Yes No
Private Property*	Yes No

Additional Detail

Type of business*	Commerical Eating/Drinking Est. Describe:
Business name	
License Account #	
Renewal Date:	mm/dd/yyyy
Zoning District*	B1 Describe:
Planned Development or PMD*	Yes No

Measurements

Total area of all signs on lot (sq ft.)*	222
Total street frontage of lot (in feet)*	50
Distance of Curb Line outer edge (ft)*	9
Distance of Structure Inner Edge (ft)*	2

Distances From

Public park	0	
Expressway	0	if less than 1,000 ft.
Residential District	0	

Required Documents/Permissions

Sign Bond*	Yes No
Council Order*	Yes No
Chief Electrical Inspector Approval*	Yes No

Check Numbers

If paying by check, please enter the check numbers below.

Zoning: DCAP:

Previous Page Next Page

If you are having trouble with the website, please contact the City of Chicago by emailing dobwebhelp@cityofchicago.org to report your problem and a technician will respond to you.

02-27-'14 11:31 FROM-

Renewal Date: mm/dd/yyyy

Zoning District* B1 Describe:

Planned Development or PMD* Yes No

Measurements

Total area of all signs on lot (sq ft.)*	222
Total street frontage of lot (in feet)*	50
Distance of Curb Line outer edge (ft)*	9
Distance of Structure Inner Edge (ft)*	2

Distances Fron

Public park	0
Expressway	0
	1,000 ft
Residential District	0

Required Documents/Permissions

Sign Bond*	Yes No
Council Order*	Yes No
Chief Electrical Inspector Approval*	Yes No

Check Numbers

If paying by check, please enter the check numbers below.

Zoning: DCAP:

Previous Page Next Page

If you are having trouble with the website, please contact the City of Chicago by emailing dotwebhelp@cityof
report your problem and a technician will respond to you.

Copyright © 2009 City of Chicago

02-27-'14 11:31 FROM-



Richard Delaney
Sep 14, 2013

Add caption

Photo details

Location	[redacted]
Date taken	9/14/13, 2:06 PM
Dimensions	2800 x 1606
File name	20130914_140605.jpg
File size	3.89M
Camera	SPH-L720
Focal Length	4.2mm
Exposure	1/1032
F Number	f/2.2
ISO	50
Camera make	SAMSUNG
Flash	Used
Exposure Bias	-
Views	-

T-749 P0008/0011 F-847


APPLICATION TO USE THE PUBLIC RIGHT OF WAY

CANOPY/AWNING DRAWING

CANOPY DRAWINGS

PROPERTY LOCATION: 8127 S. Ashland

ORGANIZATION'S NAME: Mobuson's

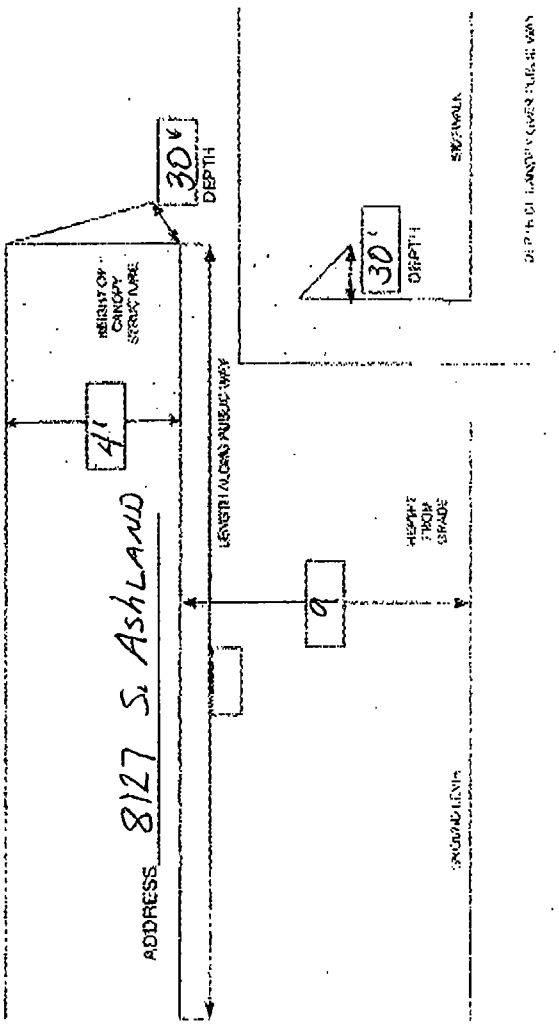


APPLICATION TO USE THE PUBLIC RIGHT OF WAY

SIGN DRAWING

PROPERTY LOCATION: 8127 S. Ashland

ORGANIZATION(S) NAME: Morrison's Restaurant

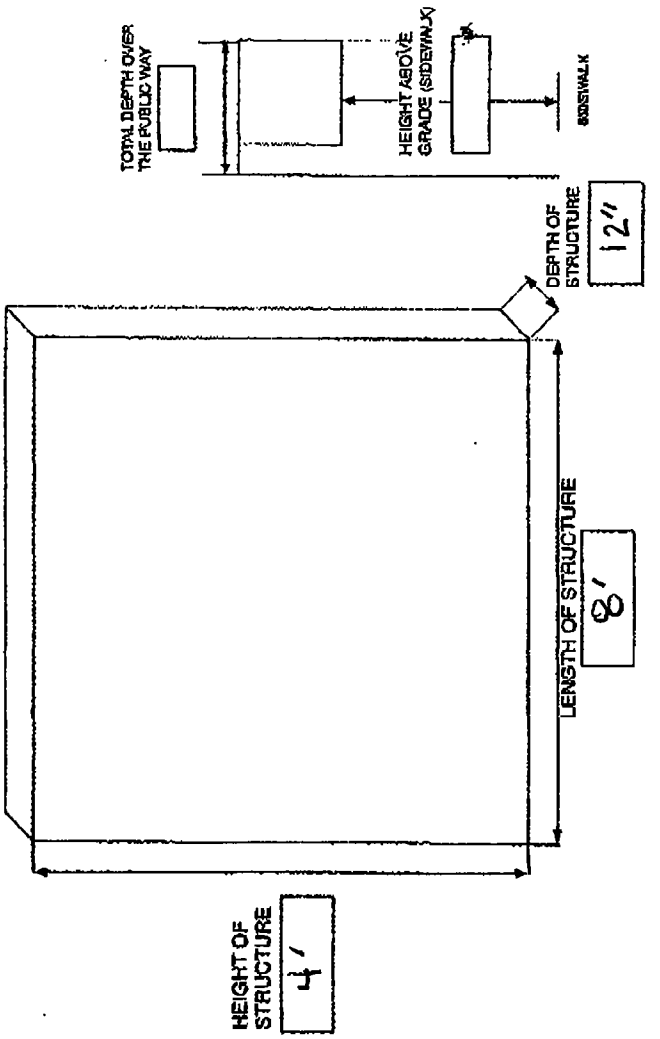


APPLICATION TO USE THE PUBLIC RIGHT OF WAY

SIGN DRAWING

PROPERTY LOCATION: 8127 S. Ashland

ORGANIZATION(S) NAME: Morrison's Restaurant

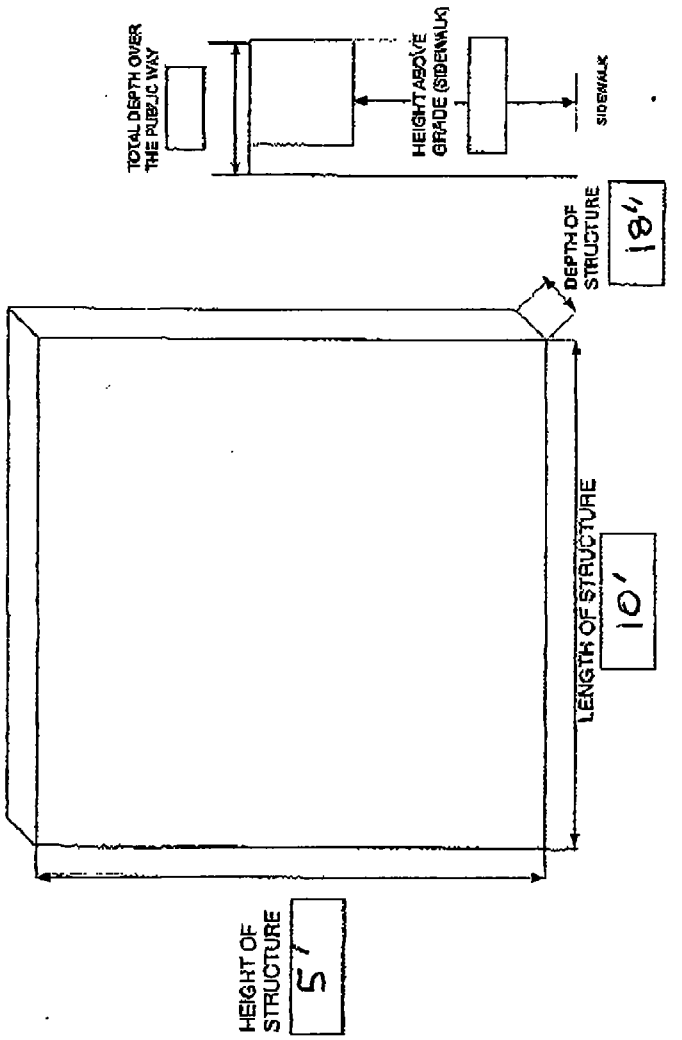

City of Chicago

Or2014-86

Office of the City Clerk

Document Tracking Sheet

Meeting Date:	3/5/2014
Sponsor(s):	Waguespack (32)
Type:	Order
Title:	Issuance of permits for sign(s)/signboard(s) at 3122 N Ashland Ave
Committee(s) Assignment:	Committee on Zoning, Landmarks and Building Standards

Committee on Buildings

(signs)

ORDERED, That the Commissioner of Buildings is hereby directed to issue a sign permit to: (Contractor's name and address)

SIGNCO INC.
1327 31st Ave
MELROSE PK IL 60160

for the erection of a sign/signboard over 24 feet in height and/or over 100 square feet (in area of one face) at: (Business NAME & ADDRESS)

Petco
3122 N Ashland Ave
Chicago IL. 60657

Dimensions: length 24' height 4'-6"

height above grade/roof to top of sign 10'-10"

TOTAL SQUARE FOOT AREA 108

Such sign(s) shall comply with all applicable provisions of TITLE 17 of the Chicago Zoning Ordinance and all other applicable provisions of the Municipal Code of the City of Chicago governing the construction and maintenance of outdoor signs, signboards and structures.

Scott Waguespack
Alderman, Ward

APPLICATION CHECKLIST (continued)

7. Acceptance Letter

ACCEPTANCE OF GRANT OF PRIVILEGE PERMIT TERMS

I hereby understand and accept the terms and conditions relative to the issuance of the permit; and by signing below, I acknowledge the receipt of a copy of the Municipal Code of Chicago's 10-28 and 13-20 regulations, as well as all the additional requirements promulgated herein.

I understand it shall be my duty as the permit holder, and as a condition of the permit, to:

1. Comply with all the requirements defined within Chicago's Municipal Code, the Rules and Regulations, as well as the requirements promulgated herein.
2. Upon the passage of the permit ordinance of City Council, pay the non-refundable applicable Grant of Privilege annual permit fee.
3. Upon the submission of the permit application the applicant shall furnish the Certificate of Insurance; and
4. Resolve all Account Holds since failure to do so will prevent the processing of this current application.
5. Install or maintain the grant of privilege after the issuance of the permit by the Commissioner of Business Affairs and Consumer Protection.

- I hereby agree to accept the terms and conditions relative to issuance of the permit.
- I agree to renew the Certificate of Insurance at least 10 days prior to expiration of the policy.
- I understand that if the item or items are not constructed/maintained the permit fees will not be refunded.

I understand that failure to adhere to all conditions imposed in the permit may result in revocation of the permit.

SIGNATURE: Susan Henry for Petco — DATE: 1/23/14

PRINT NAME: Susan Henry — TITLE: Petco signage Coordinator

ACCOUNT #: 19916 — SITE #: 8

LEGAL NAME OF ENTITY: Petco Animal Supplies Stores Inc

BUSINESS NAME (DBA): Petco #688

BUSINESS LOCATION ADDRESS: 3122 N. Ashland Ave

CITY: Chicago — STATE: Illinois — ZIP CODE: 60657

BUSINESS PHONE: 858-453-7845 x 72335

E-MAIL: — PERMIT TYPE:

APPLICATION TO USE THE PUBLIC RIGHT OF WAY

APPLICANT INFORMATION

LEGAL NAME OF ENTITY: Petco Animal Supplies Stores Inc
PERMIT MAILING ADDRESS: 9125 Rehco Road
CITY: San Diego STATE: CA ZIP CODE: 92121
CONTACT PERSON: Susan Henry TITLE: Signage Coordinator
PHONE: 858 453 7845 FAX: E-MAIL: shenry@petco.com

BUILDING OWNER INFORMATION

NAME: Blue Star Properties
ADDRESS: 600 West Van Buren
CITY: Chicago STATE: IL ZIP CODE: 60607
PHONE: 312-435-2741 FAX E-MAIL: bmanor@bluestarproperties.net

USE OF THE PUBLIC WAY

1. List the proposed or existing use below and complete the worksheet on page 3. Use only one application for all public way use type.

TYPE	HOW MANY?	BUILDING ADDRESS
Sign	2	3122 N Ashland Ave

2. Please enclose one sketch of each proposed use of the public way, which maps to scale the proposed use(s) and its relationship to surrounding right-of-way. All measurements must be indicated. The plans should also accurately depict the location of the property line and public facilities (meters, light poles, sidewalks).

APPLICANT CERTIFICATION

I hereby certify that all statements made as part of the application, and the attachments herein, are true to the best of my knowledge and belief.

BY: Susan Henry TITLE: Petco Signage Coordinator
F.E.I.N. or SOCIAL SECURITY NUMBER:

ALDERMAN'S APPROVAL

As part of this application process, you are required to notify/seek approval from the Alderman in whose ward your proposed use of the public way is located.

ALDERMAN'S SIGNATURE: Scott Waguespack 3/5/14
DATE: WARD: 32

Approval shall not be withheld for any reason relating to the language, texts or messages contained in or implied by the sign, canopy, awning, banner or marquee for which the permit is sought. If all municipal signatures indicating approval are not received by BACP within 60 days of submission of the application to the aldermanic, provided the application is complete and accurate and the applicant is not in violation of any pertinent provision of the Municipal Code, the application shall be deemed approved by the BACP and processed for submission to the City Council as a Mayoral introduction.

☐ Approve | Reason(s):

☐ Do Not Approve | Reason(s):

APPLICATION TO USE THE PUBLIC RIGHT OF WAY

APPLICATION WORKSHEET

- **For use by NEW APPLICANTS ONLY.**
- **For renewals obtain form from City Hall, 121 N. LaSalle St., Rm. 800 or call (312) 74 - GOBIZ (744-6249)**

Complete the worksheet for each use of the public way and indicate all applicable measurements.

	Exact Street (i.e. S. State St.)	Quantity	Length of structure along public way	Height of structure	Depth of structure	Height above grade	Total depth over public way	Is this sign(s) illuminated? (Y/N)	Is this an Existing Public Way Use (Y/N)
SIGNS	3122 N Ashland Ave	1	24'	54''	12''	10' 10''	12''	Yes	No
SIGNS	3122 N. Ashland Ave	1	12'-1''	24"	12"	13'	12''	yes	no
SIGNS									
SIGNS									
CANOPIES / AWNINGS									
CANOPIES / AWNINGS									
CANOPIES / AWNINGS									
CANOPIES / AWNINGS									
LIGHTS									
LIGHTS									
LIGHTS									
LIGHTS									

See example of required plans beginning on the next page.

NOTE: Pursuant to section 2-154-030 of the Municipal Code of the City of Chicago the Corporation Counsel of the City of Chicago may require any such additional information from any applicant to achieve full disclosure relevant to the request for action by the City Council or other city agency. Pursuant to section 2-154-020 of the Municipal code of the City of Chicago any material change in the information required above must be provided by supplementing this statement at any time up to the time the City Council or any city agency takes action on the application.

SIGN A	54" Petco / 63 1/4" Dog Cat Logo
Type:	Channel Letters on Raceway
Illumination:	Internally Illuminated LED
Square Footage:	86.30 + 40.19 = 126.50
To Grade:	Top of sign to grade = 16'-2" Bottom of sign to grade = 10'-10 3/4"

SIGN B	24" Grooming
Type:	Channel Letters on a raceway
Illumination:	Internally Illuminated LED
Square Footage:	30.46
To Grade:	Top of sign to grade = 15'-6" Bottom of sign to grade = 13'-0"



Existing

87'-0"

37'-4"

12'-1" EQ 24'-0" EQ



4'-6"
30 1/4"
24'-2"

54"
5'-3 1/4"
6'-1"
17'-2"

Front Elevation (East)

Scale 1/8" = 1'-0"

Allowable Square Footage this Elevation:	261
Formula: 87 x 3 = 261 square feet	
Actual Square Footage this Elevation:	156.96

petco


Client:	Petco
Site #:	PC-688
Address:	3122 North Ashland Ave
	Chicago, IL 60657
	Ashland Ave

REVISION INFO			
	10/31/2013	Original Rendering	SW

This artwork is the property of AnchorSign, Inc. It is for the exclusive use of AnchorSign, Inc. and will not be altered, copied or distributed without the written permission of AnchorSign, Inc. Any unauthorized use of this artwork will be prosecuted to the fullest extent of the law.

AnchorSign.
1.800.213.3331

SIGN A	54" Petco / 63 1/4" Dog Cat Logo
Type:	Channel Letters on Raceway
Illumination:	internally illuminated LED
Square Footage:	86.30 + 40.19 = 126.50
To Grade:	Top of sign to grade = 16'-2" Bottom of sign to grade = 10'-10 3/4"

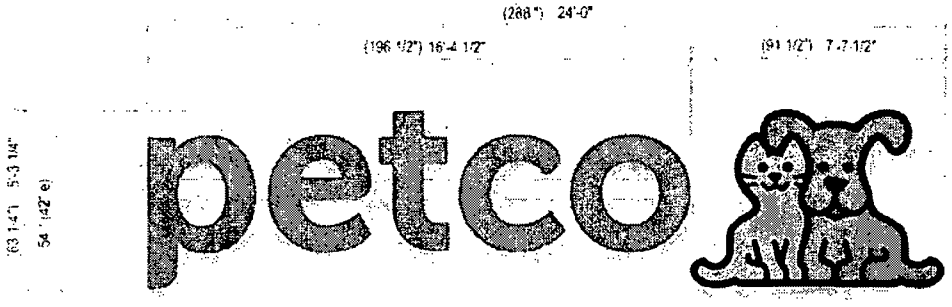

Sign Layout Detail

Scale: 1/4" = 1'-0"

This Product is Listed by UNDERWRITERS LABORATORIES INC and Bears the Mark

Electrical Detail:

AGILIGHT Sign Rayz LED's
Red for "petco / Dog", Blue - "cat
(X) 60wTransformers @ 0.61 each
Total Amps = X.XX


General Notes:

This sign is to be installed in accordance with the requirements of Article 600 of the National Electrical Code

1) Grounded and bonded per NEC 600.7/NEC 250
2) Existing branch circuit in compliance with NEC 600.5, not to exceed 20 amps
3) Sign is to be UL listed per NEC 600.3
4) UL disconnect switch per NEC 600.6- required per sign component before leaving manufacturer*
*For multiple signs, a disconnect is permitted but not required for each section

Specifications: Channel Letters / Logo

1. Existing Facade: Aluminum over block
2. .040 Aluminum letter returns painted to match Wasco Red
3. 2" trim cap to match Red
4. 3mm Dibond Lite composite backs (interior of sign can painted white for maximum illumination).
5. "PETCO" and "Dog" - Red LEDs / "Cat" - Blue LEDs
6. 3/16" R&H #2793 Red acrylic face for "Petco"
   3/16" clear acrylic face for "Dog & Cat" w/ applied vinyl
   - "Dog" - 3M #3630-53 Cardinal Red first surface vinyl
   - "Cat" - 3M #3630-57 Blue first surface vinyl
   - "Dog/Cat" Outline- 3M #7725-22 Black first surface vinyl
   - "Dog/Cat" - Diffuser film second surface vinyl
7. Waterproof disconnect switch per NEC 600.6
8. Primary electrical feed
9. Transformers
10. 0.060" Aluminum raceway painted to match SW 7067 Cityscape
11. .15" x 2" x 0.1875" Aluminum mounting tabs welded to raceway - Maximum 6" from each end and every 48" o.c
12. #12 x 1" TEC screws with 1/4" fender washers
13. 3/8" Thru Bolt with 2"x2" Aluminum Angle backing

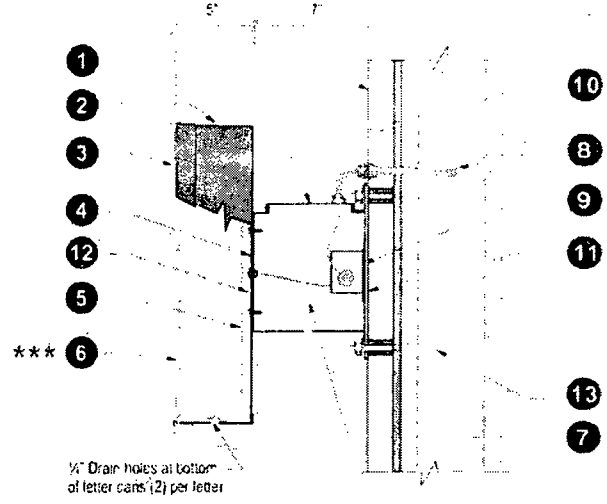

¼" Drain holes at bottom of letter cans (2) per letter

Section @ LED Channel Letter
Raceway (Center) Scale: N.T.S.

petco


Client:	Petco
Site #:	PC-688
Address:	3122 North Ashland Ave Chicago, IL 60657 Ashland Ave

REVISION INFO			
	10/31/2013	Original Rendering	SW

This rendering is the property of AnchorSign, Inc. It is for the exclusive use of AnchorSign, Inc. and the party who requested the rendering. It is an unpublished original and may not be displayed, reproduced or distributed without the consent of AnchorSign, Inc. Please contact your account manager with questions regarding this document.

AnchorSign.
1.800.219.3331

SIGN B	24" Grooming
Type:	Channel Letters on a raceway
Illumination:	Internally Illuminated LED
Square Footage:	30.46
To Grade:	Top of sign to grade = 15'-6" Bottom of sign to grade = 13'-0"

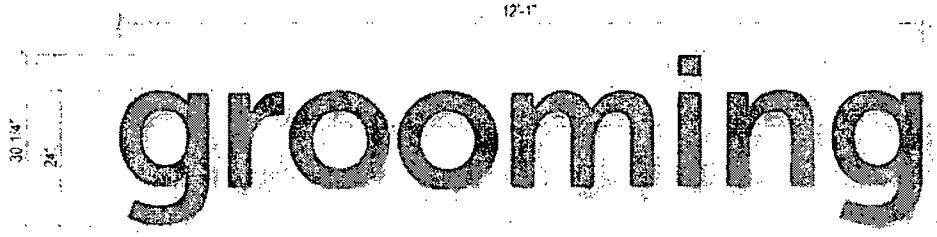

Sign Layout Detail

Scale: 1/2" = 1'-0"

This Product is Listed by UNDERWRITERS LABORATORIES INC. and Bears the Mark.

Electrical Detail:

AGILIGHT Sign Rayz LED's.
Red - "grooming" ltrs
(2) 60wTransformers @ 0.61 each
Total Amps = 1.22


General Notes:

This sign is to be installed in accordance with the requirements of Article 600 of the National Electrical Code.

1) Grounded and bonded per NEC 600.7/NEC 250
2) Existing branch circuit in compliance with NEC 600.5, not to exceed 20 amps
3) Sign is to be UL listed per NEC 600.3
4) UL disconnect switch per NEC 600.6- required per sign component before leaving manufacturer. *For multiple signs, a disconnect is permitted but not required for each section

Specifications: Channel Letters

1. Existing Facade: Brick
2. .040 Aluminum letter returns painted to match Wrisco Red
3. 1" trim cap to match Red
4. 3mm Signabond Lite composite backs (interior of sign can painted white for maximum illumination)
5. Red LEDs
6. 3/16" Red #2793 acrylic face
7. Waterproof disconnect switch per NEC 600-6
8. Primary electrical feed
9. Transformers
10. 0.080" Aluminum raceway painted to match SW 6356 Copper Mountain
11. 1.5" x 2" x 0.1875" Aluminum mounting tabs welded to raceway Maximum 6" from each end and every 48" o.c.
12. #12 x 1" TEC screws with 11/4" fender washers
13. Mounting hardware to suit

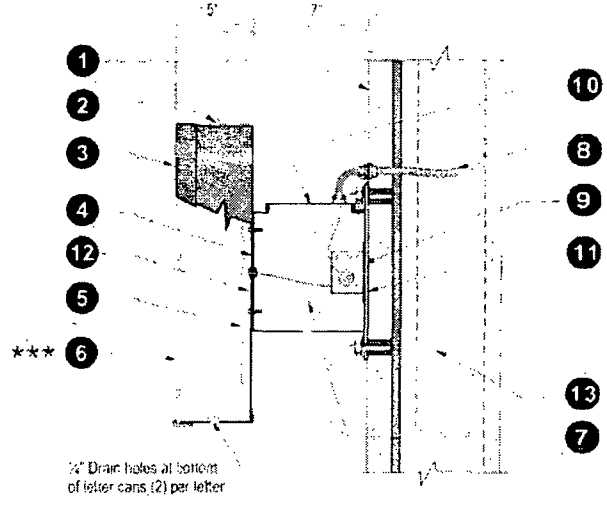

Section @ LED Channel Letter
Raceway (Center) Scale: N.T.S.

petco

Client:	Petco
Site #:	PC-668
Address:	3122 North Ashland Ave Chicago, IL 60657 Ashland Ave

REVISION INFO			
	10/31/2013	Original Rendering	SW

This rendering is the property of AnchorSign. It is for the exclusive use of AnchorSign and the sign which resulted. The rendering is not to be reproduced, copied or exhibited in any fashion to any other person or entity without the written consent of AnchorSign, Inc. Please contact your AnchorSign representative with questions regarding this statement.

AnchorSign.
1.800.213.3331

City of Chicago

Or2014-88

Office of the City Clerk

Document Tracking Sheet

Meeting Date:	3/5/2014
Sponsor(s):	Waguespack (32)
Type:	Order
Title:	Issuance of permits for sign(s)/signboard(s) at 2112 N Ashland Ave
Committee(s) Assignment:	Committee on Zoning, Landmarks and Building Standards

City Council, meeting date: 3/5/14
Committee on Zoning, Landmarks, & Building Standards

ORDERED, That the Commissioner of the Building Department is hereby directed to issue a sign permit to: (*Contractor's name and address*)

Doyle Signs, Inc

232 W Interstate Road

Addison, IL 60101

For the erection of a sign / signboard over twenty-four (24) feet in height and / or over one hundred (100) square feet (in area of one face) at:

On-Premise / Business ID signs: indicate Business Name and Address
Off-Premise / Advertising sings: must indicate that it is for Advertising

Mariano's Fresh Market

2112 N Ashland Ave

Chicago, IL 60614

Such signs shall comply with all provisions of Title 17 of the Chicago Zoning Ordinance and all other applicable provisions of the Municipal Code of the City of Chicago governing the construction and maintenance of outdoor signs, sign boards, and structures.

Scott Waguespack

32nd Ward Alderman
Scott Waguespack

City of Chicago

Office of the City Clerk

Document Tracking Sheet

Or2014-84

Meeting Date:	3/5/2014
Sponsor(s):	Mell (33)
Type:	Order
Title:	Issuance of permits for sign(s)/signboard(s) at 2950 N Western Ave
Committee(s) Assignment:	Committee on Zoning, Landmarks and Building Standards

ORDERED, That the Commissioner of the Building Department is hereby directed to issue a sign permit to: (*Contractor's name and address*)

OMEGA SIGN AND LIGHTING
100 W FAY
ADDISON, IL 60101

For the erection of a sign / signboard over twenty-four (24) feet in height and / or over one hundred (100) square feet (in area of one face) at:

NORTH SIDE STORAGE
2950 N WESTERN AVE.
CHICAGO, IL 60618

With the following Dimensions, height, and square foot area:

Dimensions: **Length: ___14'_ feet Height _7' 7"__ feet**
Height Above Grade / Roof to top of Sign: **___14'__ feet**
Total Square Foot Area: **__106__ Square Feet**

Such signs shall comply with all provisions of Title 17 of the Chicago Zoning Ordinance and all other applicable provisions of the Municipal Code of the City of Chicago governing the construction and maintenance of outdoor signs, sign boards, and structures.

Alderman, 33 Ward

CITY OF CHICAGO

DEPARTMENT OF BUILDINGS

Sign Permit Application

APPROVAL NUMBER	APPLICATION NUMBER	ANNUAL FEE	WORK CODE	DRAWINGS ATTACHED
13-00057-D	100499828			☑ YES ☐ NO

DATE OF APPLICATION: 07/15/2013

ADDRESS OF SIGN: 2950 N WESTERN AVE, 60618-

BUILDING:

ORIGINAL PERMIT NUMBER:

TYPE OF PERMIT: NEW CONSTRUCTION (SIGN)

PAYER OF ANNUAL INSPECTION:
TURIK, NIK
2950 N WESTERN AVE
CHICAGO, IL 60618
(402)770-6374

SIGN MANUFACTURER: OMEGA SIGN & LIGHTING INC

ADDRESS WHERE SIGN CAN BE SEEN PRIOR TO ERECTION:

TICKET NUMBER: 0

REINSPECTION CONTROL NUMBER:

TYPE OF SUPPORT FOR SIGN: BUILDING

SIGN BOARD SUPPORT MEMBERS: STEEL

ANNUAL FEE	
CONSTRUCTION FEE	300.00
1017 B FEE	
TOTAL FEE	300.00
AMOUNT PAID	200.00
BALANCE DUE	$ 100.00

Check # for Zoning:

Check # for DCAP:

TYPE OF SIGN: FLAT OR BOX

LENGTH	FT.	IN.	HEIGHT	FT.	IN.
	14	0		7	7

AREA	SQ. FT	WEIGHT	LBS
	106		200

SIGN HEIGHT ABOVE GRADE/ROOF: FT 14

SHAPE OF SIGN: REGULAR

SIGN WILL READ:
CHICAGO NORTHSIDE STORAGE

NO. OF LAMPS:

TOTAL WATTAGE:

TYPE OF LAMP:

NO. OF BALLAST/TRANSFORMERS:

INPUT OF TRANSFORMERS:

CONTRACTOR WILL INSTALL: [N] FEEDERS [N] CUSTOMER LEADS

TYPE OF SWITCH:

LOCATION OF SWITCH:

SIGN LOCATION:
FURNISH AND INSTALL REPLACEMENT PANELS FOR ONE EXISTING NON-ILLUMINATED PANEL SIGN AS PER DRAWING SPECIFICATIONS. ONE PANEL SIGN TO BE APPROX 96"X192". NEW PANELS FABRICATED OF

The undersigned certify that the statements in this application are true and correct and that all work done under the proposed permit will conform to the requirements of the Chicago Municipal Code

REG. NO.	
ELECT CONTR	
ADDRESS	
SUPERVISOR SIGNATURE	

BOND NO	REG NO N94148
SIGN ERECTOR	OMEGA SIGN AND LIGHTING SIGNER
ADDRESS	100 W FAY ADDISON IL, 60101
SIGNATURE	

The permit issued on this application will authorize only signs here applied for. If other signs are to be erected they must be covered by additional permits

City of Chicago
Rahm Emanuel, Mayor

Department of Buildings
Felicia Davis, Commissioner

TYPE OF BUSINESS
COMMERCIAL Other: STORAGE UNIT
Name: WESTERN AVENUE STORAGE LLC
LIC #:
Renewal

Projects Over:
[Y] Private Property
[N] Public Way Grant Permit #:

[ ] Planned Development/Manufacturing PMD/PD#:
Zoning District: M2 Other: M2-3

TYPE OF SIGN:
[ ] ADVERTISING [ ] ILLUMINATE [ ] MOVEABLE
[X] BUSINESS [ ] FLASHING

TOTAL STREET FRONTAGE OF LOT (IN FEET)	169
TOTAL AREA OF NEW SIGN (SQ.FT.)	106
TOTAL AREA OF ALL SIGNS ON LOT (SQ.FT.)	383
HEIGHT OF SIGN ABOVE GRADE (TO TOP)	21ft 7in
DISTANCE OF CURB LINE OUTER EDGE (ft)	9
DISTANCE OF STRUCTURE INNER EDGE (ft)	1

DISTANCE FROM (ft):

A. PUBLIC PARK (OVER 10 ACRES)

B. EXPRESSWAY (IF LESS THAN 1,000 FT.)

C. RESIDENCE DISTRICT (ADVERTISING SIGNS ONLY)

IF REPLACEMENT SIGN OR CHANGE OF FACE, WHAT DOES THE EXISTING SIGN READ?

Original Payee:

Landmark Hold: [ ] **Status:**

ZONING (OFFICE USE ONLY)

SIGN BOND REQUIRED? [X] YES

COUNCIL ORDER REQUIRED [ ] YES

IS SPECIAL PERMISSION REQUIRED FROM CHIEF ELECTRICAL
[ ] YES
IF YES, ATTACH LETTER OF REQUEST

TIME STAMP

SIGN CLERK	APPROVED FOR PERMIT

REMARKS

TYPE OF BUSINESS
COMMERCIAL Other: STORAGE UNIT
Name: NORTH SIDE STORAGE
LIC #: 2210597
Renewal I

SIGN BOND REQUIRED? [X] YES

COUNCIL ORDER REQUIRED [ ] YES

IS SPECIAL PERMISSION REQUIRED FROM CHIEF ELECTRICAL
[ ] YES

IF YES, ATTACH LETTER OF REQUEST

Projects Over:
[Y] Private Property
[N] Public Way Grant Permit #:

[ ] Planned Development/Manufacturing PMD/PD#:
Zoning District: M2 Other: M2-3

TIME STAMP

TYPE OF SIGN:
[ ] ADVERTISING [ ] ILLUMINATE [ ] MOVEABLE
[X] BUSINESS [ ] FLASHING

TOTAL STREET FRONTAGE OF LOT (IN FEET)	7
TOTAL AREA OF NEW SIGN (SQ.FT.)	128
TOTAL AREA OF ALL SIGNS ON LOT (SQ.FT.)	422
HEIGHT OF SIGN ABOVE GRADE (TO TOP)	22ft in
DISTANCE OF CURB LINE OUTER EDGE (ft)	9
DISTANCE OF STRUCTURE INNER EDGE (ft)	1

SIGN CLERK

APPROVED FOR PERMIT

DISTANCE FROM (ft):

A. PUBLIC PARK (OVER 10 ACRES)

B. EXPRESSWAY (IF LESS THAN 1,000 FT.)

C. RESIDENCE DISTRICT (ADVERTISING SIGNS ONLY)

REMARKS

APPROVED
JUL 29 2013
PUBLIC WAY USE

IF REPLACEMENT SIGN OR CHANGE OF FACE, WHAT DOES THE EXISTING SIGN READ?

Original Payee:

Landmark Hold: [ ] **Status:**

ZONING (OFFICE USE ONLY)

Non-Illuminated Flat Wall Sign - North Side Storage - 2950 N. Western Ave. Chicago, IL



Scale: 1/2" = 1'



Quantity:	1
Overall Height:	92"
Overall Length:	168"
Total Sq. Ft.:	107 Sq.Ft.
Cabinet:	N/A
Retainers:	N/A
Face:	Blue Diabond Panel
Vinyl:	021 Yellow, White Digitally Printed Box Logo
Illumination:	N/A

Notes:

OMEGA Sign & Lighting Inc.

☐ AS NOTED
☐ WITH CHANGES

CUSTOMER APPROVAL DATE

LANDLORD APPROVAL DATE

CLIENT NAME: North Side Storage
SITE LOCATION: 2950 N. Western Ave. Chicago, IL
DRAWING NAME: 13-00057-d
REVISION DATES: 04-11-13 04-15-13 04-16-13

ELECTRICAL NOTES

Sign Company DOES NOT provide primary electrical to sign. Power to the sign must be done by a licensed electrical contractor or licensed electrician.

Each sign must have:

1. A minimum of one dedicated 120V 20A circuit
2. Junction box installed within 6 feet of sign.
3. Three wires: Line Ground and Neutral.

UL LISTED

02-04-14;03:45PM; ;312 779 5523 # 4/ 4

City of Chicago

Office of the City Clerk

Document Tracking Sheet

Or2014-82

Meeting Date:	3/5/2014
Sponsor(s):	Colón (35)
Type:	Order
Title:	Issuance of permits for sign(s)/signboard(s) at 3407 W Belmont Ave
Committee(s) Assignment:	Committee on Zoning, Landmarks and Building Standards

CITY COUNCIL
March 5, 2014

COMMITTEE ON ZONING, LANDMARKS & BUILDING STANDARDS

Ordered, That the Commissioner of Buildings is hereby authorized and directed to issue a sign permit to:

Delta Pi Media LLC
645 W. Grand Avenue
Chicago, IL 60654

for the erection of a sign/signboard over 24 feet in height and/or over 100 square feet (in area of face) at:

3407 W. Belmont Avenue,
Chicago, IL 60618
Advertising Sign – Monopole Structure-Illuminated

Dimensions: Length: 48' Height: 14'
Height above grade/roof to top of sign: 62'
Total Square Foot Area: 672
Application Date: 11-21-2013

Such sign(s) shall comply with all applicable provisions of Title 17 of the Chicago Zoning Ordinance and all other applicable provisions of the Municipal Code of the City of Chicago governing the construction and maintenance of outdoor signs, signboards, and structures.

Rey Colón
Alderman, 35th Ward

CITY OF CHICAGO

DEPARTMENT OF BUILDINGS

Sign Permit Application

APPROVAL NUMBER	APPLICATION NUMBER	ANNUAL FEE	WORK CODE	DRAWINGS ATTACHED
	100518642			☐ YES ☐ NO

DATE OF APPLICATION: 11/21/2013

ADDRESS OF SIGN: 3407 W BELMONT AVE, 60618-

BUILDING:

ORIGINAL PERMIT NUMBER: ES2956987

TYPE OF PERMIT: NEW CONSTRUCTION (SIGN)

PAYER OF ANNUAL INSPECTION:
PAPADIMITRIOU, JIMMY
645 W GRAND AVE
CHICAGO, IL 60654
(312)451-5812

SIGN MANUFACTURER: DELTA PI

ADDRESS WHERE SIGN CAN BE SEEN PRIOR TO ERECTION:

TICKET NUMBER: 0

REINSPECTION CONTROL NUMBER:

TYPE OF SUPPORT FOR SIGN: POLE

SIGN BOARD SUPPORT MEMBERS: STEEL

ANNUAL FEE	
CONSTRUCTION FEE	1,500.00
1017 B FEE	
TOTAL FEE	1,500.00
AMOUNT PAID	500.00
BALANCE DUE	$ 1,000.00

Check # for Zoning

Check # for DCAP

TYPE OF SIGN: SIGNBOARD

LENGTH	FT	IN	HEIGHT	FT	IN
	48	0		14	0

AREA	SQ FT	WEIGHT	LBS
	672		1,000

SIGN HEIGHT ABOVE GRADE/ROOF: FT 48

SHAPE OF SIGN: REGULAR

SIGN WILL READ:
VARIOUS ADVERTISERS

NO OF LAMPS	TOTAL WATTAGE
8	3200

TYPE OF LAMP: OTHER

NO OF BALLAST/TRANSFORMERS	INPUT OF TRANSFORMERS
8	120

CONTRACTOR WILL INSTALL: [Y] FEEDERS [Y] CUSTOMER LEADS

TYPE OF SWITCH: KNIFE

LOCATION OF SWITCH: OUTSIDE SIGN

SIGN LOCATION:
REBUILD OF A PRE-EXSISTING NON CONFORMING MONOPOLE OFF-PREMISE SIGN. PREVIOUS PERMIT #ES2956987 ISSUED 9-15-1979.

The undersigned certify that the statements in this application are true and correct and that all work done under the proposed permit will conform to the requirements of the Chicago Municipal Code

	REG NO	E92788
ELECT CONTR	KAYLA ELECTRIC CO - INC.	ELECTR
ADDRESS	7531 W. 62ND ST. CHICAGO, IL 60501-	
SUPERVISOR SIGNATURE		

BOND NO		REG NO	N93073
SIGN ERECTOR	DELTA PI MEDIA, LLC		SIGNER
ADDRESS	645 W. GRAND AVE CHICAGO X IL, 60654		
SIGNATURE			

The permit issued on this application will authorize only signs here applied for If other signs are to be erected they must be covered by additional permits

City of Chicago
Rahm Emanuel, Mayor

Department of Buildings
Felicia Davis, Commissioner

TYPE OF BUSINESS

OTHER Other. BILLBOARD

Name

LIC #

Renewal Date

Projects Over:

[Y] Private Property

[N] Public Way Grant Permit #

[ ] Planned Development/Manufacturing PMD/PD#.

Zoning District. C1 Other

TYPE OF SIGN.

[X] ADVERTISING [X] ILLUMINATE [ ] MOVEABLE

[ ] BUSINESS [ ] FLASHING

TOTAL STREET FRONTAGE OF LOT (IN FEET)	25
TOTAL AREA OF NEW SIGN (SQ FT)	672
TOTAL AREA OF ALL SIGNS ON LOT (SQ FT)	672
HEIGHT OF SIGN ABOVE GRADE (TO TOP)	62ft 0in
DISTANCE OF CURB LINE OUTER EDGE (ft)	10
DISTANCE OF STRUCTURE INNER EDGE (ft)	10

DISTANCE FROM (ft)

A PUBLIC PARK (OVER 10 ACRES)	1,000
B EXPRESSWAY (IF LESS THAN 1,000 FT)	775
C RESIDENCE DISTRICT (ADVERTISING SIGNS ONLY)	100

IF REPLACEMENT SIGN OR CHANGE OF FACE, WHAT DOES THE EXISTING SIGN READ?

Original Payee:

Landmark Hold: [ ] **Status:**

ZONING (OFFICE USE ONLY)

SIGN BOND REQUIRED? [X] YES

COUNCIL ORDER REQUIRED [ ] YES

IS SPECIAL PERMISSION REQUIRED FROM CHIEF ELECTRICAL

[ ] YES

IF YES, ATTACH LETTER OF REQUEST

TIME STAMP

SIGN CLERK	APPROVED FOR PERMIT

REMARKS

CITY OF CHICAGO
DEPARTMENT OF ZONING AND LAND USE PLANNING
SIGN SITE PLAN
(ALL INFORMATION MUST BE COMPLETED AND LEGIBLE)


Site Address: 3407 W BELMONT AVE, CHICAGO,IL 60618 1 of 1 **applications**

Sign Company: DELTA PI **Rep Name:** JIMMY PAPADIMITRIOU

Phone (312) 451 -5812 **EXT** _____ (*Below: Building, streets and location of sign on lot or structure*)

North

West

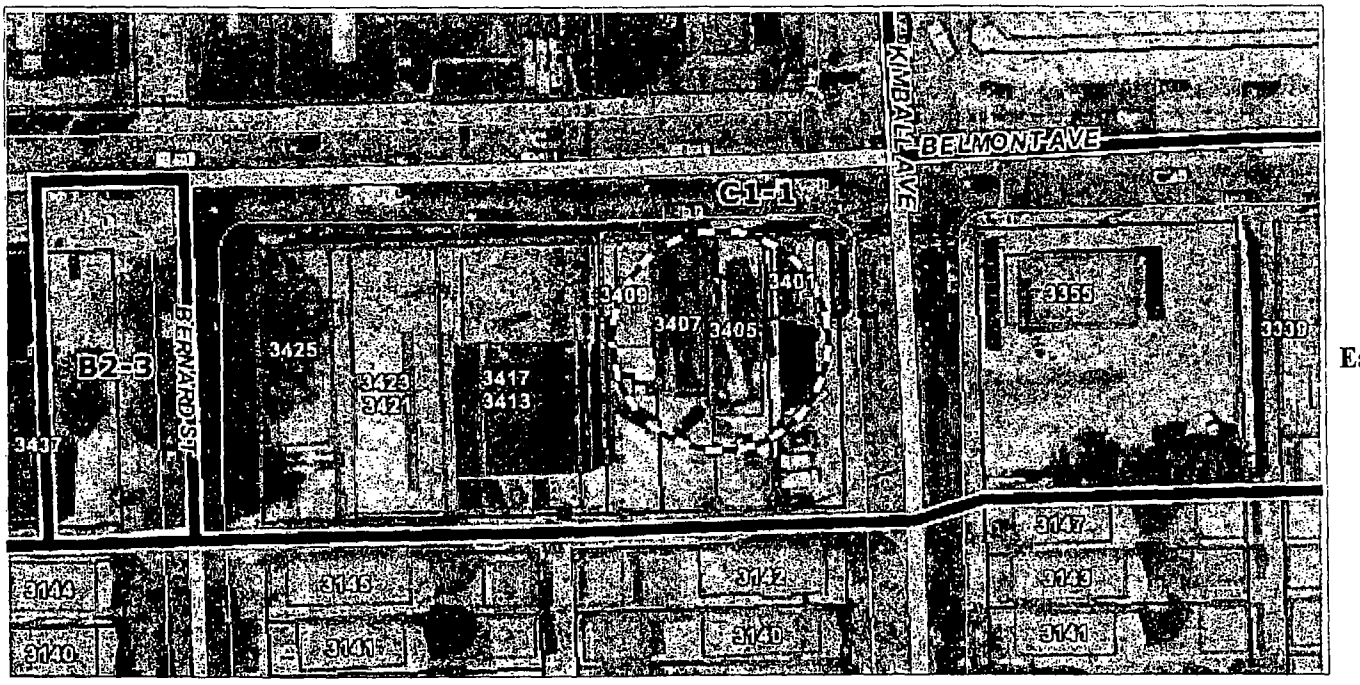

East

South

SIGN USE:
Bus. ID (On-premise) ☐
Business Lice. #
_____
Advertising (Off-premise) ☒

PERMIT TYPE:
New Construction ☒
Change of Face
Previous Permit # ☐
ES2956987

TYPE OF SIGN:
Flat Wall ☐
Freestanding ☒
Awning ☐
Marquee ☐
High Rise Building ☐
Projecting Private ☒
Projecting Public Way ☐
Public Way Use -Permit #
_____

SIGN CHARACTERISTICS:
Non- Illuminated ☐
Illuminated ☒
Changing Image ☐
Video Display ☐
Flashing ☐

TOTAL SQUARE FOOTAGE:
Square footage of **this proposed sign** 672 SF
Gross area of **all proposed signs** 672 SF
Area of **all existing signs**
(***not including proposed***) on Zoning Lot 0 SF

DISTANCE FROM:
Curb Line: 10
Expressway, Toll Roads
or Major Route
(n/a if over 1000 ft) 775
Park (over 10 acres) 1000
Residential Zone 100
Existing Off-premise on
same side of street: NA

Signature : _____ **Date:** _____

(Revised 4/10)

City of Chicago

Office of the City Clerk

Document Tracking Sheet

Or2014-90

Meeting Date:	3/5/2014
Sponsor(s):	O'Connor (40)
Type:	Order
Title:	Issuance of permits for sign(s)/signboard(s) at 5223 N Lincoln Ave - 119 ft
Committee(s) Assignment:	Committee on Zoning, Landmarks and Building Standards

100526776
Committee on Zoning, Landmarks, and Building Standards

(Signs)

ORDERED, That the Commissioner of Buildings is hereby directed to issue a sign permit to: (Contractor's name and address)

Olympic Signs, Inc
1130 North Garfield
Lombard, Illinois 60148

for the erection of a sign/signboard over 24 feet in height and/or over 100 square feet (in area of one face) at: (Business Name & Address)

Tony's Fresh Market
5223 North Lincoln Avenue
Chicago, Illinois 60625

Dimensions: Length 29 feet 9 inches Height 4 feet
Height above grade/roof to top of sign 19 feet
TOTAL SQUARE FOOT AREA: 119 feet

Such sign(s) shall comply with all applicable provisions of TITLE 17 of the Chicago Zoning Ordinance and all other applicable provisions of the Municipal Code of the City of Chicago governing the construction and maintenance of outdoor signs, signboards and structures.

PATRICK J. O'CONNOR
Alderman, 40th Ward

CITY OF CHICAGO

DEPARTMENT OF BUILDINGS

Sign Permit Application

APPROVAL NUMBER	APPLICATION NUMBER	ANNUAL FEE	WORK CODE	DRAWINGS ATTACHED
17726	100526779			☐ YES ☐ NO

DATE OF APPLICATION: 02/07/2014

ADDRESS OF SIGN: 5233 N LINCOLN AVE, 60625-

BUILDING:

ORIGINAL PERMIT NUMBER:

TYPE OF PERMIT: NEW CONSTRUCTION (SIGN)

PAYER OF ANNUAL INSPECTION:
MARNOS, JIM
1200 BRYN MAWR
ITASCA, IL 60143
(630)735-8210

SIGN MANUFACTURER: OLYMPIC SIGNS

ADDRESS WHERE SIGN CAN BE SEEN PRIOR TO ERECTION:

TICKET NUMBER: 0

REINSPECTION CONTROL NUMBER:

TYPE OF SUPPORT FOR SIGN: BUILDING

SIGN BOARD SUPPORT MEMBERS: OTHER

ANNUAL FEE	
CONSTRUCTION FEE	200.00
1017 B FEE	
TOTAL FEE	200.00
AMOUNT PAID	200.00
BALANCE DUE	

Check # for Zoning:

Check # for DCAP:

TYPE OF SIGN: FLAT OR BOX

LENGTH FT	LENGTH IN.	HEIGHT FT.	HEIGHT IN.
29	9	4	0

AREA SQ. FT	WEIGHT LBS
119	425

SIGN HEIGHT ABOVE GRADE/ROOF: 15 FT

SHAPE OF SIGN: REGULAR

SIGN WILL READ:
TONY'S FRESH MARKET

NO OF LAMPS	TOTAL WATTAGE
1,200	180

TYPE OF LAMP: OTHER

NO OF BALLAST/TRANSFORMERS	INPUT OF TRANSFORMERS
3	120V

CONTRACTOR WILL INSTALL: [N] FEEDERS [Y] CUSTOMER LEADS

TYPE OF SWITCH:

LOCATION OF SWITCH: OUTSIDE SIGN

SIGN LOCATION:
INSTALL SET OF LED ILLUMINATED RACEWAY CHANNEL LETTERS ATOP CANOPY ON NORTH ELEVATION OF BUILDING. "SWITCH IS PART OF UL SIGN."

The undersigned certify that the statements in this application are true and correct and that all work done under the proposed permit will conform to the requirements of the Chicago Municipal Code

ELECT CONTR	REG NO.	
OLYMPIC SIGNS, INC.	E69270	ELECTR

ADDRESS:
1130 N. GARFIELD
LOMBARD, IL 60148

SUPERVISOR SIGNATURE: Bill Pyter

SIGN ERECTOR	BOND. NO	REG NO	
OLYMPIC SIGNS INC.		N91822	SIGNER

ADDRESS:
1130 N. GARFIELD
LOMBARD IL, 60148

SIGNATURE:

The permit issued on this application will authorize only signs here applied for. If other signs are to be erected they must be covered by additional permits

City of Chicago
Rahm Emanuel, Mayor

Department of Buildings
Felicia Davis, Commissioner

TYPE OF BUSINESS

COMMERCIAL Other:

Name:

LIC #:

Renewal Date:

Projects Over:

[Y] Private Property

[N] Public Way Grant Permit #

[ ] Planned Development/Manufacturing PMD/PD#:

Zoning District: B3 Other: B3-2

TYPE OF SIGN.

[ ] ADVERTISING [X] ILLUMINATE [ ] MOVEABLE

[X] BUSINESS [ ] FLASHING

TOTAL STREET FRONTAGE OF LOT (IN FEET)	640
TOTAL AREA OF NEW SIGN (SQ.FT.)	119
TOTAL AREA OF ALL SIGNS ON LOT (SQ.FT.)	587
HEIGHT OF SIGN ABOVE GRADE (TO TOP)	19ft 0in
DISTANCE OF CURB LINE OUTER EDGE (ft)	7
DISTANCE OF STRUCTURE INNER EDGE (ft)	1

DISTANCE FROM (ft):

A. PUBLIC PARK (OVER 10 ACRES)	1,000
B EXPRESSWAY (IF LESS THAN 1,000 FT.)	1,000
C. RESIDENCE DISTRICT (ADVERTISING SIGNS ONLY)	100

IF REPLACEMENT SIGN OR CHANGE OF FACE, WHAT DOES THE EXISTING SIGN READ?

Original Payee:

Landmark Hold: [ ] **Status:**

ZONING (OFFICE USE ONLY)

SIGN BOND REQUIRED? [ ] YES

COUNCIL ORDER REQUIRED [X] YES

IS SPECIAL PERMISSION REQUIRED FROM CHIEF ELECTRICAL

[ ] YES

IF YES, ATTACH LETTER OF REQUEST

TIME STAMP

SIGN CLERK

APPROVED FOR PERMIT

REMARKS


CITY OFCHICAGO
DEPARTMENT OF ZONING AND LAND USE PLANNING
SIGN SITE PLAN
(ALL INFORMATION MUST BE COMPLETED AND LEGIBLE)

Site Address: 5233 N. LINCOLN AVE. 2 of 5 applications

Sign Company: OLYMPIC SIGNS INC. Rep Name: BILL PYTER JR.

Phone (630) 424 – 6100 EXT 231 *(Below: Building, streets and location of sign on lot or structure)*

North

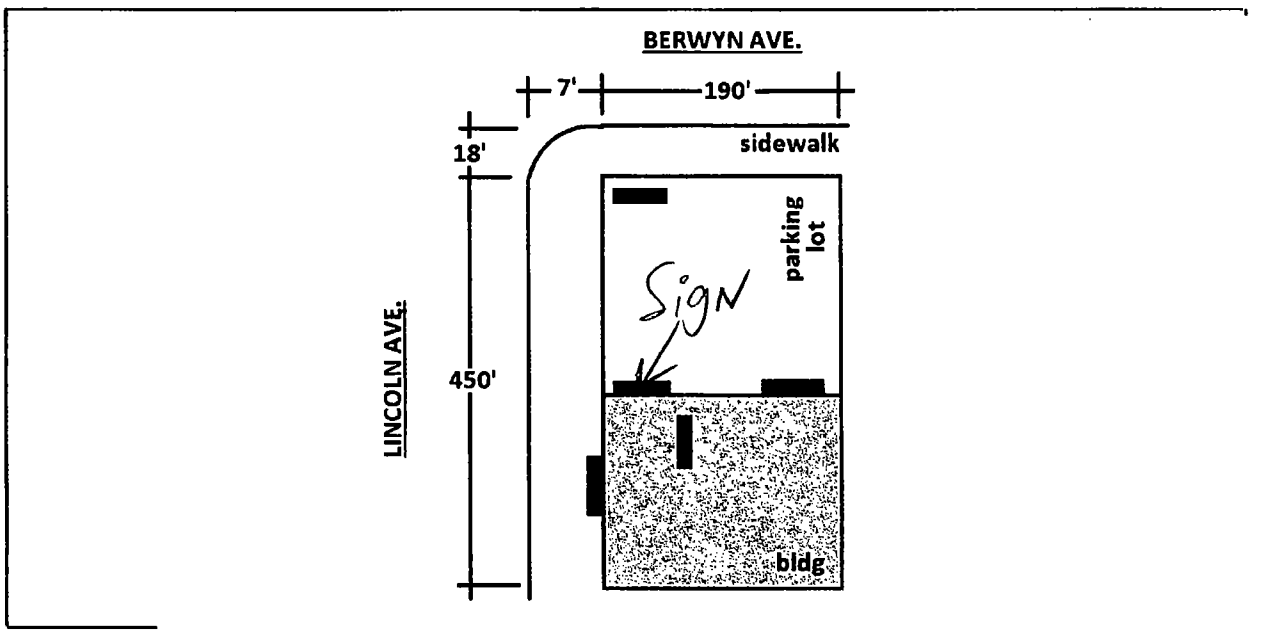

South

SIGN USE:

Bus. ID (On-premise) ■
Business Lice. #
#
Advertising (Off-premise) ☐

PERMIT TYPE:

New Construction ■
Change of Face
Previous Permit # ☐

TYPE OF SIGN:

Flat Wall ■
Freestanding ☐
Awning ☐
Marquee ☐
High Rise Building ☐
Projecting Private ■
Public Way Use -Permit # ☐

SIGN CHARACTERISTICS:

Non- Illuminated ☐
Illuminated ■
Changing Image ☐
Video Display ☐
Flashing ☐

DISTANCE FROM:

Curb Line: 7'
Expressway, Toll Roads or Major Route (n/a if over 1000 ft) n/a
Park (over 10 acres) 1000'
Residential Zone 100'
Existing Off-premise on same side of street: n/a

TOTAL SQUARE FOOTAGE:

Square footage of this proposed sign 119
Gross area of all proposed signs 487
Area of all existing signs *(not including proposed)* on Zoning Lot 587 (proposed sign to replace existing sign of same area)


Signature: Bill Pyter Jr. Date: 1/29/14

(Revled4RO)

3" 29'-9" 3"

4' TONY'S Fresh Market

INDIVIDUAL INT. LED ILLUMINATED LETTER DISPLAY 3/16" = 1'-0

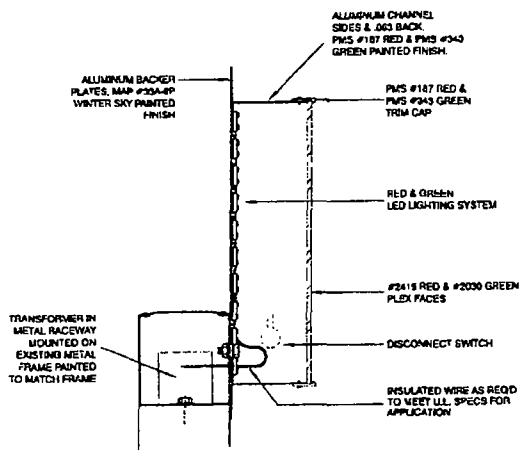


RACEWAY MOUNT INTERNALLY ILLUM. CHANNEL LTR.

EXISTING



PROPOSED

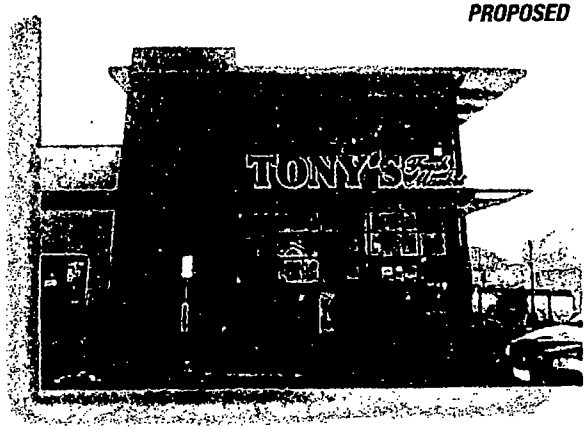

Customer's Signature:_____ Date:_____

Comments:

OLYMPIC SIGNS 1130 N. Garfield Lombard, IL 60148 Ph.# 630.424.6100 Fx.# 630.424.6120 WWW.OLYSIGNS.COM

account representative: R WHITEHEAD | client: TONY'S 5233 LINCOLN AV. CHICAGO, IL | drawn by: JOHN W | job#: 13-5408 | 12-6-13 | rev.# 1-13-14

THIS IS AN ORIGINAL, UNPUBLISHED DRAWING SUBMITTED IN CONNECTION WITH A PROJECT WE ARE PLANNING FOR YOU. THIS IS NOT TO BE COPIED, REPRODUCED, EXHIBITED OR SHOWN TO ANYONE OUTSIDE OF YOUR ORGANIZATION WITHOUT THE WRITTEN PERMISSION OF OLYMPIC SIGNS, INC. ARTWORK IS EXCLUSIVE PROPERTY OF OLYMPIC SIGN INC.

City of Chicago

Office of the City Clerk

Document Tracking Sheet

Or2014-92

Meeting Date:	3/5/2014
Sponsor(s):	O'Connor (40)
Type:	Order
Title:	Issuance of permits for sign(s)/signboard(s) at 5223 N Lincoln Ave - 255 ft
Committee(s) Assignment:	Committee on Zoning, Landmarks and Building Standards

100526777
Committee on Zoning, Landmarks, and Building Standards

(Signs)

ORDERED, That the Commissioner of Buildings is hereby directed to issue a sign permit to: (Contractor's name and address)

Olympic Signs, Inc
1130 North Garfield
Lombard, Illinois 60148

for the erection of a sign/signboard over 24 feet in height and/or over 100 square feet (in area of one face) at: (Business Name & Address)

Tony's Fresh Market
5223 North Lincoln Avenue
Chicago, Illinois 60625

Dimensions: Length 26 feet 2 inches Height 9 feet 9 inches
Height above grade/roof to top of sign 29 feet 9 inches
TOTAL SQUARE FOOT AREA: 255 feet

Such sign(s) shall comply with all applicable provisions of TITLE 17 of the Chicago Zoning Ordinance and all other applicable provisions of the Municipal Code of the City of Chicago governing the construction and maintenance of outdoor signs, signboards and structures.

PATRICK J. O'CONNOR
Alderman, 40th Ward

CITY OF CHICAGO

DEPARTMENT OF BUILDINGS

Sign Permit Application

APPROVAL NUMBER	APPLICATION NUMBER	ANNUAL FEE	WORK CODE	DRAWINGS ATTACHED
17726	100526777			☐ YES ☐ NO

DATE OF APPLICATION: 02/07/2014

ADDRESS OF SIGN: 5233 N LINCOLN AVE, 60625-

BUILDING:

ORIGINAL PERMIT NUMBER:

TYPE OF PERMIT: NEW CONSTRUCTION (SIGN)

PAYER OF ANNUAL INSPECTION
MARNOS, JIM
1200 BRYN MAWR
ITASCA, IL 60143
(630)735-8210

SIGN MANUFACTURER: OLYMPIC SIGNS

ADDRESS WHERE SIGN CAN BE SEEN PRIOR TO ERECTION:

TICKET NUMBER: 0

REINSPECTION CONTROL NUMBER:

TYPE OF SUPPORT FOR SIGN: BUILDING

SIGN BOARD SUPPORT MEMBERS: OTHER

ANNUAL FEE	
CONSTRUCTION FEE	200.00
1017 B FEE	
TOTAL FEE	200.00
AMOUNT PAID	200.00
BALANCE DUE	

Check # for Zoning

Check # for DCAP

TYPE OF SIGN: FLAT OR BOX

LENGTH FT	LENGTH IN	HEIGHT FT	HEIGHT IN
26	2	9	9

AREA SQ FT	WEIGHT LBS
255	850

SIGN HEIGHT ABOVE GRADE/ROOF FT.: 20

SHAPE OF SIGN: REGULAR

SIGN WILL READ
TONY'S FRESH MARKET

NO. OF LAMPS	TOTAL WATTAGE
2,500	240

TYPE OF LAMP: OTHER

NO. OF BALLAST/TRANSFORMERS	INPUT OF TRANSFORMERS
4	120V

CONTRACTOR WILL INSTALL: [N] FEEDERS [Y] CUSTOMER LEADS

TYPE OF SWITCH:

LOCATION OF SWITCH: OUTSIDE SIGN

SIGN LOCATION
INSTALL SET OF LED ILLUMINATED RACEWAY CHANNEL LETTERS ON WEST ELEVATION OF BUILDING. "SWITCH IS PART OF UL SIGN."

The undersigned certify that the statements in this application are true and correct and that all work done under the proposed permit will conform to the requirements of the Chicago Municipal Code

	REG NO
	E69270

ELECT CONTR: OLYMPIC SIGNS, INC. — ELECTR

ADDRESS
1130 N. GARFIELD
LOMBARD, IL 60148

SUPERVISOR SIGNATURE: Bill Pyter

BOND NO	REG NO
	N91822

SIGN ERECTOR: OLYMPIC SIGNS INC. — SIGNER

ADDRESS
1130 N GARFIELD
LOMBARD IL, 60148

SIGNATURE:

The permit issued on this application will authorize only signs here applied for. If other signs are to be erected they must be covered by additional permits

City of Chicago
Rahm Emanuel, Mayor

Department of Buildings
Felicia Davis, Commissioner

TYPE OF BUSINESS

COMMERCIAL Other:

Name:

LIC #:

Renewal Date:

Projects Over:

[Y] Private Property

[N] Public Way Grant Permit #:

[ ] Planned Development/Manufacturing PMD/PD#:

Zoning District: B3 Other: B3-2

TYPE OF SIGN:

[ ] ADVERTISING [X] ILLUMINATE [ ] MOVEABLE

[X] BUSINESS [ ] FLASHING

TOTAL STREET FRONTAGE OF LOT (IN FEET)	640
TOTAL AREA OF NEW SIGN (SQ.FT.)	255
TOTAL AREA OF ALL SIGNS ON LOT (SQ.FT.)	587
HEIGHT OF SIGN ABOVE GRADE (TO TOP)	29ft 9in
DISTANCE OF CURB LINE OUTER EDGE (ft)	7
DISTANCE OF STRUCTURE INNER EDGE (ft)	1

DISTANCE FROM (ft):

A. PUBLIC PARK (OVER 10 ACRES)	1,000
B. EXPRESSWAY (IF LESS THAN 1,000 FT.)	1,000
C. RESIDENCE DISTRICT (ADVERTISING SIGNS ONLY)	100

IF REPLACEMENT SIGN OR CHANGE OF FACE, WHAT DOES THE EXISTING SIGN READ?

Original Payee:

Landmark Hold: [ ] **Status:**

ZONING (OFFICE USE ONLY)

SIGN BOND REQUIRED? [ ] YES

COUNCIL ORDER REQUIRED [X] YES

IS SPECIAL PERMISSION REQUIRED FROM CHIEF ELECTRICAL

[ ] YES

IF YES, ATTACH LETTER OF REQUEST

TIME STAMP

SIGN CLERK	APPROVED FOR PERMIT

REMARKS


CITY OFCHICAGO
DEPARTMENT OF ZONING AND LAND USE PLANNING
SIGN SITE PLAN
(ALL INFORMATION MUST BE COMPLETED AND LEGIBLE)

Site Address: 5233 N. LINCOLN AVE. / of 5 applications

Sign Company: OLYMPIC SIGNS INC. **Rep Name:** BILL PYTER JR.

Phone (630) 424 – 6100 **EXT** 231 *(Below: Building, streets and location of sign on lot or structure)*

North

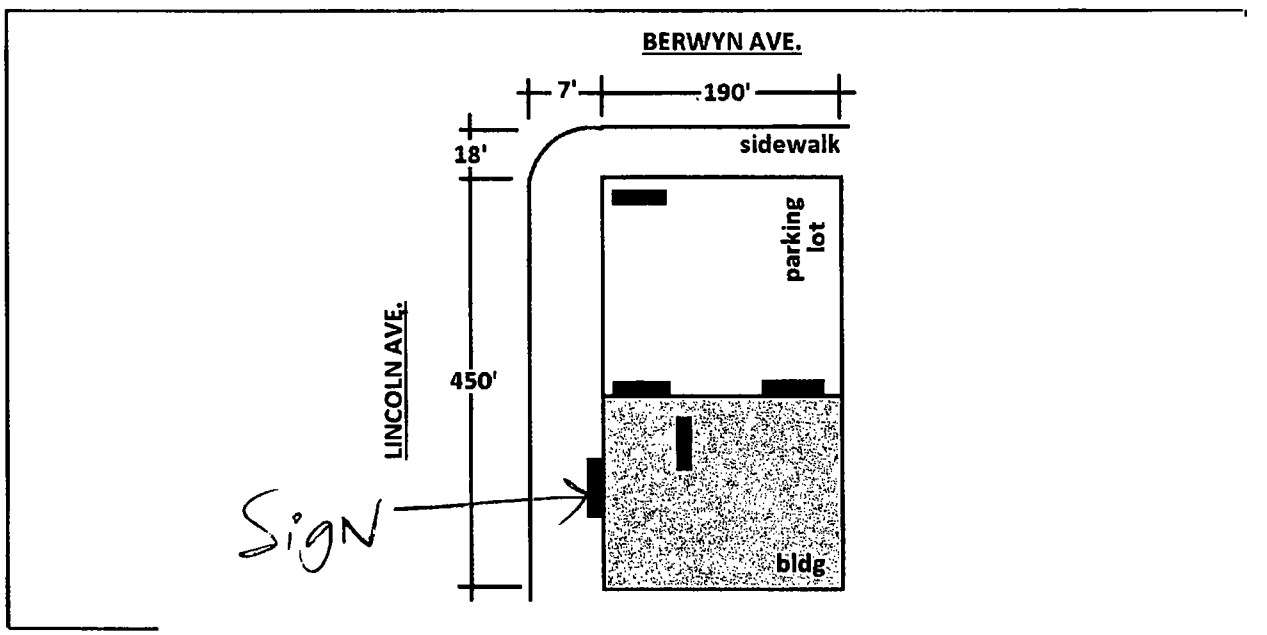

South

SIGN USE:

Bus. ID (On-premise)	■
Business Lice. #	
#	
Advertising (Off-premise)	☐

PERMIT TYPE:

New Construction	■
Change of Face	
Previous Permit #	☐

TYPE OF SIGN:

Flat Wall	■
Freestanding	☐
Awning	☐
Marquee	☐
High Rise Building	☐
Projecting Private	☐
Public Way Use -Permit #	■

SIGN CHARACTERISTICS:

Non- Illuminated	☐
Illuminated	■
Changing Image	☐
Video Display	☐
Flashing	☐

DISTANCE FROM:

Curb Line: 6'
Expressway, Toll Roads or Major Route (n/a if over 1000 ft) n/a
Park (over 10 acres) 1000'
Residential Zone 100'
Existing Off-premise on same side of street: n/a

TOTAL SQUARE FOOTAGE:

Square footage of this proposed sign 255
Gross area of all proposed signs 487
Area of all existing signs *(not including proposed)* on Zoning Lot 587 (proposed sign to replace existing sign of same area)


Signature: Bill Pyter Jr.

Date: 1/29/14


(Revied4RO)



INDIVIDUAL INT. LED ILLUMINATED LETTER DISPLAY 3/16" = 1'-0

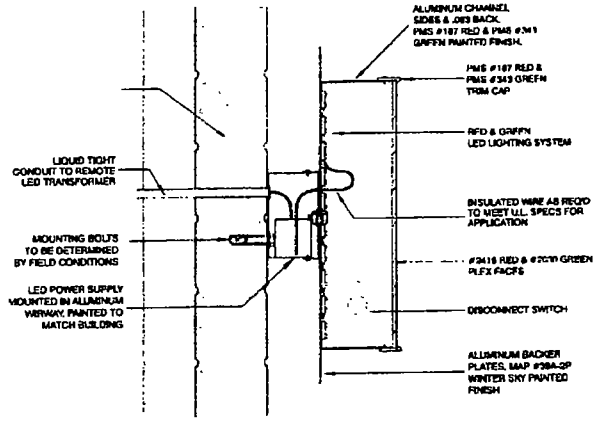

WIREWAY MOUNT INTERNALLY ILLUM. CHANNEL LTR.

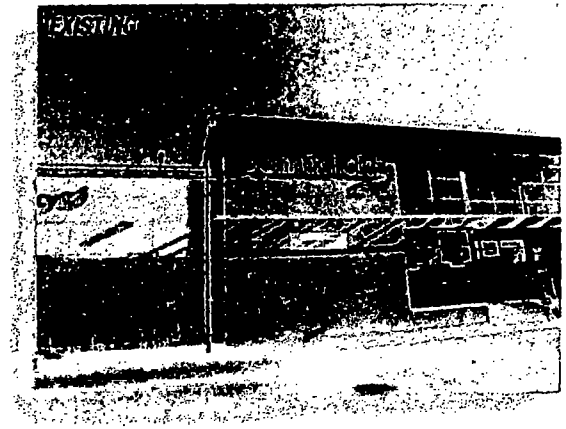



Customer's Signature. _____ Date _____

Comments:

account representative: R WHITEHEAD | client: TONY'S, 5233 LINCOLN AV. CHICAGO, IL | drawn by: JOHN W | job#: 13-5408 | 12-6-13 | rev.# 1-13-14

OLYMPIC SIGNS 1130 N. Garfield Lombard, IL 60148 Ph.# 630.424.6100 Fx.# 630.424.6120 WWW.OLYSIGNS.COM

THIS IS AN ORIGINAL, COPYRIGHTED DRAWING SUBMITTED IN CONNECTION WITH A PROJECT WE ARE PLANNING FOR YOU. THIS IS NOT TO BE COPIED, REPRODUCED, EXHIBITED OR SHOWN TO ANYONE OUTSIDE OF YOUR ORGANIZATION WITHOUT THE WRITTEN PERMISSION OF OLYMPIC SIGNS, INC. ARTWORK IS EXCLUSIVE PROPERTY OF OLYMPIC SIGN INC

City of Chicago

Office of the City Clerk

Document Tracking Sheet

Or2014-81

Meeting Date:	3/5/2014
Sponsor(s):	Tunney (44)
Type:	Order
Title:	Issuance of permits for sign(s)/signboard(s) at 3219 N Clark St
Committee(s) Assignment:	Committee on Zoning, Landmarks and Building Standards

COMMITTEE ON ZONING, LANDMARKS & BUILDING STANDARDS

(signs)

ORDERED, That the Commissioner of Buildings is hereby directed to issue a sign permit to:

Lincoln Services Inc.
P.O. Box 64479
Chicago, IL 60664

For the erection of a sign/signboard over 24 feet in height and/or 100 square feet (in area of one face) at:

Blum Animal Hospital
3219 N. Clark Street
Chicago, IL 60657

Dimensions: Length: 20 feet - 0 inches **Height: 20 feet - 0 inches**

Height above grade/roof to top of sign: 12 feet - 0 inches

TOTAL SQUARE FOOT AREA: 400 square feet

Such sign(s) shall comply with all applicable provisions of TITLE 17 of the Chicago Zoning Ordinance and all other applicable provisions of the Municipal Code of the CITY OF CHICAGO governing the construction and maintenance of outdoor sign, signboards and structures. Furthermore, sign shall at all times remain as an on-premises (business identifier) sign and shall **not** be comprised of Digital or LED Technology. Any change(s) from an on-premises sign to an off-premises shall invalidate this ordinance.

Thomas M. Tunney
March 5, 2014

This record is currently unavailable.

City of Chicago

O2014-1480

Office of the City Clerk

Document Tracking Sheet

Meeting Date:	3/5/2014
Sponsor(s):	Burnett (27)
Type:	Ordinance
Title:	Vacation of Public Alley(s) in area bounded by W Division St, N Larrabee St, W Elm St and N Howe St
Committee(s) Assignment:	Committee on Transportation and Public Way

COMMERCIAL ORDINANCE

WHEREAS, the City of Chicago ("City") is a home rule unit of local government pursuant to Article VII, Section 6 (a) of the 1970 constitution of the State of Illinois and, as such, may exercise any power and perform any function pertaining to its government and affairs; and

WHEREAS, the properties at 617-627 W. Division Street, 1145-1175 N. Howe Street, and 614-26 West Elm (PINs 17-04-303-001 through -003, and -010) are currently owned by "625 West Division, LLC"; and the property at 615 West Division Street (PIN 17-04-303-019) is currently owned by the City of Chicago and is being conveyed to 625 West Division, LLC, pursuant to the City of Chicago Ordinance O2014-110 to become effective on March 5, 2014; and the properties at 601-613 W. Division Street, and 1144-1174 N. Larrabee Street (PINs 17-04-303-005 through -009, -011 through -018 and -020) are owned by the City of Chicago and are currently being utilized as the District 18 Police Headquarters; and

WHEREAS, 625 West Division, LLC proposes to use the portion of the east-west alley to be vacated herein for the construction of a multistory, mixed use development; and the District 18 Police Headquarters proposes to use the portion of the north-south alley to be vacated herein for secure prisoner transfer; and

WHEREAS, the City Council of the City of Chicago, after due investigation and consideration, has determined that the nature and extent of the public use and the public interest to be subserved is such as to warrant the vacation of the parts of the public alleys, described in the following ordinance; now therefore,

BE IT ORDAINED BY THE CITY COUNCIL OF THE CITY OF CHICAGO:

SECTION 1.

Portion of public Alley to be vacated to 625 W. Division, LLC:

THE EAST-WEST TWELVE (12) FOOT ALLEY ALYING NORTH OF AND ADJOINING TO LOT 6, LYING SOUTH OF AND ADJOINING LOTS 1, 2 AND PART OF LOT 3, LYING EAST OF A LINE DRAWN FROM THE SOUTHWEST CORNER OF LOT 1 TO THE NORTHWEST CORNER OF SAID LOT 6, AND LYING WEST OF THE NORTHERLY EXTENSION OF THE EAST LINE OF SAID LOT 6, ALL IN BLOCK 88 IN ELSTON'S ADDITION TO CHICAGO IN SECTION 4, TOWNSHIP 39 NORTH, RANGE 14, EAST OF THE THIRD PRINCIPAL MERIDIAN, ACCORDING TO THE PLAT THEREOF RECORDED ANTE-FIRE MAY 11, 1855 AS DOCUMENT NUMBER 59194, BOOK 85, PAGES 121 AND 122, IN COOK COUNTY, ILLINOIS.

Portion of public alley to be vacated to the City of Chicago, a Municipal Corporation, for use by the

District 18 Police Headquarters

THE NORTH - SOUTH SIXTEEN (16) FOOT ALLEY LYING EAST OF AND ADJOINING LOTS 6 THRU 9, LYING WEST OF AND ADJOINING LOTS 10 THRU 13; BEING WEST OF AND ADJOINING THE (ALREADY) VACATED ALLEY (DOC. NUMBER 99610950 RECORDED 06/24/1999, EXTENDING NORTH FROM THE NORTH LINE OF ELM STREET TO THE SOUTH LINES OF LOTS 2 AND 3, ALL IN BLOCK 88 IN ELSTON'S ADDITION TO CHICAGO IN SECTION 4, TOWNSHIP 39 NORTH, RANGE 14, EAST OF THE THIRD PRINCIPAL MERIDIAN, ACCORDING TO THE PLAT THEREOF RECORDED ANTE-FIRE MAY 11, 1855 AS DOCUMENT NUMBER 59194, BOOK 85, PAGES 121 AND 122 IN COOK COUNTY, ILLINOIS as shaded and legally described by the words "HEREBY VACATED" on the plat hereto attached as Exhibit A, which plat for greater clarity, is hereby made a part of this ordinance, be and the same is hereby vacated and closed, inasmuch as the same is no longer required for public use and the public interest will be subserved by such vacations.

SECTION 2. The vacation of the east-west segment of public way herein provided for is made upon the express condition that within 180 days after the passage of this ordinance, 625 West Division, LLC shall deposit in the City Treasury of the City of Chicago, a sum sufficient to defray the costs of removing paving and curb returns and constructing sidewalk and curb at the entrance to that part of the east-west alley hereby vacated.

SECTION 3. The east-west alley vacation herein provided for is made upon the express condition that within 180 days after the passage of this ordinance, 625 West Division, LLC shall pay or cause to be paid to the City of Chicago as compensation for the benefits which will accrue to the owner of the property abutting said part of the east-west public alley hereby vacated the sum _____ dollars ($), which sum in the judgment of this body will be equal to such benefits.

SECTION 4. The vacations herein provided for are made upon the express condition that within one hundred eighty (180) days after the passage of this ordinance, 625 West Division, LLC shall file or cause to be filed for record in the Office of the Recorder of Deeds of Cook County, Illinois a certified copy of this ordinance, together with an attached plat as approved by the Superintendent of Maps and Plats.

SECTION 5. This ordinance shall take effect and be in force from and after its passage. The vacations shall take effect and be in force from and after their recording.

Vacation Approved:

Rebekah Scheinfeld
Commissioner of Transportation

Approved as to Form and Legality

Richard Wendy
Deputy Corporation Counsel

Honorable Walter Burnett, Jr.
Alderman, 27th Ward

EXHIBIT "A"

PLAT OF VACATION OF PUBLIC ALLEY

PART OF THE WEST HALF OF THE SOUTHWEST QUARTER OF SECTION 4, TOWNSHIP 39 NORTH, RANGE 14 EAST OF THE THIRD PRINCIPAL MERIDIAN, IN COOK COUNTY, ILLINOIS.

GRAPHIC SCALE


50 0 25 50

1" = 50'

BASIS OF BEARINGS ASSUMED

AREA TABLE

16 'ALLEY HEREBY VACATED	3392 SQUARE FOOTAGE = 0.078 ACRES, MORE OR LESS
12' ALLEY HEREBY VACATED	1572 SQUARE FOOTAGE = 0.036 ACRES, MORE OR LESS

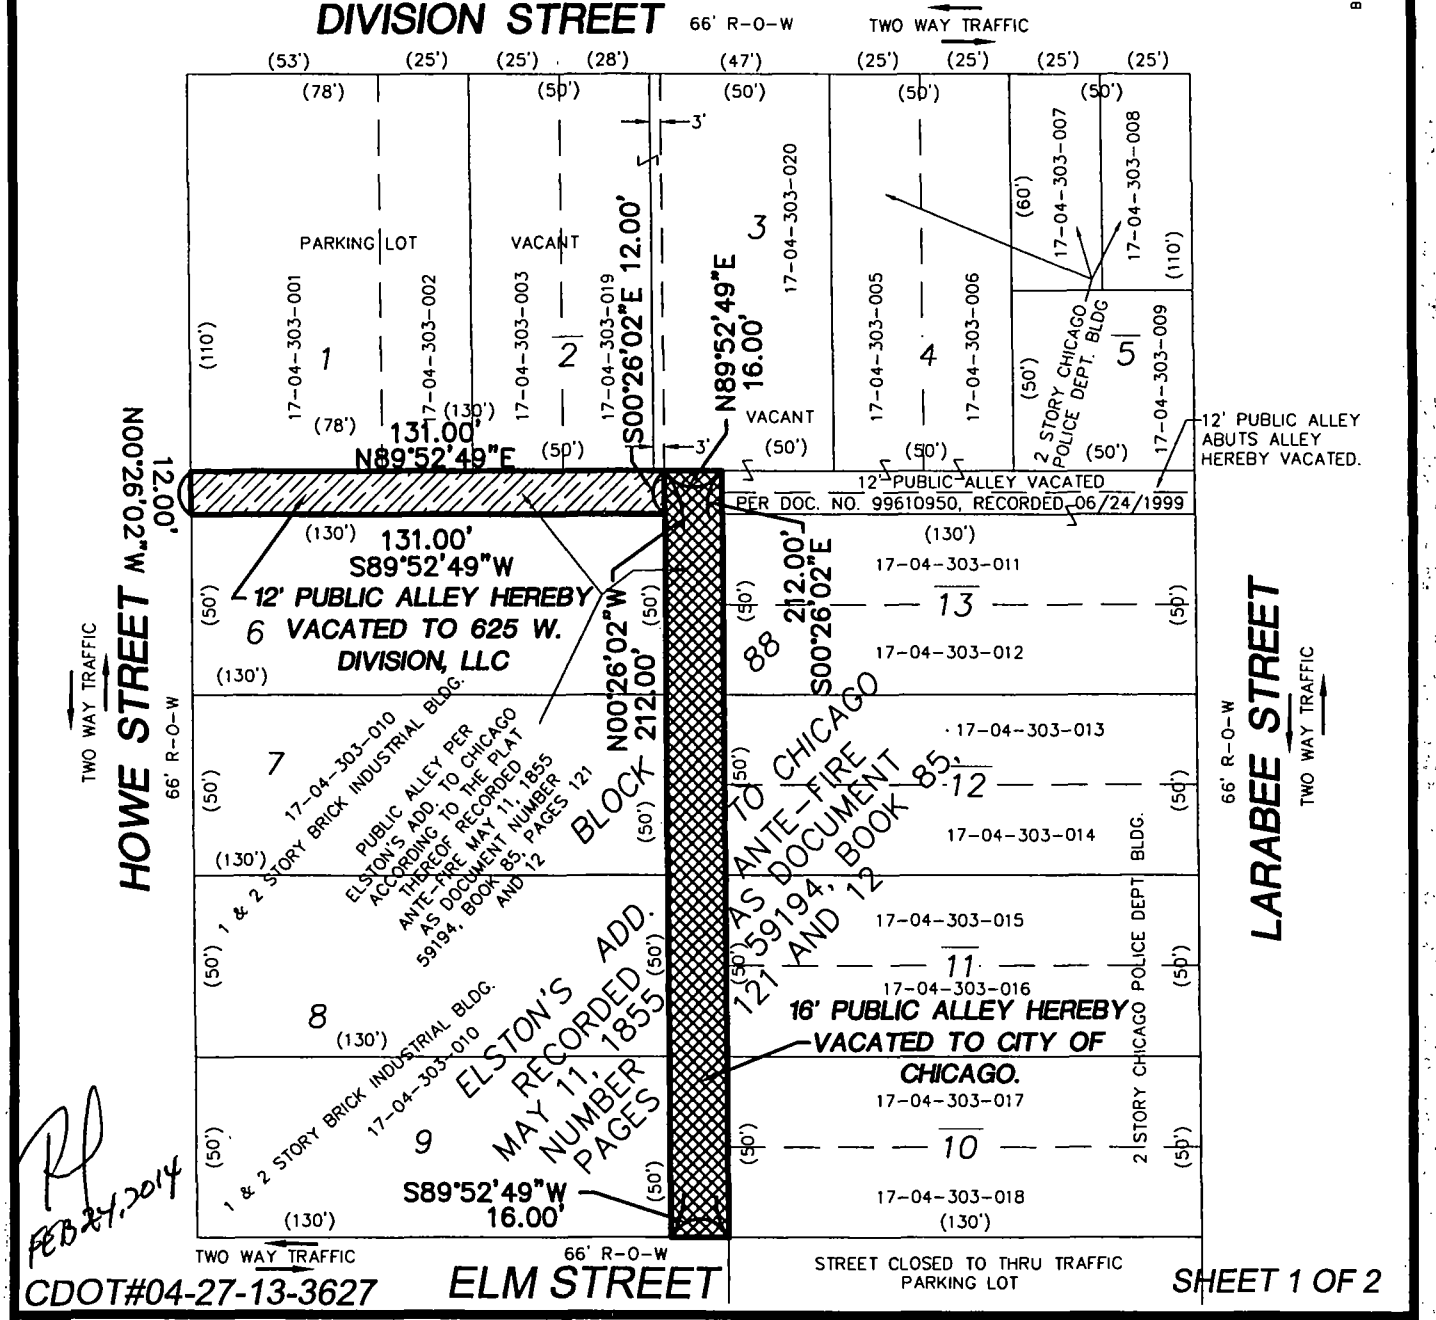

FEB 24, 2014

CDOT#04-27-13-3627

SHEET 1 OF 2

Engineers
Scientists
Surveyors

7325 Janes Avenue, Suite 100
Woodridge, IL 60517
630.724.9200 voice
630.724.0384 fax
v3co.com

PREPARED FOR:
GREC Architects LLC
401 East Illinois Street, Suite 220
Chicago, IL 60611
312-661-1500

PROJECT NO. 13079
GROUP NO. VP04.1
SCALE: 1"=40'
DATE: 02-18-14

EXHIBIT "A"

PLAT OF VACATION OF PUBLIC ALLEY

LEGEND/NOTES

HATCHED AREAS	PUBLIC ALLEY HEREBY VACATED
———	EXISTING RIGHT-OF-WAY LINE
— — — — —	EXISTING PROPERTY LINE
———	UNDERLYING LOT LINES
(REC)	RECORD DATUM
0.00'	CALCULATED DATUM
←———	TRAFFIC FLOW DIRECTION

LOTS 1, 2, 6-9 ARE ZONED PLANNED DEVELOPMENT PD1018. LOTS 3, 4, 5, 10-13 ARE ZONED COMMERCIAL C1-2, THE NORTH SOUTH PORTION OF THE VACATED ALLEY IS ZONED MANUFACTURING.

NO FIELDWORK WAS PERFORMED FOR THE COMPLETION OF THIS SURVEY. NO MONUMENTS WERE FOUND OR SET IN COORDINATION WITH THIS SURVEY.

NO DIMENSIONS SHOULD BE ASSUMED BY SCALED MEASUREMENTS UPON THE PLAT OR SUITABLE DEPICTION.

LEGAL DESCRIPTION

VACATED ALLEY

THE EAST - WEST TWELVE (12) FOOT ALLEY LYING NORTH OF AND ADJOINING TO LOT 6, LYING SOUTH OF AND ADJOINING LOTS 1, 2 AND PART OF LOT 3, LYING EAST OF A LINE DRAWN FROM THE SOUTHWEST CORNER OF LOT 1 TO THE NORTHWEST CORNER OF SAID LOT 6, AND LYING WEST OF THE NORTHERLY EXTENSION OF THE EAST LINE OF SAID LOT 6, ALL IN BLOCK 88 IN ELSTON'S ADDITION TO CHICAGO IN SECTION 4, TOWNSHIP 39 NORTH, RANGE 14, EAST OF THE THIRD PRINCIPAL MERIDIAN, ACCORDING TO THE PLAT THEREOF RECORDED ANTE-FIRE MAY 11, 1855 AS DOCUMENT NUMBER 59194, BOOK 85, PAGES 121 AND 122, IN COOK COUNTY, ILLINOIS.

TOGETHER WITH:

THE NORTH - SOUTH SIXTEEN (16) FOOT ALLEY LYING EAST OF AND ADJOINING LOTS 6 THRU 9, LYING WEST OF AND ADJOINING LOTS 10 THRU 13; BEING WEST OF AND ADJOINING THE (ALREADY) VACATED ALLEY (DOC. NUMBER 99610950 RECORDED 06/24/1999, EXTENDING NORTH FROM THE NORTH LINE OF ELM STREET TO THE SOUTH LINES OF LOTS 2 AND 3, ALL IN BLOCK 88 IN ELSTON'S ADDITION TO CHICAGO IN SECTION 4, TOWNSHIP 39 NORTH, RANGE 14, EAST OF THE THIRD PRINCIPAL MERIDIAN, ACCORDING TO THE PLAT THEREOF RECORDED ANTE-FIRE MAY 11, 1855 AS DOCUMENT NUMBER 59194, BOOK 85, PAGES 121 AND 122 IN COOK COUNTY, ILLINOIS.

SURVEYOR'S CERTIFICATE

CHRISTOPHER D. BARTOSZ #3189 PROFESSIONAL LAND SURVEYOR STATE OF ILLINOIS WOODRIDGE, ILLINOIS

STATE OF ILLINOIS)
) SS
COUNTY OF DUPAGE)

I, CHRISTOPHER D. BARTOSZ, AN ILLINOIS PROFESSIONAL LAND SURVEYOR DO HEREBY CERTIFY THAT THE PLAT HEREON DRAWN WAS PREPARED AT AND UNDER MY DIRECTION. ALL DIMENSIONS SHOWN ARE IN FEET AND DECIMAL PARTS THEREOF.

GIVEN UNDER MY HAND AND SEAL THIS 18TH DAY OF FEBRUARY, A.D., 2014.

Christopher D Bartosz

CHRISTOPHER D. BARTOSZ
ILLINOIS PROFESSIONAL LAND SURVEYOR NO. 35-3189
MY LICENSE EXPIRES ON NOVEMBER 30, 2014.
V3 COMPANIES OF ILLINOIS, LTD. PROFESSIONAL DESIGN FIRM NO. 184000902
THIS DESIGN FIRM NUMBER EXPIRES APRIL 30, 2015.

FEB 24, 2014

CDOT#04-27-13-3627

Engineers
Scientists
Surveyors

7325 Janes Avenue, Suite 100
Woodridge, IL 60517
630.724.9200 voice
630.724.0384 fax
v3co.com

PREPARED FOR:
GREC Architects LLC
401 East Illinois Street, Suite 220
Chicago, IL 60611
312-661-1500

PROJECT NO. 13079
GROUP NO. VP04.1
SCALE: N/A
DATE: 02-18-14

City of Chicago

O2014-1468

Office of the City Clerk

Document Tracking Sheet

Meeting Date:	3/5/2014
Sponsor(s):	Mitts (37)
Type:	Ordinance
Title:	Vacation of Public Alley in area bounded by N Lockwood Ave, N Long Ave and W Grand Ave
Committee(s) Assignment:	Committee on Transportation and Public Way

NOT FOR PROFIT ORDINANCE

WHEREAS, the City of Chicago ("City") is a home rule unit of local government pursuant to Article VII, Section 6(a) of the 1970 Constitution of the State of Illinois, and, as such, may exercise any power and perform any function pertaining to its government and affairs; and

WHEREAS, the City wishes to support the charitable, educational and philanthropic activities of established Not for Profit Corporations and encourage the continued viability and growth of such activities; and

WHEREAS, many Not For Profit Corporations own property that adjoins streets and alleys that are no longer required for public use and might more productively be used in furtherance of such activities; and

WHEREAS, the City would benefit from the vacation of these streets and alleys by reducing City expenditures on maintenance, repair and replacement; by reducing fly-dumping, vandalism and other criminal activity; and by providing support for such charitable, educational and philanthropic activities; and

WHEREAS, the City can promote strong communities by facilitating services to the public, and increase the City's job base through the vacation of public street(s) and/or alley(s) for no compensation; and

WHEREAS, the properties at approximately 1937-1961 and 2001-2033 N. Long Avenue, 1950-1960 N. Lockwood Avenue, and 5315-5359 W. Grand Avenue are owned by Noble Network of Charter Schools, an Illinois Not For Profit Corporation; and

WHEREAS, Noble Network of Charter Schools, an Illinois Not For Profit Corporation, proposes to use the portion of the public alley to be vacated herein as part of an overall school campus development; and

WHEREAS, the City Council of the City of Chicago, after due investigation and consideration, has determined that the nature and extent of the public use and the public interest to be subserved is such as to warrant the vacation of parts of public street(s)/alley(s) described in the following ordinance; now therefore,

BE IT ORDAINED BY THE CITY COUNCIL OF THE CITY OF CHICAGO:

SECTION 1. THAT PART OF A NORTH – SOUTH 8 FOOT WIDE, THEN WIDENING TO 20 FOOT, PUBLIC ALLEY LYING WEST OF AND ADJACENT TO LOTS 29 TO 32, ALL INCLUSIVE, IN GAVIGANS SUBDIVISION, OF PART OF THE WEST HALF OF COUNTY

CLERKS DIVISION, RECORDED OCTOBER 1, 1908 AS DOCUMENT NUMBER 4267867, SAID PORTION OF ALLEY IS LYING SOUTH OF THE WESTERLY EXTENSION OF THE NORTH LINE OF SAID LOT 32 AND LYING EAST OF AND ADJOINING THAT PART OF LOT 9 WITH THE SOUTHERN LIMIT LYING NORTH OF AND ADJOINING THAT PART OF LOT 16 BOTH IN COUNTY CLERKS DIVISION OF THE EAST THREE QUARTERS OF SECTION 33, RECORDED OCTOBER 11, 1876 IN BOOK 11, PAGE 76 AS DOCUMENT NUMBER 106464, CONTAINING 1815 SQUARE FEET, MORE OR LESS, ALL IN TOWNSHIP 40 NORTH, RANGE 13 EAST OF THE THIRD PRINCIPAL MERIDIAN, IN COOK COUNTY, ILLINOIS, as shaded and legally described by the words "HEREBY VACATED" on the plat hereto attached as Exhibit A, which drawing for greater clarity, is hereby made a part of this ordinance, be and the same is hereby vacated and closed, inasmuch as the same is no longer required for public use and the public interest will be subserved by such vacations.

SECTION 2. The Commissioner of Transportation is hereby authorized to accept and approve a redevelopment agreement or similar instrument restricting the use and improvement of the public way vacated in Section 1 of this ordinance to social service purposes which includes, but shall not be limited to: the construction of a building to house the school gym and cafeteria, the development of a student drop off zone, and for such other use and improvements that are accessory, as that term is defined in the Chicago Zoning Ordinance, to such social service purposes, such uses and improvements to be owned and operated by a non-profit corporation, subject to the approval of the Corporation Counsel as to form and legality. The restriction on use and improvement in the covenant, agreement or instrument shall be for a term of 40 years and upon breach of such restriction the public way herein vacated shall revert to the City and be subject to the terms and conditions of the dedication by which it has been heretofore held by the City.


SECTION 3. The vacation herein provided for is made upon the express condition that within 180 days after the passage of this ordinance, Noble Network of Charter Schools, an Illinois Not For Profit Corporation, shall file or cause to be filed for record in the Office of the Recorder of Deeds of Cook County, Illinois, a certified copy of this ordinance, together with a redevelopment agreement complying with Section 2 of this ordinance, and approved by the Corporation Counsel, and the attached plat as approved by the Superintendent of Maps and Plats.

SECTION 4. This ordinance shall take effect and be in force from and after its passage. The vacation shall take effect and be in force from and after its recording.


Vacation Approved:

Rebekah Scheinfeld
Commissioner of Transportation

Approved as to Form and Legality

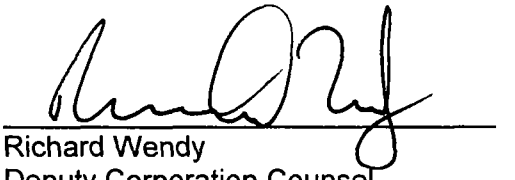

Richard Wendy
Deputy Corporation Counsel

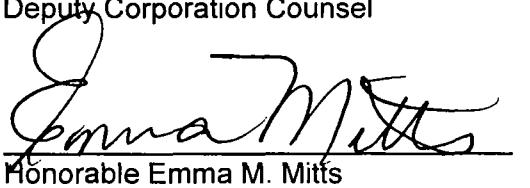


Honorable Emma M. Mitts
Alderman, 37th Ward

EXHIBIT "A"

PLAT OF VACATION

THAT PART OF A NORTH–SOUTH 8 FOOT WIDE, THEN WIDENING TO 20 FOOT, PUBLIC ALLEY ON PART OF THE WEST HALF OF SECTION 33, TOWNSHIP 40 NORTH, RANGE 13 EAST OF THE THIRD PRINCIPAL MERIDIAN, IN COOK COUNTY, ILLINOIS.

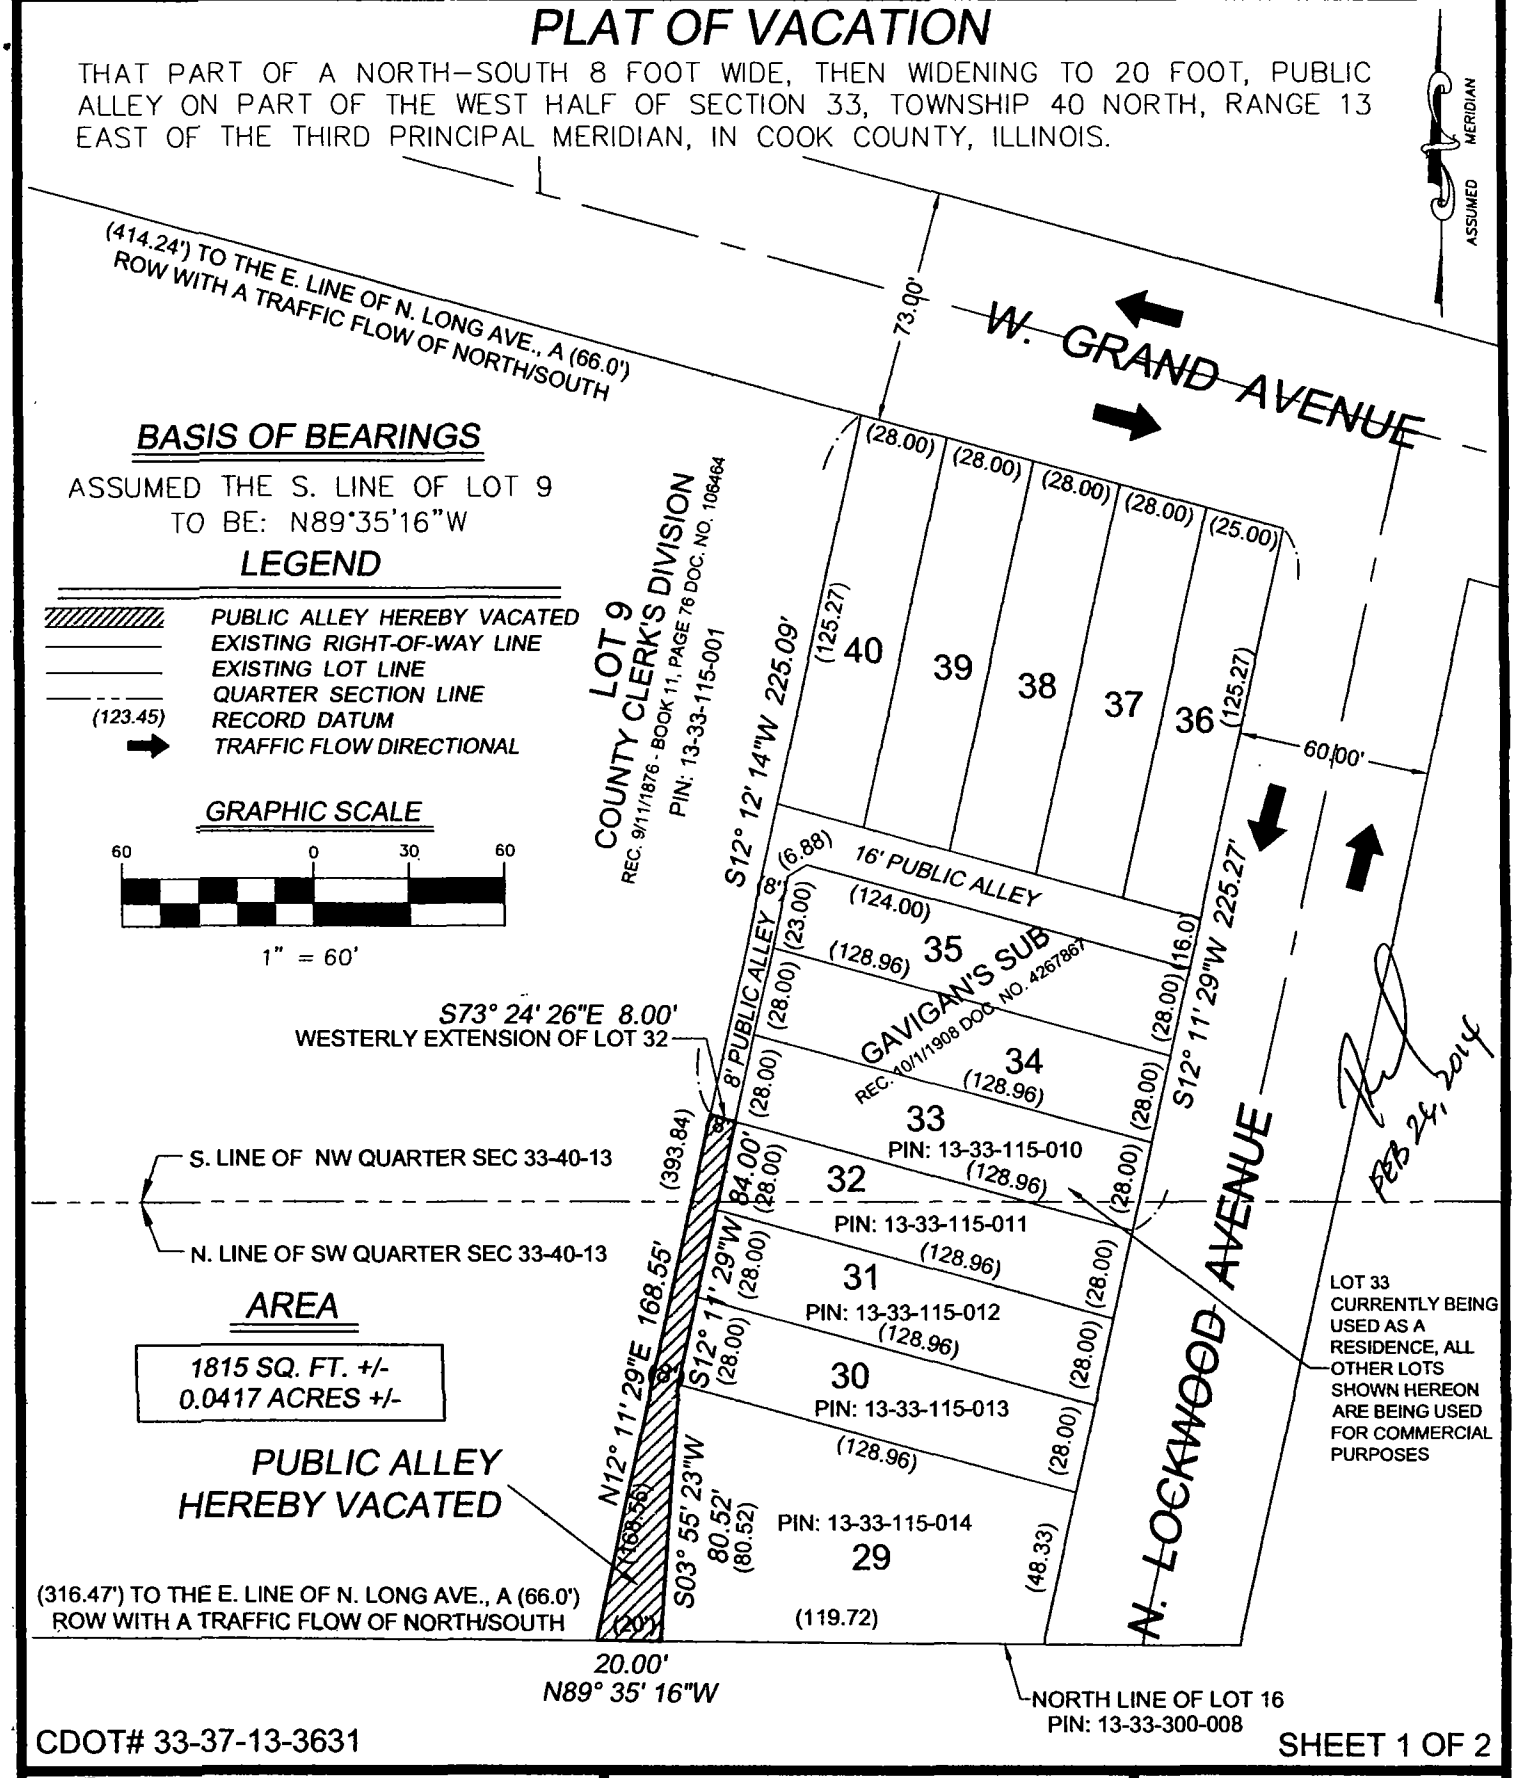

CDOT# 33-37-13-3631

SHEET 1 OF 2

Engineers
Scientists
Surveyors

7325 Janes Avenue, Suite 100
Woodridge, IL 60517
630.724.9200 voice
630.724.0384 fax
v3co.com

PREPARED FOR:
WHEELER KEARNS ARCHITECTS
343 S. DEARBORN STREET
CHICAGO, IL. 60604
312-939-7787

PROJECT NO. 13088
GROUP NO. VP10.1
SCALE: 1"=60'
DATE: 08/07/13

E:\2013\13088\Drawings\ACAD\VP10.1\VAC13088.DWG

EXHIBIT "A"

PLAT OF VACATION

LEGAL DESCRIPTION

THAT PART OF A NORTH - SOUTH 8 FOOT WIDE, THEN WIDENING TO 20 FOOT, PUBLIC ALLEY LYING WEST OF AND ADJACENT TO LOTS 29 TO 32, ALL INCLUSIVE, IN GAVIGANS SUBDIVISION, OF PART OF THE WEST HALF OF COUNTY CLERKS DIVISION, RECORDED OCTOBER 1, 1908 AS DOCUMENT NUMBER 4267867, SAID PORTION OF ALLEY IS LYING SOUTH OF THE WESTERLY EXTENSION OF THE NORTH LINE OF SAID LOT 32 AND LYING EAST OF AND ADJOINING THAT PART OF LOT 9 WITH THE SOUTHERN LIMIT LYING NORTH OF AND ADJOINING THAT PART OF LOT 16 BOTH IN COUNTY CLERKS DIVISION OF THE EAST THREE QUARTERS OF SECTION 33, RECORDED OCTOBER 11, 1876 IN BOOK 11, PAGE 76 AS DOCUMENT NUMBER 106464, CONTAINING 1815 SQUARE FEET, MORE OR LESS, ALL IN TOWNSHIP 40 NORTH, RANGE 13 EAST OF THE THIRD PRINCIPAL MERIDIAN, IN COOK COUNTY, ILLINOIS.

GENERAL NOTES

1. DO NOT SCALE ANY DIMENSIONS FROM THIS PLAT.
2. ASSUMED THE SOUTH LINE OF LOT 9 TO BE N 89° 35' 16" W.
3. ALL DIMENSIONS SHOWN HEREON ARE RECORD, ANY ANGLES OR BEARINGS ARE CALCULATED.
4. FIELDWORK FOR THE COMPLETION OF THIS PLAT WAS PREFORMED ON 06/13/13.
5. NO CORNERS OR MONUMENTS WERE SET IN COORDINATION WITH THIS SURVEY.
6. SUBJECT PROPERTY IS ADJOINED BY LOTS IMPROVED WITH COMMERCIAL AND RESIDENTIAL BUILDINGS.
7. ALL PROPERTY DEPICTED HEREON IS ZONED M1-2

SURVEYOR CERTIFICATE

STATE OF INDIANA)
) SS
COUNTY OF LAKE)

FEB 24, 2014

I, ANTHONY J. STRICKLAND, AN ILLINOIS PROFESSIONAL LAND SURVEYOR DO HEREBY CERTIFY THAT THE PLAT HEREON DRAWN WAS PREPARED AT AND UNDER MY DIRECTION. ALL DIMENSIONS SHOWN ARE IN FEET AND DECIMAL PARTS THEREOF.

THIS PROFESSIONAL SERVICE CONFORMS TO CURRENT ILLINOIS STANDARDS FOR A PLAT OF VACATION.

GIVEN UNDER MY HAND AND SEAL THIS 21ST DAY OF FEBRUARY, A.D., 2014.

ANTHONY J. STRICKLAND
035-003437
PROFESSIONAL LAND SURVEYOR
STATE OF ILLINOIS
ANTHONY J. STRICKLAND
ST. JOHN, INDIANA

ANTHONY J. STRICKLAND
ILLINOIS PROFESSIONAL LAND SURVEYOR NO. 35-3437
MY LICENSE EXPIRES ON NOVEMBER 30, 2014.
V3 COMPANIES OF ILLINOIS, LTD. PROFESSIONAL DESIGN FIRM NO. 184000902
THIS DESIGN FIRM NUMBER EXPIRES APRIL 30, 2015.
tstrickland@v3co.com

CDOT# 33-37-13-3631

Engineers
Scientists
Surveyors

7325 Janes Avenue, Suite 100
Woodridge, IL 60517
630.724.9200 voice
630.724.0384 fax
v3co.com

PREPARED FOR:
WHEELER KEARNS ARCHITECTS
343 S. DEARBORN STREET
CHICAGO, IL. 60604
312-939-7787

PROJECT NO. 13088
GROUP NO. VP10.1
SCALE: N/A
DATE: 08/07/13

E:\2013\13088\Drawings\ACAD\VP10.1\VAC13088.DWG