City of Chicago
Office of the City Clerk

City Hall
121 North LaSalle Street
Room 107
Chicago, IL 60602
www.chicityclerk.com

Legislation Referred to Committees at the Chicago City Council Meeting
4/30/2014
Section 3c - Aldermanic Introductions Regarding Unclassified Matters

	File #	Title	Sponsor(s)	Committee Referral	
4-60-022 & 4-60-023 Disallow Alcoholic Liquor & Package Goods					
1	O2014-3324	Amendment of Municipal Code Sections 4-60-022 and 4-60-023 to disallow additional alcoholic liquor and package good licenses on portion(s) of W 31st St	Balcer (11)	License	
4-60-023 Disallow Package Goods					
2	O2014-3333	Amendment of Municipal Code Section 4-60-023 to disallow additional package goods licenses on portion(s) of S Pulaski Rd	Burke (14)	License	
Alley Access Barrier(s)					
3	O2014-3346	Exemption from physical barrier requirement for commercial driveway alley access for BAS Development LLC	Moreno (1)	Transportation	
4	O2014-3293	Exemption from physical barrier requirement for commercial driveway alley access for Anthony Vula	Dowell (3)	Transportation	
5	O2014-3358	Exemption from physical barrier requirement for commercial driveway alley access for Aqueel Ahmed	Dowell (3)	Transportation	
6	O2014-3359	Exemption from physical barrier requirement for commercial driveway alley access for MRR	Dowell (3)	Transportation	
7	O2014-3375	Exemption from physical barrier requirement for commercial driveway alley access for El Tarasco Restaurant	Burke (14)	Transportation	
8	O2014-3399	Amendment of exemption from physical barrier requirement for commercial driveway alley access for Nicky's Hamburger	Burke (14)	Transportation	
9	O2014-3321	Exemption from physical barrier requirement for commercial driveway alley access for Drive Out Auto Incorporated	Thompson (16)	Transportation	*Redacted Record*
10	O2014-3332	Exemption from physical barrier requirement for commercial driveway alley access for Jackie Edwards	Thomas (17)	Transportation	
11	O2014-3322	Exemption from physical barrier requirement for commercial driveway alley access for Thomas Morrissey	O'Shea (19)	Transportation	
12	O2014-3323	Exemption from physical barrier requirement for commercial driveway alley access for Haiwei Yuan	O'Shea (19)	Transportation	
13	O2014-3335	Exemption from physical barrier requirement for commercial driveway alley access for Baldemar Chavez	Zalewski (23)	Transportation	

	File #	Title	Sponsor(s)	Committee Referral
14	O2014-3338	Exemption from physical barrier requirement for commercial driveway alley access for El Salvador Auto Repair	Solis (25)	Transportation
15	O2014-3361	Exemption from physical barrier requirement for commercial driveway alley access for Future Growing's LLC	Burnett (27)	Transportation
16	O2014-3336	Exemption from physical barrier requirement for commercial driveway alley access for Garfield Tire Service	Ervin (28)	Transportation
17	O2014-3347	Exemption from physical barrier requirement for commercial driveway alley access for 312 Auto Repair Service	Ervin (28)	Transportation
18	O2014-3348	Exemption from physical barrier requirement for commercial driveway alley access for Beautiful Bright Beginnings Daycare	Ervin (28)	Transportation
19	O2014-3329	Exemption from physical barrier requirement for commercial driveway alley access for Full Circle Communities, Inc.	Reboyras (30)	Transportation
20	O2014-3339	Exemption from physical barrier requirement for commercial driveway alley access for 2104-2106 W Belmont LLC	Waguespack (32)	Transportation
21	O2014-3351	Exemption from physical barrier requirement for commercial driveway alley access for Avis Budget Rent-A-Car	Colón (35)	Transportation
22	O2014-3337	Exemption from physical barrier requirement for commercial driveway alley access for Milos Hand Wash and Detail	Laurino (39)	Transportation
23	O2014-3363	Exemption from physical barrier requirement for commercial driveway alley access for First Chicago Bank & Trust	Laurino (39)	Transportation
24	O2014-3317	Exemption from physical barrier requirement for commercial driveway alley access for Chicago School of Woodworking	O'Connor (40)	Transportation
25	O2014-3360	Exemption from physical barrier requirement for commercial driveway alley access for First Academy Too	O'Connor (40) O'Connor (41)	Transportation
26	O2014-3330	Exemption from physical barrier requirement for commercial driveway alley access for Irving Park 07 LLC	Pawar (47)	Transportation
27	O2014-3331	Exemption from physical barrier requirement for commercial driveway alley access for Enterprise Rent-A-Car	Pawar (47)	Transportation
28	O2014-3345	Exemption from physical barrier requirement for commercial driveway alley access for Tree House Humane Society, Inc	Silverstein (50)	Transportation
Awning(s)				
29	O2014-3435	Awning(s) for Electronica & Discoteca Jalisco, Inc.	Moreno (1)	Transportation
30	O2014-3438	Awning(s) for Fresh Market Place	Moreno (1)	Transportation
31	O2014-3441	Awning(s) for Letizia's Fiore	Moreno (1)	Transportation

Legislation Referred to Committees at the Chicago City Council Meeting 4/30/2014
Section 3c - Aldermanic Introductions Regarding Unclassified Matters

	File #	Title	Sponsor(s)	Committee Referral
32	O2014-3449	Awning(s) for Potbelly Sandwich Works LLC	Moreno (1)	Transportation
33	O2014-3464	Awning(s) for Beer Bistro, The - Privilege No. 1112216	Fioretti (2)	Transportation
34	O2014-3468	Awning(s) for Beer Bistro, The - Privilege No. 1112221	Fioretti (2)	Transportation
35	O2014-3469	Awning(s) for Paulys Pizzaria	Fioretti (2)	Transportation
36	O2014-3473	Awning(s) for Peoples Auto Parking Co.	Fioretti (2)	Transportation
37	O2014-3477	Awning(s) for Amber House	Balcer (11)	Transportation
38	O2014-3481	Awning(s) for Spotless Hand Car Wash	Thompson (16)	Transportation
39	O2014-3484	Awning(s) for HTP Associates Occupation Ldt.	O'Shea (19)	Transportation
40	O2014-3485	Awning(s) for Orion Restaurant	Zalewski (23)	Transportation
41	O2014-3488	Awning(s) for Cardosi Kiper Design Group, Inc.	Solis (25)	Transportation
42	O2014-3490	Awning(s) for Il Vicinato, Inc.	Solis (25)	Transportation
43	O2014-3492	Awning(s) for Tabb's Food & Liquor, Inc.	Maldonado (26)	Transportation
44	O2014-3497	Awning(s) for Midcity Engineering LLC	Burnett (27)	Transportation
45	O2014-3499	Awning(s) for Next Restaurant	Burnett (27)	Transportation
46	O2014-3503	Awning(s) for Tete Charcuterie	Burnett (27)	Transportation
47	O2014-3507	Awning(s) for Vivo Restaurant	Burnett (27)	Transportation
48	O2014-3511	Awning(s) for M. Simpson's Ltd.	Ervin (28)	Transportation
49	O2014-3514	Awning(s) for Ruby's Restaurant	Ervin (28)	Transportation
50	O2014-3519	Awning(s) for Armitage Gold Star Liquors	Suarez (31)	Transportation
51	O2014-3532	Awning(s) for Accu Color Plus, Inc.	Waguespack (32)	Transportation
52	O2014-3545	Awning(s) for Divine Nails & Spa	Waguespack (32)	Transportation
53	O2014-3548	Awning(s) for G3 Hand Car Wash	Waguespack (32)	Transportation
54	O2014-3551	Awning(s) for Patsy's Place	Waguespack (32)	Transportation
55	O2014-3553	Awning(s) for Que Rico	Waguespack (32)	Transportation
56	O2014-3556	Awning(s) for Rapidito	Waguespack (32)	Transportation
57	O2014-3557	Awning(s) for Starbucks Coffee No. 2494	Waguespack (32)	Transportation
58	O2014-3561	Awning(s) for Casa De Moy Y Roy	Mell (33)	Transportation
59	O2014-3562	Awning(s) for Magic Grill, Inc.	Mell (33)	Transportation
60	O2014-3563	Awning(s) for Mr. Pollo	Mell (33)	Transportation
61	O2014-3571	Awning(s) for Brisa Foods, Inc.	Colón (35)	Transportation
62	O2014-3573	Awning(s) for Windy City Hand Car Wash	Colón (35)	Transportation
63	O2014-3576	Awning(s) for Pink Krokodile Cafe	Sposato (36)	Transportation
64	O2014-3580	Awning(s) for Banner Educational Group	Mitts (37)	Transportation

	File #	Title	Sponsor(s)	Committee Referral
65	O2014-3585	Awning(s) for Copeland Dental Care	Cullerton (38)	Transportation
66	O2014-3588	Awning(s) for Galapagos Cafe	Laurino (39)	Transportation
67	O2014-3591	Awning(s) for PB Maltz LLC	Laurino (39)	Transportation
68	O2014-3592	Awning(s) for Subway 26445	Laurino (39)	Transportation
69	O2014-3594	Awning(s) for Sweden Shop LLC, The	Laurino (39)	Transportation
70	O2014-3595	Awning(s) for Einstein Bros. Bagels No. 1363	O'Connor (40)	Transportation
71	O2014-3598	Awning(s) for Hello!, Inc.	O'Connor (40)	Transportation
72	O2014-3600	Awning(s) for Norwood Hand Car Wash, Inc.	O'Connor (40)	Transportation
73	O2014-3605	Awning(s) for CH Distillery	Reilly (42)	Transportation
74	O2014-3611	Awning(s) for East Bank Storage - Ohio & Kingsbury	Reilly (42)	Transportation
75	O2014-3614	Awning(s) for Giordano's on Rush	Reilly (42)	Transportation
76	O2014-3617	Awning(s) for Lizzie Mc Neills	Reilly (42)	Transportation
77	O2014-3619	Awning(s) for Scoozi	Reilly (42)	Transportation
78	O2014-3629	Awning(s) for Young Men's Christian Assn. of Chicago	Reilly (42)	Transportation
79	O2014-3636	Awning(s) for Francesca's	Smith (43)	Transportation
80	O2014-3638	Awning(s) for North Community Bank-Old Town Office	Smith (43)	Transportation
81	O2014-3640	Awning(s) for Old Town Refinery	Smith (43)	Transportation
82	O2014-3645	Awning(s) for Parkview Apartments	Smith (43)	Transportation
83	O2014-3648	Awning(s) for Twin Anchors	Smith (43)	Transportation
84	O2014-3312	Awning(s) for Giordano's on Belmont	Tunney (44)	Transportation
85	O2014-3658	Awning(s) for Clark Street Sports	Tunney (44)	Transportation
86	O2014-3660	Awning(s) for Crisp	Tunney (44)	Transportation
87	O2014-3663	Awning(s) for Dandy Dollar	Tunney (44)	Transportation
88	O2014-3667	Awning(s) for Einstein Bros. Bagels No. 2436	Tunney (44)	Transportation
89	O2014-3677	Awning(s) for Einstein Bros. Bagels No. 2578	Tunney (44)	Transportation
90	O2014-3680	Awning(s) for Great Falafel	Tunney (44)	Transportation
91	O2014-3682	Awning(s) for Lange's Liquors	Tunney (44)	Transportation
92	O2014-3685	Awning(s) for Los Caminos De Michoacan	Tunney (44)	Transportation
93	O2014-3687	Awning(s) for Schoolyard Tavern & Grill	Tunney (44)	Transportation
94	O2014-3694	Awning(s) for Artesian Condo Assn.	Pawar (47)	Transportation
95	O2014-3704	Awning(s) for Blue Rooster Event Catering	Pawar (47)	Transportation
96	O2014-3711	Awning(s) for Maddiebird Bakery	Osterman (48)	Transportation
97	O2014-3713	Awning(s) for Mei Shung Restaurant	Osterman (48)	Transportation
98	O2014-3715	Awning(s) for Sleepy's	Osterman (48)	Transportation

	File #	Title	Sponsor(s)	Committee Referral
99	O2014-3721	Awning(s) for Ameera Food	Silverstein (50)	Transportation
Canopy(s)				
100	O2014-3430	Canopy(s) for PB Maltz LLC	Moreno (1)	Transportation
101	O2014-3432	Canopy(s) for University of Chicago Medical Center	Hairston (5)	Transportation
102	O2014-3434	Canopy(s) for Dollar Tree No. 657	Pope (10)	Transportation
103	O2014-3437	Canopy(s) for Gomez Tacos Rest	Pope (10)	Transportation
104	O2014-3439	Canopy(s) for Marzeya Bakery	Pope (10)	Transportation
105	O2014-3440	Canopy(s) for Laredo Auto Parts	Balcer (11)	Transportation
106	O2014-3446	Canopy(s) for Miramar Travel Services	Cardenas (12)	Transportation
107	O2014-3447	Canopy(s) for Midway Fellowship Club	Quinn (13)	Transportation
108	O2014-3450	Canopy(s) for Louise Fabisiewicz	Foulkes (15)	Transportation
109	O2014-3452	Canopy(s) for Park Federal Savings Bank	Cochran (20)	Transportation
110	O2014-3453	Canopy(s) for Goskand Sports	Zalewski (23)	Transportation
111	O2014-3455	Canopy(s) for Spina's Foods	Solis (25)	Transportation
112	O2014-3459	Canopy(s) for LMC Gatreway Venture LLC	Burnett (27)	Transportation
113	O2014-3461	Canopy(s) for New Metal Crafts, Inc.	Burnett (27)	Transportation
114	O2014-3472	Canopy(s) for Kredable Auto Service	Suarez (31)	Transportation
115	O2014-3475	Canopy(s) for Chicago Ashland Webster LLC	Waguespack (32)	Transportation
116	O2014-3479	Canopy(s) for Costa Azul Travel No. 419	Colón (35)	Transportation
117	O2014-3482	Canopy(s) for Interpark	Reilly (42)	Transportation
118	O2014-3483	Canopy(s) for North Community Bank	Reilly (42)	Transportation
119	O2014-3486	Canopy(s) for Lenscrafters No. 0020	Smith (43)	Transportation
120	O2014-3487	Canopy(s) for Edgewater Beach Apts	Osterman (48)	Transportation
121	O2014-3489	Canopy(s) for A&T Grill	Moore (49)	Transportation
Closed to Traffic				
122	Or2014-206	Closed to traffic portions of S. Western Blvd. for Bike the Boulevard Event (11th Annual)	Cardenas (12)	Special Events
Committee/Public Hearing(s)				
123	R2014-287	Call for hearing(s) to review enrollment standards for Chicago Public Schools' most selective enrollment high schools	Burns (4) Dowell (3)	Education
124	R2014-282	Call on People's Energy to provided evidence of MBE/WBE hires for installation of new Smart Meters	Hairston (5)	Budget
125	R2014-283	Call for removal of Urban Partnership Bank from City of Chicago's approved list of municipal financial depositories	Hairston (5) Harris (8) Holmes (7)	Finance

	File #	Title	Sponsor(s)	Committee Referral
126	R2014-286	Call for ban on non-therapeutic use of antibiotics on food producing livestock and support for for passage of Illinois House Bill 1150 and Senate Bill 1256	Burke (14)	Finance
127	R2014-289	Call for public hearing(s) concerning calculation of Chicago crime rates	Cochran (20) Pope (10) Brookins (21) Lane (18) Reilly (42) Thompson (16) Burnett (27) Austin (34) Sawyer (6) Cappleman (46) Hairston (5) Colón (35) Chandler (24) Ervin (28) Pawar (47) Smith (43)	Workforce Development
128	R2014-288	Call for hearing(s) to take testimony from Police Superintendent McCarthy and Inspector General Ferguson concerning crime classification and reporting practices of Chicago Police Department	Waguespack (32) Hairston (5) Arena (45) Munoz (22) Fioretti (2) Sawyer (6)	Public Safety
129	R2014-285	Call for Committee on the Budget and Government Operations to conduct examination of infrastructure menu program	Austin (34) O'Connor (40) Laurino (39) O'Connor (41) Quinn (13) Beale (9) O'Shea (19)	Budget

Grant(s) of Privilege

130	O2014-3426	Grant(s) of privilege in public way for Allstate Insurance	Moreno (1)	Transportation
131	O2014-3427	Grant(s) of privilege in public way for Hat and Beard LLC	Moreno (1)	Transportation
132	O2014-3428	Grant(s) of privilege in public way for Il Vicinato, Inc.	Moreno (1)	Transportation
133	O2014-3429	Grant(s) of privilege in public way for Mojo Spa Boutique	Moreno (1)	Transportation
134	O2014-3431	Grant(s) of privilege in public way for MO2 Properties - bay windows	Moreno (1)	Transportation
135	O2014-3433	Grant(s) of privilege in public way for MO2 Properties - steps	Moreno (1)	Transportation
136	O2014-3436	Grant(s) of privilege in public way for Potbelly Sandwich Works LLC	Moreno (1)	Transportation
137	O2014-3443	Grant(s) of privilege in public way for Stans Donuts	Moreno (1)	Transportation
138	O2014-3444	Grant(s) of privilege in public way for Yuzu	Moreno (1)	Transportation

Legislation Referred to Committees at the Chicago City Council Meeting 4/30/2014
Section 3c - Aldermanic Introductions Regarding Unclassified Matters

	File #	Title	Sponsor(s)	Committee Referral
139	O2014-3456	Grant(s) of privilege in public way for 1311 - 1313 N Wood S Condo St Assn. - balconies	Moreno (1)	Transportation
140	O2014-3458	Grant(s) of privilege in public way for 1311 1313 N Wood St Condo St Assn. - bay windows	Moreno (1)	Transportation
141	O2014-3463	Grant(s) of privilege in public way for Beer Bistro, The	Fioretti (2)	Transportation
142	O2014-3466	Grant(s) of privilege in public way for Blackstone, The	Fioretti (2)	Transportation
143	O2014-3470	Grant(s) of privilege in public way for Budget Rent-A-Car System, Inc.	Fioretti (2)	Transportation
144	O2014-3474	Grant(s) of privilege in public way for Hackney's Printers Row	Fioretti (2)	Transportation
145	O2014-3478	Grant(s) of privilege in public way for South Coast	Fioretti (2)	Transportation
146	O2014-3480	Grant(s) of privilege in public way for Third Rail Tavern - banners	Fioretti (2)	Transportation
147	O2014-3502	Grant(s) of privilege in public way for Third Rail Tavern - planters	Fioretti (2)	Transportation
148	O2014-3506	Grant(s) of privilege in public way for Zapatista	Fioretti (2)	Transportation
149	O2014-3510	Grant(s) of privilege in public way for 303 Madison	Fioretti (2)	Transportation
150	O2014-3512	Grant(s) of privilege in public way for Chicago South Loop Hotel LLC	Dowell (3)	Transportation
151	O2014-3515	Grant(s) of privilege in public way for Mid Way Liquors	Dowell (3)	Transportation
152	O2014-3526	Grant(s) of privilege in public way for Lake Park Associates, Inc. - Privilege No. 1111319	Burns (4)	Transportation
153	O2014-3529	Grant(s) of privilege in public way for Lake Park Associates, Inc. - Privilege No. 1111325	Burns (4)	Transportation
154	O2014-3546	Grant(s) of privilege in public way for Silliman Group, Inc. - fences	Burns (4)	Transportation
155	O2014-3582	Grant(s) of privilege in public way for Silliman Group, Inc. - landscapings	Burns (4)	Transportation
156	O2014-3673	Grant(s) of privilege in public way for Yehia & Co.	Burns (4)	Transportation
157	O2014-3606	Grant(s) of privilege in public way for University of Chicago - foundation support/foundation footing	Hairston (5)	Transportation
158	O2014-3612	Grant(s) of privilege in public way for University of Chicago - tunnel	Hairston (5)	Transportation
159	O2014-3622	Grant(s) of privilege in public way for University of Chicago, The - conduits	Hairston (5)	Transportation
160	O2014-3632	Grant(s) of privilege in public way for University of Chicago Medical Center - bollards	Hairston (5)	Transportation

	File #	Title	Sponsor(s)	Committee Referral
161	O2014-3649	Grant(s) of privilege in public way for University of Chicago Medical Center - door swings	Hairston (5)	Transportation
162	O2014-3654	Grant(s) of privilege in public way for University of Chicago Medical Center - grease basins	Hairston (5)	Transportation
163	O2014-3657	Grant(s) of privilege in public way for University of Chicago Medical Center - pipes	Hairston (5)	Transportation
164	O2014-3665	Grant(s) of privilege in public way for University of Chicago Medical Center - tieback systems	Hairston (5)	Transportation
165	O2014-3671	Grant(s) of privilege in public way for University of Chicago Medical Center - tree grates	Hairston (5)	Transportation
166	O2014-3700	Grant(s) of privilege in public way for Southeast Chicago of Commerce - Privilege No. 1111880	Harris (8)	Transportation
167	O2014-3705	Grant(s) of privilege in public way for Southeast Chicago Chamber of Commerce - Privilege No. 1111881	Harris (8)	Transportation
168	O2014-3710	Grant(s) of privilege in public way for Southeast Chicago Chamber of Commerce - Privilege No. 1112094	Harris (8)	Transportation
169	O2014-3714	Grant(s) of privilege in public way for Southeast Chicago Chamber of Commerce - Privilege No. 1112197	Harris (8)	Transportation
170	O2014-3720	Grant(s) of privilege in public way for Southeast Chicago Chamber of Commerce - Privilege No. 1112288	Harris (8)	Transportation
171	O2014-3729	Grant(s) of privilege in public way for Southeast Chicago Chamber of Commerce - Privilege No. 1112098	Harris (8)	Transportation
172	O2014-3737	Grant(s) of privilege in public way for Southeast Chicago Chamber of Commerce - Privilege No. 1112088	Harris (8)	Transportation
173	O2014-3757	Grant(s) of privilege in public way for Cork and Kerry on 33rd	Balcer (11)	Transportation
174	O2014-3766	Grant(s) of privilege in public way for Freddies	Balcer (11)	Transportation
175	O2014-3773	Grant(s) of privilege in public way for Martinez Supermarket	Balcer (11)	Transportation
176	O2014-3843	Grant(s) of privilege in public way for Public Storage	Balcer (11)	Transportation
177	O2014-3850	Grant(s) of privilege in public way for Miramar Travel Services	Cardenas (12)	Transportation
178	O2014-3853	Grant(s) of privilege in public way for Aztek Automotive	Quinn (13)	Transportation
179	O2014-3856	Grant(s) of privilege in public way for Dollar Mix	Quinn (13)	Transportation
180	O2014-3861	Grant(s) of privilege in public way for La Clinica, S.C.	Quinn (13)	Transportation

Legislation Referred to Committees at the Chicago City Council Meeting 4/30/2014
Section 3c - Aldermanic Introductions Regarding Unclassified Matters

	File #	Title	Sponsor(s)	Committee Referral
181	O2014-3870	Grant(s) of privilege in public way for First Capital Realtors	Burke (14)	Transportation
182	O2014-3873	Grant(s) of privilege in public way for Ray Gallagher State Farm Insurance	Burke (14)	Transportation
183	O2014-3877	Grant(s) of privilege in public way for JK Beauty Mart, Inc.	Thompson (16)	Transportation
184	O2014-3880	Grant(s) of privilege in public way for X-Cell Communications	Thompson (16)	Transportation
185	O2014-3854	Grant(s) of privilege in public way for Carpet Concepts	Thomas (17)	Transportation
186	O2014-3858	Grant(s) of privilege in public way for Discount Meat Company	Thomas (17)	Transportation
187	O2014-3867	Grant(s) of privilege in public way for John & Son's Auto	Thomas (17)	Transportation
188	O2014-3883	Grant(s) of privilege in public way for XI Lambda Chapter of a Phi A, Inc.	Lane (18)	Transportation
189	O2014-3889	Grant(s) of privilege in public way for Blackthorn	O'Shea (19)	Transportation
190	O2014-3898	Grant(s) of privilege in public way for Gordon Family Chiropractic	Cochran (20)	Transportation
191	O2014-3731	Grant(s) of privilege in public way for Harold's Chicken Shack	Brookins (21)	Transportation
192	O2014-3736	Grant(s) of privilege in public way for State Farm Insurance	Brookins (21)	Transportation
193	O2014-3778	Grant(s) of privilege in public way for Cook County/Department of Real Estate Management	Munoz (22)	Transportation
194	O2014-3753	Grant(s) of privilege in public way for Orion Restaurant - sign	Zalewski (23)	Transportation
195	O2014-3758	Grant(s) of privilege in public way for Orion Restaurant - security cameras	Zalewski (23)	Transportation
196	O2014-3771	Grant(s) of privilege in public way for Prism Corpration	Zalewski (23)	Transportation
197	O2014-3782	Grant(s) of privilege in public way for Professional Auto Repair, Inc.	Zalewski (23)	Transportation
198	O2014-3785	Grant(s) of privilege in public way for Public Storage	Zalewski (23)	Transportation
199	O2014-3793	Grant(s) of privilege in public way for Marquette Bank	Chandler (24)	Transportation
200	O2014-3800	Grant(s) of privilege in public way for Caminos De Michoacan	Solis (25)	Transportation
201	O2014-3804	Grant(s) of privilege in public way for Cuernavaca Restaurant, Inc.	Solis (25)	Transportation
202	O2014-3816	Grant(s) of privilege in public way for Happy Cake	Solis (25)	Transportation
203	O2014-3828	Grant(s) of privilege in public way for Pls Check Cashers-Cermak Damen 24 Hour Currency Ex	Solis (25)	Transportation
204	O2014-3717	Grant(s) of privilege in public way for Alhambra Palace Restaurant - light fixtures	Burnett (27)	Transportation

	File #	Title	Sponsor(s)	Committee Referral
205	O2014-3723	Grant(s) of privilege in public way for Alhambra Palace Restaurant - entrance enclosure	Burnett (27)	Transportation
206	O2014-3733	Grant(s) of privilege in public way for Alhambra Palace Restaurant - windscreen	Burnett (27)	Transportation
207	O2014-3738	Grant(s) of privilege in public way for Benchmark Bar & Grill	Burnett (27)	Transportation
208	O2014-3745	Grant(s) of privilege in public way for Gerber Auto Collison	Burnett (27)	Transportation
209	O2014-3764	Grant(s) of privilege in public way for Japonais	Burnett (27)	Transportation
210	O2014-3789	Grant(s) of privilege in public way for LMC Gateway Venture LLC	Burnett (27)	Transportation
211	O2014-3796	Grant(s) of privilege in public way for Momotaro	Burnett (27)	Transportation
212	O2014-3821	Grant(s) of privilege in public way for Monroe Manor Condo Assn. c/o Heil, Heil, Smart & Golee	Burnett (27)	Transportation
213	O2014-3824	Grant(s) of privilege in public way for Next Restaurant - concrete walls	Burnett (27)	Transportation
214	O2014-3832	Grant(s) of privilege in public way for Next Restaurant - light fixtures	Burnett (27)	Transportation
215	O2014-3837	Grant(s) of privilege in public way for West Town Bikes NFP	Burnett (27)	Transportation
216	O2014-3554	Grant(s) of privilege in public way for Tony's Finer Foods Enterprises, Inc.	Reboyras (30)	Transportation
217	O2014-3876	Grant(s) of privilege in public way for Mi Mi's Book Store	Reboyras (30)	Transportation
218	O2014-3881	Grant(s) of privilege in public way for Norford Hotel, Inc. SRO	Reboyras (30)	Transportation
219	O2014-3886	Grant(s) of privilege in public way for Northwest Community Church	Suarez (31)	Transportation
220	O2014-3495	Grant(s) of privilege in public way for Arturo's Tacos	Waguespack (32)	Transportation
221	O2014-3496	Grant(s) of privilege in public way for Bruce Alper	Waguespack (32)	Transportation
222	O2014-3520	Grant(s) of privilege in public way for Four Shadows	Waguespack (32)	Transportation
223	O2014-3521	Grant(s) of privilege in public way for G3 Hand Car Wash	Waguespack (32)	Transportation
224	O2014-3527	Grant(s) of privilege in public way for HotVapes	Waguespack (32)	Transportation
225	O2014-3533	Grant(s) of privilege in public way for Lincoln Dental Care	Waguespack (32)	Transportation
226	O2014-3534	Grant(s) of privilege in public way for Lincoln Park Boat Club Charitable Outreach	Waguespack (32)	Transportation
227	O2014-3535	Grant(s) of privilege in public way for MM.Que Rico	Waguespack (32)	Transportation
228	O2014-3537	Grant(s) of privilege in public way for Peeled Juice Bar LLC	Waguespack (32)	Transportation

Legislation Referred to Committees at the Chicago City Council Meeting 4/30/2014
Section 3c - Aldermanic Introductions Regarding Unclassified Matters

	File #	Title	Sponsor(s)	Committee Referral
229	O2014-3539	Grant(s) of privilege in public way for Petco No. 688	Waguespack (32)	Transportation
230	O2014-3541	Grant(s) of privilege in public way for Que Rico	Waguespack (32)	Transportation
231	O2014-3550	Grant(s) of privilege in public way for Timbuk2 Holdings, Inc.	Waguespack (32)	Transportation
232	O2014-3555	Grant(s) of privilege in public way for Your Pet's Wellness	Waguespack (32)	Transportation
233	O2014-3504	Grant(s) of privilege in public way for Charlies Supermarket, Inc. - Privilege No. 1109212	Mell (33)	Transportation
234	O2014-3509	Grant(s) of privilege in public way for Charlies Supermarket, Inc. - Privilege No. 1109730	Mell (33)	Transportation
235	O2014-3513	Grant(s) of privilege in public way for Costa Azul Travel No. 419	Mell (33)	Transportation
236	O2014-3524	Grant(s) of privilege in public way for Henry Frerk Sons, Inc.	Mell (33)	Transportation
237	O2014-3544	Grant(s) of privilege in public way for Quizhpe's Beauty Salon	Mell (33)	Transportation
238	O2014-3516	Grant(s) of privilege in public way for Digital Green Signs LLC	Colón (35)	Transportation
239	O2014-3528	Grant(s) of privilege in public way for La Estrella Bakery, Inc.	Colón (35)	Transportation
240	O2014-3895	Grant(s) of privilege in public way for Boost Mobile	Sposato (36)	Transportation
241	O2014-3901	Grant(s) of privilege in public way for Pink Krokodile Cafe	Sposato (36)	Transportation
242	O2014-3911	Grant(s) of privilege in public way for El Mexico Modern Ballroom, Inc.	Mitts (37)	Transportation
243	O2014-3531	Grant(s) of privilege in public way for Lalich Delicatessen LLC	Laurino (39)	Transportation
244	O2014-3918	Grant(s) of privilege in public way for Cheetah Gym - light fixtures	O'Connor (40)	Transportation
245	O2014-3928	Grant(s) of privilege in public way for Cheetam Gym - banners	O'Connor (40)	Transportation
246	O2014-3935	Grant(s) of privilege in public way for Tony's Finer Foods	O'Connor (40)	Transportation
247	O2014-3703	Grant(s) of privilege in public way for Victoria's Beauty Boulevard	O'Connor (41)	Transportation
248	O2014-3577	Grant(s) of privilege in public way for Art Institute of Chicago, The	Reilly (42)	Transportation
249	O2014-3581	Grant(s) of privilege in public way for Atlas Stationers, Inc.	Reilly (42)	Transportation
250	O2014-3584	Grant(s) of privilege in public way for Bit Wolf Point West Investors LLC	Reilly (42)	Transportation
251	O2014-3587	Grant(s) of privilege in public way for Chef Burger Bistro	Reilly (42)	Transportation
252	O2014-3593	Grant(s) of privilege in public way for Friedman Properties Ltd.	Reilly (42)	Transportation

Legislation Referred to Committees at the Chicago City Council Meeting 4/30/2014
Section 3c - Aldermanic Introductions Regarding Unclassified Matters

	File #	Title	Sponsor(s)	Committee Referral
253	O2014-3596	Grant(s) of privilege in public way for Giordano's on Rush - Privilege No. 1111047	Reilly (42)	Transportation
254	O2014-3599	Grant(s) of privilege in public way for Giordano's on Rush - Privilege No. 1108450	Reilly (42)	Transportation
255	O2014-3603	Grant(s) of privilege in public way for Integrated Clark Monroe - bollards	Reilly (42)	Transportation
256	O2014-3608	Grant(s) of privilege in public way for Integrated Clark Monroe - door swings	Reilly (42)	Transportation
257	O2014-3609	Grant(s) of privilege in public way for Joe Fish	Reilly (42)	Transportation
258	O2014-3616	Grant(s) of privilege in public way for Kriser's For Your Pet's All-Natural Life	Reilly (42)	Transportation
259	O2014-3620	Grant(s) of privilege in public way for Madison LaSalle Partners LLC	Reilly (42)	Transportation
260	O2014-3621	Grant(s) of privilege in public way for Marions Loukas - fire escape	Reilly (42)	Transportation
261	O2014-3624	Grant(s) of privilege in public way for Marions Loukas - bay windows	Reilly (42)	Transportation
262	O2014-3628	Grant(s) of privilege in public way for North Community Bank - signs	Reilly (42)	Transportation
263	O2014-3633	Grant(s) of privilege in public way for North Community Bank - light fixtures	Reilly (42)	Transportation
264	O2014-3634	Grant(s) of privilege in public way for Northwestern University/Chicago Campus - Privilege No. 1112343	Reilly (42)	Transportation
265	O2014-3642	Grant(s) of privilege in public way for Northwestern University/Chicago Campus - Privilege No. 1112365	Reilly (42)	Transportation
266	O2014-3646	Grant(s) of privilege in public way for Oxford OBG Hotel Wacker Chicago LLC	Reilly (42)	Transportation
267	O2014-3651	Grant(s) of privilege in public way for Starbucks Coffee No. 223	Reilly (42)	Transportation
268	O2014-3652	Grant(s) of privilege in public way for Starbucks Coffee No. 10594	Reilly (42)	Transportation
269	O2014-3655	Grant(s) of privilege in public way for Sydell Freehand Chicago LLC - planters	Reilly (42)	Transportation
270	O2014-3661	Grant(s) of privilege in public way for Sydell Freehand Chicago LLC - door swings	Reilly (42)	Transportation
271	O2014-3666	Grant(s) of privilege in public way for Sydell Freehand Chicago LLC - fire escape	Reilly (42)	Transportation
272	O2014-3669	Grant(s) of privilege in public way for Sydell Freehand Chicago LLC - siamese connections	Reilly (42)	Transportation
273	O2014-3672	Grant(s) of privilege in public way for Tree Studios LLC	Reilly (42)	Transportation
274	O2014-3674	Grant(s) of privilege in public way for 30 East Adams Building LLC	Reilly (42)	Transportation
275	O2014-3678	Grant(s) of privilege in public way for 200 N. Michigan Owner LLC - sheeting	Reilly (42)	Transportation

Legislation Referred to Committees at the Chicago City Council Meeting 4/30/2014
Section 3c - Aldermanic Introductions Regarding Unclassified Matters

	File #	Title	Sponsor(s)	Committee Referral
276	O2014-3681	Grant(s) of privilege in public way for 200 N. Michigan Owner LLC - caissons	Reilly (42)	Transportation
277	O2014-3686	Grant(s) of privilege in public way for 200 N. Michigan Owner LLC - occupation of space/loading dock	Reilly (42)	Transportation
278	O2014-3689	Grant(s) of privilege in public way for 200 N. Michigan Owner LLC - planters	Reilly (42)	Transportation
279	O2014-3693	Grant(s) of privilege in public way for 200 N. Michigan Owner LLC - fences	Reilly (42)	Transportation
280	O2014-3697	Grant(s) of privilege in public way for 320 North Michigan/Michigan Avenue Suites	Reilly (42)	Transportation
281	O2014-3712	Grant(s) of privilege in public way for Francesca's	Smith (43)	Transportation
282	O2014-3719	Grant(s) of privilege in public way for Lincoln Park Chamber of Commerce - 639 W Diversey Pkwy	Smith (43)	Transportation
283	O2014-3724	Grant(s) of privilege in public way for Lincoln Park Chamber of Commerce - 2708 N Clark St	Smith (43)	Transportation
284	O2014-3727	Grant(s) of privilege in public way for Lincoln Park Chamber of Commerce - 2021 N Clark St	Smith (43)	Transportation
285	O2014-3730	Grant(s) of privilege in public way for Lincoln Park Chamber of Commerce - 2619 N Clark St	Smith (43)	Transportation
286	O2014-3735	Grant(s) of privilege in public way for Lincoln Park Chamber of Commerce - 2026 N Clark St	Smith (43)	Transportation
287	O2014-3740	Grant(s) of privilege in public way for Lincoln Park Chamber of Commerce - 2106 N Clark St	Smith (43)	Transportation
288	O2014-3743	Grant(s) of privilege in public way for Lincoln Park Chamber of Commerce - 2645 N Clark St	Smith (43)	Transportation
289	O2014-3749	Grant(s) of privilege in public way for State Parkway Condominium, The	Smith (43)	Transportation
290	O2014-3755	Grant(s) of privilege in public way for 834 West Armitage LLC	Smith (43)	Transportation
291	O2014-3759	Grant(s) of privilege in public way for Candyality	Tunney (44)	Transportation
292	O2014-3762	Grant(s) of privilege in public way for DSW Shoe Warehouse, Inc	Tunney (44)	Transportation
293	O2014-3769	Grant(s) of privilege in public way for DSW Shoes	Tunney (44)	Transportation
294	O2014-3776	Grant(s) of privilege in public way for Gold Standard/Binnys	Tunney (44)	Transportation
295	O2014-3781	Grant(s) of privilege in public way for Kumas Too	Tunney (44)	Transportation
296	O2014-3790	Grant(s) of privilege in public way for Mini Bar	Tunney (44)	Transportation

	File #	Title	Sponsor(s)	Committee Referral
297	O2014-3794	Grant(s) of privilege in public way for Never Mind	Tunney (44)	Transportation
298	O2014-3805	Grant(s) of privilege in public way for Yens Mandarin Chinese Rest	Tunney (44)	Transportation
299	O2014-3811	Grant(s) of privilege in public way for Sheffield Grocers	Tunney (44)	Transportation
300	O2014-3815	Grant(s) of privilege in public way for City News	Arena (45)	Transportation
301	O2014-3820	Grant(s) of privilege in public way for Taqueria El Palmar	Cappleman (46)	Transportation
302	O2014-3829	Grant(s) of privilege in public way for Lycee Francais De Chicago, Inc.	Pawar (47)	Transportation
303	O2014-3833	Grant(s) of privilege in public way for Northcenter Chamber of Commerce	Pawar (47)	Transportation
304	O2014-3835	Grant(s) of privilege in public way for Southport and Irving	Pawar (47)	Transportation
305	O2014-3838	Grant(s) of privilege in public way for Bikram Yoga Andersonville	Osterman (48)	Transportation
306	O2014-3840	Grant(s) of privilege in public way for Cheetah Gym	Osterman (48)	Transportation
307	O2014-3844	Grant(s) of privilege in public way for Sleepy's	Osterman (48)	Transportation
308	O2014-3848	Grant(s) of privilege in public way for Hernandez Enterprises, Inc.	Moore (49)	Transportation
309	O2014-3852	Grant(s) of privilege in public way for R Public House	Moore (49)	Transportation
310	O2014-3859	Grant(s) of privilege in public way for New Ca-Touhy Currency Exchange, Inc.	Silverstein (50)	Transportation
Grant(s) of Privilege - Amend				
311	O2014-3445	Amendment of grant(s) of privilege in public way to Bartosz Wisniewski	Moreno (1)	Transportation
312	O2014-3451	Amendment of grant(s) of privilege in public way to KFC - foundation support	Mell (33)	Transportation
313	O2014-3454	Amendment of grant(s) of privilege in public way to KFC - facade	Mell (33)	Transportation
314	O2014-3457	Amendment of grant(s) of privilege in public way to Cedar Hotel Cafe	Reilly (42)	Transportation
315	O2014-3462	Amendment of grant(s) of privilege in public way to Homeslyce Wheel House	Smith (43)	Transportation
316	O2014-3465	Amendment of grant(s) of privilege in public way to Perennial	Smith (43)	Transportation
Honorary Street Designation(s)				
317	O2014-3353	Honorary street designation as "Dinah Washington Way"	Dowell (3)	Transportation
318	O2014-3328	Honorary street designation as "Juana R. Tovar Way"	Ervin (28)	Transportation
319	O2014-3379	Honorary street designation as "Jay Marshall Way"	O'Connor (40)	Transportation

	File #	Title	Sponsor(s)	Committee Referral	
320	O2014-3364	Honorary street designation as "Ruth Edelman Way"	Smith (43)	Transportation	
321	O2014-3376	Honorary street designation as "Honorary George B. Swift Centennial Way"	Osterman (48)	Transportation	
Municipal Code Amendment(s)					
322	O2014-3318	Amendment of Municipal Code Section 8-32-170 regarding exceptions and exclusions for Planned Manufacturing Districts	Balcer (11)	Health & Environment	
323	O2014-3334	Amendment of Municipal Code Section 10-8-271 concerning distribution of commercial advertising matter on private property	Quinn (13)	License	
324	O2014-3349	Amendment of Municipal Code Chapter 13-78 concerning electronic pre-incident plan to improve firefighter response time	Burke (14)	Public Safety	
325	O2014-3448	Amendment of Municipal Code Section 9-100-101 concerning installment payment plans for traffic violations	Ervin (28) Graham (29)	Finance	
326	O2014-3326	Amendment of Municipal Code Chapter 17-10 concerning temporary storage containers	Reilly (42)	Zoning	
Plat(s) of Resubdivision					
327	O2014-3378	Approval of plat of Amli Lofts Resubdivision	Fioretti (2)	Transportation	*Redacted Record*
Sidewalk Cafe(s)					
328	O2014-3467	Sidewalk cafe(s) for Al's Beef	Moreno (1)	Transportation	
329	O2014-3471	Sidewalk cafe(s) for Black Bull	Moreno (1)	Transportation	
330	O2014-3476	Sidewalk cafe(s) for Caffe Gelato	Moreno (1)	Transportation	
331	O2014-3491	Sidewalk cafe(s) for Delish Diner	Moreno (1)	Transportation	
332	O2014-3493	Sidewalk cafe(s) for EJ Sushi	Moreno (1)	Transportation	
333	O2014-3494	Sidewalk cafe(s) for Habana Libre	Moreno (1)	Transportation	
334	O2014-3498	Sidewalk cafe(s) for Leghorn Chicken	Moreno (1)	Transportation	
335	O2014-3500	Sidewalk cafe(s) for Mac's American Food	Moreno (1)	Transportation	
336	O2014-3501	Sidewalk cafe(s) for Mirai Sushi	Moreno (1)	Transportation	
337	O2014-3505	Sidewalk cafe(s) for Output	Moreno (1)	Transportation	
338	O2014-3508	Sidewalk cafe(s) for Picante Taqueria	Moreno (1)	Transportation	
339	O2014-3517	Sidewalk cafe(s) for Picante's Authentaco	Moreno (1)	Transportation	
340	O2014-3518	Sidewalk cafe(s) for Pint	Moreno (1)	Transportation	
341	O2014-3522	Sidewalk cafe(s) for Rodan	Moreno (1)	Transportation	
342	O2014-3523	Sidewalk cafe(s) for S@Kura	Moreno (1)	Transportation	
343	O2014-3525	Sidewalk cafe(s) for Savoy, The	Moreno (1)	Transportation	
344	O2014-3536	Sidewalk cafe(s) for Shaman By Chilam Balam	Moreno (1)	Transportation	
345	O2014-3538	Sidewalk cafe(s) for Shawarma Garden	Moreno (1)	Transportation	

Legislation Referred to Committees at the Chicago City Council Meeting 4/30/2014
Section 3c - Aldermanic Introductions Regarding Unclassified Matters

	File #	Title	Sponsor(s)	Committee Referral
346	O2014-3540	Sidewalk cafe(s) for Silom12	Moreno (1)	Transportation
347	O2014-3542	Sidewalk cafe(s) for Taxim	Moreno (1)	Transportation
348	O2014-3543	Sidewalk cafe(s) for Tocco Restaurant	Moreno (1)	Transportation
349	O2014-3547	Sidewalk cafe(s) for Tumans	Moreno (1)	Transportation
350	O2014-3549	Sidewalk cafe(s) for Wasabi	Moreno (1)	Transportation
351	O2014-3552	Sidewalk cafe(s) for Winchester, The	Moreno (1)	Transportation
352	O2014-3558	Sidewalk cafe(s) for Yuzu	Moreno (1)	Transportation
353	O2014-3559	Sidewalk cafe(s) for Argo Tea	Fioretti (2)	Transportation
354	O2014-3560	Sidewalk cafe(s) for Billy Goat Tavern	Fioretti (2)	Transportation
355	O2014-3565	Sidewalk cafe(s) for Brasserie By LM	Fioretti (2)	Transportation
356	O2014-3567	Sidewalk cafe(s) for Butterfly Sushi Bar and Thai Cuisine on Madison Street	Fioretti (2)	Transportation
357	O2014-3568	Sidewalk cafe(s) for Dylan's Tavern & Grill	Fioretti (2)	Transportation
358	O2014-3569	Sidewalk cafe(s) for Fornetto-Mei on Grant	Fioretti (2)	Transportation
359	O2014-3572	Sidewalk cafe(s) for Freshii	Fioretti (2)	Transportation
360	O2014-3574	Sidewalk cafe(s) for Gioco	Fioretti (2)	Transportation
361	O2014-3579	Sidewalk cafe(s) for Jimmy Green's	Fioretti (2)	Transportation
362	O2014-3590	Sidewalk cafe(s) for Kroll's South Loop	Fioretti (2)	Transportation
363	O2014-3607	Sidewalk cafe(s) for Paola's Vinum	Fioretti (2)	Transportation
364	O2014-3610	Sidewalk cafe(s) for Qdoba Mexican Grill No. 2154	Fioretti (2)	Transportation
365	O2014-3613	Sidewalk cafe(s) for Scout, The	Fioretti (2)	Transportation
366	O2014-3615	Sidewalk cafe(s) for South Coast	Fioretti (2)	Transportation
367	O2014-3618	Sidewalk cafe(s) for Tutto Italiano	Fioretti (2)	Transportation
368	O2014-3623	Sidewalk cafe(s) for L26	Dowell (3)	Transportation
369	O2014-3625	Sidewalk cafe(s) for Clarke's Hyde Park	Burns (4)	Transportation
370	O2014-3626	Sidewalk cafe(s) for Five Guys Burgers and Fries	Burns (4)	Transportation
371	O2014-3630	Sidewalk cafe(s) for Sip Gourmet Coffee House, The	Hairston (5)	Transportation
372	O2014-3635	Sidewalk cafe(s) for Paleteria El Potrillo	Pope (10)	Transportation
373	O2014-3637	Sidewalk cafe(s) for Kohan Japanese Restaurant	Balcer (11)	Transportation
374	O2014-3639	Sidewalk cafe(s) for Lucky's Sandwich Company	Balcer (11)	Transportation
375	O2014-3643	Sidewalk cafe(s) for Valentina Restaurant	Quinn (13)	Transportation
376	O2014-3650	Sidewalk cafe(s) for La Chaparrita De Chicago No. 2	Thompson (16)	Transportation
377	O2014-3659	Sidewalk cafe(s) for Las Quecas	Munoz (22)	Transportation

	File #	Title	Sponsor(s)	Committee Referral
378	O2014-3662	Sidewalk cafe(s) for La Fontanella	Solis (25)	Transportation
379	O2014-3664	Sidewalk cafe(s) for Moxee	Solis (25)	Transportation
380	O2014-3668	Sidewalk cafe(s) for Thai Bowl	Solis (25)	Transportation
381	O2014-3670	Sidewalk cafe(s) for Vincenzo's	Solis (25)	Transportation
382	O2014-3675	Sidewalk cafe(s) for La Bruquena Restaurant & Lounge	Maldonado (26)	Transportation
383	O2014-3676	Sidewalk cafe(s) for Latin American Rest & Lounge	Maldonado (26)	Transportation
384	O2014-3684	Sidewalk cafe(s) for Alhambra Palace Restaurant	Burnett (27)	Transportation
385	O2014-3691	Sidewalk cafe(s) for Butterfly Sushi & Thai Cuisine on Chicago Ave	Burnett (27)	Transportation
386	O2014-3695	Sidewalk cafe(s) for Butterfly Sushibar and Thai Cuisine	Burnett (27)	Transportation
387	O2014-3696	Sidewalk cafe(s) for City Pool Hall	Burnett (27)	Transportation
388	O2014-3698	Sidewalk cafe(s) for De Cero	Burnett (27)	Transportation
389	O2014-3699	Sidewalk cafe(s) for Gaudi Cafe	Burnett (27)	Transportation
390	O2014-3702	Sidewalk cafe(s) for Geb	Burnett (27)	Transportation
391	O2014-3706	Sidewalk cafe(s) for Goddess River North, The	Burnett (27)	Transportation
392	O2014-3708	Sidewalk cafe(s) for Jaipur	Burnett (27)	Transportation
393	O2014-3709	Sidewalk cafe(s) for Kamehachi	Burnett (27)	Transportation
394	O2014-3726	Sidewalk cafe(s) for Kanela Breakfast Club	Burnett (27)	Transportation
395	O2014-3728	Sidewalk cafe(s) for Karyn's on Green	Burnett (27)	Transportation
396	O2014-3732	Sidewalk cafe(s) for Mama Milano	Burnett (27)	Transportation
397	O2014-3739	Sidewalk cafe(s) for Nellcote & RM Champagne Salon	Burnett (27)	Transportation
398	O2014-3744	Sidewalk cafe(s) for Santorini	Burnett (27)	Transportation
399	O2014-3748	Sidewalk cafe(s) for Sushi Dokku	Burnett (27)	Transportation
400	O2014-3752	Sidewalk cafe(s) for Thalia Spice Asian Fusion Bistro	Burnett (27)	Transportation
401	O2014-3756	Sidewalk cafe(s) for 9 Muses Bar & Grill	Burnett (27)	Transportation
402	O2014-3760	Sidewalk cafe(s) for Crazy Calabrese	Graham (29)	Transportation
403	O2014-3763	Sidewalk cafe(s) for La Michoacana Natural	Graham (29)	Transportation
404	O2014-3767	Sidewalk cafe(s) for Tixteco Mexican Restaurant	Reboyras (30)	Transportation
405	O2014-3772	Sidewalk cafe(s) for Armand's Pizzeria	Waguespack (32)	Transportation
406	O2014-3774	Sidewalk cafe(s) for Bistro Dre LLC	Waguespack (32)	Transportation
407	O2014-3777	Sidewalk cafe(s) for Blue Star Bistro & Wine Bar	Waguespack (32)	Transportation

	File #	Title	Sponsor(s)	Committee Referral
408	O2014-3780	Sidewalk cafe(s) for Bucktown Dysfunctional Pub	Waguespack (32)	Transportation
409	O2014-3791	Sidewalk cafe(s) for Jane's	Waguespack (32)	Transportation
410	O2014-3799	Sidewalk cafe(s) for New Wave Coffee LLC	Waguespack (32)	Transportation
411	O2014-3803	Sidewalk cafe(s) for Paciugo Roscoe Village	Waguespack (32)	Transportation
412	O2014-3806	Sidewalk cafe(s) for Que Rico Restaurant	Waguespack (32)	Transportation
413	O2014-3809	Sidewalk cafe(s) for Rapidito	Waguespack (32)	Transportation
414	O2014-3812	Sidewalk cafe(s) for Sal's Deli	Waguespack (32)	Transportation
415	O2014-3814	Sidewalk cafe(s) for Schubas Tavern/Harmony Grill	Waguespack (32)	Transportation
416	O2014-3817	Sidewalk cafe(s) for Siboney Cuban Cuisine	Waguespack (32)	Transportation
417	O2014-3819	Sidewalk cafe(s) for Waterhouse Tavern and Grill	Waguespack (32)	Transportation
418	O2014-3823	Sidewalk cafe(s) for Webster's Wine Bar	Waguespack (32)	Transportation
419	O2014-3825	Sidewalk cafe(s) for Wishbone Restaurant	Waguespack (32)	Transportation
420	O2014-3841	Sidewalk cafe(s) for Golden Nugget	Mell (33)	Transportation
421	O2014-3846	Sidewalk cafe(s) for Little Bucharest Bistro	Mell (33)	Transportation
422	O2014-3849	Sidewalk cafe(s) for Pie Cafe LLC	Mell (33)	Transportation
423	O2014-3851	Sidewalk cafe(s) for Tamales Garibay	Mell (33)	Transportation
424	O2014-3862	Sidewalk cafe(s) for Azucar Bar & Grill	Colón (35)	Transportation
425	O2014-3864	Sidewalk cafe(s) for El Pacifico, Inc.	Colón (35)	Transportation
426	O2014-3866	Sidewalk cafe(s) for Harding Tavern, The	Colón (35)	Transportation
427	O2014-3871	Sidewalk cafe(s) for Longman & Eagle	Colón (35)	Transportation
428	O2014-3874	Sidewalk cafe(s) for Township	Colón (35)	Transportation
429	O2014-3893	Sidewalk cafe(s) for Amato's Pizzeria	Sposato (36)	Transportation
430	O2014-3899	Sidewalk cafe(s) for Bistro Grand	Sposato (36)	Transportation
431	O2014-3902	Sidewalk cafe(s) for Zee's	Sposato (36)	Transportation
432	O2014-3912	Sidewalk cafe(s) for Acre/Ombra	O'Connor (40)	Transportation
433	O2014-3917	Sidewalk cafe(s) for Cafe Zipo	O'Connor (40)	Transportation
434	O2014-3922	Sidewalk cafe(s) for Coffee Studio, The	O'Connor (40)	Transportation
435	O2014-3932	Sidewalk cafe(s) for Armand's Pizzeria	O'Connor (41)	Transportation
436	O2014-3746	Sidewalk cafe(s) for Argo Tea - 140 S Dearborn St	Reilly (42)	Transportation
437	O2014-3750	Sidewalk cafe(s) for Argo Tea - 819 N Rush St	Reilly (42)	Transportation
438	O2014-3754	Sidewalk cafe(s) for Argo Tea - 16 W Randolph St	Reilly (42)	Transportation
439	O2014-3783	Sidewalk cafe(s) for Arturo Express	Reilly (42)	Transportation

Legislation Referred to Committees at the Chicago City Council Meeting 4/30/2014
Section 3c - Aldermanic Introductions Regarding Unclassified Matters

	File #	Title	Sponsor(s)	Committee Referral	
440	O2014-3786	Sidewalk cafe(s) for Baume & Brix	Reilly (42)	Transportation	
441	O2014-3788	Sidewalk cafe(s) for Beatrix	Reilly (42)	Transportation	
442	O2014-3792	Sidewalk cafe(s) for Bella Luna Cafe	Reilly (42)	Transportation	
443	O2014-3797	Sidewalk cafe(s) for Bistro by the Pier, The	Reilly (42)	Transportation	
444	O2014-3798	Sidewalk cafe(s) for Blaze Pizza	Reilly (42)	Transportation	
445	O2014-3801	Sidewalk cafe(s) for Boss Bar	Reilly (42)	Transportation	
446	O2014-3808	Sidewalk cafe(s) for Caffe Baci - 2 N LaSalle St	Reilly (42)	Transportation	
447	O2014-3813	Sidewalk cafe(s) for Caffe Baci - 20 N Michigan Ave	Reilly (42)	Transportation	
448	O2014-3827	Sidewalk cafe(s) for Celeste	Reilly (42)	Transportation	
449	O2014-3830	Sidewalk cafe(s) for Chicago French Market	Reilly (42)	Transportation	
450	O2014-3831	Sidewalk cafe(s) for Chick-Fli-A	Reilly (42)	Transportation	
451	O2014-3834	Sidewalk cafe(s) for Courtyard by Marriott	Reilly (42)	Transportation	
452	O2014-3836	Sidewalk cafe(s) for Crepe Bistro	Reilly (42)	Transportation	
453	O2014-3839	Sidewalk cafe(s) for Dunkin Donuts - 211 W Adams St	Reilly (42)	Transportation	
454	O2014-3842	Sidewalk cafe(s) for Dunkin Donuts - 27 W Lake St	Reilly (42)	Transportation	
455	O2014-3845	Sidewalk cafe(s) for El Hefe	Reilly (42)	Transportation	
456	O2014-3847	Sidewalk cafe(s) for Epic	Reilly (42)	Transportation	
457	O2014-3855	Sidewalk cafe(s) for Fabcakes	Reilly (42)	Transportation	
458	O2014-3857	Sidewalk cafe(s) for Firecakes	Reilly (42)	Transportation	
459	O2014-3860	Sidewalk cafe(s) for Forever Yogurt	Reilly (42)	Transportation	
460	O2014-3865	Sidewalk cafe(s) for Gyu-Kaku Restaurant	Reilly (42)	Transportation	
461	O2014-3869	Sidewalk cafe(s) for Havana Grill	Reilly (42)	Transportation	
462	O2014-3872	Sidewalk cafe(s) for Hendrikx Belgian Bread Crafter	Reilly (42)	Transportation	
463	O2014-3885	Sidewalk cafe(s) for Karyn's Cooked, Inc.	Reilly (42)	Transportation	
464	O2014-3888	Sidewalk cafe(s) for Kinmont	Reilly (42)	Transportation	
465	O2014-3891	Sidewalk cafe(s) for LM Bistro	Reilly (42)	Transportation	*Redacted Record*
466	O2014-3896	Sidewalk cafe(s) for Meat on Chestnut	Reilly (42)	Transportation	
467	O2014-3900	Sidewalk cafe(s) for Mezcalina	Reilly (42)	Transportation	
468	O2014-3903	Sidewalk cafe(s) for Milenorth	Reilly (42)	Transportation	
469	O2014-3907	Sidewalk cafe(s) for Mixed Greens	Reilly (42)	Transportation	
470	O2014-3931	Sidewalk cafe(s) for Naha Restaurant	Reilly (42)	Transportation	
471	O2014-3937	Sidewalk cafe(s) for New Rebozo Chicago	Reilly (42)	Transportation	
472	O2014-3940	Sidewalk cafe(s) for O'Callaghan's	Reilly (42)	Transportation	

	File #	Title	Sponsor(s)	Committee Referral
473	O2014-3944	Sidewalk cafe(s) for O'Leary's Public House	Reilly (42)	Transportation
474	O2014-3947	Sidewalk cafe(s) for Pei Wei Asian Diner	Reilly (42)	Transportation
475	O2014-3952	Sidewalk cafe(s) for Qdoba Mexican Grill No. 2621	Reilly (42)	Transportation
476	O2014-3958	Sidewalk cafe(s) for Shamrock Club, The	Reilly (42)	Transportation
477	O2014-3969	Sidewalk cafe(s) for Taco Burrito King	Reilly (42)	Transportation
478	O2014-3972	Sidewalk cafe(s) for Tea Room	Reilly (42)	Transportation
479	O2014-3978	Sidewalk cafe(s) for Tiparos Thai Restaurant, Inc.	Reilly (42)	Transportation
480	O2014-3982	Sidewalk cafe(s) for UB Dogs	Reilly (42)	Transportation
481	O2014-3984	Sidewalk cafe(s) for Underground Wonder Bar	Reilly (42)	Transportation
482	O2014-3987	Sidewalk cafe(s) for W Chicago-City Center	Reilly (42)	Transportation
483	O2014-3941	Sidewalk cafe(s) for Amatos Pizza	Smith (43)	Transportation
484	O2014-3945	Sidewalk cafe(s) for Basil Leaf Cafe/Sage	Smith (43)	Transportation
485	O2014-3949	Sidewalk cafe(s) for Cafe Sushi-Wells	Smith (43)	Transportation
486	O2014-3953	Sidewalk cafe(s) for Clarke's on Lincoln	Smith (43)	Transportation
487	O2014-3965	Sidewalk cafe(s) for Crossroads Public House	Smith (43)	Transportation
488	O2014-3970	Sidewalk cafe(s) for Frances' Rest & Deli, Inc.	Smith (43)	Transportation
489	O2014-3975	Sidewalk cafe(s) for Ja' Grill	Smith (43)	Transportation
490	O2014-3977	Sidewalk cafe(s) for John Barleycorn Memorial Pub	Smith (43)	Transportation
491	O2014-3981	Sidewalk cafe(s) for Karyn's Fresh Corner	Smith (43)	Transportation
492	O2014-3986	Sidewalk cafe(s) for Old Town Social	Smith (43)	Transportation
493	O2014-3988	Sidewalk cafe(s) for Prost	Smith (43)	Transportation
494	O2014-3993	Sidewalk cafe(s) for Real Good Juice Co.	Smith (43)	Transportation
495	O2014-3997	Sidewalk cafe(s) for Ringo	Smith (43)	Transportation
496	O2014-4001	Sidewalk cafe(s) for Vanille Pattisserie	Smith (43)	Transportation
497	O2014-3971	Sidewalk cafe(s) for Argo Tea	Tunney (44)	Transportation
498	O2014-3976	Sidewalk cafe(s) for Bountiful Eatery, Inc.	Tunney (44)	Transportation
499	O2014-3983	Sidewalk cafe(s) for Bow Truss	Tunney (44)	Transportation
500	O2014-3990	Sidewalk cafe(s) for Cafe Tola	Tunney (44)	Transportation
501	O2014-3995	Sidewalk cafe(s) for Chicago's Blarney Stone	Tunney (44)	Transportation
502	O2014-4000	Sidewalk cafe(s) for Clarke's on Belmont	Tunney (44)	Transportation
503	O2014-4004	Sidewalk cafe(s) for Cozy Noodles & Rice	Tunney (44)	Transportation
504	O2014-4008	Sidewalk cafe(s) for Esencia Urban Kitchen	Tunney (44)	Transportation

	File #	Title	Sponsor(s)	Committee Referral
505	O2014-4010	Sidewalk cafe(s) for Matilda	Tunney (44)	Transportation
506	O2014-4012	Sidewalk cafe(s) for Melrose Restaurant	Tunney (44)	Transportation
507	O2014-4018	Sidewalk cafe(s) for Noodles & Company	Tunney (44)	Transportation
508	O2014-4020	Sidewalk cafe(s) for Red Pig Asian Kitchen	Tunney (44)	Transportation
509	O2014-4023	Sidewalk cafe(s) for Roscoe's Tavern Ltd.	Tunney (44)	Transportation
510	O2014-4026	Sidewalk cafe(s) for Tanuki	Tunney (44)	Transportation
511	O2014-4029	Sidewalk cafe(s) for Teavana No. 21920	Tunney (44)	Transportation
512	O2014-3906	Sidewalk cafe(s) for GNPH No. Nine, Inc.	Arena (45)	Transportation
513	O2014-3909	Sidewalk cafe(s) for Galvin's Public House	Arena (45)	Transportation
514	O2014-3913	Sidewalk cafe(s) for Hops and Barley	Arena (45)	Transportation
515	O2014-3921	Sidewalk cafe(s) for Mom's Old Recipe	Arena (45)	Transportation
516	O2014-3926	Sidewalk cafe(s) for Windsor, The	Arena (45)	Transportation
517	O2014-3933	Sidewalk cafe(s) for Bonsai Cafe & Lounge	Cappleman (46)	Transportation
518	O2014-3938	Sidewalk cafe(s) for Jai Yen	Cappleman (46)	Transportation
519	O2014-3943	Sidewalk cafe(s) for Jitlada Thai House Restaurant	Cappleman (46)	Transportation
520	O2014-3946	Sidewalk cafe(s) for Las Mananitas	Cappleman (46)	Transportation
521	O2014-3950	Sidewalk cafe(s) for North Buena Market	Cappleman (46)	Transportation
522	O2014-3954	Sidewalk cafe(s) for Panino's Pizzeria	Cappleman (46)	Transportation
523	O2014-3957	Sidewalk cafe(s) for Pho Lily	Cappleman (46)	Transportation
524	O2014-3963	Sidewalk cafe(s) for Reservoir	Cappleman (46)	Transportation
525	O2014-3875	Sidewalk cafe(s) for Big Cheese on Lincoln, The	Pawar (47)	Transportation
526	O2014-3878	Sidewalk cafe(s) for Dolce Casa Cafe	Pawar (47)	Transportation
527	O2014-3882	Sidewalk cafe(s) for Gannon's Pub	Pawar (47)	Transportation
528	O2014-3887	Sidewalk cafe(s) for Grafton Pub & Grill, The	Pawar (47)	Transportation
529	O2014-3892	Sidewalk cafe(s) for Himmel's Chicago	Pawar (47)	Transportation
530	O2014-3904	Sidewalk cafe(s) for I Monelli Trattoria Pizzeria	Pawar (47)	Transportation
531	O2014-3910	Sidewalk cafe(s) for Laughing Bird	Pawar (47)	Transportation
532	O2014-3915	Sidewalk cafe(s) for Pasta Al Gusto, Inc.	Pawar (47)	Transportation
533	O2014-3924	Sidewalk cafe(s) for Tavern on Littlefort	Pawar (47)	Transportation
534	O2014-3929	Sidewalk cafe(s) for Veg Head	Pawar (47)	Transportation
535	O2014-3936	Sidewalk cafe(s) for Caravan	Osterman (48)	Transportation
536	O2014-3942	Sidewalk cafe(s) for Cookies and Carnitas	Osterman (48)	Transportation
537	O2014-3948	Sidewalk cafe(s) for Ethiopian Diamond Restaurant	Osterman (48)	Transportation

	File #	Title	Sponsor(s)	Committee Referral
538	O2014-3956	Sidewalk cafe(s) for Forever Yogurt Andersonville LLC	Osterman (48)	Transportation
539	O2014-3961	Sidewalk cafe(s) for Indie Cafe	Osterman (48)	Transportation
540	O2014-3966	Sidewalk cafe(s) for Jin Thai Cuisine	Osterman (48)	Transportation
541	O2014-3974	Sidewalk cafe(s) for Little Corner Snack Shop, The	Osterman (48)	Transportation
542	O2014-3979	Sidewalk cafe(s) for Sushi Thai III	Osterman (48)	Transportation
543	O2014-3989	Sidewalk cafe(s) for Zanzabar	Osterman (48)	Transportation
544	O2014-3994	Sidewalk cafe(s) for Good to Go Jamaican Cuisine LLC	Moore (49)	Transportation
545	O2014-3999	Sidewalk cafe(s) for Grill Inn	Moore (49)	Transportation
546	O2014-4003	Sidewalk cafe(s) for 63 Bar & Grill	Moore (49)	Transportation
547	O2014-4007	Sidewalk cafe(s) for Hill Country Smokehouse	Silverstein (50)	Transportation
548	O2014-4009	Sidewalk cafe(s) for Patel's Cafe	Silverstein (50)	Transportation
549	O2014-4014	Sidewalk cafe(s) for Punjabi Dhabha	Silverstein (50)	Transportation
550	O2014-4015	Sidewalk cafe(s) for Rozana	Silverstein (50)	Transportation
Sign(s)/Signboard(s)				
551	Or2014-202	Issuance of permits for sign(s)/signboard(s) at 1717 S Prairie Ave	Fioretti (2)	Zoning
552	O2014-3340	Issuance of permits for sign(s)/signboard(s) at 4700 S Cottage Grove Ave	Burns (4)	Zoning
553	Or2014-195	Issuance of permits for sign(s)/signboard(s) at 11139 S Michigan Ave	Beale (9)	Zoning
554	O2014-3343	Issuance of permits for sign(s)/signboard(s) at 3014-3016 S Wentworth Ave	Balcer (11)	Zoning
555	Or2014-189	Issuance of permits for sign(s)/signboard(s) at 7743 S Cicero Ave	Quinn (13)	Zoning
556	O2014-3341	Issuance of permits for sign(s)/signboard(s) at 4500 W Ann Lurie Pl	Burke (14)	Zoning
557	Or2014-193	Issuance of permits for sign(s)/signboard(s) at W 76th and S Ashland Ave	Thomas (17)	Zoning
558	Or2014-192	Issuance of permits for sign(s)/signboard(s) at 2233 W Division St	Waguespack (32)	Zoning
559	Or2014-188	Issuance of permits for sign(s)/signboard(s) at 3460 N Broadway - 204 sq.ft.	Tunney (44)	Zoning
560	Or2014-211	Issuance of permits for sign(s)/signboard(s) at 3460 N Broadway - 113 sq. ft.	Tunney (44)	Zoning
Special Event(s) - Issuance of License(s)/Permit(s)				
561	Or2014-205	Issuance of special event license(s) and/or permit(s) for Bike the Boulevard (11th Annual)	Cardenas (12)	Special Events

Legislation Referred to Committees at the Chicago City Council Meeting
4/30/2014
Section 3c - Aldermanic Introductions Regarding Unclassified Matters

	File #	Title	Sponsor(s)	Committee Referral
Special Event(s) - Waiver of License/Permit Fee(s)				
562	Or2014-187	Waiver of special event license and/or permit fee(s) for Chosen Few Old School Reunion Picnic	Hairston (5)	Special Events
Vacation(s) of Public Street(s)				
563	O2014-3325	Vacation of portions of W Nelson St and N Wilton Ave	Tunney (44)	Transportation

City of Chicago

O2014-3324

Office of the City Clerk

Document Tracking Sheet

Meeting Date:	4/30/2014
Sponsor(s):	Balcer (11)
Type:	Ordinance
Title:	Amendment of Municipal Code Sections 4-60-022 and 4-60-023 to disallow additional alcoholic liquor & package good licenses on portion(s) of W 31st St
Committee(s) Assignment:	Committee on License and Consumer Protection

ORDINANCE

BE IT ORDAINED BY THE CITY COUNCIL OF THE CITY OF CHICAGO:

SECTION 1. The City Council finds that the areas described in Section 2 and 3 of this ordinance are adversely affected by the over-concentration of businesses licensed to sell alcoholic liquor within and near the areas.

SECTION 2. Section 4-60-022 of the Municipal Code of Chicago is hereby amended by replacing subsection 4-60-022 (11.14), which was previously deleted as shown in the Journal of Proceedings of April 10, 2013 at pages 51213 through 51215, with the following underscored text:

4-60-022 (11.14) On 31st Street, from Halsted Street to Morgan Street.

SECTION 3. Section 4-60-023 of the Municipal Code of Chicago is hereby amended by replacing subsection 4-60-023 (11.14), which was previously deleted as shown in the Journal of Proceedings of April 10, 2013 at pages 51213 through 51215, with the following underscored text:

4-60-023 (11.14) On 31st Street, from Halsted Street to Morgan Street.

SECTION 4. This ordinance shall be in full force and effect from and after its passage and publication.

James A. Balcer

James Balcer
Alderman, 11th Ward

City of Chicago

O2014-3333

Office of the City Clerk

Document Tracking Sheet

Meeting Date:	4/30/2014
Sponsor(s):	Burke (14)
Type:	Ordinance
Title:	Amendment of Municipal Code Section 4-60-023 to disallow additional package goods licenses on portion(s) of S Pulaski Rd
Committee(s) Assignment:	Committee on License and Consumer Protection

ORDINANCE

BE IT ORDAINED BY THE CITY COUNCIL OF THE CITY OF CHICAGO:

SECTION 1. The City Council finds that the area described in Section 2 of this ordinance is adversely affected by the over-concentration of businesses licensed to sell package goods within and near the area.

SECTION 2. Section 4-60-023 of the Municipal Code of Chicago is hereby amended by replacing subsection 4-60-023 (14.325), which was previously deleted as shown in the Journal of Proceedings of May 8, 2013 at pages 52909 through 52911, with the following underscored text:

4-60-023 (14.325) On Pulaski Road from 43rd Street to 45th Street.

SECTION 3. This ordinance shall be in full force and effect from and after its passage and publication.

Edward Burke
Alderman, 14th Ward

City of Chicago

O2014-3346

Office of the City Clerk

Document Tracking Sheet

Meeting Date:	4/30/2014
Sponsor(s):	Moreno (1)
Type:	Ordinance
Title:	Exemption from physical barrier requirement for commercial driveway alley access for BAS Development LLC
Committee(s) Assignment:	Committee on Transportation and Public Way

BE IT ORDAINED BY THE CITY COUNCIL OF THE CITY OF CHICAGO:

SECTION 1. Per Section 10-20-430 of the Municipal Code of Chicago, the Director of Revenue is hereby authorized and directed to exempt **BAS Development, LLC** from the provisions requiring barriers as a prerequisite to prohibit alley ingress and egress into **2740-44 W. North Avenue.**

SECTION 2. This ordinance shall be in force and take effect from and after its passage and publication.

Proco Joe Moreno
Alderman, 1st Ward

City of Chicago

O2014-3293

Office of the City Clerk

Document Tracking Sheet

Meeting Date:	4/30/2014
Sponsor(s):	Dowell (3)
Type:	Ordinance
Title:	Exemption from physical barrier requirement for commercial driveway alley access for Anthony Vula
Committee(s) Assignment:	Committee on Transportation and Public Way

BE IT ORDAINED BY THE CITY COUNCIL OF THE CITY OF CHICAGO:

SECTION 1: **Section 10-20-430 of the Municipal Code of Chicago, the Commissioner of Transportation is hereby authorized and directed to exempt Anthony Vula of 47 West Polk, Suite 100-508, Chicago, IL 60605 from requiring barriers as a prerequisite to prohibit alley ingress and egress to parking facilities for premise address: 1522 South Wabash.**

SECTION 2: **This ordinance shall take effect and be in force from and after its passage and publication.**

Pat Dowell

Pat Dowell

Alderman, 3rd Ward

City of Chicago

O2014-3358

Office of the City Clerk

Document Tracking Sheet

Meeting Date:	4/30/2014
Sponsor(s):	Dowell (3)
Type:	Ordinance
Title:	Exemption from physical barrier requirement for commercial driveway alley access for Aqueel Ahmed
Committee(s) Assignment:	Committee on Transportation and Public Way

BE IT ORDAINED BY THE CITY COUNCIL OF THE CITY OF CHICAGO:

SECTION 1: **Section 10-20-430 of the Municipal Code of Chicago, the Commissioner of Transportation is hereby authorized and directed to exempt Aqueel Ahmed of 2037 South Wabash Avenue, Chicago, IL from requiring barriers as a prerequisite to prohibit alley ingress and egress to parking facilities for premise address: 2037 South Michigan.**

SECTION 2: **This ordinance shall take effect and be in force from and after its passage and publication.**

Pat Dowell

Alderman, 3rd Ward

City of Chicago

O2014-3359

Office of the City Clerk

Document Tracking Sheet

Meeting Date:	4/30/2014
Sponsor(s):	Dowell (3)
Type:	Ordinance
Title:	Exemption from physical barrier requirement for commercial driveway alley access for MRR
Committee(s) Assignment:	Committee on Transportation and Public Way

BE IT ORDAINED BY THE CITY COUNCIL OF THE CITY OF CHICAGO:

SECTION 1: **Section 10-20-430 of the Municipal Code of Chicago, the Commissioner of Transportation is hereby authorized and directed to exempt MRR of 55 East Jackson Boulevard, Chicago, IL 60601 from requiring barriers as a prerequisite to prohibit alley ingress and egress to parking facilities for premise address: 2036 South Michigan.**

SECTION 2: **This ordinance shall take effect and be in force from and after its passage and publication.**

Pat Dowell

Pat Dowell

Alderman, 3rd Ward

City of Chicago

O2014-3375

Office of the City Clerk

Document Tracking Sheet

Meeting Date:	4/30/2014
Sponsor(s):	Burke (14)
Type:	Ordinance
Title:	Exemption from physical barrier requirement for commercial driveway alley access for El Tarasco Restaurant
Committee(s) Assignment:	Committee on Transportation and Public Way

BE IT ORDAINED BY THE CITY COUNCIL OF THE CITY OF CHICAGO:

SECTION 1. SECTION 10-20-430 of the Municipal Code of Chicago, the Commissioner of Transportation is hereby authorized and directed to exempt "El Tarasco Restaurant" of 4358 West 51st Street from the provisions requiring barriers as a prerequisite to prohibit alley ingress and egress to parking facilities for Premise address.

SECTION 2. This ordinance shall take effect and be in force from and after its passage and publication.

EDWARD M. BURKE
Alderman 14th Ward

City of Chicago

O2014-3399

Office of the City Clerk

Document Tracking Sheet

Meeting Date:	4/30/2014
Sponsor(s):	Burke (14)
Type:	Ordinance
Title:	Amendment of exemption from physical barrier requirement for commercial driveway alley access for Nicky's Hamburger
Committee(s) Assignment:	Committee on Transportation and Public Way

BE IT ORDAINED BY THE CITY COUNCIL OF THE CITY OF CHICAGO:

SECTION 1. That an ordinance introduced into the City Council on April 2, 2014, exempting from the provisions requiring barriers as a prerequisite to prohibit alley ingress and egress to parking facilities, be and the same is hereby amended by striking therefrom the following:

"West 40th Street	**No. 3140** **Nicky's Hamburger**
	ALLEY INGRESS AND EGRESS."

And inserting in lieu thereof,

"West 47th Street	**No. 3140** **Nicky's Hamburger**
	ALLEY INGRESS AND EGRESS."

SECTION 2. This ordinance shall take effect and be in force upon its passage and publication.

EDWARD M. BURKE
Alderman, 14th Ward

City of Chicago

O2014-3321

Office of the City Clerk

Document Tracking Sheet

Meeting Date:	4/30/2014
Sponsor(s):	Thompson (16)
Type:	*Ordinance*
Title:	Exemption from physical barrier requirement for commercial driveway alley access for Drive Out Auto Incorporated
Committee(s) Assignment:	Committee on Transportation and Public Way

BE IT ORDAINED BY THE CITY COUNCIL OF CHICAGO:

SECTION 1. Section 10-20-430 of the Municipal Code of Chicago, the Commissioner of Transportation is hereby authorized and directed to exempt **Drive Out Auto, Incorporated of 5601-5623 South Western Avenue** from the provisions requiring barriers as a prerequisite to prohibit alley ingress and egress to parking facilities for Premise Address.

SECTION 2. This ordinance shall take effect and be in force from and after its passage and publication.

JoANN THOMPSON
Alderman, 16th Ward

City of Chicago
Rahm Emanuel
Mayor

Application for Business License and Tax Registration

Acct# 389078 Site# 1 Appl# 2450848 APP / ISSUE

City of Chicago - Department of Business Affairs and Consumer Protection
Business Assistance Center
City Hall, Room 800
121 North LaSalle Street
Chicago, IL 60602

(312)-74-GOBIZ (312-744-6249)
(312) 744-1944 (TTY)
businesslicense@cityofchicago.org

ACCOUNT INFORMATION

Account Number	389078
Site Number	1
Legal Name	DRIVE OUT AUTO INC.
Legal Entity Type	CORPORATION
Business Start Date	03/21/2014
FEIN	
IBT Number	
SSN	
If Applying as Trust, Trust Number	
Incorporation State	IL
Incorporation Date	03/19/2014
If Exempt, Illinois Exemption Number	
Illinois Exemption Expiration Date	

If you are claiming exemption status you must attach a copy of your Illinois Exemption Certificate or Insurance Certificate.

BUSINESS LOCATION INFORMATION

Site Number 1 **Is this site also your headquarters (Y/N)?** Y

DBA (Doing Business As) DRIVE OUT AUTO INC.

Site Start Date 03/21/2014

Business Activity 20500 SQ FT-1ST FL-2 EMPLOYEES-OUTDOOR USED CAR SALES

Property Identification Number (PIN)

Sector	Group	Business Activity
RETAIL SALES / NON-FOOD	Sales / Rental / Lease of New or Used Vehicles (Land, Water or Air)	Sales / Rental / Lease of Motorized Vehicles

Business Contact MAHMMOUD J. ALI (First / Middle / Last / Suffix) **Phone Number** (708)369-2708

Email Address **Fax Number**

Address 5601-5623 S. WESTERN AVE. (Street No. / Street Name)

CHICAGO (City) IL (State) 60636 (Zip)

Hours of Operation

Day	Start	End
Sunday		
Monday		
Tuesday		
Wednesday		
Thursday		
Friday		
Saturday		

NEW LICENSE INFORMATION

The following licenses are required to operate the business listed above. The following are application fees:

Code	License Description	Location Description	Application Fee	Publication Fee
1010	Limited Business License		$ 250.00	$0

INSPECTIONS REQUIRED

Zoning Department

OWNER/OFFICER INFORMATION - FOR PERSONS NOT LEGAL ENTITIES

Name MAHMMOUD (First) J (Middle) ALI (Last) (Suffix)

Title PRESIDENT **Ownership** 100 %

Date of Birth **/**/**** **SSN** ***-**-****

Residential Phone Number (708)369-2708 **Fax Number**

Email Address

Residential Address 18068 OWEN DR. (Street No. /Street Name)

ORLAND PARK (City) IL (State) 60467- (Zip)

Name (First) (Middle) (Last) (Suffix)

Title **Ownership** %

Date of Birth **SSN**

Residential Phone Number **Fax Number**

Email Address

Residential Address (Street No. /Street Name)

(City) (State) (Zip)

Attach a separate sheet with the above information for any additional Owners / Officers or Legal Entities

OWNERSHIP INFORMATION - FOR LEGAL ENTITIES

Legal Entity Type (Corporation, Not-For-Profit Club, Partnership, Limited Partnership or Limited Liability Company)

Legal Name

FEIN **IBT**

Incorporation State **Incorporation Date**

Phone Number **Fax Number**

Email Address **Ownership** %

Address (Street No. /Street Name)

(City) (State) (Zip)

Attach a separate sheet with the above information for any additional Owners / Officers or Legal Entities

BUILDING OWNER / LESSOR INFORMATION (IF SITE NOT OWNED BY APPLICANT)

Lessor Name _____

Lease Start Date _____ **Lease End Date** _____

Is title to the property held in trust (Y/N)? _____ **If in trust, Trust Number** _____

If in trust, Trust Beneficiary Name _____

Contact Name _____

Phone Number _____ **Fax Number** _____

Address _____
Street No. /Street Name

_____
City State Zip

BUSINESS LOCATION MANAGER INFORMATION

Manager Name _____
First Middle Last Suffix

Date of Birth _____ **SSN** _____

Phone Number _____ **Fax Number** _____

Effective Date _____ **Email Address** _____

Address _____
Street No. /Street Name

_____
City State Zip

ADDITIONAL INFORMATION License Type: 1010 Limited Business License

1	I acknowledge that the applicant, or any person who holds 25 percent or more percentage interest in this business license application, is not delinquent on any court ordered child support arrearage, or has failed to comply with a child support withholding notice.
2	What is the total number of employees in your establishment?
3	Are you licensed by the Illinois Department of Professional Regulation? If so, please indicate the occupation/profession listed on your state certificate, and provide a copy of the certificate.
4	Will you operate the business in a building or a completely enclosed structure?

QUESTIONS AND ANSWERS TO DETERMINE APPLICABLE PERMITS

1	Will you install, operate and maintain a SIDEWALK CAFE?	☐ Yes	☐ No
2	Will you install, operate and maintain a CANOPY outside your property line?	☐ Yes	☐ No
3	Will you install, operate and maintain a BALCONY outside your property line?	☐ Yes	☐ No
4	Will you install, operate and maintain a public way infringement other than the above (PRIVILEGE) outside your property line?	☐ Yes	☐ No

QUESTIONS AND ANSWERS TO DETERMINE APPLICABLE TAXES Tax Type : 6402 Use Tax for NonTitled Personal Property

1	Will or do you, or your business, purchase $2,500.00 or more per year of nontitled tangible personal property for use in the City of Chicago from any retail vendor/retailer located outside Chicago? Nontitled tangible personal property includes, but is not limited to, equipment, supplies, office supplies, furniture, building materials, etc. (If yes, go to #2; if no, go to #5.)	☐ Yes	☐ No
2	Are you a contractor? (If yes, stop; if no, go to #3.)	☐ Yes	☐ No
3	Are you a business? (If yes, stop; of no, go to #4.)	☐ Yes	☐ No
4	Are you an individual? (If yes, stop; if no, stop)	☐ Yes	☐ No
5	Are you a retailer located outside the City of Chicago that would like to register to collect the 1% tax from customers who will use the personal property purchased from you withih the City of Chicago?	☐ Yes	☐ No

QUESTIONS AND ANSWERS TO DETERMINE APPLICABLE TAXES Tax Type : 7540 Employer's Expense Tax

1	Do you employ solely agricultural laborers? (If yes, stop; if no, go to # 2)	☐ Yes	☐ No
2	Do you employ solely domestic servants on a daily basis working in private homes? (If yes, stop; if no, go to #3.)	☐ Yes	☐ No
3	Do you or have you employed 50 or more employees who each earn $900.00 in a given quarter and spend at least 50% or more of their work time in Chicago? When answering this question, you must consider the total number of employees at all your business sites, not just this site.	☐ Yes	☐ No

QUESTIONS AND ANSWERS TO DETERMINE APPLICABLE TAXES Tax Type : 7550 Personal Property Lease Transaction Tax

1	Do you lease any personal property to customers for use in the city? (If yes, go to #2; if no, go to question 3.)	☐ Yes	☐ No
2	Do you lease any personal property to customers for use in the city, including software leases and nonpossessory computer leases? (If yes, go to #6; if no, go to #3.)	☐ Yes	☐ No
3	Do you lease as a lessee any personal property from a lessor to be used within Chicago or to re-lease to another customer? (If yes, go to #4; if no, stop.)	☐ Yes	☐ No
4	Do you lease personal property from a vendor for the purpose of re-leasing said personal property to your customers? (If yes, stop; if no, go to #5.)	☐ Yes	☐ No
5	Do your vendors charge you the Transaction Tax on lease of personal property to be used in the city? You must verify that the tax is charged on each of your leases. (If yes, stop; if no, go to #6.)	☐ Yes	☐ No
6	Do you as a lessor or lessee, solely lease rolling stock used by an interstate carrier moving in interstate commerce? (If yes, stop; if no, go to #7.)	☐ Yes	☐ No
7	Do you solely rent or lease medical equipment to patients which correct or replace body parts? (I yes, stop; if no, go to #8.)	☐ Yes	☐ No
8	Do you solely rent or lease ground transportation vehicle(s) and with respect to that vehicle you or your lessee (if you are the lessor) are subject to the City of Chicago Ground Transportation Tax? (If yes, stop; if no, go to #9.)	☐ Yes	☐ No
9	Do you solely engage in the non-possessory lease(s) of a computer to effectuate the execution, clearing, processing, matching or recording of a trade on a board of trade? (If yes, stop; if no, go to #10.)	☐ Yes	☐ No
10	Do you solely engage in the non-possessory lease(s) of a computer to effectuate the deposit, withdrawal, transfer or loan of money or securities? (If yes, stop; if no, go to #11.)	☐ Yes	☐ No
11	Do you solely lease or rent motion picture film(s) used by the owner, manager or operator of a place of amusement that exhibits the film to patrons who are subject to the City of Chicago's Amusement Tax?	☐ Yes	☐ No

ADDITIONAL INFORMATION Tax Type : 8402 Use Tax for NonTitled Personal Property

1	What is the date of your first taxable transaction for this tax?

ADDITIONAL INFORMATION Tax Type : 7540 Employer's Expense Tax

1	What is the date of your first taxable transaction for this tax?

ADDITIONAL INFORMATION Tax Type : 7550 Personal Property Lease Transaction Tax

1	What is the date of your first taxable transaction for this tax?

City of Chicago
Public Way Use Acknowledgement

On _____, DRIVE OUT AUTO INC.
(Expected) Business Start Date — Legal Name of Business

began or intends to begin operations of a _____
Business Description/Type of Business

at 5601-5623 S. WESTERN AVE., CHICAGO, IL 60636
Business Location Street Address, City, State and Zip Code

By filing this Affidavit I, _____, affirmatively state and attest that:
Business Owner Name

I have been advised about and I fully understand my public way use requirements and

☐ There are **NO** public way use(s) above, on, or below the public way at this present time. However, if I plan to install or use any public way uses above, on, or below the public way in the future, I will apply for the required permit(s) prior to said installation(s) or use of the public way.

☐ There are public way use(s) above, on, or below the public way and I will apply for the required permit(s) immediately. In addition, if I plan to install or use any other public way use(s) above, on or below the public way in the future, I will apply for the required permit(s) prior to said installation(s) or use of the public way. The currently existing public way use(s) include:

☐ Sidewalk Café ☐ Canopy/Awning ☐ Light

☐ Balcony ☐ Sign ☐ Other _____

ACKNOWLEDGEMENT

I certify that the information supplied in this document is true and complete, and hereby authorize the City of Chicago to make all necessary inquiries to verify its accuracy. Any false statement will subject the license applicant to potential penalties under the City of Chicago False Statement Ordinance per Section 1-21-010.

_____
Print Business Owner Name

_____ _____
Phone Number — Email Address

X _____ _____
Signature of Business Owner — **Date**

_____ _____
Preparer's Name — Preparer's Signature — Date

_____ _____
Preparer's Address (Street, City, and Zip Code are required.) — Preparer's Phone Number

Department of Business Affairs and Consumer Protection
Small Business Center - Public Way Use Unit
City Hall - 121 N. LaSalle Street, Room 800
Chicago, IL 60602

SIGNATURE REQUIREMENTS

To the best of my knowledge, the business identified in this application is subject to only those licenses, permits, and taxes noted on this application. I understand that upon any change to the business activity, I am obligated to notify the Chicago Department of Business Affairs and Consumer Protection by filing a new application.

I certify that any structural, plumbing, ventilation or electrical changes made to the premises identified in this application, were done pursuant to a valid building permit.

I understand that per Section 4-4-175 of the Chicago Municipal Code, all license holders, other than city liquor license holders, shall notify the Department of Business Affairs and Consumer Protection within 60 days of the effective date of any change that occurs in the officers, substantial owners, members or any other individual required to be identified in the initial license application, by filing the appropriate application. Per Section 4-60-060, liquor license holders shall notify the Department of Business Affairs and Consumer Protection within 30 days of the effective date of any such change.

I understand that per Section 4-4-60 of the Chicago Municipal Code, no license, other than liquor, public place of amusement or performing arts venue, shall be approved and the license application fee shall be forfeited if the application review process is not completed within 90 days after the license application is filed, except where the delay in completing the process has been occasioned by the city. A new application and filing fee must be submitted to the Department of Business Affairs and Consumer Protection after the expiration of the 90-day period.

I understand that per Section 1-21-010, any person who knowingly makes a false statement of material fact to the City in violation of any statute, ordinance or regulation, or who knowingly falsifies any statement of material fact made in connection with an application, report, affidavit, oath or attestation, including a statement of material fact made in connection with a bid, proposal, contract or economic disclosure statement or affidavit, is liable to the City for a civil penalty of not less than $500.00 and not more than $1,000.00 plus up to three times the amount of damages which the City sustains because of the person's litigation and collection costs and attorney's fees.

I understand that until a license application is filed and approved and a business license certificate is issued, I may not operate the business. I understand that this license application will not be considered filed until all application requirements have been met and all required fees have been paid. I understand that operating a business without a license may subject the license applicant to penalties provided in Chapter 4-4, 4-60 and 4-156 of the Chicago Municipal Code including the imposition of a fine up to $10, 000 and closure of the premises.

LICENSE REFUND POLICY

I understand that the Department of Business Affairs and Consumer Protection will issue a rebate or refund of a license fee, in total or in part, only under one of the following conditions:

1. The license fee was collected through an error.
2. The licensee has been prevented from enjoying the license privilege due to induction into the armed services of the United States and has been stationed beyond the city.
3. The licensed business is forced to close before the expiration of the license period by reason of the taking over of the licensed premises by the United States Government.

Authorized Signature Date

Printed Name Title

The person who assisted in the preparation of this document must complete the section below:


Preparer's Name **Preparer's Signature** **Date**

Preparer's Address (Street , City, and Zip Code are required.) **Preparer's Phone Number**

PLAT OF SURVEY

PARCEL 1: LOTS 10 THROUGH 12, INCLUSIVE, IN BLOCK 4 IN THE SUBDIVISION OF THE NORTHWEST QUARTER OF THE NORTHWEST QUARTER OF SECTION 18, TOWNSHIP 38 NORTH, RANGE 14 EAST OF THE THIRD PRINCIPAL MERIDIAN (EXCEPT PARK AND BOULEVARD, ALSO EXCEPT THE EAST 528.37 FEET LYING SOUTH OF BOULEVARD) IN COOK COUNTY, ILLINOIS.

PARCEL 2: LOTS 13 THROUGH 16, INCLUSIVE, IN BLOCK 4 IN THE SUBDIVISION (BY GAVIN) OF THE NORTHWEST QUARTER OF THE NORTHWEST QUARTER OF SECTION 18, TOWNSHIP 38 NORTH, RANGE 14 EAST OF THE THIRD PRINCIPAL MERIDIAN, (EXCEPT PARK AND BOULEVARD AND EXCEPT THE EAST 424.37 FEET LYING SOUTH OF BOULEVARD) IN COOK COUNTY, ILLINOIS.

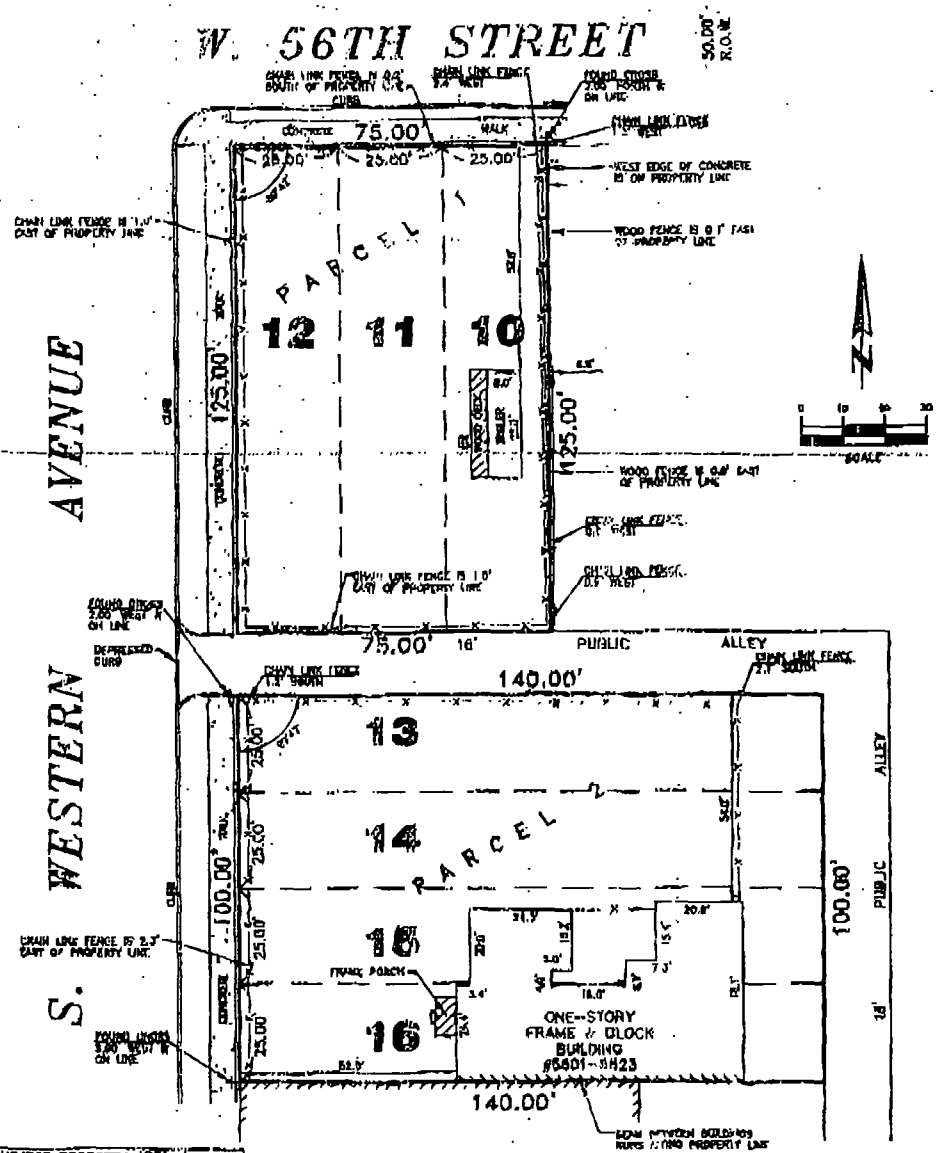

SUBJECT PROPERTY AREA
PARCEL 1 = 9375 SQ. FT. (more or less)
PARCEL 2 = 14,000 SQ. FT. (more or less)

PREPARED FOR: SPECTOR & SPECTOR

LANDMARK ENGINEERING LLC
DESIGN FIRM REGISTRATION (ILL. LIC.-184.007177
7900 W. 103RD STREET
PALOS HILLS, ILLINOIS 60465-1929
Phone: (708) 599-5757

SOME GROUND IMPROVEMENTS MAY NOT BE SHOWN DUE TO SNOW AND ICE COVER. NO IMPROVEMENTS SHOULD BE CONSTRUCTED ON THE BASIS OF THIS PLAT ALONE AND NO DIMENSIONS, LENGTHS OR WIDTHS SHOULD BE ASSUMED FROM SCALING. FIELD MONUMENTATION OF CRITICAL POINTS SHOULD BE ESTABLISHED PRIOR TO COMMENCEMENT OF CONSTRUCTION.

FOR BUILDING LINES, EASEMENTS AND OTHER RESTRICTIONS NOT SHOWN HEREON, REFER TO DEEDS, ABSTRACTS, TITLE POLICIES, SEARCHES OR COMMITMENTS, CONTRACTS AND LOCAL BUILDING AND ZONING ORDINANCES.

RICHARD P. URCHELL 3183 PROFESSIONAL LAND SURVEYOR STATE OF ILLINOIS PALOS HILLS, ILLINOIS

FIELD WORK COMPLETED: 3/14/14

THIS PROFESSIONAL SERVICE CONFORMS TO THE CURRENT ILLINOIS STANDARDS FOR A BOUNDARY SURVEY.

DATED: 3/20/14

RICHARD P. URCHELL I.P.L.S. No. 3183
LICENSE RENEWAL DATE: NOVEMBER 30, 2014
SURVEY No. 14-03-026

City of Chicago

O2014-3332

Office of the City Clerk

Document Tracking Sheet

Meeting Date:	4/30/2014
Sponsor(s):	Thomas (17)
Type:	Ordinance
Title:	Exemption from physical barrier requirement for commercial driveway alley access for Jackie Edwards
Committee(s) Assignment:	Committee on Transportation and Public Way

CITY COUNCIL MEETING
April 30, 2014

BE IT ORDAINED BY THE CITY COUNCIL OF THE CITY OF CHICAGO:

SECTION 1. Pursuant to Section 10-20-430 of the Municipal code of Chicago, the Director of Revenue is hereby authorized and directed to exempt **Jackie Edwards** from the provisions requiring barriers as a prerequisite to prohibit alley ingress and/or egress to parking facilities for **1153 W. 69th St.**

SECTION 2. This ordinance shall take effect and be in force upon its passage and publication.

Latasha R. Thomas
Alderman, 17th Ward

City of Chicago

O2014-3322

Office of the City Clerk

Document Tracking Sheet

Meeting Date:	4/30/2014
Sponsor(s):	O'Shea (19)
Type:	Ordinance
Title:	Exemption from physical barrier requirement for commercial driveway alley access for Thomas Morrissey
Committee(s) Assignment:	Committee on Transportation and Public Way

City Council Meeting
April 30, 2014

BE IT ORDAINED BY THE CITY COUNCIL OF THE CITY OF CHICAGO

SECTION 1. Section 10-20-430 of the Municipal Code of Chicago, the Director of Revenue is hereby authorized and directed to exempt:

Property Owner:	Thomas Morrissey
Business Type:	Law Office
Address:	10150 South Western Avenue
Owner Contact:	(773) 233-7900

from the provisions requiring barriers as a prerequisite to prohibit alley ingress and egress to parking facilities.

SECTION 2. This ordinance shall take effect and be in force from and after its passage and publication.

Matthew J. O'Shea
Alderman, 19th Ward

City of Chicago

O2014-3323

Office of the City Clerk

Document Tracking Sheet

Meeting Date:	4/30/2014
Sponsor(s):	O'Shea (19)
Type:	Ordinance
Title:	Exemption from physical barrier requirement for commercial driveway alley access for Haiwei Yuan
Committee(s) Assignment:	Committee on Transportation and Public Way

City Council Meeting
April 30, 2014

BE IT ORDAINED BY THE CITY COUNCIL OF THE CITY OF CHICAGO

SECTION 1. Section 10-20-430 of the Municipal Code of Chicago, the Director of Revenue is hereby authorized and directed to exempt:

Property Owner:	Haiwei Yuan
Business Type:	Restaurant
Address:	9900 South Western Avenue
Owner Contact:	(773) 941-6283

from the provisions requiring barriers as a prerequisite to prohibit alley ingress and egress to parking facilities.

SECTION 2. This ordinance shall take effect and be in force from and after its passage and publication.

Matthew J. O'Shea
Alderman, 19th Ward

City of Chicago

O2014-3335

Office of the City Clerk

Document Tracking Sheet

Meeting Date:	4/30/2014
Sponsor(s):	Zalewski (23)
Type:	Ordinance
Title:	Exemption from physical barrier requirement for commercial driveway alley access for Baldemar Chavez
Committee(s) Assignment:	Committee on Transportation and Public Way

BE IT ORDAINED BY THE COUNCIL OF THE CITY OF CHICAGO:

SECTIONS 1. Pursuant to Section 10-20-430 of the Municipal Code of Chicago, the Commissioner of Transportation is hereby authorized and directed to exempt Baldemar Chavez; located at 4034 West 63rd Street, Chicago, IL. from the provisions requiring barriers as a prerequisite to prohibit alley ingress and egress to the auto repair shop facilities for premise address.

SECTION 2. This ordinance shall take effect and be in force from and after its passage and publication.



City Council Meeting
April 30, 2014

Michael R. Zalewski
Alderman, 23rd Ward

City of Chicago

O2014-3338

Office of the City Clerk

Document Tracking Sheet

Meeting Date:	4/30/2014
Sponsor(s):	Solis (25)
Type:	Ordinance
Title:	Exemption from physical barrier requirement for commercial driveway alley access for El Salvador Auto Repair
Committee(s) Assignment:	Committee on Transportation and Public Way

April 30th, 2014

BE IT ORDAINED BY THE CITY COUNCIL OF THE CITY OF CHICAGO:

SECTION 1. Section 10-20-430 of the Municipal Code of Chicago, Commissioner of Transportation is hereby authorized and directed to exempt:
Property Owner:
Business Type: Auto Repair Shop
Business Name: El Salvador Auto Repair
Address: 2466 South Blue Island Ave, Chicago, IL 60608
from the provisions requiring barriers as a prerequisite to prohibit alley ingress and egress to parking facilities for Premise Address.

SECTION 2. This ordinance shall take effect and be in force from and after its passage and publication.

Alderman _____

Date 4/30/14

City of Chicago

O2014-3361

Office of the City Clerk

Document Tracking Sheet

Meeting Date:	4/30/2014
Sponsor(s):	Burnett (27)
Type:	Ordinance
Title:	*Exemption from physical barrier requirement for commercial* driveway alley access for Future Growing's LLC
Committee(s) Assignment:	Committee on Transportation and Public Way

City Council Meeting
April 30, 2014

BE IT ORDAINED BY THE CITY COUNCIL OF THE CITY OF CHICAGO

SECTION 1. Section 10-20-430 of the Municipal Code of Chicago, Commissioner of Transportation is hereby authorized and directed to exempt

Future Growing's, LLC
2900 W.Vanburen Street
Chicago, IL 60612

From the provisions requiring barriers as a prerequisite to prohibit alley ingress and egress to parking facilities for premise address.

SECTION 2. This ordinance shall take effect and be in force from and after its passage and publication

Walter Burnett, Jr.
Alderman, 27th Ward

City of Chicago

O2014-3336

Office of the City Clerk

Document Tracking Sheet

Meeting Date:	4/30/2014
Sponsor(s):	Ervin (28)
Type:	Ordinance
Title:	Exemption from physical barrier requirement for commercial driveway alley access for Garfield Tire Service
Committee(s) Assignment:	Committee on Transportation and Public Way

TRANSPORTATION

BE IT ORDAINED BY THE CITY COUNCIL OF THE CITY OF CHICAGO

SECTION 1. Section 10-20-430 of the Municipal Code of Chicago, Commissioner of Transportation in hereby authorized and directed to exempt Garfield Tire Service of 3515 W. Madison, from the provision requiring barriers as a prerequisite to prohibit alley ingress and egress to parking facilities for 3515 W. Madison.

SECTION 2. This ordinance shall take effect and be in force from and after its passage and publication.

Jason C. Ervin

Alderman – 28th Ward

City of Chicago

O2014-3347

Office of the City Clerk

Document Tracking Sheet

Meeting Date:	4/30/2014
Sponsor(s):	Ervin (28)
Type:	Ordinance
Title:	Exemption from physical barrier requirement for commercial driveway alley access for 312 Auto Repair Service
Committee(s) Assignment:	Committee on Transportation and Public Way

TRANSPORTATION

BE IT ORDAINED BY THE CITY COUNCIL OF THE CITY OF CHICAGO

SECTION 1. Section 10-20-430 of the Municipal Code of Chicago, Commissioner of Transportation in hereby authorized and directed to exempt 312 Auto Repair Service of 825 S. Western Ave, from the provision requiring barriers as a prerequisite to prohibit alley ingress and egress to parking facilities for 825 S. Western.

SECTION 2. This ordinance shall take effect and be in force from and after its passage and publication.

Jason C. Ervin

Alderman – 28th Ward

City of Chicago

O2014-3348

Office of the City Clerk

Document Tracking Sheet

Meeting Date:	4/30/2014
Sponsor(s):	Ervin (28)
Type:	Ordinance
Title:	Exemption from physical barrier requirement for commercial driveway alley access for Beautiful Bright Beginnings Daycare
Committee(s) Assignment:	Committee on Transportation and Public Way

TRANSPORTATION

BE IT ORDAINED BY THE CITY COUNCIL OF THE CITY OF CHICAGO

SECTION 1. Section 10-20-430 of the Municipal Code of Chicago, Commissioner of Transportation in hereby authorized and directed to exempt Beautiful Bright Beginnings Daycare of 745 S. California, from the provision requiring barriers as a prerequisite to prohibit alley ingress and egress to parking facilities for 745 S. California.

SECTION 2. This ordinance shall take effect and be in force from and after its passage and publication.



Jason C. Ervin

Alderman – 28th Ward

City of Chicago

O2014-3329

Office of the City Clerk

Document Tracking Sheet

Meeting Date:	4/30/2014
Sponsor(s):	Reboyras (30)
Type:	Ordinance
Title:	Exemption from physical barrier requirement for commercial driveway alley access for Full Circle Communities, Inc.
Committee(s) Assignment:	Committee on Transportation and Public Way

Council Meeting
April 30, 2014
Committee on Transportation

BE IT ORDAINED BY THE CITY COUNCIL OF THE CITY OF CHICAGO:

SECTION 1. Section 10-20-430 of the Municipal Code of Chicago, the Director of Revenue is hereby authorized and directed to exempt:

Full Circle Communities, Inc.
3060 North Milwaukee Avenue

from the provisions requiring barriers as a prerequisite to prohibit alley ingress and egress to parking facilities for premise(s) address.

SECTION 2. This ordinance shall take effect and be in force from and after its passage and due publication.

Ariel E. Reboyras
30th Ward Alderman

City of Chicago

O2014-3339

Office of the City Clerk

Document Tracking Sheet

Meeting Date:	4/30/2014
Sponsor(s):	Waguespack (32)
Type:	Ordinance
Title:	Exemption from physical barrier requirement for commercial driveway alley access for 2104-2106 W Belmont LLC
Committee(s) Assignment:	Committee on Transportation and Public Way

BE IT ORDAINED BY THE CITY COUNCIL OF THE CITY OF CHICAGO:

SECTION 1. Pursuant to Section 10-20-430 of the Municipal Code of Chicago, the Director of the Department of Revenue is hereby authorized and directed to exempt 2104-06 W Belmont, LLC at 2104-06 W Belmont from requiring barriers as a prerequisite to prohibit alley ingress and egress.

SECTION 2. This ordinance shall take effect and be in force upon its passage and publication.

Scott Waguespack
Alderman, 32nd Ward

City of Chicago

O2014-3351

Office of the City Clerk

Document Tracking Sheet

Meeting Date:	4/30/2014
Sponsor(s):	Colón (35)
Type:	Ordinance
Title:	Exemption from physical barrier requirement for commercial driveway alley access for Avis Budget Rent A Car
Committee(s) Assignment:	Committee on Transportation and Public Way

CITY COUNCIL
April 30, 2014

BE IT ORDAINED BY THE CITY COUNCIL OF THE CITY OF CHICAGO:

SECTION 1. Section 10-20-430 of the Municipal Code of the Chicago, Commissioner of Transportation is hereby authorized and directed to exempt:

Business Name:	Avis Budget Rent A Car
Business Owner:	Filiberto Quiles Jr.
Type of Business:	Vehicle Rental Service
Property Address:	3255 W. Fullerton Avenue

from the Provisions requiring barriers as a prerequisite to prohibit alley ingress and egress to parking facilities for Premise Address: 3255 W. Fullerton Avenue

SECTION 2. This Ordinance shall take effect and be in force from and after its passage and publication.

Rey Colón
Alderman, 35TH Ward

City of Chicago

O2014-3337

Office of the City Clerk

Document Tracking Sheet

Meeting Date:	4/30/2014
Sponsor(s):	Laurino (39)
Type:	Ordinance
Title:	Exemption from physical barrier requirement for commercial driveway alley access for Milos Hand Wash and Detail
Committee(s) Assignment:	Committee on Transportation and Public Way

Committee on Transportation and Public Way
City Council Meeting
April 30, 2014

AUTHORIZATION FOR EXEMPTION OF MILOS HAND WASH AND DETAIL FROM PHYSICAL BARRIER REQUIREMENT PERTAINING TO ALLEY ACCESSIBILITY FOR PARKING FACILITIES AT 4611-4615 N. PULASKI ROAD

Be It Ordained by the City Council of the City of Chicago:

SECTION 1. Pursuant to Section 10-20-430 of the Municipal Code of Chicago, the Commissioner of Transportation is hereby authorized and directed to exempt **MILOS HAND WASH AND DETAIL** from the provisions requiring barriers as a prerequisite to prohibit alley ingress and egress to parking facilities for 4611-4615 N. Pulaski Rd.

SECTION 2. This ordinance shall take effect and be in force from and after its passage and publication.

MARGARET LAURINO
Alderman, 39th Ward

City of Chicago

O2014-3363

Office of the City Clerk

Document Tracking Sheet

Meeting Date:	4/30/2014
Sponsor(s):	Laurino (39)
Type:	Ordinance
Title:	Exemption from physical barrier requirement for commercial driveway alley access for First Chicago Bank & Trust
Committee(s) Assignment:	Committee on Transportation and Public Way

Committee on Transportation and Public Way
City Council Meeting
April 30, 2014

AUTHORIZATION FOR EXEMPTION OF CHICAGO BANK & TRUST FROM PHYSICAL BARRIER REQUIREMENT PERTAINING TO ALLEY ACCESSIBILITY FOR PARKING FACILITIES AT 4343 N. ELSTON AVENUE

Be It Ordained by the City Council of the City of Chicago:

SECTION 1. Pursuant to Section 10-20-430 of the Municipal Code of Chicago, the Commissioner of Transportation is hereby authorized and directed to exempt **First Chicago Bank & Trust** from the provisions requiring barriers as a prerequisite to prohibit alley ingress and egress to parking facilities for 4343 N. Elston Avenue.

SECTION 2. This ordinance shall take effect and be in force from and after its passage and publication.

MARGARET LAURINO
Alderman, 39th Ward

City of Chicago

O2014-3317

Office of the City Clerk

Document Tracking Sheet

Meeting Date:	4/30/2014
Sponsor(s):	O'Connor (40)
Type:	Ordinance
Title:	Exemption from physical barrier requirement for commercial driveway alley access for Chicago School of Woodworking
Committee(s) Assignment:	Committee on Transportation and Public Way

City Council Meeting
April 30, 2014
Transportation and Public Way

ORDINANCE

BE IT ORDAINED BY THE CITY COUNCIL OF THE CITY OF CHICAGO:

SECTION 1. Pursuant to Section 10-20-430 of the Municipal Code of Chicago, the Commissioner of Transportation is hereby authorized and directed to exempt **Chicago School of Woodworking, 5104 N. Ravenswood Avenue, Chicago, Illinois 60640** from the provisions requiring barriers as a prerequisite to prohibit alley ingress and egress to parking facilities for premise address.

SECTION 2. This ordinance shall take effect and be in force upon its passage and publication.

Patrick J. O'Connor - Alderman, 40th Ward

City of Chicago

O2014-3360

Office of the City Clerk

Document Tracking Sheet

Meeting Date:	4/30/2014
Sponsor(s):	O'Connor (40) O'Connor (41)
Type:	Ordinance
Title:	Exemption from physical barrier requirement for commercial driveway alley access for First Academy Too
Committee(s) Assignment:	Committee on Transportation and Public Way

City Council Meeting
April 30, 2014
Transportation and Public Way

ORDINANCE

BE IT ORDAINED BY THE CITY COUNCIL OF THE CITY OF CHICAGO:

SECTION 1. Pursuant to Section 10-20-430 of the Municipal Code of Chicago, the Commissioner of Transportation is hereby authorized and directed to exempt **First Academy Too, 2555-57 W. Peterson Avenue, Chicago, Illinois 60659** from the provisions requiring barriers as a prerequisite to prohibit alley ingress and egress to parking facilities for premise address.

SECTION 2. This ordinance shall take effect and be in force upon its passage and publication.

Patrick J. O'Connor - Alderman, 40th Ward

City of Chicago

O2014-3330

Office of the City Clerk

Document Tracking Sheet

Meeting Date:	4/30/2014
Sponsor(s):	Pawar (47)
Type:	Ordinance
Title:	Exemption from physical barrier requirement for commercial driveway alley access for Irving Park 07 LLC
Committee(s) Assignment:	Committee on Transportation and Public Way

Committee on Transportation and Public Way
April 30, 2014
City Council Meeting

BE IT ORDAINED BY THE CITY COUNCIL OF THE CITY OF CHICAGO:

SECTION 1. Pursuant to Section 10-20-430 of the Municipal Code of Chicago, the Director of the Department of Revenue is hereby authorized and directed to exempt **Irving Park 07 LLC** at **1607 W Irving Park Road** from requiring barriers as a prerequisite to prohibit alley ingress and egress to parking facilities for premise address.

SECTION 2. This ordinance shall take effect and be in force upon its passage and publication.

Ameya Pawar

Ameya Pawar
Alderman, Ward 47

City of Chicago

O2014-3331

Office of the City Clerk

Document Tracking Sheet

Meeting Date:	4/30/2014
Sponsor(s):	Pawar (47)
Type:	Ordinance
Title:	Exemption from physical barrier requirement for commercial driveway alley access for Enterprise Rent-A-Car
Committee(s) Assignment:	Committee on Transportation and Public Way

Committee on Transportation and Public Way
April 30, 2014
City Council Meeting

BE IT ORDAINED BY THE CITY COUNCIL OF THE CITY OF CHICAGO:

SECTION 1. Pursuant to Section 10-20-430 of the Municipal Code of Chicago, the Director of the Department of Revenue is hereby authorized and directed to exempt **Enterprise Rent-A-Car** at **4314 N Western Avenue** from requiring barriers as a prerequisite to prohibit alley ingress and egress to parking facilities for premise address.

SECTION 2. This ordinance shall take effect and be in force upon its passage and publication.

Ameya Pawar

Ameya Pawar
Alderman, Ward 47

City of Chicago

O2014-3345

Office of the City Clerk

Document Tracking Sheet

Meeting Date:	4/30/2014
Sponsor(s):	Silverstein (50)
Type:	Ordinance
Title:	Exemption from physical barrier requirement for commercial driveway alley access for Tree House Humane Society, Inc
Committee(s) Assignment:	Committee on Transportation and Public Way

City Council Meeting
April 30, 2014
Transportation & Public Way

BE IT ORDAINED BY THE CITY COUNCIL OF CHICAGO:

SECTION 1. Pursuant to Section 10-20-430 of the Municipal Code of Chicago, the Commissioner of Transportation is hereby authorized and directed to exempt Tree House Humane Society, Inc., 7225 N. Western , from provisions requiring barriers as a prerequisite to prohibit alley ingress and egress to parking facilities for premise address.

SECTION 2. This ordinance shall take effect and be force from and after its passage and publication.

DEBRA L. SILVERSTEIN
Alderman, 50th Ward

City of Chicago

O2014-3435

Office of the City Clerk

Document Tracking Sheet

Meeting Date:	4/30/2014
Sponsor(s):	Moreno (1)
Type:	Ordinance
Title:	Awning(s) for Electronica & Discoteca Jalisco, Inc.
Committee(s) Assignment:	Committee on Transportation and Public Way

ORDINANCE
ELECTRONICA & DISCOTECA JALISCO INC.
Acct. No. 270228 - 1
Permit No. 1112606

Be It Ordained by the City Council of the City of Chicago:

SECTION 1. Permission and authority are hereby given and granted to ELECTRONICA & DISCOTECA JALISCO INC., upon the terms and subject to the conditions of this ordinance to maintain and use, as now constructed, one (1) Awning(s) projecting over the public right-of-way adjacent to its premises known as 1933 W. Chicago Ave..

Said Awning(s) at W CHICAGO AVE measure(s):
One (1) at twenty-five (25) feet in length, and four (4) feet in width for a total of one hundred (100) square feet.

The location of said privilege shall be as shown on prints kept on file with the Department of Business Affairs and Consumer Protection and the Office of the City Clerk.

Said privilege shall be constructed in accordance with plans and specifications approved by the Zoning Department - Signs.

This grant of privilege in the public way shall be subject to the provisions of Section 10-28-015 and all other required provisions of the Municipal Code of Chicago.

The grantee shall pay to the City of Chicago as compensation for the privilege #1112606 herein granted the sum of fifty ($50.00) per annum in advance.


A 25% penalty will be added for payments received after due date.

The permit holder agrees to hold the City of Chicago harmless for any damage, relocation or replacement costs associated with damage, relocation or removal of private property caused by the City performing work in the public way.

Authority herein given and granted for a period of five (5) years from and after 04/22/2014.

Alderman _____

Proco Joe Moreno 1st Ward

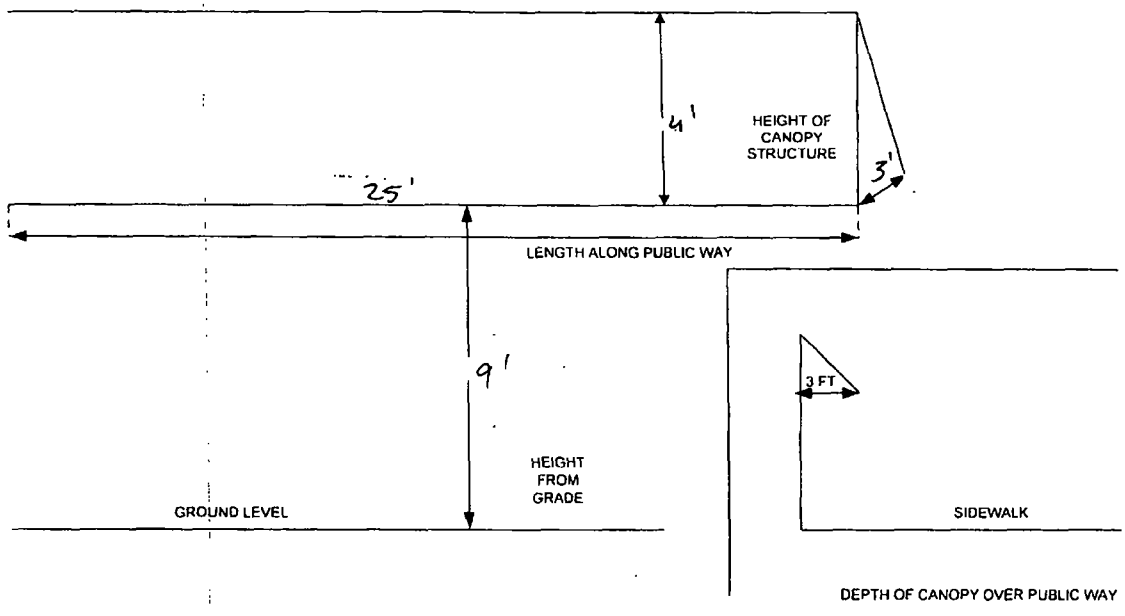

1933 W. CHICAGO Ave.

Department of Business Affairs and Consumer Protection
Small Business Center - Public Way Use Unit
City Hall - 121 N. LaSalle Street, Room 800 • Chicago, IL 60602
(312)-74-GOBIZ (312-744-6249) • (312) 744-1944 (TTY)
http://www.cityofchicago.org/bacp

04/30/2014

Alderman **Proco Joe Moreno**
Ward # **01**
City of Chicago
City Hall, Room **300**
121 North LaSalle Street
Chicago, Illinois 60602

Re: An ordinance to use and maintain a portion of the public right-of-way for **one (1) awning(s)** for **ELECTRONICA & DISCOTECA JALISCO INC.**, adjacent to the premises known as **1933 W. Chicago Ave.**.

Dear Alderman **Proco Joe Moreno**:

The applicant referenced above has requested the use of the public right-of-way for a **awning(s)**. An ordinance has been prepared by the Department of Business Affairs and Consumer Protection – Small Business Center - Public Way Use Unit for presentation to the City Council. Because this request was made for properties located in your ward, as approved by you as per the attached, I respectfully request that you introduce the attached ordinance at the next City Council meeting.

If you have any questions regarding this ordinance, please contact Anthony Bertuca at (312) 744-5506.

Department of Business Affairs and Consumer Protection

City of Chicago

O2014-3438

Office of the City Clerk

Document Tracking Sheet

Meeting Date:	4/30/2014
Sponsor(s):	Moreno (1)
Type:	Ordinance
Title:	Awning(s) for Fresh Market Place
Committee(s) Assignment:	Committee on Transportation and Public Way

ORDINANCE
FRESH MARKET PLACE
Acct. No. 388115 - 1
Permit No. 1112164

Be It Ordained by the City Council of the City of Chicago:

SECTION 1. Permission and authority are hereby given and granted to FRESH MARKET PLACE, upon the terms and subject to the conditions of this ordinance to construct, install, maintain and use three (3) Awning(s) projecting over the public right-of-way adjacent to its premises known as 2134 N. Western Ave..

Said Awning(s) at N. Western Avenue measure(s):
Three (3) at ten (10) feet in length, and six (6) feet in width for a total of one hundred eighty (180) square feet.

The location of said privilege shall be as shown on prints kept on file with the Department of Business Affairs and Consumer Protection and the Office of the City Clerk.

Said privilege shall be constructed in accordance with plans and specifications approved by the Zoning Department - Signs.


This grant of privilege in the public way shall be subject to the provisions of Section 10-28-015 and all other required provisions of the Municipal Code of Chicago.

The grantee shall pay to the City of Chicago as compensation for the privilege #1112164 herein granted the sum of one hundred fifty ($150.00) per annum in advance.

A 25% penalty will be added for payments received after due date.

The permit holder agrees to hold the City of Chicago harmless for any damage, relocation or replacement costs associated with damage, relocation or removal of private property caused by the City performing work in the public way.

Authority herein given and granted for a period of five (5) years from and after Date of Passage.

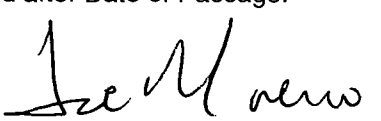Alderman 

Proco Joe Moreno 1st Ward



SOUTH & EAST ELEVATION WESTERN AVENUE FRONTAGE

26'-0"

5'-8" x 26'-0" = 148 s.f.

5" 3"

FRESH & APPLE LOGO AT 8" DEPTH

WHITE PLEXIGLAS TRANSLUCENT FACES W/ WHITE 1" TRIM CAP & MECHANICAL FASTENERS W/ WHITE RETURNS.

Fresh MARKET PLACE

INDIVIDUAL DIMENSIONAL ALUMINUM CHANNEL TYPE LETTERS. PLEXIGLAS FACES W/ 1" TRIM CAP & MECHANICAL SIDE FASTENERS. LETTERS LED BRIGHT WHITE MODULES ON 6" CENTERS 3 - PER FOOT. TRANSFORMERS LOCATED IN RACEWAY W/ SAFETY SWITCH.
CUSTOM SHAPED LOGO FULL COLOR APPLE. TYPICAL CONSTRUCTION
120 VOLT SINGLE PHASE 3 AMPERES PER SIGN

SAFETY SWITCH
W/ LABELS + U/L #

SCALE 1/2" = 1'-0" WALL SIGN LAYOUT

P-2

SHEET NUMBER

SIGN TYPE: WALL SIGN / ILLUMINATED / INDIVIDUAL DIMENSIONAL CHANNEL ALUMINUM LETTERS
LOCATION: 2134 N. WESTERN AVENUE CHICAGO, IL.
JOB NO. 03202014

Underwriters Laboratories

THESE DRAWINGS ARE THE PROPERTY OF THE HOLLAND DESIGN GROUP, INC. AND MAY NOT BE USED FOR PUBLICATION OF THE DESIGNS OR ARTWORK ARE IN SUBJECT TO THE REVISION AND CONTROL OF THE ORIGINATOR, THE HOLLAND DESIGN GROUP, INC.

FRESH MARKET PLACE
2134 N. WESTERN AVENUE
CHICAGO, IL.

DATE 03-20-2014
DRAWN BY ATH
SCALE AS NOTED

The Holland Design Group
1080 BROWN STREET
WAUCONDA, ILLINOIS 60084
PHONE 847 526-6648
FAX 847 526-8545
email: design1@aol.com

Department of Business Affairs and Consumer Protection
Small Business Center - Public Way Use Unit
City Hall - 121 N. LaSalle Street, Room 800 • Chicago, IL 60602
(312)-74-GOBIZ (312-744-6249) • (312) 744-1944 (TTY)
http://www.cityofchicago.org/bacp

04/30/2014

Alderman **Proco Joe Moreno**
Ward # **01**
City of Chicago
City Hall, Room **300**
121 North LaSalle Street
Chicago, Illinois 60602

Re: An ordinance to use and maintain a portion of the public right-of-way for **three (3) awning(s)** for **FRESH MARKET PLACE**, adjacent to the premises known as **2134 N. Western Ave.**.

Dear Alderman **Proco Joe Moreno**:

The applicant referenced above has requested the use of the public right-of-way for a **awning(s)**. An ordinance has been prepared by the Department of Business Affairs and Consumer Protection – Small Business Center - Public Way Use Unit for presentation to the City Council. Because this request was made for properties located in your ward, as approved by you as per the attached, I respectfully request that you introduce the attached ordinance at the next City Council meeting.

If you have any questions regarding this ordinance, please contact Anthony Bertuca at (312) 744-5506.

Department of Business Affairs and Consumer Protection

City of Chicago

O2014-3441

Office of the City Clerk

Document Tracking Sheet

Meeting Date:	4/30/2014
Sponsor(s):	Moreno (1)
Type:	Ordinance
Title:	Awning(s) for Letizia's Fiore
Committee(s) Assignment:	Committee on Transportation and Public Way

ORDINANCE
LETIZIA'S FIORE
Acct. No. 353891 - 1
Permit No. 1108606

Be It Ordained by the City Council of the City of Chicago:

SECTION 1. Permission and authority are hereby given and granted to LETIZIA'S FIORE, upon the terms and subject to the conditions of this ordinance to construct, install, maintain and use one (1) Awning(s) projecting over the public right-of-way adjacent to its premises known as 2456 N. California Ave..

Said Awning(s) at California measure(s):
One (1) at twenty-four (24) feet in length, and four point five (4.5) feet in width for a total of one hundred eight (108) square feet.

The location of said privilege shall be as shown on prints kept on file with the Department of Business Affairs and Consumer Protection and the Office of the City Clerk.

Said privilege shall be constructed in accordance with plans and specifications approved by the Zoning Department - Signs.

This grant of privilege in the public way shall be subject to the provisions of Section 10-28-015 and all other required provisions of the Municipal Code of Chicago.

The grantee shall pay to the City of Chicago as compensation for the privilege #1108606 herein granted the sum of fifty ($50.00) per annum in advance.


A 25% penalty will be added for payments received after due date.

The permit holder agrees to hold the City of Chicago harmless for any damage, relocation or replacement costs associated with damage, relocation or removal of private property caused by the City performing work in the public way.

Authority herein given and granted for a period of five (5) years from and after Date of Passage.

Alderman _____

Proco Joe Moreno 1st Ward

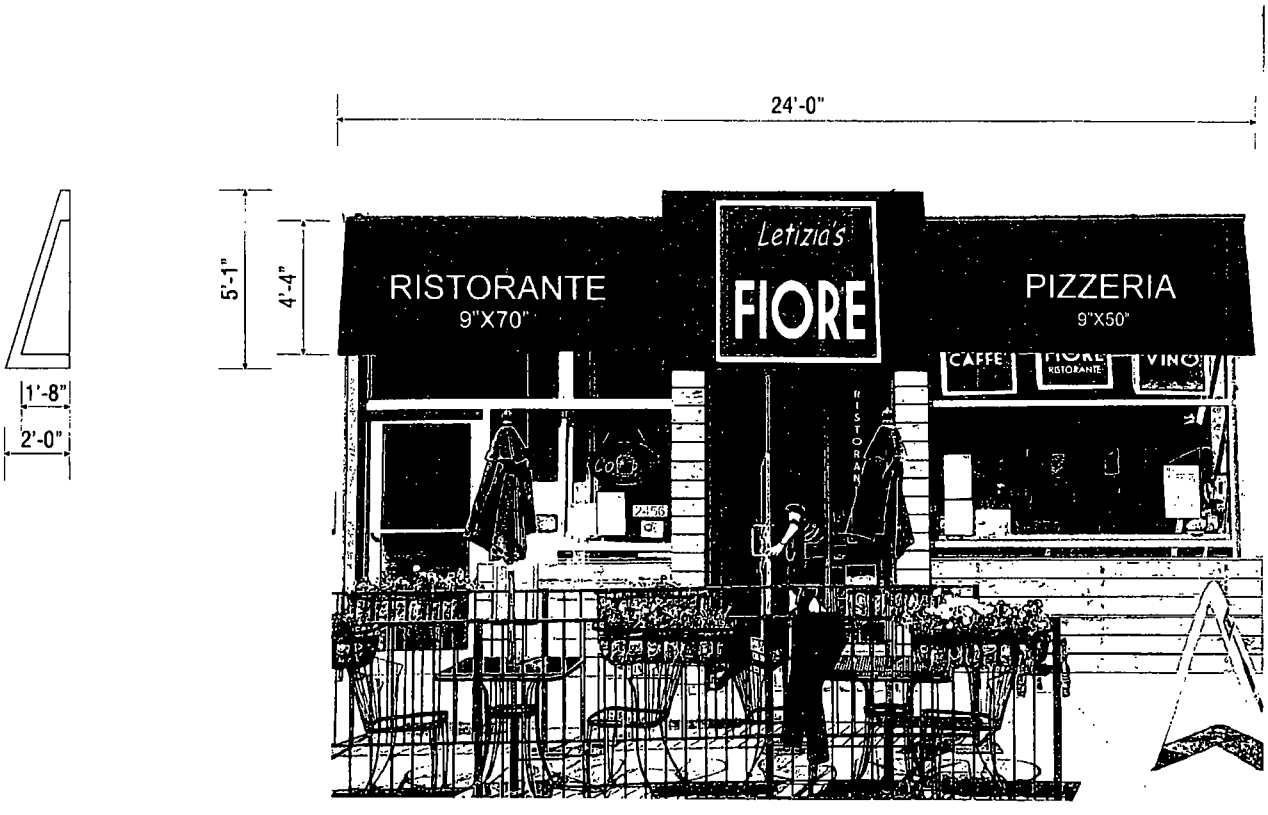

APPROVED: _____ DATE: _____

M-K SIGNS
CHICAGO
4900 N. ELSTON AVE
CHICAGO, IL 60630
773/545-4444
FAX 773/545-9275
E-MAIL: artdept@mksigns.net

FIORE RISTORANTE
2456 N. CALIFORNIA CHICAGO, IL

Colors represented in the drawing are for presentation purposes only
They will not match your finished product exactly
Actual color samples can be obtained from your sales representative
This design is the original and unpublished work of MK SIGNS and may not be reproduced, copied or exhibited in any fashion without the expressed written consent of MK SIGNS. The rights to this design may be purchased

DATE	REVISION

SCALE: N.T.S.	DATE: 9-5-13
DESIGNER: LM	SALES: TC
FILE: Fiore	DRAWING NUMBER: 2239

Department of Business Affairs and Consumer Protection
Small Business Center- Public Way Use Unit
City Hall- 121 N. LaSalle Street Room 800 • Chicago, IL 60602
(312)-74-GOBIZ (312-744-6249) • (312) 744-1944 (TTY)
http://www.cityofchicago.org/bacp

04/30/2014

Alderman **Proco Joe Moreno**
Ward # **01**
City of Chicago
City Hall, Room **300**
121 North LaSalle Street
Chicago, Illinois 60602

Re: An ordinance to use and maintain a portion of the public right-of-way for **one (1) awning(s)** for **LETIZIA'S FIORE**, adjacent to the premises known as **2456 N. California Ave.**.

Dear Alderman **Proco Joe Moreno**:

The applicant referenced above has requested the use of the public right-of-way for a **awning(s)**. An ordinance has been prepared by the Department of Business Affairs and Consumer Protection – Small Business Center - Public Way Use Unit for presentation to the City Council. Because this request was made for properties located in your ward, as approved by you as per the attached, I respectfully request that you introduce the attached ordinance at the next City Council meeting.

If you have any questions regarding this ordinance, please contact Anthony Bertuca at (312) 744-5506.

Department of Business Affairs and Consumer Protection

City of Chicago

O2014-3449

Office of the City Clerk

Document Tracking Sheet

Meeting Date:	4/30/2014
Sponsor(s):	Moreno (1)
Type:	Ordinance
Title:	Awning(s) for Potbelly Sandwich Works LLC
Committee(s) Assignment:	Committee on Transportation and Public Way

ORDINANCE
POTBELLY SANDWICH WORKS, LLC
Acct. No. 65004 - 58
Permit No. 1109344

Be It Ordained by the City Council of the City of Chicago:

SECTION 1. Permission and authority are hereby given and granted to POTBELLY SANDWICH WORKS, LLC, upon the terms and subject to the conditions of this ordinance to construct, install, maintain and use one (1) Awning(s) projecting over the public right-of-way adjacent to its premises known as 1293 N. Milwaukee Ave..

Said Awning(s) at N. Milwaukee Avenue measure(s):
One (1) at twenty point four (20.4) feet in length, and three (3) feet in width for a total of sixty-one point two (61.2) square feet.

The location of said privilege shall be as shown on prints kept on file with the Department of Business Affairs and Consumer Protection and the Office of the City Clerk.

Said privilege shall be constructed in accordance with plans and specifications approved by the Zoning Department - Signs.

This grant of privilege in the public way shall be subject to the provisions of Section 10-28-015 and all other required provisions of the Municipal Code of Chicago.

The grantee shall pay to the City of Chicago as compensation for the privilege #1109344 herein granted the sum of fifty ($50.00) per annum in advance.

A 25% penalty will be added for payments received after due date.

The permit holder agrees to hold the City of Chicago harmless for any damage, relocation or replacement costs associated with damage, relocation or removal of private property caused by the City performing work in the public way.

Authority herein given and granted for a period of five (5) years from and after Date of Passage.

Alderman _____

Proco Joe Moreno 1st Ward

FRONT (NORTH) STORE ELEVATION

S1-1

SIGN CODE -

Proposed Signage = 34 SqFt

Relevant Signage Code:
Wicker Park Commons PUD
Sign Calculation:
(H) x (L) of overall boxed dimensions
Four line contour box

SIGN TYPE -

L.E.D. Channel Letterset


MOUNTING -

Raceway Mounted

COLOR PALETTE -

- Yellow Plex #3037
- Black Trim & Returns
- White Plex
- Black Day/Night Vinyl
- N/A
- N/A
- N/A
- N/A



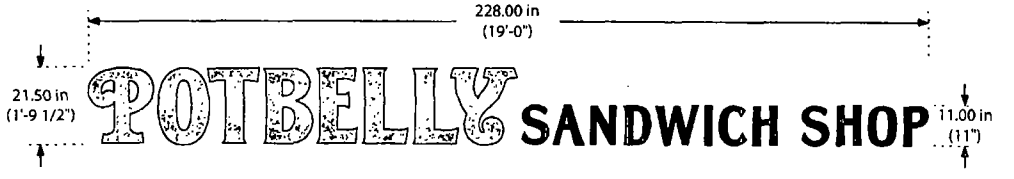

Revision Date: 10/7/13 **Rev. Details:** Add new specs

IDENTITI RESOURCES
1171 Tower Rd
Schaumburg IL 60173
O: 847.301.0510
F: 847.301.0518
identitiresources.com

Project No:	131170	Project Location:	1293 North Milwaukee Ave Chicago, IL
Date Drawn:	09/25/2013	Project Manager:	Zack Sicher
Page Rev:	001	Sales Rep:	Josh Sprecher

PROJECT

POTBELLY

Scale: 1/2" = 1'-0" | Designer: Sarah | Revision Art: Sarah

Department of Business Affairs and Consumer Protection
Small Business Center - Public Way Use Unit
City Hall - 121 N. LaSalle Street, Room 800 • Chicago, IL 60602
(312)-74-GOBIZ (312-744-6249) • (312) 744-1944 (TTY)
http://www.cityofchicago.org/bacp

04/30/2014

Alderman **Proco Joe Moreno**
Ward # **01**
City of Chicago
City Hall, Room **300**
121 North LaSalle Street
Chicago, Illinois 60602

Re: An ordinance to use and maintain a portion of the public right-of-way for **one (1) awning(s)** for **POTBELLY SANDWICH WORKS, LLC**, adjacent to the premises known as **1293 N. Milwaukee Ave.**.

Dear Alderman **Proco Joe Moreno**:

The applicant referenced above has requested the use of the public right-of-way for a **awning(s)**. An ordinance has been prepared by the Department of Business Affairs and Consumer Protection – Small Business Center - Public Way Use Unit for presentation to the City Council. Because this request was made for properties located in your ward, as approved by you as per the attached, I respectfully request that you introduce the attached ordinance at the next City Council meeting.

If you have any questions regarding this ordinance, please contact Anthony Bertuca at (312) 744-5506.

Department of Business Affairs and Consumer Protection

City of Chicago

O2014-3464

Office of the City Clerk

Document Tracking Sheet

Meeting Date:	4/30/2014
Sponsor(s):	Fioretti (2)
Type:	Ordinance
Title:	Awning(s) for Beer Bistro, The - Privilege No. 1112216
Committee(s) Assignment:	Committee on Transportation and Public Way

ORDINANCE
THE BEER BISTRO
Acct. No. 217744 - 1
Permit No. 1112216

Be It Ordained by the City Council of the City of Chicago:

SECTION 1. Permission and authority are hereby given and granted to THE BEER BISTRO, upon the terms and subject to the conditions of this ordinance to maintain and use, as now constructed, one (1) Awning(s) projecting over the public right-of-way adjacent to its premises known as 1061 W. Madison St..

Said Awning(s) at W.MADISON STREET measure(s):
One (1) at eighteen (18) feet in length, and three (3) feet in width for a total of fifty-four (54) square feet.

The location of said privilege shall be as shown on prints kept on file with the Department of Business Affairs and Consumer Protection and the Office of the City Clerk.

Said privilege shall be constructed in accordance with plans and specifications approved by the Zoning Department - Signs.

This grant of privilege in the public way shall be subject to the provisions of Section 10-28-015 and all other required provisions of the Municipal Code of Chicago.

The grantee shall pay to the City of Chicago as compensation for the privilege #1112216 herein granted the sum of fifty ($50.00) per annum in advance.


A 25% penalty will be added for payments received after due date.


The permit holder agrees to hold the City of Chicago harmless for any damage, relocation or replacement costs associated with damage, relocation or removal of private property caused by the City performing work in the public way.

Authority herein given and granted for a period of five (5) years from and after 03/27/2013.

Alderman _____

Bob Fioretti 2nd Ward

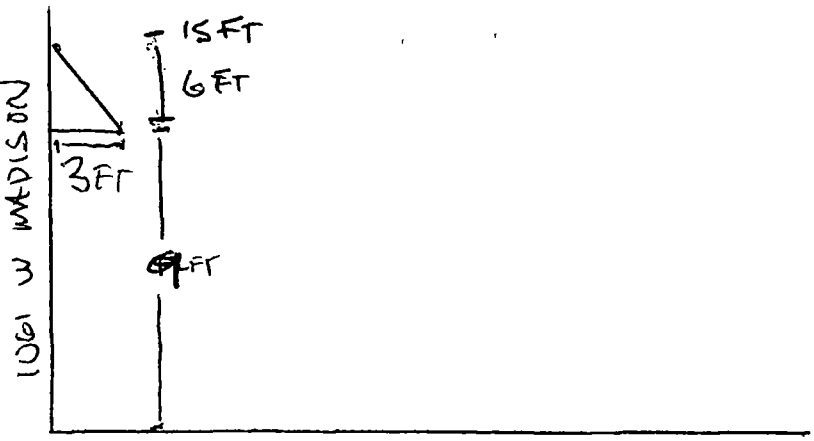

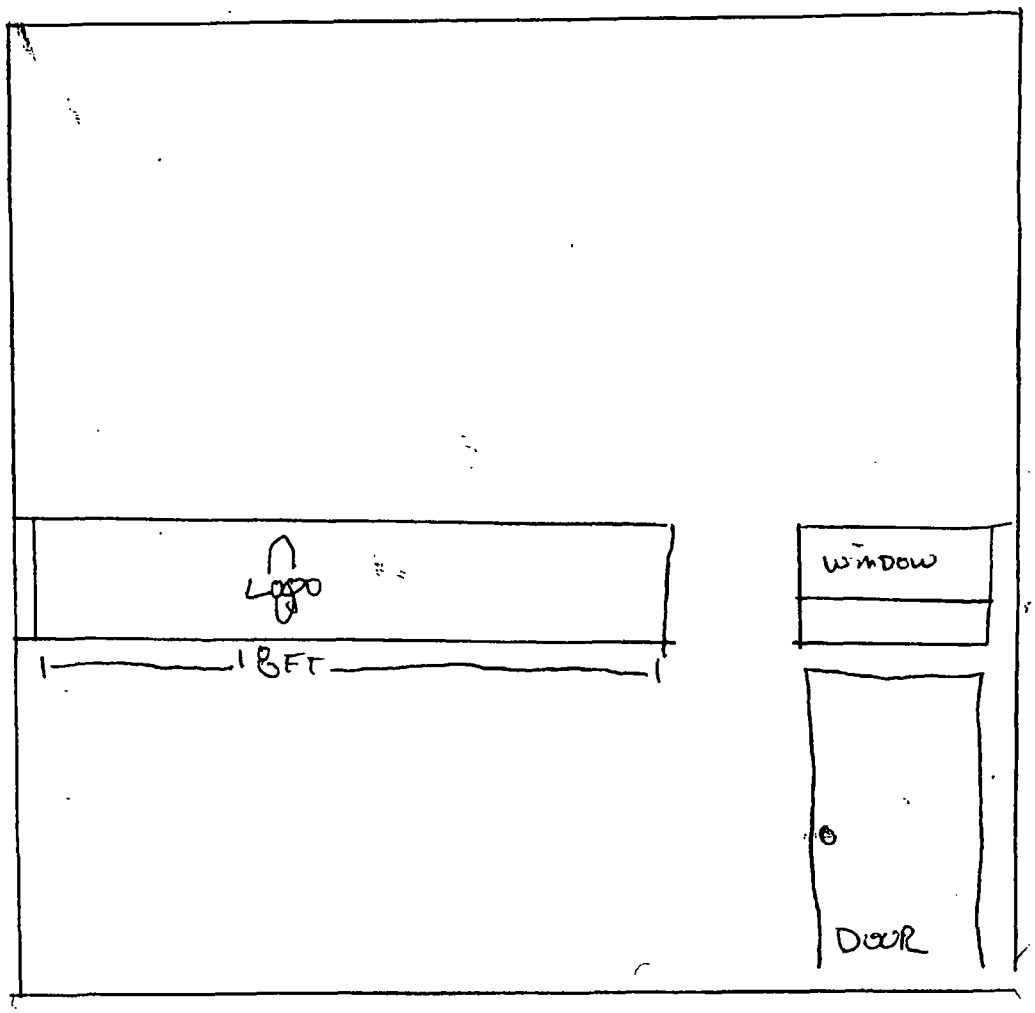

E

1061 W. MADISON

W

permit # 1076089
Crab STREET SALOON
DBA The Beer BISTRO
1061 W. MADISON

Department of Business Affairs and Consumer Protection
Small Business Center - Public Way Use Unit
City Hall - 121 N. LaSalle Street, Room 800 • Chicago, IL 60602
(312)-74-GOBIZ (312-744-6249) • (312) 744-1944 (TTY)
http://www.cityofchicago.org/bacp

04/30/2014

Alderman **Bob Fioretti**
Ward # **02**
City of Chicago
City Hall, Room **300**
121 North LaSalle Street
Chicago, Illinois 60602

Re: An ordinance to use and maintain a portion of the public right-of-way for **one (1) awning(s)** for **THE BEER BISTRO**, adjacent to the premises known as **1061 W. Madison St.**.

Dear Alderman **Bob Fioretti**:

The applicant referenced above has requested the use of the public right-of-way for a **awning(s)**. An ordinance has been prepared by the Department of Business Affairs and Consumer Protection – Small Business Center - Public Way Use Unit for presentation to the City Council. Because this request was made for properties located in your ward, as approved by you as per the attached, I respectfully request that you introduce the attached ordinance at the next City Council meeting.

If you have any questions regarding this ordinance, please contact Anthony Bertuca at (312) 744-5506.

Department of Business Affairs and Consumer Protection

City of Chicago

O2014-3468

Office of the City Clerk

Document Tracking Sheet

Meeting Date:	4/30/2014
Sponsor(s):	Fioretti (2)
Type:	Ordinance
Title:	Awning(s) for Beer Bistro, The - Privilege No. 1112221
Committee(s) Assignment:	Committee on Transportation and Public Way

ORDINANCE
THE BEER BISTRO
Acct. No. 217744 - 1
Permit No. 1112221

Be It Ordained by the City Council of the City of Chicago:

SECTION 1. Permission and authority are hereby given and granted to THE BEER BISTRO, upon the terms and subject to the conditions of this ordinance to maintain and use, as now constructed, one (1) Awning(s) projecting over the public right-of-way adjacent to its premises known as 1061 W. Madison St..

Said Awning(s) at W. MADISON STREET measure(s):
One (1) at three (3) feet in length, and five point five (5.5) feet in width for a total of sixteen point five (16.5) square feet.

The location of said privilege shall be as shown on prints kept on file with the Department of Business Affairs and Consumer Protection and the Office of the City Clerk.

Said privilege shall be constructed in accordance with plans and specifications approved by the Zoning Department - Signs.

This grant of privilege in the public way shall be subject to the provisions of Section 10-28-015 and all other required provisions of the Municipal Code of Chicago.

The grantee shall pay to the City of Chicago as compensation for the privilege #1112221 herein granted the sum of fifty ($50.00) per annum in advance.


A 25% penalty will be added for payments received after due date.


The permit holder agrees to hold the City of Chicago harmless for any damage, relocation or replacement costs associated with damage, relocation or removal of private property caused by the City performing work in the public way.

Authority herein given and granted for a period of five (5) years from and after 07/30/2013.

Alderman _____

Bob Fioretti 2nd Ward

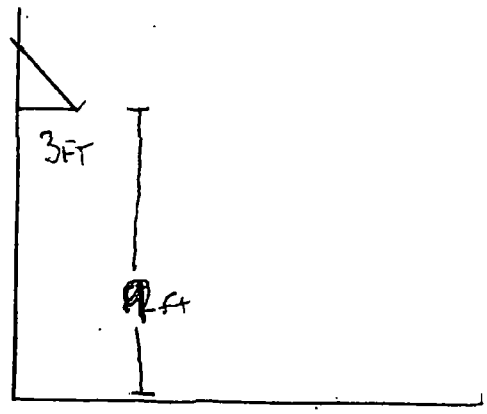

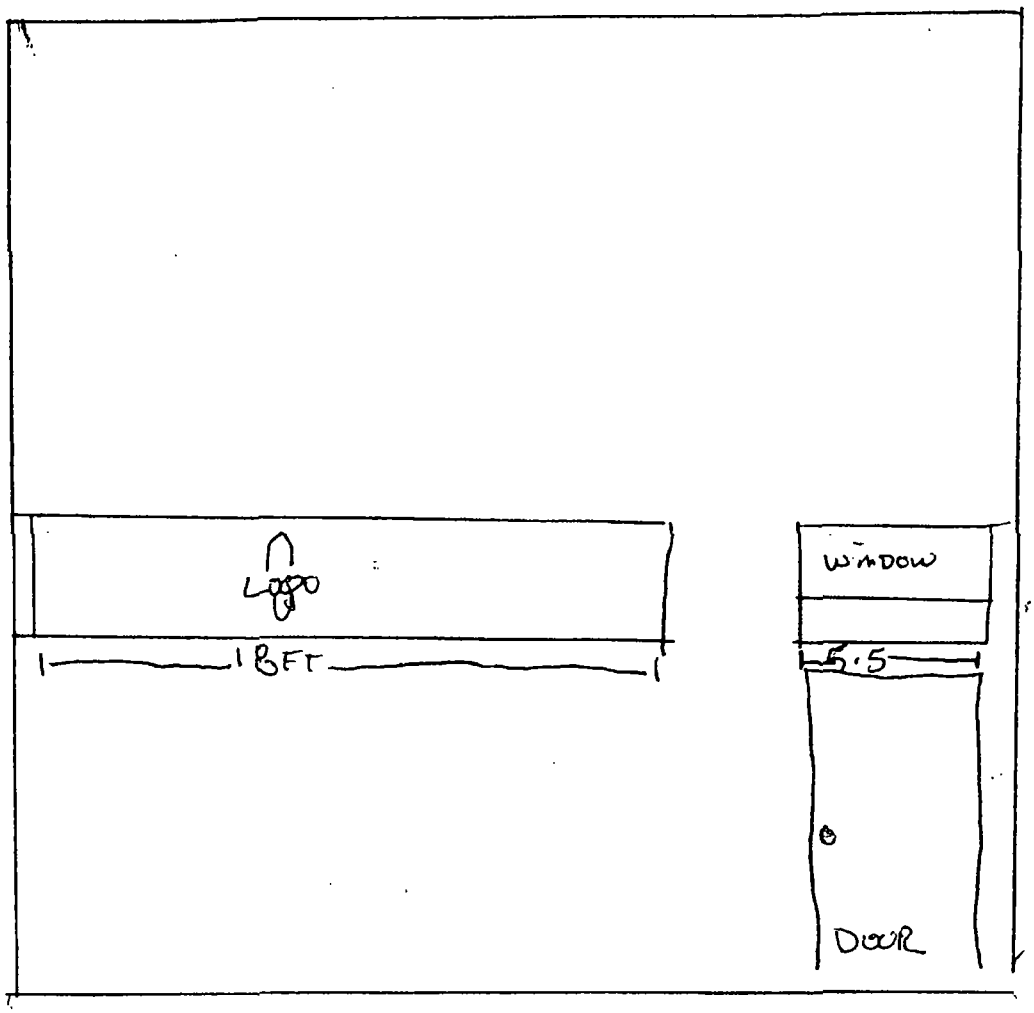

E

1061 W. MADISON

W

permit #1076091
Crab Street Salon
DBA The Beer Bistro
1061 W. MADISON

Department of Business Affairs and Consumer Protection
Small Business Center - Public Way Use Unit
City Hall - 121 N. LaSalle Street, Room 800 • Chicago, IL 60602
(312)-74-GOBIZ (312-744-6249) • (312) 744-1944 (TTY)
http://www.cityofchicago.org/bacp

04/30/2014

Alderman **Bob Fioretti**
Ward # **02**
City of Chicago
City Hall, Room **300**
121 North LaSalle Street
Chicago, Illinois 60602

Re: An ordinance to use and maintain a portion of the public right-of-way for **one (1) awning(s)** for **THE BEER BISTRO**, adjacent to the premises known as **1061 W. Madison St.**.

Dear Alderman **Bob Fioretti**:

The applicant referenced above has requested the use of the public right-of-way for a **awning(s)**. An ordinance has been prepared by the Department of Business Affairs and Consumer Protection – Small Business Center - Public Way Use Unit for presentation to the City Council. Because this request was made for properties located in your ward, as approved by you as per the attached, I respectfully request that you introduce the attached ordinance at the next City Council meeting.

If you have any questions regarding this ordinance, please contact Anthony Bertuca at (312) 744-5506.

Department of Business Affairs and Consumer Protection

City of Chicago

O2014-3469

Office of the City Clerk

Document Tracking Sheet

Meeting Date:	4/30/2014
Sponsor(s):	Fioretti (2)
Type:	Ordinance
Title:	Awning(s) for Paulys Pizzaria
Committee(s) Assignment:	Committee on Transportation and Public Way

ORDINANCE
PAULYS PIZZARIA
Acct. No. 328397 - 1
Permit No. 1112655

Be It Ordained by the City Council of the City of Chicago:

SECTION 1. Permission and authority are hereby given and granted to PAULYS PIZZARIA, upon the terms and subject to the conditions of this ordinance to maintain and use, as now constructed, one (1) Awning(s) projecting over the public right-of-way adjacent to its premises known as 719 S. State St..

Said Awning(s) at S. State Street measure(s):
One (1) at fourteen (14) feet in length, and two point five (2.5) feet in width for a total of thirty-five (35) square feet.

The location of said privilege shall be as shown on prints kept on file with the Department of Business Affairs and Consumer Protection and the Office of the City Clerk.

Said privilege shall be constructed in accordance with plans and specifications approved by the Zoning Department - Signs.

This grant of privilege in the public way shall be subject to the provisions of Section 10-28-015 and all other required provisions of the Municipal Code of Chicago.

The grantee shall pay to the City of Chicago as compensation for the privilege #1112655 herein granted the sum of fifty ($50.00) per annum in advance.

A 25% penalty will be added for payments received after due date.

The permit holder agrees to hold the City of Chicago harmless for any damage, relocation or replacement costs associated with damage, relocation or removal of private property caused by the City performing work in the public way.

Authority herein given and granted for a period of five (5) years from and after 01/13/2014.

Alderman _____

Bob Fioretti 2nd Ward

PAULY'S PIZZERIA
Pauly's
Pizzeria
WE DELIVER
312-957-1111
PAY FOR PARKING
19 - 21 S. State

Department of Business Affairs and Consumer Protection
Small Business Center - Public Way Use Unit
City Hall - 121 N. LaSalle Street, Room 800 • Chicago, IL 60602
(312)-74-GOBIZ (312-744-6249) • (312) 744-1944 (TTY)
http://www.cityofchicago.org/bacp

04/30/2014

Alderman **Bob Fioretti**
Ward # **02**
City of Chicago
City Hall, Room **300**
121 North LaSalle Street
Chicago, Illinois 60602

Re: An ordinance to use and maintain a portion of the public right-of-way for **one (1) awning(s)** for **PAULYS PIZZARIA**, adjacent to the premises known as **719 S. State St.**.

Dear Alderman **Bob Fioretti**:

The applicant referenced above has requested the use of the public right-of-way for a **awning(s)**. An ordinance has been prepared by the Department of Business Affairs and Consumer Protection – Small Business Center - Public Way Use Unit for presentation to the City Council. Because this request was made for properties located in your ward, as approved by you as per the attached, I respectfully request that you introduce the attached ordinance at the next City Council meeting.

If you have any questions regarding this ordinance, please contact Anthony Bertuca at (312) 744-5506.

Department of Business Affairs and Consumer Protection

City of Chicago

O2014-3473

Office of the City Clerk

Document Tracking Sheet

Meeting Date:	4/30/2014
Sponsor(s):	Fioretti (2)
Type:	Ordinance
Title:	Awning(s) for Peoples Auto Parking Co.
Committee(s) Assignment:	Committee on Transportation and Public Way

ORDINANCE
PEOPLES AUTO PARKING COMPANY
Acct. No. 3460 - 18
Permit No. 1112552

Be It Ordained by the City Council of the City of Chicago:

SECTION 1. Permission and authority are hereby given and granted to PEOPLES AUTO PARKING COMPANY, upon the terms and subject to the conditions of this ordinance to maintain and use, as now constructed, one (1) Awning(s) projecting over the public right-of-way adjacent to its premises known as 704 S. Wabash Ave..

Said Awning(s) at S. Wabash Avenue measure(s):
One (1) at three point one (3.1) feet in length, and two point six seven (2.67) feet in width for a total of eight point two eight (8.28) square feet.

The location of said privilege shall be as shown on prints kept on file with the Department of Business Affairs and Consumer Protection and the Office of the City Clerk.

Said privilege shall be constructed in accordance with plans and specifications approved by the Zoning Department - Signs.

This grant of privilege in the public way shall be subject to the provisions of Section 10-28-015 and all other required provisions of the Municipal Code of Chicago.


The grantee shall pay to the City of Chicago as compensation for the privilege #1112552 herein granted the sum of fifty ($50.00) per annum in advance.

A 25% penalty will be added for payments received after due date.

The permit holder agrees to hold the City of Chicago harmless for any damage, relocation or replacement costs associated with damage, relocation or removal of private property caused by the City performing work in the public way.

Authority herein given and granted for a period of five (5) years from and after 03/18/2014.

Alderman _____
Bob Fioretti 2nd Ward

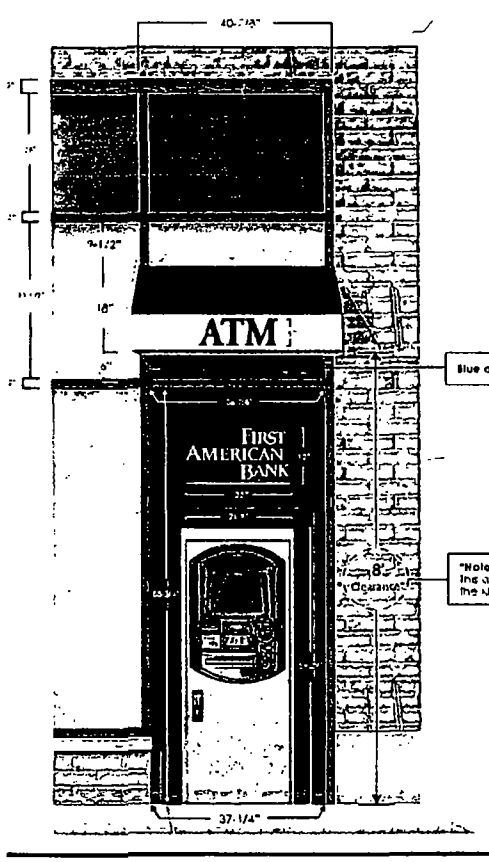



Side



TRIUMPH

Sketch No: Frontage proof

Scale:

Date: 12/19/07 Rev: 1/15/08

FIRST AMERICAN BANK

Wabash & Ballo

Drawing by: TW Checked by: TJ

Specifications

Please read carefully and check appropriate box

☐ Sketch OK as is ☐ Sketch OK with changes

☐ New sketch required

Date Signature

2007 Triumph Signs & Awnings, Inc. / All rights reserved. The drawing was created by Triumph Signs & Awnings, Inc., and contains common design elements that Triumph uses frequently. The drawing is not to be reproduced or altered without consent from Triumph.

Department of Business Affairs and Consumer Protection
Small Business Center - Public Way Use Unit
City Hall - 121 N. LaSalle Street, Room 800 • Chicago, IL 60602
(312)-74-GOBIZ (312-744-6249) • (312) 744-1944 (TTY)
http://www.cityofchicago.org/bacp

04/30/2014

Alderman **Bob Fioretti**
Ward # **02**
City of Chicago
City Hall, Room **300**
121 North LaSalle Street
Chicago, Illinois 60602

Re: An ordinance to use and maintain a portion of the public right-of-way for **one (1) awning(s)** for **PEOPLES AUTO PARKING COMPANY**, adjacent to the premises known as **704 S. Wabash Ave.**.

Dear Alderman **Bob Fioretti**:

The applicant referenced above has requested the use of the public right-of-way for a **awning(s)**. An ordinance has been prepared by the Department of Business Affairs and Consumer Protection – Small Business Center - Public Way Use Unit for presentation to the City Council. Because this request was made for properties located in your ward, as approved by you as per the attached, I respectfully request that you introduce the attached ordinance at the next City Council meeting.

If you have any questions regarding this ordinance, please contact Anthony Bertuca at (312) 744-5506.

Department of Business Affairs and Consumer Protection

City of Chicago

O2014-3477

Office of the City Clerk

Document Tracking Sheet

Meeting Date:	4/30/2014
Sponsor(s):	Balcer (11)
Type:	Ordinance
Title:	Awning(s) for Amber House
Committee(s) Assignment:	Committee on Transportation and Public Way

ORDINANCE
AMBER HOUSE
Acct. No. 53367 - 1
Permit No. 1112505

Be It Ordained by the City Council of the City of Chicago:

SECTION 1. Permission and authority are hereby given and granted to AMBER HOUSE, upon the terms and subject to the conditions of this ordinance to maintain and use, as now constructed, one (1) Awning(s) projecting over the public right-of-way adjacent to its premises known as 3441 S. Halsted St..

Said Awning(s) at S. HALSTED measure(s):
One (1) at twenty-four (24) feet in length, and two (2) feet in width for a total of forty-eight (48) square feet.

The location of said privilege shall be as shown on prints kept on file with the Department of Business Affairs and Consumer Protection and the Office of the City Clerk.

Said privilege shall be constructed in accordance with plans and specifications approved by the Zoning Department - Signs.

This grant of privilege in the public way shall be subject to the provisions of Section 10-28-015 and all other required provisions of the Municipal Code of Chicago.

The grantee shall pay to the City of Chicago as compensation for the privilege #1112505 herein granted the sum of fifty ($50.00) per annum in advance.


A 25% penalty will be added for payments received after due date.

The permit holder agrees to hold the City of Chicago harmless for any damage, relocation or replacement costs associated with damage, relocation or removal of private property caused by the City performing work in the public way.

Authority herein given and granted for a period of five (5) years from and after 03/18/2014.

Alderman James A. Balcer

James A. Balcer 11th Ward

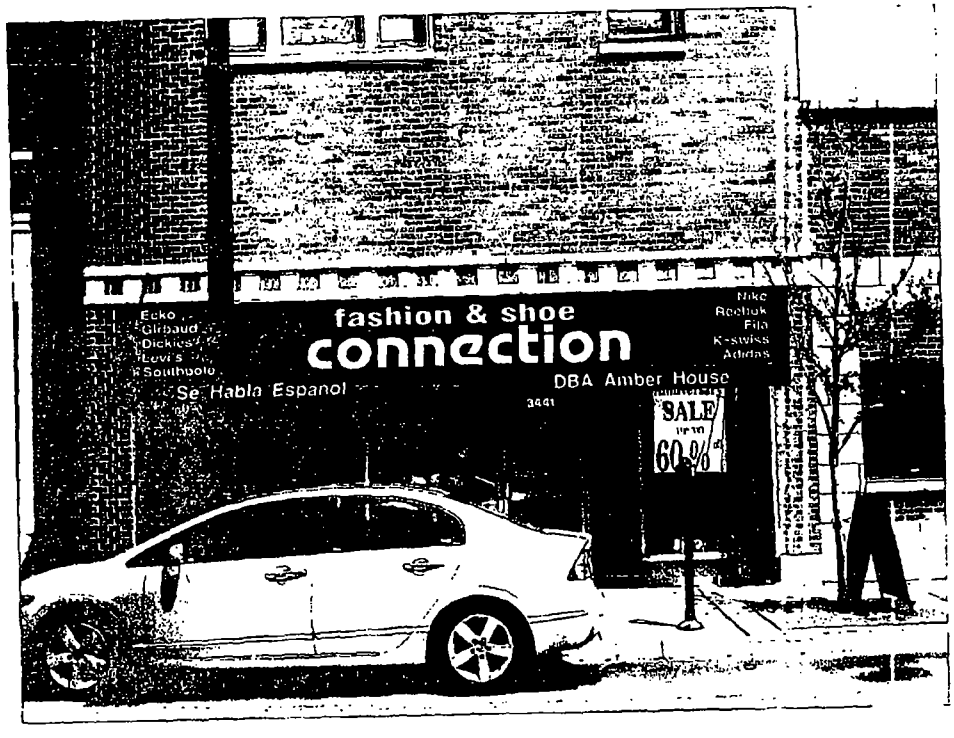
fashion & shoe
connection
DBA Amber House
Se Habla Espanol
3441
SALE
60%
Ecko
Gilbaud
Dickies
Levi's
Southpole
Nike
Reebuk
Fila
K-swiss
Adidas

Department of Business Affairs and Consumer Protection
Small Business Center - Public Way Use Unit
City Hall - 121 N. LaSalle Street, Room 800 • Chicago, IL 60602
(312)-74-GOBIZ (312-744-6249) • (312) 744-1944 (TTY)
http://www.cityofchicago.org/bacp

04/30/2014

Alderman **James A. Balcer**
Ward # **11**
City of Chicago
City Hall, Room **203**
121 North LaSalle Street
Chicago, Illinois 60602

Re: An ordinance to use and maintain a portion of the public right-of-way for **one (1) awning(s)** for **AMBER HOUSE**, adjacent to the premises known as **3441 S. Halsted St.**.

Dear Alderman **James A. Balcer**:

The applicant referenced above has requested the use of the public right-of-way for a **awning(s)**. An ordinance has been prepared by the Department of Business Affairs and Consumer Protection – Small Business Center - Public Way Use Unit for presentation to the City Council. Because this request was made for properties located in your ward, as approved by you as per the attached, I respectfully request that you introduce the attached ordinance at the next City Council meeting.

If you have any questions regarding this ordinance, please contact Anthony Bertuca at (312) 744-5506.

Department of Business Affairs and Consumer Protection

City of Chicago

O2014-3481

Office of the City Clerk

Document Tracking Sheet

Meeting Date:	4/30/2014
Sponsor(s):	Thompson (16)
Type:	Ordinance
Title:	Awning(s) for Spotless Hand Car Wash
Committee(s) Assignment:	Committee on Transportation and Public Way

ORDINANCE
SPOTLESS HAND CAR WASH
Acct. No. 51343 - 1
Permit No. 1112395

Be It Ordained by the City Council of the City of Chicago:

SECTION 1. Permission and authority are hereby given and granted to SPOTLESS HAND CAR WASH, upon the terms and subject to the conditions of this ordinance to maintain and use, as now constructed, one (1) Awning(s) projecting over the public right-of-way adjacent to its premises known as 1448 W. 59th St..

Said Awning(s) at W. 59th Street measure(s):
One (1) at forty-seven point five eight (47.58) feet in length, and two (2) feet in width for a total of ninety-five point one six (95.16) square feet.

The location of said privilege shall be as shown on prints kept on file with the Department of Business Affairs and Consumer Protection and the Office of the City Clerk.

Said privilege shall be constructed in accordance with plans and specifications approved by the Zoning Department - Signs.

This grant of privilege in the public way shall be subject to the provisions of Section 10-28-015 and all other required provisions of the Municipal Code of Chicago.

The grantee shall pay to the City of Chicago as compensation for the privilege #1112395 herein granted the sum of seventy-two dollars and fifty-eight cents ($72.58) per annum in advance.

A 25% penalty will be added for payments received after due date.


The permit holder agrees to hold the City of Chicago harmless for any damage, relocation or replacement costs associated with damage, relocation or removal of private property caused by the City performing work in the public way.

Authority herein given and granted for a period of five (5) years from and after 03/18/2014.

Alderman JoAnn Thompson

Joann Thompson 16th Ward

PUBLIC WAY AWNING

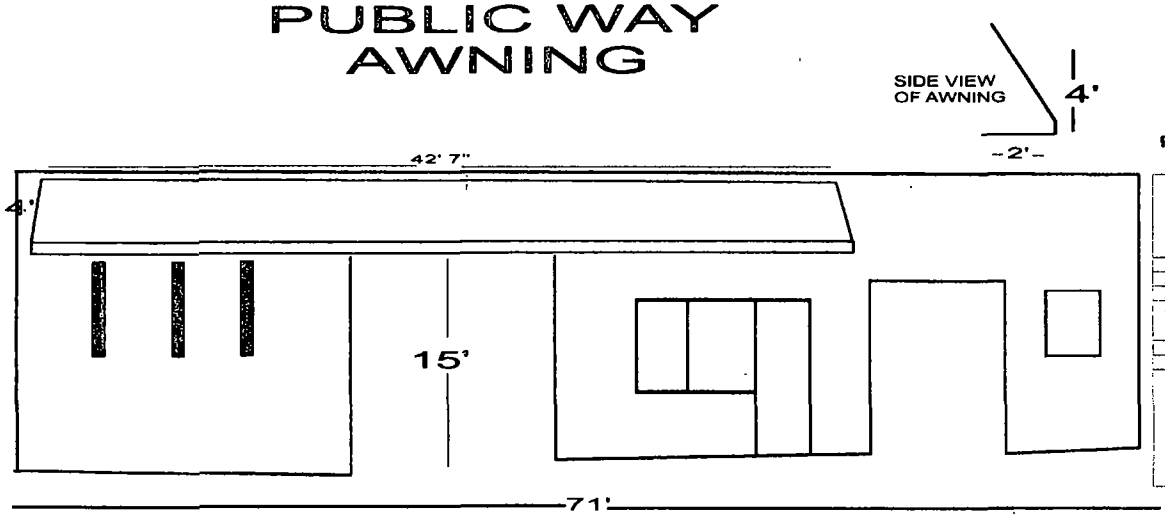

PUBLIC WAY AWNING

SPOTLESS CAR WASH
1448 W. 59TH ST.
Chicago, Il 60636

1. AWNING
2. GOES OUT OVER THE SIDEWALK 2 FT
3. AWNING MEASUREMENTS - 42' 7" X 4' X 2" DEEP
4. AWNING TO GRADE IS 15FT

Independent Neon & Signs
4437 N Ravenswood Ave
Chicago,IL 60640
P. 773 784 5555
F. 773 784 5630

City of Chicago

O2014-3484

Office of the City Clerk

Document Tracking Sheet

Meeting Date:	4/30/2014
Sponsor(s):	O'Shea (19)
Type:	Ordinance
Title:	Awning(s) for HTP Associates Occupation Ldt.
Committee(s) Assignment:	Committee on Transportation and Public Way

ORDINANCE
HTP ASSOCIATES OCCUPATION LDT
Acct. No. 300154 - 1
Permit No. 1112363

Be It Ordained by the City Council of the City of Chicago:

SECTION 1. Permission and authority are hereby given and granted to HTP ASSOCIATES OCCUPATION LDT, upon the terms and subject to the conditions of this ordinance to maintain and use, as now constructed, one (1) Awning(s) projecting over the public right-of-way adjacent to its premises known as 11012 S. Western Ave..

Said Awning(s) at S. Western Avenue measure(s):
One (1) at twenty-six (26) feet in length, and two (2) feet in width for a total of fifty-two (52) square feet.

The location of said privilege shall be as shown on prints kept on file with the Department of Business Affairs and Consumer Protection and the Office of the City Clerk.

Said privilege shall be constructed in accordance with plans and specifications approved by the Zoning Department - Signs.

This grant of privilege in the public way shall be subject to the provisions of Section 10-28-015 and all other required provisions of the Municipal Code of Chicago.

The grantee shall pay to the City of Chicago as compensation for the privilege #1112363 herein granted the sum of fifty-one ($51.00) per annum in advance.


A 25% penalty will be added for payments received after due date.


The permit holder agrees to hold the City of Chicago harmless for any damage, relocation or replacement costs associated with damage, relocation or removal of private property caused by the City performing work in the public way.

Authority herein given and granted for a period of five (5) years from and after Date of Passage.

Alderman _____

Matthew J. O'Shea 19th Ward

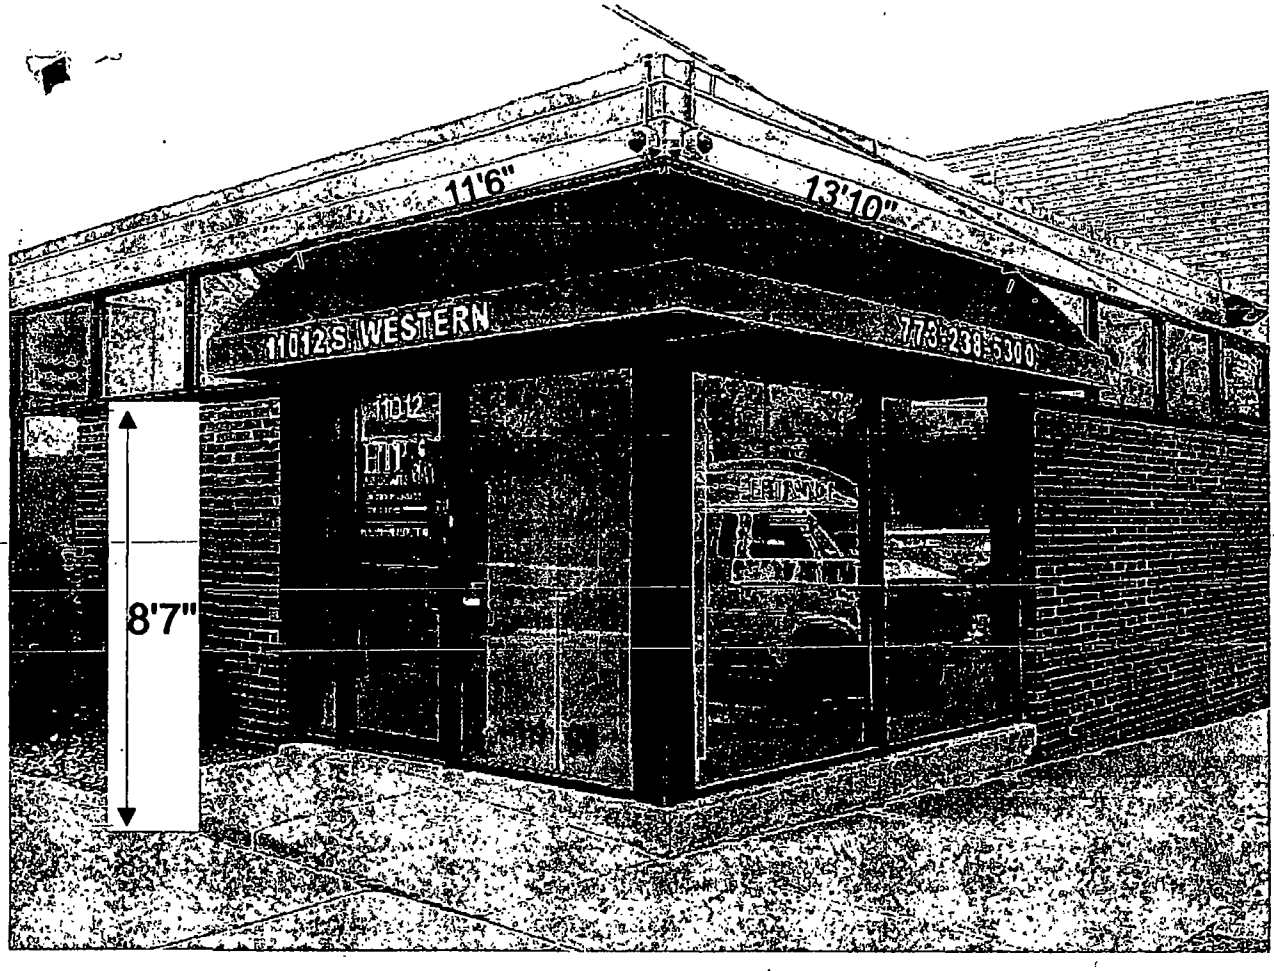

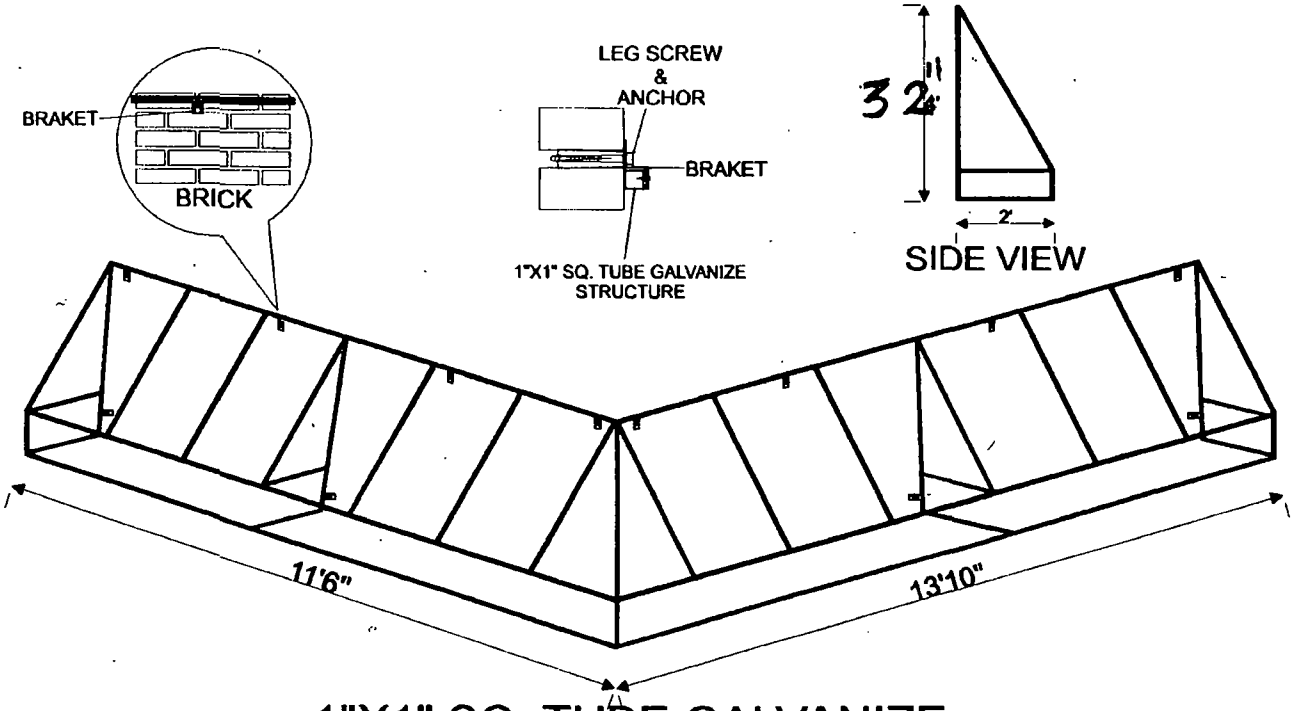

1"X1" SQ. TUBE GALVANIZE STRUCTURE

Department of Business Affairs and Consumer Protection
Small Business Center - Public Way Use Unit
City Hall - 121 N. LaSalle Street, Room 800 • Chicago, IL 60602
(312)-74-GOBIZ (312-744-6249) • (312) 744-1944 (TTY)
http://www.cityofchicago.org/bacp

04/30/2014

Alderman **Matthew J. O'Shea**
Ward # **19**
City of Chicago
City Hall, Room **300**
121 North LaSalle Street
Chicago, Illinois 60602

Re: An ordinance to use and maintain a portion of the public right-of-way for **one (1) awning(s)** for **HTP ASSOCIATES OCCUPATION LDT**, adjacent to the premises known as **11012 S. Western Ave.**.

Dear Alderman **Matthew J. O'Shea**:

The applicant referenced above has requested the use of the public right-of-way for a **awning(s)**. An ordinance has been prepared by the Department of Business Affairs and Consumer Protection – Small Business Center - Public Way Use Unit for presentation to the City Council. Because this request was made for properties located in your ward, as approved by you as per the attached, I respectfully request that you introduce the attached ordinance at the next City Council meeting.

If you have any questions regarding this ordinance, please contact Anthony Bertuca at (312) 744-5506.

Department of Business Affairs and Consumer Protection

City of Chicago

O2014-3485

Office of the City Clerk

Document Tracking Sheet

Meeting Date:	4/30/2014
Sponsor(s):	Zalewski (23)
Type:	Ordinance
Title:	Awning(s) for Orion Restaurant
Committee(s) Assignment:	Committee on Transportation and Public Way

ORDINANCE
ORION RESTAURANT
Acct. No. 17132 - 1
Permit No. 1112086

Be It Ordained by the City Council of the City of Chicago:

SECTION 1. Permission and authority are hereby given and granted to ORION RESTAURANT, upon the terms and subject to the conditions of this ordinance to maintain and use, as now constructed, one (1) Awning(s) projecting over the public right-of-way adjacent to its premises known as 5772 S. Archer Ave..

Said Awning(s) at S Archer Ave measure(s):
One (1) at three point one seven (3.17) feet in length, and seven point three three (7.33) feet in width for a total of twenty-three point two four (23.24) square feet.

The location of said privilege shall be as shown on prints kept on file with the Department of Business Affairs and Consumer Protection and the Office of the City Clerk.

Said privilege shall be constructed in accordance with plans and specifications approved by the Zoning Department - Signs.

This grant of privilege in the public way shall be subject to the provisions of Section 10-28-015 and all other required provisions of the Municipal Code of Chicago.

The grantee shall pay to the City of Chicago as compensation for the privilege #1112086 herein granted the sum of fifty ($50.00) per annum in advance.

A 25% penalty will be added for payments received after due date.


The permit holder agrees to hold the City of Chicago harmless for any damage, relocation or replacement costs associated with damage, relocation or removal of private property caused by the City performing work in the public way.

Authority herein given and granted for a period of five (5) years from and after 01/13/2014.

Alderman _____

Michael R. Zalewski 23rd Ward

577 S. ARCHER

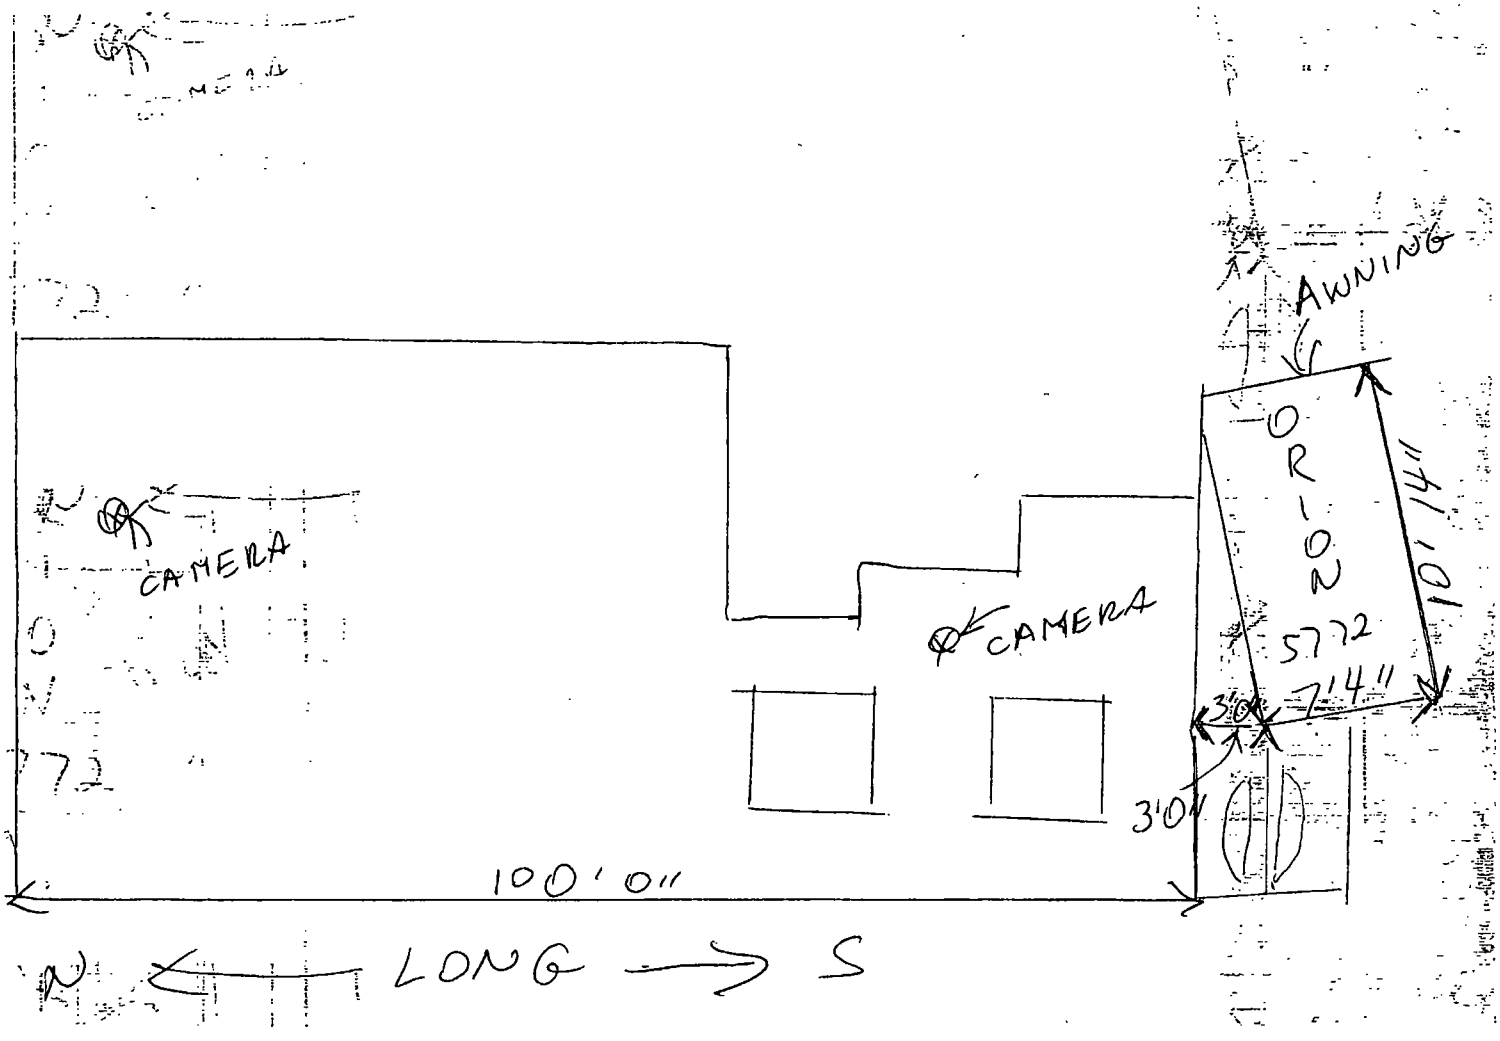

Department of Business Affairs and Consumer Protection
Small Business Center - Public Way Use Unit
City Hall - 121 N. LaSalle Street, Room 800 • Chicago, IL 60602
(312)-74-GOBIZ (312-744-6249) • (312) 744-1944 (TTY)
http://www.cityofchicago.org/bacp

04/30/2014

Alderman **Michael R. Zalewski**
Ward # **23**
City of Chicago
City Hall, Room **203**
121 North LaSalle Street
Chicago, Illinois 60602

Re: An ordinance to use and maintain a portion of the public right-of-way for **one (1) awning(s)** for **ORION RESTAURANT**, adjacent to the premises known as **5772 S. Archer Ave.**.

Dear Alderman **Michael R. Zalewski**:

The applicant referenced above has requested the use of the public right-of-way for a **awning(s)**. An ordinance has been prepared by the Department of Business Affairs and Consumer Protection – Small Business Center - Public Way Use Unit for presentation to the City Council. Because this request was made for properties located in your ward, as approved by you as per the attached, I respectfully request that you introduce the attached ordinance at the next City Council meeting.

If you have any questions regarding this ordinance, please contact Anthony Bertuca at (312) 744-5506.

Department of Business Affairs and Consumer Protection

City of Chicago

O2014-3488

Office of the City Clerk

Document Tracking Sheet

Meeting Date:	4/30/2014
Sponsor(s):	Solis (25)
Type:	Ordinance
Title:	Awning(s) for Cardosi Kiper Design Group, Inc.
Committee(s) Assignment:	Committee on Transportation and Public Way

ORDINANCE
CARDOSI KIPER DESIGN GROUP, INC.
Acct. No. 287016 - 2
Permit No. 1112526

Be It Ordained by the City Council of the City of Chicago:

SECTION 1. Permission and authority are hereby given and granted to CARDOSI KIPER DESIGN GROUP, INC., upon the terms and subject to the conditions of this ordinance to maintain and use, as now constructed, one (1) Awning(s) projecting over the public right-of-way adjacent to its premises known as 2437 S. Western Ave..

Said Awning(s) at S. Western Avenue measure(s):
One (1) at five point five (5.5) feet in length, and two (2) feet in width for a total of eleven (11) square feet.

The location of said privilege shall be as shown on prints kept on file with the Department of Business Affairs and Consumer Protection and the Office of the City Clerk.

Said privilege shall be constructed in accordance with plans and specifications approved by the Zoning Department - Signs.

This grant of privilege in the public way shall be subject to the provisions of Section 10-28-015 and all other required provisions of the Municipal Code of Chicago.

The grantee shall pay to the City of Chicago as compensation for the privilege #1112526 herein granted the sum of fifty ($50.00) per annum in advance.

A 25% penalty will be added for payments received after due date.


The permit holder agrees to hold the City of Chicago harmless for any damage, relocation or replacement costs associated with damage, relocation or removal of private property caused by the City performing work in the public way.

Authority herein given and granted for a period of five (5) years from and after 03/18/2014.


Alderman _____
Daniel S. Solis 25th Ward

CARDOSI | KIPER design group, inc.

2437 S Western Awning

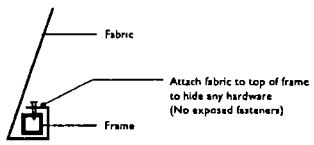

SECTION
Scale 3/4" = 1'-0"

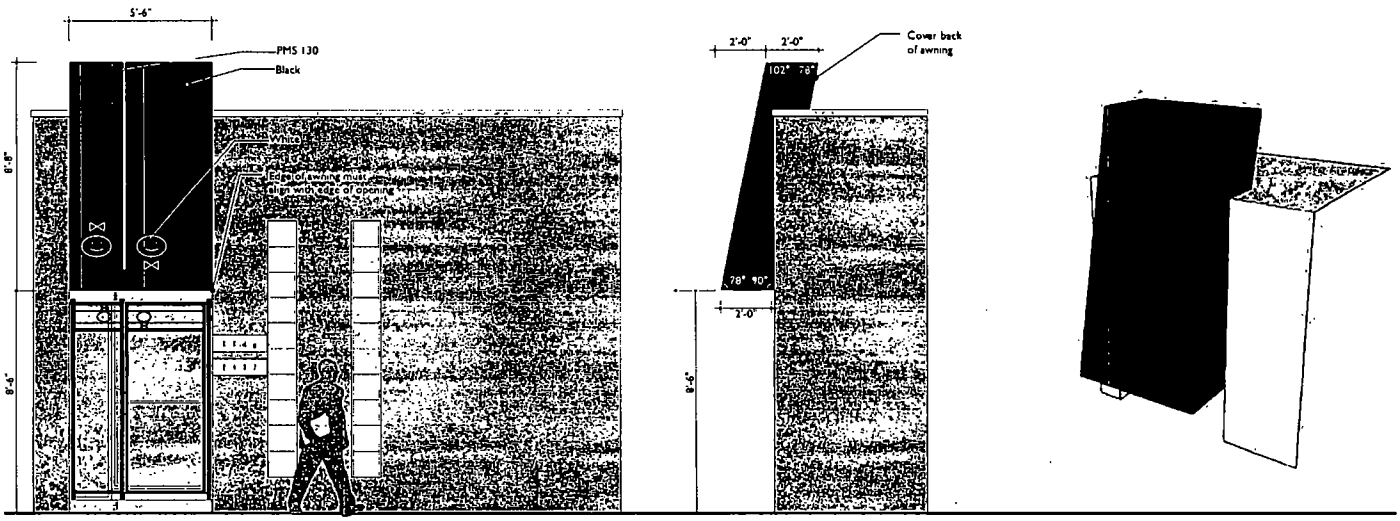

ELEVATION
Scale 3/16" = 1'-0"

PUBLIC WAY

SECTION
Scale 3/16" = 1'-0"

3D RENDERING

Cardosi Kiper Design Group
2437 South Western Avenue
Chicago, Illinois 60608

P 773 523 9400
F 773 523 9305
www.ck-dg.com

Awning
12 23 09

Department of Business Affairs and Consumer Protection
Small Business Center - Public Way Use Unit
City Hall - 121 N. LaSalle Street, Room 800 • Chicago, IL 60602
(312)-74-GOBIZ (312-744-6249) • (312) 744-1944 (TTY)
http://www.cityofchicago.org/bacp

04/30/2014

Alderman **Daniel S. Solis**
Ward # **25**
City of Chicago
City Hall, Room **203**
121 North LaSalle Street
Chicago, Illinois 60602

Re: An ordinance to use and maintain a portion of the public right-of-way for **one (1) awning(s)** for **CARDOSI KIPER DESIGN GROUP, INC.**, adjacent to the premises known as **2437 S. Western Ave.**.

Dear Alderman **Daniel S. Solis**:

The applicant referenced above has requested the use of the public right-of-way for a **awning(s)**. An ordinance has been prepared by the Department of Business Affairs and Consumer Protection – Small Business Center - Public Way Use Unit for presentation to the City Council. Because this request was made for properties located in your ward, as approved by you as per the attached, I respectfully request that you introduce the attached ordinance at the next City Council meeting.

If you have any questions regarding this ordinance, please contact Anthony Bertuca at (312) 744-5506.

Department of Business Affairs and Consumer Protection

City of Chicago

O2014-3490

Office of the City Clerk

Document Tracking Sheet

Meeting Date:	4/30/2014
Sponsor(s):	Solis (25)
Type:	Ordinance
Title:	Awning(s) for Il Vicinato, Inc.
Committee(s) Assignment:	Committee on Transportation and Public Way

ORDINANCE
IL VICINATO INC
Acct. No. 3642 - 1
Permit No. 1112061

Be It Ordained by the City Council of the City of Chicago:

SECTION 1. Permission and authority are hereby given and granted to IL VICINATO INC, upon the terms and subject to the conditions of this ordinance to maintain and use, as now constructed, one (1) Awning(s) projecting over the public right-of-way adjacent to its premises known as 2435 S. Western Ave..

Said Awning(s) at S. WESTERN AVE. measure(s):
One (1) at eighty-five (85) feet in length, and four (4) feet in width for a total of three hundred forty (340) square feet.

The location of said privilege shall be as shown on prints kept on file with the Department of Business Affairs and Consumer Protection and the Office of the City Clerk.

Said privilege shall be constructed in accordance with plans and specifications approved by the Zoning Department - Signs.

This grant of privilege in the public way shall be subject to the provisions of Section 10-28-015 and all other required provisions of the Municipal Code of Chicago.

The grantee shall pay to the City of Chicago as compensation for the privilege #1112061 herein granted the sum of one hundred ten ($110.00) per annum in advance.


A 25% penalty will be added for payments received after due date.

The permit holder agrees to hold the City of Chicago harmless for any damage, relocation or replacement costs associated with damage, relocation or removal of private property caused by the City performing work in the public way.

Authority herein given and granted for a period of five (5) years from and after 03/29/2014.

Alderman _____

Daniel S. Solis 25th Ward

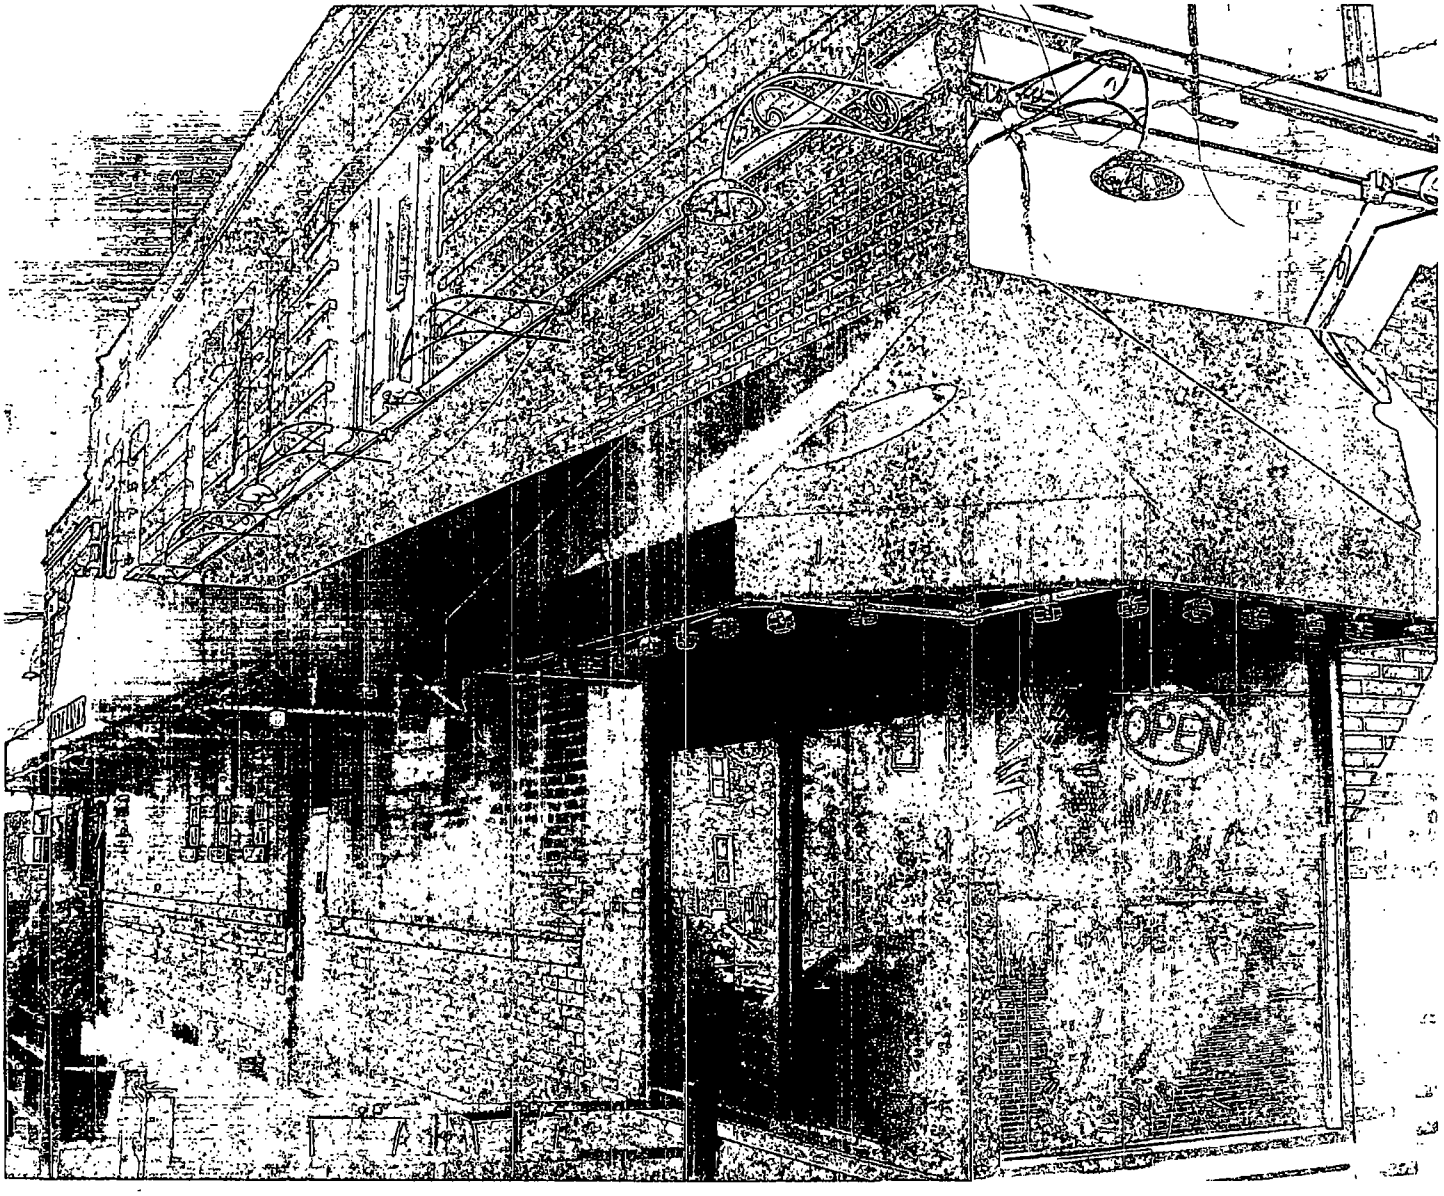
OPEN

Department of Business Affairs and Consumer Protection
Small Business Center - Public Way Use Unit
City Hall - 121 N. LaSalle Street, Room 800 • Chicago, IL 60602
(312)-74-GOBIZ (312-744-6249) • (312) 744-1944 (TTY)
http://www.cityofchicago.org/bacp

04/30/2014

Alderman **Daniel S. Solis**
Ward # **25**
City of Chicago
City Hall, Room **203**
121 North LaSalle Street
Chicago, Illinois 60602

Re: An ordinance to use and maintain a portion of the public right-of-way for **one (1) awning(s)** for **IL VICINATO INC**, adjacent to the premises known as **2435 S. Western Ave.**.

Dear Alderman **Daniel S. Solis**:

The applicant referenced above has requested the use of the public right-of-way for a **awning(s)**. An ordinance has been prepared by the Department of Business Affairs and Consumer Protection – Small Business Center - Public Way Use Unit for presentation to the City Council. Because this request was made for properties located in your ward, as approved by you as per the attached, I respectfully request that you introduce the attached ordinance at the next City Council meeting.

If you have any questions regarding this ordinance, please contact Anthony Bertuca at (312) 744-5506.

Department of Business Affairs and Consumer Protection

City of Chicago

O2014-3492

Office of the City Clerk

Document Tracking Sheet

Meeting Date:	4/30/2014
Sponsor(s):	Maldonado (26)
Type:	Ordinance
Title:	Awning(s) for Tabb's Food & Liquor, Inc.
Committee(s) Assignment:	Committee on Transportation and Public Way

ORDINANCE
TABB'S FOOD & LIQUOR INC
Acct. No. 8867 - 1
Permit No. 1111963

Be It Ordained by the City Council of the City of Chicago:

SECTION 1. Permission and authority are hereby given and granted to TABB'S FOOD & LIQUOR INC, upon the terms and subject to the conditions of this ordinance to maintain and use, as now constructed, two (2) Awning(s) projecting over the public right-of-way adjacent to its premises known as 2600 W. Chicago Ave..

Said Awning(s) at W. CHICAGO AVE. measure(s):
One (1) at fifteen (15) feet in length, and two (2) feet in width for a total of thirty (30) square feet.

Said Awning(s) at N ROCKWELL ST measure(s):
One (1) at seven point five (7.5) feet in length, and two (2) feet in width for a total of fifteen (15) square feet.

The location of said privilege shall be as shown on prints kept on file with the Department of Business Affairs and Consumer Protection and the Office of the City Clerk.

Said privilege shall be constructed in accordance with plans and specifications approved by the Zoning Department - Signs.

This grant of privilege in the public way shall be subject to the provisions of Section 10-28-015 and all other required provisions of the Municipal Code of Chicago.

The grantee shall pay to the City of Chicago as compensation for the privilege #1111963 herein granted the sum of one hundred ($100.00) per annum in advance.


A 25% penalty will be added for payments received after due date.

The permit holder agrees to hold the City of Chicago harmless for any damage, relocation or replacement costs associated with damage, relocation or removal of private property caused by the City performing work in the public way.

Authority herein given and granted for a period of five (5) years from and after 03/18/2014.

Alderman _____

Roberto Maldonado 26th Ward

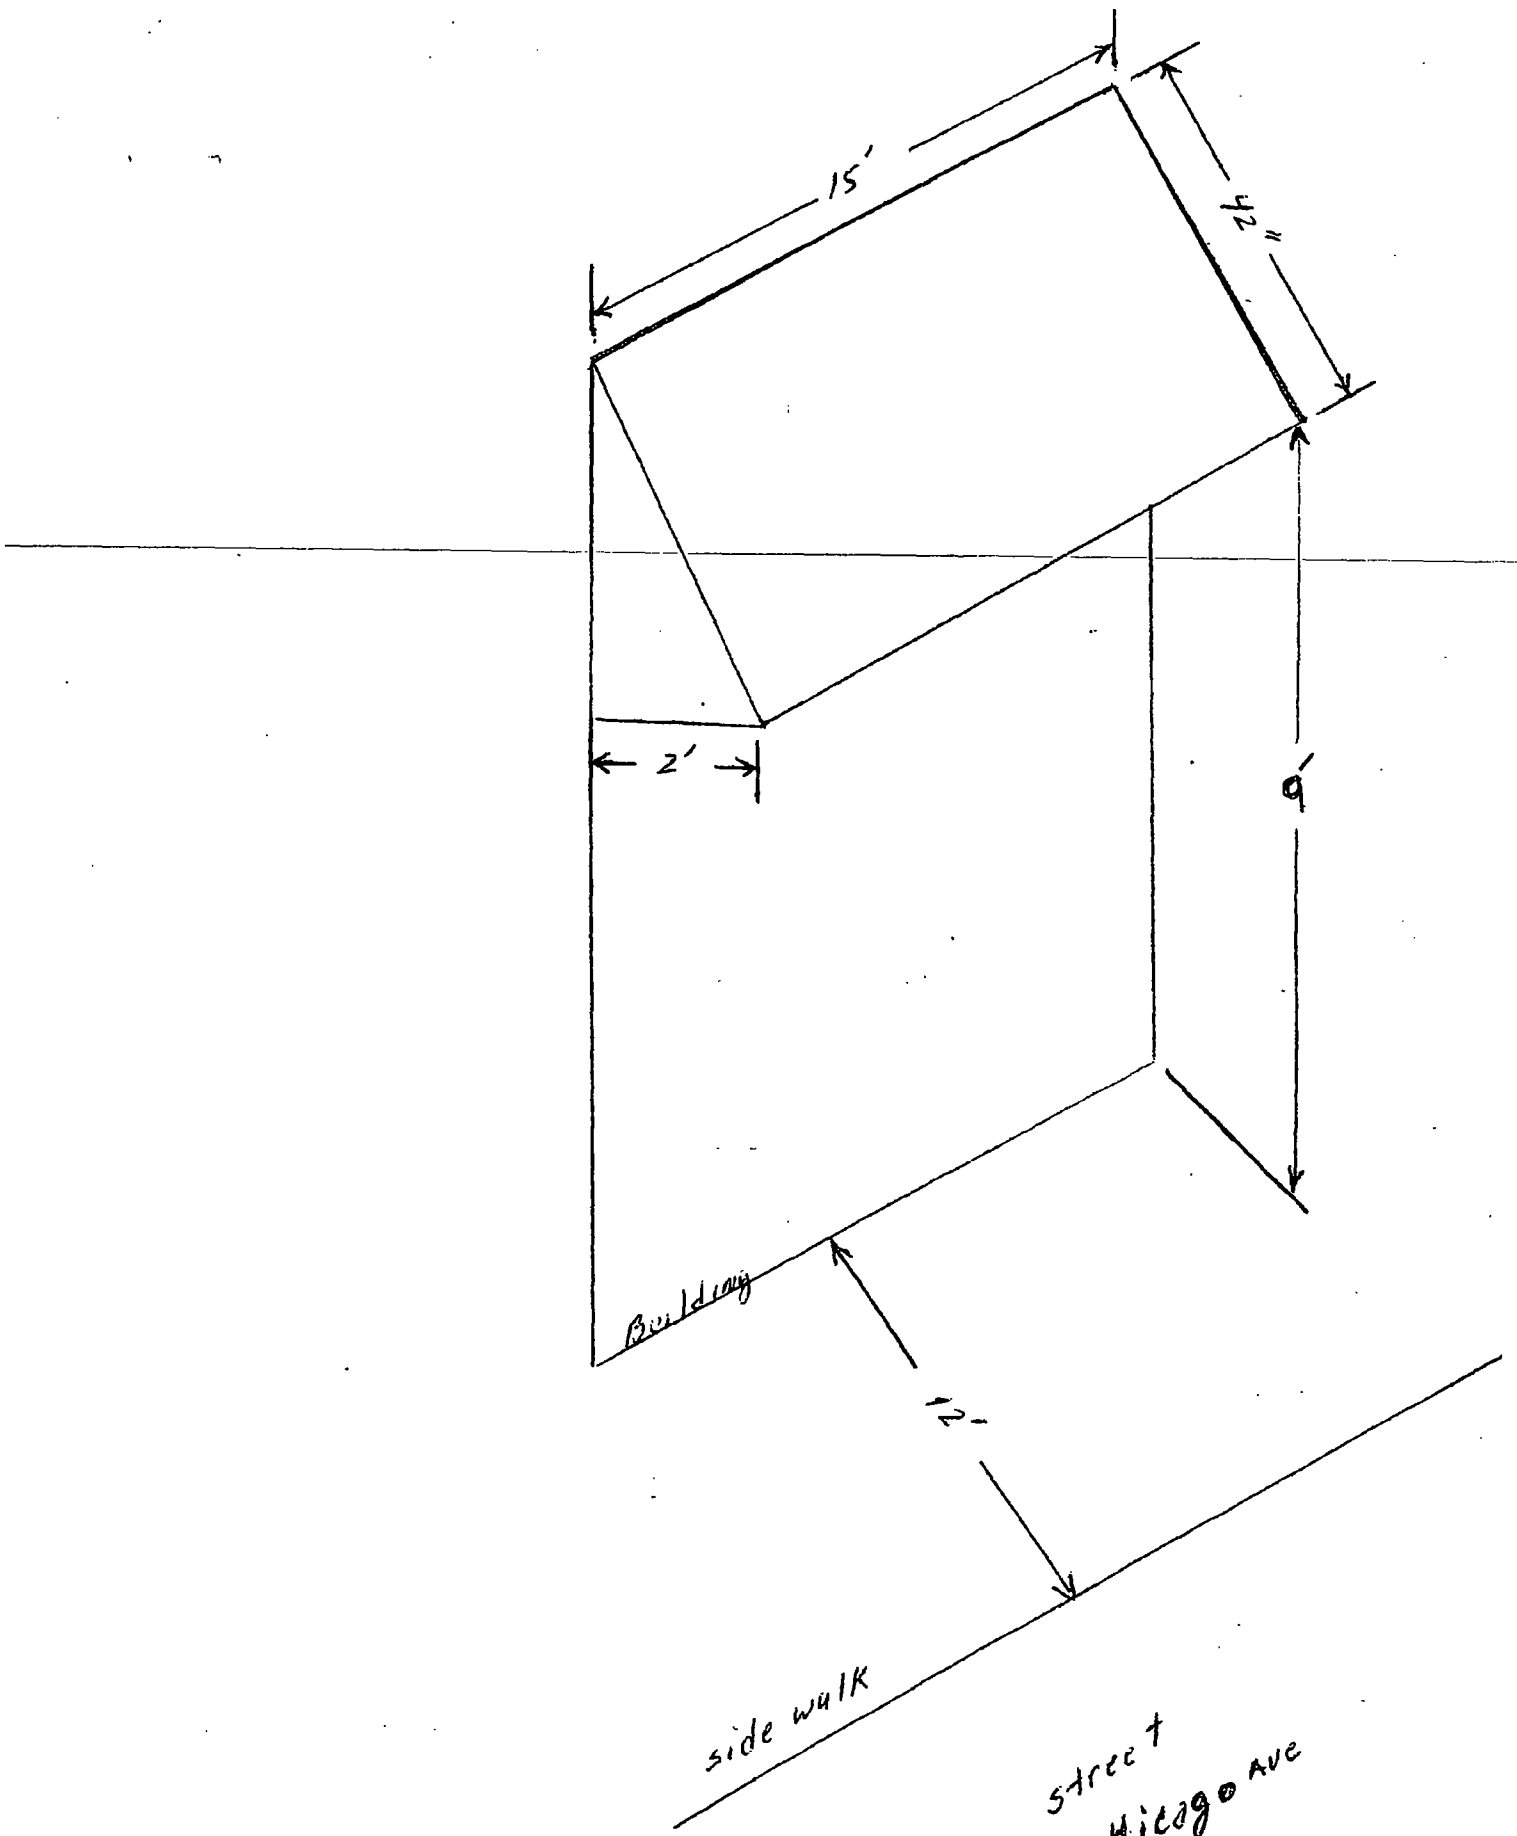
15'
42"
2'
9'
Building
12'
side walk
street
Chicago Ave

Department of Business Affairs and Consumer Protection
Small Business Center - Public Way Use Unit
City Hall - 121 N. LaSalle Street, Room 800 • Chicago, IL 60602
(312)-74-GOBIZ (312-744-6249) • (312) 744-1944 (TTY)
http://www.cityofchicago.org/bacp

04/30/2014

Alderman **Roberto Maldonado**
Ward # **26**
City of Chicago
City Hall, Room **300**
121 North LaSalle Street
Chicago, Illinois 60602

Re: An ordinance to use and maintain a portion of the public right-of-way for **two (2) awning(s)** for **TABB'S FOOD & LIQUOR INC**, adjacent to the premises known as **2600 W. Chicago Ave.**.

Dear Alderman **Roberto Maldonado**:

The applicant referenced above has requested the use of the public right-of-way for a **awning(s)**. An ordinance has been prepared by the Department of Business Affairs and Consumer Protection – Small Business Center - Public Way Use Unit for presentation to the City Council. Because this request was made for properties located in your ward, as approved by you as per the attached, I respectfully request that you introduce the attached ordinance at the next City Council meeting.

If you have any questions regarding this ordinance, please contact Anthony Bertuca at (312) 744-5506.

Department of Business Affairs and Consumer Protection

City of Chicago

O2014-3497

Office of the City Clerk

Document Tracking Sheet

Meeting Date:	4/30/2014
Sponsor(s):	Burnett (27)
Type:	Ordinance
Title:	Awning(s) for Midcity Engineering LLC
Committee(s) Assignment:	Committee on Transportation and Public Way

ORDINANCE
MIDCITY ENGINEERING, LLC
Acct. No. 206507 - 1
Permit No. 1112358

Be It Ordained by the City Council of the City of Chicago:

SECTION 1. Permission and authority are hereby given and granted to MIDCITY ENGINEERING, LLC, upon the terms and subject to the conditions of this ordinance to maintain and use, as now constructed, one (1) Awning(s) projecting over the public right-of-way adjacent to its premises known as 830 N. Milwaukee Ave..

Said Awning(s) at N. MILWAUKEE AVE. measure(s):
One (1) at forty (40) feet in length, and three (3) feet in width for a total of one hundred twenty (120) square feet.

The location of said privilege shall be as shown on prints kept on file with the Department of Business Affairs and Consumer Protection and the Office of the City Clerk.

Said privilege shall be constructed in accordance with plans and specifications approved by the Zoning Department - Signs.

This grant of privilege in the public way shall be subject to the provisions of Section 10-28-015 and all other required provisions of the Municipal Code of Chicago.

The grantee shall pay to the City of Chicago as compensation for the privilege #1112358 herein granted the sum of sixty-five ($65.00) per annum in advance.

A 25% penalty will be added for payments received after due date.

The permit holder agrees to hold the City of Chicago harmless for any damage, relocation or replacement costs associated with damage, relocation or removal of private property caused by the City performing work in the public way.

Authority herein given and granted for a period of five (5) years from and after 03/01/2014.

Alderman _____

Walter Burnett Jr. 27th Ward


APPLICATION TO USE THE PUBLIC RIGHT OF WAY

EXAMPLE OF CANOPY/AWNING DRAWING

CANOPY DRAWINGS

PROPERTY LOCATION: 830 N. MILWAUKEE AVE, 60642

ORGANIZATION'S NAME: MID CITY ENGINEERING, LLC

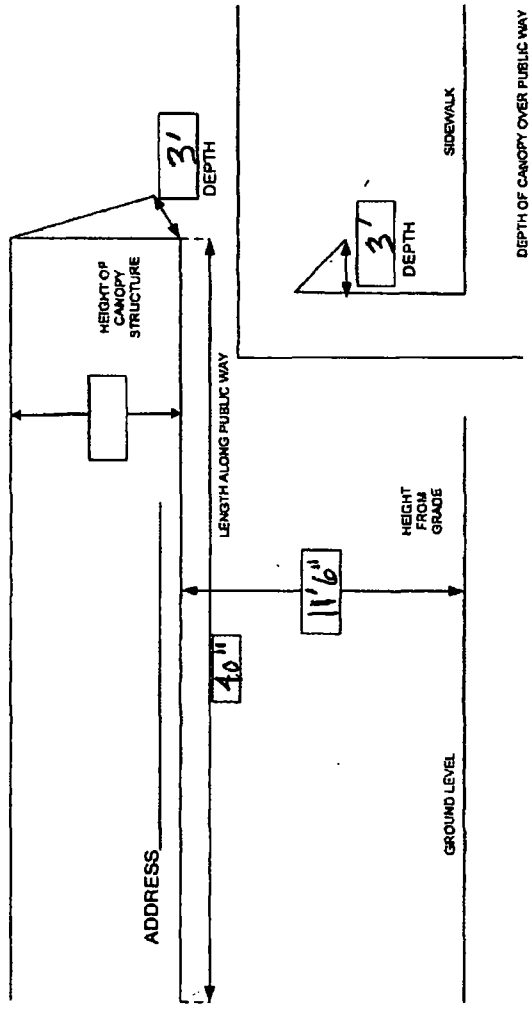

City of Chicago

O2014-3499

Office of the City Clerk

Document Tracking Sheet

Meeting Date:	4/30/2014
Sponsor(s):	Burnett (27)
Type:	Ordinance
Title:	Awning(s) for Next Restaurant
Committee(s) Assignment:	Committee on Transportation and Public Way

ORDINANCE
NEXT RESTAURANT
Acct. No. 355004 - 1
Permit No. 1099167

Be It Ordained by the City Council of the City of Chicago:

SECTION 1. Permission and authority are hereby given and granted to NEXT RESTAURANT, upon the terms and subject to the conditions of this ordinance to construct, install, maintain and use two (2) Awning(s) projecting over the public right-of-way adjacent to its premises known as 953-55 W. Fulton Market .

Said Awning(s) at W. Fulton measure(s):
One (1) at twelve point four one (12.41) feet in length, and eight point one six (8.16) feet in width for a total of one hundred one point two seven (101.27) square feet.

Said Awning(s) at N. Morgan measure(s):
One (1) at thirty-six point nine two (36.92) feet in length, and three point five (3.5) feet in width for a total of one hundred twenty-nine point two two (129.22) square feet.

The location of said privilege shall be as shown on prints kept on file with the Department of Business Affairs and Consumer Protection and the Office of the City Clerk.

Said privilege shall be constructed in accordance with plans and specifications approved by the Zoning Department - Signs.

This grant of privilege in the public way shall be subject to the provisions of Section 10-28-015 and all other required provisions of the Municipal Code of Chicago.

The grantee shall pay to the City of Chicago as compensation for the privilege #1099167 herein granted the sum of one hundred eleven dollars and ninety-two cents ($111.92) per annum in advance.

A 25% penalty will be added for payments received after due date.


The permit holder agrees to hold the City of Chicago harmless for any damage, relocation or replacement costs associated with damage, relocation or removal of private property caused by the City performing work in the public way.

Authority herein given and granted for a period of five (5) years from and after Date of Passage.

Alderman _____

Walter Burnett Jr. 27th Ward

WEATHERTYTE ADVANCED AWNING FABRIC, FLAME RETARDANT: CSFM TITLE 19, SECTION 1237, ASTM E84 CLASS A, NFPA 701, UL 48 & 94.

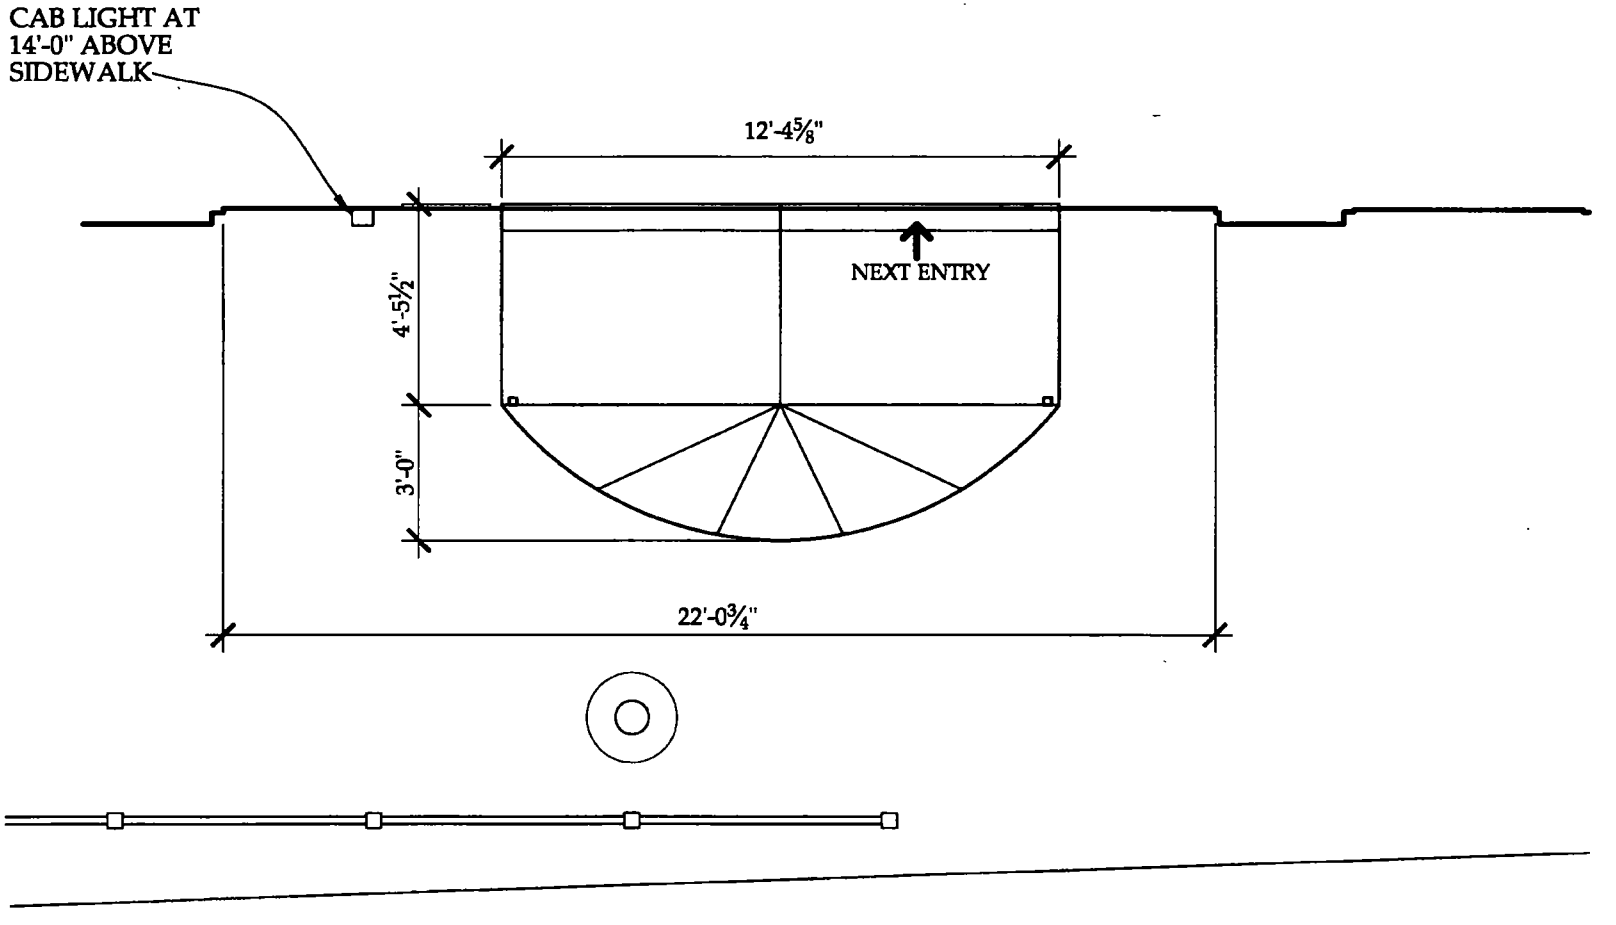

953-55 W. FULTON MARKET - NEXT AWNING PLAN 953-55 W. Fulton Mkt

1/4"= 1'-0"

NORTH

NOVEMBER 28, 2011

City of Chicago

O2014-3503

Office of the City Clerk

Document Tracking Sheet

Meeting Date:	4/30/2014
Sponsor(s):	Burnett (27)
Type:	Ordinance
Title:	Awning(s) for Tete Charcuterie
Committee(s) Assignment:	Committee on Transportation and Public Way

ORDINANCE
TETE CHARCUTERIE
Acct. No. 382026 - 1
Permit No. 1112019

Be It Ordained by the City Council of the City of Chicago:

SECTION 1. Permission and authority are hereby given and granted to TETE CHARCUTERIE, upon the terms and subject to the conditions of this ordinance to construct, install, maintain and use two (2) Awning(s) projecting over the public right-of-way adjacent to its premises known as 1110-14 W. Randolph St..

Said Awning(s) at W RANDOLPH ST measure(s):
Two (2) at twenty (20) feet in length, and eight (8) feet in width for a total of three hundred twenty (320) square feet.

The location of said privilege shall be as shown on prints kept on file with the Department of Business Affairs and Consumer Protection and the Office of the City Clerk.

Said privilege shall be constructed in accordance with plans and specifications approved by the Zoning Department - Signs.

This grant of privilege in the public way shall be subject to the provisions of Section 10-28-015 and all other required provisions of the Municipal Code of Chicago.

The grantee shall pay to the City of Chicago as compensation for the privilege #1112019 herein granted the sum of one hundred ($100.00) per annum in advance.

A 25% penalty will be added for payments received after due date.

The permit holder agrees to hold the City of Chicago harmless for any damage, relocation or replacement costs associated with damage, relocation or removal of private property caused by the City performing work in the public way.


Authority herein given and granted for a period of five (5) years from and after Date of Passage.

Alderman _____

Walter Burnett Jr. 27th Ward

2 8700 series retractable awnings with front valance, weatherguard hood with manual operation on the left side of the far east awning and the right side of the far west awning. Awnings installed on the S/F of the building. Frame made of extruded aluminum with a bronze finish. Using Sunbrella material #4818 Cordell Redwood, with a hemmed straight style valance design. *Excluding any lettering/ signage.*

- Please note that once the awnings are fully extended, the pitch/ height can be adjusted.

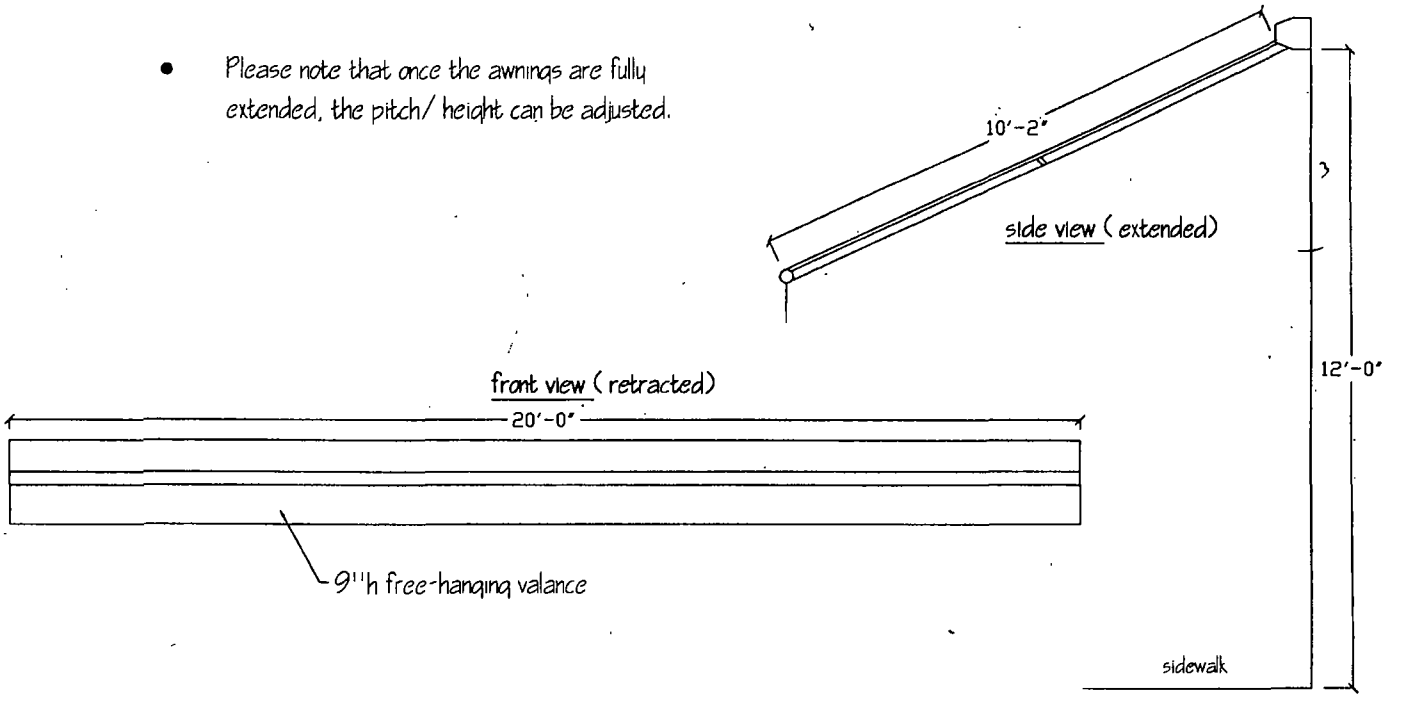

EVANSTON AWNING CO.
2801 Central St. Evanston, IL 60201
847-864-4520

By signing this drawing you are agreeing with the proportionate shape and sizes indicated, fabric color and pattern, and proportionate graphics for the awning you have contracted to purchase from E.A.C.. This image belongs to E.A.C. and cannot be reproduced or used for alternate purposes.

Sign as approved for manufacturing _____ Date _____

Job: TETE Charcuterie
1114 W. Randolph St.
Chicago, IL. 60607
Contact: Kurt Guzowski
Scale: $\frac{3}{8}$" = 1'-0"
Date: 11 - 20 - 2013

City of Chicago

O2014-3507

Office of the City Clerk

Document Tracking Sheet

Meeting Date:	4/30/2014
Sponsor(s):	Burnett (27)
Type:	Ordinance
Title:	Awning(s) for Vivo Restaurant
Committee(s) Assignment:	Committee on Transportation and Public Way

ORDINANCE
VIVO RESTAURANT
Acct. No. 11184 - 1
Permit No. 1112099

Be It Ordained by the City Council of the City of Chicago:

SECTION 1. Permission and authority are hereby given and granted to VIVO RESTAURANT, upon the terms and subject to the conditions of this ordinance to maintain and use, as now constructed, one (1) Awning(s) projecting over the public right-of-way adjacent to its premises known as 838 W. Randolph St..

Said Awning(s) at W. Randolph Street measure(s):
One (1) at twenty-six (26) feet in length, and nine (9) feet in width for a total of two hundred thirty-four (234) square feet.

The location of said privilege shall be as shown on prints kept on file with the Department of Business Affairs and Consumer Protection and the Office of the City Clerk.

Said privilege shall be constructed in accordance with plans and specifications approved by the Zoning Department - Signs.


This grant of privilege in the public way shall be subject to the provisions of Section 10-28-015 and all other required provisions of the Municipal Code of Chicago.

The grantee shall pay to the City of Chicago as compensation for the privilege #1112099 herein granted the sum of fifty-one ($51.00) per annum in advance.


A 25% penalty will be added for payments received after due date.

The permit holder agrees to hold the City of Chicago harmless for any damage, relocation or replacement costs associated with damage, relocation or removal of private property caused by the City performing work in the public way.

Authority herein given and granted for a period of five (5) years from and after 07/13/2013.

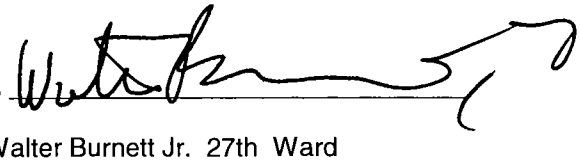Alderman 

Walter Burnett Jr. 27th Ward

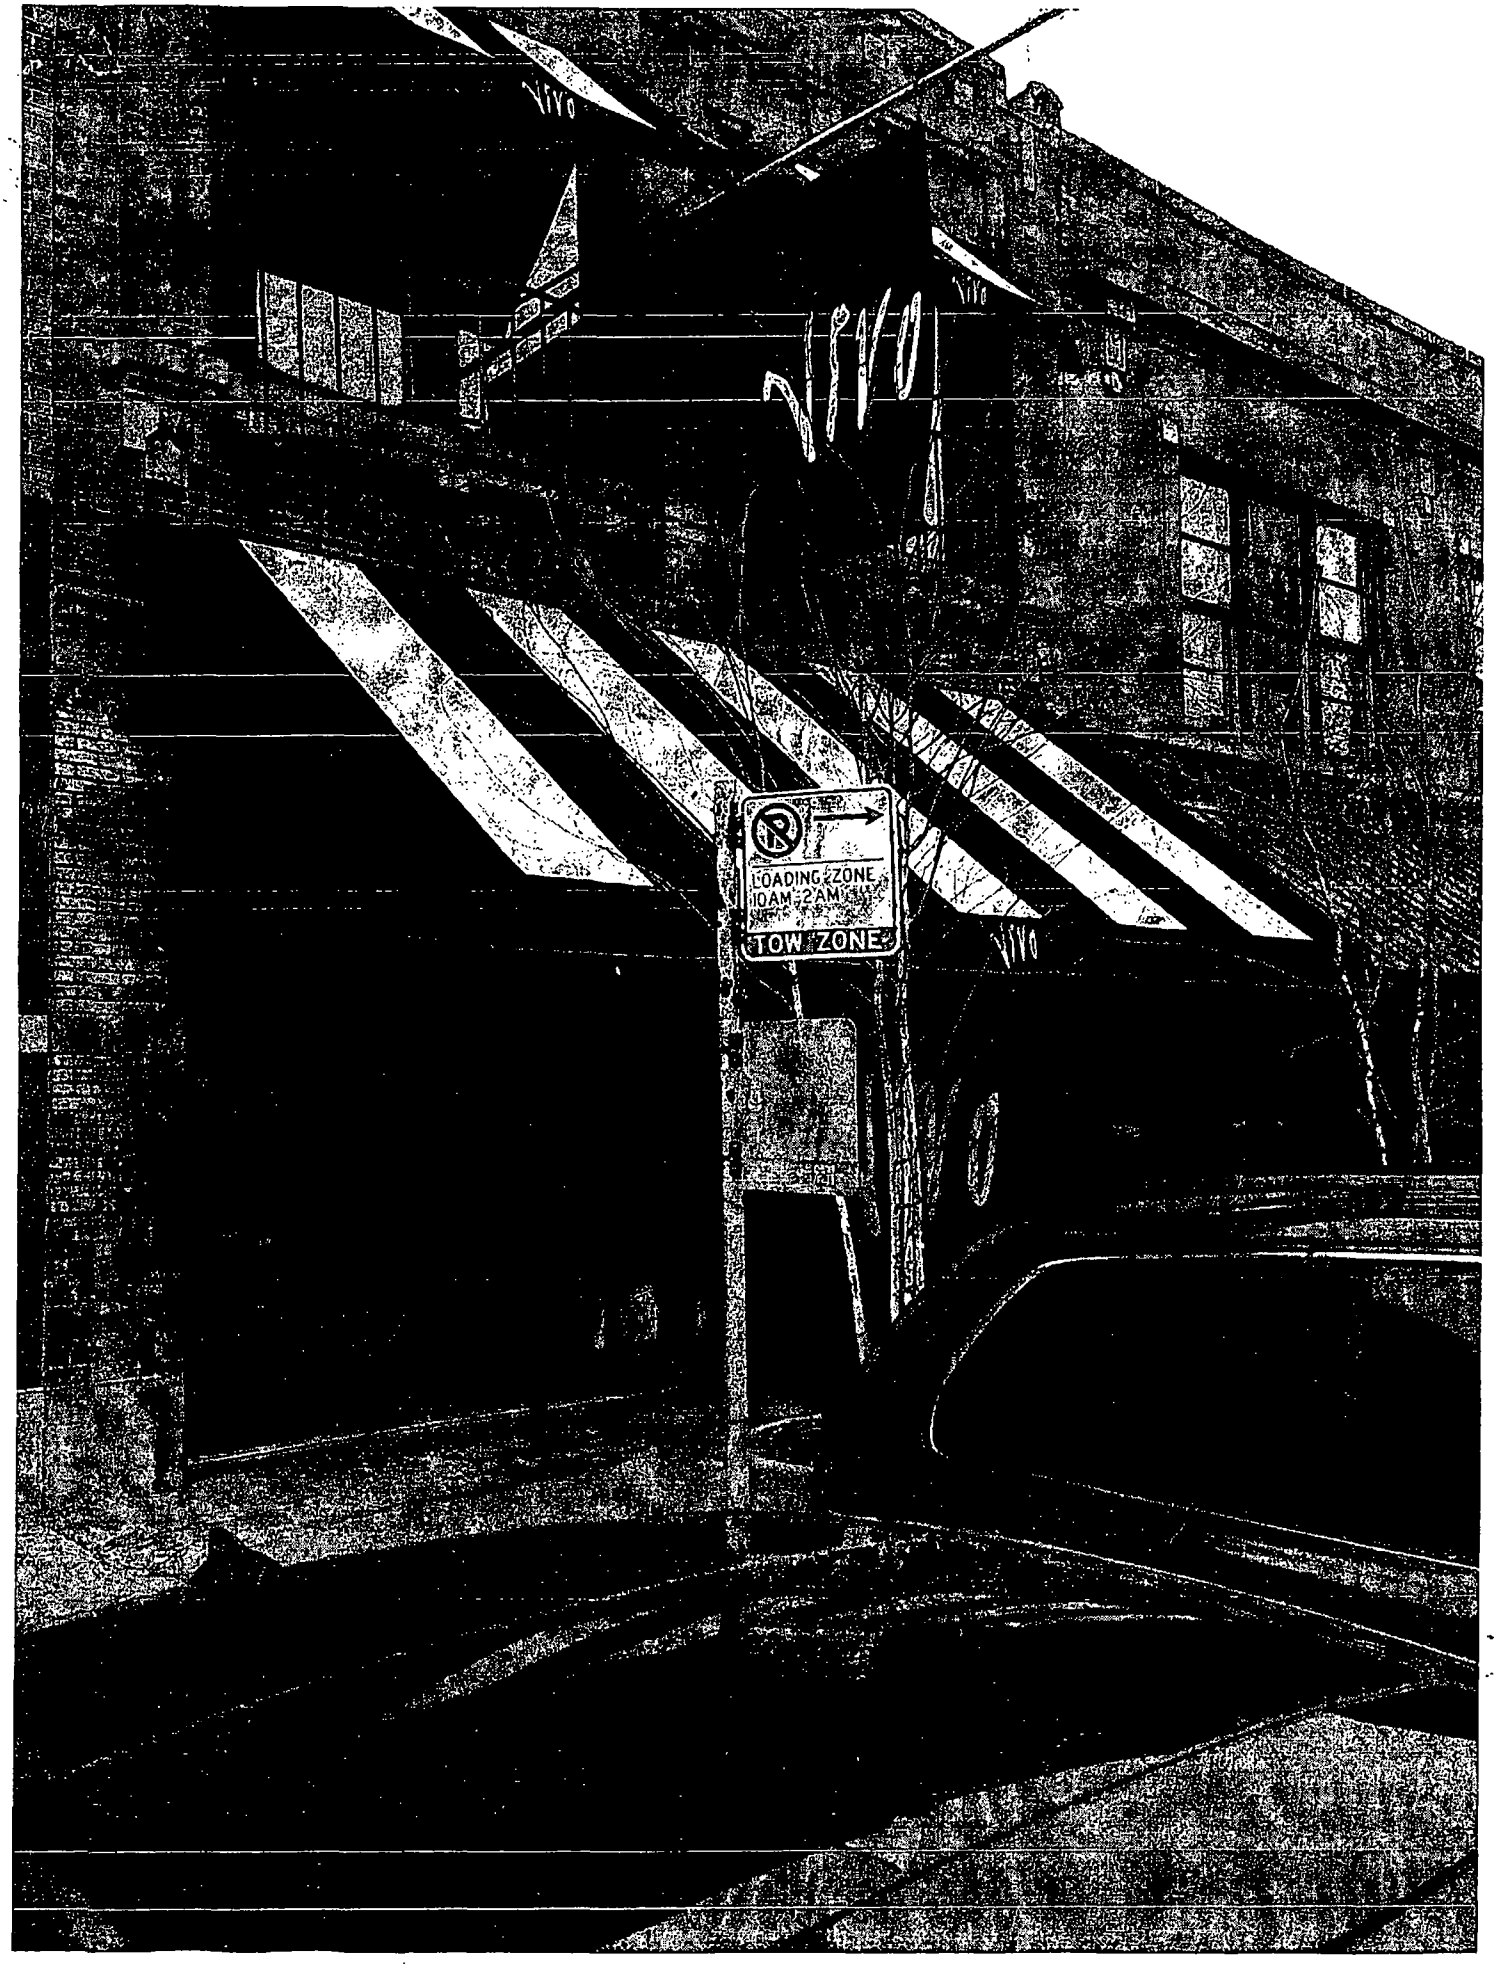
LOADING ZONE
10AM-2AM
TOW ZONE

City of Chicago

O2014-3511

Office of the City Clerk

Document Tracking Sheet

Meeting Date:	4/30/2014
Sponsor(s):	Ervin (28)
Type:	Ordinance
Title:	Awning(s) for M. Simpson's Ltd.
Committee(s) Assignment:	Committee on Transportation and Public Way

ORDINANCE
M. SIMPSON'S LTD.
Acct. No. 6515 - 1
Permit No. 1112568

Be It Ordained by the City Council of the City of Chicago:

SECTION 1. Permission and authority are hereby given and granted to M. SIMPSON'S LTD., upon the terms and subject to the conditions of this ordinance to maintain and use, as now constructed, two (2) Awning(s) projecting over the public right-of-way adjacent to its premises known as 1133 S. Western Ave..

Said Awning(s) at S WESTERN AVE measure(s):
One (1) at eight (8) feet in length, and five (5) feet in width for a total of forty (40) square feet.

Said Awning(s) at S WESTERN AVE measure(s):
One (1) at thirteen (13) feet in length, and five (5) feet in width for a total of sixty-five (65) square feet.

The location of said privilege shall be as shown on prints kept on file with the Department of Business Affairs and Consumer Protection and the Office of the City Clerk.

Said privilege shall be constructed in accordance with plans and specifications approved by the Zoning Department - Signs.

This grant of privilege in the public way shall be subject to the provisions of Section 10-28-015 and all other required provisions of the Municipal Code of Chicago.

The grantee shall pay to the City of Chicago as compensation for the privilege #1112568 herein granted the sum of one hundred ($100.00) per annum in advance.


A 25% penalty will be added for payments received after due date.

The permit holder agrees to hold the City of Chicago harmless for any damage, relocation or replacement costs associated with damage, relocation or removal of private property caused by the City performing work in the public way.

Authority herein given and granted for a period of five (5) years from and after 04/22/2014.

Alderman

Jason Ervin 28th Ward

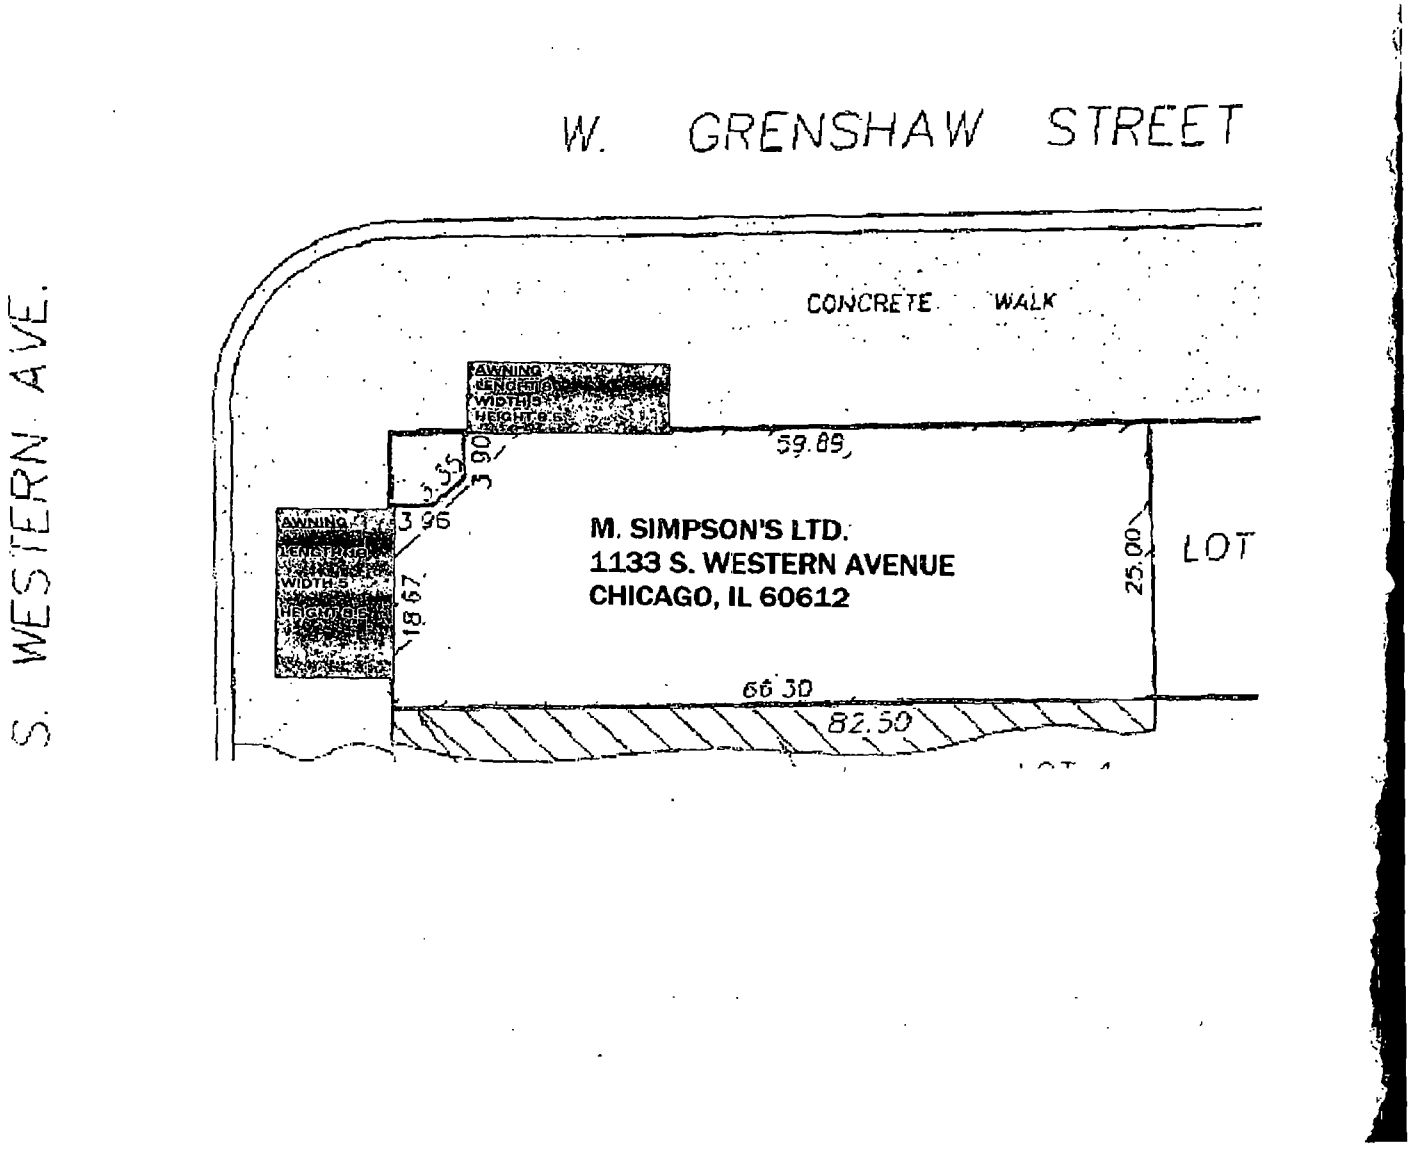
W. GRENSHAW STREET
S. WESTERN AVE.
CONCRETE WALK
AWNING
59.89
3.90
3.35
3.96
M. SIMPSON'S LTD.
1133 S. WESTERN AVENUE
CHICAGO, IL 60612
18.67
25.00
LOT
66.30
82.50

City of Chicago

O2014-3514

Office of the City Clerk

Document Tracking Sheet

Meeting Date:	4/30/2014
Sponsor(s):	Ervin (28)
Type:	Ordinance
Title:	Awning(s) for Ruby's Restaurant
Committee(s) Assignment:	Committee on Transportation and Public Way

ORDINANCE
RUBY'S RESTAURANT
Acct. No. 358223 - 1
Permit No. 1111667

Be It Ordained by the City Council of the City of Chicago:

SECTION 1. Permission and authority are hereby given and granted to RUBY'S RESTAURANT, upon the terms and subject to the conditions of this ordinance to construct, install, maintain and use one (1) Awning(s) projecting over the public right-of-way adjacent to its premises known as 3175 W. Madison St..

Said Awning(s) at W. Madison Street measure(s):
One (1) at forty-eight (48) feet in length, and two (2) feet in width for a total of ninety-six (96) square feet.

The location of said privilege shall be as shown on prints kept on file with the Department of Business Affairs and Consumer Protection and the Office of the City Clerk.

Said privilege shall be constructed in accordance with plans and specifications approved by the Zoning Department - Signs.

This grant of privilege in the public way shall be subject to the provisions of Section 10-28-015 and all other required provisions of the Municipal Code of Chicago.

The grantee shall pay to the City of Chicago as compensation for the privilege #1111667 herein granted the sum of seventy-three ($73.00) per annum in advance.

A 25% penalty will be added for payments received after due date.

The permit holder agrees to hold the City of Chicago harmless for any damage, relocation or replacement costs associated with damage, relocation or removal of private property caused by the City performing work in the public way.

Authority herein given and granted for a period of five (5) years from and after Date of Passage.

Alderman _____

Jason Ervin 28th Ward





48'

2'

RUBY'S RESTAURANT

Ruby's Restaurant - 19' 10.4"w X 16"h

= 26 ▷ text

THATCHER OAKS AWNINGS & SIGNS 630-833-5700 voice 630-833-5795 fax 718 Industrial Dr. Elmhurst, IL 60126	CLIENT: Ruby's Restaurant			AWNING MATERIAL: SUNBRELLA	FILE NAME: Ruby's Restaurant	
	DRAWING DESCRIPTION: Graphic Approval Layout	DATE: 2/13/14	DRAWN BY: af.	COVER COLOR: LOGO RED	NO.	REVISION BY: / DATE:
	CLIENT APPROVAL:			GRAPHIC APPLICATION: SGS TRI VINYL		
	ORDER #: 724013	SALESMAN: Kevin Eltoft	SCALE: Not To Certain Scale	GRAPHIC COLOR: WHITE		

City of Chicago

O2014-3519

Office of the City Clerk

Document Tracking Sheet

Meeting Date:	4/30/2014
Sponsor(s):	Suarez (31)
Type:	Ordinance
Title:	Awning(s) for Armitage Gold Star Liquors
Committee(s) Assignment:	Committee on Transportation and Public Way

ORDINANCE
ARMITAGE GOLD STAR LIQUORS
Acct. No. 16103 - 1
Permit No. 1112517

Be It Ordained by the City Council of the City of Chicago:

SECTION 1. Permission and authority are hereby given and granted to ARMITAGE GOLD STAR LIQUORS, upon the terms and subject to the conditions of this ordinance to maintain and use, as now constructed, two (2) Awning(s) projecting over the public right-of-way adjacent to its premises known as 4800 W. Armitage Ave..

Said Awning(s) at W. Armitage Avenue measure(s):
One (1) at fifty (50) feet in length, and two (2) feet in width for a total of one hundred (100) square feet.

Said Awning(s) at N. Cicero Avenue measure(s):
One (1) at seventeen (17) feet in length, and two (2) feet in width for a total of thirty-four (34) square feet.

The location of said privilege shall be as shown on prints kept on file with the Department of Business Affairs and Consumer Protection and the Office of the City Clerk.

Said privilege shall be constructed in accordance with plans and specifications approved by the Zoning Department - Signs.

This grant of privilege in the public way shall be subject to the provisions of Section 10-28-015 and all other required provisions of the Municipal Code of Chicago.

The grantee shall pay to the City of Chicago as compensation for the privilege #1112517 herein granted the sum of one hundred twenty-five ($125.00) per annum in advance.


A 25% penalty will be added for payments received after due date.

The permit holder agrees to hold the City of Chicago harmless for any damage, relocation or replacement costs associated with damage, relocation or removal of private property caused by the City performing work in the public way.

Authority herein given and granted for a period of five (5) years from and after 03/18/2014.

Alderman Ray Suarez

Ray Suarez 31st Ward

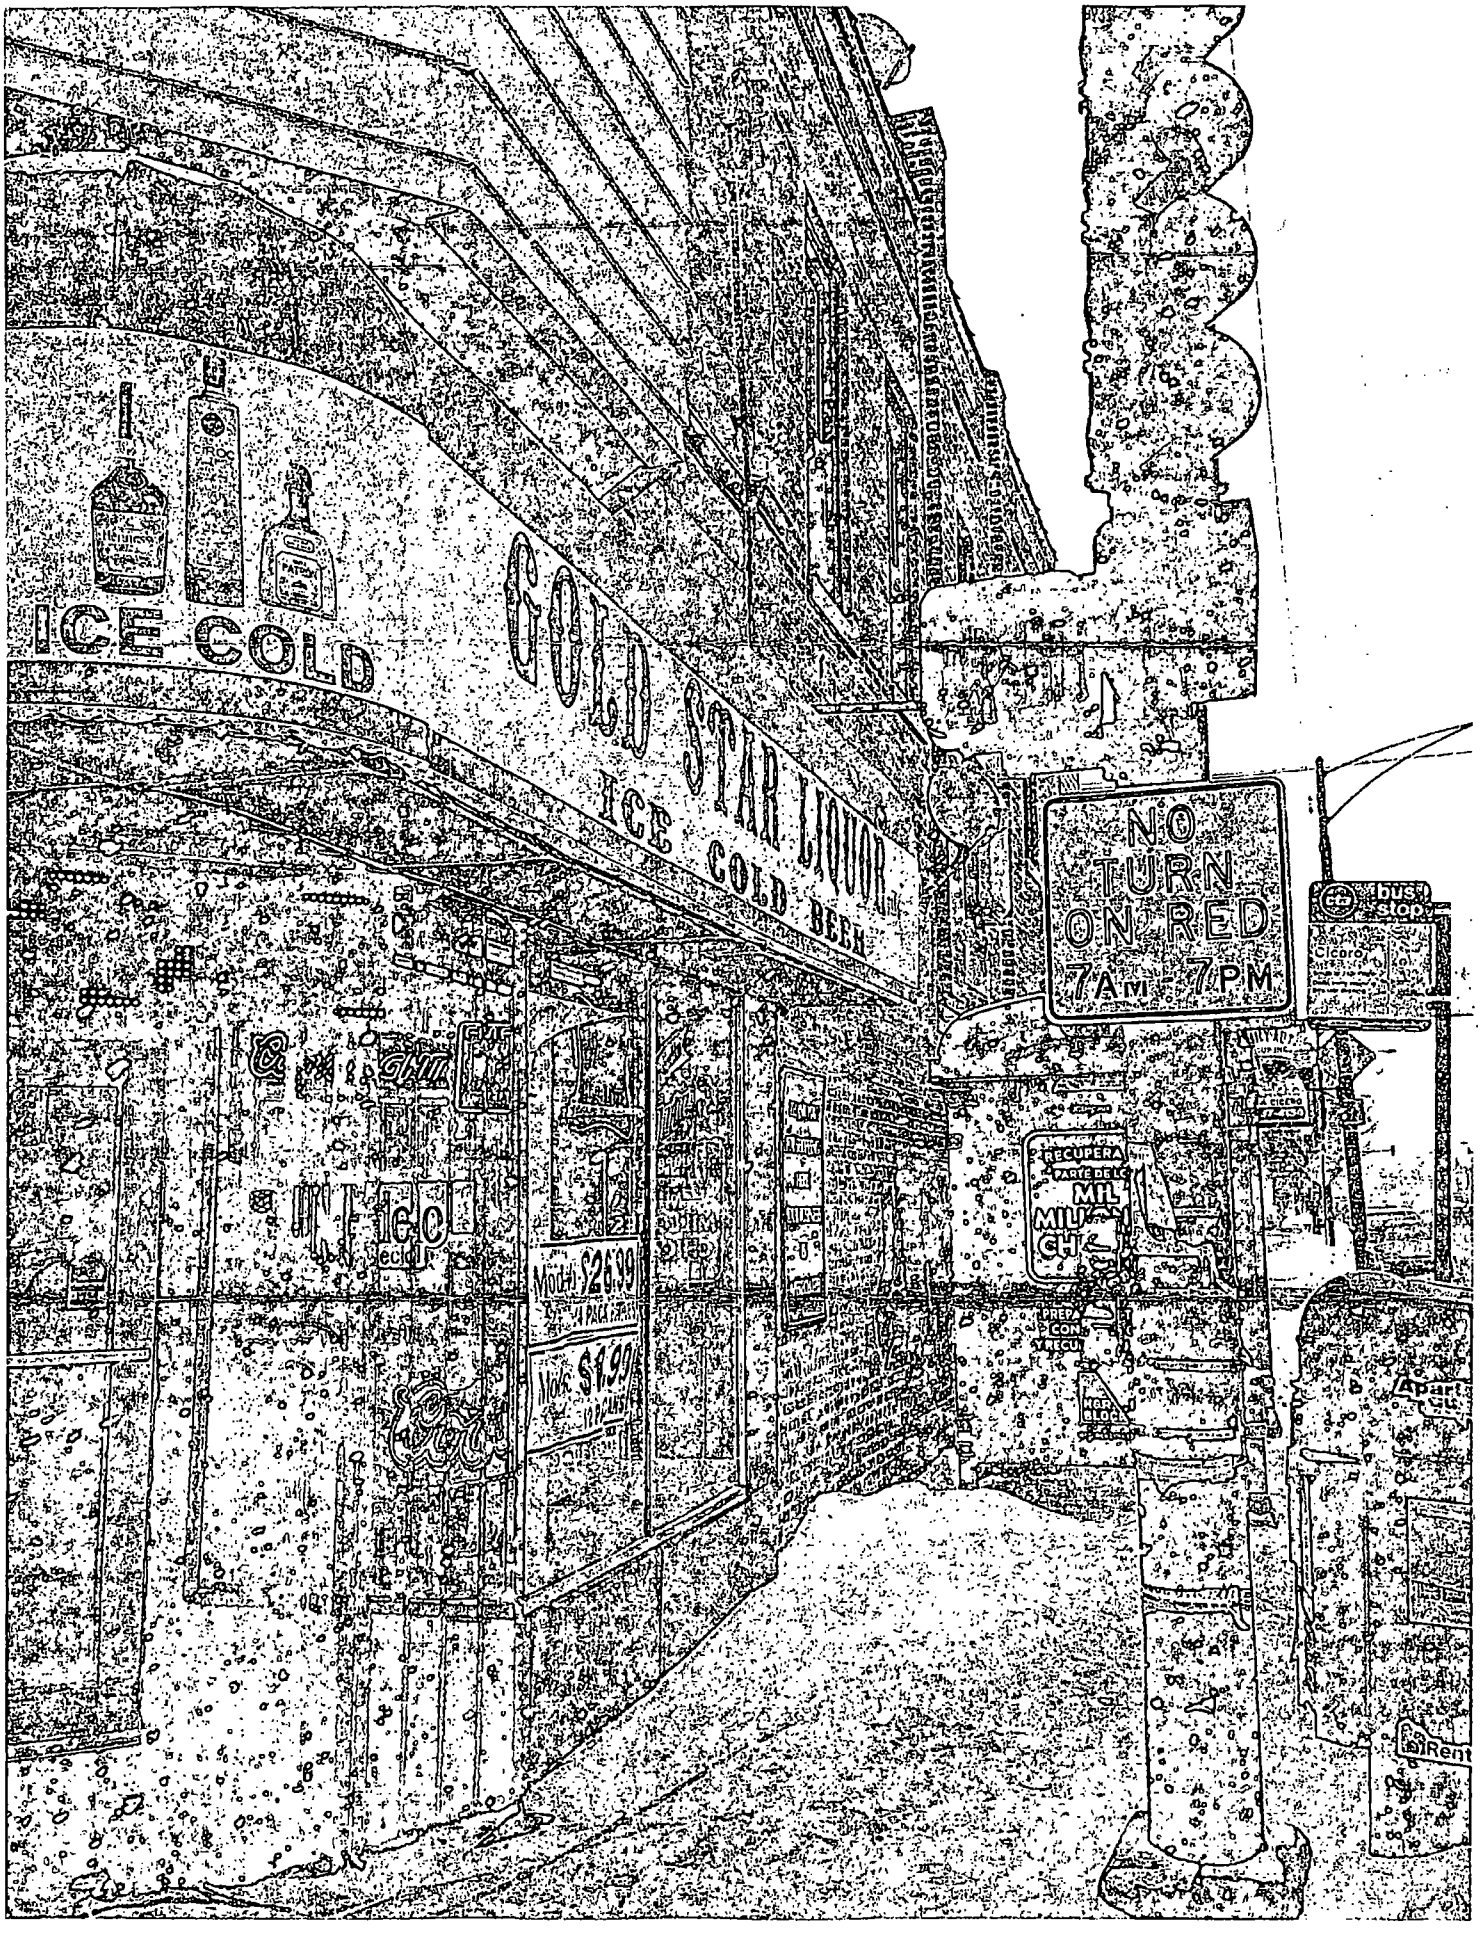
ICE COLD
GOLD STAR LIQUOR
ICE COLD BEER
NO TURN ON RED 7AM - 7PM
Month $26.99
Wk. $7.99

Department of Business Affairs and Consumer Protection
Small Business Center - Public Way Use Unit
City Hall - 121 N. LaSalle Street, Room 800 • Chicago, IL 60602
(312)-74-GOBIZ (312-744-6249) • (312) 744-1944 (TTY)
http://www.cityofchicago.org/bacp

04/30/2014

Alderman **Ray Suarez**
Ward # **31**
City of Chicago
City Hall, Room **203**
121 North LaSalle Street
Chicago, Illinois 60602

Re: An ordinance to use and maintain a portion of the public right-of-way for **two (2) awning(s)** for **ARMITAGE GOLD STAR LIQUORS**, adjacent to the premises known as **4800 W. Armitage Ave.**.

Dear Alderman **Ray Suarez**:

The applicant referenced above has requested the use of the public right-of-way for a **awning(s)**. An ordinance has been prepared by the Department of Business Affairs and Consumer Protection – Small Business Center - Public Way Use Unit for presentation to the City Council. Because this request was made for properties located in your ward, as approved by you as per the attached, I respectfully request that you introduce the attached ordinance at the next City Council meeting.

If you have any questions regarding this ordinance, please contact Anthony Bertuca at (312) 744-5506.

Department of Business Affairs and Consumer Protection

City of Chicago

O2014-3532

Office of the City Clerk

Document Tracking Sheet

Meeting Date:	4/30/2014
Sponsor(s):	Waguespack (32)
Type:	Ordinance
Title:	Awning(s) for Accu Color Plus, Inc.
Committee(s) Assignment:	Committee on Transportation and Public Way

ORDINANCE
ACCU COLOR PLUS INC
Acct. No. 41494 - 1
Permit No. 1112558

Be It Ordained by the City Council of the City of Chicago:

SECTION 1. Permission and authority are hereby given and granted to ACCU COLOR PLUS INC, upon the terms and subject to the conditions of this ordinance to maintain and use, as now constructed, one (1) Awning(s) projecting over the public right-of-way adjacent to its premises known as 2134 W. Division St..

Said Awning(s) at W Division St measure(s):
One (1) at twenty-five (25) feet in length, and two point five (2.5) feet in width for a total of sixty-two point five (62.5) square feet.

The location of said privilege shall be as shown on prints kept on file with the Department of Business Affairs and Consumer Protection and the Office of the City Clerk.

Said privilege shall be constructed in accordance with plans and specifications approved by the Zoning Department - Signs.

This grant of privilege in the public way shall be subject to the provisions of Section 10-28-015 and all other required provisions of the Municipal Code of Chicago.

The grantee shall pay to the City of Chicago as compensation for the privilege #1112558 herein granted the sum of fifty ($50.00) per annum in advance.

A 25% penalty will be added for payments received after due date.


The permit holder agrees to hold the City of Chicago harmless for any damage, relocation or replacement costs associated with damage, relocation or removal of private property caused by the City performing work in the public way.

Authority herein given and granted for a period of five (5) years from and after 03/18/2014.

Alderman _____

Scott Waguespack 32nd Ward

2134 W. Division St.

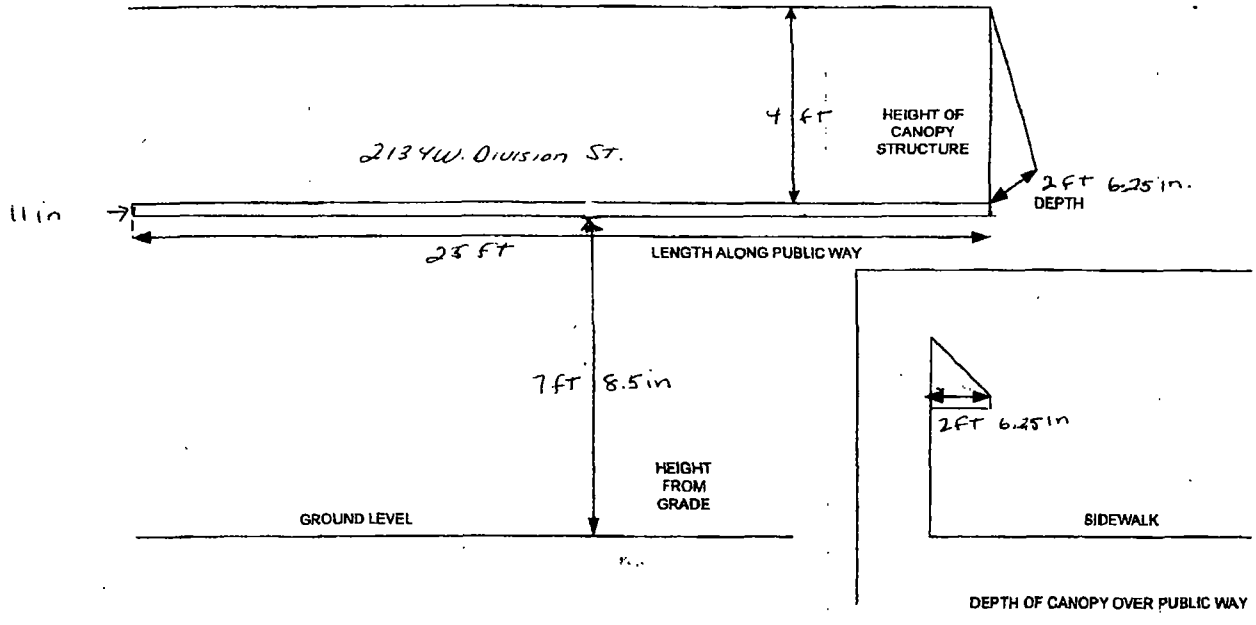

Department of Business Affairs and Consumer Protection
Small Business Center - Public Way Use Unit
City Hall - 121 N. LaSalle Street, Room 800 • Chicago, IL 60602
(312)-74-GOBIZ (312-744-6249) • (312) 744-1944 (TTY)
http://www.cityofchicago.org/bacp

04/30/2014

Alderman **Scott Waguespack**
Ward # **32**
City of Chicago
City Hall, Room **300**
121 North LaSalle Street
Chicago, Illinois 60602

Re: An ordinance to use and maintain a portion of the public right-of-way for **one (1) awning(s)** for **ACCU COLOR PLUS INC**, adjacent to the premises known as **2134 W. Division St.**.

Dear Alderman **Scott Waguespack**:

The applicant referenced above has requested the use of the public right-of-way for a **awning(s)**. An ordinance has been prepared by the Department of Business Affairs and Consumer Protection – Small Business Center - Public Way Use Unit for presentation to the City Council. Because this request was made for properties located in your ward, as approved by you as per the attached, I respectfully request that you introduce the attached ordinance at the next City Council meeting.

If you have any questions regarding this ordinance, please contact Anthony Bertuca at (312) 744-5506.

Department of Business Affairs and Consumer Protection

City of Chicago

O2014-3545

Office of the City Clerk

Document Tracking Sheet

Meeting Date:	4/30/2014
Sponsor(s):	Waguespack (32)
Type:	Ordinance
Title:	Awning(s) for Divine Nails & Spa
Committee(s) Assignment:	Committee on Transportation and Public Way

ORDINANCE
DIVINE NAILS & SPA
Acct. No. 328527 - 1
Permit No. 1112513

Be It Ordained by the City Council of the City of Chicago:

SECTION 1. Permission and authority are hereby given and granted to DIVINE NAILS & SPA, upon the terms and subject to the conditions of this ordinance to maintain and use, as now constructed, two (2) Awning(s) projecting over the public right-of-way adjacent to its premises known as 1702 W. Belmont Ave..

Said Awning(s) at W. BELMONT measure(s):
One (1) at fourteen (14) feet in length, and three (3) feet in width for a total of forty-two (42) square feet.

Said Awning(s) at W. BELMONT measure(s):
One (1) at three (3) feet in length, and three (3) feet in width for a total of nine (9) square feet.

The location of said privilege shall be as shown on prints kept on file with the Department of Business Affairs and Consumer Protection and the Office of the City Clerk.

Said privilege shall be constructed in accordance with plans and specifications approved by the Zoning Department - Signs.

This grant of privilege in the public way shall be subject to the provisions of Section 10-28-015 and all other required provisions of the Municipal Code of Chicago.

The grantee shall pay to the City of Chicago as compensation for the privilege #1112513 herein granted the sum of one hundred ($100.00) per annum in advance.

A 25% penalty will be added for payments received after due date.

The permit holder agrees to hold the City of Chicago harmless for any damage, relocation or replacement costs associated with damage, relocation or removal of private property caused by the City performing work in the public way.

Authority herein given and granted for a period of five (5) years from and after 03/18/2014.

Alderman _____

Scott Waguespack 32nd Ward



Department of Business Affairs and Consumer Protection
Small Business Center - Public Way Use Unit
City Hall - 121 N. LaSalle Street, Room 800 • Chicago, IL 60602
(312)-74-GOBIZ (312-744-6249) • (312) 744-1944 (TTY)
http://www.cityofchicago.org/bacp

04/30/2014

Alderman **Scott Waguespack**
Ward # **32**
City of Chicago
City Hall, Room **300**
121 North LaSalle Street
Chicago, Illinois 60602

Re: An ordinance to use and maintain a portion of the public right-of-way for **two (2) awning(s)** for **DIVINE NAILS & SPA**, adjacent to the premises known as **1702 W. Belmont Ave.**.

Dear Alderman **Scott Waguespack**:

The applicant referenced above has requested the use of the public right-of-way for a **awning(s)**. An ordinance has been prepared by the Department of Business Affairs and Consumer Protection – Small Business Center - Public Way Use Unit for presentation to the City Council. Because this request was made for properties located in your ward, as approved by you as per the attached, I respectfully request that you introduce the attached ordinance at the next City Council meeting.

If you have any questions regarding this ordinance, please contact Anthony Bertuca at (312) 744-5506.

Department of Business Affairs and Consumer Protection

City of Chicago

O2014-3548

Office of the City Clerk

Document Tracking Sheet

Meeting Date:	4/30/2014
Sponsor(s):	Waguespack (32)
Type:	Ordinance
Title:	Awning(s) for G3 Hand Car Wash
Committee(s) Assignment:	Committee on Transportation and Public Way

ORDINANCE
G3 Hand Car Wash
Acct. No. 387427 - 1
Permit No. 1110823

Be It Ordained by the City Council of the City of Chicago:

SECTION 1. Permission and authority are hereby given and granted to G3 Hand Car Wash, upon the terms and subject to the conditions of this ordinance to construct, install, maintain and use two (2) Awning(s) projecting over the public right-of-way adjacent to its premises known as 3445 N. Western Ave..

Said Awning(s) at N. Western Avenue measure(s):
One (1) at twelve (12) feet in length, and one point five (1.5) foot in width for a total of eighteen (18) square feet.
One (1) at eighteen (18) feet in length, and one point five (1.5) foot in width for a total of twenty-seven (27) square feet.

The location of said privilege shall be as shown on prints kept on file with the Department of Business Affairs and Consumer Protection and the Office of the City Clerk.

Said privilege shall be constructed in accordance with plans and specifications approved by the Zoning Department - Signs.

This grant of privilege in the public way shall be subject to the provisions of Section 10-28-015 and all other required provisions of the Municipal Code of Chicago.

The grantee shall pay to the City of Chicago as compensation for the privilege #1110823 herein granted the sum of one hundred ($100.00) per annum in advance.

A 25% penalty will be added for payments received after due date.

The permit holder agrees to hold the City of Chicago harmless for any damage, relocation or replacement costs associated with damage, relocation or removal of private property caused by the City performing work in the public way.

Authority herein given and granted for a period of five (5) years from and after Date of Passage.

Alderman Scott Waguespack

Scott Waguespack 32nd Ward

Proposed

REPLACE existing Banner w/ new name on CANOPIES (1,2)

Replace text w/ new name (4)

Replace text w/ new name (5)

Replace sign w/ new name (same sign box) (3)



— 50 FT OF FRONTAGE —

3445 N WESTERN AVE.

Department of Business Affairs and Consumer Protection
Small Business Center - Public Way Use Unit
City Hall - 121 N. LaSalle Street, Room 800 • Chicago, IL 60602
(312)-74-GOBIZ (312-744-6249) • (312) 744-1944 (TTY)
http://www.cityofchicago.org/bacp

04/30/2014

Alderman **Scott Waguespack**
Ward # **32**
City of Chicago
City Hall, Room **300**
121 North LaSalle Street
Chicago, Illinois 60602

Re: An ordinance to use and maintain a portion of the public right-of-way for **two (2) awning(s)** for **G3 Hand Car Wash**, adjacent to the premises known as **3445 N. Western Ave.**.

Dear Alderman **Scott Waguespack**:

The applicant referenced above has requested the use of the public right-of-way for a **awning(s)**. An ordinance has been prepared by the Department of Business Affairs and Consumer Protection – Small Business Center - Public Way Use Unit for presentation to the City Council. Because this request was made for properties located in your ward, as approved by you as per the attached, I respectfully request that you introduce the attached ordinance at the next City Council meeting.

If you have any questions regarding this ordinance, please contact Anthony Bertuca at (312) 744-5506.

Department of Business Affairs and Consumer Protection

City of Chicago

O2014-3551

Office of the City Clerk

Document Tracking Sheet

Meeting Date:	4/30/2014
Sponsor(s):	Waguespack (32)
Type:	Ordinance
Title:	Awning(s) for Patsy's Place
Committee(s) Assignment:	Committee on Transportation and Public Way

ORDINANCE
PATSY'S PLACE
Acct. No. 280982 - 1
Permit No. 1112507

Be It Ordained by the City Council of the City of Chicago:

SECTION 1. Permission and authority are hereby given and granted to PATSY'S PLACE, upon the terms and subject to the conditions of this ordinance to maintain and use, as now constructed, one (1) Awning(s) projecting over the public right-of-way adjacent to its premises known as 2825 N. Lincoln Ave..

Said Awning(s) at N. Lincoln Avenue measure(s):
One (1) at fifteen (15) feet in length, and four (4) feet in width for a total of sixty (60) square feet.

The location of said privilege shall be as shown on prints kept on file with the Department of Business Affairs and Consumer Protection and the Office of the City Clerk.

Said privilege shall be constructed in accordance with plans and specifications approved by the Zoning Department - Signs.

This grant of privilege in the public way shall be subject to the provisions of Section 10-28-015 and all other required provisions of the Municipal Code of Chicago.

The grantee shall pay to the City of Chicago as compensation for the privilege #1112507 herein granted the sum of fifty ($50.00) per annum in advance.

A 25% penalty will be added for payments received after due date.

The permit holder agrees to hold the City of Chicago harmless for any damage, relocation or replacement costs associated with damage, relocation or removal of private property caused by the City performing work in the public way.

Authority herein given and granted for a period of five (5) years from and after 03/18/2014.

Alderman _____

Scott Waguespack 32nd Ward



Department of Business Affairs and Consumer Protection
Small Business Center - Public Way Use Unit
City Hall - 121 N. LaSalle Street, Room 800 • Chicago, IL 60602
(312)-74-GOBIZ (312-744-6249) • (312) 744-1944 (TTY)
http://www.cityofchicago.org/bacp

04/30/2014

Alderman **Scott Waguespack**
Ward # **32**
City of Chicago
City Hall, Room **300**
121 North LaSalle Street
Chicago, Illinois 60602

Re: An ordinance to use and maintain a portion of the public right-of-way for **one (1) awning(s)** for **PATSY'S PLACE**, adjacent to the premises known as **2825 N. Lincoln Ave.**.

Dear Alderman **Scott Waguespack**:

The applicant referenced above has requested the use of the public right-of-way for a **awning(s)**. An ordinance has been prepared by the Department of Business Affairs and Consumer Protection – Small Business Center - Public Way Use Unit for presentation to the City Council. Because this request was made for properties located in your ward, as approved by you as per the attached, I respectfully request that you introduce the attached ordinance at the next City Council meeting.

If you have any questions regarding this ordinance, please contact Anthony Bertuca at (312) 744-5506.

Department of Business Affairs and Consumer Protection

City of Chicago

O2014-3553

Office of the City Clerk

Document Tracking Sheet

Meeting Date:	4/30/2014
Sponsor(s):	Waguespack (32)
Type:	Ordinance
Title:	Awning(s) for Que Rico
Committee(s) Assignment:	Committee on Transportation and Public Way

ORDINANCE
QUE RICO
Acct. No. 14923 - 1
Permit No. 1112385

Be It Ordained by the City Council of the City of Chicago:

SECTION 1. Permission and authority are hereby given and granted to QUE RICO, upon the terms and subject to the conditions of this ordinance to maintain and use, as now constructed, one (1) Awning(s) projecting over the public right-of-way adjacent to its premises known as 2814 N. Southport Ave..

Said Awning(s) at N Southport Ave measure(s):
One (1) at eighteen (18) feet in length, and two (2) feet in width for a total of thirty-six (36) square feet.

The location of said privilege shall be as shown on prints kept on file with the Department of Business Affairs and Consumer Protection and the Office of the City Clerk.

Said privilege shall be constructed in accordance with plans and specifications approved by the Zoning Department - Signs.

This grant of privilege in the public way shall be subject to the provisions of Section 10-28-015 and all other required provisions of the Municipal Code of Chicago.

The grantee shall pay to the City of Chicago as compensation for the privilege #1112385 herein granted the sum of fifty ($50.00) per annum in advance.

A 25% penalty will be added for payments received after due date.

The permit holder agrees to hold the City of Chicago harmless for any damage, relocation or replacement costs associated with damage, relocation or removal of private property caused by the City performing work in the public way.

Authority herein given and granted for a period of five (5) years from and after 11/19/2013.

Alderman Scott Waguespack

Scott Waguespack 32nd Ward


QUE RICO! MEXICAN RESTAURANT

Department of Business Affairs and Consumer Protection
Small Business Center - Public Way Use Unit
City Hall - 121 N. LaSalle Street, Room 800 • Chicago, IL 60602
(312)-74-GOBIZ (312-744-6249) • (312) 744-1944 (TTY)
http://www.cityofchicago.org/bacp

04/30/2014

Alderman **Scott Waguespack**
Ward # **32**
City of Chicago
City Hall, Room **300**
121 North LaSalle Street
Chicago, Illinois 60602

Re: An ordinance to use and maintain a portion of the public right-of-way for **one (1) awning(s)** for **QUE RICO**, adjacent to the premises known as **2814 N. Southport Ave.**.

Dear Alderman **Scott Waguespack**:

The applicant referenced above has requested the use of the public right-of-way for a **awning(s)**. An ordinance has been prepared by the Department of Business Affairs and Consumer Protection – Small Business Center - Public Way Use Unit for presentation to the City Council. Because this request was made for properties located in your ward, as approved by you as per the attached, I respectfully request that you introduce the attached ordinance at the next City Council meeting.

If you have any questions regarding this ordinance, please contact Anthony Bertuca at (312) 744-5506.

Department of Business Affairs and Consumer Protection

City of Chicago

O2014-3556

Office of the City Clerk

Document Tracking Sheet

Meeting Date:	4/30/2014
Sponsor(s):	Waguespack (32)
Type:	Ordinance
Title:	Awning(s) for Rapidito
Committee(s) Assignment:	Committee on Transportation and Public Way

ORDINANCE
RAPIDITO
Acct. No. 384274 - 1
Permit No. 1110585

Be It Ordained by the City Council of the City of Chicago:

SECTION 1. Permission and authority are hereby given and granted to RAPIDITO, upon the terms and subject to the conditions of this ordinance to construct, install, maintain and use one (1) Awning(s) projecting over the public right-of-way adjacent to its premises known as 1855 W. Diversey Pkwy..

Said Awning(s) at W. Diversey measure(s):
One (1) at eighteen (18) feet in length, and one point three three (1.33) foot in width for a total of twenty-three point nine four (23.94) square feet.

The location of said privilege shall be as shown on prints kept on file with the Department of Business Affairs and Consumer Protection and the Office of the City Clerk.

Said privilege shall be constructed in accordance with plans and specifications approved by the Zoning Department - Signs.

This grant of privilege in the public way shall be subject to the provisions of Section 10-28-015 and all other required provisions of the Municipal Code of Chicago.

The grantee shall pay to the City of Chicago as compensation for the privilege #1110585 herein granted the sum of fifty ($50.00) per annum in advance.

A 25% penalty will be added for payments received after due date.

The permit holder agrees to hold the City of Chicago harmless for any damage, relocation or replacement costs associated with damage, relocation or removal of private property caused by the City performing work in the public way.

Authority herein given and granted for a period of five (5) years from and after Date of Passage.

Alderman Scott Waguespack

Scott Waguespack 32nd Ward

Sign 1 AWNING






EXITING



SPECIFICATIONS

1. Awning Fabric Material
2. 1"X 1" SQUARE TUBE FRAME
3. 3/16" GALVANIZED STEEL Z-CLIP ATTACHMENT
4. APPROPRIATE NON-CORROSIVE WALL FASTENER SEE MOUNTING OPTION DETAILS
5. #12 TEK SCREW

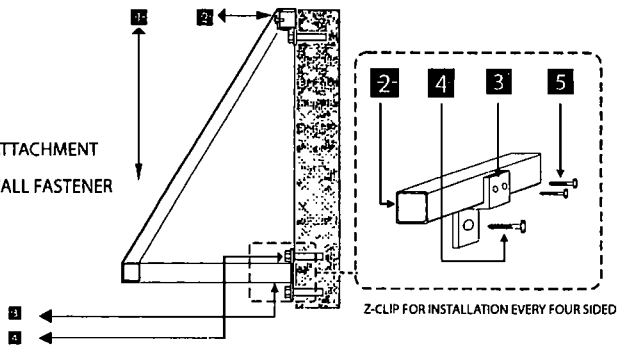


Z-CLIP FOR INSTALLATION EVERY FOUR SIDED

COLOR SCHEDULE

White

R-195

MOUNTING DETAIL

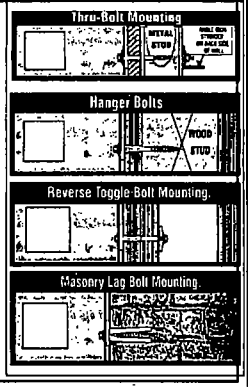

MONSIBIC Signs & Graphic
(Bridgeport)
Chicago, IL
3401 S. Halsted St.
Chicago, IL 60608
773-847-2828
Fax 773-847-0088

Rapidito

SIGN ELEVATION EXHIBIT

Address: 1855 W Diversey
City: Chicago,
State: IL
Account Rep:
Sales Rep: K. WONG
APPROVALS
CLIENT
DESIGN
PROD
Designer: K. WONG
Design No.
DATE 01-03-12
Rev Date :

2:4

The purchaser agrees to hold the seller harmless against any cause for action for damage which may occur as a result of drilling for piers and foundations, including but not limited to sewer, gas lines or any underground obstacles which the purchaser or others may deem valuable

THIS DESIGN AND ENGINEERING IS SUBMITTED AS OUR PROPOSAL, AND THE RIGHT TO USE OR EXHIBIT IN ANY FORM, IS NOT AUTHORIZED WITHOUT WRITTEN PERMISSION BY MONSIBIC, INC

Department of Business Affairs and Consumer Protection
Small Business Center - Public Way Use Unit
City Hall - 121 N. LaSalle Street, Room 800 • Chicago, IL 60602
(312)-74-GOBIZ (312-744-6249) • (312) 744-1944 (TTY)
http://www.cityofchicago.org/bacp

04/30/2014

Alderman **Scott Waguespack**
Ward # **32**
City of Chicago
City Hall, Room **300**
121 North LaSalle Street
Chicago, Illinois 60602

Re: An ordinance to use and maintain a portion of the public right-of-way for **one (1) awning(s)** for **RAPIDITO**, adjacent to the premises known as **1855 W. Diversey Pkwy.**.

Dear Alderman **Scott Waguespack**:

The applicant referenced above has requested the use of the public right-of-way for a **awning(s)**. An ordinance has been prepared by the Department of Business Affairs and Consumer Protection – Small Business Center - Public Way Use Unit for presentation to the City Council. Because this request was made for properties located in your ward, as approved by you as per the attached, I respectfully request that you introduce the attached ordinance at the next City Council meeting.

If you have any questions regarding this ordinance, please contact Anthony Bertuca at (312) 744-5506.

Department of Business Affairs and Consumer Protection

City of Chicago

O2014-3557

Office of the City Clerk

Document Tracking Sheet

Meeting Date:	4/30/2014
Sponsor(s):	Waguespack (32)
Type:	Ordinance
Title:	Awning(s) for Starbucks Coffee No. 2494
Committee(s) Assignment:	Committee on Transportation and Public Way

ORDINANCE
STARBUCKS COFFEE #2494
Acct. No. 63414 - 78
Permit No. 1112004

Be It Ordained by the City Council of the City of Chicago:

SECTION 1. Permission and authority are hereby given and granted to STARBUCKS COFFEE #2494, upon the terms and subject to the conditions of this ordinance to maintain and use, as now constructed, one (1) Awning(s) projecting over the public right-of-way adjacent to its premises known as 1157 W. Wrightwood Ave..

Said Awning(s) at Corner of N. Racine Ave. & W. Wrightwood Ave. measure(s):
One (1) at fifty-five (55) feet in length, and three (3) feet in width for a total of one hundred sixty-five (165) square feet.

The location of said privilege shall be as shown on prints kept on file with the Department of Business Affairs and Consumer Protection and the Office of the City Clerk.

Said privilege shall be constructed in accordance with plans and specifications approved by the Zoning Department - Signs.

This grant of privilege in the public way shall be subject to the provisions of Section 10-28-015 and all other required provisions of the Municipal Code of Chicago.

The grantee shall pay to the City of Chicago as compensation for the privilege #1112004 herein granted the sum of eighty ($80.00) per annum in advance.

A 25% penalty will be added for payments received after due date.

The permit holder agrees to hold the City of Chicago harmless for any damage, relocation or replacement costs associated with damage, relocation or removal of private property caused by the City performing work in the public way.

Authority herein given and granted for a period of five (5) years from and after 01/11/2014.

Alderman Scott Waguespack


Scott Waguespack 32nd Ward

APPLICATION TO USE THE PUBLIC RIGHT OF WAY

CANOPY DRAWINGS

PROPERTY LOCATION: W. Wrightwood Ave

ORGANIZATION'S NAME: STARBUCKS

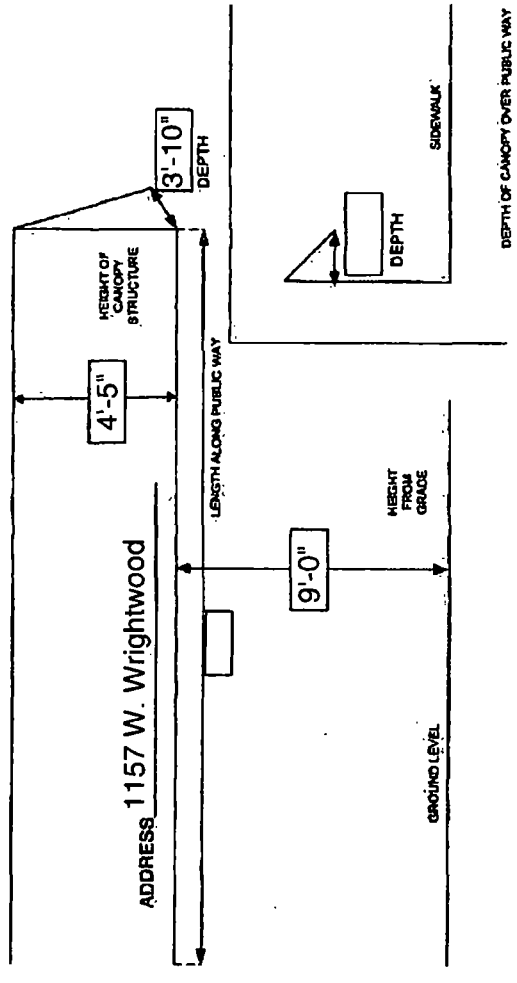

Department of Business Affairs and Consumer Protection
Small Business Center - Public Way Use Unit
City Hall - 121 N. LaSalle Street, Room 800 • Chicago, IL 60602
(312)-74-GOBIZ (312-744-6249) • (312) 744-1944 (TTY)
http://www.cityofchicago.org/bacp

04/30/2014

Alderman **Scott Waguespack**
Ward # **32**
City of Chicago
City Hall, Room **300**
121 North LaSalle Street
Chicago, Illinois 60602

Re: An ordinance to use and maintain a portion of the public right-of-way for **one (1) awning(s)** for **STARBUCKS COFFEE #2494**, adjacent to the premises known as **1157 W. Wrightwood Ave.**.

Dear Alderman **Scott Waguespack**:

The applicant referenced above has requested the use of the public right-of-way for a **awning(s)**. An ordinance has been prepared by the Department of Business Affairs and Consumer Protection – Small Business Center - Public Way Use Unit for presentation to the City Council. Because this request was made for properties located in your ward, as approved by you as per the attached, I respectfully request that you introduce the attached ordinance at the next City Council meeting.

If you have any questions regarding this ordinance, please contact Anthony Bertuca at (312) 744-5506.

Department of Business Affairs and Consumer Protection

City of Chicago

O2014-3561

Office of the City Clerk

Document Tracking Sheet

Meeting Date:	4/30/2014
Sponsor(s):	Mell (33)
Type:	Ordinance
Title:	Awning(s) for Casa De Moy Y Roy
Committee(s) Assignment:	Committee on Transportation and Public Way

ORDINANCE
CASA DE MOY Y ROY
Acct. No. 299478 - 1
Permit No. 1112349

Be It Ordained by the City Council of the City of Chicago:

SECTION 1. Permission and authority are hereby given and granted to CASA DE MOY Y ROY, upon the terms and subject to the conditions of this ordinance to maintain and use, as now constructed, one (1) Awning(s) projecting over the public right-of-way adjacent to its premises known as 4410 N. Kedzie Ave..

Said Awning(s) at NORTH KEDZIE measure(s):
One (1) at twenty-two (22) feet in length, and two point six six (2.66) feet in width for a total of fifty-eight point five two (58.52) square feet.

The location of said privilege shall be as shown on prints kept on file with the Department of Business Affairs and Consumer Protection and the Office of the City Clerk.

Said privilege shall be constructed in accordance with plans and specifications approved by the Zoning Department - Signs.

This grant of privilege in the public way shall be subject to the provisions of Section 10-28-015 and all other required provisions of the Municipal Code of Chicago.

The grantee shall pay to the City of Chicago as compensation for the privilege #1112349 herein granted the sum of fifty ($50.00) per annum in advance.


A 25% penalty will be added for payments received after due date.


The permit holder agrees to hold the City of Chicago harmless for any damage, relocation or replacement costs associated with damage, relocation or removal of private property caused by the City performing work in the public way.

Authority herein given and granted for a period of five (5) years from and after 10/31/2012.

Alderman 

Deborah Mell 33rd Ward

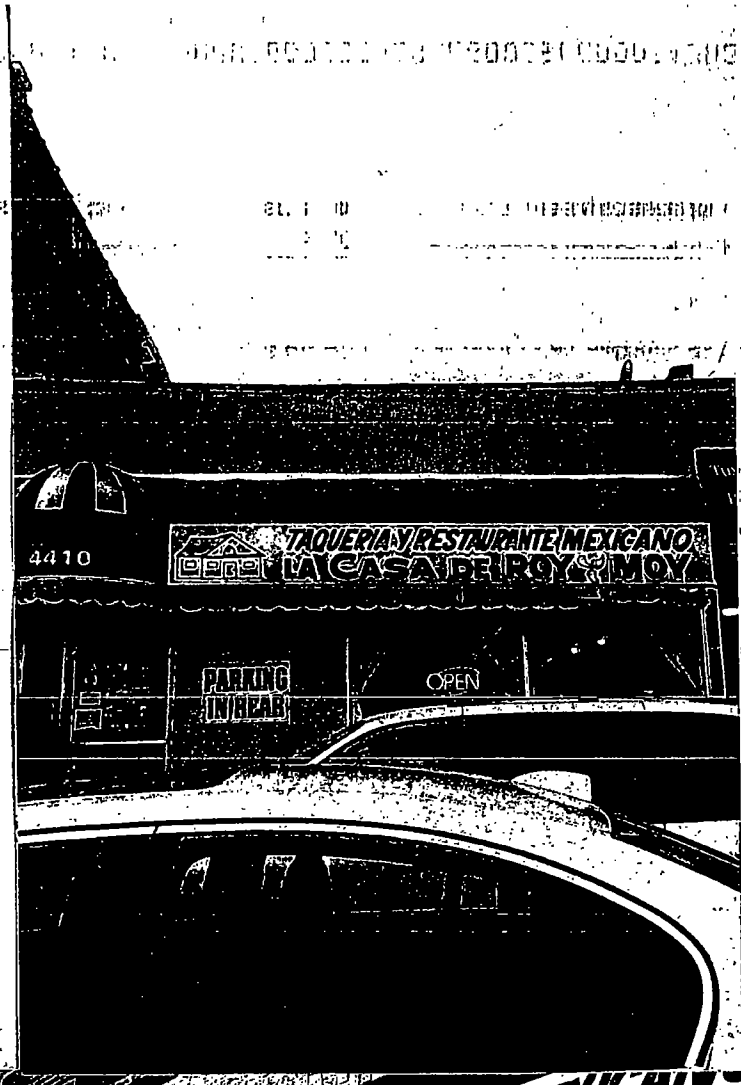
4410
TAQUERIA Y RESTAURANTE MEXICANO
LA CASA DE ROY & MOY
PARKING IN REAR
OPEN

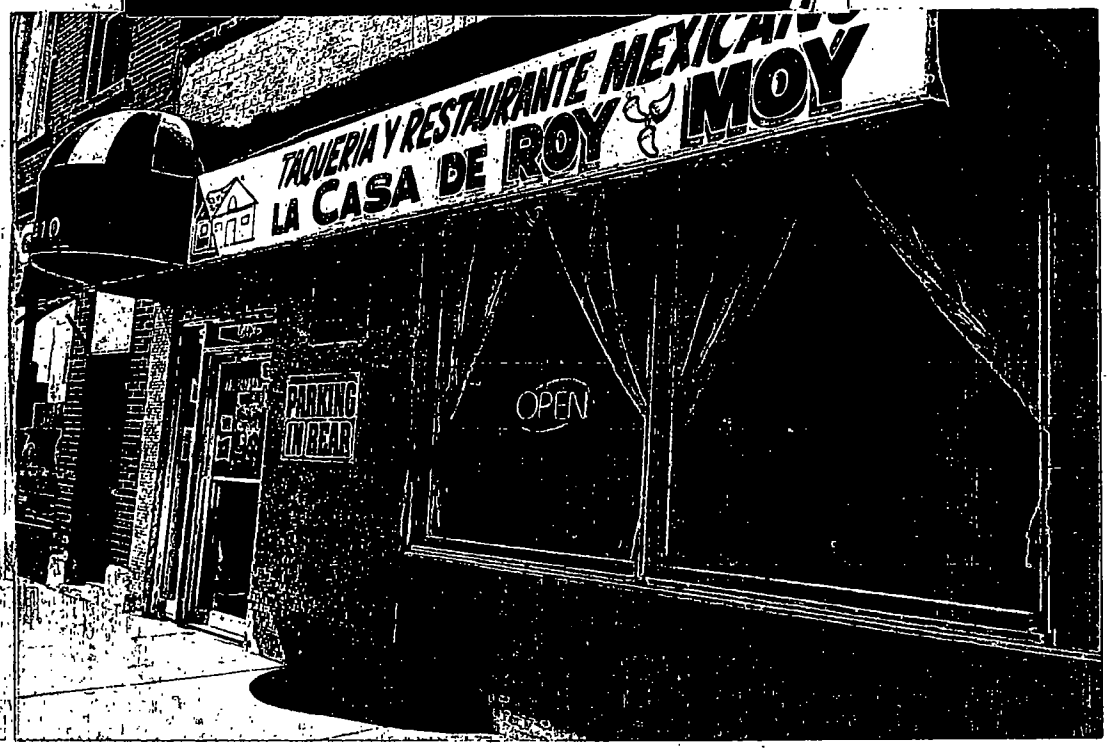
TAQUERIA Y RESTAURANTE MEXICANO
LA CASA DE ROY & MOY
PARKING IN REAR
OPEN

Department of Business Affairs and Consumer Protection
Small Business Center - Public Way Use Unit
City Hall - 121 N. LaSalle Street, Room 800 • Chicago, IL 60602
(312)-74-GOBIZ (312-744-6249) • (312) 744-1944 (TTY)
http://www.cityofchicago.org/bacp

04/30/2014

Alderman **Deborah Mell**
Ward # **33**
City of Chicago
City Hall, Room **208**
121 North LaSalle Street
Chicago, Illinois 60602

Re: An ordinance to use and maintain a portion of the public right-of-way for **one (1) awning(s)** for **CASA DE MOY Y ROY**, adjacent to the premises known as **4410 N. Kedzie Ave.**.

Dear Alderman **Deborah Mell**:

The applicant referenced above has requested the use of the public right-of-way for a **awning(s)**. An ordinance has been prepared by the Department of Business Affairs and Consumer Protection – Small Business Center - Public Way Use Unit for presentation to the City Council. Because this request was made for properties located in your ward, as approved by you as per the attached, I respectfully request that you introduce the attached ordinance at the next City Council meeting.

If you have any questions regarding this ordinance, please contact Anthony Bertuca at (312) 744-5506.

Department of Business Affairs and Consumer Protection

City of Chicago

O2014-3562

Office of the City Clerk

Document Tracking Sheet

Meeting Date:	4/30/2014
Sponsor(s):	Mell (33)
Type:	Ordinance
Title:	Awning(s) for Magic Grill, Inc.
Committee(s) Assignment:	Committee on Transportation and Public Way

ORDINANCE
MAGIC GRILL INC.
Acct. No. 319706 - 1
Permit No. 1112269

Be It Ordained by the City Council of the City of Chicago:

SECTION 1. Permission and authority are hereby given and granted to MAGIC GRILL INC., upon the terms and subject to the conditions of this ordinance to maintain and use, as now constructed, one (1) Awning(s) projecting over the public right-of-way adjacent to its premises known as 3336 1/2 W. Lawrence Ave..

Said Awning(s) at W. Lawrence Avenue measure(s):
One (1) at eight (8) feet in length, and two (2) feet in width for a total of sixteen (16) square feet.

The location of said privilege shall be as shown on prints kept on file with the Department of Business Affairs and Consumer Protection and the Office of the City Clerk.

Said privilege shall be constructed in accordance with plans and specifications approved by the Zoning Department - Signs.


This grant of privilege in the public way shall be subject to the provisions of Section 10-28-015 and all other required provisions of the Municipal Code of Chicago.

The grantee shall pay to the City of Chicago as compensation for the privilege #1112269 herein granted the sum of fifty ($50.00) per annum in advance.

A 25% penalty will be added for payments received after due date.

The permit holder agrees to hold the City of Chicago harmless for any damage, relocation or replacement costs associated with damage, relocation or removal of private property caused by the City performing work in the public way.

Authority herein given and granted for a period of five (5) years from and after 03/18/2014.

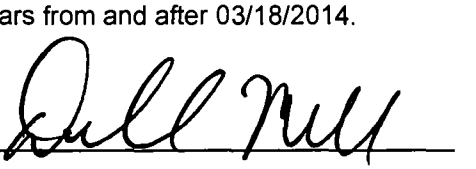Alderman 

Deborah Mell 33rd Ward


MAGIC GRILL
Mexican American Fast Food Restaurant
For Delivery call (773) 539-5223
3336
DAILY SPECIAL
MONDAY $4.20
TUESDAY $5.20
$6.20
$3.35
ASK FOR A KRONOS


MAGIC GRILL
Mexican American Fast Food Restaurant
For Delivery call (773) 539-5223
3336
DAILY SPECIAL
SPACE
FOR
RENT
(773)
OFF

Department of Business Affairs and Consumer Protection
Small Business Center- Public Way Use Unit
City Hall- 121 N. LaSalle Street Room 800 • Chicago, IL 60602
(312)-74-GOBIZ (312-744-6249) • (312) 744-1944 (TTY)
http://www.cityofchicago.org/bacp

04/30/2014

Alderman **Deborah Mell**
Ward # **33**
City of Chicago
City Hall, Room **208**
121 North LaSalle Street
Chicago, Illinois 60602

Re: An ordinance to use and maintain a portion of the public right-of-way for **one (1) awning(s)** for **MAGIC GRILL INC.**, adjacent to the premises known as **3336 1/2 W. Lawrence Ave.**.

Dear Alderman **Deborah Mell**:

The applicant referenced above has requested the use of the public right-of-way for a **awning(s)**. An ordinance has been prepared by the Department of Business Affairs and Consumer Protection – Small Business Center - Public Way Use Unit for presentation to the City Council. Because this request was made for properties located in your ward, as approved by you as per the attached, I respectfully request that you introduce the attached ordinance at the next City Council meeting.

If you have any questions regarding this ordinance, please contact Anthony Bertuca at (312) 744-5506.

Department of Business Affairs and Consumer Protection

City of Chicago

O2014-3563

Office of the City Clerk

Document Tracking Sheet

Meeting Date:	4/30/2014
Sponsor(s):	Mell (33)
Type:	Ordinance
Title:	Awning(s) for Mr. Pollo
Committee(s) Assignment:	Committee on Transportation and Public Way

ORDINANCE
MR. POLLO
Acct. No. 49608 - 5
Permit No. 1106533

Be It Ordained by the City Council of the City of Chicago:

SECTION 1. Permission and authority are hereby given and granted to MR. POLLO, upon the terms and subject to the conditions of this ordinance to construct, install, maintain and use one (1) Awning(s) projecting over the public right-of-way adjacent to its premises known as 3026 W. Belmont Ave..

Said Awning(s) at W BELMONT AVE measure(s):
One (1) at thirty-seven point five (37.5) feet in length, and two (2) feet in width for a total of seventy-five (75) square feet.

The location of said privilege shall be as shown on prints kept on file with the Department of Business Affairs and Consumer Protection and the Office of the City Clerk.

Said privilege shall be constructed in accordance with plans and specifications approved by the Zoning Department - Signs.

This grant of privilege in the public way shall be subject to the provisions of Section 10-28-015 and all other required provisions of the Municipal Code of Chicago.

The grantee shall pay to the City of Chicago as compensation for the privilege #1106533 herein granted the sum of sixty-two dollars and fifty cents ($62.50) per annum in advance.

A 25% penalty will be added for payments received after due date.

The permit holder agrees to hold the City of Chicago harmless for any damage, relocation or replacement costs associated with damage, relocation or removal of private property caused by the City performing work in the public way.

Authority herein given and granted for a period of five (5) years from and after Date of Passage.

Alderman _____

Deborah Mell 33rd Ward


APPLICATION TO USE THE PUBLIC RIGHT OF WAY

EXAMPLE OF CANOPY/AWNING DRAWING

PROPERTY LOCATION: 3026 W. BELMONT AVE. CHICAGO IL. 60618

ORGANIZATIONS NAME: _____

CANOPY DRAWINGS

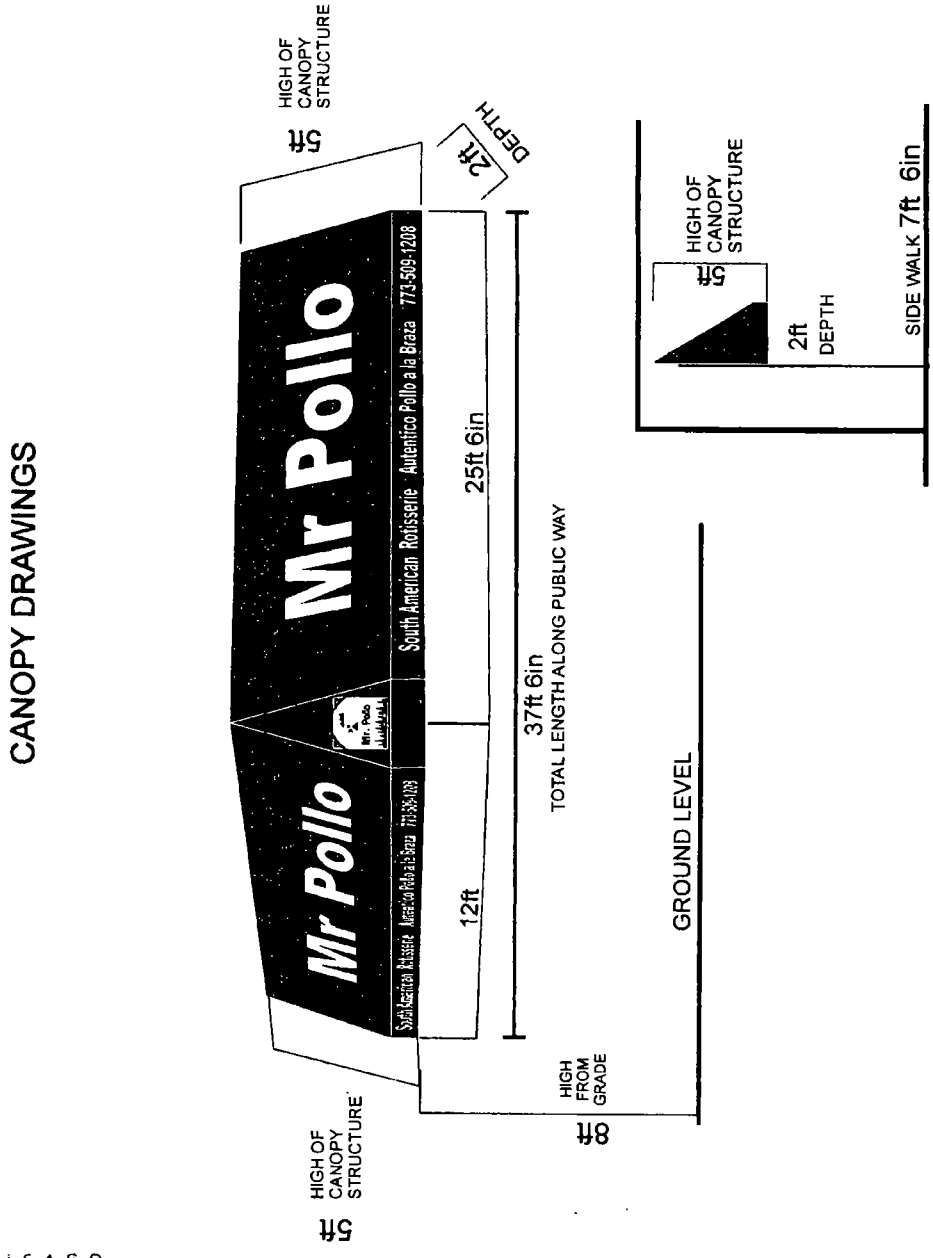

Department of Business Affairs and Consumer Protection
Small Business Center - Public Way Use Unit
City Hall - 121 N. LaSalle Street, Room 800 • Chicago, IL 60602
(312)-74-GOBIZ (312-744-6249) • (312) 744-1944 (TTY)
http://www.cityofchicago.org/bacp

04/30/2014

Alderman **Deborah Mell**
Ward # **33**
City of Chicago
City Hall, Room **208**
121 North LaSalle Street
Chicago, Illinois 60602

Re: An ordinance to use and maintain a portion of the public right-of-way for **one (1) awning(s)** for **MR. POLLO**, adjacent to the premises known as **3026 W. Belmont Ave.**.

Dear Alderman **Deborah Mell**:

The applicant referenced above has requested the use of the public right-of-way for a **awning(s)**. An ordinance has been prepared by the Department of Business Affairs and Consumer Protection – Small Business Center - Public Way Use Unit for presentation to the City Council. Because this request was made for properties located in your ward, as approved by you as per the attached, I respectfully request that you introduce the attached ordinance at the next City Council meeting.

If you have any questions regarding this ordinance, please contact Anthony Bertuca at (312) 744-5506.

Department of Business Affairs and Consumer Protection

City of Chicago

O2014-3571

Office of the City Clerk

Document Tracking Sheet

Meeting Date:	4/30/2014
Sponsor(s):	Colón (35)
Type:	Ordinance
Title:	Awning(s) for Brisa Foods, Inc.
Committee(s) Assignment:	Committee on Transportation and Public Way

ORDINANCE
BRISA FOODS INC.
Acct. No. 273581 - 1
Permit No. 1112497

Be It Ordained by the City Council of the City of Chicago:

SECTION 1. Permission and authority are hereby given and granted to BRISA FOODS INC., upon the terms and subject to the conditions of this ordinance to maintain and use, as now constructed, one (1) Awning(s) projecting over the public right-of-way adjacent to its premises known as 2156 N. Kimball Ave..

Said Awning(s) at N. Kimball Avenue measure(s):
One (1) at fifty-four (54) feet in length, and four (4) feet in width for a total of two hundred sixteen (216) square feet.

The location of said privilege shall be as shown on prints kept on file with the Department of Business Affairs and Consumer Protection and the Office of the City Clerk.

Said privilege shall be constructed in accordance with plans and specifications approved by the Zoning Department - Signs.

This grant of privilege in the public way shall be subject to the provisions of Section 10-28-015 and all other required provisions of the Municipal Code of Chicago.


The grantee shall pay to the City of Chicago as compensation for the privilege #1112497 herein granted the sum of seventy-nine ($79.00) per annum in advance.

A 25% penalty will be added for payments received after due date.

The permit holder agrees to hold the City of Chicago harmless for any damage, relocation or replacement costs associated with damage, relocation or removal of private property caused by the City performing work in the public way.

Authority herein given and granted for a period of five (5) years from and after 03/18/2014.

Alderman _____
Reynaldo Colon 35th Ward

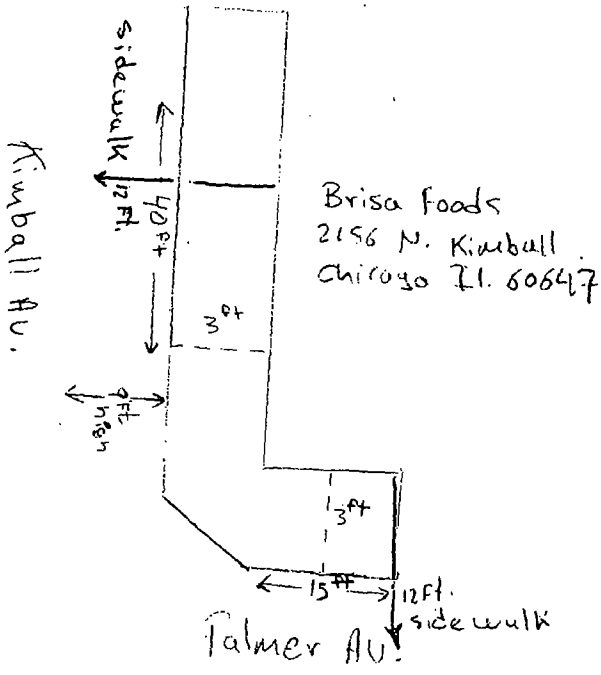
Kimball Av.
sidewalk
12 Ft.
40 ft
3 ft
6 Ft
Brisa Foods
2156 N. Kimball
Chicago IL. 60647
13 ft
15 ft
12 Ft.
sidewalk
Palmer AV.

Department of Business Affairs and Consumer Protection
Small Business Center- Public Way Use Unit
City Hall- 121 N LaSalle Street Room 800 • Chicago, IL 60602
(312)-74-GOBIZ (312-744-6249) • (312) 744-1944 (TTY)
http://www.cityofchicago.org/bacp

04/30/2014

Alderman **Reynaldo Colon**
Ward # **35**
City of Chicago
City Hall, Room **203**
121 North LaSalle Street
Chicago, Illinois 60602

Re: An ordinance to use and maintain a portion of the public right-of-way for **one (1) awning(s)** for **BRISA FOODS INC.**, adjacent to the premises known as **2156 N. Kimball Ave.**.

Dear Alderman **Reynaldo Colon**:

The applicant referenced above has requested the use of the public right-of-way for a **awning(s)**. An ordinance has been prepared by the Department of Business Affairs and Consumer Protection – Small Business Center - Public Way Use Unit for presentation to the City Council. Because this request was made for properties located in your ward, as approved by you as per the attached, I respectfully request that you introduce the attached ordinance at the next City Council meeting.

If you have any questions regarding this ordinance, please contact Anthony Bertuca at (312) 744-5506.

Department of Business Affairs and Consumer Protection

City of Chicago

O2014-3573

Office of the City Clerk

Document Tracking Sheet

Meeting Date:	4/30/2014
Sponsor(s):	Colón (35)
Type:	Ordinance
Title:	Awning(s) for Windy City Hand Car Wash
Committee(s) Assignment:	Committee on Transportation and Public Way

ORDINANCE
WINDY CITY HAND CAR WASH
Acct. No. 334577 - 1
Permit No. 1112258

Be It Ordained by the City Council of the City of Chicago:

SECTION 1. Permission and authority are hereby given and granted to WINDY CITY HAND CAR WASH, upon the terms and subject to the conditions of this ordinance to maintain and use, as now constructed, two (2) Awning(s) projecting over the public right-of-way adjacent to its premises known as 3265 W. Fullerton Ave..

Said Awning(s) at W. FULLERTON measure(s):
Two (2) at ten (10) feet in length, and three (3) feet in width for a total of sixty (60) square feet.

The location of said privilege shall be as shown on prints kept on file with the Department of Business Affairs and Consumer Protection and the Office of the City Clerk.

Said privilege shall be constructed in accordance with plans and specifications approved by the Zoning Department - Signs.

This grant of privilege in the public way shall be subject to the provisions of Section 10-28-015 and all other required provisions of the Municipal Code of Chicago.

The grantee shall pay to the City of Chicago as compensation for the privilege #1112258 herein granted the sum of one hundred ($100.00) per annum in advance.

A 25% penalty will be added for payments received after due date.


The permit holder agrees to hold the City of Chicago harmless for any damage, relocation or replacement costs associated with damage, relocation or removal of private property caused by the City performing work in the public way.

Authority herein given and granted for a period of five (5) years from and after 03/18/2014.

Alderman _____
Reynaldo ~~Colon~~ 35th Ward

Renewal Application Account # 334577-1 (Awning)

3265 W. Fullerton Ave.
Chicago, IL 60647

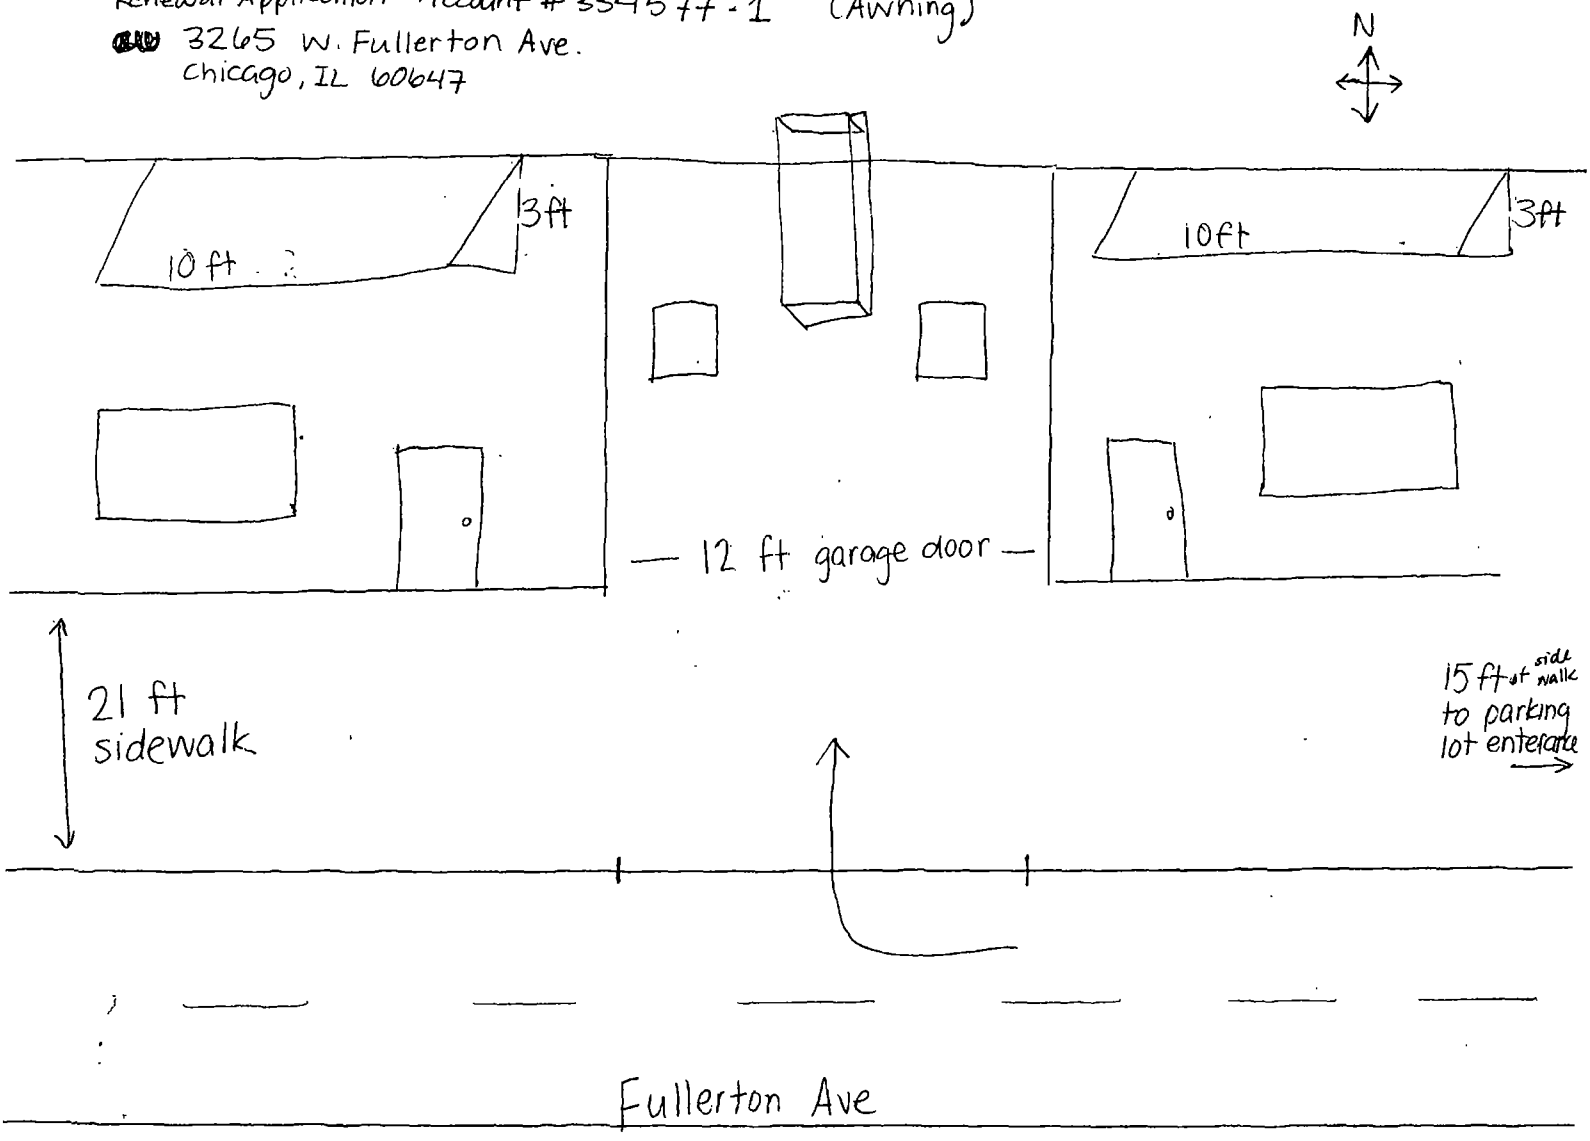

Department of Business Affairs and Consumer Protection
Small Business Center - Public Way Use Unit
City Hall - 121 N. LaSalle Street, Room 800 • Chicago, IL 60602
(312)-74-GOBIZ (312-744-6249) • (312) 744-1944 (TTY)
http://www.cityofchicago.org/bacp

04/30/2014

Alderman **Reynaldo Colon**
Ward # **35**
City of Chicago
City Hall, Room **203**
121 North LaSalle Street
Chicago, Illinois 60602

Re: An ordinance to use and maintain a portion of the public right-of-way for **two (2) awning(s)** for **WINDY CITY HAND CAR WASH**, adjacent to the premises known as **3265 W. Fullerton Ave.**.

Dear Alderman **Reynaldo Colon**:

The applicant referenced above has requested the use of the public right-of-way for a **awning(s)**. An ordinance has been prepared by the Department of Business Affairs and Consumer Protection – Small Business Center - Public Way Use Unit for presentation to the City Council. Because this request was made for properties located in your ward, as approved by you as per the attached, I respectfully request that you introduce the attached ordinance at the next City Council meeting.

If you have any questions regarding this ordinance, please contact Anthony Bertuca at (312) 744-5506.

Department of Business Affairs and Consumer Protection

City of Chicago

O2014-3576

Office of the City Clerk

Document Tracking Sheet

Meeting Date:	4/30/2014
Sponsor(s):	Sposato (36)
Type:	Ordinance
Title:	Awning(s) for Pink Krokodile Cafe
Committee(s) Assignment:	Committee on Transportation and Public Way

ORDINANCE
PINK KROKODILE CAFE
Acct. No. 11496 - 1
Permit No. 1112115

Be It Ordained by the City Council of the City of Chicago:

SECTION 1. Permission and authority are hereby given and granted to PINK KROKODILE CAFE, upon the terms and subject to the conditions of this ordinance to maintain and use, as now constructed, one (1) Awning(s) projecting over the public right-of-way adjacent to its premises known as 6004 W. Belmont Ave..

Said Awning(s) at W. Belmont Avenue measure(s):
One (1) at thirty (30) feet in length, and three (3) feet in width for a total of ninety (90) square feet.

The location of said privilege shall be as shown on prints kept on file with the Department of Business Affairs and Consumer Protection and the Office of the City Clerk.

Said privilege shall be constructed in accordance with plans and specifications approved by the Zoning Department - Signs.


This grant of privilege in the public way shall be subject to the provisions of Section 10-28-015 and all other required provisions of the Municipal Code of Chicago.

The grantee shall pay to the City of Chicago as compensation for the privilege #1112115 herein granted the sum of fifty-five ($55.00) per annum in advance.

A 25% penalty will be added for payments received after due date.

The permit holder agrees to hold the City of Chicago harmless for any damage, relocation or replacement costs associated with damage, relocation or removal of private property caused by the City performing work in the public way.


Authority herein given and granted for a period of five (5) years from and after 01/13/2014.

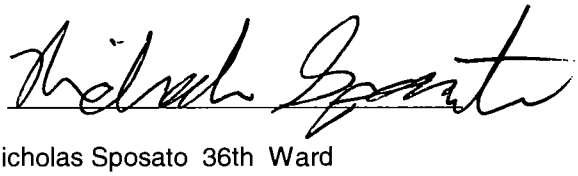
Alderman 


Nicholas Sposato 36th Ward

Krokodile

6004 W Belmont Ave, Chicago, IL

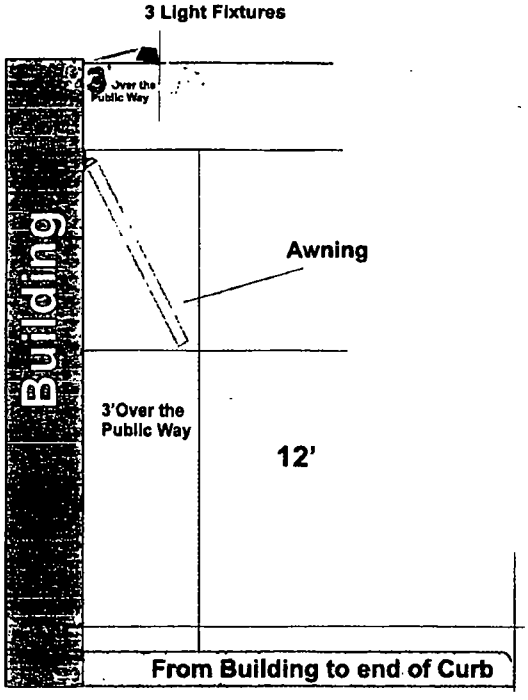

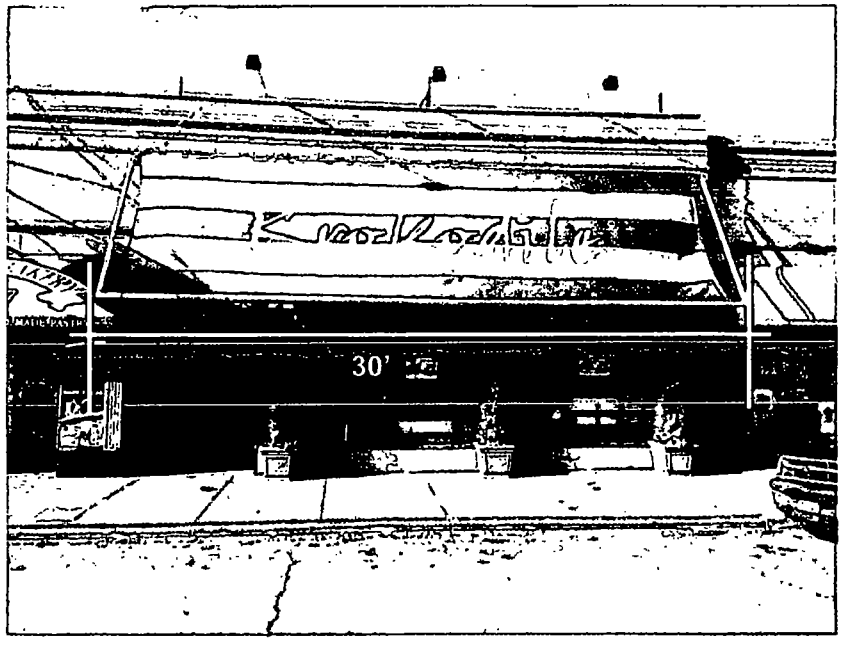

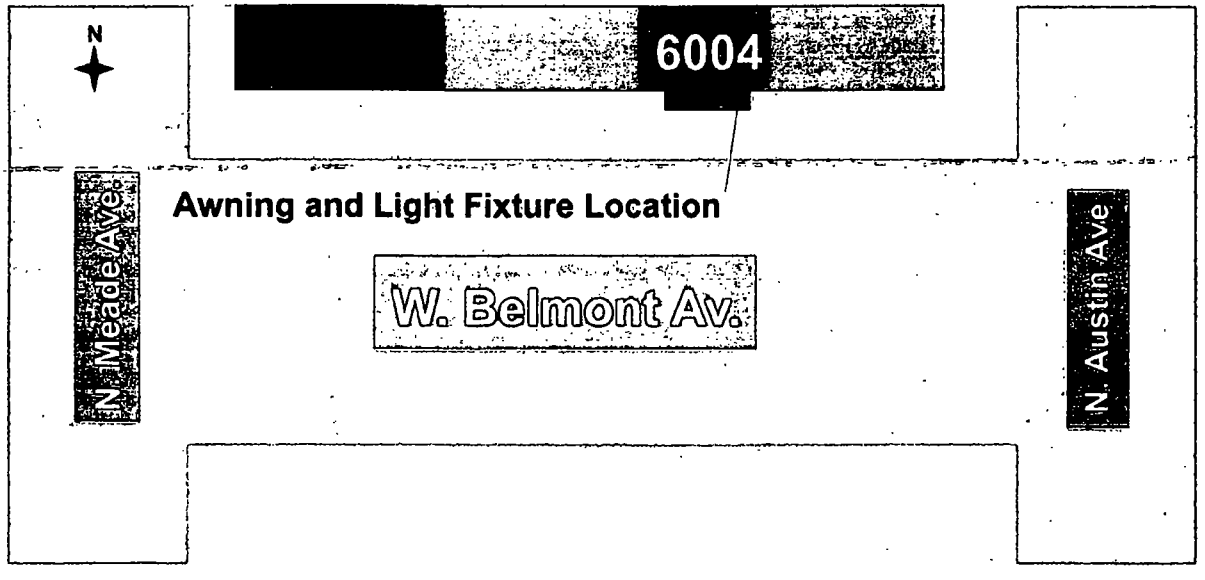

Department of Business Affairs and Consumer Protection
Small Business Center - Public Way Use Unit
City Hall - 121 N. LaSalle Street, Room 800 • Chicago, IL 60602
(312)-74-GOBIZ (312-744-6249) • (312) 744-1944 (TTY)
http://www.cityofchicago.org/bacp

04/30/2014

Alderman **Nicholas Sposato**
Ward # **36**
City of Chicago
City Hall, Room **304**
121 North LaSalle Street
Chicago, Illinois 60602

Re: An ordinance to use and maintain a portion of the public right-of-way for **one (1) awning(s)** for **PINK KROKODILE CAFE**, adjacent to the premises known as **6004 W. Belmont Ave.**.

Dear Alderman **Nicholas Sposato**:

The applicant referenced above has requested the use of the public right-of-way for a **awning(s)**. An ordinance has been prepared by the Department of Business Affairs and Consumer Protection – Small Business Center - Public Way Use Unit for presentation to the City Council. Because this request was made for properties located in your ward, as approved by you as per the attached, I respectfully request that you introduce the attached ordinance at the next City Council meeting.

If you have any questions regarding this ordinance, please contact Anthony Bertuca at (312) 744-5506.

Department of Business Affairs and Consumer Protection

City of Chicago

O2014-3580

Office of the City Clerk

Document Tracking Sheet

Meeting Date:	4/30/2014
Sponsor(s):	Mitts (37)
Type:	Ordinance
Title:	Awning(s) for Banner Educational Group
Committee(s) Assignment:	Committee on Transportation and Public Way

ORDINANCE
Banner Educational Group
Acct. No. 384329 - 1
Permit No. 1108421

Be It Ordained by the City Council of the City of Chicago:

SECTION 1. Permission and authority are hereby given and granted to Banner Educational Group, upon the terms and subject to the conditions of this ordinance to construct, install, maintain and use two (2) Awning(s) projecting over the public right-of-way adjacent to its premises known as 819 N. Leamington Ave..

Said Awning(s) at Leamington measure(s):
One (1) at fourteen point three three (14.33) feet in length, and four (4) feet in width for a total of fifty-seven point three two (57.32) square feet.
One (1) at ten (10) feet in length, and four (4) feet in width for a total of forty (40) square feet.

The location of said privilege shall be as shown on prints kept on file with the Department of Business Affairs and Consumer Protection and the Office of the City Clerk.

Said privilege shall be constructed in accordance with plans and specifications approved by the Zoning Department - Signs.

This grant of privilege in the public way shall be subject to the provisions of Section 10-28-015 and all other required provisions of the Municipal Code of Chicago.

The grantee shall pay to the City of Chicago as compensation for the privilege #1108421 herein granted the sum of one hundred ($100.00) per annum in advance.


A 25% penalty will be added for payments received after due date.


The permit holder agrees to hold the City of Chicago harmless for any damage, relocation or replacement costs associated with damage, relocation or removal of private property caused by the City performing work in the public way.

Authority herein given and granted for a period of five (5) years from and after Date of Passage.

Alderman _____

Emma Mitts 37th Ward

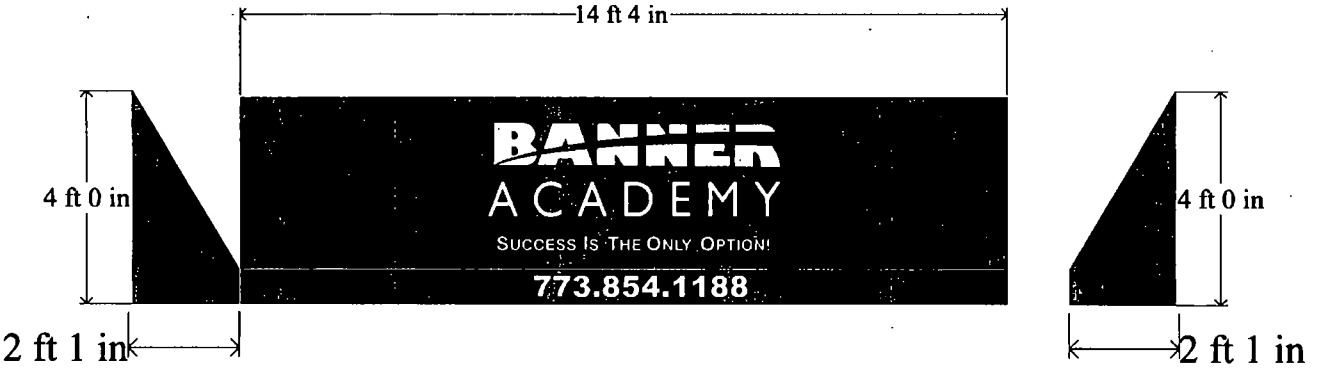
14 ft 4 in
4 ft 0 in
BANNER
ACADEMY
SUCCESS IS THE ONLY OPTION!
773.854.1188
4 ft 0 in
2 ft 1 in
2 ft 1 in

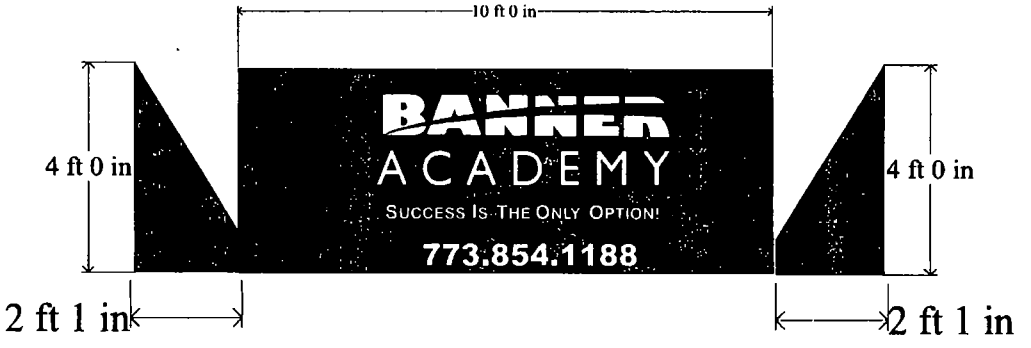
10 ft 0 in
4 ft 0 in
BANNER
ACADEMY
SUCCESS IS THE ONLY OPTION!
773.854.1188
4 ft 0 in
2 ft 1 in
2 ft 1 in

Department of Business Affairs and Consumer Protection
Small Business Center - Public Way Use Unit
City Hall - 121 N. LaSalle Street, Room 800 • Chicago, IL 60602
(312)-74-GOBIZ (312-744-6249) • (312) 744-1944 (TTY)
http://www.cityofchicago.org/bacp

04/30/2014

Alderman **Emma Mitts**
Ward # **37**
City of Chicago
City Hall, Room **300**
121 North LaSalle Street
Chicago, Illinois 60602

Re: An ordinance to use and maintain a portion of the public right-of-way for **two (2) awning(s)** for **Banner Educational Group**, adjacent to the premises known as **819 N. Leamington Ave.**.

Dear Alderman **Emma Mitts**:

The applicant referenced above has requested the use of the public right-of-way for a **awning(s)**. An ordinance has been prepared by the Department of Business Affairs and Consumer Protection – Small Business Center - Public Way Use Unit for presentation to the City Council. Because this request was made for properties located in your ward, as approved by you as per the attached, I respectfully request that you introduce the attached ordinance at the next City Council meeting.

If you have any questions regarding this ordinance, please contact Anthony Bertuca at (312) 744-5506.

Department of Business Affairs and Consumer Protection

City of Chicago

O2014-3585

Office of the City Clerk

Document Tracking Sheet

Meeting Date:	4/30/2014
Sponsor(s):	Cullerton (38)
Type:	Ordinance
Title:	Awning(s) for Copeland Dental Care
Committee(s) Assignment:	Committee on Transportation and Public Way

ORDINANCE
Copeland Dental Care
Acct. No. 386800 - 1
Permit No. 1109942

Be It Ordained by the City Council of the City of Chicago:

SECTION 1. Permission and authority are hereby given and granted to Copeland Dental Care, upon the terms and subject to the conditions of this ordinance to construct, install, maintain and use one (1) Awning(s) projecting over the public right-of-way adjacent to its premises known as 5955 W. Irving Park Rd..

Said Awning(s) at Irving Park Road measure(s):
One (1) at sixteen (16) feet in length, and four (4) feet in width for a total of sixty-four (64) square feet. Awning shall be approximately ten (10) feet above grade level.

The location of said privilege shall be as shown on prints kept on file with the Department of Business Affairs and Consumer Protection and the Office of the City Clerk.

Said privilege shall be constructed in accordance with plans and specifications approved by the Zoning Department - Signs.

This grant of privilege in the public way shall be subject to the provisions of Section 10-28-015 and all other required provisions of the Municipal Code of Chicago.

The grantee shall pay to the City of Chicago as compensation for the privilege #1109942 herein granted the sum of fifty ($50.00) per annum in advance.

A 25% penalty will be added for payments received after due date.

The permit holder agrees to hold the City of Chicago harmless for any damage, relocation or replacement costs associated with damage, relocation or removal of private property caused by the City performing work in the public way.


Authority herein given and granted for a period of five (5) years from and after Date of Passage.

Alderman _____

Timothy Cullerton 38th Ward

Proposed Awning

5955 W. Irving Park Rd.

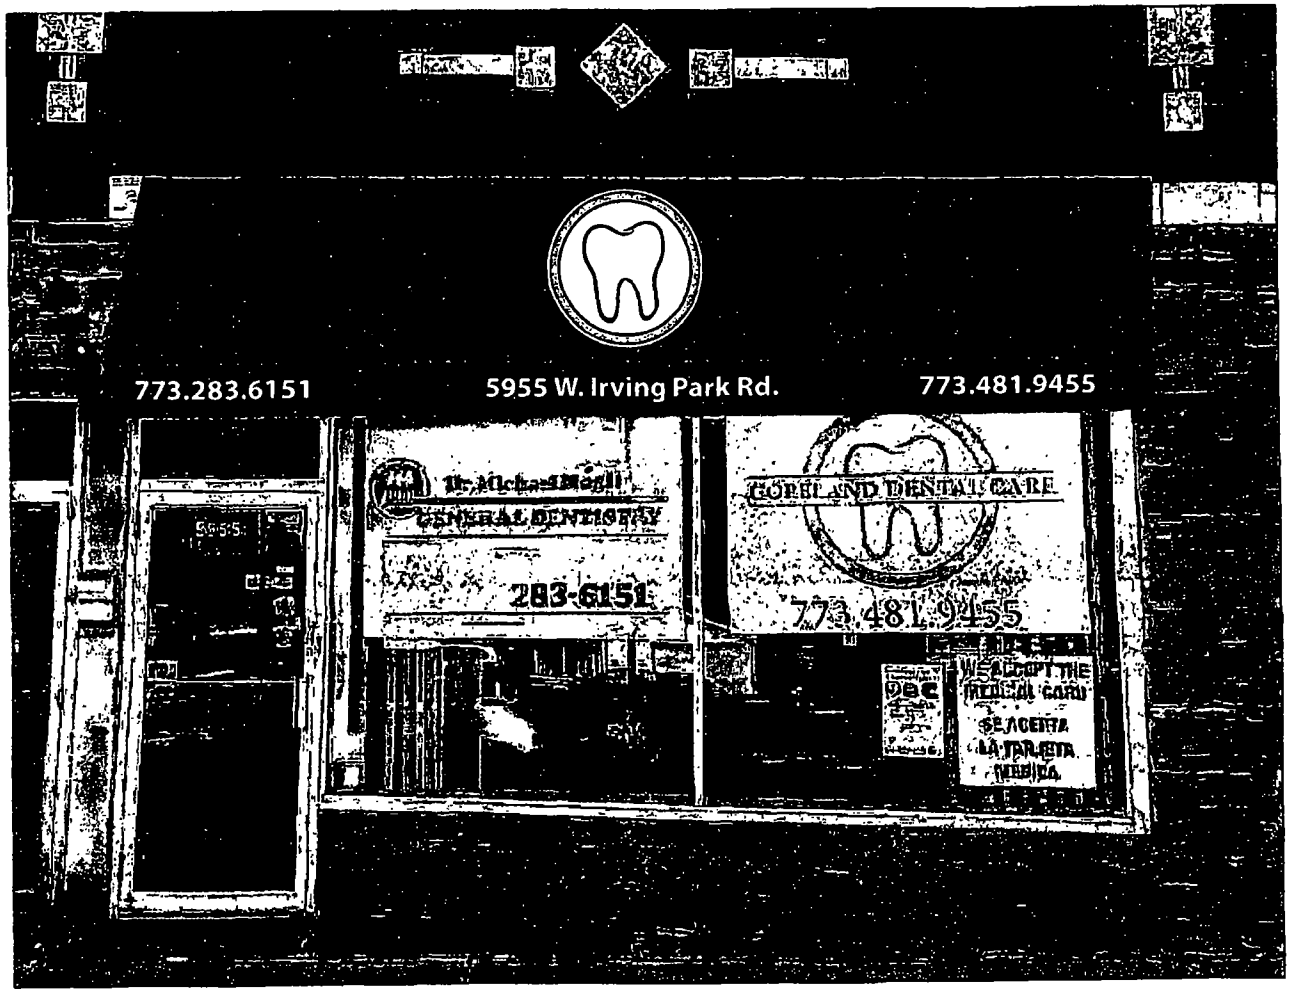

City of Chicago

O2014-3588

Office of the City Clerk

Document Tracking Sheet

Meeting Date:	4/30/2014
Sponsor(s):	Laurino (39)
Type:	Ordinance
Title:	Awning(s) for Galapagos Cafe
Committee(s) Assignment:	Committee on Transportation and Public Way

ORDINANCE
GALAPAGOS CAFE
Acct. No. 318885 - 3
Permit No. 1099029

Be It Ordained by the City Council of the City of Chicago:

SECTION 1. Permission and authority are hereby given and granted to GALAPAGOS CAFE, upon the terms and subject to the conditions of this ordinance to maintain and use, as now constructed, one (1) Awning(s) projecting over the public right-of-way adjacent to its premises known as 3800 W. Lawrence Ave..

Said Awning(s) at W. Lawrence & N. Hamlin measure(s):
One (1) at twenty-one (21) feet in length, and two (2) feet in width for a total of forty-two (42) square feet.

The location of said privilege shall be as shown on prints kept on file with the Department of Business Affairs and Consumer Protection and the Office of the City Clerk.

Said privilege shall be constructed in accordance with plans and specifications approved by the Zoning Department - Signs.

This grant of privilege in the public way shall be subject to the provisions of Section 10-28-015 and all other required provisions of the Municipal Code of Chicago.

The grantee shall pay to the City of Chicago as compensation for the privilege #1099029 herein granted the sum of fifty ($50.00) per annum in advance.

A 25% penalty will be added for payments received after due date.

The permit holder agrees to hold the City of Chicago harmless for any damage, relocation or replacement costs associated with damage, relocation or removal of private property caused by the City performing work in the public way.

Authority herein given and granted for a period of five (5) years from and after Date of Passage.

Alderman _____

Margaret Laurino 39th Ward


GALAPAGOS
RESTAURANT
CAFE
773-754-8265
SUSHI
SUSHI
OPEN
BYOB


GALAPAGOS
CAFE
RESTAURANT
773-754-8265
SUSHI
SUSHI
OPEN

City of Chicago

O2014-3591

Office of the City Clerk

Document Tracking Sheet

Meeting Date:	4/30/2014
Sponsor(s):	Laurino (39)
Type:	Ordinance
Title:	Awning(s) for PB Maltz LLC
Committee(s) Assignment:	Committee on Transportation and Public Way

ORDINANCE
PB MALTZ, LLC
Acct. No. 337326 - 4
Permit No. 1112520

Be It Ordained by the City Council of the City of Chicago:

SECTION 1. Permission and authority are hereby given and granted to PB MALTZ, LLC, upon the terms and subject to the conditions of this ordinance to maintain and use, as now constructed, one (1) Awning(s) projecting over the public right-of-way adjacent to its premises known as 4006-08 W. Montrose Ave..

Said Awning(s) at W. Montrose Avenue measure(s):
One (1) at fifteen (15) feet in length, and two (2) feet in width for a total of thirty (30) square feet.

The location of said privilege shall be as shown on prints kept on file with the Department of Business Affairs and Consumer Protection and the Office of the City Clerk.

Said privilege shall be constructed in accordance with plans and specifications approved by the Zoning Department - Signs.

This grant of privilege in the public way shall be subject to the provisions of Section 10-28-015 and all other required provisions of the Municipal Code of Chicago.

The grantee shall pay to the City of Chicago as compensation for the privilege #1112520 herein granted the sum of fifty ($50.00) per annum in advance.

A 25% penalty will be added for payments received after due date.


The permit holder agrees to hold the City of Chicago harmless for any damage, relocation or replacement costs associated with damage, relocation or removal of private property caused by the City performing work in the public way.

Authority herein given and granted for a period of five (5) years from and after 03/18/2014.

Alderman _____

Margaret Laurino 39th Ward

4006 W. MONTROSE

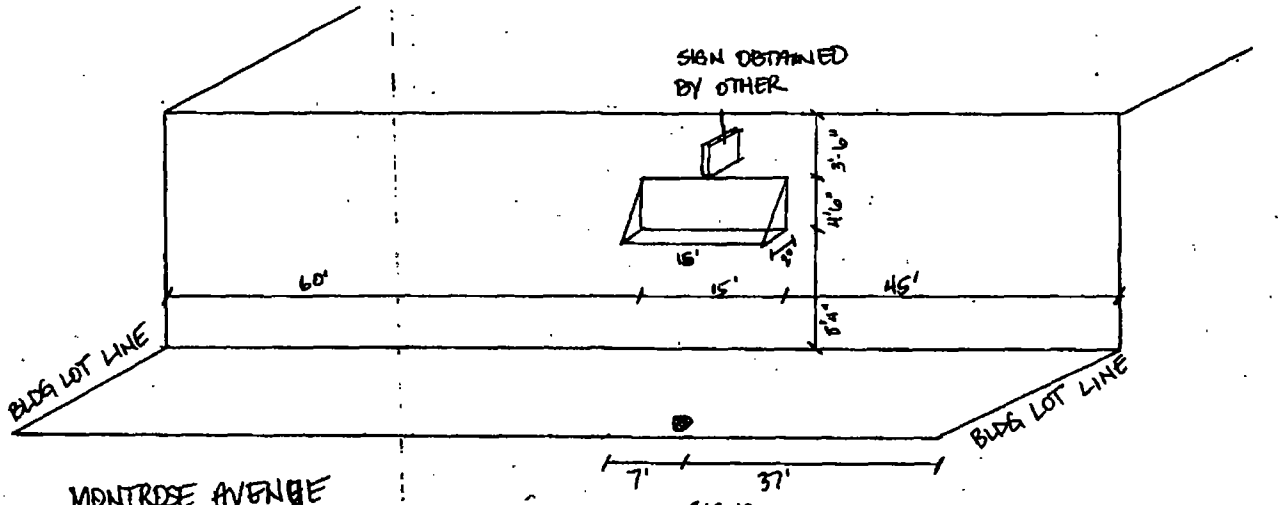

MONTROSE AVENUE

SIGNS
"NO PARKING WHEN SNOW IS OVER 2"
"4-6pm ⓣ"
"STREET CLEANING 7AM-9AM"

City of Chicago

O2014-3592

Office of the City Clerk

Document Tracking Sheet

Meeting Date:	4/30/2014
Sponsor(s):	Laurino (39)
Type:	Ordinance
Title:	Awning(s) for Subway 26445
Committee(s) Assignment:	Committee on Transportation and Public Way

ORDINANCE
Subway 26445
Acct. No. 267891 - 17
Permit No. 1111845

Be It Ordained by the City Council of the City of Chicago:

SECTION 1. Permission and authority are hereby given and granted to Subway 26445, upon the terms and subject to the conditions of this ordinance to maintain and use, as now constructed, three (3) Awning(s) projecting over the public right-of-way adjacent to its premises known as 3346 W. Foster Ave..

Said Awning(s) at W. Foster Avenue measure(s):
Two (2) at two point six seven (2.67) feet in length, and two (2) feet in width for a total of ten point six eight (10.68) square feet.
One (1) at eight point six seven (8.67) feet in length, and two (2) feet in width for a total of seventeen point three four (17.34) square feet.

The location of said privilege shall be as shown on prints kept on file with the Department of Business Affairs and Consumer Protection and the Office of the City Clerk.

Said privilege shall be constructed in accordance with plans and specifications approved by the Zoning Department - Signs.

This grant of privilege in the public way shall be subject to the provisions of Section 10-28-015 and all other required provisions of the Municipal Code of Chicago.

The grantee shall pay to the City of Chicago as compensation for the privilege #1111845 herein granted the sum of one hundred fifty ($150.00) per annum in advance.

A 25% penalty will be added for payments received after due date.

The permit holder agrees to hold the City of Chicago harmless for any damage, relocation or replacement costs associated with damage, relocation or removal of private property caused by the City performing work in the public way.

Authority herein given and granted for a period of five (5) years from and after 03/18/2014.

Alderman

Margaret Laurino 39th Ward

SUBWAY
SUBWAY

City of Chicago

O2014-3594

Office of the City Clerk

Document Tracking Sheet

Meeting Date:	4/30/2014
Sponsor(s):	Laurino (39)
Type:	Ordinance
Title:	Awning(s) for Sweden Shop LLC, The
Committee(s) Assignment:	Committee on Transportation and Public Way

ORDINANCE
THE SWEDEN SHOP LLC
Acct. No. 298148 - 1
Permit No. 1112541

Be It Ordained by the City Council of the City of Chicago:

SECTION 1. Permission and authority are hereby given and granted to THE SWEDEN SHOP LLC, upon the terms and subject to the conditions of this ordinance to maintain and use, as now constructed, three (3) Awning(s) projecting over the public right-of-way adjacent to its premises known as 3300-3306 W. Foster Ave..

Said Awning(s) at W Foster Ave measure(s):
One (1) at thirty-three (33) feet in length, and two (2) feet in width for a total of sixty-six (66) square feet.
One (1) at thirteen (13) feet in length, and two (2) feet in width for a total of twenty-six (26) square feet.
One (1) at twenty-six (26) feet in length, and two (2) feet in width for a total of fifty-two (52) square feet.

The location of said privilege shall be as shown on prints kept on file with the Department of Business Affairs and Consumer Protection and the Office of the City Clerk.

Said privilege shall be constructed in accordance with plans and specifications approved by the Zoning Department - Signs.

This grant of privilege in the public way shall be subject to the provisions of Section 10-28-015 and all other required provisions of the Municipal Code of Chicago.

The grantee shall pay to the City of Chicago as compensation for the privilege #1112541 herein granted the sum of one hundred fifty-nine ($159.00) per annum in advance.

A 25% penalty will be added for payments received after due date.

The permit holder agrees to hold the City of Chicago harmless for any damage, relocation or replacement costs associated with damage, relocation or removal of private property caused by the City performing work in the public way.


Authority herein given and granted for a period of five (5) years from and after 03/18/2014.


Alderman _____

Margaret Laurino 39th Ward

AWNING DRAWINGS

3300-3306 W. FOSTER AVENUE
THE SWEDEN SHOP LLC.

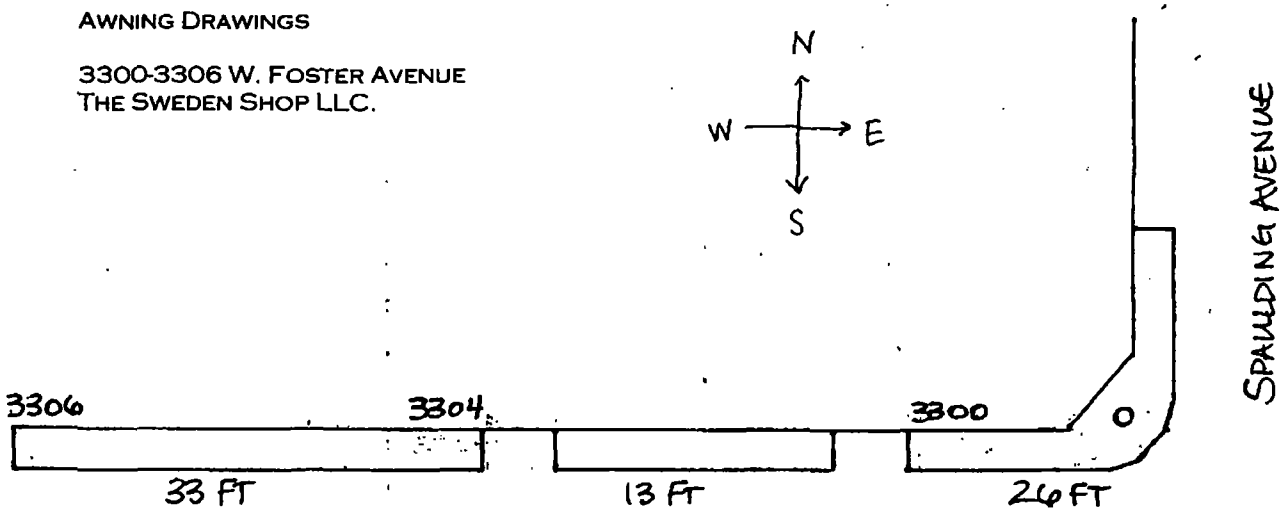

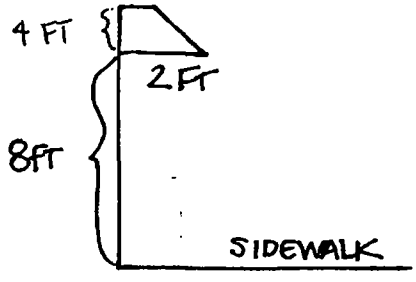

City of Chicago

O2014-3595

Office of the City Clerk

Document Tracking Sheet

Meeting Date:	4/30/2014
Sponsor(s):	O'Connor (40)
Type:	Ordinance
Title:	Awning(s) for Einstein Bros. Bagels No. 1363
Committee(s) Assignment:	Committee on Transportation and Public Way

ORDINANCE
EINSTEIN BROS BAGELS # 1363
Acct. No. 230211 - 5
Permit No. 1112659

Be It Ordained by the City Council of the City of Chicago:

SECTION 1. Permission and authority are hereby given and granted to EINSTEIN BROS BAGELS # 1363, upon the terms and subject to the conditions of this ordinance to maintain and use, as now constructed, one (1) Awning(s) projecting over the public right-of-way adjacent to its premises known as 5318 N. Clark St..

Said Awning(s) at NORTH CLARK ST. measure(s):
One (1) at seventeen (17) feet in length, and two point two (2.2) feet in width for a total of thirty-seven point four (37.4) square feet.

The location of said privilege shall be as shown on prints kept on file with the Department of Business Affairs and Consumer Protection and the Office of the City Clerk.

Said privilege shall be constructed in accordance with plans and specifications approved by the Zoning Department - Signs.

This grant of privilege in the public way shall be subject to the provisions of Section 10-28-015 and all other required provisions of the Municipal Code of Chicago.

The grantee shall pay to the City of Chicago as compensation for the privilege #1112659 herein granted the sum of fifty ($50.00) per annum in advance.


A 25% penalty will be added for payments received after due date.

The permit holder agrees to hold the City of Chicago harmless for any damage, relocation or replacement costs associated with damage, relocation or removal of private property caused by the City performing work in the public way.

Authority herein given and granted for a period of five (5) years from and after 05/24/2014.

Alderman _____

Patrick O'Connor 40th Ward

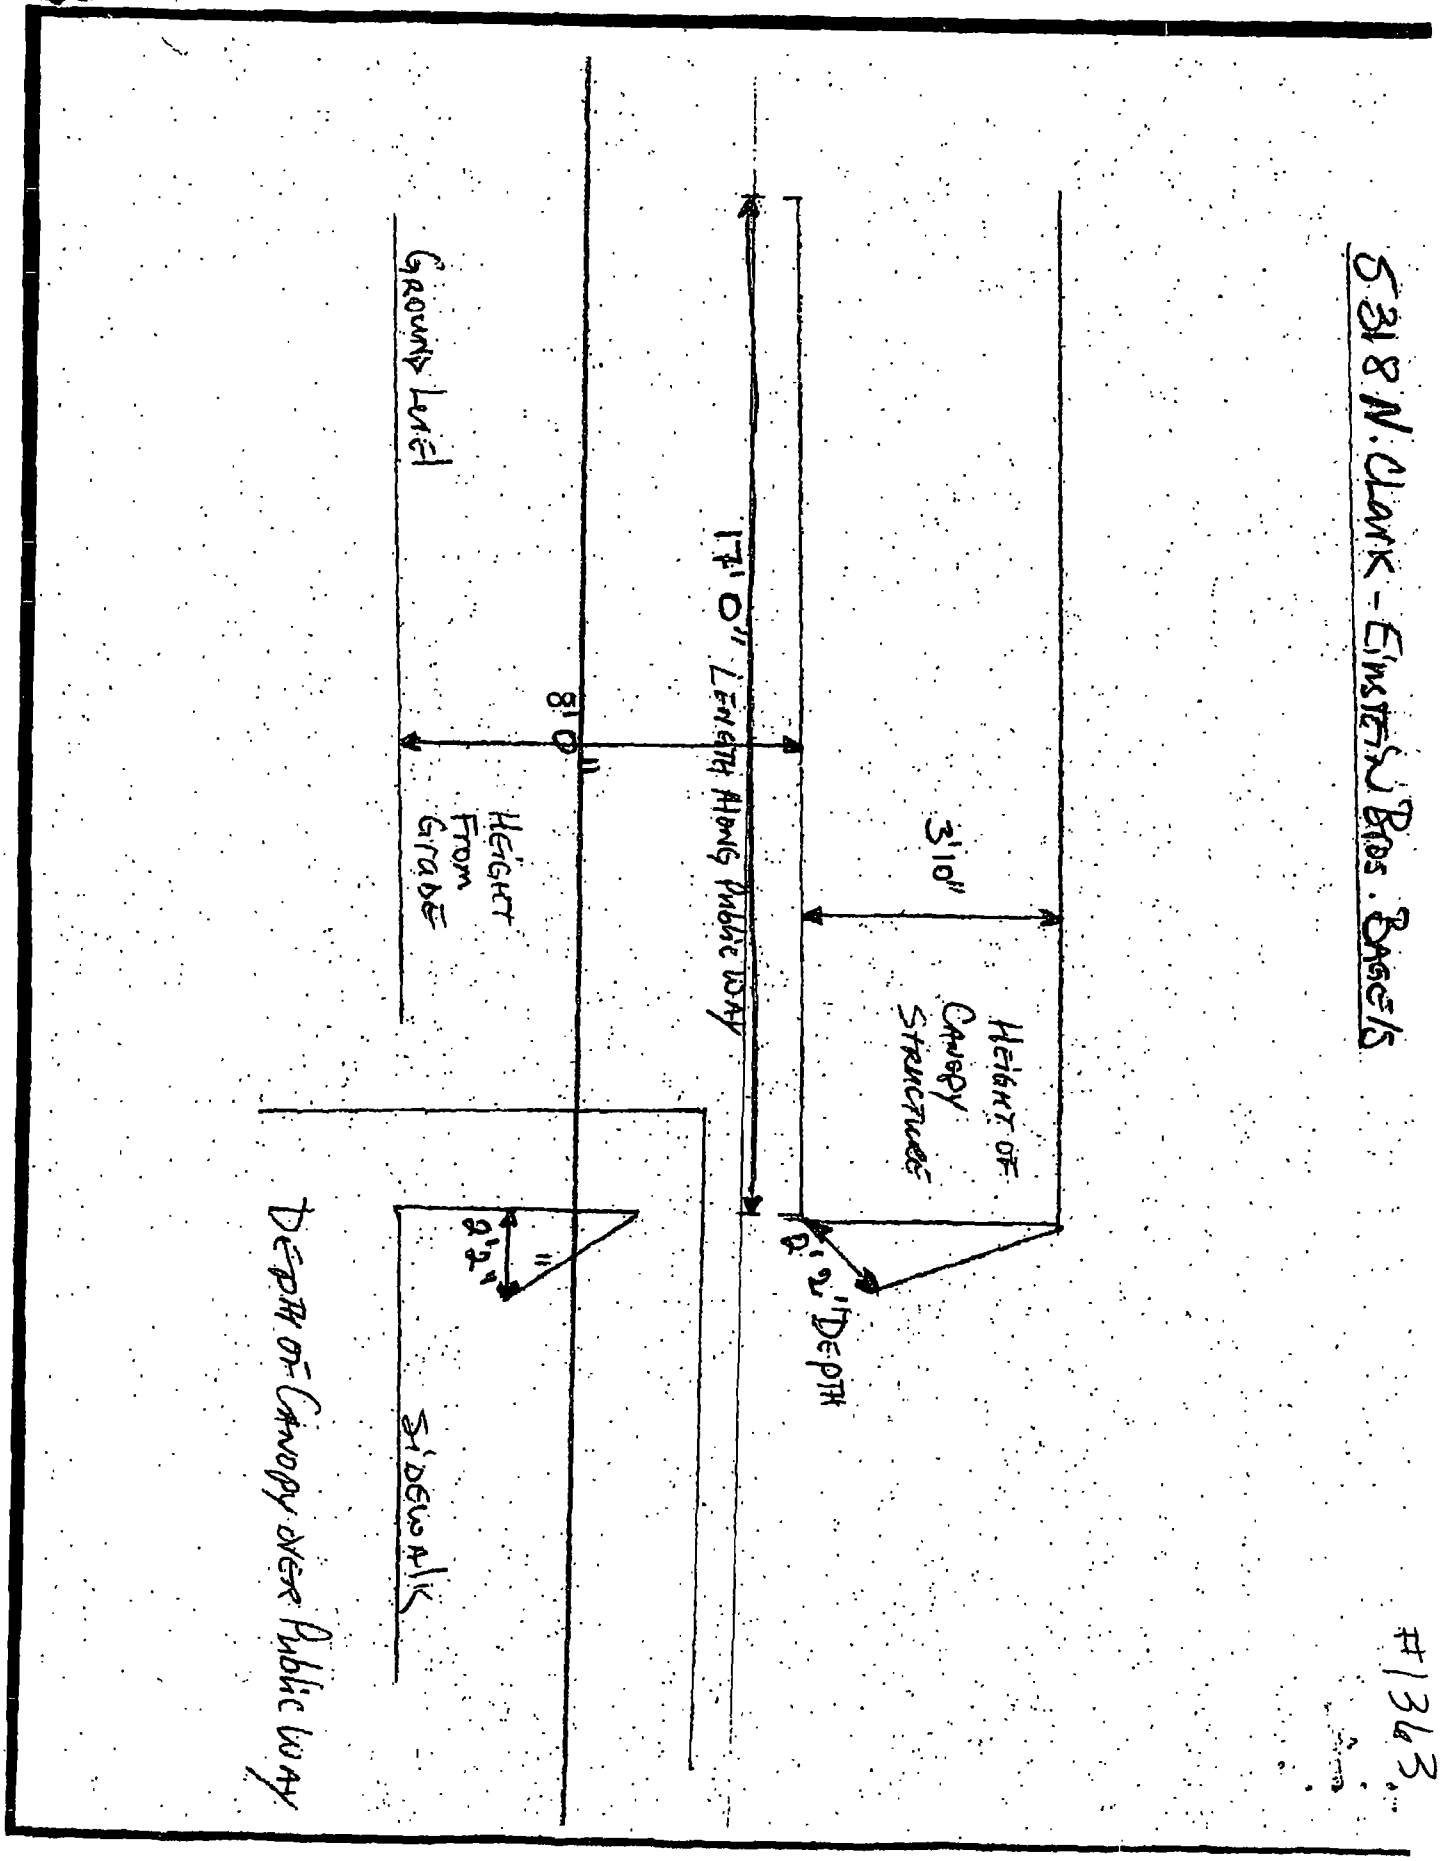
5318 N. Clark - Einstein Bros. Bagels
#1343
Height of Canopy Structure
3'10"
Depth
9'2"
17'0" Length along Public Way
8'0"
Ground Level
Height From Grade
Sidewalk
Depth of Canopy over Public Way
9'2"
11"

Department of Business Affairs and Consumer Protection
Small Business Center - Public Way Use Unit
City Hall - 121 N. LaSalle Street, Room 800 • Chicago, IL 60602
(312)-74-GOBIZ (312-744-6249) • (312) 744-1944 (TTY)
http://www.cityofchicago.org/bacp

04/30/2014

Alderman **Patrick O'Connor**
Ward # **40**
City of Chicago
City Hall, Room **305**
121 North LaSalle Street
Chicago, Illinois 60602

Re: An ordinance to use and maintain a portion of the public right-of-way for **one (1) awning(s)** for **EINSTEIN BROS BAGELS # 1363**, adjacent to the premises known as **5318 N. Clark St.**.

Dear Alderman **Patrick O'Connor**:

The applicant referenced above has requested the use of the public right-of-way for a **awning(s)**. An ordinance has been prepared by the Department of Business Affairs and Consumer Protection – Small Business Center - Public Way Use Unit for presentation to the City Council. Because this request was made for properties located in your ward, as approved by you as per the attached, I respectfully request that you introduce the attached ordinance at the next City Council meeting.

If you have any questions regarding this ordinance, please contact Anthony Bertuca at (312) 744-5506.

Department of Business Affairs and Consumer Protection

City of Chicago

O2014-3598

Office of the City Clerk

Document Tracking Sheet

Meeting Date:	4/30/2014
Sponsor(s):	O'Connor (40)
Type:	Ordinance
Title:	Awning(s) for Hello!, Inc.
Committee(s) Assignment:	Committee on Transportation and Public Way

ORDINANCE
HELLO! INC.
Acct. No. 338924 - 1
Permit No. 1112524

Be It Ordained by the City Council of the City of Chicago:

SECTION 1. Permission and authority are hereby given and granted to HELLO! INC., upon the terms and subject to the conditions of this ordinance to maintain and use, as now constructed, one (1) Awning(s) projecting over the public right-of-way adjacent to its premises known as 1553 W. Devon Ave..

Said Awning(s) at W. DEVON measure(s):
One (1) at forty-nine point five eight (49.58) feet in length, and four (4) feet in width for a total of one hundred ninety-eight point three two (198.32) square feet.

The location of said privilege shall be as shown on prints kept on file with the Department of Business Affairs and Consumer Protection and the Office of the City Clerk.

Said privilege shall be constructed in accordance with plans and specifications approved by the Zoning Department - Signs.

This grant of privilege in the public way shall be subject to the provisions of Section 10-28-015 and all other required provisions of the Municipal Code of Chicago.

The grantee shall pay to the City of Chicago as compensation for the privilege #1112524 herein granted the sum of seventy-four dollars and fifty-eight cents ($74.58) per annum in advance.


A 25% penalty will be added for payments received after due date.

The permit holder agrees to hold the City of Chicago harmless for any damage, relocation or replacement costs associated with damage, relocation or removal of private property caused by the City performing work in the public way.

Authority herein given and granted for a period of five (5) years from and after 04/22/2014.

Alderman _____

Patrick O'Connor 40th Ward

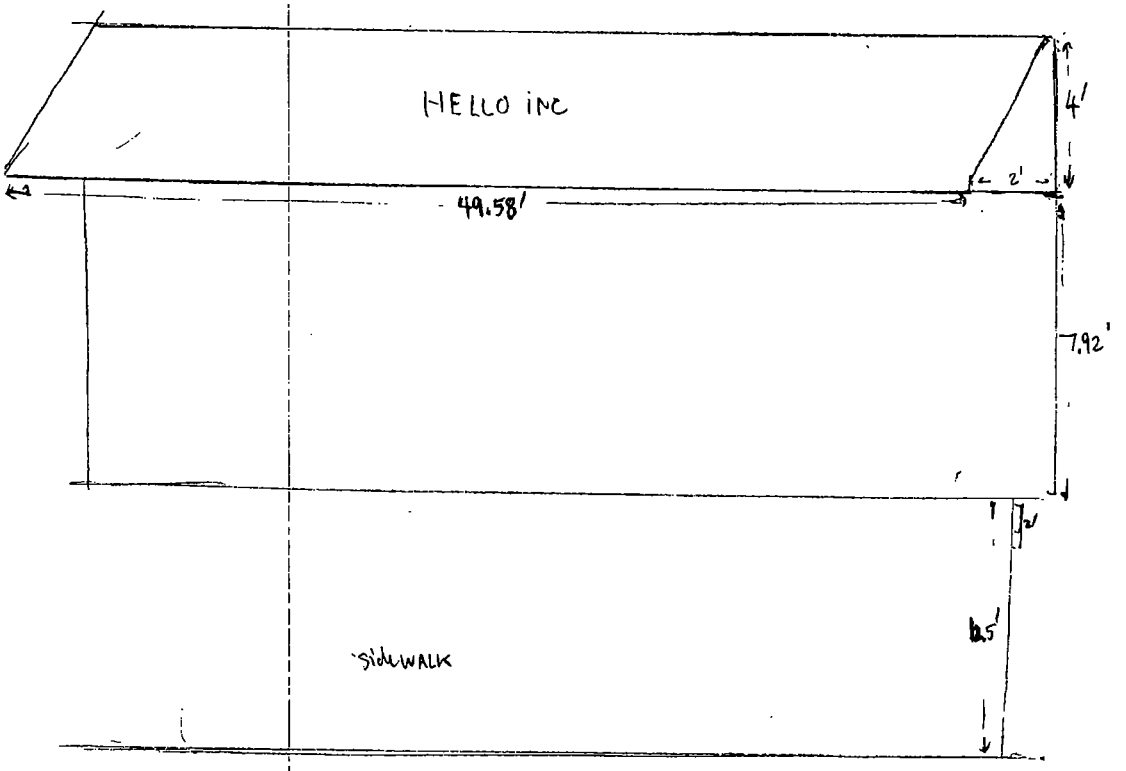

DEVON AVE

Department of Business Affairs and Consumer Protection
Small Business Center - Public Way Use Unit
City Hall - 121 N. LaSalle Street, Room 800 • Chicago, IL 60602
(312)-74-GOBIZ (312-744-6249) • (312) 744-1944 (TTY)
http://www.cityofchicago.org/bacp

04/30/2014

Alderman **Patrick O'Connor**
Ward # **40**
City of Chicago
City Hall, Room **305**
121 North LaSalle Street
Chicago, Illinois 60602

Re: An ordinance to use and maintain a portion of the public right-of-way for **one (1) awning(s)** for **HELLO! INC.**, adjacent to the premises known as **1553 W. Devon Ave.**.

Dear Alderman **Patrick O'Connor**:

The applicant referenced above has requested the use of the public right-of-way for a **awning(s)**. An ordinance has been prepared by the Department of Business Affairs and Consumer Protection – Small Business Center - Public Way Use Unit for presentation to the City Council. Because this request was made for properties located in your ward, as approved by you as per the attached, I respectfully request that you introduce the attached ordinance at the next City Council meeting.

If you have any questions regarding this ordinance, please contact Anthony Bertuca at (312) 744-5506.

Department of Business Affairs and Consumer Protection

City of Chicago

O2014-3600

Office of the City Clerk

Document Tracking Sheet

Meeting Date:	4/30/2014
Sponsor(s):	O'Connor (40)
Type:	Ordinance
Title:	Awning(s) for Norwood Hand Car Wash, Inc.
Committee(s) Assignment:	Committee on Transportation and Public Way

ORDINANCE
NORWOOD HAND CAR WASH INC
Acct. No. 220700 - 2
Permit No. 1112562

Be It Ordained by the City Council of the City of Chicago:

SECTION 1. Permission and authority are hereby given and granted to NORWOOD HAND CAR WASH INC, upon the terms and subject to the conditions of this ordinance to maintain and use, as now constructed, one (1) Awning(s) projecting over the public right-of-way adjacent to its premises known as 5462 N. Damen Ave..

Said Awning(s) at N. Damen Avenue measure(s):
One (1) at fifty (50) feet in length, and two (2) feet in width for a total of one hundred (100) square feet.

The location of said privilege shall be as shown on prints kept on file with the Department of Business Affairs and Consumer Protection and the Office of the City Clerk.

Said privilege shall be constructed in accordance with plans and specifications approved by the Zoning Department - Signs.

This grant of privilege in the public way shall be subject to the provisions of Section 10-28-015 and all other required provisions of the Municipal Code of Chicago.

The grantee shall pay to the City of Chicago as compensation for the privilege #1112562 herein granted the sum of seventy-five ($75.00) per annum in advance.


A 25% penalty will be added for payments received after due date.

The permit holder agrees to hold the City of Chicago harmless for any damage, relocation or replacement costs associated with damage, relocation or removal of private property caused by the City performing work in the public way.

Authority herein given and granted for a period of five (5) years from and after 03/18/2014.

Alderman _____

Patrick O'Connor 40th Ward

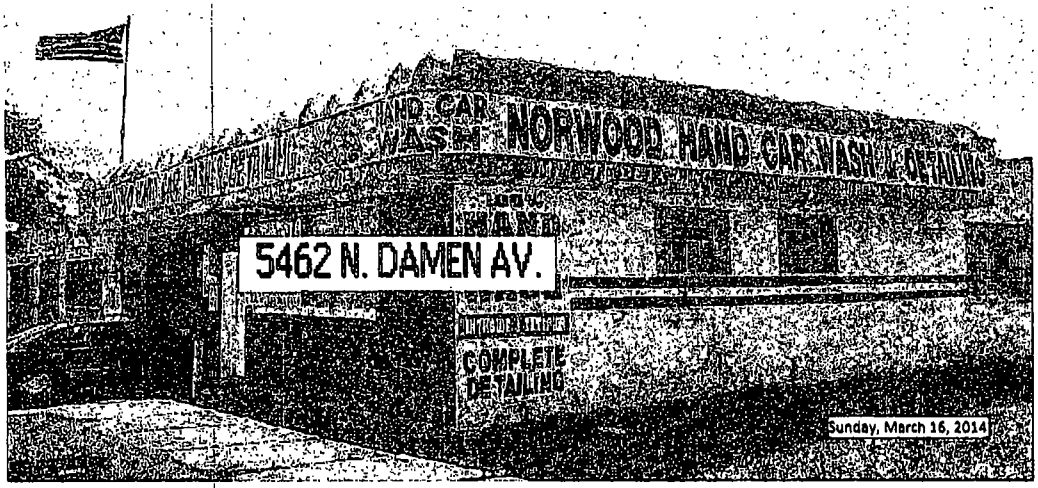

Canopy dimensions:
95 Ft. Wide X 25 Ft. Long X 5 Ft. High X 2 Ft. Deep

Ground to bottom of canopy:
10 Ft.

Department of Business Affairs and Consumer Protection
Small Business Center - Public Way Use Unit
City Hall - 121 N. LaSalle Street, Room 800 • Chicago, IL 60602
(312)-74-GOBIZ (312-744-6249) • (312) 744-1944 (TTY)
http://www.cityofchicago.org/bacp

04/30/2014

Alderman **Patrick O'Connor**
Ward # **40**
City of Chicago
City Hall, Room **305**
121 North LaSalle Street
Chicago, Illinois 60602

Re: An ordinance to use and maintain a portion of the public right-of-way for **one (1) awning(s)** for **NORWOOD HAND CAR WASH INC**, adjacent to the premises known as **5462 N. Damen Ave.**.

Dear Alderman **Patrick O'Connor**:

The applicant referenced above has requested the use of the public right-of-way for a **awning(s)**. An ordinance has been prepared by the Department of Business Affairs and Consumer Protection – Small Business Center - Public Way Use Unit for presentation to the City Council. Because this request was made for properties located in your ward, as approved by you as per the attached, I respectfully request that you introduce the attached ordinance at the next City Council meeting.

If you have any questions regarding this ordinance, please contact Anthony Bertuca at (312) 744-5506.

Department of Business Affairs and Consumer Protection

City of Chicago

O2014-3605

Office of the City Clerk

Document Tracking Sheet

Meeting Date:	4/30/2014
Sponsor(s):	Reilly (42)
Type:	Ordinance
Title:	Awning(s) for CH Distillery
Committee(s) Assignment:	Committee on Transportation and Public Way

ORDINANCE
CH DISTILLERY
Acct. No. 378949 - 1
Permit No. 1112426

Be It Ordained by the City Council of the City of Chicago:

SECTION 1. Permission and authority are hereby given and granted to CH DISTILLERY, upon the terms and subject to the conditions of this ordinance to construct, install, maintain and use one (1) Awning(s) projecting over the public right-of-way adjacent to its premises known as 564 W. Randolph St..

Said Awning(s) at W Randolph St measure(s):
One (1) at twenty-three point eight three (23.83) feet in length, and six point four two (6.42) feet in width for a total of one hundred fifty-two point nine nine (152.99) square feet.

The location of said privilege shall be as shown on prints kept on file with the Department of Business Affairs and Consumer Protection and the Office of the City Clerk.

Said privilege shall be constructed in accordance with plans and specifications approved by the Zoning Department - Signs.

This grant of privilege in the public way shall be subject to the provisions of Section 10-28-015 and all other required provisions of the Municipal Code of Chicago.

The grantee shall pay to the City of Chicago as compensation for the privilege #1112426 herein granted the sum of fifty ($50.00) per annum in advance.

A 25% penalty will be added for payments received after due date.


The permit holder agrees to hold the City of Chicago harmless for any damage, relocation or replacement costs associated with damage, relocation or removal of private property caused by the City performing work in the public way.

Authority herein given and granted for a period of five (5) years from and after Date of Passage.


Alderman _____

Brendan Reilly 42nd Ward



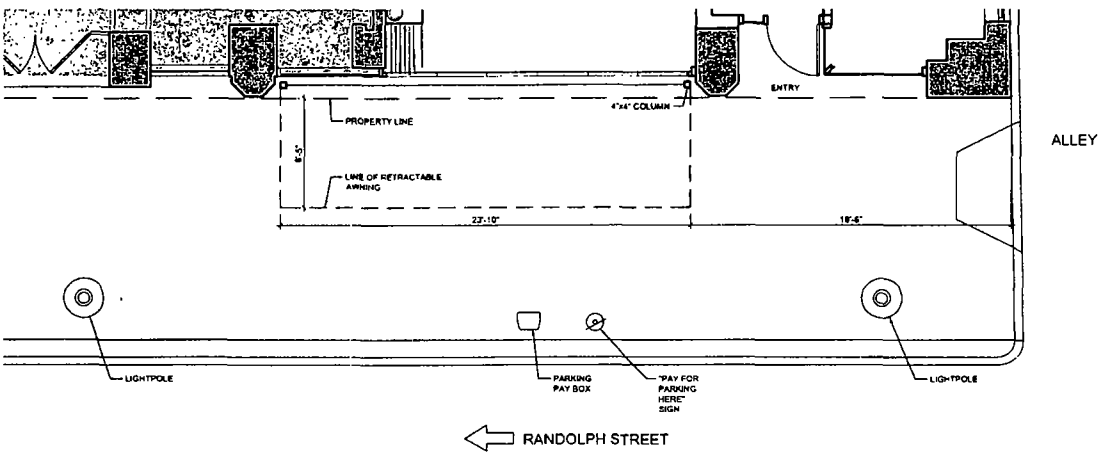

AWNING PLAN

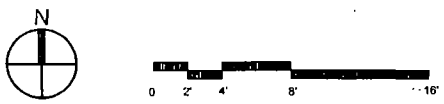

CH DISTILLERY
DEVELOPER / OWNER

MARCH 24, 2014

564 W. RANDOLPH
CHICAGO, IL

SULLIVAN GOULETTE & WILSON
ARCHITECTS

COPYRIGHT 2014 SULLIVAN GOULETTE WILSON LTD

City of Chicago

O2014-3611

Office of the City Clerk

Document Tracking Sheet

Meeting Date:	4/30/2014
Sponsor(s):	Reilly (42)
Type:	Ordinance
Title:	Awning(s) for East Bank Storage - Ohio & Kingsbury
Committee(s) Assignment:	Committee on Transportation and Public Way

ORDINANCE
East Bank Storage - Ohio & Kingsbury
Acct. No. 33253 - 1
Permit No. 1112391

Be It Ordained by the City Council of the City of Chicago:

SECTION 1. Permission and authority are hereby given and granted to East Bank Storage - Ohio & Kingsbury, upon the terms and subject to the conditions of this ordinance to maintain and use, as now constructed, one (1) Awning(s) projecting over the public right-of-way adjacent to its premises known as 429 W. Ohio St..

Said Awning(s) at W. OHIO measure(s):
One (1) at fifty (50) feet in length, and six (6) feet in width for a total of three hundred (300) square feet.

The location of said privilege shall be as shown on prints kept on file with the Department of Business Affairs and Consumer Protection and the Office of the City Clerk.

Said privilege shall be constructed in accordance with plans and specifications approved by the Zoning Department - Signs.

This grant of privilege in the public way shall be subject to the provisions of Section 10-28-015 and all other required provisions of the Municipal Code of Chicago.

The grantee shall pay to the City of Chicago as compensation for the privilege #1112391 herein granted the sum of seventy-five ($75.00) per annum in advance.


A 25% penalty will be added for payments received after due date.


The permit holder agrees to hold the City of Chicago harmless for any damage, relocation or replacement costs associated with damage, relocation or removal of private property caused by the City performing work in the public way.

Authority herein given and granted for a period of five (5) years from and after 03/18/2014.

Alderman _____

Brendan Reilly 42nd Ward

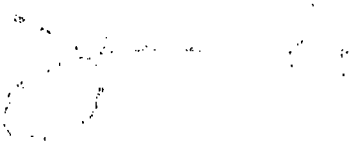

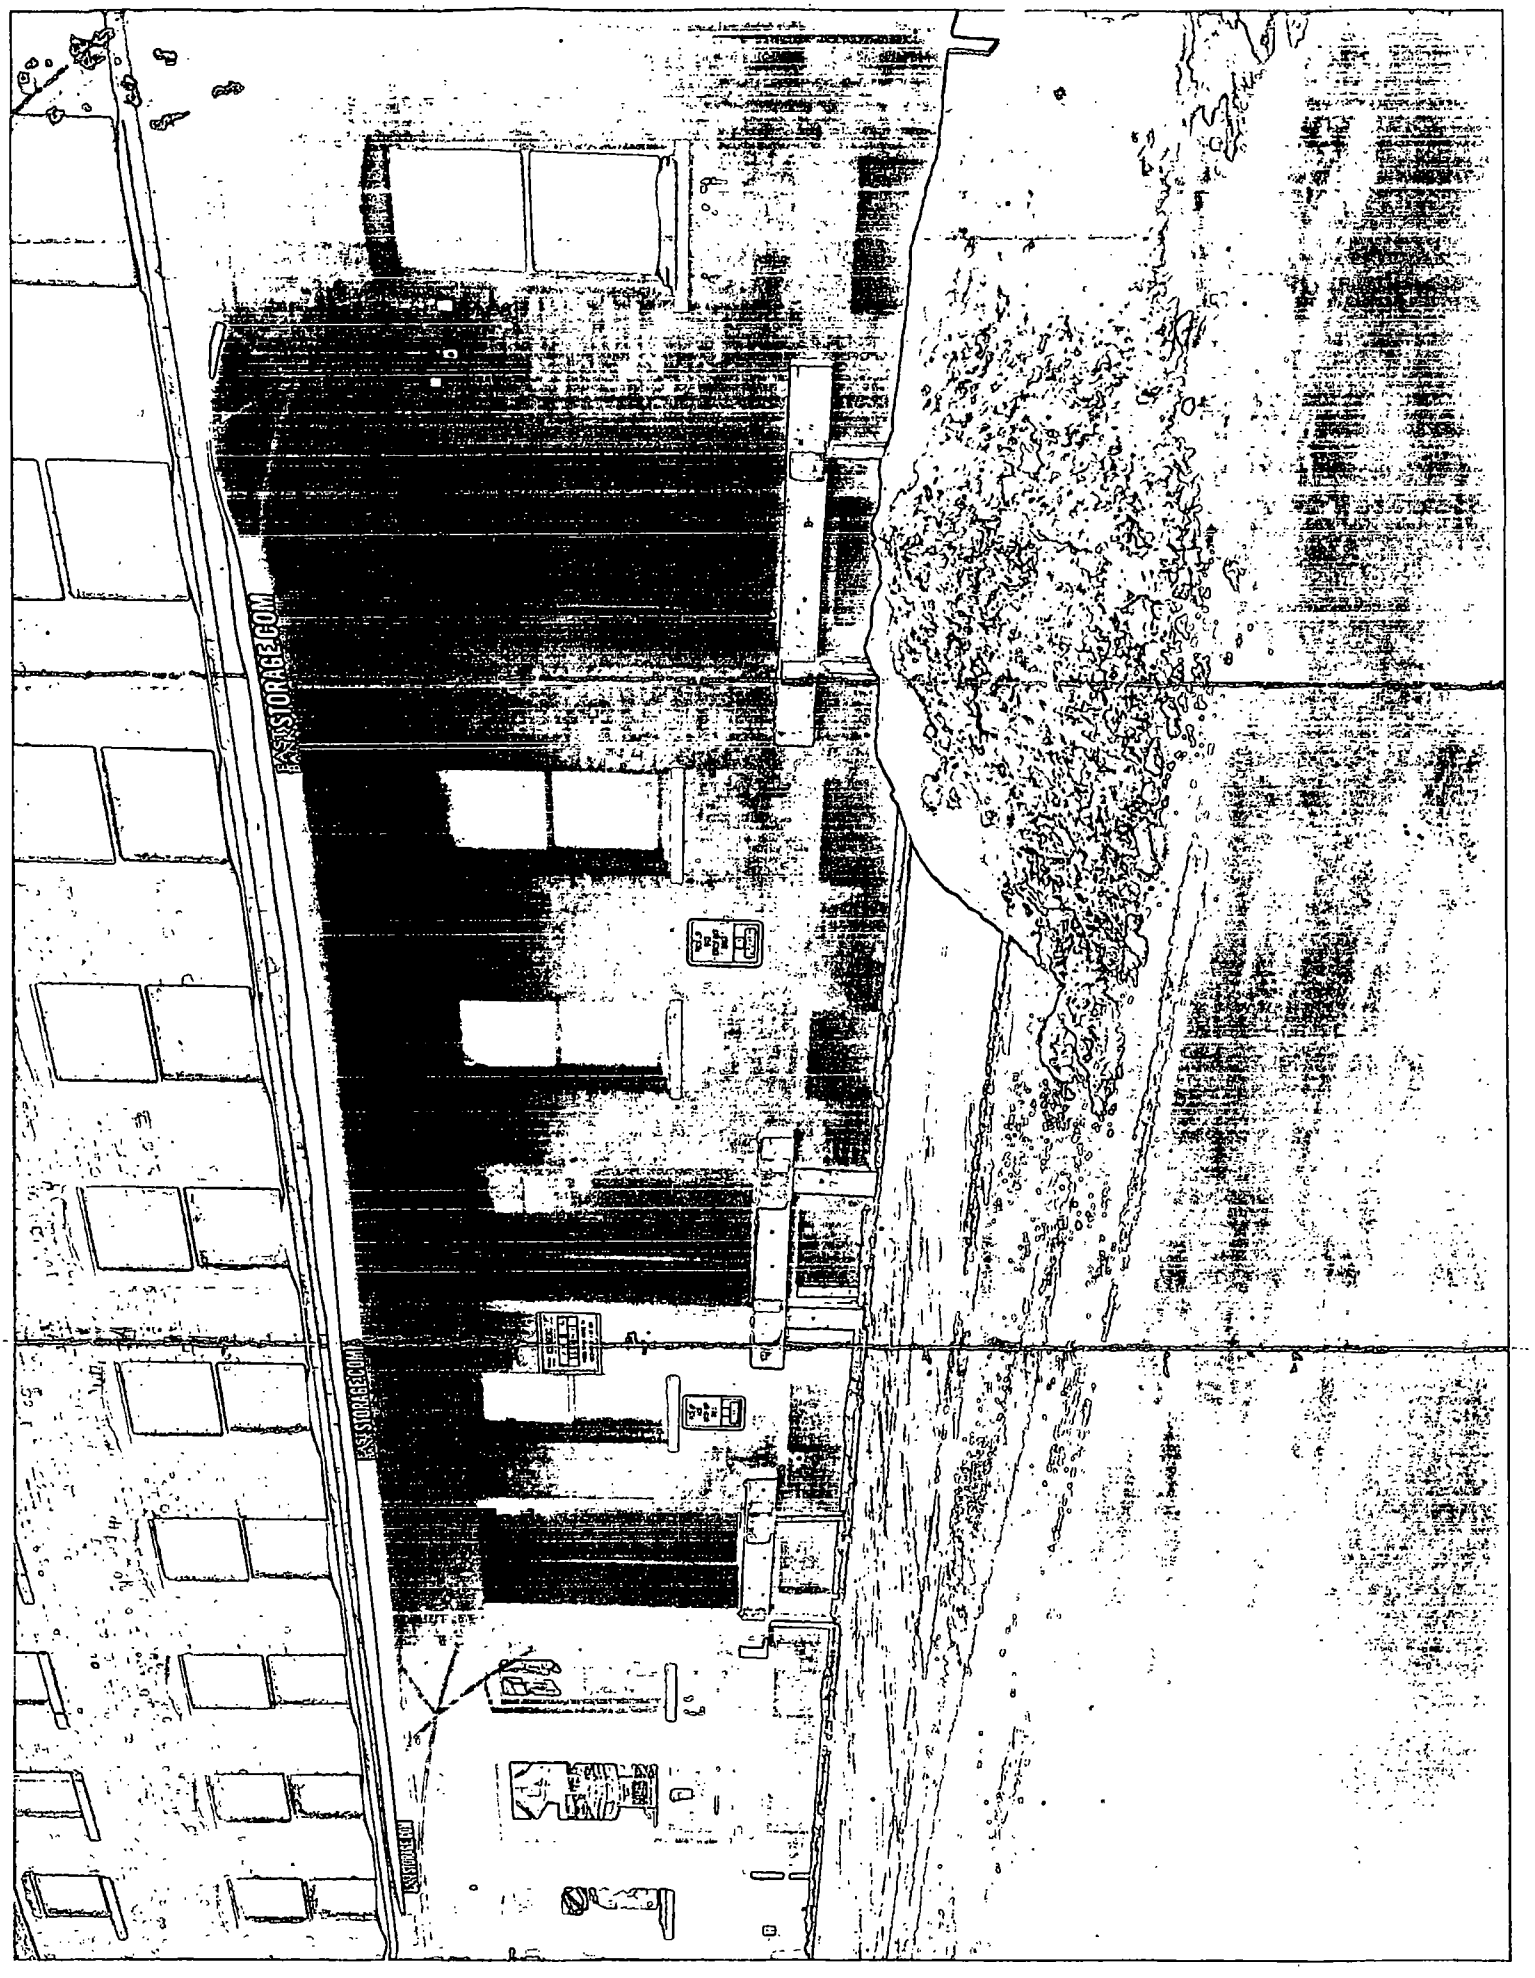
EASYSTORAGE.COM
EASYSTORAGE.COM
EASYSTORAGE.COM

City of Chicago

O2014-3614

Office of the City Clerk

Document Tracking Sheet

Meeting Date:	4/30/2014
Sponsor(s):	Reilly (42)
Type:	Ordinance
Title:	Awning(s) for Giordano's on Rush
Committee(s) Assignment:	Committee on Transportation and Public Way

ORDINANCE
GIORDANO'S ON RUSH
Acct. No. 369743 - 5
Permit No. 1108448

Be It Ordained by the City Council of the City of Chicago:

SECTION 1. Permission and authority are hereby given and granted to GIORDANO'S ON RUSH, upon the terms and subject to the conditions of this ordinance to maintain and use, as now constructed, eight (8) Awning(s) projecting over the public right-of-way adjacent to its premises known as 730 N. Rush St..

Said Awning(s) at E. Superior Street measure(s):
One (1) at thirteen point eight three (13.83) feet in length, and eight point five (8.5) feet in width for a total of one hundred seventeen point five six (117.56) square feet.
One (1) at eleven point six seven (11.67) feet in length, and eight point five (8.5) feet in width for a total of ninety-nine point two (99.2) square feet.
One (1) at fourteen point zero eight (14.08) feet in length, and eight point five (8.5) feet in width for a total of one hundred nineteen point six eight (119.68) square feet.
One (1) at thirteen point seven five (13.75) feet in length, and eight point five (8.5) feet in width for a total of one hundred sixteen point eight eight (116.88) square feet.
One (1) at fourteen (14) feet in length, and eight point five (8.5) feet in width for a total of one hundred nineteen (119) square feet.

Said Awning(s) at N. Rush Street measure(s):
Two (2) at thirteen point eight three (13.83) feet in length, and eight point five (8.5) feet in width for a total of two hundred thirty-five point one one (235.11) square feet.
One (1) at thirteen point five seven (13.57) feet in length, and eight point five (8.5) feet in width for a total of one hundred fifteen point three five (115.35) square feet.

The location of said privilege shall be as shown on prints kept on file with the Department of Business Affairs and Consumer Protection and the Office of the City Clerk.

Said privilege shall be constructed in accordance with plans and specifications approved by the Zoning Department - Signs.

This grant of privilege in the public way shall be subject to the provisions of Section 10-28-015 and all other required provisions of the Municipal Code of Chicago.

The grantee shall pay to the City of Chicago as compensation for the privilege #1108448,herein granted the sum of one hundred seventy-five ($175.00) per annum in advance.

A 25% penalty will be added for payments received after due date.

The permit holder agrees to hold the City of Chicago harmless for any damage, relocation or replacement costs associated with damage, relocation or removal of private property caused by the City performing work in the public way.


Authority herein given and granted for a period of five (5) years from and after Date of Passage.

Alderman _____

Brendan Reilly 42nd Ward

PLAN VIEW
LAYOUT

JOB#722152
GIORDANO'S
RUSH ST

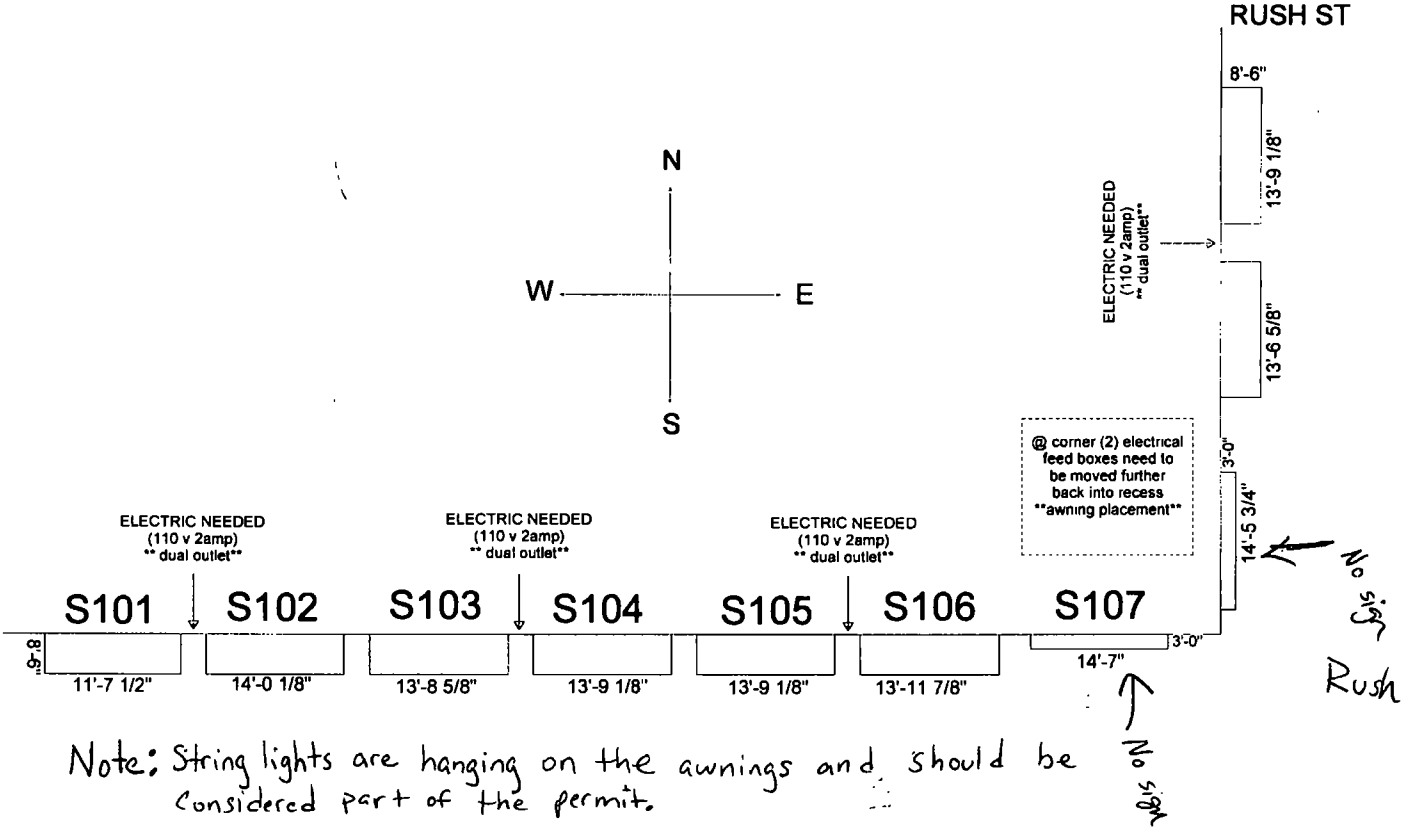

Note: String lights are hanging on the awnings and should be considered part of the permit.

Superior

City of Chicago

O2014-3617

Office of the City Clerk

Document Tracking Sheet

Meeting Date:	4/30/2014
Sponsor(s):	Reilly (42)
Type:	Ordinance
Title:	Awning(s) for Lizzie Mc Neills
Committee(s) Assignment:	Committee on Transportation and Public Way

ORDINANCE
LIZZIE MC NEILLS
Acct. No. 14172 - 1
Permit No. 1112289

Be It Ordained by the City Council of the City of Chicago:

SECTION 1. Permission and authority are hereby given and granted to LIZZIE MC NEILLS, upon the terms and subject to the conditions of this ordinance to maintain and use, as now constructed, five (5) Awning(s) projecting over the public right-of-way adjacent to its premises known as 400 N. Mcclurg Ct..

Said Awning(s) at MCCLURG measure(s):
Four (4) at sixteen (16) feet in length, and two (2) feet in width for a total of one hundred twenty-eight (128) square feet.
One (1) at thirteen (13) feet in length, and two (2) feet in width for a total of twenty-six (26) square feet.

The location of said privilege shall be as shown on prints kept on file with the Department of Business Affairs and Consumer Protection and the Office of the City Clerk.

Said privilege shall be constructed in accordance with plans and specifications approved by the Zoning Department - Signs.

This grant of privilege in the public way shall be subject to the provisions of Section 10-28-015 and all other required provisions of the Municipal Code of Chicago.

The grantee shall pay to the City of Chicago as compensation for the privilege #1112289 herein granted the sum of one hundred seventy-five ($175.00) per annum in advance.

A 25% penalty will be added for payments received after due date.

The permit holder agrees to hold the City of Chicago harmless for any damage, relocation or replacement costs associated with damage, relocation or removal of private property caused by the City performing work in the public way.

Authority herein given and granted for a period of five (5) years from and after 03/01/2014.

Alderman _____

Brendan Reilly 42nd Ward


Lizzie
McNeill's
Irish Pub
zzie McNeill's
n Irish Pub



City of Chicago

O2014-3619

Office of the City Clerk

Document Tracking Sheet

Meeting Date:	4/30/2014
Sponsor(s):	Reilly (42)
Type:	Ordinance
Title:	Awning(s) for Scoozi
Committee(s) Assignment:	Committee on Transportation and Public Way

ORDINANCE
SCOOZI
Acct. No. 85621 - 3
Permit No. 1112283

Be It Ordained by the City Council of the City of Chicago:

SECTION 1. Permission and authority are hereby given and granted to SCOOZI, upon the terms and subject to the conditions of this ordinance to maintain and use, as now constructed, one (1) Awning(s) projecting over the public right-of-way adjacent to its premises known as 410 W. Huron St..

Said Awning(s) at W. Huron St. measure(s):
One (1) at thirty-six (36) feet in length, and six (6) feet in width for a total of two hundred sixteen (216) square feet.

The location of said privilege shall be as shown on prints kept on file with the Department of Business Affairs and Consumer Protection and the Office of the City Clerk.

Said privilege shall be constructed in accordance with plans and specifications approved by the Zoning Department - Signs.

This grant of privilege in the public way shall be subject to the provisions of Section 10-28-015 and all other required provisions of the Municipal Code of Chicago.

The grantee shall pay to the City of Chicago as compensation for the privilege #1112283 herein granted the sum of sixty-one ($61.00) per annum in advance.


A 25% penalty will be added for payments received after due date.

The permit holder agrees to hold the City of Chicago harmless for any damage, relocation or replacement costs associated with damage, relocation or removal of private property caused by the City performing work in the public way.

Authority herein given and granted for a period of five (5) years from and after 03/12/2014.

Alderman _____

Brendan Reilly 42nd Ward

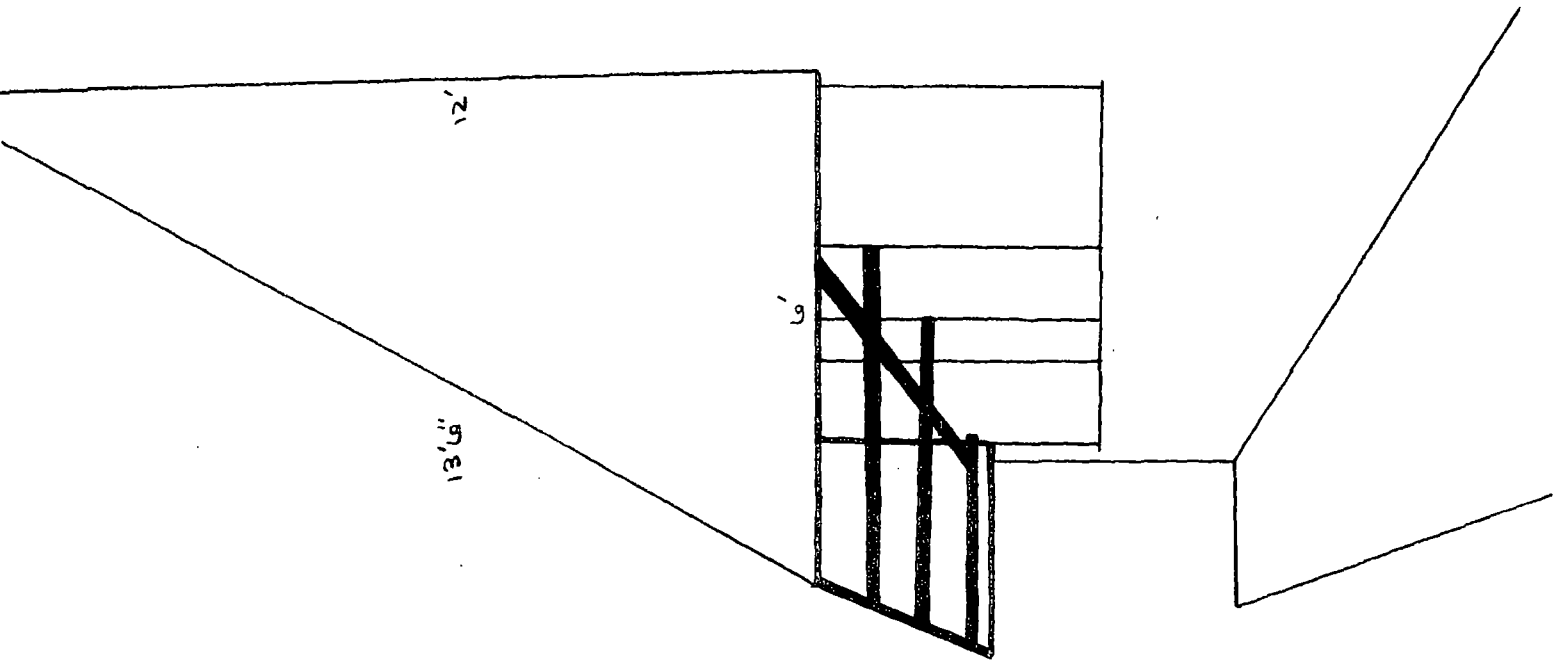
12'
9'
13'9"

City of Chicago

O2014-3629

Office of the City Clerk

Document Tracking Sheet

Meeting Date:	4/30/2014
Sponsor(s):	Reilly (42)
Type:	Ordinance
Title:	Awning(s) for Young Men's Christian Assn. of Chicago
Committee(s) Assignment:	Committee on Transportation and Public Way

ORDINANCE
YOUNG MEN'S CHRISTIAN ASSOCIATION OF CHICAGO
Acct. No. 63142 - 22
Permit No. 1112390

Be It Ordained by the City Council of the City of Chicago:

SECTION 1. Permission and authority are hereby given and granted to YOUNG MEN'S CHRISTIAN ASSOCIATION OF CHICAGO, upon the terms and subject to the conditions of this ordinance to maintain and use, as now constructed, one (1) Awning(s) projecting over the public right-of-way adjacent to its premises known as 801 N. Dearborn St..

Said Awning(s) at N DEARBORN ST measure(s):
One (1) at fourteen (14) feet in length, and six (6) feet in width for a total of eighty-four (84) square feet.

The location of said privilege shall be as shown on prints kept on file with the Department of Business Affairs and Consumer Protection and the Office of the City Clerk.

Said privilege shall be constructed in accordance with plans and specifications approved by the Zoning Department - Signs.

This grant of privilege in the public way shall be subject to the provisions of Section 10-28-015 and all other required provisions of the Municipal Code of Chicago.

The grantee shall pay to the City of Chicago as compensation for the privilege #1112390 herein granted the sum of fifty ($50.00) per annum in advance.


A 25% penalty will be added for payments received after due date.

The permit holder agrees to hold the City of Chicago harmless for any damage, relocation or replacement costs associated with damage, relocation or removal of private property caused by the City performing work in the public way.

Authority herein given and granted for a period of five (5) years from and after 03/18/2014.

Alderman _____

Brendan Reilly 42nd Ward

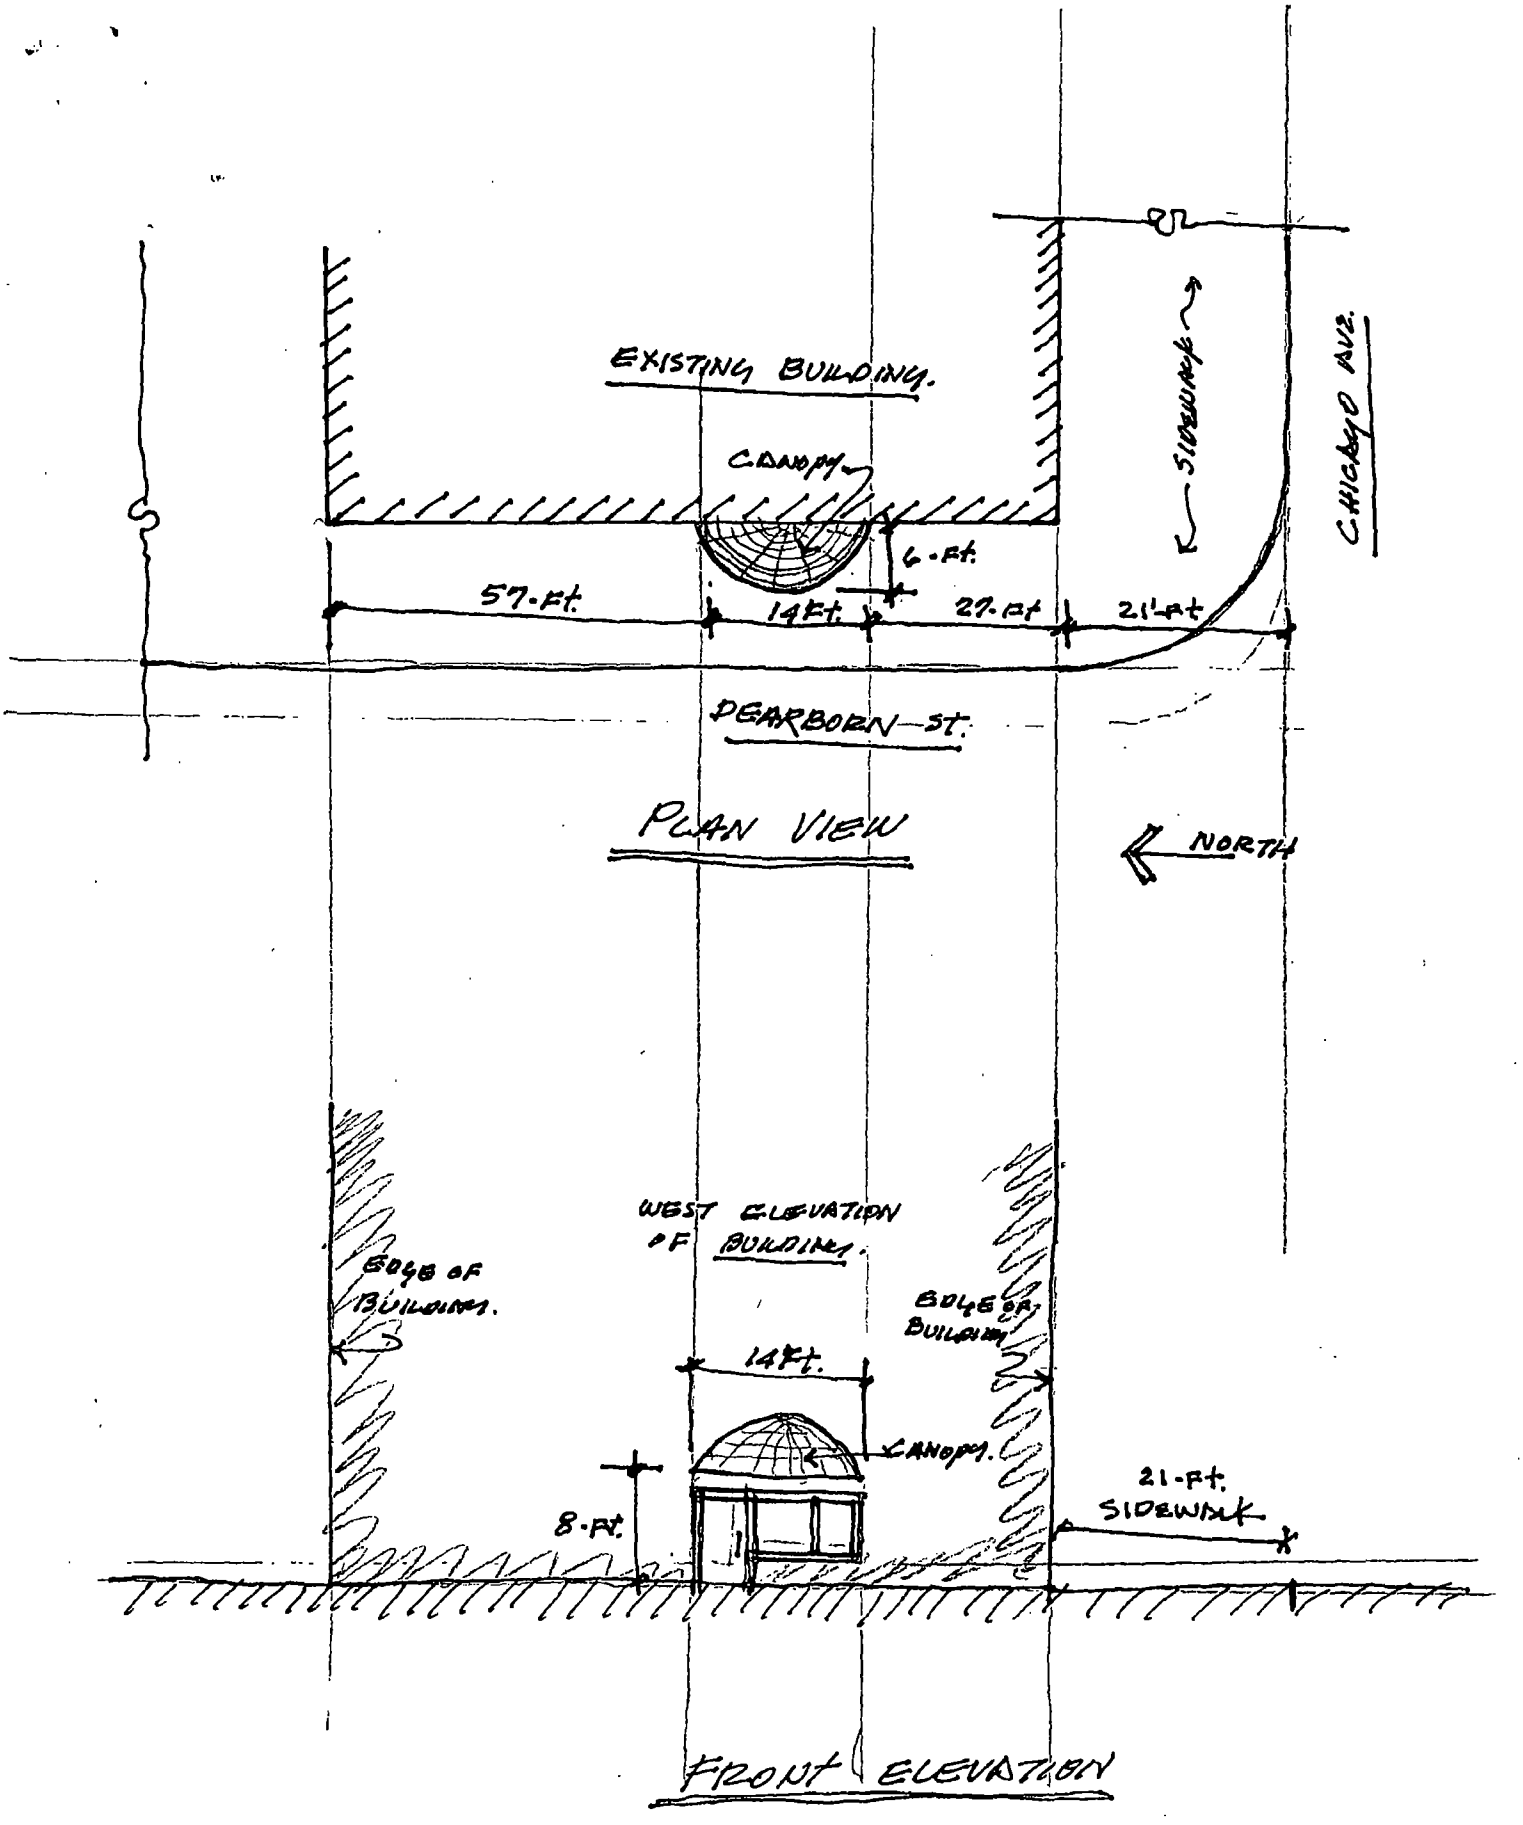
EXISTING BUILDING.
CANOPY
SIDEWALK
CHICAGO AVE.
6-Ft.
57-Ft.
14Ft.
27-Ft
21'-Ft
DEARBORN ST.
PLAN VIEW
NORTH
WEST ELEVATION OF BUILDING.
EDGE OF BUILDING.
EDGE OF BUILDING
14Ft.
CANOPY.
21-Ft. SIDEWALK
8-Ft.
FRONT ELEVATION

City of Chicago

O2014-3636

Office of the City Clerk

Document Tracking Sheet

Meeting Date:	4/30/2014
Sponsor(s):	Smith (43)
Type:	Ordinance
Title:	Awning(s) for Francesca's
Committee(s) Assignment:	Committee on Transportation and Public Way

ORDINANCE
Francesca's
Acct. No. 273934 - 1
Permit No. 1111624

Be It Ordained by the City Council of the City of Chicago:

SECTION 1. Permission and authority are hereby given and granted to Francesca's, upon the terms and subject to the conditions of this ordinance to construct, install, maintain and use one (1) Awning(s) projecting over the public right-of-way adjacent to its premises known as 2012 N. Halsted St..

Said Awning(s) at N. Halsted Street measure(s):
One (1) at sixteen point zero eight (16.08) feet in length, and four point three three (4.33) feet in width for a total of sixty-nine point six three (69.63) square feet.

The location of said privilege shall be as shown on prints kept on file with the Department of Business Affairs and Consumer Protection and the Office of the City Clerk.

Said privilege shall be constructed in accordance with plans and specifications approved by the Zoning Department - Signs.

This grant of privilege in the public way shall be subject to the provisions of Section 10-28-015 and all other required provisions of the Municipal Code of Chicago.

The grantee shall pay to the City of Chicago as compensation for the privilege #1111624 herein granted the sum of fifty ($50.00) per annum in advance.


A 25% penalty will be added for payments received after due date.

The permit holder agrees to hold the City of Chicago harmless for any damage, relocation or replacement costs associated with damage, relocation or removal of private property caused by the City performing work in the public way.

Authority herein given and granted for a period of five (5) years from and after Date of Passage.

Alderman _____


Michele Smith 43rd Ward

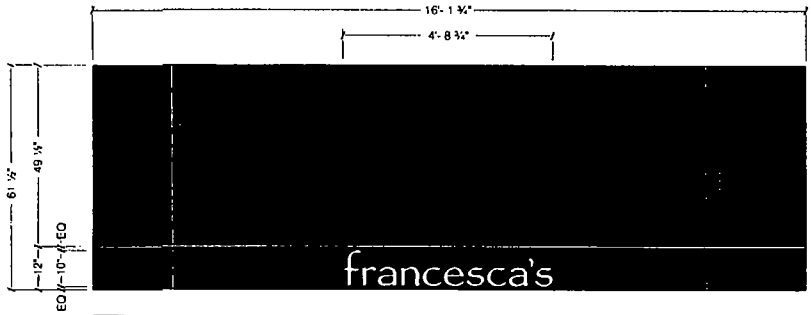

A AWNING DETAIL
SCALE: ¼" = 1'-0"

QTY: 1

*COPY TO BE CENTERED OVER DOORS

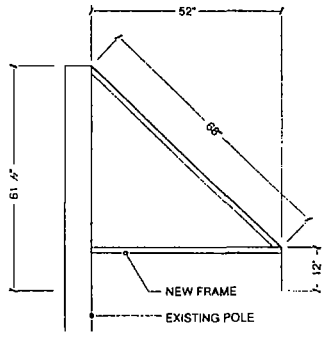

SIDE VIEW
NTS

OPEN END AWNING
NEW AWNING w/ NEW FRAME PAINTED BLACK
SUNBRELLA #83008-0000 CLARITY BLACK

LETTERS
PAINTED ONTO AWNING
LETTERS TO MATCH VALSPAR JEKYLL CLUB
VERANDA IVORY 7003 20.

3 OF 5

north american signs	SALES: MIKE LaFORTUNE	DWG #: 1305035-04	LOCATION:	LINCOLN PARK 2012 N. HALSTED AVE CHICAGO, IL 60614
	PM: ALAN EIKER	REVISION: HBY 05 31 13		
	ART: HBY 05.14 13			

COPYRIGHT NORTH AMERICAN SIGNS INC. - MOVE ANY FIELD MEASUREMENTS THAT ARE DIFFERENT | PLEASE NOTIFY NORTH AMERICAN SIGNS (800) 340-7446

City of Chicago

O2014-3638

Office of the City Clerk

Document Tracking Sheet

Meeting Date:	4/30/2014
Sponsor(s):	Smith (43)
Type:	Ordinance
Title:	Awning(s) for North Community Bank-Old Town Office
Committee(s) Assignment:	Committee on Transportation and Public Way

ORDINANCE
NORTH COMMUNITY BANK-OLD TOWN OFFICE
Acct. No. 87701 - 18
Permit No. 1112560

Be It Ordained by the City Council of the City of Chicago:

SECTION 1. Permission and authority are hereby given and granted to NORTH COMMUNITY BANK-OLD TOWN OFFICE, upon the terms and subject to the conditions of this ordinance to maintain and use, as now constructed, one (1) Awning(s) projecting over the public right-of-way adjacent to its premises known as 1561 N. Wells St..

Said Awning(s) at N. Wells Street measure(s):
One (1) at twenty-one (21) feet in length, and three (3) feet in width for a total of sixty-three (63) square feet.

The location of said privilege shall be as shown on prints kept on file with the Department of Business Affairs and Consumer Protection and the Office of the City Clerk.

Said privilege shall be constructed in accordance with plans and specifications approved by the Zoning Department - Signs.

This grant of privilege in the public way shall be subject to the provisions of Section 10-28-015 and all other required provisions of the Municipal Code of Chicago.

The grantee shall pay to the City of Chicago as compensation for the privilege #1112560 herein granted the sum of fifty ($50.00) per annum in advance.


A 25% penalty will be added for payments received after due date.

The permit holder agrees to hold the City of Chicago harmless for any damage, relocation or replacement costs associated with damage, relocation or removal of private property caused by the City performing work in the public way.

Authority herein given and granted for a period of five (5) years from and after 03/18/2014.

Alderman _____

Michele Smith 43rd Ward

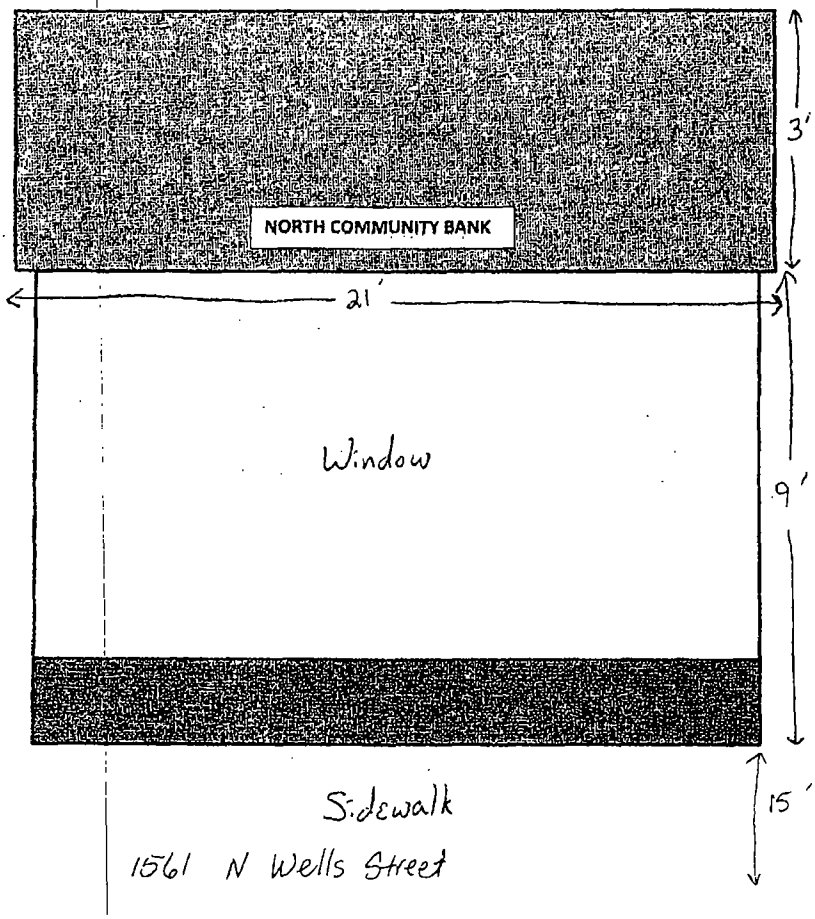
NORTH COMMUNITY BANK
3'
21'
Window
9'
Sidewalk
15'
1561 N Wells Street

City of Chicago

O2014-3640

Office of the City Clerk

Document Tracking Sheet

Meeting Date:	4/30/2014
Sponsor(s):	Smith (43)
Type:	Ordinance
Title:	Awning(s) for Old Town Refinery
Committee(s) Assignment:	Committee on Transportation and Public Way

ORDINANCE
OLD TOWN REFINERY
Acct. No. 367757 - 1
Permit No. 1107952

Be It Ordained by the City Council of the City of Chicago:

SECTION 1. Permission and authority are hereby given and granted to OLD TOWN REFINERY, upon the terms and subject to the conditions of this ordinance to construct, install, maintain and use two (2) Awning(s) projecting over the public right-of-way adjacent to its premises known as 1209 N. Wells St..

Said Awning(s) at N. Wells measure(s):
One (1) at sixteen point five eight (16.58) feet in length, and one point six seven (1.67) foot in width for a total of twenty-seven point six nine (27.69) square feet.
One (1) at fourteen point five eight (14.58) feet in length, and one point six seven (1.67) foot in width for a total of twenty-four point three five (24.35) square feet.

The location of said privilege shall be as shown on prints kept on file with the Department of Business Affairs and Consumer Protection and the Office of the City Clerk.

Said privilege shall be constructed in accordance with plans and specifications approved by the Zoning Department - Signs.


This grant of privilege in the public way shall be subject to the provisions of Section 10-28-015 and all other required provisions of the Municipal Code of Chicago.

The grantee shall pay to the City of Chicago as compensation for the privilege #1107952 herein granted the sum of one hundred ($100.00) per annum in advance.

A 25% penalty will be added for payments received after due date.

The permit holder agrees to hold the City of Chicago harmless for any damage, relocation or replacement costs associated with damage, relocation or removal of private property caused by the City performing work in the public way.

Authority herein given and granted for a period of five (5) years from and after Date of Passage.

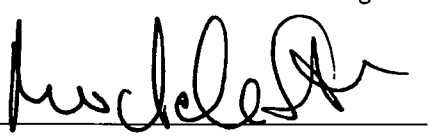Alderman 

Michele Smith 43rd Ward



THATCHER OAKS AWNINGS

Client: The Refinery
Description: Concept Rendering

Salesperson: Jim Patten
Date: 1/29/2014

City of Chicago

O2014-3645

Office of the City Clerk

Document Tracking Sheet

Meeting Date:	4/30/2014
Sponsor(s):	Smith (43)
Type:	Ordinance
Title:	Awning(s) for Parkview Apartments
Committee(s) Assignment:	Committee on Transportation and Public Way

ORDINANCE
PARKVIEW APARTMENTS
Acct. No. 339066 - 1
Permit No. 1112557

Be It Ordained by the City Council of the City of Chicago:

SECTION 1. Permission and authority are hereby given and granted to PARKVIEW APARTMENTS, upon the terms and subject to the conditions of this ordinance to maintain and use, as now constructed, one (1) Awning(s) projecting over the public right-of-way adjacent to its premises known as 1936 N. Clark St..

Said Awning(s) at N. Clark measure(s):
One (1) at seven point five (7.5) feet in length, and five (5) feet in width for a total of thirty-seven point five (37.5) square feet.

The location of said privilege shall be as shown on prints kept on file with the Department of Business Affairs and Consumer Protection and the Office of the City Clerk.

Said privilege shall be constructed in accordance with plans and specifications approved by the Zoning Department - Signs.

This grant of privilege in the public way shall be subject to the provisions of Section 10-28-015 and all other required provisions of the Municipal Code of Chicago.

The grantee shall pay to the City of Chicago as compensation for the privilege #1112557 herein granted the sum of fifty ($50.00) per annum in advance.

A 25% penalty will be added for payments received after due date.

The permit holder agrees to hold the City of Chicago harmless for any damage, relocation or replacement costs associated with damage, relocation or removal of private property caused by the City performing work in the public way.

Authority herein given and granted for a period of five (5) years from and after 03/18/2014.

Alderman _____

Michele Smith 43rd Ward

PARK VIEW
1936

City of Chicago

O2014-3648

Office of the City Clerk

Document Tracking Sheet

Meeting Date:	4/30/2014
Sponsor(s):	Smith (43)
Type:	Ordinance
Title:	Awning(s) for Twin Anchors
Committee(s) Assignment:	Committee on Transportation and Public Way

ORDINANCE
TWIN ANCHORS
Acct. No. 207 - 1
Permit No. 1112284

Be It Ordained by the City Council of the City of Chicago:

SECTION 1. Permission and authority are hereby given and granted to TWIN ANCHORS, upon the terms and subject to the conditions of this ordinance to maintain and use, as now constructed, two (2) Awning(s) projecting over the public right-of-way adjacent to its premises known as 1655 N. Sedgwick St..

Said Awning(s) at N. Sedgwick measure(s):
One (1) at thirty-one (31) feet in length, and four (4) feet in width for a total of one hundred twenty-four (124) square feet.

Said Awning(s) at W. Eugene measure(s):
One (1) at six (6) feet in length, and two (2) feet in width for a total of twelve (12) square feet.

The location of said privilege shall be as shown on prints kept on file with the Department of Business Affairs and Consumer Protection and the Office of the City Clerk.

Said privilege shall be constructed in accordance with plans and specifications approved by the Zoning Department - Signs.

This grant of privilege in the public way shall be subject to the provisions of Section 10-28-015 and all other required provisions of the Municipal Code of Chicago.

The grantee shall pay to the City of Chicago as compensation for the privilege #1112284 herein granted the sum of one hundred six ($106.00) per annum in advance.

A 25% penalty will be added for payments received after due date.


The permit holder agrees to hold the City of Chicago harmless for any damage, relocation or replacement costs associated with damage, relocation or removal of private property caused by the City performing work in the public way.

Authority herein given and granted for a period of five (5) years from and after 03/23/2014.

Alderman _____

Michele Smith 43rd Ward

N. SEDGWICK ST.

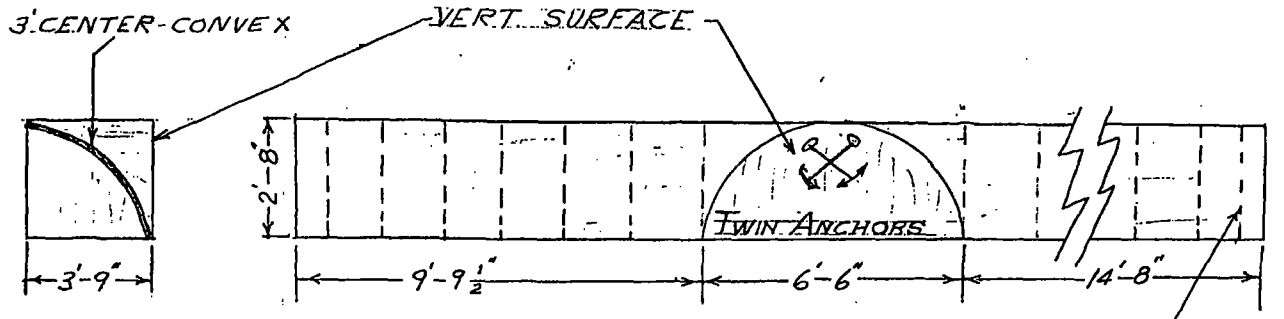


SIDE VIEW

10 ft. from Sedgwick
99 inches from vertical
awning to sidewalk

FRONT VIEW

¾" GALV. GATOR TUBING

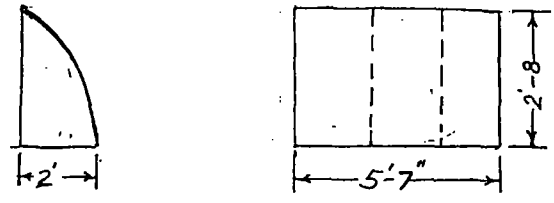

SIDE VIEW

FRONT VIEW

W. EUGENIE ST.

← 12ft. to Eugenie →

99 inches from awning vertical to sidewalk

FRONT & SIDE AWNINGS
TWIN ANCHORS, INC.
1655 N. SEDGWICK ST.
CHICAGO, IL. 60614 266-161

INSTALLATION BY:
WILLIAMS AWNING CO.
OAK PARK IL 60304 PH-848-9600

207-1

City of Chicago

O2014-3312

Office of the City Clerk

Document Tracking Sheet

Meeting Date:	4/30/2014
Sponsor(s):	Tunney (44)
Type:	Ordinance
Title:	Awning(s) for Giordano's on Belmont
Committee(s) Assignment:	Committee on Transportation and Public Way

ORDINANCE
GIORDANO'S ON BELMONT
Acct. No. 369743 - 2
Permit No. 1110946

Be It Ordained by the City Council of the City of Chicago:

SECTION 1. Permission and authority are hereby given and granted to GIORDANO'S ON BELMONT, upon the terms and subject to the conditions of this ordinance to maintain and use, as now constructed, one (1) Awning(s) projecting over the public right-of-way adjacent to its premises known as 1040 W. Belmont Ave..

Said Awning(s) at W. BELMONT measure(s):
One (1) at six point eight three (6.83) feet in length, and nine point zero eight (9.08) feet in width for a total of sixty-two point zero two (62.02) square feet.

The location of said privilege shall be as shown on prints kept on file with the Department of Business Affairs and Consumer Protection and the Office of the City Clerk.

Said privilege shall be constructed in accordance with plans and specifications approved by the Zoning Department - Signs.

This grant of privilege in the public way shall be subject to the provisions of Section 10-28-015 and all other required provisions of the Municipal Code of Chicago.

The grantee shall pay to the City of Chicago as compensation for the privilege #1110946 herein granted the sum of fifty ($50.00) per annum in advance.

A 25% penalty will be added for payments received after due date.

The permit holder agrees to hold the City of Chicago harmless for any damage, relocation or replacement costs associated with damage, relocation or removal of private property caused by the City performing work in the public way.

Authority herein given and granted for a period of five (5) years from and after 06/29/2013.


Alderman Thomas Tunney

Thomas Tunney 44th Ward


RECEIVED
#3
2014 APR 24 PM 12:43
OFFICE OF THE
CITY CLERK

THATCHER OAKS AWNINGS	
DRAWN WM 3/12/13	718 INDUSTRIAL DR ELMHURST, IL 60126 (630) 833-5700
CHECKED	
SALESMAN AV	
APPROVED	SIZE / JOB NUMBER: 722936 Giordano's
SCALE NTS	SHEET 3 OF 4


Front view, door canopy

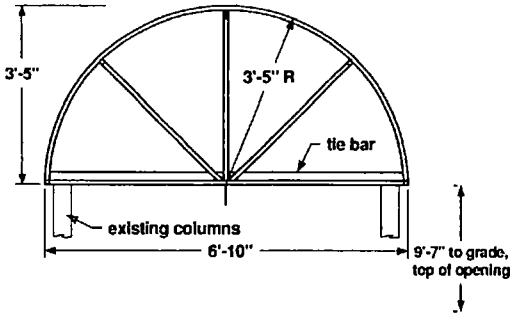

Plan view, door canopy

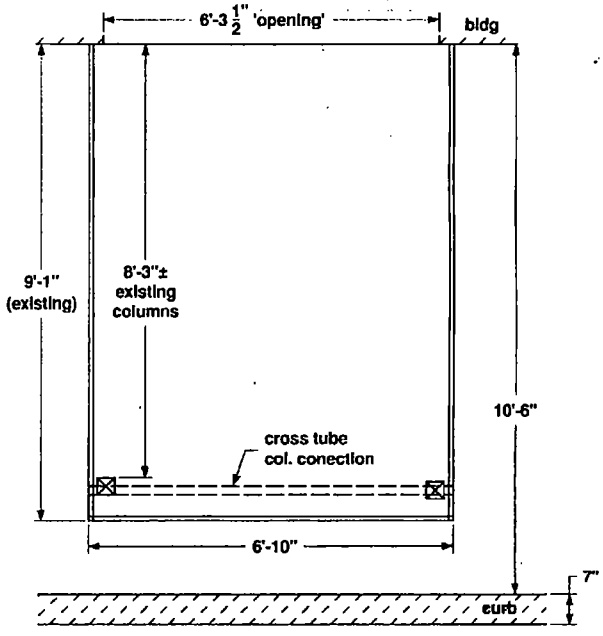

Iso view, door canopy

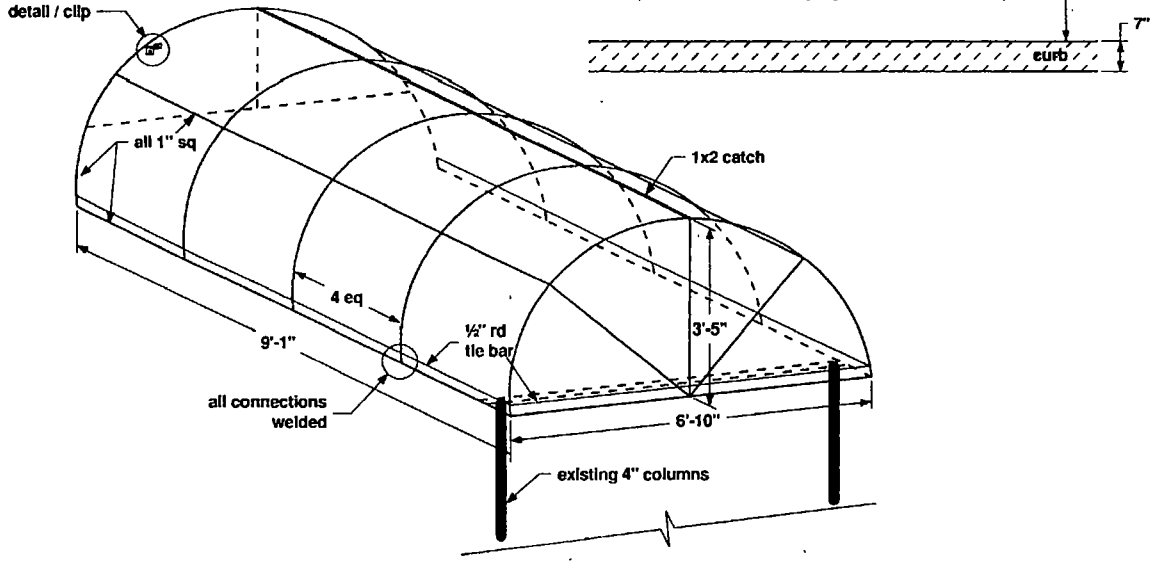



Giordano's logo - 18.75"h X 63.5"

THATCHER OAKS AWNINGS & SIGNS 630-833-5700 voice 630-333-4394 fax 718 Industrial Dr. Elmhurst, IL 60126	CLIENT: Giordano's			AWNING MATERIAL: SUNBRELLA	FILE NAME: Giordano's
	DRAWING DESCRIPTION: Graphic Approval Layout	DATE: 3/4/13	DRAWN BY: al.	COVER COLOR: JOCKEY RED	NO 2 REVISION BY: al DATE: 3/12/13
	CLIENT APPROVAL:			GRAPHIC APPLICATION: SGS HP VINYL	NO 3 REVISION BY: al DATE: 3/28/13
	ORDER #: 722936	SALESMAN: Allison Vargas	SCALE: Not To Certain Scale	GRAPHIC COLOR: BEIGE 049	

City of Chicago

O2014-3658

Office of the City Clerk

Document Tracking Sheet

Meeting Date:	4/30/2014
Sponsor(s):	Tunney (44)
Type:	Ordinance
Title:	Awning(s) for Clark Street Sports
Committee(s) Assignment:	Committee on Transportation and Public Way

ORDINANCE
CLARK STREET SPORTS
Acct. No. 288286 - 3
Permit No. 1112521

Be It Ordained by the City Council of the City of Chicago:

SECTION 1. Permission and authority are hereby given and granted to CLARK STREET SPORTS, upon the terms and subject to the conditions of this ordinance to maintain and use, as now constructed, one (1) Awning(s) projecting over the public right-of-way adjacent to its premises known as 3465 N. Clark St..

Said Awning(s) at N Clark St measure(s):
One (1) at twenty-four (24) feet in length, and two (2) feet in width for a total of forty-eight (48) square feet.

The location of said privilege shall be as shown on prints kept on file with the Department of Business Affairs and Consumer Protection and the Office of the City Clerk.

Said privilege shall be constructed in accordance with plans and specifications approved by the Zoning Department - Signs.

This grant of privilege in the public way shall be subject to the provisions of Section 10-28-015 and all other required provisions of the Municipal Code of Chicago.

The grantee shall pay to the City of Chicago as compensation for the privilege #1112521 herein granted the sum of fifty ($50.00) per annum in advance.

A 25% penalty will be added for payments received after due date.


The permit holder agrees to hold the City of Chicago harmless for any damage, relocation or replacement costs associated with damage, relocation or removal of private property caused by the City performing work in the public way.

Authority herein given and granted for a period of five (5) years from and after 03/18/2014.

Alderman Thomas Tunney

Thomas Tunney 44th Ward

3465 N. Clark St.

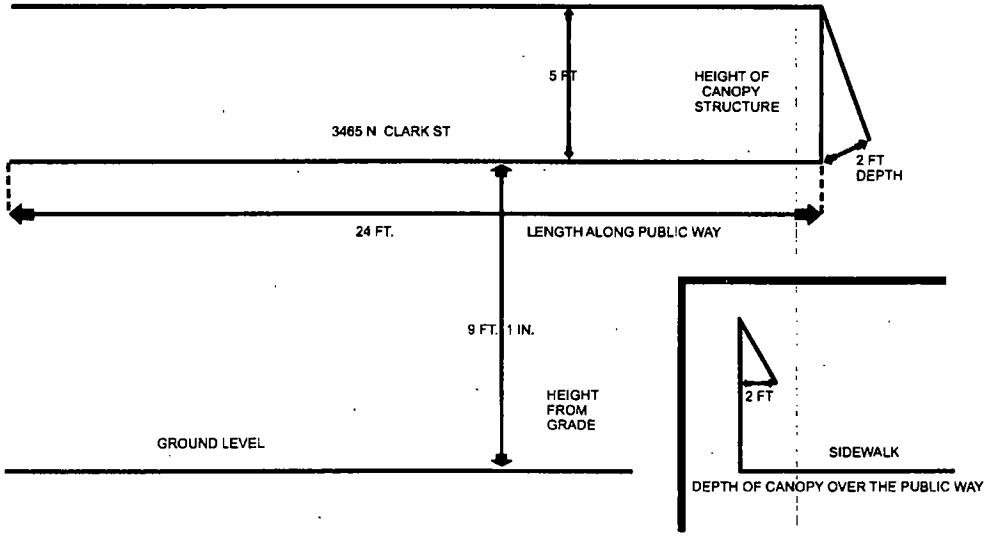

City of Chicago

O2014-3660

Office of the City Clerk

Document Tracking Sheet

Meeting Date:	4/30/2014
Sponsor(s):	Tunney (44)
Type:	Ordinance
Title:	Awning(s) for Crisp
Committee(s) Assignment:	Committee on Transportation and Public Way

ORDINANCE
CRISP
Acct. No. 322862 - 1
Permit No. 1112527

Be It Ordained by the City Council of the City of Chicago:

SECTION 1. Permission and authority are hereby given and granted to CRISP, upon the terms and subject to the conditions of this ordinance to maintain and use, as now constructed, one (1) Awning(s) projecting over the public right-of-way adjacent to its premises known as 2940 N. Broadway .

Said Awning(s) at N. Broadway measure(s):
One (1) at fourteen point zero eight (14.08) feet in length, and two point zero eight (2.08) feet in width for a total of twenty-nine point two nine (29.29) square feet.

The location of said privilege shall be as shown on prints kept on file with the Department of Business Affairs and Consumer Protection and the Office of the City Clerk.

Said privilege shall be constructed in accordance with plans and specifications approved by the Zoning Department - Signs.

This grant of privilege in the public way shall be subject to the provisions of Section 10-28-015 and all other required provisions of the Municipal Code of Chicago.

The grantee shall pay to the City of Chicago as compensation for the privilege #1112527 herein granted the sum of fifty ($50.00) per annum in advance.

A 25% penalty will be added for payments received after due date.


The permit holder agrees to hold the City of Chicago harmless for any damage, relocation or replacement costs associated with damage, relocation or removal of private property caused by the City performing work in the public way.

Authority herein given and granted for a period of five (5) years from and after 01/13/2014.


Alderman Thomas Tunney

Thomas Tunney 44th Ward


Front - Facing East

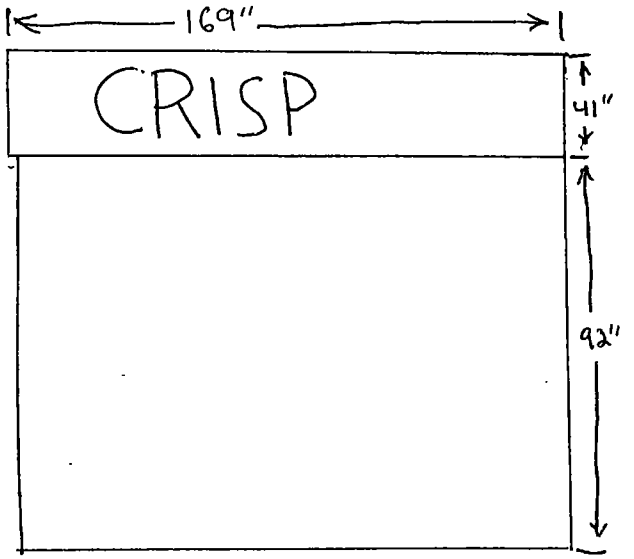

Right Side - Facing North

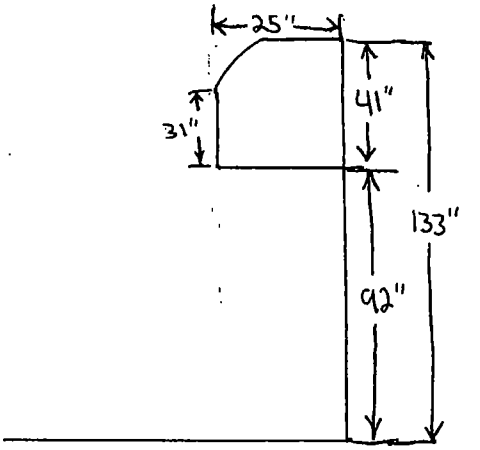

Left Side - Facing South

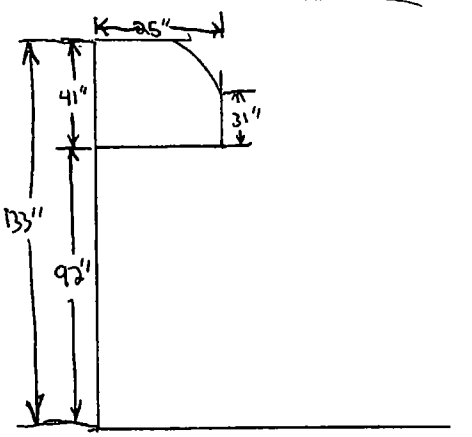

City of Chicago

O2014-3663

Office of the City Clerk

Document Tracking Sheet

Meeting Date:	4/30/2014
Sponsor(s):	Tunney (44)
Type:	Ordinance
Title:	Awning(s) for Dandy Dollar
Committee(s) Assignment:	Committee on Transportation and Public Way

ORDINANCE
DANDY DOLLAR
Acct. No. 379212 - 1
Permit No. 1111266

Be It Ordained by the City Council of the City of Chicago:

SECTION 1. Permission and authority are hereby given and granted to DANDY DOLLAR, upon the terms and subject to the conditions of this ordinance to construct, install, maintain and use one (1) Awning(s) projecting over the public right-of-way adjacent to its premises known as 3176 N. Clark St..

Said Awning(s) at N. Clark Street measure(s):
One (1) at seventeen (17) feet in length, and two point zero eight (2.08) feet in width for a total of thirty-five point three six (35.36) square feet.

The location of said privilege shall be as shown on prints kept on file with the Department of Business Affairs and Consumer Protection and the Office of the City Clerk.

Said privilege shall be constructed in accordance with plans and specifications approved by the Zoning Department - Signs.

This grant of privilege in the public way shall be subject to the provisions of Section 10-28-015 and all other required provisions of the Municipal Code of Chicago.

The grantee shall pay to the City of Chicago as compensation for the privilege #1111266 herein granted the sum of fifty ($50.00) per annum in advance.


A 25% penalty will be added for payments received after due date.

The permit holder agrees to hold the City of Chicago harmless for any damage, relocation or replacement costs associated with damage, relocation or removal of private property caused by the City performing work in the public way.

Authority herein given and granted for a period of five (5) years from and after Date of Passage.

Alderman Thomas Tunney

Thomas Tunney 44th Ward

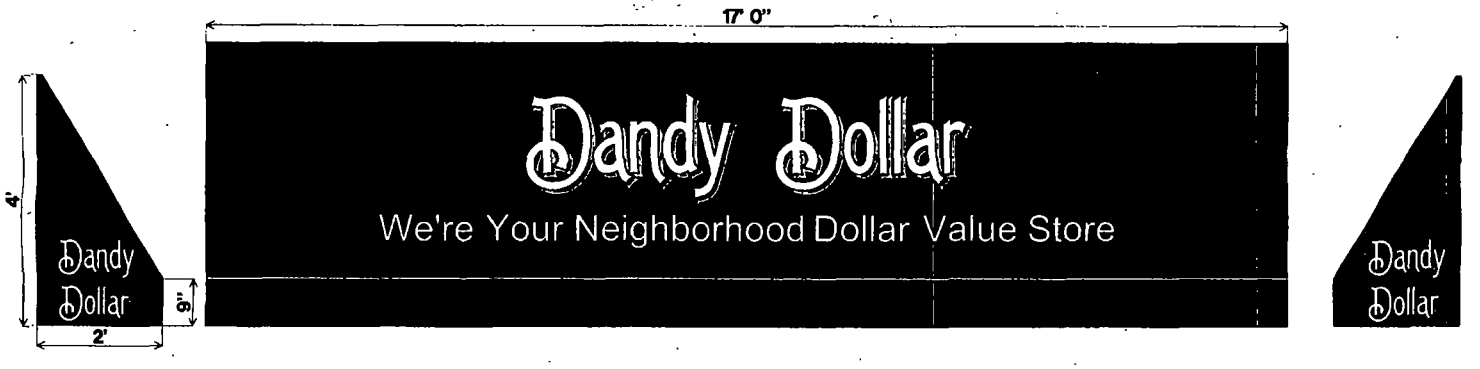

Dandy Dollar - 17"h X 83"w

We're Your Neighborhood Dollar Value Store - 5"h X 138.25"w

Dandy Dollar (wings) - 16.25"h X 15"w each

THATCHER OAKS AWNINGS & SIGNS 630-833-5700 voice 630-833-5795 fax 718 Industrial Dr. Elmhurst, IL 60126	CLIENT: Dandy Dollar			AWNING MATERIAL: SUNBRELLA	FILE NAME: Dandy Dollar		
	DRAWING DESCRIPTION: Graphic Approval Layout	DATE: 1/3/14	DRAWN BY: al.	COVER COLOR: BLACK	NO.	REVISION BY:	DATE:
	CLIENT APPROVAL			GRAPHIC APPLICATION: SGS TRI VINYL	2	al	1/22/14
	ORDER #: 724056	SALESMAN: Allison Vargas	SCALE: Not To Certain Scale	GRAPHIC COLOR: WHITE & RED	3	al	2/4/14

City of Chicago

O2014-3667

Office of the City Clerk

Document Tracking Sheet

Meeting Date:	4/30/2014
Sponsor(s):	Tunney (44)
Type:	Ordinance
Title:	Awning(s) for Einstein Bros. Bagels No. 2436
Committee(s) Assignment:	Committee on Transportation and Public Way

ORDINANCE
EINSTEIN BROS. BAGELS # 2436
Acct. No. 230211 - 8
Permit No. 1112660

Be It Ordained by the City Council of the City of Chicago:

SECTION 1. Permission and authority are hereby given and granted to EINSTEIN BROS. BAGELS # 2436, upon the terms and subject to the conditions of this ordinance to maintain and use, as now constructed, one (1) Awning(s) projecting over the public right-of-way adjacent to its premises known as 3455 N. Clark St..

Said Awning(s) at N.CLARK measure(s):
One (1) at eighteen point eight (18.8) feet in length, and one point eight (1.8) foot in width for a total of thirty-three point eight four (33.84) square feet.

The location of said privilege shall be as shown on prints kept on file with the Department of Business Affairs and Consumer Protection and the Office of the City Clerk.

Said privilege shall be constructed in accordance with plans and specifications approved by the Zoning Department - Signs.

This grant of privilege in the public way shall be subject to the provisions of Section 10-28-015 and all other required provisions of the Municipal Code of Chicago.

The grantee shall pay to the City of Chicago as compensation for the privilege #1112660 herein granted the sum of fifty ($50.00) per annum in advance.

A 25% penalty will be added for payments received after due date.


The permit holder agrees to hold the City of Chicago harmless for any damage, relocation or replacement costs associated with damage, relocation or removal of private property caused by the City performing work in the public way.

Authority herein given and granted for a period of five (5) years from and after 05/24/2014.

Alderman Thomas Tunney

Thomas Tunney 44th Ward

TIME RECEIVED
April 10, 2009 12:05:27 PM MDT
REMOTE CSID
312 745 2958
DURATION
114
PAGES
3
STATUS
Received
04/10/2009 12:16 FAX 312 745 2958
DBAL PUBLIC WAY USE
001/003

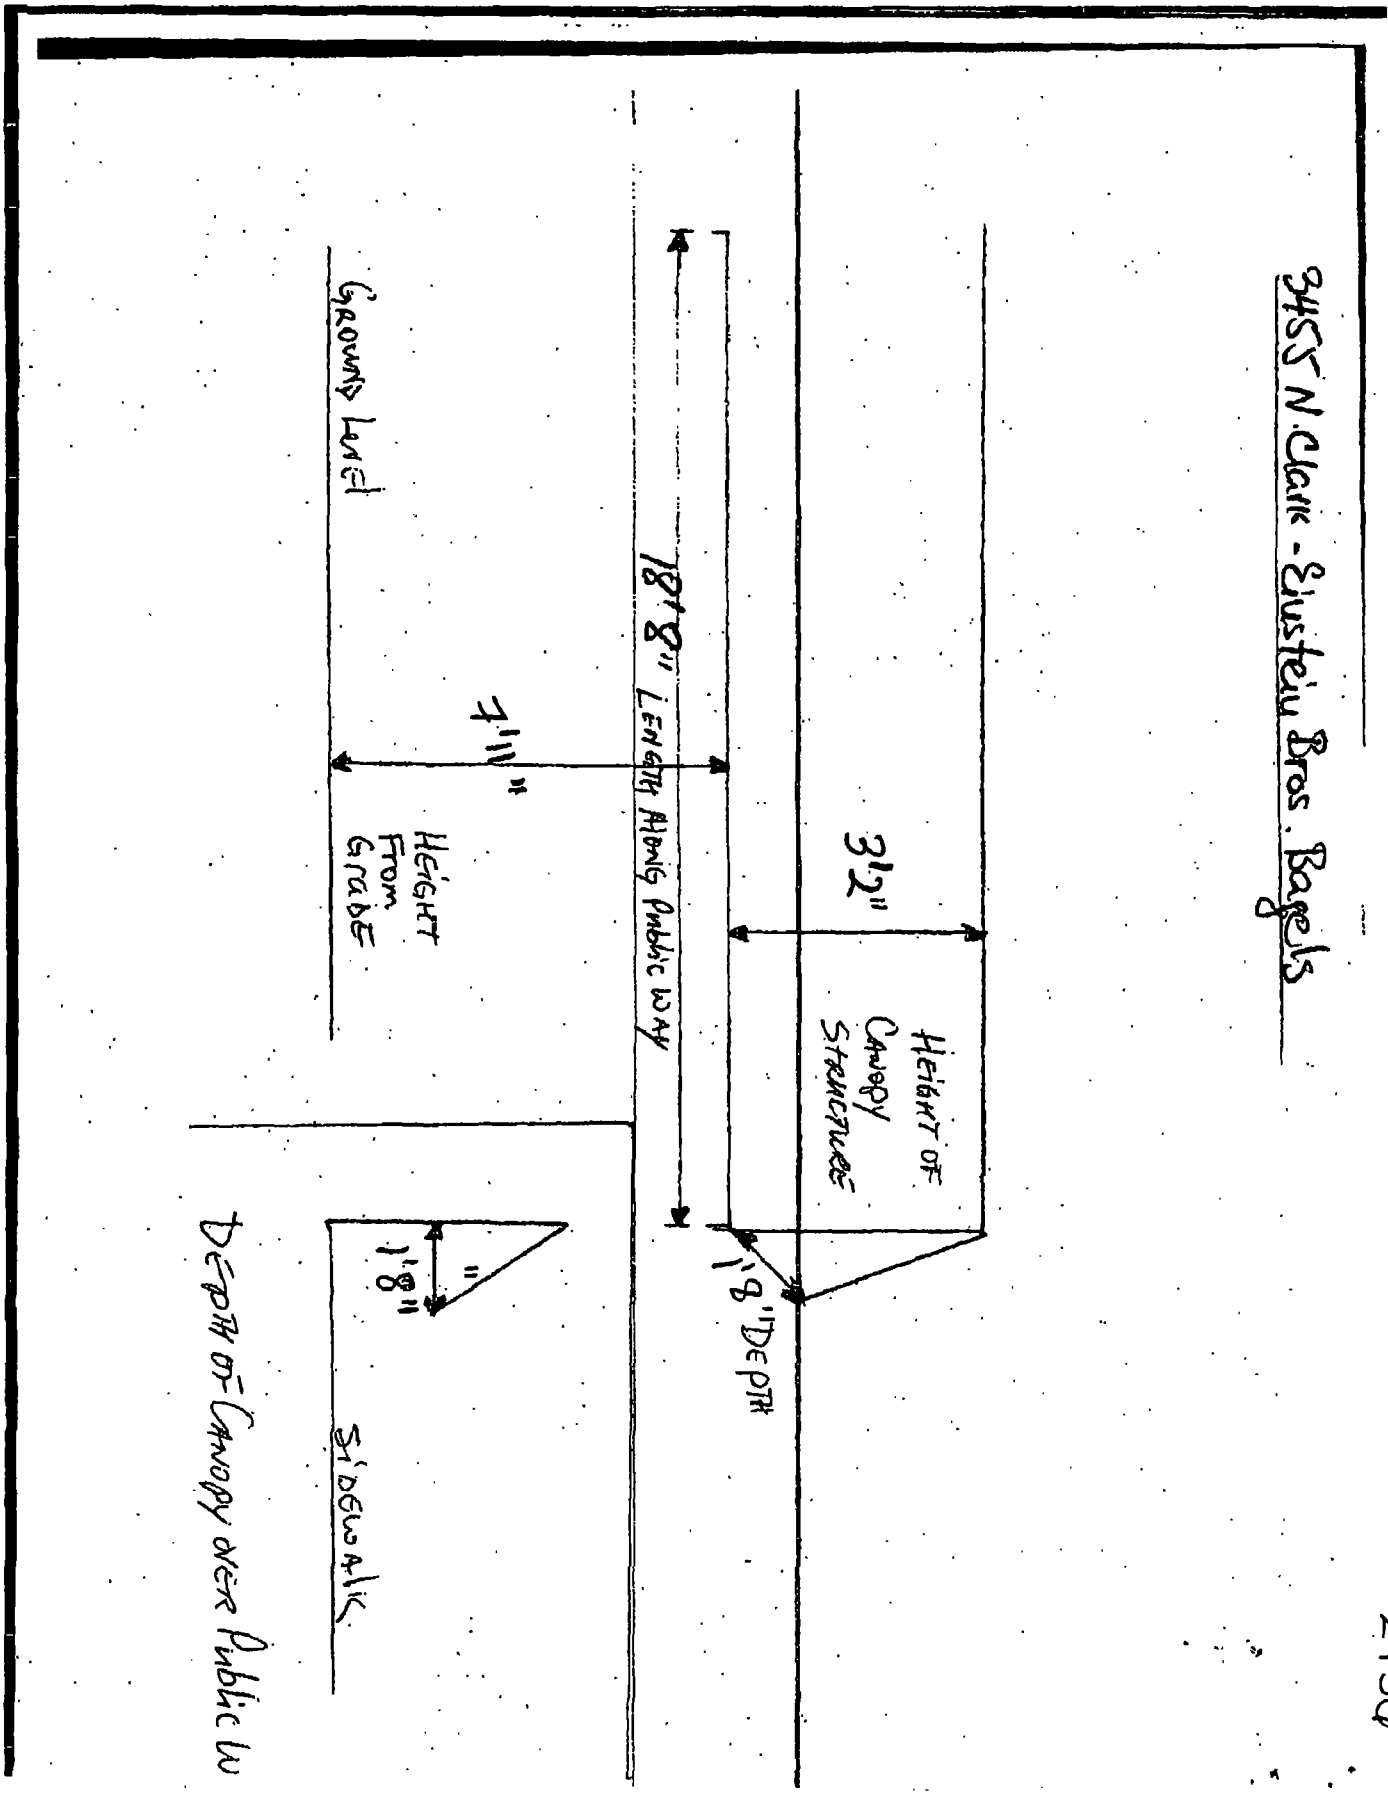

City of Chicago

O2014-3677

Office of the City Clerk

Document Tracking Sheet

Meeting Date:	4/30/2014
Sponsor(s):	Tunney (44)
Type:	Ordinance
Title:	Awning(s) for Einstein Bros. Bagels No. 2578
Committee(s) Assignment:	Committee on Transportation and Public Way

ORDINANCE
EINSTEIN BROS. BAGELS # 2578
Acct. No. 230211 - 9
Permit No. 1112661

Be It Ordained by the City Council of the City of Chicago:

SECTION 1. Permission and authority are hereby given and granted to EINSTEIN BROS. BAGELS # 2578, upon the terms and subject to the conditions of this ordinance to maintain and use, as now constructed, one (1) Awning(s) projecting over the public right-of-way adjacent to its premises known as 3420 N. Southport Ave..

Said Awning(s) at N. Southport Ave. measure(s):
One (1) at twenty-three point five eight (23.58) feet in length, and two (2) feet in width for a total of forty-seven point one six (47.16) square feet.

The location of said privilege shall be as shown on prints kept on file with the Department of Business Affairs and Consumer Protection and the Office of the City Clerk.

Said privilege shall be constructed in accordance with plans and specifications approved by the Zoning Department - Signs.

This grant of privilege in the public way shall be subject to the provisions of Section 10-28-015 and all other required provisions of the Municipal Code of Chicago.

The grantee shall pay to the City of Chicago as compensation for the privilege #1112661 herein granted the sum of fifty ($50.00) per annum in advance.

A 25% penalty will be added for payments received after due date.

The permit holder agrees to hold the City of Chicago harmless for any damage, relocation or replacement costs associated with damage, relocation or removal of private property caused by the City performing work in the public way.

Authority herein given and granted for a period of five (5) years from and after 04/26/2014.

Alderman Thomas Tunney

Thomas Tunney 44th Ward



Building/Awning Elevation

Scale: NTS

NATIONAL AWNING & SIGN

Design No.:090037

The information contained in this Document and the Design work are the sole Property of National Awning & Sign, LLC and may not be copied distributed or made available to others without expressed written consent of National Awning & Sign, LLC.

Date: March 18, 2008
Sheet: 1 of 2
Store No. 2578
Location:
City/State:

Contacts:
Salesman: Todd Hefner
Designer: Trent Schultz
Project Manager:
P.817.625.4323 F.817.625.2123

Customer:
Salesman:
Project Manager:
Final Approvals

Final electrical connection note: Customer is responsible for retaining a licensed electrician to complete final connection.

City of Chicago

O2014-3680

Office of the City Clerk

Document Tracking Sheet

Meeting Date:	4/30/2014
Sponsor(s):	Tunney (44)
Type:	Ordinance
Title:	Awning(s) for Great Falafel
Committee(s) Assignment:	Committee on Transportation and Public Way

ORDINANCE
GREAT FALAFEL
Acct. No. 379903 - 1
Permit No. 1110646

Be It Ordained by the City Council of the City of Chicago:

SECTION 1. Permission and authority are hereby given and granted to GREAT FALAFEL, upon the terms and subject to the conditions of this ordinance to maintain and use, as now constructed, one (1) Awning(s) projecting over the public right-of-way adjacent to its premises known as 500 W. Diversey Pkwy..

Said Awning(s) at W. Diversey Pkwy measure(s):
One (1) at four (4) feet in length, and two (2) feet in width for a total of eight (8) square feet.

The location of said privilege shall be as shown on prints kept on file with the Department of Business Affairs and Consumer Protection and the Office of the City Clerk.

Said privilege shall be constructed in accordance with plans and specifications approved by the Zoning Department - Signs.

This grant of privilege in the public way shall be subject to the provisions of Section 10-28-015 and all other required provisions of the Municipal Code of Chicago.

The grantee shall pay to the City of Chicago as compensation for the privilege #1110646 herein granted the sum of fifty ($50.00) per annum in advance.

A 25% penalty will be added for payments received after due date.

The permit holder agrees to hold the City of Chicago harmless for any damage, relocation or replacement costs associated with damage, relocation or removal of private property caused by the City performing work in the public way.

Authority herein given and granted for a period of five (5) years from and after Date of Passage.

Alderman Thomas Tunney

Thomas Tunney 44th Ward


APPLICATION TO USE THE PUBLIC RIGHT OF WAY

EXAMPLE OF CANOPY/AWNING DRAWING

CANOPY DRAWINGS

PROPERTY LOCATION: 500 Wdiversey Parkway

ORGANIZATION'S NAME: GREAT PALAPER

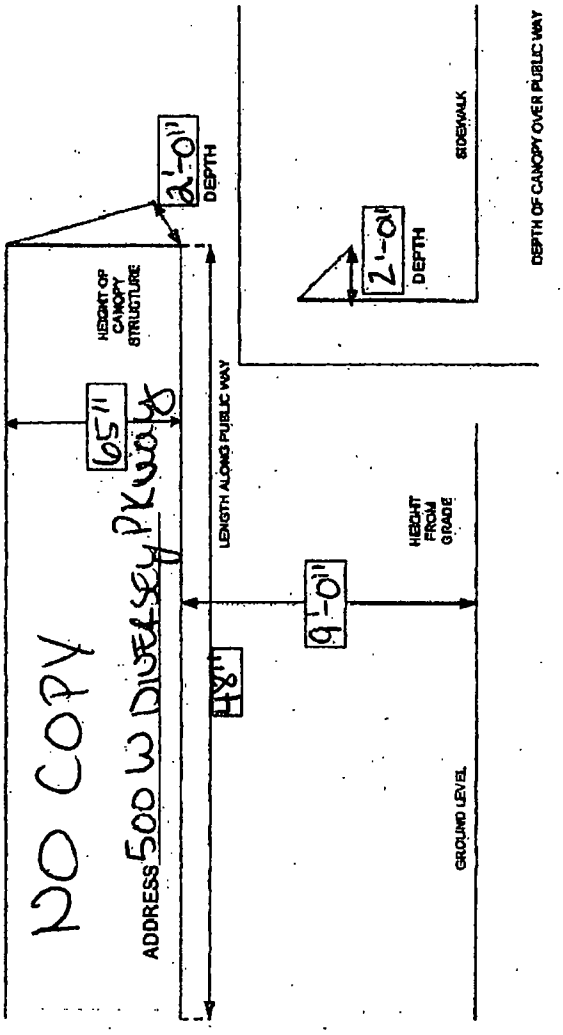

City of Chicago

O2014-3682

Office of the City Clerk

Document Tracking Sheet

Meeting Date:	4/30/2014
Sponsor(s):	Tunney (44)
Type:	Ordinance
Title:	Awning(s) for Lange's Liquors
Committee(s) Assignment:	Committee on Transportation and Public Way

ORDINANCE
LANGE'S LIQUORS
Acct. No. 395 - 1
Permit No. 1112542

Be It Ordained by the City Council of the City of Chicago:

SECTION 1. Permission and authority are hereby given and granted to LANGE'S LIQUORS, upon the terms and subject to the conditions of this ordinance to maintain and use, as now constructed, one (1) Awning(s) projecting over the public right-of-way adjacent to its premises known as 3500 N. Southport Ave..

Said Awning(s) at N. Southport Avenue & W. Cornelia Avenue measure(s):
One (1) at sixty-eight (68) feet in length, and two point five (2.5) feet in width for a total of one hundred seventy (170) square feet.

The location of said privilege shall be as shown on prints kept on file with the Department of Business Affairs and Consumer Protection and the Office of the City Clerk.

Said privilege shall be constructed in accordance with plans and specifications approved by the Zoning Department - Signs.

This grant of privilege in the public way shall be subject to the provisions of Section 10-28-015 and all other required provisions of the Municipal Code of Chicago.

The grantee shall pay to the City of Chicago as compensation for the privilege #1112542 herein granted the sum of ninety-three ($93.00) per annum in advance.

A 25% penalty will be added for payments received after due date.

The permit holder agrees to hold the City of Chicago harmless for any damage, relocation or replacement costs associated with damage, relocation or removal of private property caused by the City performing work in the public way.

Authority herein given and granted for a period of five (5) years from and after 03/18/2014.

Alderman Thomas Tunney

Thomas Tunney 44th Ward

3500 N. Southport
Chicago, IL 60657
15 FT
Cornelia Ave
Southport Ave.
43 ft +
Width from building
2.5 FT
Height above Grade
10.5

City of Chicago

O2014-3685

Office of the City Clerk

Document Tracking Sheet

Meeting Date:	4/30/2014
Sponsor(s):	Tunney (44)
Type:	Ordinance
Title:	Awning(s) for Los Caminos De Michoacan
Committee(s) Assignment:	Committee on Transportation and Public Way

ORDINANCE
Los Caminos De Michoacan
Acct. No. 293995 - 1
Permit No. 1112266

Be It Ordained by the City Council of the City of Chicago:

SECTION 1. Permission and authority are hereby given and granted to Los Caminos De Michoacan, upon the terms and subject to the conditions of this ordinance to maintain and use, as now constructed, one (1) Awning(s) projecting over the public right-of-way adjacent to its premises known as 3948 N. Sheridan Rd..

Said Awning(s) at N. SHERIDAN RD measure(s):
One (1) at thirty-five (35) feet in length, and two (2) feet in width for a total of seventy (70) square feet.

The location of said privilege shall be as shown on prints kept on file with the Department of Business Affairs and Consumer Protection and the Office of the City Clerk.

Said privilege shall be constructed in accordance with plans and specifications approved by the Zoning Department - Signs.

This grant of privilege in the public way shall be subject to the provisions of Section 10-28-015 and all other required provisions of the Municipal Code of Chicago.

The grantee shall pay to the City of Chicago as compensation for the privilege #1112266 herein granted the sum of sixty ($60.00) per annum in advance.

A 25% penalty will be added for payments received after due date.


The permit holder agrees to hold the City of Chicago harmless for any damage, relocation or replacement costs associated with damage, relocation or removal of private property caused by the City performing work in the public way.

Authority herein given and granted for a period of five (5) years from and after 03/18/2014.

Alderman Thomas Tunney

Thomas Tunney 44th Ward


Tacos
Tortas
Burritos
Carry Out
Caminos De Michoacan
MEXICAN CUISINE
Meat
& Seafood
The Best Burritos In Town
RICO MENUDO Y POZOL
BYOB
OPEN
BYOB

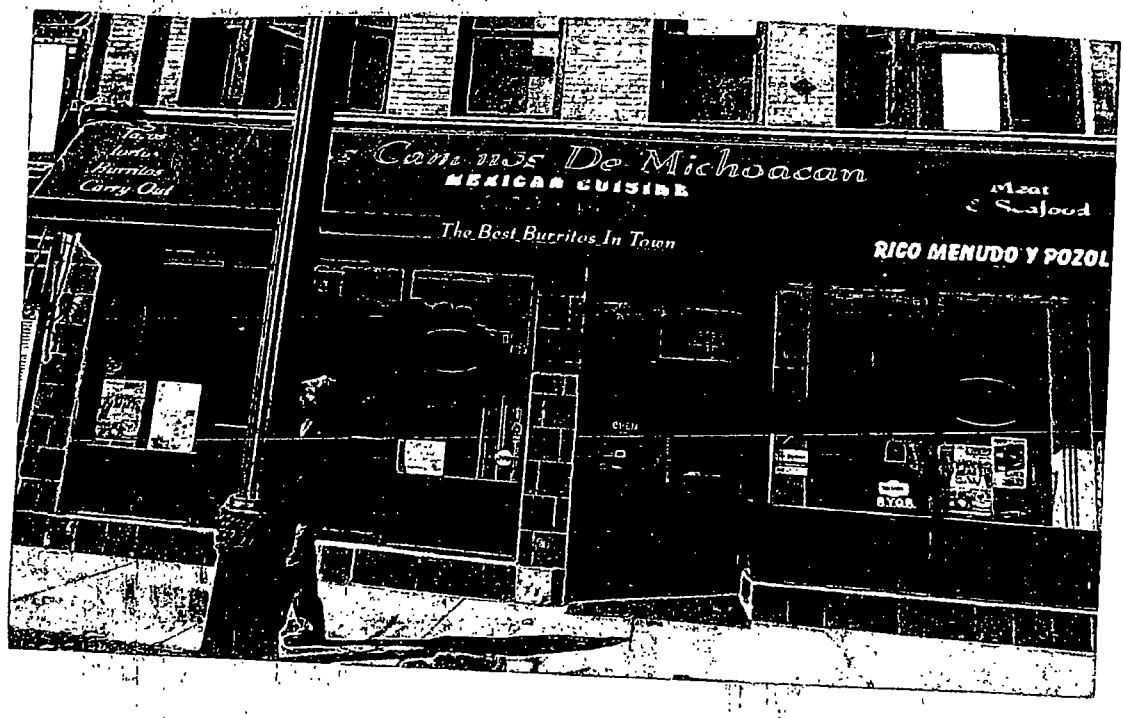
Tacos
Tortas
Burritos
Carry Out
Caminos De Michoacan
MEXICAN CUISINE
Meat
& Seafood
The Best Burritos In Town
RICO MENUDO Y POZOL
OPEN
BYOB

City of Chicago

O2014-3687

Office of the City Clerk

Document Tracking Sheet

Meeting Date:	4/30/2014
Sponsor(s):	Tunney (44)
Type:	Ordinance
Title:	Awning(s) for Schoolyard Tavern & Grill
Committee(s) Assignment:	Committee on Transportation and Public Way

ORDINANCE
SCHOOLYARD TAVERN & GRILL
Acct. No. 33286 - 1
Permit No. 1112133

Be It Ordained by the City Council of the City of Chicago:

SECTION 1. Permission and authority are hereby given and granted to SCHOOLYARD TAVERN & GRILL, upon the terms and subject to the conditions of this ordinance to maintain and use, as now constructed, one (1) Awning(s) projecting over the public right-of-way adjacent to its premises known as 3258 N. Southport Ave..

Said Awning(s) at wrap around canopy at corner of School St. & Southport Ave. measure(s):
One (1) at thirty-five (35) feet in length, and three (3) feet in width for a total of one hundred five (105) square feet.

The location of said privilege shall be as shown on prints kept on file with the Department of Business Affairs and Consumer Protection and the Office of the City Clerk.

Said privilege shall be constructed in accordance with plans and specifications approved by the Zoning Department - Signs.

This grant of privilege in the public way shall be subject to the provisions of Section 10-28-015 and all other required provisions of the Municipal Code of Chicago.

The grantee shall pay to the City of Chicago as compensation for the privilege #1112133 herein granted the sum of sixty ($60.00) per annum in advance.

A 25% penalty will be added for payments received after due date.


The permit holder agrees to hold the City of Chicago harmless for any damage, relocation or replacement costs associated with damage, relocation or removal of private property caused by the City performing work in the public way.

Authority herein given and granted for a period of five (5) years from and after 02/08/2014.

Alderman Thomas Tunney

Thomas Tunney 44th Ward

Schoolyard Tavern & Grill
Awning Drawing
3258 N. Southport Avenue
Chicago, IL 60657

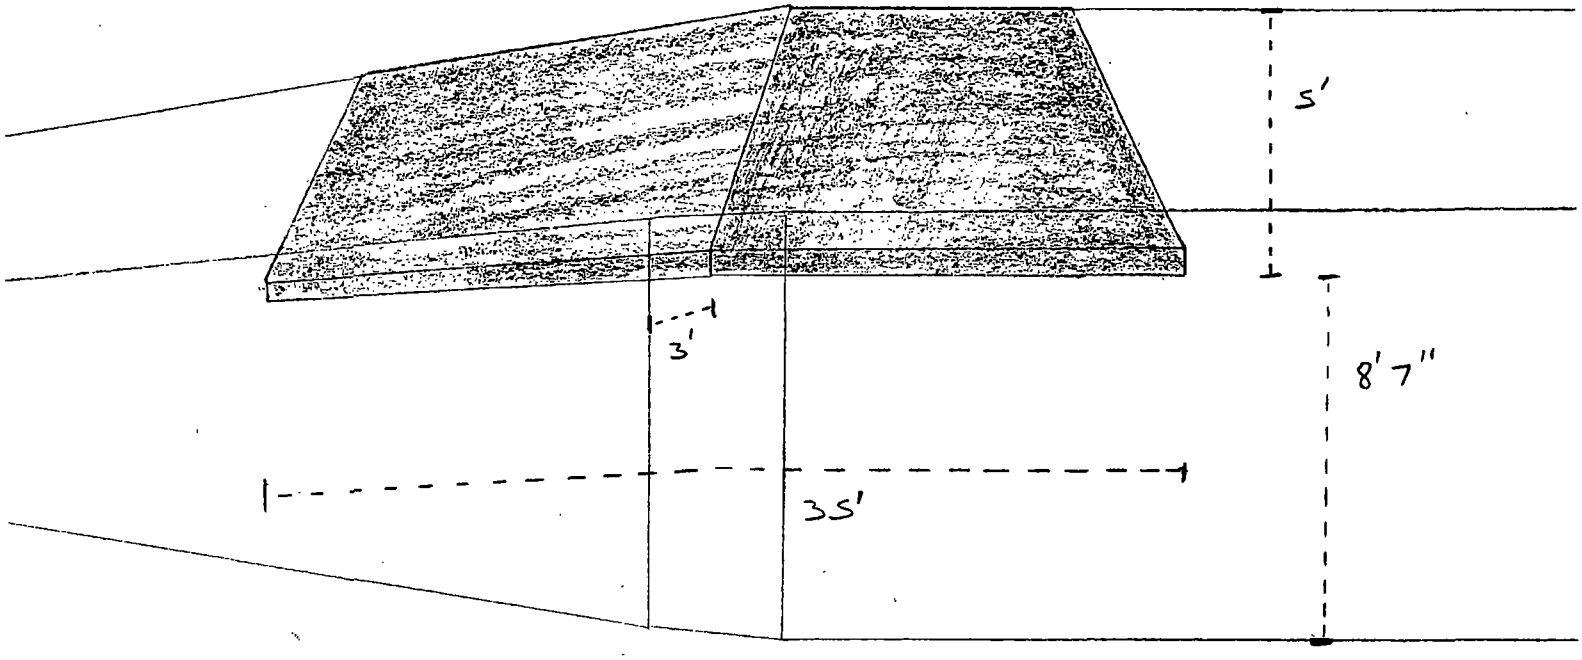

City of Chicago

O2014-3694

Office of the City Clerk

Document Tracking Sheet

Meeting Date:	4/30/2014
Sponsor(s):	Pawar (47)
Type:	Ordinance
Title:	Awning(s) for Artesian Condo Assn.
Committee(s) Assignment:	Committee on Transportation and Public Way

ORDINANCE
ARTESTIAN CONDOMINIUM ASSOCIATION
Acct. No. 347029 - 1
Permit No. 1112267

Be It Ordained by the City Council of the City of Chicago:

SECTION 1. Permission and authority are hereby given and granted to ARTESTIAN CONDOMINIUM ASSOCIATION, upon the terms and subject to the conditions of this ordinance to maintain and use, as now constructed, sixteen (16) Awning(s) projecting over the public right-of-way adjacent to its premises known as 4751 N. Artesian Ave..

Said Awning(s) at N. ARTESIAN measure(s):
One (1) at seven (7) feet in length, and three (3) feet in width for a total of twenty-one (21) square feet.

Said Awning(s) at N. ARTESIAN measure(s):
One (1) at eleven (11) feet in length, and three (3) feet in width for a total of thirty-three (33) square feet.

Said Awning(s) at N. ARTESIAN measure(s):
Four (4) at nine point eight three (9.83) feet in length, and two (2) feet in width for a total of seventy-eight point six four (78.64) square feet.

Said Awning(s) at W. LAWRENCE AVE measure(s):
Ten (10) at nine point eight three (9.83) feet in length, and two (2) feet in width for a total of one hundred ninety-six point six (196.6) square feet.

The location of said privilege shall be as shown on prints kept on file with the Department of Business Affairs and Consumer Protection and the Office of the City Clerk.

Said privilege shall be constructed in accordance with plans and specifications approved by the Zoning Department - Signs.

This grant of privilege in the public way shall be subject to the provisions of Section 10-28-015 and all other required provisions of the Municipal Code of Chicago.

The grantee shall pay to the City of Chicago as compensation for the privilege #1112267 herein granted the sum of one hundred seventy-five ($175.00) per annum in advance.

A 25% penalty will be added for payments received after due date.

The permit holder agrees to hold the City of Chicago harmless for any damage, relocation or replacement costs associated with damage, relocation or removal of private property caused by the City performing work in the public way.

Authority herein given and granted for a period of five (5) years from and after 12/14/2013.

Alderman _____

Ameya Pawar 47th Ward

platinum group

Department of Business Affairs and Consumer Protection
Small Business Center - Public Way Use Unit
City Hall - 121 N. LaSalle Street, Room 800 • Chicago, IL 60602
(312)-74-GOBIZ (312-744-6249) • (312) 744-1944 (TTY)
http://www.cityofchicago.org/bacp

04/30/2014

Alderman **Ameya Pawar**
Ward # **47**
City of Chicago
City Hall, Room **300**
121 North LaSalle Street
Chicago, Illinois 60602

Re: An ordinance to use and maintain a portion of the public right-of-way for **sixteen (16) awning(s)** for **ARTESTIAN CONDOMINIUM ASSOCIATION**, adjacent to the premises known as **4751 N. Artesian Ave.**.

Dear Alderman **Ameya Pawar**:

The applicant referenced above has requested the use of the public right-of-way for a **awning(s)**. An ordinance has been prepared by the Department of Business Affairs and Consumer Protection – Small Business Center - Public Way Use Unit for presentation to the City Council. Because this request was made for properties located in your ward, as approved by you as per the attached, I respectfully request that you introduce the attached ordinance at the next City Council meeting.

If you have any questions regarding this ordinance, please contact Anthony Bertuca at (312) 744-5506.

Department of Business Affairs and Consumer Protection

City of Chicago

O2014-3704

Office of the City Clerk

Document Tracking Sheet

Meeting Date:	4/30/2014
Sponsor(s):	Pawar (47)
Type:	Ordinance
Title:	Awning(s) for Blue Rooster Event Catering
Committee(s) Assignment:	Committee on Transportation and Public Way

ORDINANCE
BLUE ROOSTER EVENT CATERING
Acct. No. 338160 - 1
Permit No. 1106849

Be It Ordained by the City Council of the City of Chicago:

SECTION 1. Permission and authority are hereby given and granted to BLUE ROOSTER EVENT CATERING, upon the terms and subject to the conditions of this ordinance to construct, install, maintain and use one (1) Awning(s) projecting over the public right-of-way adjacent to its premises known as 4011 N. Ravenswood Ave..

Said Awning(s) at N RAVENSWOOD AVE measure(s):
One (1) at four point eight three (4.83) feet in length, and three (3) feet in width for a total of fourteen point four nine (14.49) square feet.

The location of said privilege shall be as shown on prints kept on file with the Department of Business Affairs and Consumer Protection and the Office of the City Clerk.

Said privilege shall be constructed in accordance with plans and specifications approved by the Zoning Department - Signs.

This grant of privilege in the public way shall be subject to the provisions of Section 10-28-015 and all other required provisions of the Municipal Code of Chicago.

The grantee shall pay to the City of Chicago as compensation for the privilege #1106849 herein granted the sum of fifty ($50.00) per annum in advance.

A 25% penalty will be added for payments received after due date.

The permit holder agrees to hold the City of Chicago harmless for any damage, relocation or replacement costs associated with damage, relocation or removal of private property caused by the City performing work in the public way.


Authority herein given and granted for a period of five (5) years from and after Date of Passage.


Alderman _____

Ameya Pawar 47th Ward

1 Traditional style stationary awning with end wings and a stationary valance manufactured complete and installed over the west face door. Frame made of 1" sq. and ½" rd. welded galvanized steel tubing. Fabric attached by the lace-on method, using Sunbrella material #4775, Ginza Java.

- Lettering to be white color and applied to valance area only AS SHOWN BELOW.

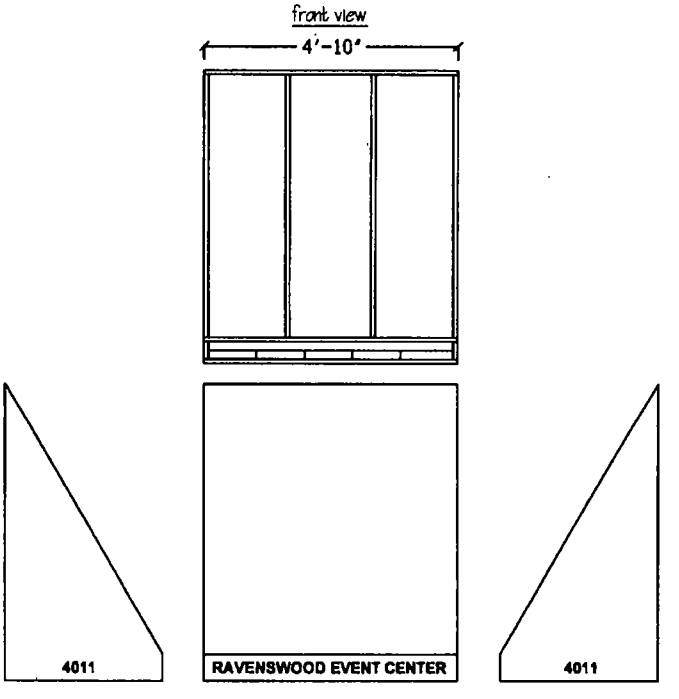

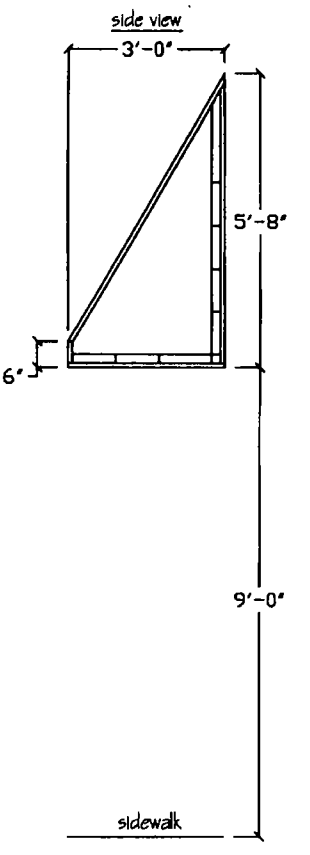

EVANSTON AWNING CO.
2801 Central St. Evanston, IL 60201
847-864-4520

By signing this drawing you are agreeing with the proportionate shape and sizes indicated, fabric color and pattern, and proportionate graphics for the awning you have contracted to purchase from E.A.C.. This image belongs to E.A.C. and cannot be reproduced or used for alternate purposes.

Sign as approved for manufacturing _____ Date _____

Job: Ravenswood Event Center
4011 N. Ravenswood, Suite 105
Chicago, IL. 60613
Contact: Andy Kalish
Scale: ⅜" = 1'-0"
Date: 4 - 10 - 2013 revised

Department of Business Affairs and Consumer Protection
Small Business Center - Public Way Use Unit
City Hall - 121 N. LaSalle Street, Room 800 • Chicago, IL 60602
(312)-74-GOBIZ (312-744-6249) • (312) 744-1944 (TTY)
http://www.cityofchicago.org/bacp

04/30/2014

Alderman **Ameya Pawar**
Ward # **47**
City of Chicago
City Hall, Room **300**
121 North LaSalle Street
Chicago, Illinois 60602

Re: An ordinance to use and maintain a portion of the public right-of-way for **one (1) awning(s)** for **BLUE ROOSTER EVENT CATERING**, adjacent to the premises known as **4011 N. Ravenswood Ave.**.

Dear Alderman **Ameya Pawar**:

The applicant referenced above has requested the use of the public right-of-way for a **awning(s)**. An ordinance has been prepared by the Department of Business Affairs and Consumer Protection – Small Business Center - Public Way Use Unit for presentation to the City Council. Because this request was made for properties located in your ward, as approved by you as per the attached, I respectfully request that you introduce the attached ordinance at the next City Council meeting.

If you have any questions regarding this ordinance, please contact Anthony Bertuca at (312) 744-5506.

Department of Business Affairs and Consumer Protection

City of Chicago

O2014-3711

Office of the City Clerk

Document Tracking Sheet

Meeting Date:	4/30/2014
Sponsor(s):	Osterman (48)
Type:	Ordinance
Title:	Awning(s) for Maddiebird Bakery
Committee(s) Assignment:	Committee on Transportation and Public Way

ORDINANCE
MADDIEBIRD BAKERY
Acct. No. 362830 - 3
Permit No. 1111152

Be It Ordained by the City Council of the City of Chicago:

SECTION 1. Permission and authority are hereby given and granted to MADDIEBIRD BAKERY, upon the terms and subject to the conditions of this ordinance to construct, install, maintain and use one (1) Awning(s) projecting over the public right-of-way adjacent to its premises known as 1445 W. Devon Ave..

Said Awning(s) at W Devon Ave measure(s):
One (1) at fourteen point eight three (14.83) feet in length, and one point five (1.5) foot in width for a total of twenty-two point two five (22.25) square feet.

The location of said privilege shall be as shown on prints kept on file with the Department of Business Affairs and Consumer Protection and the Office of the City Clerk.

Said privilege shall be constructed in accordance with plans and specifications approved by the Zoning Department - Signs.

This grant of privilege in the public way shall be subject to the provisions of Section 10-28-015 and all other required provisions of the Municipal Code of Chicago.

The grantee shall pay to the City of Chicago as compensation for the privilege #1111152 herein granted the sum of fifty ($50.00) per annum in advance.

A 25% penalty will be added for payments received after due date.

The permit holder agrees to hold the City of Chicago harmless for any damage, relocation or replacement costs associated with damage, relocation or removal of private property caused by the City performing work in the public way.


Authority herein given and granted for a period of five (5) years from and after Date of Passage.

Alderman _____


Harry Osterman 48th Ward

SAMPLE AWNING FRAME LAYOUT


SIDE VIEW

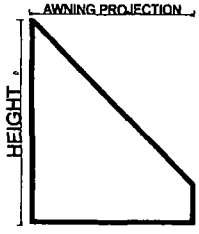

FRONT VIEW

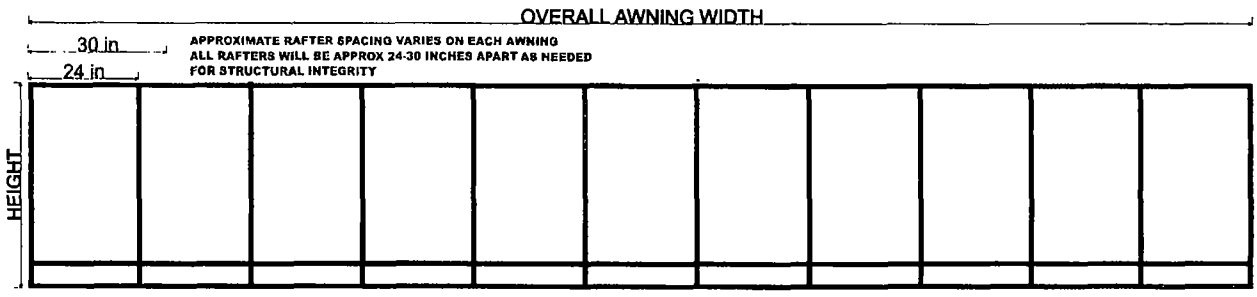

ALL METAL FRAMING MADE OF 1 x 1 SQUARE ALUMINUM

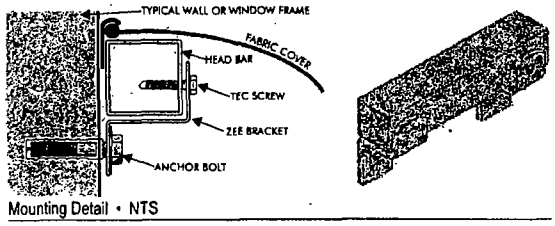

Mounting Detail - NTS

Department of Business Affairs and Consumer Protection
Small Business Center- Public Way Use Unit
City Hall- 121 N LaSalle Street Room 800 • Chicago, IL 60602
(312)-74-GOBIZ (312-744-6249) • (312) 744-1944 (TTY)
http://www.cityofchicago.org/bacp

04/30/2014

Alderman **Harry Osterman**
Ward # **48**
City of Chicago
City Hall, Room **300**
121 North LaSalle Street
Chicago, Illinois 60602

Re: An ordinance to use and maintain a portion of the public right-of-way for **one (1) awning(s)** for **MADDIEBIRD BAKERY**, adjacent to the premises known as **1445 W. Devon Ave.**.

Dear Alderman **Harry Osterman**:

The applicant referenced above has requested the use of the public right-of-way for a **awning(s)**. An ordinance has been prepared by the Department of Business Affairs and Consumer Protection – Small Business Center - Public Way Use Unit for presentation to the City Council. Because this request was made for properties located in your ward, as approved by you as per the attached, I respectfully request that you introduce the attached ordinance at the next City Council meeting.

If you have any questions regarding this ordinance, please contact Anthony Bertuca at (312) 744-5506.

Department of Business Affairs and Consumer Protection

City of Chicago

O2014-3713

Office of the City Clerk

Document Tracking Sheet

Meeting Date:	4/30/2014
Sponsor(s):	Osterman (48)
Type:	Ordinance
Title:	Awning(s) for Mei Shung Restaurant
Committee(s) Assignment:	Committee on Transportation and Public Way

ORDINANCE
MEI SHUNG RESTAURANT
Acct. No. 288853 - 1
Permit No. 1112314

Be It Ordained by the City Council of the City of Chicago:

SECTION 1. Permission and authority are hereby given and granted to MEI SHUNG RESTAURANT, upon the terms and subject to the conditions of this ordinance to maintain and use, as now constructed, one (1) Awning(s) projecting over the public right-of-way adjacent to its premises known as 5511 N. Broadway .

Said Awning(s) at N. BROADWAY measure(s):
One (1) at twenty-five point five (25.5) feet in length, and five (5) feet in width for a total of one hundred twenty-seven point five (127.5) square feet.

The location of said privilege shall be as shown on prints kept on file with the Department of Business Affairs and Consumer Protection and the Office of the City Clerk.

Said privilege shall be constructed in accordance with plans and specifications approved by the Zoning Department - Signs.

This grant of privilege in the public way shall be subject to the provisions of Section 10-28-015 and all other required provisions of the Municipal Code of Chicago.

The grantee shall pay to the City of Chicago as compensation for the privilege #1112314 herein granted the sum of fifty dollars and fifty cents ($50.50) per annum in advance.

A 25% penalty will be added for payments received after due date.

The permit holder agrees to hold the City of Chicago harmless for any damage, relocation or replacement costs associated with damage, relocation or removal of private property caused by the City performing work in the public way.

Authority herein given and granted for a period of five (5) years from and after 03/18/2014.

Alderman _____

Harry Osterman 48th Ward

Lei Shang
Finest Cuisine
CHINESE RESTAURANT

Department of Business Affairs and Consumer Protection
Small Business Center - Public Way Use Unit
City Hall - 121 N. LaSalle Street, Room 800 • Chicago, IL 60602
(312)-74-GOBIZ (312-744-6249) • (312) 744-1944 (TTY)
http://www.cityofchicago.org/bacp

04/30/2014

Alderman **Harry Osterman**
Ward # **48**
City of Chicago
City Hall, Room **300**
121 North LaSalle Street
Chicago, Illinois 60602

Re: An ordinance to use and maintain a portion of the public right-of-way for **one (1) awning(s)** for **MEI SHUNG RESTAURANT**, adjacent to the premises known as **5511 N. Broadway** .

Dear Alderman **Harry Osterman**:

The applicant referenced above has requested the use of the public right-of-way for a **awning(s)**. An ordinance has been prepared by the Department of Business Affairs and Consumer Protection – Small Business Center - Public Way Use Unit for presentation to the City Council. Because this request was made for properties located in your ward, as approved by you as per the attached, I respectfully request that you introduce the attached ordinance at the next City Council meeting.

If you have any questions regarding this ordinance, please contact Anthony Bertuca at (312) 744-5506.

Department of Business Affairs and Consumer Protection

City of Chicago

O2014-3715

Office of the City Clerk

Document Tracking Sheet

Meeting Date:	4/30/2014
Sponsor(s):	Osterman (48)
Type:	Ordinance
Title:	Awning(s) for Sleepy's
Committee(s) Assignment:	Committee on Transportation and Public Way

ORDINANCE
SLEEPY'S
Acct. No. 381413 - 18
Permit No. 1110847

Be It Ordained by the City Council of the City of Chicago:

SECTION 1. Permission and authority are hereby given and granted to SLEEPY'S, upon the terms and subject to the conditions of this ordinance to construct, install, maintain and use one (1) Awning(s) projecting over the public right-of-way adjacent to its premises known as 1134 W. Granville Ave..

Said Awning(s) at W. Granville Avenue measure(s):
One (1) at ten point one seven (10.17) feet in length, and three (3) feet in width for a total of thirty point five one (30.51) square feet.

The location of said privilege shall be as shown on prints kept on file with the Department of Business Affairs and Consumer Protection and the Office of the City Clerk.

Said privilege shall be constructed in accordance with plans and specifications approved by the Zoning Department - Signs.

This grant of privilege in the public way shall be subject to the provisions of Section 10-28-015 and all other required provisions of the Municipal Code of Chicago.

The grantee shall pay to the City of Chicago as compensation for the privilege #1110847 herein granted the sum of fifty ($50.00) per annum in advance.

A 25% penalty will be added for payments received after due date.

The permit holder agrees to hold the City of Chicago harmless for any damage, relocation or replacement costs associated with damage, relocation or removal of private property caused by the City performing work in the public way.


Authority herein given and granted for a period of five (5) years from and after Date of Passage.

Alderman _____


~~Joe Moore 49th Ward~~

Harry Osterman, ALD.

Awnings C	Stapled to Frame Awning
Type	36" Shed Style
Illumination	Non-Illuminated
To Grade	Bottom of Awning to Grade = 7'-0"

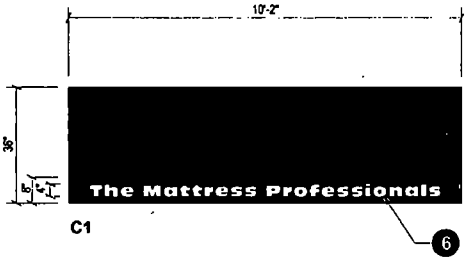


Awning Layout Details
Scale 3/8" = 1'-0"

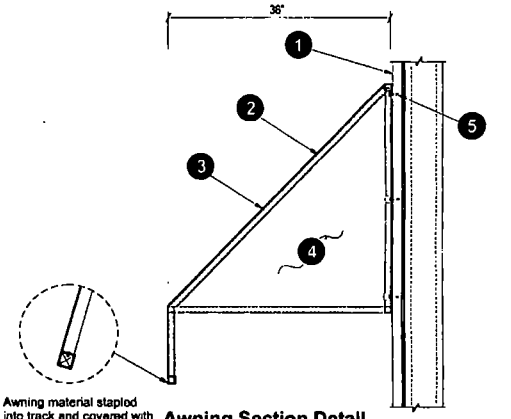

Awning material stapled into track and covered with rubber trim

Awning Section Detail
Scale . NTS

Typical Support Detail

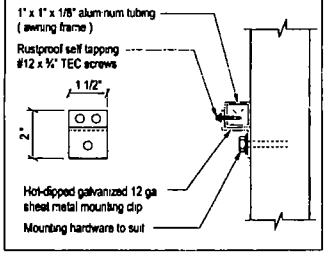

Awning To Match - 3M #180c-53 Cardinal Red

Specifications

1 Existing Facade Aluminum Mullions (Storefront glazing system)
2. Awning Material. Cardinal Red
3 1" x 1" x 0.125" Aluminum square tubing frame with natural finish (wire brush all welds)
4 Closed ends & open bottom
5 Mounting hardware to suit
6 Applied white vinyl copy

SLEEPY'S
The Mattress Professionals

Client	Sleepy's
Site #	SY-A17898
Address	1134 West Granville Avenue, Space 2A
	Chicago, IL 60660
	Clarovista

REVISION INFO			
9/19/2013	Original Rendering	PM
9/25/2013	Created two options for sign B	PM
10/09/2013	Updated Sign A placement on facade, changed Sign B Opt 1 to white CLs	RK
10/17/2013	Revised All CLs to Red	SD
11/07/2013	Remove OPTION 1 for SIGN B Add an awning below SIGN A with TMP on the valance	SW

This rendering is the property of Anchor Sign, Inc. It is for the exclusive use of Anchor Sign, Inc. and the party whom requested. The rendering is not to be published, original drawing not to be distributed, reproduced or published without the consent of Anchor Sign, Inc. Please contact your account manager with questions regarding this statement.

AnchorSign.
1 800 213 3331

Department of Business Affairs and Consumer Protection
Small Business Center- Public Way Use Unit
City Hall- 121 N LaSalle Street Room 800 • Chicago, IL 60602
(312)-74-GOBIZ (312-744-6249) • (312) 744-1944 (TTY)
http://www.cityofchicago.org/bacp

04/02/2014

Alderman **Joe Moore**
Ward # **49**
City of Chicago
City Hall, Room **300**
121 North LaSalle Street
Chicago, Illinois 60602

Re: An ordinance to use and maintain a portion of the public right-of-way for **one (1) awning(s)** for **SLEEPY'S**, adjacent to the premises known as **1134 W. Granville Ave.**

Dear Alderman **Joe Moore**:

The applicant referenced above has requested the use of the public right-of-way for a **awning(s)**. An ordinance has been prepared by the Department of Business Affairs and Consumer Protection – Small Business Center - Public Way Use Unit for presentation to the City Council. Because this request was made for properties located in your ward, as approved by you as per the attached, I respectfully request that you introduce the attached ordinance at the next City Council meeting.

If you have any questions regarding this ordinance, please contact Anthony Bertuca at (312) 744-5506.

Department of Business Affairs and Consumer Protection

City of Chicago

O2014-3721

Office of the City Clerk

Document Tracking Sheet

Meeting Date:	4/30/2014
Sponsor(s):	Silverstein (50)
Type:	Ordinance
Title:	Awning(s) for Ameera Food
Committee(s) Assignment:	Committee on Transportation and Public Way

ORDINANCE
AMEERA FOOD
Acct. No. 381435 - 1
Permit No. 1109590

Be It Ordained by the City Council of the City of Chicago:

SECTION 1. Permission and authority are hereby given and granted to AMEERA FOOD, upon the terms and subject to the conditions of this ordinance to construct, install, maintain and use one (1) Awning(s) projecting over the public right-of-way adjacent to its premises known as 6415 N. Western Ave..

Said Awning(s) at N. Western Avenue measure(s):
One (1) at twenty-three (23) feet in length, and three (3) feet in width for a total of sixty-nine (69) square feet.

The location of said privilege shall be as shown on prints kept on file with the Department of Business Affairs and Consumer Protection and the Office of the City Clerk.

Said privilege shall be constructed in accordance with plans and specifications approved by the Zoning Department - Signs.

This grant of privilege in the public way shall be subject to the provisions of Section 10-28-015 and all other required provisions of the Municipal Code of Chicago.

The grantee shall pay to the City of Chicago as compensation for the privilege #1109590 herein granted the sum of fifty ($50.00) per annum in advance.

A 25% penalty will be added for payments received after due date.

The permit holder agrees to hold the City of Chicago harmless for any damage, relocation or replacement costs associated with damage, relocation or removal of private property caused by the City performing work in the public way.

Authority herein given and granted for a period of five (5) years from and after Date of Passage.

Alderman _____
Debra L. Silverstein 50th Ward


3 ft 8 in
Ameera Food
9'

Department of Business Affairs and Consumer Protection
Small Business Center - Public Way Use Unit
City Hall - 121 N. LaSalle Street, Room 800 • Chicago, IL 60602
(312)-74-GOBIZ (312-744-6249) • (312) 744-1944 (TTY)
http://www.cityofchicago.org/bacp

04/30/2014

Alderman **Debra L. Silverstein**
Ward # **50**
City of Chicago
City Hall, Room **203**
121 North LaSalle Street
Chicago, Illinois 60602

Re: An ordinance to use and maintain a portion of the public right-of-way for **one (1) awning(s)** for **AMEERA FOOD**, adjacent to the premises known as **6415 N. Western Ave.**.

Dear Alderman **Debra L. Silverstein**:

The applicant referenced above has requested the use of the public right-of-way for a **awning(s)**. An ordinance has been prepared by the Department of Business Affairs and Consumer Protection – Small Business Center - Public Way Use Unit for presentation to the City Council. Because this request was made for properties located in your ward, as approved by you as per the attached, I respectfully request that you introduce the attached ordinance at the next City Council meeting.

If you have any questions regarding this ordinance, please contact Anthony Bertuca at (312) 744-5506.

Department of Business Affairs and Consumer Protection

City of Chicago

O2014-3430

Office of the City Clerk

Document Tracking Sheet

Meeting Date:	4/30/2014
Sponsor(s):	Moreno (1)
Type:	Ordinance
Title:	Canopy(s) for PB Maltz LLC
Committee(s) Assignment:	Committee on Transportation and Public Way

ORDINANCE
PB MALTZ, LLC
Acct. No. 337326 - 3
Permit No. 1112509

Be It Ordained by the City Council of the City of Chicago:

SECTION 1. Permission and authority are hereby given and granted to PB MALTZ, LLC, upon the terms and subject to the conditions of this ordinance to maintain and use, as now constructed, two (2) Canopy(s) projecting over the public right-of-way adjacent to its premises known as 1327-33 N. Milwaukee Ave..

Said Canopy(s) at N. Milwaukee Avenue measure(s):
One (1) at six point six seven (6.67) feet in length, and three point five (3.5) feet in width for a total of twenty-three point three five (23.35) square feet.
One (1) at fifty-four point five (54.5) feet in length, and three (3) feet in width for a total of one hundred sixty-three point five (163.5) square feet.

The location of said privilege shall be as shown on prints kept on file with the Department of Business Affairs and Consumer Protection and the Office of the City Clerk.

Said privilege shall be constructed in accordance with plans and specifications approved by the Zoning Department - Signs.


This grant of privilege in the public way shall be subject to the provisions of Section 10-28-015 and all other required provisions of the Municipal Code of Chicago.

The grantee shall pay to the City of Chicago as compensation for the privilege #1112509 herein granted the sum of one hundred twenty-nine dollars and fifty cents ($129.50) per annum in advance.

A 25% penalty will be added for payments received after due date.


The permit holder agrees to hold the City of Chicago harmless for any damage, relocation or replacement costs associated with damage, relocation or removal of private property caused by the City performing work in the public way.

Authority herein given and granted for a period of five (5) years from and after 03/18/2014.

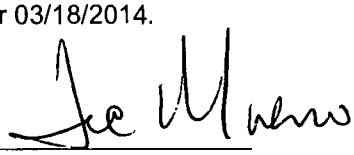Alderman 

Proco Joe Moreno 1st Ward

1327-33 N. MILWAUKEE

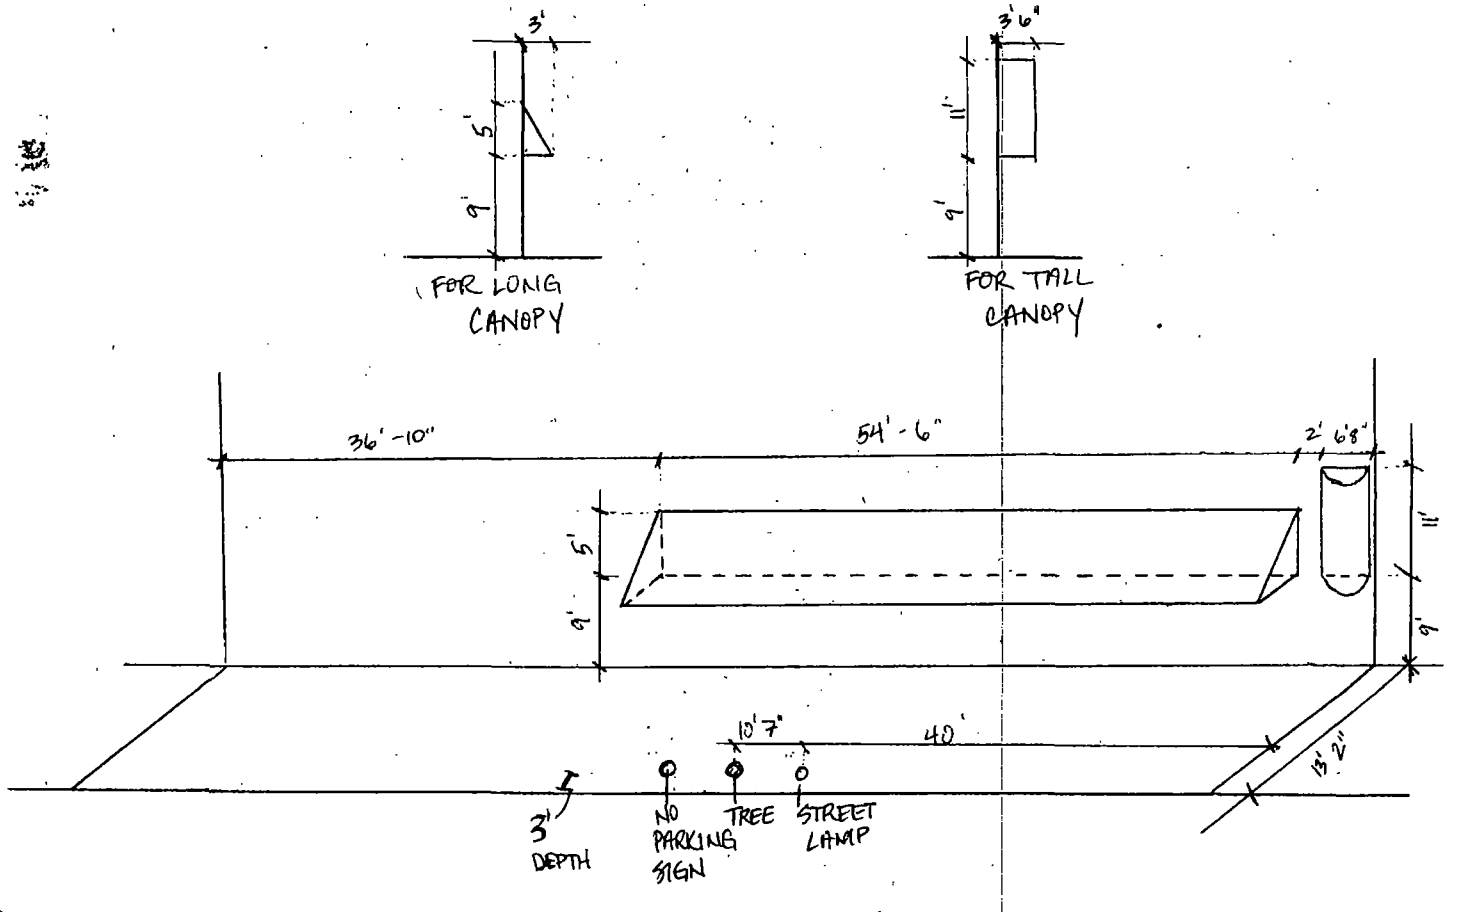

Department of Business Affairs and Consumer Protection
Small Business Center - Public Way Use Unit
City Hall - 121 N. LaSalle Street, Room 800 • Chicago, IL 60602
(312)-74-GOBIZ (312-744-6249) • (312) 744-1944 (TTY)
http://www.cityofchicago.org/bacp

04/30/2014

Alderman **Proco Joe Moreno**
Ward # **01**
City of Chicago
City Hall, Room **300**
121 North LaSalle Street
Chicago, Illinois 60602

Re: An ordinance to use and maintain a portion of the public right-of-way for **two (2) canopy(ies)** for **PB MALTZ, LLC**, adjacent to the premises known as **1327-33 N. Milwaukee Ave.**.

Dear Alderman **Proco Joe Moreno**:

The applicant referenced above has requested the use of the public right-of-way for a **canopy(ies)**. An ordinance has been prepared by the Department of Business Affairs and Consumer Protection – Small Business Center - Public Way Use Unit for presentation to the City Council. Because this request was made for properties located in your ward, as approved by you as per the attached, I respectfully request that you introduce the attached ordinance at the next City Council meeting.

If you have any questions regarding this ordinance, please contact Anthony Bertuca at (312) 744-5506.

Department of Business Affairs and Consumer Protection

City of Chicago

O2014-3432

Office of the City Clerk

Document Tracking Sheet

Meeting Date:	4/30/2014
Sponsor(s):	Hairston (5)
Type:	Ordinance
Title:	Canopy(s) for University of Chicago Medical Center
Committee(s) Assignment:	Committee on Transportation and Public Way

ORDINANCE
UNIVERSITY OF CHICAGO MEDICAL CENTER
Acct. No. 6533 - 14
Permit No. 1112337

Be It Ordained by the City Council of the City of Chicago:

SECTION 1. Permission and authority are hereby given and granted to UNIVERSITY OF CHICAGO MEDICAL CENTER, upon the terms and subject to the conditions of this ordinance to maintain and use, as now constructed, three (3) Canopy(s) projecting over the public right-of-way adjacent to its premises known as 5700 S. Maryland Ave..

Said Canopy(s) at E. 57th St measure(s):
One (1) at one hundred seventy-four point nine one (174.91) feet in length, and four point five (4.5) feet in width for a total of seven hundred eighty-seven point one (787.1) square feet.

Said Canopy(s) at E. 57th St measure(s):
One (1) at one hundred sixty-five point eight three (165.83) feet in length, and four point five (4.5) feet in width for a total of seven hundred forty-six point two four (746.24) square feet.

Said Canopy(s) at S. Cottage Grove measure(s):
One (1) at forty-five point five (45.5) feet in length, and one point five (1.5) foot in width for a total of sixty-eight point two five (68.25) square feet.

The location of said privilege shall be as shown on prints kept on file with the Department of Business Affairs and Consumer Protection and the Office of the City Clerk.

Said privilege shall be constructed in accordance with plans and specifications approved by the Zoning Department - Signs.

This grant of privilege in the public way shall be subject to the provisions of Section 10-28-015 and all other required provisions of the Municipal Code of Chicago.

The grantee shall pay to the City of Chicago as compensation for the privilege #1112337 herein granted the sum of one hundred seventy-five ($175.00) per annum in advance.


A 25% penalty will be added for payments received after due date.

The permit holder agrees to hold the City of Chicago harmless for any damage, relocation or replacement costs associated with damage, relocation or removal of private property caused by the City performing work in the public way.

Authority herein given and granted for a period of five (5) years from and after 01/13/2014.

Alderman Leslie A. Hairston

Leslie Hairston 5th Ward

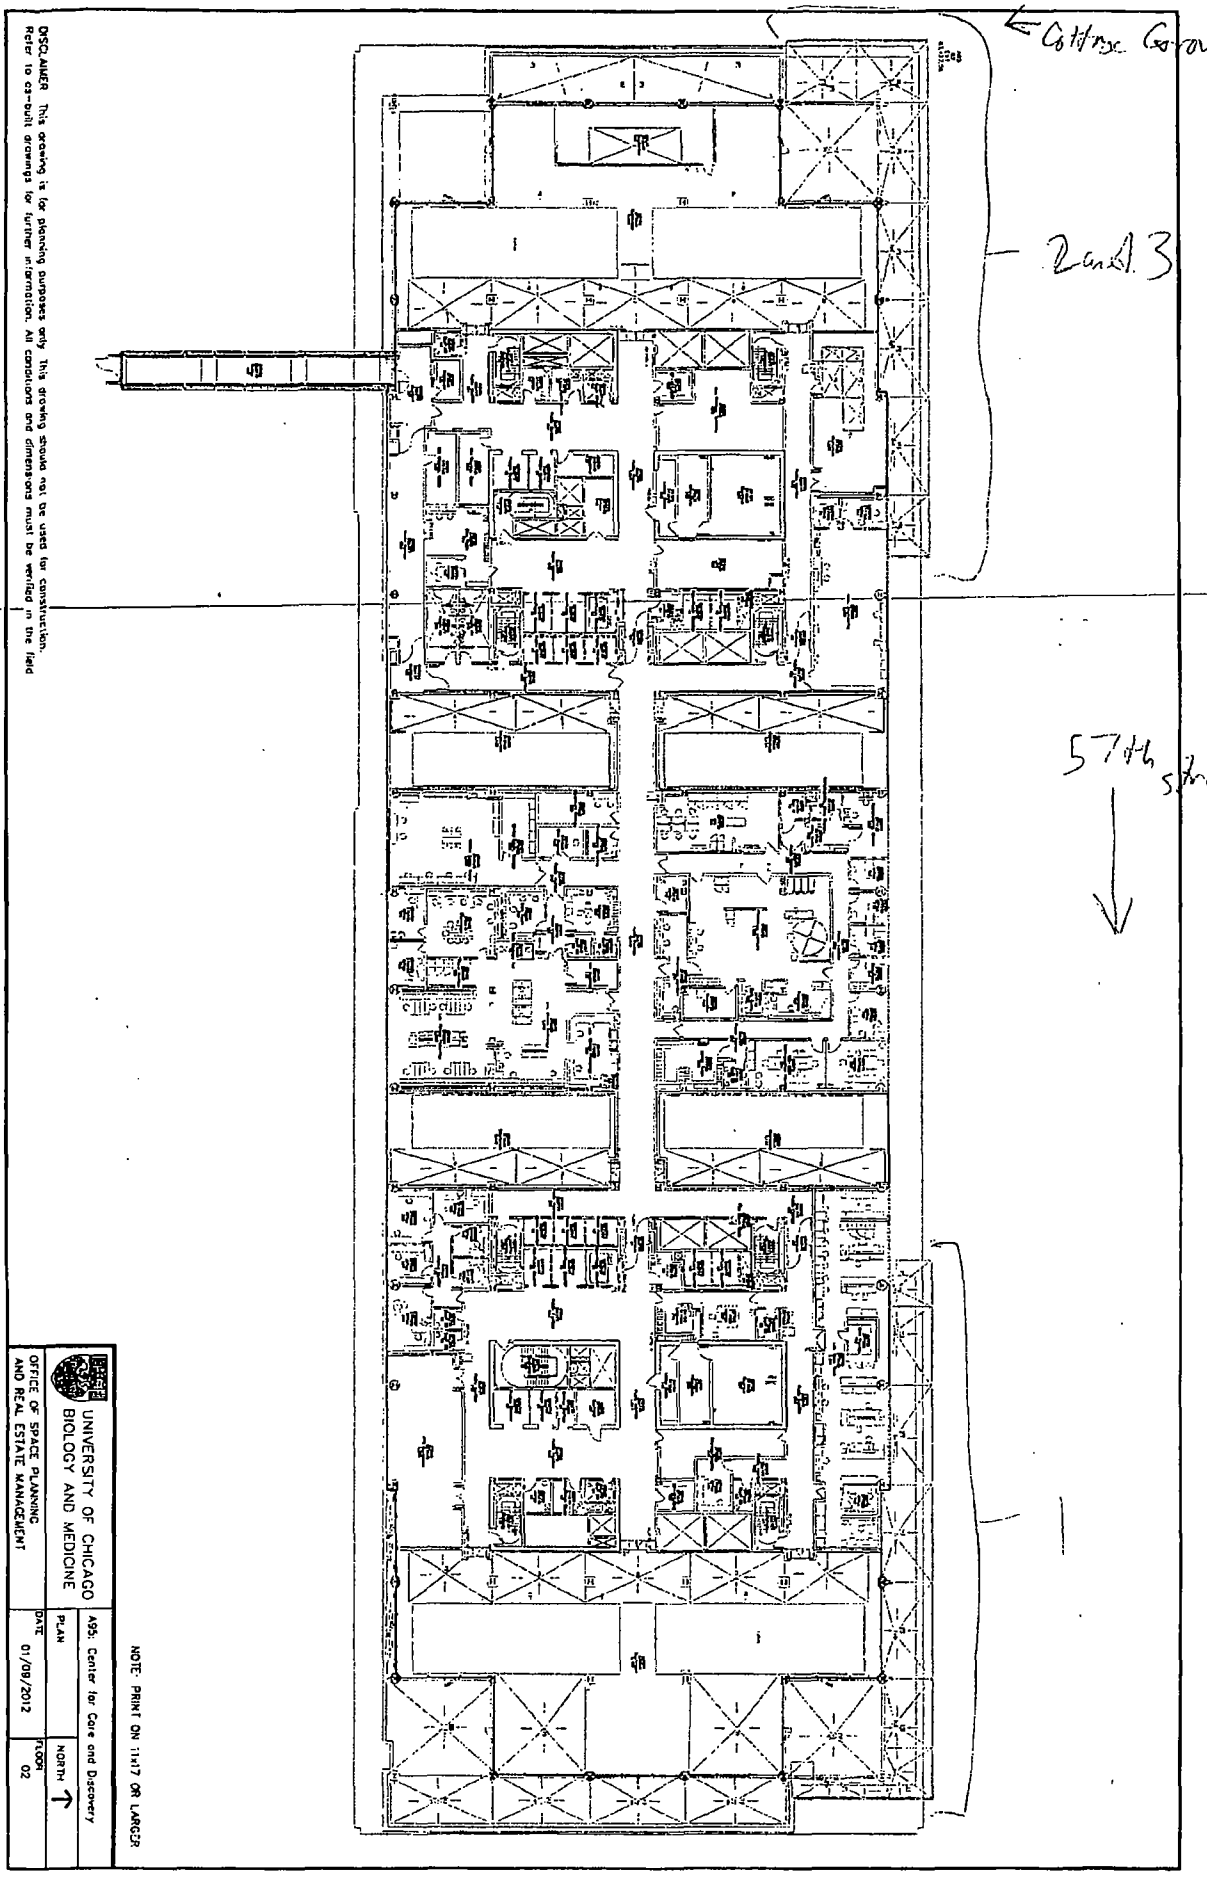

DISCLAIMER This drawing is for planning purposes only. This drawing should not be used for construction. Refer to as-built drawings for further information. All conditions and dimensions must be verified in the field

UNIVERSITY OF CHICAGO
BIOLOGY AND MEDICINE

OFFICE OF SPACE PLANNING AND REAL ESTATE MANAGEMENT

A95: Center for Care and Discovery

PLAN

NORTH ↑

DATE 01/09/2012

FLOOR 02

NOTE: PRINT ON 11x17 OR LARGER

Department of Business Affairs and Consumer Protection
Small Business Center - Public Way Use Unit
City Hall - 121 N. LaSalle Street, Room 800 • Chicago, IL 60602
(312)-74-GOBIZ (312-744-6249) • (312) 744-1944 (TTY)
http://www.cityofchicago.org/bacp

04/30/2014

Alderman **Leslie Hairston**
Ward # **05**
City of Chicago
City Hall, Room **300**
121 North LaSalle Street
Chicago, Illinois 60602

Re: An ordinance to use and maintain a portion of the public right-of-way for **three (3) canopy(ies)** for **UNIVERSITY OF CHICAGO MEDICAL CENTER**, adjacent to the premises known as **5700 S. Maryland Ave.**.

Dear Alderman **Leslie Hairston**:

The applicant referenced above has requested the use of the public right-of-way for a **canopy(ies)**. An ordinance has been prepared by the Department of Business Affairs and Consumer Protection – Small Business Center - Public Way Use Unit for presentation to the City Council. Because this request was made for properties located in your ward, as approved by you as per the attached, I respectfully request that you introduce the attached ordinance at the next City Council meeting.

If you have any questions regarding this ordinance, please contact Anthony Bertuca at (312) 744-5506.

Department of Business Affairs and Consumer Protection

City of Chicago

O2014-3434

Office of the City Clerk

Document Tracking Sheet

Meeting Date:	4/30/2014
Sponsor(s):	Pope (10)
Type:	Ordinance
Title:	Canopy(s) for Dollar Tree No. 657
Committee(s) Assignment:	Committee on Transportation and Public Way

ORDINANCE
DOLLAR TREE #657
Acct. No. 7049 - 26
Permit No. 1112425

Be It Ordained by the City Council of the City of Chicago:

SECTION 1. Permission and authority are hereby given and granted to DOLLAR TREE #657, upon the terms and subject to the conditions of this ordinance to maintain and use, as now constructed, one (1) Canopy(s) projecting over the public right-of-way adjacent to its premises known as 9045-57 S. Commercial Ave..

Said Canopy(s) at S COMMERCIAL AVE measure(s):
One (1) at eighty-eight point eight five (88.85) feet in length, and two point eight three (2.83) feet in width for a total of two hundred fifty-one point four five (251.45) square feet.

The location of said privilege shall be as shown on prints kept on file with the Department of Business Affairs and Consumer Protection and the Office of the City Clerk.

Said privilege shall be constructed in accordance with plans and specifications approved by the Zoning Department - Signs.

This grant of privilege in the public way shall be subject to the provisions of Section 10-28-015 and all other required provisions of the Municipal Code of Chicago.

The grantee shall pay to the City of Chicago as compensation for the privilege #1112425 herein granted the sum of one hundred thirteen dollars and eighty-five cents ($113.85) per annum in advance.

A 25% penalty will be added for payments received after due date.

The permit holder agrees to hold the City of Chicago harmless for any damage, relocation or replacement costs associated with damage, relocation or removal of private property caused by the City performing work in the public way.

Authority herein given and granted for a period of five (5) years from and after 04/22/2014.


Alderman _____

John Pope 10th Ward

Canopy Drawings

Property Location: 9045-57 S. Commercial Ave.

Organization's Name: Dollar Tree #657
Site #26

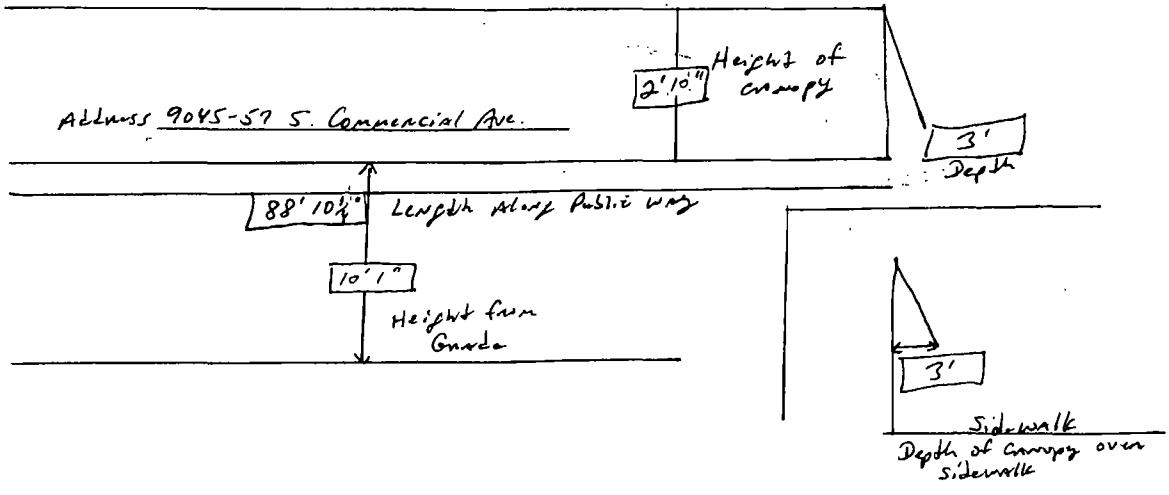

Department of Business Affairs and Consumer Protection
Small Business Center - Public Way Use Unit
City Hall - 121 N. LaSalle Street, Room 800 • Chicago, IL 60602
(312)-74-GOBIZ (312-744-6249) • (312) 744-1944 (TTY)
http://www.cityofchicago.org/bacp

04/30/2014

Alderman **John Pope**
Ward # **10**
City of Chicago
City Hall, Room **300**
121 North LaSalle Street
Chicago, Illinois 60602

Re: An ordinance to use and maintain a portion of the public right-of-way for **one (1) canopy(ies)** for **DOLLAR TREE #657**, adjacent to the premises known as **9045-57 S. Commercial Ave.**.

Dear Alderman **John Pope**:

The applicant referenced above has requested the use of the public right-of-way for a **canopy(ies)**. An ordinance has been prepared by the Department of Business Affairs and Consumer Protection – Small Business Center - Public Way Use Unit for presentation to the City Council. Because this request was made for properties located in your ward, as approved by you as per the attached, I respectfully request that you introduce the attached ordinance at the next City Council meeting.

If you have any questions regarding this ordinance, please contact Anthony Bertuca at (312) 744-5506.

Department of Business Affairs and Consumer Protection

City of Chicago

O2014-3437

Office of the City Clerk

Document Tracking Sheet

Meeting Date:	4/30/2014
Sponsor(s):	Pope (10)
Type:	Ordinance
Title:	Canopy(s) for Gomez Tacos Rest
Committee(s) Assignment:	Committee on Transportation and Public Way

ORDINANCE
GOMEZ TACOS REST
Acct. No. 7087 - 1
Permit No. 1112559

Be It Ordained by the City Council of the City of Chicago:

SECTION 1. Permission and authority are hereby given and granted to GOMEZ TACOS REST, upon the terms and subject to the conditions of this ordinance to maintain and use, as now constructed, one (1) Canopy(s) projecting over the public right-of-way adjacent to its premises known as 3016 E. 91st St..

Said Canopy(s) at E 91ST ST measure(s):
One (1) at twenty-five (25) feet in length, and three point two five (3.25) feet in width for a total of eighty-one point two five (81.25) square feet.

The location of said privilege shall be as shown on prints kept on file with the Department of Business Affairs and Consumer Protection and the Office of the City Clerk.

Said privilege shall be constructed in accordance with plans and specifications approved by the Zoning Department - Signs.

This grant of privilege in the public way shall be subject to the provisions of Section 10-28-015 and all other required provisions of the Municipal Code of Chicago.

The grantee shall pay to the City of Chicago as compensation for the privilege #1112559 herein granted the sum of fifty ($50.00) per annum in advance.

A 25% penalty will be added for payments received after due date.


The permit holder agrees to hold the City of Chicago harmless for any damage, relocation or replacement costs associated with damage, relocation or removal of private property caused by the City performing work in the public way.

Authority herein given and granted for a period of five (5) years from and after 03/18/2014.

Alderman Joe A. Pope 10th

John Pope 10th Ward

(Page 3 of 3)

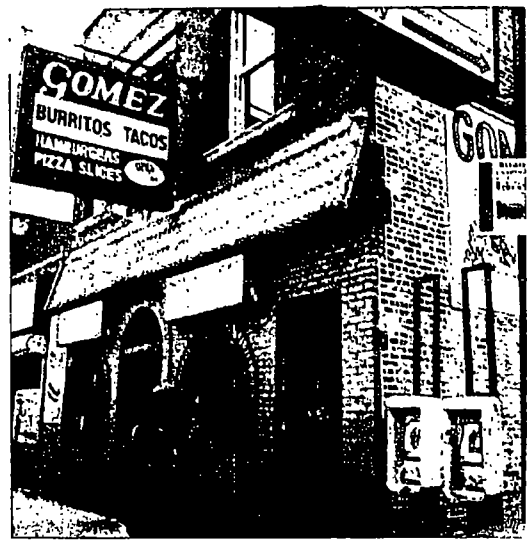

Department of Business Affairs and Consumer Protection
Small Business Center - Public Way Use Unit
City Hall - 121 N. LaSalle Street, Room 800 • Chicago, IL 60602
(312)-74-GOBIZ (312-744-6249) • (312) 744-1944 (TTY)
http://www.cityofchicago.org/bacp

04/30/2014

Alderman **John Pope**
Ward # **10**
City of Chicago
City Hall, Room **300**
121 North LaSalle Street
Chicago, Illinois 60602

Re: An ordinance to use and maintain a portion of the public right-of-way for **one (1) canopy(ies)** for **GOMEZ TACOS REST**, adjacent to the premises known as **3016 E. 91st St.**.

Dear Alderman **John Pope**:

The applicant referenced above has requested the use of the public right-of-way for a **canopy(ies)**. An ordinance has been prepared by the Department of Business Affairs and Consumer Protection – Small Business Center - Public Way Use Unit for presentation to the City Council. Because this request was made for properties located in your ward, as approved by you as per the attached, I respectfully request that you introduce the attached ordinance at the next City Council meeting.

If you have any questions regarding this ordinance, please contact Anthony Bertuca at (312) 744-5506.

Department of Business Affairs and Consumer Protection

City of Chicago

O2014-3439

Office of the City Clerk

Document Tracking Sheet

Meeting Date:	4/30/2014
Sponsor(s):	Pope (10)
Type:	Ordinance
Title:	Canopy(s) for Marzeya Bakery
Committee(s) Assignment:	Committee on Transportation and Public Way

ORDINANCE
MARZEYA BAKERY
Acct. No. 4723 - 2
Permit No. 1112485

Be It Ordained by the City Council of the City of Chicago:

SECTION 1. Permission and authority are hereby given and granted to MARZEYA BAKERY, upon the terms and subject to the conditions of this ordinance to maintain and use, as now constructed, one (1) Canopy(s) projecting over the public right-of-way adjacent to its premises known as 8908 S. Commercial Ave..

Said Canopy(s) at S. Commercial Ave. measure(s):
One (1) at nineteen point five (19.5) feet in length, and two (2) feet in width for a total of thirty-nine (39) square feet.

The location of said privilege shall be as shown on prints kept on file with the Department of Business Affairs and Consumer Protection and the Office of the City Clerk.

Said privilege shall be constructed in accordance with plans and specifications approved by the Zoning Department - Signs.

This grant of privilege in the public way shall be subject to the provisions of Section 10-28-015 and all other required provisions of the Municipal Code of Chicago.

The grantee shall pay to the City of Chicago as compensation for the privilege #1112485 herein granted the sum of fifty ($50.00) per annum in advance.

A 25% penalty will be added for payments received after due date.

The permit holder agrees to hold the City of Chicago harmless for any damage, relocation or replacement costs associated with damage, relocation or removal of private property caused by the City performing work in the public way.

Authority herein given and granted for a period of five (5) years from and after 04/26/2014.

Alderman _____

John Pope 10th Ward


PANADERIA MARZEYA
PASTELES PARA TODA OCASION
773-374-7855
12/04/2014 01:05 PM

Department of Business Affairs and Consumer Protection
Small Business Center - Public Way Use Unit
City Hall - 121 N. LaSalle Street, Room 800 • Chicago, IL 60602
(312)-74-GOBIZ (312-744-6249) • (312) 744-1944 (TTY)
http://www.cityofchicago.org/bacp

04/30/2014

Alderman **John Pope**
Ward # **10**
City of Chicago
City Hall, Room **300**
121 North LaSalle Street
Chicago, Illinois 60602

Re: An ordinance to use and maintain a portion of the public right-of-way for **one (1) canopy(ies)** for **MARZEYA BAKERY**, adjacent to the premises known as **8908 S. Commercial Ave.**.

Dear Alderman **John Pope**:

The applicant referenced above has requested the use of the public right-of-way for a **canopy(ies)**. An ordinance has been prepared by the Department of Business Affairs and Consumer Protection – Small Business Center - Public Way Use Unit for presentation to the City Council. Because this request was made for properties located in your ward, as approved by you as per the attached, I respectfully request that you introduce the attached ordinance at the next City Council meeting.

If you have any questions regarding this ordinance, please contact Anthony Bertuca at (312) 744-5506.

Department of Business Affairs and Consumer Protection

City of Chicago

O2014-3440

Office of the City Clerk

Document Tracking Sheet

Meeting Date:	4/30/2014
Sponsor(s):	Balcer (11)
Type:	Ordinance
Title:	Canopy(s) for Laredo Auto Parts
Committee(s) Assignment:	Committee on Transportation and Public Way

ORDINANCE
LAREDO AUTO PARTS
Acct. No. 86635 - 1
Permit No. 1112357

Be It Ordained by the City Council of the City of Chicago:

SECTION 1. Permission and authority are hereby given and granted to LAREDO AUTO PARTS, upon the terms and subject to the conditions of this ordinance to maintain and use, as now constructed, two (2) Canopy(s) projecting over the public right-of-way adjacent to its premises known as 2985-91 S. Archer Ave..

Said Canopy(s) at S. Archer Avenue measure(s):
One (1) at fifty (50) feet in length, and three (3) feet in width for a total of one hundred fifty (150) square feet.
One (1) at twenty-five (25) feet in length, and three (3) feet in width for a total of seventy-five (75) square feet.

The location of said privilege shall be as shown on prints kept on file with the Department of Business Affairs and Consumer Protection and the Office of the City Clerk.

Said privilege shall be constructed in accordance with plans and specifications approved by the Zoning Department - Signs.

This grant of privilege in the public way shall be subject to the provisions of Section 10-28-015 and all other required provisions of the Municipal Code of Chicago.

The grantee shall pay to the City of Chicago as compensation for the privilege #1112357 herein granted the sum of one hundred twenty-five ($125.00) per annum in advance.


A 25% penalty will be added for payments received after due date.

The permit holder agrees to hold the City of Chicago harmless for any damage, relocation or replacement costs associated with damage, relocation or removal of private property caused by the City performing work in the public way.

Authority herein given and granted for a period of five (5) years from and after 02/06/2013.

Alderman James A. Balcer

James A. Balcer 11th Ward

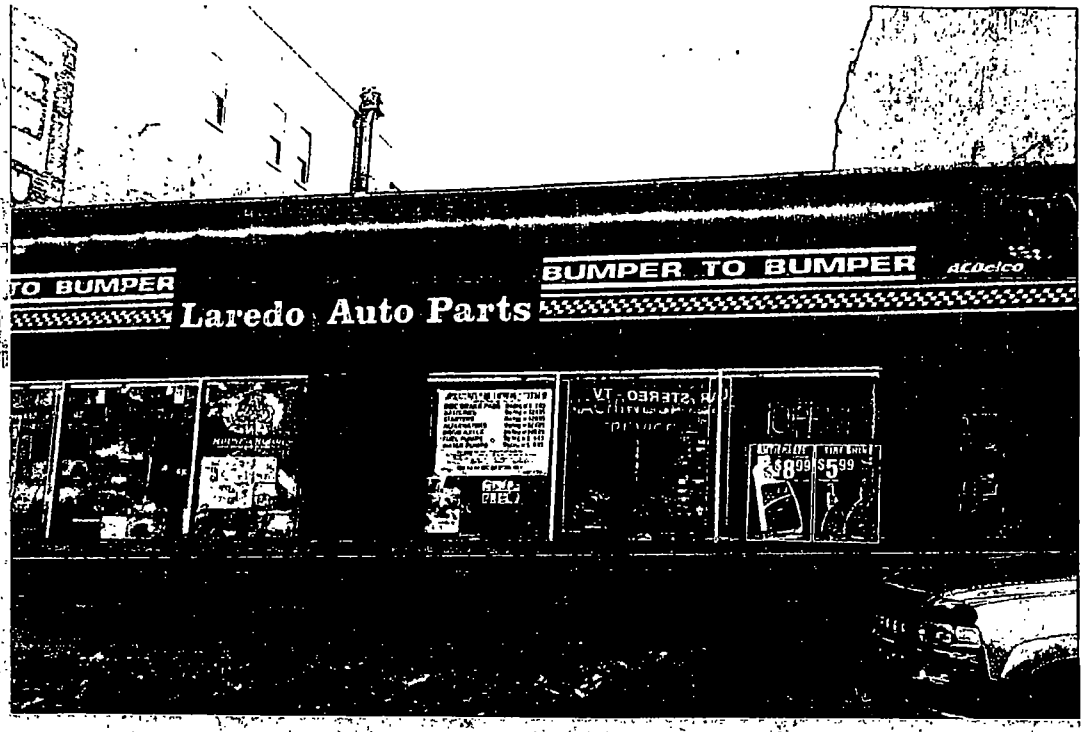
BUMPER TO BUMPER
Laredo Auto Parts
BUMPER TO BUMPER
ACDelco
$8.99
$5.99


BUMPER TO BUMPER
Laredo Auto Parts
BUMPER TO BUMPER
ACDelco
OPEN
$8.99
$5.99

Department of Business Affairs and Consumer Protection
Small Business Center - Public Way Use Unit
City Hall - 121 N. LaSalle Street, Room 800 • Chicago, IL 60602
(312)-74-GOBIZ (312-744-6249) • (312) 744-1944 (TTY)
http://www.cityofchicago.org/bacp

04/30/2014

Alderman **James A. Balcer**
Ward # **11**
City of Chicago
City Hall, Room **203**
121 North LaSalle Street
Chicago, Illinois 60602

Re: An ordinance to use and maintain a portion of the public right-of-way for **two (2) canopy(ies)** for **LAREDO AUTO PARTS**, adjacent to the premises known as **2985-91 S. Archer Ave.**.

Dear Alderman **James A. Balcer**:

The applicant referenced above has requested the use of the public right-of-way for a **canopy(ies)**. An ordinance has been prepared by the Department of Business Affairs and Consumer Protection – Small Business Center - Public Way Use Unit for presentation to the City Council. Because this request was made for properties located in your ward, as approved by you as per the attached, I respectfully request that you introduce the attached ordinance at the next City Council meeting.

If you have any questions regarding this ordinance, please contact Anthony Bertuca at (312) 744-5506.

Department of Business Affairs and Consumer Protection

City of Chicago

O2014-3446

Office of the City Clerk

Document Tracking Sheet

Meeting Date:	4/30/2014
Sponsor(s):	Cardenas (12)
Type:	Ordinance
Title:	Canopy(s) for Miramar Travel Services
Committee(s) Assignment:	Committee on Transportation and Public Way

ORDINANCE
MIRAMAR TRAVEL SERVICES
Acct. No. 381900 - 1
Permit No. 1112437

Be It Ordained by the City Council of the City of Chicago:

SECTION 1. Permission and authority are hereby given and granted to MIRAMAR TRAVEL SERVICES, upon the terms and subject to the conditions of this ordinance to maintain and use, as now constructed, one (1) Canopy(s) projecting over the public right-of-way adjacent to its premises known as 2640 W. 47th St..

Said Canopy(s) at W. 47th St measure(s):
One (1) at twenty (20) feet in length, and two point six (2.6) feet in width for a total of fifty-two (52) square feet.

The location of said privilege shall be as shown on prints kept on file with the Department of Business Affairs and Consumer Protection and the Office of the City Clerk.

Said privilege shall be constructed in accordance with plans and specifications approved by the Zoning Department - Signs.

This grant of privilege in the public way shall be subject to the provisions of Section 10-28-015 and all other required provisions of the Municipal Code of Chicago.

The grantee shall pay to the City of Chicago as compensation for the privilege #1112437 herein granted the sum of fifty ($50.00) per annum in advance.

A 25% penalty will be added for payments received after due date.


The permit holder agrees to hold the City of Chicago harmless for any damage, relocation or replacement costs associated with damage, relocation or removal of private property caused by the City performing work in the public way.

Authority herein given and granted for a period of five (5) years from and after 03/29/2014.

Alderman _____

George Cardenas 12th Ward


MIRAMAR TRAVEL SERVIC
INCOME TAX
773 247-8670
SERVICIO DE
TAXES
ELECTRONICOS
AUTHORIZED
IRS
e-file
PROVIDER
OPEN
American Airlines

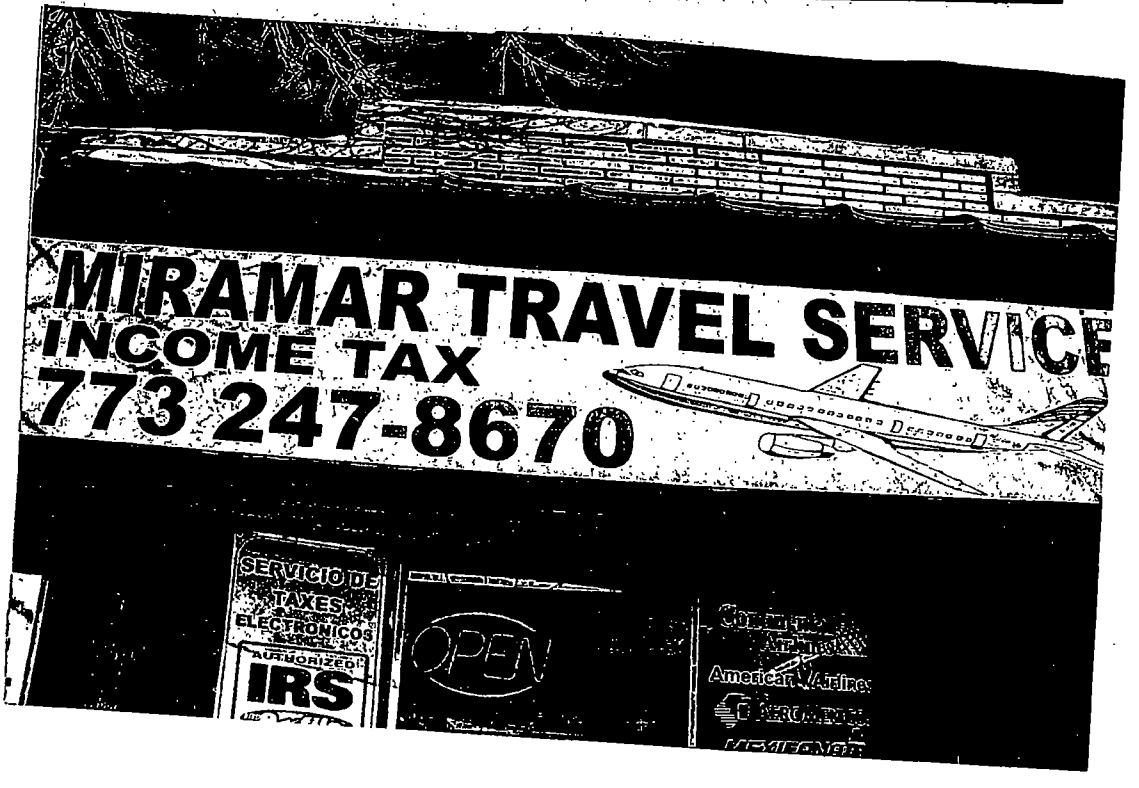
MIRAMAR TRAVEL SERVICE
INCOME TAX
773 247-8670
SERVICIO DE
TAXES
ELECTRONICOS
AUTHORIZED
IRS
OPEN
American Airlines

Department of Business Affairs and Consumer Protection
Small Business Center - Public Way Use Unit
City Hall - 121 N LaSalle Street, Room 800 • Chicago, IL 60602
(312)-74-GOBIZ (312-744-6249) • (312) 744-1944 (TTY)
http://www.cityofchicago.org/bacp

04/30/2014

Alderman **George Cardenas**
Ward # **12**
City of Chicago
City Hall, Room **203**
121 North LaSalle Street
Chicago, Illinois 60602

Re: An ordinance to use and maintain a portion of the public right-of-way for **one (1) canopy(ies)** for **MIRAMAR TRAVEL SERVICES**, adjacent to the premises known as **2640 W. 47th St.**.

Dear Alderman **George Cardenas**:

The applicant referenced above has requested the use of the public right-of-way for a **canopy(ies)**. An ordinance has been prepared by the Department of Business Affairs and Consumer Protection – Small Business Center - Public Way Use Unit for presentation to the City Council. Because this request was made for properties located in your ward, as approved by you as per the attached, I respectfully request that you introduce the attached ordinance at the next City Council meeting.

If you have any questions regarding this ordinance, please contact Anthony Bertuca at (312) 744-5506.

Department of Business Affairs and Consumer Protection

City of Chicago

O2014-3447

Office of the City Clerk

Document Tracking Sheet

Meeting Date:	4/30/2014
Sponsor(s):	Quinn (13)
Type:	Ordinance
Title:	Canopy(s) for Midway Fellowship Club
Committee(s) Assignment:	Committee on Transportation and Public Way

ORDINANCE
MIDWAY FELLOWSHIP CLUB
Acct. No. 322019 - 1
Permit No. 1112621

Be It Ordained by the City Council of the City of Chicago:

SECTION 1. Permission and authority are hereby given and granted to MIDWAY FELLOWSHIP CLUB, upon the terms and subject to the conditions of this ordinance to maintain and use, as now constructed, one (1) Canopy(s) projecting over the public right-of-way adjacent to its premises known as 5632 W. 63rd St..

Said Canopy(s) at W. 63RD ST. measure(s):
One (1) at forty-eight (48) feet in length, and three (3) feet in width for a total of one hundred forty-four (144) square feet.

The location of said privilege shall be as shown on prints kept on file with the Department of Business Affairs and Consumer Protection and the Office of the City Clerk.

Said privilege shall be constructed in accordance with plans and specifications approved by the Zoning Department - Signs.

This grant of privilege in the public way shall be subject to the provisions of Section 10-28-015 and all other required provisions of the Municipal Code of Chicago.

The grantee shall pay to the City of Chicago as compensation for the privilege #1112621 herein granted the sum of seventy-three ($73.00) per annum in advance.


A 25% penalty will be added for payments received after due date.

The permit holder agrees to hold the City of Chicago harmless for any damage, relocation or replacement costs associated with damage, relocation or removal of private property caused by the City performing work in the public way.

Authority herein given and granted for a period of five (5) years from and after 04/22/2014.

Alderman _____

Marty Quinn 13th Ward

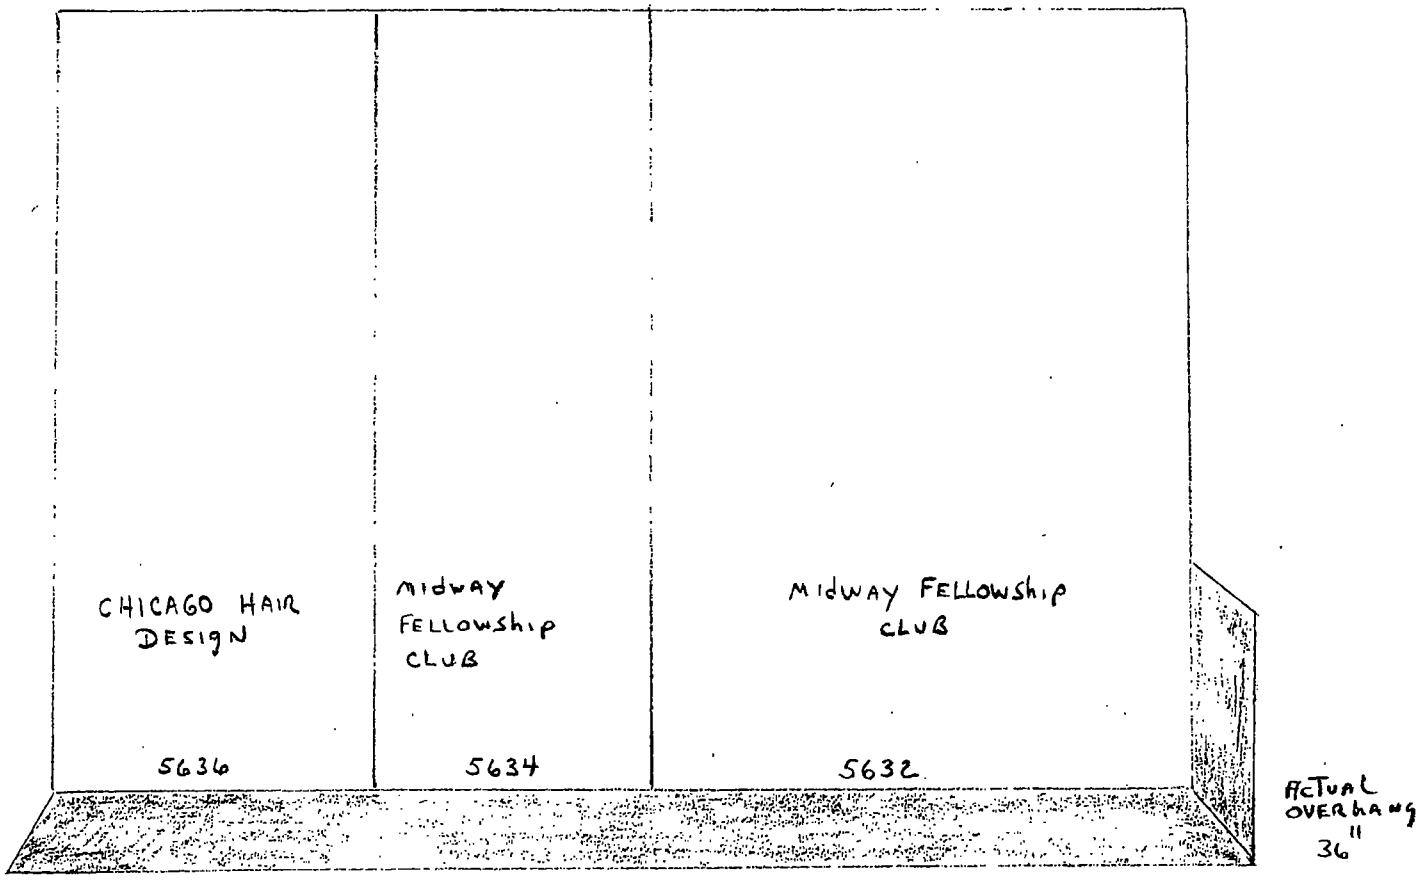
CHICAGO HAIR DESIGN
5636
midway FELLOWSHIP CLUB
5634
MIDWAY FELLOWSHIP CLUB
5632
ACTUAL OVERHANG 36"
LENGHT OF STRUCTURE 48'

Department of Business Affairs and Consumer Protection
Small Business Center - Public Way Use Unit
City Hall - 121 N. LaSalle Street, Room 800 • Chicago, IL 60602
(312)-74-GOBIZ (312-744-6249) • (312) 744-1944 (TTY)
http://www.cityofchicago.org/bacp

04/30/2014

Alderman **Marty Quinn**
Ward # **13**
City of Chicago
City Hall, Room **203**
121 North LaSalle Street
Chicago, Illinois 60602

Re: An ordinance to use and maintain a portion of the public right-of-way for **one (1) canopy(ies)** for **MIDWAY FELLOWSHIP CLUB**, adjacent to the premises known as **5632 W. 63rd St.**.

Dear Alderman **Marty Quinn**:

The applicant referenced above has requested the use of the public right-of-way for a **canopy(ies)**. An ordinance has been prepared by the Department of Business Affairs and Consumer Protection – Small Business Center - Public Way Use Unit for presentation to the City Council. Because this request was made for properties located in your ward, as approved by you as per the attached, I respectfully request that you introduce the attached ordinance at the next City Council meeting.

If you have any questions regarding this ordinance, please contact Anthony Bertuca at (312) 744-5506.

Department of Business Affairs and Consumer Protection

City of Chicago

O2014-3450

Office of the City Clerk

Document Tracking Sheet

Meeting Date:	4/30/2014
Sponsor(s):	Foulkes (15)
Type:	Ordinance
Title:	Canopy(s) for Louise Fabisiewicz
Committee(s) Assignment:	Committee on Transportation and Public Way

ORDINANCE
LOUISE FABISIEWICZ
Acct. No. 85977 - 1
Permit No. 1112510

Be It Ordained by the City Council of the City of Chicago:

SECTION 1. Permission and authority are hereby given and granted to LOUISE FABISIEWICZ, upon the terms and subject to the conditions of this ordinance to maintain and use, as now constructed, one (1) Canopy(s) projecting over the public right-of-way adjacent to its premises known as 4341 S. Archer Ave..

Said Canopy(s) at W. Archer Avenue measure(s):
One (1) at one hundred eighteen point four two (118.42) feet in length, and two (2) feet in width for a total of two hundred thirty-six point eight four (236.84) square feet.

The location of said privilege shall be as shown on prints kept on file with the Department of Business Affairs and Consumer Protection and the Office of the City Clerk.

Said privilege shall be constructed in accordance with plans and specifications approved by the Zoning Department - Signs.

This grant of privilege in the public way shall be subject to the provisions of Section 10-28-015 and all other required provisions of the Municipal Code of Chicago.

The grantee shall pay to the City of Chicago as compensation for the privilege #1112510 herein granted the sum of one hundred forty-three dollars and forty-two cents ($143.42) per annum in advance.


A 25% penalty will be added for payments received after due date.


The permit holder agrees to hold the City of Chicago harmless for any damage, relocation or replacement costs associated with damage, relocation or removal of private property caused by the City performing work in the public way.

Authority herein given and granted for a period of five (5) years from and after 03/30/2014.

Alderman Toni Foulkes

Toni Foulkes 15th Ward

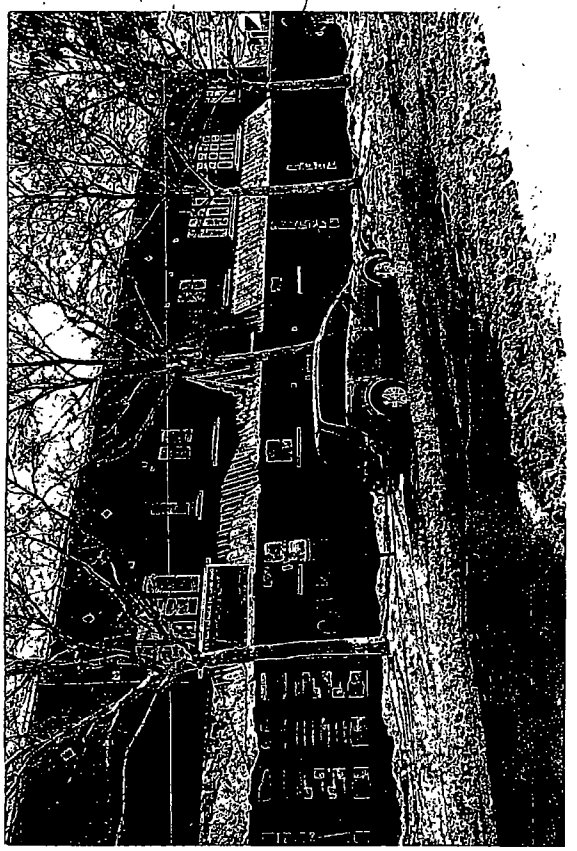

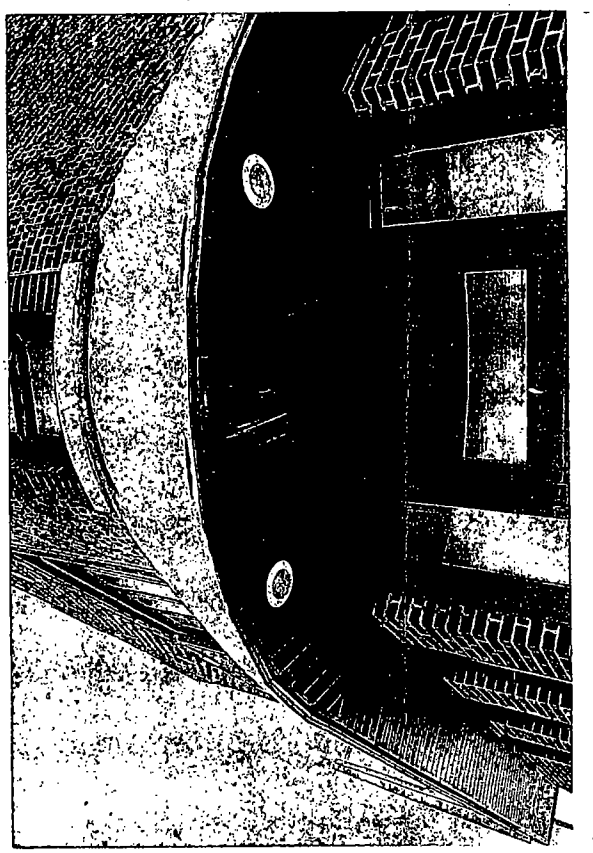

Department of Business Affairs and Consumer Protection
Small Business Center- Public Way Use Unit
City Hall- 121 N. LaSalle Street Room 800 • Chicago, IL 60602
(312)-74-GOBIZ (312-744-6249) • (312) 744-1944 (TTY)
http://www.cityofchicago.org/bacp

04/30/2014

Alderman **Toni Foulkes**
Ward # **15**
City of Chicago
City Hall, Room **300**
121 North LaSalle Street
Chicago, Illinois 60602

Re: An ordinance to use and maintain a portion of the public right-of-way for **one (1) canopy(ies)** for **LOUISE FABISIEWICZ**, adjacent to the premises known as **4341 S. Archer Ave.**.

Dear Alderman **Toni Foulkes**:

The applicant referenced above has requested the use of the public right-of-way for a **canopy(ies)**. An ordinance has been prepared by the Department of Business Affairs and Consumer Protection – Small Business Center - Public Way Use Unit for presentation to the City Council. Because this request was made for properties located in your ward, as approved by you as per the attached, I respectfully request that you introduce the attached ordinance at the next City Council meeting.

If you have any questions regarding this ordinance, please contact Anthony Bertuca at (312) 744-5506.

Department of Business Affairs and Consumer Protection

City of Chicago

O2014-3452

Office of the City Clerk

Document Tracking Sheet

Meeting Date:	4/30/2014
Sponsor(s):	Cochran (20)
Type:	Ordinance
Title:	Canopy(s) for Park Federal Savings Bank
Committee(s) Assignment:	Committee on Transportation and Public Way

ORDINANCE
PARK FEDERAL SAVINGS BANK
Acct. No. 10976 - 4
Permit No. 1112506

Be It Ordained by the City Council of the City of Chicago:

SECTION 1. Permission and authority are hereby given and granted to PARK FEDERAL SAVINGS BANK, upon the terms and subject to the conditions of this ordinance to maintain and use, as now constructed, two (2) Canopy(s) projecting over the public right-of-way adjacent to its premises known as 1823 W. 47th St..

Said Canopy(s) at W. 47th St. measure(s):
One (1) at twenty (20) feet in length, and three point seven (3.7) feet in width for a total of seventy-four (74) square feet.

Said Canopy(s) at S. Honore St. measure(s):
One (1) at forty-eight point four (48.4) feet in length, and one point one (1.1) foot in width for a total of fifty-three point two four (53.24) square feet.

The location of said privilege shall be as shown on prints kept on file with the Department of Business Affairs and Consumer Protection and the Office of the City Clerk.

Said privilege shall be constructed in accordance with plans and specifications approved by the Zoning Department - Signs.

This grant of privilege in the public way shall be subject to the provisions of Section 10-28-015 and all other required provisions of the Municipal Code of Chicago.

The grantee shall pay to the City of Chicago as compensation for the privilege #1112506 herein granted the sum of one hundred twenty-three dollars and forty cents ($123.40) per annum in advance.


A 25% penalty will be added for payments received after due date.

The permit holder agrees to hold the City of Chicago harmless for any damage, relocation or replacement costs associated with damage, relocation or removal of private property caused by the City performing work in the public way.

Authority herein given and granted for a period of five (5) years from and after 10/06/2013.

Alderman

Willie Cochran 20th Ward

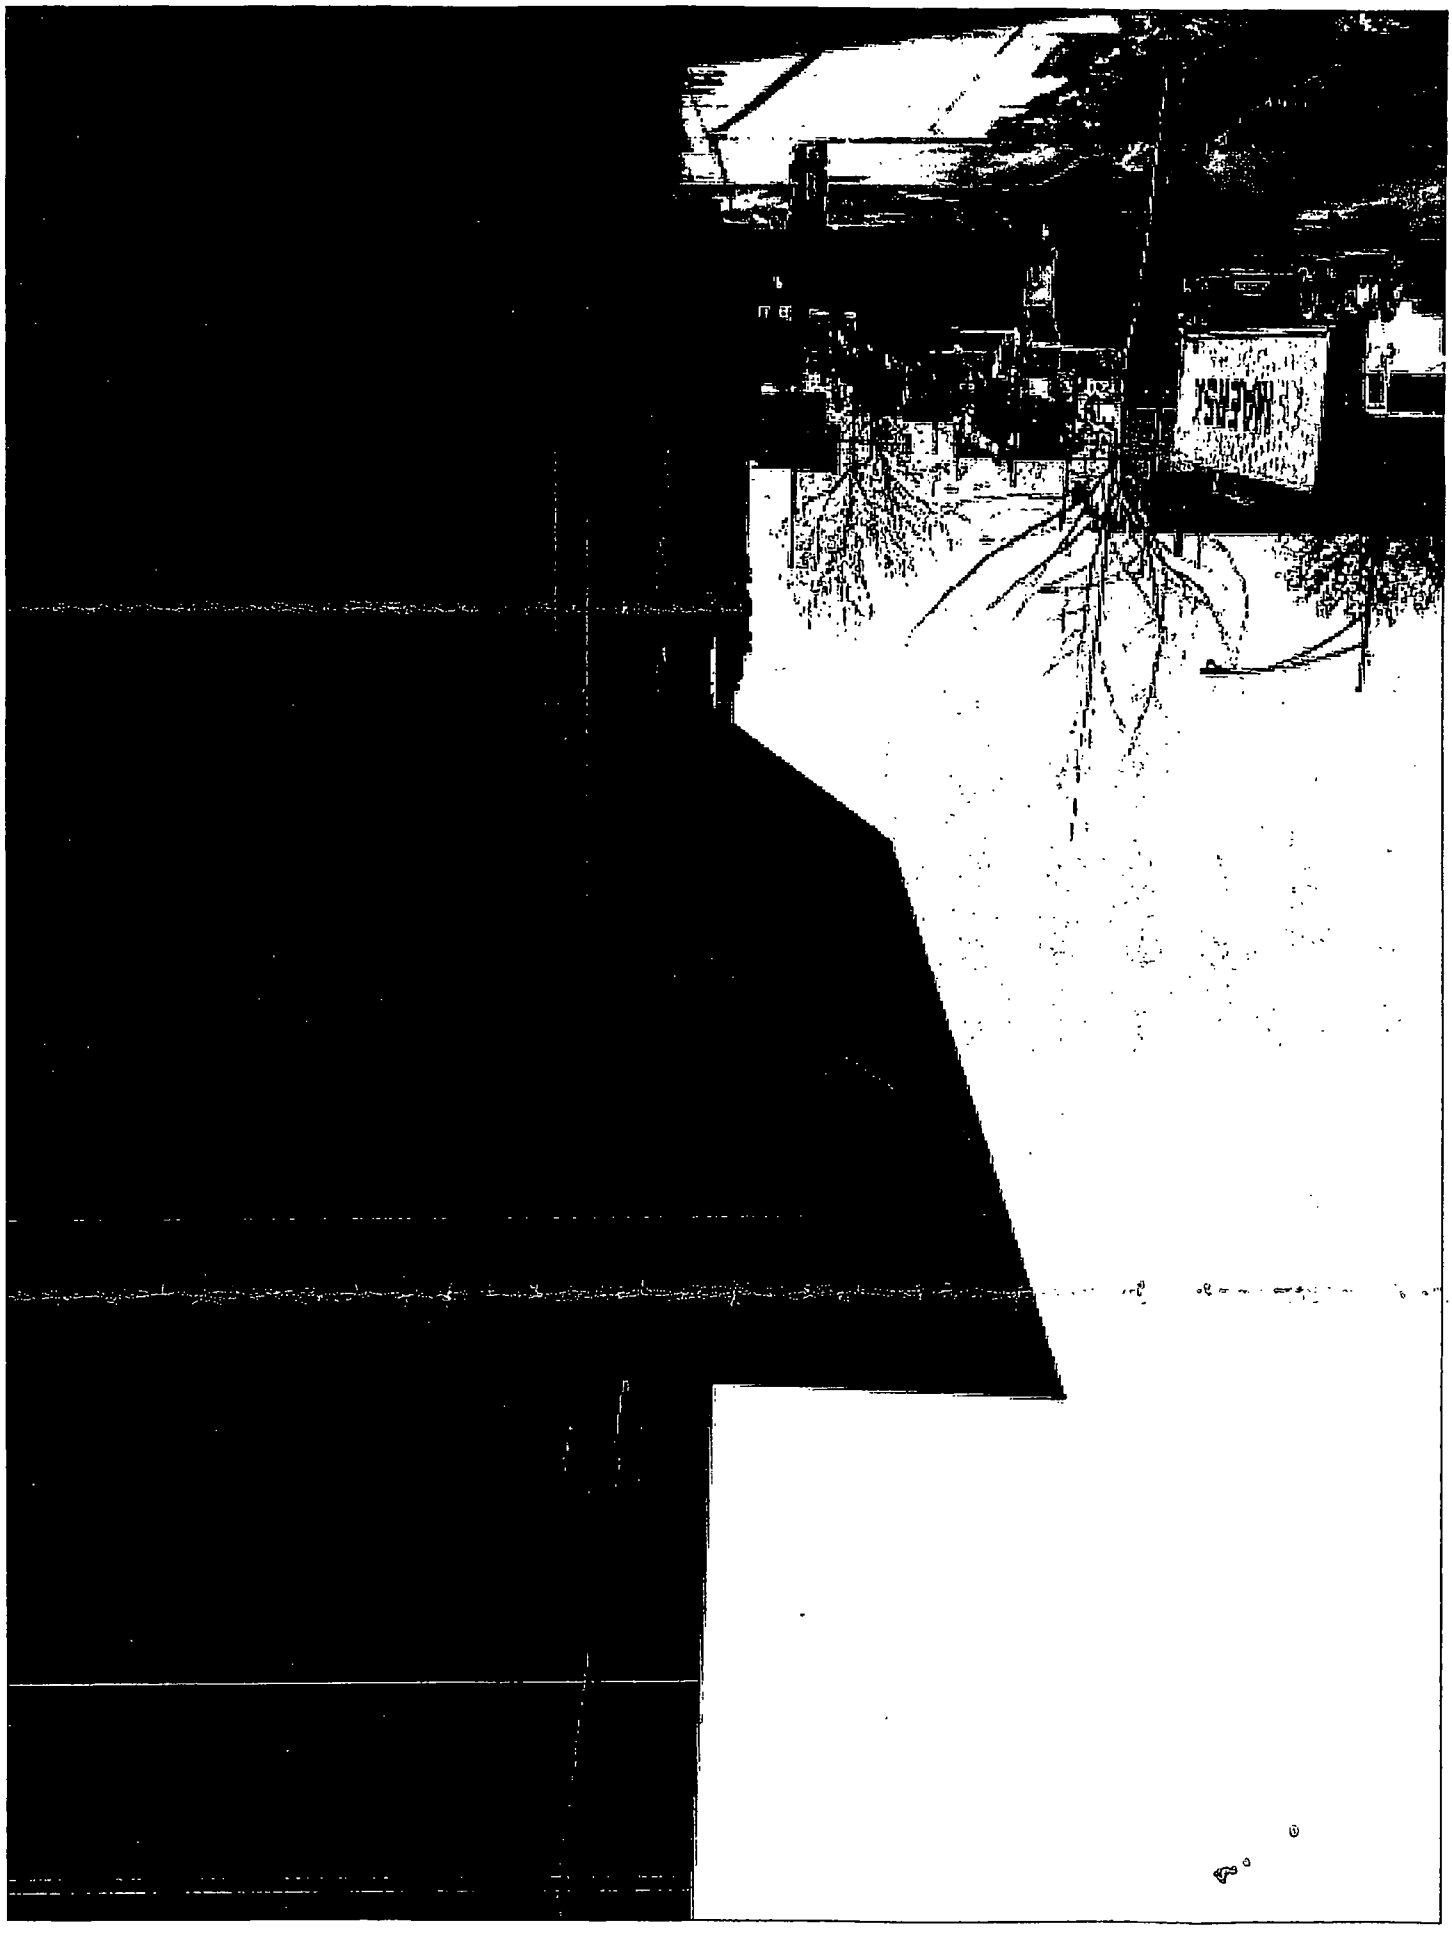

Department of Business Affairs and Consumer Protection
Small Business Center - Public Way Use Unit
City Hall - 121 N. LaSalle Street, Room 800 • Chicago, IL 60602
(312)-74-GOBIZ (312-744-6249) • (312) 744-1944 (TTY)
http://www.cityofchicago.org/bacp

04/30/2014

Alderman **Willie Cochran**
Ward # **20**
City of Chicago
City Hall, Room **300**
121 North LaSalle Street
Chicago, Illinois 60602

Re: An ordinance to use and maintain a portion of the public right-of-way for **two (2) canopy(ies)** for **PARK FEDERAL SAVINGS BANK**, adjacent to the premises known as **1823 W. 47th St.**.

Dear Alderman **Willie Cochran**:

The applicant referenced above has requested the use of the public right-of-way for a **canopy(ies)**. An ordinance has been prepared by the Department of Business Affairs and Consumer Protection – Small Business Center - Public Way Use Unit for presentation to the City Council. Because this request was made for properties located in your ward, as approved by you as per the attached, I respectfully request that you introduce the attached ordinance at the next City Council meeting.

If you have any questions regarding this ordinance, please contact Anthony Bertuca at (312) 744-5506.

Department of Business Affairs and Consumer Protection

City of Chicago

O2014-3453

Office of the City Clerk

Document Tracking Sheet

Meeting Date:	4/30/2014
Sponsor(s):	Zalewski (23)
Type:	Ordinance
Title:	Canopy(s) for Goskand Sports
Committee(s) Assignment:	Committee on Transportation and Public Way

ORDINANCE
GOSKAND SPORTS
Acct. No. 55700 - 1
Permit No. 1112444

Be It Ordained by the City Council of the City of Chicago:

SECTION 1. Permission and authority are hereby given and granted to GOSKAND SPORTS, upon the terms and subject to the conditions of this ordinance to maintain and use, as now constructed, one (1) Canopy(s) projecting over the public right-of-way adjacent to its premises known as 5657 S. Harlem Ave..

Said Canopy(s) at S. Harlem Ave measure(s):
One (1) at two point six seven (2.67) feet in length, and two point six seven (2.67) feet in width for a total of seven point one three (7.13) square feet.

The location of said privilege shall be as shown on prints kept on file with the Department of Business Affairs and Consumer Protection and the Office of the City Clerk.

Said privilege shall be constructed in accordance with plans and specifications approved by the Zoning Department - Signs.

This grant of privilege in the public way shall be subject to the provisions of Section 10-28-015 and all other required provisions of the Municipal Code of Chicago.

The grantee shall pay to the City of Chicago as compensation for the privilege #1112444 herein granted the sum of fifty ($50.00) per annum in advance.


A 25% penalty will be added for payments received after due date.

The permit holder agrees to hold the City of Chicago harmless for any damage, relocation or replacement costs associated with damage, relocation or removal of private property caused by the City performing work in the public way.

Authority herein given and granted for a period of five (5) years from and after 01/13/2014.

Alderman _____

Michael R. Zalewski 23rd Ward

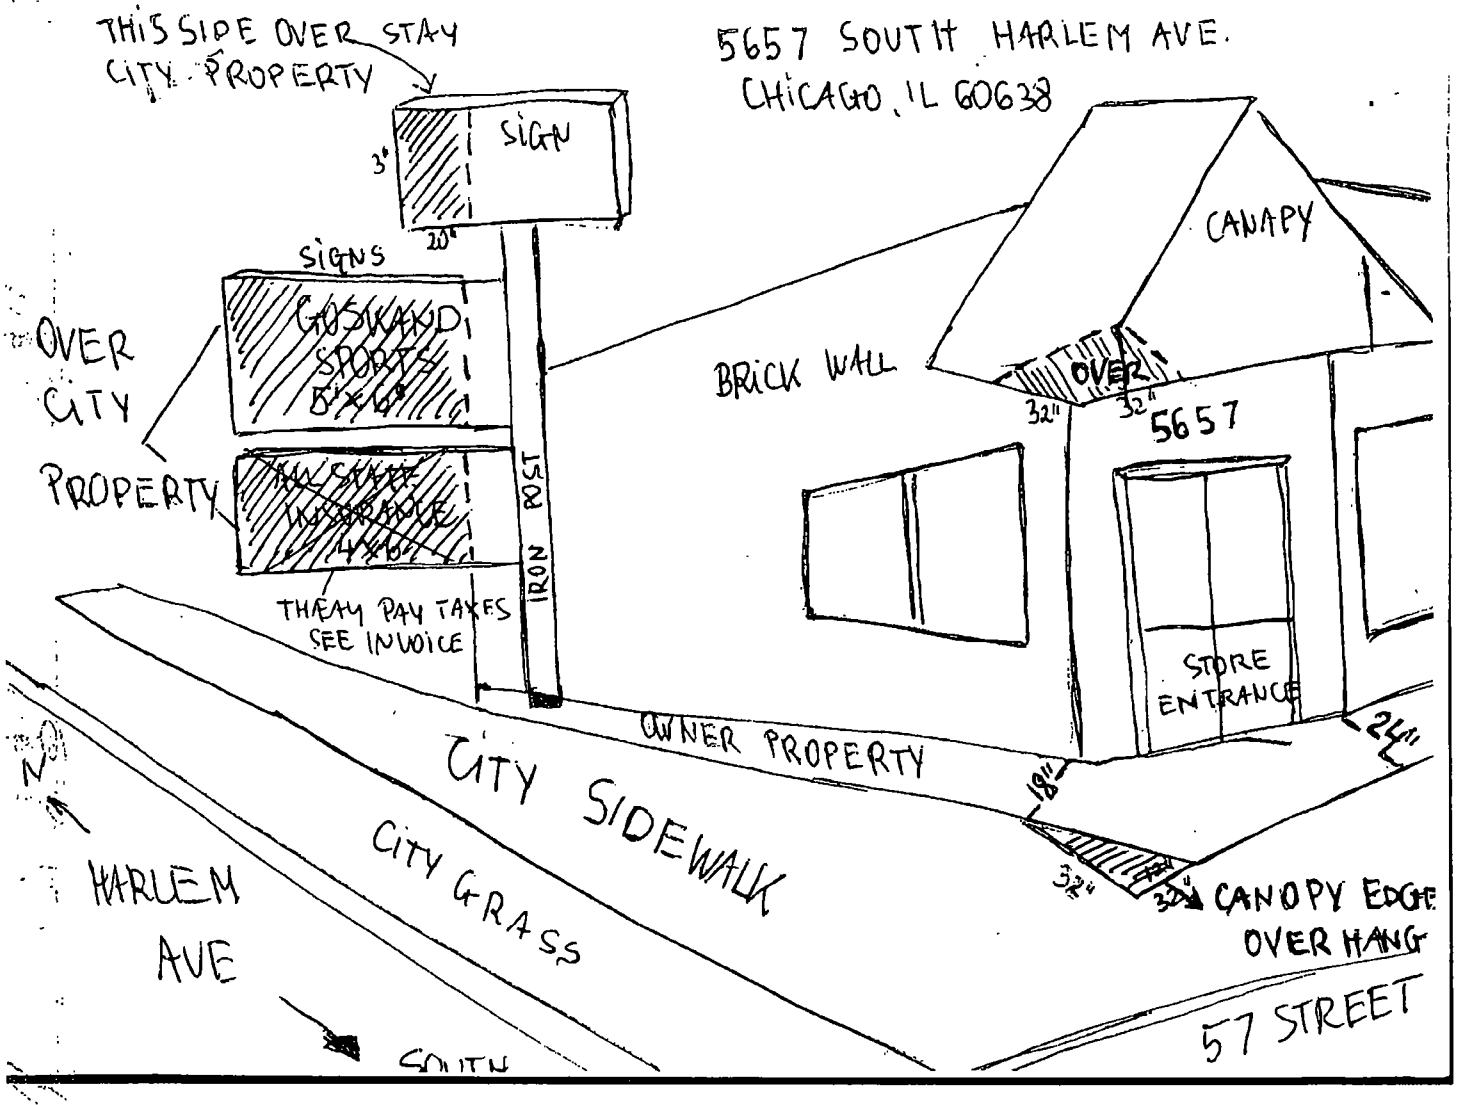
THIS SIDE OVER STAY CITY PROPERTY
5657 SOUTH HARLEM AVE.
CHICAGO, IL 60638
SIGN
3'
20"
SIGNS
OVER CITY PROPERTY
GOSKAND SPORTS
6'x6'
THEAM PAY TAXES SEE INVOICE
IRON POST
CANAPY
BRICK WALL
OVER
32"
32"
5657
STORE ENTRANCE
OWNER PROPERTY
24"
18"
32"
32"
CANOPY EDGE OVER HANG
CITY SIDEWALK
CITY GRASS
HARLEM AVE
SOUTH
57 STREET

Department of Business Affairs and Consumer Protection
Small Business Center - Public Way Use Unit
City Hall - 121 N. LaSalle Street, Room 800 • Chicago, IL 60602
(312)-74-GOBIZ (312-744-6249) • (312) 744-1944 (TTY)
http://www.cityofchicago.org/bacp

04/30/2014

Alderman **Michael R. Zalewski**
Ward # **23**
City of Chicago
City Hall, Room **203**
121 North LaSalle Street
Chicago, Illinois 60602

Re: An ordinance to use and maintain a portion of the public right-of-way for **one (1) canopy(ies)** for **GOSKAND SPORTS**, adjacent to the premises known as **5657 S. Harlem Ave.**.

Dear Alderman **Michael R. Zalewski**:

The applicant referenced above has requested the use of the public right-of-way for a **canopy(ies)**. An ordinance has been prepared by the Department of Business Affairs and Consumer Protection – Small Business Center - Public Way Use Unit for presentation to the City Council. Because this request was made for properties located in your ward, as approved by you as per the attached, I respectfully request that you introduce the attached ordinance at the next City Council meeting.

If you have any questions regarding this ordinance, please contact Anthony Bertuca at (312) 744-5506.

Department of Business Affairs and Consumer Protection

City of Chicago

O2014-3455

Office of the City Clerk

Document Tracking Sheet

Meeting Date:	4/30/2014
Sponsor(s):	Solis (25)
Type:	Ordinance
Title:	Canopy(s) for Spina's Foods
Committee(s) Assignment:	Committee on Transportation and Public Way

ORDINANCE
SPINA'S FOODS
Acct. No. 64081 - 1
Permit No. 1112544

Be It Ordained by the City Council of the City of Chicago:

SECTION 1. Permission and authority are hereby given and granted to SPINA'S FOODS, upon the terms and subject to the conditions of this ordinance to maintain and use, as now constructed, one (1) Canopy(s) projecting over the public right-of-way adjacent to its premises known as 268 W. 24th St..

Said Canopy(s) at W. 24th St measure(s):
One (1) at twenty-one point five eight (21.58) feet in length, and four (4) feet in width for a total of eighty-six point three two (86.32) square feet.

The location of said privilege shall be as shown on prints kept on file with the Department of Business Affairs and Consumer Protection and the Office of the City Clerk.

Said privilege shall be constructed in accordance with plans and specifications approved by the Zoning Department - Signs.

This grant of privilege in the public way shall be subject to the provisions of Section 10-28-015 and all other required provisions of the Municipal Code of Chicago.

The grantee shall pay to the City of Chicago as compensation for the privilege #1112544 herein granted the sum of fifty ($50.00) per annum in advance.

A 25% penalty will be added for payments received after due date.

The permit holder agrees to hold the City of Chicago harmless for any damage, relocation or replacement costs associated with damage, relocation or removal of private property caused by the City performing work in the public way.


Authority herein given and granted for a period of five (5) years from and after 04/22/2014.

Alderman _____

Daniel S. Solis 25th Ward

BUILDING SIDE VIEW (FRONT OF BLDG)

1/2" = 1'

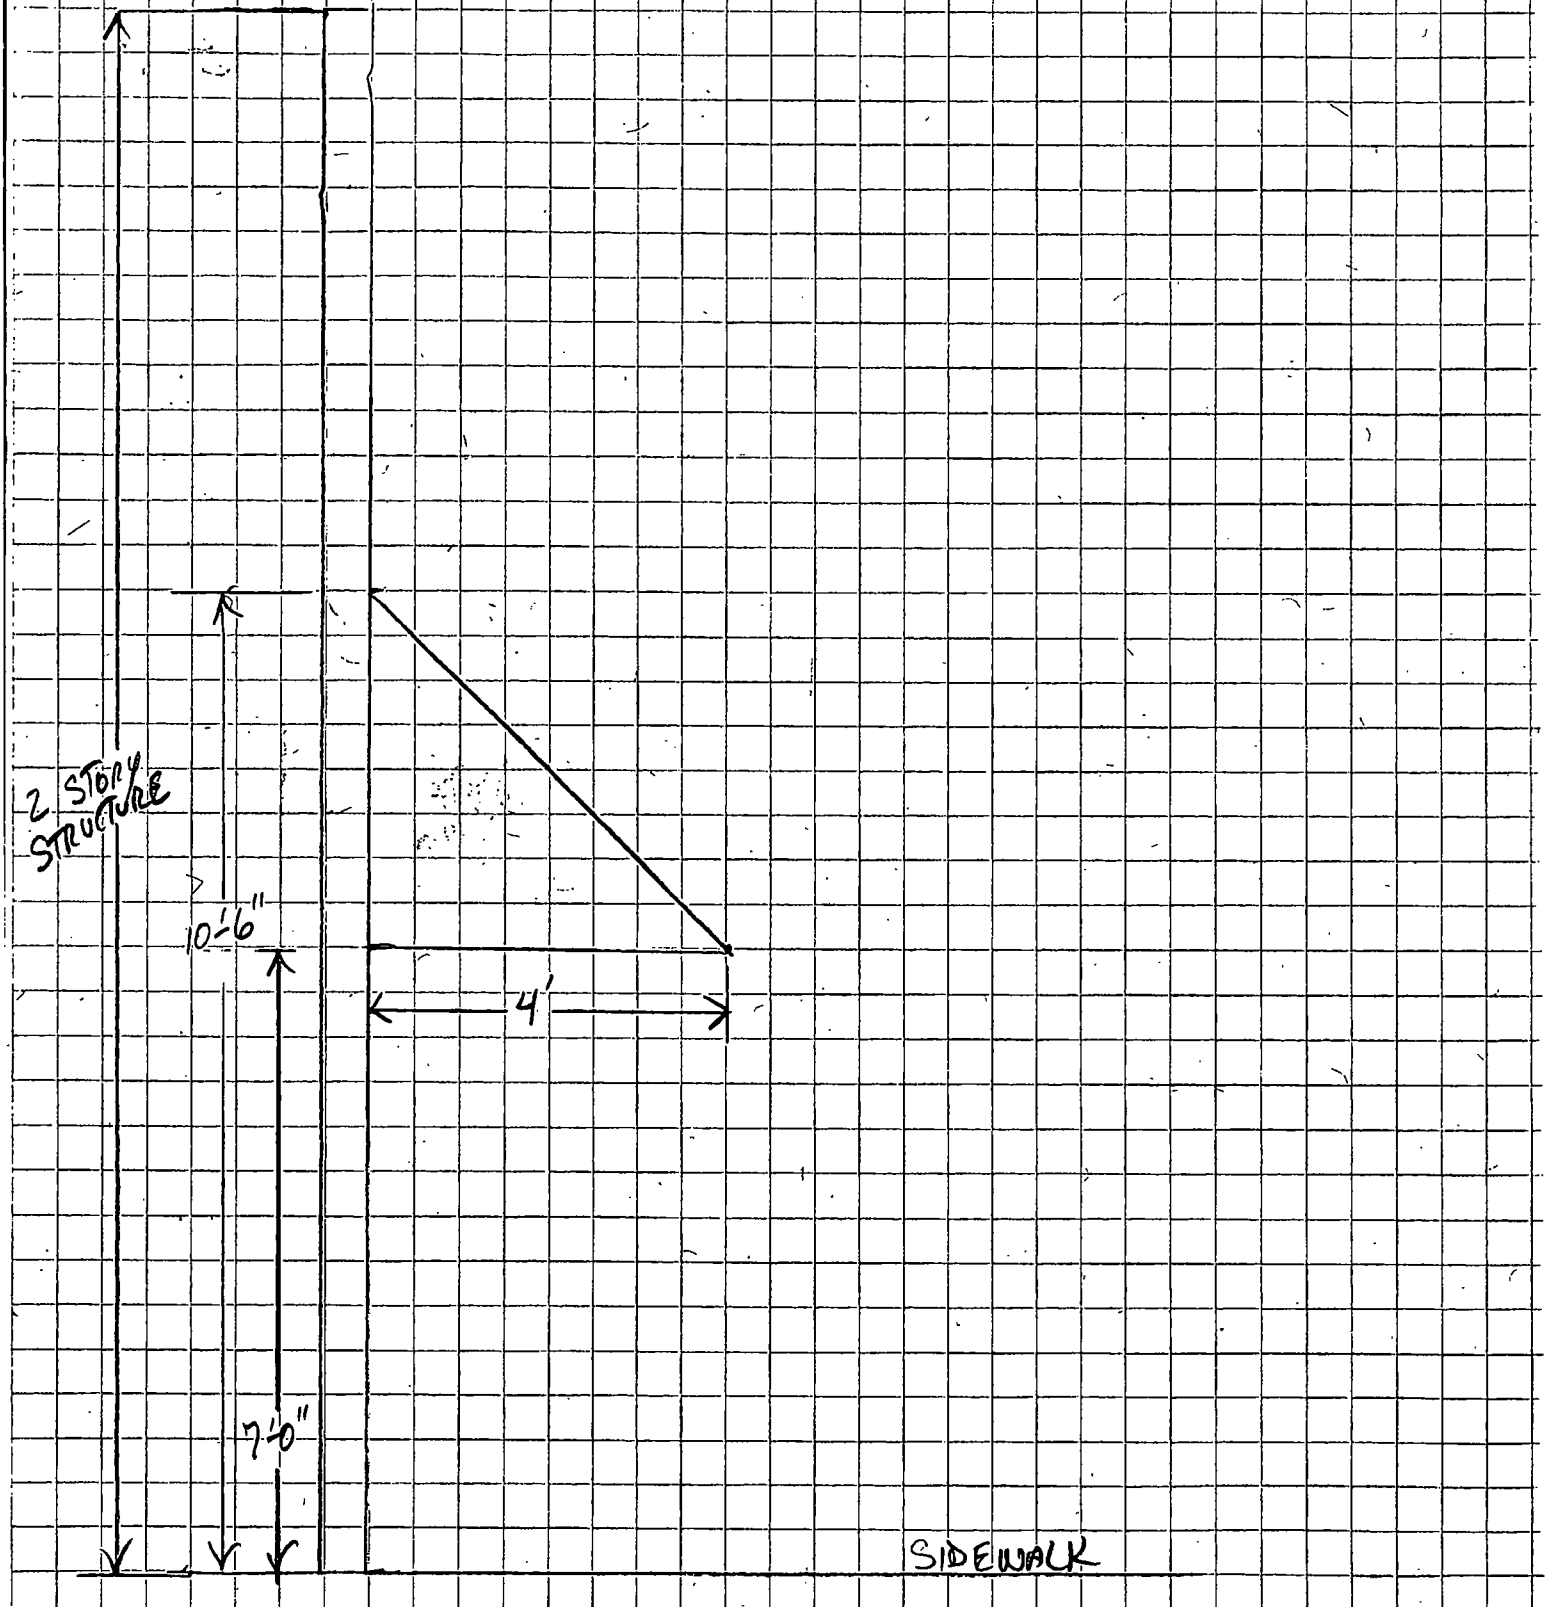

Department of Business Affairs and Consumer Protection
Small Business Center - Public Way Use Unit
City Hall - 121 N. LaSalle Street, Room 800 • Chicago, IL 60602
(312)-74-GOBIZ (312-744-6249) • (312) 744-1944 (TTY)
http://www.cityofchicago.org/bacp

04/30/2014

Alderman **Daniel S. Solis**
Ward # **25**
City of Chicago
City Hall, Room **203**
121 North LaSalle Street
Chicago, Illinois 60602

Re: An ordinance to use and maintain a portion of the public right-of-way for **one (1) canopy(ies)** for **SPINA'S FOODS**, adjacent to the premises known as **268 W. 24th St.**.

Dear Alderman **Daniel S. Solis**:

The applicant referenced above has requested the use of the public right-of-way for a **canopy(ies)**. An ordinance has been prepared by the Department of Business Affairs and Consumer Protection – Small Business Center - Public Way Use Unit for presentation to the City Council. Because this request was made for properties located in your ward, as approved by you as per the attached, I respectfully request that you introduce the attached ordinance at the next City Council meeting.

If you have any questions regarding this ordinance, please contact Anthony Bertuca at (312) 744-5506.

Department of Business Affairs and Consumer Protection

City of Chicago

O2014-3459

Office of the City Clerk

Document Tracking Sheet

Meeting Date:	4/30/2014
Sponsor(s):	Burnett (27)
Type:	Ordinance
Title:	Canopy(s) for LMC Gatreway Venture LLC
Committee(s) Assignment:	Committee on Transportation and Public Way

ORDINANCE
LMC GATREWAY VENTURE, LLC
Acct. No. 389130 - 1
Permit No. 1112364

Be It Ordained by the City Council of the City of Chicago:

SECTION 1. Permission and authority are hereby given and granted to LMC GATREWAY VENTURE, LLC, upon the terms and subject to the conditions of this ordinance to construct, install, maintain and use one (1) Canopy(s) projecting over the public right-of-way adjacent to its premises known as 11 S. Green St..

Said Canopy(s) at S. Green measure(s):
One (1) at nine point nine two (9.92) feet in length, and two point two five (2.25) feet in width for a total of twenty-two point three two (22.32) square feet.

The location of said privilege shall be as shown on prints kept on file with the Department of Business Affairs and Consumer Protection and the Office of the City Clerk.

Said privilege shall be constructed in accordance with plans and specifications approved by the Zoning Department - Signs.

This grant of privilege in the public way shall be subject to the provisions of Section 10-28-015 and all other required provisions of the Municipal Code of Chicago.

The grantee shall pay to the City of Chicago as compensation for the privilege #1112364 herein granted the sum of fifty ($50.00) per annum in advance.


A 25% penalty will be added for payments received after due date.

The permit holder agrees to hold the City of Chicago harmless for any damage, relocation or replacement costs associated with damage, relocation or removal of private property caused by the City performing work in the public way.

Authority herein given and granted for a period of five (5) years from and after Date of Passage.

Alderman _____

Walter Burnett Jr. 27th Ward

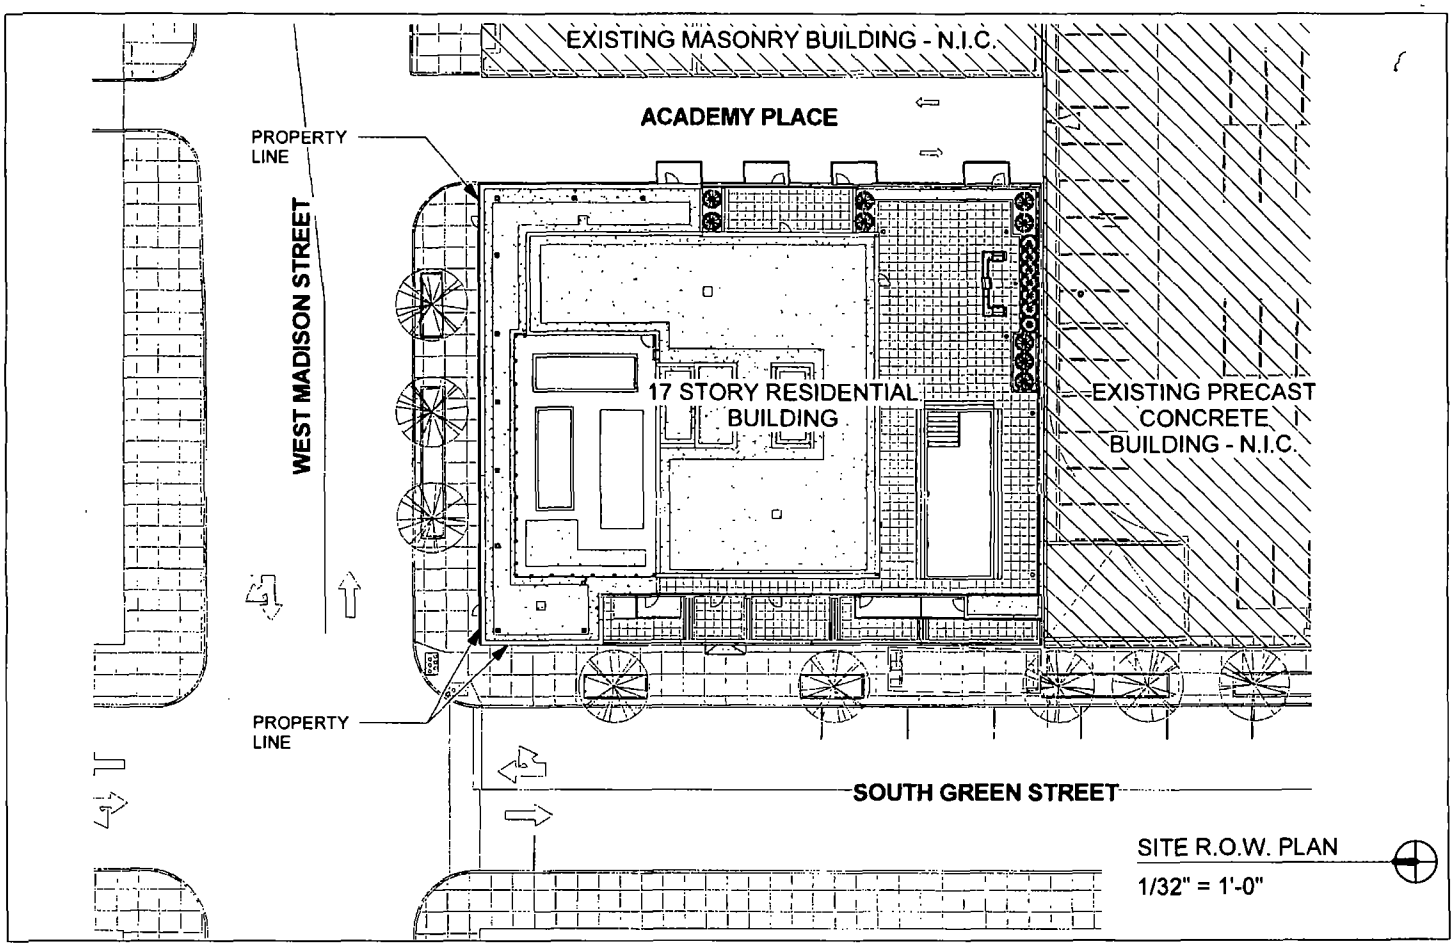

GATEWAY WEST LOOP

SITE R.O.W. PLAN | A1.01

11 SOUTH GREEN STREET
CHICAGO, IL 60607

Antunovich Associates - Consultant
224 West Huron Street, Chicago Il 60654
Phone: 312-266-1128 Fax: 312-266-7123

02/07/14

NOTE:
PROJECT DATUM 0'-0" = +14.20'
CHICAGO CITY DATUM (C.C.D.)

City of Chicago

O2014-3461

Office of the City Clerk

Document Tracking Sheet

Meeting Date:	4/30/2014
Sponsor(s):	Burnett (27)
Type:	Ordinance
Title:	Canopy(s) for New Metal Crafts, Inc.
Committee(s) Assignment:	Committee on Transportation and Public Way

ORDINANCE
NEW METAL CRAFTS INC
Acct. No. 85447 - 1
Permit No. 1098363

Be It Ordained by the City Council of the City of Chicago:

SECTION 1. Permission and authority are hereby given and granted to NEW METAL CRAFTS INC, upon the terms and subject to the conditions of this ordinance to maintain and use, as now constructed, two (2) Canopy(s) projecting over the public right-of-way adjacent to its premises known as 812 N. Wells St..

Said Canopy(s) at N. Wells measure(s):
One (1) at seventeen point six seven (17.67) feet in length, and one point five (1.5) foot in width for a total of twenty-six point five one (26.51) square feet.

Said Canopy(s) at N. Wells measure(s):
One (1) at seventeen point seven five (17.75) feet in length, and one point five (1.5) foot in width for a total of twenty-six point six three (26.63) square feet.

The location of said privilege shall be as shown on prints kept on file with the Department of Business Affairs and Consumer Protection and the Office of the City Clerk.

Said privilege shall be constructed in accordance with plans and specifications approved by the Zoning Department - Signs.

This grant of privilege in the public way shall be subject to the provisions of Section 10-28-015 and all other required provisions of the Municipal Code of Chicago.

The grantee shall pay to the City of Chicago as compensation for the privilege #1098363 herein granted the sum of one hundred ($100.00) per annum in advance.


A 25% penalty will be added for payments received after due date.

The permit holder agrees to hold the City of Chicago harmless for any damage, relocation or replacement costs associated with damage, relocation or removal of private property caused by the City performing work in the public way.

Authority herein given and granted for a period of five (5) years from and after Date of Passage.

Alderman _____

Walter Burnett Jr. 27th Ward

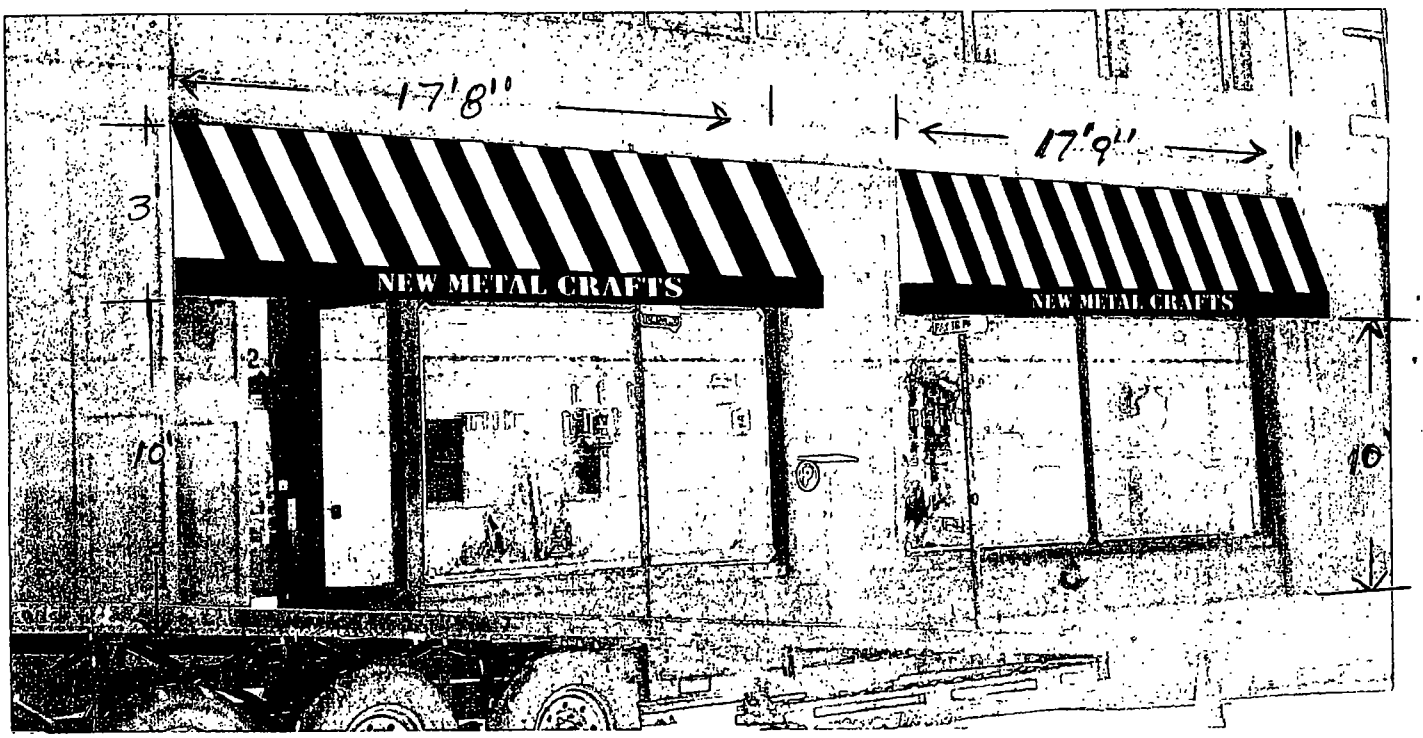
17'8"
17'9"
3'
NEW METAL CRAFTS
NEW METAL CRAFTS
10'
10'

City of Chicago

O2014-3472

Office of the City Clerk

Document Tracking Sheet

Meeting Date:	4/30/2014
Sponsor(s):	Suarez (31)
Type:	Ordinance
Title:	Canopy(s) for Kredable Auto Service
Committee(s) Assignment:	Committee on Transportation and Public Way

ORDINANCE
KREDABLE AUTO SERVICE
Acct. No. 34363 - 1
Permit No. 1112538

Be It Ordained by the City Council of the City of Chicago:

SECTION 1. Permission and authority are hereby given and granted to KREDABLE AUTO SERVICE, upon the terms and subject to the conditions of this ordinance to maintain and use, as now constructed, one (1) Canopy(s) projecting over the public right-of-way adjacent to its premises known as 4932 W. Fullerton Ave..

Said Canopy(s) at W. FULLERTON measure(s):
One (1) at six (6) feet in length, and two (2) feet in width for a total of twelve (12) square feet.

The location of said privilege shall be as shown on prints kept on file with the Department of Business Affairs and Consumer Protection and the Office of the City Clerk.

Said privilege shall be constructed in accordance with plans and specifications approved by the Zoning Department - Signs.

This grant of privilege in the public way shall be subject to the provisions of Section 10-28-015 and all other required provisions of the Municipal Code of Chicago.

The grantee shall pay to the City of Chicago as compensation for the privilege #1112538 herein granted the sum of fifty ($50.00) per annum in advance.

A 25% penalty will be added for payments received after due date.

The permit holder agrees to hold the City of Chicago harmless for any damage, relocation or replacement costs associated with damage, relocation or removal of private property caused by the City performing work in the public way.

Authority herein given and granted for a period of five (5) years from and after 03/02/2014.


Alderman _____
Ray Suarez 31st Ward

JANNE CORP. d/b/a
KREDABLE AUTO
4932 W. FULLERTON AV.
CHICAGO IL 60639
(773) 745-6100

ACCT. 34363-1

CANOPY

FULLERTON FACE OF BUILDING ABOVE DOORWAY

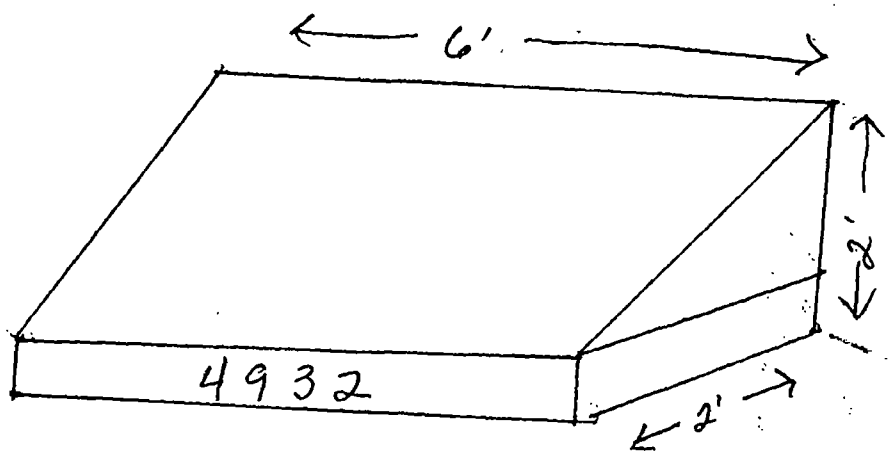

8' ABOVE GRADE

Department of Business Affairs and Consumer Protection
Small Business Center - Public Way Use Unit
City Hall - 121 N. LaSalle Street, Room 800 • Chicago, IL 60602
(312)-74-GOBIZ (312-744-6249) • (312) 744-1944 (TTY)
http://www.cityofchicago.org/bacp

04/30/2014

Alderman **Ray Suarez**
Ward # **31**
City of Chicago
City Hall, Room **203**
121 North LaSalle Street
Chicago, Illinois 60602

Re: An ordinance to use and maintain a portion of the public right-of-way for **one (1) canopy(ies)** for **KREDABLE AUTO SERVICE**, adjacent to the premises known as **4932 W. Fullerton Ave.**.

Dear Alderman **Ray Suarez**:

The applicant referenced above has requested the use of the public right-of-way for a **canopy(ies)**. An ordinance has been prepared by the Department of Business Affairs and Consumer Protection – Small Business Center - Public Way Use Unit for presentation to the City Council. Because this request was made for properties located in your ward, as approved by you as per the attached, I respectfully request that you introduce the attached ordinance at the next City Council meeting.

If you have any questions regarding this ordinance, please contact Anthony Bertuca at (312) 744-5506.

Department of Business Affairs and Consumer Protection

City of Chicago

O2014-3475

Office of the City Clerk

Document Tracking Sheet

Meeting Date:	4/30/2014
Sponsor(s):	Waguespack (32)
Type:	Ordinance
Title:	Canopy(s) for Chicago Ashland Webster LLC
Committee(s) Assignment:	Committee on Transportation and Public Way

ORDINANCE
CHICAGO ASHLAND WEBSTER, LLC
Acct. No. 389358 - 1
Permit No. 1112271

Be It Ordained by the City Council of the City of Chicago:

SECTION 1. Permission and authority are hereby given and granted to CHICAGO ASHLAND WEBSTER, LLC, upon the terms and subject to the conditions of this ordinance to construct, install, maintain and use one (1) Canopy(s) projecting over the public right-of-way adjacent to its premises known as 2112 N. Ashland Ave..

Said Canopy(s) at N. Ashland Avenue & W. Webster Avenue measure(s):
One (1) at seventeen point seven five (17.75) feet in length, and eight point zero eight (8.08) feet in width for a total of one hundred forty-three point four two (143.42) square feet.

The location of said privilege shall be as shown on prints kept on file with the Department of Business Affairs and Consumer Protection and the Office of the City Clerk.

Said privilege shall be constructed in accordance with plans and specifications approved by the Zoning Department - Signs.

This grant of privilege in the public way shall be subject to the provisions of Section 10-28-015 and all other required provisions of the Municipal Code of Chicago.

The grantee shall pay to the City of Chicago as compensation for the privilege #1112271 herein granted the sum of fifty ($50.00) per annum in advance.


A 25% penalty will be added for payments received after due date.

The permit holder agrees to hold the City of Chicago harmless for any damage, relocation or replacement costs associated with damage, relocation or removal of private property caused by the City performing work in the public way.

Authority herein given and granted for a period of five (5) years from and after Date of Passage.

Alderman Scott Waguespack

Scott Waguespack 32nd Ward

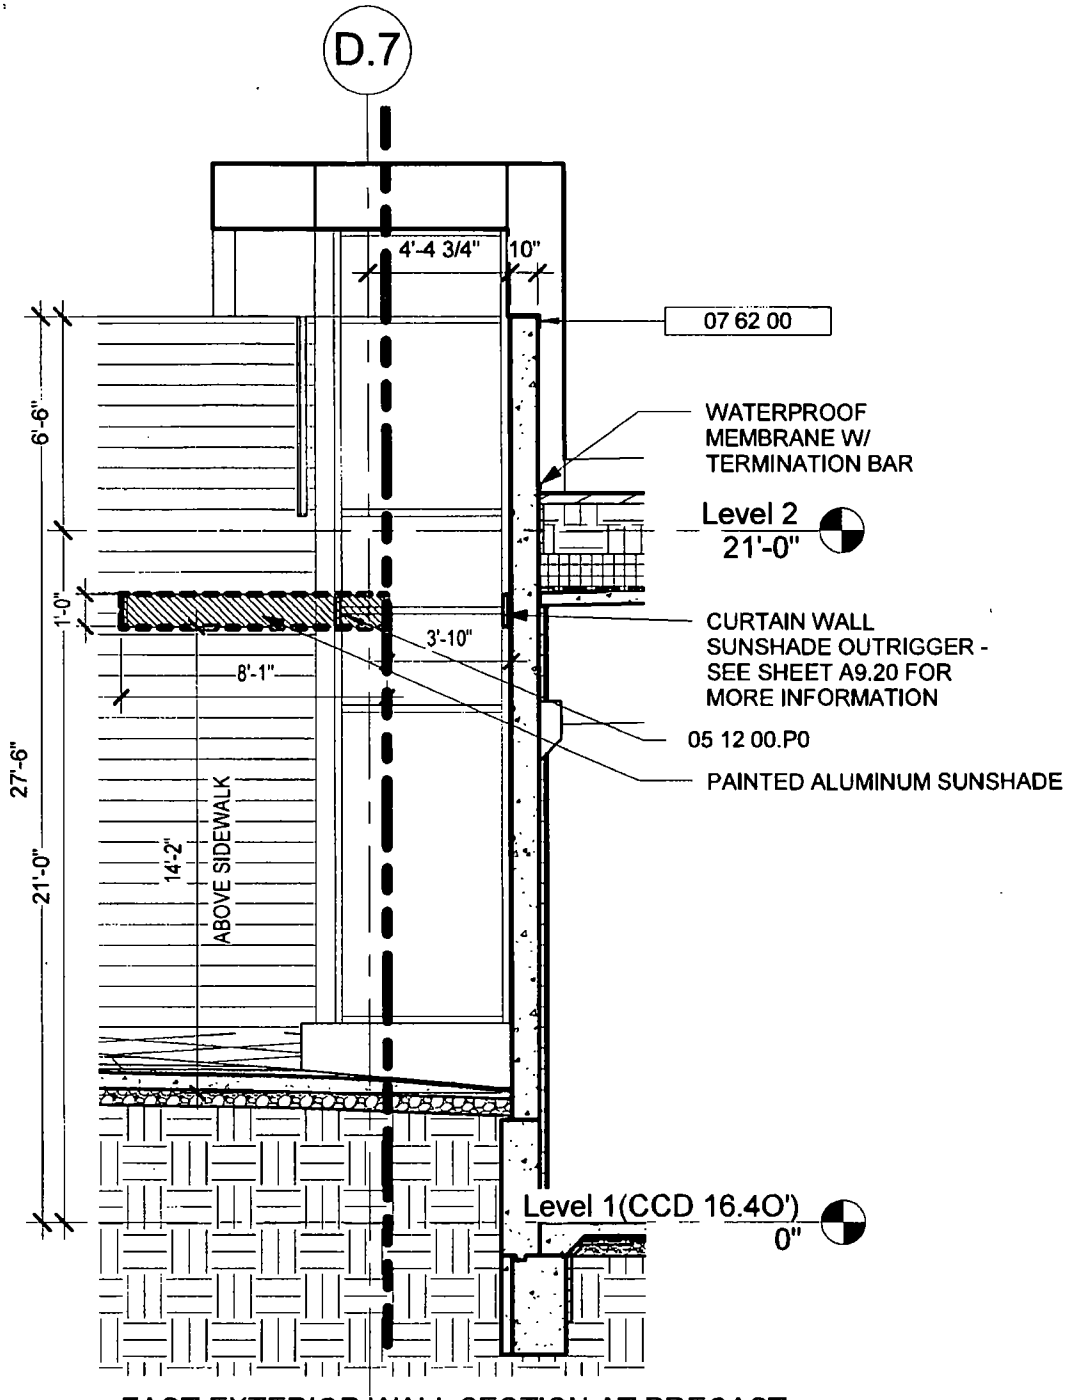

1 A2.1 ASK-031

EAST EXTERIOR WALL SECTION AT PRECAST CONCRETE PANEL

3/16" = 1'-0"

SCALE: 3/16"=1'-0"

0' 2'-8" 5'-4"

Mariano's - Ashland Webster

USE OF PUBLIC WAY - SECTION | ASK-031

02/05/14

2112 North Ashland Ave.
Chicago, Illinois 60614
Antunovich Associates - Consultant
224 West Huron Street, Chicago Il 60654
Phone: 312-266-1126 Fax: 312-266-7123

Chicago Ashland Webster, LLC
321 North Clark Street, Suite 2440
Chicago, Illinois 60654
T: 312.379.5101 F: xxx.xxx.xxxx

NO	DATE	DESCRIPTION
-	-/-/-	—
-	-/-/-	—
-	-/-/-	—

Department of Business Affairs and Consumer Protection
Small Business Center- Public Way Use Unit
City Hall - 121 N. LaSalle Street Room 800 • Chicago, IL 60602
(312)-74-GOBIZ (312-744-6249) • (312) 744-1944 (TTY)
http://www.cityofchicago.org/bacp

04/30/2014

Alderman **Scott Waguespack**
Ward # **32**
City of Chicago
City Hall, Room **300**
121 North LaSalle Street
Chicago, Illinois 60602

Re: An ordinance to use and maintain a portion of the public right-of-way for **one (1) canopy(ies)** for **CHICAGO ASHLAND WEBSTER, LLC**, adjacent to the premises known as **2112 N. Ashland Ave.**.

Dear Alderman **Scott Waguespack**:

The applicant referenced above has requested the use of the public right-of-way for a **canopy(ies)**. An ordinance has been prepared by the Department of Business Affairs and Consumer Protection – Small Business Center - Public Way Use Unit for presentation to the City Council. Because this request was made for properties located in your ward, as approved by you as per the attached, I respectfully request that you introduce the attached ordinance at the next City Council meeting.

If you have any questions regarding this ordinance, please contact Anthony Bertuca at (312) 744-5506.

Department of Business Affairs and Consumer Protection

City of Chicago

O2014-3479

Office of the City Clerk

Document Tracking Sheet

Meeting Date:	4/30/2014
Sponsor(s):	Colón (35)
Type:	Ordinance
Title:	Canopy(s) for Costa Azul Travel No. 419
Committee(s) Assignment:	Committee on Transportation and Public Way

ORDINANCE
COSTA AZUL TRAVEL #419
Acct. No. 219289 - 2
Permit No. 1112042

Be It Ordained by the City Council of the City of Chicago:

SECTION 1. Permission and authority are hereby given and granted to COSTA AZUL TRAVEL #419, upon the terms and subject to the conditions of this ordinance to maintain and use, as now constructed, one (1) Canopy(s) projecting over the public right-of-way adjacent to its premises known as 3649 W. Lawrence Ave..

Said Canopy(s) at W LAWRENCE AVE measure(s):
One (1) at seventeen (17) feet in length, and four (4) feet in width for a total of sixty-eight (68) square feet.

The location of said privilege shall be as shown on prints kept on file with the Department of Business Affairs and Consumer Protection and the Office of the City Clerk.

Said privilege shall be constructed in accordance with plans and specifications approved by the Zoning Department - Signs.

This grant of privilege in the public way shall be subject to the provisions of Section 10-28-015 and all other required provisions of the Municipal Code of Chicago.

The grantee shall pay to the City of Chicago as compensation for the privilege #1112042 herein granted the sum of fifty ($50.00) per annum in advance.


A 25% penalty will be added for payments received after due date.

The permit holder agrees to hold the City of Chicago harmless for any damage, relocation or replacement costs associated with damage, relocation or removal of private property caused by the City performing work in the public way.

Authority herein given and granted for a period of five (5) years from and after 02/11/2014.

Alderman

Reynaldo Colon 35th Ward

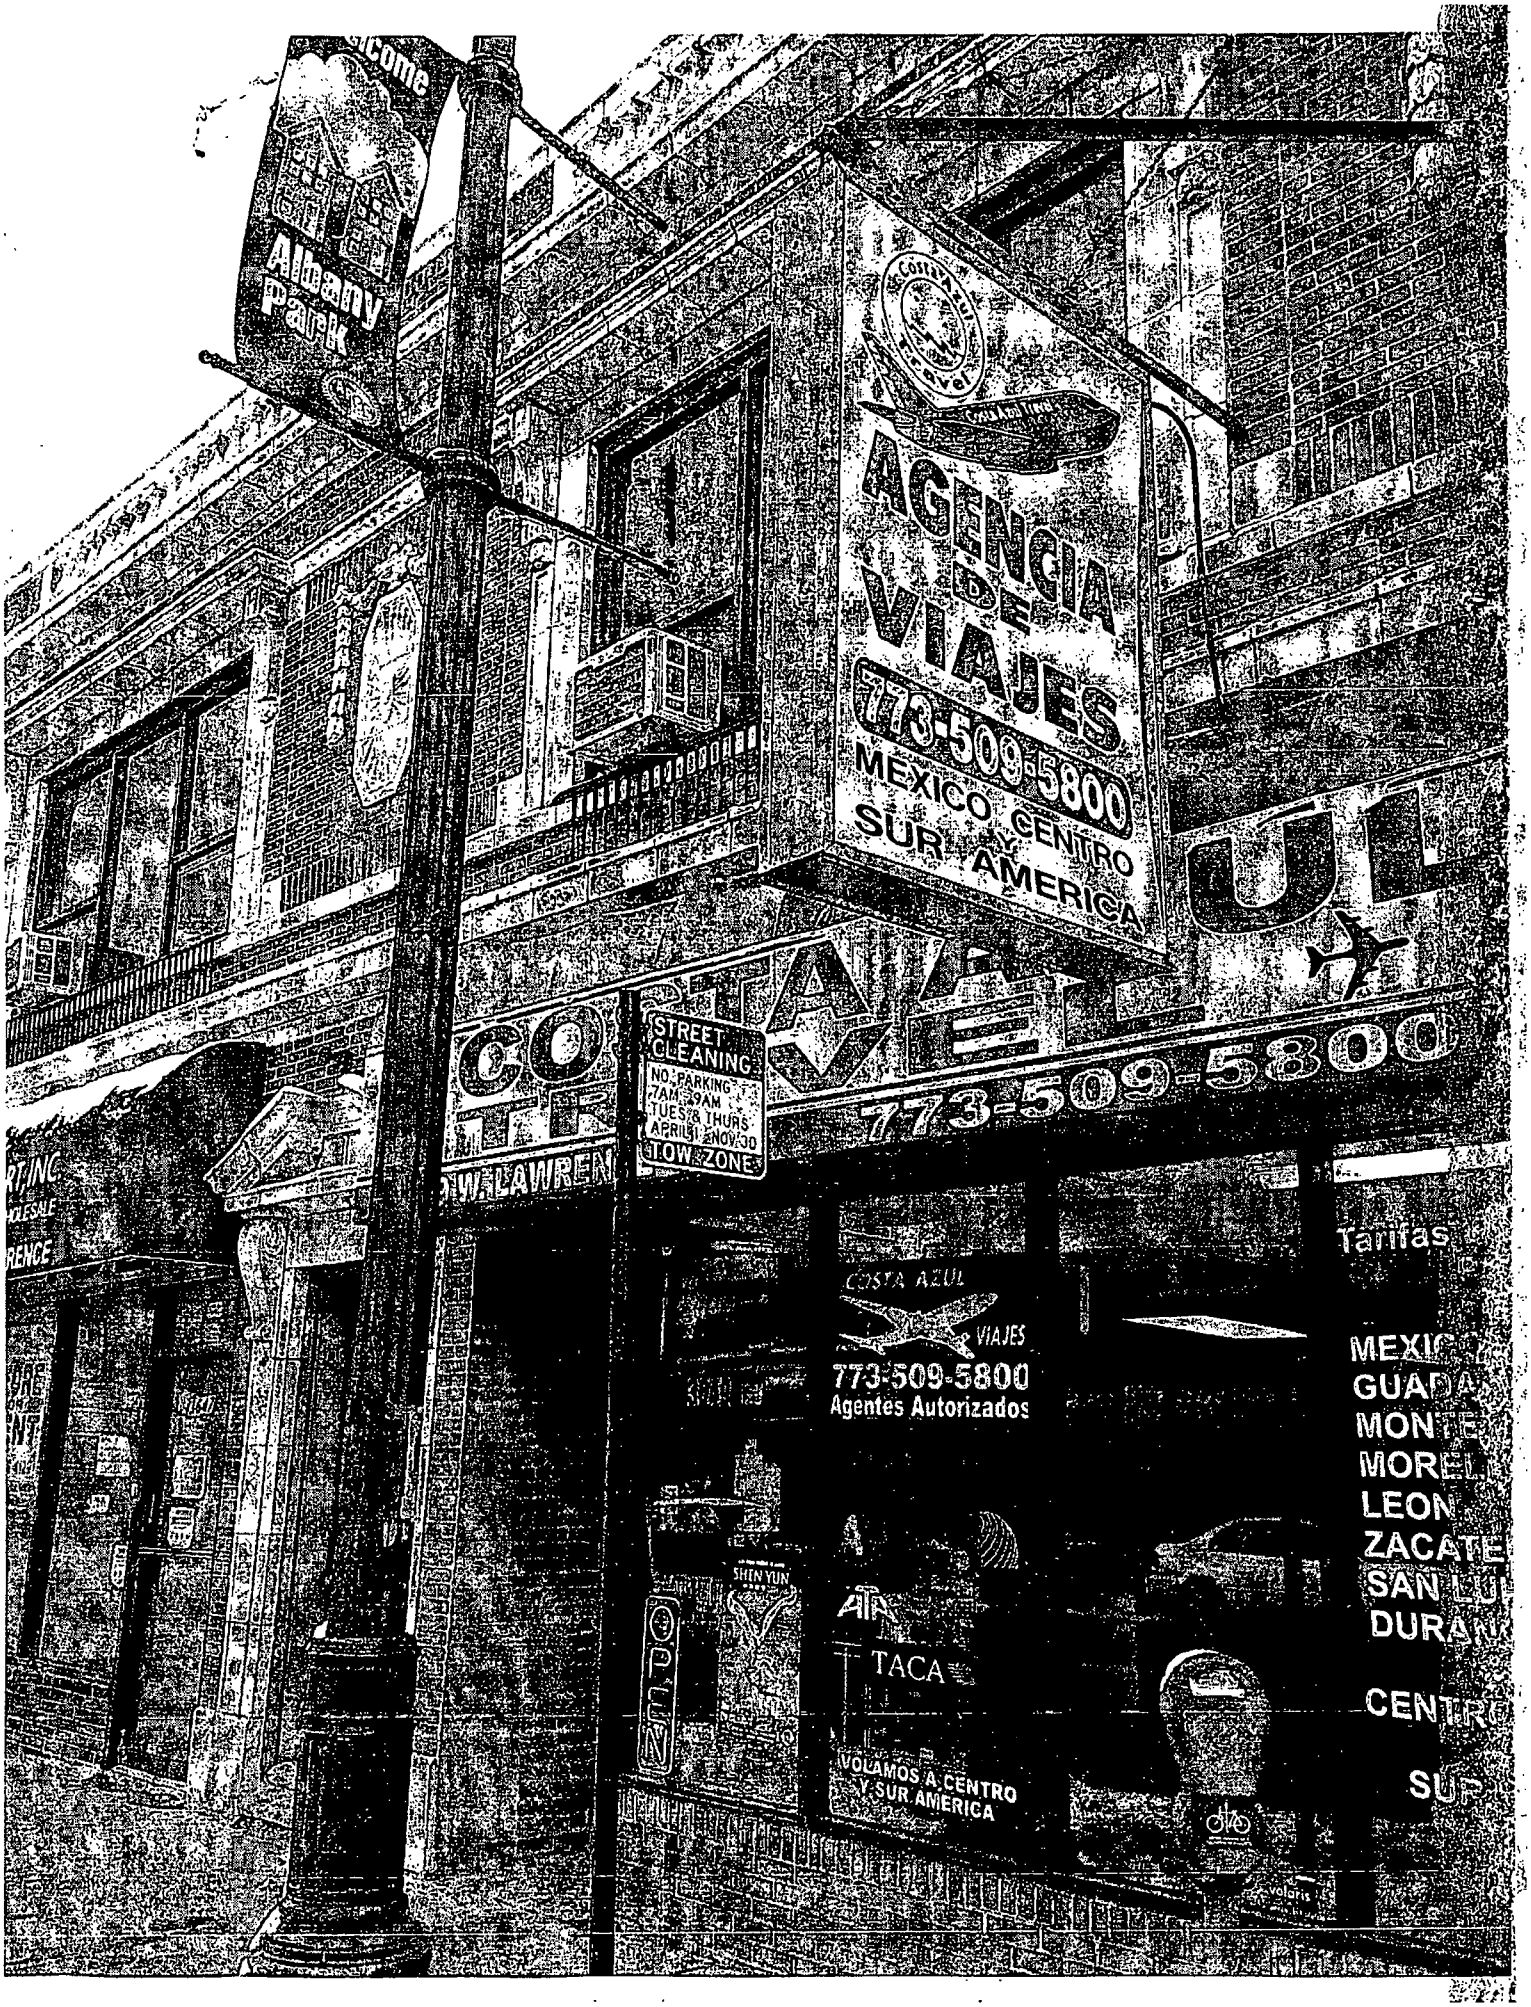
Albany Park
AGENCIA DE VIAJES
773-509-5800
MEXICO CENTRO Y SUR AMERICA
COSTA AZUL
773-509-5800
STREET CLEANING
NO PARKING
7AM - 9AM
TUES & THURS
APRIL 1 - NOV 30
TOW ZONE
Tarifas
COSTA AZUL
VIAJES
773-509-5800
Agentes Autorizados
SHIN YUN
OPEN
TACA
VOLAMOS A CENTRO Y SUR AMERICA

Department of Business Affairs and Consumer Protection
Small Business Center- Public Way Use Unit
City Hall - 121 N. LaSalle Street Room 800 • Chicago, IL 60602
(312)-74-GOBIZ (312-744-6249) • (312) 744-1944 (TTY)
http://www.cityofchicago.org/bacp

04/30/2014

Alderman **Reynaldo Colon**
Ward # **35**
City of Chicago
City Hall, Room **203**
121 North LaSalle Street
Chicago, Illinois 60602

Re: An ordinance to use and maintain a portion of the public right-of-way for **one (1) canopy(ies)** for **COSTA AZUL TRAVEL #419**, adjacent to the premises known as **3649 W. Lawrence Ave.**.

Dear Alderman **Reynaldo Colon**:

The applicant referenced above has requested the use of the public right-of-way for a **canopy(ies)**. An ordinance has been prepared by the Department of Business Affairs and Consumer Protection – Small Business Center - Public Way Use Unit for presentation to the City Council. Because this request was made for properties located in your ward, as approved by you as per the attached, I respectfully request that you introduce the attached ordinance at the next City Council meeting.

If you have any questions regarding this ordinance, please contact Anthony Bertuca at (312) 744-5506.

Department of Business Affairs and Consumer Protection

City of Chicago

O2014-3482

Office of the City Clerk

Document Tracking Sheet

Meeting Date:	4/30/2014
Sponsor(s):	Reilly (42)
Type:	Ordinance
Title:	Canopy(s) for Interpark
Committee(s) Assignment:	Committee on Transportation and Public Way

ORDINANCE
INTERPARK
Acct. No. 63376 - 193
Permit No. 1112392

Be It Ordained by the City Council of the City of Chicago:

SECTION 1. Permission and authority are hereby given and granted to INTERPARK, upon the terms and subject to the conditions of this ordinance to maintain and use, as now constructed, one (1) Canopy(s) projecting over the public right-of-way adjacent to its premises known as 200 W. Randolph St..

Said Canopy(s) at W. Randolph Street measure(s):
One (1) at one hundred eighty (180) feet in length, and ten (10) feet in width for a total of one thousand eight hundred (1800) square feet.

The location of said privilege shall be as shown on prints kept on file with the Department of Business Affairs and Consumer Protection and the Office of the City Clerk.

Said privilege shall be constructed in accordance with plans and specifications approved by the Zoning Department - Signs.

This grant of privilege in the public way shall be subject to the provisions of Section 10-28-015 and all other required provisions of the Municipal Code of Chicago.

The grantee shall pay to the City of Chicago as compensation for the privilege #1112392 herein granted the sum of one hundred seventy-five ($175.00) per annum in advance.


A 25% penalty will be added for payments received after due date.

The permit holder agrees to hold the City of Chicago harmless for any damage, relocation or replacement costs associated with damage, relocation or removal of private property caused by the City performing work in the public way.

Authority herein given and granted for a period of five (5) years from and after Date of Passage.

Alderman _____

Brendan Reilly 42nd Ward

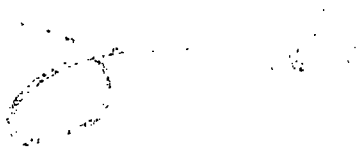


fresh
fresh food
custom built

City of Chicago

O2014-3483

Office of the City Clerk

Document Tracking Sheet

Meeting Date:	4/30/2014
Sponsor(s):	Reilly (42)
Type:	Ordinance
Title:	Canopy(s) for North Community Bank
Committee(s) Assignment:	Committee on Transportation and Public Way

ORDINANCE
NORTH COMMUNITY BANK
Acct. No. 87701 - 45
Permit No. 1111657

Be It Ordained by the City Council of the City of Chicago:

SECTION 1. Permission and authority are hereby given and granted to NORTH COMMUNITY BANK, upon the terms and subject to the conditions of this ordinance to maintain and use, as now constructed, five (5) Canopy(s) projecting over the public right-of-way adjacent to its premises known as 800 N. State St..

Said Canopy(s) at N. State Street measure(s):
One (1) at sixty-two point nine two (62.92) feet in length, and eight point five eight (8.58) feet in width for a total of five hundred thirty-nine point eight five (539.85) square feet.
One (1) at sixty-two point nine two (62.92) feet in length, and eight point five eight (8.58) feet in width for a total of five hundred thirty-nine point eight five (539.85) square feet.
One (1) at sixty-two point nine two (62.92) feet in length, and eight point five eight (8.58) feet in width for a total of five hundred thirty-nine point eight five (539.85) square feet.
One (1) at sixty-two point nine two (62.92) feet in length, and eight point five eight (8.58) feet in width for a total of five hundred thirty-nine point eight five (539.85) square feet.

Said Canopy(s) at Chicago Avenue measure(s):
One (1) at thirteen point one seven (13.17) feet in length, and eight point five eight (8.58) feet in width for a total of one hundred thirteen (113) square feet.

The location of said privilege shall be as shown on prints kept on file with the Department of Business Affairs and Consumer Protection and the Office of the City Clerk.

Said privilege shall be constructed in accordance with plans and specifications approved by the Zoning Department - Signs.

This grant of privilege in the public way shall be subject to the provisions of Section 10-28-015 and all other required provisions of the Municipal Code of Chicago.

The grantee shall pay to the City of Chicago as compensation for the privilege #1111657 herein granted the sum of one hundred seventy-five ($175.00) per annum in advance.


A 25% penalty will be added for payments received after due date.

The permit holder agrees to hold the City of Chicago harmless for any damage, relocation or replacement costs associated with damage, relocation or removal of private property caused by the City performing work in the public way.

Authority herein given and granted for a period of five (5) years from and after 01/13/2014.

Alderman _____

Brendan Reilly 42nd Ward

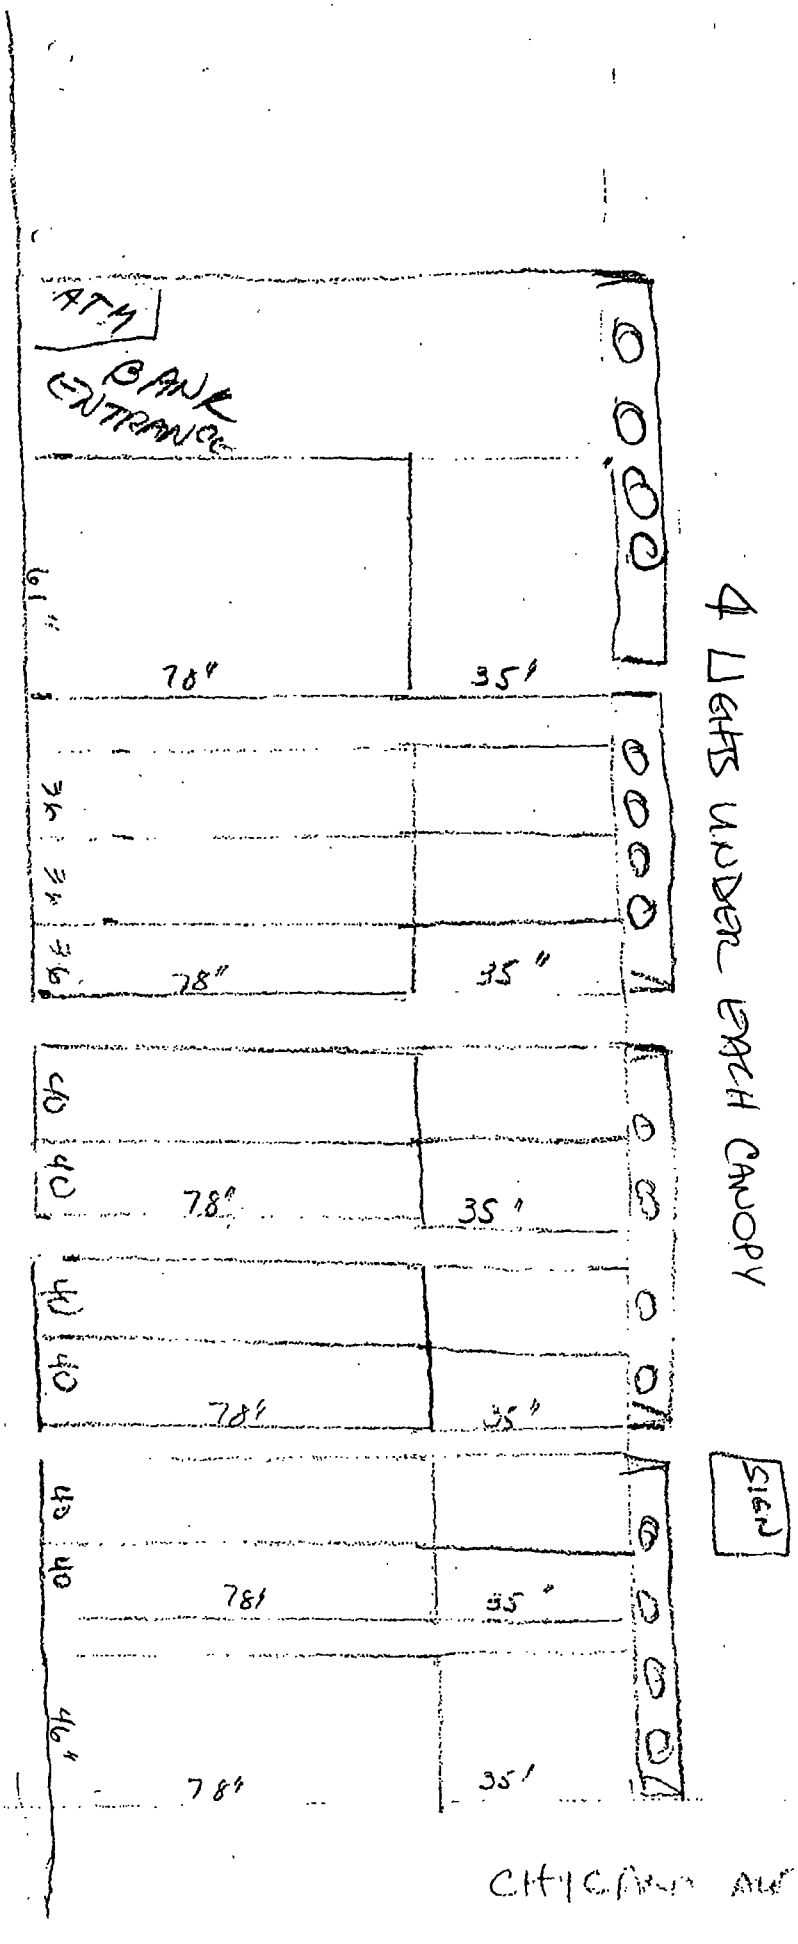

4 LIGHTS UNDER EACH CANOPY

ALL 4 CANOPIES
ARE THE SAME SIZE
62.92 x 8.5'8

City of Chicago

O2014-3486

Office of the City Clerk

Document Tracking Sheet

Meeting Date:	4/30/2014
Sponsor(s):	Smith (43)
Type:	Ordinance
Title:	Canopy(s) for Lenscrafters No. 0020
Committee(s) Assignment:	Committee on Transportation and Public Way

ORDINANCE
LENSCRAFTERS #0020
Acct. No. 367395 - 10
Permit No. 1112421

Be It Ordained by the City Council of the City of Chicago:

SECTION 1. Permission and authority are hereby given and granted to LENSCRAFTERS #0020, upon the terms and subject to the conditions of this ordinance to maintain and use, as now constructed, one (1) Canopy(s) projecting over the public right-of-way adjacent to its premises known as 2736 N. Clark St..

Said Canopy(s) at N. Clark Street measure(s):
One (1) at forty (40) feet in length, and seven point five (7.5) feet in width for a total of three hundred (300) square feet.

The location of said privilege shall be as shown on prints kept on file with the Department of Business Affairs and Consumer Protection and the Office of the City Clerk.

Said privilege shall be constructed in accordance with plans and specifications approved by the Zoning Department - Signs.


This grant of privilege in the public way shall be subject to the provisions of Section 10-28-015 and all other required provisions of the Municipal Code of Chicago.

The grantee shall pay to the City of Chicago as compensation for the privilege #1112421 herein granted the sum of sixty-five ($65.00) per annum in advance.


A 25% penalty will be added for payments received after due date.


The permit holder agrees to hold the City of Chicago harmless for any damage, relocation or replacement costs associated with damage, relocation or removal of private property caused by the City performing work in the public way.

Authority herein given and granted for a period of five (5) years from and after 10/31/2013.

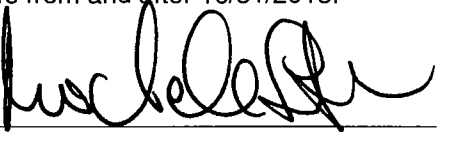Alderman 

Michele Smith 43rd Ward

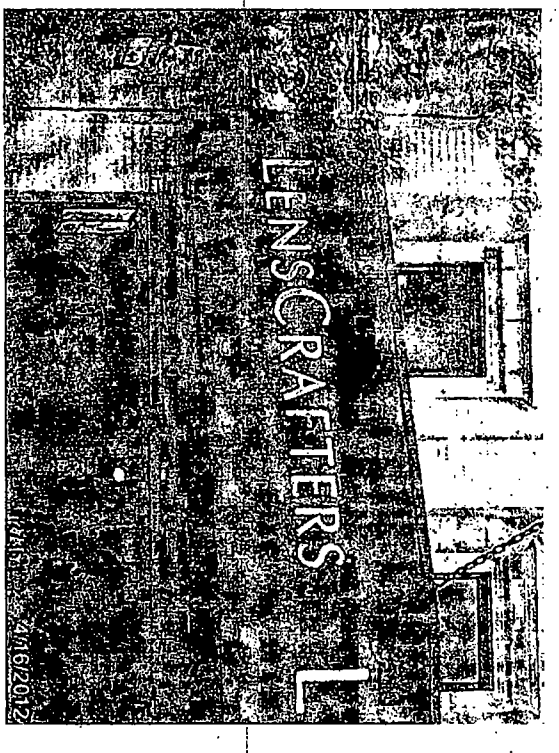
LENSCRAFTERS

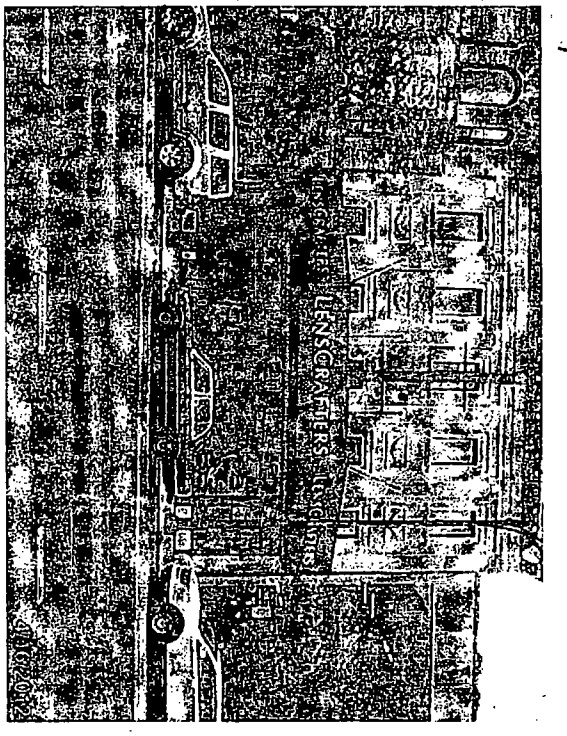
LENSCRAFTERS

City of Chicago

O2014-3487

Office of the City Clerk

Document Tracking Sheet

Meeting Date:	4/30/2014
Sponsor(s):	Osterman (48)
Type:	Ordinance
Title:	Canopy(s) for Edgewater Beach Apts
Committee(s) Assignment:	Committee on Transportation and Public Way

ORDINANCE
EDGEWATER BEACH APTS
Acct. No. 3441 - 1
Permit No. 1112275

Be It Ordained by the City Council of the City of Chicago:

SECTION 1. Permission and authority are hereby given and granted to EDGEWATER BEACH APTS, upon the terms and subject to the conditions of this ordinance to maintain and use, as now constructed, one (1) Canopy(s) projecting over the public right-of-way adjacent to its premises known as 5555 N. Sheridan Rd..

Said Canopy(s) at W.BRYN MAWR measure(s):
One (1) at forty-one (41) feet in length, and ten (10) feet in width for a total of four hundred ten (410) square feet.

The location of said privilege shall be as shown on prints kept on file with the Department of Business Affairs and Consumer Protection and the Office of the City Clerk.

Said privilege shall be constructed in accordance with plans and specifications approved by the Zoning Department - Signs.

This grant of privilege in the public way shall be subject to the provisions of Section 10-28-015 and all other required provisions of the Municipal Code of Chicago.

The grantee shall pay to the City of Chicago as compensation for the privilege #1112275 herein granted the sum of sixty-six ($66.00) per annum in advance.


A 25% penalty will be added for payments received after due date.

The permit holder agrees to hold the City of Chicago harmless for any damage, relocation or replacement costs associated with damage, relocation or removal of private property caused by the City performing work in the public way.

Authority herein given and granted for a period of five (5) years from and after 10/18/2006.

Alderman _____

Harry Osterman 48th Ward

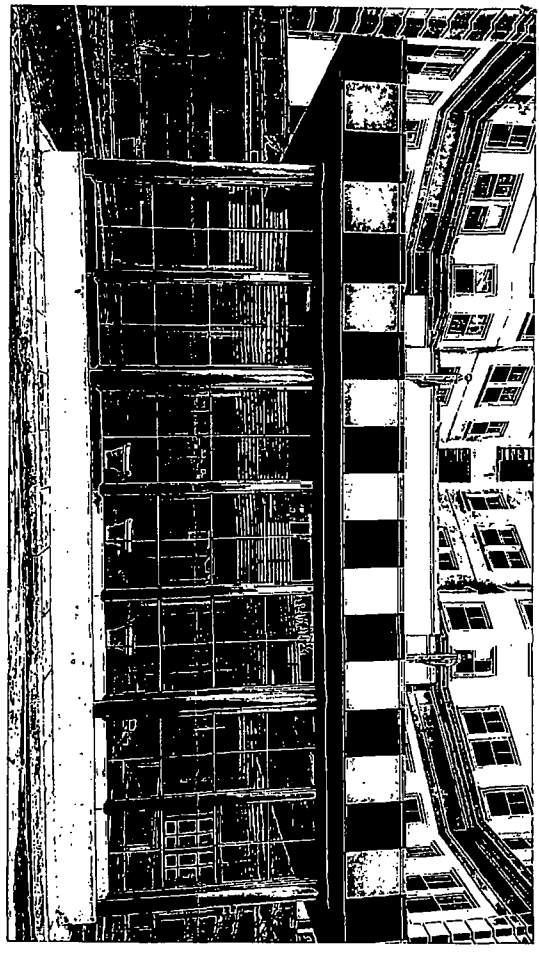

Department of Business Affairs and Consumer Protection
Small Business Center - Public Way Use Unit
City Hall - 121 N. LaSalle Street, Room 800 • Chicago, IL 60602
(312)-74-GOBIZ (312-744-6249) • (312) 744-1944 (TTY)
http://www.cityofchicago.org/bacp

04/30/2014

Alderman **Harry Osterman**
Ward # **48**
City of Chicago
City Hall, Room **300**
121 North LaSalle Street
Chicago, Illinois 60602

Re: An ordinance to use and maintain a portion of the public right-of-way for **one (1) canopy(ies)** for **EDGEWATER BEACH APTS**, adjacent to the premises known as **5555 N. Sheridan Rd.**.

Dear Alderman **Harry Osterman**:

The applicant referenced above has requested the use of the public right-of-way for a **canopy(ies)**. An ordinance has been prepared by the Department of Business Affairs and Consumer Protection – Small Business Center - Public Way Use Unit for presentation to the City Council. Because this request was made for properties located in your ward, as approved by you as per the attached, I respectfully request that you introduce the attached ordinance at the next City Council meeting.

If you have any questions regarding this ordinance, please contact Anthony Bertuca at (312) 744-5506.

Department of Business Affairs and Consumer Protection

City of Chicago

O2014-3489

Office of the City Clerk

Document Tracking Sheet

Meeting Date:	4/30/2014
Sponsor(s):	Moore (49)
Type:	Ordinance
Title:	Canopy(s) for A&T Grill
Committee(s) Assignment:	Committee on Transportation and Public Way

ORDINANCE
A & T GRILL
Acct. No. 3098 - 1
Permit No. 1112500

Be It Ordained by the City Council of the City of Chicago:

SECTION 1. Permission and authority are hereby given and granted to A & T GRILL, upon the terms and subject to the conditions of this ordinance to maintain and use, as now constructed, one (1) Canopy(s) projecting over the public right-of-way adjacent to its premises known as 7030-36 N. Clark St..

Said Canopy(s) at N CLARK STREET & W. GREENLEAF AVENUE measure(s):
One (1) at seventy-three point zero eight (73.08) feet in length, and two point five eight (2.58) feet in width for a total of one hundred eighty-eight point five five (188.55) square feet.

The location of said privilege shall be as shown on prints kept on file with the Department of Business Affairs and Consumer Protection and the Office of the City Clerk.

Said privilege shall be constructed in accordance with plans and specifications approved by the Zoning Department - Signs.

This grant of privilege in the public way shall be subject to the provisions of Section 10-28-015 and all other required provisions of the Municipal Code of Chicago.


The grantee shall pay to the City of Chicago as compensation for the privilege #1112500 herein granted the sum of ninety-eight dollars and eight cents ($98.08) per annum in advance.

A 25% penalty will be added for payments received after due date.

The permit holder agrees to hold the City of Chicago harmless for any damage, relocation or replacement costs associated with damage, relocation or removal of private property caused by the City performing work in the public way.

Authority herein given and granted for a period of five (5) years from and after 03/18/2014.

Alderman _____
Joe Moore 49th Ward

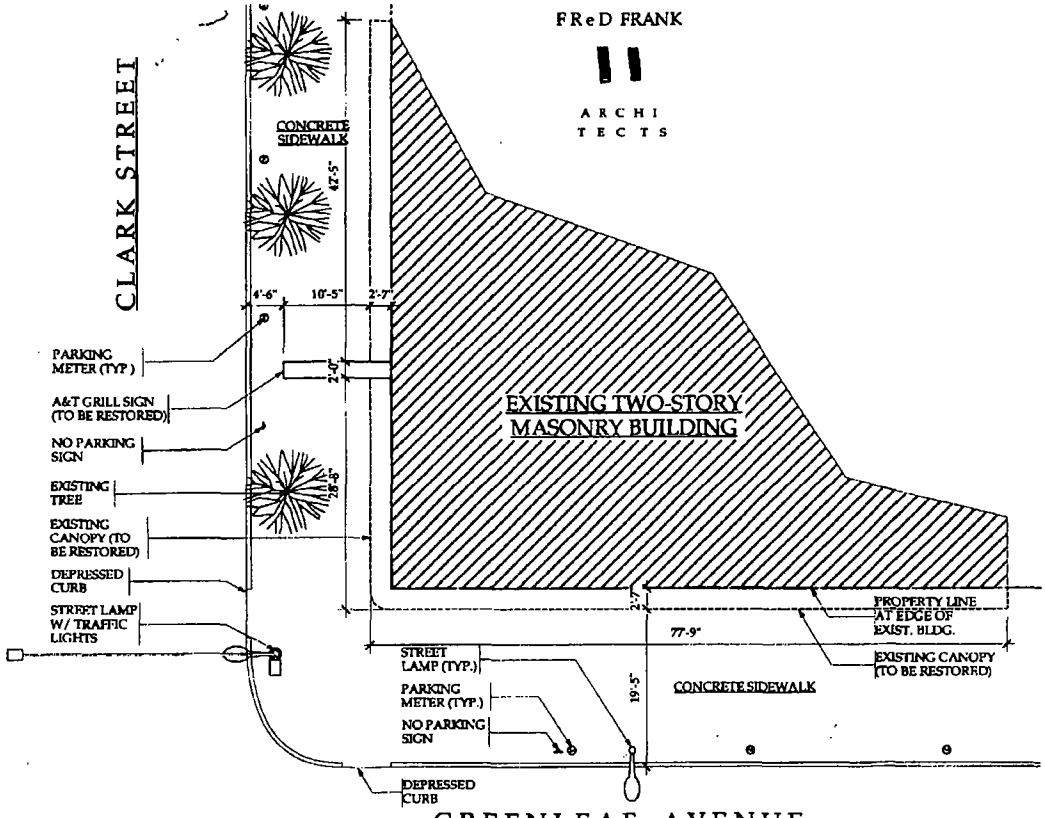

FRED FRANK

ARCHITECTS

RENOVATED FRONT ELEVATION

SHEET A1-1 SCALE: 1/16" = 1'-0"

A+T GRILL RESTAURANT ROGERS PARK

STORE FRONT AND CANOPY RESTORATION

• 7030-36 NORTH CLARK STREET • CHICAGO • ILLINOIS •

NOVEMBER 5, 2008

FFA#080235

1772 WEST GREENLEAF AVENUE
CHICAGO, ILLINOIS
773-764-1028

Department of Business Affairs and Consumer Protection
Small Business Center - Public Way Use Unit
City Hall - 121 N. LaSalle Street, Room 800 • Chicago, IL 60602
(312)-74-GOBIZ (312-744-6249) • (312) 744-1944 (TTY)
http://www.cityofchicago.org/bacp

04/30/2014

Alderman **Joe Moore**
Ward # **49**
City of Chicago
City Hall, Room **300**
121 North LaSalle Street
Chicago, Illinois 60602

Re: An ordinance to use and maintain a portion of the public right-of-way for **one (1) canopy(ies)** for **A & T GRILL**, adjacent to the premises known as **7030-36 N. Clark St.**.

Dear Alderman **Joe Moore**:

The applicant referenced above has requested the use of the public right-of-way for a **canopy(ies)**. An ordinance has been prepared by the Department of Business Affairs and Consumer Protection – Small Business Center - Public Way Use Unit for presentation to the City Council. Because this request was made for properties located in your ward, as approved by you as per the attached, I respectfully request that you introduce the attached ordinance at the next City Council meeting.

If you have any questions regarding this ordinance, please contact Anthony Bertuca at (312) 744-5506.

Department of Business Affairs and Consumer Protection

City of Chicago

Office of the City Clerk

Document Tracking Sheet

Or2014-206

Meeting Date:	4/30/2014
Sponsor(s):	Cardenas (12)
Type:	Order
Title:	Closed to traffic portions of S. Western Blvd. for Bike the Boulevard Event (11th Annual)
Committee(s) Assignment:	Committee on Special Events, Cultural Affairs and Recreation

ORDERED, That the Commissioner of Transportation, Executive Director of the Office of Emergency Management and Communications, and the Commissioner of the Department of Cultural Affairs and Special Events are hereby authorized and directed to grant permission to Alderman George A. Cardenas, 3476 South Archer Avenue, to close traffic on South Western Boulevard, beginning at 4555 South Western Boulevard (Home Depot), proceeding north bound on Western Boulevard, continuing onto the boulevard system, crossing California Avenue, until West 24th Street, stopping at the parking lot of Spry School, 2400 South Marshall Boulevard, and ending at 4555 South Boulevard (Home Depot), for the 11th Annual Bike the Boulevard Event on Saturday, June 21, 2014, from 9:00 a.m. to 2:00 p.m.

GEORGE A. CARDENAS
Alderman, 12th Ward

City of Chicago

R2014-287

Office of the City Clerk

Document Tracking Sheet

Meeting Date:	4/30/2014
Sponsor(s):	Burns (4) Dowell (3)
Type:	Resolution
Title:	Call for hearing(s) to review enrollment standards for Chicago Public Schools' most selective enrollment high schools
Committee(s) Assignment:	Committee on Education and Child Development

Ald. William D. Burns
Fourth Ward, City of Chicago

RESOLUTION

WHEREAS, A 1980 school desegregation decree mandating that no Chicago selective enrollment school admit more than 35 percent white students was lifted in 2009; and

WHEREAS, A recent analysis shows that lifting that decree has produced predicted outcomes where white student enrollment in the top-four schools increased as minority and low income student enrollment decreased in the top-four schools; and

WHEREAS, that analysis shows that enrollment numbers for white students at the top-four most selective schools jumped in 2010, the first year white student enrollment was no longer limited by the decree; and

WHEREAS, in the top-four most selective schools, minority and low income enrollment dropped just as quickly as white student enrollment rose upon the lifting of the decree; and

WHEREAS, Chicago Public Schools reports that minority student enrollment has risen from 75.7 percent to 78.5 percent between 2008 and 2013; and

WHEREAS, it is the duty of this City Council to ensure equal access to the best education the City of Chicago has to offer; and

WHEREAS, the City Council believes in the benefit of racial and socioeconomic diversity in an education setting; and

WHEREAS, enrollment formulas already account for census tiers based on median household income, adult education levels and the percentages of single-parent households, owner-occupied homes and non-English speakers; and,

WHEREAS, the recent analysis indicates these formulas may not dictate enrollment standards in a way that optimizes racial and socioeconomic diversity; now, therefore,

BE IT RESOLVED, that the City of Chicago' Committee on Education hold a hearing to review enrollment standards for Chicago Public Schools' most selective enrollment high schools.

William D. Burns (4)
Pat Dowell, 3rd

City of Chicago

R2014-282

Office of the City Clerk

Document Tracking Sheet

Meeting Date:	4/30/2014
Sponsor(s):	Hairston (5)
Type:	Resolution
Title:	Call on People's Energy to provided evidence of MBE/WBE hires for installation of new Smart Meters
Committee(s) Assignment:	Committee on Budget and Government Operations

Budget Energy

Resolution on People's Energy Installation of new Smart Meter

WHEREAS, People's Energy has begun to install new gas lines and;

WHEREAS, the new meters, called Smart Meters, are being installed, on the public way on commercial streets and;

WHEREAS, the new meters are being installed in either the front or the side of properties in residential areas and;

WHEREAS, the new meters that are being installed will require construction to be provided on the public way on the commercial streets and both inside and outside of the residential home and;

WHEREAS, the Department of Transportation has granted permission for People's Energy to install meters on the public way and;

WHEREAS, People's Energy has paid an amount to the City of Chicago by way of permit fees, construction fees, etc. therefore;

BE IT RESOLVED, that People's Energy should provide evidence of MBE/WBE hires for the installation of the new Smart Meters;

BE IT FURTHER RESOLVED, that People's Energy should show clear evidence that MBE/WBE labor requirements have been met for the installation of the new Smart Meters.

Leslie A. Hairston

Leslie A. Hairston

Alderman, 5th Ward

City of Chicago

R2014-283

Office of the City Clerk

Document Tracking Sheet

Meeting Date:	4/30/2014
Sponsor(s):	Hairston (5) Harris (8) Holmes (7)
Type:	*Resolution*
Title:	Call for removal of Urban Partnership Bank from City of Chicago's approved list of Depositories
Committee(s) Assignment:	Committee on Finance

Finance

Resolution on URBAN PARTNERSHIP BANK

WHEREAS, Urban Partnership Bank's President William Farrow states on their website the following mission statement: "Our new branches reflect our mission to make a difference in the lives of our customers and communities." ; and

WHEREAS, the South Shore community does not believe Urban Partnership Bank is living up to its mission; and

WHEREAS, the decision to close its South Shore financial center in a historic building at 71st & Jeffrey Boulevard is not sitting well with neighborhood residents and customers; and

WHEREAS, the decision to board up the iconic building is only adding insult to injury;

WHEREAS, Urban Partnership Bank has indicated that the board up was a mandate supporting their security regulations;

WHEREAS, there are (2) two other Urban Partnership Bank locations that have been closed for several years and there is no evidence of current or past board ups;

THEREFORE;

WHEREAS, the South Shore community after visiting the same (2) two Urban Partnership Bank locations have seen no evidence of current or past board up ;

BE IT RESOLVED, that Urban Partnership Bank and their Board of Directors have shown a clear disregard for their customers in the South Shore Community and the City of Chicago;

BE IT FURTHER RESOLVED, that City of Chicago should remove Urban Partnership Bank from its list of approved Depositories.

Leslie A. Hairston

Leslie A. Hairston

Alderman, 5th Ward

Michelle A Davis 8th

Natasha D. Holt 7th

City of Chicago

R2014-286

Office of the City Clerk

Document Tracking Sheet

Meeting Date:	4/30/2014
Sponsor(s):	Burke (14)
Type:	Resolution
Title:	Call for ban on non-therapeutic use of antibiotics in production of livestock by passing House Bill 1150 and Senate Bill 1256
Committee(s) Assignment:	Committee on Finance

Finance

RESOLUTION

WHEREAS, one of the most serious threats to health in the United States and globally is the increasing prevalence of antibiotic resistant infections caused by bacteria known as "superbugs" because they are not treatable by existing antibiotics; and

WHEREAS, the annual cost of antibiotic-resistant infections to United States healthcare is $26 billion; and

WHEREAS, it is estimated that patients stay in hospitals a total of eight million extra days every year due to antibiotic-resistant infections; and

WHEREAS, in 2005 19,000 people died from the staph superbug known as MRSA, which was more than those who died from from AIDS, from emphysema, or by homicide that year; and

WHEREAS, the Centers for Disease Control and Prevention reported more recently that at least two million Americans suffer from antibiotic-resistant bacterial infections each year and 23,000 Americans die from those infections; and

WHEREAS, the medical and social costs of superbug infections in just one hospital for one year have been estimated to be between $13 million and $18 million; and

WHEREAS, 80 percent of the antibiotics sold in the United States is routinely used non-therapeutically on livestock to compensate for keeping them in unsanitary and overcrowded conditions as well as to make animals grow faster; and

WHEREAS, the widespread non-therapeutic use vastly increases the likelihood that the otherwise small number of disease-resistant bacteria can spread, affecting meat and poultry, and growing crops fertilized by affected animal droppings, and thereby spread to humans; and


WHEREAS, in January 2013 Consumer Reports published test results indicating that pork products sold nationwide had high levels of salmonella and other dangerous bacteria, following an earlier report finding similar results in poultry products;

WHEREAS, according to Elizabeth Jungman, the Pew Charitable Trust's director of drug safety and innovation, "antibiotic resistance is rapidly outpacing the development of new drugs. It's a threat we can't afford to ignore," and

WHEREAS, a ban in Denmark on non-therapeutic antibiotics in food animals resulted in little change in animal morbidity and mortality, and only a modest increase in production cost when compared to the enormous costs of healthcare resulting from infected food; **NOW, THEREFORE,**

BE IT RESOLVED, that the Mayor and Members of the City Council of Chicago urge the Congress of the United States to declare a ban on the non-therapeutic use of antibiotics in the production of livestock by the passage of House Bill 1150, the Preservation of Antibiotics for Medical Treatment Act (PAMTA) in the House of Representatives and of Senate Bill 1256, the Prevention of Antibiotic Resistance Act (PARA) in the United States Senate; and

BE IT FURTHER RESOLVED, that a copy of this Resolution be provided to Senator Dick Durbin, Senator Mark Kirk, and the members of the Chicago delegation in the United States House of Representatives.

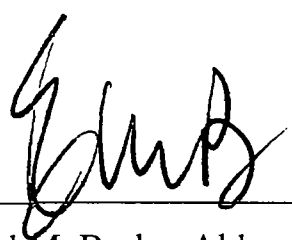

Edward M. Burke, Alderman, 14th Ward

City of Chicago


R2014-289

Office of the City Clerk

Document Tracking Sheet

Meeting Date:	4/30/2014
Sponsor(s):	Cochran (20) Pope (10) Brookins (21) Lane (18) Reilly (42) Thompson (16) Burnett (27) Austin (34) Sawyer (6) Cappleman (46) Hairston (5) Colón (35) Chandler (24) Ervin (28) Pawar (47) Smith (43)
Type:	Resolution
Title:	Call for public hearing(s) concerning calculation of Chicago crime rates
Committee(s) Assignment:	Committee on Workforce Development and Audit

RESOLUTION CONCERNING THE CALCULATION OF CHICAGO CRIME RATES

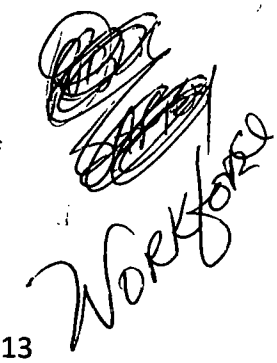

WHEREAS, Providing for the safety of the general public is the responsibility of the City of Chicago and the Chicago Police Department; and

WHEREAS, Part of protecting the public is the accurate reporting of crime statistics; and

WHEREAS, According to Year-end Chicago Police Department data, between 2010 and 2013 Chicago's overall "index crime" rate – which tracks homicides, criminal sexual assaults, robberies, aggravated batteries/assaults, burglaries, thefts, motor vehicle thefts and incidents of arson – have dropped nearly 19 percent a year, far beyond the expected decrease; and

WHEREAS, City of Chicago Inspector General Joseph M. Ferguson has recently finished an audit of Chicago Police Department assault-related crime data from 2012 and alledges the Chicago Police Department has undercounted aggravated assaults and batteries by more than 24 percent; and

WHEREAS, Unnamed individuals from within the Chicago Police Department interviewed for an April 7, 2014 report by Chicago Magazine confirm that the Chicago Police Department underreports (or changes the categorization of) certain violent crimes in order to show progress battling crime; and

WHEREAS, The Chicago Police Department refutes the findings and supports case status protocols and reporting methods. and

WHEREAS, the accusation of false reporting of information by the Chicago Police Department reporting methods cause a sense of frustration among the Police Department and distrust in the eyes of the public.

WHEREAS, the practice of underreporting prevents residents of the City of Chicago from getting an accurate understanding of crime in their city, elected officials from making the policy changes necessary to combat crime, and the hard-working rank-and-file members of the Chicago Police Department understand the impact of the work they are doing and the States Attorney from prosecuting and families experiencing the satisfaction of offenders being apprehended;

WHEREAS, understanding the method of auditing the data, reporting of the data and the accuracy of the data must be brought in line for the best interest of all: now therefore

BE IT RESOLVED that we, the undersigned members of the City of Chicago City Council, gathered together this 30th Day of April, 2014 AD, urge the Committee on Public Safety to expeditiously convene a public hearing to take testimony from the Inspector General, Superintendent of the Chicago Police Department and other law-enforcement officials as well as solicit comment from the general public concerning the calculation of crime statistics as well as measures that can be implemented to clarify the Chicago Police Departments methods of operation and guidelines and clarify to all the reporting, classification and findings as reported.

BE IT FURTHER RESOLVED That a copy of this resolution be prepared and presented to Chicago Police Department Superintendent Garry McCarthy, Inspector General Joseph M. Ferguson and the Honorable James A. Balcer, Chairman of the Committee on Public Safety.

BE IT FURTHER RESOLVED, That the findings of this hearing be documented and presented to this august body and the Honorable Rahm Emanuel, Mayor of the City of Chicago, so that the appropriate action may be taken to investigate, clarify and ensure integrity, correct any discrepancies in the calculation of crime statistics and protect the public's interest.

Alderman Willie B Cochran, 20th ward

Alderman Carrie Austin, 34th ward

Latasha Thomas, 17th ward

Roderick Sawyer, 6th ward

John Pope, 10th ward

James Cappleman, 46th ward

Edward Burke, 14th ward

Leslie Hairston, 5th ward

Howard Brookins Jr., 21st ward

Ray Colon, 35th ward

Robert Maldonado, 26th ward

Michael Chandler, 24th ward

City of Chicago

R2014-288

Office of the City Clerk

Document Tracking Sheet

Meeting Date:	4/30/2014
Sponsor(s):	Waguespack (32) Hairston (5) Arena (45) Munoz (22) Fioretti (2) Sawyer (6)
Type:	Resolution
Title:	Call for hearing(s) to take testimony from Police Superintendent McCarthy and Inspector General Ferguson concerning crime classification and reporting practices of Chicago Police Department
Committee(s) Assignment:	Committee on Public Safety

Public Safety

Resolution Calling for Hearing on CPD Crime Statistics

WHEREAS; The Office of the Inspector General of Chicago recently conducted an audit of the Chicago Police Department pertaining to rates and reporting of assault-related crimes that occurred in 2012, which specifically includes the crimes and attempted crimes of battery, assault, and reckless conduct; and

WHEREAS; The objectives of this audit were to determine if assault-related crimes are classified correctly under CPD guidelines, and if assault-related crime statistics are properly reported to the Illinois State Police, as per state statute, for inclusion in the FBI and State Police administered Uniform Crime Reporting (UCR) Program; and

WHEREAS; For the purposes of accurately assessing the classification and reporting of assault-related crime statistics, the Office of the Inspector General used a sample of 383 incidents out the 83,480 total assault-related crime incidents reported in 2012; and

WHEREAS; After conducting the audit, a significant finding reported by the Office of the Inspector General is that CPD failed to properly adhere by Illinois UCR reporting rules for assault-related crimes by neglecting to count each victim in multiple victim crimes as a separate offense, resulting in a 20.8% error rate in incident reporting and a 24.2% underreporting of victim offenses. Additionally, all aggravated assaults and batteries were underreported by 5.7% and 3.2%, respectively; and

WHEREAS, the recent *Chicago Magazine* article entitled "The Truth About Chicago's Crime Rates" has raised further questions as to the integrity and accuracy of CPD crime classification and reporting; and

WHEREAS; Properly collecting and utilizing accurate crime data is a fundamental and integral aspect of CPD's critical public mission, and is necessary to effectively combat crime, and sustain public trust in law enforcement; and

WHEREAS; Using and providing inaccurate crime data cultivates a distorted view as to the actual state of crime and victimization in Chicago, potentially leading to a misdirection of resource allocations, a less than optimum response to felony crimes, and a weakening of public confidence; and

WHEREAS; Police Superintendent McCarthy acknowledges and agrees with the Inspector General's findings, but has yet to provide adequate details regarding processes for (1) rectifying the inaccuracy of past crime statistics, (2) properly ensuring that assault-related crimes will be accurately reported in the future, and (3) explaining why the Chicago Police Department failed to do so prior to the publication of the audit conducted by the office of the Inspector General; and

WHEREAS; the official Chicago Police Department response to the issues raised in the *Chicago Magazine* article are unavailable on the Chicago Police Department's website, yet were publicly disseminated through a Chicago Tribune blog post; and

WHEREAS, the City Council, in its role as a legislative and representative body "responsible for establishing and maintaining processes to ensure that City programs operate economically, efficiently, effectively, and with integrity," requires a detailed, public, thorough, and adequate response from Superintendent McCarthy in regards to CPD's crime data reporting; and

WHEREAS, this response should include details on CPD's "in-depth review of every single aggravated assault and aggravated battery that occurred during 2012, and 2013," as per the CPD's official response to the audit conducted by the office of the Inspector General; now therefore,

BE IT RESOLVED That we, the undersigned members of the City of Chicago City Council, gathered together this 30th Day of April, 2014 AD, urge the Committee on Public Safety to expeditiously convene public hearings to take testimony from Superintendent McCarthy of the Chicago Police Department and Inspector General Joe Ferguson of the Office of the Inspector General, as well as solicit comment from the general public concerning the crime classification and reporting practices of the Chicago Police Department.

BE IT FURTHER RESOLVED That a copy of this resolution be prepared and presented to Superintendent McCarthy, Inspector General Ferguson, and the Honorable James Balcer, Chairman of the Committee on Public Safety.

BE IT FURTHER RESOLVED, That the findings of this hearing be documented and presented to this august body and the Honorable Rahm Emanuel, Mayor of the City of Chicago, so that appropriate action on behalf of the citizens of Chicago may be undertaken.

Alderman Scott Waguespack

Alderman Leslie Hairston

45

Alderman John Arena

Alderman Ricardo Munoz

Alderman Bob Fioretti

(6)

Alderman Roderick Sawyer

Alderman Toni Foulkes

City of Chicago

R2014-285

Office of the City Clerk

Document Tracking Sheet

Meeting Date:	4/30/2014
Sponsor(s):	Austin (34) O'Connor (40) Laurino (39) O'Connor (41) Quinn (13) Beale (9) O'Shea (19)
Type:	Resolution
Title:	Call for Committee on the Budget and Government Operations to conduct examination of infrastructure menu program
Committee(s) Assignment:	Committee on Budget and Government Operations

Budget

RESOLUTION

WHEREAS, the so-called infrastructure "menu" program allocates equal funding on an annual basis to each of the City's 50 wards, such funding to be used for any combination of infrastructure projects within each ward, as selected by that ward's alderman; and

WHEREAS, the 50 wards of the City of Chicago are of substantially equal population, but the needs for local infrastructure in the wards vary considerably depending on the geographical size of a ward, the age of local infrastructure elements, the intensity of use of those elements, intended or planned local development, immediacy of need, and other such factors; and

WHEREAS, the flexibility of the menu program is intended to provide an informed, localized process for addressing the variety of factors listed above; and

WHEREAS, the variety of factors can also prove quite challenging; and

WHEREAS, the infrastructure menu program has been in existence for over 20 years, with only occasional changes in amount of annual funding and in the menu of infrastructure items eligible for discretionary funding; and

WHEREAS, it is appropriate that, from time to time, the City Council give thoughtful examination to any program of long standing, especially a program with numerous variables, in order to ensure effective use of limited resources; now, therefore,

BE IT RESOLVED that the City Council, through its Committee on the Budget and Government Operations, conduct an examination of all aspects of the infrastructure menu program, in order to determine whether changes in the program may now be in order and, if so, to recommend such changes to the City Council.

Carrie M. Austin

Carrie Austin
Alderman, 34th Ward

Patrick J. O'Connor
Alderman, 40th Ward

Margaret Laurino 39

Mary Oberman 41

Marty J. Oberman (19)

Burke 9th

Mary Quinn 13

City of Chicago

O2014-3426

Office of the City Clerk

Document Tracking Sheet

Meeting Date:	4/30/2014
Sponsor(s):	Moreno (1)
Type:	Ordinance
Title:	Grant(s) of privilege in public way for Allstate Insurance
Committee(s) Assignment:	Committee on Transportation and Public Way

ORDINANCE
ALLSTATE INSURANCE
Acct. No. 388236 - 1
Permit No. 1111131

Be It Ordained by the City Council of the City of Chicago:

SECTION 1. Permission and authority are hereby given and granted to ALLSTATE INSURANCE, upon the terms and subject to the conditions of this ordinance to maintain and use one (1) sign(s) projecting over the public right-of-way attached to its premises known as 1526 N. Ashland Ave..

Said sign structure(s) measures as follows; along N ASHLAND AVE:
One (1) at eight point eight three (8.83) feet in length, two point one seven (2.17) feet in height and ten (10) feet above grade level.

The location of said privilege shall be as shown on prints kept on file with the Department of Business Affairs and Consumer Protection and the Office of the City Clerk.

Said privilege shall be constructed in accordance with plans and specifications approved by the Department of Transportation (Division of Project Development) and Zoning Department - Signs.

This grant of privilege in the public way shall be subject to the provisions of Section 10-28-015 and all other required provisions of the Municipal Code of Chicago.

The grantee shall pay to the City of Chicago as compensation for the privilege #1111131 herein granted the sum of one hundred ($100.00) per annum in advance.

A 25% penalty will be added for payments received after due date.

The permit holder agrees to hold the City of Chicago harmless for any damage, relocation or replacement costs associated with damage, relocation or removal of private property caused by the City performing work in the public way.


Authority herein given and granted for a period of five (5) years from and after Date of Passage.

Alderman _____

Proco Joe Moreno 1st Ward

ENGINEERING
SHOP
VINYL / LAYOUT
ROUTING / KNIFE


SQUARE FOOTAGE 19.06

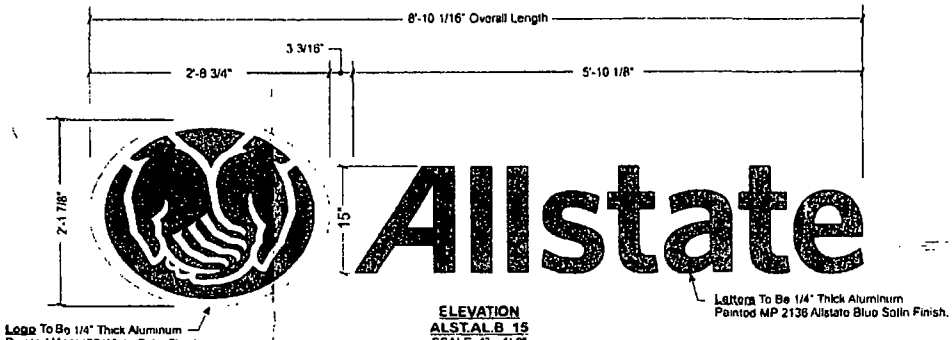

Logo To Be 1/4" Thick Aluminum Painted Mp11477 White Satin Finish With 3M Translucent Sultan Blue *Vinyl #3630-157 Applied 1st Surface.*

Letters To Be 1/4" Thick Aluminum Painted MP 2136 Allstate Blue Satin Finish.

ELEVATION
ALST.AL.B 15
SCALE: 1" = 1'-0"

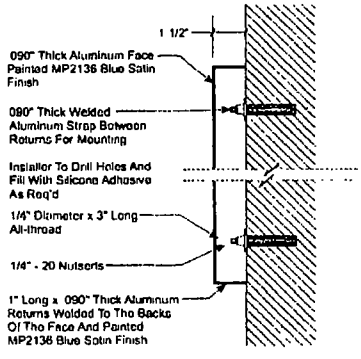

SIDE VIEW
SCALE 3" = 1'-0"

PERMITS ONLY

Note: This sign is intended to be installed in accordance with the requirements of Article 600 of the National Electrical Code and/or other applicable local codes. This includes proper grounding and bonding of the sign.

PHILADELPHIASIGN

787 West Spring Garden Street
Palmyra, New Jersey 08065

Phone: 856.829.1400
Fax: 856.829.8549
www.philadelphiasign.com

CUSTOMER
ALLSTATE

JOB NUMBER

SIGN TYPE:
15" Architectural Ltrs

LOCATION:

DATE:
09/09/2013

DRAWN BY:
JTR

REVISION:
Number Date By

SHEET
1 OF 1

DWG NUMBER:
B51182

ENGINEER SEAL:

MAX DESIGN WIND SPEED 90 MPH
EXPOSURE C

THIS IS AN ORIGINAL UNPUBLISHED DRAWING CREATED BY PSIGN IT IS SUBMITTED FOR YOUR PERSONAL USE IN CONNECTION WITH A PROJECT BEING PLANNED FOR YOU BY PSIGN IT IS NOT TO BE SHOWN TO ANYONE OUTSIDE YOUR ORGANIZATION NOR IS IT TO BE USED, COPIED, REPRODUCED, OR EXHIBITED IN ANY FASHION

Department of Business Affairs and Consumer Protection
Small Business Center - Public Way Use Unit
City Hall - 121 N. LaSalle Street, Room 800 • Chicago, IL 60602
(312)-74-GOBIZ (312-744-6249) • (312) 744-1944 (TTY)
http://www.cityofchicago.org/bacp

04/30/2014

Alderman **Proco Joe Moreno**
Ward # **01**
City of Chicago
City Hall, Room **300**
121 North LaSalle Street
Chicago, Illinois 60602

Re: An ordinance to use and maintain a portion of the public right-of-way for **one (1) sign(s)** for **ALLSTATE INSURANCE**, adjacent to the premises known as **1526 N. Ashland Ave.**.

Dear Alderman **Proco Joe Moreno**:

The applicant referenced above has requested the use of the public right-of-way for a **sign(s)**. An ordinance has been prepared by the Department of Business Affairs and Consumer Protection – Small Business Center - Public Way Use Unit for presentation to the City Council. Because this request was made for properties located in your ward, as approved by you as per the attached, I respectfully request that you introduce the attached ordinance at the next City Council meeting.

If you have any questions regarding this ordinance, please contact Anthony Bertuca at (312) 744-5506.

Department of Business Affairs and Consumer Protection

City of Chicago

O2014-3427

Office of the City Clerk

Document Tracking Sheet

Meeting Date:	4/30/2014
Sponsor(s):	Moreno (1)
Type:	Ordinance
Title:	Grant(s) of privilege in public way for Hat and Beard LLC
Committee(s) Assignment:	Committee on Transportation and Public Way

ORDINANCE
HAT AND BEARD LLC
Acct. No. 337730 - 1
Permit No. 1112561

Be It Ordained by the City Council of the City of Chicago:

SECTION 1. Permission and authority are hereby given and granted to HAT AND BEARD LLC, upon the terms and subject to the conditions of this ordinance to maintain and use, as now constructed, one (1) Fire Shutter(s) projecting over the public right-of-way adjacent to its premises known as 1371 N. Milwaukee Ave..

Said Fire Shutter(s) at N. MILWAUKEE measure(s):
One (1) at seventeen point four two (17.42) feet in length, and one point two five (1.25) foot in width for a total of twenty-one point seven eight (21.78) square feet.

The location of said privilege shall be as shown on prints kept on file with the Department of Business Affairs and Consumer Protection and the Office of the City Clerk.

Said privilege shall be constructed in accordance with plans and specifications approved by the Department of Transportation (Division of Project Development).

This grant of privilege in the public way shall be subject to the provisions of Section 10-28-015 and all other required provisions of the Municipal Code of Chicago.

The grantee shall pay to the City of Chicago as compensation for the privilege #1112561 herein granted the sum of four hundred ($400.00) per annum in advance.

A 25% penalty will be added for payments received after due date.

The permit holder agrees to hold the City of Chicago harmless for any damage, relocation or replacement costs associated with damage, relocation or removal of private property caused by the City performing work in the public way.


Authority herein given and granted for a period of five (5) years from and after 03/18/2014.

Alderman Joe Moreno


Proco Joe Moreno 1st Ward

(Page 2 of 8)

SIDE VIEW

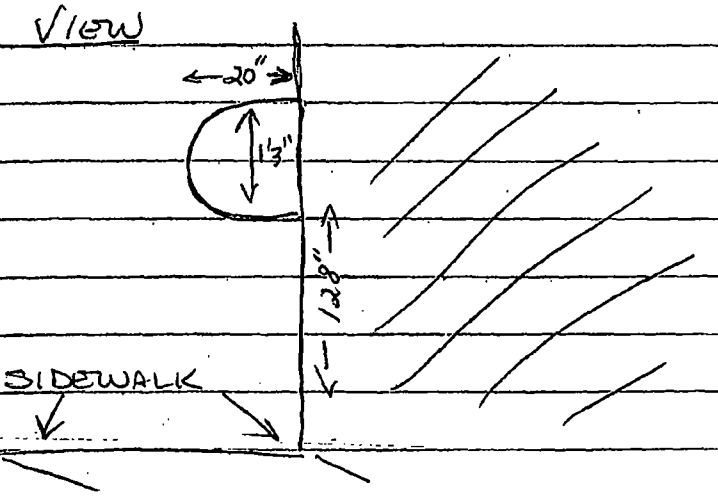

FRONT VIEW

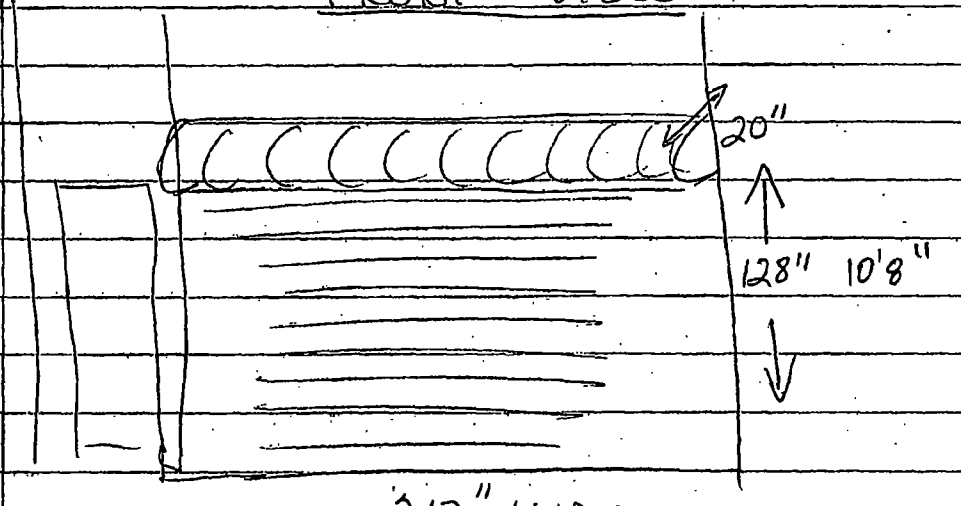

212" WIDE
17'5"

Department of Business Affairs and Consumer Protection
Small Business Center - Public Way Use Unit
City Hall - 121 N. LaSalle Street, Room 800 • Chicago, IL 60602
(312)-74-GOBIZ (312-744-6249) • (312) 744-1944 (TTY)
http://www.cityofchicago.org/bacp

04/30/2014

Alderman **Proco Joe Moreno**
Ward # **01**
City of Chicago
City Hall, Room **300**
121 North LaSalle Street
Chicago, Illinois 60602

Re: An ordinance to use and maintain a portion of the public right-of-way for **one (1) fire shutter(s)** for **HAT AND BEARD LLC**, adjacent to the premises known as **1371 N. Milwaukee Ave.**.

Dear Alderman **Proco Joe Moreno**:

The applicant referenced above has requested the use of the public right-of-way for a **fire shutter(s)**. An ordinance has been prepared by the Department of Business Affairs and Consumer Protection – Small Business Center - Public Way Use Unit for presentation to the City Council. Because this request was made for properties located in your ward, as approved by you as per the attached, I respectfully request that you introduce the attached ordinance at the next City Council meeting.

If you have any questions regarding this ordinance, please contact Anthony Bertuca at (312) 744-5506.

Department of Business Affairs and Consumer Protection

City of Chicago

O2014-3428

Office of the City Clerk

Document Tracking Sheet

Meeting Date:	4/30/2014
Sponsor(s):	Moreno (1)
Type:	Ordinance
Title:	Grant(s) of privilege in public way for Il Vicinato, Inc.
Committee(s) Assignment:	Committee on Transportation and Public Way

ORDINANCE
IL VICINATO INC
Acct. No. 3642 - 1
Permit No. 1112076

Be It Ordained by the City Council of the City of Chicago:

SECTION 1. Permission and authority are hereby given and granted to IL VICINATO INC, upon the terms and subject to the conditions of this ordinance to maintain and use, as now constructed, seven (7) Light Fixture(s) projecting over the public right-of-way adjacent to its premises known as 2435 N. Western Ave..

Said Light Fixture(s) at Western measure(s):
Seven (7) at two (2) feet in length, four (4) feet in width and fifteen (15) feet above grade level.

The location of said privilege shall be as shown on prints kept on file with the Department of Business Affairs and Consumer Protection and the Office of the City Clerk.

Said privilege shall be constructed in accordance with plans and specifications approved by the Department of Transportation (Division of Project Development).

This grant of privilege in the public way shall be subject to the provisions of Section 10-28-015 and all other required provisions of the Municipal Code of Chicago.

The grantee shall pay to the City of Chicago as compensation for the privilege #1112076 herein granted the sum of one hundred five ($105.00) per annum in advance.

A 25% penalty will be added for payments received after due date.

The permit holder agrees to hold the City of Chicago harmless for any damage, relocation or replacement costs associated with damage, relocation or removal of private property caused by the City performing work in the public way.


Authority herein given and granted for a period of five (5) years from and after Date of Passage.

Alderman _____

Proco Joe Moreno 1st Ward

APPLICATION TO USE THE PUBLIC RIGHT OF WAY

EXAMPLE OF LIGHT(S) DRAWING

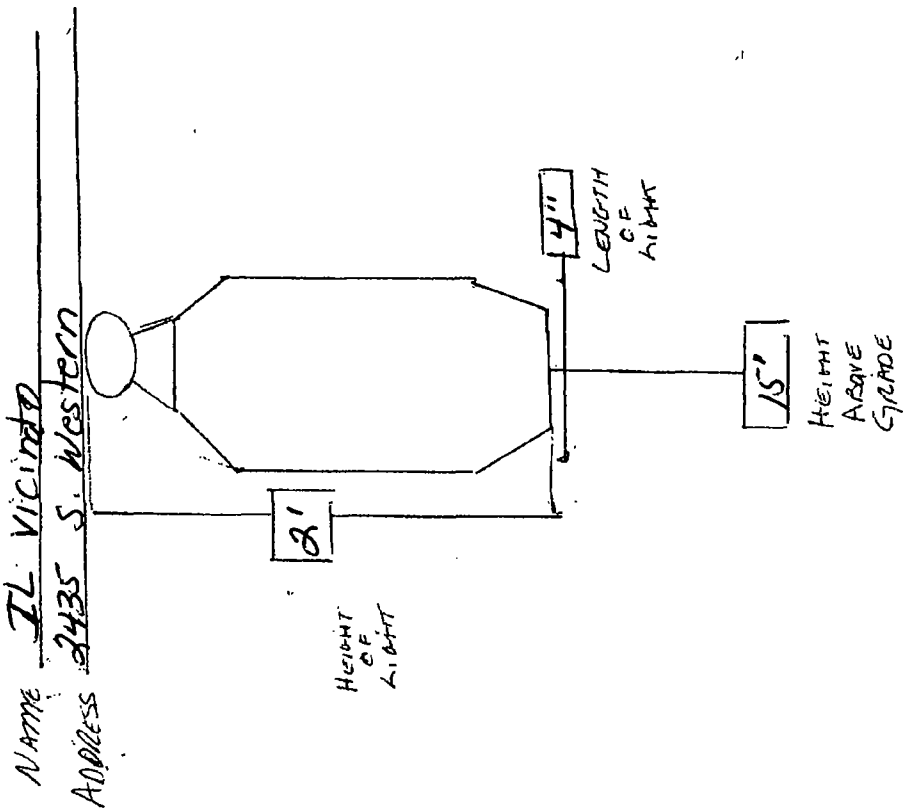

Department of Business Affairs and Consumer Protection
Small Business Center - Public Way Use Unit
City Hall - 121 N. LaSalle Street, Room 800 • Chicago, IL 60602
(312)-74-GOBIZ (312-744-6249) • (312) 744-1944 (TTY)
http://www.cityofchicago.org/bacp

04/30/2014

Alderman **Proco Joe Moreno**
Ward # **01**
City of Chicago
City Hall, Room **300**
121 North LaSalle Street
Chicago, Illinois 60602

Re: An ordinance to use and maintain a portion of the public right-of-way for **seven (7) light fixture(s)** for **IL VICINATO INC**, adjacent to the premises known as **2435 N. Western Ave.**.

Dear Alderman **Proco Joe Moreno**:

The applicant referenced above has requested the use of the public right-of-way for a **light fixture(s)**. An ordinance has been prepared by the Department of Business Affairs and Consumer Protection – Small Business Center - Public Way Use Unit for presentation to the City Council. Because this request was made for properties located in your ward, as approved by you as per the attached, I respectfully request that you introduce the attached ordinance at the next City Council meeting.

If you have any questions regarding this ordinance, please contact Anthony Bertuca at (312) 744-5506.

Department of Business Affairs and Consumer Protection

City of Chicago

O2014-3429

Office of the City Clerk

Document Tracking Sheet

Meeting Date:	4/30/2014
Sponsor(s):	Moreno (1)
Type:	Ordinance
Title:	Grant(s) of privilege in public way for Mojo Spa Boutique
Committee(s) Assignment:	Committee on Transportation and Public Way

ORDINANCE
MOJO SPA BOUTIQUE
Acct. No. 314265 - 1
Permit No. 1112494

Be It Ordained by the City Council of the City of Chicago:

SECTION 1. Permission and authority are hereby given and granted to MOJO SPA BOUTIQUE, upon the terms and subject to the conditions of this ordinance to maintain and use, as now constructed, two (2) Banner(s) projecting over the public right-of-way adjacent to its premises known as 1468 N. Milwaukee Ave..

Said Banner(s) at N Milwaukee Ave measure(s):
Two (2) at three (3) feet in length, and four (4) feet in width for a total of twenty-four (24) square feet.

The location of said privilege shall be as shown on prints kept on file with the Department of Business Affairs and Consumer Protection and the Office of the City Clerk.

Said privilege shall be constructed in accordance with plans and specifications approved by the Zoning Department - Signs.

This grant of privilege in the public way shall be subject to the provisions of Section 10-28-015 and all other required provisions of the Municipal Code of Chicago.

The grantee shall pay to the City of Chicago as compensation for the privilege #1112494 herein granted the sum of one hundred fifty ($150.00) per annum in advance.


A 25% penalty will be added for payments received after due date.

The permit holder agrees to hold the City of Chicago harmless for any damage, relocation or replacement costs associated with damage, relocation or removal of private property caused by the City performing work in the public way.

Authority herein given and granted for a period of five (5) years from and after 03/18/2014.

Alderman _____

Proco Joe Moreno 1st Ward

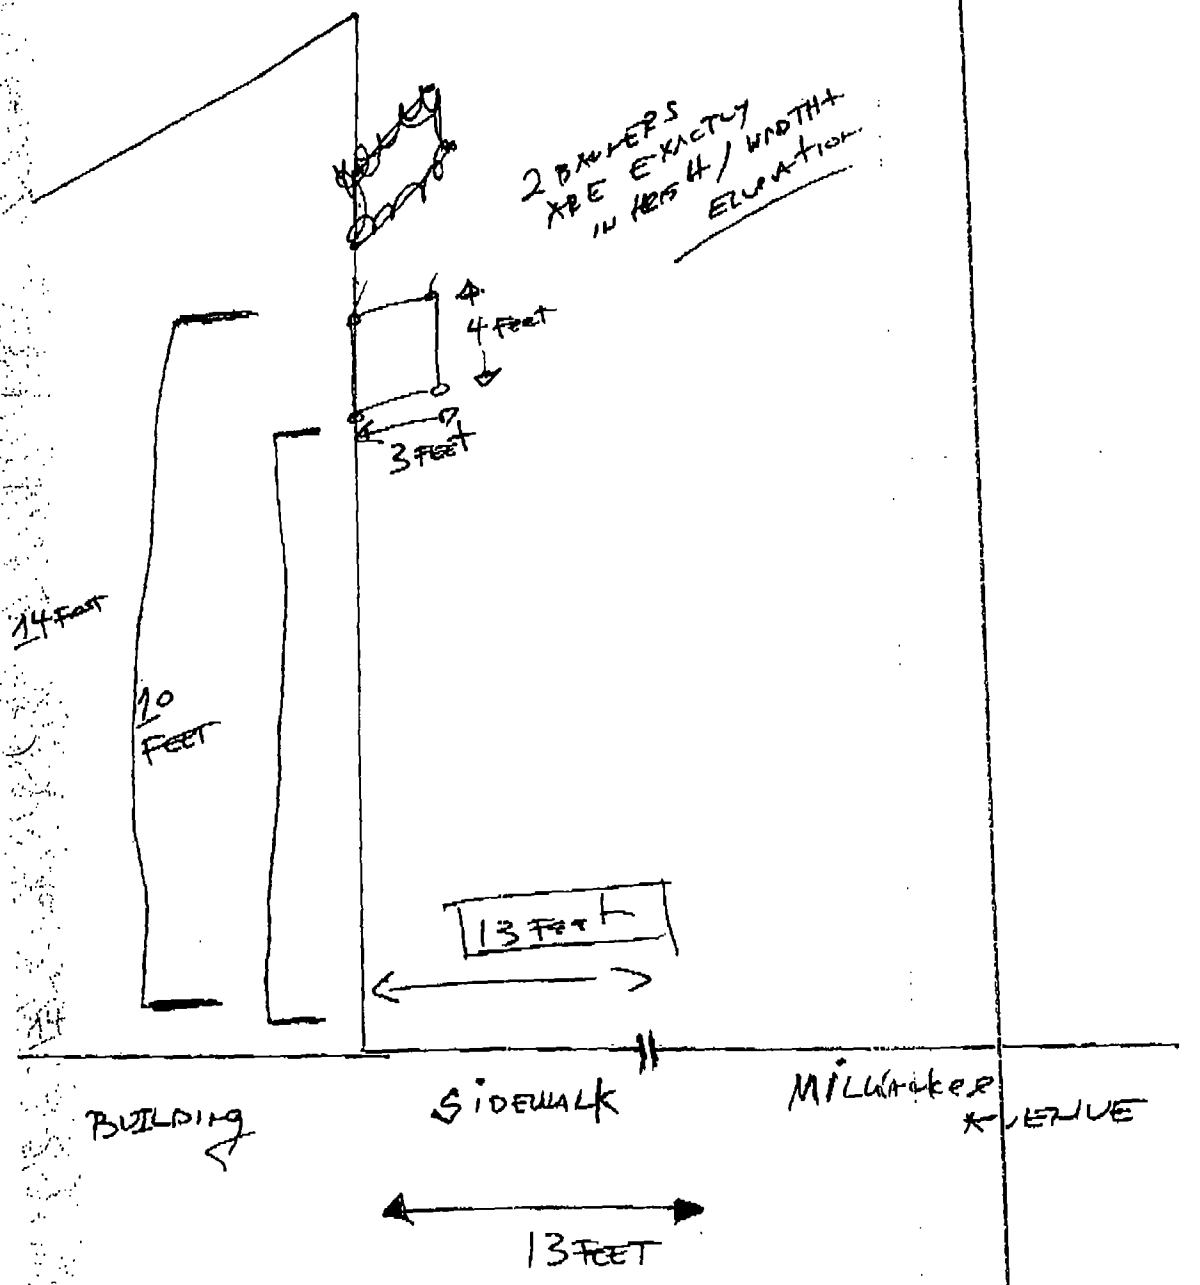

Mojo Spa
1468 N. Milwaukee Ave
Chicago, IL 60622

(7)

• PAGE 2 of 2 FOR DIMENSIONS

Department of Business Affairs and Consumer Protection
Small Business Center - Public Way Use Unit
City Hall - 121 N. LaSalle Street, Room 800 • Chicago, IL 60602
(312)-74-GOBIZ (312-744-6249) • (312) 744-1944 (TTY)
http://www.cityofchicago.org/bacp

04/30/2014

Alderman **Proco Joe Moreno**
Ward # **01**
City of Chicago
City Hall, Room **300**
121 North LaSalle Street
Chicago, Illinois 60602

Re: An ordinance to use and maintain a portion of the public right-of-way for **two (2) banner(s)** for **MOJO SPA BOUTIQUE**, adjacent to the premises known as **1468 N. Milwaukee Ave.**.

Dear Alderman **Proco Joe Moreno**:

The applicant referenced above has requested the use of the public right-of-way for a **banner(s)**. An ordinance has been prepared by the Department of Business Affairs and Consumer Protection – Small Business Center - Public Way Use Unit for presentation to the City Council. Because this request was made for properties located in your ward, as approved by you as per the attached, I respectfully request that you introduce the attached ordinance at the next City Council meeting.

If you have any questions regarding this ordinance, please contact Anthony Bertuca at (312) 744-5506.

Department of Business Affairs and Consumer Protection

City of Chicago

O2014-3431

Office of the City Clerk

Document Tracking Sheet

Meeting Date:	4/30/2014
Sponsor(s):	Moreno (1)
Type:	Ordinance
Title:	Grant(s) of privilege in public way for MO2 Properties - bay windows
Committee(s) Assignment:	Committee on Transportation and Public Way

ORDINANCE
MO2 PROPERTIES
Acct. No. 389545 - 1
Permit No. 1112382

Be It Ordained by the City Council of the City of Chicago:

SECTION 1. Permission and authority are hereby given and granted to MO2 PROPERTIES, upon the terms and subject to the conditions of this ordinance to maintain and use, as now constructed, three (3) Bay Window(s) projecting over the public right-of-way adjacent to its premises known as 1501 W. Superior St..

Said Bay Window(s) at N. Armour Street measure(s):
Two (2) at ten point five (10.5) feet in length, and two point eight three (2.83) feet in width for a total of fifty-nine point four three (59.43) square feet.

Said Bay Window(s) at W. Superior Street measure(s):
One (1) at eleven point five eight (11.58) feet in length, and three point one seven (3.17) feet in width for a total of thirty-six point seven one (36.71) square feet.

The location of said privilege shall be as shown on prints kept on file with the Department of Business Affairs and Consumer Protection and the Office of the City Clerk.

Said privilege shall be constructed in accordance with plans and specifications approved by the Department of Transportation (Division of Project Development).

This grant of privilege in the public way shall be subject to the provisions of Section 10-28-015 and all other required provisions of the Municipal Code of Chicago.

The grantee shall pay to the City of Chicago as compensation for the privilege #1112382 herein granted the sum of two hundred twenty-five ($225.00) per annum in advance.


A 25% penalty will be added for payments received after due date.

The permit holder agrees to hold the City of Chicago harmless for any damage, relocation or replacement costs associated with damage, relocation or removal of private property caused by the City performing work in the public way.

Authority herein given and granted for a period of five (5) years from and after Date of Passage.

Alderman Joe Moreno

Proco Joe Moreno 1st Ward

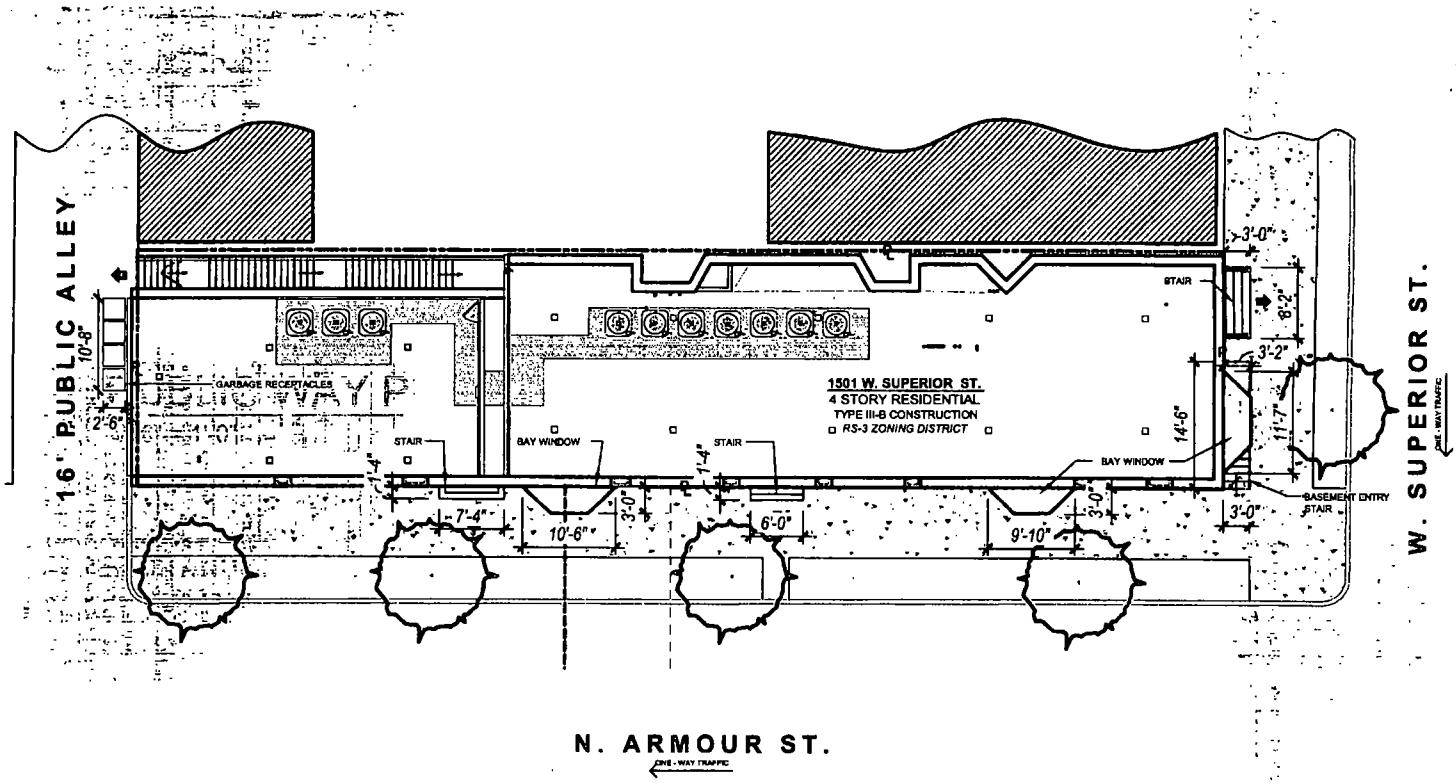

1 PUBLIC WAY PLAN

3/16" = 1'-0"

0 1' 2' 4' 8'

N

INFORMATION TAKEN FROM:

SURVEY BY:	ANDRZEJ MURZANSKI LAND SURVEYORS, INC.
DATE:	10/10/2013
ORDER NUMBER:	184-004748
PROPERTY PIN #:	1708108014

SUPERIOR AND ARMOUR LOFTS
1501 WEST SUPERIOR ST.
CHICAGO, ILLINOIS 60657

© COPYRIGHT SPACE ARCHITECTS + PLANNERS

SPACE
ARCHITECTS + PLANNERS

VERSION

Department of Business Affairs and Consumer Protection
Small Business Center - Public Way Use Unit
City Hall - 121 N. LaSalle Street, Room 800 • Chicago, IL 60602
(312)-74-GOBIZ (312-744-6249) • (312) 744-1944 (TTY)
http://www.cityofchicago.org/bacp

04/30/2014

Alderman **Proco Joe Moreno**
Ward # **01**
City of Chicago
City Hall, Room **300**
121 North LaSalle Street
Chicago, Illinois 60602

Re: An ordinance to use and maintain a portion of the public right-of-way for **three (3) bay window(s)** for **MO2 PROPERTIES**, adjacent to the premises known as **1501 W. Superior St.**.

Dear Alderman **Proco Joe Moreno**:

The applicant referenced above has requested the use of the public right-of-way for a **bay window(s)**. An ordinance has been prepared by the Department of Business Affairs and Consumer Protection – Small Business Center - Public Way Use Unit for presentation to the City Council. Because this request was made for properties located in your ward, as approved by you as per the attached, I respectfully request that you introduce the attached ordinance at the next City Council meeting.

If you have any questions regarding this ordinance, please contact Anthony Bertuca at (312) 744-5506.

Department of Business Affairs and Consumer Protection

City of Chicago

O2014-3433

Office of the City Clerk

Document Tracking Sheet

Meeting Date:	4/30/2014
Sponsor(s):	Moreno (1)
Type:	Ordinance
Title:	Grant(s) of privilege in public way for MO2 Properties - steps
Committee(s) Assignment:	Committee on Transportation and Public Way

ORDINANCE
MO2 PROPERTIES
Acct. No. 389545 - 1
Permit No. 1112383

Be It Ordained by the City Council of the City of Chicago:

SECTION 1. Permission and authority are hereby given and granted to MO2 PROPERTIES, upon the terms and subject to the conditions of this ordinance to maintain and use, as now constructed, four (4) Step(s) on the public right-of-way adjacent to its premises known as 1501 W. Superior St..

Said Step(s) at N. Armour Street measure(s):
Two (2) at seven point three three (7.33) feet in length, and one point three three (1.33) foot in width for a total of nineteen point five (19.5) square feet.

Said Step(s) at W. Superior Street measure(s):
One (1) at eight point one seven (8.17) feet in length, and three (3) feet in width for a total of twenty-four point five one (24.51) square feet.
One (1) at fourteen point five (14.5) feet in length, and two point eight three (2.83) feet in width for a total of forty-one point zero four (41.04) square feet.

The location of said privilege shall be as shown on prints kept on file with the Department of Business Affairs and Consumer Protection and the Office of the City Clerk.

Said privilege shall be constructed in accordance with plans and specifications approved by the Department of Transportation (Division of Project Development).


This grant of privilege in the public way shall be subject to the provisions of Section 10-28-015 and all other required provisions of the Municipal Code of Chicago.

The grantee shall pay to the City of Chicago as compensation for the privilege #1112383 herein granted the sum of one thousand six hundred ($1,600.00) per annum in advance.


A 25% penalty will be added for payments received after due date.

The permit holder agrees to hold the City of Chicago harmless for any damage, relocation or replacement costs associated with damage, relocation or removal of private property caused by the City performing work in the public way.

Authority herein given and granted for a period of five (5) years from and after Date of Passage.

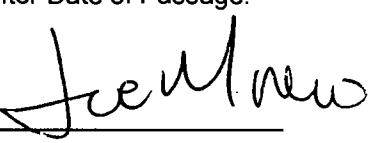Alderman 

Proco Joe Moreno 1st Ward

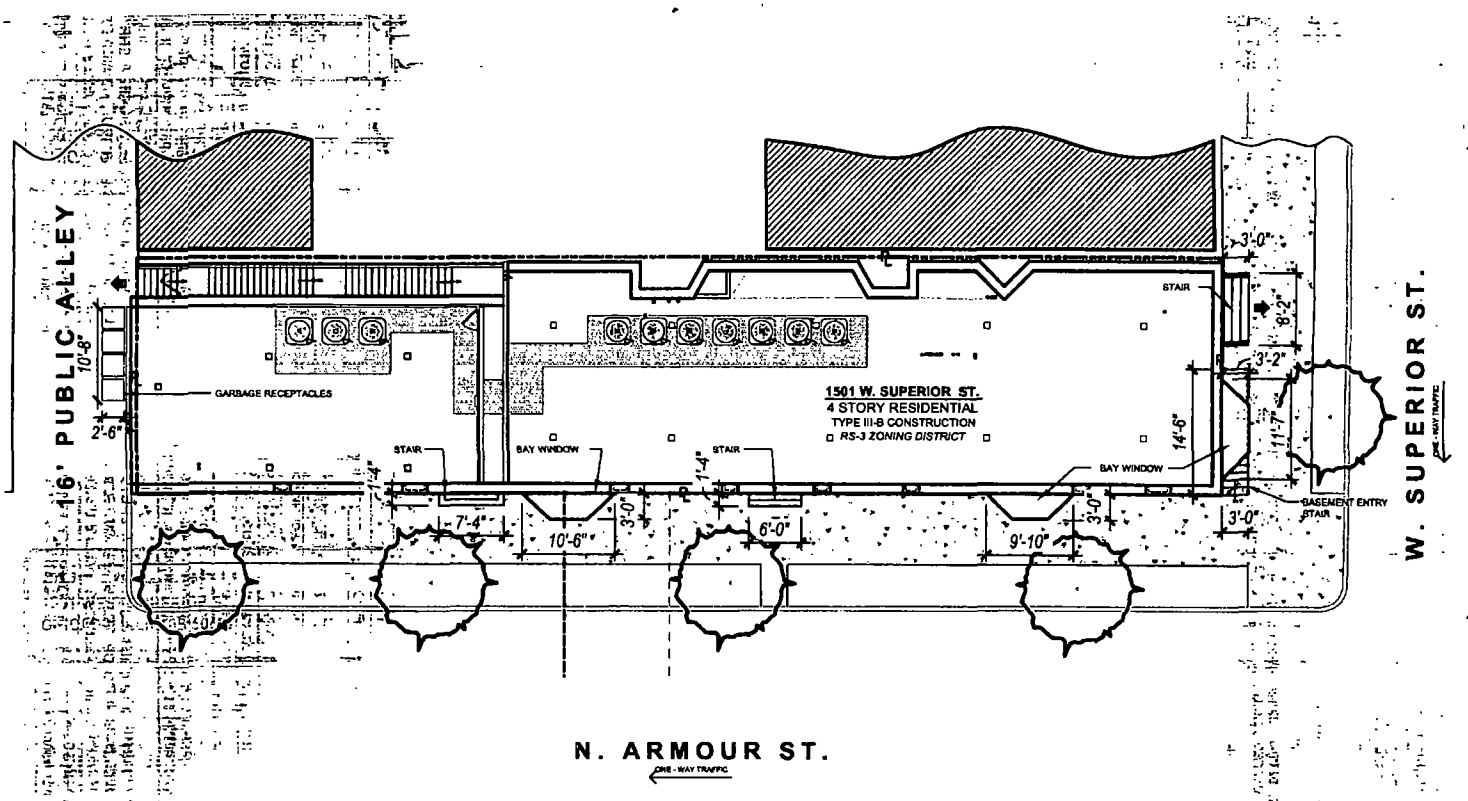

1 PUBLIC WAY PLAN

3/16" = 1'-0"

0 1' 2' 4' 8'

N

INFORMATION TAKEN FROM:

SURVEY BY:	ANDRZEJ MURZANSKI LAND SURVEYORS, INC.
DATE:	10/10/2013
ORDER NUMBER:	184-004748
PROPERTY PIN #:	1708108014

SUPERIOR AND ARMOUR LOFTS
1501 WEST SUPERIOR ST.
CHICAGO, ILLINOIS 60657

SPACE
ARCHITECTS + PLANNERS

VERSION

Department of Business Affairs and Consumer Protection
Small Business Center - Public Way Use Unit
City Hall - 121 N. LaSalle Street, Room 800 • Chicago, IL 60602
(312)-74-GOBIZ (312-744-6249) • (312) 744-1944 (TTY)
http://www.cityofchicago.org/bacp

04/30/2014

Alderman **Proco Joe Moreno**
Ward # **01**
City of Chicago
City Hall, Room **300**
121 North LaSalle Street
Chicago, Illinois 60602

Re: An ordinance to use and maintain a portion of the public right-of-way for **four (4) step(s)** for **MO2 PROPERTIES**, adjacent to the premises known as **1501 W. Superior St.**.

Dear Alderman **Proco Joe Moreno**:

The applicant referenced above has requested the use of the public right-of-way for a **step(s)**. An ordinance has been prepared by the Department of Business Affairs and Consumer Protection – Small Business Center - Public Way Use Unit for presentation to the City Council. Because this request was made for properties located in your ward, as approved by you as per the attached, I respectfully request that you introduce the attached ordinance at the next City Council meeting.

If you have any questions regarding this ordinance, please contact Anthony Bertuca at (312) 744-5506.

Department of Business Affairs and Consumer Protection

City of Chicago

O2014-3436

Office of the City Clerk

Document Tracking Sheet

Meeting Date:	4/30/2014
Sponsor(s):	Moreno (1)
Type:	Ordinance
Title:	Grant(s) of privilege in public way for Potbelly Sandwich Works LLC
Committee(s) Assignment:	Committee on Transportation and Public Way

ORDINANCE
POTBELLY SANDWICH WORKS, LLC
Acct. No. 65004 - 58
Permit No. 1109345

Be It Ordained by the City Council of the City of Chicago:

SECTION 1. Permission and authority are hereby given and granted to POTBELLY SANDWICH WORKS, LLC, upon the terms and subject to the conditions of this ordinance to maintain and use one (1) sign(s) projecting over the public right-of-way attached to its premises known as 1293 N. Milwaukee Ave..

Said sign structure(s) measures as follows; along N. Milwaukee Avenue:
One (1) at nineteen (19) feet in length, one point eight three (1.83) feet in height and eleven (11) feet above grade level.

The location of said privilege shall be as shown on prints kept on file with the Department of Business Affairs and Consumer Protection and the Office of the City Clerk.

Said privilege shall be constructed in accordance with plans and specifications approved by the Department of Transportation (Division of Project Development) and Zoning Department - Signs.

This grant of privilege in the public way shall be subject to the provisions of Section 10-28-015 and all other required provisions of the Municipal Code of Chicago.

The grantee shall pay to the City of Chicago as compensation for the privilege #1109345 herein granted the sum of three hundred ($300.00) per annum in advance.

A 25% penalty will be added for payments received after due date.

The permit holder agrees to hold the City of Chicago harmless for any damage, relocation or replacement costs associated with damage, relocation or removal of private property caused by the City performing work in the public way.

Authority herein given and granted for a period of five (5) years from and after Date of Passage.

Alderman _____

Proco Joe Moreno 1st Ward

SIGN SPECIFICATIONS

S1-1

SIGN CODE :

Proposed Signage = 34 SqFt

Relevant Signage Code:
Wicker park commons PUD
Sign Calculation:
(H) x (L) of overall boxed dimensions
Form line contour box

SIGN TYPE :


L.E.D Channel Letterset


MOUNTING :

Raceway Mounted w/ vertical pins


COLOR PALETTE :

- Yellow Plex #2037
- Black Trim & Returns
- White Plex
- Black Day/Night Vinyl
- N/A
- N/A
- N/A
- N/A

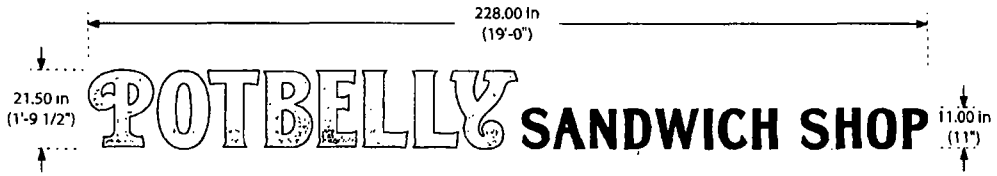

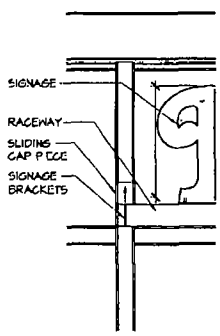


ENLARGED MILWAUKEE ELEVATION

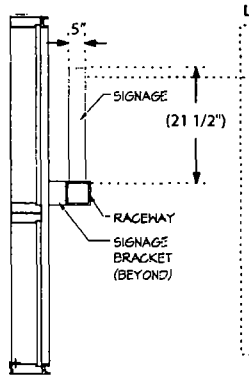

SECTION @ MILWAUKEE RACEWAY

Letter specs:

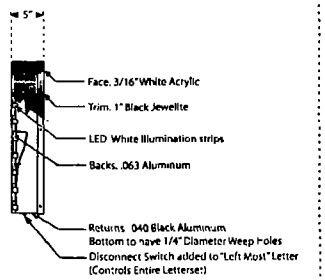

*Note All fasteners to be non-ferrous and all penetrations shall be sealed water tight

Revision Date: 10/07/13 **Rev. Details:** Add new specs

Scale: 1/2" = 1" Designer: Smith Revision Art: Smith

IDENTITI RESOURCES
1171 Tower Rd.
Schaumburg, IL 60173
O 847.301.0510
F 847.301.0518
identitiresources.com

Project No:	131170	Proj. Location:	1293 North Milwaukee Ave Chicago, IL
Orig. Date:	09/25/2013	Proj. Manager:	Zack Sicher
Page Rev.:	001	Sales Rep:	Josh Sprecher

PROJECT

POTBELLY

Drawings created by Identiti Resources, LLC are the property of Identiti Resources, LLC and may not be reproduced, changed or copied in any form or manner whatsoever nor are they to be assigned to any third party without first obtaining the written permission and consent of Identiti Resources, LLC. In the event of unauthorized reuse of these drawings by a third party, the third party agrees to hold harmless and indemnify Identiti Resources, LLC for any damages resulting therefrom.

Department of Business Affairs and Consumer Protection
Small Business Center - Public Way Use Unit
City Hall - 121 N. LaSalle Street, Room 800 • Chicago, IL 60602
(312)-74-GOBIZ (312-744-6249) • (312) 744-1944 (TTY)
http://www.cityofchicago.org/bacp

04/30/2014

Alderman **Proco Joe Moreno**
Ward # **01**
City of Chicago
City Hall, Room **300**
121 North LaSalle Street
Chicago, Illinois 60602

Re: An ordinance to use and maintain a portion of the public right-of-way for **one (1) sign(s)** for **POTBELLY SANDWICH WORKS, LLC**, adjacent to the premises known as **1293 N. Milwaukee Ave.**.

Dear Alderman **Proco Joe Moreno**:

The applicant referenced above has requested the use of the public right-of-way for a **sign(s)**. An ordinance has been prepared by the Department of Business Affairs and Consumer Protection – Small Business Center - Public Way Use Unit for presentation to the City Council. Because this request was made for properties located in your ward, as approved by you as per the attached, I respectfully request that you introduce the attached ordinance at the next City Council meeting.

If you have any questions regarding this ordinance, please contact Anthony Bertuca at (312) 744-5506.

Department of Business Affairs and Consumer Protection

City of Chicago

O2014-3443

Office of the City Clerk

Document Tracking Sheet

Meeting Date:	4/30/2014
Sponsor(s):	Moreno (1)
Type:	Ordinance
Title:	Grant(s) of privilege in public way for Stans Donuts
Committee(s) Assignment:	Committee on Transportation and Public Way

ORDINANCE
Stans Donuts
Acct. No. 386406 - 1
Permit No. 1109608

Be It Ordained by the City Council of the City of Chicago:

SECTION 1. Permission and authority are hereby given and granted to Stans Donuts, upon the terms and subject to the conditions of this ordinance to maintain and use two (2) sign(s) projecting over the public right-of-way attached to its premises known as 1560-1562 N. Damen Ave..

Said sign structure(s) measures as follows; along N. Damen:
One (1) at seventeen point four two (17.42) feet in length, five point one seven (5.17) feet in height and seventeen point six seven (17.67) feet above grade level.
One (1) at eight (8) feet in length, eight (8) feet in height and eighteen (18) feet above grade level.

The location of said privilege shall be as shown on prints kept on file with the Department of Business Affairs and Consumer Protection and the Office of the City Clerk.

Said privilege shall be constructed in accordance with plans and specifications approved by the Department of Transportation (Division of Project Development) and Zoning Department - Signs.

This grant of privilege in the public way shall be subject to the provisions of Section 10-28-015 and all other required provisions of the Municipal Code of Chicago.

The grantee shall pay to the City of Chicago as compensation for the privilege #1109608 herein granted the sum of six hundred ($600.00) per annum in advance.

A 25% penalty will be added for payments received after due date.

The permit holder agrees to hold the City of Chicago harmless for any damage, relocation or replacement costs associated with damage, relocation or removal of private property caused by the City performing work in the public way.

Authority herein given and granted for a period of five (5) years from and after Date of Passage.

Alderman _____

Proco Joe Moreno 1st Ward

ICAGO SIGN®
35 St Charles Road, Unit A
Stream, IL 60188
07-0802 Fax 630-407-0805
goSigns@aol.com

3.16.13

Stan's Donuts
& COFFEE


60 - 1562 N. Damen Ave
icago, IL




☐ East Elevation

Side View

GN 1)

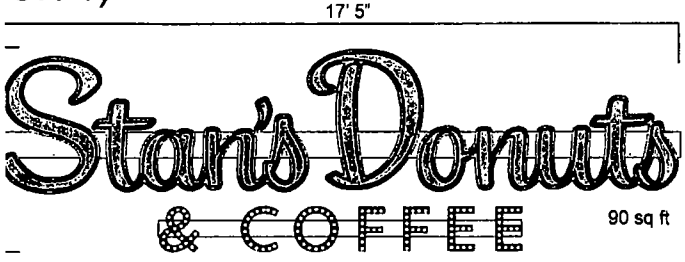


90 sq ft

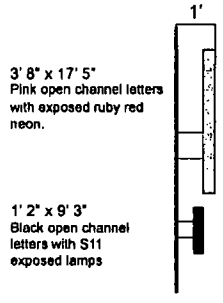

Aluminum construction,
UL label, disconnect sw.
13 amp, 120v, 300#
5/16" tek screw fastening to
aluminum storefront framing.


Side View

GN 2)

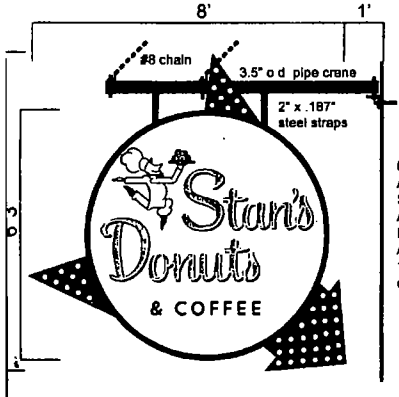


6' 3" diam. circle
Aluminum construction
Steel frame per code.
Acrylic face with vinyl applied
LED internal illumination.
Arrow in exposed S11 lamps.
12 amp, 120v, UL label,
disconnect sw 370#

64 sq ft

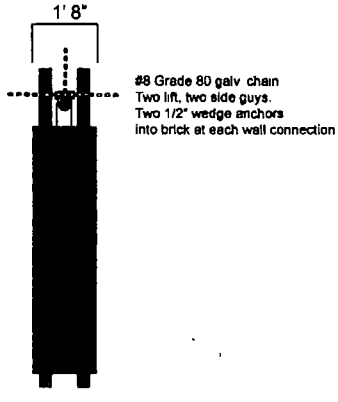

#8 Grade 80 galv chain
Two lift, two side guys.
Two 1/2" wedge anchors
into brick at each wall connection

Side View

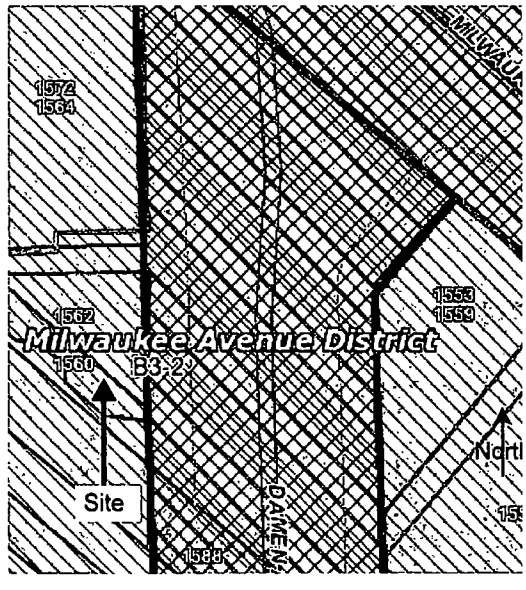

Department of Business Affairs and Consumer Protection
Small Business Center - Public Way Use Unit
City Hall - 121 N. LaSalle Street, Room 800 • Chicago, IL 60602
(312)-74-GOBIZ (312-744-6249) • (312) 744-1944 (TTY)
http://www.cityofchicago.org/bacp

04/30/2014

Alderman **Proco Joe Moreno**
Ward # **01**
City of Chicago
City Hall, Room **300**
121 North LaSalle Street
Chicago, Illinois 60602

Re: An ordinance to use and maintain a portion of the public right-of-way for **two (2) sign(s)** for **Stans Donuts**, adjacent to the premises known as **1560-1562 N. Damen Ave.**.

Dear Alderman **Proco Joe Moreno**:

The applicant referenced above has requested the use of the public right-of-way for a **sign(s)**. An ordinance has been prepared by the Department of Business Affairs and Consumer Protection – Small Business Center - Public Way Use Unit for presentation to the City Council. Because this request was made for properties located in your ward, as approved by you as per the attached, I respectfully request that you introduce the attached ordinance at the next City Council meeting.

If you have any questions regarding this ordinance, please contact Anthony Bertuca at (312) 744-5506.

Department of Business Affairs and Consumer Protection

City of Chicago

O2014-3444

Office of the City Clerk

Document Tracking Sheet

Meeting Date:	4/30/2014
Sponsor(s):	Moreno (1)
Type:	Ordinance
Title:	Grant(s) of privilege in public way for Yuzu
Committee(s) Assignment:	Committee on Transportation and Public Way

ORDINANCE
YUZU
Acct. No. 357359 - 1
Permit No. 1112360

Be It Ordained by the City Council of the City of Chicago:

SECTION 1. Permission and authority are hereby given and granted to YUZU, upon the terms and subject to the conditions of this ordinance to maintain and use, as now constructed, two (2) Light Fixture(s) projecting over the public right-of-way adjacent to its premises known as 1715 W. Chicago Ave..

Said Light Fixture(s) at W Chicago Ave measure(s):
Two (2) at one (1) foot in length, one (1) foot in width and eleven point three three (11.33) feet above grade level.

The location of said privilege shall be as shown on prints kept on file with the Department of Business Affairs and Consumer Protection and the Office of the City Clerk.

Said privilege shall be constructed in accordance with plans and specifications approved by the Department of Transportation (Division of Project Development).

This grant of privilege in the public way shall be subject to the provisions of Section 10-28-015 and all other required provisions of the Municipal Code of Chicago.

The grantee shall pay to the City of Chicago as compensation for the privilege #1112360 herein granted the sum of seventy-five ($75.00) per annum in advance.

A 25% penalty will be added for payments received after due date.

The permit holder agrees to hold the City of Chicago harmless for any damage, relocation or replacement costs associated with damage, relocation or removal of private property caused by the City performing work in the public way.


Authority herein given and granted for a period of five (5) years from and after Date of Passage.

Alderman _____

Proco Joe Moreno 1st Ward

APPLICATION TO USE THE PUBLIC RIGHT OF WAY

EXAMPLE OF LIGHT(S) DRAWING

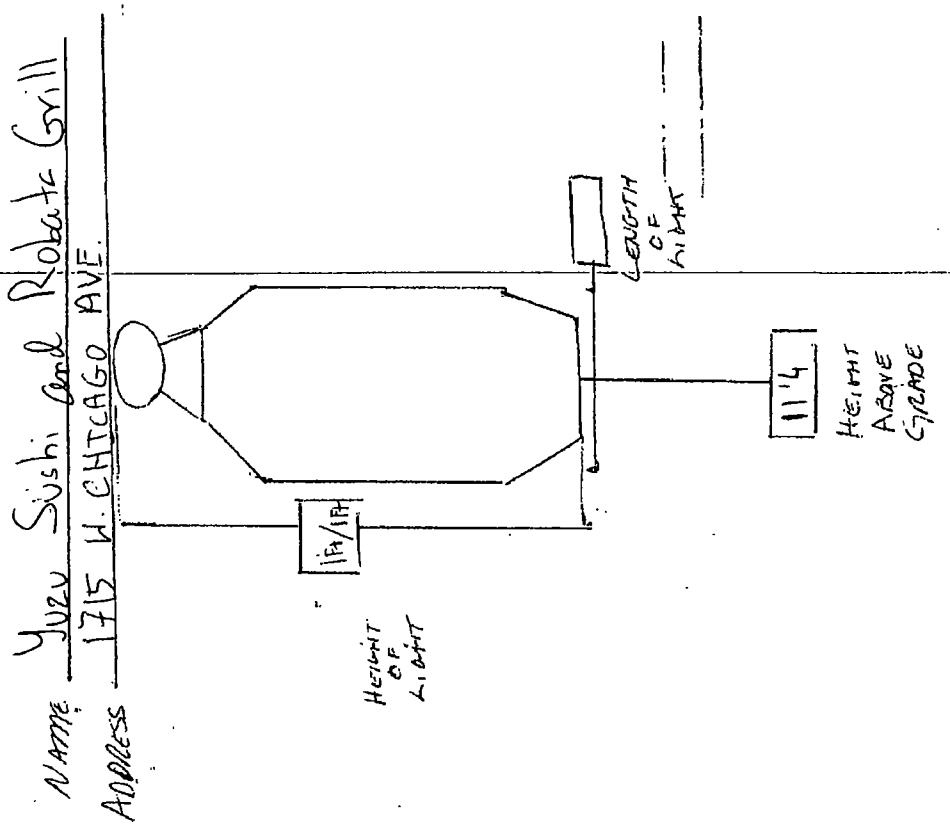

Department of Business Affairs and Consumer Protection
Small Business Center - Public Way Use Unit
City Hall - 121 N. LaSalle Street, Room 800 • Chicago, IL 60602
(312)-74-GOBIZ (312-744-6249) • (312) 744-1944 (TTY)
http://www.cityofchicago.org/bacp

04/30/2014

Alderman **Proco Joe Moreno**
Ward # **01**
City of Chicago
City Hall, Room **300**
121 North LaSalle Street
Chicago, Illinois 60602

Re: An ordinance to use and maintain a portion of the public right-of-way for **two (2) light fixture(s)** for **YUZU**, adjacent to the premises known as **1715 W. Chicago Ave.**.

Dear Alderman **Proco Joe Moreno**:

The applicant referenced above has requested the use of the public right-of-way for a **light fixture(s)**. An ordinance has been prepared by the Department of Business Affairs and Consumer Protection – Small Business Center - Public Way Use Unit for presentation to the City Council. Because this request was made for properties located in your ward, as approved by you as per the attached, I respectfully request that you introduce the attached ordinance at the next City Council meeting.

If you have any questions regarding this ordinance, please contact Anthony Bertuca at (312) 744-5506.

Department of Business Affairs and Consumer Protection

City of Chicago

O2014-3456

Office of the City Clerk

Document Tracking Sheet

Meeting Date:	4/30/2014
Sponsor(s):	Moreno (1)
Type:	Ordinance
Title:	Grant(s) of privilege in public way for 1311 -1313 N Wood S Condo St Assn. - balconies
Committee(s) Assignment:	Committee on Transportation and Public Way

ORDINANCE
1311-1313 North Wood Street Condominium Street Association
Acct. No. 339360 - 1
Permit No. 1112522

Be It Ordained by the City Council of the City of Chicago:

SECTION 1. Permission and authority are hereby given and granted to 1311-1313 North Wood Street Condominium Street Association, upon the terms and subject to the conditions of this ordinance to maintain and use, as now constructed, two (2) Balcony(s) projecting over the public right-of-way adjacent to its premises known as 1311 N. Wood St..

Said Balcony(s) at N. Wood St measure(s):
One (1) at three (3) feet in length, and eleven point five (11.5) feet in width for a total of thirty-four point five (34.5) square feet.

Said Balcony(s) at W. Ellen St measure(s):
One (1) at three (3) feet in length, and six (6) feet in width for a total of eighteen (18) square feet.

The location of said privilege shall be as shown on prints kept on file with the Department of Business Affairs and Consumer Protection and the Office of the City Clerk.

Said privilege shall be constructed in accordance with plans and specifications approved by the Department of Planning and Development and Department of Transportation (Division of Project Development).

This grant of privilege in the public way shall be subject to the provisions of Section 10-28-015 and all other required provisions of the Municipal Code of Chicago.

The grantee shall pay to the City of Chicago as compensation for the privilege #1112522 herein granted the sum of one hundred fifty ($150.00) per annum in advance.

A 25% penalty will be added for payments received after due date.

The permit holder agrees to hold the City of Chicago harmless for any damage, relocation or replacement costs associated with damage, relocation or removal of private property caused by the City performing work in the public way.


Authority herein given and granted for a period of five (5) years from and after 02/11/2014.

Alderman Joe Moreno

Proco Joe Moreno 1st Ward

NORTH WOOD STREET ELEVATION

NTS

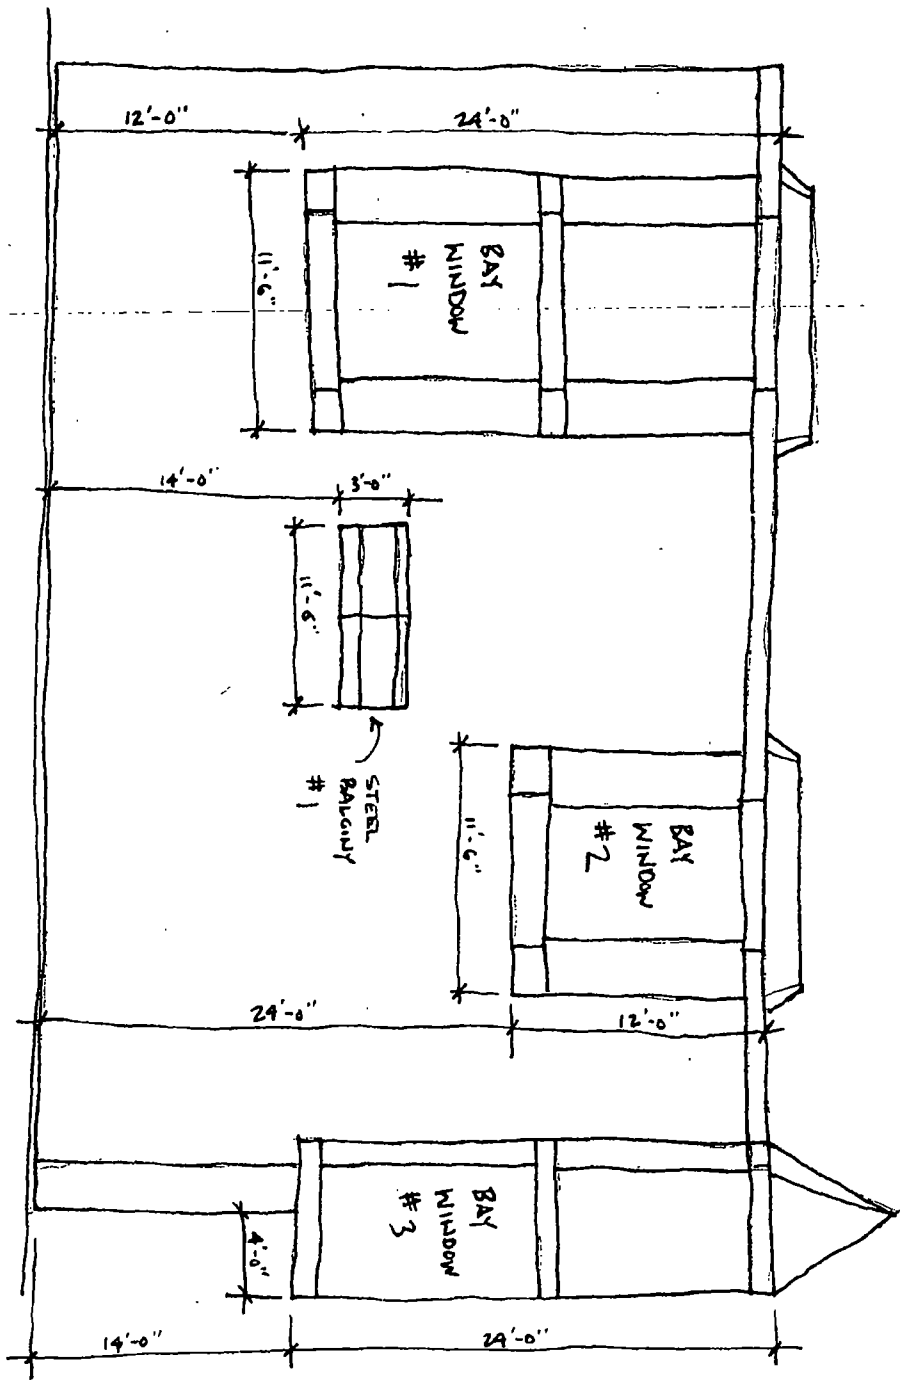

Department of Business Affairs and Consumer Protection
Small Business Center - Public Way Use Unit
City Hall - 121 N. LaSalle Street, Room 800 • Chicago, IL 60602
(312)-74-GOBIZ (312-744-6249) • (312) 744-1944 (TTY)
http://www.cityofchicago.org/bacp

04/30/2014

Alderman **Proco Joe Moreno**
Ward # **01**
City of Chicago
City Hall, Room **300**
121 North LaSalle Street
Chicago, Illinois 60602

Re: An ordinance to use and maintain a portion of the public right-of-way for **two (2) balcony(ies)** for **1311-1313 North Wood Street Condominium Street Association**, adjacent to the premises known as **1311 N. Wood St.**.

Dear Alderman **Proco Joe Moreno**:

The applicant referenced above has requested the use of the public right-of-way for a **balcony(ies)**. An ordinance has been prepared by the Department of Business Affairs and Consumer Protection – Small Business Center - Public Way Use Unit for presentation to the City Council. Because this request was made for properties located in your ward, as approved by you as per the attached, I respectfully request that you introduce the attached ordinance at the next City Council meeting.

If you have any questions regarding this ordinance, please contact Anthony Bertuca at (312) 744-5506.

Department of Business Affairs and Consumer Protection

City of Chicago

O2014-3458

Office of the City Clerk

Document Tracking Sheet

Meeting Date:	4/30/2014
Sponsor(s):	Moreno (1)
Type:	Ordinance
Title:	Grant(s) of privilege in public way for 1311 1313 N Wood St Condo St Assn. - bay windows
Committee(s) Assignment:	Committee on Transportation and Public Way

ORDINANCE
1311-1313 North Wood Street Condominium Street Association
Acct. No. 339360 - 1
Permit No. 1112525

Be It Ordained by the City Council of the City of Chicago:

SECTION 1. Permission and authority are hereby given and granted to 1311-1313 North Wood Street Condominium Street Association, upon the terms and subject to the conditions of this ordinance to maintain and use, as now constructed, four (4) Bay Window(s) projecting over the public right-of-way adjacent to its premises known as 1311 N. Wood St..

Said Bay Window(s) at N. Wood St measure(s):
One (1) at twenty-four (24) feet in length, and eight (8) feet in width for a total of one hundred ninety-two (192) square feet.
One (1) at twenty-four (24) feet in length, and eleven point five (11.5) feet in width for a total of two hundred seventy-six (276) square feet.
One (1) at twelve (12) feet in length, and eleven point five (11.5) feet in width for a total of one hundred thirty-eight (138) square feet.

Said Bay Window(s) at W. Ellen St measure(s):
One (1) at twenty-four (24) feet in length, and eleven point five (11.5) feet in width for a total of two hundred seventy-six (276) square feet.

The location of said privilege shall be as shown on prints kept on file with the Department of Business Affairs and Consumer Protection and the Office of the City Clerk.

Said privilege shall be constructed in accordance with plans and specifications approved by the Department of Transportation (Division of Project Development).

This grant of privilege in the public way shall be subject to the provisions of Section 10-28-015 and all other required provisions of the Municipal Code of Chicago.

The grantee shall pay to the City of Chicago as compensation for the privilege #1112525 herein granted the sum of three hundred ($300.00) per annum in advance.


A 25% penalty will be added for payments received after due date.

The permit holder agrees to hold the City of Chicago harmless for any damage, relocation or replacement costs associated with damage, relocation or removal of private property caused by the City performing work in the public way.

Authority herein given and granted for a period of five (5) years from and after 02/11/2014.

Alderman Joe Moreno

Proco Joe Moreno 1st Ward

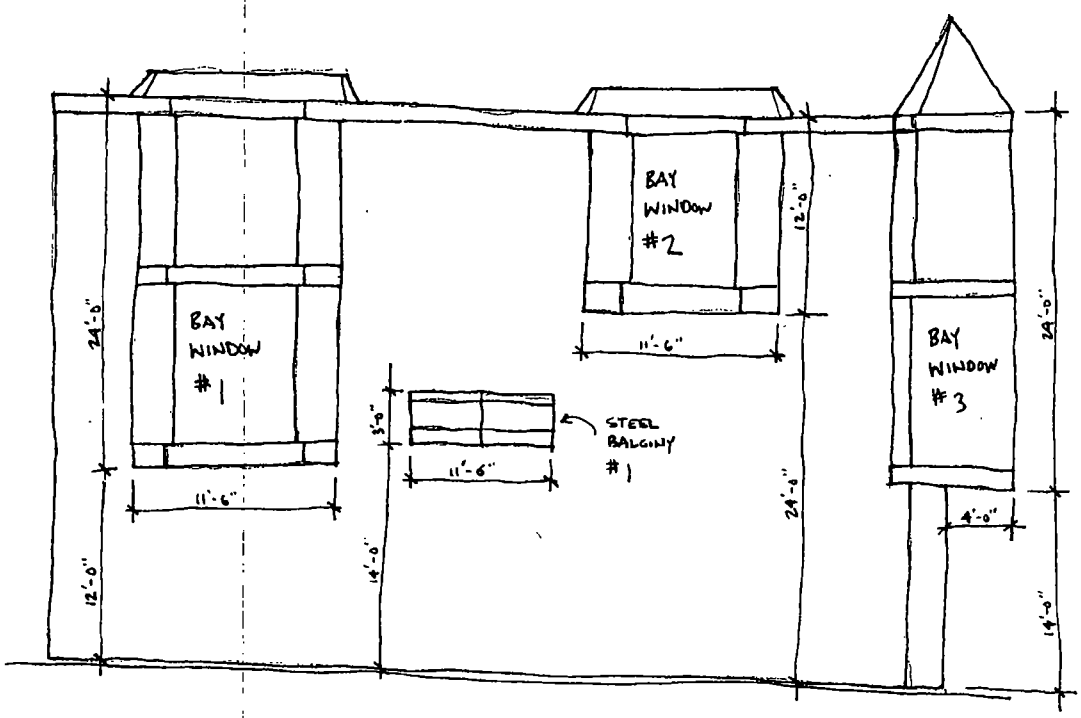

NORTH WOOD STREET ELEVATION

NTS

Department of Business Affairs and Consumer Protection
Small Business Center - Public Way Use Unit
City Hall - 121 N. LaSalle Street, Room 800 • Chicago, IL 60602
(312)-74-GOBIZ (312-744-6249) • (312) 744-1944 (TTY)
http://www.cityofchicago.org/bacp

04/30/2014

Alderman **Proco Joe Moreno**
Ward # **01**
City of Chicago
City Hall, Room **300**
121 North LaSalle Street
Chicago, Illinois 60602

Re: An ordinance to use and maintain a portion of the public right-of-way for **four (4) bay window(s)** for **1311-1313 North Wood Street Condominium Street Association**, adjacent to the premises known as **1311 N. Wood St.**.

Dear Alderman **Proco Joe Moreno**:

The applicant referenced above has requested the use of the public right-of-way for a **bay window(s)**. An ordinance has been prepared by the Department of Business Affairs and Consumer Protection – Small Business Center - Public Way Use Unit for presentation to the City Council. Because this request was made for properties located in your ward, as approved by you as per the attached, I respectfully request that you introduce the attached ordinance at the next City Council meeting.

If you have any questions regarding this ordinance, please contact Anthony Bertuca at (312) 744-5506.

Department of Business Affairs and Consumer Protection

City of Chicago

O2014-3463

Office of the City Clerk

Document Tracking Sheet

Meeting Date:	4/30/2014
Sponsor(s):	Fioretti (2)
Type:	Ordinance
Title:	Grant(s) of privilege in public way for Beer Bistro, The
Committee(s) Assignment:	Committee on Transportation and Public Way

ORDINANCE
THE BEER BISTRO
Acct. No. 217744 - 1
Permit No. 1112519

Be It Ordained by the City Council of the City of Chicago:

SECTION 1. Permission and authority are hereby given and granted to THE BEER BISTRO, upon the terms and subject to the conditions of this ordinance to maintain and use one (1) sign(s) projecting over the public right-of-way attached to its premises known as 1061 W. Madison St..

Said sign structure(s) measures as follows; along W. MADISON:
One (1) at three (3) feet in length, three (3) feet in height and fifteen (15) feet above grade level.

The location of said privilege shall be as shown on prints kept on file with the Department of Business Affairs and Consumer Protection and the Office of the City Clerk.

Said privilege shall be constructed in accordance with plans and specifications approved by the Department of Transportation (Division of Project Development) and Zoning Department - Signs.

This grant of privilege in the public way shall be subject to the provisions of Section 10-28-015 and all other required provisions of the Municipal Code of Chicago.


The grantee shall pay to the City of Chicago as compensation for the privilege #1112519 herein granted the sum of one hundred ($100.00) per annum in advance.

A 25% penalty will be added for payments received after due date.

The permit holder agrees to hold the City of Chicago harmless for any damage, relocation or replacement costs associated with damage, relocation or removal of private property caused by the City performing work in the public way.

Authority herein given and granted for a period of five (5) years from and after 07/30/2013.

Alderman _____
Bob Fioretti 2nd Ward

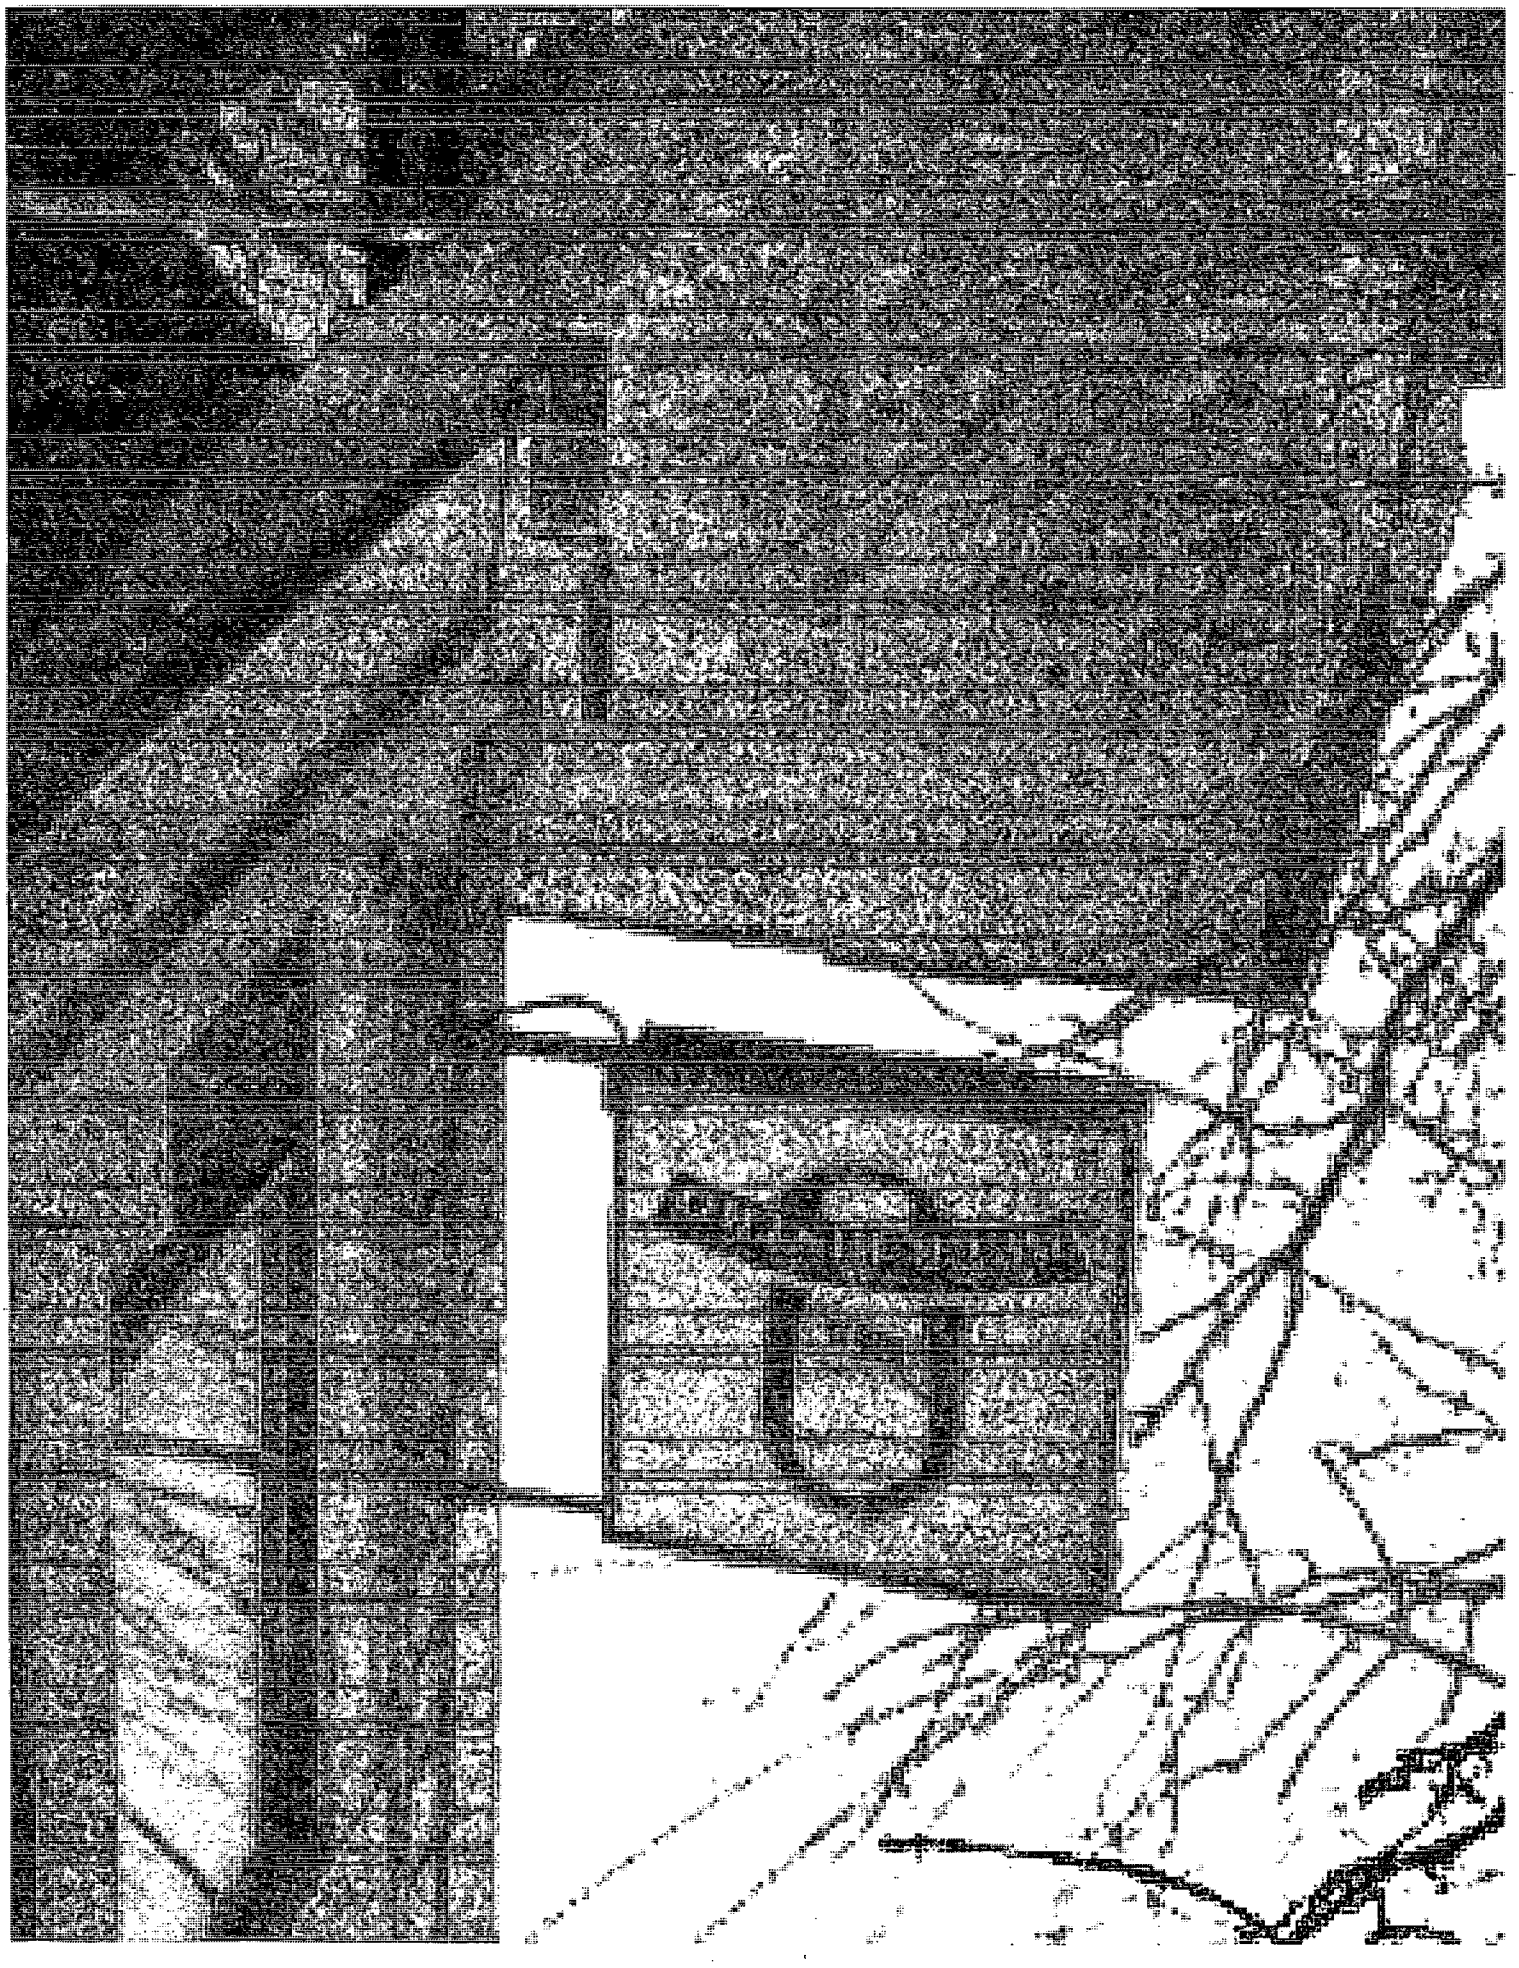

Department of Business Affairs and Consumer Protection
Small Business Center - Public Way Use Unit
City Hall - 121 N. LaSalle Street, Room 800 • Chicago, IL 60602
(312)-74-GOBIZ (312-744-6249) • (312) 744-1944 (TTY)
http://www.cityofchicago.org/bacp

04/30/2014

Alderman **Bob Fioretti**
Ward # **02**
City of Chicago
City Hall, Room **300**
121 North LaSalle Street
Chicago, Illinois 60602

Re: An ordinance to use and maintain a portion of the public right-of-way for **one (1) sign(s)** for **THE BEER BISTRO**, adjacent to the premises known as **1061 W. Madison St.**.

Dear Alderman **Bob Fioretti**:

The applicant referenced above has requested the use of the public right-of-way for a **sign(s)**. An ordinance has been prepared by the Department of Business Affairs and Consumer Protection – Small Business Center - Public Way Use Unit for presentation to the City Council. Because this request was made for properties located in your ward, as approved by you as per the attached, I respectfully request that you introduce the attached ordinance at the next City Council meeting.

If you have any questions regarding this ordinance, please contact Anthony Bertuca at (312) 744-5506.

Department of Business Affairs and Consumer Protection

City of Chicago

O2014-3466

Office of the City Clerk

Document Tracking Sheet

Meeting Date:	4/30/2014
Sponsor(s):	Fioretti (2)
Type:	Ordinance
Title:	Grant(s) of privilege in public way for Blackstone, The
Committee(s) Assignment:	Committee on Transportation and Public Way

ORDINANCE
THE BLACKSTONE
Acct. No. 331074 - 1
Permit No. 1112016

Be It Ordained by the City Council of the City of Chicago:

SECTION 1. Permission and authority are hereby given and granted to THE BLACKSTONE, upon the terms and subject to the conditions of this ordinance to maintain and use, as now constructed, one (1) Wind Screen(s) on the public right-of-way adjacent to its premises known as 636 S. Michigan Ave..

Said Wind Screen(s) at S Michigan Ave measure(s):
One (1) at four point seven five (4.75) feet in length, and six point nine one (6.91) feet in width for a total of thirty-two point eight two (32.82) square feet.

The location of said privilege shall be as shown on prints kept on file with the Department of Business Affairs and Consumer Protection and the Office of the City Clerk.

Said privilege shall be constructed in accordance with plans and specifications approved by the Department of Transportation (Division of Project Development).

This grant of privilege in the public way shall be subject to the provisions of Section 10-28-015 and all other required provisions of the Municipal Code of Chicago.

The grantee shall pay to the City of Chicago as compensation for the privilege #1112016 herein granted the sum of four hundred ($400.00) per annum in advance.


A 25% penalty will be added for payments received after due date.

The permit holder agrees to hold the City of Chicago harmless for any damage, relocation or replacement costs associated with damage, relocation or removal of private property caused by the City performing work in the public way.


Authority herein given and granted for a period of five (5) years from and after 11/19/2013.

Alderman


Bob Fioretti 2nd Ward

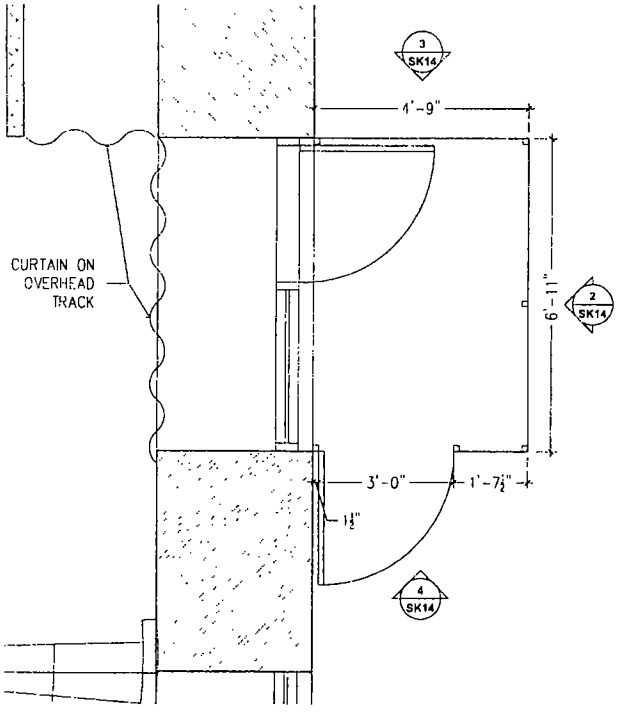

1 **TEMPORARY VESTIBULE PLAN**
SCALE 1/2"=1'-0"

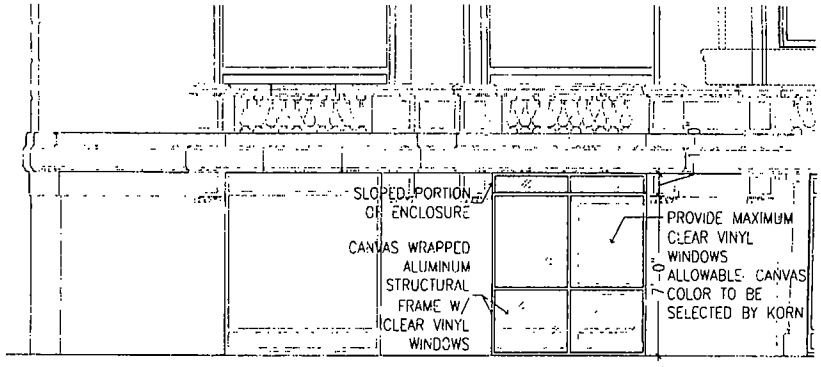

2 **TEMPORARY VESTIBULE ELEVATION**
SCALE: 1/4"=1'-0"

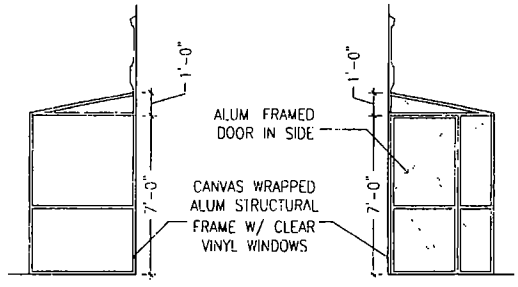

3 **TEMPORARY VESTIBULE ELEVATION**
SCALE: 1/4"=1'-0"

4 **TEMPORARY VESTIBULE ELEVATION**
SCALE: 1/4"=1'-0"

NOTE FIELD VERIFY ALL DIMENSIONS
DRAWINGS INDICATE DESIGN INTENT ONLY
ANY INCONSISTENCIES ON THE DRAWINGS OR
IN THE FIELD SHOULD BE RESOLVED BY
CONSULTING THE DESIGN ARCHITECT PRIOR
TO FABRICATION OR INSTALLATION

d-ash design
43-40 34th Street
Long Island City, NY 11101
tel 718.383.2225
fax 718.383.3856

BLACKSTONE HOTEL RESTAURANT
TEMPORARY VESTIBULE DRAWINGS
DATE. 04 20 07
SCALE AS NOTED

ID2-SK-14

Department of Business Affairs and Consumer Protection
Small Business Center - Public Way Use Unit
City Hall - 121 N. LaSalle Street, Room 800 • Chicago, IL 60602
(312)-74-GOBIZ (312-744-6249) • (312) 744-1944 (TTY)
http://www.cityofchicago.org/bacp

04/30/2014

Alderman **Bob Fioretti**
Ward # **02**
City of Chicago
City Hall, Room **300**
121 North LaSalle Street
Chicago, Illinois 60602

Re: An ordinance to use and maintain a portion of the public right-of-way for **one (1) wind screen(s)** for **THE BLACKSTONE**, adjacent to the premises known as **636 S. Michigan Ave.**.

Dear Alderman **Bob Fioretti**:

The applicant referenced above has requested the use of the public right-of-way for a **wind screen(s)**. An ordinance has been prepared by the Department of Business Affairs and Consumer Protection – Small Business Center - Public Way Use Unit for presentation to the City Council. Because this request was made for properties located in your ward, as approved by you as per the attached, I respectfully request that you introduce the attached ordinance at the next City Council meeting.

If you have any questions regarding this ordinance, please contact Anthony Bertuca at (312) 744-5506.

Department of Business Affairs and Consumer Protection

City of Chicago

O2014-3470

Office of the City Clerk

Document Tracking Sheet

Meeting Date:	4/30/2014
Sponsor(s):	Fioretti (2)
Type:	Ordinance
Title:	Grant(s) of privilege in public way for Budget Rent A Car System, Inc.
Committee(s) Assignment:	Committee on Transportation and Public Way

ORDINANCE
BUDGET RENT A CAR SYSTEM, INC.
Acct. No. 257649 - 17
Permit No. 1111823

Be It Ordained by the City Council of the City of Chicago:

SECTION 1. Permission and authority are hereby given and granted to BUDGET RENT A CAR SYSTEM, INC., upon the terms and subject to the conditions of this ordinance to maintain and use, as now constructed, five (5) Light Fixture(s) projecting over the public right-of-way adjacent to its premises known as 714 S. Wabash Ave..

Said Light Fixture(s) at S. Wabash Avenue measure(s):
Five (5) at one (1) foot in length, point six seven (.67) feet in width and thirteen point five (13.5) feet above grade level.

The location of said privilege shall be as shown on prints kept on file with the Department of Business Affairs and Consumer Protection and the Office of the City Clerk.

Said privilege shall be constructed in accordance with plans and specifications approved by the Department of Transportation (Division of Project Development).

This grant of privilege in the public way shall be subject to the provisions of Section 10-28-015 and all other required provisions of the Municipal Code of Chicago.

The grantee shall pay to the City of Chicago as compensation for the privilege #1111823 herein granted the sum of ninety-five ($95.00) per annum in advance.


A 25% penalty will be added for payments received after due date.

The permit holder agrees to hold the City of Chicago harmless for any damage, relocation or replacement costs associated with damage, relocation or removal of private property caused by the City performing work in the public way.

Authority herein given and granted for a period of five (5) years from and after 03/12/2013.

Alderman

Bob Fioretti, 2nd Ward

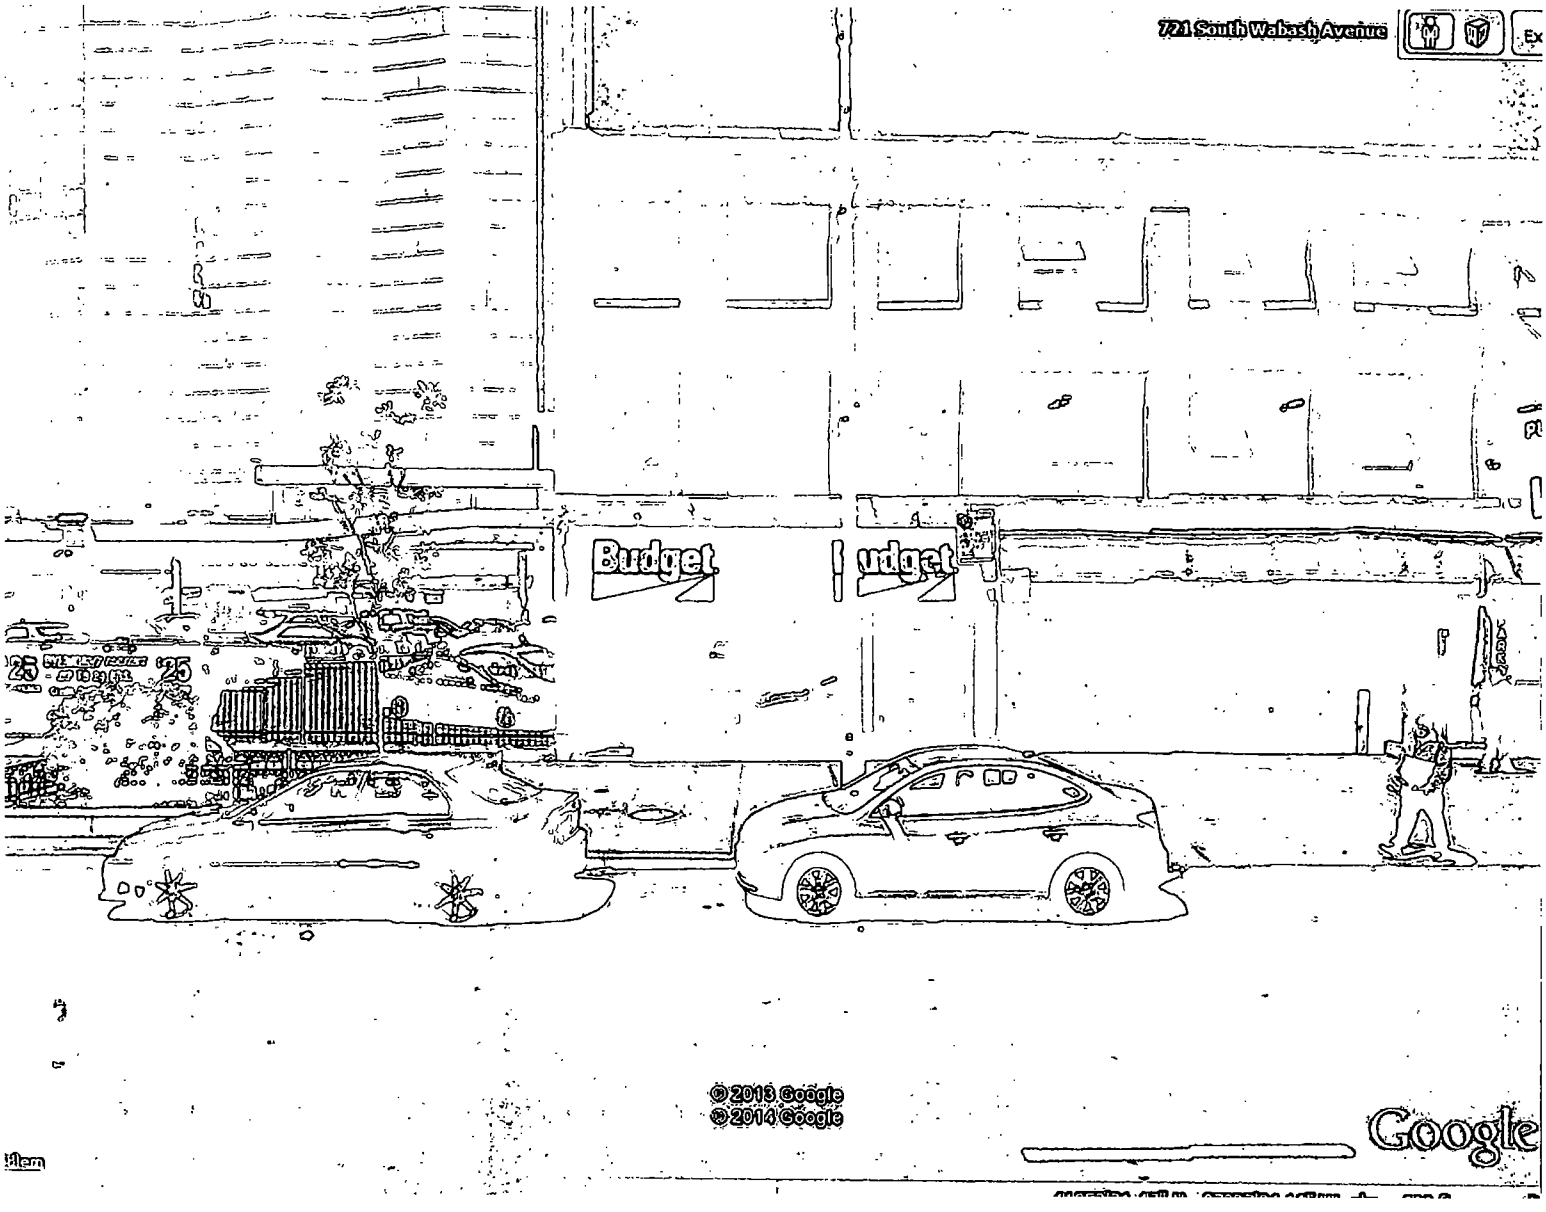
721 South Wabash Avenue
Budget
Budget
© 2013 Google
© 2014 Google
Google

Department of Business Affairs and Consumer Protection
Small Business Center - Public Way Use Unit
City Hall - 121 N. LaSalle Street, Room 800 • Chicago, IL 60602
(312)-74-GOBIZ (312-744-6249) • (312) 744-1944 (TTY)
http://www.cityofchicago.org/bacp

04/30/2014

Alderman **Bob Fioretti**
Ward # **02**
City of Chicago
City Hall, Room **300**
121 North LaSalle Street
Chicago, Illinois 60602

Re: An ordinance to use and maintain a portion of the public right-of-way for **five (5) light fixture(s)** for **BUDGET RENT A CAR SYSTEM, INC.**, adjacent to the premises known as **714 S. Wabash Ave.**.

Dear Alderman **Bob Fioretti**:

The applicant referenced above has requested the use of the public right-of-way for a **light fixture(s)**. An ordinance has been prepared by the Department of Business Affairs and Consumer Protection – Small Business Center - Public Way Use Unit for presentation to the City Council. Because this request was made for properties located in your ward, as approved by you as per the attached, I respectfully request that you introduce the attached ordinance at the next City Council meeting.

If you have any questions regarding this ordinance, please contact Anthony Bertuca at (312) 744-5506.

Department of Business Affairs and Consumer Protection

City of Chicago

O2014-3474

Office of the City Clerk

Document Tracking Sheet

Meeting Date:	4/30/2014
Sponsor(s):	Fioretti (2)
Type:	Ordinance
Title:	Grant(s) of privilege in public way for Hackney's Printers Row
Committee(s) Assignment:	Committee on Transportation and Public Way

ORDINANCE
HACKNEY'S PRINTERS ROW
Acct. No. 210267 - 2
Permit No. 1112418

Be It Ordained by the City Council of the City of Chicago:

SECTION 1. Permission and authority are hereby given and granted to HACKNEY'S PRINTERS ROW, upon the terms and subject to the conditions of this ordinance to maintain and use, as now constructed, two (2) Door Swing(s) on the public right-of-way adjacent to its premises known as 725 S. Dearborn St..

Said Door Swing(s) at S. Dearborn measure(s):
One (1) at three point six (3.6) feet in length, and three point nine (3.9) feet in width for a total of fourteen point zero four (14.04) square feet.

Said Door Swing(s) at Alley measure(s):
One (1) at one (1) foot in length, and three (3) feet in width for a total of three (3) square feet.

The location of said privilege shall be as shown on prints kept on file with the Department of Business Affairs and Consumer Protection and the Office of the City Clerk.

Said privilege shall be constructed in accordance with plans and specifications approved by the Department of Transportation (Division of Project Development).

This grant of privilege in the public way shall be subject to the provisions of Section 10-28-015 and all other required provisions of the Municipal Code of Chicago.

The grantee shall pay to the City of Chicago as compensation for the privilege #1112418 herein granted the sum of one hundred fifty ($150.00) per annum in advance.

A 25% penalty will be added for payments received after due date.

The permit holder agrees to hold the City of Chicago harmless for any damage, relocation or replacement costs associated with damage, relocation or removal of private property caused by the City performing work in the public way.

Authority herein given and granted for a period of five (5) years from and after 07/09/2013.

Alderman

Bob Fioretti 2nd Ward


Tacos
www.socalmike.com
(619) 921-TACO

Department of Business Affairs and Consumer Protection
Small Business Center - Public Way Use Unit
City Hall - 121 N. LaSalle Street, Room 800 • Chicago, IL 60602
(312)-74-GOBIZ (312-744-6249) • (312) 744-1944 (TTY)
http://www.cityofchicago.org/bacp

04/30/2014

Alderman **Bob Fioretti**
Ward # **02**
City of Chicago
City Hall, Room **300**
121 North LaSalle Street
Chicago, Illinois 60602

Re: An ordinance to use and maintain a portion of the public right-of-way for **two (2) door swing(s)** for **HACKNEY'S PRINTERS ROW**, adjacent to the premises known as **725 S. Dearborn St.**.

Dear Alderman **Bob Fioretti**:

The applicant referenced above has requested the use of the public right-of-way for a **door swing(s)**. An ordinance has been prepared by the Department of Business Affairs and Consumer Protection – Small Business Center - Public Way Use Unit for presentation to the City Council. Because this request was made for properties located in your ward, as approved by you as per the attached, I respectfully request that you introduce the attached ordinance at the next City Council meeting.

If you have any questions regarding this ordinance, please contact Anthony Bertuca at (312) 744-5506.

Department of Business Affairs and Consumer Protection

City of Chicago

O2014-3478

Office of the City Clerk

Document Tracking Sheet

Meeting Date:	4/30/2014
Sponsor(s):	Fioretti (2)
Type:	Ordinance
Title:	Grant(s) of privilege in public way for South Coast
Committee(s) Assignment:	Committee on Transportation and Public Way

ORDINANCE
SOUTH COAST
Acct. No. 316115 - 1
Permit No. 1110716

Be It Ordained by the City Council of the City of Chicago:

SECTION 1. Permission and authority are hereby given and granted to SOUTH COAST, upon the terms and subject to the conditions of this ordinance to maintain and use, as now constructed, two (2) Planter(s) on the public right-of-way for beautification purposes adjacent to its premises known as 1700 S. Michigan Ave..

Said Planter(s) at S Michigan Ave measure(s):
Two (2) at one point seven five (1.75) foot in length, and one point seven five (1.75) foot in width for a total of six point one three (6.13) square feet.

Grantee must allow the required clear and unobstructed space for pedestrian passage at all times per rules and regulations approved by the Department of Transportation.

The location of said privilege shall be as shown on prints kept on file with the Department of Business Affairs and Consumer Protection and the Office of the City Clerk.

Said privilege shall be constructed in accordance with plans and specifications approved by the Department of Planning and Development and Department of Transportation (Division of Project Development).

This grant of privilege in the public way shall be subject to the provisions of Section 10-28-015 and all other required provisions of the Municipal Code of Chicago.

The grantee shall pay to the City of Chicago as compensation for the privilege #1110716 herein granted the sum of zero ($.00) per annum in advance.

A 25% penalty will be added for payments received after due date.


The permit holder agrees to hold the City of Chicago harmless for any damage, relocation or replacement costs associated with damage, relocation or removal of private property caused by the City performing work in the public way.

Authority herein given and granted for a period of five (5) years from and after 01/13/2014.

Alderman

Bob Fioretti 2nd Ward

South Coast Sushi
1700 S. Michigan
Chicago, IL 60616

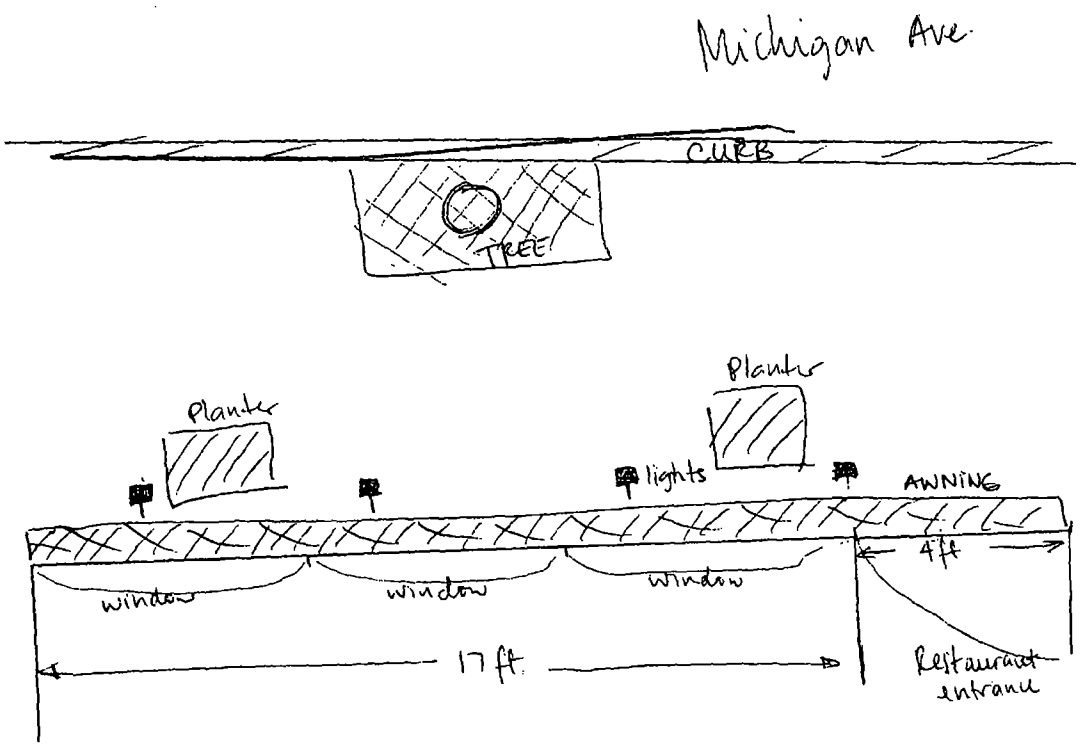

Department of Business Affairs and Consumer Protection
Small Business Center - Public Way Use Unit
City Hall - 121 N. LaSalle Street, Room 800 • Chicago, IL 60602
(312)-74-GOBIZ (312-744-6249) • (312) 744-1944 (TTY)
http://www.cityofchicago.org/bacp

04/30/2014

Alderman **Bob Fioretti**
Ward # **02**
City of Chicago
City Hall, Room **300**
121 North LaSalle Street
Chicago, Illinois 60602

Re: An ordinance to use and maintain a portion of the public right-of-way for **two (2) planter(s)** for **SOUTH COAST**, adjacent to the premises known as **1700 S. Michigan Ave.**.

Dear Alderman **Bob Fioretti**:

The applicant referenced above has requested the use of the public right-of-way for a **planter(s)**. An ordinance has been prepared by the Department of Business Affairs and Consumer Protection – Small Business Center - Public Way Use Unit for presentation to the City Council. Because this request was made for properties located in your ward, as approved by you as per the attached, I respectfully request that you introduce the attached ordinance at the next City Council meeting.

If you have any questions regarding this ordinance, please contact Anthony Bertuca at (312) 744-5506.

Department of Business Affairs and Consumer Protection

City of Chicago

O2014-3480

Office of the City Clerk

Document Tracking Sheet

Meeting Date:	4/30/2014
Sponsor(s):	Fioretti (2)
Type:	Ordinance
Title:	Grant(s) of privilege in public way for Third Rail Tavern - banners
Committee(s) Assignment:	Committee on Transportation and Public Way

ORDINANCE
THIRD RAIL TAVERN
Acct. No. 296406 - 1
Permit No. 1112556

Be It Ordained by the City Council of the City of Chicago:

SECTION 1. Permission and authority are hereby given and granted to THIRD RAIL TAVERN, upon the terms and subject to the conditions of this ordinance to maintain and use, as now constructed, one (1) Banner(s) projecting over the public right-of-way adjacent to its premises known as 1133 W. Madison St..

Said Banner(s) at W. Madison measure(s):
One (1) at two point four one (2.41) feet in length, and five (5) feet in width for a total of twelve point zero five (12.05) square feet.

The location of said privilege shall be as shown on prints kept on file with the Department of Business Affairs and Consumer Protection and the Office of the City Clerk.

Said privilege shall be constructed in accordance with plans and specifications approved by the Zoning Department - Signs.

This grant of privilege in the public way shall be subject to the provisions of Section 10-28-015 and all other required provisions of the Municipal Code of Chicago.


The grantee shall pay to the City of Chicago as compensation for the privilege #1112556 herein granted the sum of seventy-five ($75.00) per annum in advance.


A 25% penalty will be added for payments received after due date.

The permit holder agrees to hold the City of Chicago harmless for any damage, relocation or replacement costs associated with damage, relocation or removal of private property caused by the City performing work in the public way.

Authority herein given and granted for a period of five (5) years from and after 07/30/2013.

Alderman _____
Bob Fioretti 2nd Ward

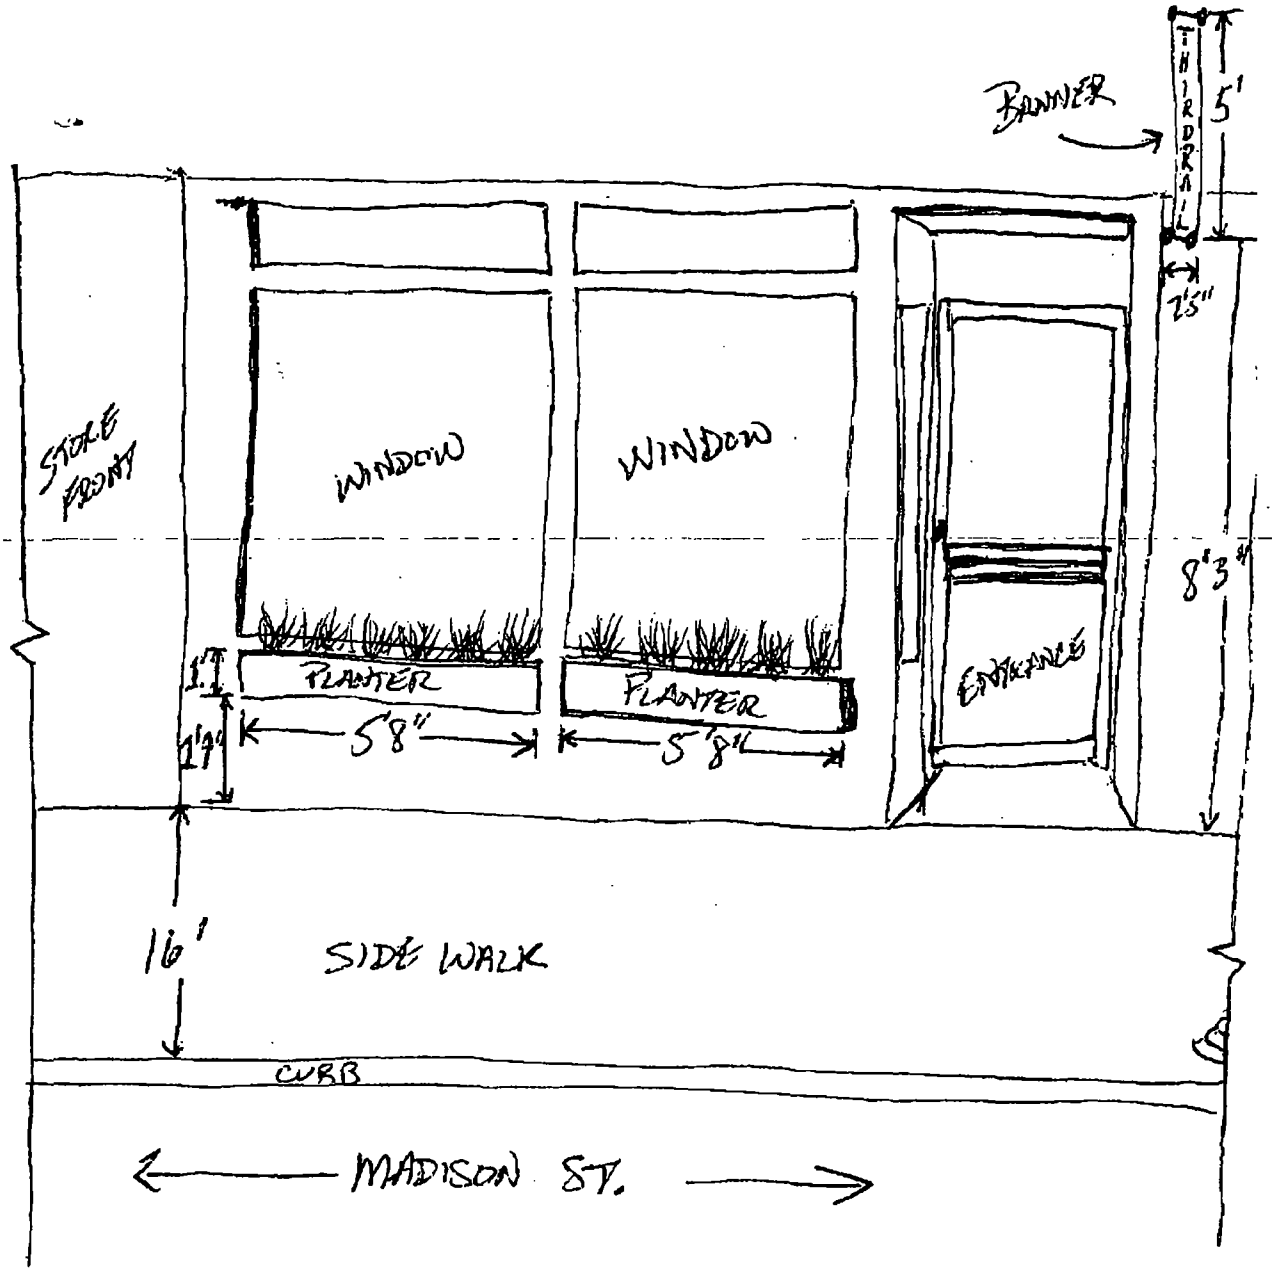

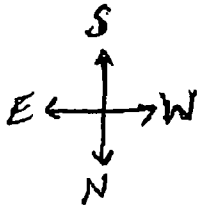

THIRD RAIL TAVERN
1133 W. MADISON ST.
CHICAGO, IL 60607

Department of Business Affairs and Consumer Protection
Small Business Center - Public Way Use Unit
City Hall - 121 N. LaSalle Street, Room 800 • Chicago, IL 60602
(312)-74-GOBIZ (312-744-6249) • (312) 744-1944 (TTY)
http://www.cityofchicago.org/bacp

04/30/2014

Alderman **Bob Fioretti**
Ward # **02**
City of Chicago
City Hall, Room **300**
121 North LaSalle Street
Chicago, Illinois 60602

Re: An ordinance to use and maintain a portion of the public right-of-way for **one (1) banner(s)** for **THIRD RAIL TAVERN**, adjacent to the premises known as **1133 W. Madison St.**.

Dear Alderman **Bob Fioretti**:

The applicant referenced above has requested the use of the public right-of-way for a **banner(s)**. An ordinance has been prepared by the Department of Business Affairs and Consumer Protection – Small Business Center - Public Way Use Unit for presentation to the City Council. Because this request was made for properties located in your ward, as approved by you as per the attached, I respectfully request that you introduce the attached ordinance at the next City Council meeting.

If you have any questions regarding this ordinance, please contact Anthony Bertuca at (312) 744-5506.

Department of Business Affairs and Consumer Protection

City of Chicago

O2014-3502

Office of the City Clerk

Document Tracking Sheet

Meeting Date:	4/30/2014
Sponsor(s):	Fioretti (2)
Type:	Ordinance
Title:	Grant(s) of privilege in public way for Third Rail Tavern - planters
Committee(s) Assignment:	Committee on Transportation and Public Way

ORDINANCE
THIRD RAIL TAVERN
Acct. No. 296406 - 1
Permit No. 1112555

Be It Ordained by the City Council of the City of Chicago:

SECTION 1. Permission and authority are hereby given and granted to THIRD RAIL TAVERN, upon the terms and subject to the conditions of this ordinance to maintain and use, as now constructed, two (2) Planter(s) projecting over the public right-of-way for beautification purposes adjacent to its premises known as 1133 W. Madison St..

Said Planter(s) at W. Madison measure(s):
Two (2) at five point six six (5.66) feet in length, and one (1) foot in width for a total of eleven point three two (11.32) square feet.

Grantee must allow the required clear and unobstructed space for pedestrian passage at all times per rules and regulations approved by the Department of Transportation.

The location of said privilege shall be as shown on prints kept on file with the Department of Business Affairs and Consumer Protection and the Office of the City Clerk.

Said privilege shall be constructed in accordance with plans and specifications approved by the Department of Planning and Development and Department of Transportation (Division of Project Development).

This grant of privilege in the public way shall be subject to the provisions of Section 10-28-015 and all other required provisions of the Municipal Code of Chicago.

The grantee shall pay to the City of Chicago as compensation for the privilege #1112555 herein granted the sum of zero ($.00) per annum in advance.


A 25% penalty will be added for payments received after due date.


The permit holder agrees to hold the City of Chicago harmless for any damage, relocation or replacement costs associated with damage, relocation or removal of private property caused by the City performing work in the public way.

Authority herein given and granted for a period of five (5) years from and after 09/10/2013.

Alderman

Bob Fioretti 2nd Ward

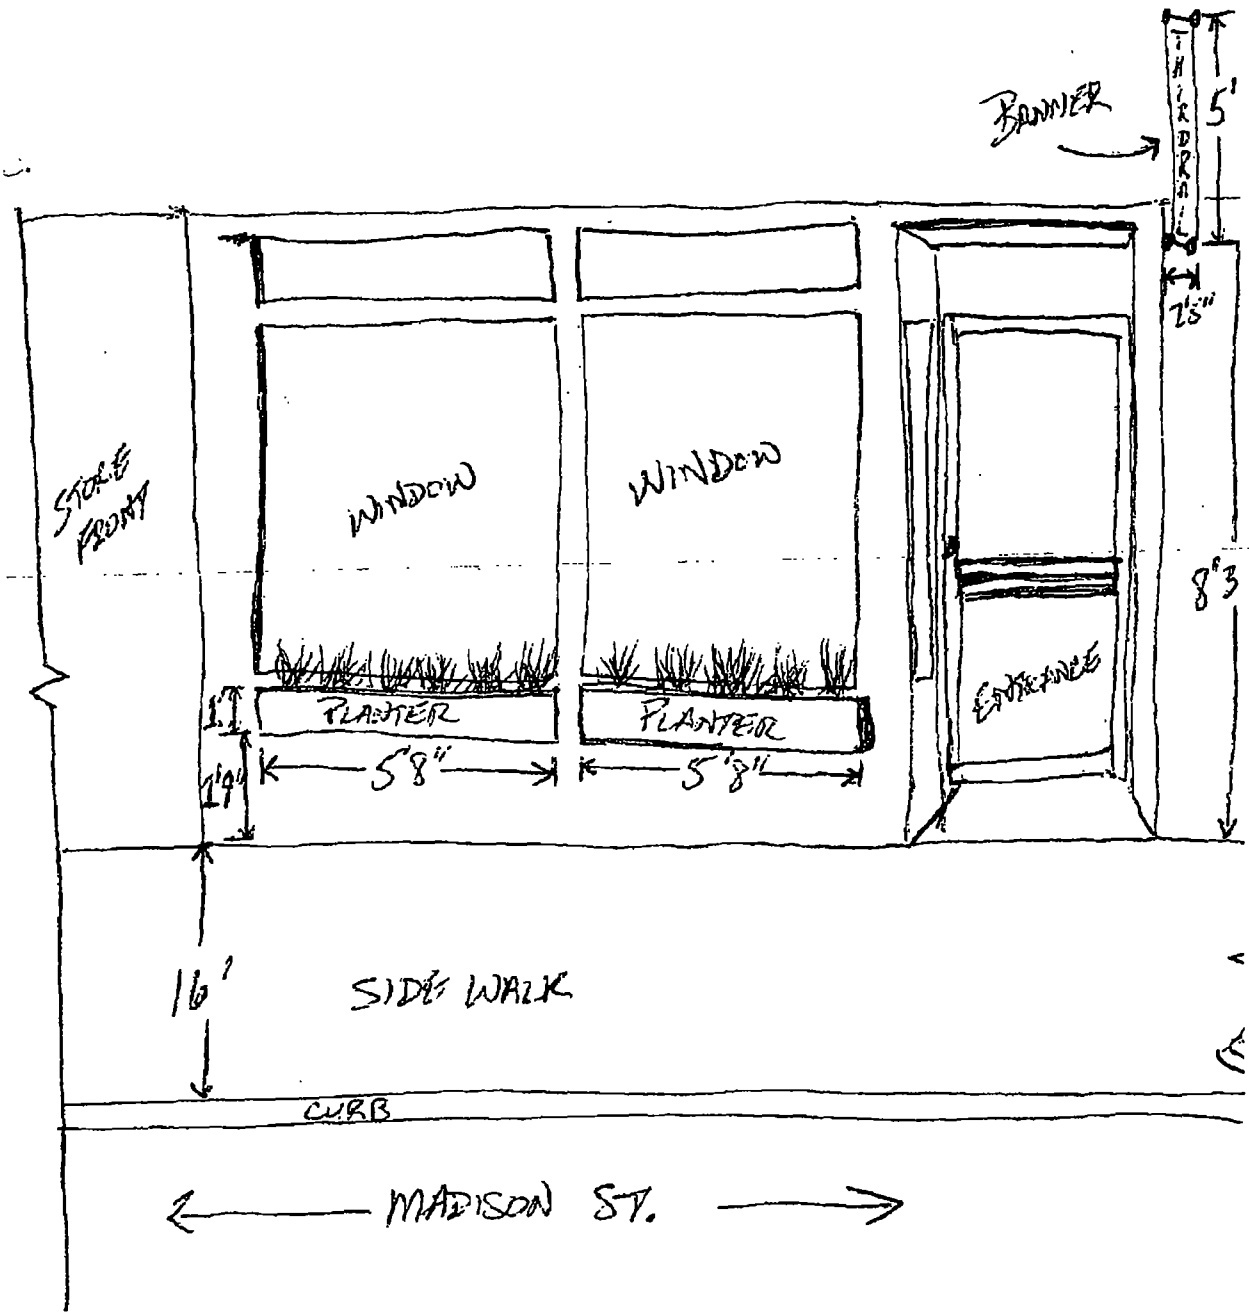

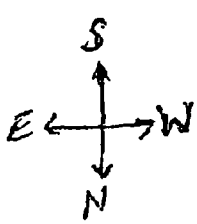

THIRD RAIL TAVERN
1133 W. MADISON ST.
CHICAGO, IL 60607

Department of Business Affairs and Consumer Protection
Small Business Center - Public Way Use Unit
City Hall - 121 N. LaSalle Street, Room 800 • Chicago, IL 60602
(312)-74-GOBIZ (312-744-6249) • (312) 744-1944 (TTY)
http://www.cityofchicago.org/bacp

04/30/2014

Alderman **Bob Fioretti**
Ward # **02**
City of Chicago
City Hall, Room **300**
121 North LaSalle Street
Chicago, Illinois 60602

Re: An ordinance to use and maintain a portion of the public right-of-way for **two (2) planter(s)** for **THIRD RAIL TAVERN**, adjacent to the premises known as **1133 W. Madison St.**.

Dear Alderman **Bob Fioretti**:

The applicant referenced above has requested the use of the public right-of-way for a **planter(s)**. An ordinance has been prepared by the Department of Business Affairs and Consumer Protection – Small Business Center - Public Way Use Unit for presentation to the City Council. Because this request was made for properties located in your ward, as approved by you as per the attached, I respectfully request that you introduce the attached ordinance at the next City Council meeting.

If you have any questions regarding this ordinance, please contact Anthony Bertuca at (312) 744-5506.

Department of Business Affairs and Consumer Protection

City of Chicago

O2014-3506

Office of the City Clerk

Document Tracking Sheet

Meeting Date:	4/30/2014
Sponsor(s):	Fioretti (2)
Type:	Ordinance
Title:	Grant(s) of privilege in public way for Zapatista
Committee(s) Assignment:	Committee on Transportation and Public Way

ORDINANCE
ZAPATISTA
Acct. No. 290032 - 1
Permit No. 1111543

Be It Ordained by the City Council of the City of Chicago:

SECTION 1. Permission and authority are hereby given and granted to ZAPATISTA, upon the terms and subject to the conditions of this ordinance to maintain and use, as now constructed, one (1) Wind Screen(s) on the public right-of-way adjacent to its premises known as 1307 S. Wabash Ave..

Said Wind Screen(s) at S. Wabash Avenue measure(s):
One (1) at seven point five (7.5) feet in length, and nine point five eight (9.58) feet in width for a total of seventy-one point eight five (71.85) square feet.

The location of said privilege shall be as shown on prints kept on file with the Department of Business Affairs and Consumer Protection and the Office of the City Clerk.

Said privilege shall be constructed in accordance with plans and specifications approved by the Department of Transportation (Division of Project Development).

This grant of privilege in the public way shall be subject to the provisions of Section 10-28-015 and all other required provisions of the Municipal Code of Chicago.

The grantee shall pay to the City of Chicago as compensation for the privilege #1111543 herein granted the sum of four hundred ($400.00) per annum in advance.


A 25% penalty will be added for payments received after due date.

The permit holder agrees to hold the City of Chicago harmless for any damage, relocation or replacement costs associated with damage, relocation or removal of private property caused by the City performing work in the public way.

Authority herein given and granted for a period of five (5) years from and after Date of Passage.

Alderman

Bob Fioretti 2nd Ward

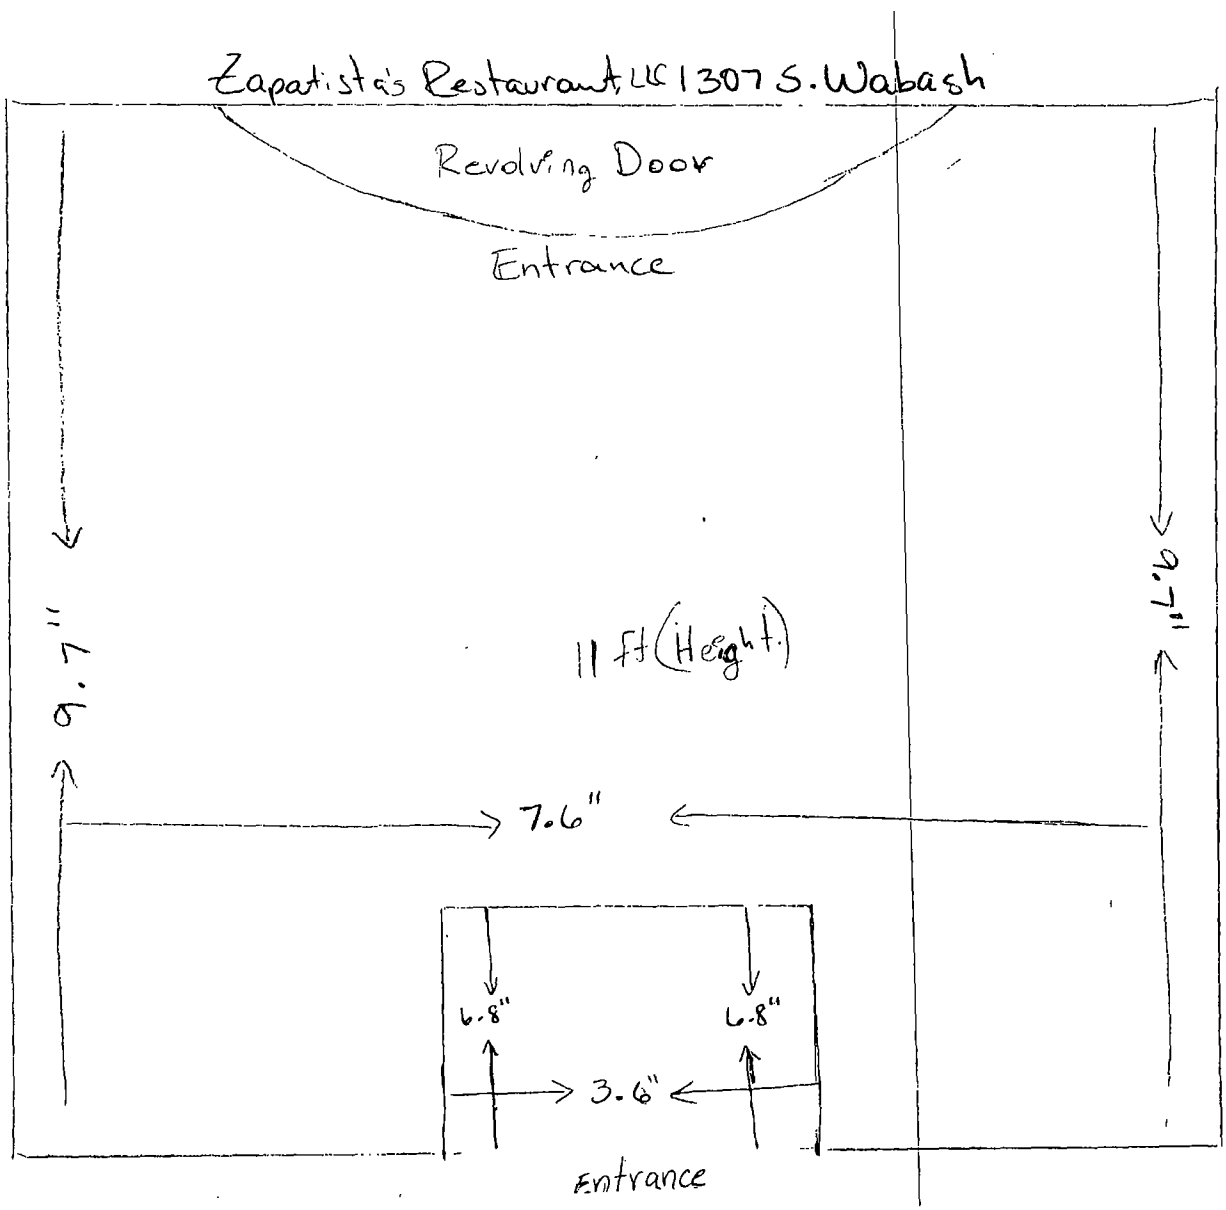
Zapatista's Restaurant, LLC 1307 S. Wabash
Revolving Door
Entrance
9.7"
11 ft (Height)
9.7"
7.6"
6.8"
6.8"
3.6"
Entrance

Department of Business Affairs and Consumer Protection
Small Business Center - Public Way Use Unit
City Hall - 121 N. LaSalle Street, Room 800 • Chicago, IL 60602
(312)-74-GOBIZ (312-744-6249) • (312) 744-1944 (TTY)
http://www.cityofchicago.org/bacp

04/30/2014

Alderman **Bob Fioretti**
Ward # **02**
City of Chicago
City Hall, Room **300**
121 North LaSalle Street
Chicago, Illinois 60602

Re: An ordinance to use and maintain a portion of the public right-of-way for **one (1) wind screen(s)** for **ZAPATISTA**, adjacent to the premises known as **1307 S. Wabash Ave.**.

Dear Alderman **Bob Fioretti**:

The applicant referenced above has requested the use of the public right-of-way for a **wind screen(s)**. An ordinance has been prepared by the Department of Business Affairs and Consumer Protection – Small Business Center - Public Way Use Unit for presentation to the City Council. Because this request was made for properties located in your ward, as approved by you as per the attached, I respectfully request that you introduce the attached ordinance at the next City Council meeting.

If you have any questions regarding this ordinance, please contact Anthony Bertuca at (312) 744-5506.

Department of Business Affairs and Consumer Protection

City of Chicago

O2014-3510

Office of the City Clerk

Document Tracking Sheet

Meeting Date:	4/30/2014
Sponsor(s):	Fioretti (2)
Type:	Ordinance
Title:	Grant(s) of privilege in public way for 303 Madison
Committee(s) Assignment:	Committee on Transportation and Public Way

ORDINANCE
303 MADISON
Acct. No. 389059 - 1
Permit No. 1111926

Be It Ordained by the City Council of the City of Chicago:

SECTION 1. Permission and authority are hereby given and granted to 303 MADISON, upon the terms and subject to the conditions of this ordinance to maintain and use, as now constructed, six (6) Flag Pole(s) projecting over the public right-of-way adjacent to its premises known as 303 W. Madison St..

Said Flag Pole(s) at W. Madison measure(s):
Two (2) at twelve (12) feet in length, and point three three (.33) feet in width for a total of seven point nine two (7.92) square feet.

Said Flag Pole(s) at S. Franklin measure(s):
Four (4) at twelve (12) feet in length, and point three three (.33) feet in width for a total of fifteen point eight four (15.84) square feet.

The location of said privilege shall be as shown on prints kept on file with the Department of Business Affairs and Consumer Protection and the Office of the City Clerk.

Said privilege shall be constructed in accordance with plans and specifications approved by the Department of Transportation (Division of Project Development).

This grant of privilege in the public way shall be subject to the provisions of Section 10-28-015 and all other required provisions of the Municipal Code of Chicago.

The grantee shall pay to the City of Chicago as compensation for the privilege #1111926 herein granted the sum of four hundred fifty ($450.00) per annum in advance.

A 25% penalty will be added for payments received after due date.


The permit holder agrees to hold the City of Chicago harmless for any damage, relocation or replacement costs associated with damage, relocation or removal of private property caused by the City performing work in the public way.

Authority herein given and granted for a period of five (5) years from and after 02/11/2014.

Alderman

Bob Fioretti 2nd Ward

6 FLAG Poles
- 4 (Frankin)
- 2 (Madison
10 feet Above grade

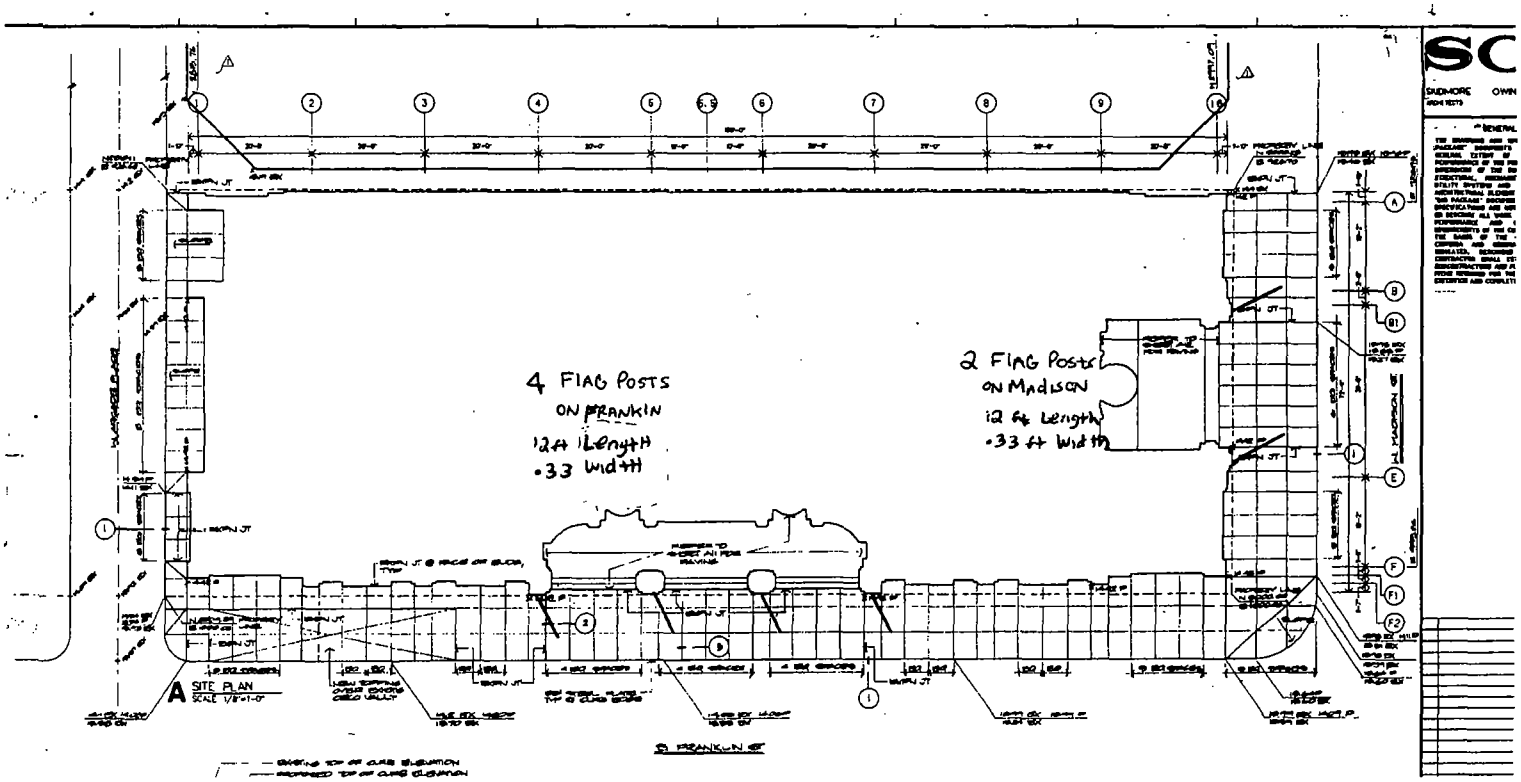

Department of Business Affairs and Consumer Protection
Small Business Center - Public Way Use Unit
City Hall - 121 N. LaSalle Street, Room 800 • Chicago, IL 60602
(312)-74-GOBIZ (312-744-6249) • (312) 744-1944 (TTY)
http://www.cityofchicago.org/bacp

04/30/2014

Alderman **Bob Fioretti**
Ward # **02**
City of Chicago
City Hall, Room **300**
121 North LaSalle Street
Chicago, Illinois 60602

Re: An ordinance to use and maintain a portion of the public right-of-way for **six (6) flag pole(s)** for **303 MADISON**, adjacent to the premises known as **303 W. Madison St.**.

Dear Alderman **Bob Fioretti**:

The applicant referenced above has requested the use of the public right-of-way for a **flag pole(s)**. An ordinance has been prepared by the Department of Business Affairs and Consumer Protection – Small Business Center - Public Way Use Unit for presentation to the City Council. Because this request was made for properties located in your ward, as approved by you as per the attached, I respectfully request that you introduce the attached ordinance at the next City Council meeting.

If you have any questions regarding this ordinance, please contact Anthony Bertuca at (312) 744-5506.

Department of Business Affairs and Consumer Protection

City of Chicago

O2014-3512

Office of the City Clerk

Document Tracking Sheet

Meeting Date:	4/30/2014
Sponsor(s):	Dowell (3)
Type:	Ordinance
Title:	Grant(s) of privilege in public way for Chicago South Loop Hotel LLC
Committee(s) Assignment:	Committee on Transportation and Public Way

ORDINANCE
CHICAGO SOUTH LOOP HOTEL, LLC
Acct. No. 326641 - 1
Permit No. 1108577

Be It Ordained by the City Council of the City of Chicago:

SECTION 1. Permission and authority are hereby given and granted to CHICAGO SOUTH LOOP HOTEL, LLC, upon the terms and subject to the conditions of this ordinance to maintain and use one (1) sign(s) projecting over the public right-of-way attached to its premises known as 11 W. 26th St..

Said sign structure(s) measures as follows; along S. State:
One (1) at two point six seven (2.67) feet in length, twenty-six (26) feet in height and thirteen (13) feet above grade level.

The location of said privilege shall be as shown on prints kept on file with the Department of Business Affairs and Consumer Protection and the Office of the City Clerk.

Said privilege shall be constructed in accordance with plans and specifications approved by the Department of Transportation (Division of Project Development) and Zoning Department - Signs.

This grant of privilege in the public way shall be subject to the provisions of Section 10-28-015 and all other required provisions of the Municipal Code of Chicago.

The grantee shall pay to the City of Chicago as compensation for the privilege #1108577 herein granted the sum of three hundred ($300.00) per annum in advance.

A 25% penalty will be added for payments received after due date.

The permit holder agrees to hold the City of Chicago harmless for any damage, relocation or replacement costs associated with damage, relocation or removal of private property caused by the City performing work in the public way.

Authority herein given and granted for a period of five (5) years from and after Date of Passage.

Alderman Pat Dowell

Pat Dowell 3rd Ward

D/F Internally Illuminated Cabinet - Push-Thru Letters - Chicago South Loop Hotel - Chicago - Illinois

773-369-5440

p 2

1773285100O

Amber Inn



(C) D/F Internally Illuminated Cabinet - Push-Thru Letters

SCALE: 3/16" = 1' 0" • Conceptual / For Presentation

INTERNALLY ILLUMINATED PLASTIC FACE CHANNEL LETTERS

QUANTITY:	TWO (2)
Overall Height:	26'-0"
Overall Length:	2'-8"
Total Sq.Ft.:	0.00 ft
Face:	.125 alum. with .750" push-thru white acrylic
Illumination:	HO/CW Fluorescent Lamps

ALUMINUM CONSTRUCTION CABINET

Black Cabinet, Dk. Silver details

NOTES:

- Individually Mounted
- WHITE interiors for increased illumination
- All paint two-stage automotive acrylic

Department of Business Affairs and Consumer Protection
Small Business Center - Public Way Use Unit
City Hall - 121 N. LaSalle Street, Room 800 • Chicago, IL 60602
(312)-74-GOBIZ (312-744-6249) • (312) 744-1944 (TTY)
http://www.cityofchicago.org/bacp

04/30/2014

Alderman **Pat Dowell**
Ward # **03**
City of Chicago
City Hall, Room **300**
121 North LaSalle Street
Chicago, Illinois 60602

Re: An ordinance to use and maintain a portion of the public right-of-way for **one (1) sign(s)** for **CHICAGO SOUTH LOOP HOTEL, LLC**, adjacent to the premises known as **11 W. 26th St.**.

Dear Alderman **Pat Dowell**:

The applicant referenced above has requested the use of the public right-of-way for a **sign(s)**. An ordinance has been prepared by the Department of Business Affairs and Consumer Protection – Small Business Center - Public Way Use Unit for presentation to the City Council. Because this request was made for properties located in your ward, as approved by you as per the attached, I respectfully request that you introduce the attached ordinance at the next City Council meeting.

If you have any questions regarding this ordinance, please contact Anthony Bertuca at (312) 744-5506.

Department of Business Affairs and Consumer Protection

City of Chicago

O2014-3515

Office of the City Clerk

Document Tracking Sheet

Meeting Date:	4/30/2014
Sponsor(s):	Dowell (3)
Type:	Ordinance
Title:	Grant(s) of privilege in public way for Mid Way Liquors
Committee(s) Assignment:	Committee on Transportation and Public Way

ORDINANCE
MID WAY LIQUORS
Acct. No. 6901 - 1
Permit No. 1112445

Be It Ordained by the City Council of the City of Chicago:

SECTION 1. Permission and authority are hereby given and granted to MID WAY LIQUORS, upon the terms and subject to the conditions of this ordinance to maintain and use, as now constructed, four (4) Fire Shutter(s) projecting over the public right-of-way adjacent to its premises known as 5500 S. State St..

Said Fire Shutter(s) at S. State St measure(s):
One (1) at thirteen point four (13.4) feet in length, and one point one seven (1.17) foot in width for a total of fifteen point six eight (15.68) square feet.
One (1) at seven point four (7.4) feet in length, and one point one seven (1.17) foot in width for a total of eight point six six (8.66) square feet.
One (1) at seven point six (7.6) feet in length, and one point one seven (1.17) foot in width for a total of eight point eight nine (8.89) square feet.
One (1) at eight point six (8.6) feet in length, and one point one seven (1.17) foot in width for a total of ten point zero six (10.06) square feet.

The location of said privilege shall be as shown on prints kept on file with the Department of Business Affairs and Consumer Protection and the Office of the City Clerk.

Said privilege shall be constructed in accordance with plans and specifications approved by the Department of Transportation (Division of Project Development).

This grant of privilege in the public way shall be subject to the provisions of Section 10-28-015 and all other required provisions of the Municipal Code of Chicago.

The grantee shall pay to the City of Chicago as compensation for the privilege #1112445 herein granted the sum of one thousand six hundred ($1,600.00) per annum in advance.

A 25% penalty will be added for payments received after due date.

The permit holder agrees to hold the City of Chicago harmless for any damage, relocation or replacement costs associated with damage, relocation or removal of private property caused by the City performing work in the public way.

Authority herein given and granted for a period of five (5) years from and after 01/13/2014.

Alderman Pat Dowell

Pat Dowell 3rd Ward


BY POLICE O
NO LOITE
NO DUMP
NO TRESPA
NO SOLIC


IGARETTES
IGARS
Miller
GENUINE

Department of Business Affairs and Consumer Protection
Small Business Center - Public Way Use Unit
City Hall - 121 N. LaSalle Street, Room 800 • Chicago, IL 60602
(312)-74-GOBIZ (312-744-6249) • (312) 744-1944 (TTY)
http://www.cityofchicago.org/bacp

04/30/2014

Alderman **Pat Dowell**
Ward # **03**
City of Chicago
City Hall, Room **300**
121 North LaSalle Street
Chicago, Illinois 60602

Re: An ordinance to use and maintain a portion of the public right-of-way for **four (4) fire shutter(s)** for **MID WAY LIQUORS**, adjacent to the premises known as **5500 S. State St.**.

Dear Alderman **Pat Dowell**:

The applicant referenced above has requested the use of the public right-of-way for a **fire shutter(s)**. An ordinance has been prepared by the Department of Business Affairs and Consumer Protection – Small Business Center - Public Way Use Unit for presentation to the City Council. Because this request was made for properties located in your ward, as approved by you as per the attached, I respectfully request that you introduce the attached ordinance at the next City Council meeting.

If you have any questions regarding this ordinance, please contact Anthony Bertuca at (312) 744-5506.

Department of Business Affairs and Consumer Protection

City of Chicago

O2014-3526

Office of the City Clerk

Document Tracking Sheet

Meeting Date:	4/30/2014
Sponsor(s):	Burns (4)
Type:	Ordinance
Title:	Grant(s) of privilege in public way for Lake Park Associates, Inc. - Privilege No. 1111319
Committee(s) Assignment:	Committee on Transportation and Public Way

ORDINANCE
LAKE PARK ASSOCIATES, INC
Acct. No. 379530 - 10
Permit No. 1111319

Be It Ordained by the City Council of the City of Chicago:

SECTION 1. Permission and authority are hereby given and granted to LAKE PARK ASSOCIATES, INC, upon the terms and subject to the conditions of this ordinance to maintain and use one (1) sign(s) projecting over the public right-of-way attached to its premises known as 1305 E. 53rd St..

Said sign structure(s) measures as follows; along E. 53rd Street:
One (1) at seven point nine two (7.92) feet in length, one point three three (1.33) feet in height and nine (9) feet above grade level.

The location of said privilege shall be as shown on prints kept on file with the Department of Business Affairs and Consumer Protection and the Office of the City Clerk.

Said privilege shall be constructed in accordance with plans and specifications approved by the Department of Transportation (Division of Project Development) and Zoning Department - Signs.

This grant of privilege in the public way shall be subject to the provisions of Section 10-28-015 and all other required provisions of the Municipal Code of Chicago.

The grantee shall pay to the City of Chicago as compensation for the privilege #1111319 herein granted the sum of one hundred ($100.00) per annum in advance.


A 25% penalty will be added for payments received after due date.


The permit holder agrees to hold the City of Chicago harmless for any damage, relocation or replacement costs associated with damage, relocation or removal of private property caused by the City performing work in the public way.


Authority herein given and granted for a period of five (5) years from and after Date of Passage.

Alderman William D. Burns

William D. Burns 4th Ward

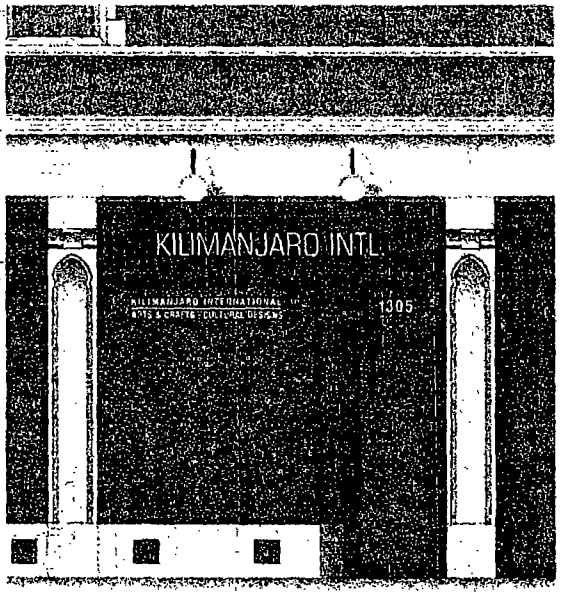

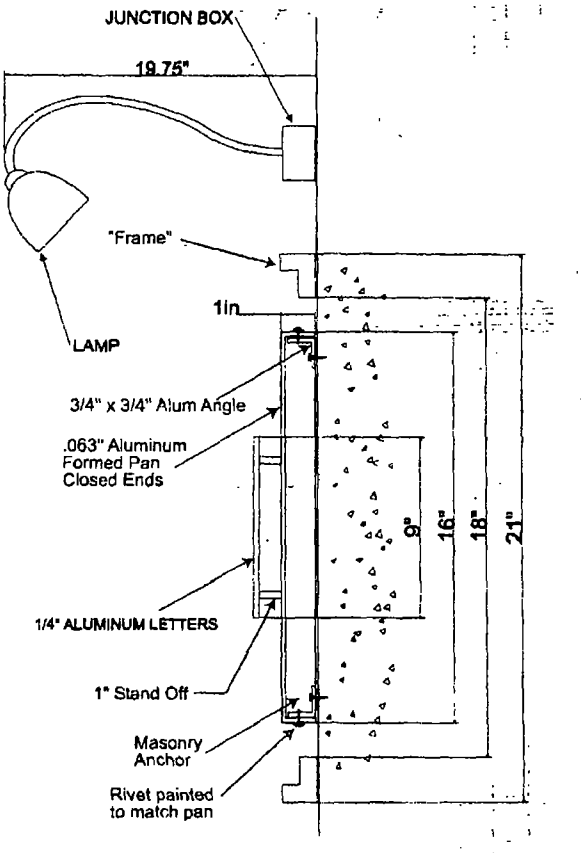

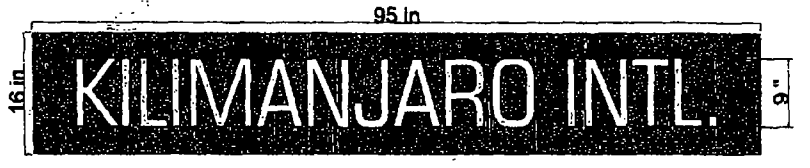

These drawings are the exclusive property of Integrity Sign Company. Any use other than that intended is not allowed without the express written authorization of Integrity Sign Company. Ideas contained herein are considered intellectual property and are protected under law © Integrity Sign Company. The prices, specifications and conditions as described are satisfactory and hereby accepted. Integrity Sign Company is authorized to do the work as specified.

Directory Name: \\DESIGN\JobFiles (D)\UNIVERSITY OF CHICAGO	
Customer:	Address:
Current Date: 2/4/2014	File Name: 53RD STREET SIGN PACKAGE fs
Drawn By: JS	Salesperson:
Approved By:	Date:

INTEGRITY SIGN COMPANY
[illegible] S. 173rd Ave.
Tinley Park, IL 60487
708-532-5038
708-532-5059

Department of Business Affairs and Consumer Protection
Small Business Center - Public Way Use Unit
City Hall - 121 N. LaSalle Street, Room 800 • Chicago, IL 60602
(312)-74-GOBIZ (312-744-6249) • (312) 744-1944 (TTY)
http://www.cityofchicago.org/bacp

04/30/2014

Alderman **William D. Burns**
Ward # **04**
City of Chicago
City Hall, Room **300**
121 North LaSalle Street
Chicago, Illinois 60602

Re: An ordinance to use and maintain a portion of the public right-of-way for **one (1) sign(s)** for **LAKE PARK ASSOCIATES, INC**, adjacent to the premises known as **1305 E. 53rd St.**.

Dear Alderman **William D. Burns**:

The applicant referenced above has requested the use of the public right-of-way for a **sign(s)**. An ordinance has been prepared by the Department of Business Affairs and Consumer Protection – Small Business Center - Public Way Use Unit for presentation to the City Council. Because this request was made for properties located in your ward, as approved by you as per the attached, I respectfully request that you introduce the attached ordinance at the next City Council meeting.

If you have any questions regarding this ordinance, please contact Anthony Bertuca at (312) 744-5506.

Department of Business Affairs and Consumer Protection

City of Chicago

O2014-3529

Office of the City Clerk

Document Tracking Sheet

Meeting Date:	4/30/2014
Sponsor(s):	Burns (4)
Type:	Ordinance
Title:	Grant(s) of privilege in public way for Lake Park Associates, Inc. - Privilege No. 1111325
Committee(s) Assignment:	Committee on Transportation and Public Way

ORDINANCE
LAKE PARK ASSOCIATES, INC
Acct. No. 379530 - 11
Permit No. 1111325

Be It Ordained by the City Council of the City of Chicago:

SECTION 1. Permission and authority are hereby given and granted to LAKE PARK ASSOCIATES, INC, upon the terms and subject to the conditions of this ordinance to maintain and use two (2) sign(s) projecting over the public right-of-way attached to its premises known as 1309 E. 53rd St..

Said sign structure(s) measures as follows; along E. 53rd Street:
Two (2) at nine point four two (9.42) feet in length, one point three three (1.33) feet in height and nine (9) feet above grade level.

The location of said privilege shall be as shown on prints kept on file with the Department of Business Affairs and Consumer Protection and the Office of the City Clerk.

Said privilege shall be constructed in accordance with plans and specifications approved by the Department of Transportation (Division of Project Development) and Zoning Department - Signs.

This grant of privilege in the public way shall be subject to the provisions of Section 10-28-015 and all other required provisions of the Municipal Code of Chicago.

The grantee shall pay to the City of Chicago as compensation for the privilege #1111325 herein granted the sum of one hundred seventy-five ($175.00) per annum in advance.


A 25% penalty will be added for payments received after due date.


The permit holder agrees to hold the City of Chicago harmless for any damage, relocation or replacement costs associated with damage, relocation or removal of private property caused by the City performing work in the public way.


Authority herein given and granted for a period of five (5) years from and after Date of Passage.

Alderman _____

William D. Burns 4th Ward

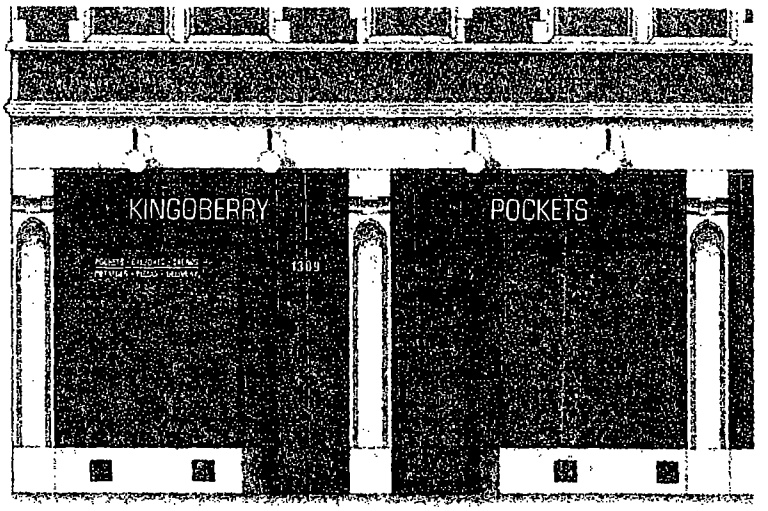

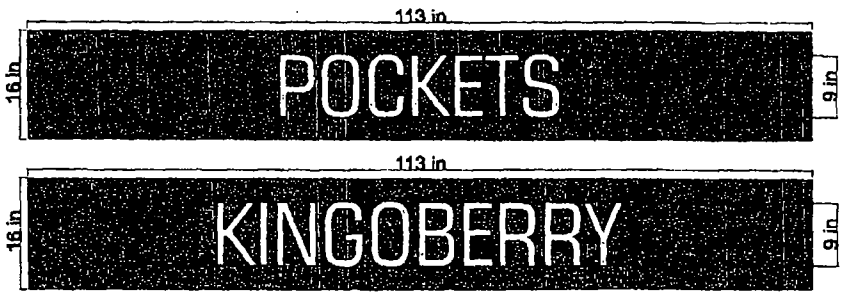

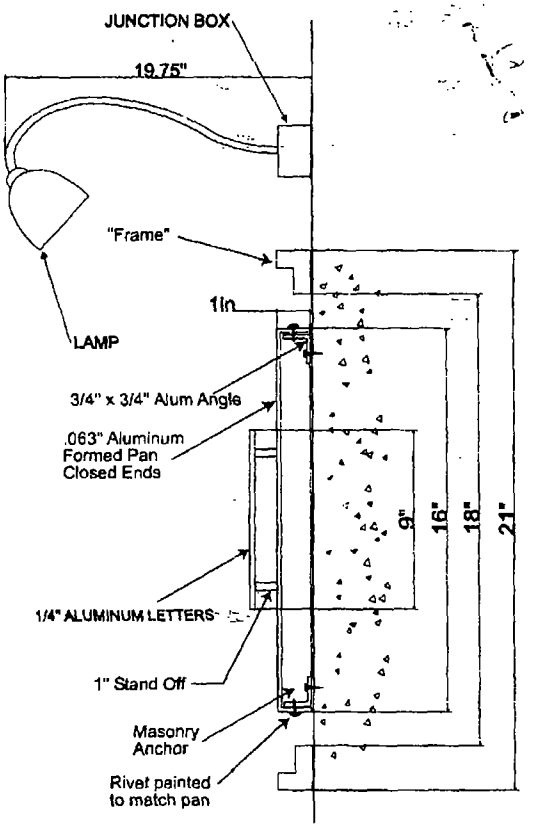

These drawings are the exclusive property of Integrity Sign Company Any use other than that intended is not allowed without the express written authorization of Integrity Sign Company Ideas contained herein are considered intellectual property and are protected under law. © Integrity Sign Company The prices, specifications and conditions as described are satisfactory and hereby accepted Integrity Sign Company is authorized to do the work as specified

Directory Name: \\DESIGN\JobFiles (D)\UNIVERSITY OF CHICAGO	
Customer:	Address:
Current Date 2/4/2014	File Name 53RD STREET SIGN PACKAGE fs
Drawn By: JS	Salesperson:
Approved By:	Date:

INTEGRITY SIGN COMPANY
15621 S. 71st Ave
Tinley Park, IL 60477
708-532-5088
708-532-5089

Department of Business Affairs and Consumer Protection
Small Business Center - Public Way Use Unit
City Hall - 121 N. LaSalle Street, Room 800 • Chicago, IL 60602
(312)-74-GOBIZ (312-744-6249) • (312) 744-1944 (TTY)
http://www.cityofchicago.org/bacp

04/30/2014

Alderman **William D. Burns**
Ward # **04**
City of Chicago
City Hall, Room **300**
121 North LaSalle Street
Chicago, Illinois 60602

Re: An ordinance to use and maintain a portion of the public right-of-way for **two (2) sign(s)** for **LAKE PARK ASSOCIATES, INC**, adjacent to the premises known as **1309 E. 53rd St.**.

Dear Alderman **William D. Burns**:

The applicant referenced above has requested the use of the public right-of-way for a **sign(s)**. An ordinance has been prepared by the Department of Business Affairs and Consumer Protection – Small Business Center - Public Way Use Unit for presentation to the City Council. Because this request was made for properties located in your ward, as approved by you as per the attached, I respectfully request that you introduce the attached ordinance at the next City Council meeting.

If you have any questions regarding this ordinance, please contact Anthony Bertuca at (312) 744-5506.

Department of Business Affairs and Consumer Protection

City of Chicago

O2014-3546

Office of the City Clerk

Document Tracking Sheet

Meeting Date:	4/30/2014
Sponsor(s):	Burns (4)
Type:	Ordinance
Title:	Grant(s) of privilege in public way for Silliman Group, Inc. - fences
Committee(s) Assignment:	Committee on Transportation and Public Way

ORDINANCE
SILLIMAN GROUP, INC
Acct. No. 340636 - 3
Permit No. 1110411

Be It Ordained by the City Council of the City of Chicago:

SECTION 1. Permission and authority are hereby given and granted to SILLIMAN GROUP, INC, upon the terms and subject to the conditions of this ordinance to maintain and use, as now constructed, five (5) Fence(s) on the public right-of-way adjacent to its premises known as 1525 E. Hyde Park Blvd..

Said Fence(s) at E. Hyde Park Blvd measure(s):

One (1) at one hundred five point zero eight (105.08) feet in length, and point one seven (.17) feet in width for a total of seventeen point eight six (17.86) square feet. Said fencing shall be approximately eighteen (18) inches ih height.

One (1) at sixty-eight point three three (68.33) feet in length, and point one seven (.17) feet in width for a total of eleven point six two (11.62) square feet. Said fencing shall be approximately eighteen (18) inches in height.

One (1) at eighty point three three (80.33) feet in length, and point one seven (.17) feet in width for a total of thirteen point six six (13.66) square feet. Said fencing shall be approximately eighteen (18) inches in height.

One (1) at sixty-two point five eight (62.58) feet in length, and point one seven (.17) feet in width for a total of ten point six four (10.64) square feet. Said fencing shall be approximately eighteen (18) inches in height.

Said Fence(s) at S. Harper Avenue measure(s):

One (1) at fifty-three point five eight (53.58) feet in length, and point one seven (.17) feet in width for a total of nine point one one (9.11) square feet. Said fencing shall be approximately eighteen (18) inches in height.

The location of said privilege shall be as shown on prints kept on file with the Department of Business Affairs and Consumer Protection and the Office of the City Clerk.

Said privilege shall be constructed in accordance with plans and specifications approved by the Department of Transportation (Division of Project Development).

This grant of privilege in the public way shall be subject to the provisions of Section 10-28-015 and all other required provisions of the Municipal Code of Chicago.

The grantee shall pay to the City of Chicago as compensation for the privilege #1110411 herein granted the sum of zero ($.00) per annum in advance.

A 25% penalty will be added for payments received after due date.


The permit holder agrees to hold the City of Chicago harmless for any damage, relocation or replacement costs associated with damage, relocation or removal of private property caused by the City performing work in the public way.

Authority herein given and granted for a period of five (5) years from and after Date of Passage.


Alderman _____

William D. Burns 4th Ward

NOTES:
1. FENCE POST SPACING AND ALL METAL ELEMENT DIMENSIONS TO BE SHOWN ON SHOP DRAWING.
2. CONTRACTOR TO CONSTRUCT HORIZONTAL FENCE RAILS TO BE PARALLEL AND TO MATCH SLOPED INSTALLATION CONDITION.
3. MATERIAL IS BLACK POWDER COATED STEEL.
4. PROVIDE FACTORY-WELDED CORNERS PER FIELD-MEASURED DIMENSIONS. WELD ALL SIDES OF SLEEVE TO PLATE.

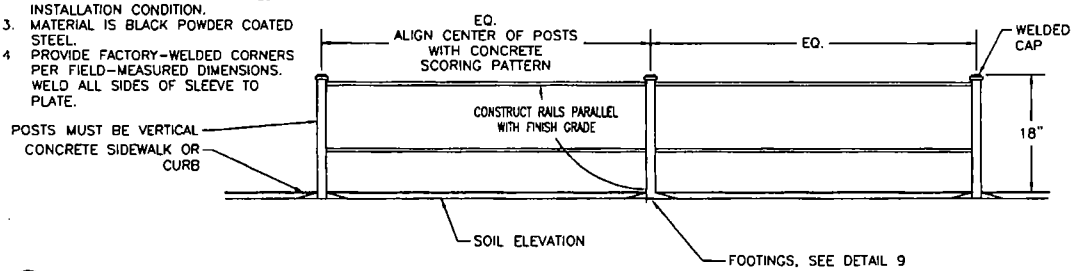

8 PLANTER FENCE
1" = 1'-0"

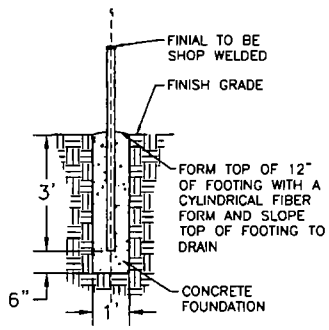

9 FENCE FOOTING DETAIL
1/2" = 1'-0"

Department of Business Affairs and Consumer Protection
Small Business Center- Public Way Use Unit
City Hall- 121 N. LaSalle Street Room 800 • Chicago, IL 60602
(312)-74-GOBIZ (312-744-6249) • (312) 744-1944 (TTY)
http://www.cityofchicago.org/bacp

04/30/2014

Alderman **William D. Burns**
Ward # **04**
City of Chicago
City Hall, Room **300**
121 North LaSalle Street
Chicago, Illinois 60602

Re: An ordinance to use and maintain a portion of the public right-of-way for **five (5) fence(s)** for **SILLIMAN GROUP, INC**, adjacent to the premises known as **1525 E. Hyde Park Blvd.**.

Dear Alderman **William D. Burns**:

The applicant referenced above has requested the use of the public right-of-way for a **fence(s)**. An ordinance has been prepared by the Department of Business Affairs and Consumer Protection – Small Business Center - Public Way Use Unit for presentation to the City Council. Because this request was made for properties located in your ward, as approved by you as per the attached, I respectfully request that you introduce the attached ordinance at the next City Council meeting.

If you have any questions regarding this ordinance, please contact Anthony Bertuca at (312) 744-5506.

Department of Business Affairs and Consumer Protection

City of Chicago

O2014-3582

Office of the City Clerk

Document Tracking Sheet

Meeting Date:	4/30/2014
Sponsor(s):	Burns (4)
Type:	Ordinance
Title:	Grant(s) of privilege in public way for Silliman Group, Inc. - landscapings
Committee(s) Assignment:	Committee on Transportation and Public Way

ORDINANCE
SILLIMAN GROUP, INC
Acct. No. 340636 - 3
Permit No. 1110409

Be It Ordained by the City Council of the City of Chicago:

SECTION 1. Permission and authority are hereby given and granted to SILLIMAN GROUP, INC, upon the terms and subject to the conditions of this ordinance to construct, install, maintain and use five (5) Landscaping(s) on the public right-of-way for beautification purposes adjacent to its premises known as 1525 E. Hyde Park Blvd..

Said Landscaping(s) at S. Harper Avenue measure(s):
One (1) at thirty-five point zero eight (35.08) feet in length, and nine point three five (9.35) feet in width for a total of three hundred twenty-eight (328) square feet.

Said Landscaping(s) at E. Hyde Park Blvd measure(s):
One (1) at seventy-five point seven five (75.75) feet in length, and fourteen point six seven (14.67) feet in width for a total of one thousand one hundred eleven point two five (1111.25) square feet.
One (1) at thirty-nine (39) feet in length, and fourteen point six seven (14.67) feet in width for a total of five hundred seventy-two point one three (572.13) square feet.
One (1) at fifty-one (51) feet in length, and fourteen point six seven (14.67) feet in width for a total of seven hundred forty-eight point one seven (748.17) square feet.
One (1) at forty-one point five eight (41.58) feet in length, and ten point four two (10.42) feet in width for a total of four hundred thirty-three point two six (433.26) square feet.

The location of said privilege shall be as shown on prints kept on file with the Department of Business Affairs and Consumer Protection and the Office of the City Clerk.

Said privilege shall be constructed in accordance with plans and specifications approved by the Department of Planning and Development and Department of Transportation (Division of Project Development).

This grant of privilege in the public way shall be subject to the provisions of Section 10-28-015 and all other required provisions of the Municipal Code of Chicago.

The grantee shall pay to the City of Chicago as compensation for the privilege #1110409 herein granted the sum of zero ($.00) per annum in advance.


A 25% penalty will be added for payments received after due date.

The permit holder agrees to hold the City of Chicago harmless for any damage, relocation or replacement costs associated with damage, relocation or removal of private property caused by the City performing work in the public way.

Authority herein given and granted for a period of five (5) years from and after Date of Passage.

Alderman _____

William D. Burns 4th Ward

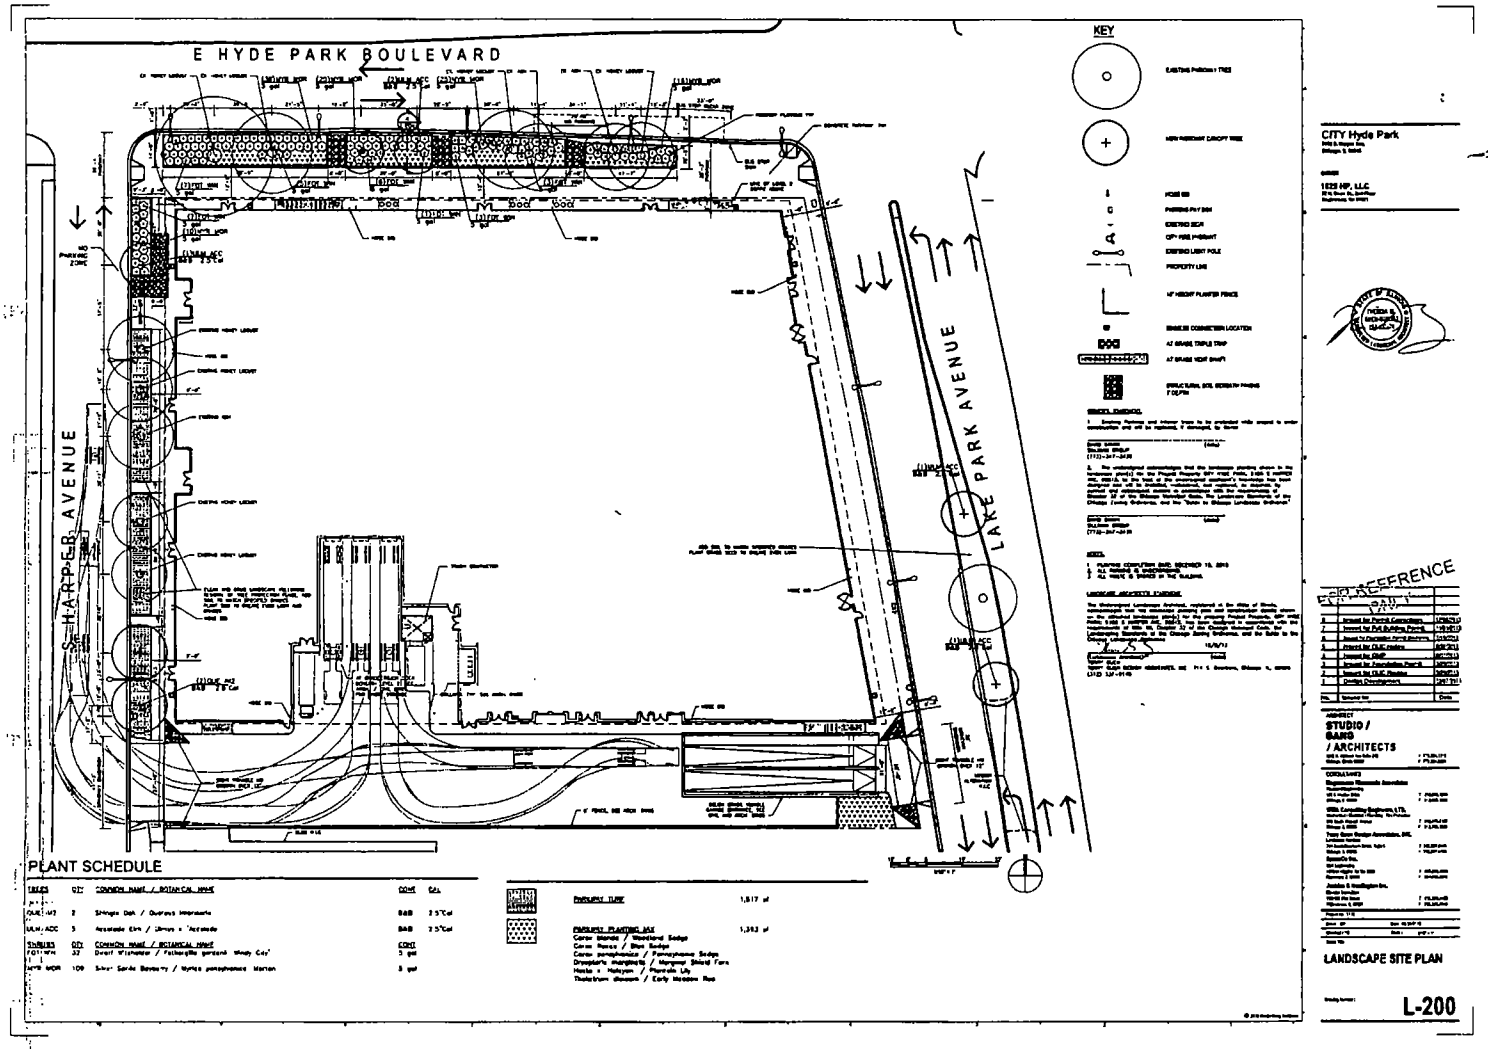
E HYDE PARK BOULEVARD
S HARPER AVENUE
LAKE PARK AVENUE
KEY
PLANT SCHEDULE
PARKWAY TURF
1,817 sf
PARKWAY PLANTING MIX
1,393 sf
CITY Hyde Park
1625 HP, LLC
STUDIO / BAIRD / ARCHITECTS
LANDSCAPE SITE PLAN
L-200

Department of Business Affairs and Consumer Protection
Small Business Center - Public Way Use Unit
City Hall - 121 N LaSalle Street, Room 800 • Chicago, IL 60602
(312)-74-GOBIZ (312-744-6249) • (312) 744-1944 (TTY)
http://www.cityofchicago.org/bacp

04/30/2014

Alderman **William D. Burns**
Ward # **04**
City of Chicago
City Hall, Room **300**
121 North LaSalle Street
Chicago, Illinois 60602

Re: An ordinance to use and maintain a portion of the public right-of-way for **five (5) landscaping(s)** for **SILLIMAN GROUP, INC**, adjacent to the premises known as **1525 E. Hyde Park Blvd.**.

Dear Alderman **William D. Burns**:

The applicant referenced above has requested the use of the public right-of-way for a **landscaping(s)**. An ordinance has been prepared by the Department of Business Affairs and Consumer Protection – Small Business Center - Public Way Use Unit for presentation to the City Council. Because this request was made for properties located in your ward, as approved by you as per the attached, I respectfully request that you introduce the attached ordinance at the next City Council meeting.

If you have any questions regarding this ordinance, please contact Anthony Bertuca at (312) 744-5506.

Department of Business Affairs and Consumer Protection

City of Chicago

O2014-3673

Office of the City Clerk

Document Tracking Sheet

Meeting Date:	4/30/2014
Sponsor(s):	Burns (4)
Type:	Ordinance
Title:	Grant(s) of privilege in public way for Yehia & Co.
Committee(s) Assignment:	Committee on Transportation and Public Way

ORDINANCE
YEHIA & COMPANY
Acct. No. 87026 - 3
Permit No. 1112212

Be It Ordained by the City Council of the City of Chicago:

SECTION 1. Permission and authority are hereby given and granted to YEHIA & COMPANY, upon the terms and subject to the conditions of this ordinance to maintain and use one (1) sign(s) projecting over the public right-of-way attached to its premises known as 1455 E. 53rd St..

Said sign structure(s) measures as follows; along E 53RD ST:
One (1) at eleven (11) feet in length, two point five (2.5) feet in height and eighteen (18) feet above grade level.

The location of said privilege shall be as shown on prints kept on file with the Department of Business Affairs and Consumer Protection and the Office of the City Clerk.

Said privilege shall be constructed in accordance with plans and specifications approved by the Department of Transportation (Division of Project Development) and Zoning Department - Signs.

This grant of privilege in the public way shall be subject to the provisions of Section 10-28-015 and all other required provisions of the Municipal Code of Chicago.

The grantee shall pay to the City of Chicago as compensation for the privilege #1112212 herein granted the sum of three hundred ($300.00) per annum in advance.


A 25% penalty will be added for payments received after due date.

The permit holder agrees to hold the City of Chicago harmless for any damage, relocation or replacement costs associated with damage, relocation or removal of private property caused by the City performing work in the public way.

Authority herein given and granted for a period of five (5) years from and after 09/10/2013.

Alderman _____

William D. Burns 4th Ward

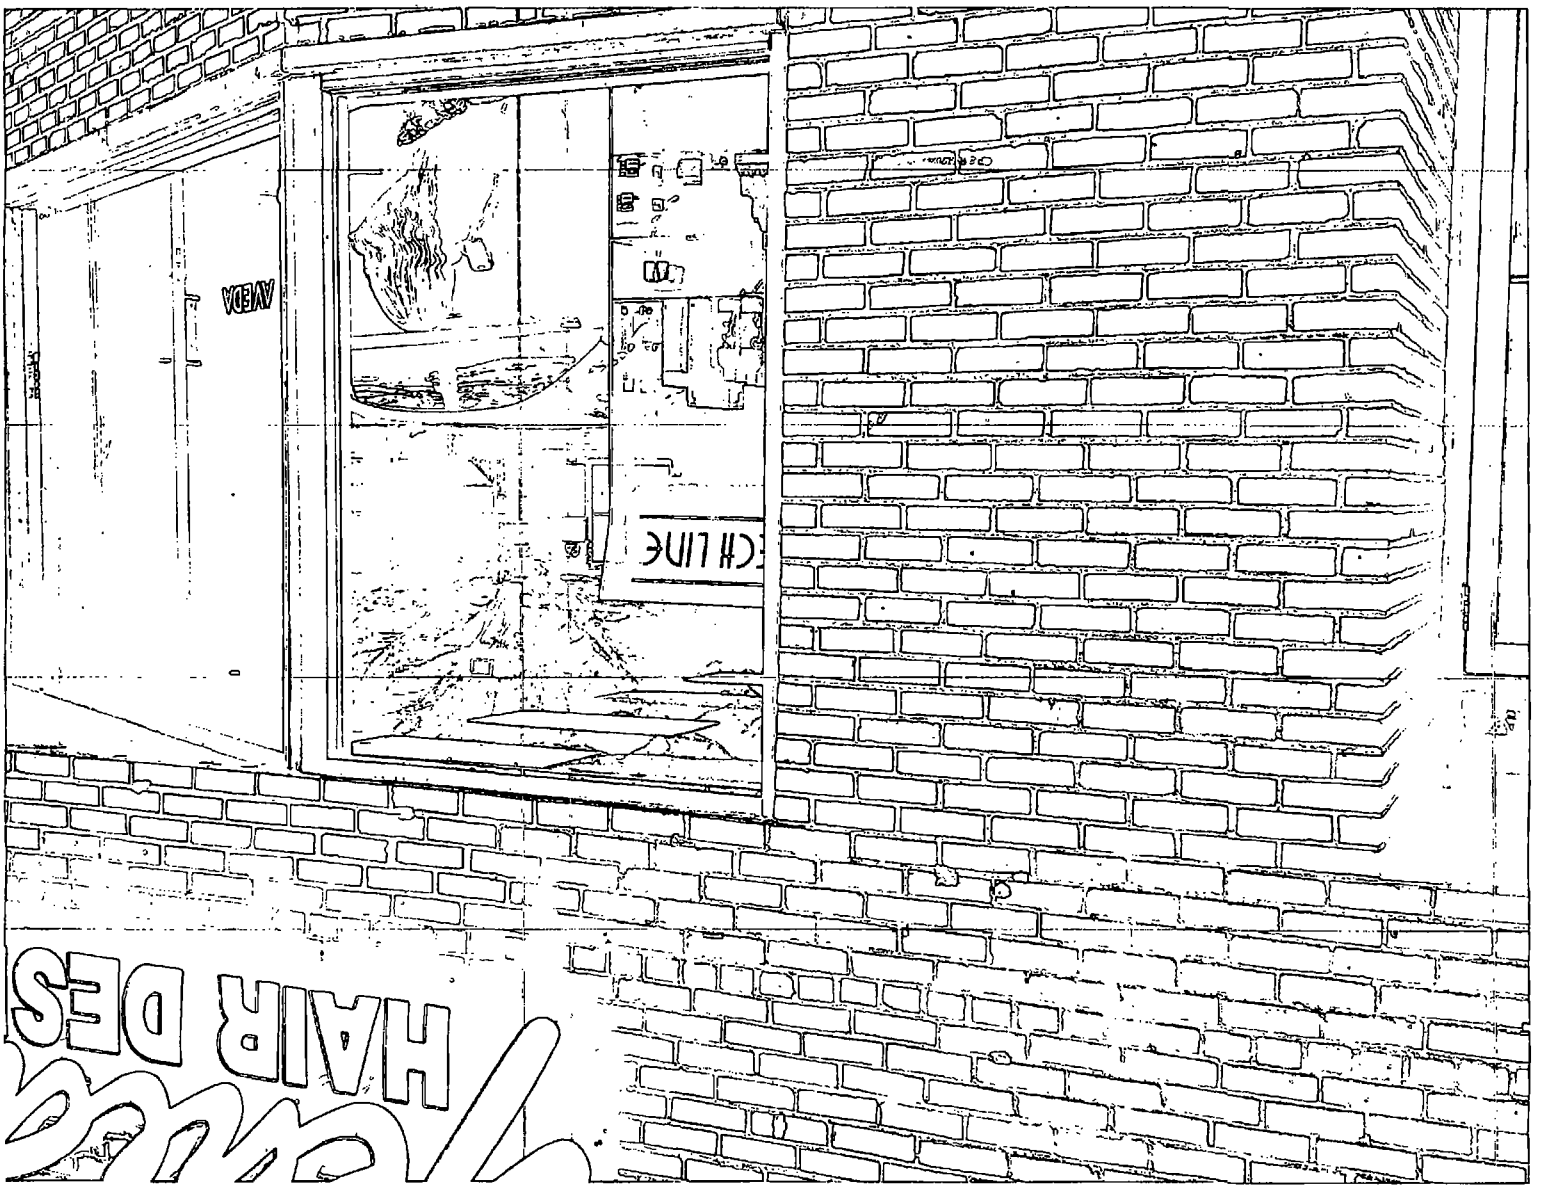
HAIR DES

Department of Business Affairs and Consumer Protection
Small Business Center - Public Way Use Unit
City Hall - 121 N. LaSalle Street, Room 800 • Chicago, IL 60602
(312)-74-GOBIZ (312-744-6249) • (312) 744-1944 (TTY)
http://www.cityofchicago.org/bacp

04/30/2014

Alderman **William D. Burns**
Ward # **04**
City of Chicago
City Hall, Room **300**
121 North LaSalle Street
Chicago, Illinois 60602

Re: An ordinance to use and maintain a portion of the public right-of-way for **one (1) sign(s)** for **YEHIA & COMPANY**, adjacent to the premises known as **1455 E. 53rd St.**.

Dear Alderman **William D. Burns**:

The applicant referenced above has requested the use of the public right-of-way for a **sign(s)**. An ordinance has been prepared by the Department of Business Affairs and Consumer Protection – Small Business Center - Public Way Use Unit for presentation to the City Council. Because this request was made for properties located in your ward, as approved by you as per the attached, I respectfully request that you introduce the attached ordinance at the next City Council meeting.

If you have any questions regarding this ordinance, please contact Anthony Bertuca at (312) 744-5506.

Department of Business Affairs and Consumer Protection

City of Chicago

O2014-3606

Office of the City Clerk

Document Tracking Sheet

Meeting Date:	4/30/2014
Sponsor(s):	Hairston (5)
Type:	Ordinance
Title:	Grant(s) of privilege in public way for University of Chicago - foundation support/foundation footing
Committee(s) Assignment:	Committee on Transportation and Public Way

ORDINANCE
UNIVERSITY OF CHICAGO
Acct. No. 43697 - 111
Permit No. 1111071

Be It Ordained by the City Council of the City of Chicago:

SECTION 1. Permission and authority are hereby given and granted to UNIVERSITY OF CHICAGO, upon the terms and subject to the conditions of this ordinance to construct, install, maintain and use one (1) Foundation Support/Foundation Footing under the public right-of-way adjacent to its premises known as 5701 S. Woodlawn Ave..

Said Foundation Support/Foundation Footing at E. 57th Street measure(s):
One (1) at thirty point seven seven (30.77) feet in length, and point four two (.42) feet in width for a total of twelve point nine two (12.92) square feet. Said foundation support/foundation footing shall be two (2) in depth.

The location of said privilege shall be as shown on prints kept on file with the Department of Business Affairs and Consumer Protection and the Office of the City Clerk.

Said privilege shall be constructed in accordance with plans and specifications approved by the Department of Planning and Development and Department of Transportation (Office of Underground Coordination).

This grant of privilege in the public way shall be subject to the provisions of Section 10-28-015 and all other required provisions of the Municipal Code of Chicago.

The grantee shall pay to the City of Chicago as compensation for the privilege #1111071 herein granted the sum of four hundred ($400.00) per annum in advance.


A 25% penalty will be added for payments received after due date.

The permit holder agrees to hold the City of Chicago harmless for any damage, relocation or replacement costs associated with damage, relocation or removal of private property caused by the City performing work in the public way.


Authority herein given and granted for a period of five (5) years from and after Date of Passage.

Alderman Leslie A. Hairston

Leslie Hairston 5th Ward

 

E. 57th Street

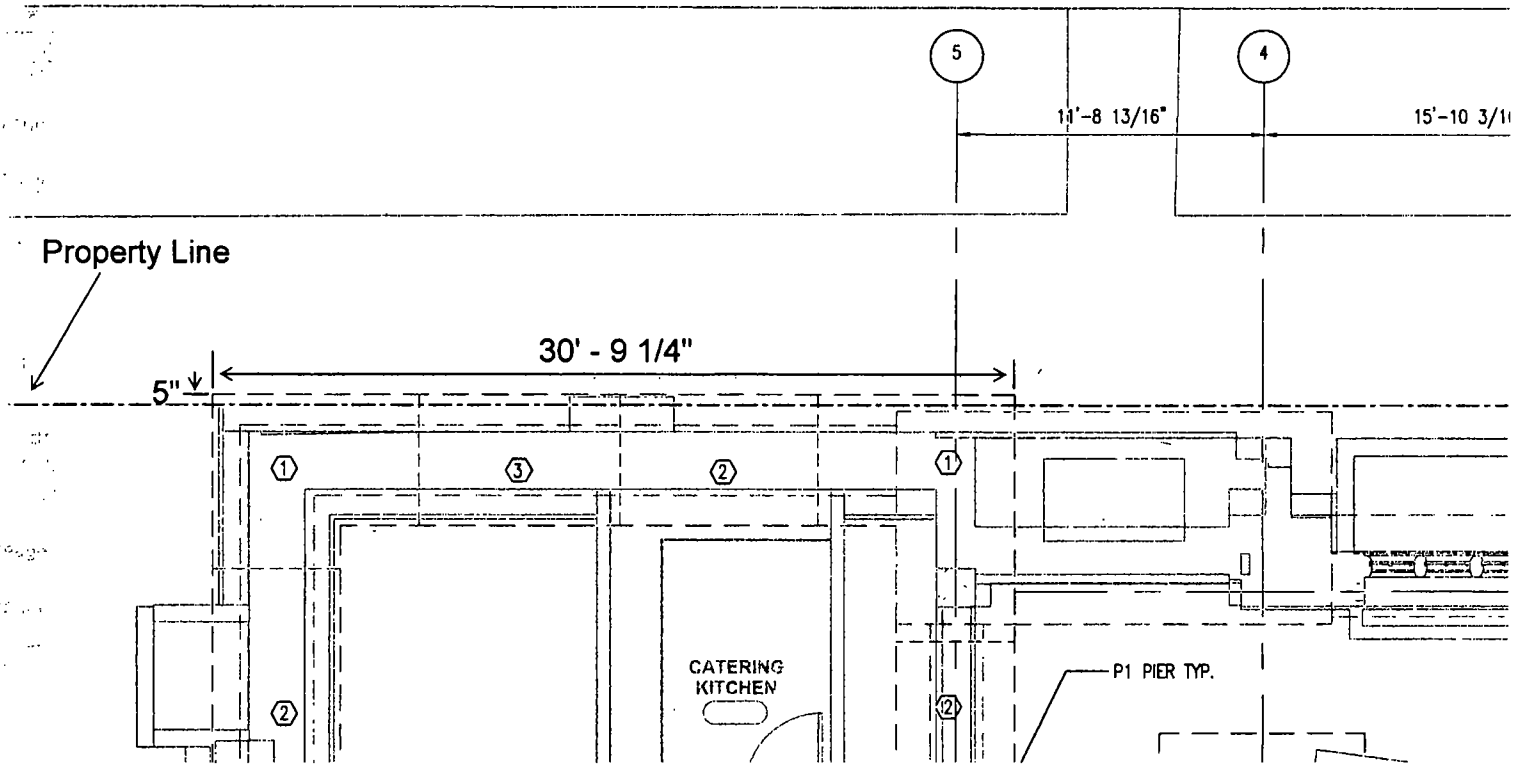

Department of Business Affairs and Consumer Protection
Small Business Center- Public Way Use Unit
City Hall- 121 N. LaSalle Street Room 800 • Chicago, IL 60602
(312)-74-GOBIZ (312-744-6249) • (312) 744-1944 (TTY)
http://www.cityofchicago.org/bacp

04/30/2014

Alderman **Leslie Hairston**
Ward # **05**
City of Chicago
City Hall, Room **300**
121 North LaSalle Street
Chicago, Illinois 60602

Re: An ordinance to use and maintain a portion of the public right-of-way for **one (1) foundation support(s)** for **UNIVERSITY OF CHICAGO**, adjacent to the premises known as **5701 S. Woodlawn Ave.**.

Dear Alderman **Leslie Hairston**:

The applicant referenced above has requested the use of the public right-of-way for a **foundation support(s)**. An ordinance has been prepared by the Department of Business Affairs and Consumer Protection – Small Business Center - Public Way Use Unit for presentation to the City Council. Because this request was made for properties located in your ward, as approved by you as per the attached, I respectfully request that you introduce the attached ordinance at the next City Council meeting.

If you have any questions regarding this ordinance, please contact Anthony Bertuca at (312) 744-5506.

Department of Business Affairs and Consumer Protection

City of Chicago

O2014-3612

Office of the City Clerk

Document Tracking Sheet

Meeting Date:	4/30/2014
Sponsor(s):	Hairston (5)
Type:	Ordinance
Title:	Grant(s) of privilege in public way for University of Chicago - tunnel
Committee(s) Assignment:	Committee on Transportation and Public Way

ORDINANCE
UNIVERSITY OF CHICAGO
Acct. No. 43697 - 7
Permit No. 1112339

Be It Ordained by the City Council of the City of Chicago:

SECTION 1. Permission and authority are hereby given and granted to UNIVERSITY OF CHICAGO, upon the terms and subject to the conditions of this ordinance to maintain and use, as now constructed, one (1) Tunnel(s) under the public right-of-way adjacent to its premises known as 5700 S. Ellis Ave..

Said Tunnel(s) at E. 57th Street measure(s):
One (1) at four (4) feet in length, and four (4) feet in width for a total of sixteen (16) square feet. Existing tunnel under and along East 57th Street at a point eighty-two (82) feet, six (6) inches east of the east curb line of South Ellis Avenue.

The location of said privilege shall be as shown on prints kept on file with the Department of Business Affairs and Consumer Protection and the Office of the City Clerk.

Said privilege shall be constructed in accordance with plans and specifications approved by the Department of Planning and Development and Department of Transportation (Office of Underground Coordination).

This grant of privilege in the public way shall be subject to the provisions of Section 10-28-015 and all other required provisions of the Municipal Code of Chicago.

The grantee shall pay to the City of Chicago as compensation for the privilege #1112339 herein granted the sum of four hundred ($400.00) per annum in advance.

A 25% penalty will be added for payments received after due date.


The permit holder agrees to hold the City of Chicago harmless for any damage, relocation or replacement costs associated with damage, relocation or removal of private property caused by the City performing work in the public way.

Authority herein given and granted for a period of five (5) years from and after 01/14/2014.

Alderman Leslie A. Hairston

Leslie Hairston 5th Ward

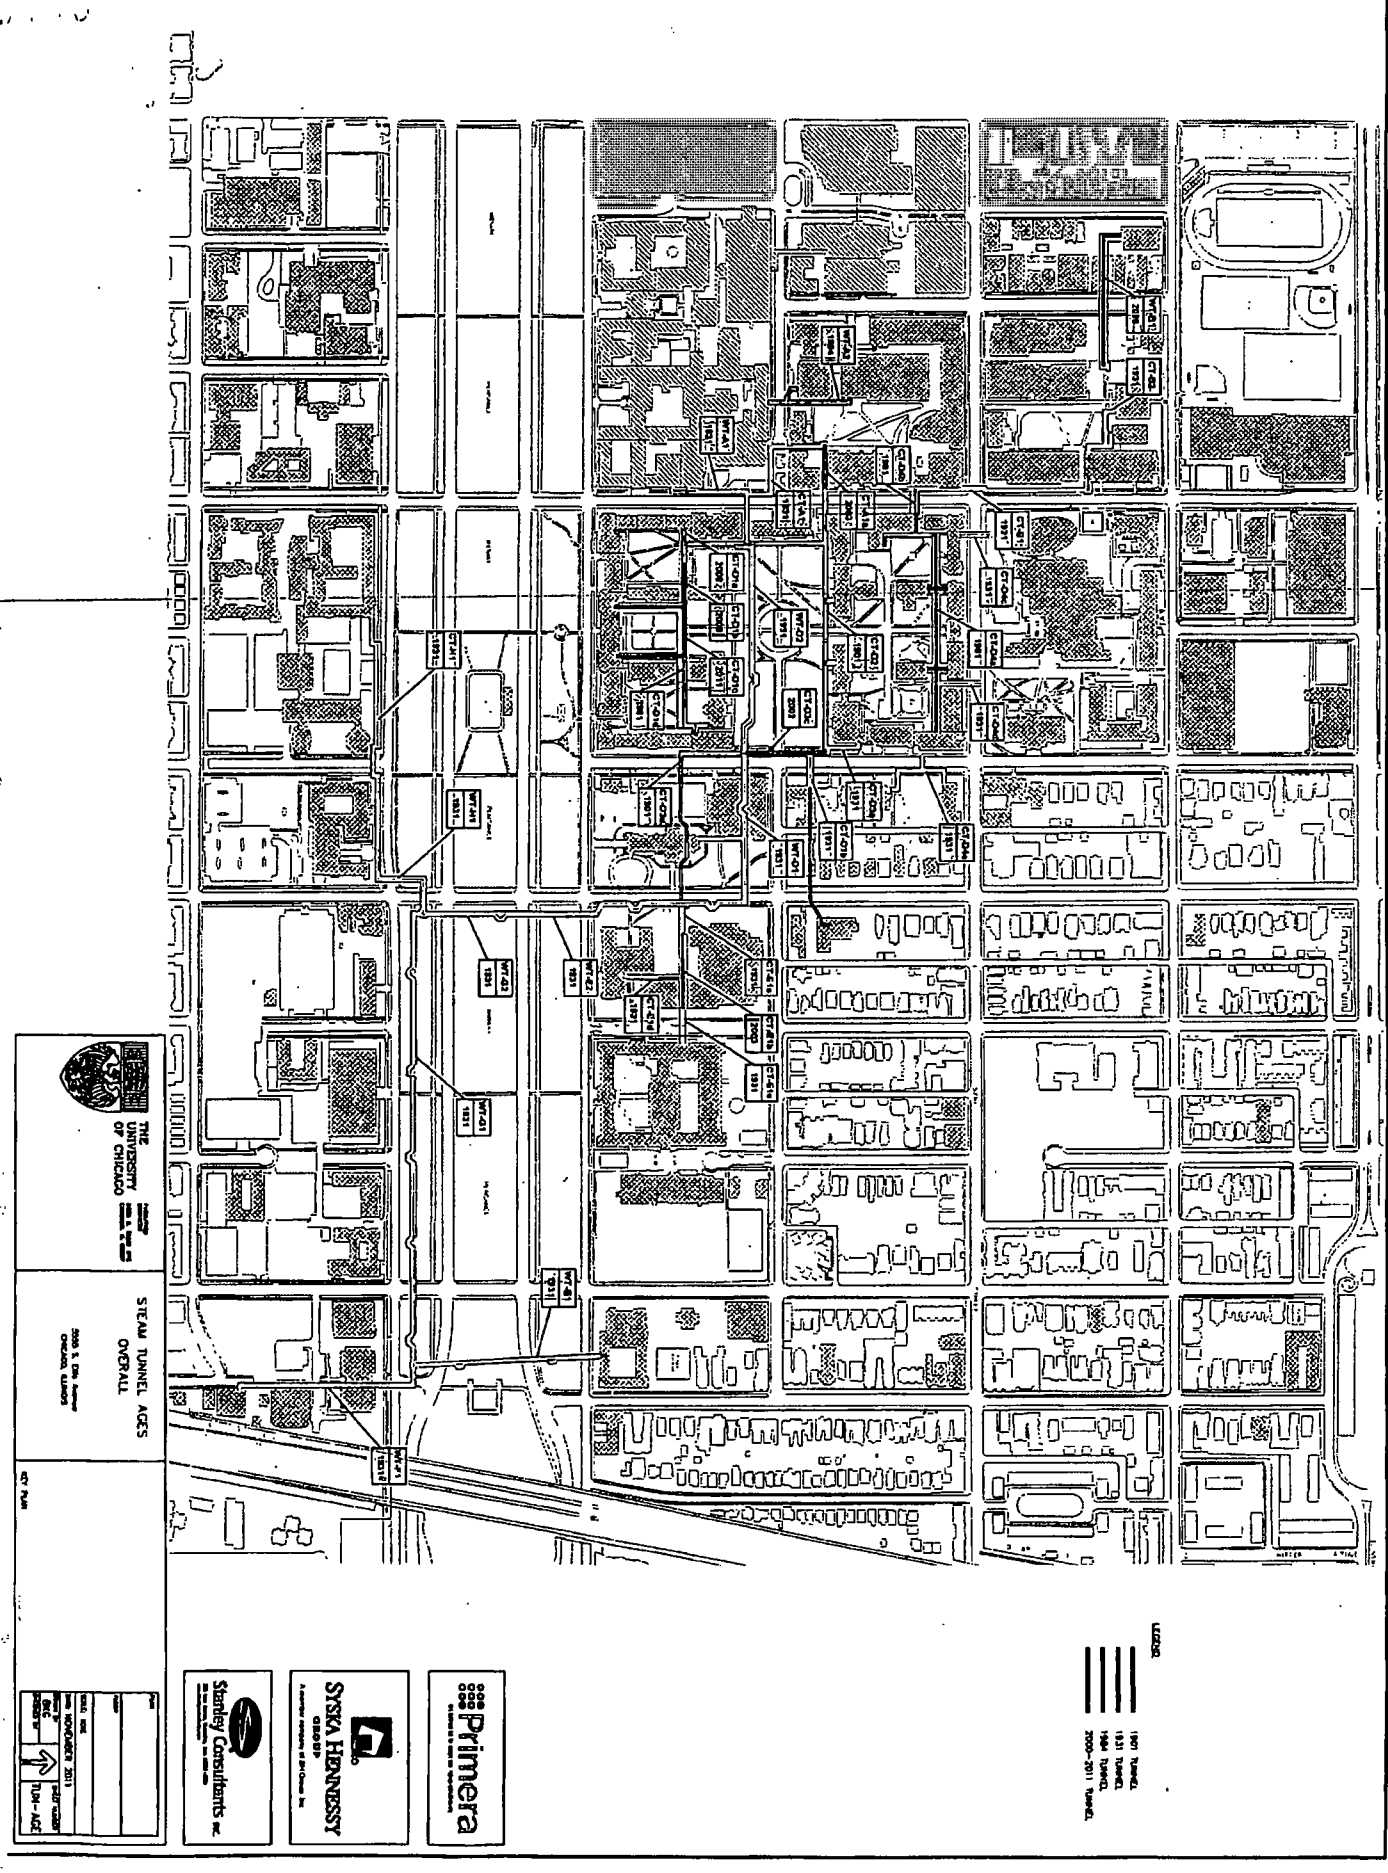


THE UNIVERSITY OF CHICAGO
STEAM TUNNEL AGES OVERALL
LEGEND
1901 TUNNEL
1931 TUNNEL
1994 TUNNEL
2008-2011 TUNNEL
Primera
SYSKA HENNESSY GROUP
Stanley Consultants

Department of Business Affairs and Consumer Protection
Small Business Center- Public Way Use Unit
City Hall- 121 N. LaSalle Street Room 800 • Chicago, IL 60602
(312)-74-GOBIZ (312-744-6249) • (312) 744-1944 (TTY)
http://www.cityofchicago.org/bacp

04/30/2014

Alderman **Leslie Hairston**
Ward # **05**
City of Chicago
City Hall, Room **300**
121 North LaSalle Street
Chicago, Illinois 60602

Re: An ordinance to use and maintain a portion of the public right-of-way for **one (1) tunnel(s)** for **UNIVERSITY OF CHICAGO**, adjacent to the premises known as **5700 S. Ellis Ave.**.

Dear Alderman **Leslie Hairston**:

The applicant referenced above has requested the use of the public right-of-way for a **tunnel(s)**. An ordinance has been prepared by the Department of Business Affairs and Consumer Protection – Small Business Center - Public Way Use Unit for presentation to the City Council. Because this request was made for properties located in your ward, as approved by you as per the attached, I respectfully request that you introduce the attached ordinance at the next City Council meeting.

If you have any questions regarding this ordinance, please contact Anthony Bertuca at (312) 744-5506.

Department of Business Affairs and Consumer Protection

City of Chicago

O2014-3622

Office of the City Clerk

Document Tracking Sheet

Meeting Date:	4/30/2014
Sponsor(s):	Hairston (5)
Type:	Ordinance
Title:	Grant(s) of privilege in public way for University of Chicago, The - conduits
Committee(s) Assignment:	Committee on Transportation and Public Way

ORDINANCE
THE UNIVERSITY OF CHICAGO
Acct. No. 43697 - 35
Permit No. 1112312

Be It Ordained by the City Council of the City of Chicago:

SECTION 1. Permission and authority are hereby given and granted to THE UNIVERSITY OF CHICAGO, upon the terms and subject to the conditions of this ordinance to maintain and use, as now constructed, two (2) Conduit(s) under the public right-of-way adjacent to its premises known as 800 E. 55th St..

Said Conduit(s) at E. 55th Street measure(s):
Two (2) at eighty-four (84) feet in length, and point three three (.33) feet in width for a total of fifty-five point four four (55.44) square feet.

The location of said privilege shall be as shown on prints kept on file with the Department of Business Affairs and Consumer Protection and the Office of the City Clerk.

Said privilege shall be constructed in accordance with plans and specifications approved by the Department of Transportation (Division of Project Development) and Department of Transportation (Office of Underground Coordination).


This grant of privilege in the public way shall be subject to the provisions of Section 10-28-015 and all other required provisions of the Municipal Code of Chicago.

The grantee shall pay to the City of Chicago as compensation for the privilege #1112312 herein granted the sum of one thousand eight ($1,008.00) per annum in advance.


A 25% penalty will be added for payments received after due date.

The permit holder agrees to hold the City of Chicago harmless for any damage, relocation or replacement costs associated with damage, relocation or removal of private property caused by the City performing work in the public way.

Authority herein given and granted for a period of five (5) years from and after 02/11/2014.

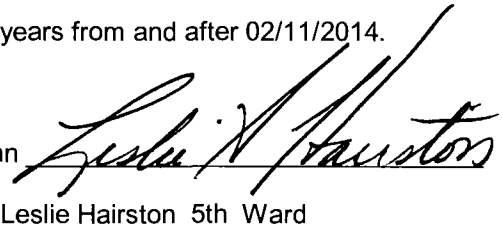Alderman 

Leslie Hairston 5th Ward

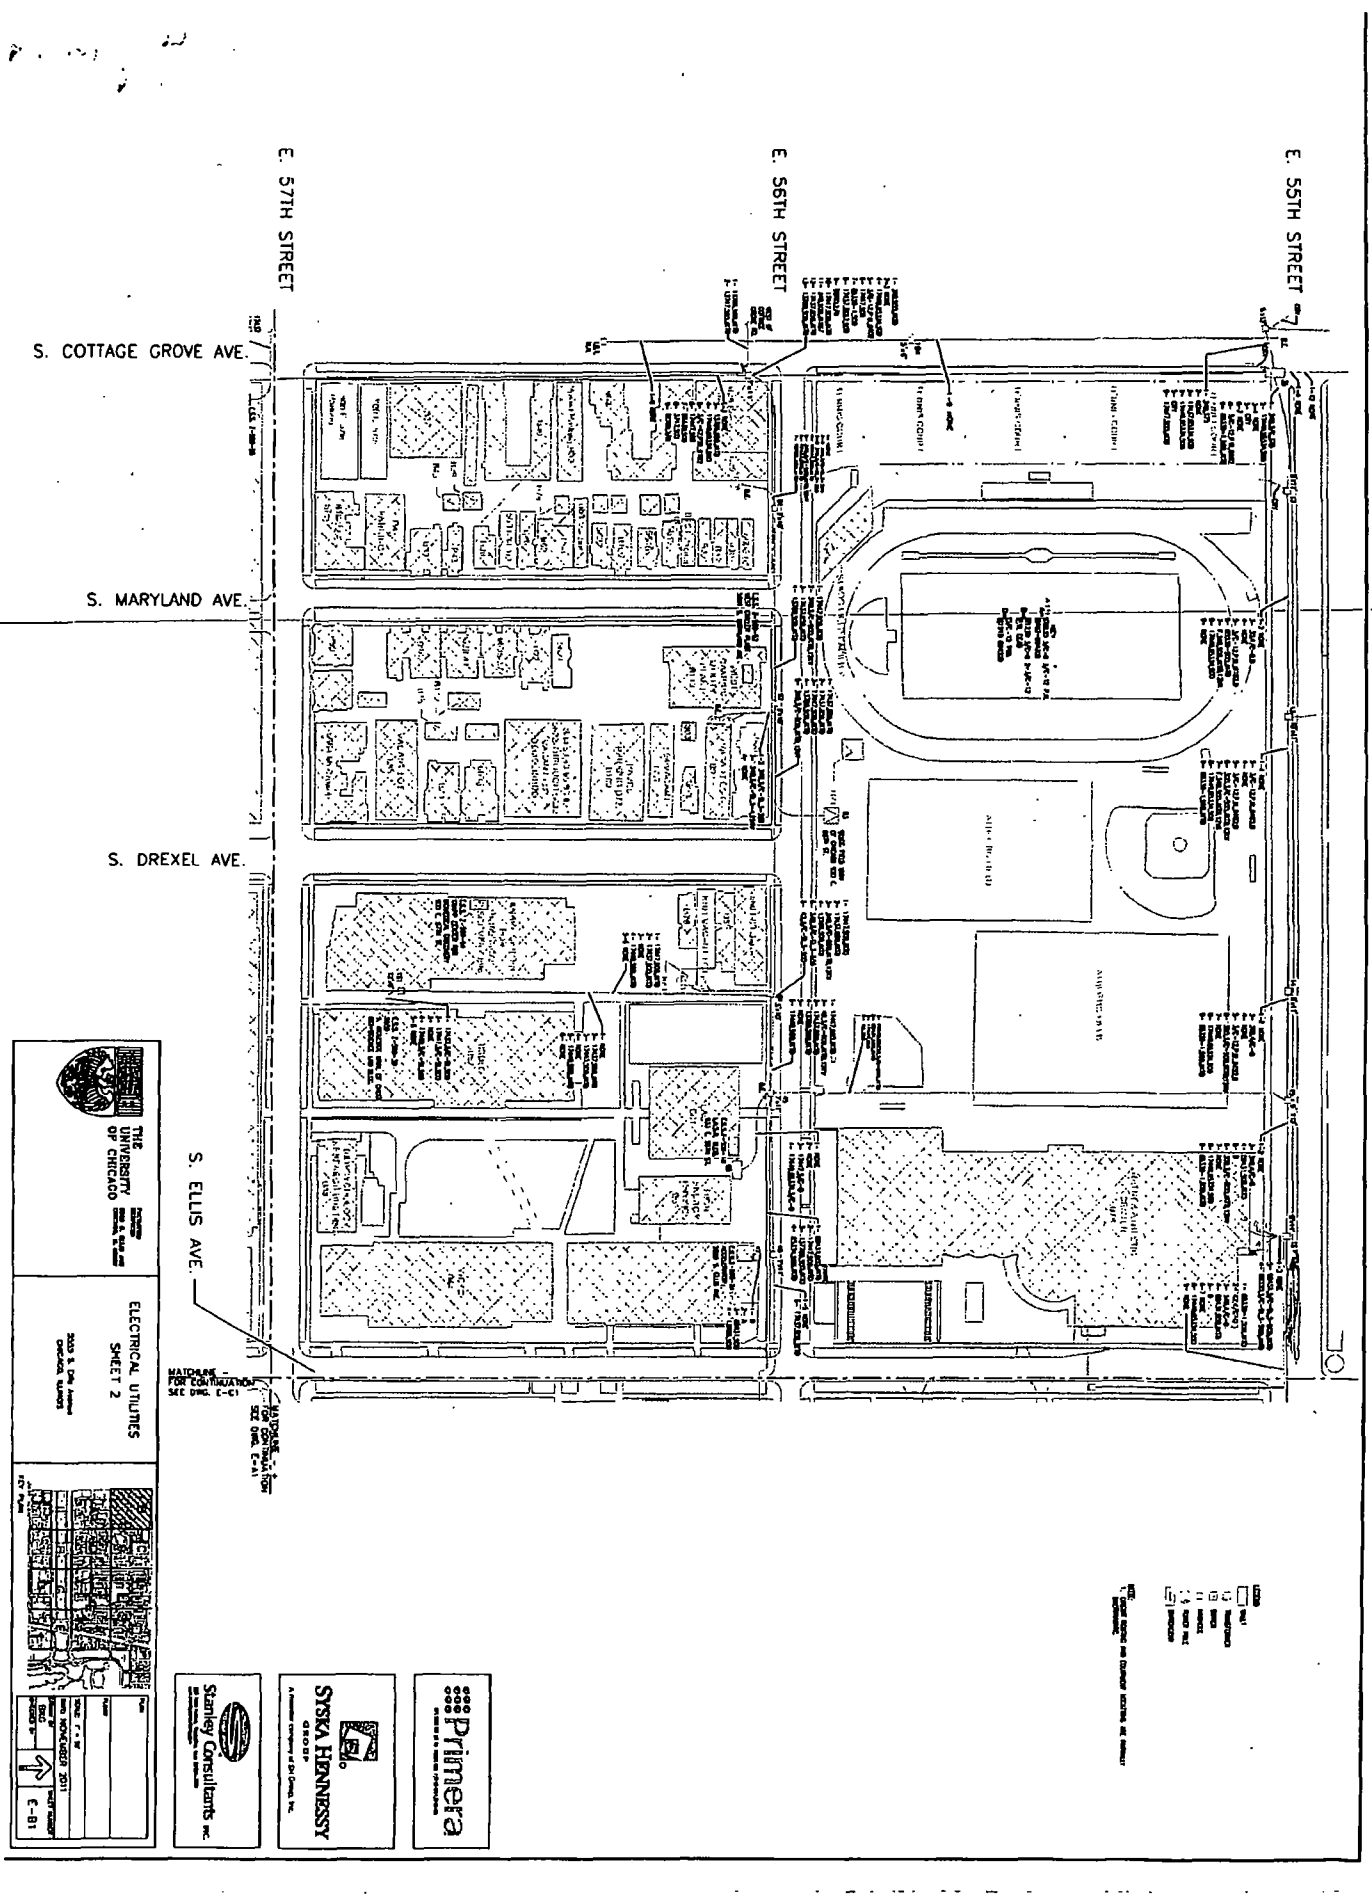
E. 57TH STREET
E. 56TH STREET
E. 55TH STREET
S. COTTAGE GROVE AVE.
S. MARYLAND AVE.
S. DREXEL AVE.
S. ELLIS AVE.
THE UNIVERSITY OF CHICAGO
ELECTRICAL UTILITIES
SHEET 2
E-01
Stanley Consultants
SYSKA HENNESSY GROUP
primera

Department of Business Affairs and Consumer Protection
Small Business Center - Public Way Use Unit
City Hall - 121 N. LaSalle Street, Room 800 • Chicago, IL 60602
(312)-74-GOBIZ (312-744-6249) • (312) 744-1944 (TTY)
http://www.cityofchicago.org/bacp

04/30/2014

Alderman **Leslie Hairston**
Ward # **05**
City of Chicago
City Hall, Room **300**
121 North LaSalle Street
Chicago, Illinois 60602

Re: An ordinance to use and maintain a portion of the public right-of-way for **two (2) conduit(s)** for **THE UNIVERSITY OF CHICAGO**, adjacent to the premises known as **800 E. 55th St.**.

Dear Alderman **Leslie Hairston**:

The applicant referenced above has requested the use of the public right-of-way for a **conduit(s)**. An ordinance has been prepared by the Department of Business Affairs and Consumer Protection – Small Business Center - Public Way Use Unit for presentation to the City Council. Because this request was made for properties located in your ward, as approved by you as per the attached, I respectfully request that you introduce the attached ordinance at the next City Council meeting.

If you have any questions regarding this ordinance, please contact Anthony Bertuca at (312) 744-5506.

Department of Business Affairs and Consumer Protection

City of Chicago

O2014-3632

Office of the City Clerk

Document Tracking Sheet

Meeting Date:	4/30/2014
Sponsor(s):	Hairston (5)
Type:	Ordinance
Title:	Grant(s) of privilege in public way for University of Chicago Medical Center - bollards
Committee(s) Assignment:	Committee on Transportation and Public Way

ORDINANCE
UNIVERSITY OF CHICAGO MEDICAL CENTER
Acct. No. 6533 - 14
Permit No. 1112350

Be It Ordained by the City Council of the City of Chicago:

SECTION 1. Permission and authority are hereby given and granted to UNIVERSITY OF CHICAGO MEDICAL CENTER, upon the terms and subject to the conditions of this ordinance to maintain and use, as now constructed, two (2) Bollard(s) on the public right-of-way adjacent to its premises known as 5700 S. Maryland Ave..

Said Bollard(s) at S. Drexel measure(s):
Two (2) at one point five (1.5) foot in length, and two point five (2.5) feet in width for a total of seven point five (7.5) square feet.

The location of said privilege shall be as shown on prints kept on file with the Department of Business Affairs and Consumer Protection and the Office of the City Clerk.

Said privilege shall be constructed in accordance with plans and specifications approved by the Department of Planning and Development and Department of Transportation (Division of Project Development).

This grant of privilege in the public way shall be subject to the provisions of Section 10-28-015 and all other required provisions of the Municipal Code of Chicago.

The grantee shall pay to the City of Chicago as compensation for the privilege #1112350 herein granted the sum of one hundred fifty ($150.00) per annum in advance.


A 25% penalty will be added for payments received after due date.


The permit holder agrees to hold the City of Chicago harmless for any damage, relocation or replacement costs associated with damage, relocation or removal of private property caused by the City performing work in the public way.

Authority herein given and granted for a period of five (5) years from and after 01/13/2014.

Alderman Leslie A. Hairston

Leslie Hairston 5th Ward

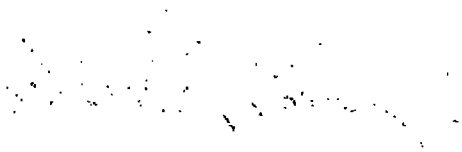

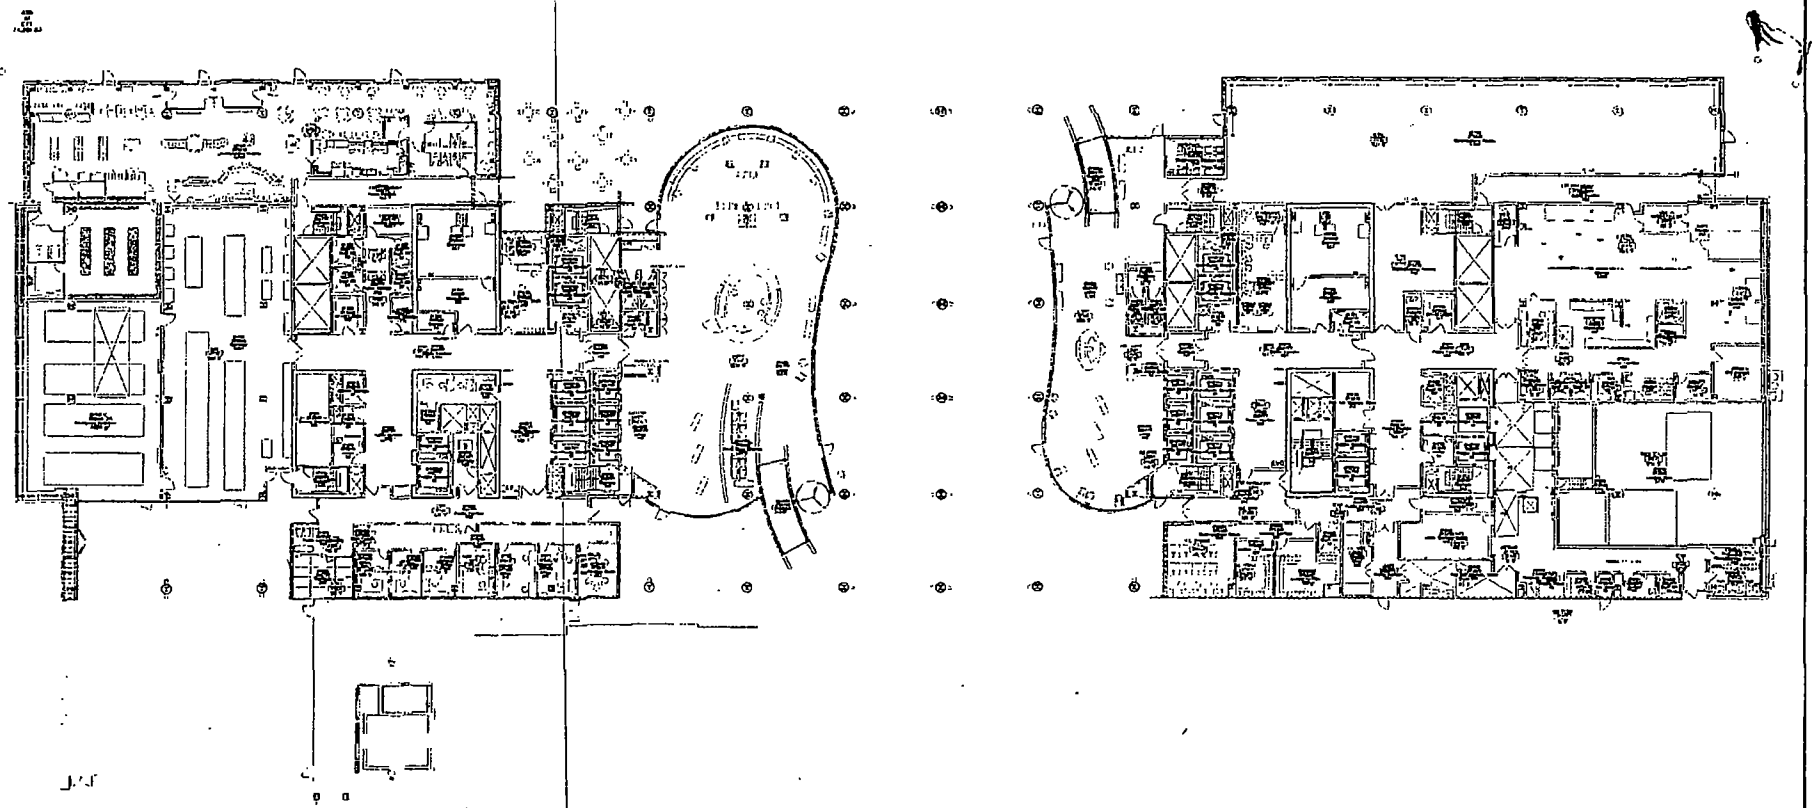

NOTE: PRINT ON 11x17 OR LARGER

UNIVERSITY OF CHICAGO BIOLOGY AND MEDICINE	A95: Center for Care and Discovery	
	PLAN	NORTH ↑
OFFICE OF SPACE PLANNING AND REAL ESTATE MANAGEMENT	DATE 01/09/2012	FLOOR 01

DISCLAIMER: This drawing is for planning purposes only. This drawing should not be used for construction. Refer to as-built drawings for further information. All conditions and dimensions must be verified in the field.

Department of Business Affairs and Consumer Protection
Small Business Center - Public Way Use Unit
City Hall - 121 N. LaSalle Street, Room 800 • Chicago, IL 60602
(312)-74-GOBIZ (312-744-6249) • (312) 744-1944 (TTY)
http://www.cityofchicago.org/bacp

04/30/2014

Alderman **Leslie Hairston**
Ward # **05**
City of Chicago
City Hall, Room **300**
121 North LaSalle Street
Chicago, Illinois 60602

Re: An ordinance to use and maintain a portion of the public right-of-way for **two (2) bollard(s)** for **UNIVERSITY OF CHICAGO MEDICAL CENTER**, adjacent to the premises known as **5700 S. Maryland Ave.**.

Dear Alderman **Leslie Hairston**:

The applicant referenced above has requested the use of the public right-of-way for a **bollard(s)**. An ordinance has been prepared by the Department of Business Affairs and Consumer Protection – Small Business Center - Public Way Use Unit for presentation to the City Council. Because this request was made for properties located in your ward, as approved by you as per the attached, I respectfully request that you introduce the attached ordinance at the next City Council meeting.

If you have any questions regarding this ordinance, please contact Anthony Bertuca at (312) 744-5506.

Department of Business Affairs and Consumer Protection

City of Chicago

O2014-3649

Office of the City Clerk

Document Tracking Sheet

Meeting Date:	4/30/2014
Sponsor(s):	Hairston (5)
Type:	Ordinance
Title:	Grant(s) of privilege in public way for University of Chicago Medical Center - door swings
Committee(s) Assignment:	Committee on Transportation and Public Way

ORDINANCE
UNIVERSITY OF CHICAGO MEDICAL CENTER
Acct. No. 6533 - 14
Permit No. 1112346

Be It Ordained by the City Council of the City of Chicago:

SECTION 1. Permission and authority are hereby given and granted to UNIVERSITY OF CHICAGO MEDICAL CENTER, upon the terms and subject to the conditions of this ordinance to maintain and use, as now constructed, four (4) Door Swing(s) on the public right-of-way adjacent to its premises known as 5700 S. Maryland Ave..

Said Door Swing(s) at E. 57th St measure(s):
Four (4) at seven (7) feet in length, and two point nine one (2.91) feet in width for a total of eighty-one point four eight (81.48) square feet.

The location of said privilege shall be as shown on prints kept on file with the Department of Business Affairs and Consumer Protection and the Office of the City Clerk.

Said privilege shall be constructed in accordance with plans and specifications approved by the Department of Transportation (Division of Project Development).

This grant of privilege in the public way shall be subject to the provisions of Section 10-28-015 and all other required provisions of the Municipal Code of Chicago.

The grantee shall pay to the City of Chicago as compensation for the privilege #1112346 herein granted the sum of three hundred ($300.00) per annum in advance.

A 25% penalty will be added for payments received after due date.

The permit holder agrees to hold the City of Chicago harmless for any damage, relocation or replacement costs associated with damage, relocation or removal of private property caused by the City performing work in the public way.

Authority herein given and granted for a period of five (5) years from and after 02/11/2014.

Alderman Leslie A. Hairston

Leslie Hairston 5th Ward



DISCLAIMER: This drawing is for planning purposes only. This drawing should not be used for construction. Refer to as-built drawings for further information. All conditions and dimensions must be verified in the field.
NOTE PRINT ON 11x17 OR LARGER
UNIVERSITY OF CHICAGO
BIOLOGY AND MEDICINE
OFFICE OF SPACE PLANNING AND REAL ESTATE MANAGEMENT
ABC Center for Cure and Recovery
PLAN
NORTH
DATE
01/09/2012
FLOOR
01
57th St.

Department of Business Affairs and Consumer Protection
Small Business Center - Public Way Use Unit
City Hall - 121 N. LaSalle Street, Room 800 • Chicago, IL 60602
(312)-74-GOBIZ (312-744-6249) • (312) 744-1944 (TTY)
http://www.cityofchicago.org/bacp

04/30/2014

Alderman **Leslie Hairston**
Ward # **05**
City of Chicago
City Hall, Room **300**
121 North LaSalle Street
Chicago, Illinois 60602

Re: An ordinance to use and maintain a portion of the public right-of-way for **four (4) door swing(s)** for **UNIVERSITY OF CHICAGO MEDICAL CENTER**, adjacent to the premises known as **5700 S. Maryland Ave.**.

Dear Alderman **Leslie Hairston**:

The applicant referenced above has requested the use of the public right-of-way for a **door swing(s)**. An ordinance has been prepared by the Department of Business Affairs and Consumer Protection – Small Business Center - Public Way Use Unit for presentation to the City Council. Because this request was made for properties located in your ward, as approved by you as per the attached, I respectfully request that you introduce the attached ordinance at the next City Council meeting.

If you have any questions regarding this ordinance, please contact Anthony Bertuca at (312) 744-5506.

Department of Business Affairs and Consumer Protection

City of Chicago

O2014-3654

Office of the City Clerk

Document Tracking Sheet

Meeting Date:	4/30/2014
Sponsor(s):	Hairston (5)
Type:	Ordinance
Title:	Grant(s) of privilege in public way for University of Chicago Medical Center - grease basins
Committee(s) Assignment:	Committee on Transportation and Public Way

ORDINANCE
UNIVERSITY OF CHICAGO MEDICAL CENTER
Acct. No. 6533 - 14
Permit No. 1112351

Be It Ordained by the City Council of the City of Chicago:

SECTION 1. Permission and authority are hereby given and granted to UNIVERSITY OF CHICAGO MEDICAL CENTER, upon the terms and subject to the conditions of this ordinance to maintain and use, as now constructed, two (2) Grease Basin(s) under the public right-of-way adjacent to its premises known as 5700 S. Maryland Ave..

Said Grease Basin(s) at S. Drexel measure(s):
One (1) at ten (10) feet in length, and five (5) feet in width for a total of fifty (50) square feet.

Said Grease Basin(s) at S. Drexel measure(s):
One (1) at six point five (6.5) feet in length, and one point five (1.5) foot in width for a total of nine point seven five (9.75) square feet.

The location of said privilege shall be as shown on prints kept on file with the Department of Business Affairs and Consumer Protection and the Office of the City Clerk.

Said privilege shall be constructed in accordance with plans and specifications approved by the Department of Transportation (Office of Underground Coordination) and Department of Water Management.

This grant of privilege in the public way shall be subject to the provisions of Section 10-28-015 and all other required provisions of the Municipal Code of Chicago.

The grantee shall pay to the City of Chicago as compensation for the privilege #1112351 herein granted the sum of eight hundred ($800.00) per annum in advance.


A 25% penalty will be added for payments received after due date.

The permit holder agrees to hold the City of Chicago harmless for any damage, relocation or replacement costs associated with damage, relocation or removal of private property caused by the City performing work in the public way.

Authority herein given and granted for a period of five (5) years from and after 02/11/2014.

Alderman Leslie A. Hairston

Leslie Hairston 5th Ward

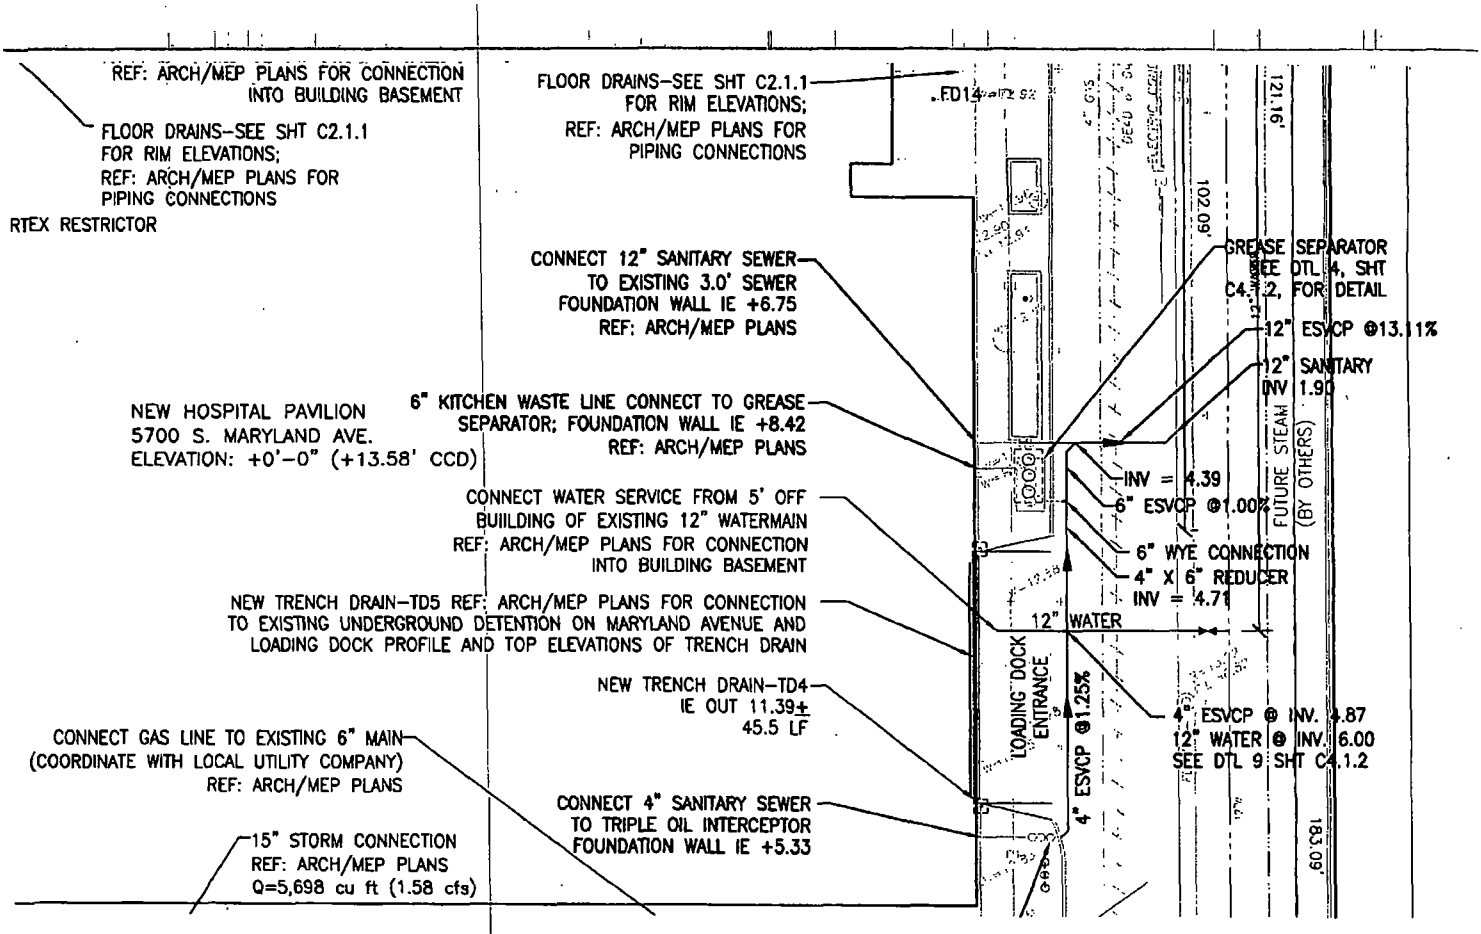
REF: ARCH/MEP PLANS FOR CONNECTION INTO BUILDING BASEMENT
FLOOR DRAINS-SEE SHT C2.1.1 FOR RIM ELEVATIONS; REF: ARCH/MEP PLANS FOR PIPING CONNECTIONS
RTEX RESTRICTOR
FLOOR DRAINS-SEE SHT C2.1.1 FOR RIM ELEVATIONS; REF: ARCH/MEP PLANS FOR PIPING CONNECTIONS
CONNECT 12" SANITARY SEWER TO EXISTING 3.0' SEWER FOUNDATION WALL IE +6.75 REF: ARCH/MEP PLANS
NEW HOSPITAL PAVILION 5700 S. MARYLAND AVE. ELEVATION: +0'-0" (+13.58' CCD)
6" KITCHEN WASTE LINE CONNECT TO GREASE SEPARATOR; FOUNDATION WALL IE +8.42 REF: ARCH/MEP PLANS
CONNECT WATER SERVICE FROM 5' OFF BUILDING OF EXISTING 12" WATERMAIN REF: ARCH/MEP PLANS FOR CONNECTION INTO BUILDING BASEMENT
NEW TRENCH DRAIN-TD5 REF: ARCH/MEP PLANS FOR CONNECTION TO EXISTING UNDERGROUND DETENTION ON MARYLAND AVENUE AND LOADING DOCK PROFILE AND TOP ELEVATIONS OF TRENCH DRAIN
NEW TRENCH DRAIN-TD4 IE OUT 11.39± 45.5 LF
CONNECT GAS LINE TO EXISTING 6" MAIN (COORDINATE WITH LOCAL UTILITY COMPANY) REF: ARCH/MEP PLANS
CONNECT 4" SANITARY SEWER TO TRIPLE OIL INTERCEPTOR FOUNDATION WALL IE +5.33
15" STORM CONNECTION REF: ARCH/MEP PLANS Q=5,698 cu ft (1.58 cfs)
FD14
GREASE SEPARATOR SEE DTL 4, SHT C4.1.2, FOR DETAIL
12" ESVCP @13.11%
12" SANITARY INV 1.90
INV = 4.39
6" ESVCP @1.00%
6" WYE CONNECTION
4" X 6" REDUCER
INV = 4.71
12" WATER
4" ESVCP @ INV. 4.87
12" WATER @ INV. 6.00
SEE DTL 9 SHT C4.1.2
LOADING DOCK ENTRANCE
4" ESVCP @1.25%
FUTURE STEAM (BY OTHERS)
102.09'
121.16'
183.09'

Department of Business Affairs and Consumer Protection
Small Business Center - Public Way Use Unit
City Hall - 121 N. LaSalle Street, Room 800 • Chicago, IL 60602
(312)-74-GOBIZ (312-744-6249) • (312) 744-1944 (TTY)
http://www.cityofchicago.org/bacp

04/30/2014

Alderman **Leslie Hairston**
Ward # **05**
City of Chicago
City Hall, Room **300**
121 North LaSalle Street
Chicago, Illinois 60602

Re: An ordinance to use and maintain a portion of the public right-of-way for **two (2) grease basin(s)** for **UNIVERSITY OF CHICAGO MEDICAL CENTER**, adjacent to the premises known as **5700 S. Maryland Ave.**.

Dear Alderman **Leslie Hairston**:

The applicant referenced above has requested the use of the public right-of-way for a **grease basin(s)**. An ordinance has been prepared by the Department of Business Affairs and Consumer Protection – Small Business Center - Public Way Use Unit for presentation to the City Council. Because this request was made for properties located in your ward, as approved by you as per the attached, I respectfully request that you introduce the attached ordinance at the next City Council meeting.

If you have any questions regarding this ordinance, please contact Anthony Bertuca at (312) 744-5506.

Department of Business Affairs and Consumer Protection

City of Chicago

O2014-3657

Office of the City Clerk

Document Tracking Sheet

Meeting Date:	4/30/2014
Sponsor(s):	Hairston (5)
Type:	Ordinance
Title:	Grant(s) of privilege in public way for University of Chicago Medical Center - pipes
Committee(s) Assignment:	Committee on Transportation and Public Way

ORDINANCE
UNIVERSITY OF CHICAGO MEDICAL CENTER
Acct. No. 6533 - 14
Permit No. 1112338

Be It Ordained by the City Council of the City of Chicago:

SECTION 1. Permission and authority are hereby given and granted to UNIVERSITY OF CHICAGO MEDICAL CENTER, upon the terms and subject to the conditions of this ordinance to maintain and use, as now constructed, two (2) Pipe(s) under the public right-of-way adjacent to its premises known as 5700 S. Maryland Ave..

Under and along South Drexel Avenue existing pipe measure six (6) feet nine (9) inches in length , six (6) inches in diameter and three (3) feet nine (9) inches in depth.

Under and along South Drexel Avenue existing pipe measure eleven (11) feet in length, four (4) inches in diameter and four (4) feet in depth.

The location of said privilege shall be as shown on prints kept on file with the Department of Business Affairs and Consumer Protection and the Office of the City Clerk.

Said privilege shall be constructed in accordance with plans and specifications approved by the Department of Transportation (Office of Underground Coordination) and Department of Water Management.

This grant of privilege in the public way shall be subject to the provisions of Section 10-28-015 and all other required provisions of the Municipal Code of Chicago.

The grantee shall pay to the City of Chicago as compensation for the privilege #1112338 herein granted the sum of eight hundred ($800.00) per annum in advance.


A 25% penalty will be added for payments received after due date.

The permit holder agrees to hold the City of Chicago harmless for any damage, relocation or replacement costs associated with damage, relocation or removal of private property caused by the City performing work in the public way.

Authority herein given and granted for a period of five (5) years from and after 01/13/2014.

Alderman Leslie A. Hairston

Leslie Hairston 5th Ward

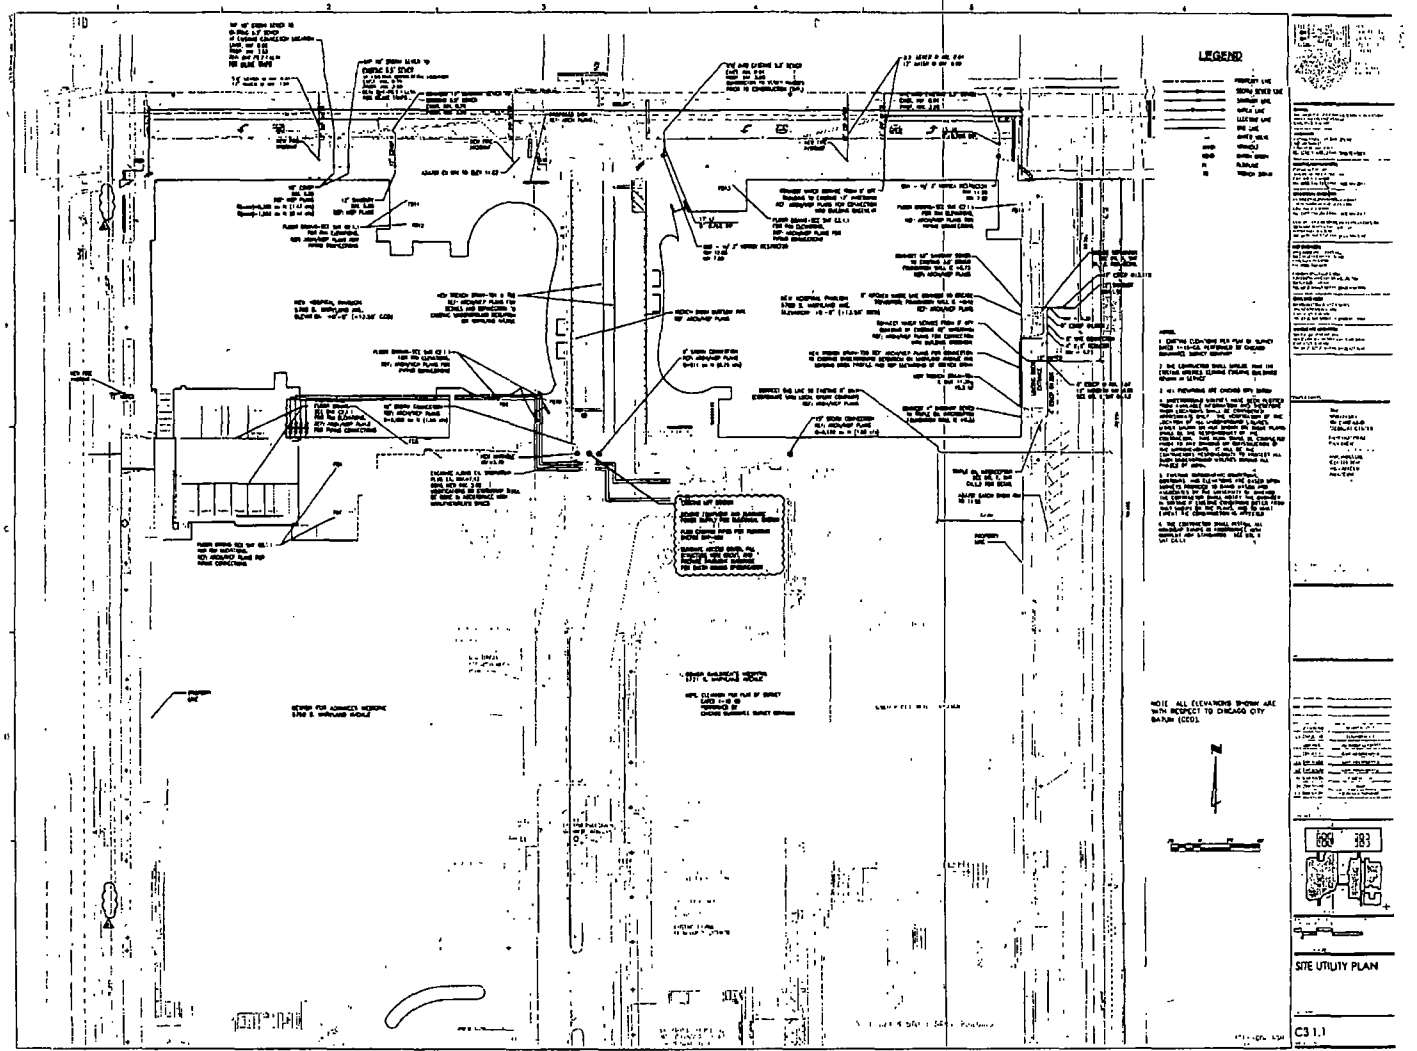
LEGEND
SITE UTILITY PLAN
C3.1.1

Department of Business Affairs and Consumer Protection
Small Business Center- Public Way Use Unit
City Hall- 121 N. LaSalle Street Room 800 • Chicago, IL 60602
(312)-74-GOBIZ (312-744-6249) • (312) 744-1944 (TTY)
http://www.cityofchicago.org/bacp

04/30/2014

Alderman **Leslie Hairston**
Ward # **05**
City of Chicago
City Hall, Room **300**
121 North LaSalle Street
Chicago, Illinois 60602

Re: An ordinance to use and maintain a portion of the public right-of-way for **two (2) pipe(s)** for **UNIVERSITY OF CHICAGO MEDICAL CENTER**, adjacent to the premises known as **5700 S. Maryland Ave.**.

Dear Alderman **Leslie Hairston**:

The applicant referenced above has requested the use of the public right-of-way for a **pipe(s)**. An ordinance has been prepared by the Department of Business Affairs and Consumer Protection – Small Business Center - Public Way Use Unit for presentation to the City Council. Because this request was made for properties located in your ward, as approved by you as per the attached, I respectfully request that you introduce the attached ordinance at the next City Council meeting.

If you have any questions regarding this ordinance, please contact Anthony Bertuca at (312) 744-5506.

Department of Business Affairs and Consumer Protection

City of Chicago

O2014-3665

Office of the City Clerk

Document Tracking Sheet

Meeting Date:	4/30/2014
Sponsor(s):	Hairston (5)
Type:	Ordinance
Title:	Grant(s) of privilege in public way for University of Chicago Medical Center - tieback systems
Committee(s) Assignment:	Committee on Transportation and Public Way

ORDINANCE
UNIVERSITY OF CHICAGO MEDICAL CENTER
Acct. No. 6533 - 14
Permit No. 1112340

Be It Ordained by the City Council of the City of Chicago:

SECTION 1. Permission and authority are hereby given and granted to UNIVERSITY OF CHICAGO MEDICAL CENTER, upon the terms and subject to the conditions of this ordinance to maintain and use, as now constructed, one hundred (100) Tieback System(s) under the public right-of-way adjacent to its premises known as 5700 S. Maryland Ave..

Said Tieback System(s) at S. Drexel measure(s):
Nineteen (19) at thirty-seven (37) feet in length, and point five (.5) feet in width for a total of three hundred fifty-one point five (351.5) square feet.

Said Tieback System(s) at E. 57th St measure(s):
Fifty-eight (58) at thirty-seven point nine one (37.91) feet in length, and point five (.5) feet in width for a total of one thousand ninety-nine point three nine (1099.39) square feet.

Said Tieback System(s) at S. Cottage Grove measure(s):
Twenty-three (23) at thirty-nine point five eight (39.58) feet in length, and point five (.5) feet in width for a total of four hundred fifty-five point one seven (455.17) square feet.

The location of said privilege shall be as shown on prints kept on file with the Department of Business Affairs and Consumer Protection and the Office of the City Clerk.

Said privilege shall be constructed in accordance with plans and specifications approved by the Department of Transportation (Office of Underground Coordination).

This grant of privilege in the public way shall be subject to the provisions of Section 10-28-015 and all other required provisions of the Municipal Code of Chicago.


The grantee shall pay to the City of Chicago as compensation for the privilege #1112340 herein granted the sum of four hundred ($400.00) per annum in advance.

A 25% penalty will be added for payments received after due date.

The permit holder agrees to hold the City of Chicago harmless for any damage, relocation or replacement costs associated with damage, relocation or removal of private property caused by the City performing work in the public way.

Authority herein given and granted for a period of five (5) years from and after 02/11/2014.

Alderman Leslie Hairston 5th Ward

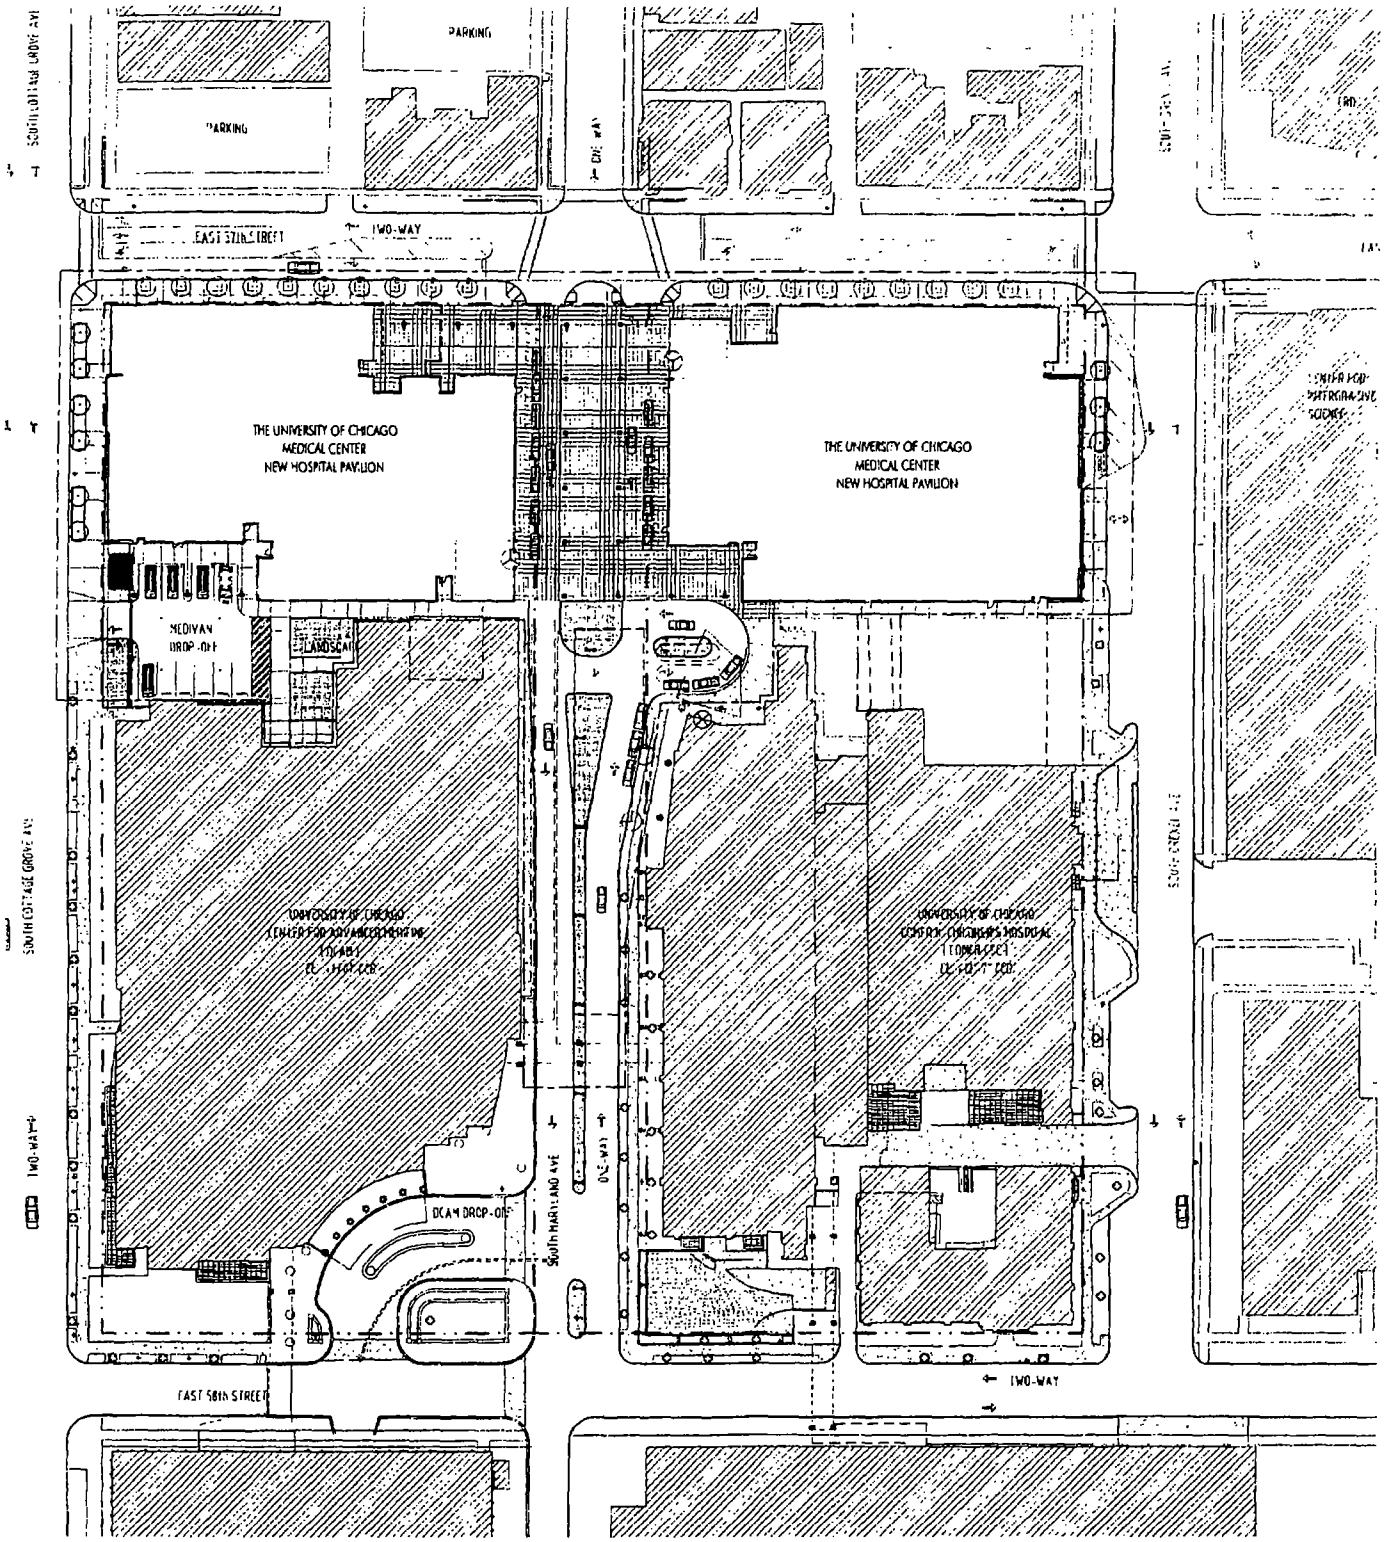

SHEETING AND TIE-BACKS

N SCALE = 1" : 50'

Department of Business Affairs and Consumer Protection
Small Business Center- Public Way Use Unit
City Hall - 121 N LaSalle Street Room 800 • Chicago, IL 60602
(312)-74-GOBIZ (312-744-6249) • (312) 744-1944 (TTY)
http://www.cityofchicago.org/bacp

04/30/2014

Alderman **Leslie Hairston**
Ward # **05**
City of Chicago
City Hall, Room **300**
121 North LaSalle Street
Chicago, Illinois 60602

Re: An ordinance to use and maintain a portion of the public right-of-way for **one hundred (100) tieback system(s)** for **UNIVERSITY OF CHICAGO MEDICAL CENTER**, adjacent to the premises known as **5700 S. Maryland Ave.**.

Dear Alderman **Leslie Hairston**:

The applicant referenced above has requested the use of the public right-of-way for a **tieback system(s)**. An ordinance has been prepared by the Department of Business Affairs and Consumer Protection – Small Business Center - Public Way Use Unit for presentation to the City Council. Because this request was made for properties located in your ward, as approved by you as per the attached, I respectfully request that you introduce the attached ordinance at the next City Council meeting.

If you have any questions regarding this ordinance, please contact Anthony Bertuca at (312) 744-5506.

Department of Business Affairs and Consumer Protection

City of Chicago

O2014-3671

Office of the City Clerk

Document Tracking Sheet

Meeting Date:	4/30/2014
Sponsor(s):	Hairston (5)
Type:	Ordinance
Title:	Grant(s) of privilege in public way for University of Chicago Medical Center - tree grates
Committee(s) Assignment:	Committee on Transportation and Public Way

ORDINANCE
UNIVERSITY OF CHICAGO MEDICAL CENTER
Acct. No. 6533 - 14
Permit No. 1112309

Be It Ordained by the City Council of the City of Chicago:

SECTION 1. Permission and authority are hereby given and granted to UNIVERSITY OF CHICAGO MEDICAL CENTER, upon the terms and subject to the conditions of this ordinance to maintain and use, as now constructed, nineteen (19) Tree Grates(s) on the public right-of-way adjacent to its premises known as 5700 S. Maryland Ave..

Said Tree Grates(s) at E. 57th St measure(s):
Nineteen (19) at five point two five (5.25) feet in length, and five point two five (5.25) feet in width for a total of five hundred twenty-three point six nine (523.69) square feet.

The location of said privilege shall be as shown on prints kept on file with the Department of Business Affairs and Consumer Protection and the Office of the City Clerk.

Said privilege shall be constructed in accordance with plans and specifications approved by the Department of Planning and Development and Department of Transportation (Division of Project Development).

This grant of privilege in the public way shall be subject to the provisions of Section 10-28-015 and all other required provisions of the Municipal Code of Chicago.

The grantee shall pay to the City of Chicago as compensation for the privilege #1112309 herein granted the sum of zero ($.00) per annum in advance.


A 25% penalty will be added for payments received after due date.

The permit holder agrees to hold the City of Chicago harmless for any damage, relocation or replacement costs associated with damage, relocation or removal of private property caused by the City performing work in the public way.

Authority herein given and granted for a period of five (5) years from and after 01/13/2014.

Alderman Leslie A. Hairston

Leslie Hairston 5th Ward

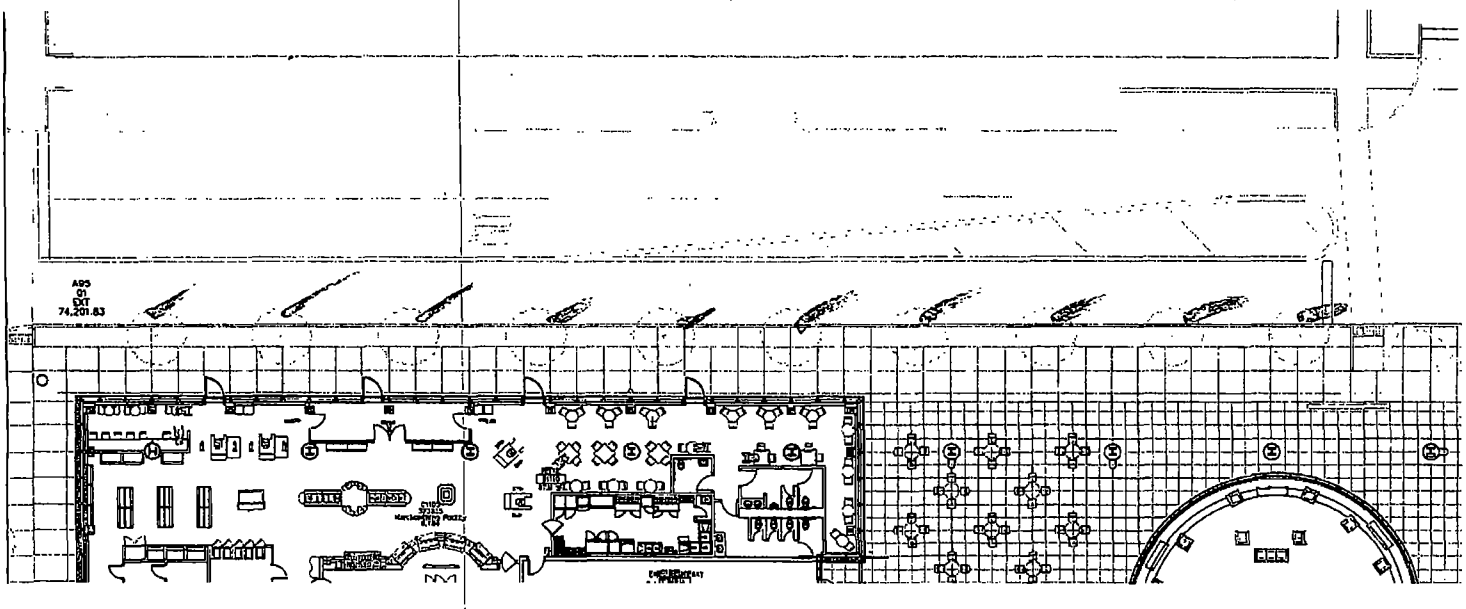
AVG
GY
EXT
74,201.83

Department of Business Affairs and Consumer Protection
Small Business Center - Public Way Use Unit
City Hall - 121 N. LaSalle Street, Room 800 • Chicago, IL 60602
(312)-74-GOBIZ (312-744-6249) • (312) 744-1944 (TTY)
http://www.cityofchicago.org/bacp

04/30/2014

Alderman **Leslie Hairston**
Ward # **05**
City of Chicago
City Hall, Room **300**
121 North LaSalle Street
Chicago, Illinois 60602

Re: An ordinance to use and maintain a portion of the public right-of-way for **nineteen (19) tree grates(s)** for **UNIVERSITY OF CHICAGO MEDICAL CENTER**, adjacent to the premises known as **5700 S. Maryland Ave.**.

Dear Alderman **Leslie Hairston**:

The applicant referenced above has requested the use of the public right-of-way for a **tree grates(s)**. An ordinance has been prepared by the Department of Business Affairs and Consumer Protection – Small Business Center - Public Way Use Unit for presentation to the City Council. Because this request was made for properties located in your ward, as approved by you as per the attached, I respectfully request that you introduce the attached ordinance at the next City Council meeting.

If you have any questions regarding this ordinance, please contact Anthony Bertuca at (312) 744-5506.

Department of Business Affairs and Consumer Protection

City of Chicago

O2014-3700

Office of the City Clerk

Document Tracking Sheet

Meeting Date:	4/30/2014
Sponsor(s):	Harris (8)
Type:	Ordinance
Title:	Grant(s) of privilege in public way for Southeast Chicago of Commerce - Privilege No. 1111880
Committee(s) Assignment:	Committee on Transportation and Public Way

ORDINANCE
SOUTHEAST CHICAGO OF COMMERCE
Acct. No. 384199 - 2
Permit No. 1111880

Be It Ordained by the City Council of the City of Chicago:

SECTION 1. Permission and authority are hereby given and granted to SOUTHEAST CHICAGO OF COMMERCE, upon the terms and subject to the conditions of this ordinance to construct, install, maintain and use one (1) Trash container(s) on the public right-of-way adjacent to its premises known as 7908 S. Jeffery Blvd..

Said Trash container(s) at S. Jeffery Boulevard measure(s):
One (1) at two point two five (2.25) feet in length, and two point two five (2.25) feet in width for a total of five point zero six (5.06) square feet.

The location of said privilege shall be as shown on prints kept on file with the Department of Business Affairs and Consumer Protection and the Office of the City Clerk.

Said privilege shall be constructed in accordance with plans and specifications approved by the Department of Transportation (Division of Project Development).

This grant of privilege in the public way shall be subject to the provisions of Section 10-28-015 and all other required provisions of the Municipal Code of Chicago.

The grantee shall pay to the City of Chicago as compensation for the privilege #1111880 herein granted the sum of seventy-five ($75.00) per annum in advance.


A 25% penalty will be added for payments received after due date.

The permit holder agrees to hold the City of Chicago harmless for any damage, relocation or replacement costs associated with damage, relocation or removal of private property caused by the City performing work in the public way.

Authority herein given and granted for a period of five (5) years from and after Date of Passage.

Alderman Michelle A Harris

Michelle A. Harris 8th Ward

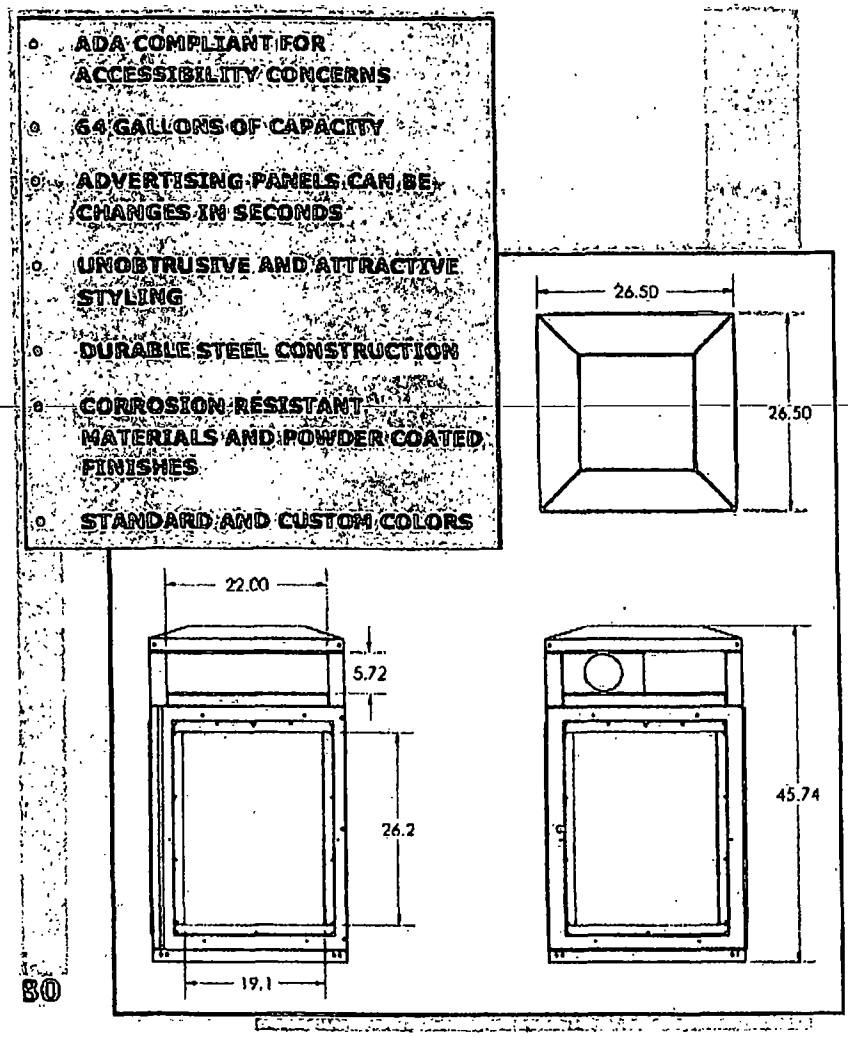

b. Includes side door entry, and the ability to provide customized advertising on 4 sides. Choice of color available. Standard colors at no additional charge; See standard color options below:



c. Custom Color Options available at an additional charge – see attached paint options for all options. Exact pricing for color depends on color choice.

Department of Business Affairs and Consumer Protection
Small Business Center - Public Way Use Unit
City Hall - 121 N. LaSalle Street, Room 800 • Chicago, IL 60602
(312)-74-GOBIZ (312-744-6249) • (312) 744-1944 (TTY)
http://www.cityofchicago.org/bacp

04/30/2014

Alderman **Michelle A. Harris**
Ward # **08**
City of Chicago
City Hall, Room **300**
121 North LaSalle Street
Chicago, Illinois 60602

Re: An ordinance to use and maintain a portion of the public right-of-way for **one (1) trash container(s)** for **SOUTHEAST CHICAGO OF COMMERCE**, adjacent to the premises known as **7908 S. Jeffery Blvd.**.

Dear Alderman **Michelle A. Harris**:

The applicant referenced above has requested the use of the public right-of-way for a **trash container(s)**. An ordinance has been prepared by the Department of Business Affairs and Consumer Protection – Small Business Center - Public Way Use Unit for presentation to the City Council. Because this request was made for properties located in your ward, as approved by you as per the attached, I respectfully request that you introduce the attached ordinance at the next City Council meeting.

If you have any questions regarding this ordinance, please contact Anthony Bertuca at (312) 744-5506.

Department of Business Affairs and Consumer Protection

City of Chicago

O2014-3705

Office of the City Clerk

Document Tracking Sheet

Meeting Date:	4/30/2014
Sponsor(s):	Harris (8)
Type:	Ordinance
Title:	Grant(s) of privilege in public way for Southeast Chicago Chamber of Commerce - Privilege No. 1111881
Committee(s) Assignment:	Committee on Transportation and Public Way

ORDINANCE
SOUTHEAST CHICAGO CHAMBER OF COMMERCE
Acct. No. 384199 - 3
Permit No. 1111881

Be It Ordained by the City Council of the City of Chicago:

SECTION 1. Permission and authority are hereby given and granted to SOUTHEAST CHICAGO CHAMBER OF COMMERCE, upon the terms and subject to the conditions of this ordinance to construct, install, maintain and use one (1) Trash container(s) on the public right-of-way adjacent to its premises known as 8148 S. Stony Island Ave..

Said Trash container(s) at S. Stony Island Avenue measure(s):
One (1) at two point two five (2.25) feet in length, and two point two five (2.25) feet in width for a total of five point zero six (5.06) square feet.

The location of said privilege shall be as shown on prints kept on file with the Department of Business Affairs and Consumer Protection and the Office of the City Clerk.

Said privilege shall be constructed in accordance with plans and specifications approved by the Department of Transportation (Division of Project Development).

This grant of privilege in the public way shall be subject to the provisions of Section 10-28-015 and all other required provisions of the Municipal Code of Chicago.

The grantee shall pay to the City of Chicago as compensation for the privilege #1111881 herein granted the sum of seventy-five ($75.00) per annum in advance.


A 25% penalty will be added for payments received after due date.

The permit holder agrees to hold the City of Chicago harmless for any damage, relocation or replacement costs associated with damage, relocation or removal of private property caused by the City performing work in the public way.


Authority herein given and granted for a period of five (5) years from and after Date of Passage.

Alderman Michelle A Harris

Michelle A. Harris 8th Ward

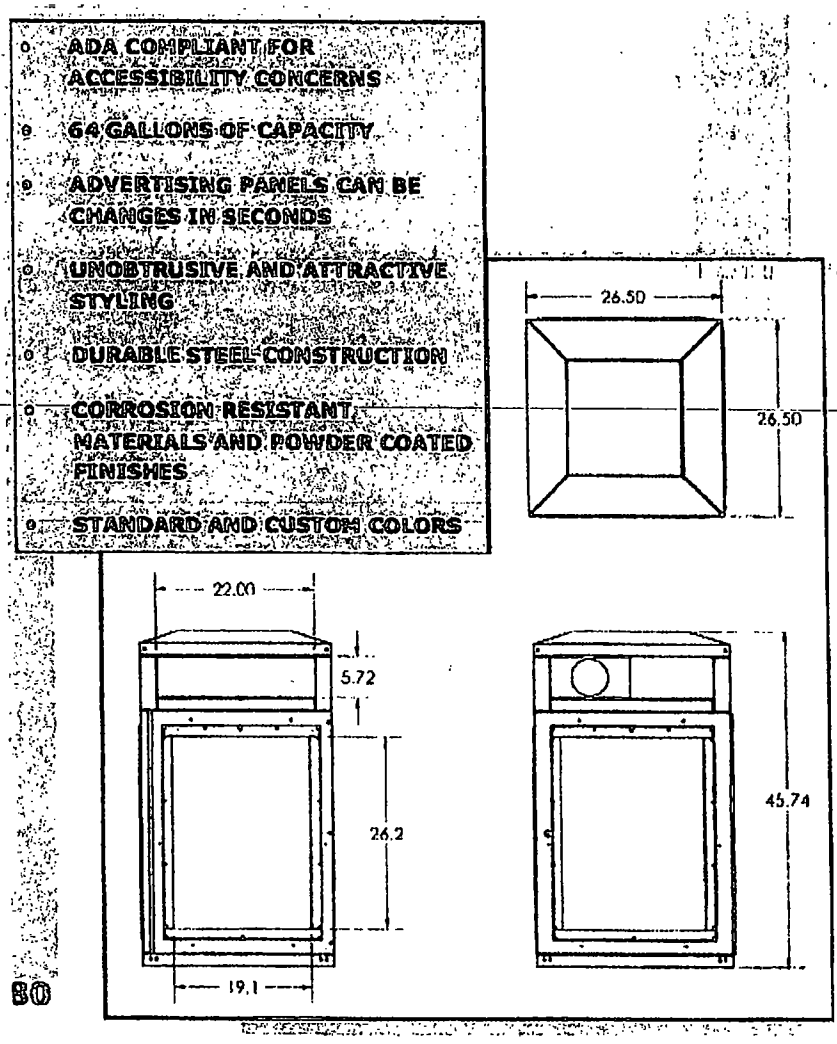

b. Includes side door entry, and the ability to provide customized advertising on 4 sides. Choice of color available. Standard colors at no additional charge, See standard color options below:

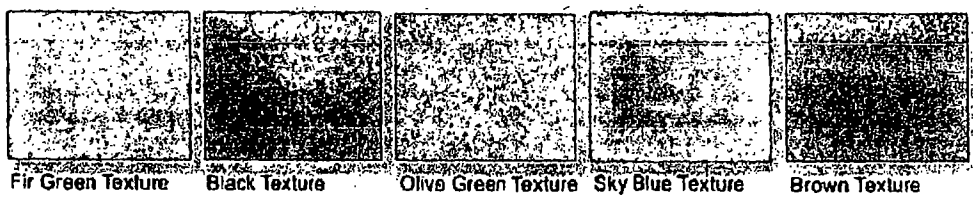

c. Custom Color Options available at an additional charge – see attached paint options for all options. Exact pricing for color depends on color choice.

Department of Business Affairs and Consumer Protection
Small Business Center - Public Way Use Unit
City Hall - 121 N. LaSalle Street, Room 800 • Chicago, IL 60602
(312)-74-GOBIZ (312-744-6249) • (312) 744-1944 (TTY)
http://www.cityofchicago.org/bacp

04/30/2014

Alderman **Michelle A. Harris**
Ward # **08**
City of Chicago
City Hall, Room **300**
121 North LaSalle Street
Chicago, Illinois 60602

Re: An ordinance to use and maintain a portion of the public right-of-way for **one (1) trash container(s)** for **SOUTHEAST CHICAGO CHAMBER OF COMMERCE**, adjacent to the premises known as **8148 S. Stony Island Ave.**.

Dear Alderman **Michelle A. Harris**:

The applicant referenced above has requested the use of the public right-of-way for a **trash container(s)**. An ordinance has been prepared by the Department of Business Affairs and Consumer Protection – Small Business Center - Public Way Use Unit for presentation to the City Council. Because this request was made for properties located in your ward, as approved by you as per the attached, I respectfully request that you introduce the attached ordinance at the next City Council meeting.

If you have any questions regarding this ordinance, please contact Anthony Bertuca at (312) 744-5506.

Department of Business Affairs and Consumer Protection

City of Chicago

O2014-3710

Office of the City Clerk

Document Tracking Sheet

Meeting Date:	4/30/2014
Sponsor(s):	Harris (8)
Type:	Ordinance
Title:	Grant(s) of privilege in public way for Southeast Chicago Chamber of Commerce - Privilege No. 1112094
Committee(s) Assignment:	Committee on Transportation and Public Way

ORDINANCE
SOUTHEAST CHICAGO CHAMBER OF COMMERCE
Acct. No. 384199 - 6
Permit No. 1112094

Be It Ordained by the City Council of the City of Chicago:

SECTION 1. Permission and authority are hereby given and granted to SOUTHEAST CHICAGO CHAMBER OF COMMERCE, upon the terms and subject to the conditions of this ordinance to construct, install, maintain and use one (1) Trash container(s) on the public right-of-way adjacent to its premises known as 8301 S. Stony Island Ave..

Said Trash container(s) at S. Stony Island Avenue measure(s):
One (1) at two point two five (2.25) feet in length, and two point two five (2.25) feet in width for a total of five point zero six (5.06) square feet.

The location of said privilege shall be as shown on prints kept on file with the Department of Business Affairs and Consumer Protection and the Office of the City Clerk.

Said privilege shall be constructed in accordance with plans and specifications approved by the Department of Transportation (Division of Project Development).

This grant of privilege in the public way shall be subject to the provisions of Section 10-28-015 and all other required provisions of the Municipal Code of Chicago.

The grantee shall pay to the City of Chicago as compensation for the privilege #1112094 herein granted the sum of seventy-five ($75.00) per annum in advance.


A 25% penalty will be added for payments received after due date.

The permit holder agrees to hold the City of Chicago harmless for any damage, relocation or replacement costs associated with damage, relocation or removal of private property caused by the City performing work in the public way.

Authority herein given and granted for a period of five (5) years from and after Date of Passage.

Alderman Michelle A Harris

Michelle A. Harris 8th Ward

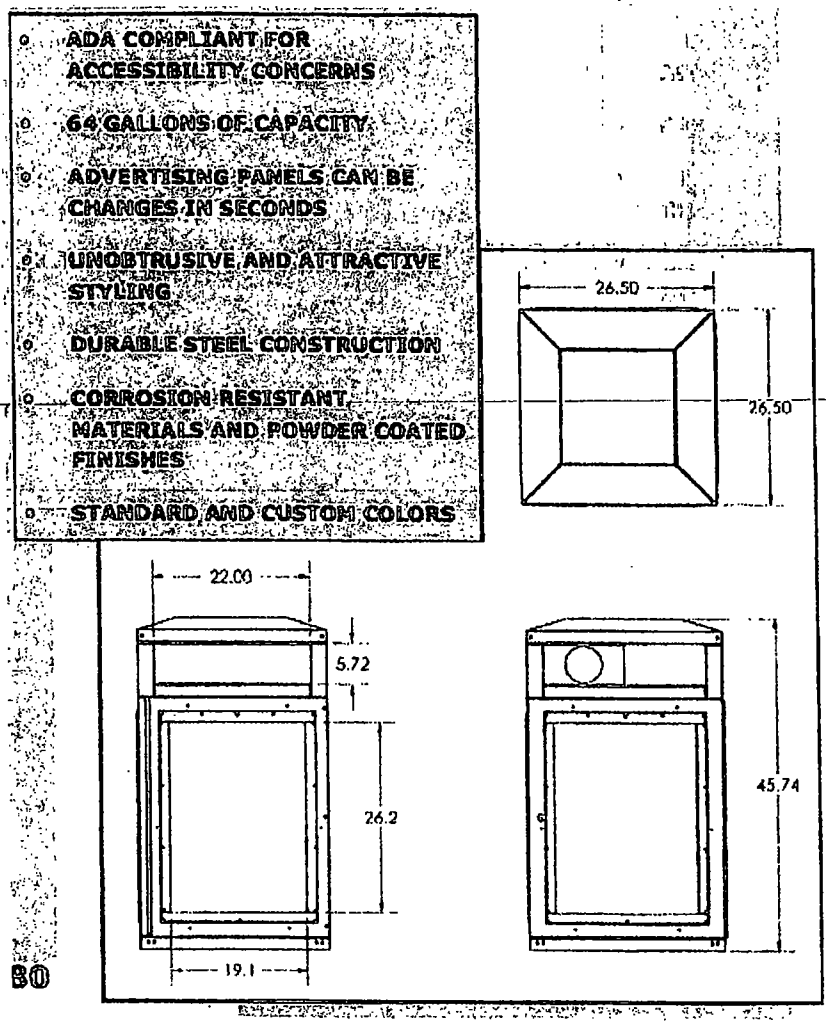

b. Includes side door entry, and the ability to provide customized advertising on 4 sides. Choice of color available. Standard colors at no additional charge, See standard color options below:



c. Custom Color Options available at an additional charge – see attached paint options for all options. Exact pricing for color depends on color choice.

Department of Business Affairs and Consumer Protection
Small Business Center - Public Way Use Unit
City Hall - 121 N. LaSalle Street, Room 800 • Chicago, IL 60602
(312)-74-GOBIZ (312-744-6249) • (312) 744-1944 (TTY)
http://www.cityofchicago.org/bacp

04/30/2014

Alderman **Michelle A. Harris**
Ward # **08**
City of Chicago
City Hall, Room **300**
121 North LaSalle Street
Chicago, Illinois 60602

Re: An ordinance to use and maintain a portion of the public right-of-way for **one (1) trash container(s)** for **SOUTHEAST CHICAGO CHAMBER OF COMMERCE**, adjacent to the premises known as **8301 S. Stony Island Ave.**.

Dear Alderman **Michelle A. Harris**:

The applicant referenced above has requested the use of the public right-of-way for a **trash container(s)**. An ordinance has been prepared by the Department of Business Affairs and Consumer Protection -- Small Business Center - Public Way Use Unit for presentation to the City Council. Because this request was made for properties located in your ward, as approved by you as per the attached, I respectfully request that you introduce the attached ordinance at the next City Council meeting.

If you have any questions regarding this ordinance, please contact Anthony Bertuca at (312) 744-5506.

Department of Business Affairs and Consumer Protection

City of Chicago

O2014-3714

Office of the City Clerk

Document Tracking Sheet

Meeting Date:	4/30/2014
Sponsor(s):	Harris (8)
Type:	Ordinance
Title:	Grant(s) of privilege in public way for Southeast Chicago Chamber of Commerce - Privilege No. 1112197
Committee(s) Assignment:	Committee on Transportation and Public Way

ORDINANCE
SOUTHEAST CHICAGO CHAMBER OF COMMERCE
Acct. No. 384199 - 11
Permit No. 1112197

Be It Ordained by the City Council of the City of Chicago:

SECTION 1. Permission and authority are hereby given and granted to SOUTHEAST CHICAGO CHAMBER OF COMMERCE, upon the terms and subject to the conditions of this ordinance to construct, install, maintain and use one (1) Trash container(s) on the public right-of-way adjacent to its premises known as 8705 S. Stony Island Ave..

Said Trash container(s) at S. Stony Island Avenue measure(s):
One (1) at two point two five (2.25) feet in length, and two point two five (2.25) feet in width for a total of five point zero six (5.06) square feet.

The location of said privilege shall be as shown on prints kept on file with the Department of Business Affairs and Consumer Protection and the Office of the City Clerk.

Said privilege shall be constructed in accordance with plans and specifications approved by the Department of Transportation (Division of Project Development).

This grant of privilege in the public way shall be subject to the provisions of Section 10-28-015 and all other required provisions of the Municipal Code of Chicago.

The grantee shall pay to the City of Chicago as compensation for the privilege #1112197 herein granted the sum of seventy-five ($75.00) per annum in advance.


A 25% penalty will be added for payments received after due date.

The permit holder agrees to hold the City of Chicago harmless for any damage, relocation or replacement costs associated with damage, relocation or removal of private property caused by the City performing work in the public way.

Authority herein given and granted for a period of five (5) years from and after Date of Passage.

Alderman Michelle A. Harris

Michelle A. Harris 8th Ward

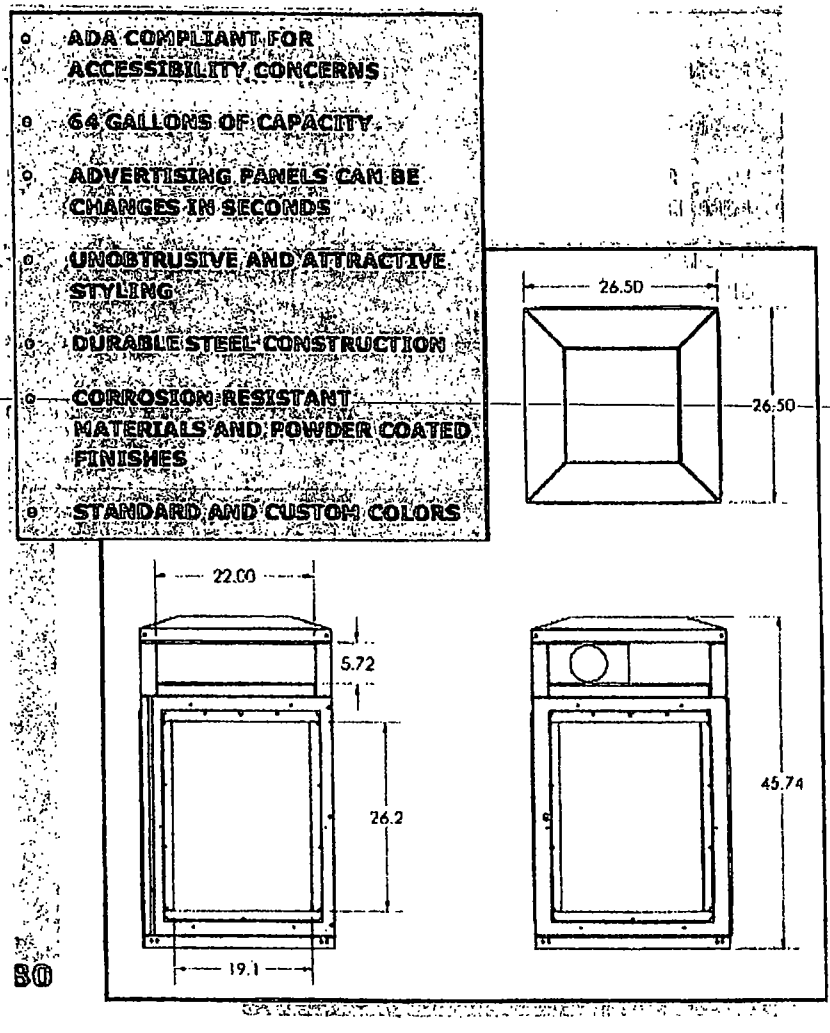

b. Includes side door entry, and the ability to provide customized advertising on 4 sides. Choice of color available. Standard colors at no additional charge, See standard color options below:



c. Custom Color Options available at an additional charge – see attached paint options for all options. Exact pricing for color depends on color choice.

Department of Business Affairs and Consumer Protection
Small Business Center - Public Way Use Unit
City Hall - 121 N LaSalle Street, Room 800 • Chicago, IL 60602
(312)-74-GOBIZ (312-744-6249) • (312) 744-1944 (TTY)
http://www.cityofchicago.org/bacp

04/30/2014

Alderman **Michelle A. Harris**
Ward # **08**
City of Chicago
City Hall, Room **300**
121 North LaSalle Street
Chicago, Illinois 60602

Re: An ordinance to use and maintain a portion of the public right-of-way for **one (1) trash container(s)** for **SOUTHEAST CHICAGO CHAMBER OF COMMERCE**, adjacent to the premises known as **8705 S. Stony Island Ave.**.

Dear Alderman **Michelle A. Harris**:

The applicant referenced above has requested the use of the public right-of-way for a **trash container(s)**. An ordinance has been prepared by the Department of Business Affairs and Consumer Protection – Small Business Center - Public Way Use Unit for presentation to the City Council. Because this request was made for properties located in your ward, as approved by you as per the attached, I respectfully request that you introduce the attached ordinance at the next City Council meeting.

If you have any questions regarding this ordinance, please contact Anthony Bertuca at (312) 744-5506.

Department of Business Affairs and Consumer Protection

City of Chicago

O2014-3720

Office of the City Clerk

Document Tracking Sheet

Meeting Date:	4/30/2014
Sponsor(s):	Harris (8)
Type:	Ordinance
Title:	Grant(s) of privilege in public way for Southeast Chicago Chamber of Commerce - Privilege No. 1112288
Committee(s) Assignment:	Committee on Transportation and Public Way

ORDINANCE
SOUTHEAST CHICAGO CHAMBER OF COMMERCE
Acct. No. 384199 - 14
Permit No. 1112288

Be It Ordained by the City Council of the City of Chicago:

SECTION 1. Permission and authority are hereby given and granted to SOUTHEAST CHICAGO CHAMBER OF COMMERCE, upon the terms and subject to the conditions of this ordinance to construct, install, maintain and use one (1) Trash container(s) on the public right-of-way adjacent to its premises known as 1550 E. 79th St..

Said Trash container(s) at E. 79th Street measure(s):
One (1) at two point two five (2.25) feet in length, and two point two five (2.25) feet in width for a total of five point zero six (5.06) square feet.

The location of said privilege shall be as shown on prints kept on file with the Department of Business Affairs and Consumer Protection and the Office of the City Clerk.

Said privilege shall be constructed in accordance with plans and specifications approved by the Department of Transportation (Division of Project Development).

This grant of privilege in the public way shall be subject to the provisions of Section 10-28-015 and all other required provisions of the Municipal Code of Chicago.

The grantee shall pay to the City of Chicago as compensation for the privilege #1112288 herein granted the sum of seventy-five ($75.00) per annum in advance.


A 25% penalty will be added for payments received after due date.

The permit holder agrees to hold the City of Chicago harmless for any damage, relocation or replacement costs associated with damage, relocation or removal of private property caused by the City performing work in the public way.


Authority herein given and granted for a period of five (5) years from and after Date of Passage.

Alderman Michelle A Harris

Michelle A. Harris 8th Ward

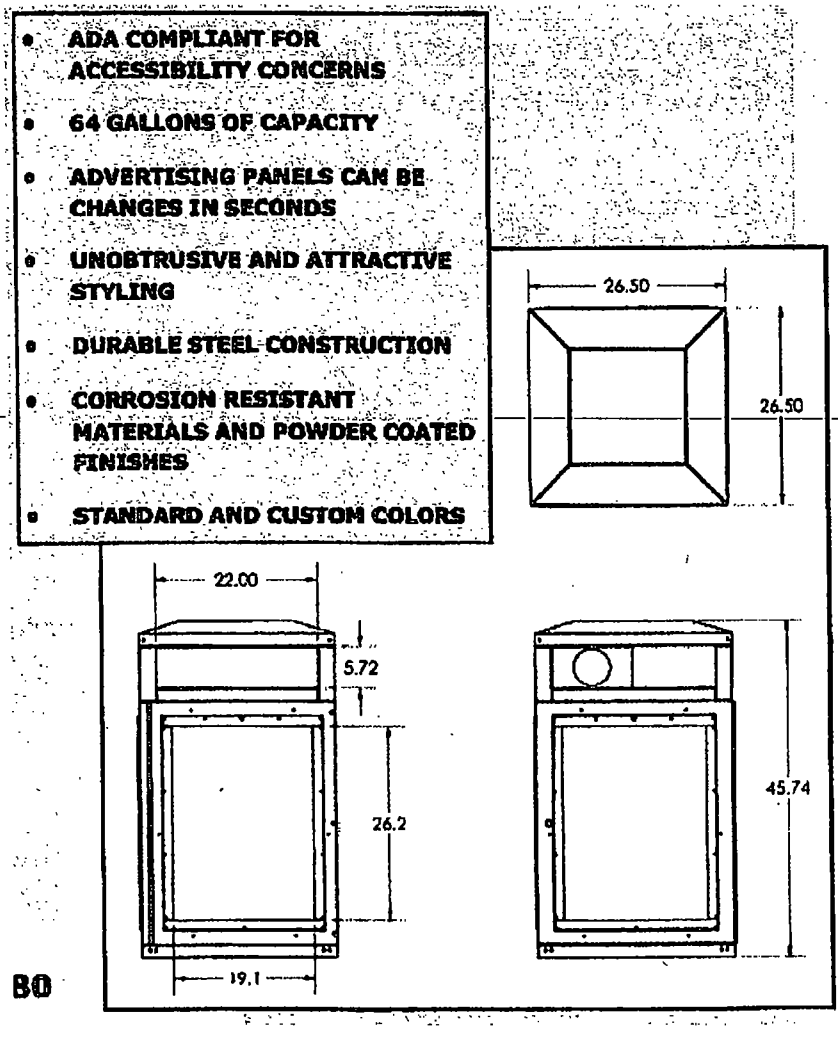

b. Includes side door entry, and the ability to provide customized advertising on 4 sides. Choice of color available. Standard colors at no additional charge, See standard color options below:

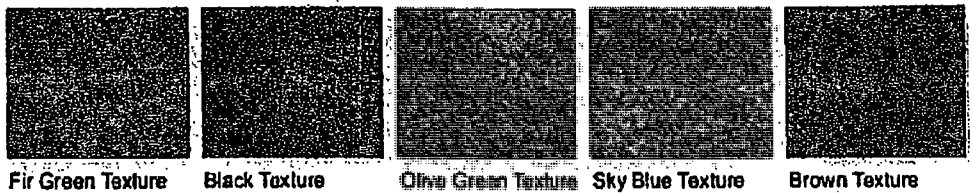

c. Custom Color Options available at an additional charge – see attached paint options for all options. Exact pricing for color depends on color choice.

Department of Business Affairs and Consumer Protection
Small Business Center- Public Way Use Unit
City Hall - 121 N. LaSalle Street Room 800 • Chicago, IL 60602
(312)-74-GOBIZ (312-744-6249) • (312) 744-1944 (TTY)
http://www.cityofchicago.org/bacp

04/30/2014

Alderman **Michelle A. Harris**
Ward # **08**
City of Chicago
City Hall, Room **300**
121 North LaSalle Street
Chicago, Illinois 60602

Re: An ordinance to use and maintain a portion of the public right-of-way for **one (1) trash container(s)** for **SOUTHEAST CHICAGO CHAMBER OF COMMERCE**, adjacent to the premises known as **1550 E. 79th St.**.

Dear Alderman **Michelle A. Harris**:

The applicant referenced above has requested the use of the public right-of-way for a **trash container(s)**. An ordinance has been prepared by the Department of Business Affairs and Consumer Protection – Small Business Center - Public Way Use Unit for presentation to the City Council. Because this request was made for properties located in your ward, as approved by you as per the attached, I respectfully request that you introduce the attached ordinance at the next City Council meeting.

If you have any questions regarding this ordinance, please contact Anthony Bertuca at (312) 744-5506.

Department of Business Affairs and Consumer Protection

City of Chicago

O2014-3729

Office of the City Clerk

Document Tracking Sheet

Meeting Date:	4/30/2014
Sponsor(s):	Harris (8)
Type:	Ordinance
Title:	Grant(s) of privilege in public way for Southeast Chicago Chamber of Commerce - Privilege No. 1112098
Committee(s) Assignment:	Committee on Transportation and Public Way

ORDINANCE
SOUTHEAST CHICAGO CHAMBER OF COMMERCE
Acct. No. 384199 - 8
Permit No. 1112098

Be It Ordained by the City Council of the City of Chicago:

SECTION 1. Permission and authority are hereby given and granted to SOUTHEAST CHICAGO CHAMBER OF COMMERCE, upon the terms and subject to the conditions of this ordinance to construct, install, maintain and use one (1) Trash container(s) on the public right-of-way adjacent to its premises known as 2015 E. 79th St..

Said Trash container(s) at E. 79th Street measure(s):
One (1) at two point two five (2.25) feet in length, and two point two five (2.25) feet in width for a total of five point zero six (5.06) square feet.

The location of said privilege shall be as shown on prints kept on file with the Department of Business Affairs and Consumer Protection and the Office of the City Clerk.

Said privilege shall be constructed in accordance with plans and specifications approved by the Department of Transportation (Division of Project Development).

This grant of privilege in the public way shall be subject to the provisions of Section 10-28-015 and all other required provisions of the Municipal Code of Chicago.

The grantee shall pay to the City of Chicago as compensation for the privilege #1112098 herein granted the sum of seventy-five ($75.00) per annum in advance.


A 25% penalty will be added for payments received after due date.

The permit holder agrees to hold the City of Chicago harmless for any damage, relocation or replacement costs associated with damage, relocation or removal of private property caused by the City performing work in the public way.


Authority herein given and granted for a period of five (5) years from and after Date of Passage.

Alderman Michelle A Harris

Michelle A. Harris 8th Ward

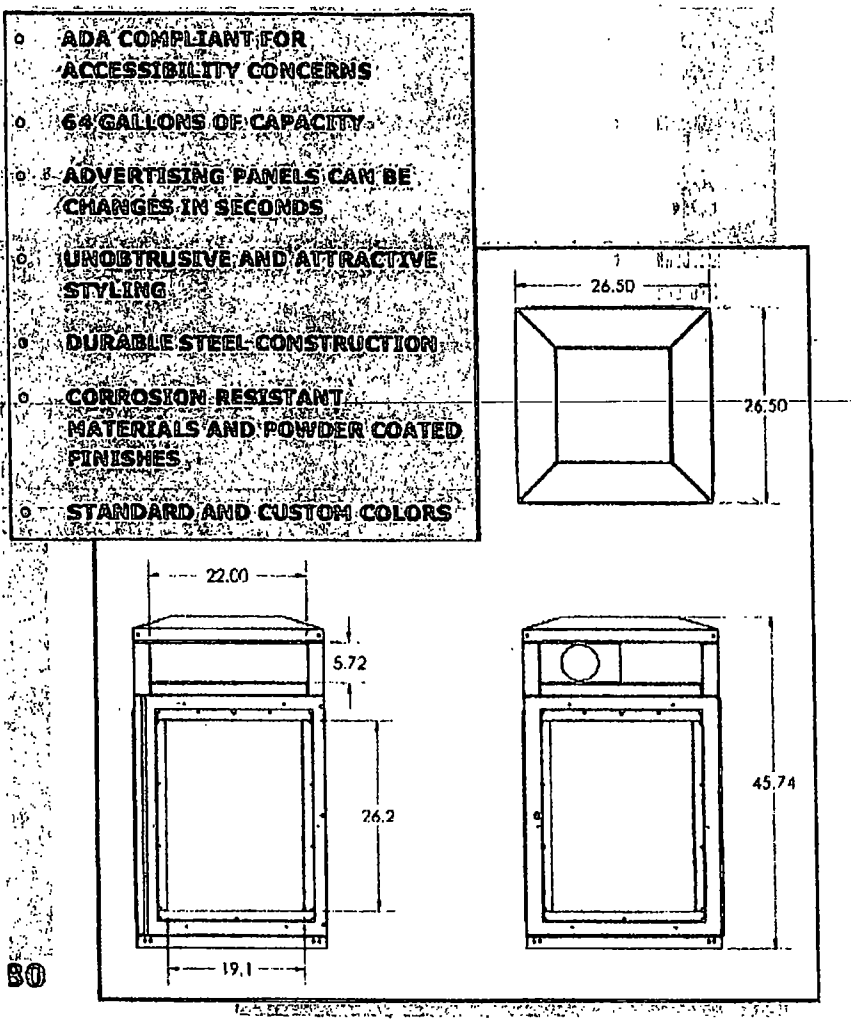

b. Includes side door entry, and the ability to provide customized advertising on 4 sides. Choice of color available. Standard colors at no additional charge, See standard color options below:

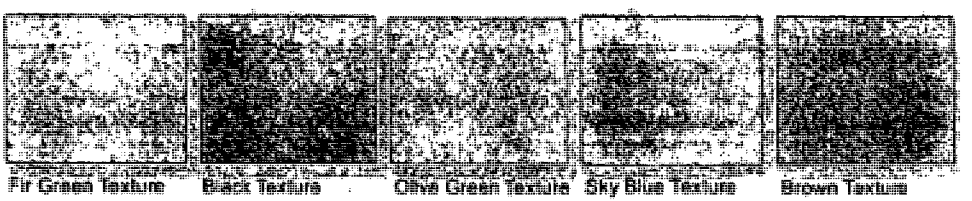

c. Custom Color Options available at an additional charge –isee attached paint options for all options. Exact pricing for color depends on color choice.

Department of Business Affairs and Consumer Protection
Small Business Center - Public Way Use Unit
City Hall - 121 N. LaSalle Street, Room 800 • Chicago, IL 60602
(312)-74-GOBIZ (312-744-6249) • (312) 744-1944 (TTY)
http://www.cityofchicago.org/bacp

04/30/2014

Alderman **Michelle A. Harris**
Ward # **08**
City of Chicago
City Hall, Room **300**
121 North LaSalle Street
Chicago, Illinois 60602

Re: An ordinance to use and maintain a portion of the public right-of-way for **one (1) trash container(s)** for **SOUTHEAST CHICAGO CHAMBER OF COMMERCE**, adjacent to the premises known as **2015 E. 79th St.**.

Dear Alderman **Michelle A. Harris**:

The applicant referenced above has requested the use of the public right-of-way for a **trash container(s)**. An ordinance has been prepared by the Department of Business Affairs and Consumer Protection – Small Business Center - Public Way Use Unit for presentation to the City Council. Because this request was made for properties located in your ward, as approved by you as per the attached, I respectfully request that you introduce the attached ordinance at the next City Council meeting.

If you have any questions regarding this ordinance, please contact Anthony Bertuca at (312) 744-5506.

Department of Business Affairs and Consumer Protection

City of Chicago

O2014-3737

Office of the City Clerk

Document Tracking Sheet

Meeting Date:	4/30/2014
Sponsor(s):	Harris (8)
Type:	Ordinance
Title:	Grant(s) of privilege in public way for Southeast Chicago Chamber of Commerce - Privilege No. 1112088
Committee(s) Assignment:	Committee on Transportation and Public Way

ORDINANCE
SOUTHEAST CHICAGO CHAMBER OF COMMERCE
Acct. No. 384199 - 5
Permit No. 1112088

Be It Ordained by the City Council of the City of Chicago:

SECTION 1. Permission and authority are hereby given and granted to SOUTHEAST CHICAGO CHAMBER OF COMMERCE, upon the terms and subject to the conditions of this ordinance to construct, install, maintain and use one (1) Trash container(s) on the public right-of-way adjacent to its premises known as 1654 E. 87th St..

Said Trash container(s) at E. 87th Street measure(s):
One (1) at two point seven five (2.75) feet in length, and two point seven five (2.75) feet in width for a total of seven point five six (7.56) square feet.

The location of said privilege shall be as shown on prints kept on file with the Department of Business Affairs and Consumer Protection and the Office of the City Clerk.

Said privilege shall be constructed in accordance with plans and specifications approved by the Department of Transportation (Division of Project Development).

This grant of privilege in the public way shall be subject to the provisions of Section 10-28-015 and all other required provisions of the Municipal Code of Chicago.

The grantee shall pay to the City of Chicago as compensation for the privilege #1112088 herein granted the sum of seventy-five ($75.00) per annum in advance.


A 25% penalty will be added for payments received after due date.

The permit holder agrees to hold the City of Chicago harmless for any damage, relocation or replacement costs associated with damage, relocation or removal of private property caused by the City performing work in the public way.


Authority herein given and granted for a period of five (5) years from and after Date of Passage.

Alderman Michelle A Harris

Michelle A. Harris 8th Ward

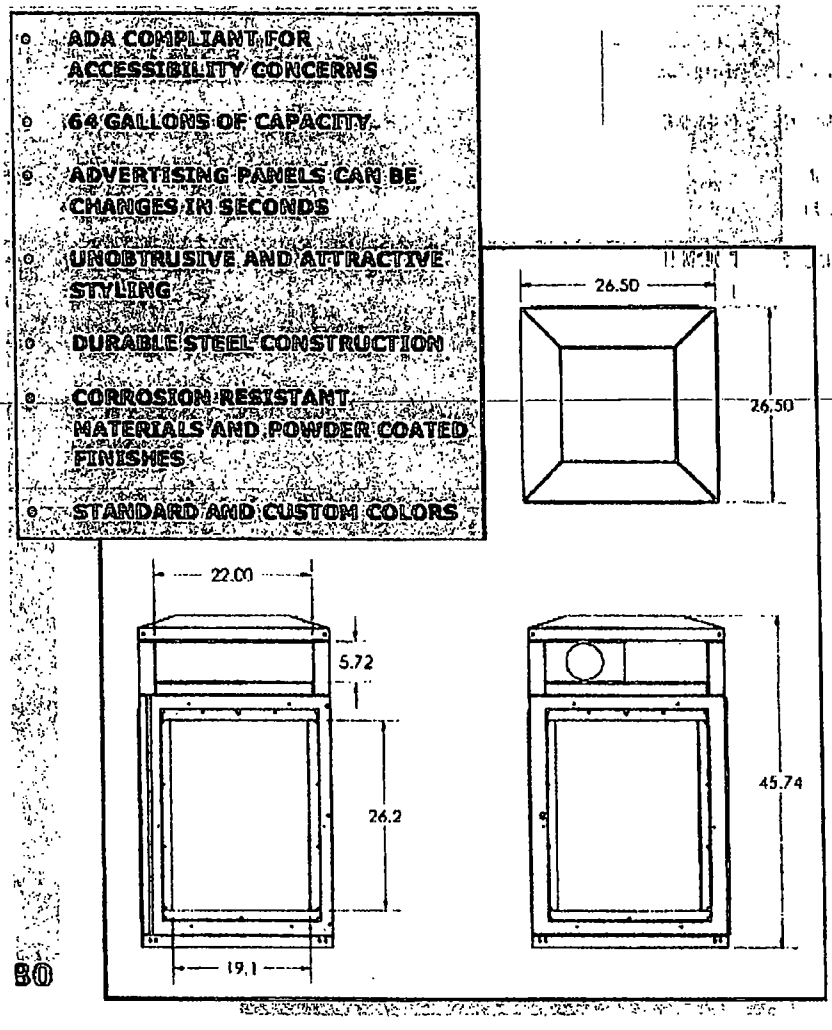

b. Includes side door entry, and the ability to provide customized advertising on 4 sides. Choice of color available. Standard colors at no additional charge, See standard color options below:

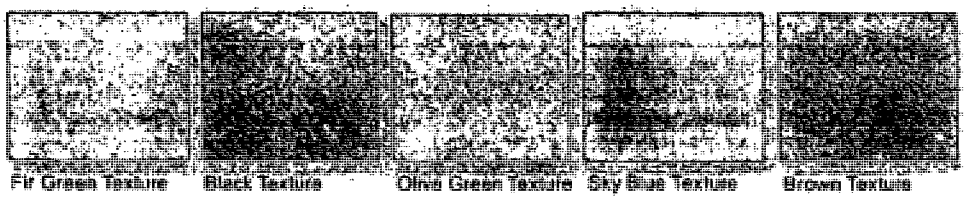

c. Custom Color Options available at an additional charge – see attached paint options for all options. Exact pricing for color depends on color choice.

Department of Business Affairs and Consumer Protection
Small Business Center - Public Way Use Unit
City Hall - 121 N. LaSalle Street, Room 800 • Chicago, IL 60602
(312)-74-GOBIZ (312-744-6249) • (312) 744-1944 (TTY)
http://www.cityofchicago.org/bacp

04/30/2014

Alderman **Michelle A. Harris**
Ward # **08**
City of Chicago
City Hall, Room **300**
121 North LaSalle Street
Chicago, Illinois 60602

Re: An ordinance to use and maintain a portion of the public right-of-way for **one (1) trash container(s)** for **SOUTHEAST CHICAGO CHAMBER OF COMMERCE**, adjacent to the premises known as **1654 E. 87th St.**.

Dear Alderman **Michelle A. Harris**:

The applicant referenced above has requested the use of the public right-of-way for a **trash container(s)**. An ordinance has been prepared by the Department of Business Affairs and Consumer Protection – Small Business Center - Public Way Use Unit for presentation to the City Council. Because this request was made for properties located in your ward, as approved by you as per the attached, I respectfully request that you introduce the attached ordinance at the next City Council meeting.

If you have any questions regarding this ordinance, please contact Anthony Bertuca at (312) 744-5506.

Department of Business Affairs and Consumer Protection

City of Chicago

O2014-3757

Office of the City Clerk

Document Tracking Sheet

Meeting Date:	4/30/2014
Sponsor(s):	Balcer (11)
Type:	Ordinance
Title:	Grant(s) of privilege in public way for Cork and Kerry on 33rd
Committee(s) Assignment:	Committee on Transportation and Public Way

ORDINANCE
CORK AND KERRY ON 33RD
Acct. No. 259189 - 3
Permit No. 1109236

Be It Ordained by the City Council of the City of Chicago:

SECTION 1. Permission and authority are hereby given and granted to CORK AND KERRY ON 33RD, upon the terms and subject to the conditions of this ordinance to maintain and use one (1) sign(s) projecting over the public right-of-way attached to its premises known as 3258 S. Princeton Ave..

Said sign structure(s) measures as follows; along S. Princeton:
One (1) at five point five (5.5) feet in length, three (3) feet in height and ten (10) feet above grade level.

The location of said privilege shall be as shown on prints kept on file with the Department of Business Affairs and Consumer Protection and the Office of the City Clerk.

Said privilege shall be constructed in accordance with plans and specifications approved by the Department of Transportation (Division of Project Development) and Zoning Department - Signs.

This grant of privilege in the public way shall be subject to the provisions of Section 10-28-015 and all other required provisions of the Municipal Code of Chicago.

The grantee shall pay to the City of Chicago as compensation for the privilege #1109236 herein granted the sum of one hundred ($100.00) per annum in advance.


A 25% penalty will be added for payments received after due date.

The permit holder agrees to hold the City of Chicago harmless for any damage, relocation or replacement costs associated with damage, relocation or removal of private property caused by the City performing work in the public way.

Authority herein given and granted for a period of five (5) years from and after Date of Passage.

Alderman James A. Balcer

James A. Balcer 11th Ward

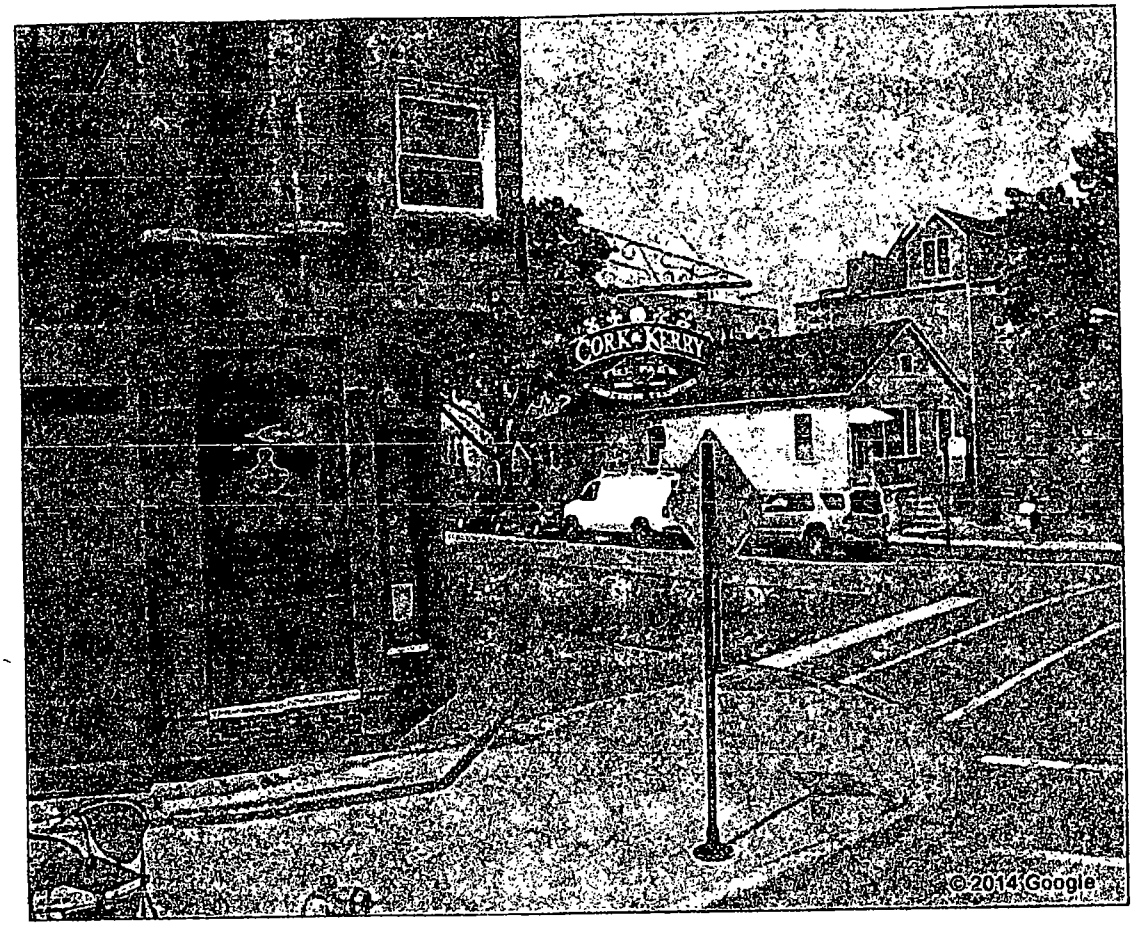
CORK & KERRY
©2014 Google

Department of Business Affairs and Consumer Protection
Small Business Center - Public Way Use Unit
City Hall - 121 N. LaSalle Street, Room 800 • Chicago, IL 60602
(312)-74-GOBIZ (312-744-6249) • (312) 744-1944 (TTY)
http://www.cityofchicago.org/bacp

04/30/2014

Alderman **James A. Balcer**
Ward # **11**
City of Chicago
City Hall, Room **203**
121 North LaSalle Street
Chicago, Illinois 60602

Re: An ordinance to use and maintain a portion of the public right-of-way for **one (1) sign(s)** for **CORK AND KERRY ON 33RD**, adjacent to the premises known as **3258 S. Princeton Ave.**.

Dear Alderman **James A. Balcer**:

The applicant referenced above has requested the use of the public right-of-way for a **sign(s)**. An ordinance has been prepared by the Department of Business Affairs and Consumer Protection – Small Business Center - Public Way Use Unit for presentation to the City Council. Because this request was made for properties located in your ward, as approved by you as per the attached, I respectfully request that you introduce the attached ordinance at the next City Council meeting.

If you have any questions regarding this ordinance, please contact Anthony Bertuca at (312) 744-5506.

Department of Business Affairs and Consumer Protection

City of Chicago

O2014-3766

Office of the City Clerk

Document Tracking Sheet

Meeting Date:	4/30/2014
Sponsor(s):	Balcer (11)
Type:	Ordinance
Title:	Grant(s) of privilege in public way for Freddies
Committee(s) Assignment:	Committee on Transportation and Public Way

ORDINANCE
FREDDIES
Acct. No. 63608 - 1
Permit No. 1112448

Be It Ordained by the City Council of the City of Chicago:

SECTION 1. Permission and authority are hereby given and granted to FREDDIES, upon the terms and subject to the conditions of this ordinance to maintain and use, as now constructed, one (1) Wind Screen(s) on the public right-of-way adjacent to its premises known as 701 W. 31st St..

Said Wind Screen(s) at W. 31st Street measure(s):
One (1) at four (4) feet in length, and three point three three (3.33) feet in width for a total of thirteen point three two (13.32) square feet.

The location of said privilege shall be as shown on prints kept on file with the Department of Business Affairs and Consumer Protection and the Office of the City Clerk.

Said privilege shall be constructed in accordance with plans and specifications approved by the Department of Transportation (Division of Project Development).

This grant of privilege in the public way shall be subject to the provisions of Section 10-28-015 and all other required provisions of the Municipal Code of Chicago.

The grantee shall pay to the City of Chicago as compensation for the privilege #1112448 herein granted the sum of four hundred ($400.00) per annum in advance.

A 25% penalty will be added for payments received after due date.

The permit holder agrees to hold the City of Chicago harmless for any damage, relocation or replacement costs associated with damage, relocation or removal of private property caused by the City performing work in the public way.

Authority herein given and granted for a period of five (5) years from and after Date of Passage.

Alderman James A. Balcer

James A. Balcer 11th Ward



(SOUTH UNION ELEVATION)

ENCLOSED ENTRANCE


N T S

FREDDIES INC.
701 WEST 31ST STREET
CHICAGO, IL 60616

4'-8" NEW RED FABRIC WEATHER BREAK ENTRANCE WITH 36" DOOR TO MATCH EXISTING FABRIC AWNINGS

3'-6" NEW RED FABRIC WEATHER BREAK ENTRANCE WITH 36" DOOR TO MATCH EXISTING FABRIC AWNINGS

(SIDE ELEVATION)

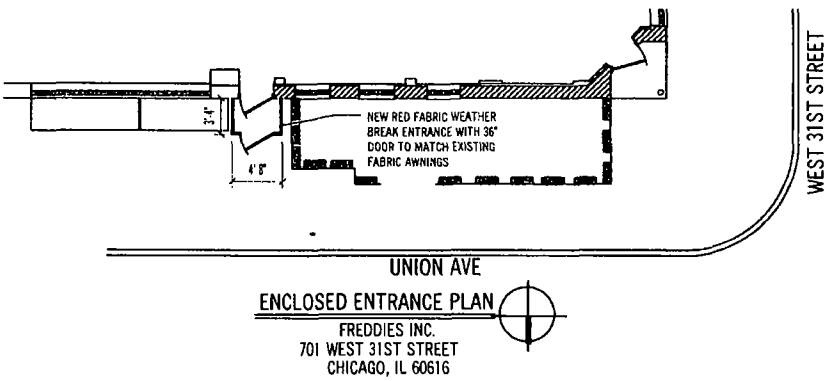

ENCLOSED ENTRANCE PLAN

FREDDIES INC.
701 WEST 31ST STREET
CHICAGO, IL 60616

Department of Business Affairs and Consumer Protection
Small Business Center - Public Way Use Unit
City Hall - 121 N. LaSalle Street, Room 800 • Chicago, IL 60602
(312)-74-GOBIZ (312-744-6249) • (312) 744-1944 (TTY)
http://www.cityofchicago.org/bacp

04/30/2014

Alderman **James A. Balcer**
Ward # **11**
City of Chicago
City Hall, Room **203**
121 North LaSalle Street
Chicago, Illinois 60602

Re: An ordinance to use and maintain a portion of the public right-of-way for **one (1) wind screen(s)** for **FREDDIES**, adjacent to the premises known as **701 W. 31st St.**.

Dear Alderman **James A. Balcer**:

The applicant referenced above has requested the use of the public right-of-way for a **wind screen(s)**. An ordinance has been prepared by the Department of Business Affairs and Consumer Protection – Small Business Center - Public Way Use Unit for presentation to the City Council. Because this request was made for properties located in your ward, as approved by you as per the attached, I respectfully request that you introduce the attached ordinance at the next City Council meeting.

If you have any questions regarding this ordinance, please contact Anthony Bertuca at (312) 744-5506.

Department of Business Affairs and Consumer Protection

City of Chicago

O2014-3773

Office of the City Clerk

Document Tracking Sheet

Meeting Date:	4/30/2014
Sponsor(s):	Balcer (11)
Type:	Ordinance
Title:	Grant(s) of privilege in public way for Martinez Supermarket
Committee(s) Assignment:	Committee on Transportation and Public Way

ORDINANCE
MARTINEZ SUPERMARKET
Acct. No. 6255 - 3
Permit No. 1095271

Be It Ordained by the City Council of the City of Chicago:

SECTION 1. Permission and authority are hereby given and granted to MARTINEZ SUPERMARKET, upon the terms and subject to the conditions of this ordinance to maintain and use one (1) sign(s) projecting over the public right-of-way attached to its premises known as 3301 S. Morgan St..

Said sign structure(s) measures as follows; along S. Morgan:
One (1) at six (6) feet in length, four (4) feet in height and twelve (12) feet above grade level.

The location of said privilege shall be as shown on prints kept on file with the Department of Business Affairs and Consumer Protection and the Office of the City Clerk.

Said privilege shall be constructed in accordance with plans and specifications approved by the Department of Transportation (Division of Project Development) and Zoning Department - Signs.

This grant of privilege in the public way shall be subject to the provisions of Section 10-28-015 and all other required provisions of the Municipal Code of Chicago.

The grantee shall pay to the City of Chicago as compensation for the privilege #1095271 herein granted the sum of one hundred ($100.00) per annum in advance.

A 25% penalty will be added for payments received after due date.

The permit holder agrees to hold the City of Chicago harmless for any damage, relocation or replacement costs associated with damage, relocation or removal of private property caused by the City performing work in the public way.


Authority herein given and granted for a period of five (5) years from and after Date of Passage.

Alderman James A. Balcer

James A. Balcer 11th Ward

APPLICATION TO USE THE PUBLIC RIGHT OF WAY

EXAMPLE OF SIGN DRAWING

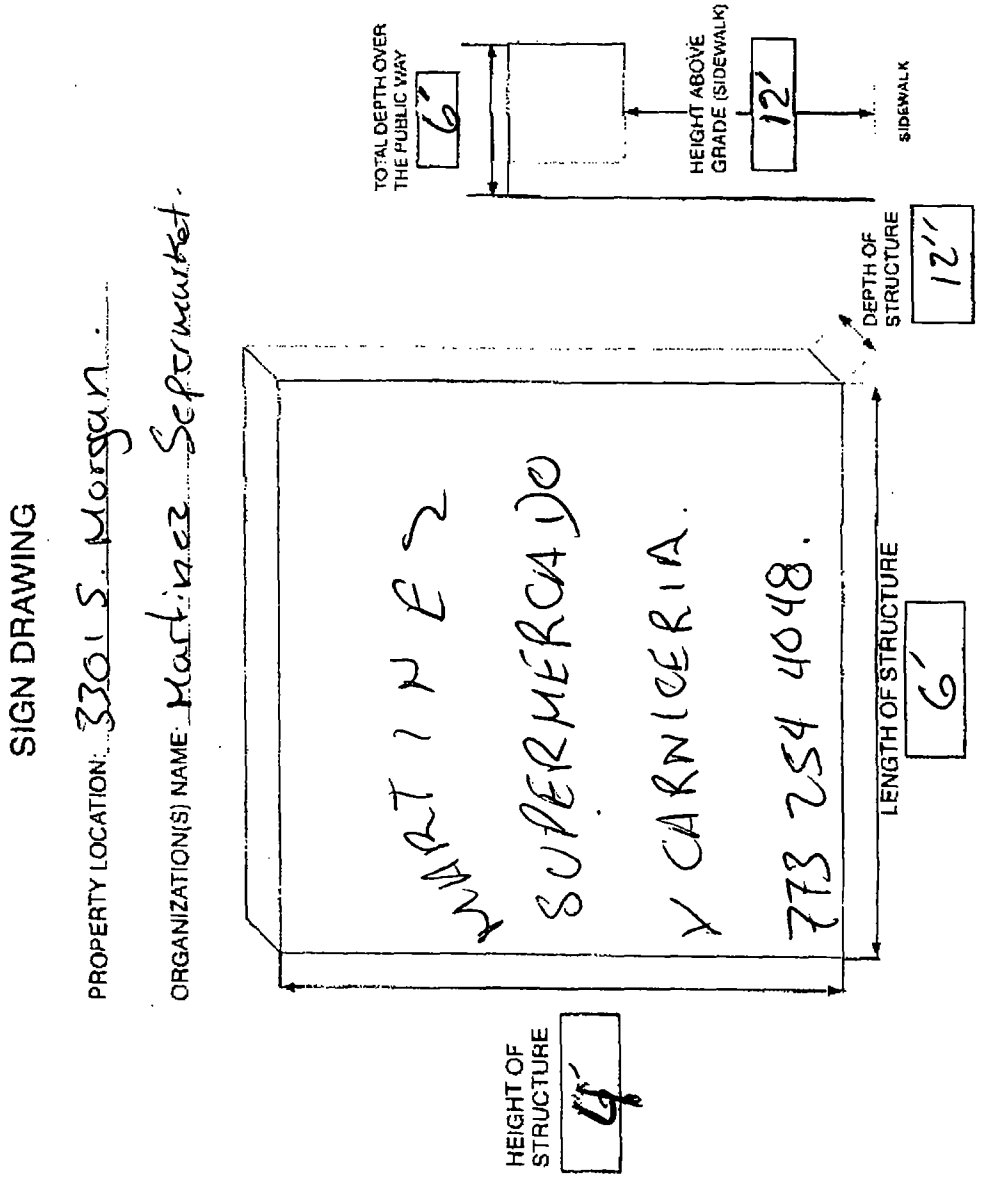

Department of Business Affairs and Consumer Protection
Small Business Center - Public Way Use Unit
City Hall - 121 N. LaSalle Street, Room 800 • Chicago, IL 60602
(312)-74-GOBIZ (312-744-6249) • (312) 744-1944 (TTY)
http://www.cityofchicago.org/bacp

04/30/2014

Alderman **James A. Balcer**
Ward # **11**
City of Chicago
City Hall, Room **203**
121 North LaSalle Street
Chicago, Illinois 60602

Re: An ordinance to use and maintain a portion of the public right-of-way for **one (1) sign(s)** for **MARTINEZ SUPERMARKET**, adjacent to the premises known as **3301 S. Morgan St.**.

Dear Alderman **James A. Balcer**:

The applicant referenced above has requested the use of the public right-of-way for a **sign(s)**. An ordinance has been prepared by the Department of Business Affairs and Consumer Protection – Small Business Center - Public Way Use Unit for presentation to the City Council. Because this request was made for properties located in your ward, as approved by you as per the attached, I respectfully request that you introduce the attached ordinance at the next City Council meeting.

If you have any questions regarding this ordinance, please contact Anthony Bertuca at (312) 744-5506.

Department of Business Affairs and Consumer Protection

City of Chicago

O2014-3843

Office of the City Clerk

Document Tracking Sheet

Meeting Date:	4/30/2014
Sponsor(s):	Balcer (11)
Type:	Ordinance
Title:	Grant(s) of privilege in public way for Public Storage
Committee(s) Assignment:	Committee on Transportation and Public Way

ORDINANCE
PUBLIC STORAGE
Acct. No. 211743 - 11
Permit No. 1112528

Be It Ordained by the City Council of the City of Chicago:

SECTION 1. Permission and authority are hereby given and granted to PUBLIC STORAGE, upon the terms and subject to the conditions of this ordinance to maintain and use one (1) sign(s) projecting over the public right-of-way attached to its premises known as 3659 S. Ashland Ave..

Said sign structure(s) measures as follows; along S. Ashland Avenue:
One (1) at ten (10) feet in length, seven (7) feet in height and thirteen (13) feet above grade level.

The location of said privilege shall be as shown on prints kept on file with the Department of Business Affairs and Consumer Protection and the Office of the City Clerk.

Said privilege shall be constructed in accordance with plans and specifications approved by the Department of Transportation (Division of Project Development) and Zoning Department - Signs.

This grant of privilege in the public way shall be subject to the provisions of Section 10-28-015 and all other required provisions of the Municipal Code of Chicago.

The grantee shall pay to the City of Chicago as compensation for the privilege #1112528 herein granted the sum of three hundred ($300.00) per annum in advance.

A 25% penalty will be added for payments received after due date.

The permit holder agrees to hold the City of Chicago harmless for any damage, relocation or replacement costs associated with damage, relocation or removal of private property caused by the City performing work in the public way.


Authority herein given and granted for a period of five (5) years from and after 01/13/2014.


Alderman James A. Balcer

James A. Balcer 11th Ward

S
E + W
N

3659 S Ashland Ave Chicago IL 60609
Sign is on the west wall and is 2 sided facing north and south

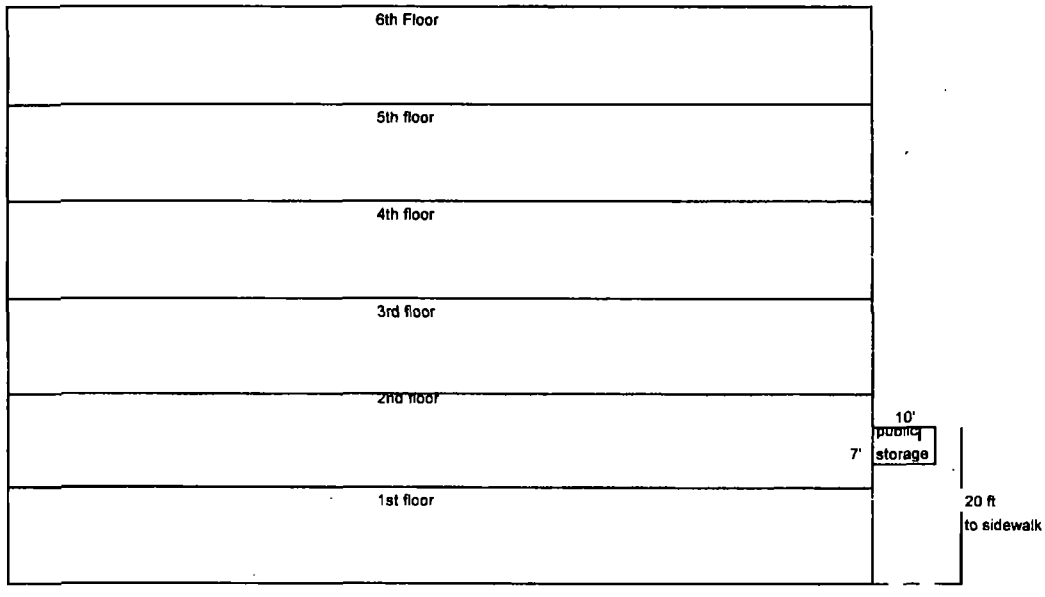

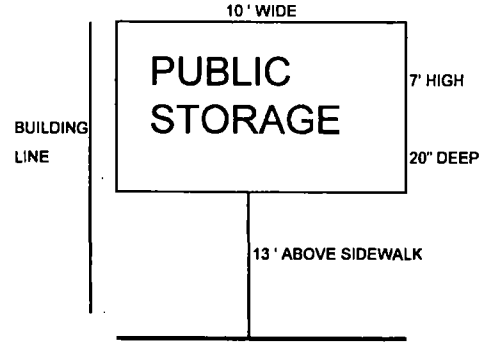

Department of Business Affairs and Consumer Protection
Small Business Center - Public Way Use Unit
City Hall - 121 N. LaSalle Street, Room 800 • Chicago, IL 60602
(312)-74-GOBIZ (312-744-6249) • (312) 744-1944 (TTY)
http://www.cityofchicago.org/bacp

04/30/2014

Alderman **James A. Balcer**
Ward # **11**
City of Chicago
City Hall, Room **203**
121 North LaSalle Street
Chicago, Illinois 60602

Re: An ordinance to use and maintain a portion of the public right-of-way for **one (1) sign(s)** for **PUBLIC STORAGE**, adjacent to the premises known as **3659 S. Ashland Ave.**.

Dear Alderman **James A. Balcer**:

The applicant referenced above has requested the use of the public right-of-way for a **sign(s)**. An ordinance has been prepared by the Department of Business Affairs and Consumer Protection – Small Business Center - Public Way Use Unit for presentation to the City Council. Because this request was made for properties located in your ward, as approved by you as per the attached, I respectfully request that you introduce the attached ordinance at the next City Council meeting.

If you have any questions regarding this ordinance, please contact Anthony Bertuca at (312) 744-5506.

Department of Business Affairs and Consumer Protection

City of Chicago

O2014-3850

Office of the City Clerk

Document Tracking Sheet

Meeting Date:	4/30/2014
Sponsor(s):	Cardenas (12)
Type:	Ordinance
Title:	Grant(s) of privilege in public way for Miramar Travel Services
Committee(s) Assignment:	Committee on Transportation and Public Way

ORDINANCE
MIRAMAR TRAVEL SERVICES
Acct. No. 381900 - 1
Permit No. 1112286

Be It Ordained by the City Council of the City of Chicago:

SECTION 1. Permission and authority are hereby given and granted to MIRAMAR TRAVEL SERVICES, upon the terms and subject to the conditions of this ordinance to maintain and use, as now constructed, four (4) Light Fixture(s) projecting over the public right-of-way adjacent to its premises known as 2640 W. 47th St..

Said Light Fixture(s) at W. 47th Street measure(s):
Four (4) at five (5) feet in length, one (1) foot in width and nine point five eight (9.58) feet above grade level.

The location of said privilege shall be as shown on prints kept on file with the Department of Business Affairs and Consumer Protection and the Office of the City Clerk.

Said privilege shall be constructed in accordance with plans and specifications approved by the Department of Transportation (Division of Project Development).

This grant of privilege in the public way shall be subject to the provisions of Section 10-28-015 and all other required provisions of the Municipal Code of Chicago.

The grantee shall pay to the City of Chicago as compensation for the privilege #1112286 herein granted the sum of ninety ($90.00) per annum in advance.


A 25% penalty will be added for payments received after due date.

The permit holder agrees to hold the City of Chicago harmless for any damage, relocation or replacement costs associated with damage, relocation or removal of private property caused by the City performing work in the public way.

Authority herein given and granted for a period of five (5) years from and after 01/13/2014.

Alderman _____

George Cardenas 12th Ward

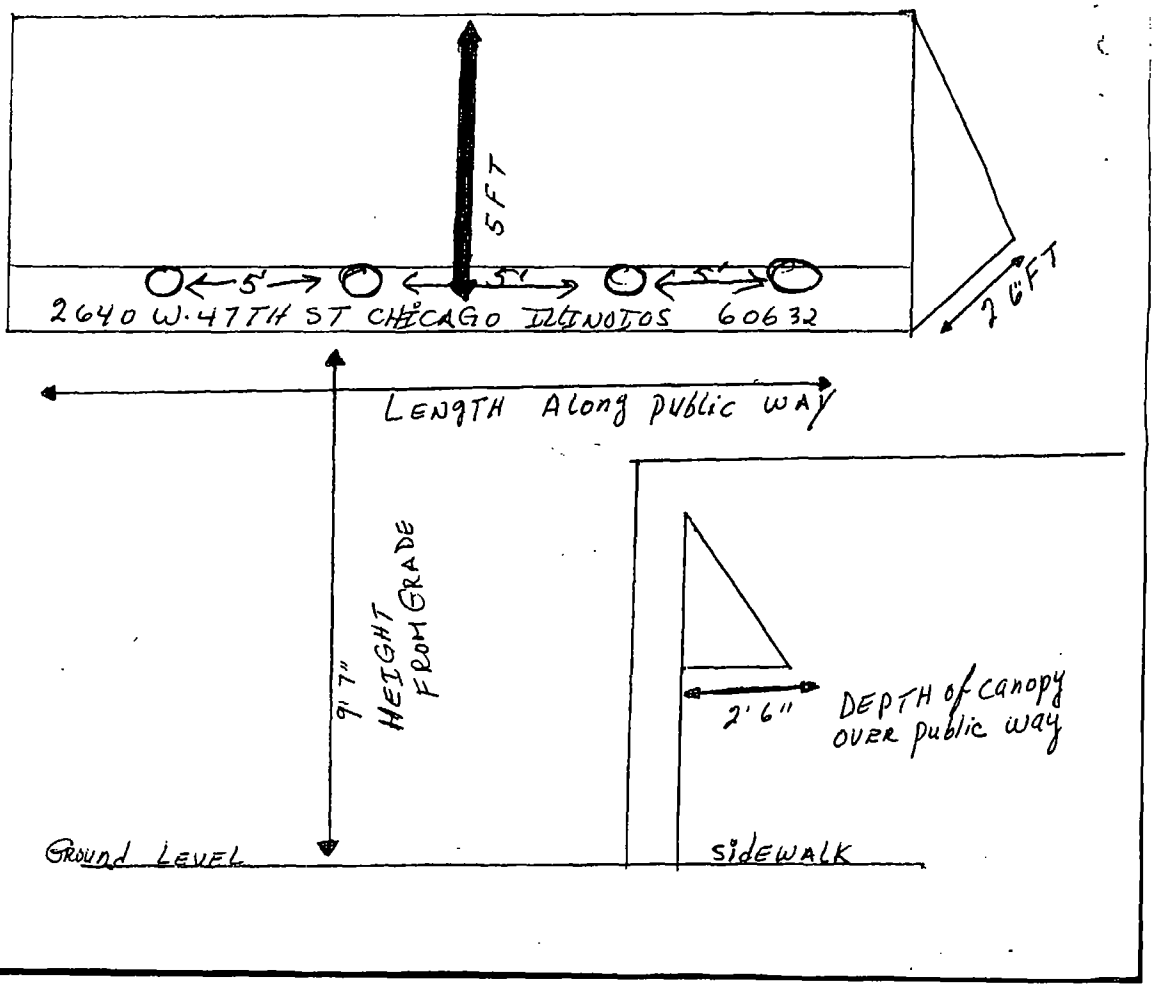
5FT
5'
5'
5'
2640 W. 47TH ST CHICAGO ILLINOIS 60632
2'6"
LENGTH Along public way
9'7"
HEIGHT FROM GRADE
2'6"
DEPTH of canopy over public way
GROUND LEVEL
SIDEWALK

Department of Business Affairs and Consumer Protection
Small Business Center - Public Way Use Unit
City Hall - 121 N. LaSalle Street, Room 800 • Chicago, IL 60602
(312)-74-GOBIZ (312-744-6249) • (312) 744-1944 (TTY)
http://www.cityofchicago.org/bacp

04/30/2014

Alderman **George Cardenas**
Ward # **12**
City of Chicago
City Hall, Room **203**
121 North LaSalle Street
Chicago, Illinois 60602

Re: An ordinance to use and maintain a portion of the public right-of-way for **four (4) light fixture(s)** for **MIRAMAR TRAVEL SERVICES**, adjacent to the premises known as **2640 W. 47th St.**.

Dear Alderman **George Cardenas**:

The applicant referenced above has requested the use of the public right-of-way for a **light fixture(s)**. An ordinance has been prepared by the Department of Business Affairs and Consumer Protection – Small Business Center - Public Way Use Unit for presentation to the City Council. Because this request was made for properties located in your ward, as approved by you as per the attached, I respectfully request that you introduce the attached ordinance at the next City Council meeting.

If you have any questions regarding this ordinance, please contact Anthony Bertuca at (312) 744-5506.

Department of Business Affairs and Consumer Protection

City of Chicago

O2014-3853

Office of the City Clerk

Document Tracking Sheet

Meeting Date:	4/30/2014
Sponsor(s):	Quinn (13)
Type:	Ordinance
Title:	Grant(s) of privilege in public way for Aztek Automotive
Committee(s) Assignment:	Committee on Transportation and Public Way

ORDINANCE

AZTEK AUTOMOTIVE
Acct. No. 256454 - 1
Permit No. 1110170

Be It Ordained by the City Council of the City of Chicago:

SECTION 1. Permission and authority are hereby given and granted to AZTEK AUTOMOTIVE, upon the terms and subject to the conditions of this ordinance to maintain and use one (1) sign(s) projecting over the public right-of-way attached to its premises known as 6425 S. Pulaski Rd..

Said sign structure(s) measures as follows; along S. Pulaski Road:
One (1) at eight (8) feet in length, five (5) feet in height and ten (10) feet above grade level.

The location of said privilege shall be as shown on prints kept on file with the Department of Business Affairs and Consumer Protection and the Office of the City Clerk.

Said privilege shall be constructed in accordance with plans and specifications approved by the Department of Transportation (Division of Project Development) and Zoning Department - Signs.

This grant of privilege in the public way shall be subject to the provisions of Section 10-28-015 and all other required provisions of the Municipal Code of Chicago.

The grantee shall pay to the City of Chicago as compensation for the privilege #1110170 herein granted the sum of three hundred ($300.00) per annum in advance.

A 25% penalty will be added for payments received after due date.

The permit holder agrees to hold the City of Chicago harmless for any damage, relocation or replacement costs associated with damage, relocation or removal of private property caused by the City performing work in the public way.

Authority herein given and granted for a period of five (5) years from and after Date of Passage.

Alderman _____

Marty Quinn 13th Ward

8'-0"

5'-0"

8/0 CHAIN
ATTATCHED TO 301 CLIPS

AZTEK AUTOMOTIVE
AUTO PARTS
COMPLETE
AUTO REPAIR
773-735-3388


5'X8' DOUBLE FACE SIGN WITH # 8/0 GUIDE CHAINS ATTATCHED TO 301 CLIPS INTO WALL WITH EXPANSION BOLTS


50'-0" STORE FRONT

SHOWING SIGN ON BUILDING

5'-0"

10'-0"

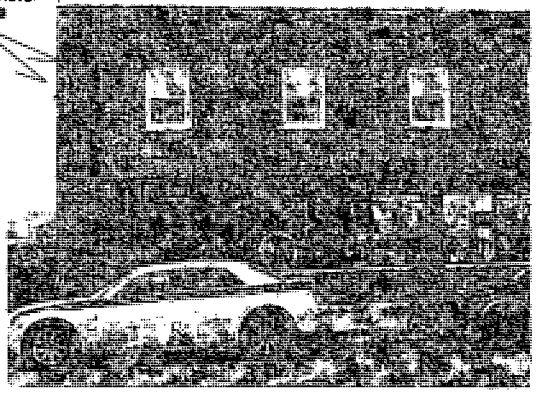

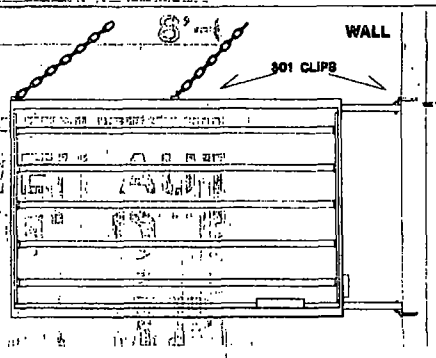

2" X 2" X 3/16" GALV. ANGLE IRON WITH 301 CLIPS ATTATCHED GOING INTO WALL WITH EXPANSION BOLTS AS SHOWN

2" X 2" X 3/16" GALV. ANGLE IRON FRAME / WELDED

1 1/2" X 3/8" GALV. BOLTS

20 GAUGE GALV. DRUM

2" X 2" GALV. 20 GA. TRIM

1/2" DRAIN HOLES

3/16" LEXAN FACES

ALL WIRING IN 20 GA. RACEWAYS
NO. 14 WIRE 600V. 15 AMP

HIGH OUTPUT LAMPS
1,000 V. LAMP HOLDERS

DISCONNECT SWITCH

800 M.A. BALLASTS 110 V.

U.L. APPROVED

Best Neon Sign

SCALE NO SCALE DR. NO. AUTOPERM
CUSTOMER AZTEX AUTOMOTIVE
JOB ADDRESS 6425 S. PULASKI
CITY CHICAGO STATE IL.
ARTIST MICHAEL DATE 11/26/13
SALES APPROVED DATE
CUSTOMER APPROVAL:

By signing this approval box on this sketch, I understand that I am accepting all aspects of this drawing. This includes artwork, specifications, dimensions, spelling and any other representations herein. I also understand that color representations on this sketch are approximate, and may not match manufactured product exactly.

Department of Business Affairs and Consumer Protection
Small Business Center - Public Way Use Unit
City Hall - 121 N LaSalle Street, Room 800 • Chicago, IL 60602
(312)-74-GOBIZ (312-744-6249) • (312) 744-1944 (TTY)
http://www.cityofchicago.org/bacp

2nd ATTEMPT AT INTRODUCTION

04/30/2014

Alderman **Marty Quinn**
Ward # **13**
City of Chicago
City Hall, Room **203**
121 North LaSalle Street
Chicago, Illinois 60602

Re: An ordinance to use and maintain a portion of the public right-of-way for **one (1) sign(s)** for **AZTEK AUTOMOTIVE**, adjacent to the premises known as **6425 S. Pulaski Rd.**.

Dear Alderman **Marty Quinn**:

The applicant referenced above has requested the use of the public right-of-way for a **sign(s)**. An ordinance has been prepared by the Department of Business Affairs and Consumer Protection – Small Business Center - Public Way Use Unit for presentation to the City Council. Because this request was made for properties located in your ward, as approved by you as per the attached, I respectfully request that you introduce the attached ordinance at the next City Council meeting.

If you have any questions regarding this ordinance, please contact Anthony Bertuca at (312) 744-5506.

Department of Business Affairs and Consumer Protection

City of Chicago

O2014-3856

Office of the City Clerk

Document Tracking Sheet

Meeting Date:	4/30/2014
Sponsor(s):	Quinn (13)
Type:	Ordinance
Title:	Grant(s) of privilege in public way for Dollar Mix
Committee(s) Assignment:	Committee on Transportation and Public Way

ORDINANCE
DOLLAR MIX
Acct. No. 353627 - 1
Permit No. 1092575

Be It Ordained by the City Council of the City of Chicago:

SECTION 1. Permission and authority are hereby given and granted to DOLLAR MIX, upon the terms and subject to the conditions of this ordinance to maintain and use one (1) sign(s) projecting over the public right-of-way attached to its premises known as 3822 W. 63rd St..

Said sign structure(s) measures as follows; along W. 63RD ST.:
One (1) at fifteen (15) feet in length, three (3) feet in height and fifteen (15) feet above grade level.

The location of said privilege shall be as shown on prints kept on file with the Department of Business Affairs and Consumer Protection and the Office of the City Clerk.

Said privilege shall be constructed in accordance with plans and specifications approved by the Department of Transportation (Division of Project Development) and Zoning Department - Signs.

This grant of privilege in the public way shall be subject to the provisions of Section 10-28-015 and all other required provisions of the Municipal Code of Chicago.

The grantee shall pay to the City of Chicago as compensation for the privilege #1092575 herein granted the sum of three hundred ($300.00) per annum in advance.

A 25% penalty will be added for payments received after due date.

The permit holder agrees to hold the City of Chicago harmless for any damage, relocation or replacement costs associated with damage, relocation or removal of private property caused by the City performing work in the public way.


Authority herein given and granted for a period of five (5) years from and after Date of Passage.

Alderman _____

Marty Quinn 13th Ward

APPLICATION TO USE THE PUBLIC RIGHT OF WAY

EXAMPLE OF SIGN DRAWING

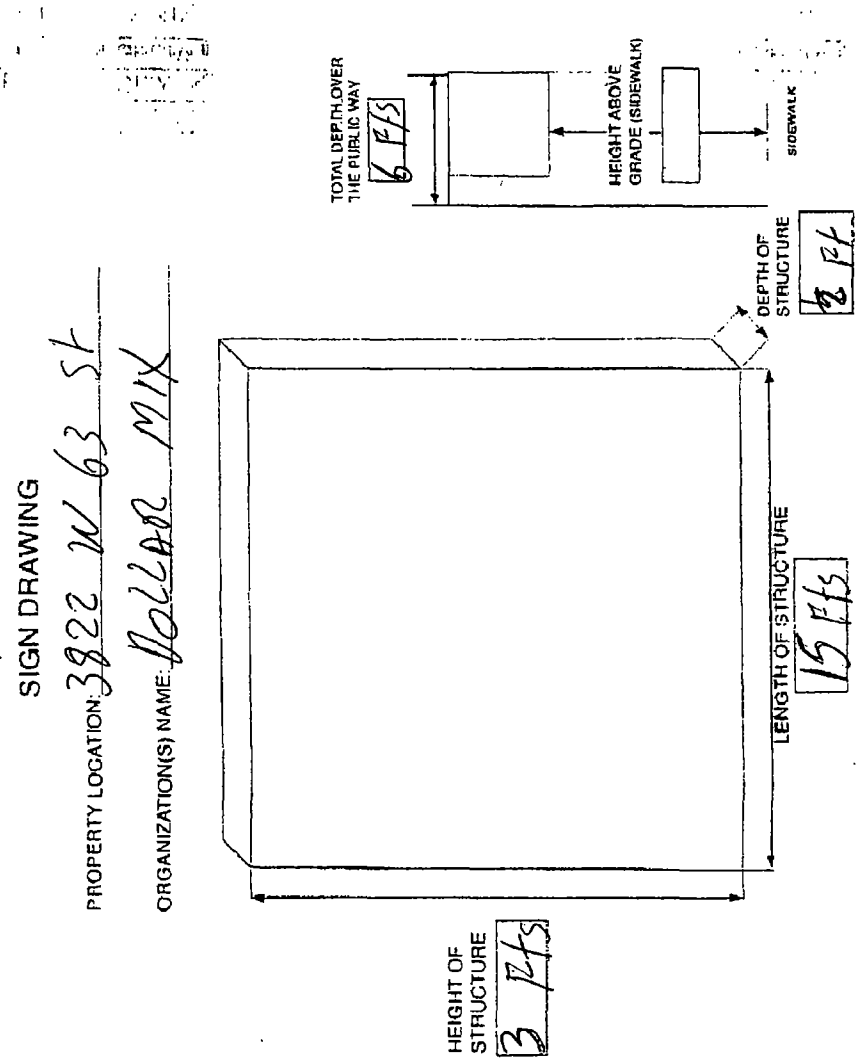

Department of Business Affairs and Consumer Protection
Small Business Center - Public Way Use Unit
City Hall - 121 N LaSalle Street, Room 800 • Chicago, IL 60602
(312)-74-GOBIZ (312-744-6249) • (312) 744-1944 (TTY)
http://www.cityofchicago.org/bacp

2nd ATTEMPT AT INTRODUCTION

04/30/2014

Alderman **Marty Quinn**
Ward # **13**
City of Chicago
City Hall, Room **203**
121 North LaSalle Street
Chicago, Illinois 60602

Re: An ordinance to use and maintain a portion of the public right-of-way for **one (1) sign(s)** for **DOLLAR MIX**, adjacent to the premises known as **3822 W. 63rd St.**.

Dear Alderman **Marty Quinn**:

The applicant referenced above has requested the use of the public right-of-way for a **sign(s)**. An ordinance has been prepared by the Department of Business Affairs and Consumer Protection – Small Business Center - Public Way Use Unit for presentation to the City Council. Because this request was made for properties located in your ward, as approved by you as per the attached, I respectfully request that you introduce the attached ordinance at the next City Council meeting.

If you have any questions regarding this ordinance, please contact Anthony Bertuca at (312) 744-5506.

Department of Business Affairs and Consumer Protection

City of Chicago

O2014-3861

Office of the City Clerk

Document Tracking Sheet

Meeting Date:	4/30/2014
Sponsor(s):	Quinn (13)
Type:	Ordinance
Title:	Grant(s) of privilege in public way for La Clinica, S.C.
Committee(s) Assignment:	Committee on Transportation and Public Way

ORDINANCE
LA CLINICA, S.C.
Acct. No. 323735 - 1
Permit No. 1111952

Be It Ordained by the City Council of the City of Chicago:

SECTION 1. Permission and authority are hereby given and granted to LA CLINICA, S.C., upon the terms and subject to the conditions of this ordinance to maintain and use one (1) sign(s) projecting over the public right-of-way attached to its premises known as 5738 S. Pulaski Rd..

Said sign structure(s) measures as follows; along S. PULASKI ROAD:
One (1) at eight (8) feet in length, three point nine two (3.92) feet in height and ten (10) feet above grade level.

The location of said privilege shall be as shown on prints kept on file with the Department of Business Affairs and Consumer Protection and the Office of the City Clerk

Said privilege shall be constructed in accordance with plans and specifications approved by the Department of Transportation (Division of Project Development) and Zoning Department- Signs.

This grant of privilege in the public way shall be subject to the provisions of Section 10-28-015 and all other required provisions of the Municipal Code of Chicago.

The grantee shall pay to the City of Chicago as compensation for the privilege #1111952 herein granted the sum of three hundred ($300.00) per annum in advance.

A 25% penalty will be added for payments received after due date

The permit holder agrees to hold the City of Chicago harmless for any damage, relocation or replacement costs associated with damage, relocation or removal of private property caused by the City performing work in the public way.

Authority herein given and granted for a period of five (5) years from and after 11/05/2013.

Alderman _____

Marty Quinn 13th Ward

3.92

8

Department of Business Affairs and Consumer Protection
Small Business Center - Public Way Use Unit
City Hall - 121 N LaSalle Street, Room 800 • Chicago, IL 60602
(312)-74-GOBIZ (312-744-6249) • (312) 744-1944 (TTY)
http://www.cityofchicago.org/bacp

2nd ATTEMPT AT INTRODUCTION

04/02/2014

Alderman **Marty Quinn**
Ward # **13**
City of Chicago
City Hall, Room **203**
121 North LaSalle Street
Chicago, Illinois 60602

Re: An ordinance to use and maintain a portion of the public right-of-way for **one (1) sign(s)** for **LA CLINICA, S.C.**, adjacent to the premises known as **5738 S. Pulaski Rd.**.

Dear Alderman **Marty Quinn**:

The applicant referenced above has requested the use of the public right-of-way for a **sign(s)**. An ordinance has been prepared by the Department of Business Affairs and Consumer Protection – Small Business Center - Public Way Use Unit for presentation to the City Council. Because this request was made for properties located in your ward, as approved by you as per the attached, I respectfully request that you introduce the attached ordinance at the next City Council meeting.

If you have any questions regarding this ordinance, please contact Anthony Bertuca at (312) 744-5506.

Department of Business Affairs and Consumer Protection

City of Chicago

O2014-3870

Office of the City Clerk

Document Tracking Sheet

Meeting Date:	4/30/2014
Sponsor(s):	Burke (14)
Type:	Ordinance
Title:	Grant(s) of privilege in public way for First Capital Realtors
Committee(s) Assignment:	Committee on Transportation and Public Way

ORDINANCE
FIRST CAPITAL REALTORS
Acct. No. 333186 - 1
Permit No. 1112496

Be It Ordained by the City Council of the City of Chicago:

SECTION 1. Permission and authority are hereby given and granted to FIRST CAPITAL REALTORS, upon the terms and subject to the conditions of this ordinance to maintain and use one (1) sign(s) projecting over the public right-of-way attached to its premises known as 4846 S. Pulaski Rd..

Said sign structure(s) measures as follows; along S. Pulaski Road:
One (1) at eight (8) feet in length, four (4) feet in height and fourteen (14) feet above grade level.

The location of said privilege shall be as shown on prints kept on file with the Department of Business Affairs and Consumer Protection and the Office of the City Clerk.

Said privilege shall be constructed in accordance with plans and specifications approved by the Department of Transportation (Division of Project Development) and Zoning Department - Signs.

This grant of privilege in the public way shall be subject to the provisions of Section 10-28-015 and all other required provisions of the Municipal Code of Chicago.

The grantee shall pay to the City of Chicago as compensation for the privilege #1112496 herein granted the sum of three hundred ($300.00) per annum in advance.


A 25% penalty will be added for payments received after due date.

The permit holder agrees to hold the City of Chicago harmless for any damage, relocation or replacement costs associated with damage, relocation or removal of private property caused by the City performing work in the public way.

Authority herein given and granted for a period of five (5) years from and after 01/13/2014.

Alderman

Edward M. Burke 14th Ward

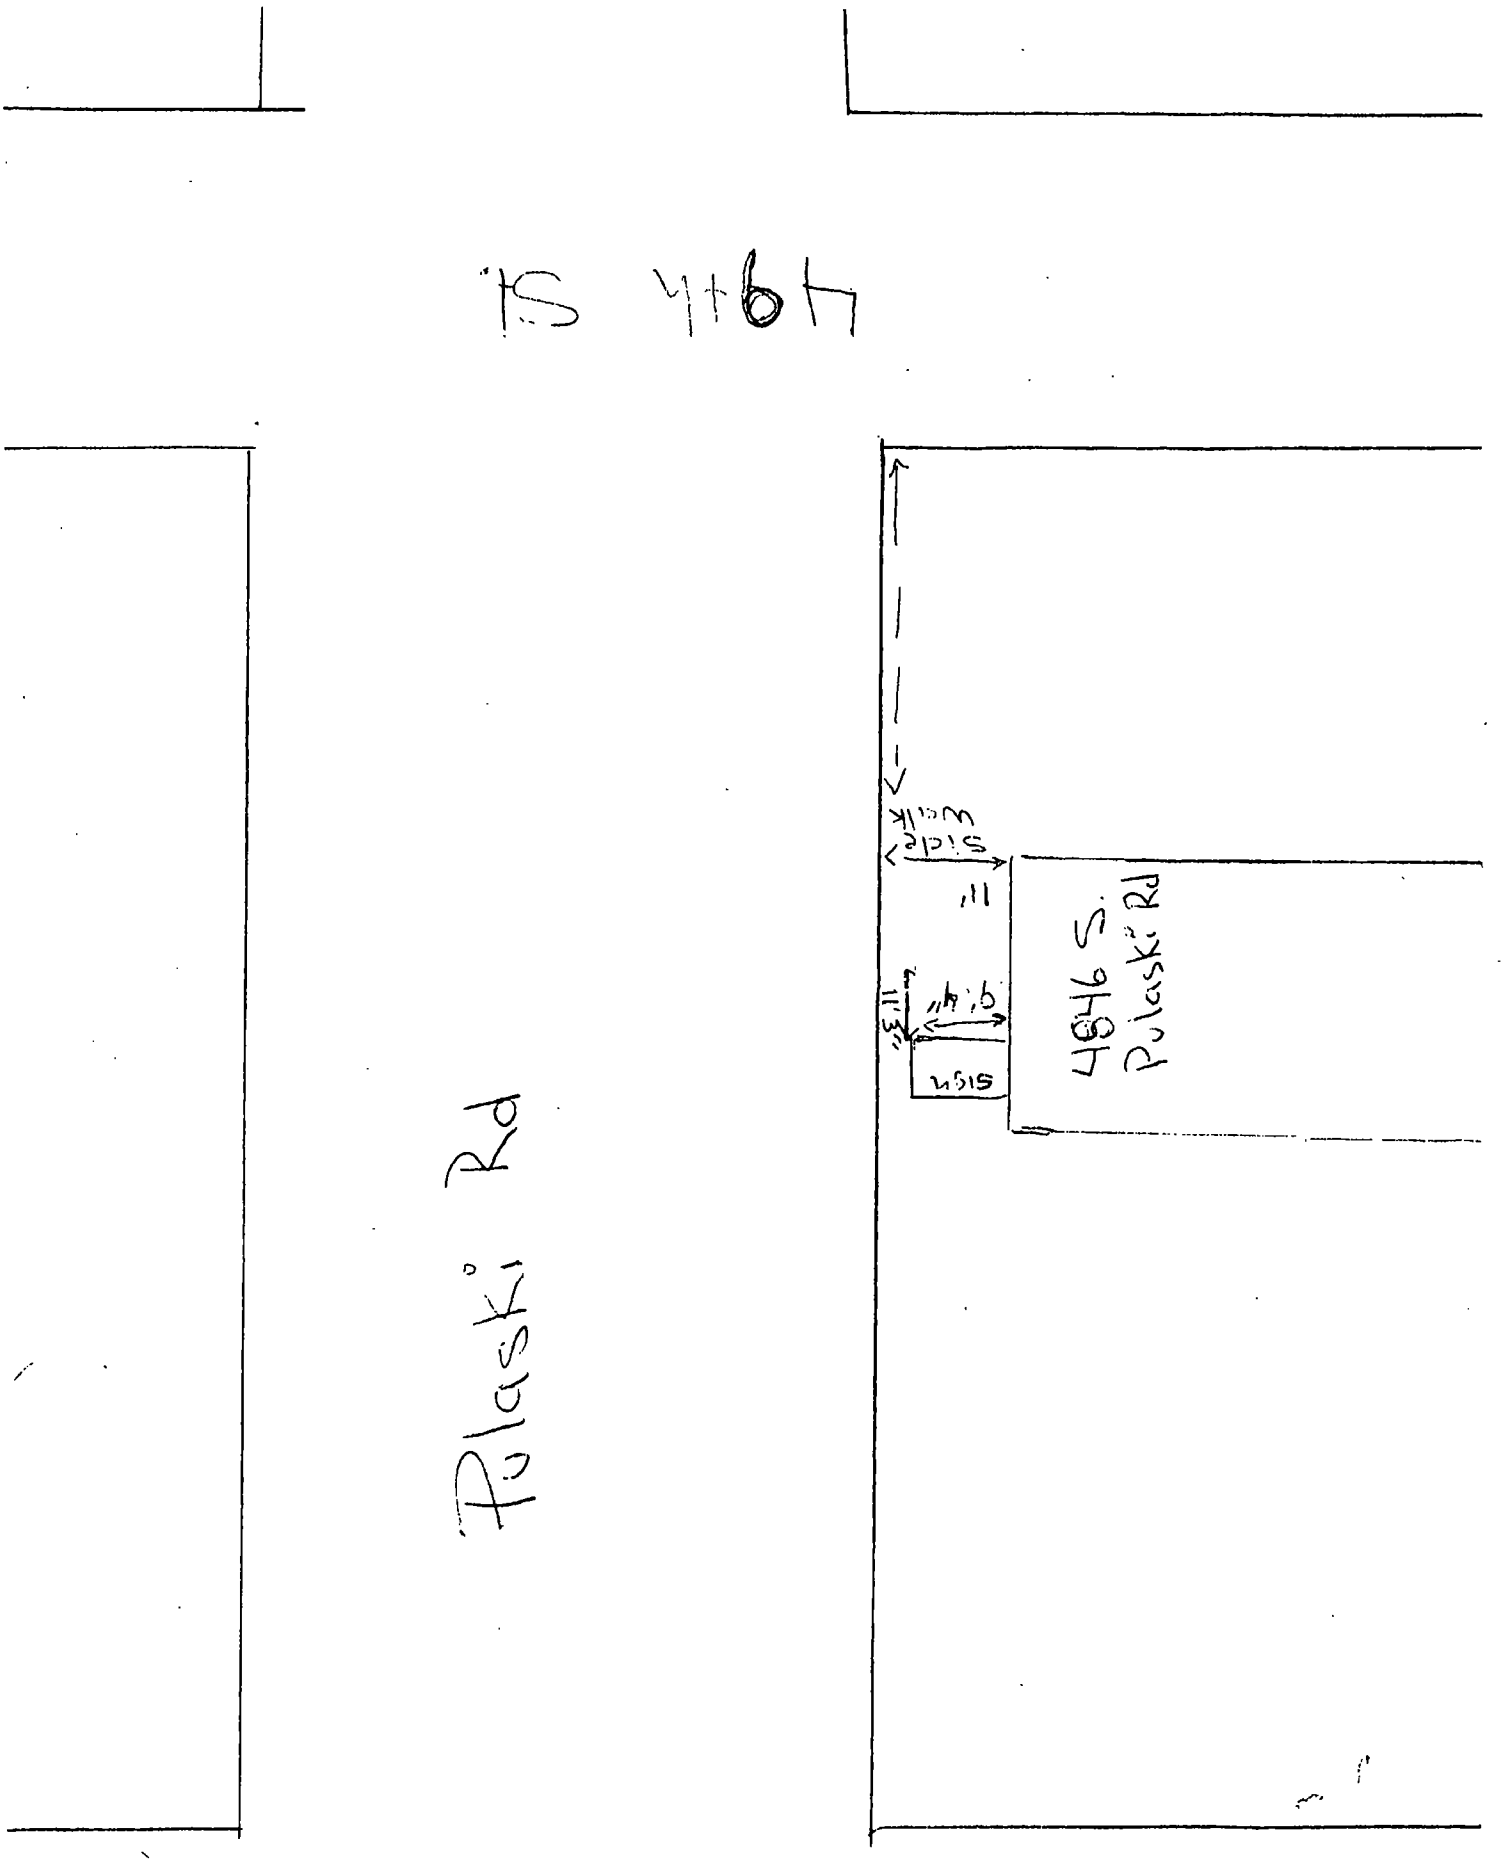
4946 S
Pulaski Rd
sign
11'
11'
9'4"
Pulaski Rd

Department of Business Affairs and Consumer Protection
Small Business Center - Public Way Use Unit
City Hall - 121 N. LaSalle Street, Room 800 • Chicago, IL 60602
(312)-74-GOBIZ (312-744-6249) • (312) 744-1944 (TTY)
http://www.cityofchicago.org/bacp

04/30/2014

Alderman **Edward M. Burke**
Ward # **14**
City of Chicago
City Hall, Room **302**
121 North LaSalle Street
Chicago, Illinois 60602

Re: An ordinance to use and maintain a portion of the public right-of-way for **one (1) sign(s)** for **FIRST CAPITAL REALTORS**, adjacent to the premises known as **4846 S. Pulaski Rd.**.

Dear Alderman **Edward M. Burke**:

The applicant referenced above has requested the use of the public right-of-way for a **sign(s)**. An ordinance has been prepared by the Department of Business Affairs and Consumer Protection – Small Business Center - Public Way Use Unit for presentation to the City Council. Because this request was made for properties located in your ward, as approved by you as per the attached, I respectfully request that you introduce the attached ordinance at the next City Council meeting.

If you have any questions regarding this ordinance, please contact Anthony Bertuca at (312) 744-5506.

Department of Business Affairs and Consumer Protection

City of Chicago

O2014-3873

Office of the City Clerk

Document Tracking Sheet

Meeting Date:	4/30/2014
Sponsor(s):	Burke (14)
Type:	Ordinance
Title:	Grant(s) of privilege in public way for Ray Gallagher State Farm Insurance
Committee(s) Assignment:	Committee on Transportation and Public Way

ORDINANCE
RAY GALLAGHER STATE FARM INSURANCE
Acct. No. 207917 - 1
Permit No. 1112308

Be It Ordained by the City Council of the City of Chicago:

SECTION 1. Permission and authority are hereby given and granted to RAY GALLAGHER STATE FARM INSURANCE, upon the terms and subject to the conditions of this ordinance to maintain and use one (1) sign(s) projecting over the public right-of-way attached to its premises known as 4848 S. Pulaski Rd..

Said sign structure(s) measures as follows; along S Pulaski Rd:
One (1) at eight (8) feet in length, three (3) feet in height and twelve (12) feet above grade level.

The location of said privilege shall be as shown on prints kept on file with the Department of Business Affairs and Consumer Protection and the Office of the City Clerk.

Said privilege shall be constructed in accordance with plans and specifications approved by the Department of Transportation (Division of Project Development) and Zoning Department - Signs.

This grant of privilege in the public way shall be subject to the provisions of Section 10-28-015 and all other required provisions of the Municipal Code of Chicago.

The grantee shall pay to the City of Chicago as compensation for the privilege #1112308 herein granted the sum of one hundred ($100.00) per annum in advance.


A 25% penalty will be added for payments received after due date.

The permit holder agrees to hold the City of Chicago harmless for any damage, relocation or replacement costs associated with damage, relocation or removal of private property caused by the City performing work in the public way.

Authority herein given and granted for a period of five (5) years from and after 01/13/2014.

Alderman _____

Edward M. Burke 14th Ward

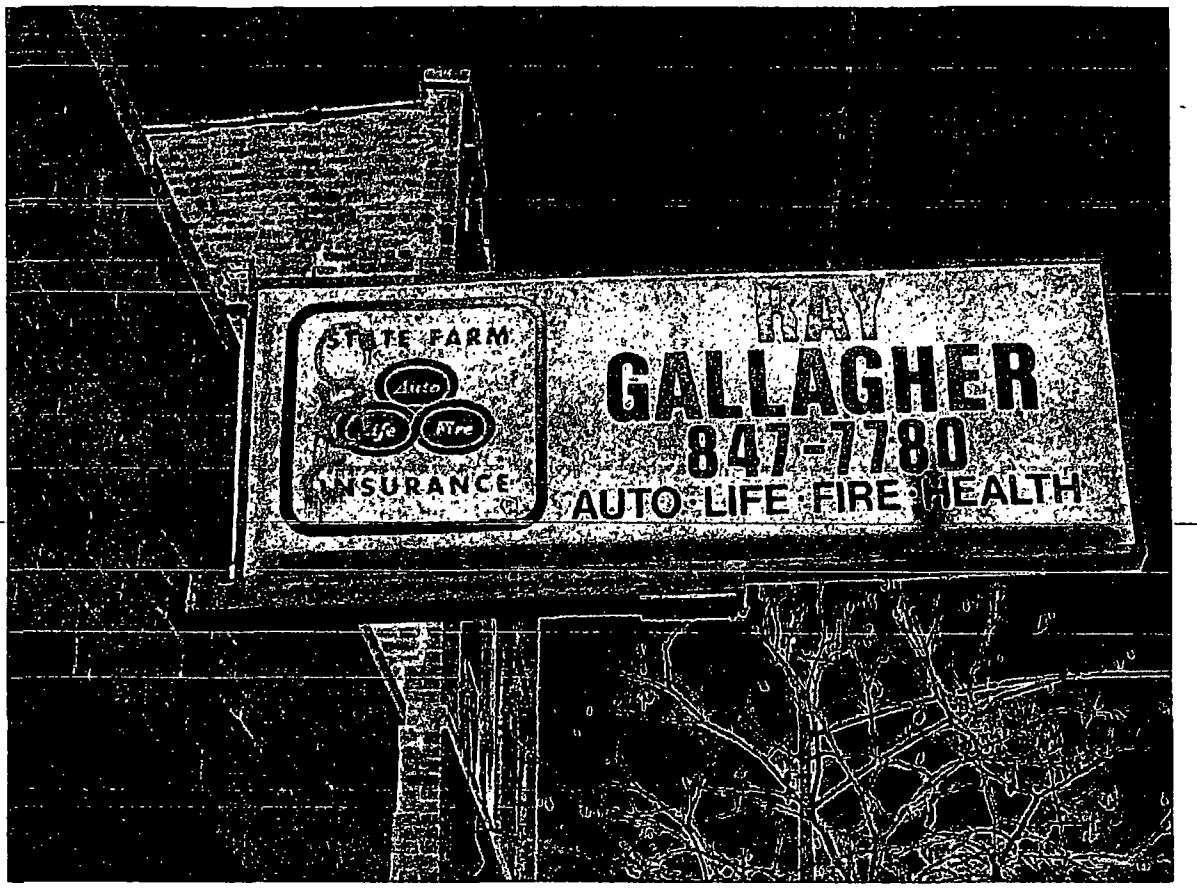
STATE FARM
INSURANCE
Auto
Life
Fire
GALLAGHER
847-7780
AUTO LIFE FIRE HEALTH

Department of Business Affairs and Consumer Protection
Small Business Center - Public Way Use Unit
City Hall - 121 N. LaSalle Street, Room 800 • Chicago, IL 60602
(312)-74-GOBIZ (312-744-6249) • (312) 744-1944 (TTY)
http://www.cityofchicago.org/bacp

04/30/2014

Alderman **Edward M. Burke**
Ward # **14**
City of Chicago
City Hall, Room **302**
121 North LaSalle Street
Chicago, Illinois 60602

Re: An ordinance to use and maintain a portion of the public right-of-way for **one (1) sign(s)** for **RAY GALLAGHER STATE FARM INSURANCE**, adjacent to the premises known as **4848 S. Pulaski Rd.**.

Dear Alderman **Edward M. Burke**:

The applicant referenced above has requested the use of the public right-of-way for a **sign(s)**. An ordinance has been prepared by the Department of Business Affairs and Consumer Protection – Small Business Center - Public Way Use Unit for presentation to the City Council. Because this request was made for properties located in your ward, as approved by you as per the attached, I respectfully request that you introduce the attached ordinance at the next City Council meeting.

If you have any questions regarding this ordinance, please contact Anthony Bertuca at (312) 744-5506.

Department of Business Affairs and Consumer Protection

City of Chicago

O2014-3877

Office of the City Clerk

Document Tracking Sheet

Meeting Date:	4/30/2014
Sponsor(s):	Thompson (16)
Type:	Ordinance
Title:	Grant(s) of privilege in public way for JK Beauty Mart, Inc.
Committee(s) Assignment:	Committee on Transportation and Public Way

ORDINANCE
JK BEAUTY MART, INC.
Acct. No. 359430 - 1
Permit No. 1108635

Be It Ordained by the City Council of the City of Chicago:

SECTION 1. Permission and authority are hereby given and granted to JK BEAUTY MART, INC., upon the terms and subject to the conditions of this ordinance to maintain and use one (1) sign(s) projecting over the public right-of-way attached to its premises known as 1008 W. 63rd St..

Said sign structure(s) measures as follows; along West 63rd Street:
One (1) at four point three three (4.33) feet in length, four (4) feet in height and eleven point nine two (11.92) feet above grade level.

The location of said privilege shall be as shown on prints kept on file with the Department of Business Affairs and Consumer Protection and the Office of the City Clerk.

Said privilege shall be constructed in accordance with plans and specifications approved by the Department of Transportation (Division of Project Development) and Zoning Department - Signs.

This grant of privilege in the public way shall be subject to the provisions of Section 10-28-015 and all other required provisions of the Municipal Code of Chicago.

The grantee shall pay to the City of Chicago as compensation for the privilege #1108635 herein granted the sum of one hundred ($100.00) per annum in advance.

A 25% penalty will be added for payments received after due date.


The permit holder agrees to hold the City of Chicago harmless for any damage, relocation or replacement costs associated with damage, relocation or removal of private property caused by the City performing work in the public way.

Authority herein given and granted for a period of five (5) years from and after Date of Passage.

Alderman JoAnn Thompson

Joann Thompson 16th Ward

Project Sign

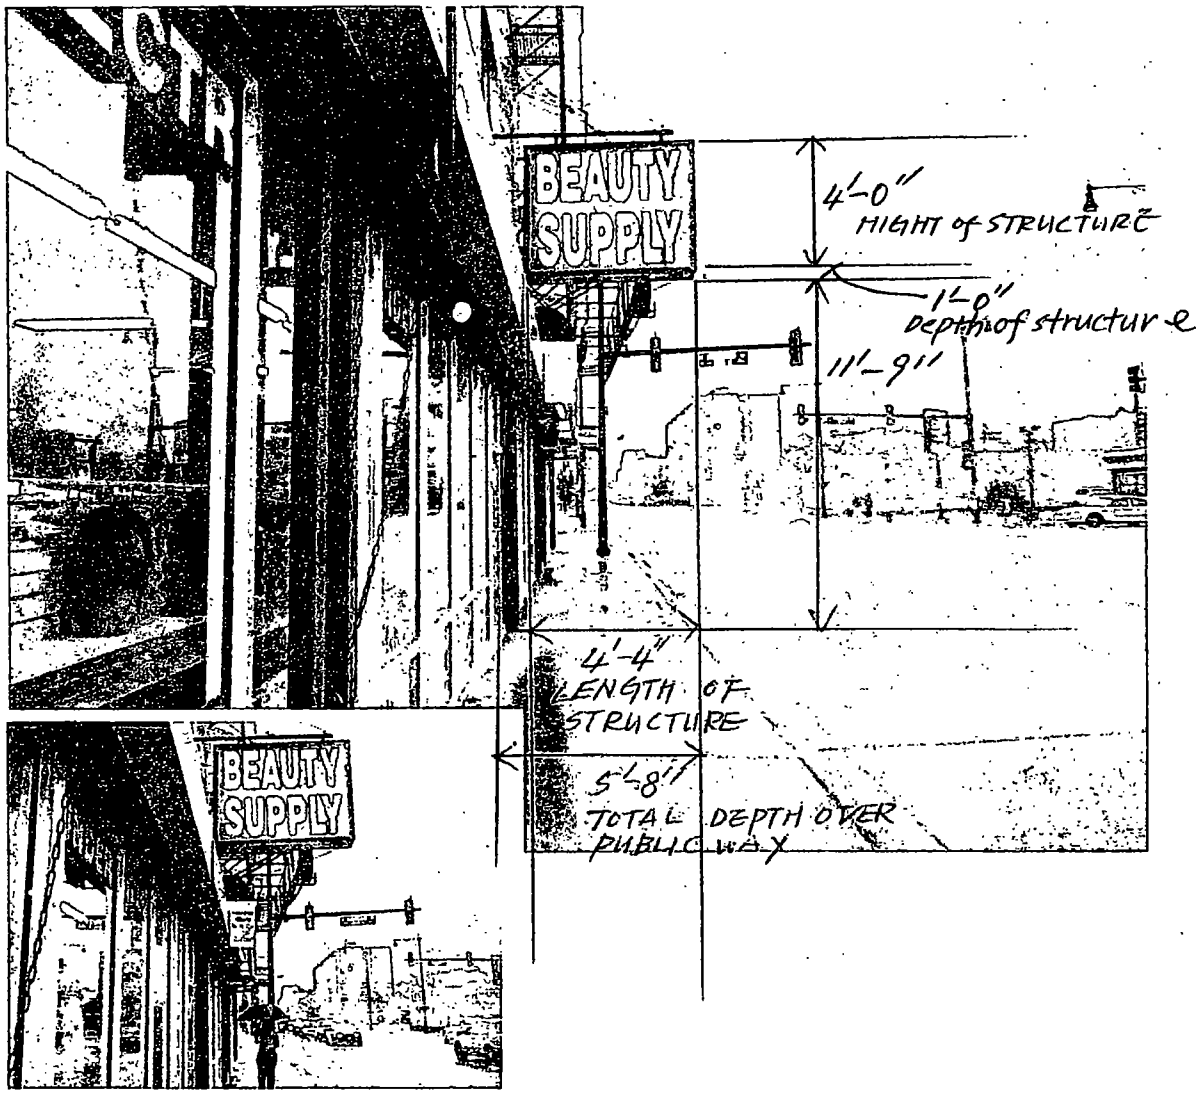

Neon Art Sign
4752 N. Avers Chicago Il. 60625

This is an original unpublished drawing create by Neon art Sign.
It is submitted for your personal use in connection with a project being prepared for you by Neon Art Sign.
It is not to be shown to anyone your organization.
Notice it to be used.reproduced, or exited in any fraction.

Total Sign Area:

CUSTOMER: JK Beauty Mart Inc.
LOCATION: 1008 W. 63rd ST 6
SIGNED
DATED
COLOR
FACE WHITE GRAPHIC ON RED BACK
ANGLE for COVER Galvanate angle
RETURNS BLACK
RACEWAY X

City of Chicago

O2014-3880

Office of the City Clerk

Document Tracking Sheet

Meeting Date:	4/30/2014
Sponsor(s):	Thompson (16)
Type:	Ordinance
Title:	Grant(s) of privilege in public way for X-Cell Communications
Committee(s) Assignment:	Committee on Transportation and Public Way

ORDINANCE
X-CELL COMMUNICATIONS
Acct. No. 362576 - 4
Permit No. 1109227

Be It Ordained by the City Council of the City of Chicago:

SECTION 1. Permission and authority are hereby given and granted to X-CELL COMMUNICATIONS, upon the terms and subject to the conditions of this ordinance to maintain and use one (1) sign(s) projecting over the public right-of-way attached to its premises known as 5845 S. Western Ave..

Said sign structure(s) measures as follows; along Western:
One (1) at five (5) feet in length, eight (8) feet in height and ten (10) feet above grade level.

The location of said privilege shall be as shown on prints kept on file with the Department of Business Affairs and Consumer Protection and the Office of the City Clerk.

Said privilege shall be constructed in accordance with plans and specifications approved by the Department of Transportation (Division of Project Development) and Zoning Department - Signs.

This grant of privilege in the public way shall be subject to the provisions of Section 10-28-015 and all other required provisions of the Municipal Code of Chicago.

The grantee shall pay to the City of Chicago as compensation for the privilege #1109227 herein granted the sum of three hundred ($300.00) per annum in advance.

A 25% penalty will be added for payments received after due date.

The permit holder agrees to hold the City of Chicago harmless for any damage, relocation or replacement costs associated with damage, relocation or removal of private property caused by the City performing work in the public way.

Authority herein given and granted for a period of five (5) years from and after Date of Passage.

Alderman JoAnn Thompson

Joann Thompson 16th Ward

ONE 5'X8' DOUBLE FACE SIGN



PAGE 2

Best Neon Sign

SCALE NO SCALE	OK NO CRICKS
CUSTOMER CRICKET	
JOB ADDRESS 6345 S. WESTERN AVE.	
CITY CHICAGO	STATE IL.
ARTIST MICHAEL	DATE 9/27/13
SALES PERSON	DATE

CUSTOMER APPROVAL:

PLEASE INITIAL By signing the approval box on this sketch, I understand that I am accepting all aspects of this drawing. This includes artwork, specifications, dimensions, spelling and any other representations herein. I also understand that color representations on this sketch are approximate, and may not match manufactured product exactly.

City of Chicago

O2014-3854

Office of the City Clerk

Document Tracking Sheet

Meeting Date:	4/30/2014
Sponsor(s):	Thomas (17)
Type:	Ordinance
Title:	Grant(s) of privilege in public way for Carpet Concepts
Committee(s) Assignment:	Committee on Transportation and Public Way

ORDINANCE
CARPET CONCEPTS
Acct. No. 58348 - 1
Permit No. 1111502

Be It Ordained by the City Council of the City of Chicago:

SECTION 1. Permission and authority are hereby given and granted to CARPET CONCEPTS, upon the terms and subject to the conditions of this ordinance to maintain and use one (1) sign(s) projecting over the public right-of-way attached to its premises known as 1346 W. 79th St..

Said sign structure(s) measures as follows; along W. 79th St:
One (1) at eight (8) feet in length, ten (10) feet in height and nine point five (9.5) feet above grade level.

The location of said privilege shall be as shown on prints kept on file with the Department of Business Affairs and Consumer Protection and the Office of the City Clerk.

Said privilege shall be constructed in accordance with plans and specifications approved by the Department of Transportation (Division of Project Development) and Zoning Department - Signs.

This grant of privilege in the public way shall be subject to the provisions of Section 10-28-015 and all other required provisions of the Municipal Code of Chicago.

The grantee shall pay to the City of Chicago as compensation for the privilege #1111502 herein granted the sum of three hundred ($300.00) per annum in advance.


A 25% penalty will be added for payments received after due date.

The permit holder agrees to hold the City of Chicago harmless for any damage, relocation or replacement costs associated with damage, relocation or removal of private property caused by the City performing work in the public way.

Authority herein given and granted for a period of five (5) years from and after 01/13/2014.

Alderman

Latasha R. Thomas 17th Ward

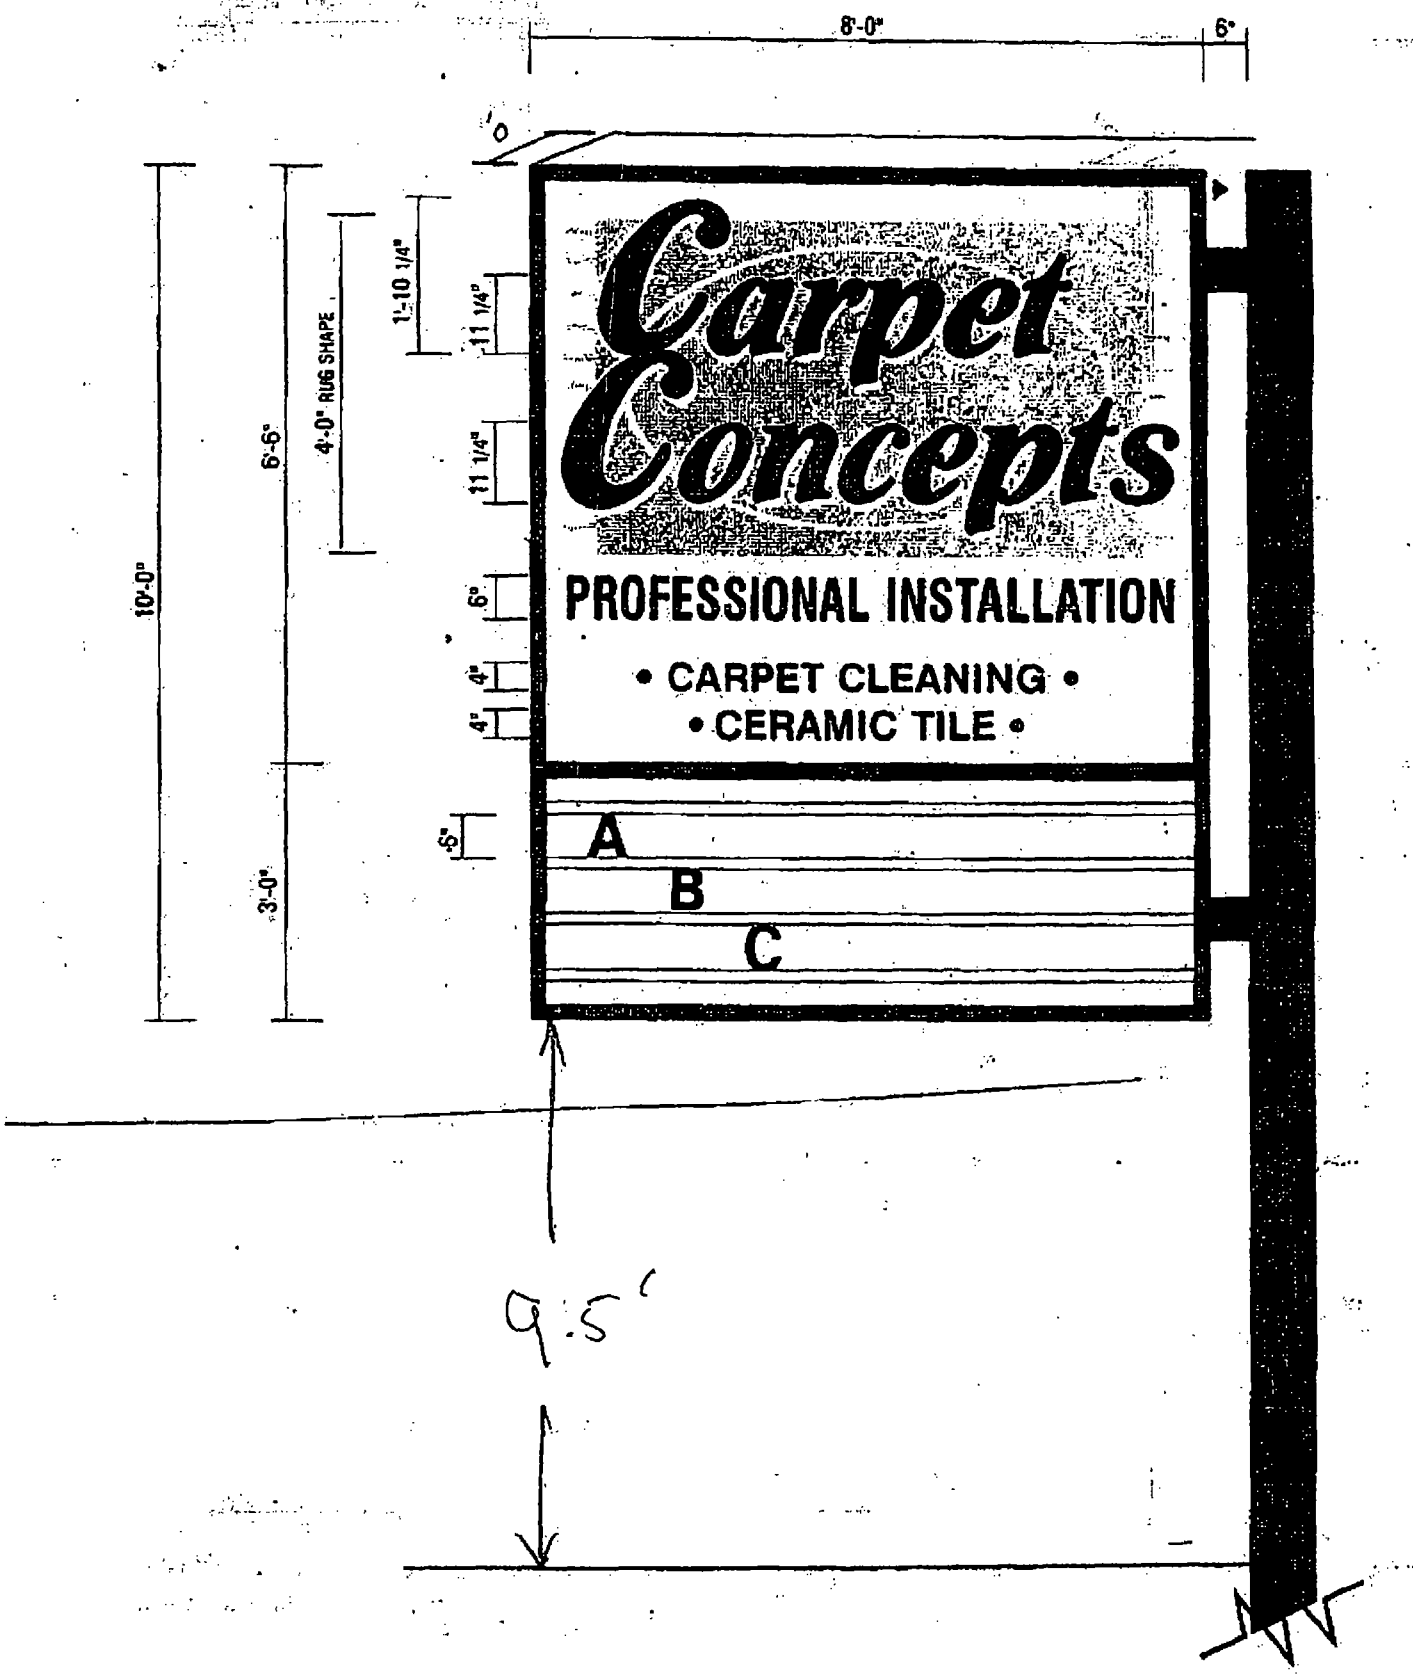
8'-0"
6"
10'-0"
6'-6"
4'-0" RUG SHAPE
1'-10 1/4"
11 1/4"
11 1/4"
6"
4"
4"
6"
3'-0"
Carpet Concepts
PROFESSIONAL INSTALLATION
• CARPET CLEANING •
• CERAMIC TILE •
A
B
C
9.5'

City of Chicago

O2014-3858

Office of the City Clerk

Document Tracking Sheet

Meeting Date:	4/30/2014
Sponsor(s):	Thomas (17)
Type:	Ordinance
Title:	Grant(s) of privilege in public way for Discount Meat Company
Committee(s) Assignment:	Committee on Transportation and Public Way

ORDINANCE
DISCOUNT MEAT COMPANY
Acct. No. 6377 - 2
Permit No. 1111716

Be It Ordained by the City Council of the City of Chicago:

SECTION 1. Permission and authority are hereby given and granted to DISCOUNT MEAT COMPANY, upon the terms and subject to the conditions of this ordinance to maintain and use one (1) sign(s) projecting over the public right-of-way attached to its premises known as 341 W. 79th St..

Said sign structure(s) measures as follows; along W. 79th St.:
One (1) at seven (7) feet in length, nine point one seven (9.17) feet in height and eleven point four two (11.42) feet above grade level.

The location of said privilege shall be as shown on prints kept on file with the Department of Business Affairs and Consumer Protection and the Office of the City Clerk.

Said privilege shall be constructed in accordance with plans and specifications approved by the Department of Transportation (Division of Project Development) and Zoning Department - Signs.

This grant of privilege in the public way shall be subject to the provisions of Section 10-28-015 and all other required provisions of the Municipal Code of Chicago.

The grantee shall pay to the City of Chicago as compensation for the privilege #1111716 herein granted the sum of three hundred ($300.00) per annum in advance.


A 25% penalty will be added for payments received after due date.

The permit holder agrees to hold the City of Chicago harmless for any damage, relocation or replacement costs associated with damage, relocation or removal of private property caused by the City performing work in the public way.

Authority herein given and granted for a period of five (5) years from and after 11/19/2013.

Alderman _____

Latasha R. Thomas 17th Ward

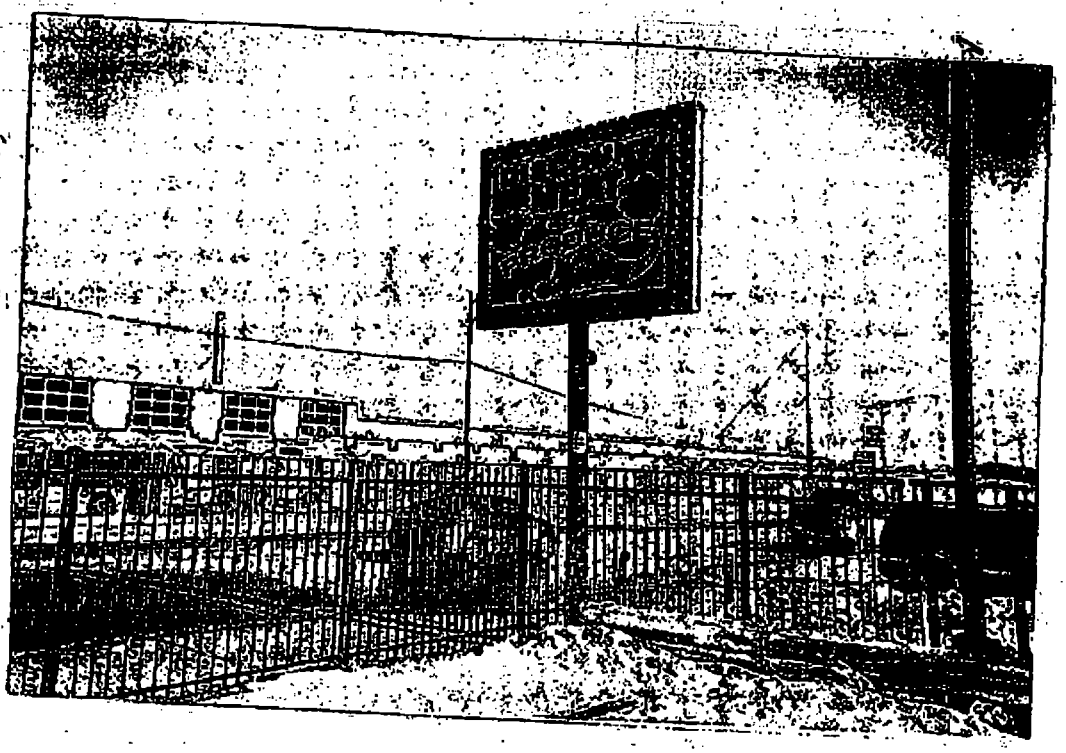



City of Chicago

O2014-3867

Office of the City Clerk

Document Tracking Sheet

Meeting Date:	4/30/2014
Sponsor(s):	Thomas (17)
Type:	Ordinance
Title:	Grant(s) of privilege in public way for John & Son's Auto
Committee(s) Assignment:	Committee on Transportation and Public Way

ORDINANCE
JOHN & SON'S AUTO
Acct. No. 53246 - 1
Permit No. 1111677

Be It Ordained by the City Council of the City of Chicago:

SECTION 1. Permission and authority are hereby given and granted to JOHN & SON'S AUTO, upon the terms and subject to the conditions of this ordinance to maintain and use one (1) sign(s) projecting over the public right-of-way attached to its premises known as 7520 S. Ashland Ave..

Said sign structure(s) measures as follows; along S. Ashland Avenue:
One (1) at five (5) feet in length, five (5) feet in height and ten (10) feet above grade level.

The location of said privilege shall be as shown on prints kept on file with the Department of Business Affairs and Consumer Protection and the Office of the City Clerk.

Said privilege shall be constructed in accordance with plans and specifications approved by the Department of Transportation (Division of Project Development) and Zoning Department - Signs.

This grant of privilege in the public way shall be subject to the provisions of Section 10-28-015 and all other required provisions of the Municipal Code of Chicago.

The grantee shall pay to the City of Chicago as compensation for the privilege #1111677 herein granted the sum of three hundred ($300.00) per annum in advance.

A 25% penalty will be added for payments received after due date.


The permit holder agrees to hold the City of Chicago harmless for any damage, relocation or replacement costs associated with damage, relocation or removal of private property caused by the City performing work in the public way.

Authority herein given and granted for a period of five (5) years from and after 02/11/2014.

Alderman _____

Latasha R. Thomas 17th Ward

7520 SO. ASHLAND AVE

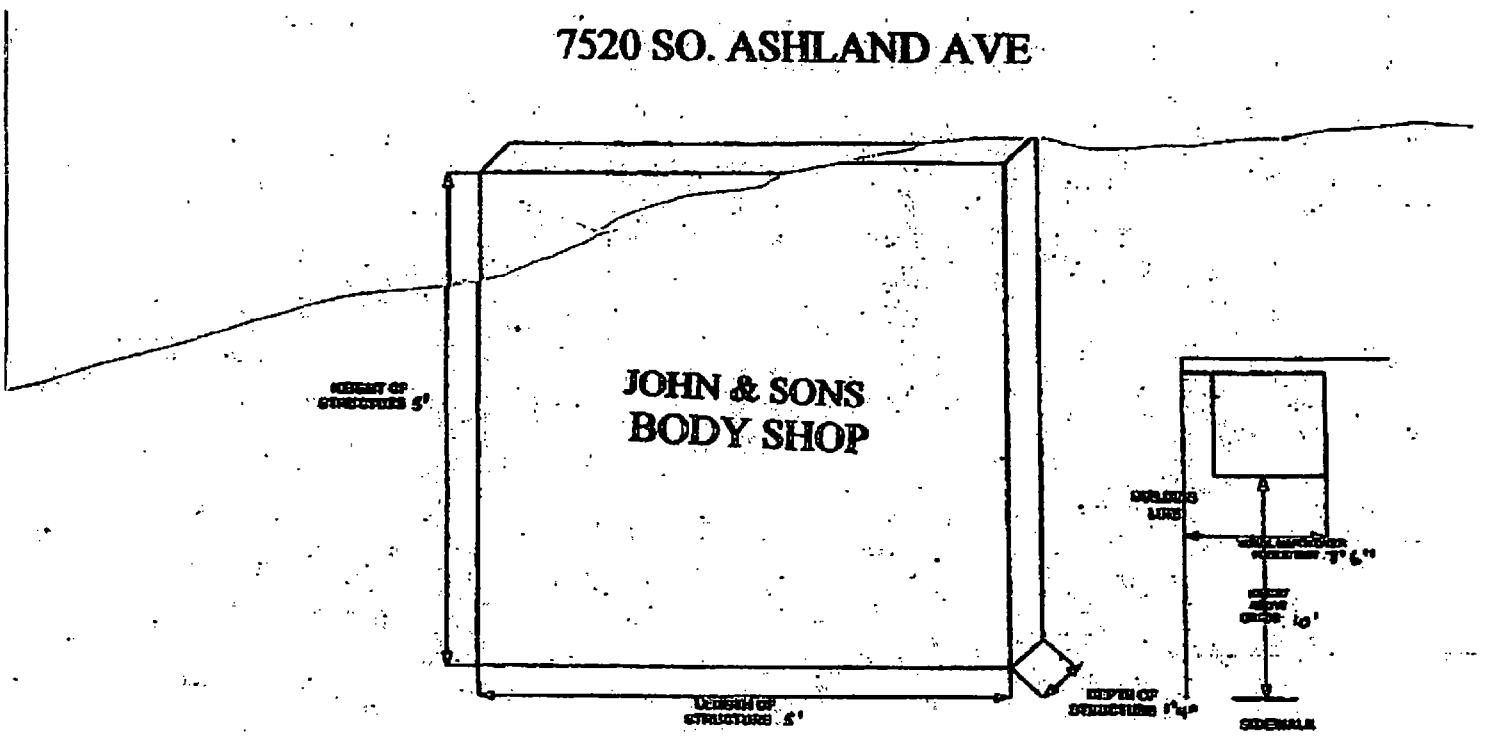

City of Chicago

O2014-3883

Office of the City Clerk

Document Tracking Sheet

Meeting Date:	4/30/2014
Sponsor(s):	Lane (18)
Type:	Ordinance
Title:	Grant(s) of privilege in public way for XI Lambda Chapter of a Phi A, Inc.
Committee(s) Assignment:	Committee on Transportation and Public Way

ORDINANCE
XI LAMBDA CHAPTER OF A PHI A, INCORPORATED
Acct. No. 358439 - 1
Permit No. 1112320

Be It Ordained by the City Council of the City of Chicago:

SECTION 1. Permission and authority are hereby given and granted to XI LAMBDA CHAPTER OF A PHI A, INCORPORATED, upon the terms and subject to the conditions of this ordinance to maintain and use, as now constructed, one (1) Fire Escape(s) projecting over the public right-of-way adjacent to its premises known as 8236 S. Western Ave..

Said Fire Escape(s) at S. Western Avenue measure(s):
One (1) at twenty-five (25) feet in length, and three point five (3.5) feet in width for a total of eighty-seven point five (87.5) square feet.

The location of said privilege shall be as shown on prints kept on file with the Department of Business Affairs and Consumer Protection and the Office of the City Clerk.

Said privilege shall be constructed in accordance with plans and specifications approved by the Department of Transportation (Division of Project Development).

This grant of privilege in the public way shall be subject to the provisions of Section 10-28-015 and all other required provisions of the Municipal Code of Chicago.

The grantee shall pay to the City of Chicago as compensation for the privilege #1112320 herein granted the sum of four hundred ($400.00) per annum in advance.


A 25% penalty will be added for payments received after due date.

The permit holder agrees to hold the City of Chicago harmless for any damage, relocation or replacement costs associated with damage, relocation or removal of private property caused by the City performing work in the public way.

Authority herein given and granted for a period of five (5) years from and after Date of Passage.

Alderman Lona Lane

Lona Lane 18th Ward

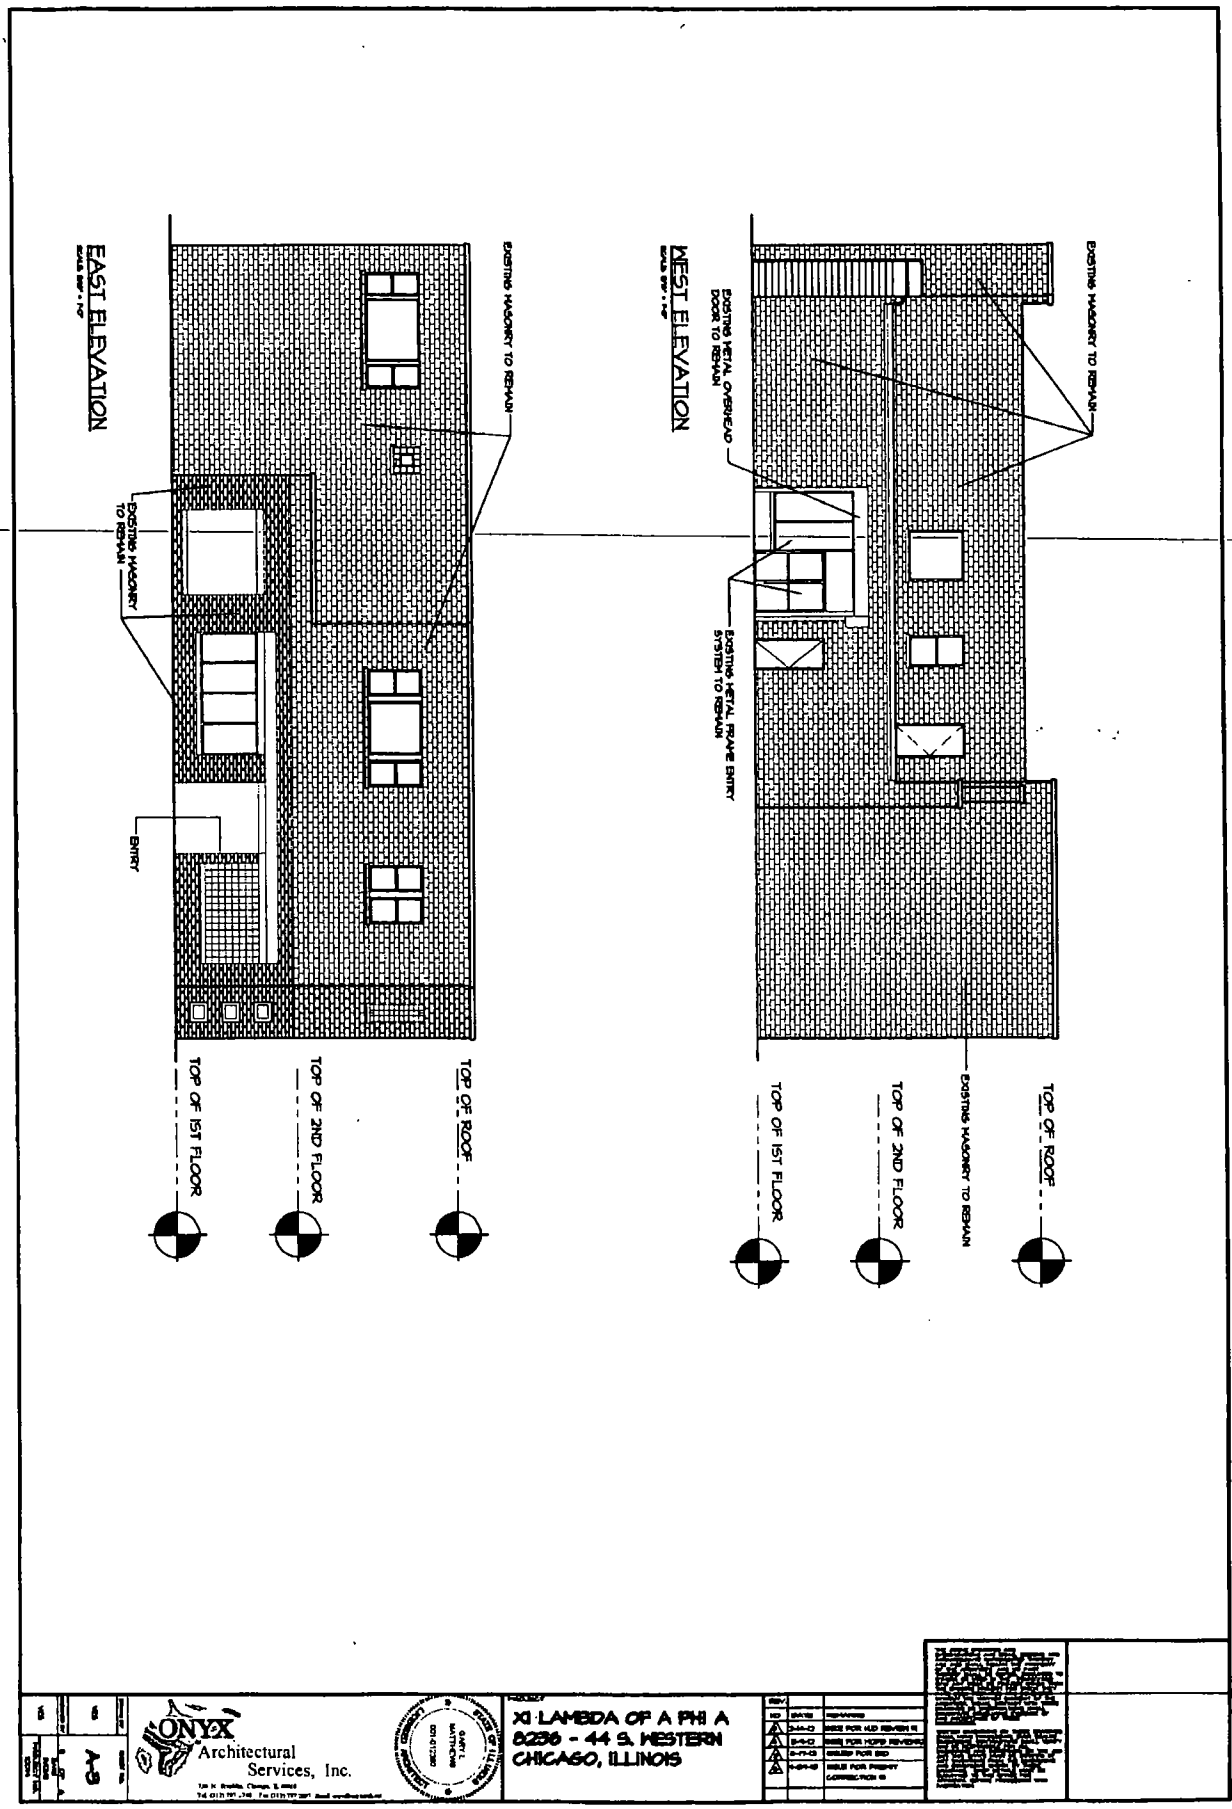
EAST ELEVATION
EXISTING MASONRY TO REMAIN
EXISTING MASONRY TO REMAIN
ENTRY
TOP OF 1ST FLOOR
TOP OF 2ND FLOOR
TOP OF ROOF
WEST ELEVATION
EXISTING MASONRY TO REMAIN
EXISTING METAL OVERHEAD DOOR TO REMAIN
EXISTING METAL FRAME ENTRY SYSTEM TO REMAIN
TOP OF 1ST FLOOR
TOP OF 2ND FLOOR
EXISTING MASONRY TO REMAIN
TOP OF ROOF
ONYX
Architectural
Services, Inc.
XI LAMBDA OF A PHI A
8236 - 44 S. WESTERN
CHICAGO, ILLINOIS
A-3

Department of Business Affairs and Consumer Protection
Small Business Center - Public Way Use Unit
City Hall - 121 N. LaSalle Street, Room 800 • Chicago, IL 60602
(312)-74-GOBIZ (312-744-6249) • (312) 744-1944 (TTY)
http://www.cityofchicago.org/bacp

04/30/2014

Alderman **Lona Lane**
Ward # **18**
City of Chicago
City Hall, Room **300**
121 North LaSalle Street
Chicago, Illinois 60602

Re: An ordinance to use and maintain a portion of the public right-of-way for **one (1) fire escape(s)** for **XI LAMBDA CHAPTER OF A PHI A, INCORPORATED**, adjacent to the premises known as **8236 S. Western Ave.**.

Dear Alderman **Lona Lane**:

The applicant referenced above has requested the use of the public right-of-way for a **fire escape(s)**. An ordinance has been prepared by the Department of Business Affairs and Consumer Protection – Small Business Center - Public Way Use Unit for presentation to the City Council. Because this request was made for properties located in your ward, as approved by you as per the attached, I respectfully request that you introduce the attached ordinance at the next City Council meeting.

If you have any questions regarding this ordinance, please contact Anthony Bertuca at (312) 744-5506.

Department of Business Affairs and Consumer Protection

City of Chicago

O2014-3889

Office of the City Clerk

Document Tracking Sheet

Meeting Date:	4/30/2014
Sponsor(s):	O'Shea (19)
Type:	Ordinance
Title:	Grant(s) of privilege in public way for Blackthorn
Committee(s) Assignment:	Committee on Transportation and Public Way

ORDINANCE
BLACKTHORN
Acct. No. 246 - 3
Permit No. 1112013

Be It Ordained by the City Council of the City of Chicago:

SECTION 1. Permission and authority are hereby given and granted to BLACKTHORN, upon the terms and subject to the conditions of this ordinance to maintain and use, as now constructed, one (1) Light Fixture(s) projecting over the public right-of-way adjacent to its premises known as 3300 W. 111th St..

Said Light Fixture(s) at W. 111th Street measure(s):
One (1) at sixteen (16) feet in length, two (2) feet in width and thirteen point five (13.5) feet above grade level.

The location of said privilege shall be as shown on prints kept on file with the Department of Business Affairs and Consumer Protection and the Office of the City Clerk.

Said privilege shall be constructed in accordance with plans and specifications approved by the Department of Transportation (Division of Project Development).

This grant of privilege in the public way shall be subject to the provisions of Section 10-28-015 and all other required provisions of the Municipal Code of Chicago.

The grantee shall pay to the City of Chicago as compensation for the privilege #1112013 herein granted the sum of seventy-five ($75.00) per annum in advance.


A 25% penalty will be added for payments received after due date.


The permit holder agrees to hold the City of Chicago harmless for any damage, relocation or replacement costs associated with damage, relocation or removal of private property caused by the City performing work in the public way.

Authority herein given and granted for a period of five (5) years from and after Date of Passage.

Alderman _____

Matthew J. O'Shea 19th Ward

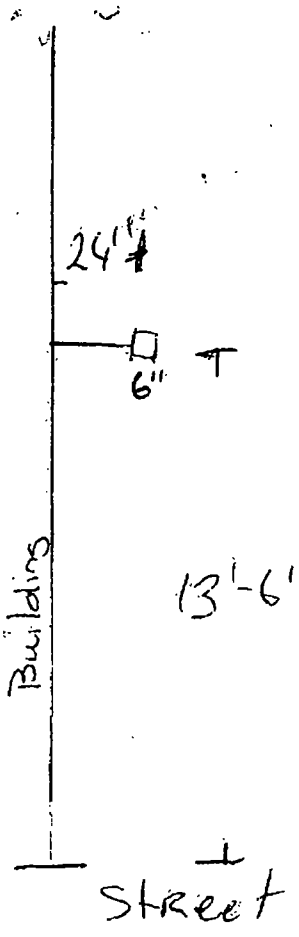

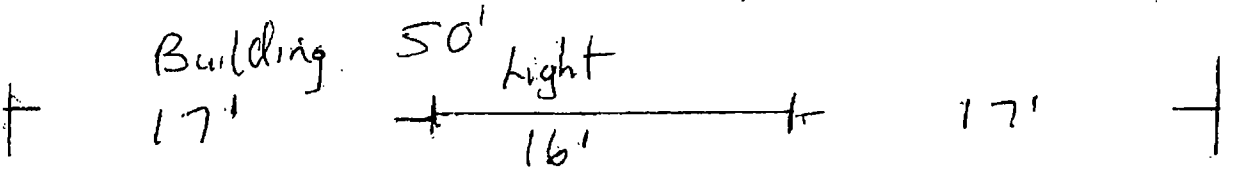

ERIK THE RED INC
Blackthorn
3300 W. 111th St

Department of Business Affairs and Consumer Protection
Small Business Center - Public Way Use Unit
City Hall - 121 N. LaSalle Street, Room 800 • Chicago, IL 60602
(312)-74-GOBIZ (312-744-6249) • (312) 744-1944 (TTY)
http://www.cityofchicago.org/bacp

04/30/2014

Alderman **Matthew J. O'Shea**
Ward # **19**
City of Chicago
City Hall, Room **300**
121 North LaSalle Street
Chicago, Illinois 60602

Re: An ordinance to use and maintain a portion of the public right-of-way for **one (1) light fixture(s)** for **BLACKTHORN**, adjacent to the premises known as **3300 W. 111th St.**.

Dear Alderman **Matthew J. O'Shea**:

The applicant referenced above has requested the use of the public right-of-way for a **light fixture(s)**. An ordinance has been prepared by the Department of Business Affairs and Consumer Protection – Small Business Center - Public Way Use Unit for presentation to the City Council. Because this request was made for properties located in your ward, as approved by you as per the attached, I respectfully request that you introduce the attached ordinance at the next City Council meeting.

If you have any questions regarding this ordinance, please contact Anthony Bertuca at (312) 744-5506.

Department of Business Affairs and Consumer Protection

City of Chicago

O2014-3898

Office of the City Clerk

Document Tracking Sheet

Meeting Date:	4/30/2014
Sponsor(s):	Cochran (20)
Type:	Ordinance
Title:	Grant(s) of privilege in public way for Gordon Family Chiropractic
Committee(s) Assignment:	Committee on Transportation and Public Way

ORDINANCE
Gordon Family Chiropractic
Acct. No. 385360 - 1
Permit No. 1108861

Be It Ordained by the City Council of the City of Chicago:

SECTION 1. Permission and authority are hereby given and granted to Gordon Family Chiropractic, upon the terms and subject to the conditions of this ordinance to maintain and use one (1) sign(s) projecting over the public right-of-way attached to its premises known as 5769 S. Wentworth Ave..

Said sign structure(s) measures as follows; along Wentworth:
One (1) at twenty (20) feet in length, one point five eight (1.58) feet in height and fourteen point five eight (14.58) feet above grade level.

The location of said privilege shall be as shown on prints kept on file with the Department of Business Affairs and Consumer Protection and the Office of the City Clerk.

Said privilege shall be constructed in accordance with plans and specifications approved by the Department of Transportation (Division of Project Development) and Zoning Department - Signs.


This grant of privilege in the public way shall be subject to the provisions of Section 10-28-015 and all other required provisions of the Municipal Code of Chicago.

The grantee shall pay to the City of Chicago as compensation for the privilege #1108861 herein granted the sum of three hundred ($300.00) per annum in advance.

A 25% penalty will be added for payments received after due date.


The permit holder agrees to hold the City of Chicago harmless for any damage, relocation or replacement costs associated with damage, relocation or removal of private property caused by the City performing work in the public way.

Authority herein given and granted for a period of five (5) years from and after Date of Passage.

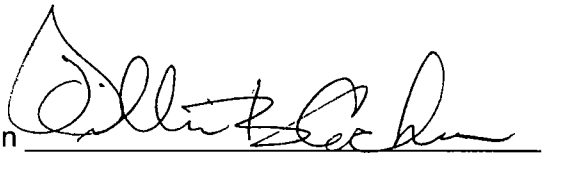Alderman 

Willie Cochran 20th Ward

Gordon Family Chiropractic • Chicago • IL

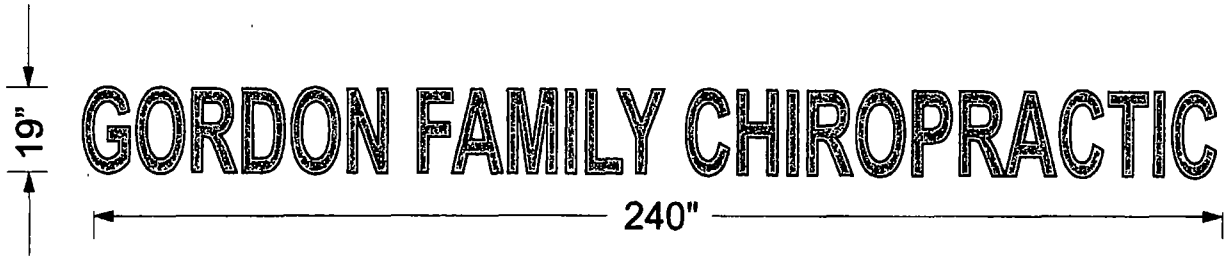


(A) Front Plex-Face Channel Letters, Raceway Mounted

INTERNALLY ILLUMINATED PLASTIC FACE CHANNEL LETTERS

QUANTITY:	ONE (1)
Overall Height:	19"
Overall Length:	240"
Total Sq.Ft.:	31.6 ft ²
Returns:	Bronze
Backs:	White
Trimcap:	Black
Face:	Red
Illumination:	Red

CHANNEL LETTER - TYPICAL SECTION - FRONT-LIT PLASTIC FACE

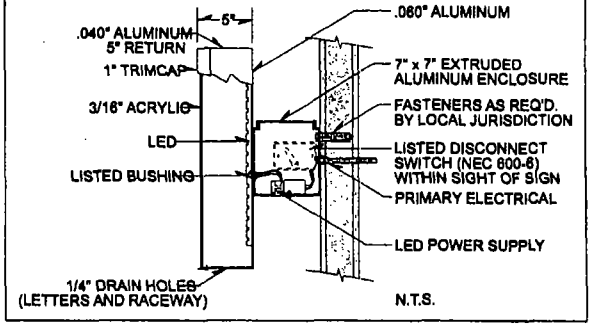

NOTES:
- Raceway Mounted
- WHITE interiors for increased illumination
- All paint two-stage automotive acrylic

Xpressigns
3718 Dempster St Skokie IL 60076
888-303-0640 sales@xpressigns.com

Client Name: Gordon Family Chiropratic

Location: 5769 S Wentworth Chicago IL 60621

Start Date:
Last Revision:
Job#:
Drawing#:
Page:

Client Approval

Landlord Approval

Sales Rep:

Designer:

© COPYRIGHT 2012, BY XPRESSIGNS *ALL DESIGNS PRESENTED ARE THE SOLE PROPERTY OF XPRESSIGNS, AND MAY NOT BE REPRODUCED IN PART OR WHOLE WITHOUT WRITTEN PERMISSION FROM XPRESSIGNS

Department of Business Affairs and Consumer Protection
Small Business Center - Public Way Use Unit
City Hall - 121 N. LaSalle Street, Room 800 • Chicago, IL 60602
(312)-74-GOBIZ (312-744-6249) • (312) 744-1944 (TTY)
http://www.cityofchicago.org/bacp

04/30/2014

Alderman **Willie Cochran**
Ward # **20**
City of Chicago
City Hall, Room **300**
121 North LaSalle Street
Chicago, Illinois 60602

Re: An ordinance to use and maintain a portion of the public right-of-way for **one (1) sign(s)** for **Gordon Family Chiropractic**, adjacent to the premises known as **5769 S. Wentworth Ave.**.

Dear Alderman **Willie Cochran**:

The applicant referenced above has requested the use of the public right-of-way for a **sign(s)**. An ordinance has been prepared by the Department of Business Affairs and Consumer Protection – Small Business Center - Public Way Use Unit for presentation to the City Council. Because this request was made for properties located in your ward, as approved by you as per the attached, I respectfully request that you introduce the attached ordinance at the next City Council meeting.

If you have any questions regarding this ordinance, please contact Anthony Bertuca at (312) 744-5506.

Department of Business Affairs and Consumer Protection

City of Chicago

O2014-3731

Office of the City Clerk

Document Tracking Sheet

Meeting Date:	4/30/2014
Sponsor(s):	Brookins (21)
Type:	Ordinance
Title:	Grant(s) of privilege in public way for Harold's Chicken Shack
Committee(s) Assignment:	Committee on Transportation and Public Way

ORDINANCE
HAROLD'S CHICKEN SHACK
Acct. No. 370538 - 1
Permit No. 1103506

Be It Ordained by the City Council of the City of Chicago:

SECTION 1. Permission and authority are hereby given and granted to HAROLD'S CHICKEN SHACK, upon the terms and subject to the conditions of this ordinance to maintain and use one (1) sign(s) projecting over the public right-of-way attached to its premises known as 917 W. 87th St..

Said sign structure(s) measures as follows; along W. 87th Street:
One (1) at eight (8) feet in length, five (5) feet in height and thirteen (13) feet above grade level.

The location of said privilege shall be as shown on prints kept on file with the Department of Business Affairs and Consumer Protection and the Office of the City Clerk.

Said privilege shall be constructed in accordance with plans and specifications approved by the Department of Transportation (Division of Project Development) and Zoning Department - Signs.

This grant of privilege in the public way shall be subject to the provisions of Section 10-28-015 and all other required provisions of the Municipal Code of Chicago.

The grantee shall pay to the City of Chicago as compensation for the privilege #1103506 herein granted the sum of three hundred ($300.00) per annum in advance.

A 25% penalty will be added for payments received after due date.


The permit holder agrees to hold the City of Chicago harmless for any damage, relocation or replacement costs associated with damage, relocation or removal of private property caused by the City performing work in the public way.

Authority herein given and granted for a period of five (5) years from and after Date of Passage.

Alderman

Howard Brookins, Jr. 21st Ward

HAROLD'S CHICKEN
917 W. 87TH ST

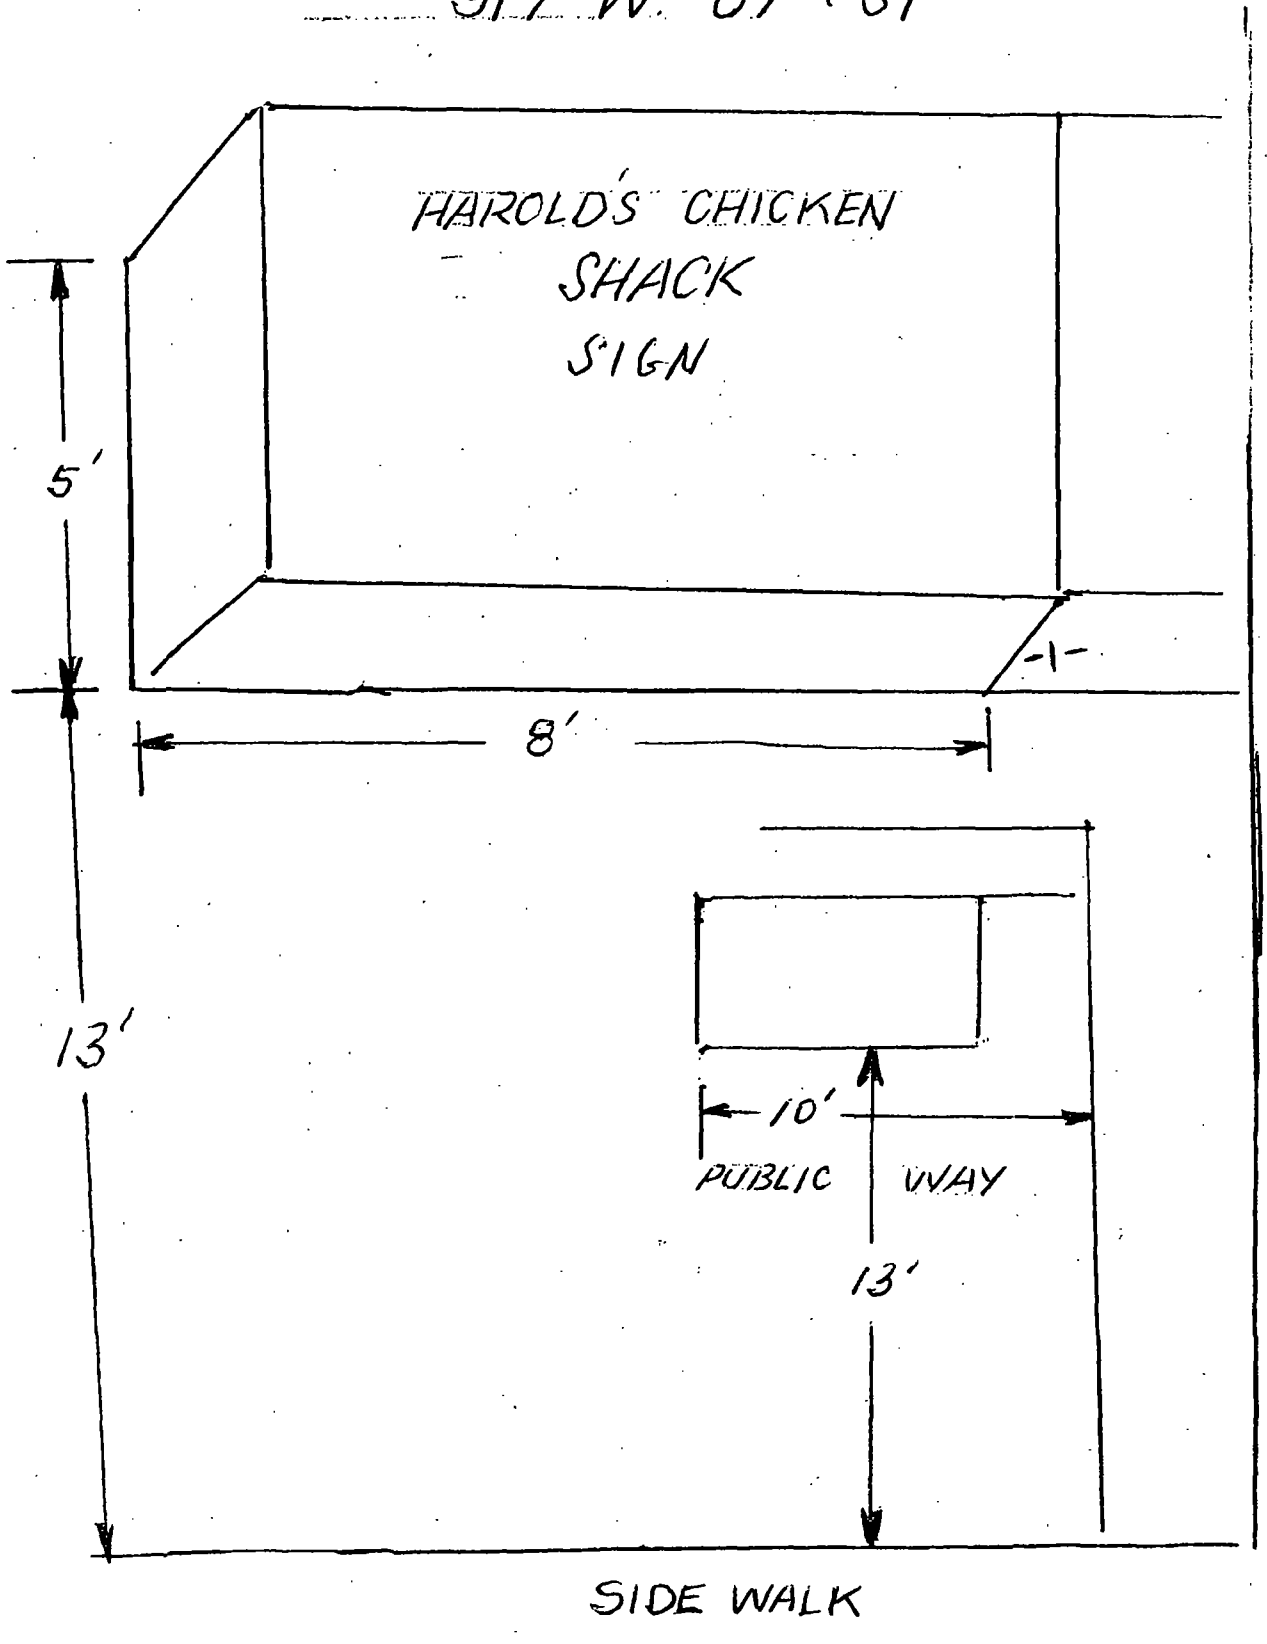

Department of Business Affairs and Consumer Protection
Small Business Center - Public Way Use Unit
City Hall - 121 N. LaSalle Street, Room 800 • Chicago, IL 60602
(312)-74-GOBIZ (312-744-6249) • (312) 744-1944 (TTY)
http://www.cityofchicago.org/bacp

04/30/2014

Alderman **Howard Brookins, Jr.**
Ward # **21**
City of Chicago
City Hall, Room **300**
121 North LaSalle Street
Chicago, Illinois 60602

Re: An ordinance to use and maintain a portion of the public right-of-way for **one (1) sign(s)** for **HAROLD'S CHICKEN SHACK**, adjacent to the premises known as **917 W. 87th St.**.

Dear Alderman **Howard Brookins, Jr.**:

The applicant referenced above has requested the use of the public right-of-way for a **sign(s)**. An ordinance has been prepared by the Department of Business Affairs and Consumer Protection – Small Business Center - Public Way Use Unit for presentation to the City Council. Because this request was made for properties located in your ward, as approved by you as per the attached, I respectfully request that you introduce the attached ordinance at the next City Council meeting.

If you have any questions regarding this ordinance, please contact Anthony Bertuca at (312) 744-5506.

Department of Business Affairs and Consumer Protection

City of Chicago

O2014-3736

Office of the City Clerk

Document Tracking Sheet

Meeting Date:	4/30/2014
Sponsor(s):	Brookins (21)
Type:	Ordinance
Title:	Grant(s) of privilege in public way for State Farm Insurance
Committee(s) Assignment:	Committee on Transportation and Public Way

ORDINANCE
State Farm Insurance
Acct. No. 388215 - 1
Permit No. 1111072

Be It Ordained by the City Council of the City of Chicago:

SECTION 1. Permission and authority are hereby given and granted to State Farm Insurance, upon the terms and subject to the conditions of this ordinance to maintain and use one (1) sign(s) projecting over the public right-of-way attached to its premises known as 1813 W. 87th St..

Said sign structure(s) measures as follows; along 87th:
One (1) at twelve point five (12.5) feet in length, one point seven nine (1.79) feet in height and nine (9) feet above grade level.

The location of said privilege shall be as shown on prints kept on file with the Department of Business Affairs and Consumer Protection and the Office of the City Clerk.

Said privilege shall be constructed in accordance with plans and specifications approved by the Department of Transportation (Division of Project Development) and Zoning Department - Signs.

This grant of privilege in the public way shall be subject to the provisions of Section 10-28-015 and all other required provisions of the Municipal Code of Chicago.

The grantee shall pay to the City of Chicago as compensation for the privilege #1111072 herein granted the sum of one hundred ($100.00) per annum in advance.


A 25% penalty will be added for payments received after due date.

The permit holder agrees to hold the City of Chicago harmless for any damage, relocation or replacement costs associated with damage, relocation or removal of private property caused by the City performing work in the public way.

Authority herein given and granted for a period of five (5) years from and after Date of Passage.

Alderman

Howard Brookins, Jr. 21st Ward

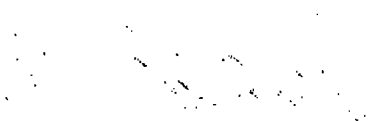


266"
21.5"
State Farm
Raceway
150"
1813

Department of Business Affairs and Consumer Protection
Small Business Center - Public Way Use Unit
City Hall - 121 N. LaSalle Street, Room 800 • Chicago, IL 60602
(312)-74-GOBIZ (312-744-6249) • (312) 744-1944 (TTY)
http://www.cityofchicago.org/bacp

04/30/2014

Alderman **Howard Brookins, Jr.**
Ward # **21**
City of Chicago
City Hall, Room **300**
121 North LaSalle Street
Chicago, Illinois 60602

Re: An ordinance to use and maintain a portion of the public right-of-way for **one (1) sign(s)** for **State Farm Insurance**, adjacent to the premises known as **1813 W. 87th St.**.

Dear Alderman **Howard Brookins, Jr.**:

The applicant referenced above has requested the use of the public right-of-way for a **sign(s)**. An ordinance has been prepared by the Department of Business Affairs and Consumer Protection – Small Business Center - Public Way Use Unit for presentation to the City Council. Because this request was made for properties located in your ward, as approved by you as per the attached, I respectfully request that you introduce the attached ordinance at the next City Council meeting.

If you have any questions regarding this ordinance, please contact Anthony Bertuca at (312) 744-5506.

Department of Business Affairs and Consumer Protection

City of Chicago

O2014-3778

Office of the City Clerk

Document Tracking Sheet

Meeting Date:	4/30/2014
Sponsor(s):	Munoz (22)
Type:	Ordinance
Title:	Grant(s) of privilege in public way for Cook County/Department of Real Estate Management
Committee(s) Assignment:	Committee on Transportation and Public Way

ORDINANCE
COOK COUNTY/DEPARTMENT OF REAL ESTATE MANAGEMENT
Acct. No. 247783 - 2
Permit No. 1111229

Be It Ordained by the City Council of the City of Chicago:

SECTION 1. Permission and authority are hereby given and granted to COOK COUNTY/DEPARTMENT OF REAL ESTATE MANAGEMENT, upon the terms and subject to the conditions of this ordinance to maintain and use, as now constructed, one (1) Facade(s) projecting over the public right-of-way adjacent to its premises known as 4545 W. Cermak Rd..

Said Facade(s) at W. Cermak Rd measure(s):
One (1) at five hundred ninety-two point zero eight (592.08) feet in length, and point two seven (.27) feet in width for a total of one hundred fifty-nine point eight six (159.86) square feet.

The location of said privilege shall be as shown on prints kept on file with the Department of Business Affairs and Consumer Protection and the Office of the City Clerk.

Said privilege shall be constructed in accordance with plans and specifications approved by the Department of Planning and Development and Department of Transportation (Division of Project Development).

This grant of privilege in the public way shall be subject to the provisions of Section 10-28-015 and all other required provisions of the Municipal Code of Chicago.

The grantee shall pay to the City of Chicago as compensation for the privilege #1111229 herein granted the sum of four hundred ($400.00) per annum in advance.


A 25% penalty will be added for payments received after due date.

The permit holder agrees to hold the City of Chicago harmless for any damage, relocation or replacement costs associated with damage, relocation or removal of private property caused by the City performing work in the public way.

Authority herein given and granted for a period of five (5) years from and after 02/11/2014.

Alderman

Ricardo Munoz 22nd Ward

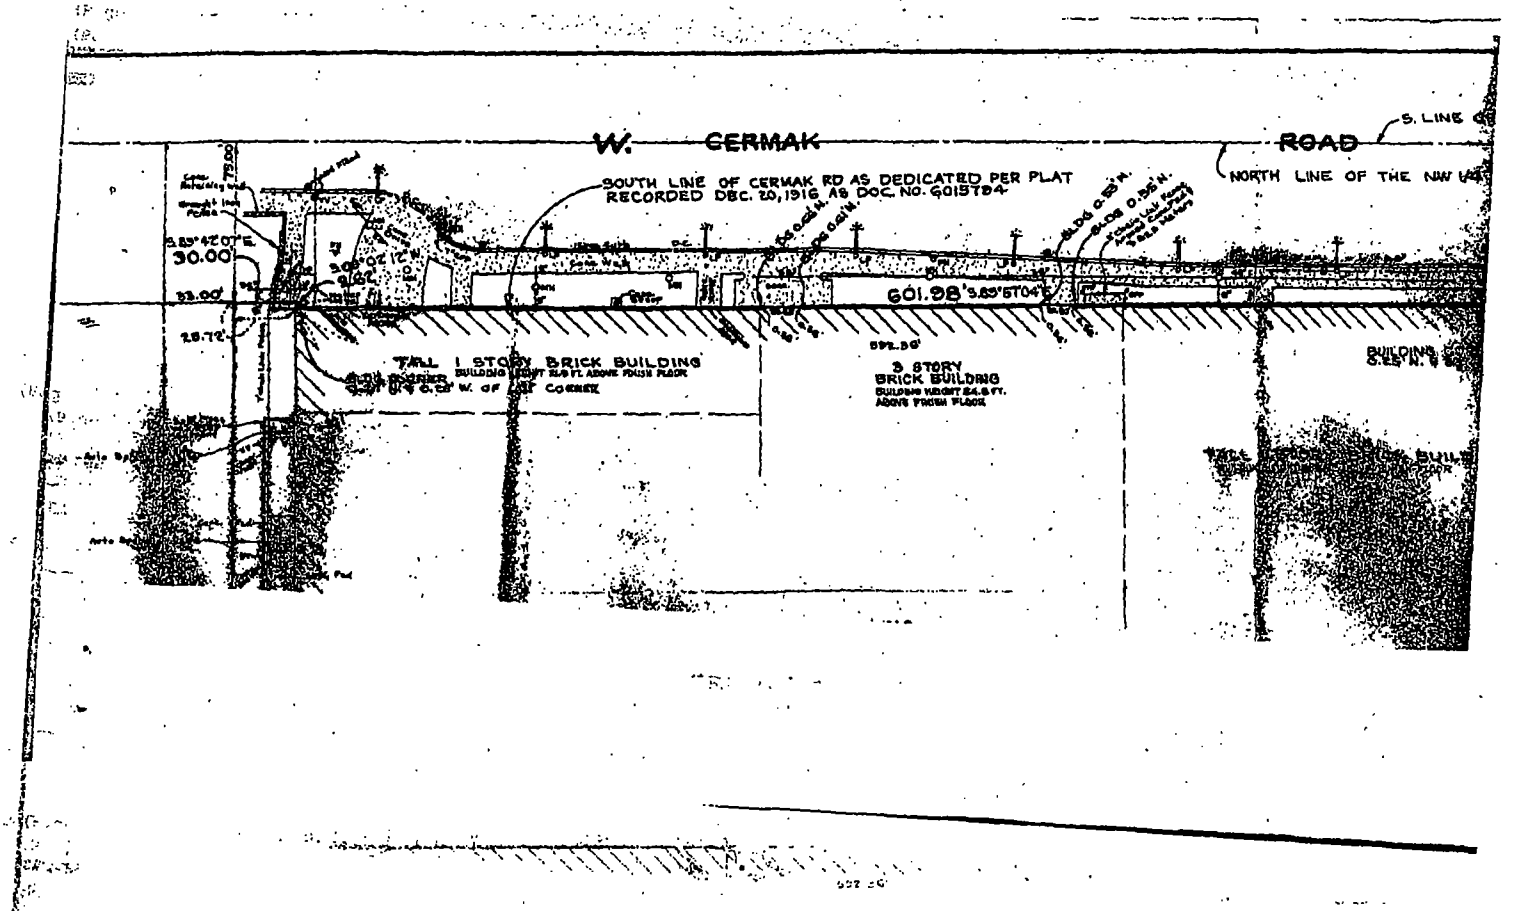
W. CERMAK ROAD
S. LINE
SOUTH LINE OF CERMAK RD AS DEDICATED PER PLAT RECORDED DEC. 20, 1916 AS DOC. NO. 6015784
NORTH LINE OF THE NW
S.89° 42' 07" E.
30.00'
33.00'
601.98' S.89°51'04"E.
TALL 1 STORY BRICK BUILDING
3 STORY BRICK BUILDING
BUILDING HEIGHT 54.6 FT. ABOVE FINISH FLOOR

City of Chicago

O2014-3753

Office of the City Clerk

Document Tracking Sheet

Meeting Date:	4/30/2014
Sponsor(s):	Zalewski (23)
Type:	Ordinance
Title:	Grant(s) of privilege in public way for Orion Restaurant - sign
Committee(s) Assignment:	Committee on Transportation and Public Way

ORDINANCE
ORION RESTAURANT
Acct. No. 17132 - 1
Permit No. 1112087

Be It Ordained by the City Council of the City of Chicago:

SECTION 1. Permission and authority are hereby given and granted to ORION RESTAURANT, upon the terms and subject to the conditions of this ordinance to maintain and use one (1) sign(s) projecting over the public right-of-way attached to its premises known as 5772 S. Archer Ave..

Said sign structure(s) measures as follows; along S. Archer:
One (1) at twelve (12) feet in length, two point five (2.5) feet in height and ten (10) feet above grade level.

The location of said privilege shall be as shown on prints kept on file with the Department of Business Affairs and Consumer Protection and the Office of the City Clerk.

Said privilege shall be constructed in accordance with plans and specifications approved by the Department of Transportation (Division of Project Development) and Zoning Department - Signs.

This grant of privilege in the public way shall be subject to the provisions of Section 10-28-015 and all other required provisions of the Municipal Code of Chicago.


The grantee shall pay to the City of Chicago as compensation for the privilege #1112087 herein granted the sum of three hundred ($300.00) per annum in advance.

A 25% penalty will be added for payments received after due date.

The permit holder agrees to hold the City of Chicago harmless for any damage, relocation or replacement costs associated with damage, relocation or removal of private property caused by the City performing work in the public way.

Authority herein given and granted for a period of five (5) years from and after 01/13/2014.

Alderman _____
Michael R. Zalewski 23rd Ward

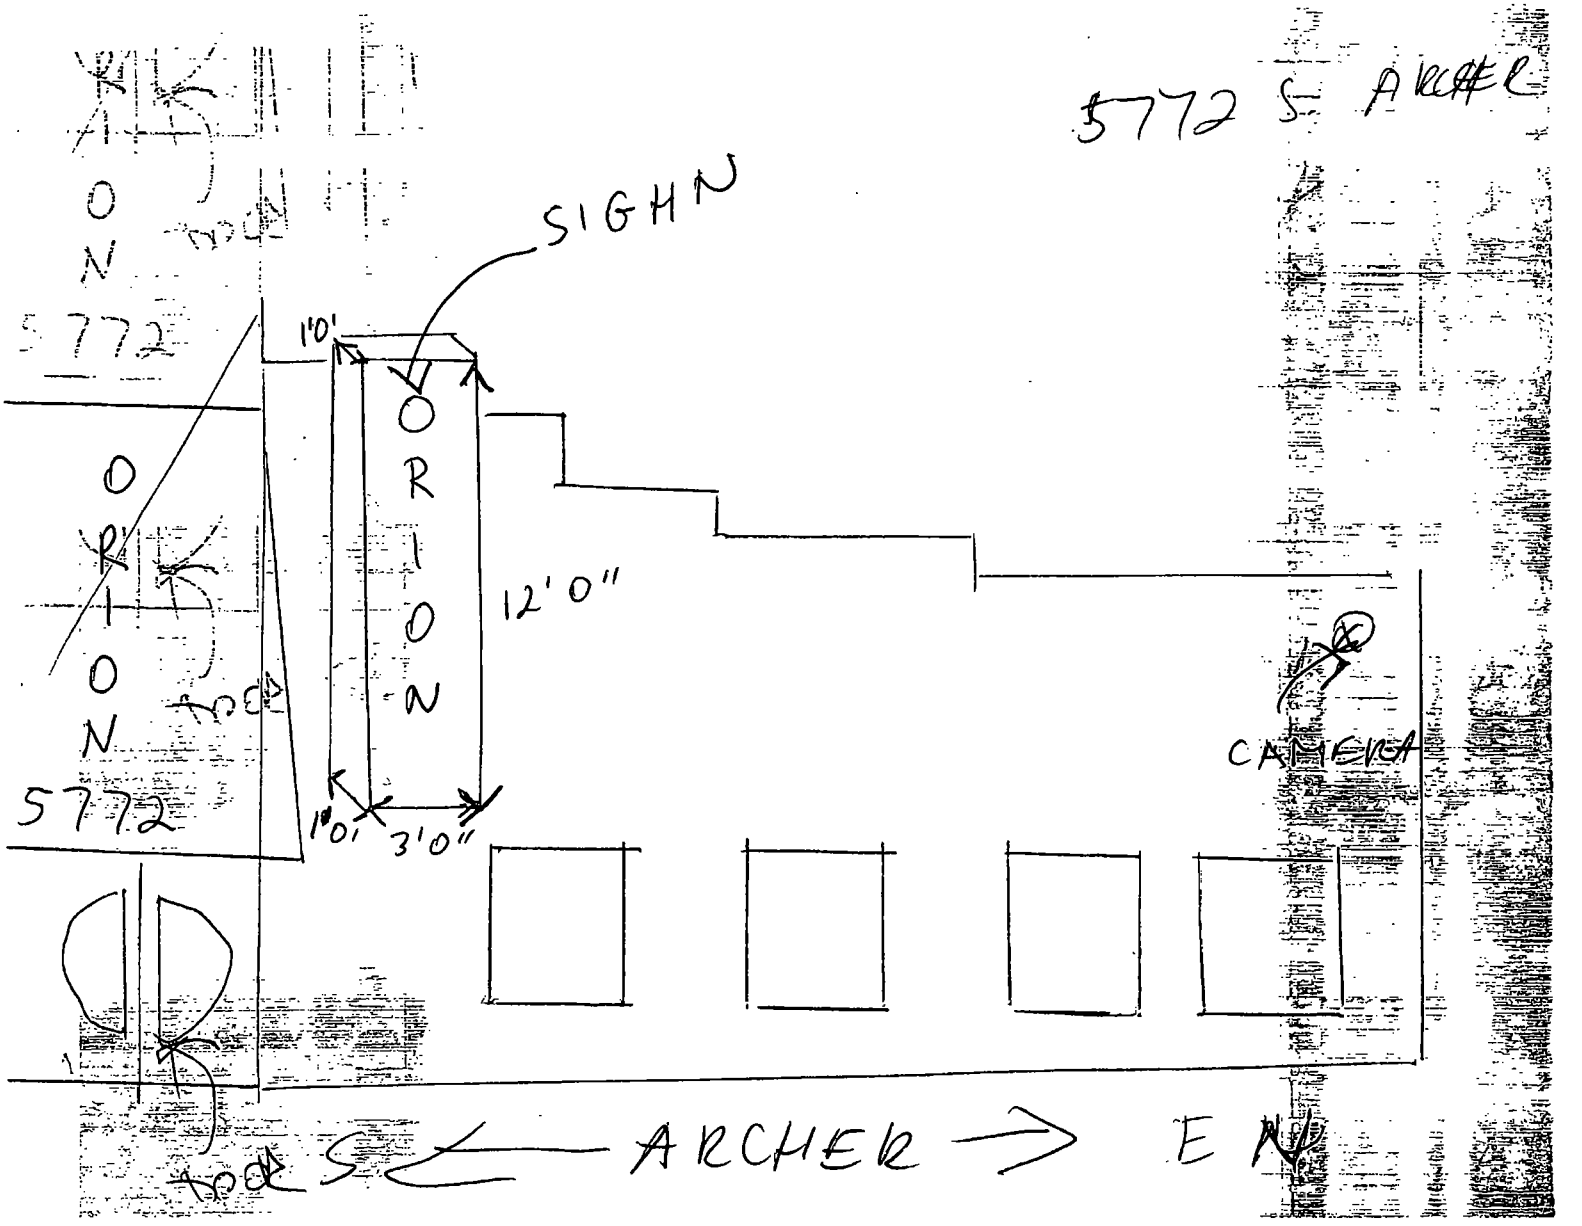
5772 S. ARCHER
SIGN
ORION
10'
12'0"
1'0"
3'0"
5772
CAMERA
S ← ARCHER → E

Department of Business Affairs and Consumer Protection
Small Business Center - Public Way Use Unit
City Hall - 121 N. LaSalle Street, Room 800 • Chicago, IL 60602
(312)-74-GOBIZ (312-744-6249) • (312) 744-1944 (TTY)
http://www.cityofchicago.org/bacp

04/30/2014

Alderman **Michael R. Zalewski**
Ward # **23**
City of Chicago
City Hall, Room **203**
121 North LaSalle Street
Chicago, Illinois 60602

Re: An ordinance to use and maintain a portion of the public right-of-way for **one (1) sign(s)** for **ORION RESTAURANT**, adjacent to the premises known as **5772 S. Archer Ave.**.

Dear Alderman **Michael R. Zalewski**:

The applicant referenced above has requested the use of the public right-of-way for a **sign(s)**. An ordinance has been prepared by the Department of Business Affairs and Consumer Protection – Small Business Center - Public Way Use Unit for presentation to the City Council. Because this request was made for properties located in your ward, as approved by you as per the attached, I respectfully request that you introduce the attached ordinance at the next City Council meeting.

If you have any questions regarding this ordinance, please contact Anthony Bertuca at (312) 744-5506.

Department of Business Affairs and Consumer Protection

City of Chicago

O2014-3758

Office of the City Clerk

Document Tracking Sheet

Meeting Date:	4/30/2014
Sponsor(s):	Zalewski (23)
Type:	Ordinance
Title:	Grant(s) of privilege in public way for Orion Restaurant - security cameras
Committee(s) Assignment:	Committee on Transportation and Public Way

ORDINANCE
ORION RESTAURANT
Acct. No. 17132 - 1
Permit No. 1112085

Be It Ordained by the City Council of the City of Chicago:

SECTION 1. Permission and authority are hereby given and granted to ORION RESTAURANT, upon the terms and subject to the conditions of this ordinance to maintain and use, as now constructed, three (3) Security Camera(s) projecting over the public right-of-way for security purposes adjacent to its premises known as 5772 S. Archer Ave..

Said Security Camera(s) at S Archer Ave measure(s):
One (1) at point five (.5) feet in length, point one seven (.17) feet in width and fifteen (15) feet above grade level.

Said Security Camera(s) at N Long measure(s):
One (1) at point five (.5) feet in length, point one seven (.17) feet in width and twenty (20) feet above grade level.

Said Security Camera(s) at Public Alley measure(s):
One (1) at point five (.5) feet in length, point one seven (.17) feet in width and twenty (20) feet above grade level.

The location of said privilege shall be as shown on prints kept on file with the Department of Business Affairs and Consumer Protection and the Office of the City Clerk.

Said privilege shall be constructed in accordance with plans and specifications approved by the Department of Planning and Development and Department of Transportation (Division of Project Development).

This grant of privilege in the public way shall be subject to the provisions of Section 10-28-015 and all other required provisions of the Municipal Code of Chicago.

The grantee shall pay to the City of Chicago as compensation for the privilege #1112085 herein granted the sum of zero ($.00) per annum in advance.


A 25% penalty will be added for payments received after due date.

The permit holder agrees to hold the City of Chicago harmless for any damage, relocation or replacement costs associated with damage, relocation or removal of private property caused by the City performing work in the public way.

Authority herein given and granted for a period of five (5) years from and after 01/13/2014.

Alderman _____
Michael R. Zalewski 23rd Ward

5772 S. ARCHER

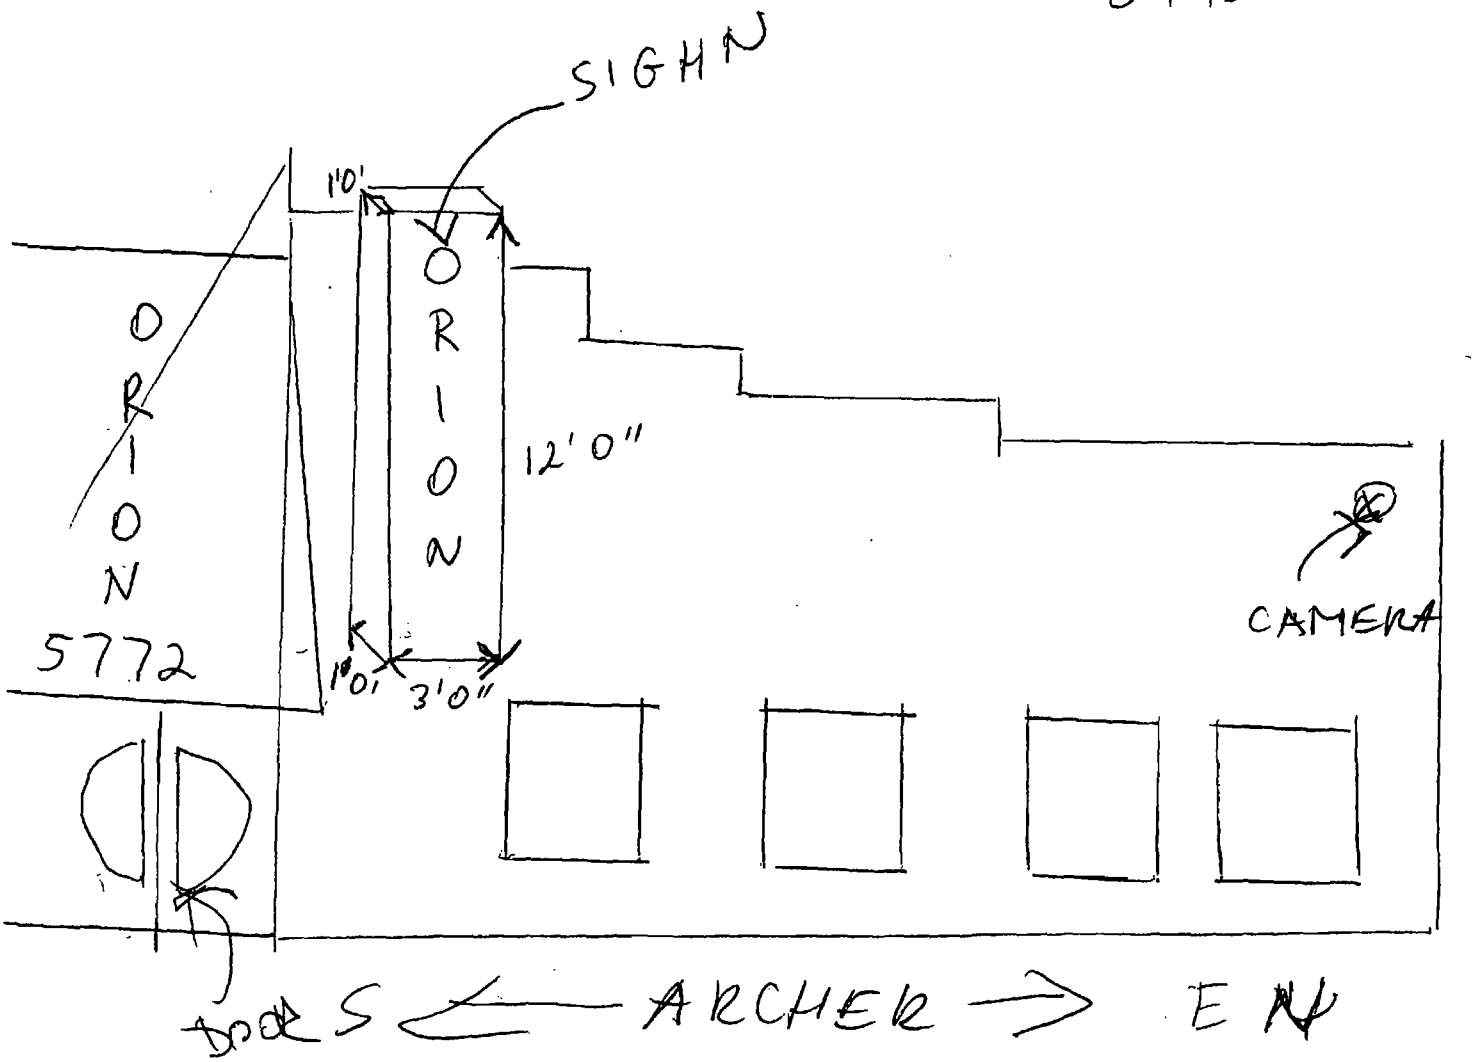

Department of Business Affairs and Consumer Protection
Small Business Center - Public Way Use Unit
City Hall - 121 N LaSalle Street, Room 800 • Chicago, IL 60602
(312)-74-GOBIZ (312-744-6249) • (312) 744-1944 (TTY)
http://www.cityofchicago.org/bacp

04/30/2014

Alderman **Michael R. Zalewski**
Ward # **23**
City of Chicago
City Hall, Room **203**
121 North LaSalle Street
Chicago, Illinois 60602

Re: An ordinance to use and maintain a portion of the public right-of-way for **three (3) security camera(s)** for **ORION RESTAURANT**, adjacent to the premises known as **5772 S. Archer Ave.**.

Dear Alderman **Michael R. Zalewski**:

The applicant referenced above has requested the use of the public right-of-way for a **security camera(s)**. An ordinance has been prepared by the Department of Business Affairs and Consumer Protection – Small Business Center - Public Way Use Unit for presentation to the City Council. Because this request was made for properties located in your ward, as approved by you as per the attached, I respectfully request that you introduce the attached ordinance at the next City Council meeting.

If you have any questions regarding this ordinance, please contact Anthony Bertuca at (312) 744-5506.

Department of Business Affairs and Consumer Protection

City of Chicago

O2014-3771

Office of the City Clerk

Document Tracking Sheet

Meeting Date:	4/30/2014
Sponsor(s):	Zalewski (23)
Type:	Ordinance
Title:	Grant(s) of privilege in public way for Prism Corpration
Committee(s) Assignment:	Committee on Transportation and Public Way

ORDINANCE
PRISM CORPRATION
Acct. No. 16200 - 1
Permit No. 1112442

Be It Ordained by the City Council of the City of Chicago:

SECTION 1. Permission and authority are hereby given and granted to PRISM CORPRATION, upon the terms and subject to the conditions of this ordinance to maintain and use one (1) sign(s) projecting over the public right-of-way attached to its premises known as 6957 W. Archer Ave..

Said sign structure(s) measures as follows; along W. Archer Avenue:
One (1) at six (6) feet in length, four (4) feet in height and ten (10) feet above grade level.

The location of said privilege shall be as shown on prints kept on file with the Department of Business Affairs and Consumer Protection and the Office of the City Clerk.

Said privilege shall be constructed in accordance with plans and specifications approved by the Department of Transportation (Division of Project Development) and Zoning Department - Signs.

This grant of privilege in the public way shall be subject to the provisions of Section 10-28-015 and all other required provisions of the Municipal Code of Chicago.

The grantee shall pay to the City of Chicago as compensation for the privilege #1112442 herein granted the sum of one hundred ($100.00) per annum in advance.


A 25% penalty will be added for payments received after due date.

The permit holder agrees to hold the City of Chicago harmless for any damage, relocation or replacement costs associated with damage, relocation or removal of private property caused by the City performing work in the public way.

Authority herein given and granted for a period of five (5) years from and after 11/19/2013.

Alderman _____

Michael R. Zalewski 23rd Ward

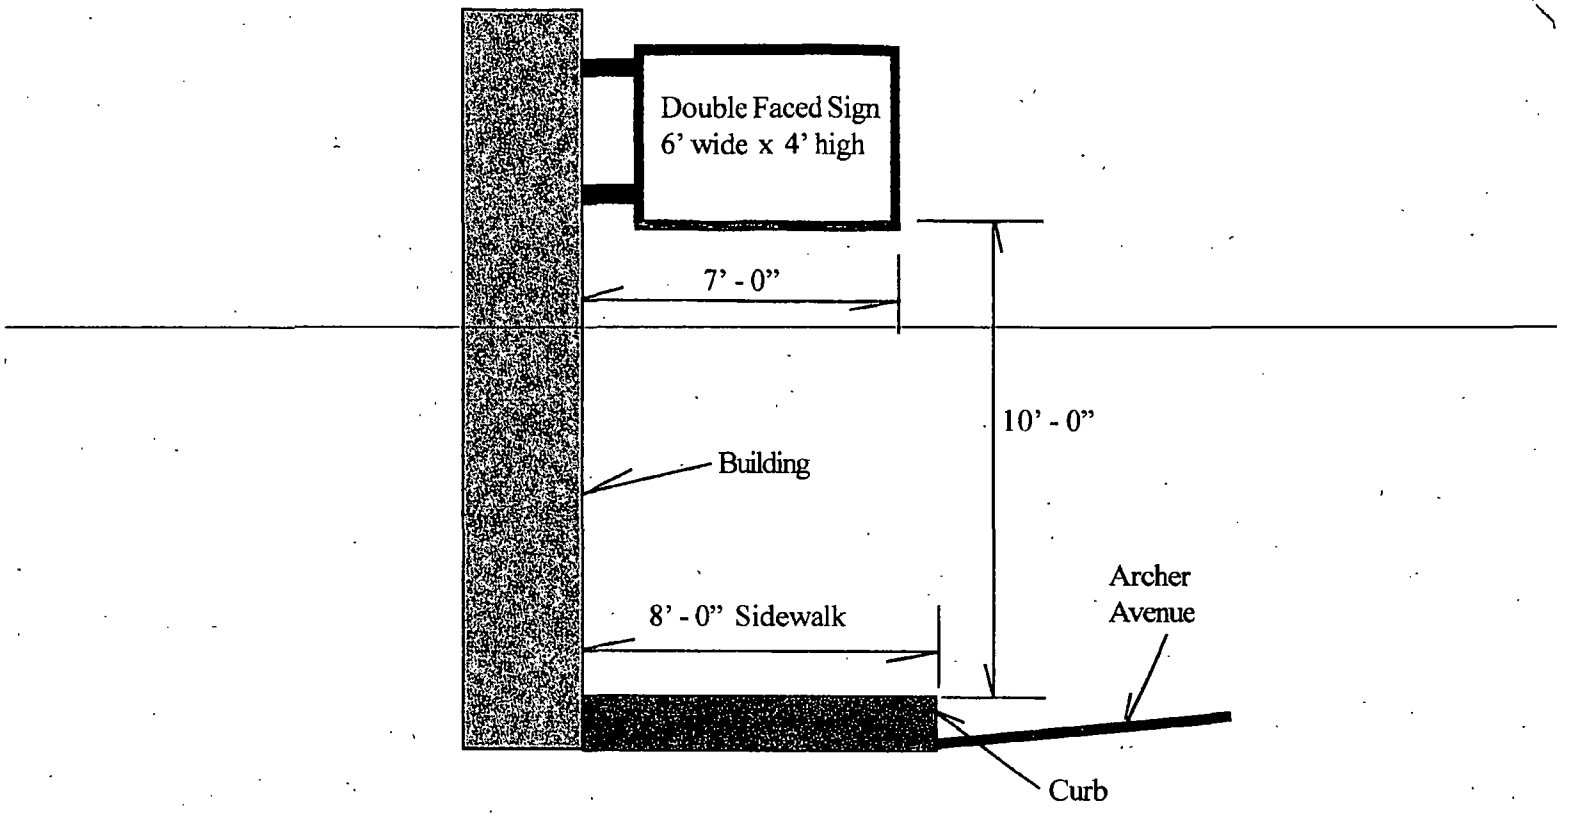

Double Faced Sign

6957 West Archer Avenue

Chicago, 60638

Scale: 1/8" = 1'-0"

Department of Business Affairs and Consumer Protection
Small Business Center - Public Way Use Unit
City Hall - 121 N. LaSalle Street, Room 800 • Chicago, IL 60602
(312)-74-GOBIZ (312-744-6249) • (312) 744-1944 (TTY)
http://www.cityofchicago.org/bacp

04/30/2014

Alderman **Michael R. Zalewski**
Ward # **23**
City of Chicago
City Hall, Room **203**
121 North LaSalle Street
Chicago, Illinois 60602

Re: An ordinance to use and maintain a portion of the public right-of-way for **one (1) sign(s)** for **PRISM CORPRATION**, adjacent to the premises known as **6957 W. Archer Ave.**.

Dear Alderman **Michael R. Zalewski**:

The applicant referenced above has requested the use of the public right-of-way for a **sign(s)**. An ordinance has been prepared by the Department of Business Affairs and Consumer Protection – Small Business Center - Public Way Use Unit for presentation to the City Council. Because this request was made for properties located in your ward, as approved by you as per the attached, I respectfully request that you introduce the attached ordinance at the next City Council meeting.

If you have any questions regarding this ordinance, please contact Anthony Bertuca at (312) 744-5506.

Department of Business Affairs and Consumer Protection

City of Chicago

O2014-3782

Office of the City Clerk

Document Tracking Sheet

Meeting Date:	4/30/2014
Sponsor(s):	Zalewski (23)
Type:	Ordinance
Title:	Grant(s) of privilege in public way for Professional Auto Repair, Inc.
Committee(s) Assignment:	Committee on Transportation and Public Way

ORDINANCE
PROFESSIONAL AUTO REPAIR INC
Acct. No. 26621 - 1
Permit No. 1112268

Be It Ordained by the City Council of the City of Chicago:

SECTION 1. Permission and authority are hereby given and granted to PROFESSIONAL AUTO REPAIR INC, upon the terms and subject to the conditions of this ordinance to maintain and use one (1) sign(s) projecting over the public right-of-way attached to its premises known as 4858 S. Archer Ave..

Said sign structure(s) measures as follows; along S. Archer Avenue:
One (1) at six (6) feet in length, eight (8) feet in height and nine point three three (9.33) feet above grade level.

The location of said privilege shall be as shown on prints kept on file with the Department of Business Affairs and Consumer Protection and the Office of the City Clerk.

Said privilege shall be constructed in accordance with plans and specifications approved by the Department of Transportation (Division of Project Development) and Zoning Department- Signs.

This grant of privilege in the public way shall be subject to the provisions of Section 10-28-015 and all other required provisions of the Municipal Code of Chicago.

The grantee shall pay to the City of Chicago as compensation for the privilege #1112268 herein granted the sum of three hundred ($300.00) per annum in advance.

A 25% penalty will be added for payments received after due date


The permit holder agrees to hold the City of Chicago harmless for any damage, relocation or replacement costs associated with damage, relocation or removal of private property caused by the City performing work in the public way.

Authority herein given and granted for a period offive (5) years from and after 01/13/2014.

Alderman _____

Michael R. Zalewski 23rd Ward


PROFESSIONAL AUTO
REPAIR, INC.
4858 S. ARCHER
254-0829
07 24 2008

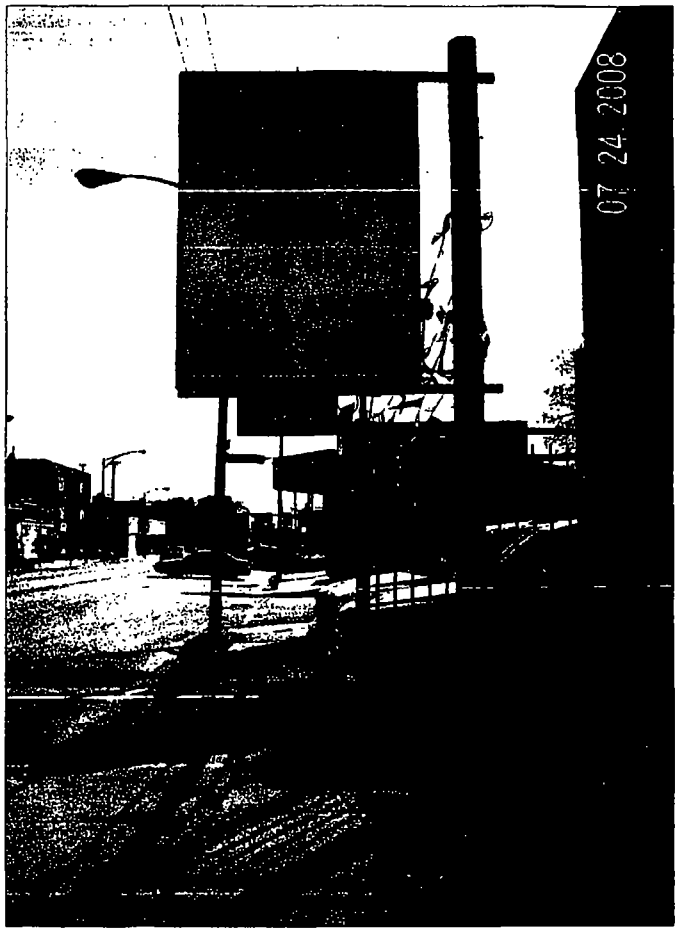
07 24 2008

Department of Business Affairs and Consumer Protection
Small Business Center- Public Way Use Unit
City Hall- 121 N. LaSalle Street Room 800 • Chicago, IL 60602
(312)-74-GOBIZ (312-744-6249) • (312) 744-1944 (TTY)
http://www.cityofchicago.org/bacp

04/30/2014

Alderman **Michael R. Zalewski**
Ward # **23**
City of Chicago
City Hall, Room **203**
121 North LaSalle Street
Chicago, Illinois 60602

Re: An ordinance to use and maintain a portion of the public right-of-way for **one (1) sign(s)** for **PROFESSIONAL AUTO REPAIR INC**, adjacent to the premises known as **4858 S. Archer Ave.**.

Dear Alderman **Michael R. Zalewski**:

The applicant referenced above has requested the use of the public right-of-way for a **sign(s)**. An ordinance has been prepared by the Department of Business Affairs and Consumer Protection – Small Business Center - Public Way Use Unit for presentation to the City Council. Because this request was made for properties located in your ward, as approved by you as per the attached, I respectfully request that you introduce the attached ordinance at the next City Council meeting.

If you have any questions regarding this ordinance, please contact Anthony Bertuca at (312) 744-5506.

Department of Business Affairs and Consumer Protection

City of Chicago

O2014-3785

Office of the City Clerk

Document Tracking Sheet

Meeting Date:	4/30/2014
Sponsor(s):	Zalewski (23)
Type:	Ordinance
Title:	Grant(s) of privilege in public way for Public Storage
Committee(s) Assignment:	Committee on Transportation and Public Way

ORDINANCE
PUBLIC STORAGE
Acct. No. 211743 - 2
Permit No. 1112539

Be It Ordained by the City Council of the City of Chicago:

SECTION 1. Permission and authority are hereby given and granted to PUBLIC STORAGE, upon the terms and subject to the conditions of this ordinance to maintain and use one (1) sign(s) projecting over the public right-of-way attached to its premises known as 5901 S. Harlem Ave..

Said sign structure(s) measures as follows; along S. Harlem Ave:
One (1) at fourteen (14) feet in length, seven (7) feet in height and eighteen (18) feet above grade level.

The location of said privilege shall be as shown on prints kept on file with the Department of Business Affairs and Consumer Protection and the Office of the City Clerk.

Said privilege shall be constructed in accordance with plans and specifications approved by the Department of Transportation (Division of Project Development) and Zoning Department - Signs.

This grant of privilege in the public way shall be subject to the provisions of Section 10-28-015 and all other required provisions of the Municipal Code of Chicago.

The grantee shall pay to the City of Chicago as compensation for the privilege #1112539 herein granted the sum of three hundred ($300.00) per annum in advance.


A 25% penalty will be added for payments received after due date.

The permit holder agrees to hold the City of Chicago harmless for any damage, relocation or replacement costs associated with damage, relocation or removal of private property caused by the City performing work in the public way.

Authority herein given and granted for a period of five (5) years from and after 01/13/2014.

Alderman _____

Michael R. Zalewski 23rd Ward

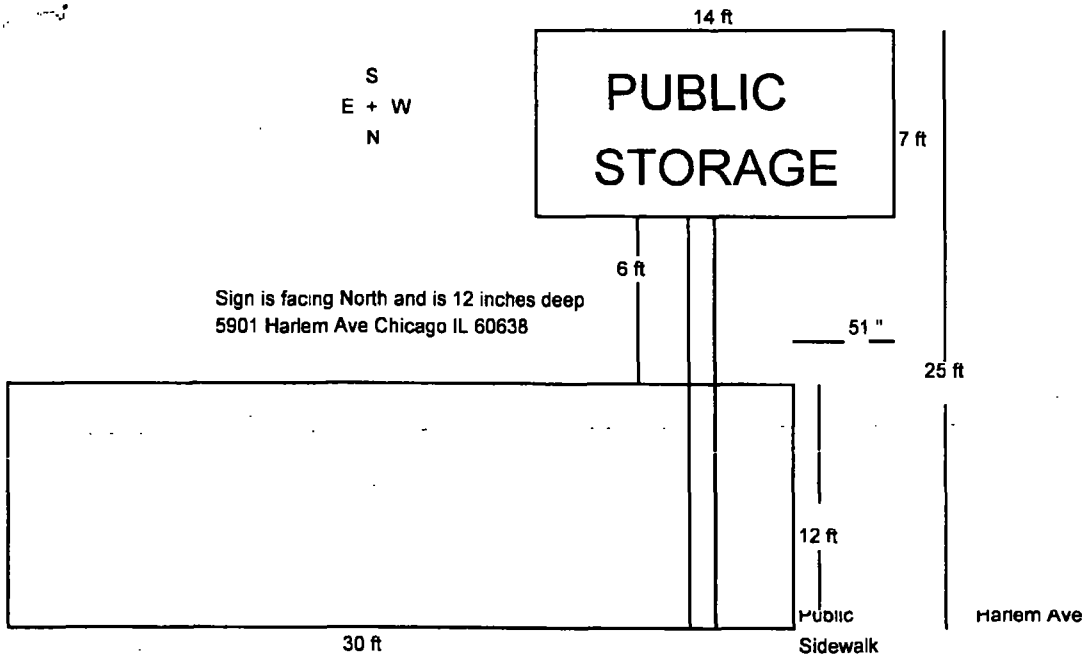
14 ft
S
E + W
N
PUBLIC
STORAGE
7 ft
6 ft
Sign is facing North and is 12 inches deep
5901 Harlem Ave Chicago IL 60638
51 "
25 ft
12 ft
30 ft
Public
Sidewalk
Harlem Ave

Department of Business Affairs and Consumer Protection
Small Business Center - Public Way Use Unit
City Hall - 121 N. LaSalle Street, Room 800 • Chicago, IL 60602
(312)-74-GOBIZ (312-744-6249) • (312) 744-1944 (TTY)
http://www.cityofchicago.org/bacp

04/30/2014

Alderman **Michael R. Zalewski**
Ward # **23**
City of Chicago
City Hall, Room **203**
121 North LaSalle Street
Chicago, Illinois 60602

Re: An ordinance to use and maintain a portion of the public right-of-way for **one (1) sign(s)** for **PUBLIC STORAGE**, adjacent to the premises known as **5901 S. Harlem Ave.**.

Dear Alderman **Michael R. Zalewski**:

The applicant referenced above has requested the use of the public right-of-way for a **sign(s)**. An ordinance has been prepared by the Department of Business Affairs and Consumer Protection – Small Business Center - Public Way Use Unit for presentation to the City Council. Because this request was made for properties located in your ward, as approved by you as per the attached, I respectfully request that you introduce the attached ordinance at the next City Council meeting.

If you have any questions regarding this ordinance, please contact Anthony Bertuca at (312) 744-5506.

Department of Business Affairs and Consumer Protection

City of Chicago

O2014-3793

Office of the City Clerk

Document Tracking Sheet

Meeting Date:	4/30/2014
Sponsor(s):	Chandler (24)
Type:	Ordinance
Title:	Grant(s) of privilege in public way for Marquette Bank
Committee(s) Assignment:	Committee on Transportation and Public Way

ORDINANCE
MARQUETTE BANK
Acct. No. 85739 - 11
Permit No. 1112396

Be It Ordained by the City Council of the City of Chicago:

SECTION 1. Permission and authority are hereby given and granted to MARQUETTE BANK, upon the terms and subject to the conditions of this ordinance to maintain and use one (1) sign(s) projecting over the public right-of-way attached to its premises known as 3030 W. Cermak Rd..

Said sign structure(s) measures as follows; along W. Cermak Road:
One (1) at nineteen point one seven (19.17) feet in length, two point four two (2.42) feet in height and eleven (11) feet above grade level.

The location of said privilege shall be as shown on prints kept on file with the Department of Business Affairs and Consumer Protection and the Office of the City Clerk.

Said privilege shall be constructed in accordance with plans and specifications approved by the Department of Transportation (Division of Project Development) and Zoning Department - Signs.

This grant of privilege in the public way shall be subject to the provisions of Section 10-28-015 and all other required provisions of the Municipal Code of Chicago.

The grantee shall pay to the City of Chicago as compensation for the privilege #1112396 herein granted the sum of three hundred ($300.00) per annum in advance.

A 25% penalty will be added for payments received after due date.

The permit holder agrees to hold the City of Chicago harmless for any damage, relocation or replacement costs associated with damage, relocation or removal of private property caused by the City performing work in the public way.

Authority herein given and granted for a period of five (5) years from and after 01/13/2014.

Alderman _____

Michael D. Chandler 24th Ward

[illegible] - Cermak

24' - 4"

3' - 0"

17 1/2"

MARQUETTE BANK

INDIVIDUAL NEON ILLUM. CHANNEL LETTERS ON FLANGED PANEL

1 FLANGED METAL PANEL BLACK ENAMEL FINISH W/GOLDTONE VINYL BORDER
FAB. INDIV. CHANNEL LETTERS W/BLACK ENAMEL FINISH WHITE PLEX FACES
& GOLD NUGGET VINYL APPLIED TO 1ST SURFACE OF PLEX. BLACK ITEM CAPS
W/WHITE NEON ILLUMINATION
REMOTE TRANSFORMERS
REMOVE AND DISPOSE OF EXIST NO 3' x 24' 4" SF SIGN

ALTERNATE
[illegible] ILLUM DISPLAY

EXT METAL CABINET ENAMELED BLACK W/GOLDTONE VINYL BORDER
ROUTED COPY FAU WHITE PLEX WITH 1/2" THICK CLEAR ACRYLIC PUSH THRU
& APPLIED GOLD NUGGET VINYL TO FIRST SURFACE OF PUSH THRU
REMOVE AND DISPOSE OF EXISTING 3' x 24' 4" SF SIGN


19' - 2"

2' - 4 1/2"

13 3/4"

MARQUETTE BANK

ALTERNATE SIZE

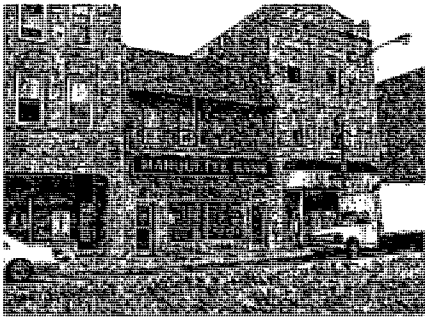

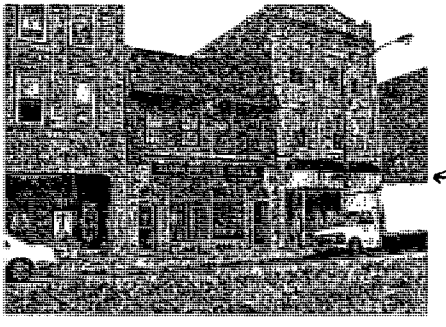


PHOTO RENDERINGS MAY NOT REFLECT SCALE ACCURATELY REFER TO SPECIFIED DIMENSIONS FOR CORRECT SIZES

CAMERA READY ART REQUIRED

FIELD SURVEY REQUIRED

LETTER	REVISION	DATE	APPROVAL

WHITE WAY SIGN COMPANY
1317 N CLYBOURN CHI, IL 60610 312/642 8580
FAX 312/642-0272

MARQUETTE BANK		1/2" = 1 - 0"	BUGANSKI
3030 W. CERMAK RD		6-15-06	G. RYAN
CHICAGO	IL		82470

Department of Business Affairs and Consumer Protection
Small Business Center - Public Way Use Unit
City Hall - 121 N. LaSalle Street, Room 800 • Chicago, IL 60602
(312)-74-GOBIZ (312-744-6249) • (312) 744-1944 (TTY)
http://www.cityofchicago.org/bacp

04/30/2014

Alderman **Michael D. Chandler**
Ward # **24**
City of Chicago
City Hall, Room **203**
121 North LaSalle Street
Chicago, Illinois 60602

Re: An ordinance to use and maintain a portion of the public right-of-way for **one (1) sign(s)** for **MARQUETTE BANK**, adjacent to the premises known as **3030 W. Cermak Rd.**.

Dear Alderman **Michael D. Chandler**:

The applicant referenced above has requested the use of the public right-of-way for a **sign(s)**. An ordinance has been prepared by the Department of Business Affairs and Consumer Protection – Small Business Center - Public Way Use Unit for presentation to the City Council. Because this request was made for properties located in your ward, as approved by you as per the attached, I respectfully request that you introduce the attached ordinance at the next City Council meeting.

If you have any questions regarding this ordinance, please contact Anthony Bertuca at (312) 744-5506.

Department of Business Affairs and Consumer Protection

City of Chicago

O2014-3800

Office of the City Clerk

Document Tracking Sheet

Meeting Date:	4/30/2014
Sponsor(s):	Solis (25)
Type:	Ordinance
Title:	Grant(s) of privilege in public way for Caminos De Michoacan
Committee(s) Assignment:	Committee on Transportation and Public Way

ORDINANCE
CAMINOS DE MICHOACAN
Acct. No. 24238 - 1
Permit No. 1112274

Be It Ordained by the City Council of the City of Chicago:

SECTION 1. Permission and authority are hereby given and granted to CAMINOS DE MICHOACAN, upon the terms and subject to the conditions of this ordinance to maintain and use, as now constructed, two (2) Step(s) on the public right-of-way adjacent to its premises known as 1659 W. Cullerton St..

Said Step(s) at S. Paulina measure(s):
One (1) at three point zero eight (3.08) feet in length, and two (2) feet in width for a total of six point one six (6.16) square feet.

Said Step(s) at W. Cullerton measure(s):
One (1) at two point zero eight (2.08) feet in length, and two point four one (2.41) feet in width for a total of five point zero one (5.01) square feet.

The location of said privilege shall be as shown on prints kept on file with the Department of Business Affairs and Consumer Protection and the Office of the City Clerk.

Said privilege shall be constructed in accordance with plans and specifications approved by the Department of Transportation (Division of Project Development).

This grant of privilege in the public way shall be subject to the provisions of Section 10-28-015 and all other required provisions of the Municipal Code of Chicago.

The grantee shall pay to the City of Chicago as compensation for the privilege #1112274 herein granted the sum of eight hundred ($800.00) per annum in advance.


A 25% penalty will be added for payments received after due date.

The permit holder agrees to hold the City of Chicago harmless for any damage, relocation or replacement costs associated with damage, relocation or removal of private property caused by the City performing work in the public way.

Authority herein given and granted for a period of five (5) years from and after 01/13/2014.

Alderman _____

Daniel S. Solis 25th Ward

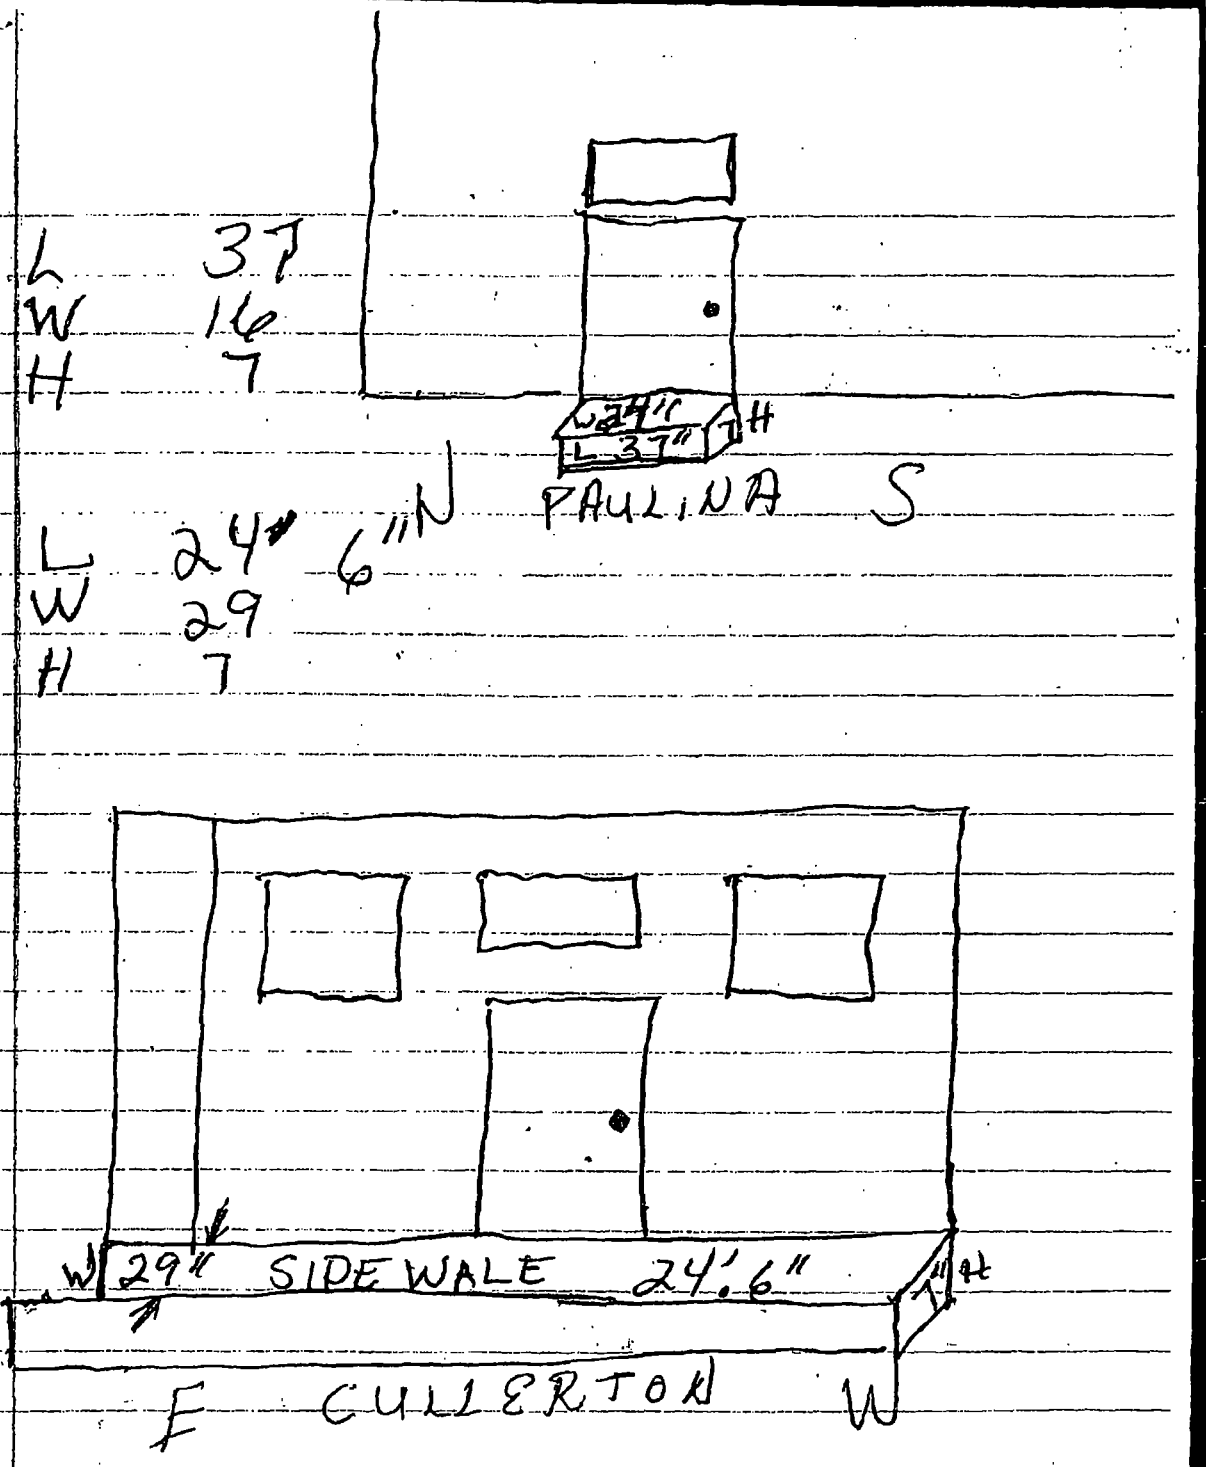
L 37
W 16
H 7
W 24"
L 37"
H
PAULINA
N
S
L 24" 6"
W 29
H 7
W 29"
SIDE WALE
24'.6"
CULLERTON
E
W

Department of Business Affairs and Consumer Protection
Small Business Center - Public Way Use Unit
City Hall - 121 N. LaSalle Street, Room 800 • Chicago, IL 60602
(312)-74-GOBIZ (312-744-6249) • (312) 744-1944 (TTY)
http://www.cityofchicago.org/bacp

04/30/2014

Alderman **Daniel S. Solis**
Ward # **25**
City of Chicago
City Hall, Room **203**
121 North LaSalle Street
Chicago, Illinois 60602

Re: An ordinance to use and maintain a portion of the public right-of-way for **two (2) step(s)** for **CAMINOS DE MICHOACAN**, adjacent to the premises known as **1659 W. Cullerton St.**.

Dear Alderman **Daniel S. Solis**:

The applicant referenced above has requested the use of the public right-of-way for a **step(s)**. An ordinance has been prepared by the Department of Business Affairs and Consumer Protection – Small Business Center - Public Way Use Unit for presentation to the City Council. Because this request was made for properties located in your ward, as approved by you as per the attached, I respectfully request that you introduce the attached ordinance at the next City Council meeting.

If you have any questions regarding this ordinance, please contact Anthony Bertuca at (312) 744-5506.

Department of Business Affairs and Consumer Protection

City of Chicago

O2014-3804

Office of the City Clerk

Document Tracking Sheet

Meeting Date:	4/30/2014
Sponsor(s):	Solis (25)
Type:	Ordinance
Title:	Grant(s) of privilege in public way for Cuernavaca Restaurant, Inc.
Committee(s) Assignment:	Committee on Transportation and Public Way

ORDINANCE
CUERNAVACA RESTAURANT INC
Acct. No. 355 - 1
Permit No. 1112429

Be It Ordained by the City Council of the City of Chicago:

SECTION 1. Permission and authority are hereby given and granted to CUERNAVACA RESTAURANT INC, upon the terms and subject to the conditions of this ordinance to maintain and use one (1) sign(s) projecting over the public right-of-way attached to its premises known as 1158-60 W. 18th St..

Said sign structure(s) measures as follows; along W. 18th Street:
One (1) at ten (10) feet in length, five (5) feet in height and fifteen (15) feet above grade level.

The location of said privilege shall be as shown on prints kept on file with the Department of Business Affairs and Consumer Protection and the Office of the City Clerk.

Said privilege shall be constructed in accordance with plans and specifications approved by the Department of Transportation (Division of Project Development) and Zoning Department - Signs.

This grant of privilege in the public way shall be subject to the provisions of Section 10-28-015 and all other required provisions of the Municipal Code of Chicago.

The grantee shall pay to the City of Chicago as compensation for the privilege #1112429 herein granted the sum of three hundred ($300.00) per annum in advance.

A 25% penalty will be added for payments received after due date.

The permit holder agrees to hold the City of Chicago harmless for any damage, relocation or replacement costs associated with damage, relocation or removal of private property caused by the City performing work in the public way.

Authority herein given and granted for a period of five (5) years from and after 09/10/2013.


Alderman _____


Daniel S. Solis 25th Ward

SIGN DRAWING

PROPERTY LOCATION: 1160 W. 18TH STREET 60608

ORGANIZATIONS NAME: CUERNAVACA RESTAURANT
DBA LA VACA MARGARITA BAR

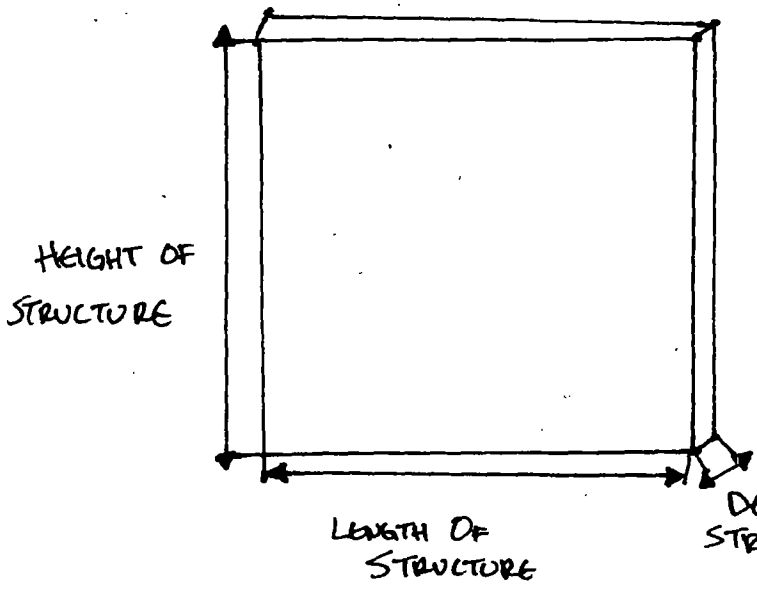

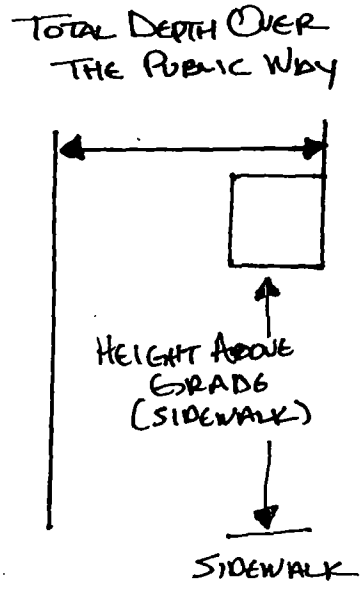

Department of Business Affairs and Consumer Protection
Small Business Center - Public Way Use Unit
City Hall - 121 N. LaSalle Street, Room 800 • Chicago, IL 60602
(312)-74-GOBIZ (312-744-6249) • (312) 744-1944 (TTY)
http://www.cityofchicago.org/bacp

04/30/2014

Alderman **Daniel S. Solis**
Ward # **25**
City of Chicago
City Hall, Room **203**
121 North LaSalle Street
Chicago, Illinois 60602

Re: An ordinance to use and maintain a portion of the public right-of-way for **one (1) sign(s)** for **CUERNAVACA RESTAURANT INC**, adjacent to the premises known as **1158-60 W. 18th St.**.

Dear Alderman **Daniel S. Solis**:

The applicant referenced above has requested the use of the public right-of-way for a **sign(s)**. An ordinance has been prepared by the Department of Business Affairs and Consumer Protection – Small Business Center - Public Way Use Unit for presentation to the City Council. Because this request was made for properties located in your ward, as approved by you as per the attached, I respectfully request that you introduce the attached ordinance at the next City Council meeting.

If you have any questions regarding this ordinance, please contact Anthony Bertuca at (312) 744-5506.

Department of Business Affairs and Consumer Protection

City of Chicago

O2014-3816

Office of the City Clerk

Document Tracking Sheet

Meeting Date:	4/30/2014
Sponsor(s):	Solis (25)
Type:	Ordinance
Title:	Grant(s) of privilege in public way for Happy Cake
Committee(s) Assignment:	Committee on Transportation and Public Way

ORDINANCE
HAPPY CAKE
Acct. No. 346010 - 2
Permit No. 1109290

Be It Ordained by the City Council of the City of Chicago:

SECTION 1. Permission and authority are hereby given and granted to HAPPY CAKE, upon the terms and subject to the conditions of this ordinance to maintain and use two (2) sign(s) projecting over the public right-of-way attached to its premises known as 1350 W. 18th St..

Said sign structure(s) measures as follows; along W. 18th Street:
One (1) at twenty (20) feet in length, four (4) feet in height and nine (9) feet above grade level.

Said sign structure(s) measures as follows; along S. Blue Island:
One (1) at twenty (20) feet in length, four (4) feet in height and nine (9) feet above grade level.

The location of said privilege shall be as shown on prints kept on file with the Department of Business Affairs and Consumer Protection and the Office of the City Clerk.

Said privilege shall be constructed in accordance with plans and specifications approved by the Department of Transportation (Division of Project Development) and Zoning Department - Signs.

This grant of privilege in the public way shall be subject to the provisions of Section 10-28-015 and all other required provisions of the Municipal Code of Chicago.

The grantee shall pay to the City of Chicago as compensation for the privilege #1109290 herein granted the sum of six hundred ($600.00) per annum in advance.

A 25% penalty will be added for payments received after due date.


The permit holder agrees to hold the City of Chicago harmless for any damage, relocation or replacement costs associated with damage, relocation or removal of private property caused by the City performing work in the public way.

Authority herein given and granted for a period of five (5) years from and after Date of Passage.


Alderman _____

Daniel S. Solis 25th Ward

ILLUMINATED FLAT SIGN 4'x20'

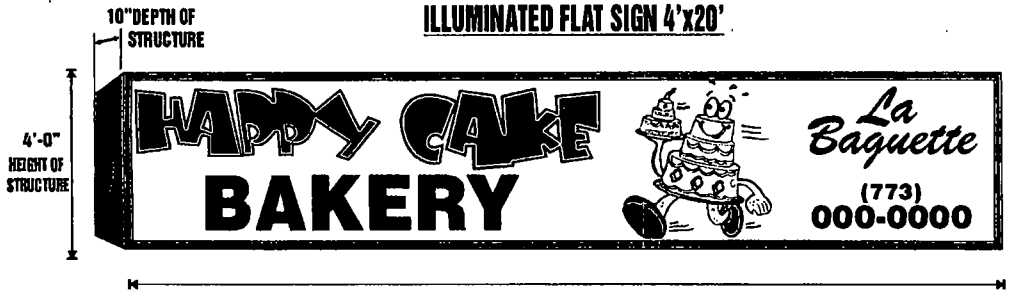



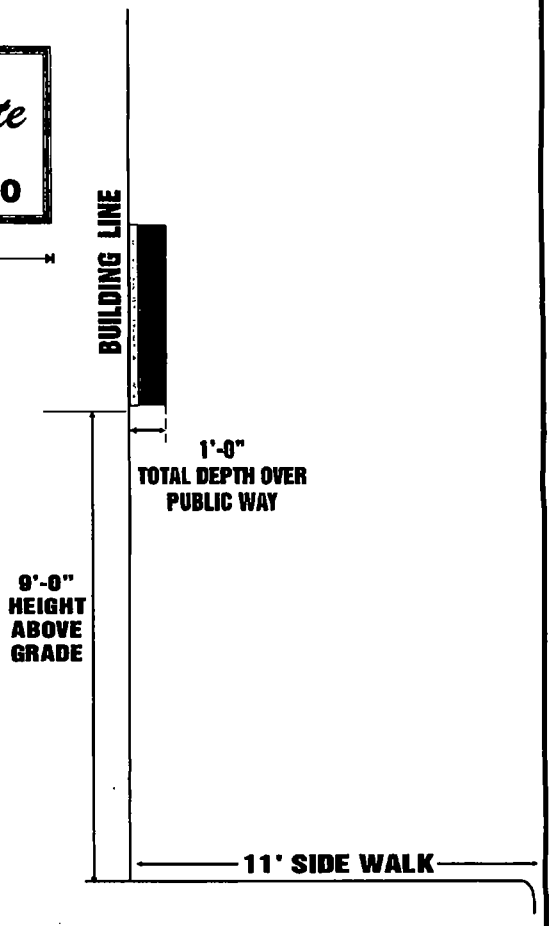

Client: HAPPY CAKE LA BAGUETTE- 1350 W 18th STREET-CHICAGO,IL		
Revised:	Sales: LC	Date:10-02-13
Client approval Included Color, spelling & Artwork	Drawn by: MM	

MARSHALL SIGN COMPANY
3610 S. ALBANY AVE
CHICAGO, IL 60632
773.927-4442 Fax 773.927.0091
e-mail:almasigncorp@sbcglobal.net

All sign designs and concepts shown here are confidential and are property o Marshall Sign Company. They are not to be distributed, exhibited, copied, or otherwise used without our written permission.
COMPUTER GENERATED COLORS ARE NOT A TRUE MATCH TO ANY PMS, VINYL OR PAINT
©MARSHALL Sign, Co 2013

Department of Business Affairs and Consumer Protection
Small Business Center - Public Way Use Unit
City Hall - 121 N. LaSalle Street, Room 800 • Chicago, IL 60602
(312)-74-GOBIZ (312-744-6249) • (312) 744-1944 (TTY)
http://www.cityofchicago.org/bacp

04/30/2014

Alderman **Daniel S. Solis**
Ward # **25**
City of Chicago
City Hall, Room **203**
121 North LaSalle Street
Chicago, Illinois 60602

Re: An ordinance to use and maintain a portion of the public right-of-way for **two (2) sign(s)** for **HAPPY CAKE**, adjacent to the premises known as **1350 W. 18th St.**.

Dear Alderman **Daniel S. Solis**:

The applicant referenced above has requested the use of the public right-of-way for a **sign(s)**. An ordinance has been prepared by the Department of Business Affairs and Consumer Protection – Small Business Center - Public Way Use Unit for presentation to the City Council. Because this request was made for properties located in your ward, as approved by you as per the attached, I respectfully request that you introduce the attached ordinance at the next City Council meeting.

If you have any questions regarding this ordinance, please contact Anthony Bertuca at (312) 744-5506.

Department of Business Affairs and Consumer Protection

City of Chicago

O2014-3828

Office of the City Clerk

Document Tracking Sheet

Meeting Date:	4/30/2014
Sponsor(s):	Solis (25)
Type:	Ordinance
Title:	Grant(s) of privilege in public way for Pls Check Cashers-Cermak Damen 24 Hour Currency Ex
Committee(s) Assignment:	Committee on Transportation and Public Way

ORDINANCE
PLS CHECK CASHERS-CERMAK DAMEN 24 HOUR CURRENCY EX
Acct. No. 23731 - 2
Permit No. 1111617

Be It Ordained by the City Council of the City of Chicago:

SECTION 1. Permission and authority are hereby given and granted to PLS CHECK CASHERS-CERMAK DAMEN 24 HOUR CURRENCY EX, upon the terms and subject to the conditions of this ordinance to maintain and use two (2) sign(s) projecting over the public right-of-way attached to its premises known as 1958 W. Cermak Rd..

Said sign structure(s) measures as follows; along W. Cermak Road:
One (1) at five (5) feet in length, fourteen (14) feet in height and ten (10) feet above grade level.
One (1) at twenty-five (25) feet in length, four (4) feet in height and fifteen (15) feet above grade level.

The location of said privilege shall be as shown on prints kept on file with the Department of Business Affairs and Consumer Protection and the Office of the City Clerk.

Said privilege shall be constructed in accordance with plans and specifications approved by the Department of Transportation (Division of Project Development) and Zoning Department - Signs.

This grant of privilege in the public way shall be subject to the provisions of Section 10-28-015 and all other required provisions of the Municipal Code of Chicago.

The grantee shall pay to the City of Chicago as compensation for the privilege #1111617 herein granted the sum of six hundred ($600.00) per annum in advance.


A 25% penalty will be added for payments received after due date.

The permit holder agrees to hold the City of Chicago harmless for any damage, relocation or replacement costs associated with damage, relocation or removal of private property caused by the City performing work in the public way.


Authority herein given and granted for a period of five (5) years from and after 11/15/2011.

Alderman _____

Daniel S. Solis 25th Ward

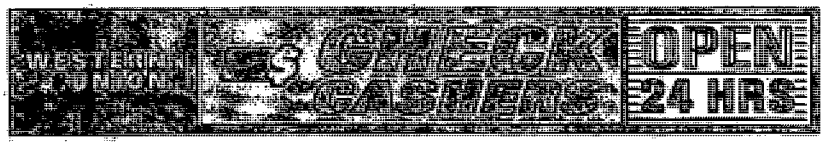

DAMEN SINGLE FACE

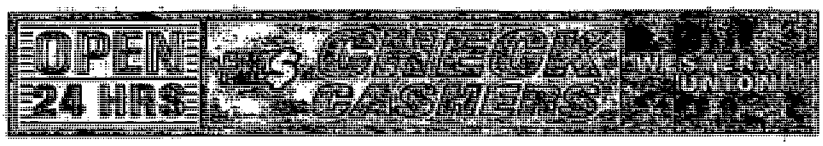

CERMAK SINGLE FACE

Two 4'X25' SIGNS

NEW FACES FOR FOUR SIGNS



DAMEN DOUBLE FACE



CERMAK DOUBLE FACE

Two 14'X5' SIGNS

BEST NEON

SCALE	
CUSTOMER	
JOB ADDRESS	
CITY	
ARTIST	
SALES APPROVED	
CUSTOMER APPROVAL:	

By signing the approval box on this sketch, I understand that I am accepting all aspects of this drawing. This includes artwork, specifications, dimensions, spelling and any other representations herein. I also understand that color representations on this sketch are approximate, and any cut sheet manufactured product exactly.

Department of Business Affairs and Consumer Protection
Small Business Center - Public Way Use Unit
City Hall - 121 N. LaSalle Street, Room 800 • Chicago, IL 60602
(312)-74-GOBIZ (312-744-6249) • (312) 744-1944 (TTY)
http://www.cityofchicago.org/bacp

04/30/2014

Alderman **Daniel S. Solis**
Ward # **25**
City of Chicago
City Hall, Room **203**
121 North LaSalle Street
Chicago, Illinois 60602

Re: An ordinance to use and maintain a portion of the public right-of-way for **two (2) sign(s)** for **PLS CHECK CASHERS-CERMAK DAMEN 24 HOUR CURRENCY EX**, adjacent to the premises known as **1958 W. Cermak Rd.**.

Dear Alderman **Daniel S. Solis**:

The applicant referenced above has requested the use of the public right-of-way for a **sign(s)**. An ordinance has been prepared by the Department of Business Affairs and Consumer Protection – Small Business Center - Public Way Use Unit for presentation to the City Council. Because this request was made for properties located in your ward, as approved by you as per the attached, I respectfully request that you introduce the attached ordinance at the next City Council meeting.

If you have any questions regarding this ordinance, please contact Anthony Bertuca at (312) 744-5506.

Department of Business Affairs and Consumer Protection

City of Chicago

O2014-3717

Office of the City Clerk

Document Tracking Sheet

Meeting Date:	4/30/2014
Sponsor(s):	Burnett (27)
Type:	Ordinance
Title:	Grant(s) of privilege in public way for Alhambra Palace Restaurant - light fixtures
Committee(s) Assignment:	Committee on Transportation and Public Way

ORDINANCE
ALHAMBRA PALACE RESTAURANT
Acct. No. 289871 - 1
Permit No. 1099995

Be It Ordained by the City Council of the City of Chicago:

SECTION 1. Permission and authority are hereby given and granted to ALHAMBRA PALACE RESTAURANT, upon the terms and subject to the conditions of this ordinance to maintain and use, as now constructed, four (4) Light Fixture(s) projecting over the public right-of-way adjacent to its premises known as 1240 W. Randolph St..

Said Light Fixture(s) at W. Randolph measure(s):
Four (4) at point five (.5) feet in length, one (1) foot in width and seven point seven five (7.75) feet above grade level.

The location of said privilege shall be as shown on prints kept on file with the Department of Business Affairs and Consumer Protection and the Office of the City Clerk.

Said privilege shall be constructed in accordance with plans and specifications approved by the Department of Transportation (Division of Project Development).

This grant of privilege in the public way shall be subject to the provisions of Section 10-28-015 and all other required provisions of the Municipal Code of Chicago.

The grantee shall pay to the City of Chicago as compensation for the privilege #1099995 herein granted the sum of fifty ($50.00) per annum in advance.


A 25% penalty will be added for payments received after due date.

The permit holder agrees to hold the City of Chicago harmless for any damage, relocation or replacement costs associated with damage, relocation or removal of private property caused by the City performing work in the public way.

Authority herein given and granted for a period of five (5) years from and after Date of Passage.

Alderman _____

Walter Burnett Jr. 27th Ward

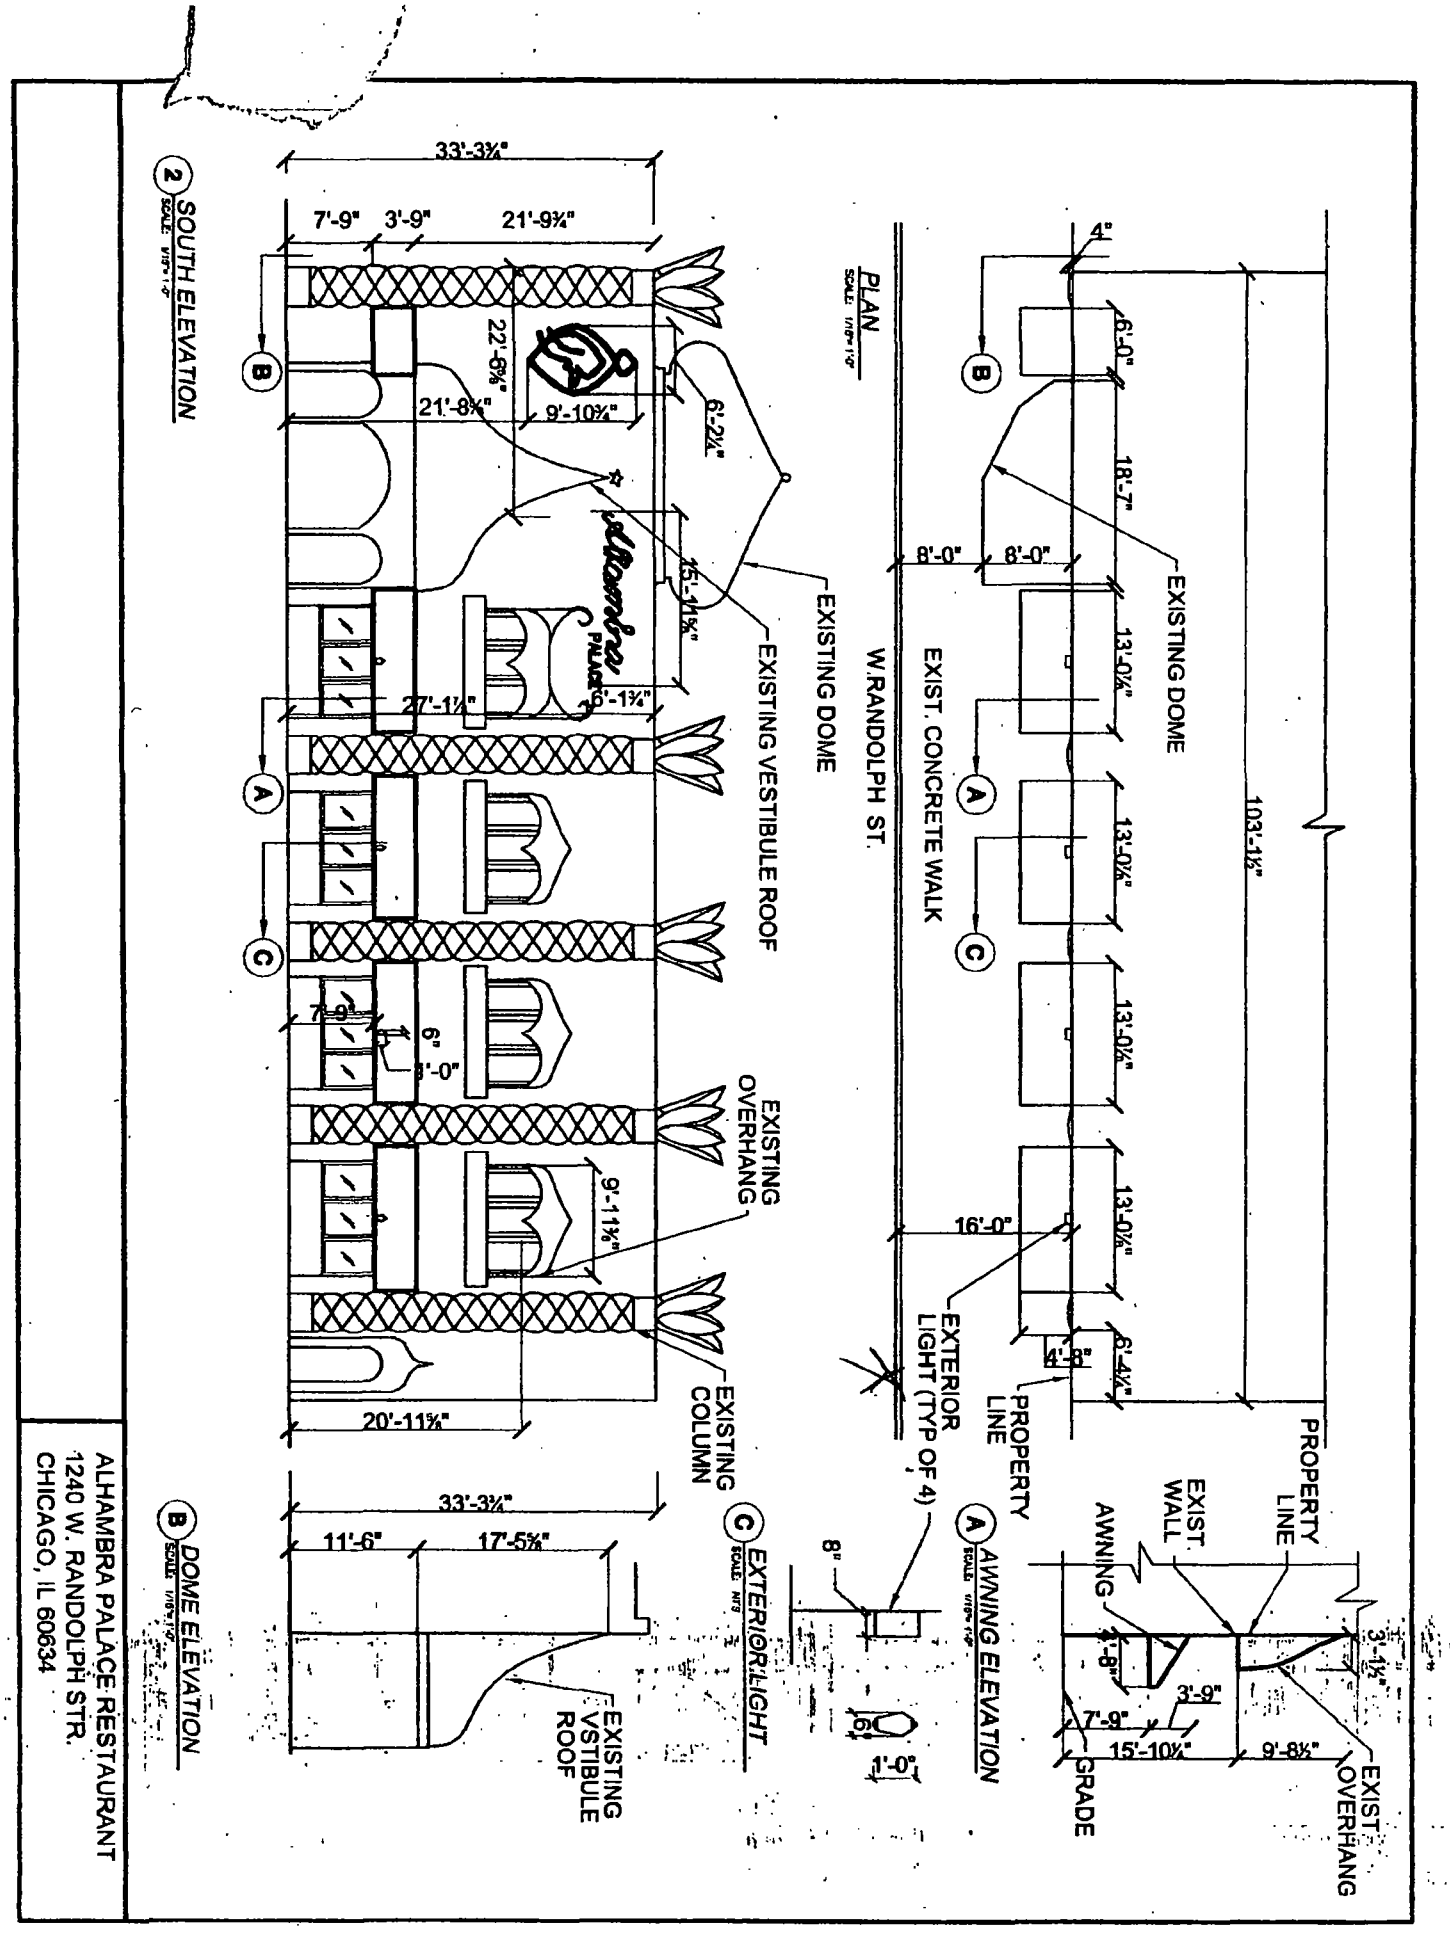

ALHAMBRA PALACE RESTAURANT
1240 W. RANDOLPH STR.
CHICAGO, IL 60634

City of Chicago

O2014-3723

Office of the City Clerk

Document Tracking Sheet

Meeting Date:	4/30/2014
Sponsor(s):	Burnett (27)
Type:	Ordinance
Title:	Grant(s) of privilege in public way for Alhambra Palace Restaurant - entrance enclosure
Committee(s) Assignment:	Committee on Transportation and Public Way

ORDINANCE
ALHAMBRA PALACE RESTAURANT
Acct. No. 289871 - 1
Permit No. 1099997

Be It Ordained by the City Council of the City of Chicago:

SECTION 1. Permission and authority are hereby given and granted to ALHAMBRA PALACE RESTAURANT, upon the terms and subject to the conditions of this ordinance to maintain and use, as now constructed, one (1) Entrance Enclosure(s) on the public right-of-way adjacent to its premises known as 1240 W. Randolph St..

Said Entrance Enclosure(s) at W. Randolph measure(s):
One (1) at eighteen point five eight (18.58) feet in length, and eight (8) feet in width for a total of one hundred forty-eight point six four (148.64) square feet. Existing entrance enclosure is approximately twenty-nine (29) feet in height.

The location of said privilege shall be as shown on prints kept on file with the Department of Business Affairs and Consumer Protection and the Office of the City Clerk.

Said privilege shall be constructed in accordance with plans and specifications approved by the Department of Planning and Development and Department of Transportation (Division of Project Development).

This grant of privilege in the public way shall be subject to the provisions of Section 10-28-015 and all other required provisions of the Municipal Code of Chicago.

The grantee shall pay to the City of Chicago as compensation for the privilege #1099997 herein granted the sum of four hundred ($400.00) per annum in advance.


A 25% penalty will be added for payments received after due date.


The permit holder agrees to hold the City of Chicago harmless for any damage, relocation or replacement costs associated with damage, relocation or removal of private property caused by the City performing work in the public way.

Authority herein given and granted for a period of five (5) years from and after Date of Passage.

Alderman 

Walter Burnett Jr. 27th Ward

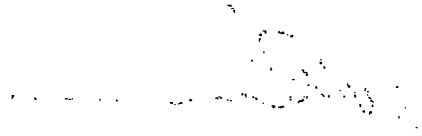

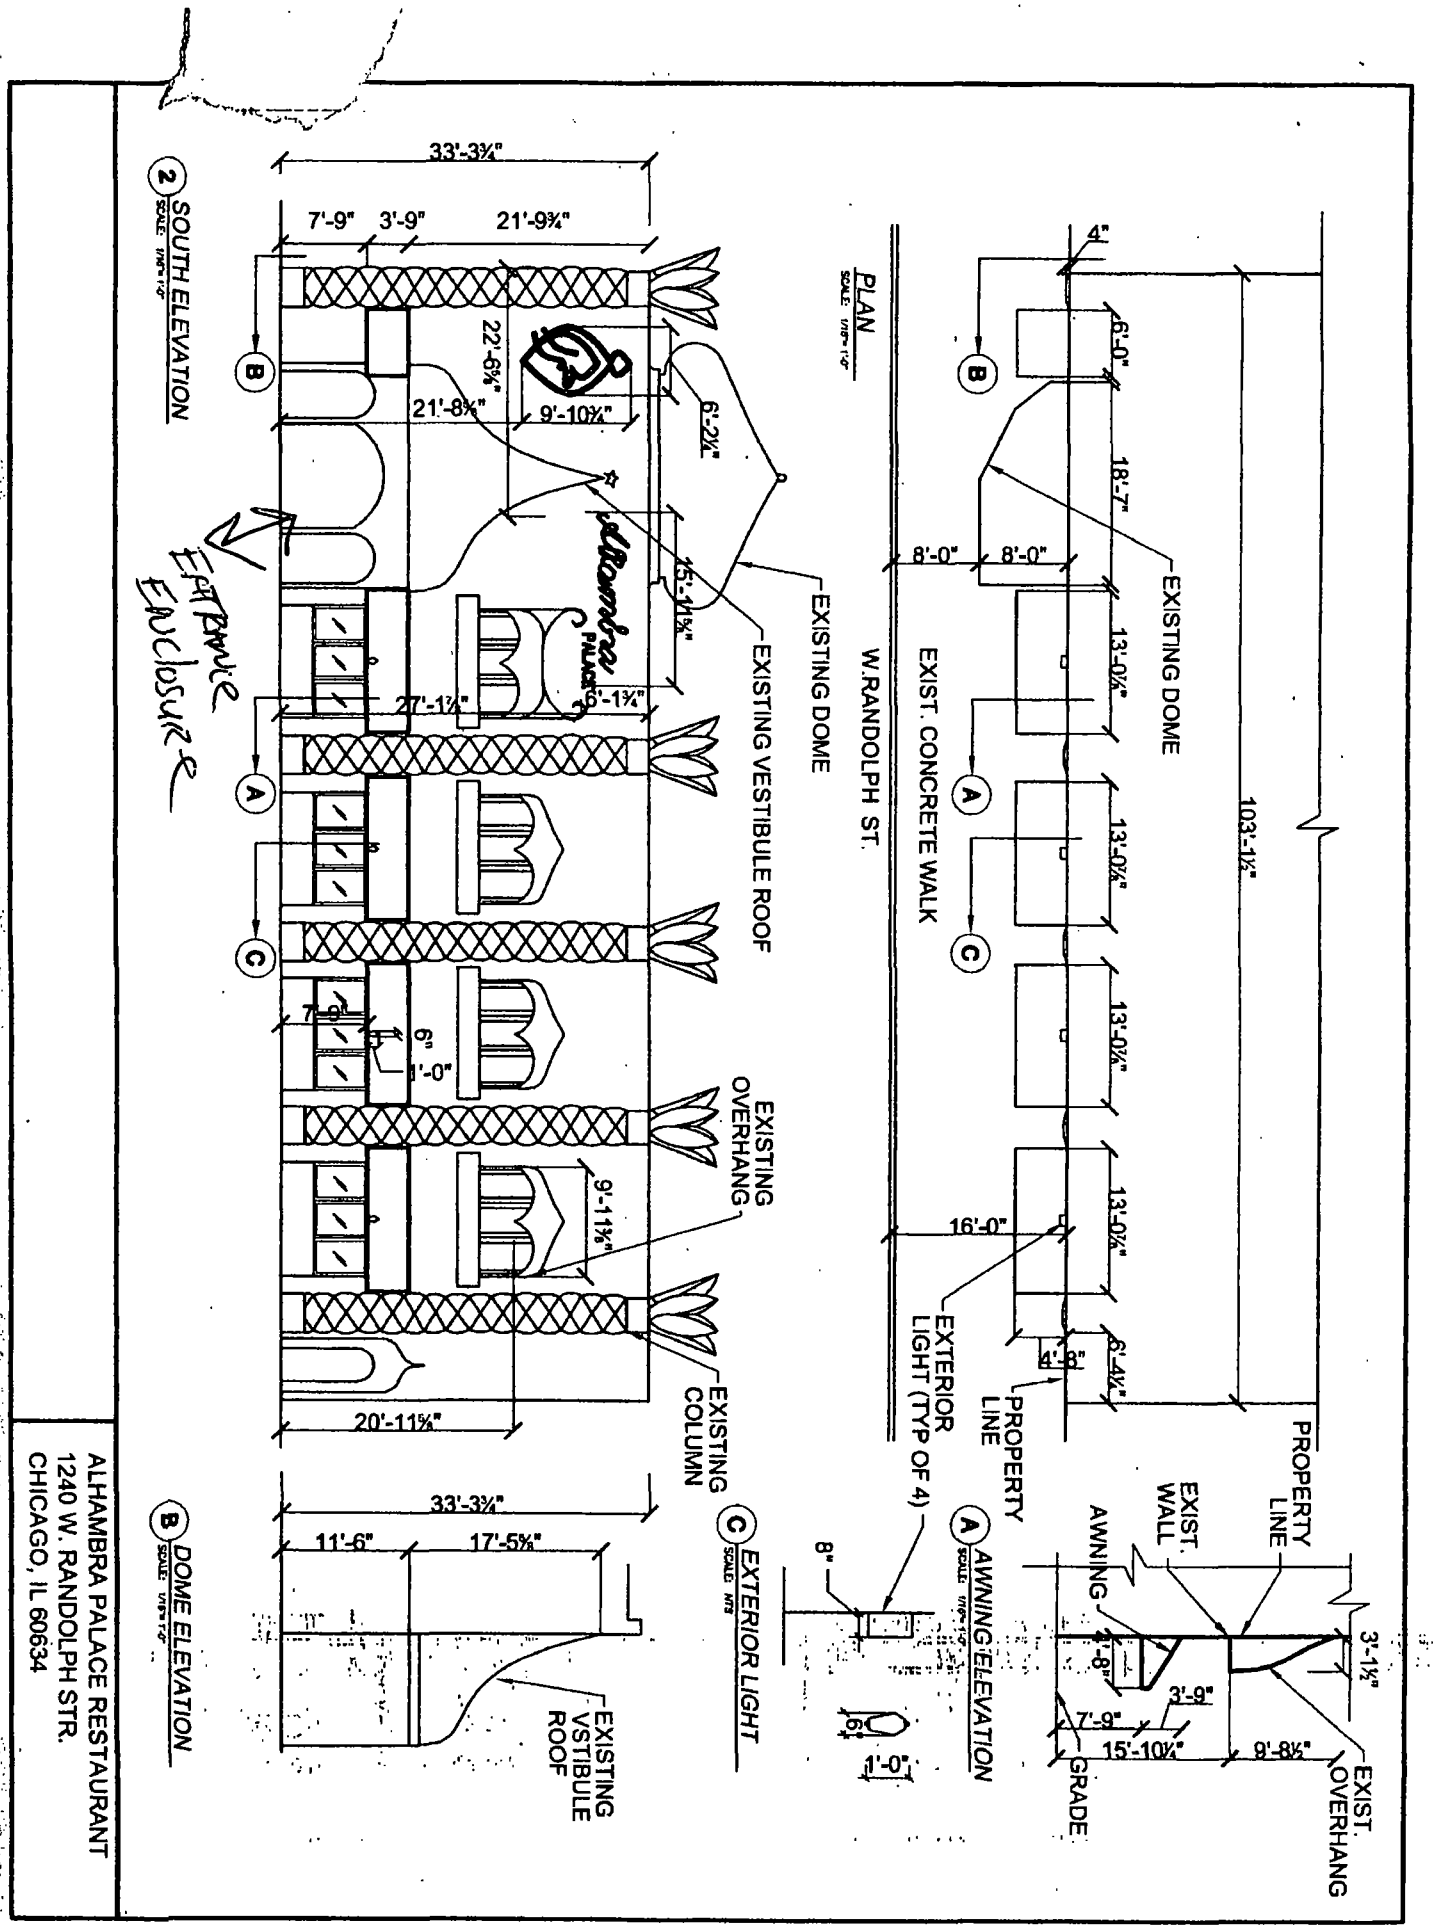

ALHAMBRA PALACE RESTAURANT
1240 W. RANDOLPH STR.
CHICAGO, IL 60634

City of Chicago

O2014-3733

Office of the City Clerk

Document Tracking Sheet

Meeting Date:	4/30/2014
Sponsor(s):	Burnett (27)
Type:	Ordinance
Title:	Grant(s) of privilege in public way for Alhambra Palace Restaurant - windscreen
Committee(s) Assignment:	Committee on Transportation and Public Way

ORDINANCE
ALHAMBRA PALACE RESTAURANT
Acct. No. 289871 - 1
Permit No. 1112368

Be It Ordained by the City Council of the City of Chicago:

SECTION 1. Permission and authority are hereby given and granted to ALHAMBRA PALACE RESTAURANT, upon the terms and subject to the conditions of this ordinance to maintain and use, as now constructed, one (1) Wind Screen(s) on the public right-of-way adjacent to its premises known as 1240 W. Randolph St..

Said Wind Screen(s) at W RANDOLPH ST measure(s):
One (1) at nineteen (19) feet in length, and eight (8) feet in width for a total of one hundred fifty-two (152) square feet.

The location of said privilege shall be as shown on prints kept on file with the Department of Business Affairs and Consumer Protection and the Office of the City Clerk.

Said privilege shall be constructed in accordance with plans and specifications approved by the Department of Transportation (Division of Project Development).

This grant of privilege in the public way shall be subject to the provisions of Section 10-28-015 and all other required provisions of the Municipal Code of Chicago.

The grantee shall pay to the City of Chicago as compensation for the privilege #1112368 herein granted the sum of four hundred ($400.00) per annum in advance.


A 25% penalty will be added for payments received after due date.

The permit holder agrees to hold the City of Chicago harmless for any damage, relocation or replacement costs associated with damage, relocation or removal of private property caused by the City performing work in the public way.

Authority herein given and granted for a period of five (5) years from and after 11/05/2013.

Alderman _____

Walter Burnett Jr. 27th Ward

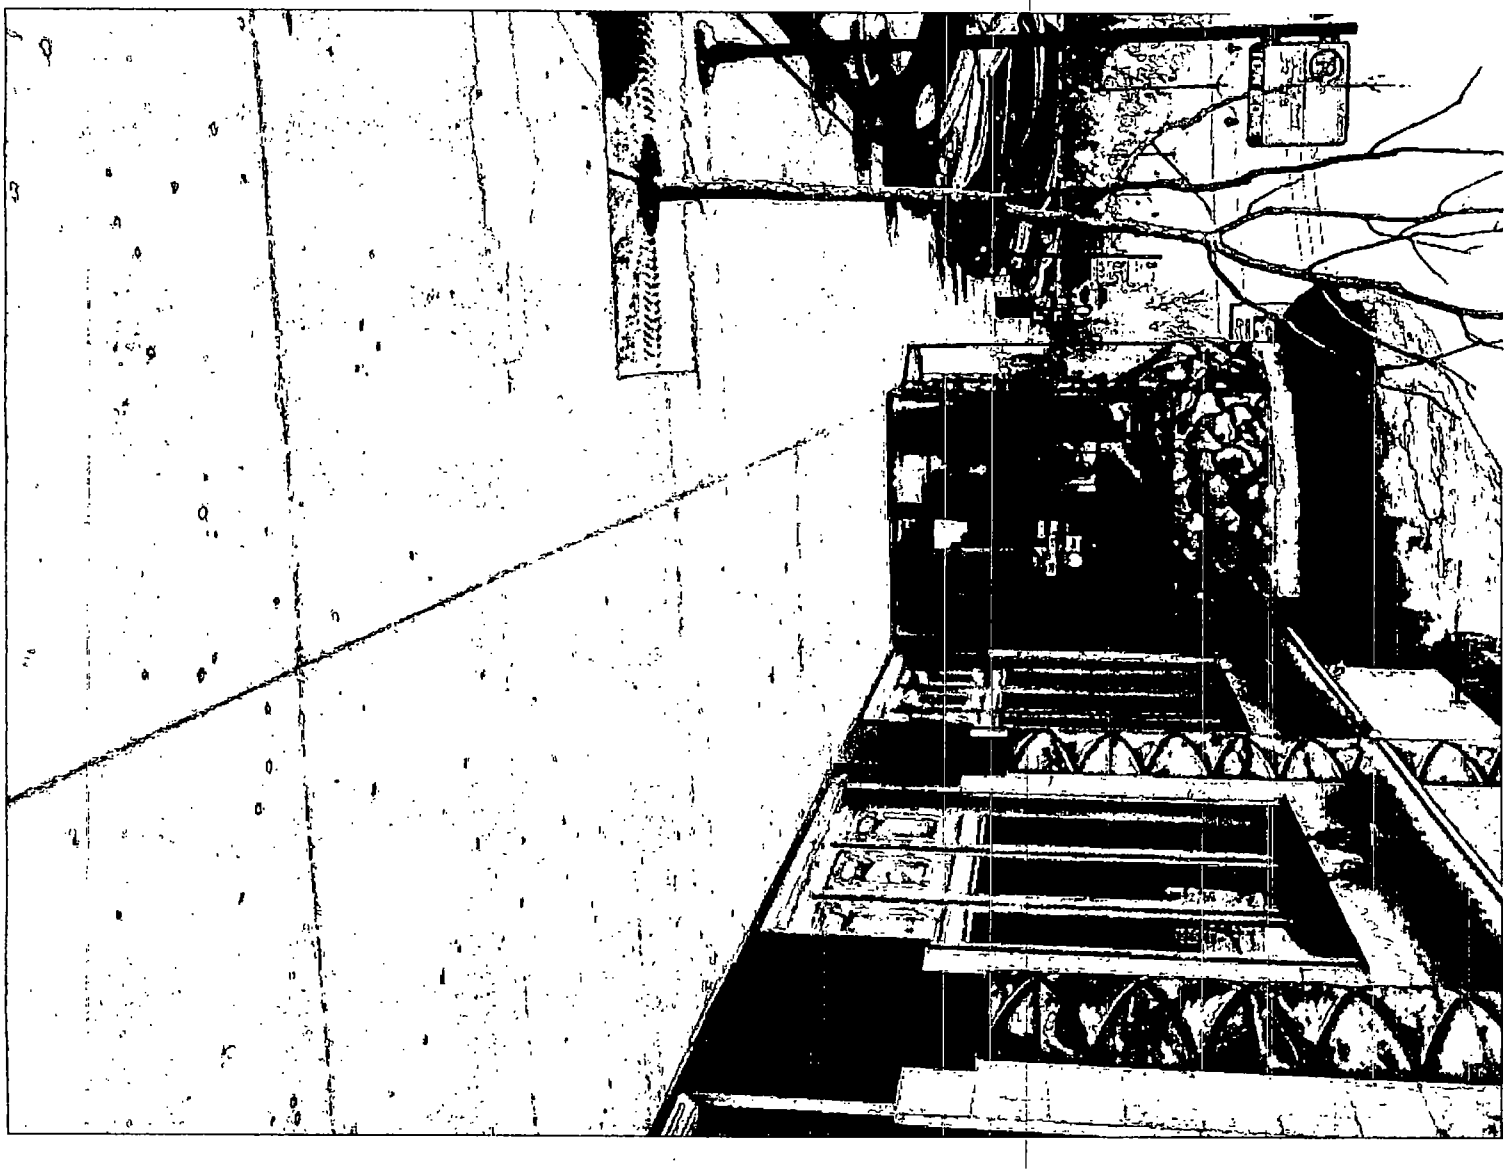

City of Chicago

O2014-3738

Office of the City Clerk

Document Tracking Sheet

Meeting Date:	4/30/2014
Sponsor(s):	Burnett (27)
Type:	Ordinance
Title:	Grant(s) of privilege in public way for Benchmark Bar & Grill
Committee(s) Assignment:	Committee on Transportation and Public Way

ORDINANCE
BENCHMARK BAR & GRILL
Acct. No. 347348 - 1
Permit No. 1112134

Be It Ordained by the City Council of the City of Chicago:

SECTION 1. Permission and authority are hereby given and granted to BENCHMARK BAR & GRILL, upon the terms and subject to the conditions of this ordinance to maintain and use, as now constructed, five (5) Light Fixture(s) projecting over the public right-of-way adjacent to its premises known as 1508-1510 N. Wells St..

Said Light Fixture(s) at Wells measure(s):
Four (4) at point four two (.42) feet in length, one point two (1.2) foot in width and six point five eight (6.58) feet above grade level.
One (1) at point four two (.42) feet in length, point four two (.42) feet in width and thirteen point three three (13.33) feet above grade level.

The location of said privilege shall be as shown on prints kept on file with the Department of Business Affairs and Consumer Protection and the Office of the City Clerk.

Said privilege shall be constructed in accordance with plans and specifications approved by the Department of Transportation (Division of Project Development).

This grant of privilege in the public way shall be subject to the provisions of Section 10-28-015 and all other required provisions of the Municipal Code of Chicago.

The grantee shall pay to the City of Chicago as compensation for the privilege #1112134 herein granted the sum of ninety-five ($95.00) per annum in advance.

A 25% penalty will be added for payments received after due date.

The permit holder agrees to hold the City of Chicago harmless for any damage, relocation or replacement costs associated with damage, relocation or removal of private property caused by the City performing work in the public way.

Authority herein given and granted for a period of five (5) years from and after Date of Passage.


Alderman _____

Walter Burnett Jr. 27th Ward


H: 19.25"
W: 5.0"
D: 8.0"

Benchmark Bar & Grill – 1508-10 North Well St. Chicago, IL 60601
Drawing – Light Fixtures

Front View

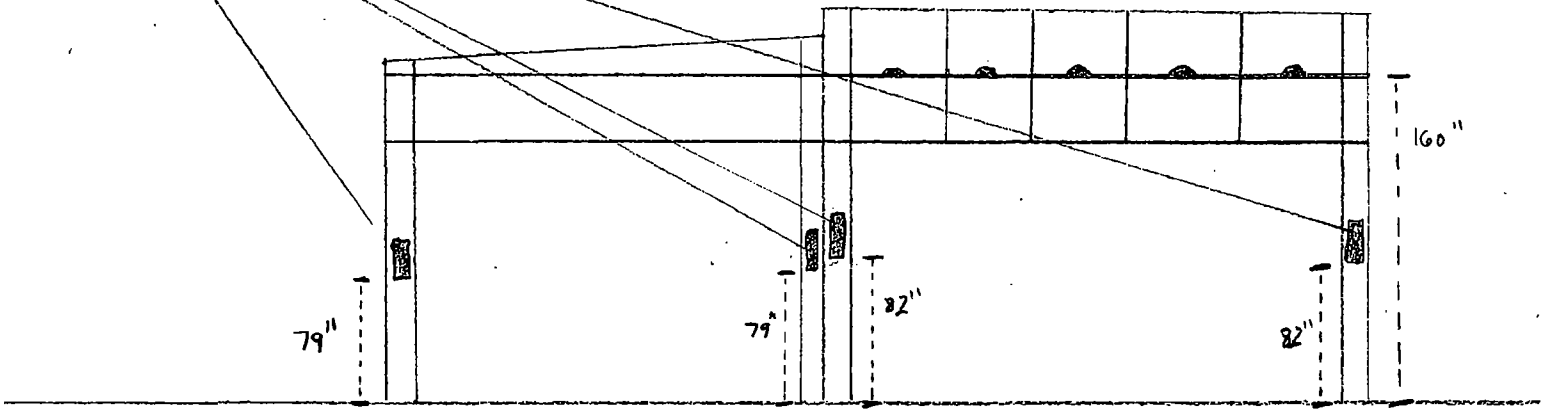

Side View

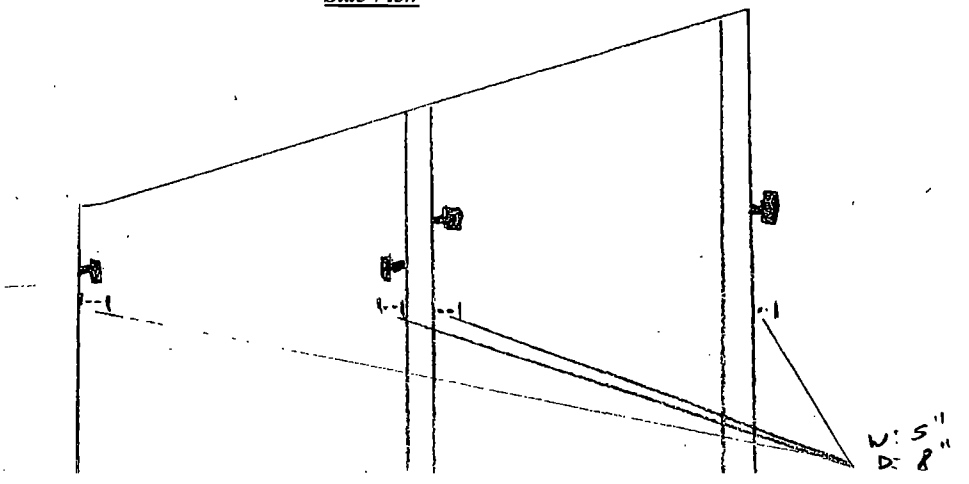

City of Chicago

O2014-3745

Office of the City Clerk

Document Tracking Sheet

Meeting Date:	4/30/2014
Sponsor(s):	Burnett (27)
Type:	Ordinance
Title:	Grant(s) of privilege in public way for Gerber Auto Collison
Committee(s) Assignment:	Committee on Transportation and Public Way

ORDINANCE
GERBER AUTO COLLISON
Acct. No. 31059 - 4
Permit No. 1111399

Be It Ordained by the City Council of the City of Chicago:

SECTION 1. Permission and authority are hereby given and granted to GERBER AUTO COLLISON, upon the terms and subject to the conditions of this ordinance to maintain and use one (1) sign(s) projecting over the public right-of-way attached to its premises known as 1060 W. Huron St..

Said sign structure(s) measures as follows; along W HURON ST:
One (1) at eight (8) feet in length, four point three three (4.33) feet in height and ten (10) feet above grade level.

The location of said privilege shall be as shown on prints kept on file with the Department of Business Affairs and Consumer Protection and the Office of the City Clerk.

Said privilege shall be constructed in accordance with plans and specifications approved by the Department of Transportation (Division of Project Development) and Zoning Department - Signs.

This grant of privilege in the public way shall be subject to the provisions of Section 10-28-015 and all other required provisions of the Municipal Code of Chicago.

The grantee shall pay to the City of Chicago as compensation for the privilege #1111399 herein granted the sum of three hundred ($300.00) per annum in advance.

A 25% penalty will be added for payments received after due date.

The permit holder agrees to hold the City of Chicago harmless for any damage, relocation or replacement costs associated with damage, relocation or removal of private property caused by the City performing work in the public way.

Authority herein given and granted for a period of five (5) years from and after Date of Passage.


Alderman _____


Walter Burnett Jr. 27th Ward


S1

Raceway Mounted Face-lit Letterset


Remove existing letterset & repair metal façade to like new condition Install new Internally illuminated, raceway mounted face-lit letterset. Letter returns to be fabricated from .040" aluminum and painted white; letter backs to be routed .080" aluminum. Paint letter interiors Spraylat Star-Brite White EF. Letter faces to be white acrylic with standard vinyls applied. Secured faces to letter returns with white plastic trim caps and painted screws Illuminate letters using white LED's Raceways painted to match existing fascia color.

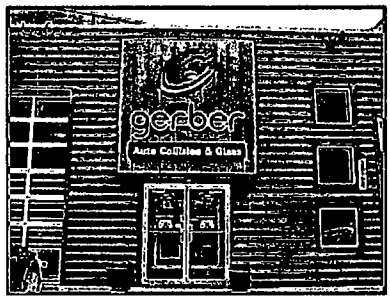

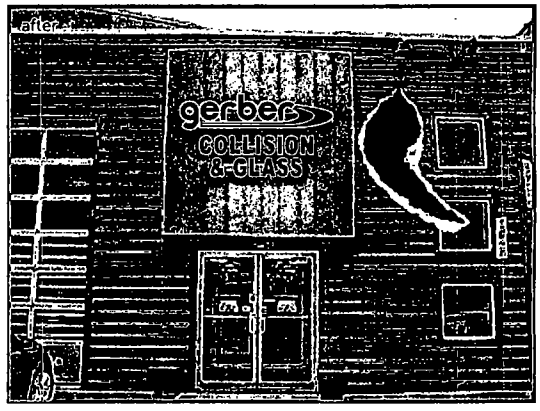

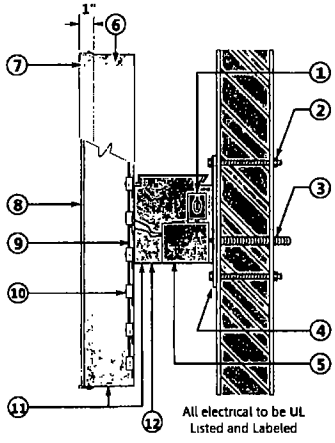

1	listed disconnect switch
2	mounting varies
3	primary electrical source
4	mounting plate (2" x 1/4")
5	power supply (.63 amps)
6	.040 aluminum return
7	1" trim cap
8	3/16" thick plex face
9	supply wire
10	LED units
11	weep holes
12	aluminum raceway

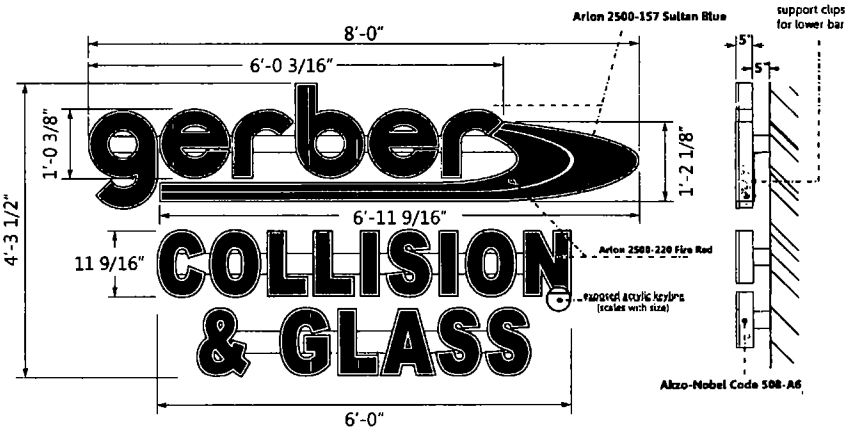

part #	sf
CustomGCGFRDS	34.33

priority sign

Revisions		File Location	Date 05 08 13	City/State Chicago IL	Drawing # C37279-S1
			Designer EPL PM MS	Address 1060 W Huron	Site Name -

City of Chicago

O2014-3764

Office of the City Clerk

Document Tracking Sheet

Meeting Date:	4/30/2014
Sponsor(s):	Burnett (27)
Type:	Ordinance
Title:	Grant(s) of privilege in public way for Japonais
Committee(s) Assignment:	Committee on Transportation and Public Way

ORDINANCE
JAPONAIS
Acct. No. 260853 - 1
Permit No. 1111196

Be It Ordained by the City Council of the City of Chicago:

SECTION 1. Permission and authority are hereby given and granted to JAPONAIS, upon the terms and subject to the conditions of this ordinance to maintain and use one (1) sign(s) projecting over the public right-of-way attached to its premises known as600 W. Chicago Ave..

Said sign structure(s) measures as follows; alongW. Chicago Avenue:
One (1) at fourteen (14) feet in length, two (2) feet in height and twelve (12) feet above grade level.

The location of said privilege shall be as shown on prints kept on file with the Department of Business Affairs and Consumer Protection and the Office of the City Clerk

Said privilege shall be constructed in accordance with plans and specifications approved by the Department of Transportation (Division of Project Development) and Zoning Department- Signs.

This grant of privilege in the public way shall be subject to the provisions of Section 10-28-015 and all other required provisions of the Municipal Code of Chicago.

The grantee shall pay to the City of Chicago as compensation for the privilege #1111196 herein granted the sum of three hundred ($300.00) per annum in advance.


A 25% penalty will be added for payments received after due date


The permit holder agrees to hold the City of Chicago harmless for any damage, relocation or replacement costs associated with damage, relocation or removal of private property caused by the City performing work in the public way.

Authority herein given and granted for a period offive (5) years from and after Date of Passage.

Alderman _____

Walter Burnett Jr. 27th Ward

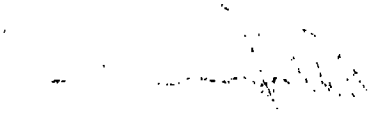

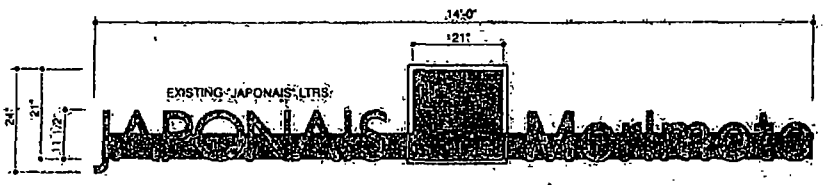

INDIVIDUAL INT. NEON ILLUMINATED LETTER & LOGO DISPLAY. 1/2" = 1'-0"

MORIMOTO:
FABICATED OPEN CHANNEL ALUMINUM LETTERS.
EXTERIORS: DK BRONZE PAINTED FINISH TO MATCH EXISTING.
INTERIORS: RED PAINTED FINISH TO MATCH EXISTING.
ILLUMINATED W/ EXPOSED RED NEON TO MATCH EXISTING.

LOGO:
ALUMINUM CABINET, DK BRONZE PAINTED FINISH.
WHITE PLEX FACE W/ DK BRONZE TRIM CAP RETURNS.
DK BRONZE & RED VINYL APPLIED GRAPHICS.
INT. ILLUMINATED W/ WHITE NEON.
S/T. EXPOSED WHITE SKELETON NEON BORDER.

ALUMINUM RACEWAY, DK BRONZE PAINTED FINISH.



OLYMPIC SIGNS
L'GOTTFRIED / JAPONAIS Morimoto 600 W CHICAGO AV. CHICAGO IL / JOHN W
job#: 14-5450
1-3-14
rev.#: 1-23-14
Customer's Signature: Date:
Comments:
page 1 of 3

City of Chicago

O2014-3789

Office of the City Clerk

Document Tracking Sheet

Meeting Date:	4/30/2014
Sponsor(s):	Burnett (27)
Type:	Ordinance
Title:	Grant(s) of privilege in public way for LMC Gateway Venture LLC
Committee(s) Assignment:	Committee on Transportation and Public Way

ORDINANCE
LMC GATREWAY VENTURE, LLC
Acct. No. 389130 - 1
Permit No. 1112005

Be It Ordained by the City Council of the City of Chicago:

SECTION 1. Permission and authority are hereby given and granted to LMC GATREWAY VENTURE, LLC, upon the terms and subject to the conditions of this ordinance to construct, install, maintain and use nine (9) Caisson(s) under the public right-of-way adjacent to its premises known as 11 S. Green St..

Said Caisson(s) at W. Madison Street measure(s):
One (1) at seven point zero eight (7.08) feet in length, and two point zero eight (2.08) feet in width for a total of fourteen point seven three (14.73) square feet.
One (1) at eight point six seven (8.67) feet in length, and two point eight three (2.83) feet in width for a total of twenty-four point five four (24.54) square feet.
Two (2) at nine point eight three (9.83) feet in length, and three point zero eight (3.08) feet in width for a total of sixty point five five (60.55) square feet.
One (1) at eight point zero eight (8.08) feet in length, and two point two five (2.25) feet in width for a total of eighteen point one eight (18.18) square feet.

Said Caisson(s) at W. Madison Street & S Green Street measure(s):
One (1) at eleven point one seven (11.17) feet in length, and one point five (1.5) foot in width for a total of sixteen point seven six (16.76) square feet.

Said Caisson(s) at S. Green Street measure(s):
One (1) at five point eight three (5.83) feet in length, and one point two five (1.25) foot in width for a total of seven point two nine (7.29) square feet.
One (1) at eight point five (8.5) feet in length, and two point three three (2.33) feet in width for a total of nineteen point eight one (19.81) square feet.
One (1) at eight point four two (8.42) feet in length, and two point three three (2.33) feet in width for a total of nineteen point six two (19.62) square feet.

Said caissons under and along West Madison Street and South Green Street shall be approximately sixty-eight (68) feet below grade level.

The location of said privilege shall be as shown on prints kept on file with the Department of Business Affairs and Consumer Protection and the Office of the City Clerk.

Said privilege shall be constructed in accordance with plans and specifications approved by the Department of Planning and Development and Department of Transportation (Office of Underground Coordination).

This grant of privilege in the public way shall be subject to the provisions of Section 10-28-015 and all other required provisions of the Municipal Code of Chicago.

The grantee shall pay to the City of Chicago as compensation for the privilege #1112005 herein granted the sum of four hundred ($400.00) per annum in advance.

A 25% penalty will be added for payments received after due date.

The permit holder agrees to hold the City of Chicago harmless for any damage, relocation or replacement costs associated with damage, relocation or removal of private property caused by the City performing work in the public way.

Authority herein given and granted for a period of five (5) years from and after Date of Passage.


Alderman _____

Walter Burnett Jr. 27th Ward

R.O.W. ENCROACHMENT AREAS

C1 = 10.86 SF
C2 = 18.20 SF
C3 = 22.07 SF
C4 = 21.77 SF
C5 = 13.24 SF
C6 = 11.81 SF
C7 = 05.21 SF
C8 = 13.99 SF
C9 = 13.96 SF

TOTAL: 131.11 SF

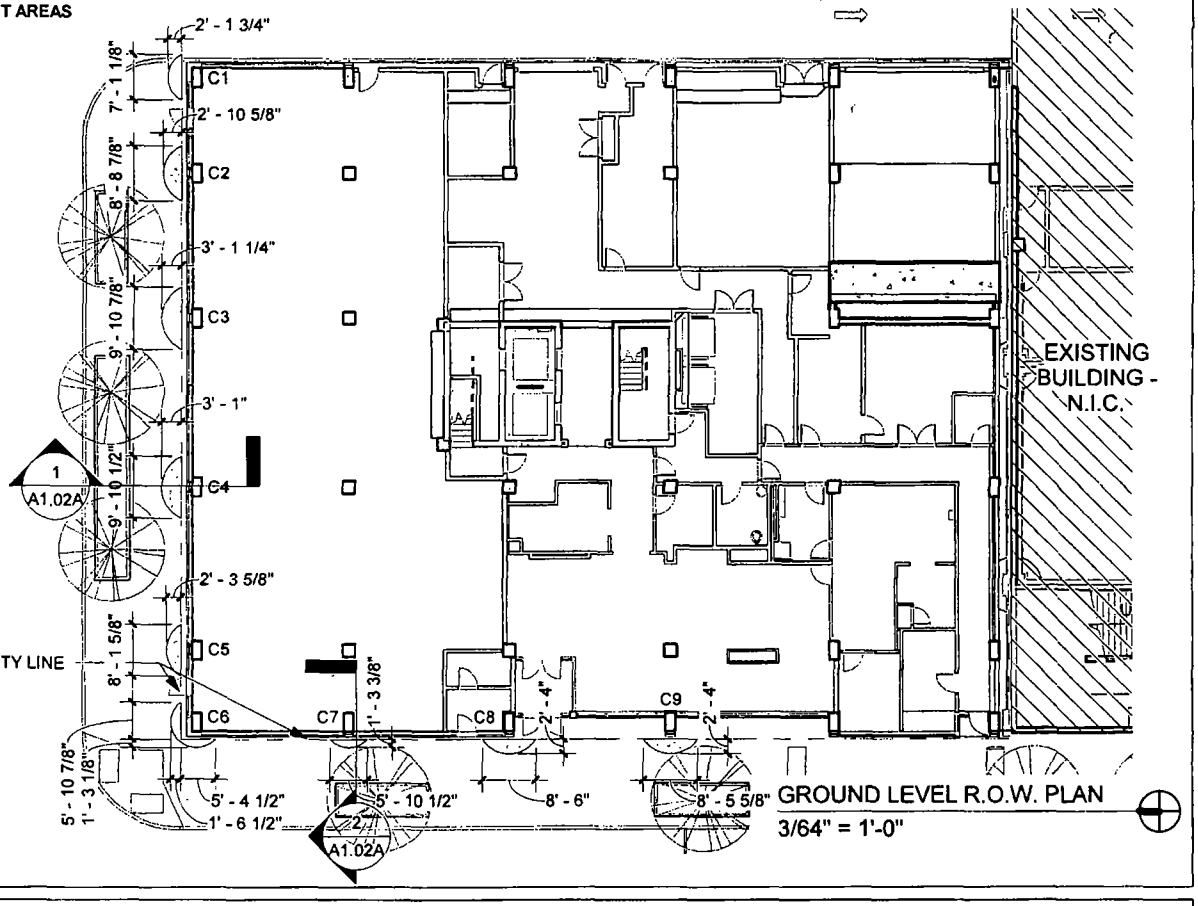

GATEWAY WEST LOOP

GROUND LEVEL R.O.W. PLAN | A1.02

11 SOUTH GREEN STREET
CHICAGO, IL 60607

Antunovich Associates - Consultant
224 West Huron Street, Chicago Il 60654
Phone. 312-266-1126 Fax. 312-266-7123

04/08/14

NOTE.
PROJECT DATUM 0'-0" = +14.20'
CHICAGO CITY DATUM (C.C.D.)

City of Chicago

O2014-3796

Office of the City Clerk

Document Tracking Sheet

Meeting Date:	4/30/2014
Sponsor(s):	Burnett (27)
Type:	Ordinance
Title:	Grant(s) of privilege in public way for Momotaro
Committee(s) Assignment:	Committee on Transportation and Public Way

ORDINANCE
MOMOTARO
Acct. No. 388962 - 1
Permit No. 1112411

Be It Ordained by the City Council of the City of Chicago:

SECTION 1. Permission and authority are hereby given and granted to MOMOTARO, upon the terms and subject to the conditions of this ordinance to maintain and use, as now constructed, one (1) Vault(s) under the public right-of-way adjacent to its premises known as 820 W. Lake St..

Said Vault(s) at N. Green Street measure(s):
One (1) at eleven (11) feet in length, and six (6) feet in width for a total of sixty-six (66) square feet. Existing vault is used to house an ejector and basin.

The location of said privilege shall be as shown on prints kept on file with the Department of Business Affairs and Consumer Protection and the Office of the City Clerk.

Said privilege shall be constructed in accordance with plans and specifications approved by the Department of Transportation (Office of Underground Coordination).

This grant of privilege in the public way shall be subject to the provisions of Section 10-28-015 and all other required provisions of the Municipal Code of Chicago.

The grantee shall pay to the City of Chicago as compensation for the privilege #1112411 herein granted the sum of four hundred ($400.00) per annum in advance.


A 25% penalty will be added for payments received after due date.


The permit holder agrees to hold the City of Chicago harmless for any damage, relocation or replacement costs associated with damage, relocation or removal of private property caused by the City performing work in the public way.

Authority herein given and granted for a period of five (5) years from and after Date of Passage.

Alderman _____

Walter Burnett Jr. 27th Ward

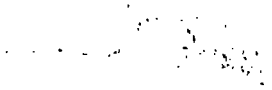

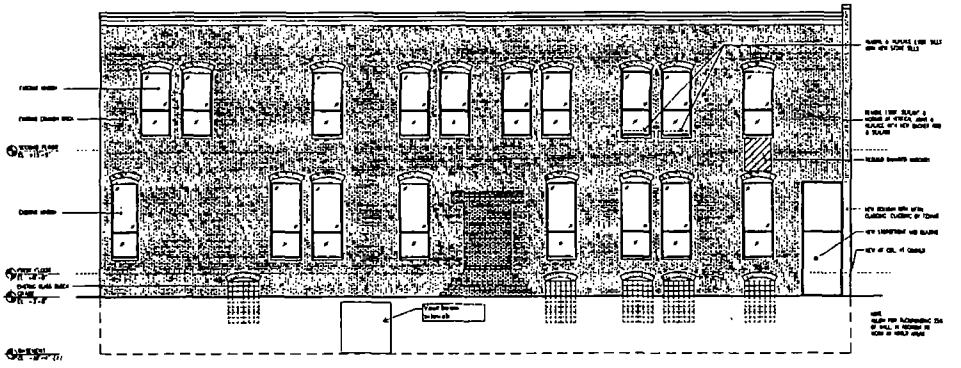

1 EC - EXTERIOR EAST ELEVATION

NORR

BUILDING RENOVATION

REVISION

A-800

City of Chicago

O2014-3821

Office of the City Clerk

Document Tracking Sheet

Meeting Date:	4/30/2014
Sponsor(s):	Burnett (27)
Type:	Ordinance
Title:	Grant(s) of privilege in public way for Monroe Manor Condo Assn c/o Heil, Heil, Smart & Golee
Committee(s) Assignment:	Committee on Transportation and Public Way

ORDINANCE
MONROE MANOR CONDO ASSN C/o HEIL, HEIL, SMART & GOLEE
Acct. No. 253188 - 1
Permit No. 1112446

Be It Ordained by the City Council of the City of Chicago:

SECTION 1. Permission and authority are hereby given and granted to MONROE MANOR CONDO ASSN C/o HEIL, HEIL, SMART & GOLEE, upon the terms and subject to the conditions of this ordinance to maintain and use, as now constructed, thirty (30) Balcony(s) projecting over the public right-of-way adjacent to its premises known as 841 W. Monroe St..

Said Balcony(s) at Monroe measure(s):
Thirty (30) at twelve (12) feet in length, and four (4) feet in width for a total of one thousand four hundred forty (1440) square feet.

The location of said privilege shall be as shown on prints kept on file with the Department of Business Affairs and Consumer Protection and the Office of the City Clerk.

Said privilege shall be constructed in accordance with plans and specifications approved by the Department of Planning and Development and Department of Transportation (Division of Project Development).

This grant of privilege in the public way shall be subject to the provisions of Section 10-28-015 and all other required provisions of the Municipal Code of Chicago.

The grantee shall pay to the City of Chicago as compensation for the privilege #1112446 herein granted the sum of two thousand two hundred fifty ($2,250.00) per annum in advance.


A 25% penalty will be added for payments received after due date.


The permit holder agrees to hold the City of Chicago harmless for any damage, relocation or replacement costs associated with damage, relocation or removal of private property caused by the City performing work in the public way.

Authority herein given and granted for a period of five (5) years from and after 03/10/2014.

Alderman _____

Walter Burnett Jr. 27th Ward

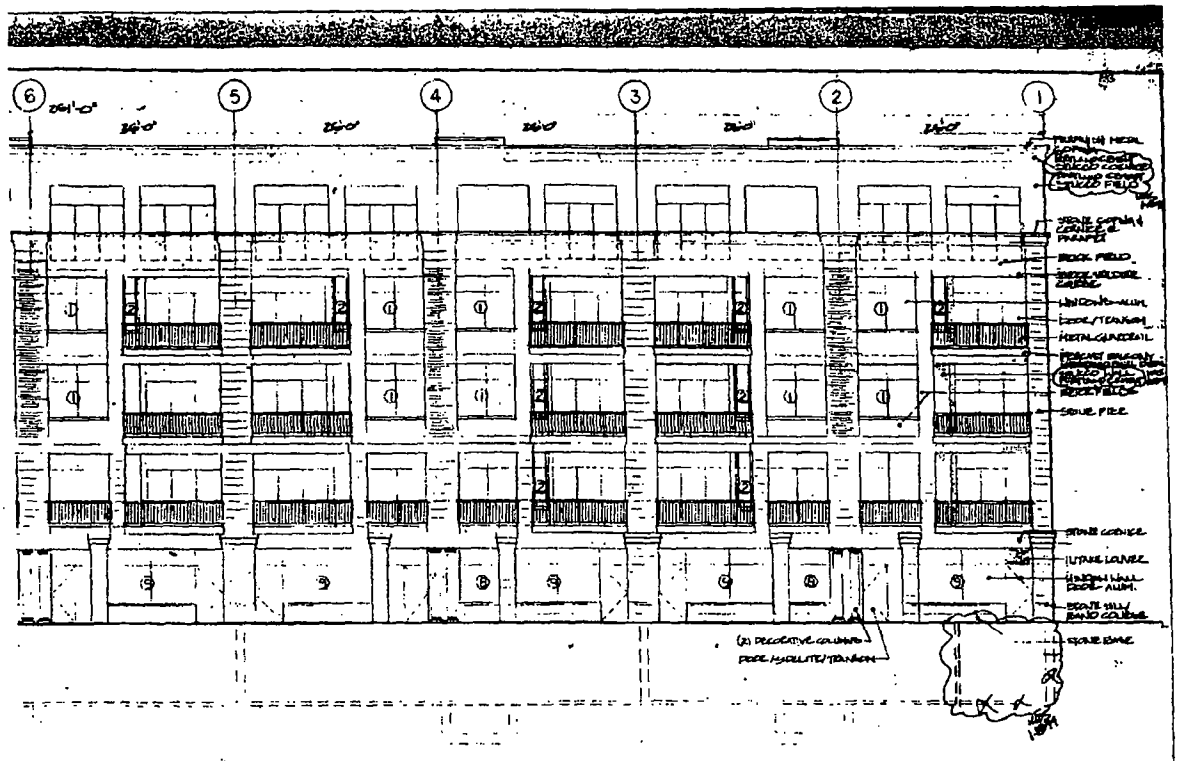
6
5
4
3
2
1

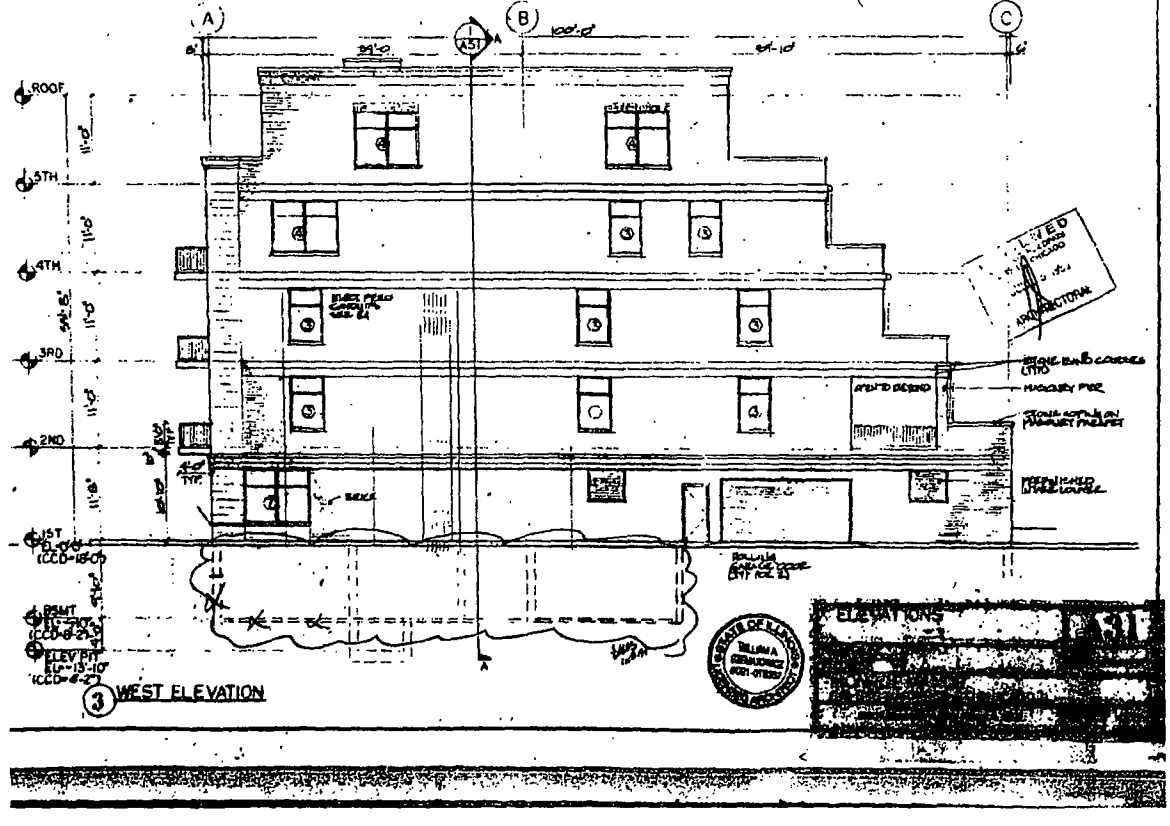
A
B
C
ROOF
5TH
4TH
3RD
2ND
1ST
BSMT
ELEV PIT
WEST ELEVATION
ELEVATIONS

City of Chicago

O2014-3824

Office of the City Clerk

Document Tracking Sheet

Meeting Date:	4/30/2014
Sponsor(s):	Burnett (27)
Type:	Ordinance
Title:	Grant(s) of privilege in public way for Next Restaurant - concrete walls
Committee(s) Assignment:	Committee on Transportation and Public Way

ORDINANCE
NEXT RESTAURANT
Acct. No. 355004 - 1
Permit No. 1097043

Be It Ordained by the City Council of the City of Chicago:

SECTION 1. Permission and authority are hereby given and granted to NEXT RESTAURANT, upon the terms and subject to the conditions of this ordinance to maintain and use, as now constructed, four (4) Concrete Wall(s) on the public right-of-way adjacent to its premises known as 953-955 W. Fulton Market .

Said Concrete Wall(s) at W Fulton Market measure(s):
One (1) at seven point zero eight (7.08) feet in length, and point six seven (.67) feet in width for a total of four point seven four (4.74) square feet. Existing concrete wall is approximately two (2) feet in height.

Said Concrete Wall(s) at N Morgan St measure(s):
One (1) at seven point zero eight (7.08) feet in length, and point six seven (.67) feet in width for a total of four point seven four (4.74) square feet. Existing concrete wall is approximately two (2) feet in height.

Two (2) at seven point six seven (7.67) feet in length, and point six seven (.67) feet in width for a total of ten point two eight (10.28) square feet. Existing concrete walls is approximately two (2) feet in height.

The location of said privilege shall be as shown on prints kept on file with the Department of Business Affairs and Consumer Protection and the Office of the City Clerk.

Said privilege shall be constructed in accordance with plans and specifications approved by the Department of Planning and Development, Department of Transportation (Division of Project Development), and Department of Transportation (Office of Underground Coordination).

This grant of privilege in the public way shall be subject to the provisions of Section 10-28-015 and all other required provisions of the Municipal Code of Chicago.

The grantee shall pay to the City of Chicago as compensation for the privilege #1097043 herein granted the sum of four hundred ($400.00) per annum in advance.


A 25% penalty will be added for payments received after due date.

The permit holder agrees to hold the City of Chicago harmless for any damage, relocation or replacement costs associated with damage, relocation or removal of private property caused by the City performing work in the public way.

Authority herein given and granted for a period of five (5) years from and after Date of Passage.

Alderman _____

Walter Burnett Jr. 27th Ward

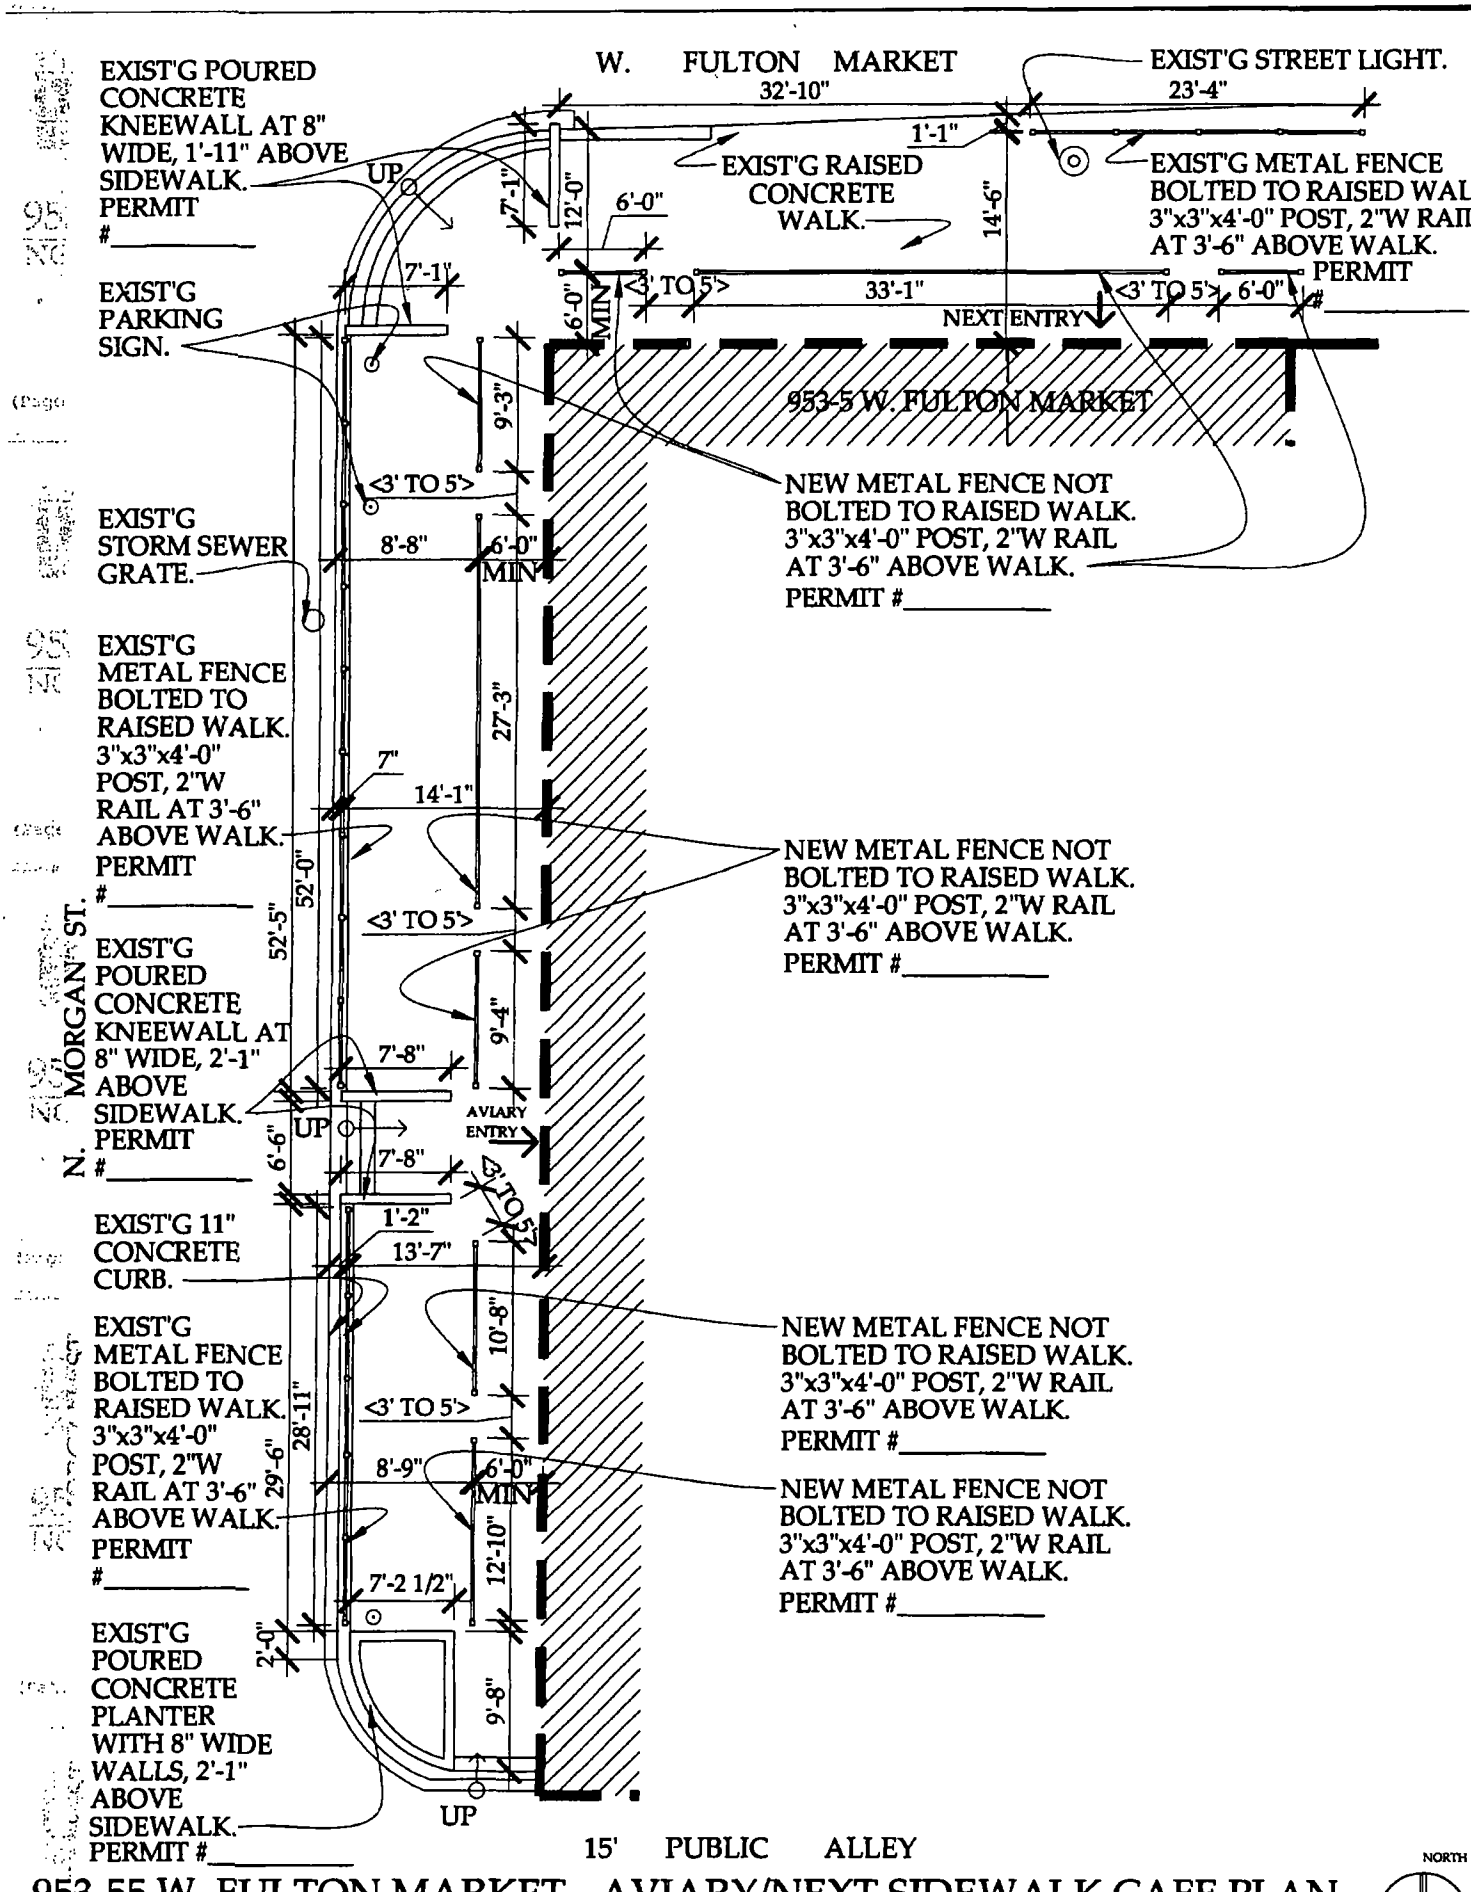

953-55 W. FULTON MARKET - AVIARY/NEXT SIDEWALK CAFE PLAN

NOT TO SCALE

MAY 27, 2011

City of Chicago

O2014-3832

Office of the City Clerk

Document Tracking Sheet

Meeting Date:	4/30/2014
Sponsor(s):	Burnett (27)
Type:	Ordinance
Title:	Grant(s) of privilege in public way for Next Restaurant - light fixtures
Committee(s) Assignment:	Committee on Transportation and Public Way

ORDINANCE
NEXT RESTAURANT
Acct. No. 355004 - 1
Permit No. 1099168

Be It Ordained by the City Council of the City of Chicago:

SECTION 1. Permission and authority are hereby given and granted to NEXT RESTAURANT, upon the terms and subject to the conditions of this ordinance to construct, install, maintain and use two (2) Light Fixture(s) projecting over the public right-of-way adjacent to its premises known as 953-55 W. Fulton Market .

Said Light Fixture(s) at W. Fulton measure(s):
One (1) at five point seven five (5.75) feet in length, five point seven five (5.75) feet in width and fourteen (14) feet above grade level.

Said Light Fixture(s) at N. Morgan measure(s):
One (1) at five point seven five (5.75) feet in length, five point seven five (5.75) feet in width and eleven (11) feet above grade level.

The location of said privilege shall be as shown on prints kept on file with the Department of Business Affairs and Consumer Protection and the Office of the City Clerk.

Said privilege shall be constructed in accordance with plans and specifications approved by the Department of Transportation (Division of Project Development).


This grant of privilege in the public way shall be subject to the provisions of Section 10-28-015 and all other required provisions of the Municipal Code of Chicago.

The grantee shall pay to the City of Chicago as compensation for the privilege #1099168 herein granted the sum of sixty-four ($64.00) per annum in advance.


A 25% penalty will be added for payments received after due date.

The permit holder agrees to hold the City of Chicago harmless for any damage, relocation or replacement costs associated with damage, relocation or removal of private property caused by the City performing work in the public way.

Authority herein given and granted for a period of five (5) years from and after Date of Passage.

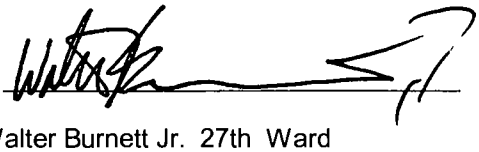Alderman 

Walter Burnett Jr. 27th Ward

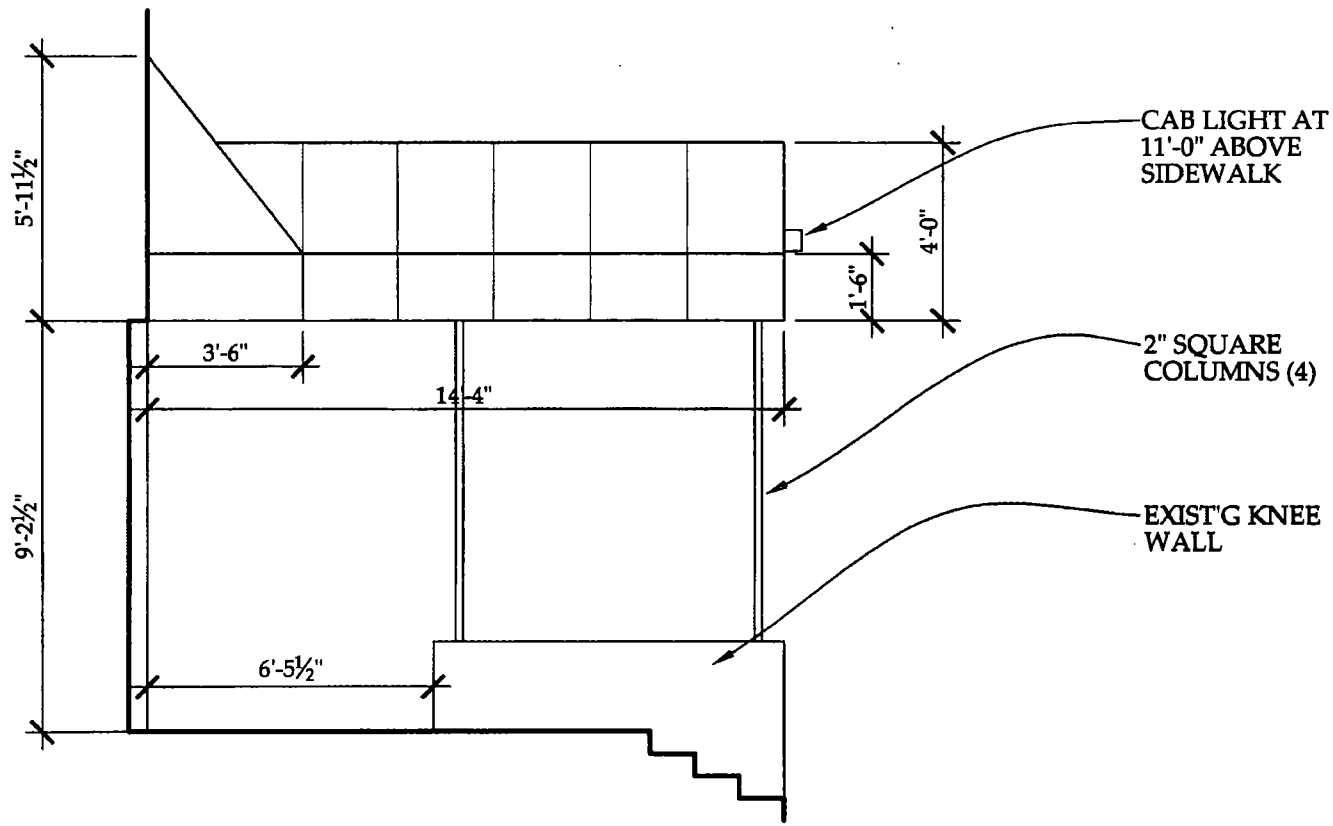

953-55 W. FULTON MARKET - AVIARY AWNING SECTION

1/4"= 1'-0"

NOVEMBER 28, 2011

City of Chicago

O2014-3837

Office of the City Clerk

Document Tracking Sheet

Meeting Date:	4/30/2014
Sponsor(s):	Burnett (27)
Type:	Ordinance
Title:	Grant(s) of privilege in public way for West Town Bikes NFP
Committee(s) Assignment:	Committee on Transportation and Public Way

ORDINANCE
West Town Bikes, NFP
Acct. No. 333093 - 14
Permit No. 1112280

Be It Ordained by the City Council of the City of Chicago:

SECTION 1. Permission and authority are hereby given and granted to West Town Bikes, NFP, upon the terms and subject to the conditions of this ordinance to construct, install, maintain and use one (1) Bicycle Rack(s) on the public right-of-way adjacent to its premises known as 771 N. Milwaukee Ave..

Said Bicycle Rack(s) at N. Milwaukee measure(s):
One (1) at six point three three (6.33) feet in length, and one point one seven (1.17) foot in width for a total of seven point four one (7.41) square feet.

The location of said privilege shall be as shown on prints kept on file with the Department of Business Affairs and Consumer Protection and the Office of the City Clerk.

Said privilege shall be constructed in accordance with plans and specifications approved by the Department of Planning and Development and Department of Transportation (Division of Project Development).

This grant of privilege in the public way shall be subject to the provisions of Section 10-28-015 and all other required provisions of the Municipal Code of Chicago.

The grantee shall pay to the City of Chicago as compensation for the privilege #1112280 herein granted the sum of zero ($.00) per annum in advance.


A 25% penalty will be added for payments received after due date.

The permit holder agrees to hold the City of Chicago harmless for any damage, relocation or replacement costs associated with damage, relocation or removal of private property caused by the City performing work in the public way.

Authority herein given and granted for a period of five (5) years from and after Date of Passage.

Alderman _____

Walter Burnett Jr. 27th Ward

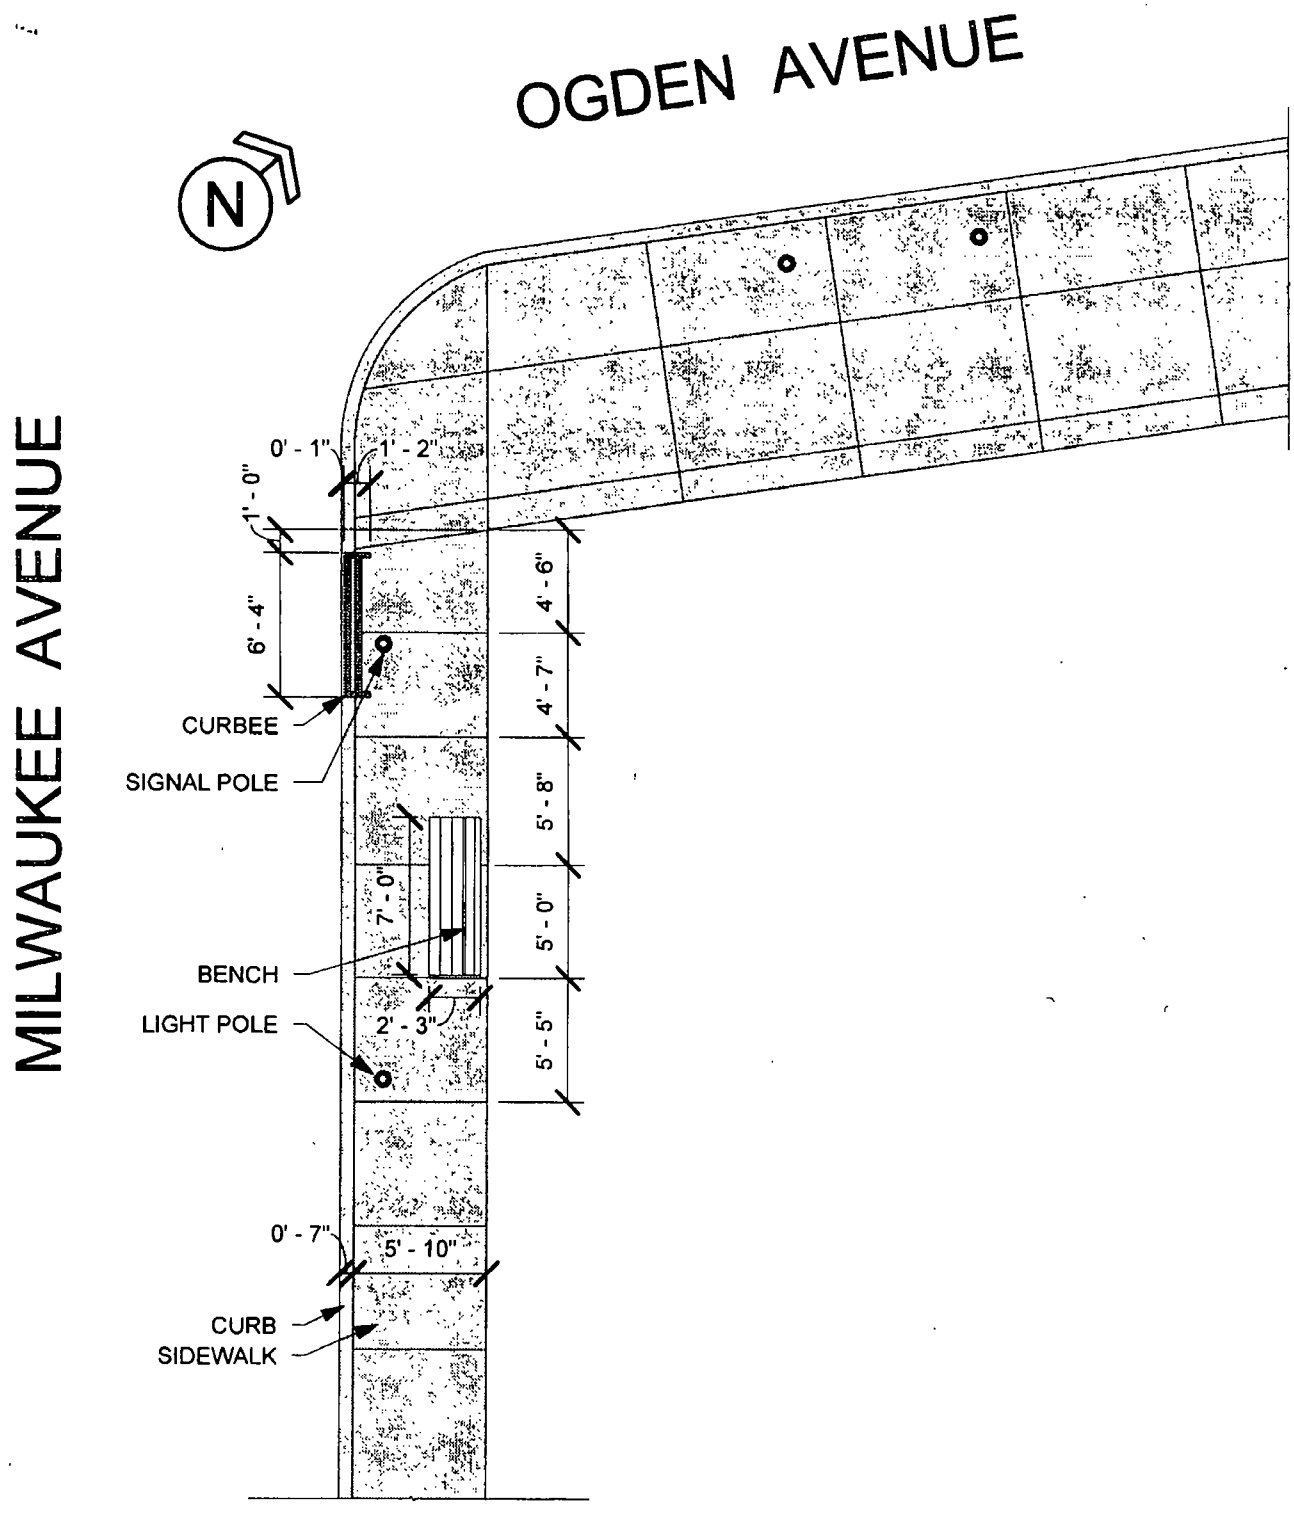

West Town Bikes 2459 W Division Street Chicago, IL 60622		CURBEE SITE PLAN A102 Scale 1/8" = 1'-0"

2/27/2014 6:45:45 PM

City of Chicago

O2014-3554

Office of the City Clerk

Document Tracking Sheet

Meeting Date:	4/30/2014
Sponsor(s):	Reboyras (30)
Type:	Ordinance
Title:	Grant(s) of privilege in public way for Tony's Finer Foods Enterprises, Inc.
Committee(s) Assignment:	Committee on Transportation and Public Way

ORDINANCE
TONY'S FINER FOODS ENTERPRISES, INC.
Acct. No. 305203 - 4
Permit No. 1112449

Be It Ordained by the City Council of the City of Chicago:

SECTION 1. Permission and authority are hereby given and granted to TONY'S FINER FOODS ENTERPRISES, INC., upon the terms and subject to the conditions of this ordinance to maintain and use six (6) sign(s) projecting over the public right-of-way attached to its premises known as 2500 N. Central Ave..

Said sign structure(s) measures as follows; along N. Central Avenue:
One (1) at seventeen point two five (17.25) feet in length, three (3) feet in height and sixteen point five (16.5) feet above grade level.
One (1) at thirty-two point three three (32.33) feet in length, six (6) feet in height and fifteen (15) feet above grade level.
One (1) at sixteen point zero eight (16.08) feet in length, three (3) feet in height and sixteen point five (16.5) feet above grade level.
One (1) at five point five (5.5) feet in length, three (3) feet in height and fourteen point three three (14.33) feet above grade level.
One (1) at eight (8) feet in length, two (2) feet in height and fourteen point eight three (14.83) feet above grade level.
One (1) at fourteen (14) feet in length, three (3) feet in height and fourteen point two five (14.25) feet above grade level.

The location of said privilege shall be as shown on prints kept on file with the Department of Business Affairs and Consumer Protection and the Office of the City Clerk.

Said privilege shall be constructed in accordance with plans and specifications approved by the Department of Transportation (Division of Project Development) and Zoning Department - Signs.

This grant of privilege in the public way shall be subject to the provisions of Section 10-28-015 and all other required provisions of the Municipal Code of Chicago.

The grantee shall pay to the City of Chicago as compensation for the privilege #1112449 herein granted the sum of one thousand three hundred seventy-five ($1,375.00) per annum in advance.

A 25% penalty will be added for payments received after due date.

The permit holder agrees to hold the City of Chicago harmless for any damage, relocation or replacement costs associated with damage, relocation or removal of private property caused by the City performing work in the public way.

Authority herein given and granted for a period of five (5) years from and after 01/13/2014.



Alderman _____

Ariel Reboyras 30th Ward


THE DANISH BAKER
Frau Heinemanns

Department of Business Affairs and Consumer Protection
Small Business Center - Public Way Use Unit
City Hall - 121 N. LaSalle Street, Room 800 • Chicago, IL 60602
(312)-74-GOBIZ (312-744-6249) • (312) 744-1944 (TTY)
http://www.cityofchicago.org/bacp

04/30/2014

Alderman **Ariel Reboyras**
Ward # **30**
City of Chicago
City Hall, Room **203**
121 North LaSalle Street
Chicago, Illinois 60602

Re: An ordinance to use and maintain a portion of the public right-of-way for **six (6) sign(s)** for **TONY'S FINER FOODS ENTERPRISES, INC.**, adjacent to the premises known as **2500 N. Central Ave.**.

Dear Alderman **Ariel Reboyras**:

The applicant referenced above has requested the use of the public right-of-way for a **sign(s)**. An ordinance has been prepared by the Department of Business Affairs and Consumer Protection – Small Business Center - Public Way Use Unit for presentation to the City Council. Because this request was made for properties located in your ward, as approved by you as per the attached, I respectfully request that you introduce the attached ordinance at the next City Council meeting.

If you have any questions regarding this ordinance, please contact Anthony Bertuca at (312) 744-5506.

Department of Business Affairs and Consumer Protection

City of Chicago

O2014-3876

Office of the City Clerk

Document Tracking Sheet

Meeting Date:	4/30/2014
Sponsor(s):	Reboyras (30)
Type:	Ordinance
Title:	Grant(s) of privilege in public way for Mi Mi's Book Store
Committee(s) Assignment:	Committee on Transportation and Public Way

ORDINANCE
MI MI'S BOOK STORE
Acct. No. 3496 - 1
Permit No. 1112145

Be It Ordained by the City Council of the City of Chicago:

SECTION 1. Permission and authority are hereby given and granted to MI MI'S BOOK STORE, upon the terms and subject to the conditions of this ordinance to maintain and use one (1) sign(s) projecting over the public right-of-way attached to its premises known as 3203 N. Cicero Ave..

Said sign structure(s) measures as follows; along N. CICERO AVE:
One (1) at twenty (20) feet in length, two point two five (2.25) feet in height and eight point five (8.5) feet above grade level.

The location of said privilege shall be as shown on prints kept on file with the Department of Business Affairs and Consumer Protection and the Office of the City Clerk.

Said privilege shall be constructed in accordance with plans and specifications approved by the Department of Transportation (Division of Project Development) and Zoning Department - Signs.


This grant of privilege in the public way shall be subject to the provisions of Section 10-28-015 and all other required provisions of the Municipal Code of Chicago.

The grantee shall pay to the City of Chicago as compensation for the privilege #1112145 herein granted the sum of three hundred ($300.00) per annum in advance.

A 25% penalty will be added for payments received after due date.


The permit holder agrees to hold the City of Chicago harmless for any damage, relocation or replacement costs associated with damage, relocation or removal of private property caused by the City performing work in the public way.

Authority herein given and granted for a period of five (5) years from and after 01/13/2014.

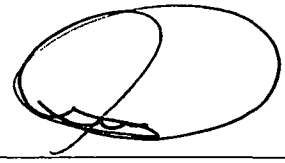

Alderman _____

Ariel Reboyras 30th Ward

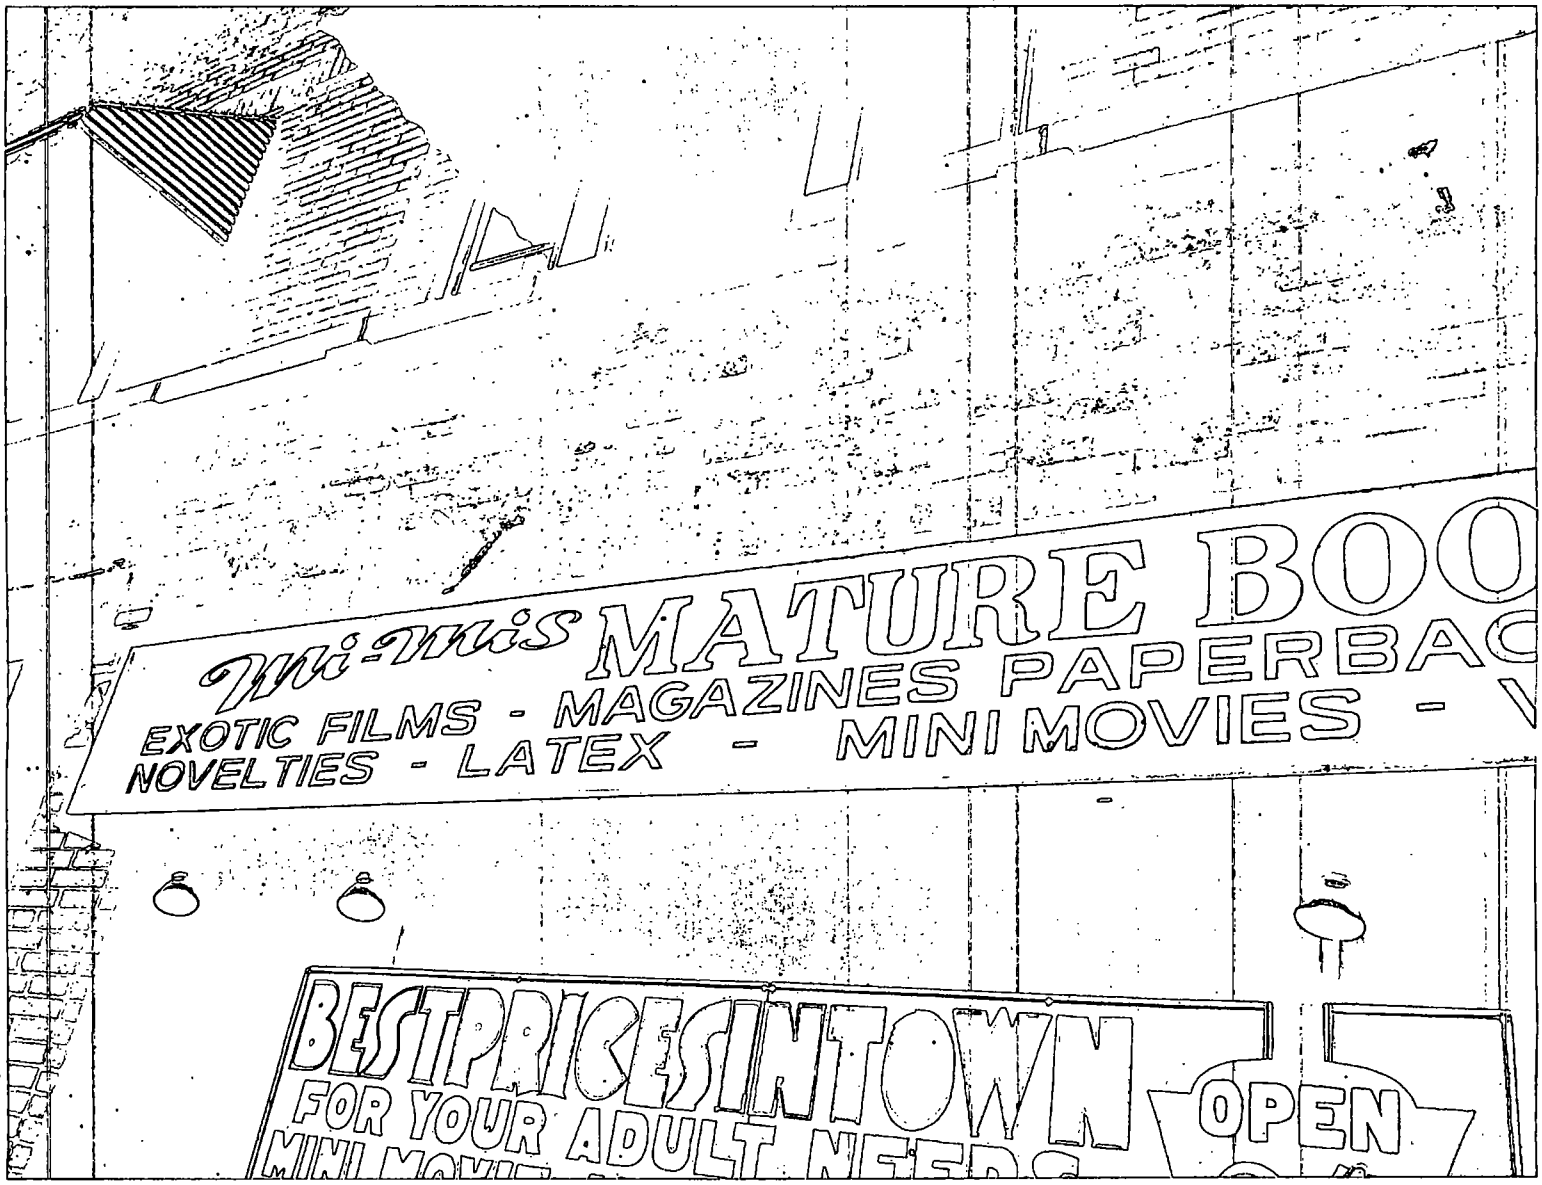
Mi-Mis
MATURE BOO
EXOTIC FILMS - MAGAZINES PAPERBAC
NOVELTIES - LATEX - MINI MOVIES -
BESTPRICESINTOWN
FOR YOUR ADULT
OPEN

Department of Business Affairs and Consumer Protection
Small Business Center - Public Way Use Unit
City Hall - 121 N. LaSalle Street, Room 800 • Chicago, IL 60602
(312)-74-GOBIZ (312-744-6249) • (312) 744-1944 (TTY)
http://www.cityofchicago.org/bacp

04/30/2014

Alderman **Ariel Reboyras**
Ward # **30**
City of Chicago
City Hall, Room **203**
121 North LaSalle Street
Chicago, Illinois 60602

Re: An ordinance to use and maintain a portion of the public right-of-way for **one (1) sign(s)** for **MI MI'S BOOK STORE**, adjacent to the premises known as **3203 N. Cicero Ave.**.

Dear Alderman **Ariel Reboyras**:

The applicant referenced above has requested the use of the public right-of-way for a **sign(s)**. An ordinance has been prepared by the Department of Business Affairs and Consumer Protection – Small Business Center - Public Way Use Unit for presentation to the City Council. Because this request was made for properties located in your ward, as approved by you as per the attached, I respectfully request that you introduce the attached ordinance at the next City Council meeting.

If you have any questions regarding this ordinance, please contact Anthony Bertuca at (312) 744-5506.

Department of Business Affairs and Consumer Protection

City of Chicago

O2014-3881

Office of the City Clerk

Document Tracking Sheet

Meeting Date:	4/30/2014
Sponsor(s):	Reboyras (30)
Type:	Ordinance
Title:	Grant(s) of privilege in public way for Norford Hotel, Inc. SRO
Committee(s) Assignment:	Committee on Transportation and Public Way

ORDINANCE
NORFORD HOTEL INC SRO
Acct. No. 3427 - 1
Permit No. 1112423

Be It Ordained by the City Council of the City of Chicago:

SECTION 1. Permission and authority are hereby given and granted to NORFORD HOTEL INC SRO, upon the terms and subject to the conditions of this ordinance to maintain and use one (1) sign(s) projecting over the public right-of-way attached to its premises known as 1508 N. Pulaski Rd..

Said sign structure(s) measures as follows; along N. PULASKI:
One (1) at six (6) feet in length, twelve point five (12.5) feet in height and nine point one seven (9.17) feet above grade level.

The location of said privilege shall be as shown on prints kept on file with the Department of Business Affairs and Consumer Protection and the Office of the City Clerk.

Said privilege shall be constructed in accordance with plans and specifications approved by the Department of Transportation (Division of Project Development) and Zoning Department - Signs.

This grant of privilege in the public way shall be subject to the provisions of Section 10-28-015 and all other required provisions of the Municipal Code of Chicago.

The grantee shall pay to the City of Chicago as compensation for the privilege #1112423 herein granted the sum of three hundred ($300.00) per annum in advance.

A 25% penalty will be added for payments received after due date.


The permit holder agrees to hold the City of Chicago harmless for any damage, relocation or replacement costs associated with damage, relocation or removal of private property caused by the City performing work in the public way.

Authority herein given and granted for a period of five (5) years from and after 04/22/2014.

Alderman _____

Ariel Reboyras 30th Ward

SIGN

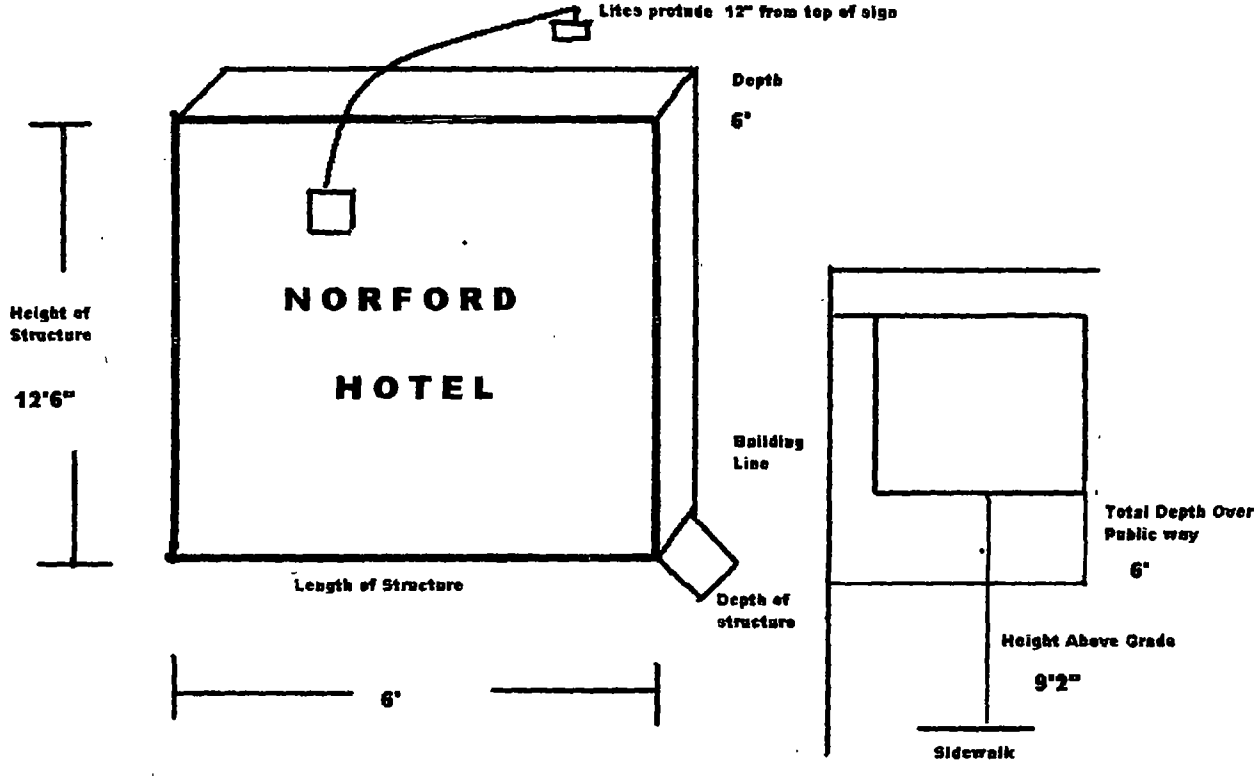
Lites protude 12" from top of sign
Depth
6"
NORFORD
HOTEL
Height of Structure
12'6"
Length of Structure
6"
Building Line
Depth of structure
Total Depth Over Public way
6"
Height Above Grade
9'2"
Sidewalk

Department of Business Affairs and Consumer Protection
Small Business Center - Public Way Use Unit
City Hall - 121 N. LaSalle Street, Room 800 • Chicago, IL 60602
(312)-74-GOBIZ (312-744-6249) • (312) 744-1944 (TTY)
http://www.cityofchicago.org/bacp

04/30/2014

Alderman **Ariel Reboyras**
Ward # **30**
City of Chicago
City Hall, Room **203**
121 North LaSalle Street
Chicago, Illinois 60602

Re: An ordinance to use and maintain a portion of the public right-of-way for **one (1) sign(s)** for **NORFORD HOTEL INC SRO**, adjacent to the premises known as **1508 N. Pulaski Rd.**.

Dear Alderman **Ariel Reboyras**:

The applicant referenced above has requested the use of the public right-of-way for a **sign(s)**. An ordinance has been prepared by the Department of Business Affairs and Consumer Protection – Small Business Center - Public Way Use Unit for presentation to the City Council. Because this request was made for properties located in your ward, as approved by you as per the attached, I respectfully request that you introduce the attached ordinance at the next City Council meeting.

If you have any questions regarding this ordinance, please contact Anthony Bertuca at (312) 744-5506.

Department of Business Affairs and Consumer Protection

City of Chicago

O2014-3886

Office of the City Clerk

Document Tracking Sheet

Meeting Date:	4/30/2014
Sponsor(s):	Suarez (31)
Type:	Ordinance
Title:	Grant(s) of privilege in public way for Northwest Community Church
Committee(s) Assignment:	Committee on Transportation and Public Way

ORDINANCE
Northwest Community Church
Acct. No. 381223 - 1
Permit No. 1106668

Be It Ordained by the City Council of the City of Chicago:

SECTION 1. Permission and authority are hereby given and granted to Northwest Community Church, upon the terms and subject to the conditions of this ordinance to maintain and use one (1) sign(s) projecting over the public right-of-way attached to its premises known as 5318 W. Diversey Ave..

Said sign structure(s) measures as follows; along Diversey:
One (1) at eleven (11) feet in length, five point six (5.6) feet in height and eight point two five (8.25) feet above grade level.

The location of said privilege shall be as shown on prints kept on file with the Department of Business Affairs and Consumer Protection and the Office of the City Clerk.

Said privilege shall be constructed in accordance with plans and specifications approved by the Department of Transportation (Division of Project Development) and Zoning Department - Signs.

This grant of privilege in the public way shall be subject to the provisions of Section 10-28-015 and all other required provisions of the Municipal Code of Chicago.

The grantee shall pay to the City of Chicago as compensation for the privilege #1106668 herein granted the sum of three hundred ($300.00) per annum in advance.

A 25% penalty will be added for payments received after due date.


The permit holder agrees to hold the City of Chicago harmless for any damage, relocation or replacement costs associated with damage, relocation or removal of private property caused by the City performing work in the public way.

Authority herein given and granted for a period of five (5) years from and after Date of Passage.

Alderman _____

Ray Suarez 31st Ward

APPLICATION TO USE THE PUBLIC RIGHT OF WAY

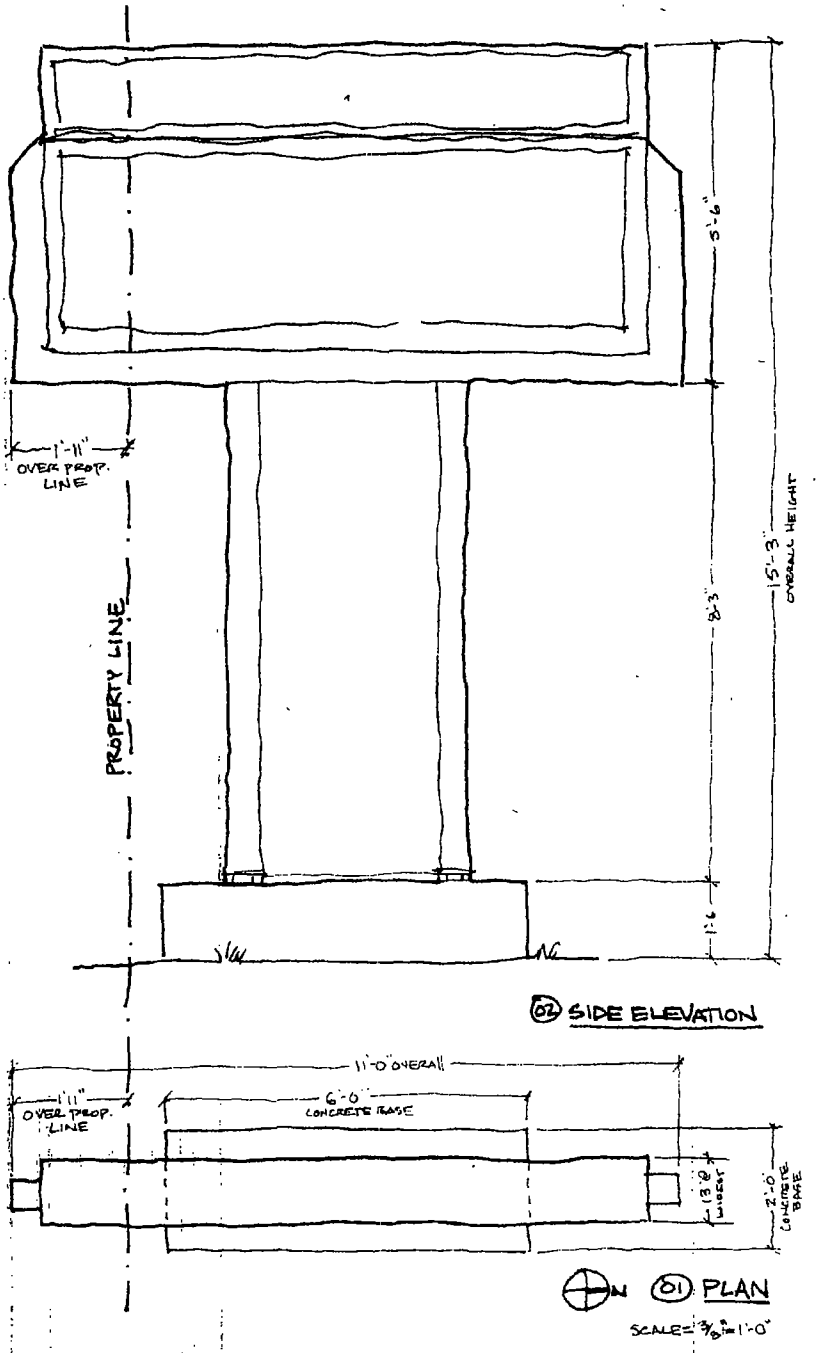

Department of Business Affairs and Consumer Protection
Small Business Center - Public Way Use Unit
City Hall - 121 N. LaSalle Street, Room 800 • Chicago, IL 60602
(312)-74-GOBIZ (312-744-6249) • (312) 744-1944 (TTY)
http://www.cityofchicago.org/bacp

04/30/2014

Alderman **Ray Suarez**
Ward # **31**
City of Chicago
City Hall, Room **203**
121 North LaSalle Street
Chicago, Illinois 60602

Re: An ordinance to use and maintain a portion of the public right-of-way for **one (1) sign(s)** for **Northwest Community Church**, adjacent to the premises known as **5318 W. Diversey Ave.**.

Dear Alderman **Ray Suarez**:

The applicant referenced above has requested the use of the public right-of-way for a **sign(s)**. An ordinance has been prepared by the Department of Business Affairs and Consumer Protection – Small Business Center - Public Way Use Unit for presentation to the City Council. Because this request was made for properties located in your ward, as approved by you as per the attached, I respectfully request that you introduce the attached ordinance at the next City Council meeting.

If you have any questions regarding this ordinance, please contact Anthony Bertuca at (312) 744-5506.

Department of Business Affairs and Consumer Protection

City of Chicago

O2014-3495

Office of the City Clerk

Document Tracking Sheet

Meeting Date:	4/30/2014
Sponsor(s):	Waguespack (32)
Type:	Ordinance
Title:	Grant(s) of privilege in public way for Arturo's Tacos
Committee(s) Assignment:	Committee on Transportation and Public Way

ORDINANCE
ARTURO'S TACOS
Acct. No. 7041 - 1
Permit No. 1112044

Be It Ordained by the City Council of the City of Chicago:

SECTION 1. Permission and authority are hereby given and granted to ARTURO'S TACOS, upon the terms and subject to the conditions of this ordinance to maintain and use one (1) sign(s) projecting over the public right-of-way attached to its premises known as 2001 N. Western Ave..

Said sign structure(s) measures as follows; along N. Western Avenue:
One (1) at six point five (6.5) feet in length, twenty-three (23) feet in height and thirteen point six (13.6) feet above grade level.

The location of said privilege shall be as shown on prints kept on file with the Department of Business Affairs and Consumer Protection and the Office of the City Clerk.

Said privilege shall be constructed in accordance with plans and specifications approved by the Department of Transportation (Division of Project Development) and Zoning Department - Signs.

This grant of privilege in the public way shall be subject to the provisions of Section 10-28-015 and all other required provisions of the Municipal Code of Chicago.

The grantee shall pay to the City of Chicago as compensation for the privilege #1112044 herein granted the sum of three hundred ($300.00) per annum in advance.


A 25% penalty will be added for payments received after due date.

The permit holder agrees to hold the City of Chicago harmless for any damage, relocation or replacement costs associated with damage, relocation or removal of private property caused by the City performing work in the public way.

Authority herein given and granted for a period of five (5) years from and after 09/10/2013.

Alderman Scott Waguespack

Scott Waguespack 32nd Ward

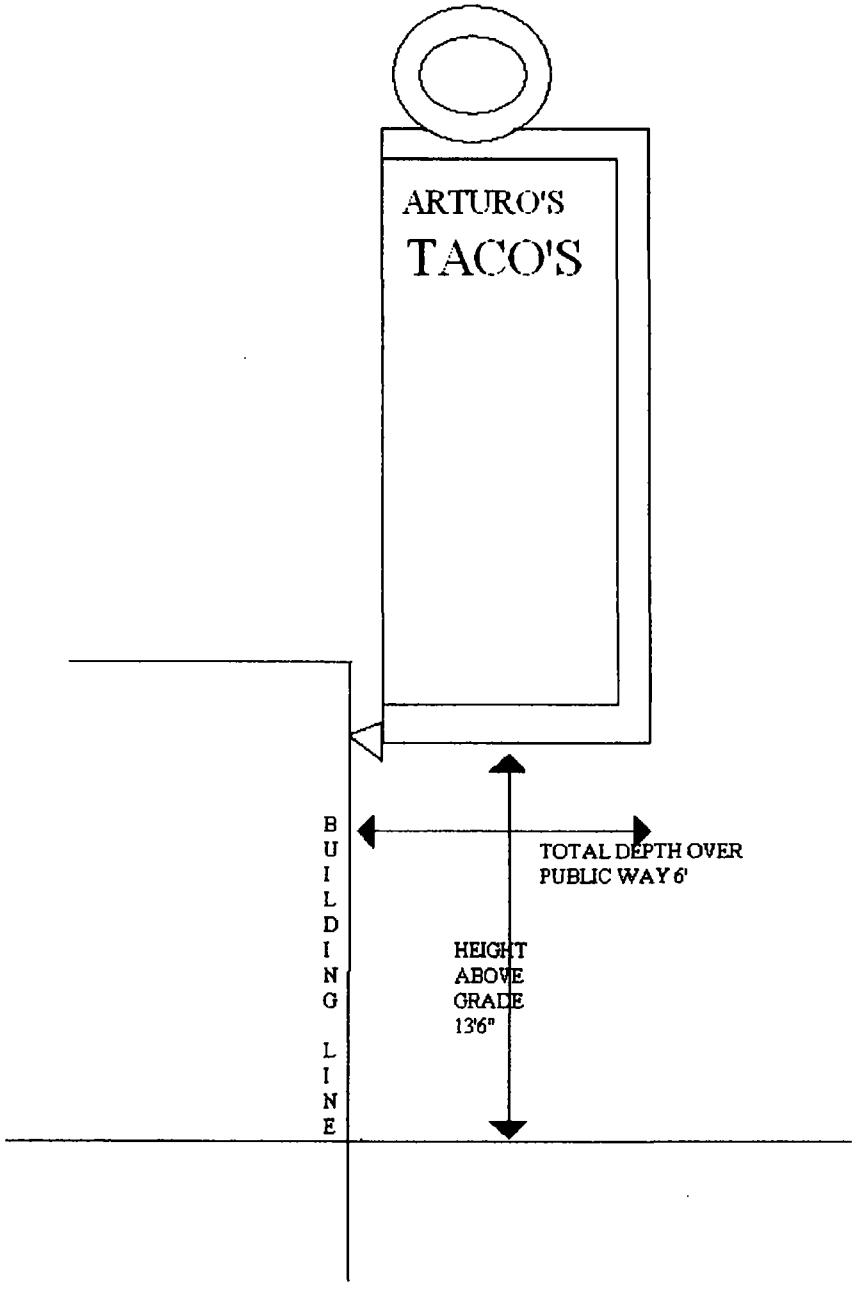
ARTURO'S
TACO'S
BUILDING LINE
TOTAL DEPTH OVER PUBLIC WAY 6'
HEIGHT ABOVE GRADE 13'6"

Department of Business Affairs and Consumer Protection
Small Business Center - Public Way Use Unit
City Hall - 121 N. LaSalle Street, Room 800 • Chicago, IL 60602
(312)-74-GOBIZ (312-744-6249) • (312) 744-1944 (TTY)
http://www.cityofchicago.org/bacp

04/30/2014

Alderman **Scott Waguespack**
Ward # **32**
City of Chicago
City Hall, Room **300**
121 North LaSalle Street
Chicago, Illinois 60602

Re: An ordinance to use and maintain a portion of the public right-of-way for **one (1) sign(s)** for **ARTURO'S TACOS**, adjacent to the premises known as **2001 N. Western Ave.**.

Dear Alderman **Scott Waguespack**:

The applicant referenced above has requested the use of the public right-of-way for a **sign(s)**. An ordinance has been prepared by the Department of Business Affairs and Consumer Protection – Small Business Center - Public Way Use Unit for presentation to the City Council. Because this request was made for properties located in your ward, as approved by you as per the attached, I respectfully request that you introduce the attached ordinance at the next City Council meeting.

If you have any questions regarding this ordinance, please contact Anthony Bertuca at (312) 744-5506.

Department of Business Affairs and Consumer Protection

City of Chicago

O2014-3496

Office of the City Clerk

Document Tracking Sheet

Meeting Date:	4/30/2014
Sponsor(s):	Waguespack (32)
Type:	Ordinance
Title:	Grant(s) of privilege in public way for Bruce Alper
Committee(s) Assignment:	Committee on Transportation and Public Way

ORDINANCE
Bruce Alper
Acct. No. 336466 - 1
Permit No. 1111022

Be It Ordained by the City Council of the City of Chicago:

SECTION 1. Permission and authority are hereby given and granted to Bruce Alper, upon the terms and subject to the conditions of this ordinance to maintain and use, as now constructed, one (1) Planter(s) on the public right-of-way for beautification purposes adjacent to its premises known as 1911 W. Melrose St..

Said Planter(s) at W. Melrose Street measure(s):
One (1) at twenty-two point six seven (22.67) feet in length, and nine point five eight (9.58) feet in width for a total of two hundred seventeen point one eight (217.18) square feet.

Grantee must allow the required clear and unobstructed space for pedestrian passage at all times per rules and regulations approved by the Department of Transportation.

The location of said privilege shall be as shown on prints kept on file with the Department of Business Affairs and Consumer Protection and the Office of the City Clerk.

Said privilege shall be constructed in accordance with plans and specifications approved by the Department of Planning and Development and Department of Transportation (Division of Project Development).

This grant of privilege in the public way shall be subject to the provisions of Section 10-28-015 and all other required provisions of the Municipal Code of Chicago.

The grantee shall pay to the City of Chicago as compensation for the privilege #1111022 herein granted the sum of zero ($.00) per annum in advance.

A 25% penalty will be added for payments received after due date.

The permit holder agrees to hold the City of Chicago harmless for any damage, relocation or replacement costs associated with damage, relocation or removal of private property caused by the City performing work in the public way.

Authority herein given and granted for a period of five (5) years from and after 01/13/2014.

Alderman Scott Waguespack

Scott Waguespack 32nd Ward



Department of Business Affairs and Consumer Protection
Small Business Center - Public Way Use Unit
City Hall - 121 N. LaSalle Street, Room 800 • Chicago, IL 60602
(312)-74-GOBIZ (312-744-6249) • (312) 744-1944 (TTY)
http://www.cityofchicago.org/bacp

04/30/2014

Alderman **Scott Waguespack**
Ward # **32**
City of Chicago
City Hall, Room **300**
121 North LaSalle Street
Chicago, Illinois 60602

Re: An ordinance to use and maintain a portion of the public right-of-way for **one (1) planter(s)** for **Bruce Alper**, adjacent to the premises known as **1911 W. Melrose St.**.

Dear Alderman **Scott Waguespack**:

The applicant referenced above has requested the use of the public right-of-way for a **planter(s)**. An ordinance has been prepared by the Department of Business Affairs and Consumer Protection – Small Business Center - Public Way Use Unit for presentation to the City Council. Because this request was made for properties located in your ward, as approved by you as per the attached, I respectfully request that you introduce the attached ordinance at the next City Council meeting.

If you have any questions regarding this ordinance, please contact Anthony Bertuca at (312) 744-5506.

Department of Business Affairs and Consumer Protection

City of Chicago

O2014-3520

Office of the City Clerk

Document Tracking Sheet

Meeting Date:	4/30/2014
Sponsor(s):	Waguespack (32)
Type:	Ordinance
Title:	Grant(s) of privilege in public way for Four Shadows
Committee(s) Assignment:	Committee on Transportation and Public Way

ORDINANCE
FOUR SHADOWS
Acct. No. 299305 - 1
Permit No. 1112285

Be It Ordained by the City Council of the City of Chicago:

SECTION 1. Permission and authority are hereby given and granted to FOUR SHADOWS, upon the terms and subject to the conditions of this ordinance to construct, install, maintain and use five (5) Flag Pole(s) projecting over the public right-of-way adjacent to its premises known as 2758 N. Ashland Ave..

Said Flag Pole(s) at N. Ashland Avenue measure(s):
Two (2) at six point five eight (6.58) feet in length, and point two five (.25) feet in width for a total of three point two nine (3.29) square feet.

Said Flag Pole(s) at W. Diversey Avenue measure(s):
Three (3) at six point five eight (6.58) feet in length, and point two five (.25) feet in width for a total of four point nine four (4.94) square feet.

The location of said privilege shall be as shown on prints kept on file with the Department of Business Affairs and Consumer Protection and the Office of the City Clerk.

Said privilege shall be constructed in accordance with plans and specifications approved by the Department of Transportation (Division of Project Development).

This grant of privilege in the public way shall be subject to the provisions of Section 10-28-015 and all other required provisions of the Municipal Code of Chicago.

The grantee shall pay to the City of Chicago as compensation for the privilege #1112285 herein granted the sum of three hundred seventy-five ($375.00) per annum in advance.

A 25% penalty will be added for payments received after due date.

The permit holder agrees to hold the City of Chicago harmless for any damage, relocation or replacement costs associated with damage, relocation or removal of private property caused by the City performing work in the public way.

Authority herein given and granted for a period of five (5) years from and after Date of Passage.


Alderman _____

Scott Waguespack 32nd Ward

Flag poles Dimensions
~~Length~~: 79 inches
width: 3 inches
height off ground: 15 feet

2758 N Ashland
Four Shadows
Tavern & Grill

Diversey side of Business

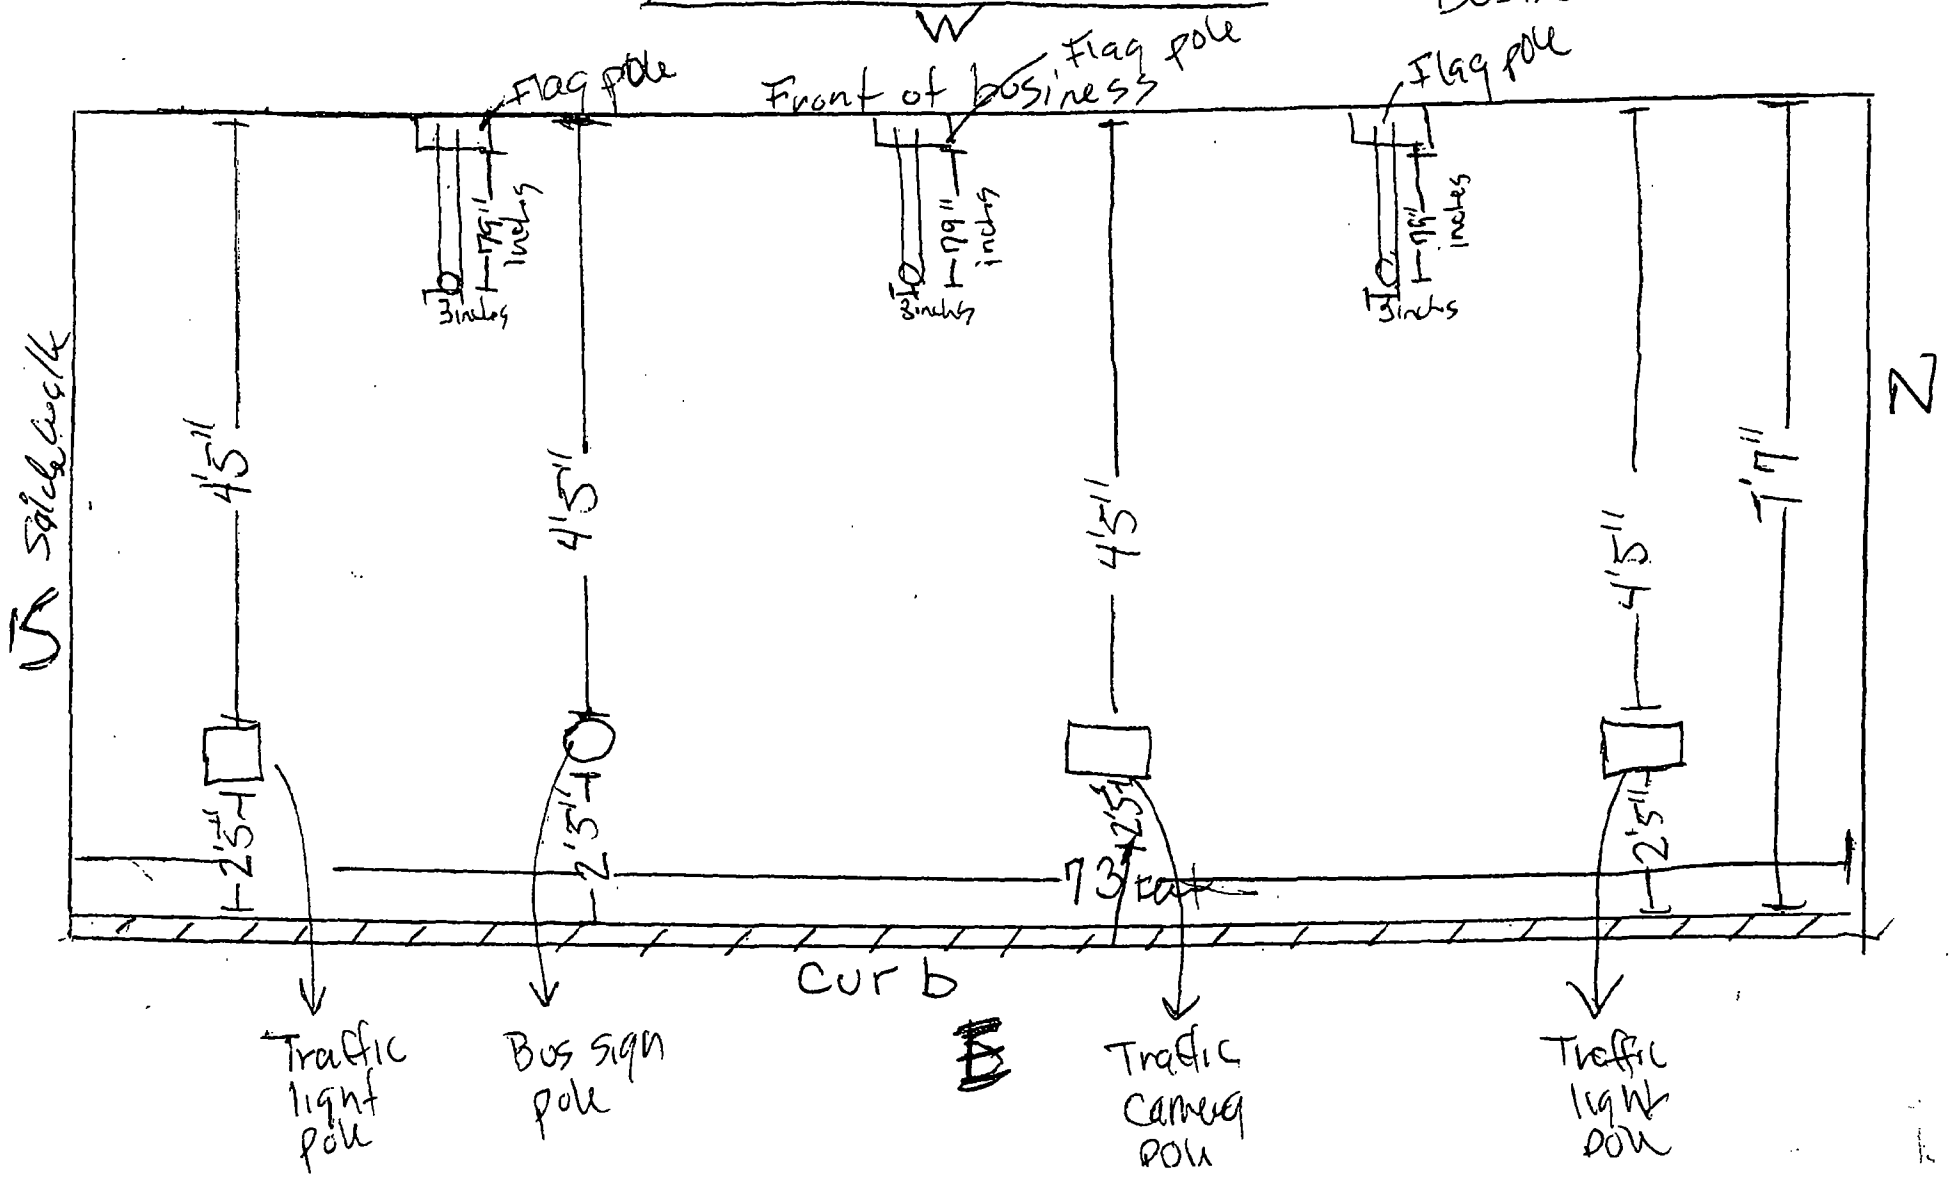

Department of Business Affairs and Consumer Protection
Small Business Center - Public Way Use Unit
City Hall - 121 N. LaSalle Street, Room 800 • Chicago, IL 60602
(312)-74-GOBIZ (312-744-6249) • (312) 744-1944 (TTY)
http://www.cityofchicago.org/bacp

04/30/2014

Alderman **Scott Waguespack**
Ward # **32**
City of Chicago
City Hall, Room **300**
121 North LaSalle Street
Chicago, Illinois 60602

Re: An ordinance to use and maintain a portion of the public right-of-way for **five (5) flag pole(s)** for **FOUR SHADOWS**, adjacent to the premises known as **2758 N. Ashland Ave.**.

Dear Alderman **Scott Waguespack**:

The applicant referenced above has requested the use of the public right-of-way for a **flag pole(s)**. An ordinance has been prepared by the Department of Business Affairs and Consumer Protection – Small Business Center - Public Way Use Unit for presentation to the City Council. Because this request was made for properties located in your ward, as approved by you as per the attached, I respectfully request that you introduce the attached ordinance at the next City Council meeting.

If you have any questions regarding this ordinance, please contact Anthony Bertuca at (312) 744-5506.

Department of Business Affairs and Consumer Protection

City of Chicago

O2014-3521

Office of the City Clerk

Document Tracking Sheet

Meeting Date:	4/30/2014
Sponsor(s):	Waguespack (32)
Type:	Ordinance
Title:	Grant(s) of privilege in public way for G3 Hand Car Wash
Committee(s) Assignment:	Committee on Transportation and Public Way

ORDINANCE
G3 Hand Car Wash
Acct. No. 387427 - 1
Permit No. 1110824

Be It Ordained by the City Council of the City of Chicago:

SECTION 1. Permission and authority are hereby given and granted to G3 Hand Car Wash, upon the terms and subject to the conditions of this ordinance to maintain and use one (1) sign(s) projecting over the public right-of-way attached to its premises known as 3445 N. Western Ave..

Said sign structure(s) measures as follows; along N. Western Avenue:
One (1) at seventeen (17) feet in length, three (3) feet in height and thirteen point five (13.5) feet above grade level.

The location of said privilege shall be as shown on prints kept on file with the Department of Business Affairs and Consumer Protection and the Office of the City Clerk.

Said privilege shall be constructed in accordance with plans and specifications approved by the Department of Transportation (Division of Project Development) and Zoning Department - Signs.

This grant of privilege in the public way shall be subject to the provisions of Section 10-28-015 and all other required provisions of the Municipal Code of Chicago.

The grantee shall pay to the City of Chicago as compensation for the privilege #1110824 herein granted the sum of three hundred ($300.00) per annum in advance.

A 25% penalty will be added for payments received after due date.

The permit holder agrees to hold the City of Chicago harmless for any damage, relocation or replacement costs associated with damage, relocation or removal of private property caused by the City performing work in the public way.

Authority herein given and granted for a period of five (5) years from and after Date of Passage.


Alderman Scott Waguespack


Scott Waguespack 32nd Ward

tasigns

sqft: 53.8



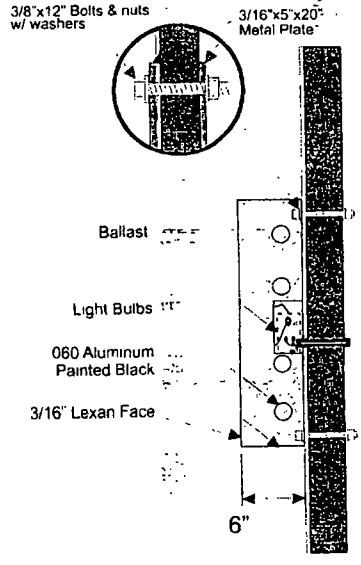

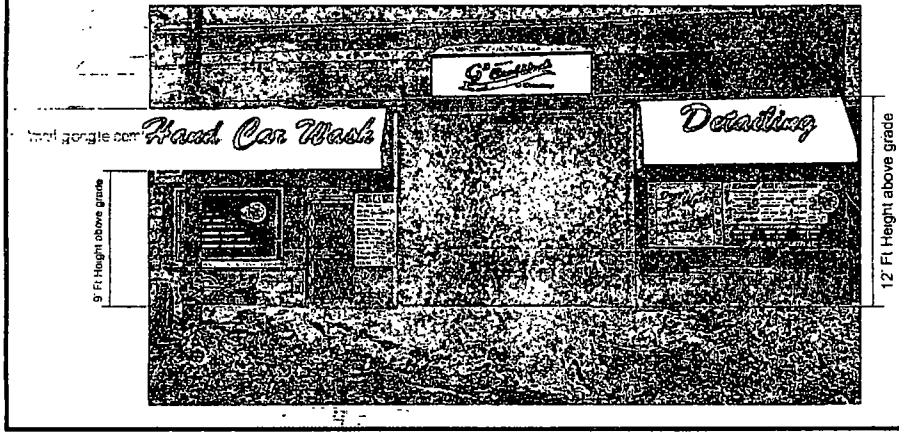

tasigns	**Store Name:** G3 Carwash **Location:** 3445 N. Western Ave. Chicago IL 60618	**Client Name:** **Phone:** **Landlord:** **Address:**	Client Approval (signature) Date Landlord Approval (signature) Date	**Sales Rep:** SEAN PARK **Designer.** SEAN PARK

Department of Business Affairs and Consumer Protection
Small Business Center - Public Way Use Unit
City Hall - 121 N. LaSalle Street, Room 800 • Chicago, IL 60602
(312)-74-GOBIZ (312-744-6249) • (312) 744-1944 (TTY)
http://www.cityofchicago.org/bacp

04/30/2014

Alderman **Scott Waguespack**
Ward # **32**
City of Chicago
City Hall, Room **300**
121 North LaSalle Street
Chicago, Illinois 60602

Re: An ordinance to use and maintain a portion of the public right-of-way for **one (1) sign(s)** for **G3 Hand Car Wash**, adjacent to the premises known as **3445 N. Western Ave.**.

Dear Alderman **Scott Waguespack**:

The applicant referenced above has requested the use of the public right-of-way for a **sign(s)**. An ordinance has been prepared by the Department of Business Affairs and Consumer Protection – Small Business Center - Public Way Use Unit for presentation to the City Council. Because this request was made for properties located in your ward, as approved by you as per the attached, I respectfully request that you introduce the attached ordinance at the next City Council meeting.

If you have any questions regarding this ordinance, please contact Anthony Bertuca at (312) 744-5506.

Department of Business Affairs and Consumer Protection

City of Chicago

O2014-3527

Office of the City Clerk

Document Tracking Sheet

Meeting Date:	4/30/2014
Sponsor(s):	Waguespack (32)
Type:	Ordinance
Title:	Grant(s) of privilege in public way for HotVapes
Committee(s) Assignment:	Committee on Transportation and Public Way

ORDINANCE
HotVapes
Acct. No. 376860 - 1
Permit No. 1111520

Be It Ordained by the City Council of the City of Chicago:

SECTION 1. Permission and authority are hereby given and granted to HotVapes, upon the terms and subject to the conditions of this ordinance to maintain and use one (1) sign(s) projecting over the public right-of-way attached to its premises known as 1740 N. Milwaukee Ave..

Said sign structure(s) measures as follows; along N. Milwaukee Avenue:
One (1) at three (3) feet in length, ten (10) feet in height and twenty (20) feet above grade level.

The location of said privilege shall be as shown on prints kept on file with the Department of Business Affairs and Consumer Protection and the Office of the City Clerk.

Said privilege shall be constructed in accordance with plans and specifications approved by the Department of Transportation (Division of Project Development) and Zoning Department - Signs.

This grant of privilege in the public way shall be subject to the provisions of Section 10-28-015 and all other required provisions of the Municipal Code of Chicago.

The grantee shall pay to the City of Chicago as compensation for the privilege #1111520 herein granted the sum of three hundred ($300.00) per annum in advance.

A 25% penalty will be added for payments received after due date.


The permit holder agrees to hold the City of Chicago harmless for any damage, relocation or replacement costs associated with damage, relocation or removal of private property caused by the City performing work in the public way.


Authority herein given and granted for a period of five (5) years from and after Date of Passage.


Alderman Scott Waguespack


Scott Waguespack 32nd Ward

LIGHT BOX DOUBLE SIDED SIGN "HOT VAPES":

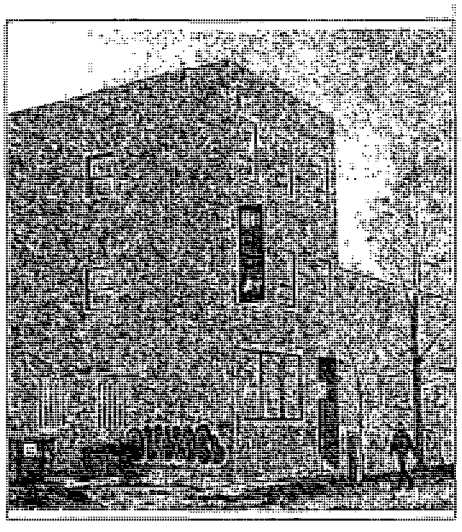

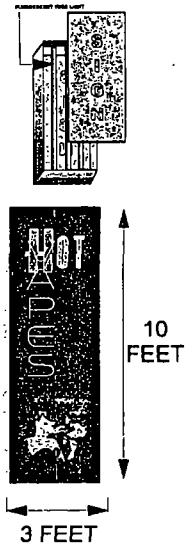

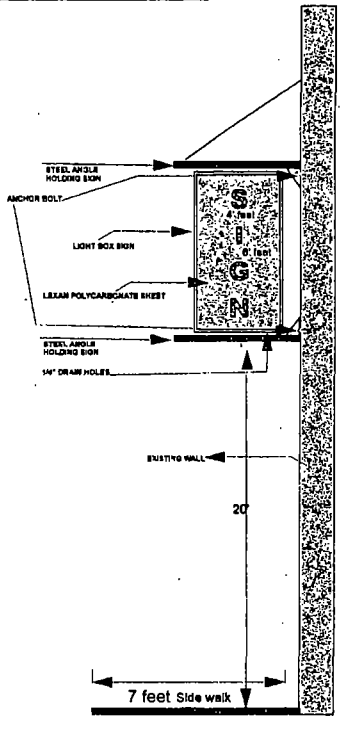

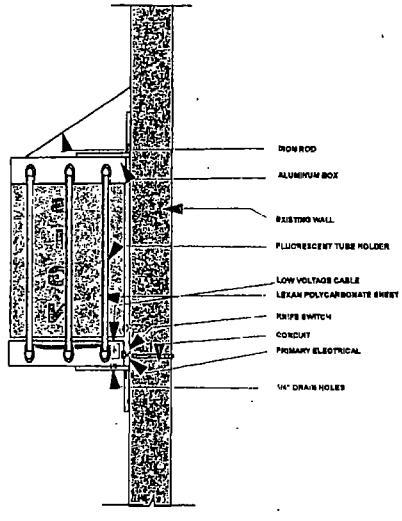

ENGINEERING DRAWING FOR LIGHT BOX SIGN:

LIGHT BOX SIGN. 1740 N. MILWUKEE AVE. 1ST FLOOR CHICAGO IL 60647.	Client:- **HOT VAPES.** 1740 N. MILWUKEE AVE. 1ST FLOOR CHICAGO IL 60647.	Sign Manufacturer:- "Reliable & Dependable for 18 years" Sign AMERICA 2748 W. Devon Ave, Chicago, IL 60645 Tel : 773 262-7600 Fax: 773 262-7898 Email: info@signamerica.co www.signamerica.co
Signature for Sign America.	Signature of Business owner.	

Department of Business Affairs and Consumer Protection
Small Business Center - Public Way Use Unit
City Hall - 121 N. LaSalle Street, Room 800 • Chicago, IL 60602
(312)-74-GOBIZ (312-744-6249) • (312) 744-1944 (TTY)
http://www.cityofchicago.org/bacp

04/30/2014

Alderman **Scott Waguespack**
Ward # **32**
City of Chicago
City Hall, Room **300**
121 North LaSalle Street
Chicago, Illinois 60602

Re: An ordinance to use and maintain a portion of the public right-of-way for **one (1) sign(s)** for **HotVapes**, adjacent to the premises known as **1740 N. Milwaukee Ave.**.

Dear Alderman **Scott Waguespack**:

The applicant referenced above has requested the use of the public right-of-way for a **sign(s)**. An ordinance has been prepared by the Department of Business Affairs and Consumer Protection – Small Business Center - Public Way Use Unit for presentation to the City Council. Because this request was made for properties located in your ward, as approved by you as per the attached, I respectfully request that you introduce the attached ordinance at the next City Council meeting.

If you have any questions regarding this ordinance, please contact Anthony Bertuca at (312) 744-5506.

Department of Business Affairs and Consumer Protection

City of Chicago

O2014-3533

Office of the City Clerk

Document Tracking Sheet

Meeting Date:	4/30/2014
Sponsor(s):	Waguespack (32)
Type:	Ordinance
Title:	Grant(s) of privilege in public way for Lincoln Dental Care
Committee(s) Assignment:	Committee on Transportation and Public Way

ORDINANCE
LINCOLN DENTAL CARE
Acct. No. 387769 - 1
Permit No. 1110620

Be It Ordained by the City Council of the City of Chicago:

SECTION 1. Permission and authority are hereby given and granted to LINCOLN DENTAL CARE, upon the terms and subject to the conditions of this ordinance to maintain and use one (1) sign(s) projecting over the public right-of-way attached to its premises known as 3138 N. Lincoln Ave..

Said sign structure(s) measures as follows; along N LINCOLN AVE:
One (1) at ten (10) feet in length, three (3) feet in height and eleven (11) feet above grade level.

The location of said privilege shall be as shown on prints kept on file with the Department of Business Affairs and Consumer Protection and the Office of the City Clerk.

Said privilege shall be constructed in accordance with plans and specifications approved by the Department of Transportation (Division of Project Development) and Zoning Department - Signs.

This grant of privilege in the public way shall be subject to the provisions of Section 10-28-015 and all other required provisions of the Municipal Code of Chicago.

The grantee shall pay to the City of Chicago as compensation for the privilege #1110620 herein granted the sum of three hundred ($300.00) per annum in advance.


A 25% penalty will be added for payments received after due date.


The permit holder agrees to hold the City of Chicago harmless for any damage, relocation or replacement costs associated with damage, relocation or removal of private property caused by the City performing work in the public way.

Authority herein given and granted for a period of five (5) years from and after Date of Passage.

Alderman _____


Scott Waguespack 32nd Ward

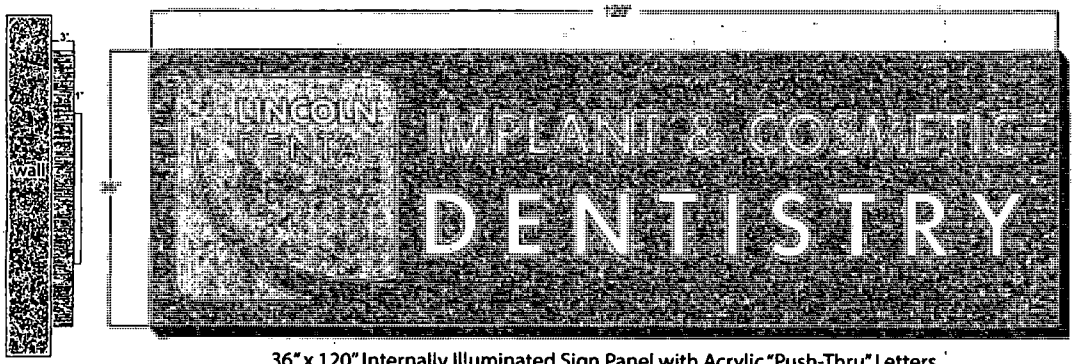

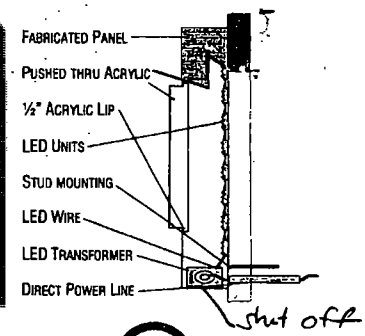

36"x 120" Internally Illuminated Sign Panel with Acrylic "Push-Thru" Letters

UL LISTED
LISTING # E142146

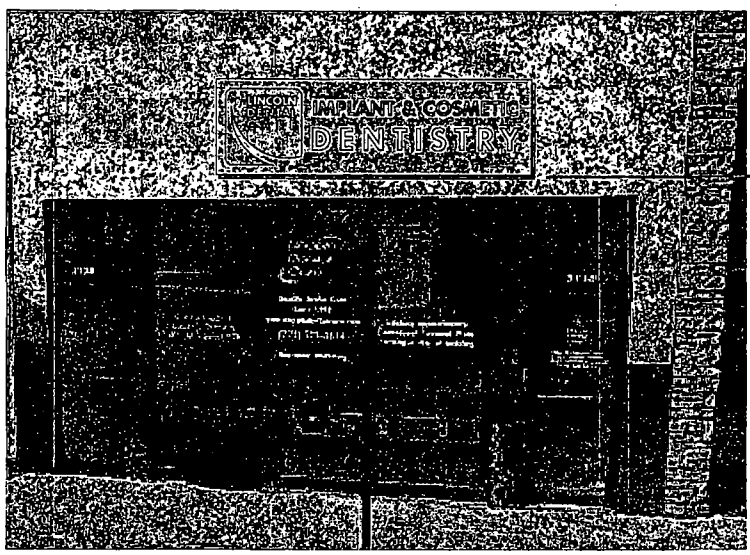

Project Site:

Lincoln Dental Care
3138 N. Lincoln Ave
Chicago, IL 60657
312-493-5322

Satin Brushed Aluminum

Translucent Vinyl

Sign 11' from grade

impactsigns.com

Department of Business Affairs and Consumer Protection
Small Business Center - Public Way Use Unit
City Hall - 121 N. LaSalle Street, Room 800 • Chicago, IL 60602
(312)-74-GOBIZ (312-744-6249) • (312) 744-1944 (TTY)
http://www.cityofchicago.org/bacp

04/30/2014

Alderman **Scott Waguespack**
Ward # **32**
City of Chicago
City Hall, Room **300**
121 North LaSalle Street
Chicago, Illinois 60602

Re: An ordinance to use and maintain a portion of the public right-of-way for **one (1) sign(s)** for **LINCOLN DENTAL CARE**, adjacent to the premises known as **3138 N. Lincoln Ave.**.

Dear Alderman **Scott Waguespack**:

The applicant referenced above has requested the use of the public right-of-way for a **sign(s)**. An ordinance has been prepared by the Department of Business Affairs and Consumer Protection – Small Business Center - Public Way Use Unit for presentation to the City Council. Because this request was made for properties located in your ward, as approved by you as per the attached, I respectfully request that you introduce the attached ordinance at the next City Council meeting.

If you have any questions regarding this ordinance, please contact Anthony Bertuca at (312) 744-5506.

Department of Business Affairs and Consumer Protection

City of Chicago

O2014-3534

Office of the City Clerk

Document Tracking Sheet

Meeting Date:	4/30/2014
Sponsor(s):	Waguespack (32)
Type:	Ordinance
Title:	Grant(s) of privilege in public way for Lincoln Park Boat Club Charitable Outreach
Committee(s) Assignment:	Committee on Transportation and Public Way

ORDINANCE
Lincoln Park Boat Club Charitable Outreach
Acct. No. 389326 - 1
Permit No. 1112249

Be It Ordained by the City Council of the City of Chicago:

SECTION 1. Permission and authority are hereby given and granted to Lincoln Park Boat Club Charitable Outreach, upon the terms and subject to the conditions of this ordinance to construct, install, maintain and use Occupation of Space(s) on the public right-of-way adjacent to its premises known as 1500 N. Magnolia Avenue.

Said Occupation of Space(s) at W. Lemoyne Street Between N. Magnolia Avenue And The Chicago River measure(s):

One (1) at one hundred seventy (170) feet in length, and thirty (30) feet in width for a total of five thousand one hundred (5100) square feet.

Said occupation of space shall be used to house rowing equipment so that associates can access the river to the right-of-way. Occupation of space shall have a six (6) feet fence surrounding it to secure the equipment.

The location of said privilege shall be as shown on prints kept on file with the Department of Business Affairs and Consumer Protection and the Office of the City Clerk.

Said privilege shall be constructed in accordance with plans and specifications approved by the Department of Planning and Development, Department of Transportation (Division of Project Development), and Department of Transportation (Office of Underground Coordination).

This grant of privilege in the public way shall be subject to the provisions of Section 10-28-015 and all other required provisions of the Municipal Code of Chicago.

The grantee shall pay to the City of Chicago as compensation for the privilege #1112249 herein granted the sum of four thousand nine hundred ninety-four ($4,994.00) per annum in advance.

A 25% penalty will be added for payments received after due date.


The permit holder agrees to hold the City of Chicago harmless for any damage, relocation or replacement costs associated with damage, relocation or removal of private property caused by the City performing work in the public way.

Authority herein given and granted for a period of five (5) years from and after Date of Passage.

Alderman Scott Waguespack 32

~~Michele Smith 43rd Ward~~

CDOT Property at LeMoyne St and Magnolia Avenue (East of Magnolia but West of the Chicago River)

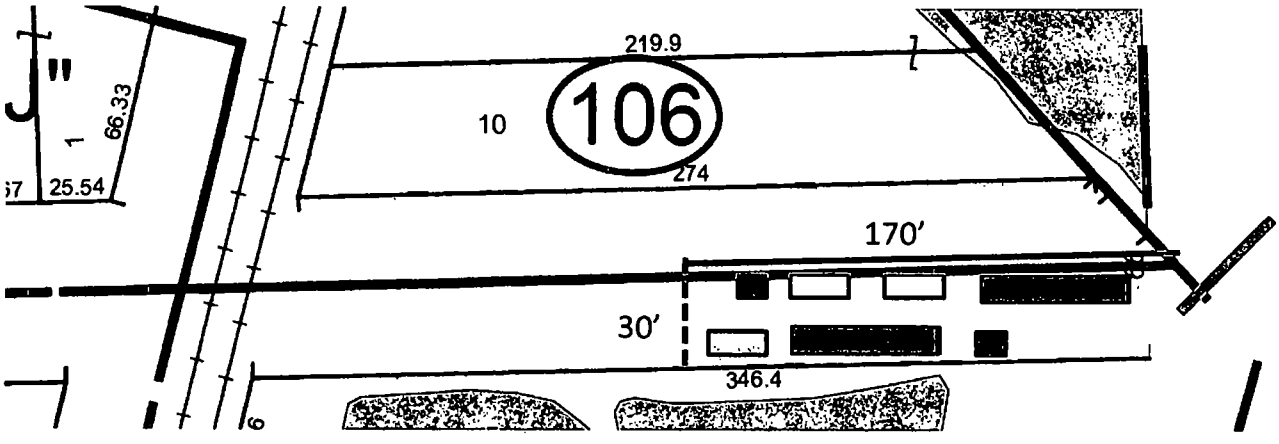

Identification Key:

- Chain Link Fence (170'L x 6'H)
- Chain Link Fence with inward opening gate (30'L x 6'H)
- Sweep boat rack (60'L x 7'W x 6'H)
- Scull boat rack (25'L x 3'W x 6'H)
- Launch Dock (40'L x 4'W)
- Oar Rack (6''L x 4'W x 6'H)
- Equipment Storage Container (19'5"L x 7'8"W x 7'9"H)
- Port-A-Jon (4'L x 4'W x 6'H)

Length is total length of boat. Rack is actually shorter

Department of Businces Affairs and Consumer Protection
Small Business Center- Public Way Use Unit
City Hall- 121 N. LaSalle Street Room 800 • Chicago, IL 60602
(312)-74-GOBIZ (312-744-6249) • (312) 744-1944 (TTY)
http //www cityofchicago org/bacp

04/30/2014

Alderman **Scott Waguespack**
Ward # **32**
City of Chicago
City Hall, Room **300**
121 North LaSalle Street
Chicago, Illinois 60602

Re: An ordinance to use and maintain a portion of the public right-of-way for **one (1) occupation of space(s)** for **Lincoln Park Boat Club Charitable Outreach**, adjacent to the premises known as **1500 N. Magnolia Ave.**.

Dear Alderman **Scott Waguespack**:

The applicant referenced above has requested the use of the public right-of-way for a **occupation of space(s)**. An ordinance has been prepared by the Department of Business Affairs and Consumer Protection – Small Business Center - Public Way Use Unit for presentation to the City Council. Because this request was made for properties located in your ward, as approved by you as per the attached, I respectfully request that you introduce the attached ordinance at the next City Council meeting.

If you have any questions regarding this ordinance, please contact Anthony Bertuca at (312) 744-5506.

Department of Business Affairs and Consumer Protection

City of Chicago

O2014-3535

Office of the City Clerk

Document Tracking Sheet

Meeting Date:	4/30/2014
Sponsor(s):	Waguespack (32)
Type:	Ordinance
Title:	Grant(s) of privilege in public way for MM.Que Rico
Committee(s) Assignment:	Committee on Transportation and Public Way

ORDINANCE
MM.QUE RICO
Acct. No. 309280 - 1
Permit No. 1112536

Be It Ordained by the City Council of the City of Chicago:

SECTION 1. Permission and authority are hereby given and granted to MM.QUE RICO, upon the terms and subject to the conditions of this ordinance to maintain and use, as now constructed, eight (8) Light Fixture(s) projecting over the public right-of-way adjacent to its premises known as 2301 W. Roscoe St..

Said Light Fixture(s) at W. Roscoe Street measure(s):
Two (2) at one point nine two (1.92) foot in length, point eight three (.83) feet in width and seven point two five (7.25) feet above grade level.

Said Light Fixture(s) at N. Oakley measure(s):
Six (6) at one point nine two (1.92) foot in length, point eight three (.83) feet in width and seven point two five (7.25) feet above grade level.

The location of said privilege shall be as shown on prints kept on file with the Department of Business Affairs and Consumer Protection and the Office of the City Clerk.

Said privilege shall be constructed in accordance with plans and specifications approved by the Department of Transportation (Division of Project Development).

This grant of privilege in the public way shall be subject to the provisions of Section 10-28-015 and all other required provisions of the Municipal Code of Chicago.

The grantee shall pay to the City of Chicago as compensation for the privilege #1112536 herein granted the sum of one hundred ten ($110.00) per annum in advance.


A 25% penalty will be added for payments received after due date.


The permit holder agrees to hold the City of Chicago harmless for any damage, relocation or replacement costs associated with damage, relocation or removal of private property caused by the City performing work in the public way.

Authority herein given and granted for a period of five (5) years from and after 01/13/2014.

Alderman _____

Scott Waguespack 32nd Ward

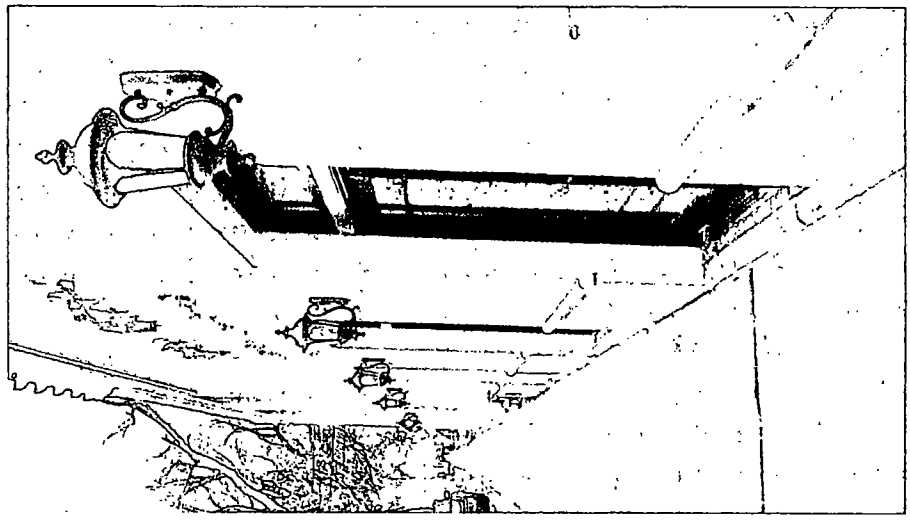

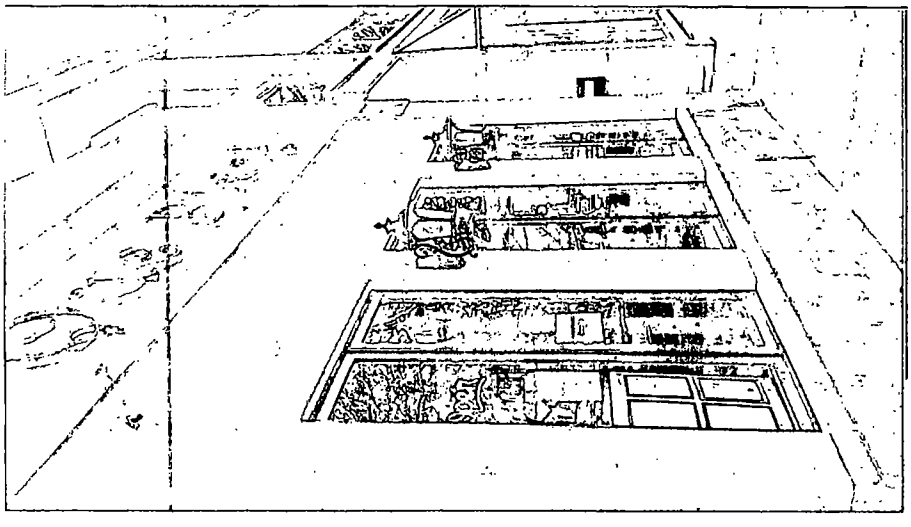

Department of Business Affairs and Consumer Protection
Small Business Center - Public Way Use Unit
City Hall - 121 N. LaSalle Street, Room 800 • Chicago, IL 60602
(312)-74-GOBIZ (312-744-6249) • (312) 744-1944 (TTY)
http://www.cityofchicago.org/bacp

04/30/2014

Alderman **Scott Waguespack**
Ward # **32**
City of Chicago
City Hall, Room **300**
121 North LaSalle Street
Chicago, Illinois 60602

Re: An ordinance to use and maintain a portion of the public right-of-way for **eight (8) light fixture(s)** for **MM.QUE RICO**, adjacent to the premises known as **2301 W. Roscoe St.**.

Dear Alderman **Scott Waguespack**:

The applicant referenced above has requested the use of the public right-of-way for a **light fixture(s)**. An ordinance has been prepared by the Department of Business Affairs and Consumer Protection – Small Business Center - Public Way Use Unit for presentation to the City Council. Because this request was made for properties located in your ward, as approved by you as per the attached, I respectfully request that you introduce the attached ordinance at the next City Council meeting.

If you have any questions regarding this ordinance, please contact Anthony Bertuca at (312) 744-5506.

Department of Business Affairs and Consumer Protection

City of Chicago

O2014-3537

Office of the City Clerk

Document Tracking Sheet

Meeting Date:	4/30/2014
Sponsor(s):	Waguespack (32)
Type:	Ordinance
Title:	Grant(s) of privilege in public way for Peeled Juice Bar LLC
Committee(s) Assignment:	Committee on Transportation and Public Way

ORDINANCE
PEELED JUICE BAR LLC
Acct. No. 384054 - 1
Permit No. 1110781

Be It Ordained by the City Council of the City of Chicago:

SECTION 1. Permission and authority are hereby given and granted to PEELED JUICE BAR LLC, upon the terms and subject to the conditions of this ordinance to maintain and use one (1) sign(s) projecting over the public right-of-way attached to its premises known as 1571 N. Sheffield Ave..

Said sign structure(s) measures as follows; along N Sheffield Ave:
One (1) at thirteen point five four (13.54) feet in length, one point seven five (1.75) feet in height and fourteen (14) feet above grade level.

The location of said privilege shall be as shown on prints kept on file with the Department of Business Affairs and Consumer Protection and the Office of the City Clerk.

Said privilege shall be constructed in accordance with plans and specifications approved by the Department of Transportation (Division of Project Development) and Zoning Department - Signs.

This grant of privilege in the public way shall be subject to the provisions of Section 10-28-015 and all other required provisions of the Municipal Code of Chicago.

The grantee shall pay to the City of Chicago as compensation for the privilege #1110781 herein granted the sum of one hundred ($100.00) per annum in advance.

A 25% penalty will be added for payments received after due date.

The permit holder agrees to hold the City of Chicago harmless for any damage, relocation or replacement costs associated with damage, relocation or removal of private property caused by the City performing work in the public way.

Authority herein given and granted for a period of five (5) years from and after Date of Passage.

Alderman Scott Waguespack

Scott Waguespack 32nd Ward


tfasigns


162.55"

21"

Peeled Juice Bar

30' Store Front

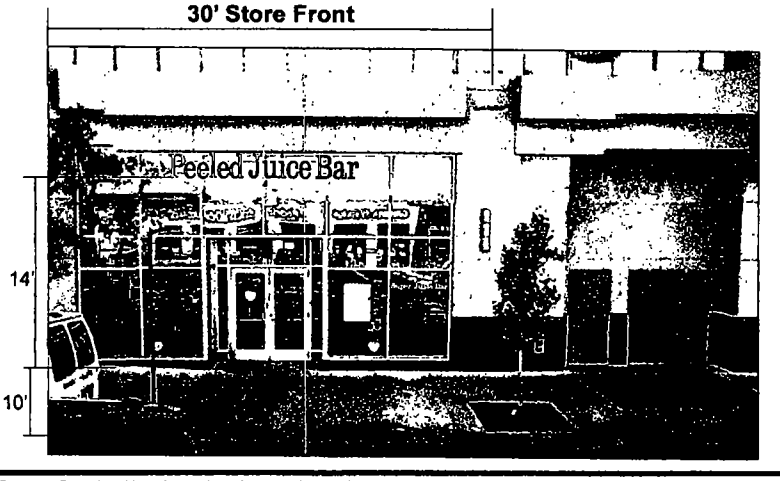

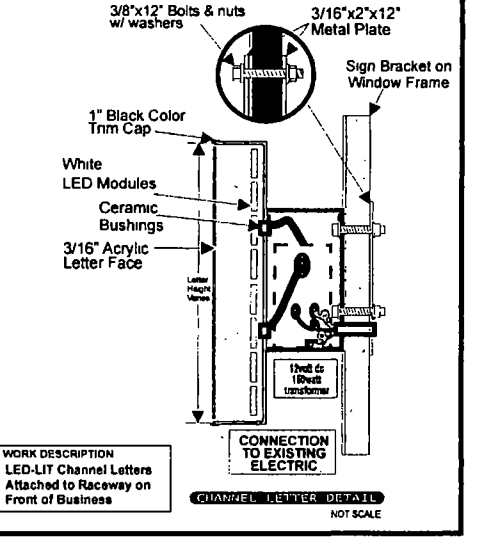

WORK DESCRIPTION
LED-LIT Channel Letters Attached to Raceway on Front of Business

tfasigns	**Store Name:** Peeled Juice Bar **Location:** 1571 N. Sheffield Ave Chicago, IL 60642	**Client Name:** **Phone:** **Landlord:** **Address:**	Client Approval (signature) Date Landlord Approval (signature) Date	**Sales Rep:** SEAN PARK **Designer:** SEAN PARK LISTED

Department of Business Affairs and Consumer Protection
Small Business Center - Public Way Use Unit
City Hall - 121 N. LaSalle Street, Room 800 • Chicago, IL 60602
(312)-74-GOBIZ (312-744-6249) • (312) 744-1944 (TTY)
http://www.cityofchicago.org/bacp

04/30/2014

Alderman **Scott Waguespack**
Ward # **32**
City of Chicago
City Hall, Room **300**
121 North LaSalle Street
Chicago, Illinois 60602

Re: An ordinance to use and maintain a portion of the public right-of-way for **one (1) sign(s)** for **PEELED JUICE BAR LLC**, adjacent to the premises known as **1571 N. Sheffield Ave.**.

Dear Alderman **Scott Waguespack**:

The applicant referenced above has requested the use of the public right-of-way for a **sign(s)**. An ordinance has been prepared by the Department of Business Affairs and Consumer Protection – Small Business Center - Public Way Use Unit for presentation to the City Council. Because this request was made for properties located in your ward, as approved by you as per the attached, I respectfully request that you introduce the attached ordinance at the next City Council meeting.

If you have any questions regarding this ordinance, please contact Anthony Bertuca at (312) 744-5506.

Department of Business Affairs and Consumer Protection

City of Chicago

O2014-3539

Office of the City Clerk

Document Tracking Sheet

Meeting Date:	4/30/2014
Sponsor(s):	Waguespack (32)
Type:	Ordinance
Title:	Grant(s) of privilege in public way for Petco No. 688
Committee(s) Assignment:	Committee on Transportation and Public Way

ORDINANCE
PETCO #688
Acct. No. 19916 - 8
Permit No. 1111625

Be It Ordained by the City Council of the City of Chicago:

SECTION 1. Permission and authority are hereby given and granted to PETCO #688, upon the terms and subject to the conditions of this ordinance to maintain and use two (2) sign(s) projecting over the public right-of-way attached to its premises known as 3122 N. Ashland Ave..

Said sign structure(s) measures as follows; along N. Ashland Avenue:
One (1) at twenty-four (24) feet in length, four point five (4.5) feet in height and ten point eight three (10.83) feet above grade level.
One (1) at twelve point zero eight (12.08) feet in length, two (2) feet in height and thirteen (13) feet above grade level.

The location of said privilege shall be as shown on prints kept on file with the Department of Business Affairs and Consumer Protection and the Office of the City Clerk.

Said privilege shall be constructed in accordance with plans and specifications approved by the Department of Transportation (Division of Project Development) and Zoning Department - Signs.

This grant of privilege in the public way shall be subject to the provisions of Section 10-28-015 and all other required provisions of the Municipal Code of Chicago.

The grantee shall pay to the City of Chicago as compensation for the privilege #1111625 herein granted the sum of four hundred ($400.00) per annum in advance.

A 25% penalty will be added for payments received after due date.


The permit holder agrees to hold the City of Chicago harmless for any damage, relocation or replacement costs associated with damage, relocation or removal of private property caused by the City performing work in the public way.

Authority herein given and granted for a period of five (5) years from and after Date of Passage.


Alderman Scott Waguespack

Scott Waguespack 32nd Ward

SIGN A	54" Petco / 63 1/4" Dog Cat Logo
Type	Channel Letters on Raceway
Illumination	Internally Illuminated LED
Square Footage	88 30 + 40 19 = 126 50
To Grade	Top of sign to grade = 16'-2" Bottom of sign to grade = 10'-10 3/4"

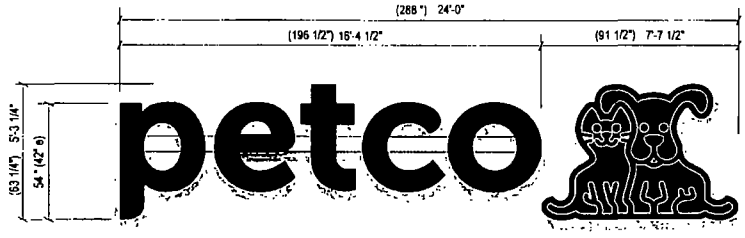

Sign Layout Detail
Scale 1/4" = 1'-0"

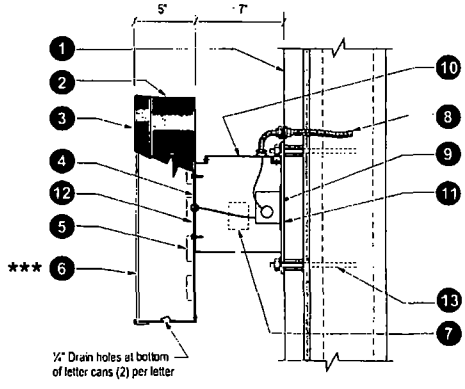

Section @ LED Channel Letter
Raceway (Center) Scale N T S

This Product is Listed by UNDERWRITERS LABORATORIES, INC and Bears the Mark

Electrical Detail:

AGILIGHT Sign Rayz LED's
Red for "petco / Dog", Blue - "cat"
(X) 60wTransformers @ 0 61 each
Total Amps = X XX

General Notes:

This sign is to be installed in accordance with the requirements of Article 600 of the National Electrical Code

1) Grounded and bonded per NEC 600 7/NEC 250
2) Existing branch circuit in compliance with NEC 600 5, not to exceed 20 amps
3) Sign is to be UL listed per NEC 600 3
4) UL disconnect switch per NEC 600 6- required per sign component before leaving manufacturer*
*For multiple signs, a disconnect is permitted but not required for each section

Specifications: Channel Letters / Logo

1. Existing Facade Aluminum over block
2. 040 Aluminum letter returns painted to match Whsco Red
3. 2" trim cap to match Red
4. 3mm Signabond Lite composite backs (interior of sign can painted white for maximum illumination)
5. "PETCO" and "Dog"- Red LEDs / "Cat"- Blue LEDs
6. 3/16" R&H #2793 Red acrylic face for "Petco"
   3/16" clear acrylic face for "Dog & Cat" w/ applied vinyl.
   - ■ "Dog"- 3M #3630-53 Cardinal Red first surface vinyl
   - ■ "Cat"- 3M #3630-57 Blue first surface vinyl
   - ■ "Dog/Cat" Outline- 3M #7725-22 Black first surface vinyl
   - ☐ "Dog/Cat" - Diffuser film second surface vinyl
7. Waterproof disconnect switch per NEC 600-6
8. Primary electrical feed
9. Transformers
10. 0 080" Aluminum raceway painted to match SW 7067 Cityscape
11. 15" x 2" x 0 1875" Aluminum mounting tabs welded to raceway
    - Maximum 6" from each end and every 48" o c
12. #12 x 1" TEC screws with 11/4" fender washers
13. 3/8" Thru Bolt with 2"x2" Aluminum Angle backing

petco

Client	Petco
Site #	PC-688
Address	3722 North Ashland Ave
	Chicago, IL 60657
	Ashland Ave

REVISION INFO			
10/31/2013	Original Rendering	SW	

This rendering is the property of Anchor Sign, Inc. It is for the exclusive use of Anchor Sign Inc and the party which requested the rendering. It is an unpublished original drawing not to be distributed, reproduced or exhibited without the consent of Anchor Sign, Inc. Please contact your account manager with questions regarding this statement.

AnchorSign.
1.800.213.3331

Department of Business Affairs and Consumer Protection
Small Business Center - Public Way Use Unit
City Hall - 121 N. LaSalle Street, Room 800 • Chicago, IL 60602
(312)-74-GOBIZ (312-744-6249) • (312) 744-1944 (TTY)
http://www.cityofchicago.org/bacp

04/30/2014

Alderman **Scott Waguespack**
Ward # **32**
City of Chicago
City Hall, Room **300**
121 North LaSalle Street
Chicago, Illinois 60602

Re: An ordinance to use and maintain a portion of the public right-of-way for **two (2) sign(s)** for **PETCO #688**, adjacent to the premises known as **3122 N. Ashland Ave.**.

Dear Alderman **Scott Waguespack**:

The applicant referenced above has requested the use of the public right-of-way for a **sign(s)**. An ordinance has been prepared by the Department of Business Affairs and Consumer Protection – Small Business Center - Public Way Use Unit for presentation to the City Council. Because this request was made for properties located in your ward, as approved by you as per the attached, I respectfully request that you introduce the attached ordinance at the next City Council meeting.

If you have any questions regarding this ordinance, please contact Anthony Bertuca at (312) 744-5506.

Department of Business Affairs and Consumer Protection

City of Chicago

O2014-3541

Office of the City Clerk

Document Tracking Sheet

Meeting Date:	4/30/2014
Sponsor(s):	Waguespack (32)
Type:	Ordinance
Title:	Grant(s) of privilege in public way for Que Rico
Committee(s) Assignment:	Committee on Transportation and Public Way

ORDINANCE
QUE RICO
Acct. No. 14923 - 1
Permit No. 1112386

Be It Ordained by the City Council of the City of Chicago:

SECTION 1. Permission and authority are hereby given and granted to QUE RICO, upon the terms and subject to the conditions of this ordinance to maintain and use, as now constructed, two (2) Light Fixture(s) projecting over the public right-of-way adjacent to its premises known as 2814 N. Southport Ave..

Said Light Fixture(s) at N Southport Ave measure(s):
Two (2) at one (1) foot in length, one (1) foot in width and six (6) feet above grade level.

The location of said privilege shall be as shown on prints kept on file with the Department of Business Affairs and Consumer Protection and the Office of the City Clerk.

Said privilege shall be constructed in accordance with plans and specifications approved by the Department of Transportation (Division of Project Development).

This grant of privilege in the public way shall be subject to the provisions of Section 10-28-015 and all other required provisions of the Municipal Code of Chicago.

The grantee shall pay to the City of Chicago as compensation for the privilege #1112386 herein granted the sum of eighty ($80.00) per annum in advance.


A 25% penalty will be added for payments received after due date.

The permit holder agrees to hold the City of Chicago harmless for any damage, relocation or replacement costs associated with damage, relocation or removal of private property caused by the City performing work in the public way.

Authority herein given and granted for a period of five (5) years from and after 01/13/2014.

Alderman _____

Scott Waguespack 32nd Ward

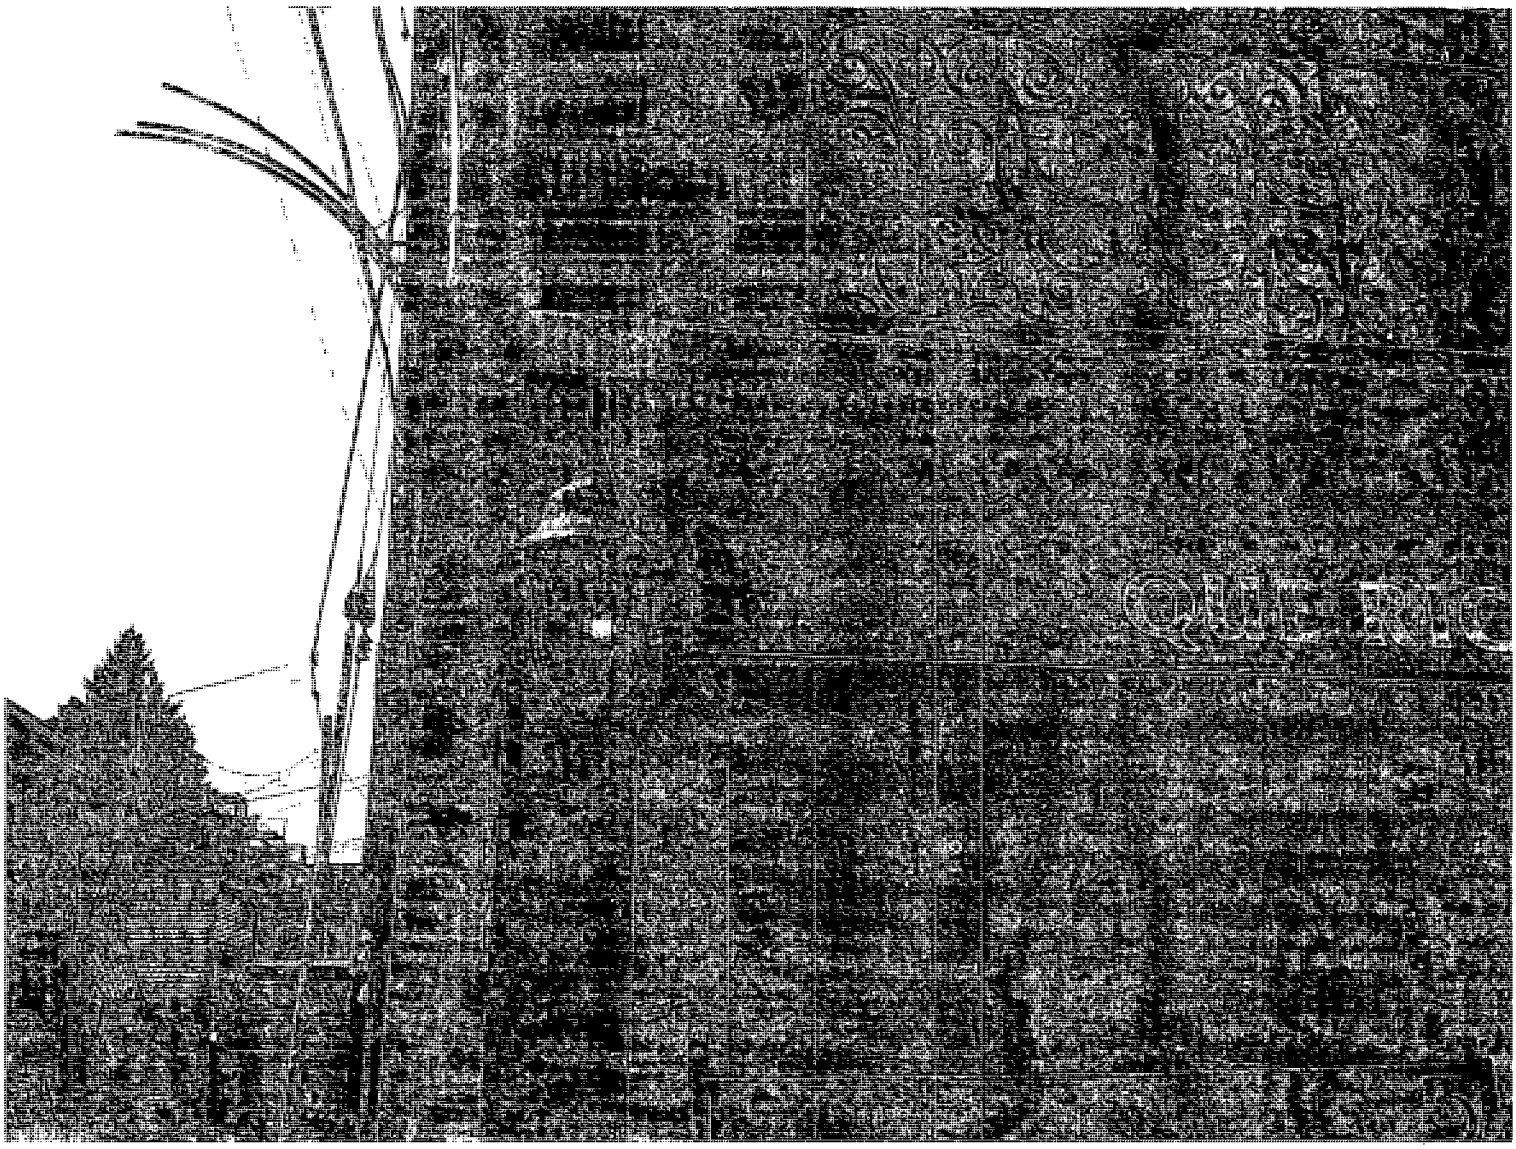

Department of Business Affairs and Consumer Protection
Small Business Center - Public Way Use Unit
City Hall - 121 N. LaSalle Street, Room 800 • Chicago, IL 60602
(312)-74-GOBIZ (312-744-6249) • (312) 744-1944 (TTY)
http://www.cityofchicago.org/bacp

04/30/2014

Alderman **Scott Waguespack**
Ward # **32**
City of Chicago
City Hall, Room **300**
121 North LaSalle Street
Chicago, Illinois 60602

Re: An ordinance to use and maintain a portion of the public right-of-way for **two (2) light fixture(s)** for **QUE RICO**, adjacent to the premises known as **2814 N. Southport Ave.**.

Dear Alderman **Scott Waguespack**:

The applicant referenced above has requested the use of the public right-of-way for a **light fixture(s)**. An ordinance has been prepared by the Department of Business Affairs and Consumer Protection – Small Business Center - Public Way Use Unit for presentation to the City Council. Because this request was made for properties located in your ward, as approved by you as per the attached, I respectfully request that you introduce the attached ordinance at the next City Council meeting.

If you have any questions regarding this ordinance, please contact Anthony Bertuca at (312) 744-5506.

Department of Business Affairs and Consumer Protection

City of Chicago

O2014-3550

Office of the City Clerk

Document Tracking Sheet

Meeting Date:	4/30/2014
Sponsor(s):	Waguespack (32)
Type:	Ordinance
Title:	Grant(s) of privilege in public way for Timbuk2 Holdings, Inc.
Committee(s) Assignment:	Committee on Transportation and Public Way

ORDINANCE
TIMBUK2 HOLDINGS, INC
Acct. No. 389570 - 1
Permit No. 1112389

Be It Ordained by the City Council of the City of Chicago:

SECTION 1. Permission and authority are hereby given and granted to TIMBUK2 HOLDINGS, INC, upon the terms and subject to the conditions of this ordinance to construct, install, maintain and use two (2) Bicycle Rack(s) on the public right-of-way adjacent to its premises known as 1623 N. Damen Ave..

Said Bicycle Rack(s) at N. Damen Avenue measure(s):
Two (2) at two point five eight (2.58) feet in length, and point one seven (.17) feet in width for a total of point eight eight (.88) square feet.

The location of said privilege shall be as shown on prints kept on file with the Department of Business Affairs and Consumer Protection and the Office of the City Clerk.

Said privilege shall be constructed in accordance with plans and specifications approved by the Department of Planning and Development and Department of Transportation (Division of Project Development).

This grant of privilege in the public way shall be subject to the provisions of Section 10-28-015 and all other required provisions of the Municipal Code of Chicago.

The grantee shall pay to the City of Chicago as compensation for the privilege #1112389 herein granted the sum of zero ($.00) per annum in advance.

A 25% penalty will be added for payments received after due date.

The permit holder agrees to hold the City of Chicago harmless for any damage, relocation or replacement costs associated with damage, relocation or removal of private property caused by the City performing work in the public way.

Authority herein given and granted for a period of five (5) years from and after Date of Passage.


Alderman _____


Scott Waguespack 32nd Ward

Sketch Number ASK-01

Gensler

Project: Retail Store Chicago	Project Number: 01 9587 000
Description: BIKE RACK PLAN & ELEVATION	Issue/Rev:
Prepared by: Christine Lehto	Drawing Scale: 1/4" = 1'-0"
	Date: 03/31/14 REVISED

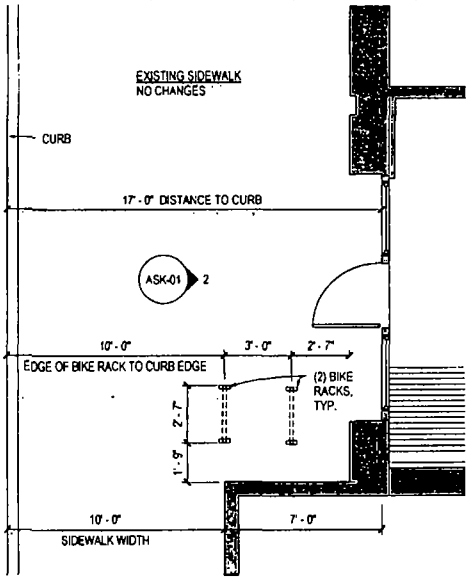

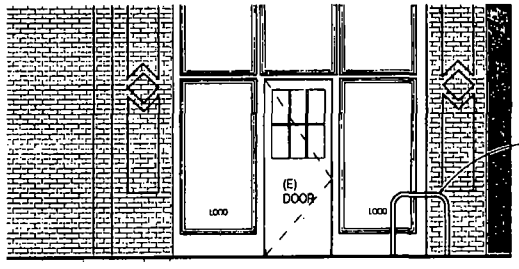

BIKE RACK SPECIFICATION:
MANUFACTURED BY BELSON OUTDOORS, EXTENDED SQUARE 'U' BIKE RACK WITH GALVANIZED FINISH 2" SQUARE TUBING, 34" TALL AND 31" WIDE ATTACHED TO CONCRETE SIDEWALK WITH SURFACE MOUNT BRACKETS

1 ASK-01 ENLARGED STOREFRONT PLAN
SCALE 1/4" = 1'-0"

2 ASK-01 EXTERIOR ELEVATION W/ BIKERACKS
SCALE 1/4" = 1'-0"

© 2011 Gensler

Two Harrison Street
Suite 400
San Francisco California 94105
Tel: 415.433.3700
Fax: 415.836.4599

Department of Business Affairs and Consumer Protection
Small Business Center- Public Way Use Unit
City Hall- 121 N. LaSalle Street Room 800 • Chicago, IL 60602
(312)-74-GOBIZ (312-744-6249) • (312) 744-1944 (TTY)
http://www.cityofchicago.org/bacp

04/30/2014

Alderman **Scott Waguespack**
Ward # **32**
City of Chicago
City Hall, Room **300**
121 North LaSalle Street
Chicago, Illinois 60602

Re: An ordinance to use and maintain a portion of the public right-of-way for **two (2) bicycle rack(s)** for **TIMBUK2 HOLDINGS, INC**, adjacent to the premises known as **1623 N. Damen Ave.**.

Dear Alderman **Scott Waguespack**:

The applicant referenced above has requested the use of the public right-of-way for **bicycle rack(s)**. An ordinance has been prepared by the Department of Business Affairs and Consumer Protection – Small Business Center - Public Way Use Unit for presentation to the City Council. Because this request was made for properties located in your ward, as approved by you as per the attached, I respectfully request that you introduce the attached ordinance at the next City Council meeting.

If you have any questions regarding this ordinance, please contact Anthony Bertuca at (312) 744-5506.

Department of Business Affairs and Consumer Protection

City of Chicago

O2014-3555

Office of the City Clerk

Document Tracking Sheet

Meeting Date:	4/30/2014
Sponsor(s):	Waguespack (32)
Type:	Ordinance
Title:	Grant(s) of privilege in public way for Your Pet's Wellness
Committee(s) Assignment:	Committee on Transportation and Public Way

ORDINANCE
Your Pet's Wellness
Acct. No. 360790 - 1
Permit No. 1101963

Be It Ordained by the City Council of the City of Chicago:

SECTION 1. Permission and authority are hereby given and granted to Your Pet's Wellness, upon the terms and subject to the conditions of this ordinance to construct, install, maintain and use one (1) Banner(s) projecting over the public right-of-way adjacent to its premises known as 2319 N. Damen Ave..

Said Banner(s) at N. Damen measure(s):
One (1) at two point five (2.5) feet in length, and five (5) feet in width for a total of twelve point five (12.5) square feet.

The location of said privilege shall be as shown on prints kept on file with the Department of Business Affairs and Consumer Protection and the Office of the City Clerk.

Said privilege shall be constructed in accordance with plans and specifications approved by the Zoning Department - Signs.

This grant of privilege in the public way shall be subject to the provisions of Section 10-28-015 and all other required provisions of the Municipal Code of Chicago.

The grantee shall pay to the City of Chicago as compensation for the privilege #1101963 herein granted the sum of seventy-five ($75.00) per annum in advance.


A 25% penalty will be added for payments received after due date.

The permit holder agrees to hold the City of Chicago harmless for any damage, relocation or replacement costs associated with damage, relocation or removal of private property caused by the City performing work in the public way.

Authority herein given and granted for a period of five (5) years from and after Date of Passage.

Alderman _____

Scott Waguespack 32nd Ward

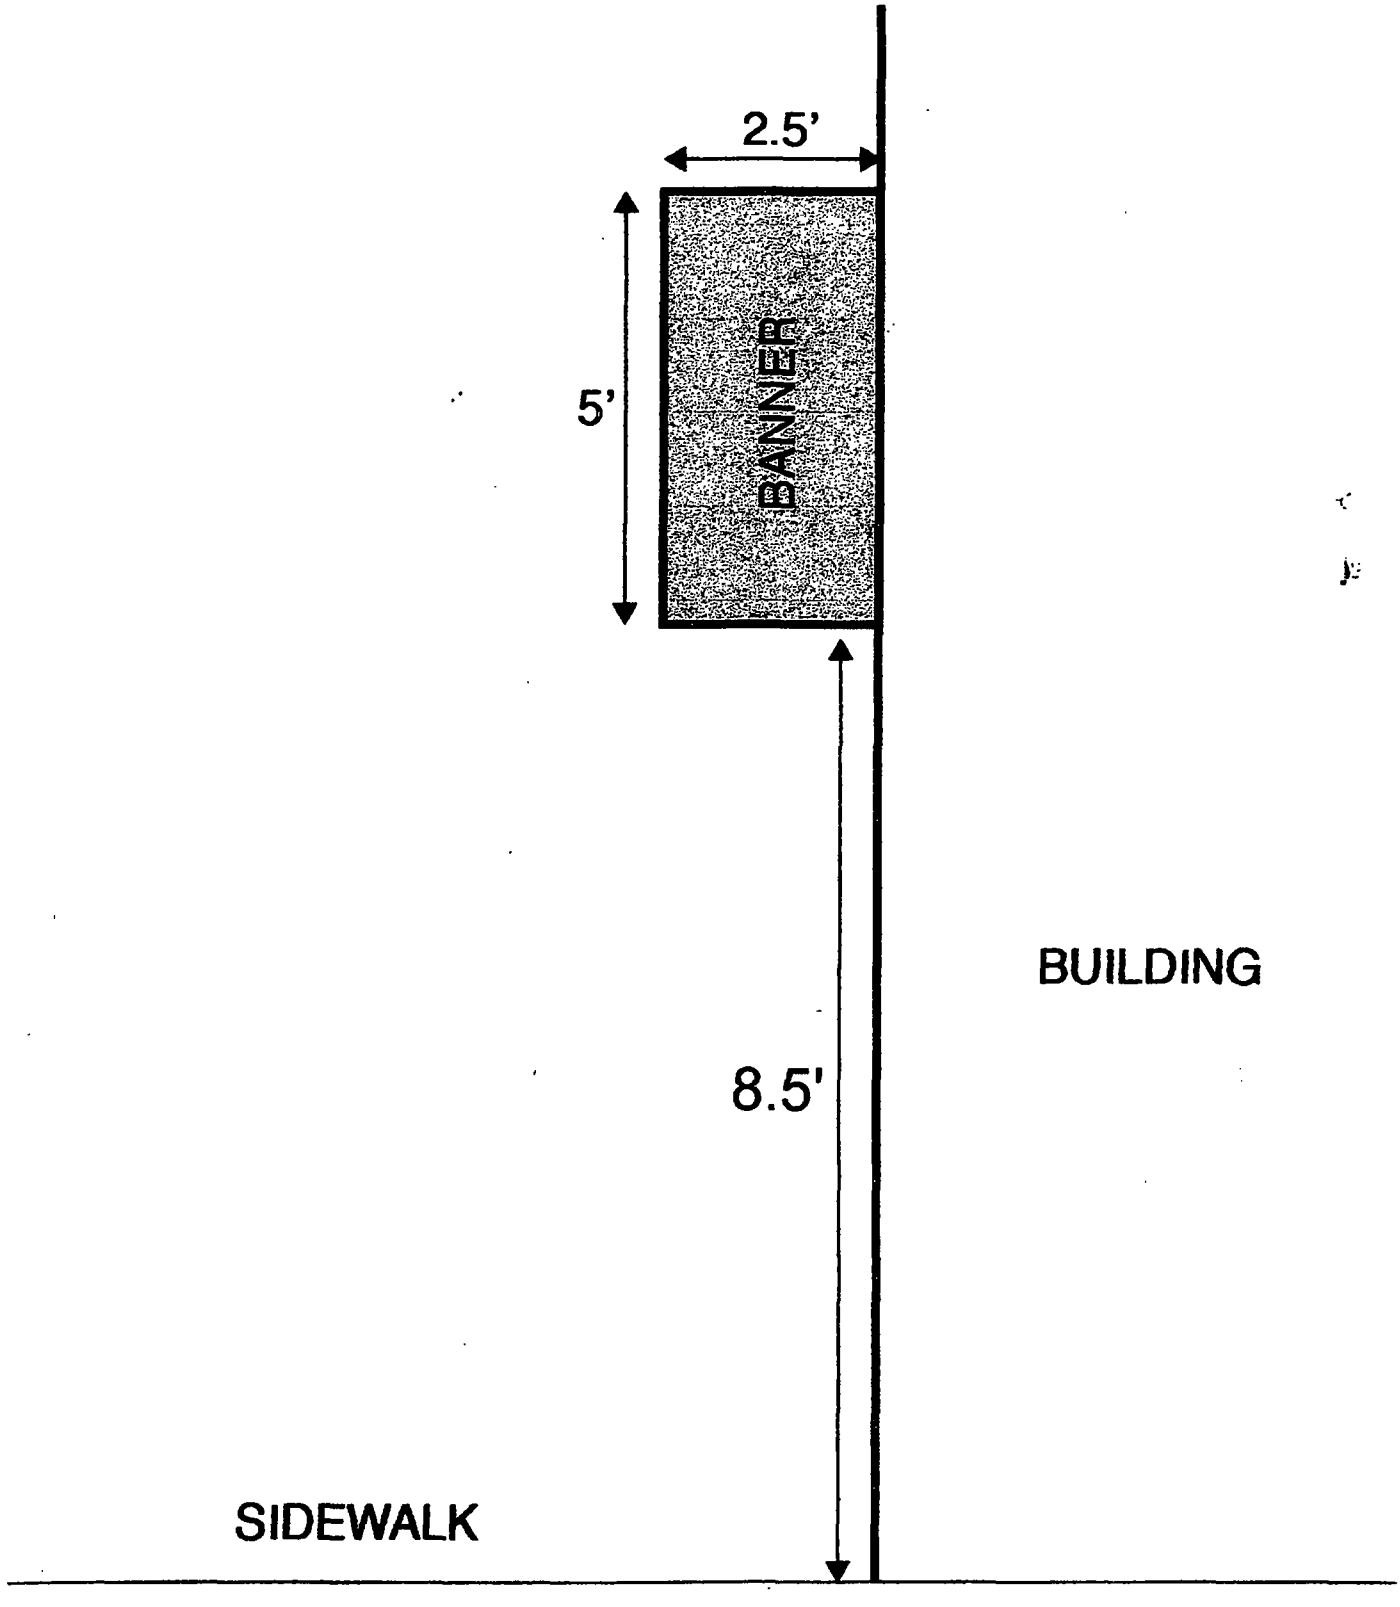
2.5'
5'
BANNER
BUILDING
8.5'
SIDEWALK

Department of Business Affairs and Consumer Protection
Small Business Center - Public Way Use Unit
City Hall - 121 N. LaSalle Street, Room 800 • Chicago, IL 60602
(312)-74-GOBIZ (312-744-6249) • (312) 744-1944 (TTY)
http://www.cityofchicago.org/bacp

04/30/2014

Alderman **Scott Waguespack**
Ward # **32**
City of Chicago
City Hall, Room **300**
121 North LaSalle Street
Chicago, Illinois 60602

Re: An ordinance to use and maintain a portion of the public right-of-way for **one (1) banner(s)** for **Your Pet's Wellness**, adjacent to the premises known as **2319 N. Damen Ave.**.

Dear Alderman **Scott Waguespack**:

The applicant referenced above has requested the use of the public right-of-way for a **banner(s)**. An ordinance has been prepared by the Department of Business Affairs and Consumer Protection – Small Business Center - Public Way Use Unit for presentation to the City Council. Because this request was made for properties located in your ward, as approved by you as per the attached, I respectfully request that you introduce the attached ordinance at the next City Council meeting.

If you have any questions regarding this ordinance, please contact Anthony Bertuca at (312) 744-5506.

Department of Business Affairs and Consumer Protection

City of Chicago

O2014-3504

Office of the City Clerk

Document Tracking Sheet

Meeting Date:	4/30/2014
Sponsor(s):	Mell (33)
Type:	Ordinance
Title:	Grant(s) of privilege in public way for Charlies Supermarket, Inc. - Privilege No. 1109212
Committee(s) Assignment:	Committee on Transportation and Public Way

ORDINANCE
CHARLIES SUPERMARKET INC.
Acct. No. 268397 - 1
Permit No. 1109212

Be It Ordained by the City Council of the City of Chicago:

SECTION 1. Permission and authority are hereby given and granted to CHARLIES SUPERMARKET INC., upon the terms and subject to the conditions of this ordinance to maintain and use one (1) sign(s) projecting over the public right-of-way attached to its premises known as 2941 W. Montrose Ave..

Said sign structure(s) measures as follows; along W MONTROSE AVE:
One (1) at six (6) feet in length, four (4) feet in height and fourteen (14) feet above grade level.

The location of said privilege shall be as shown on prints kept on file with the Department of Business Affairs and Consumer Protection and the Office of the City Clerk.

Said privilege shall be constructed in accordance with plans and specifications approved by the Department of Transportation (Division of Project Development) and Zoning Department - Signs.

This grant of privilege in the public way shall be subject to the provisions of Section 10-28-015 and all other required provisions of the Municipal Code of Chicago.

The grantee shall pay to the City of Chicago as compensation for the privilege #1109212 herein granted the sum of one hundred ($100.00) per annum in advance.

A 25% penalty will be added for payments received after due date.

The permit holder agrees to hold the City of Chicago harmless for any damage, relocation or replacement costs associated with damage, relocation or removal of private property caused by the City performing work in the public way.

Authority herein given and granted for a period of five (5) years from and after 09/10/2013.

Alderman _____

Deborah Mell 33rd Ward


MEXICO
MoneyGram
unidos

City of Chicago

O2014-3509

Office of the City Clerk

Document Tracking Sheet

Meeting Date:	4/30/2014
Sponsor(s):	Mell (33)
Type:	Ordinance
Title:	Grant(s) of privilege in public way for Charlies Supermarket, Inc. - Privilege No. 1109730
Committee(s) Assignment:	Committee on Transportation and Public Way

ORDINANCE
CHARLIES SUPERMARKET INC.
Acct. No. 268397 - 1
Permit No. 1109730

Be It Ordained by the City Council of the City of Chicago:

SECTION 1. Permission and authority are hereby given and granted to CHARLIES SUPERMARKET INC., upon the terms and subject to the conditions of this ordinance to maintain and use one (1) sign(s) projecting over the public right-of-way attached to its premises known as 2941 W. Montrose Ave..

Said sign structure(s) measures as follows; along W Montrose Ave:
One (1) at three point five (3.5) feet in length, five (5) feet in height and nine (9) feet above grade level.

The location of said privilege shall be as shown on prints kept on file with the Department of Business Affairs and Consumer Protection and the Office of the City Clerk.

Said privilege shall be constructed in accordance with plans and specifications approved by the Department of Transportation (Division of Project Development) and Zoning Department - Signs.

This grant of privilege in the public way shall be subject to the provisions of Section 10-28-015 and all other required provisions of the Municipal Code of Chicago.

The grantee shall pay to the City of Chicago as compensation for the privilege #1109730 herein granted the sum of one hundred ($100.00) per annum in advance.

A 25% penalty will be added for payments received after due date.


The permit holder agrees to hold the City of Chicago harmless for any damage, relocation or replacement costs associated with damage, relocation or removal of private property caused by the City performing work in the public way.


Authority herein given and granted for a period of five (5) years from and after Date of Passage.

Alderman Deborah Mell

Deborah Mell 33rd Ward


ouble Sided Illuminated Box Sign

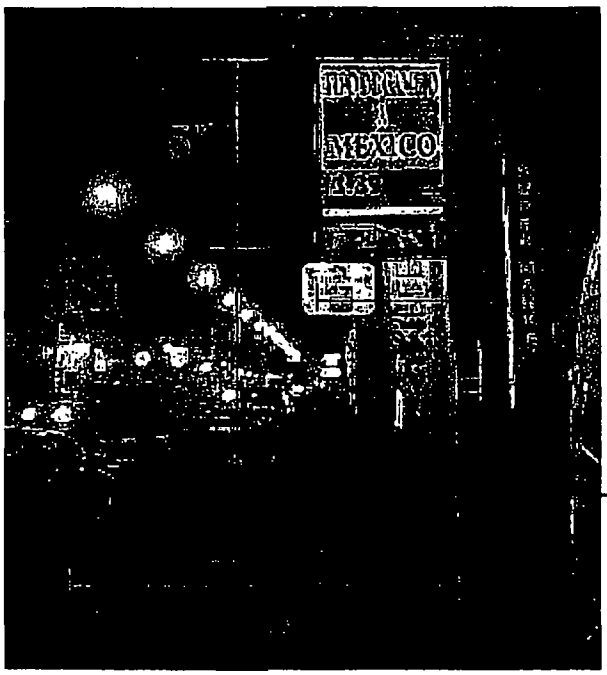


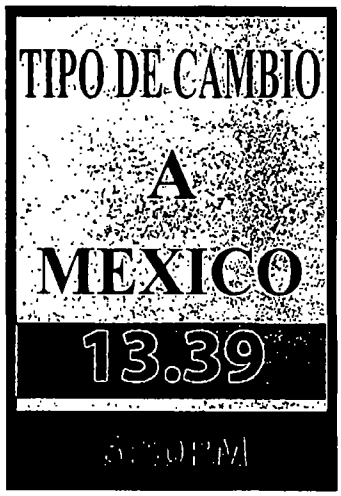

5"

3'6"

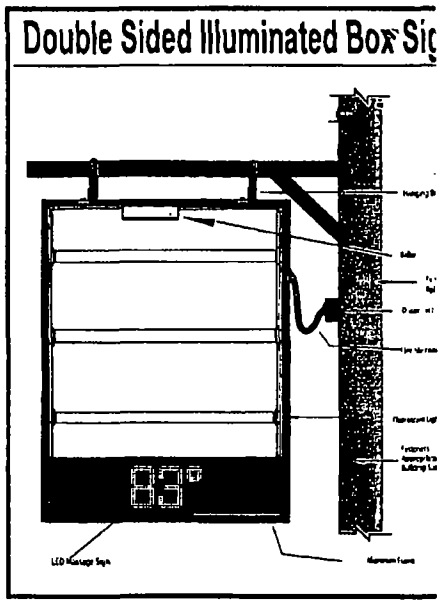

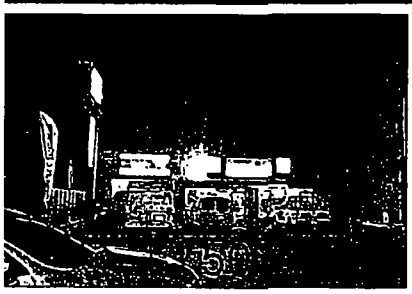

ALL ELECTRICAL COMPONENTS
UL
APPROVED

Site Address	2941 W. Montrose			
Sign Type	Double Sided Light Box			
Physical Information	FACE	RETURN	TRIM	LI
				La

t: Charlies Supermarket		Drawing #:	
oved:	Sales:	Date: 11-16-2013	
: 1":32"	Drawn by:	Rev Date:	

All sign designs and concepts shown here are confidential and are the property of Monsibic, I. They are not to be distributed, exhibited, copied, or otherwise used without our written permissi

COMPUTER GENERATED COLORS ARE NOT A TRUE MATCH TO ANY PMS. VINYL. OR PAINT.

MONSIBIC Sign & Display E3655

3401 S. Halsted St , Chicago, IL 60608 Tel 773-847-2828 Fax 773-847-00

Department of Business Affairs and Consumer Protection
Small Business Center - Public Way Use Unit
City Hall - 121 N. LaSalle Street, Room 800 • Chicago, IL 60602
(312)-74-GOBIZ (312-744-6249) • (312) 744-1944 (TTY)
http://www.cityofchicago.org/bacp

04/30/2014

Alderman **Deborah Mell**
Ward # **33**
City of Chicago
City Hall, Room **208**
121 North LaSalle Street
Chicago, Illinois 60602

Re: An ordinance to use and maintain a portion of the public right-of-way for **one (1) sign(s)** for **CHARLIES SUPERMARKET INC.**, adjacent to the premises known as **2941 W. Montrose Ave.**.

Dear Alderman **Deborah Mell**:

The applicant referenced above has requested the use of the public right-of-way for a **sign(s)**. An ordinance has been prepared by the Department of Business Affairs and Consumer Protection – Small Business Center - Public Way Use Unit for presentation to the City Council. Because this request was made for properties located in your ward, as approved by you as per the attached, I respectfully request that you introduce the attached ordinance at the next City Council meeting.

If you have any questions regarding this ordinance, please contact Anthony Bertuca at (312) 744-5506.

Department of Business Affairs and Consumer Protection

City of Chicago

O2014-3513

Office of the City Clerk

Document Tracking Sheet

Meeting Date:	4/30/2014
Sponsor(s):	Mell (33)
Type:	Ordinance
Title:	Grant(s) of privilege in public way for Costa Azul Travel No. 419
Committee(s) Assignment:	Committee on Transportation and Public Way

ORDINANCE
COSTA AZUL TRAVEL #419
Acct. No. 219289 - 2
Permit No. 1112043

Be It Ordained by the City Council of the City of Chicago:

SECTION 1. Permission and authority are hereby given and granted to COSTA AZUL TRAVEL #419, upon the terms and subject to the conditions of this ordinance to maintain and use one (1) sign(s) projecting over the public right-of-way attached to its premises known as 3649 W. Lawrence Ave..

Said sign structure(s) measures as follows; along W. LAWRENCE AVE:
One (1) at four (4) feet in length, five point nine two (5.92) feet in height and ten (10) feet above grade level.

The location of said privilege shall be as shown on prints kept on file with the Department of Business Affairs and Consumer Protection and the Office of the City Clerk.

Said privilege shall be constructed in accordance with plans and specifications approved by the Department of Transportation (Division of Project Development) and Zoning Department - Signs.

This grant of privilege in the public way shall be subject to the provisions of Section 10-28-015 and all other required provisions of the Municipal Code of Chicago.

The grantee shall pay to the City of Chicago as compensation for the privilege #1112043 herein granted the sum of one hundred ($100.00) per annum in advance.


A 25% penalty will be added for payments received after due date.

The permit holder agrees to hold the City of Chicago harmless for any damage, relocation or replacement costs associated with damage, relocation or removal of private property caused by the City performing work in the public way.

Authority herein given and granted for a period of five (5) years from and after 02/11/2014.

Alderman _____

Deborah Mell 33rd Ward

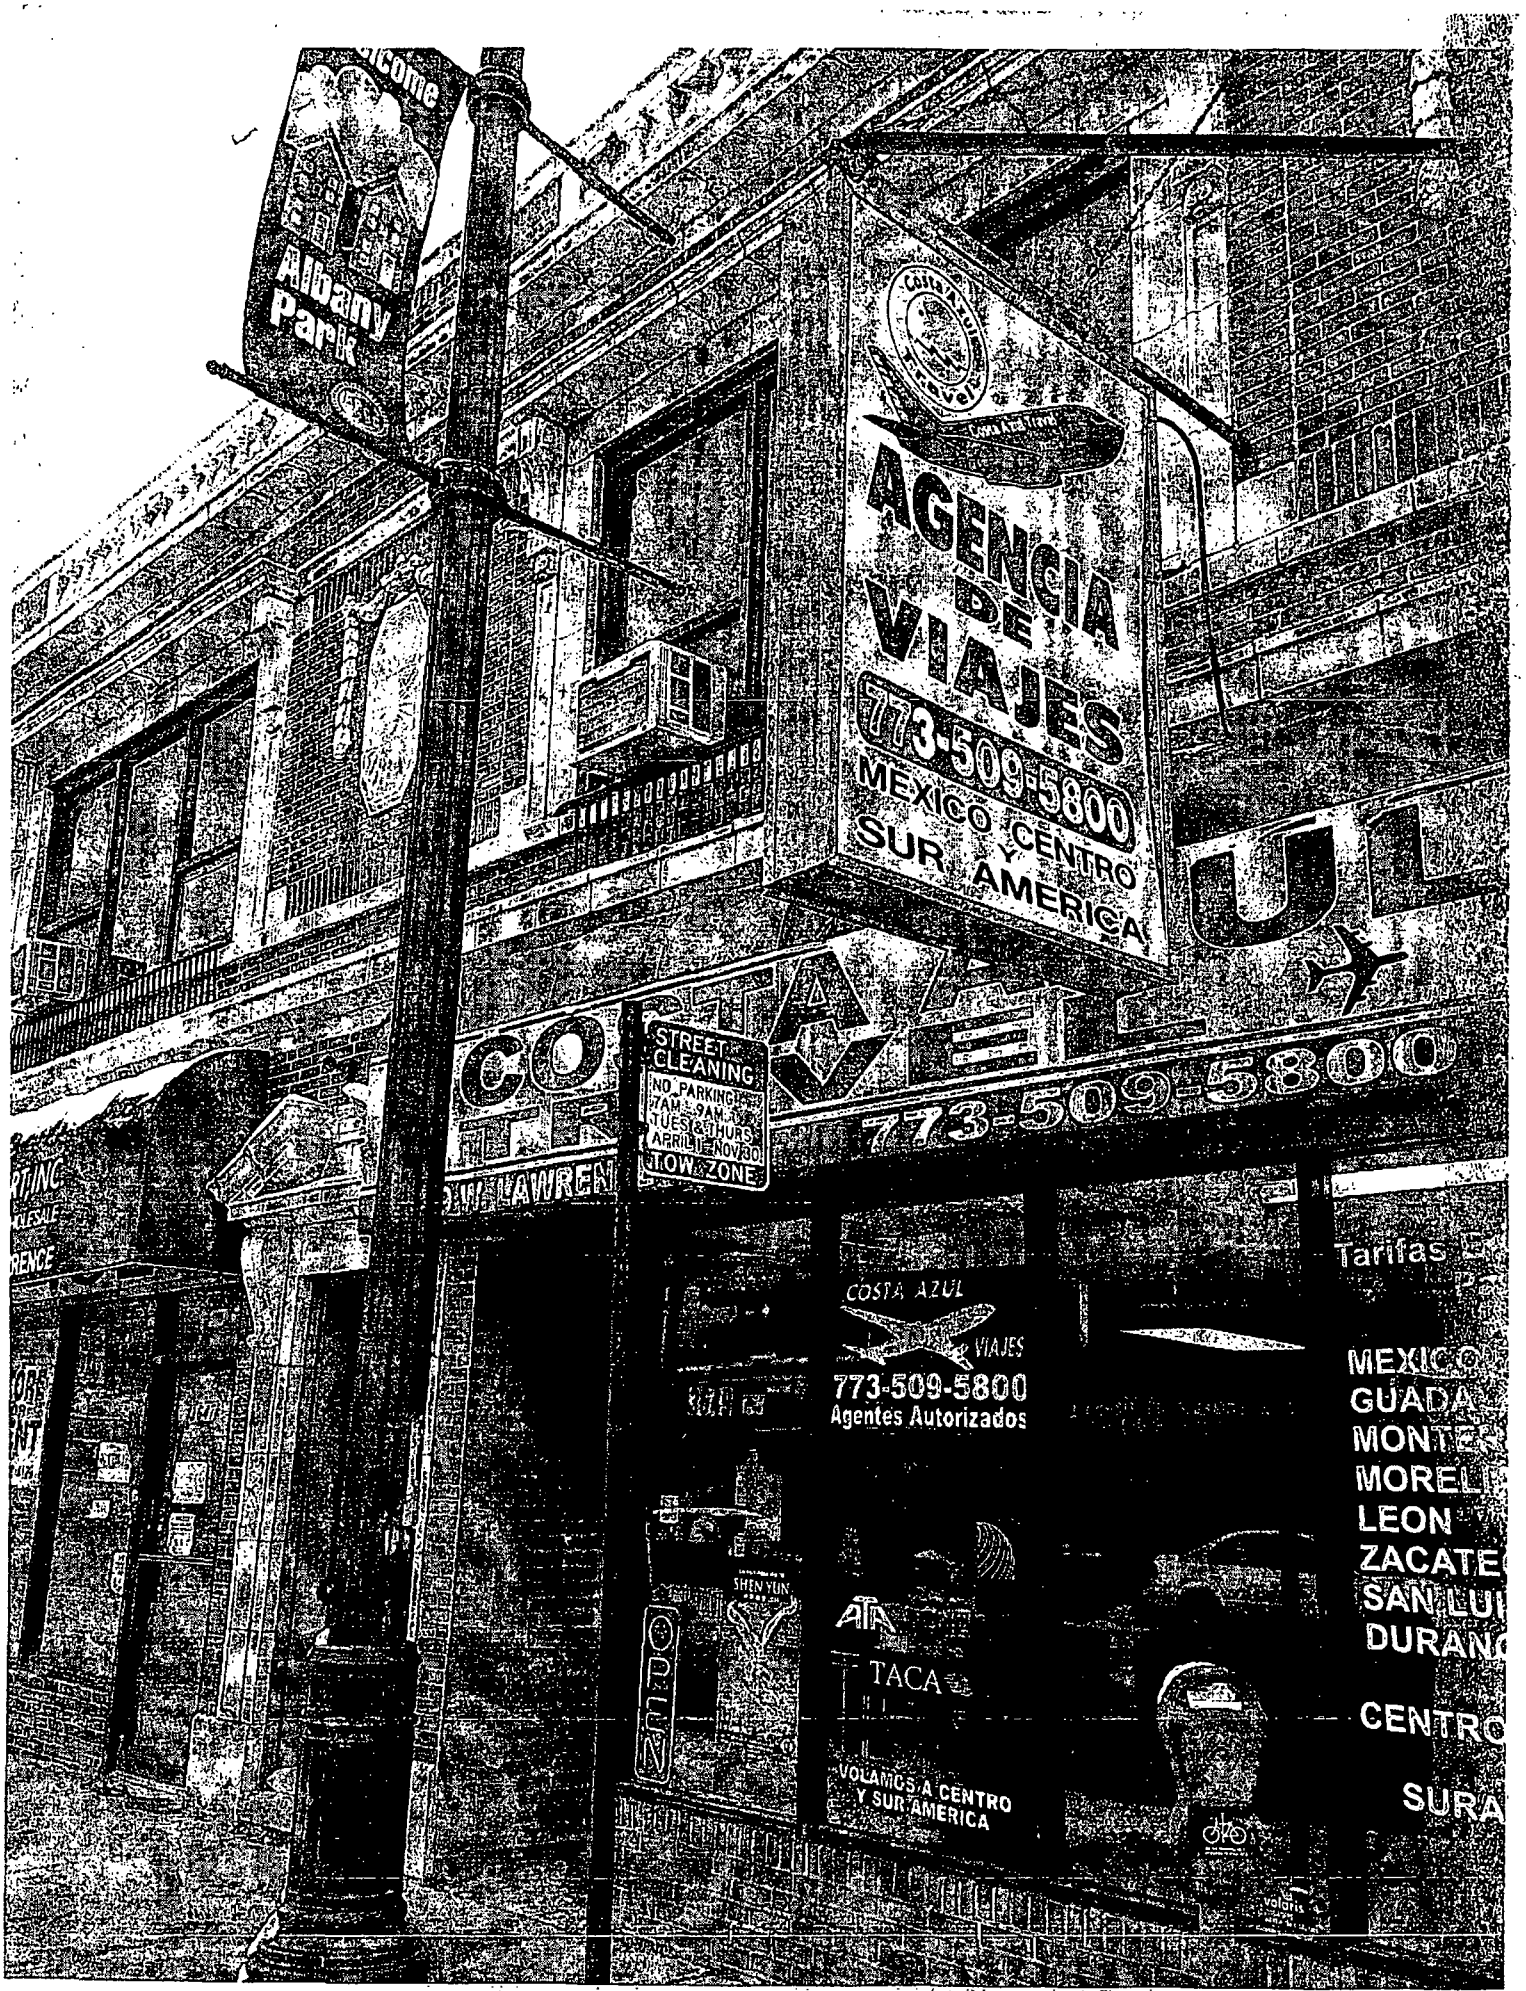
Albany Park
AGENCIA DE VIAJES
773-509-5800
MEXICO CENTRO Y SUR AMERICA
STREET CLEANING
NO PARKING
7AM-9AM
TUES & THURS
APRIL 1 - NOV 30
TOW ZONE
773-509-5800
COSTA AZUL
VIAJES
773-509-5800
Agentes Autorizados
Tarifas
MEXICO
GUADA
MONTE
MOREL
LEON
ZACATE
SAN LUI
DURAN
CENTRO
SURA
OPEN
TACA
VOLAMOS A CENTRO Y SUR AMERICA

Department of Business Affairs and Consumer Protection
Small Business Center - Public Way Use Unit
City Hall - 121 N. LaSalle Street, Room 800 • Chicago, IL 60602
(312)-74-GOBIZ (312-744-6249) • (312) 744-1944 (TTY)
http://www.cityofchicago.org/bacp

04/30/2014

Alderman **Deborah Mell**
Ward # **33**
City of Chicago
City Hall, Room **208**
121 North LaSalle Street
Chicago, Illinois 60602

Re: An ordinance to use and maintain a portion of the public right-of-way for **one (1) sign(s)** for **COSTA AZUL TRAVEL #419**, adjacent to the premises known as **3649 W. Lawrence Ave.**.

Dear Alderman **Deborah Mell**:

The applicant referenced above has requested the use of the public right-of-way for a **sign(s)**. An ordinance has been prepared by the Department of Business Affairs and Consumer Protection – Small Business Center - Public Way Use Unit for presentation to the City Council. Because this request was made for properties located in your ward, as approved by you as per the attached, I respectfully request that you introduce the attached ordinance at the next City Council meeting.

If you have any questions regarding this ordinance, please contact Anthony Bertuca at (312) 744-5506.

Department of Business Affairs and Consumer Protection

City of Chicago

O2014-3524

Office of the City Clerk

Document Tracking Sheet

Meeting Date:	4/30/2014
Sponsor(s):	Mell (33)
Type:	Ordinance
Title:	Grant(s) of privilege in public way for Henry Frerk Sons, Inc.
Committee(s) Assignment:	Committee on Transportation and Public Way

ORDINANCE
HENRY FRERK SONS, INC.
Acct. No. 6765 - 1
Permit No. 1112388

Be It Ordained by the City Council of the City of Chicago:

SECTION 1. Permission and authority are hereby given and granted to HENRY FRERK SONS, INC., upon the terms and subject to the conditions of this ordinance to maintain and use, as now constructed, two (2) Conduit(s) under the public right-of-way adjacent to its premises known as 3135 W. Belmont Ave..

Said Conduit(s) at W. Belmont Avenue measure(s):
Two (2) at eighty-five (85) feet in length, and point two five (.25) feet in width for a total of forty-two point five (42.5) square feet.

The location of said privilege shall be as shown on prints kept on file with the Department of Business Affairs and Consumer Protection and the Office of the City Clerk.

Said privilege shall be constructed in accordance with plans and specifications approved by the Department of Transportation (Division of Project Development) and Department of Transportation (Office of Underground Coordination).

This grant of privilege in the public way shall be subject to the provisions of Section 10-28-015 and all other required provisions of the Municipal Code of Chicago.

The grantee shall pay to the City of Chicago as compensation for the privilege #1112388 herein granted the sum of one thousand twenty ($1,020.00) per annum in advance.

A 25% penalty will be added for payments received after due date.


The permit holder agrees to hold the City of Chicago harmless for any damage, relocation or replacement costs associated with damage, relocation or removal of private property caused by the City performing work in the public way.

Authority herein given and granted for a period of five (5) years from and after 03/10/2014.

Alderman _____

Deborah Mell 33rd Ward

(Page 2 of 6)

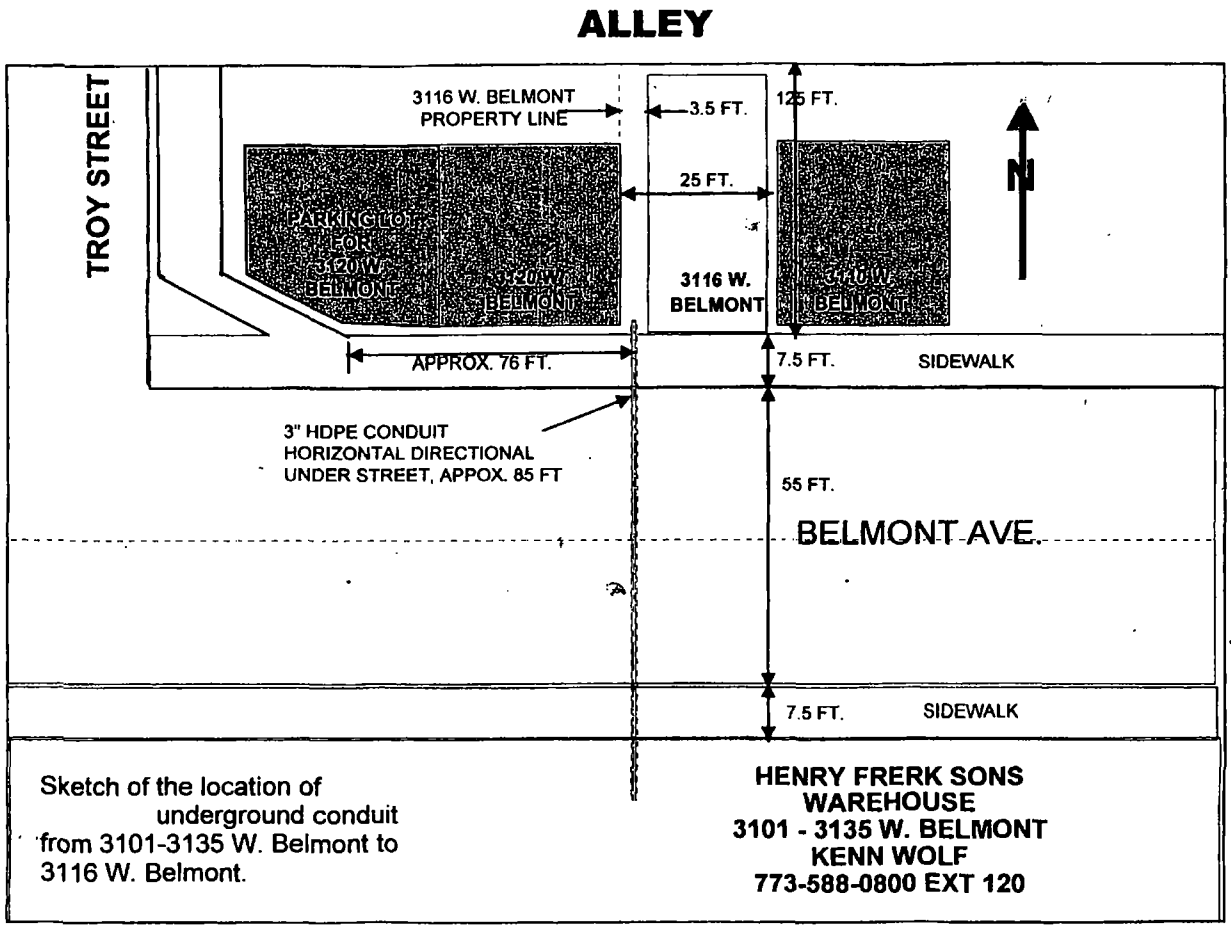
ALLEY
TROY STREET
3116 W. BELMONT
PROPERTY LINE
3.5 FT.
125 FT.
25 FT.
PARKING LOT
FOR
3120 W.
BELMONT
3120 W.
BELMONT
3116 W.
BELMONT
3110 W.
BELMONT
N
APPROX. 76 FT.
7.5 FT.
SIDEWALK
3" HDPE CONDUIT
HORIZONTAL DIRECTIONAL
UNDER STREET, APPOX. 85 FT
55 FT.
BELMONT AVE.
7.5 FT.
SIDEWALK
Sketch of the location of
underground conduit
from 3101-3135 W. Belmont to
3116 W. Belmont.
HENRY FRERK SONS
WAREHOUSE
3101 - 3135 W. BELMONT
KENN WOLF
773-588-0800 EXT 120

Department of Business Affairs and Consumer Protection
Small Business Center - Public Way Use Unit
City Hall - 121 N. LaSalle Street, Room 800 • Chicago, IL 60602
(312)-74-GOBIZ (312-744-6249) • (312) 744-1944 (TTY)
http://www.cityofchicago.org/bacp

04/30/2014

Alderman **Deborah Mell**
Ward # **33**
City of Chicago
City Hall, Room **208**
121 North LaSalle Street
Chicago, Illinois 60602

Re: An ordinance to use and maintain a portion of the public right-of-way for **two (2) conduit(s)** for **HENRY FRERK SONS, INC.**, adjacent to the premises known as **3135 W. Belmont Ave.**.

Dear Alderman **Deborah Mell**:

The applicant referenced above has requested the use of the public right-of-way for a **conduit(s)**. An ordinance has been prepared by the Department of Business Affairs and Consumer Protection – Small Business Center - Public Way Use Unit for presentation to the City Council. Because this request was made for properties located in your ward, as approved by you as per the attached, I respectfully request that you introduce the attached ordinance at the next City Council meeting.

If you have any questions regarding this ordinance, please contact Anthony Bertuca at (312) 744-5506.

Department of Business Affairs and Consumer Protection

City of Chicago

O2014-3544

Office of the City Clerk

Document Tracking Sheet

Meeting Date:	4/30/2014
Sponsor(s):	Mell (33)
Type:	Ordinance
Title:	Grant(s) of privilege in public way for Quizhpe's Beauty Salon
Committee(s) Assignment:	Committee on Transportation and Public Way

ORDINANCE
QUIZHPE'S BEAUTY SALON
Acct. No. 366338 - 1
Permit No. 1112447

Be It Ordained by the City Council of the City of Chicago:

SECTION 1. Permission and authority are hereby given and granted to QUIZHPE'S BEAUTY SALON, upon the terms and subject to the conditions of this ordinance to maintain and use one (1) sign(s) projecting over the public right-of-way attached to its premises known as 3539 W. Lawrence Ave..

Said sign structure(s) measures as follows; along W. Lawrence:
One (1) at eight (8) feet in length, four (4) feet in height and nine point three (9.3) feet above grade level.

The location of said privilege shall be as shown on prints kept on file with the Department of Business Affairs and Consumer Protection and the Office of the City Clerk.

Said privilege shall be constructed in accordance with plans and specifications approved by the Department of Transportation (Division of Project Development) and Zoning Department - Signs.

This grant of privilege in the public way shall be subject to the provisions of Section 10-28-015 and all other required provisions of the Municipal Code of Chicago.

The grantee shall pay to the City of Chicago as compensation for the privilege #1112447 herein granted the sum of three hundred ($300.00) per annum in advance.


A 25% penalty will be added for payments received after due date.

The permit holder agrees to hold the City of Chicago harmless for any damage, relocation or replacement costs associated with damage, relocation or removal of private property caused by the City performing work in the public way.


Authority herein given and granted for a period of five (5) years from and after 01/13/2014.

Alderman 

Deborah Mell 33rd Ward

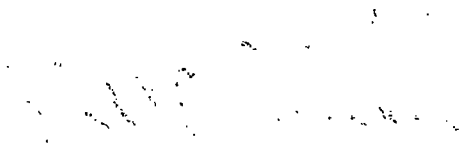


QUIZHPE'S
BEAUTY SALON
$5
CORTES
WOMEN
KIDS
$500
STREET CLEANING
TOW ZONE

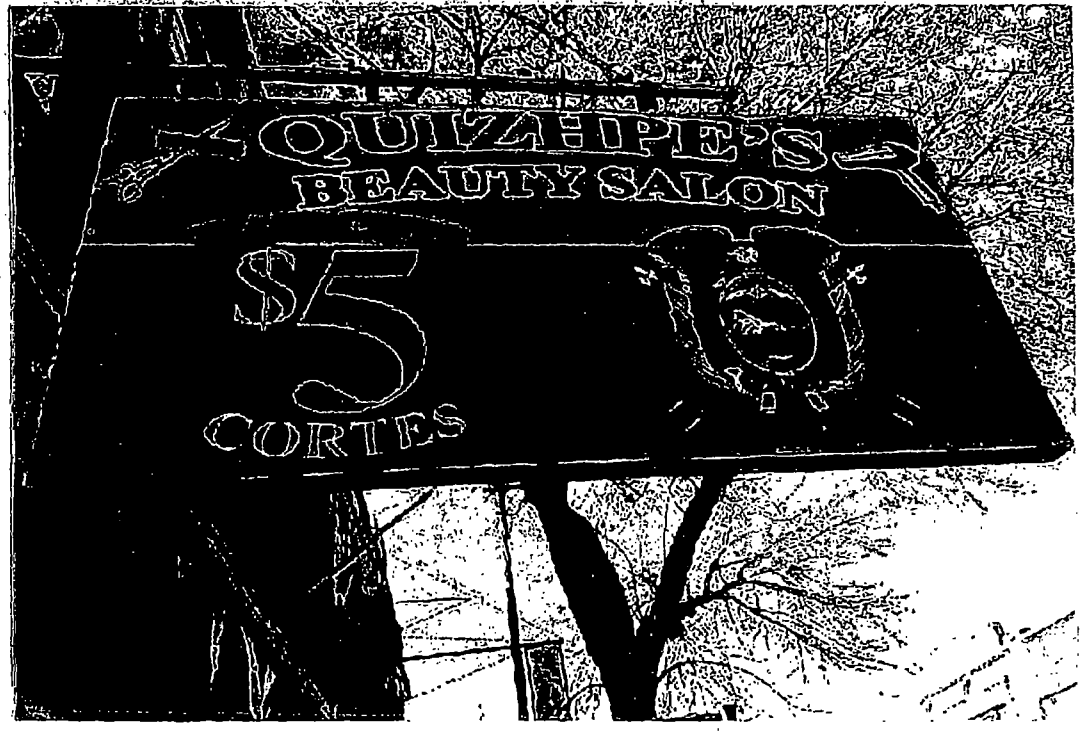
QUIZHPE'S
BEAUTY SALON
$5
CORTES

Department of Business Affairs and Consumer Protection
Small Business Center - Public Way Use Unit
City Hall - 121 N. LaSalle Street, Room 800 • Chicago, IL 60602
(312)-74-GOBIZ (312-744-6249) • (312) 744-1944 (TTY)
http://www.cityofchicago.org/bacp

04/30/2014

Alderman **Deborah Mell**
Ward # **33**
City of Chicago
City Hall, Room **208**
121 North LaSalle Street
Chicago, Illinois 60602

Re: An ordinance to use and maintain a portion of the public right-of-way for **one (1) sign(s)** for **QUIZHPE'S BEAUTY SALON**, adjacent to the premises known as **3539 W. Lawrence Ave.**.

Dear Alderman **Deborah Mell**:

The applicant referenced above has requested the use of the public right-of-way for a **sign(s)**. An ordinance has been prepared by the Department of Business Affairs and Consumer Protection – Small Business Center - Public Way Use Unit for presentation to the City Council. Because this request was made for properties located in your ward, as approved by you as per the attached, I respectfully request that you introduce the attached ordinance at the next City Council meeting.

If you have any questions regarding this ordinance, please contact Anthony Bertuca at (312) 744-5506.

Department of Business Affairs and Consumer Protection

City of Chicago

O2014-3516

Office of the City Clerk

Document Tracking Sheet

Meeting Date:	4/30/2014
Sponsor(s):	Colón (35)
Type:	Ordinance
Title:	Grant(s) of privilege in public way for Digital Green Signs LLC
Committee(s) Assignment:	Committee on Transportation and Public Way

ORDINANCE
DIGITAL GREEN SIGNS, LLC
Acct. No. 376387 - 6
Permit No. 1104658

Be It Ordained by the City Council of the City of Chicago:

SECTION 1. Permission and authority are hereby given and granted to DIGITAL GREEN SIGNS, LLC, upon the terms and subject to the conditions of this ordinance to maintain and use one (1) sign(s) projecting over the public right-of-way attached to its premises known as 3558 W. Belmont Ave..

Said sign structure(s) measures as follows; along W. Belmont:
One (1) at nine point five (9.5) feet in length, nine point five (9.5) feet in height and twenty (20) feet above grade level.

The location of said privilege shall be as shown on prints kept on file with the Department of Business Affairs and Consumer Protection and the Office of the City Clerk.

Said privilege shall be constructed in accordance with plans and specifications approved by the Department of Transportation (Division of Project Development) and Zoning Department - Signs.

This grant of privilege in the public way shall be subject to the provisions of Section 10-28-015 and all other required provisions of the Municipal Code of Chicago.

The grantee shall pay to the City of Chicago as compensation for the privilege #1104658 herein granted the sum of three hundred ($300.00) per annum in advance.

A 25% penalty will be added for payments received after due date.

The permit holder agrees to hold the City of Chicago harmless for any damage, relocation or replacement costs associated with damage, relocation or removal of private property caused by the City performing work in the public way.


Authority herein given and granted for a period of five (5) years from and after Date of Passage.

Alderman

Reynaldo Colon 35th Ward

APPLICATION TO USE THE PUBLIC RIGHT OF WAY

EXAMPLE OF SIGN DRAWING

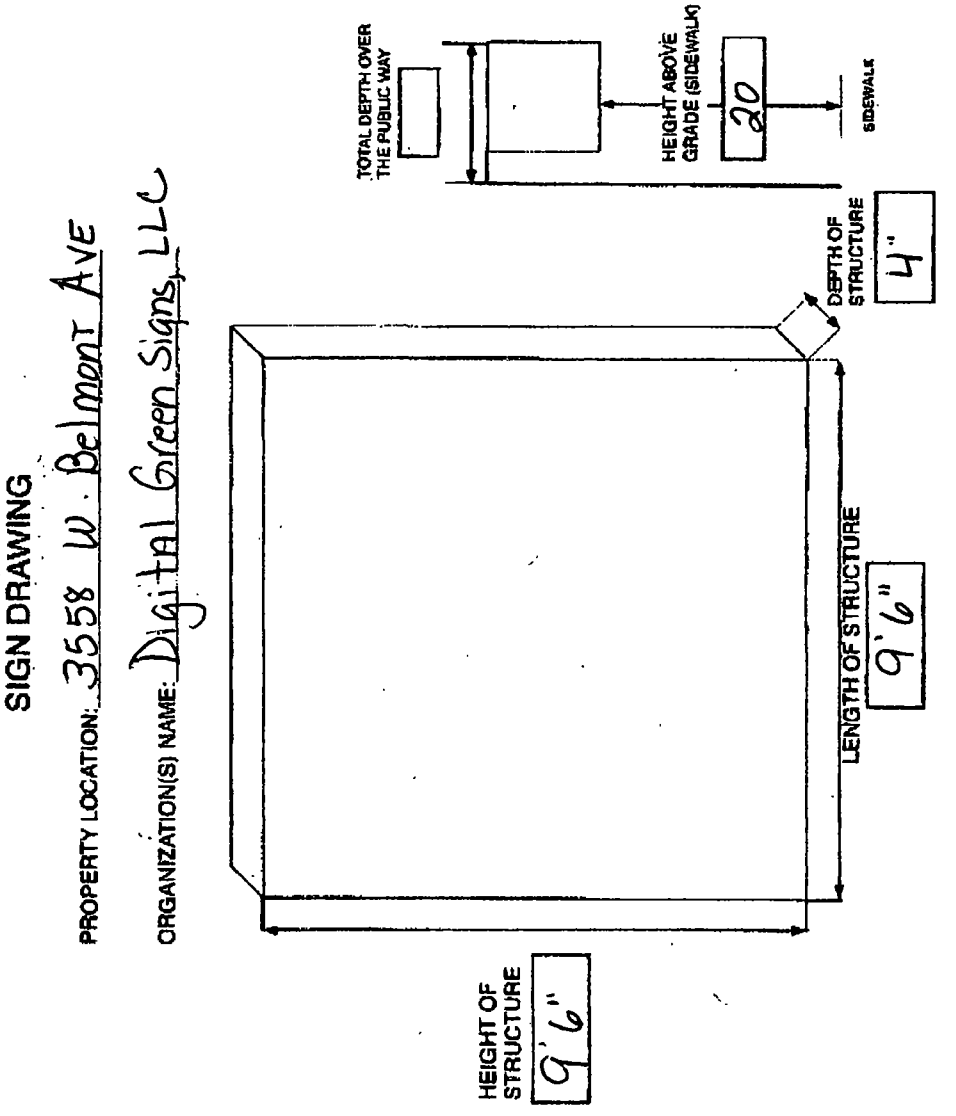

Department of Business Affairs and Consumer Protection
Small Business Center - Public Way Use Unit
City Hall - 121 N. LaSalle Street, Room 800 • Chicago, IL 60602
(312)-74-GOBIZ (312-744-6249) • (312) 744-1944 (TTY)
http://www.cityofchicago.org/bacp

04/30/2014

Alderman **Reynaldo Colon**
Ward # **35**
City of Chicago
City Hall, Room **203**
121 North LaSalle Street
Chicago, Illinois 60602

Re: An ordinance to use and maintain a portion of the public right-of-way for **one (1) sign(s)** for **DIGITAL GREEN SIGNS, LLC**, adjacent to the premises known as **3558 W. Belmont Ave.**.

Dear Alderman **Reynaldo Colon**:

The applicant referenced above has requested the use of the public right-of-way for a **sign(s)**. An ordinance has been prepared by the Department of Business Affairs and Consumer Protection – Small Business Center - Public Way Use Unit for presentation to the City Council. Because this request was made for properties located in your ward, as approved by you as per the attached, I respectfully request that you introduce the attached ordinance at the next City Council meeting.

If you have any questions regarding this ordinance, please contact Anthony Bertuca at (312) 744-5506.

Department of Business Affairs and Consumer Protection

City of Chicago

O2014-3528

Office of the City Clerk

Document Tracking Sheet

Meeting Date:	4/30/2014
Sponsor(s):	Colón (35)
Type:	Ordinance
Title:	Grant(s) of privilege in public way for La Estrella Bakery, Inc.
Committee(s) Assignment:	Committee on Transportation and Public Way

ORDINANCE
LA ESTRELLA BAKERY, INC.
Acct. No. 324049 - 1
Permit No. 1112484

Be It Ordained by the City Council of the City of Chicago:

SECTION 1. Permission and authority are hereby given and granted to LA ESTRELLA BAKERY, INC., upon the terms and subject to the conditions of this ordinance to maintain and use one (1) sign(s) projecting over the public right-of-way attached to its premises known as 3309 W. Armitage Ave..

Said sign structure(s) measures as follows; along W. ARMITAGE:
One (1) at six (6) feet in length, four (4) feet in height and eleven (11) feet above grade level.

The location of said privilege shall be as shown on prints kept on file with the Department of Business Affairs and Consumer Protection and the Office of the City Clerk.

Said privilege shall be constructed in accordance with plans and specifications approved by the Department of Transportation (Division of Project Development) and Zoning Department - Signs.

This grant of privilege in the public way shall be subject to the provisions of Section 10-28-015 and all other required provisions of the Municipal Code of Chicago.

The grantee shall pay to the City of Chicago as compensation for the privilege #1112484 herein granted the sum of one hundred ($100.00) per annum in advance.

A 25% penalty will be added for payments received after due date.


The permit holder agrees to hold the City of Chicago harmless for any damage, relocation or replacement costs associated with damage, relocation or removal of private property caused by the City performing work in the public way.

Authority herein given and granted for a period of five (5) years from and after 04/22/2014.

Alderman _____
Reynaldo Colon 35th Ward

LA ESTRELLA BAKERY
3309 W. ARMITAGE

SIGN DRAWING.

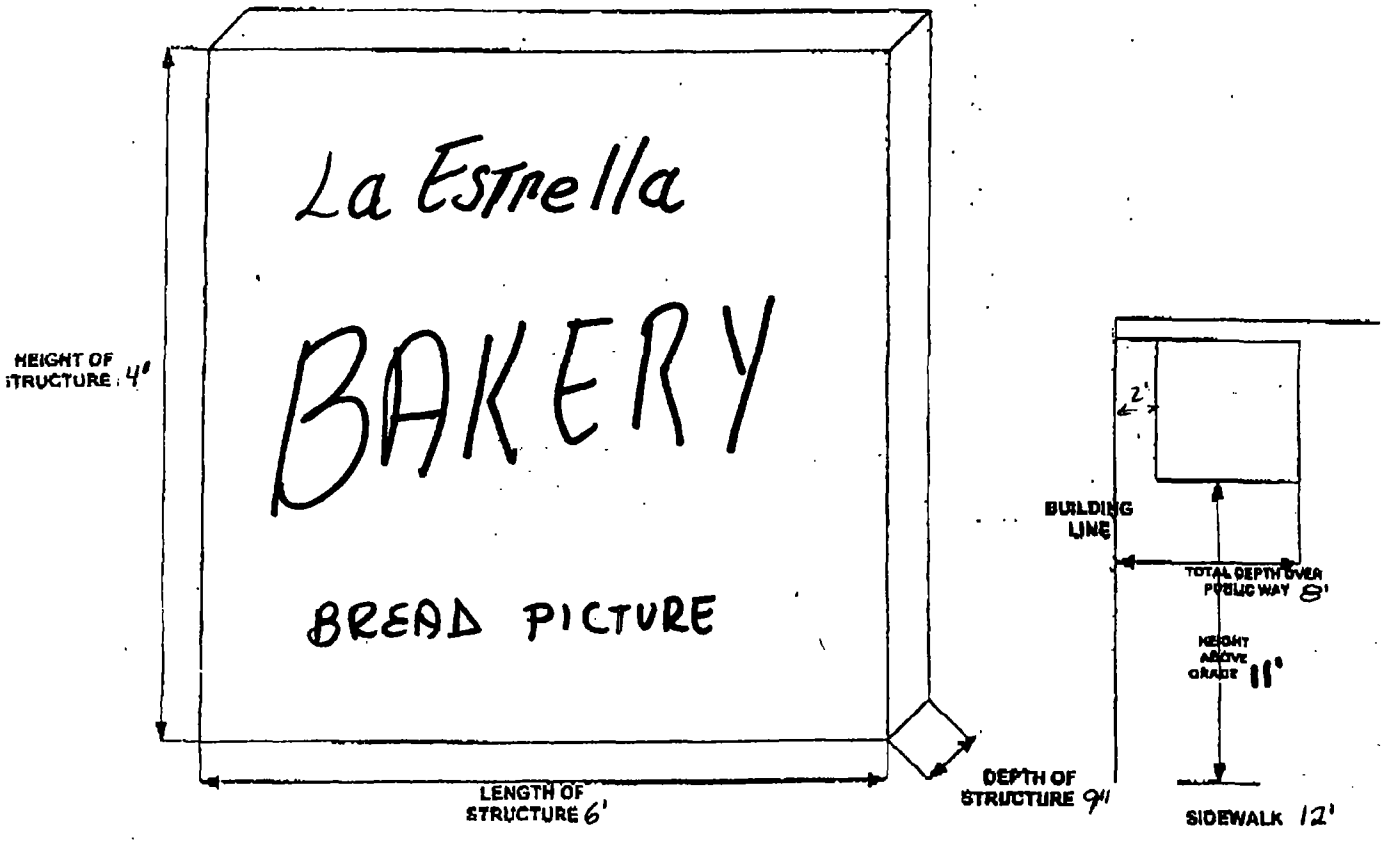

Department of Business Affairs and Consumer Protection
Small Business Center - Public Way Use Unit
City Hall - 121 N. LaSalle Street, Room 800 • Chicago, IL 60602
(312)-74-GOBIZ (312-744-6249) • (312) 744-1944 (TTY)
http://www.cityofchicago.org/bacp

04/30/2014

Alderman **Reynaldo Colon**
Ward # **35**
City of Chicago
City Hall, Room **203**
121 North LaSalle Street
Chicago, Illinois 60602

Re: An ordinance to use and maintain a portion of the public right-of-way for **one (1) sign(s)** for **LA ESTRELLA BAKERY, INC.**, adjacent to the premises known as **3309 W. Armitage Ave.**.

Dear Alderman **Reynaldo Colon**:

The applicant referenced above has requested the use of the public right-of-way for a **sign(s)**. An ordinance has been prepared by the Department of Business Affairs and Consumer Protection – Small Business Center - Public Way Use Unit for presentation to the City Council. Because this request was made for properties located in your ward, as approved by you as per the attached, I respectfully request that you introduce the attached ordinance at the next City Council meeting.

If you have any questions regarding this ordinance, please contact Anthony Bertuca at (312) 744-5506.

Department of Business Affairs and Consumer Protection

City of Chicago

O2014-3895

Office of the City Clerk

Document Tracking Sheet

Meeting Date:	4/30/2014
Sponsor(s):	Sposato (36)
Type:	Ordinance
Title:	Grant(s) of privilege in public way for Boost Mobile
Committee(s) Assignment:	Committee on Transportation and Public Way

ORDINANCE
BOOST MOBILE
Acct. No. 385901 - 1
Permit No. 1110843

Be It Ordained by the City Council of the City of Chicago:

SECTION 1. Permission and authority are hereby given and granted to BOOST MOBILE, upon the terms and subject to the conditions of this ordinance to maintain and use one (1) sign(s) projecting over the public right-of-way attached to its premises known as 6532 W. Grand Ave..

Said sign structure(s) measures as follows; along W. North Avenue:
One (1) at twelve (12) feet in length, two point five (2.5) feet in height and ten (10) feet above grade level.

The location of said privilege shall be as shown on prints kept on file with the Department of Business Affairs and Consumer Protection and the Office of the City Clerk.

Said privilege shall be constructed in accordance with plans and specifications approved by the Department of Transportation (Division of Project Development) and Zoning Department - Signs.

This grant of privilege in the public way shall be subject to the provisions of Section 10-28-015 and all other required provisions of the Municipal Code of Chicago.

The grantee shall pay to the City of Chicago as compensation for the privilege #1110843 herein granted the sum of three hundred ($300.00) per annum in advance.

A 25% penalty will be added for payments received after due date.

The permit holder agrees to hold the City of Chicago harmless for any damage, relocation or replacement costs associated with damage, relocation or removal of private property caused by the City performing work in the public way.

Authority herein given and granted for a period of five (5) years from and after Date of Passage.

Alderman _____


Nicholas Sposato 36th Ward

Chicago IL - W Grand Avenue




New Lexan sign faces for existing sign on side of building

New Lexan sign face

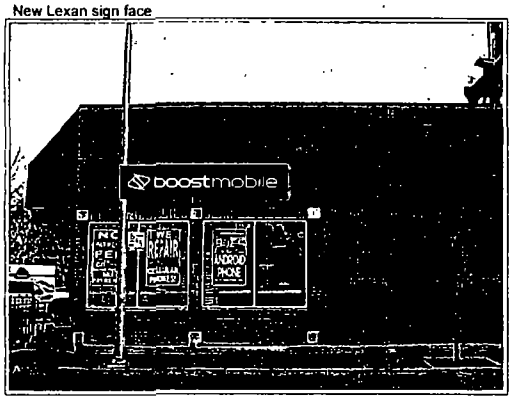


Existing Sign

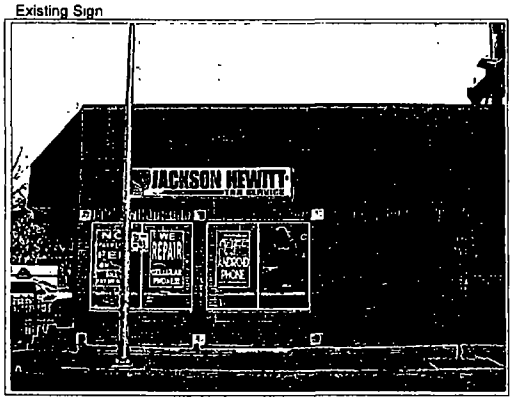

signage US
Phone: 203-440-9419
Fax: 203-630-2780
Web: signageus.com

COLORS

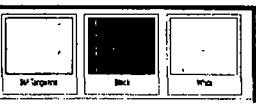

Drawing Date: 11/25/13
Drawing Number: B103118
Drawing by: RL

This drawing is the property of Signage US and all rights to its use for reproduction are strictly reserved by Signage US

Signage Approval

- ☐ Approved
- ☐ Approved As Noted
- ☐ Not Approved -revise As Noted

Department of Business Affairs and Consumer Protection
Small Business Center - Public Way Use Unit
City Hall - 121 N. LaSalle Street, Room 800 • Chicago, IL 60602
(312)-74-GOBIZ (312-744-6249) • (312) 744-1944 (TTY)
http://www.cityofchicago.org/bacp

04/30/2014

Alderman **Nicholas Sposato**
Ward # **36**
City of Chicago
City Hall, Room **304**
121 North LaSalle Street
Chicago, Illinois 60602

Re: An ordinance to use and maintain a portion of the public right-of-way for **one (1) sign(s)** for **BOOST MOBILE**, adjacent to the premises known as **6532 W. Grand Ave.**.

Dear Alderman **Nicholas Sposato**:

The applicant referenced above has requested the use of the public right-of-way for a **sign(s)**. An ordinance has been prepared by the Department of Business Affairs and Consumer Protection – Small Business Center - Public Way Use Unit for presentation to the City Council. Because this request was made for properties located in your ward, as approved by you as per the attached, I respectfully request that you introduce the attached ordinance at the next City Council meeting.

If you have any questions regarding this ordinance, please contact Anthony Bertuca at (312) 744-5506.

Department of Business Affairs and Consumer Protection

City of Chicago

O2014-3901

Office of the City Clerk

Document Tracking Sheet

Meeting Date:	4/30/2014
Sponsor(s):	Sposato (36)
Type:	Ordinance
Title:	Grant(s) of privilege in public way for Pink Krokodile Cafe
Committee(s) Assignment:	Committee on Transportation and Public Way

ORDINANCE
PINK KROKODILE CAFE
Acct. No. 11496 - 1
Permit No. 1112114

Be It Ordained by the City Council of the City of Chicago:

SECTION 1. Permission and authority are hereby given and granted to PINK KROKODILE CAFE, upon the terms and subject to the conditions of this ordinance to maintain and use, as now constructed, three (3) Light Fixture(s) projecting over the public right-of-way adjacent to its premises known as 6004 W. Belmont Ave..

Said Light Fixture(s) at W. Belmont Avenue measure(s):
Three (3) at three (3) feet in length, point four two (.42) feet in width and twenty-four (24) feet above grade level.

The location of said privilege shall be as shown on prints kept on file with the Department of Business Affairs and Consumer Protection and the Office of the City Clerk.

Said privilege shall be constructed in accordance with plans and specifications approved by the Department of Transportation (Division of Project Development).

This grant of privilege in the public way shall be subject to the provisions of Section 10-28-015 and all other required provisions of the Municipal Code of Chicago.

The grantee shall pay to the City of Chicago as compensation for the privilege #1112114 herein granted the sum of eighty-five ($85.00) per annum in advance.

A 25% penalty will be added for payments received after due date.

The permit holder agrees to hold the City of Chicago harmless for any damage, relocation or replacement costs associated with damage, relocation or removal of private property caused by the City performing work in the public way.


Authority herein given and granted for a period of five (5) years from and after 01/13/2014.


Alderman _____


Nicholas Sposato 36th Ward

Krokodile

6004 W Belmont Ave, Chicago, IL

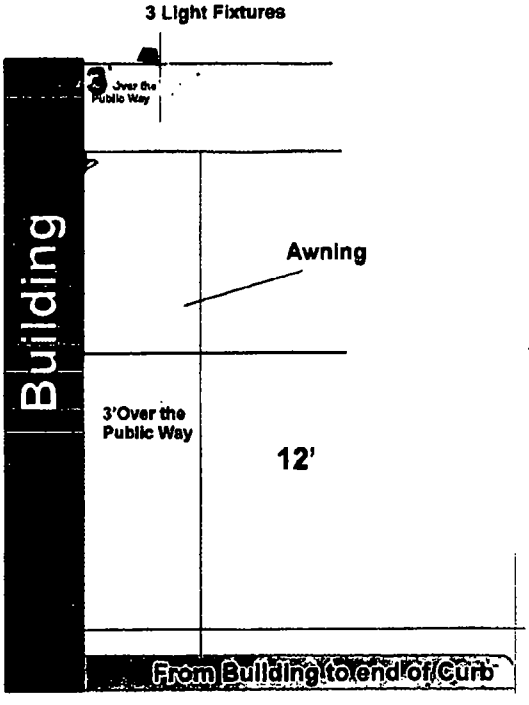

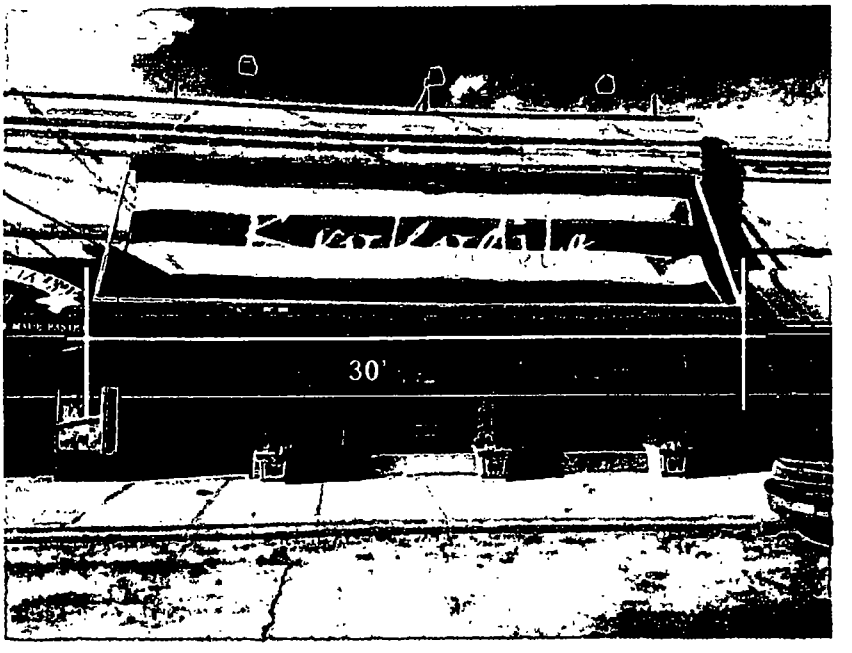

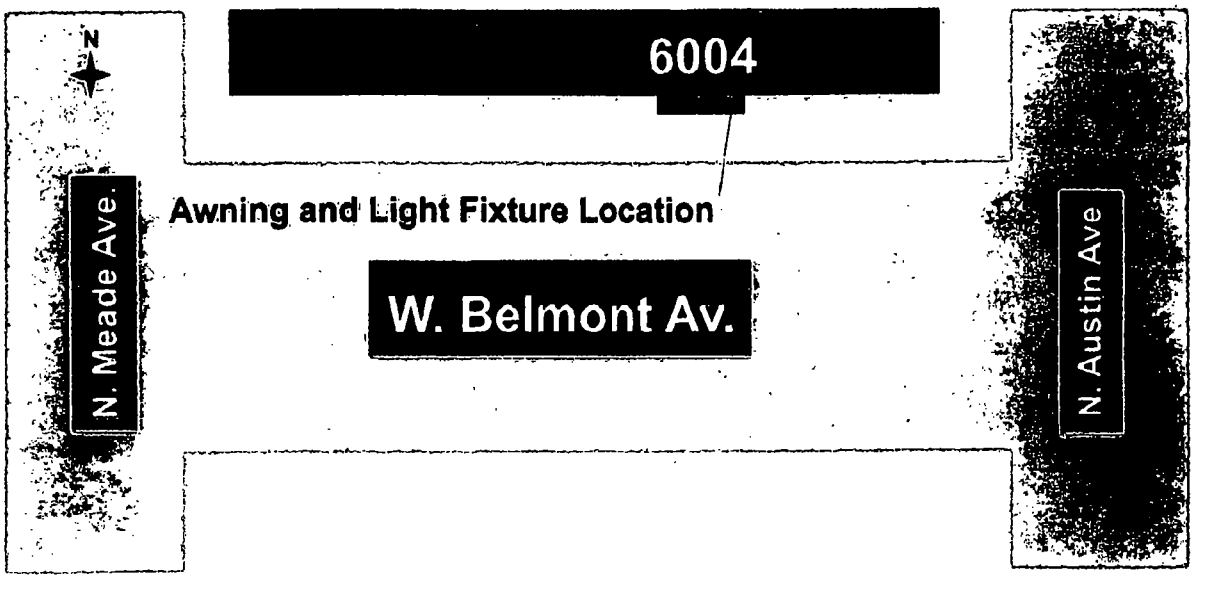

Department of Business Affairs and Consumer Protection
Small Business Center - Public Way Use Unit
City Hall - 121 N. LaSalle Street, Room 800 • Chicago, IL 60602
(312)-74-GOBIZ (312-744-6249) • (312) 744-1944 (TTY)
http://www.cityofchicago.org/bacp

04/30/2014

Alderman **Nicholas Sposato**
Ward # **36**
City of Chicago
City Hall, Room **304**
121 North LaSalle Street
Chicago, Illinois 60602

Re: An ordinance to use and maintain a portion of the public right-of-way for **three (3) light fixture(s)** for **PINK KROKODILE CAFE**, adjacent to the premises known as **6004 W. Belmont Ave.**.

Dear Alderman **Nicholas Sposato**:

The applicant referenced above has requested the use of the public right-of-way for a **light fixture(s)**. An ordinance has been prepared by the Department of Business Affairs and Consumer Protection – Small Business Center - Public Way Use Unit for presentation to the City Council. Because this request was made for properties located in your ward, as approved by you as per the attached, I respectfully request that you introduce the attached ordinance at the next City Council meeting.

If you have any questions regarding this ordinance, please contact Anthony Bertuca at (312) 744-5506.

Department of Business Affairs and Consumer Protection

City of Chicago

O2014-3911

Office of the City Clerk

Document Tracking Sheet

Meeting Date:	4/30/2014
Sponsor(s):	Mitts (37)
Type:	Ordinance
Title:	Grant(s) of privilege in public way for El Mexico Modern Ballroom, Inc.
Committee(s) Assignment:	Committee on Transportation and Public Way

ORDINANCE
EL MEXICO MODERN BALLROOM INC
Acct. No. 86135 - 1
Permit No. 1112254

Be It Ordained by the City Council of the City of Chicago:

SECTION 1. Permission and authority are hereby given and granted to EL MEXICO MODERN BALLROOM INC, upon the terms and subject to the conditions of this ordinance to maintain and use, as now constructed, four (4) Security Camera(s) projecting over the public right-of-way for security purposes adjacent to its premises known as 1643-47 N. Cicero Ave..

Said Security Camera(s) at N. Cicero Avenue measure(s):
Four (4) at one (1) foot in length, one (1) foot in width and ten (10) feet above grade level.

The location of said privilege shall be as shown on prints kept on file with the Department of Business Affairs and Consumer Protection and the Office of the City Clerk.

Said privilege shall be constructed in accordance with plans and specifications approved by the Department of Planning and Development and Department of Transportation (Division of Project Development).

This grant of privilege in the public way shall be subject to the provisions of Section 10-28-015 and all other required provisions of the Municipal Code of Chicago.

The grantee shall pay to the City of Chicago as compensation for the privilege #1112254 herein granted the sum of zero ($.00) per annum in advance.

A 25% penalty will be added for payments received after due date.

The permit holder agrees to hold the City of Chicago harmless for any damage, relocation or replacement costs associated with damage, relocation or removal of private property caused by the City performing work in the public way.

Authority herein given and granted for a period of five (5) years from and after 06/11/2013.

Alderman _____


Emma Mitts 37th Ward

EL MEXICO Moderno Ballroom Inc
1645 N. Cicero ave.
Chicago, Ill. 60639

Business Owner:
Yesenia Samaniego
773-406-3081

License Acct#: 35843
35845
Unit 1 and 2

Exterior lights
C Camaras 4
City of Chicago lights

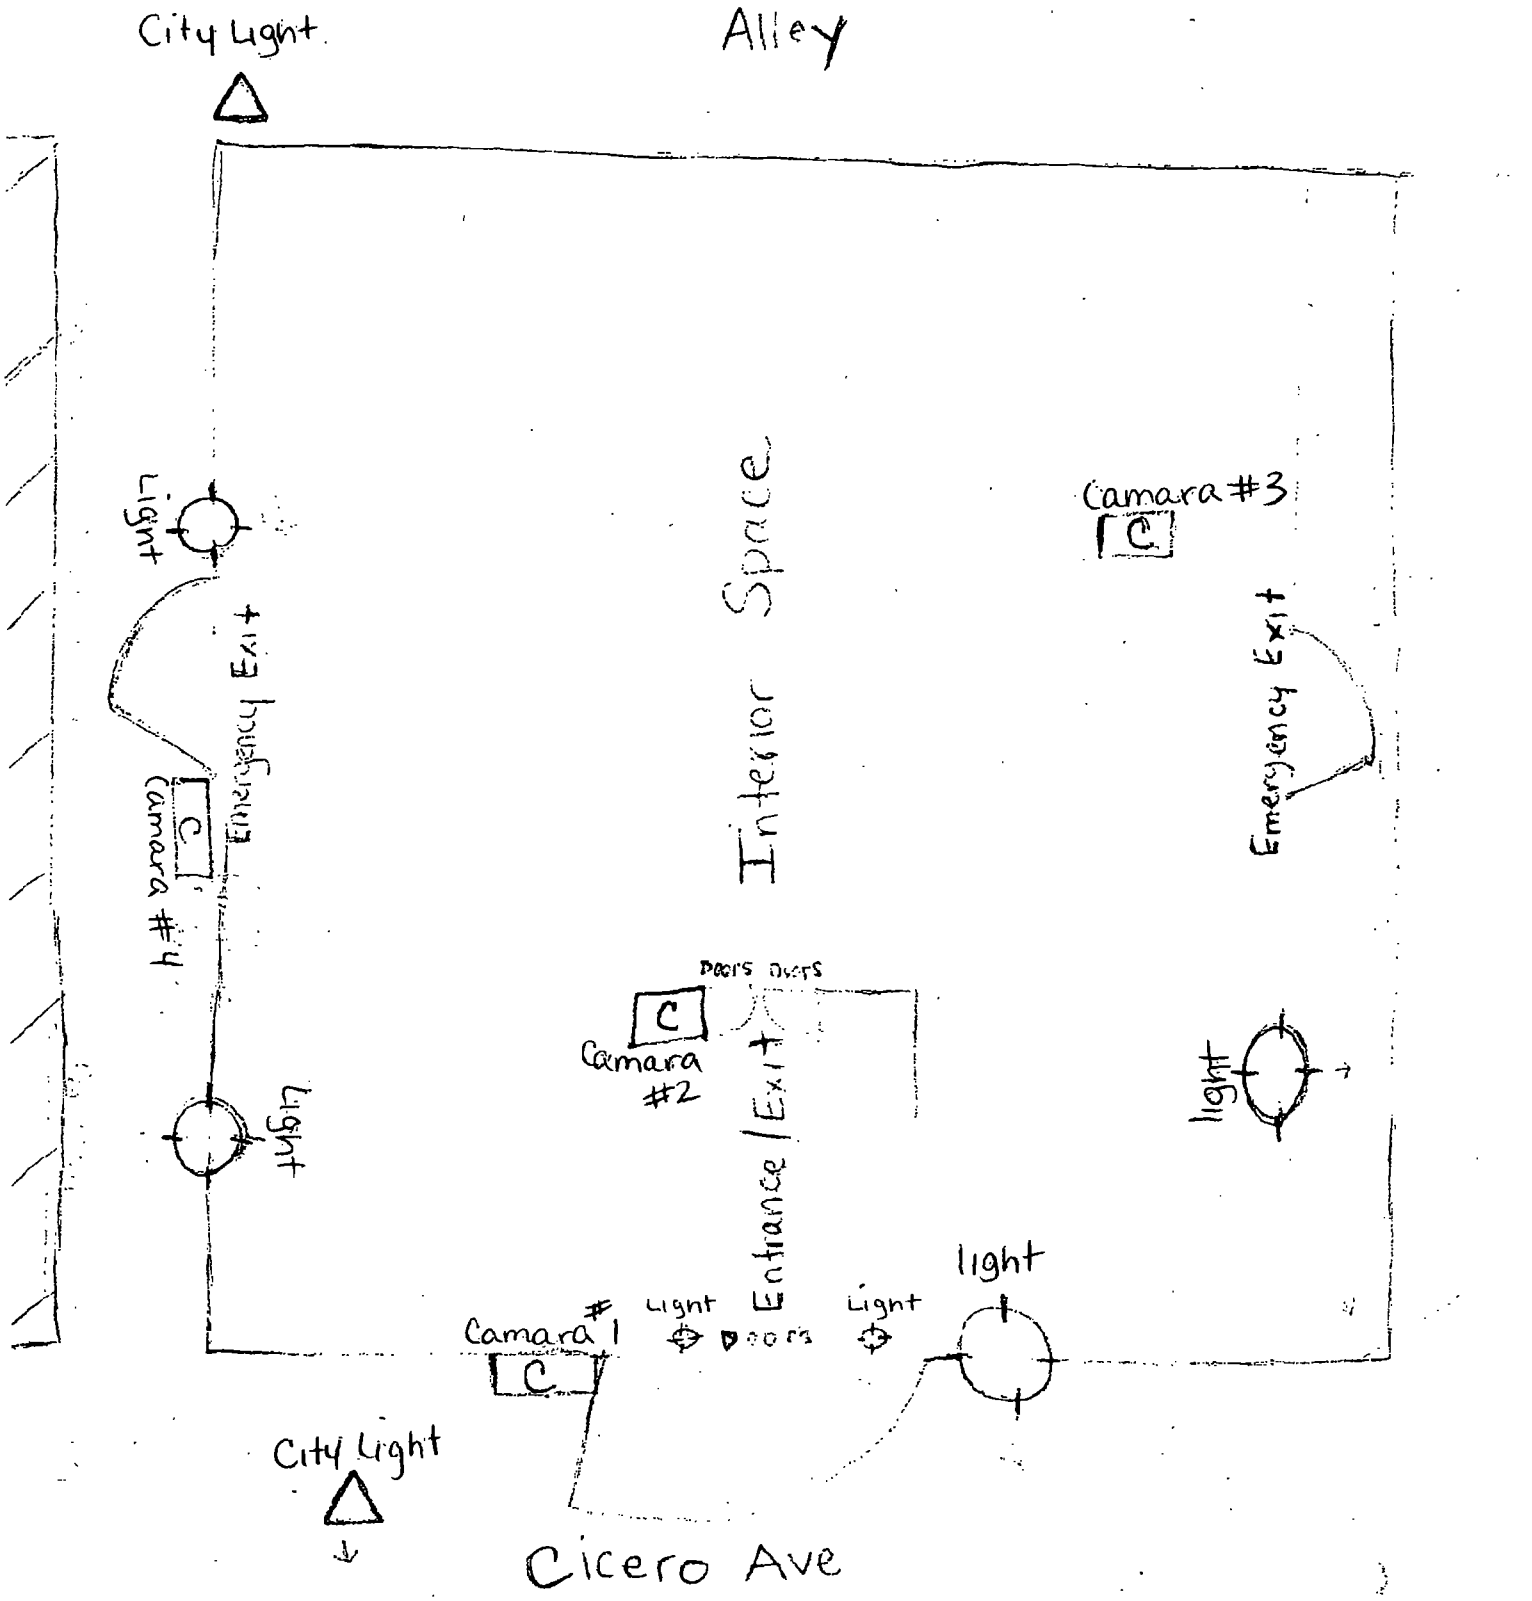

Department of Business Affairs and Consumer Protection
Small Business Center - Public Way Use Unit
City Hall - 121 N. LaSalle Street, Room 800 • Chicago, IL 60602
(312)-74-GOBIZ (312-744-6249) • (312) 744-1944 (TTY)
http://www.cityofchicago.org/bacp

04/30/2014

Alderman **Emma Mitts**
Ward # **37**
City of Chicago
City Hall, Room **300**
121 North LaSalle Street
Chicago, Illinois 60602

Re: An ordinance to use and maintain a portion of the public right-of-way for **four (4) security camera(s)** for **EL MEXICO MODERN BALLROOM INC**, adjacent to the premises known as **1643-47 N. Cicero Ave.**.

Dear Alderman **Emma Mitts**:

The applicant referenced above has requested the use of the public right-of-way for a **security camera(s)**. An ordinance has been prepared by the Department of Business Affairs and Consumer Protection – Small Business Center - Public Way Use Unit for presentation to the City Council. Because this request was made for properties located in your ward, as approved by you as per the attached, I respectfully request that you introduce the attached ordinance at the next City Council meeting.

If you have any questions regarding this ordinance, please contact Anthony Bertuca at (312) 744-5506.

Department of Business Affairs and Consumer Protection

City of Chicago

O2014-3531

Office of the City Clerk

Document Tracking Sheet

Meeting Date:	4/30/2014
Sponsor(s):	Laurino (39)
Type:	Ordinance
Title:	Grant(s) of privilege in public way for Lalich Delicatessen LLC
Committee(s) Assignment:	Committee on Transportation and Public Way

ORDINANCE
LALICH DELICATESSEN, LLC
Acct. No. 313874 - 1
Permit No. 1112433

Be It Ordained by the City Council of the City of Chicago:

SECTION 1. Permission and authority are hereby given and granted to LALICH DELICATESSEN, LLC, upon the terms and subject to the conditions of this ordinance to maintain and use one (1) sign(s) projecting over the public right-of-way attached to its premises known as 4208 W. Lawrence Ave..

Said sign structure(s) measures as follows; along W. Lawrence Avenue:
One (1) at five point three three (5.33) feet in length, six (6) feet in height and twelve point five (12.5) feet above grade level.

The location of said privilege shall be as shown on prints kept on file with the Department of Business Affairs and Consumer Protection and the Office of the City Clerk.

Said privilege shall be constructed in accordance with plans and specifications approved by the Department of Transportation (Division of Project Development) and Zoning Department - Signs.

This grant of privilege in the public way shall be subject to the provisions of Section 10-28-015 and all other required provisions of the Municipal Code of Chicago.

The grantee shall pay to the City of Chicago as compensation for the privilege #1112433 herein granted the sum of three hundred ($300.00) per annum in advance.

A 25% penalty will be added for payments received after due date.

The permit holder agrees to hold the City of Chicago harmless for any damage, relocation or replacement costs associated with damage, relocation or removal of private property caused by the City performing work in the public way.

Authority herein given and granted for a period of five (5) years from and after 07/09/2013.

Alderman _____

Margaret Laurino 39th Ward


MEATS
SMOKED
SAUSAGE
OMEMADE

City of Chicago

O2014-3918

Office of the City Clerk

Document Tracking Sheet

Meeting Date:	4/30/2014
Sponsor(s):	O'Connor (40)
Type:	Ordinance
Title:	Grant(s) of privilege in public way for Cheetah Gym - light fixtures
Committee(s) Assignment:	Committee on Transportation and Public Way

ORDINANCE
CHEETAH GYM
Acct. No. 71103 - 1
Permit No. 1112007

Be It Ordained by the City Council of the City of Chicago:

SECTION 1. Permission and authority are hereby given and granted to CHEETAH GYM, upon the terms and subject to the conditions of this ordinance to maintain and use, as now constructed, fourteen (14) Light Fixture(s) projecting over the public right-of-way adjacent to its premises known as 5248 N. Clark St..

Said Light Fixture(s) at N. Clark Street measure(s):
Fourteen (14) at point eight three (.83) feet in length, point six seven (.67) feet in width and sixteen (16) feet above grade level.

The location of said privilege shall be as shown on prints kept on file with the Department of Business Affairs and Consumer Protection and the Office of the City Clerk.

Said privilege shall be constructed in accordance with plans and specifications approved by the Department of Transportation (Division of Project Development).

This grant of privilege in the public way shall be subject to the provisions of Section 10-28-015 and all other required provisions of the Municipal Code of Chicago.

The grantee shall pay to the City of Chicago as compensation for the privilege #1112007 herein granted the sum of one hundred forty ($140.00) per annum in advance.


A 25% penalty will be added for payments received after due date.

The permit holder agrees to hold the City of Chicago harmless for any damage, relocation or replacement costs associated with damage, relocation or removal of private property caused by the City performing work in the public way.

Authority herein given and granted for a period of five (5) years from and after 01/13/2014.

Alderman _____

Patrick O'Connor 40th Ward

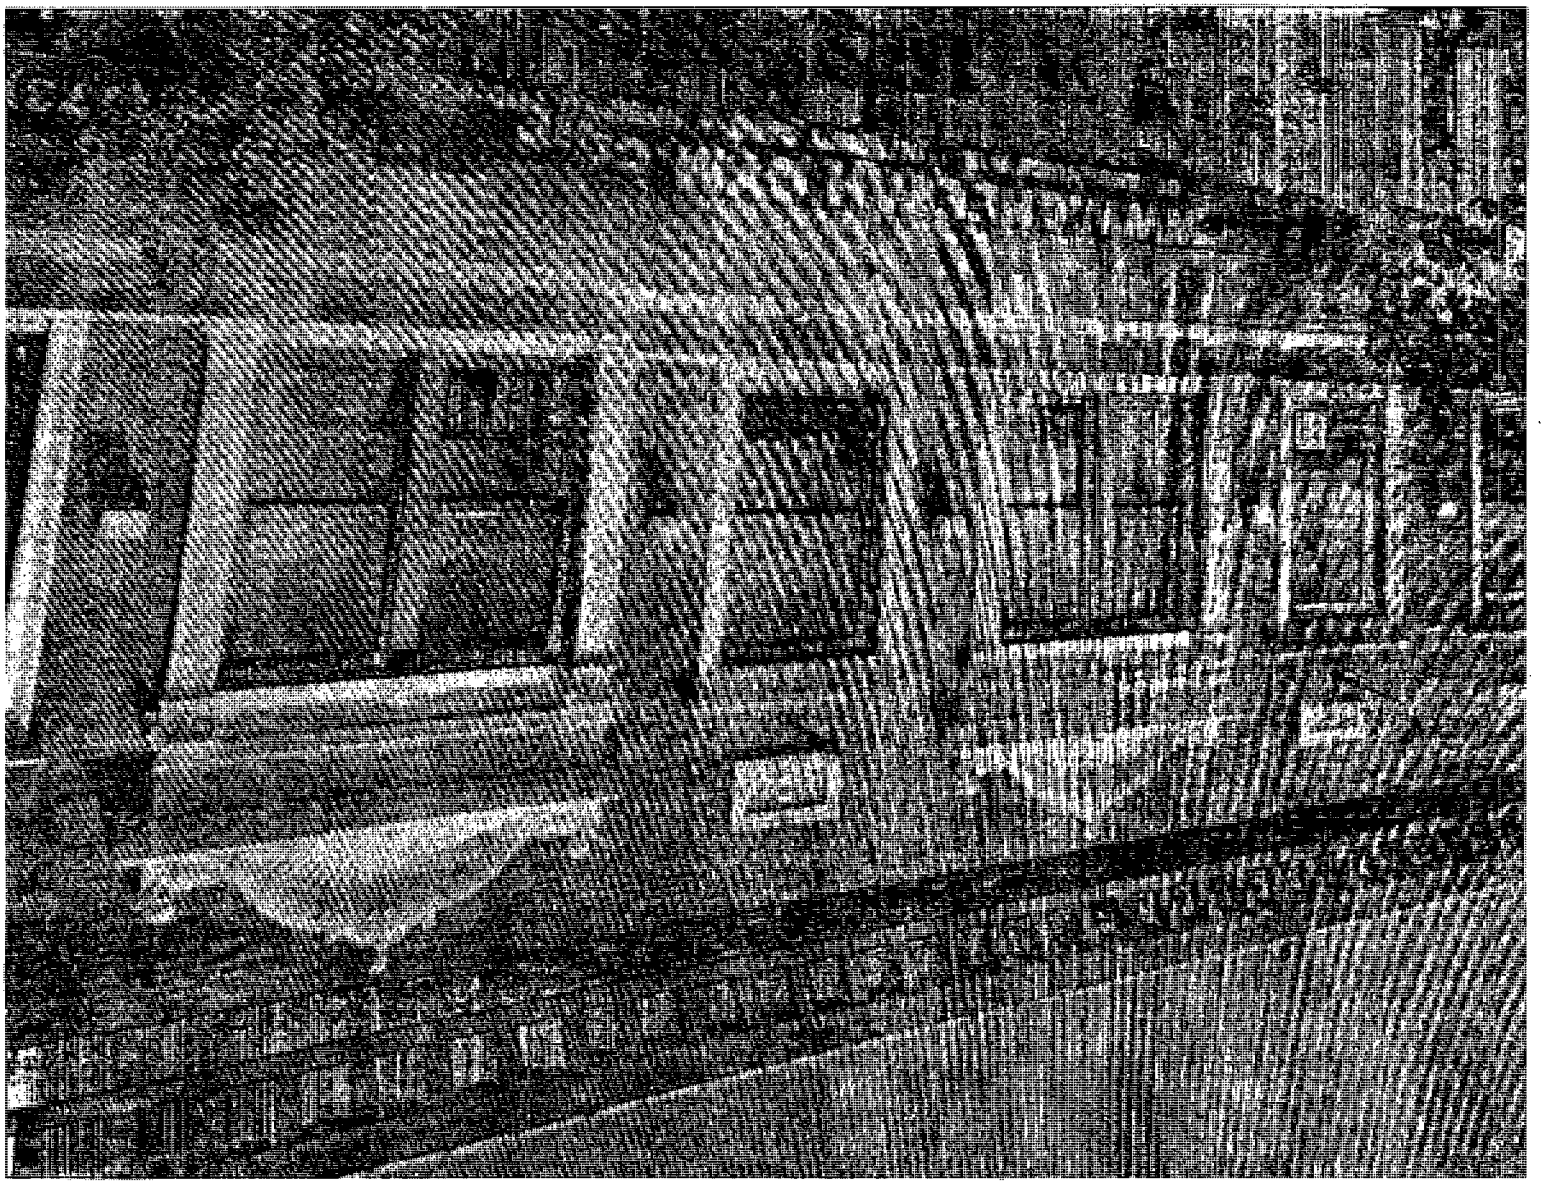

Department of Business Affairs and Consumer Protection
Small Business Center - Public Way Use Unit
City Hall - 121 N. LaSalle Street, Room 800 • Chicago, IL 60602
(312)-74-GOBIZ (312-744-6249) • (312) 744-1944 (TTY)
http://www.cityofchicago.org/bacp

04/30/2014

Alderman **Patrick O'Connor**
Ward # **40**
City of Chicago
City Hall, Room **305**
121 North LaSalle Street
Chicago, Illinois 60602

Re: An ordinance to use and maintain a portion of the public right-of-way for **fourteen (14) light fixture(s)** for **CHEETAH GYM**, adjacent to the premises known as **5248 N. Clark St.**.

Dear Alderman **Patrick O'Connor**:

The applicant referenced above has requested the use of the public right-of-way for a **light fixture(s)**. An ordinance has been prepared by the Department of Business Affairs and Consumer Protection – Small Business Center - Public Way Use Unit for presentation to the City Council. Because this request was made for properties located in your ward, as approved by you as per the attached, I respectfully request that you introduce the attached ordinance at the next City Council meeting.

If you have any questions regarding this ordinance, please contact Anthony Bertuca at (312) 744-5506.

Department of Business Affairs and Consumer Protection

City of Chicago

O2014-3928

Office of the City Clerk

Document Tracking Sheet

Meeting Date:	4/30/2014
Sponsor(s):	O'Connor (40)
Type:	Ordinance
Title:	Grant(s) of privilege in public way for Cheetam Gym - banners
Committee(s) Assignment:	Committee on Transportation and Public Way

ORDINANCE
CHEETAH GYM
Acct. No. 71103 - 1
Permit No. 1112008

Be It Ordained by the City Council of the City of Chicago:

SECTION 1. Permission and authority are hereby given and granted to CHEETAH GYM, upon the terms and subject to the conditions of this ordinance to maintain and use, as now constructed, three (3) Banner(s) projecting over the public right-of-way adjacent to its premises known as 5248 N. Clark St..

Said Banner(s) at N. Clark Street measure(s):
Two (2) at five (5) feet in length, and two (2) feet in width for a total of twenty (20) square feet.
One (1) at five (5) feet in length, and four (4) feet in width for a total of twenty (20) square feet.

The location of said privilege shall be as shown on prints kept on file with the Department of Business Affairs and Consumer Protection and the Office of the City Clerk.

Said privilege shall be constructed in accordance with plans and specifications approved by the Zoning Department - Signs.

This grant of privilege in the public way shall be subject to the provisions of Section 10-28-015 and all other required provisions of the Municipal Code of Chicago.

The grantee shall pay to the City of Chicago as compensation for the privilege #1112008 herein granted the sum of one hundred seventy-five ($175.00) per annum in advance.

A 25% penalty will be added for payments received after due date.

The permit holder agrees to hold the City of Chicago harmless for any damage, relocation or replacement costs associated with damage, relocation or removal of private property caused by the City performing work in the public way.

Authority herein given and granted for a period of five (5) years from and after 01/13/2014.

Alderman _____

Patrick O'Connor 40th Ward


FREE
MEMBE
PROGRA

Department of Business Affairs and Consumer Protection
Small Business Center - Public Way Use Unit
City Hall - 121 N. LaSalle Street, Room 800 • Chicago, IL 60602
(312)-74-GOBIZ (312-744-6249) • (312) 744-1944 (TTY)
http://www.cityofchicago.org/bacp

04/30/2014

Alderman **Patrick O'Connor**
Ward # **40**
City of Chicago
City Hall, Room **305**
121 North LaSalle Street
Chicago, Illinois 60602

Re: An ordinance to use and maintain a portion of the public right-of-way for **three (3) banner(s)** for **CHEETAH GYM**, adjacent to the premises known as **5248 N. Clark St.**.

Dear Alderman **Patrick O'Connor**:

The applicant referenced above has requested the use of the public right-of-way for a **banner(s)**. An ordinance has been prepared by the Department of Business Affairs and Consumer Protection – Small Business Center - Public Way Use Unit for presentation to the City Council. Because this request was made for properties located in your ward, as approved by you as per the attached, I respectfully request that you introduce the attached ordinance at the next City Council meeting.

If you have any questions regarding this ordinance, please contact Anthony Bertuca at (312) 744-5506.

Department of Business Affairs and Consumer Protection

City of Chicago

O2014-3935

Office of the City Clerk

Document Tracking Sheet

Meeting Date:	4/30/2014
Sponsor(s):	O'Connor (40)
Type:	Ordinance
Title:	Grant(s) of privilege in public way for Tony's Finer Foods
Committee(s) Assignment:	Committee on Transportation and Public Way

ORDINANCE
TONY'S FINER FOODS
Acct. No. 305203 - 5
Permit No. 1111397

Be It Ordained by the City Council of the City of Chicago:

SECTION 1. Permission and authority are hereby given and granted to TONY'S FINER FOODS, upon the terms and subject to the conditions of this ordinance to maintain and use one (1) sign(s) projecting over the public right-of-way attached to its premises known as 5233 N. Lincoln Ave..

Said sign structure(s) measures as follows; along N Lincoln Ave:
One (1) at twenty-six point one seven (26.17) feet in length, nine point seven five (9.75) feet in height and twenty (20) feet above grade level.

The location of said privilege shall be as shown on prints kept on file with the Department of Business Affairs and Consumer Protection and the Office of the City Clerk.

Said privilege shall be constructed in accordance with plans and specifications approved by the Department of Transportation (Division of Project Development) and Zoning Department - Signs.

This grant of privilege in the public way shall be subject to the provisions of Section 10-28-015 and all other required provisions of the Municipal Code of Chicago.

The grantee shall pay to the City of Chicago as compensation for the privilege #1111397 herein granted the sum of three hundred ($300.00) per annum in advance.

A 25% penalty will be added for payments received after due date.

The permit holder agrees to hold the City of Chicago harmless for any damage, relocation or replacement costs associated with damage, relocation or removal of private property caused by the City performing work in the public way.


Authority herein given and granted for a period of five (5) years from and after Date of Passage.

Alderman _____


Patrick O'Connor 40th Ward



INDIVIDUAL INT. LED ILLUMINATED LETTER DISPLAY 3/16" = 1'-0

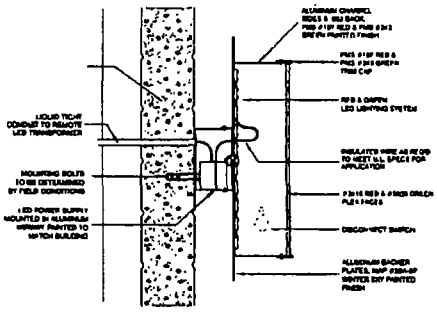

WIREWAY MOUNT INTERNALLY ILLUM. CHANNEL LTR.

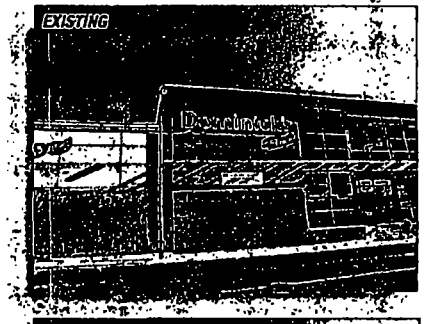



Customer's Signature _____ Date _____

OLYMPIC SIGNS
1130 N. Garfield
Lombard, IL 60148

account representative: A WHITEHEAD / client: TONY'S 5233 LINCOLN AV CHICAGO, IL / drawn by: JOHN W

• job#: 13-5408
• 12-6-13
• rev # 1-13-14

Comments:

Ph.•630.424.6100 Fx.•630.424.6120 WWW.OLYSIGNS.COM

THIS IS AN ORIGINAL UNPUBLISHED DRAWING SUBMITTED IN CONNECTION WITH A PROJECT WE ARE PLANNING FOR YOU. THIS IS NOT TO BE COPIED, APPROACHED, CONSIDERED OR SHOWN TO ANYONE OUTSIDE OF YOUR ORGANIZATION WITHOUT THE WRITTEN PERMISSION OF OLYMPIC SIGNS AND ARTWORK IS SOLD WHAT POSSESSION OF OLYMPIC SIGN INC

Department of Business Affairs and Consumer Protection
Small Business Center - Public Way Use Unit
City Hall - 121 N. LaSalle Street, Room 800 • Chicago, IL 60602
(312)-74-GOBIZ (312-744-6249) • (312) 744-1944 (TTY)
http://www.cityofchicago.org/bacp

04/30/2014

Alderman **Patrick O'Connor**
Ward # **40**
City of Chicago
City Hall, Room **305**
121 North LaSalle Street
Chicago, Illinois 60602

Re: An ordinance to use and maintain a portion of the public right-of-way for **one (1) sign(s)** for **TONY'S FINER FOODS**, adjacent to the premises known as **5233 N. Lincoln Ave.**.

Dear Alderman **Patrick O'Connor**:

The applicant referenced above has requested the use of the public right-of-way for a **sign(s)**. An ordinance has been prepared by the Department of Business Affairs and Consumer Protection – Small Business Center - Public Way Use Unit for presentation to the City Council. Because this request was made for properties located in your ward, as approved by you as per the attached, I respectfully request that you introduce the attached ordinance at the next City Council meeting.

If you have any questions regarding this ordinance, please contact Anthony Bertuca at (312) 744-5506.

Department of Business Affairs and Consumer Protection

City of Chicago

O2014-3703

Office of the City Clerk

Document Tracking Sheet

Meeting Date:	4/30/2014
Sponsor(s):	O'Connor (41)
Type:	Ordinance
Title:	Grant(s) of privilege in public way for Victoria's Beauty Boulevard
Committee(s) Assignment:	Committee on Transportation and Public Way

ORDINANCE
VICTORIA'S BEAUTY BOULEVARD
Acct. No. 376115 - 1
Permit No. 1108239

Be It Ordained by the City Council of the City of Chicago:

SECTION 1. Permission and authority are hereby given and granted to VICTORIA'S BEAUTY BOULEVARD, upon the terms and subject to the conditions of this ordinance to maintain and use one (1) sign(s) projecting over the public right-of-way attached to its premises known as 6807 W. Higgins Ave..

Said sign structure(s) measures as follows; along West Higgins Road:
One (1) at four (4) feet in length, six (6) feet in height and twelve (12) feet above grade level.

The location of said privilege shall be as shown on prints kept on file with the Department of Business Affairs and Consumer Protection and the Office of the City Clerk.

Said privilege shall be constructed in accordance with plans and specifications approved by the Department of Transportation (Division of Project Development) and Zoning Department - Signs.

This grant of privilege in the public way shall be subject to the provisions of Section 10-28-015 and all other required provisions of the Municipal Code of Chicago.

The grantee shall pay to the City of Chicago as compensation for the privilege #1108239 herein granted the sum of one hundred ($100.00) per annum in advance.

A 25% penalty will be added for payments received after due date.


The permit holder agrees to hold the City of Chicago harmless for any damage, relocation or replacement costs associated with damage, relocation or removal of private property caused by the City performing work in the public way.


Authority herein given and granted for a period of five (5) years from and after Date of Passage.

Alderman Mary O'Connor

Mary O'Connor 41st Ward

6807 W Higgins Rd

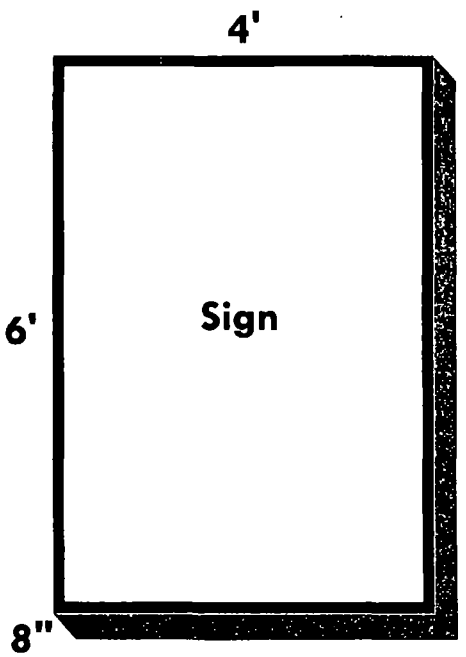

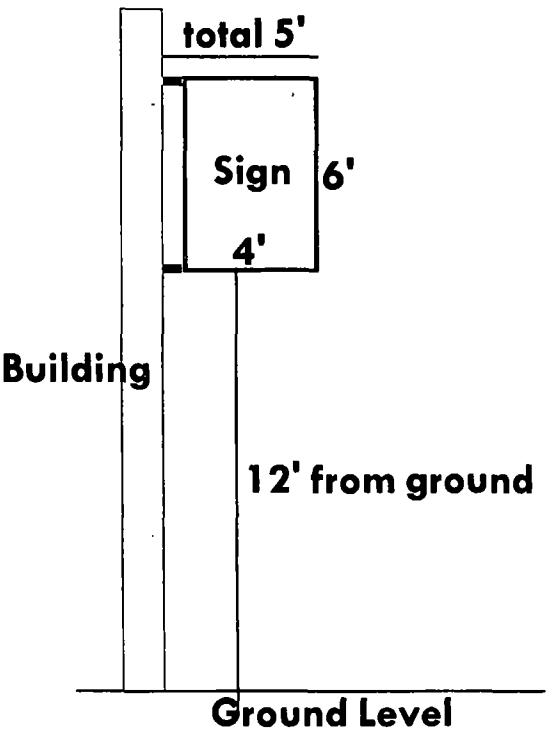

Department of Business Affairs and Consumer Protection
Small Business Center - Public Way Use Unit
City Hall - 121 N. LaSalle Street, Room 800 • Chicago, IL 60602
(312)-74-GOBIZ (312-744-6249) • (312) 744-1944 (TTY)
http://www.cityofchicago.org/bacp

04/30/2014

Alderman **Mary O'Connor**
Ward # **41**
City of Chicago
City Hall, Room **203**
121 North LaSalle Street
Chicago, Illinois 60602

Re: An ordinance to use and maintain a portion of the public right-of-way for **one (1) sign(s)** for **VICTORIA'S BEAUTY BOULEVARD**, adjacent to the premises known as **6807 W. Higgins Ave.**.

Dear Alderman **Mary O'Connor**:

The applicant referenced above has requested the use of the public right-of-way for a **sign(s)**. An ordinance has been prepared by the Department of Business Affairs and Consumer Protection – Small Business Center - Public Way Use Unit for presentation to the City Council. Because this request was made for properties located in your ward, as approved by you as per the attached, I respectfully request that you introduce the attached ordinance at the next City Council meeting.

If you have any questions regarding this ordinance, please contact Anthony Bertuca at (312) 744-5506.

Department of Business Affairs and Consumer Protection

City of Chicago

O2014-3577

Office of the City Clerk

Document Tracking Sheet

Meeting Date:	4/30/2014
Sponsor(s):	Reilly (42)
Type:	Ordinance
Title:	Grant(s) of privilege in public way for Art Institute of Chicago, The
Committee(s) Assignment:	Committee on Transportation and Public Way

ORDINANCE
THE ART INSTITUTE OF CHICAGO
Acct. No. 68722 - 1
Permit No. 1112282

Be It Ordained by the City Council of the City of Chicago:

SECTION 1. Permission and authority are hereby given and granted to THE ART INSTITUTE OF CHICAGO, upon the terms and subject to the conditions of this ordinance to maintain and use, as now constructed, three (3) Vault(s) under the public right-of-way adjacent to its premises known as 7 W. Madison Ave..

Said Vault(s) at Madison St measure(s):
One (1) at one hundred seventeen point six seven (117.67) feet in length, and eleven point three three (11.33) feet in width for a total of one thousand three hundred thirty-three point two (1333.2) square feet.

Said Vault(s) at S. State measure(s):
One (1) at forty-eight (48) feet in length, and eighteen (18) feet in width for a total of eight hundred sixty-four (864) square feet.

Said Vault(s) at Alley parrallel to State St measure(s):
One (1) at forty-eight (48) feet in length, and four point five (4.5) feet in width for a total of two hundred sixteen (216) square feet.

The location of said privilege shall be as shown on prints kept on file with the Department of Business Affairs and Consumer Protection and the Office of the City Clerk.

Said privilege shall be constructed in accordance with plans and specifications approved by the Department of Transportation (Office of Underground Coordination).

This grant of privilege in the public way shall be subject to the provisions of Section 10-28-015 and all other required provisions of the Municipal Code of Chicago.

The grantee shall pay to the City of Chicago as compensation for the privilege #1112282 herein granted the sum of seven thousand seven hundred twenty-two ($7,722.00) per annum in advance.


A 25% penalty will be added for payments received after due date.

The permit holder agrees to hold the City of Chicago harmless for any damage, relocation or replacement costs associated with damage, relocation or removal of private property caused by the City performing work in the public way.

Authority herein given and granted for a period of five (5) years from and after 05/13/2014.

Alderman _____

Brendan Reilly 42nd Ward

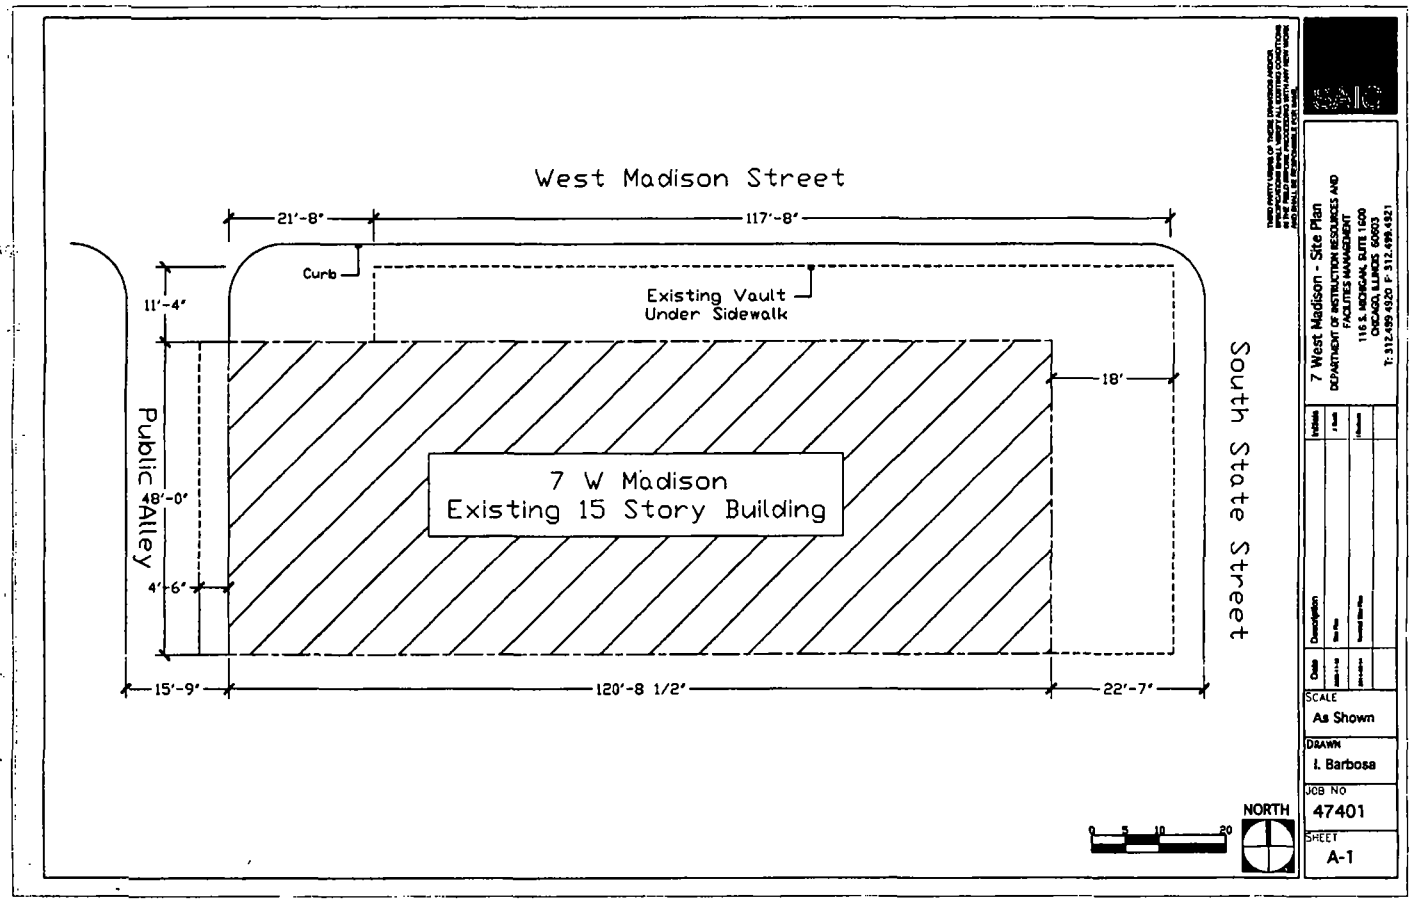
West Madison Street
21'-8"
117'-8"
Curb
Existing Vault
Under Sidewalk
11'-4"
18'
7 W Madison
Existing 15 Story Building
Public Alley
48'-0"
4'-6"
South State Street
15'-9"
120'-8 1/2"
22'-7"
NORTH
0
5
10
20
7 West Madison - Site Plan
SCALE
As Shown
DRAWN
I. Barbosa
JOB NO
47401
SHEET
A-1

City of Chicago

O2014-3581

Office of the City Clerk

Document Tracking Sheet

Meeting Date:	4/30/2014
Sponsor(s):	Reilly (42)
Type:	Ordinance
Title:	Grant(s) of privilege in public way for Atlas Stationers, Inc.
Committee(s) Assignment:	Committee on Transportation and Public Way

ORDINANCE
ATLAS STATIONERS INC
Acct. No. 27572 - 1
Permit No. 1112554

Be It Ordained by the City Council of the City of Chicago:

SECTION 1. Permission and authority are hereby given and granted to ATLAS STATIONERS INC, upon the terms and subject to the conditions of this ordinance to maintain and use two (2) sign(s) projecting over the public right-of-way attached to its premises known as 227 W. Lake St..

Said sign structure(s) measures as follows; along W LAKE ST:
One (1) at six (6) feet in length, three point five eight (3.58) feet in height and sixteen point four two (16.42) feet above grade level.

Said sign structure(s) measures as follows; along W LAKE ST:
One (1) at forty (40) feet in length, three point five eight (3.58) feet in height and sixteen point four two (16.42) feet above grade level.

The location of said privilege shall be as shown on prints kept on file with the Department of Business Affairs and Consumer Protection and the Office of the City Clerk.

Said privilege shall be constructed in accordance with plans and specifications approved by the Department of Transportation (Division of Project Development) and Zoning Department - Signs.

This grant of privilege in the public way shall be subject to the provisions of Section 10-28-015 and all other required provisions of the Municipal Code of Chicago.

The grantee shall pay to the City of Chicago as compensation for the privilege #1112554 herein granted the sum of four hundred ($400.00) per annum in advance.


A 25% penalty will be added for payments received after due date.


The permit holder agrees to hold the City of Chicago harmless for any damage, relocation or replacement costs associated with damage, relocation or removal of private property caused by the City performing work in the public way.

Authority herein given and granted for a period of five (5) years from and after 10/08/2013.

Alderman _____

Brendan Reilly 42nd Ward

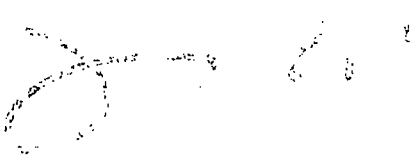

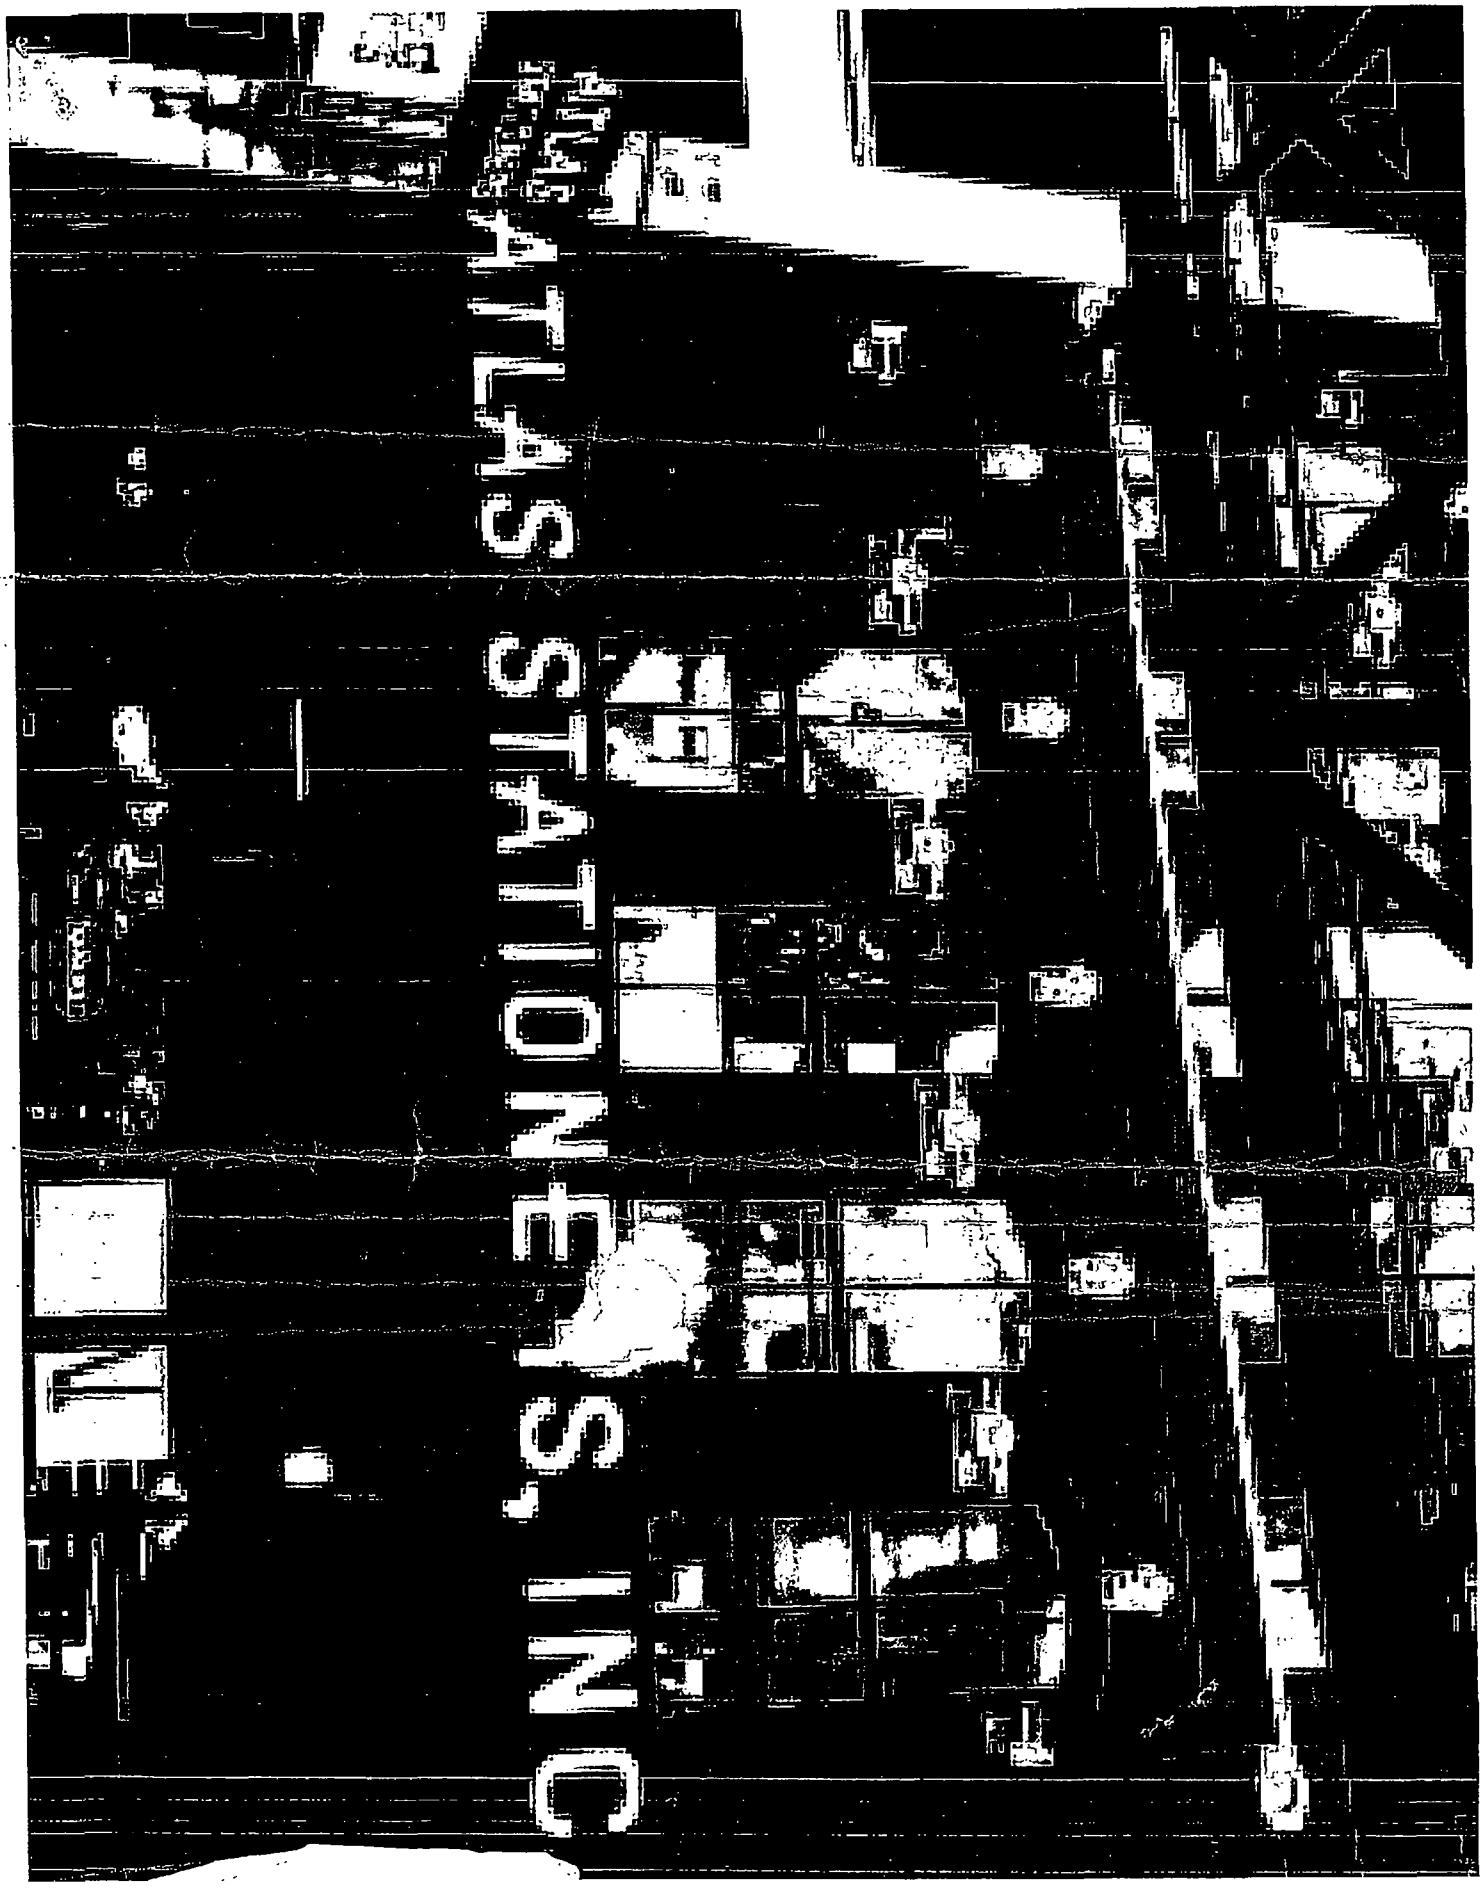
EXIT
STATION SIGNS

City of Chicago

O2014-3584

Office of the City Clerk

Document Tracking Sheet

Meeting Date:	4/30/2014
Sponsor(s):	Reilly (42)
Type:	Ordinance
Title:	Grant(s) of privilege in public way for Bit Wolf Point West Investors LLC
Committee(s) Assignment:	Committee on Transportation and Public Way

ORDINANCE
BIT WOLF POINT WEST INVESTORS LLC
Acct. No. 389855 - 1
Permit No. 1112649

Be It Ordained by the City Council of the City of Chicago:

SECTION 1. Permission and authority are hereby given and granted to BIT WOLF POINT WEST INVESTORS LLC, upon the terms and subject to the conditions of this ordinance to construct, install, maintain and use one (1) Earth Retention System(s) under the public right-of-way adjacent to its premises known as 326 N. Orleans St..

Said Earth Retention System(s) at N. KINGSBURY ST measure(s):
One (1) at seventy-one (71) feet in length, and two (2) feet in width for a total of one hundred forty-two (142) square feet. Said earth retention system shall be approximately thirty-nine (39) feet in depth and located south of West Kinzie street.

The location of said privilege shall be as shown on prints kept on file with the Department of Business Affairs and Consumer Protection and the Office of the City Clerk.

Said privilege shall be constructed in accordance with plans and specifications approved by the Department of Transportation (Office of Underground Coordination).

This grant of privilege in the public way shall be subject to the provisions of Section 10-28-015 and all other required provisions of the Municipal Code of Chicago.

The grantee shall pay to the City of Chicago as compensation for the privilege #1112649 herein granted the sum of four hundred ($400.00) per annum in advance.


A 25% penalty will be added for payments received after due date.

The permit holder agrees to hold the City of Chicago harmless for any damage, relocation or replacement costs associated with damage, relocation or removal of private property caused by the City performing work in the public way.

Authority herein given and granted for a period of five (5) years from and after Date of Passage.

Alderman _____

Brendan Reilly 42nd Ward

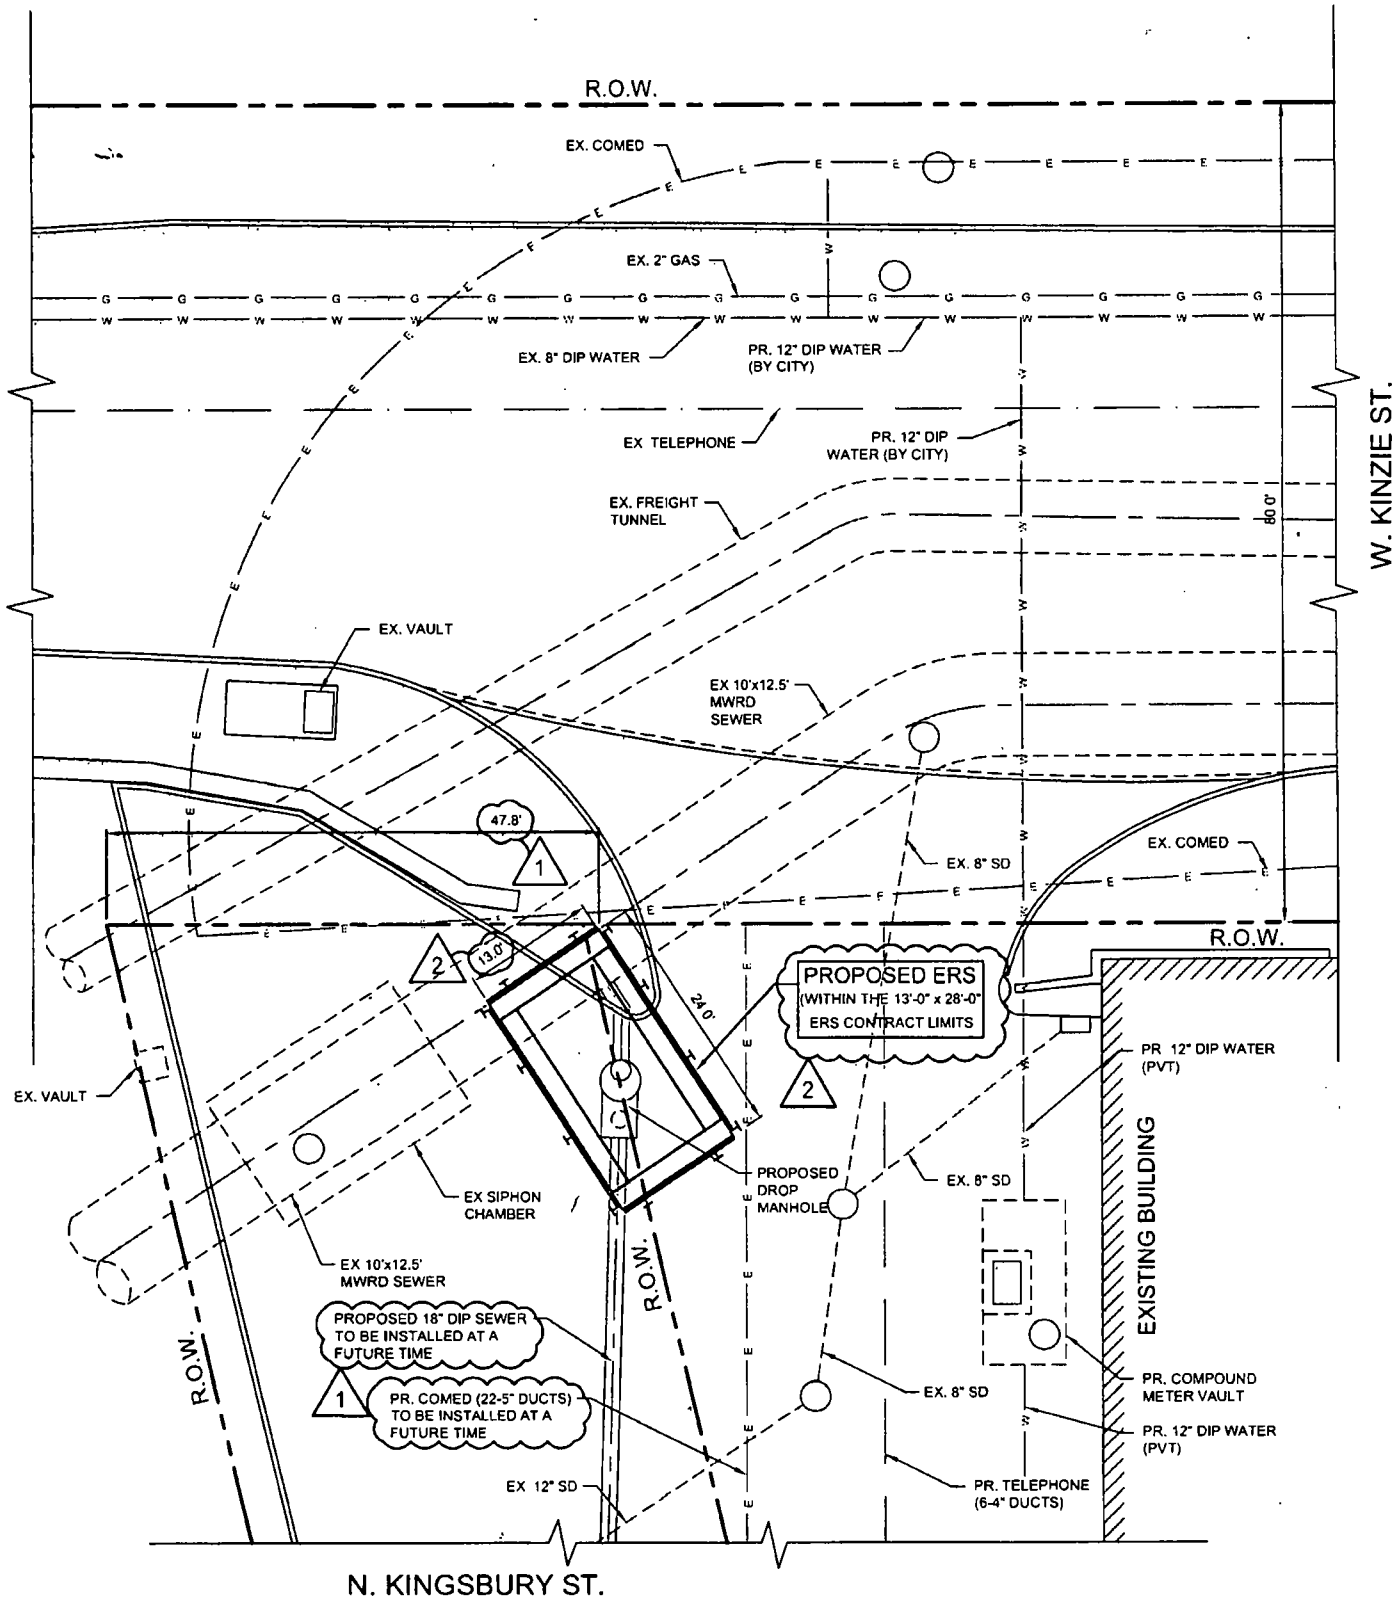

Wolf Point - Site Utilities
Corner of W. Kinzie & N. Kingsbury
Building Address: 326 N. Orleans Street

LOCATION MAP

SCALE 3/32"=1'-0"

NORTH

City of Chicago

O2014-3587

Office of the City Clerk

Document Tracking Sheet

Meeting Date:	4/30/2014
Sponsor(s):	Reilly (42)
Type:	Ordinance
Title:	Grant(s) of privilege in public way for Chef Burger Bistro
Committee(s) Assignment:	Committee on Transportation and Public Way

ORDINANCE
CHEF BURGER BISTRO
Acct. No. 372227 - 1
Permit No. 1111189

Be It Ordained by the City Council of the City of Chicago:

SECTION 1. Permission and authority are hereby given and granted to CHEF BURGER BISTRO, upon the terms and subject to the conditions of this ordinance to maintain and use two (2) sign(s) projecting over the public right-of-way attached to its premises known as 164 E. Grand Ave..

Said sign structure(s) measures as follows; along E. Grand Avenue:
One (1) at three (3) feet in length, fourteen (14) feet in height and fifteen point five (15.5) feet above grade level.

Said sign structure(s) measures as follows; along N. St Clair Street:
One (1) at three (3) feet in length, fourteen (14) feet in height and fifteen point five (15.5) feet above grade level.

The location of said privilege shall be as shown on prints kept on file with the Department of Business Affairs and Consumer Protection and the Office of the City Clerk.

Said privilege shall be constructed in accordance with plans and specifications approved by the Department of Transportation (Division of Project Development) and Zoning Department - Signs.

This grant of privilege in the public way shall be subject to the provisions of Section 10-28-015 and all other required provisions of the Municipal Code of Chicago.

The grantee shall pay to the City of Chicago as compensation for the privilege #1111189 herein granted the sum of six hundred ($600.00) per annum in advance.

A 25% penalty will be added for payments received after due date.


The permit holder agrees to hold the City of Chicago harmless for any damage, relocation or replacement costs associated with damage, relocation or removal of private property caused by the City performing work in the public way.

Authority herein given and granted for a period of five (5) years from and after Date of Passage.

Alderman _____

Brendan Reilly 42nd Ward


02/19/2014

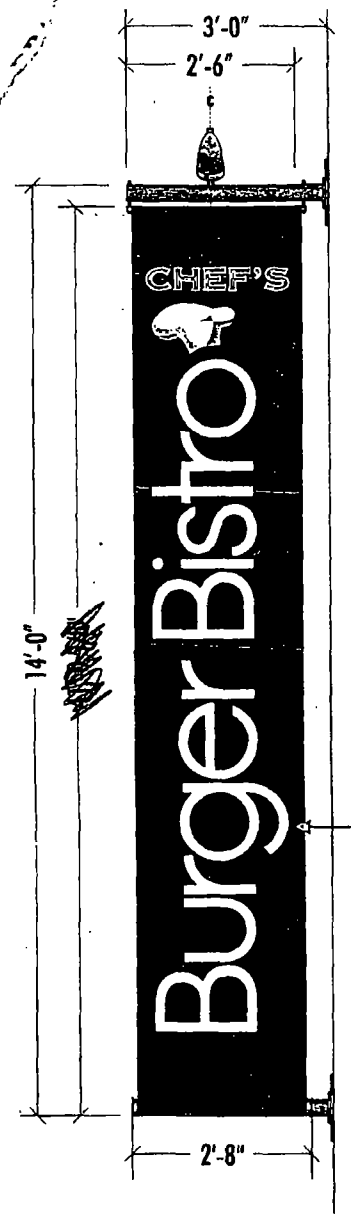

DIGITALLY PRINTED ON OPAQUE VINYL APPLIED FIRST SURFACE TO PANAFLEX (DOUBLE SIDED)


1 TWO(2) D/F VERTICAL POLE MOUNTED
3/8"=1'-0"

Sign

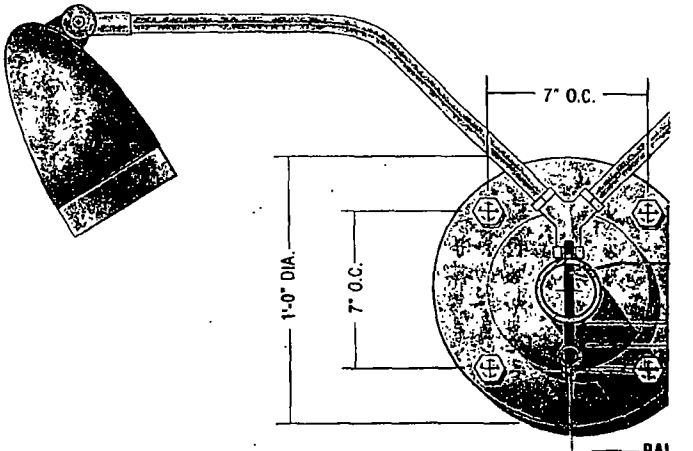

1 Plate Elev. Detail
1½"=1'-0"

- USE ½"THK. x 12" DIA. STEEL PLATE w/ (4) HOLES @ 7" O.C. EACH WAY FOR ½"ø EXPANSION BOLTS
- WELD 3/8" x 7" DIA. STEEL PLATE & 2 7/8" O.D. STEEL PIPE TO ½" PLATE
- DETAIL TYP. FOR ALL BANNERS

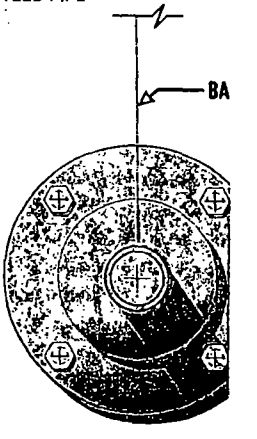

DOYLE
GENERAL SIGN CONTRACTORS
232 INTERSTATE RD PO BOX 1068
ADDISON, IL 60101
630-543-9490
FAX 630-543-9493

DATE	REVISION
11.12.13	REVISED PER DP
11.20.13	REVISED DESCRIPTIONS PER DP
12.23.13	REVISED WALL SIGNS TO D/S BANNERS
12.30.13	REVISED D/S BANNER GRAPHICS
1.10.14	REVISED MOUNTING DETAIL

CUSTOMER APPF

This design is the o
DOYLE SIGNS, INC. a
or exhibited in any fash
consent from an aut
The rights to th

City of Chicago

O2014-3593

Office of the City Clerk

Document Tracking Sheet

Meeting Date:	4/30/2014
Sponsor(s):	Reilly (42)
Type:	Ordinance
Title:	Grant(s) of privilege in public way for Friedman Properties Ltd.
Committee(s) Assignment:	Committee on Transportation and Public Way

ORDINANCE
FRIEDMAN PROPERTIES LTD.
Acct. No. 69264 - 4
Permit No. 1112540

Be It Ordained by the City Council of the City of Chicago:

SECTION 1. Permission and authority are hereby given and granted to FRIEDMAN PROPERTIES LTD., upon the terms and subject to the conditions of this ordinance to maintain and use a portion of the public right-of-way for existing Occupation of Space(s) adjacent to its premises known as 315 N. La Salle Street for the purposes of parking and accessory uses to the truck dock.

Said Occupation of Space(s) at Lower N. LaSalle Street measure(s):
One (1) at one hundred fifty point five (150.5) feet in length, and forty-eight (48) feet in width for a total of seven thousand two hundred twenty-four (7224) square feet.

The location of said privilege shall be as shown on prints kept on file with the Department of Business Affairs and Consumer Protection and the Office of the City Clerk.

Said privilege shall be constructed in accordance with plans and specifications approved by the Department of Planning and Development, Department of Transportation (Division of Project Development), and Department of Transportation (Office of Underground Coordination).

This grant of privilege in the public way shall be subject to the provisions of Section 10-28-015 and all other required provisions of the Municipal Code of Chicago.

The grantee shall pay to the City of Chicago as compensation for the privilege #1112540 herein granted the sum of six thousand nine hundred thirty-five ($6,935.00) per annum in advance.


A 25% penalty will be added for payments received after due date.

The permit holder agrees to hold the City of Chicago harmless for any damage, relocation or replacement costs associated with damage, relocation or removal of private property caused by the City performing work in the public way.


Authority herein given and granted for a period of five (5) years from and after 03/10/2014.

Alderman _____

Brendan Reilly 42nd Ward

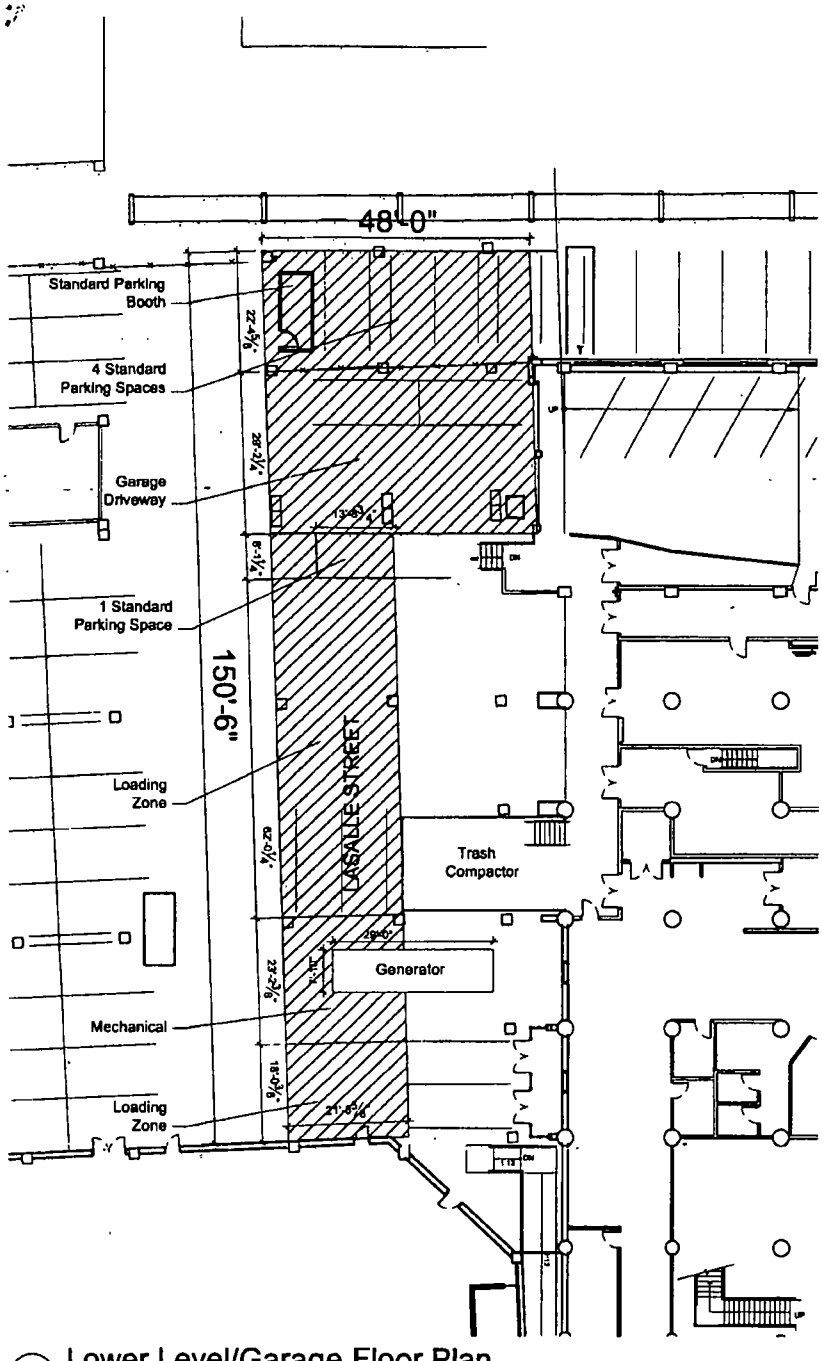

1 Lower Level/Garage Floor Plan
SCALE: 1/32"=1'-0"

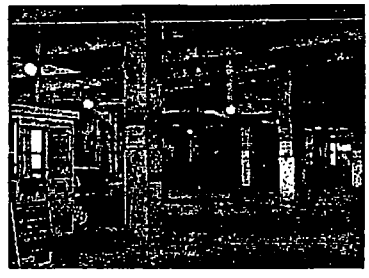

2 Photo
SCALE: N.T.S.



3 Photo
SCALE. N.T.S.



4 Photo
SCALE: N.T.S.

Note:
Subject premises is shaded.

FRIEDMAN
PROPERTIES
325 North LaSalle Street, Suite 600, Chicago, Illinois 60610
P.312.644.1100 F.312.644.2898
www.friedmanproperties.com

Reid Murdoch Center
Chicago, IL
LL Flr Plan - Permit Occ. Space

Prop. No:	(32)_000	Scale:	1/32" = 1'-0"
Date:	03/20/09		
Drawn By:	BRS		
Revision: #1	06/03/09		
Revision:			
Approved By:			

C-1

City of Chicago

O2014-3596

Office of the City Clerk

Document Tracking Sheet

Meeting Date:	4/30/2014
Sponsor(s):	Reilly (42)
Type:	Ordinance
Title:	Grant(s) of privilege in public way for Giordano's on Rush - Privilege No. 1111047
Committee(s) Assignment:	Committee on Transportation and Public Way

ORDINANCE
GIORDANO'S ON RUSH
Acct. No. 369743 - 5
Permit No. 1111047

Be It Ordained by the City Council of the City of Chicago:

SECTION 1. Permission and authority are hereby given and granted to GIORDANO'S ON RUSH, upon the terms and subject to the conditions of this ordinance to maintain and use two (2) sign(s) projecting over the public right-of-way attached to its premises known as 730 N. Rush St..

Said sign structure(s) measures as follows; along N. Rush Street:
One (1) at three point seven five (3.75) feet in length, two point four two (2.42) feet in height and three point three three (3.33) feet above grade level.

Said sign structure(s) measures as follows; along E. Superior Street:
One (1) at three point seven five (3.75) feet in length, two point four two (2.42) feet in height and three point three three (3.33) feet above grade level.

The location of said privilege shall be as shown on prints kept on file with the Department of Business Affairs and Consumer Protection and the Office of the City Clerk.

Said privilege shall be constructed in accordance with plans and specifications approved by the Department of Transportation (Division of Project Development) and Zoning Department - Signs.

This grant of privilege in the public way shall be subject to the provisions of Section 10-28-015 and all other required provisions of the Municipal Code of Chicago.

The grantee shall pay to the City of Chicago as compensation for the privilege #1111047 herein granted the sum of one hundred seventy-five ($175.00) per annum in advance.

A 25% penalty will be added for payments received after due date.

The permit holder agrees to hold the City of Chicago harmless for any damage, relocation or replacement costs associated with damage, relocation or removal of private property caused by the City performing work in the public way.

Authority herein given and granted for a period of five (5) years from and after Date of Passage.

Alderman _____


Brendan Reilly 42nd Ward




Giordano's on Rush

VPC Pizza Licenses Corp.

Account# 369743

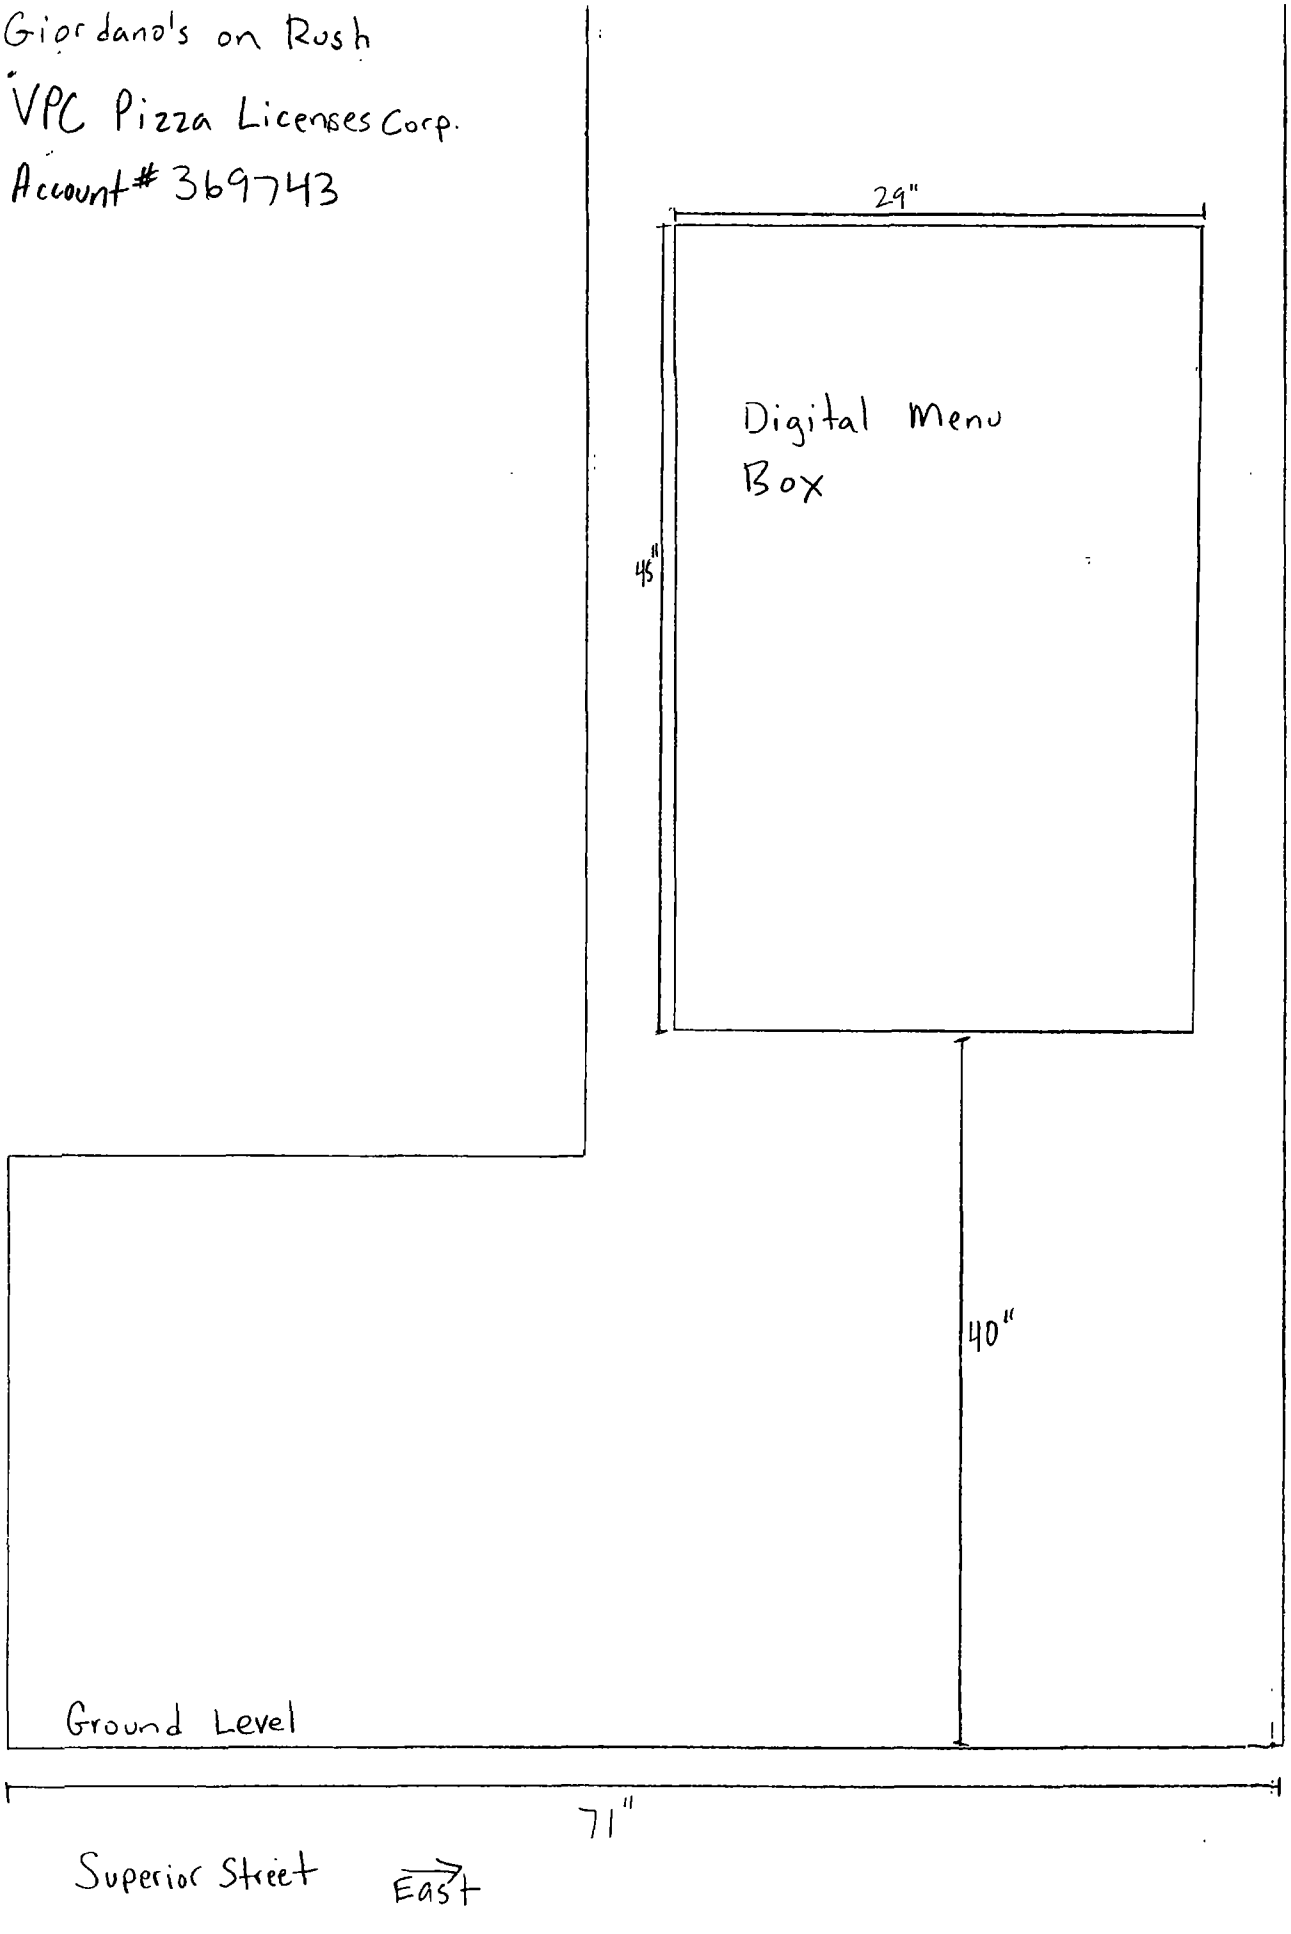

Giordano's on Rush
VPC Pizza Licenses Corp
Account # 369743

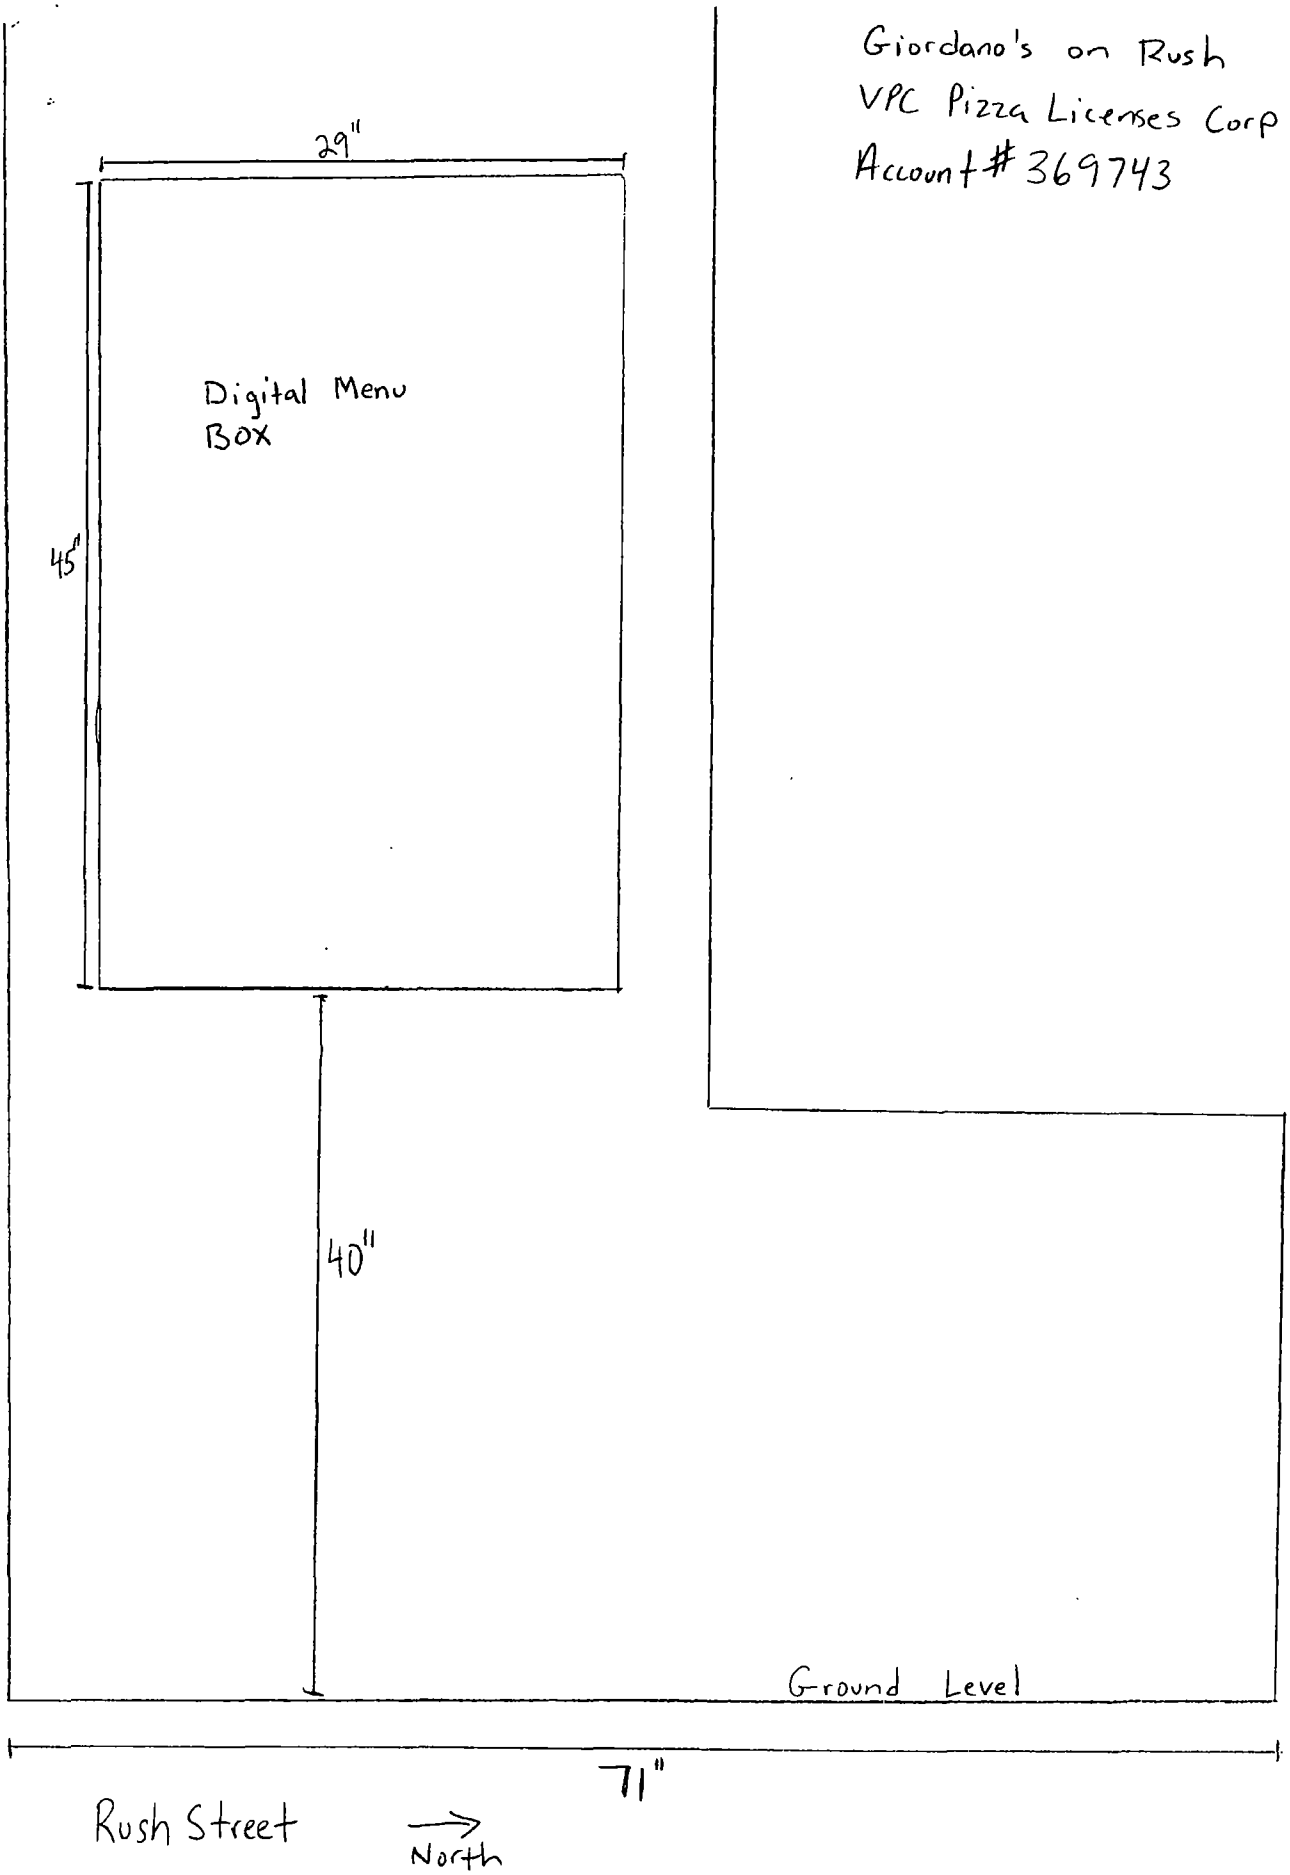

City of Chicago

O2014-3599

Office of the City Clerk

Document Tracking Sheet

Meeting Date:	4/30/2014
Sponsor(s):	Reilly (42)
Type:	Ordinance
Title:	Grant(s) of privilege in public way for Giordano's on Rush - Privilege No. 1108450
Committee(s) Assignment:	Committee on Transportation and Public Way

ORDINANCE
GIORDANO'S ON RUSH
Acct. No. 369743 - 5
Permit No. 1108450

Be It Ordained by the City Council of the City of Chicago:

SECTION 1. Permission and authority are hereby given and granted to GIORDANO'S ON RUSH, upon the terms and subject to the conditions of this ordinance to maintain and use two (2) sign(s) projecting over the public right-of-way attached to its premises known as 730 N. Rush St..

Said sign structure(s) measures as follows; along N. Rush Street:
One (1) at two point eight three (2.83) feet in length, one point six seven (1.67) feet in height and seven point four two (7.42) feet above grade level.
One (1) at fourteen (14) feet in length, four (4) feet in height and eleven point two five (11.25) feet above grade level.

The location of said privilege shall be as shown on prints kept on file with the Department of Business Affairs and Consumer Protection and the Office of the City Clerk.

Said privilege shall be constructed in accordance with plans and specifications approved by the Department of Transportation (Division of Project Development) and Zoning Department - Signs.

This grant of privilege in the public way shall be subject to the provisions of Section 10-28-015 and all other required provisions of the Municipal Code of Chicago.

The grantee shall pay to the City of Chicago as compensation for the privilege #1108450 herein granted the sum of four hundred ($400.00) per annum in advance.

A 25% penalty will be added for payments received after due date.

The permit holder agrees to hold the City of Chicago harmless for any damage, relocation or replacement costs associated with damage, relocation or removal of private property caused by the City performing work in the public way.

Authority herein given and granted for a period of five (5) years from and after Date of Passage.

Alderman _____

Brendan Reilly 42nd Ward

Page 5

AFTER HOURS





SIDE VIEW
6" DEPTH

20"x34" OVAL SIGN

BACK SPRAYED LEXAN FACE
LED ILLUMINATION
POWER CORD TO PLUG
IN TO OUTDOOR RECEPTICAL
SIGN HANGS ON POLE
MOUNTED TO BRICK WALL OVER LIGHT
FIXURES (NEXT TO TAKE-OUT WINDOW)

APPROVED

Best Neon Sign	
SCALE 1.5"=1'0"	DRAWING
CUSTOMER GIORDANO'S	
ADD'L ADDRESS RUSH ST.	
CITY CHICAGO	STATE IL
ARTIST tg	DATE 9/4/13
SALES APPROVED	DATE
CUSTOMER APPROVAL:	

PLEASE NOTE: By signing the approval box on this sketch, I understand that I am accepting all aspects of this drawing. This includes artwork, specifications, dimensions, spelling and any other representations herein. I also understand that color reproductions on this sketch are approximate, and may not match manufactured product exactly.

City of Chicago

O2014-3603

Office of the City Clerk

Document Tracking Sheet

Meeting Date:	4/30/2014
Sponsor(s):	Reilly (42)
Type:	Ordinance
Title:	Grant(s) of privilege in public way for Integrated Clark Monroe - bollards
Committee(s) Assignment:	Committee on Transportation and Public Way

ORDINANCE
INTEGRATED CLARK MONROE
Acct. No. 389327 - 1
Permit No. 1112250

Be It Ordained by the City Council of the City of Chicago:

SECTION 1. Permission and authority are hereby given and granted to INTEGRATED CLARK MONROE, upon the terms and subject to the conditions of this ordinance to construct, install, maintain and use two (2) Bollard(s) on the public right-of-way adjacent to its premises known as 100 W. Monroe St..

Said Bollard(s) at Rear Alley (100 W Monroe) measure(s):
Two (2) at point five (.5) feet in length, and point five (.5) feet in width for a total of point five (.5) square feet.

The location of said privilege shall be as shown on prints kept on file with the Department of Business Affairs and Consumer Protection and the Office of the City Clerk.

Said privilege shall be constructed in accordance with plans and specifications approved by the Department of Planning and Development and Department of Transportation (Division of Project Development).

This grant of privilege in the public way shall be subject to the provisions of Section 10-28-015 and all other required provisions of the Municipal Code of Chicago.

The grantee shall pay to the City of Chicago as compensation for the privilege #1112250 herein granted the sum of one hundred fifty ($150.00) per annum in advance.


A 25% penalty will be added for payments received after due date.

The permit holder agrees to hold the City of Chicago harmless for any damage, relocation or replacement costs associated with damage, relocation or removal of private property caused by the City performing work in the public way.

Authority herein given and granted for a period of five (5) years from and after Date of Passage.

Alderman _____

Brendan Reilly 42nd Ward

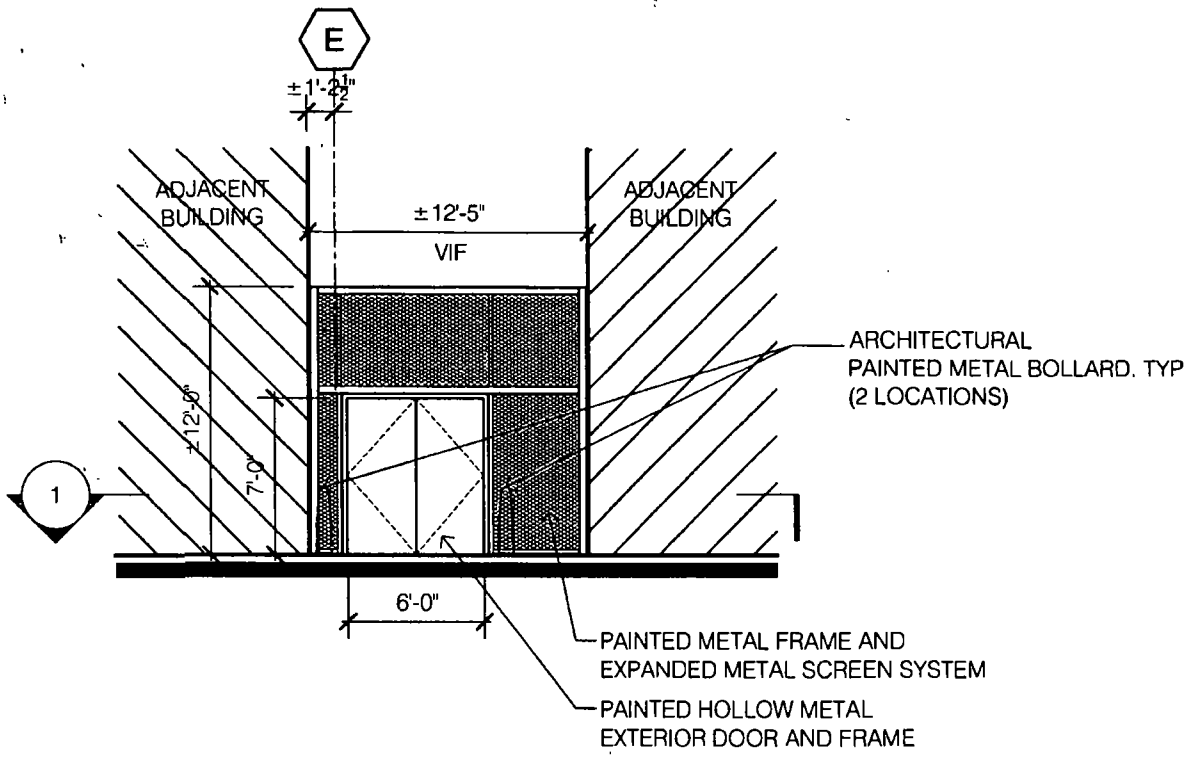


2 PARTIAL ELEVATION

SCALE. 1/8"=1'-0"

0 4 8 16

1/8" = 1'-0"

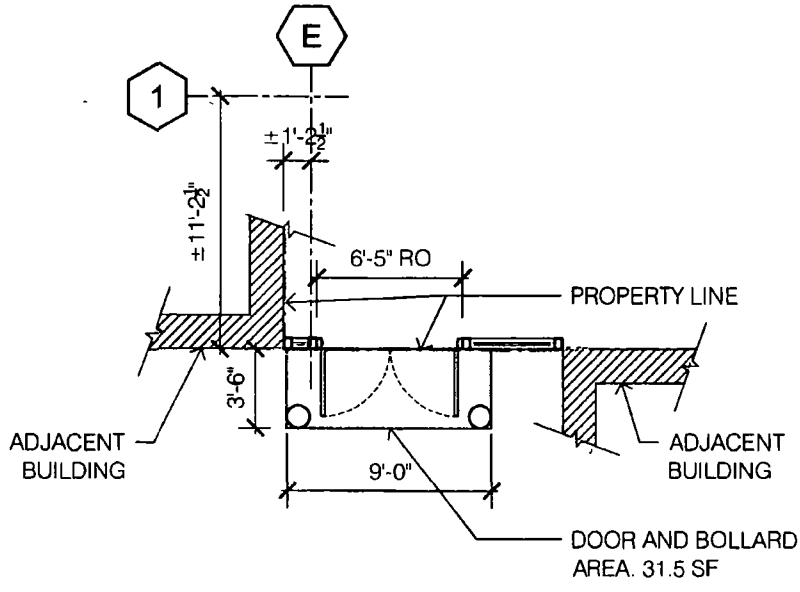


1 PARTIAL PLAN

SCALE. 1/8"=1'-0"

0 4 8 16

1/8" = 1'-0"

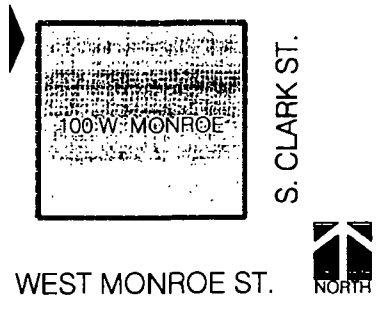

City of Chicago

O2014-3608

Office of the City Clerk

Document Tracking Sheet

Meeting Date:	4/30/2014
Sponsor(s):	Reilly (42)
Type:	Ordinance
Title:	Grant(s) of privilege in public way for Integrated Clark Monroe - door swings
Committee(s) Assignment:	Committee on Transportation and Public Way

ORDINANCE
INTEGRATED CLARK MONROE
Acct. No. 389327 - 1
Permit No. 1112251

Be It Ordained by the City Council of the City of Chicago:

SECTION 1. Permission and authority are hereby given and granted to INTEGRATED CLARK MONROE, upon the terms and subject to the conditions of this ordinance to construct, install, maintain and use two (2) Door Swing(s) projecting over the public right-of-way adjacent to its premises known as 100 W. Monroe St..

Said Door Swing(s) at Rear Alley (100 W Monroe) measure(s):
Two (2) at six point four two (6.42) feet in length, and seven (7) feet in width for a total of eighty-nine point eight eight (89.88) square feet.

The location of said privilege shall be as shown on prints kept on file with the Department of Business Affairs and Consumer Protection and the Office of the City Clerk.

Said privilege shall be constructed in accordance with plans and specifications approved by the Department of Transportation (Division of Project Development).

This grant of privilege in the public way shall be subject to the provisions of Section 10-28-015 and all other required provisions of the Municipal Code of Chicago.

The grantee shall pay to the City of Chicago as compensation for the privilege #1112251 herein granted the sum of one hundred fifty ($150.00) per annum in advance.


A 25% penalty will be added for payments received after due date.

The permit holder agrees to hold the City of Chicago harmless for any damage, relocation or replacement costs associated with damage, relocation or removal of private property caused by the City performing work in the public way.

Authority herein given and granted for a period of five (5) years from and after Date of Passage.

Alderman _____

Brendan Reilly 42nd Ward

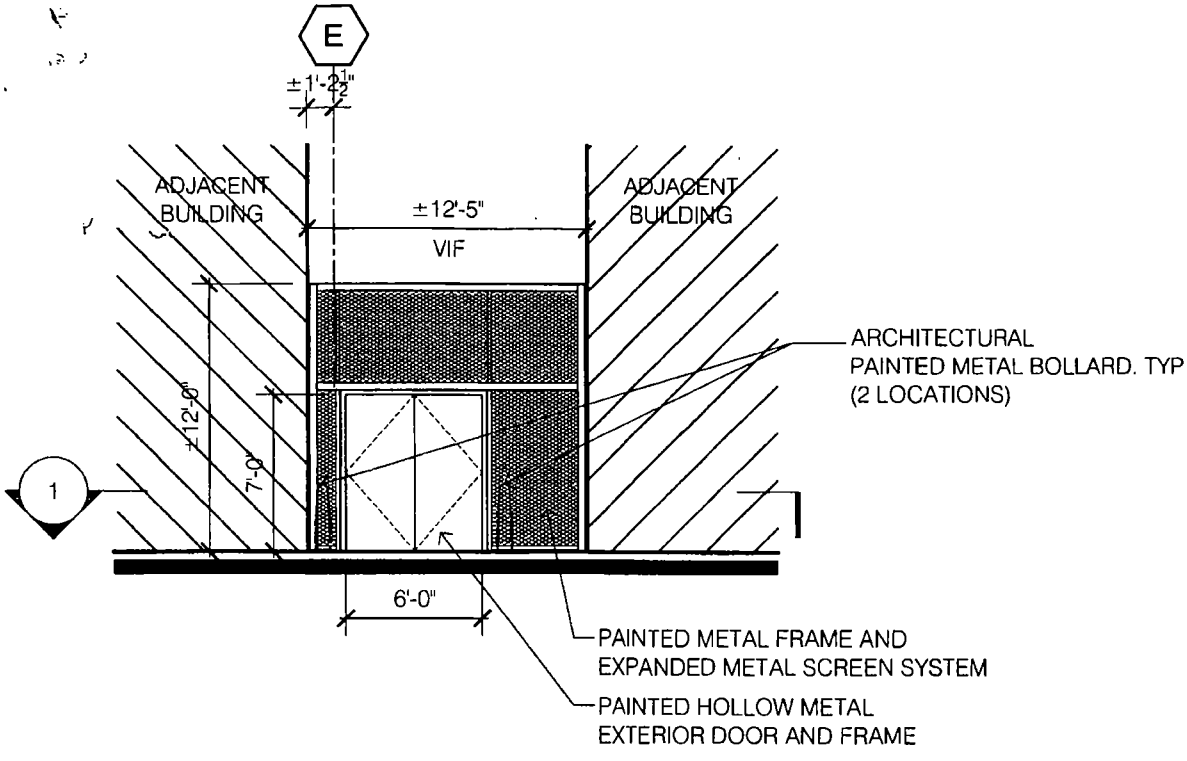


2 PARTIAL ELEVATION

SCALE. 1/8"=1'-0"

0 4 8 16

1/8" = 1'-0"

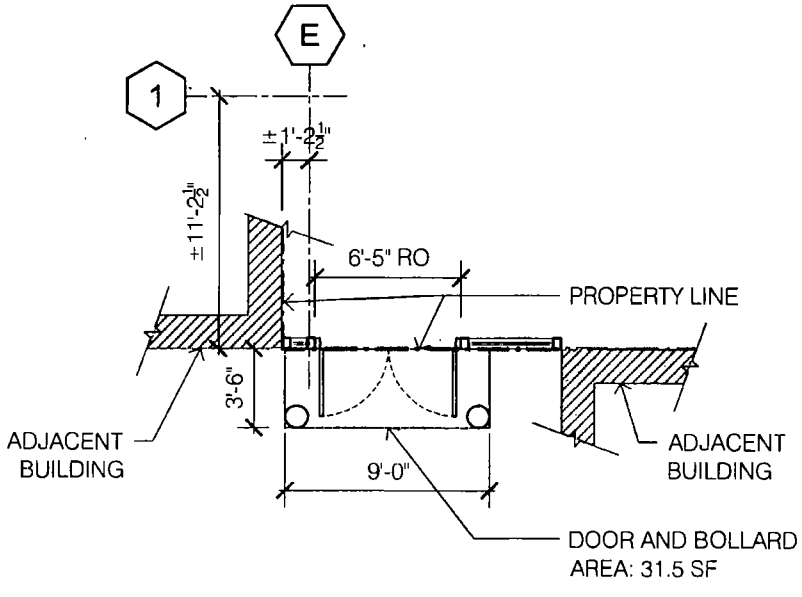


1 PARTIAL PLAN

SCALE 1/8"=1'-0"

NORTH

0 4 8 16

1/8" = 1'-0"

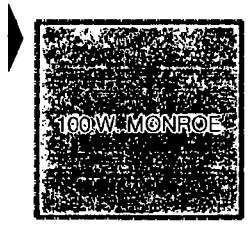

City of Chicago

O2014-3609

Office of the City Clerk

Document Tracking Sheet

Meeting Date:	4/30/2014
Sponsor(s):	Reilly (42)
Type:	Ordinance
Title:	Grant(s) of privilege in public way for Joe Fish
Committee(s) Assignment:	Committee on Transportation and Public Way

ORDINANCE
JOE FISH
Acct. No. 282179 - 1
Permit No. 1111648

Be It Ordained by the City Council of the City of Chicago:

SECTION 1. Permission and authority are hereby given and granted to JOE FISH, upon the terms and subject to the conditions of this ordinance to maintain and use one (1) sign(s) projecting over the public right-of-way attached to its premises known as 445 N. Dearborn St..

Said sign structure(s) measures as follows; along N Dearborn:
One (1) at eight point four two (8.42) feet in length, four point three three (4.33) feet in height and twelve (12) feet above grade level.

The location of said privilege shall be as shown on prints kept on file with the Department of Business Affairs and Consumer Protection and the Office of the City Clerk.

Said privilege shall be constructed in accordance with plans and specifications approved by the Department of Transportation (Division of Project Development) and Zoning Department - Signs.

This grant of privilege in the public way shall be subject to the provisions of Section 10-28-015 and all other required provisions of the Municipal Code of Chicago.

The grantee shall pay to the City of Chicago as compensation for the privilege #1111648 herein granted the sum of three hundred ($300.00) per annum in advance.


A 25% penalty will be added for payments received after due date.


The permit holder agrees to hold the City of Chicago harmless for any damage, relocation or replacement costs associated with damage, relocation or removal of private property caused by the City performing work in the public way.

Authority herein given and granted for a period of five (5) years from and after Date of Passage.


Alderman _____


Brendan Reilly 42nd Ward

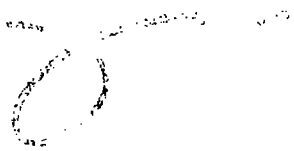

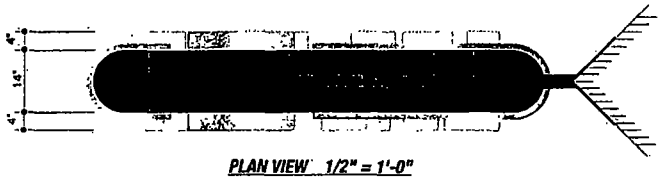

PLAN VIEW 1/2" = 1'-0"

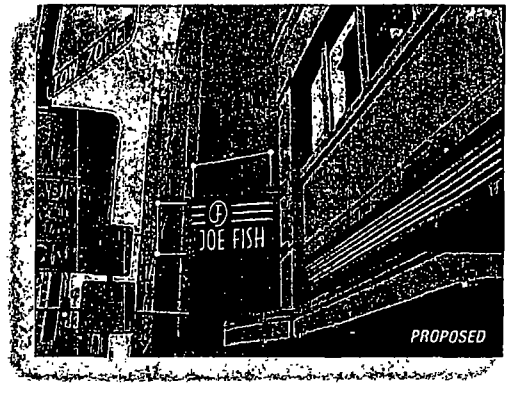

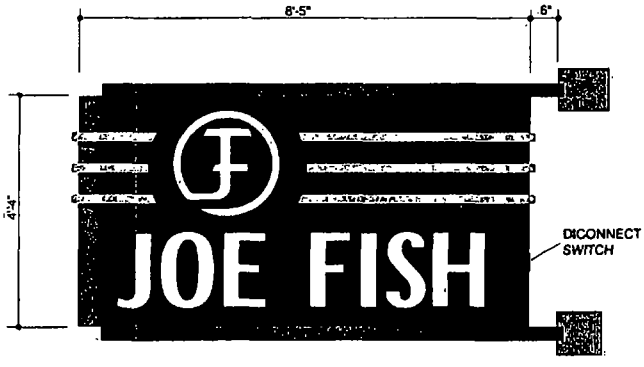

REMODEL EXISTING D/F ILLUMINATED DISPLAY 1/2" = 1'-0"

NEW ALUMINUM FACE.SKINS, PMS #288 NAVY BLUE PAINTED FINISH.
ALUMINUM CHANNEL LOGO & COPY, WHITE PAINTED FINISH. WHITE PLEX FACES W/ WHITE TRIM CAP RETURNS. INTERIORS ILLUMINATED W/ WHITE LED LIGHTING.
STEEL SUPPORTS & 10" HIGH X 14" LONG MOUNTING PLATES, BLACK PAINTED FINISH.
REPAINT CABINET; PMS #288 NAVY BLUE PAINTED FINISH.

OLYMPIC SIGNS
1130 N Garfield, Lombard, IL 60148 Ph: 630.424.6100 F: 630.424.6120 WWW.OLYSIGNS.COM

account representative: R WHITEHEAD
client: Rosehud CHICAGO, IL
drawn by: JOHN W
job#: 13-5359
12-11-13
rev.# 1-16-14

Customer's Signature: _____ Date: _____
Comments:

THIS IS AN ORIGINAL UNPUBLISHED DRAWING CONCEPTED AND DESIGNED BY OLYMPIC SIGNS INC. IT IS NOT TO BE COPIED, EXHIBITED OR USED IN ANY WAY WITHOUT THE WRITTEN PERMISSION OF OLYMPIC SIGNS, INC. ALL RIGHTS OF EXCLUSIVE PROPERTY OF OLYMPIC SIGNS INC.

City of Chicago

O2014-3616

Office of the City Clerk

Document Tracking Sheet

Meeting Date:	4/30/2014
Sponsor(s):	Reilly (42)
Type:	Ordinance
Title:	Grant(s) of privilege in public way for Kriser's For Your Pet's All-Natural Life
Committee(s) Assignment:	Committee on Transportation and Public Way

ORDINANCE
Kriser's For Your Pet's All-Natural Life
Acct. No. 332347 - 5
Permit No. 1110842

Be It Ordained by the City Council of the City of Chicago:

SECTION 1. Permission and authority are hereby given and granted to Kriser's For Your Pet's All-Natural Life, upon the terms and subject to the conditions of this ordinance to maintain and use one (1) sign(s) projecting over the public right-of-way attached to its premises known as 356 E. Ohio St..

Said sign structure(s) measures as follows; along E. Ohio Street:
One (1) at twenty-four point one six (24.16) feet in length, one point eight nine (1.89) feet in height and thirteen (13) feet above grade level.

The location of said privilege shall be as shown on prints kept on file with the Department of Business Affairs and Consumer Protection and the Office of the City Clerk.

Said privilege shall be constructed in accordance with plans and specifications approved by the Department of Transportation (Division of Project Development) and Zoning Department - Signs.

This grant of privilege in the public way shall be subject to the provisions of Section 10-28-015 and all other required provisions of the Municipal Code of Chicago.

The grantee shall pay to the City of Chicago as compensation for the privilege #1110842 herein granted the sum of three hundred ($300.00) per annum in advance.

A 25% penalty will be added for payments received after due date.


The permit holder agrees to hold the City of Chicago harmless for any damage, relocation or replacement costs associated with damage, relocation or removal of private property caused by the City performing work in the public way.

Authority herein given and granted for a period of five (5) years from and after Date of Passage.

Alderman _____

Brendan Reilly 42nd Ward

352/356 OHIO ST CHICAGO, IL 60611

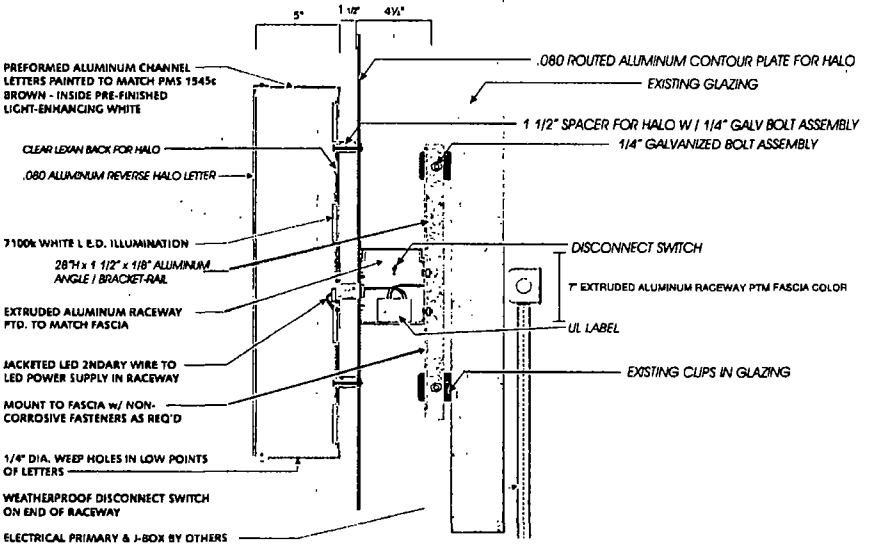

Typical Detail - HALO ILLUMINATED CHANNEL LETTERS WITH CONTOUR PLATE

LED POWER SUPPLY IN RACEWAY

*****CONFIDENTIALITY NOTICE*****
The message is intended exclusively for the individual or entity to which it is addressed
This communication may contain information that is proprietary, privileged confidential or otherwise legally exempt from disclosure
If you are not the named addressee you are not authorized to read, print retain copy or disseminate this message or any part of it
If you have received this message in error, please notify sender immediately either by phone (877-357-7446) or reply to this email and delete all copies of this message
Please note All designs from Artistic Sign Group Inc are copyrighted
All mock ups pending review and configuration to sign program & city regulation

artistic
TF (877) 357-7446
DR (805)639-4302
FX (805)672-2817
info@artisticsigngroup.com
www.artisticsigngroup.com
Long Beach, CA | Ventura, CA

CLIENT
KRiSER'S

Revisions

This is an original unpublished drawing submitted in connection with a project we are planning for you It is not to be copied reproduced exhibited or shown to anyone outside of your organization without written permission of ARTISTIC SIGN GROUP, INC.

SCALE AS NOTED
NOTE, THE COLORS DEPICTED HERE ARE A GRAPHIC REPRESENTATION ACTUAL COLORS MAY VARY SEE COLOR SPECS

City of Chicago

O2014-3620

Office of the City Clerk

Document Tracking Sheet

Meeting Date:	4/30/2014
Sponsor(s):	Reilly (42)
Type:	Ordinance
Title:	Grant(s) of privilege in public way for Madison LaSalle Partners LLC
Committee(s) Assignment:	Committee on Transportation and Public Way

ORDINANCE
MADISON LA SALLE PARTNERS, LLC
Acct. No. 342222 - 1
Permit No. 1112263

Be It Ordained by the City Council of the City of Chicago:

SECTION 1. Permission and authority are hereby given and granted to MADISON LA SALLE PARTNERS, LLC, upon the terms and subject to the conditions of this ordinance to maintain and use, as now constructed, one (1) Bay Window(s) projecting over the public right-of-way adjacent to its premises known as 10 S. La Salle St..

Said Bay Window(s) at S. La Salle Street measure(s):
One (1) at twenty (20) feet in length, and two point six six (2.66) feet in width for a total of fifty-three point two (53.2) square feet.

The location of said privilege shall be as shown on prints kept on file with the Department of Business Affairs and Consumer Protection and the Office of the City Clerk.

Said privilege shall be constructed in accordance with plans and specifications approved by the Department of Transportation (Division of Project Development).

This grant of privilege in the public way shall be subject to the provisions of Section 10-28-015 and all other required provisions of the Municipal Code of Chicago.

The grantee shall pay to the City of Chicago as compensation for the privilege #1112263 herein granted the sum of seventy-five ($75.00) per annum in advance.


A 25% penalty will be added for payments received after due date.

The permit holder agrees to hold the City of Chicago harmless for any damage, relocation or replacement costs associated with damage, relocation or removal of private property caused by the City performing work in the public way.

Authority herein given and granted for a period of five (5) years from and after 03/02/2014.

Alderman _____

Brendan Reilly 42nd Ward

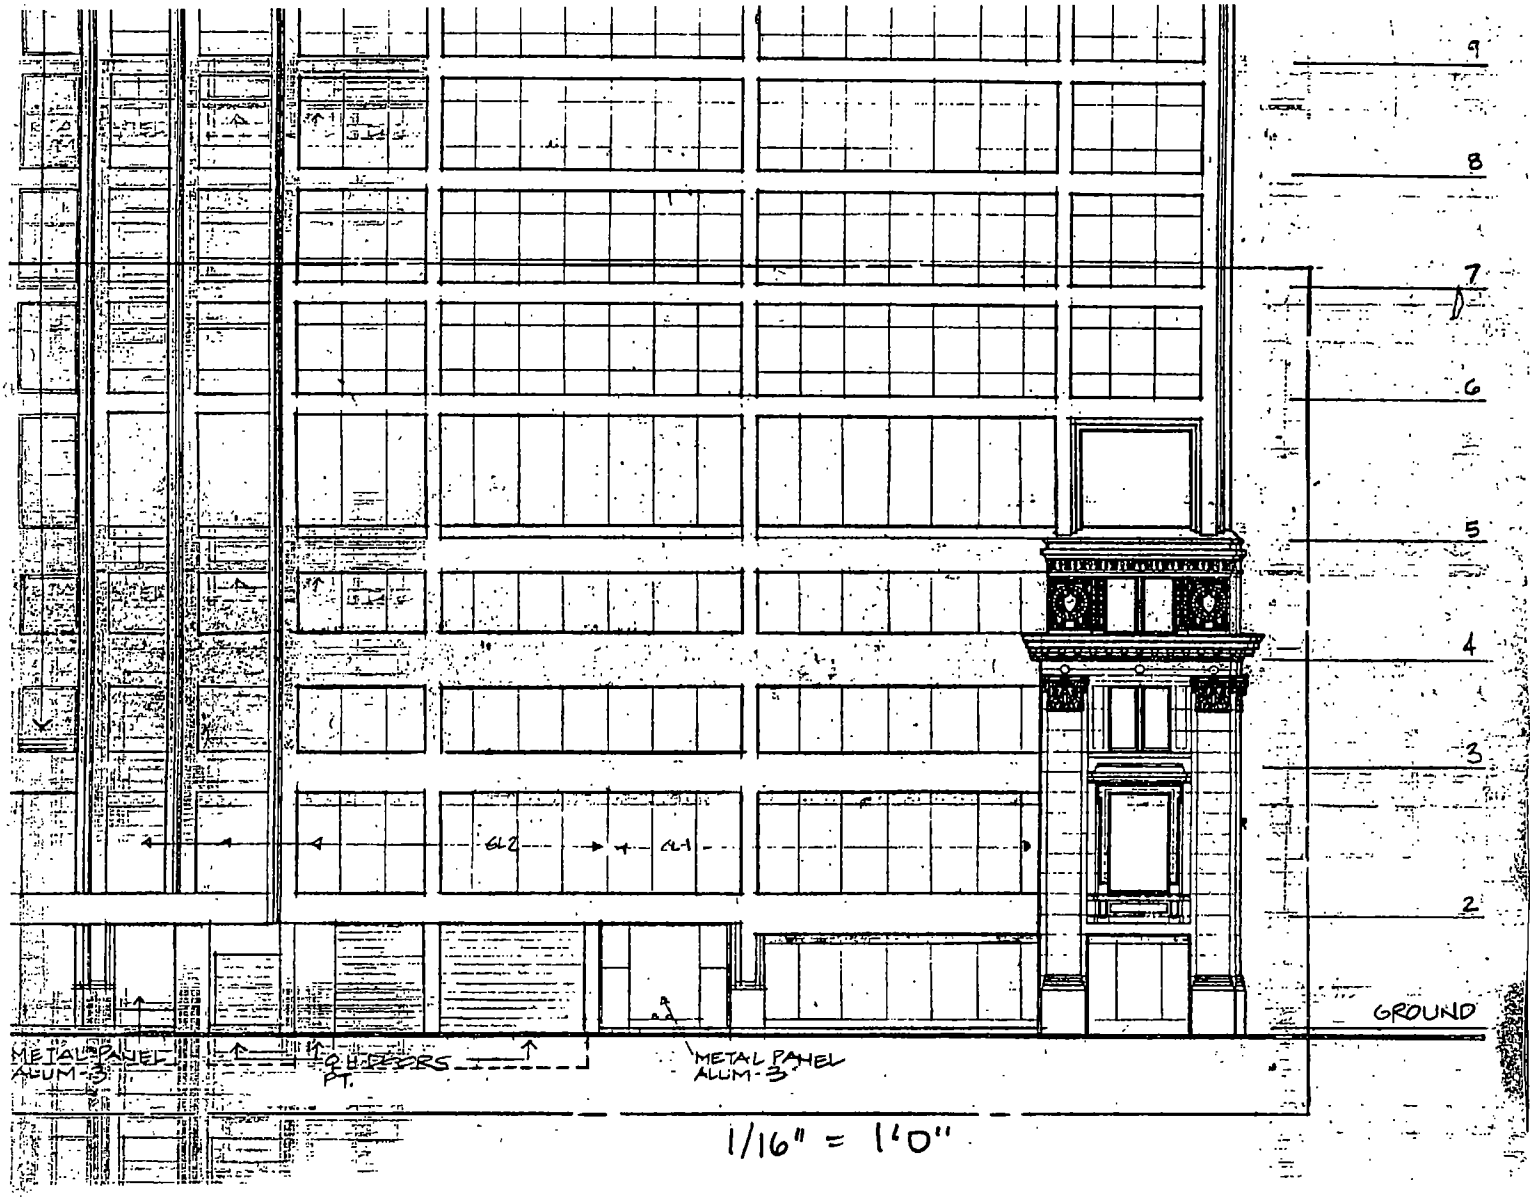
9
8
7
6
5
4
3
2
GROUND
GL2
GL1
METAL PANEL ALUM-3
METAL PANEL ALUM-3

1/16" = 1'0"

City of Chicago

O2014-3621

Office of the City Clerk

Document Tracking Sheet

Meeting Date:	4/30/2014
Sponsor(s):	Reilly (42)
Type:	Ordinance
Title:	Grant(s) of privilege in public way for Marions Loukas - fire escape
Committee(s) Assignment:	Committee on Transportation and Public Way

ORDINANCE
Marions Loukas
Acct. No. 339027 - 1
Permit No. 1112024

Be It Ordained by the City Council of the City of Chicago:

SECTION 1. Permission and authority are hereby given and granted to Marions Loukas, upon the terms and subject to the conditions of this ordinance to maintain and use, as now constructed, one (1) Fire Escape(s) projecting over the public right-of-way adjacent to its premises known as 866 N. State St..

Said Fire Escape(s) at N State St (rear of building) measure(s):
One (1) at five point three three (5.33) feet in length, and five point three three (5.33) feet in width for a total of twenty-eight point four one (28.41) square feet.

The location of said privilege shall be as shown on prints kept on file with the Department of Business Affairs and Consumer Protection and the Office of the City Clerk.

Said privilege shall be constructed in accordance with plans and specifications approved by the Department of Transportation (Division of Project Development).

This grant of privilege in the public way shall be subject to the provisions of Section 10-28-015 and all other required provisions of the Municipal Code of Chicago.

The grantee shall pay to the City of Chicago as compensation for the privilege #1112024 herein granted the sum of four hundred ($400.00) per annum in advance.


A 25% penalty will be added for payments received after due date.


The permit holder agrees to hold the City of Chicago harmless for any damage, relocation or replacement costs associated with damage, relocation or removal of private property caused by the City performing work in the public way.

Authority herein given and granted for a period of five (5) years from and after 02/11/2014.

Alderman _____

Brendan Reilly 42nd Ward

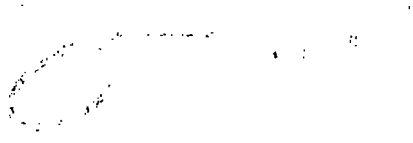

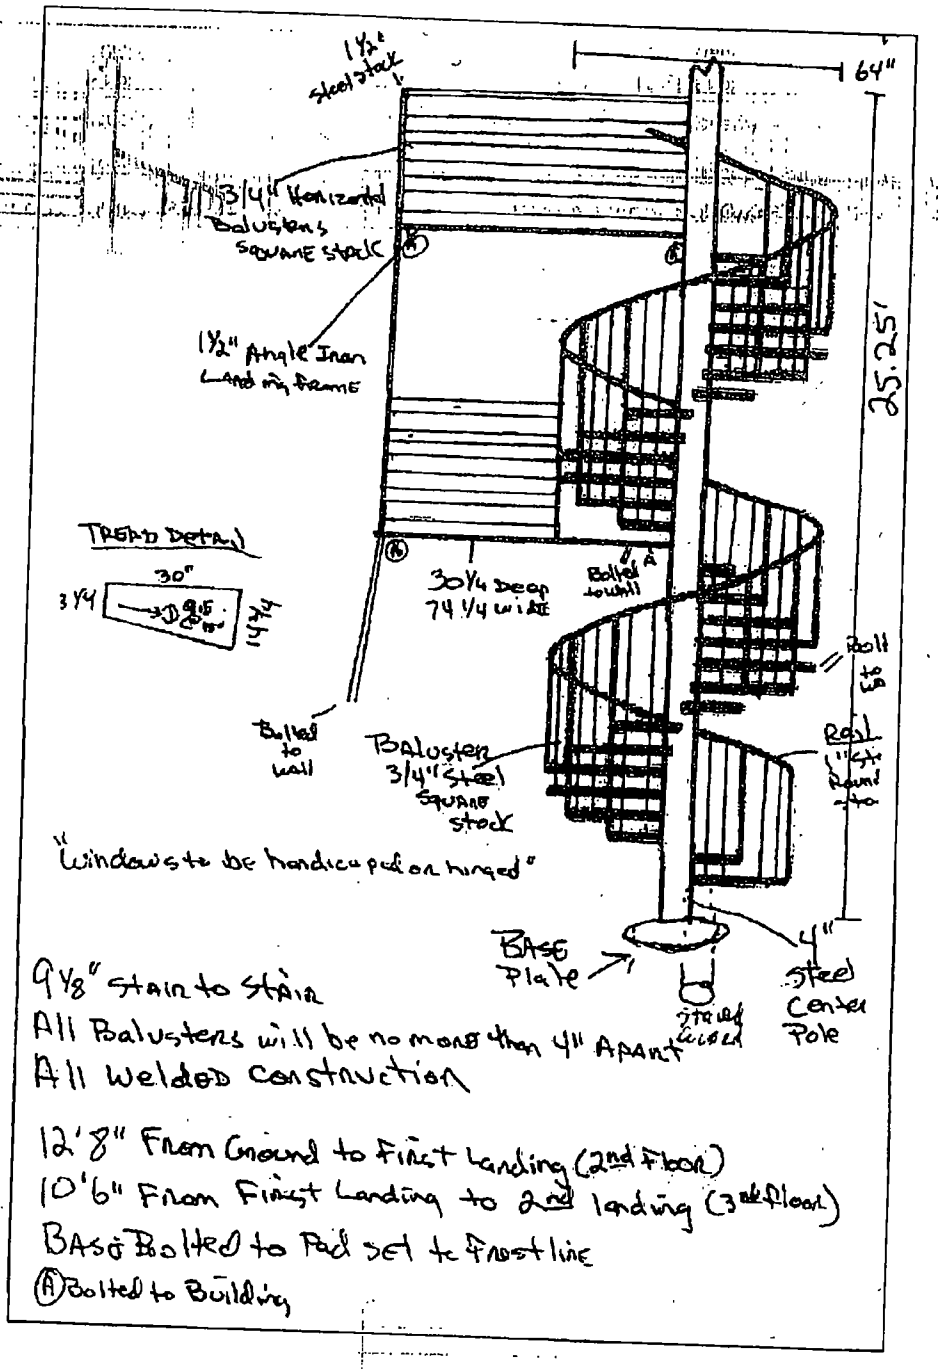
1½" steel stock
64"
3/4" Horizontal Balusters square stock
1½" Angle Iron Land on frame
25.25'
TREAD DETAIL
30"
3¼
9⅛"
14¼"
30¼ Deep
74¼ wide
Bolted to wall
A
Bolted to wall
Baluster 3/4" Steel square stock
Rail
"Windows to be handicapped or hinged"
BASE Plate
4" Steel Center Pole
9⅛" stair to stair
All Balusters will be no more than 4" Apart
All Welded Construction
12'8" From Ground to First Landing (2nd Floor)
10'6" From First Landing to 2nd landing (3rd floor)
BASE Bolted to Pad set to frost line
(A) Bolted to Building

City of Chicago

O2014-3624

Office of the City Clerk

Document Tracking Sheet

Meeting Date:	4/30/2014
Sponsor(s):	Reilly (42)
Type:	Ordinance
Title:	Grant(s) of privilege in public way for Marions Loukas - bay windows
Committee(s) Assignment:	Committee on Transportation and Public Way

ORDINANCE
Marions Loukas
Acct. No. 339027 - 1
Permit No. 1112079

Be It Ordained by the City Council of the City of Chicago:

SECTION 1. Permission and authority are hereby given and granted to Marions Loukas, upon the terms and subject to the conditions of this ordinance to maintain and use, as now constructed, two (2) Bay Window(s) projecting over the public right-of-way adjacent to its premises known as 866 N. State St..

Said Bay Window(s) at N State St (in front of building) measure(s):
One (1) at thirty (30) feet in length, and twelve point six seven (12.67) feet in width for a total of three hundred eighty point one (380.1) square feet.

Said Bay Window(s) at N State St (in rear of building) measure(s):
One (1) at thirty (30) feet in length, and twelve point six seven (12.67) feet in width for a total of three hundred eighty point one (380.1) square feet.

The location of said privilege shall be as shown on prints kept on file with the Department of Business Affairs and Consumer Protection and the Office of the City Clerk.

Said privilege shall be constructed in accordance with plans and specifications approved by the Department of Transportation (Division of Project Development).

This grant of privilege in the public way shall be subject to the provisions of Section 10-28-015 and all other required provisions of the Municipal Code of Chicago.

The grantee shall pay to the City of Chicago as compensation for the privilege #1112079 herein granted the sum of zero ($.00) per annum in advance.

A 25% penalty will be added for payments received after due date.


The permit holder agrees to hold the City of Chicago harmless for any damage, relocation or replacement costs associated with damage, relocation or removal of private property caused by the City performing work in the public way.

Authority herein given and granted for a period of five (5) years from and after 02/11/2014.

Alderman _____

Brendan Reilly 42nd Ward

Ordinance associated with this drawing printed on pages 55171 and 55173 of this *Journal*.

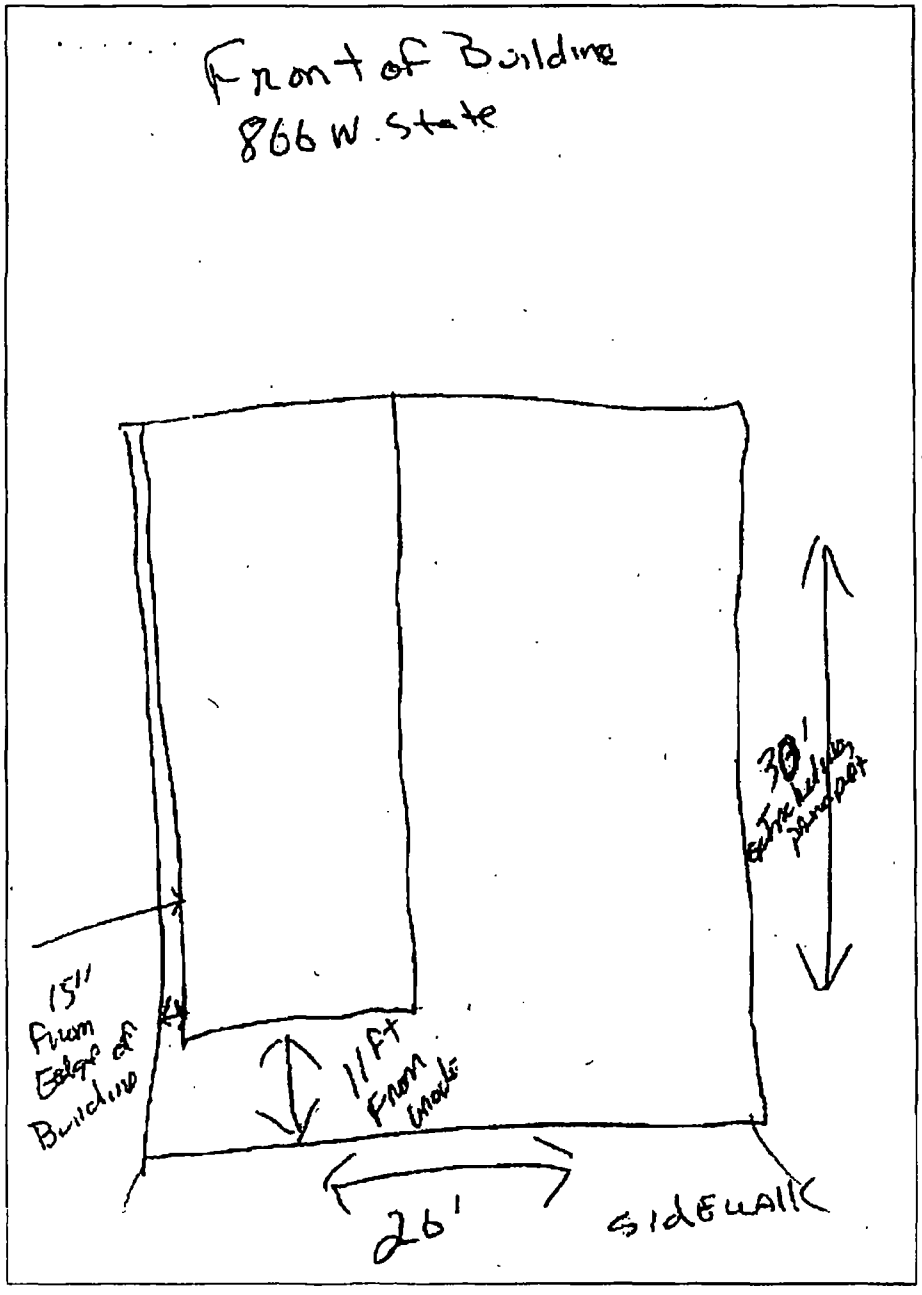

City of Chicago

O2014-3628

Office of the City Clerk

Document Tracking Sheet

Meeting Date:	4/30/2014
Sponsor(s):	Reilly (42)
Type:	Ordinance
Title:	Grant(s) of privilege in public way for North Community Bank - signs
Committee(s) Assignment:	Committee on Transportation and Public Way

ORDINANCE
NORTH COMMUNITY BANK
Acct. No. 87701 - 45
Permit No. 1111656

Be It Ordained by the City Council of the City of Chicago:

SECTION 1. Permission and authority are hereby given and granted to NORTH COMMUNITY BANK, upon the terms and subject to the conditions of this ordinance to maintain and use two (2) sign(s) projecting over the public right-of-way attached to its premises known as 800 N. State St..

Said sign structure(s) measures as follows; along N. State Street:
Two (2) at four (4) feet in length, five (5) feet in height and twelve (12) feet above grade level.

The location of said privilege shall be as shown on prints kept on file with the Department of Business Affairs and Consumer Protection and the Office of the City Clerk.

Said privilege shall be constructed in accordance with plans and specifications approved by the Department of Transportation (Division of Project Development) and Zoning Department - Signs.

This grant of privilege in the public way shall be subject to the provisions of Section 10-28-015 and all other required provisions of the Municipal Code of Chicago.

The grantee shall pay to the City of Chicago as compensation for the privilege #1111656 herein granted the sum of one hundred seventy-five ($175.00) per annum in advance.


A 25% penalty will be added for payments received after due date.

The permit holder agrees to hold the City of Chicago harmless for any damage, relocation or replacement costs associated with damage, relocation or removal of private property caused by the City performing work in the public way.

Authority herein given and granted for a period of five (5) years from and after 01/13/2014.

Alderman _____

Brendan Reilly 42nd Ward

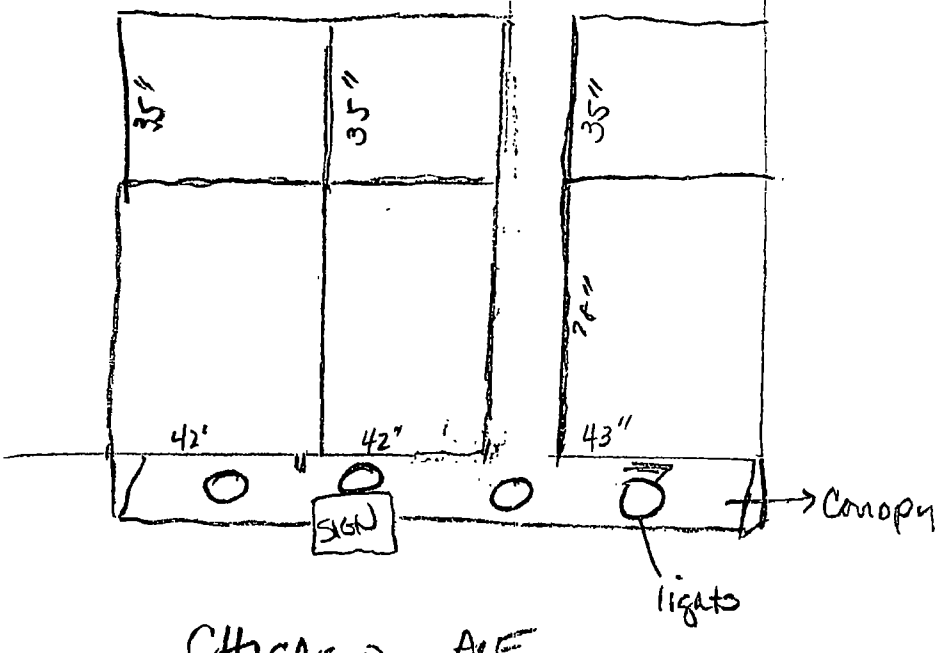

CHICAGO AVE

N SMITH ST.

City of Chicago

O2014-3633

Office of the City Clerk

Document Tracking Sheet

Meeting Date:	4/30/2014
Sponsor(s):	Reilly (42)
Type:	Ordinance
Title:	Grant(s) of privilege in public way for North Community Bank - light fixtures
Committee(s) Assignment:	Committee on Transportation and Public Way

ORDINANCE
NORTH COMMUNITY BANK
Acct. No. 87701 - 45
Permit No. 1111658

Be It Ordained by the City Council of the City of Chicago:

SECTION 1. Permission and authority are hereby given and granted to NORTH COMMUNITY BANK, upon the terms and subject to the conditions of this ordinance to maintain and use, as now constructed, twenty (20) Light Fixture(s) projecting over the public right-of-way adjacent to its premises known as 800 N. State St..

Said Light Fixture(s) at N State St measure(s):
Sixteen (16) at two point six seven (2.67) feet in length, two point zero eight (2.08) feet in width and twelve (12) feet above grade level.

Said Light Fixture(s) at Chicago Ave measure(s):
Four (4) at two point six seven (2.67) feet in length, two point zero eight (2.08) feet in width and twelve (12) feet above grade level.

The location of said privilege shall be as shown on prints kept on file with the Department of Business Affairs and Consumer Protection and the Office of the City Clerk.

Said privilege shall be constructed in accordance with plans and specifications approved by the Department of Transportation (Division of Project Development).

This grant of privilege in the public way shall be subject to the provisions of Section 10-28-015 and all other required provisions of the Municipal Code of Chicago.

The grantee shall pay to the City of Chicago as compensation for the privilege #1111658 herein granted the sum of one hundred seventy ($170.00) per annum in advance.


A 25% penalty will be added for payments received after due date.

The permit holder agrees to hold the City of Chicago harmless for any damage, relocation or replacement costs associated with damage, relocation or removal of private property caused by the City performing work in the public way.

Authority herein given and granted for a period of five (5) years from and after 01/13/2014.

Alderman _____

Brendan Reilly 42nd Ward

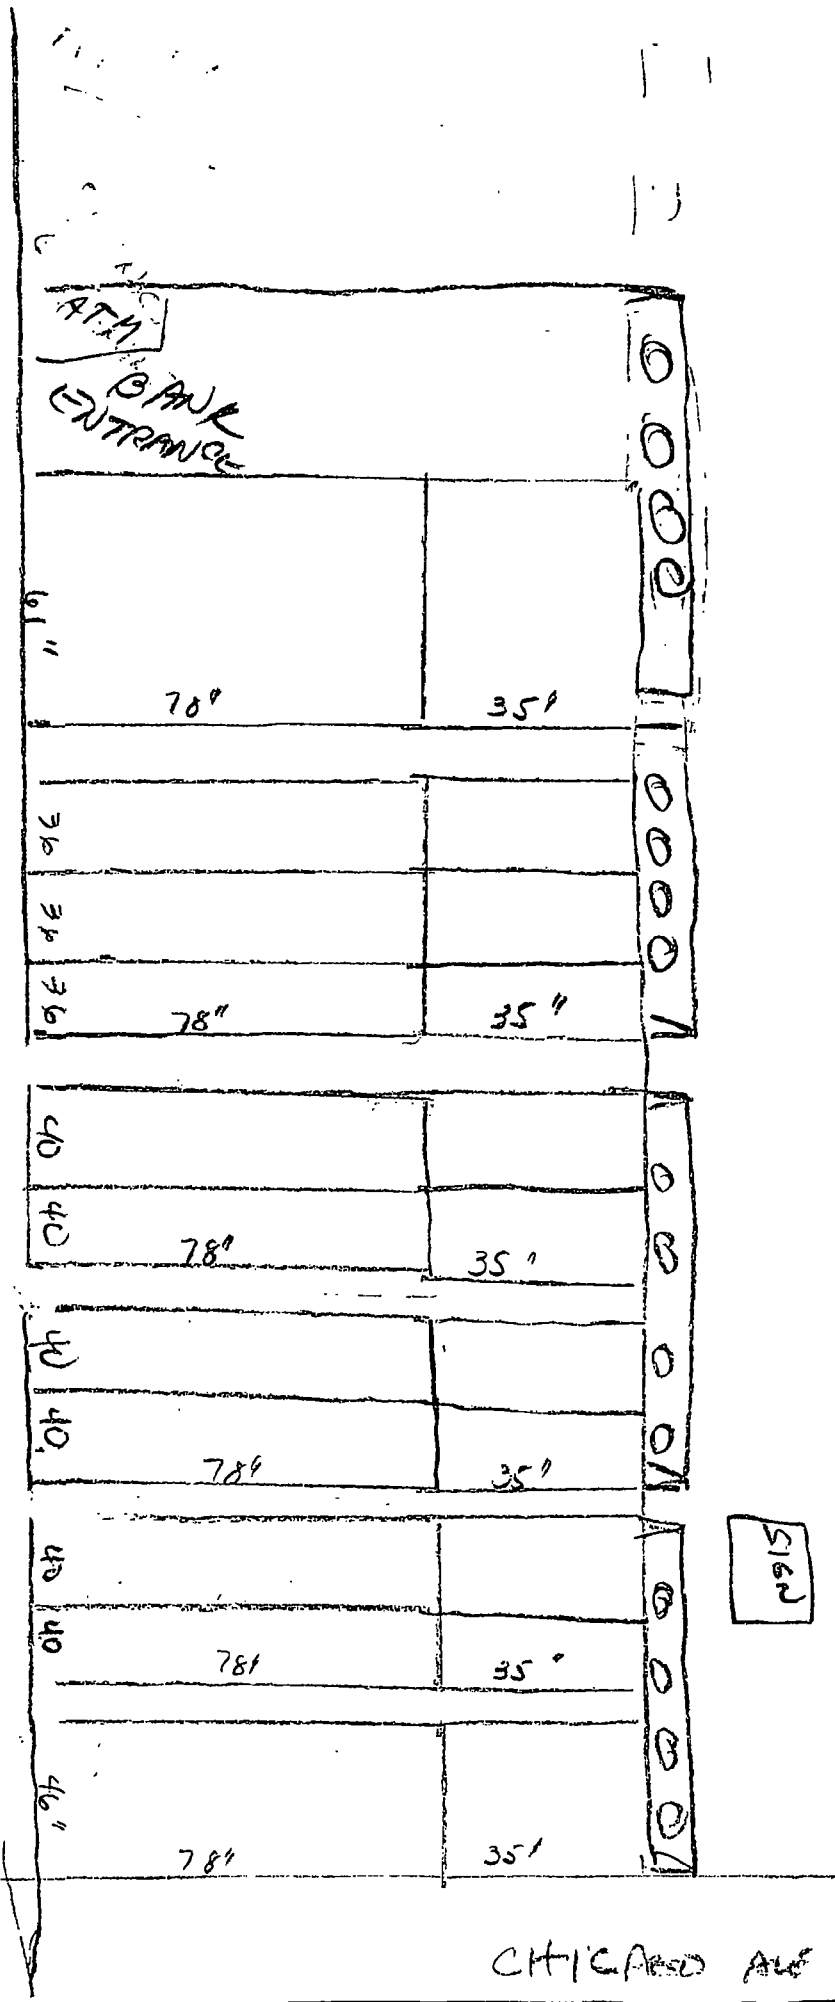
ATM
BANK ENTRANCE
61'
78'
35'
78"
35"
78'
35'
78'
35'
78'
35'

City of Chicago

O2014-3634

Office of the City Clerk

Document Tracking Sheet

Meeting Date:	4/30/2014
Sponsor(s):	Reilly (42)
Type:	Ordinance
Title:	Grant(s) of privilege in public way for Northwestern University/Chicago Campus - Privilege No. 1112343
Committee(s) Assignment:	Committee on Transportation and Public Way

ORDINANCE
NORTHWESTERN UNIVERSITY/CHICAGO CAMPUS
Acct. No. 69296 - 5
Permit No. 1112343

Be It Ordained by the City Council of the City of Chicago:

SECTION 1. Permission and authority are hereby given and granted to NORTHWESTERN UNIVERSITY/CHICAGO CAMPUS, upon the terms and subject to the conditions of this ordinance to maintain and use, as now constructed, eighty (80) Planter(s) projecting over the public right-of-way for beautification purposes adjacent to its premises known as 321 E. Erie St..

Said Planter(s) at E. Erie measure(s):
Eight (8) at one (1) foot in length, and one point three three (1.33) foot in width for a total of ten point six four (10.64) square feet.
Eight (8) at one (1) foot in length, and one point three three (1.33) foot in width for a total of ten point six four (10.64) square feet.
Eight (8) at one (1) foot in length, and one point three three (1.33) foot in width for a total of ten point six four (10.64) square feet.
Eight (8) at one (1) foot in length, and one point three three (1.33) foot in width for a total of ten point six four (10.64) square feet.
Eight (8) at one (1) foot in length, and one point three three (1.33) foot in width for a total of ten point six four (10.64) square feet.

Said Planter(s) at E. Ontario measure(s):
Eight (8) at one (1) foot in length, and one point three three (1.33) foot in width for a total of ten point six four (10.64) square feet.
Eight (8) at one (1) foot in length, and one point three three (1.33) foot in width for a total of ten point six four (10.64) square feet.
Eight (8) at one (1) foot in length, and one point three three (1.33) foot in width for a total of ten point six four (10.64) square feet.
Eight (8) at one (1) foot in length, and one point three three (1.33) foot in width for a total of ten point six four (10.64) square feet.
Eight (8) at one (1) foot in length, and one point three three (1.33) foot in width for a total of ten point six four (10.64) square feet.

Grantee must allow the required clear and unobstructed space for pedestrian passage at all times per rules and regulations approved by the Department of Transportation.

The location of said privilege shall be as shown on prints kept on file with the Department of Business Affairs and Consumer Protection and the Office of the City Clerk.

Said privilege shall be constructed in accordance with plans and specifications approved by the Department of Planning and Development and Department of Transportation (Division of Project Development).

This grant of privilege in the public way shall be subject to the provisions of Section 10-28-015 and all other required provisions of the Municipal Code of Chicago.

The grantee shall pay to the City of Chicago as compensation for the privilege #1112343 herein granted the sum of zero ($.00) per annum in advance.


A 25% penalty will be added for payments received after due date.

The permit holder agrees to hold the City of Chicago harmless for any damage, relocation or replacement costs associated with damage, relocation or removal of private property caused by the City performing work in the public way.

Authority herein given and granted for a period of five (5) years from and after 03/31/2014.

Alderman _____

Brendan Reilly 42nd Ward

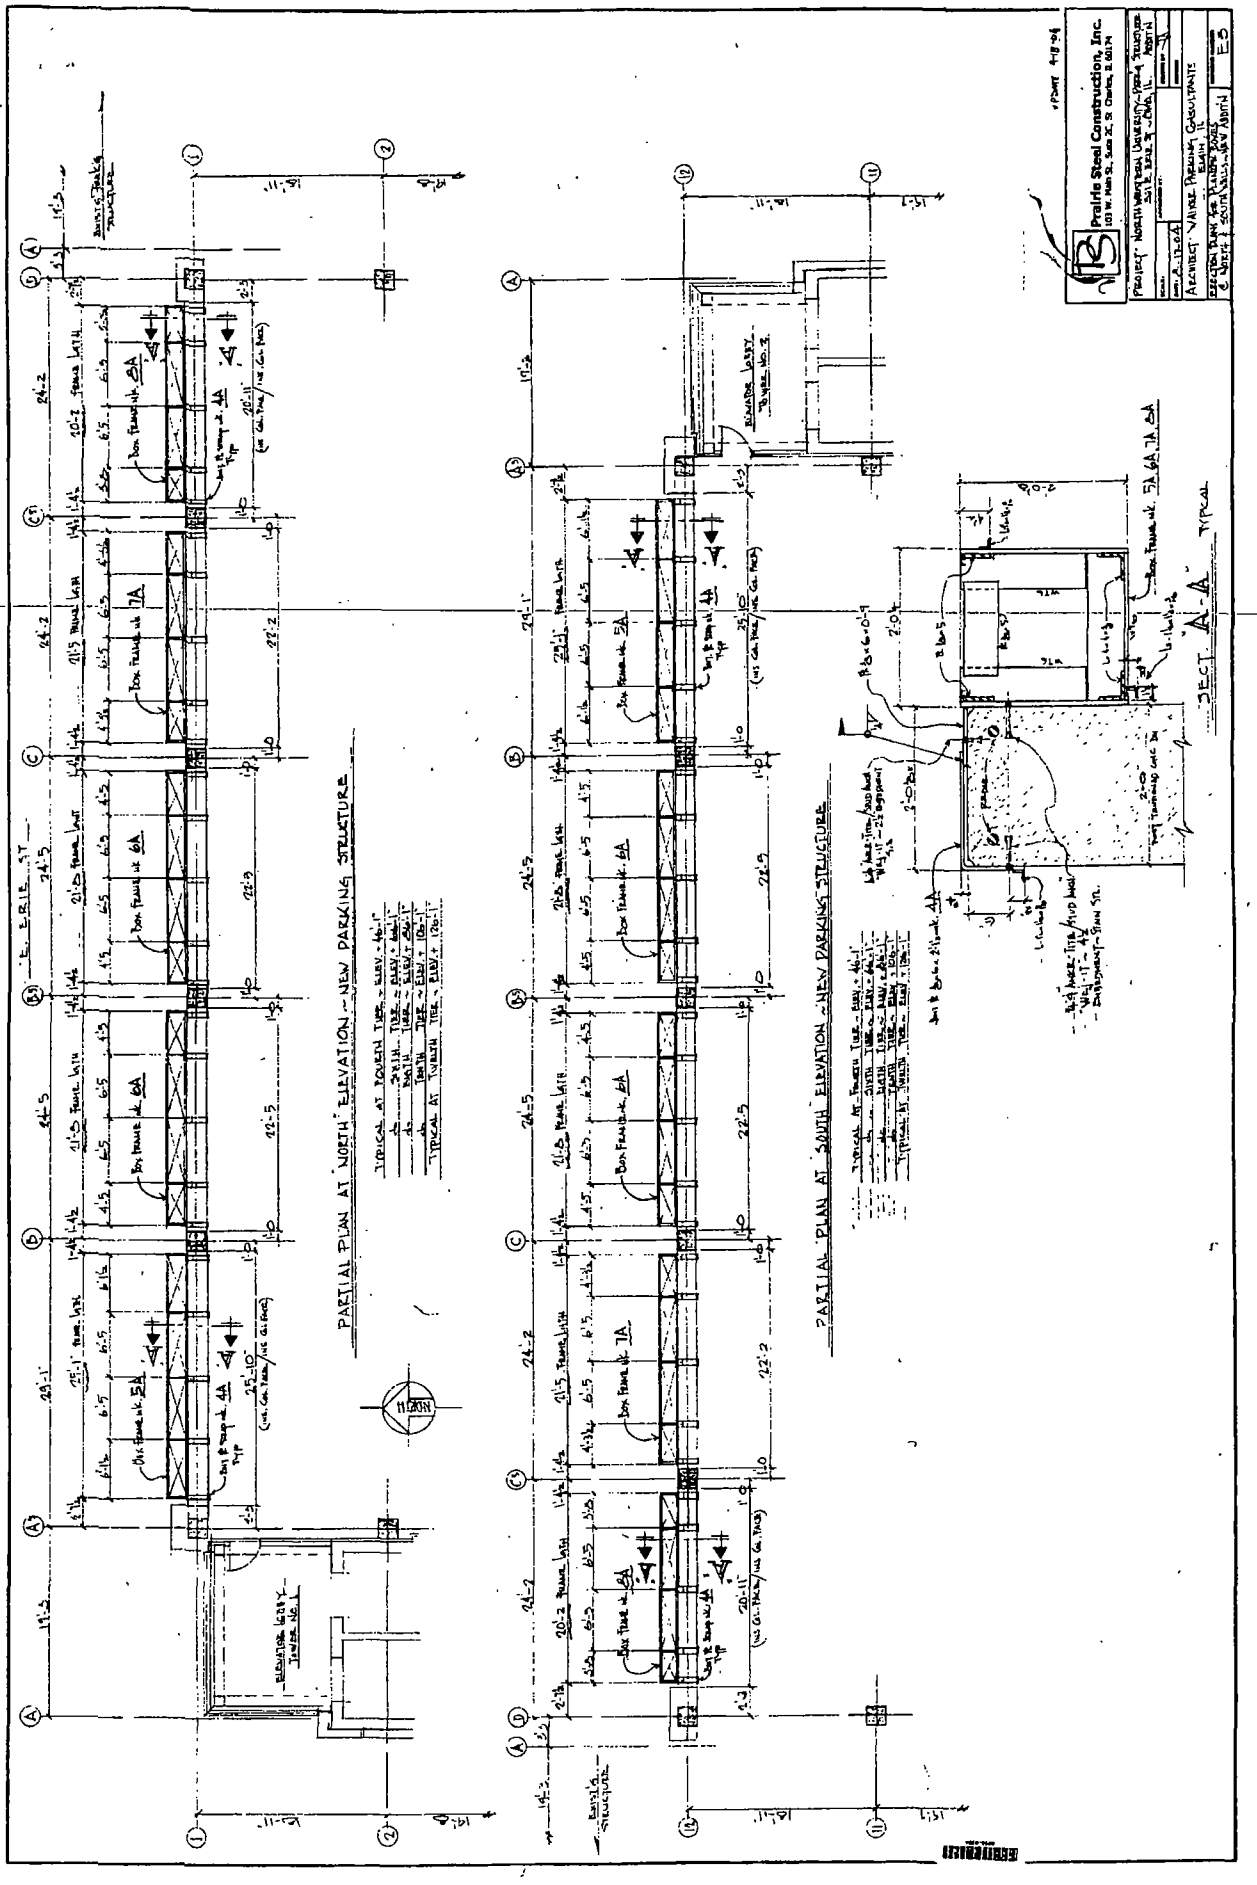
PARTIAL PLAN AT NORTH ELEVATION - NEW PARKING STRUCTURE
PARTIAL PLAN AT SOUTH ELEVATION - NEW PARKING STRUCTURE
SECT A-A
Prairie Steel Construction, Inc.

City of Chicago

O2014-3642

Office of the City Clerk

Document Tracking Sheet

Meeting Date:	4/30/2014
Sponsor(s):	Reilly (42)
Type:	Ordinance
Title:	Grant(s) of privilege in public way for Northwestern University/Chicago Campus - Privilege No. 1112365
Committee(s) Assignment:	Committee on Transportation and Public Way

ORDINANCE
NORTHWESTERN UNIVERSITY/CHICAGO CAMPUS
Acct. No. 69296 - 5
Permit No. 1112365

Be It Ordained by the City Council of the City of Chicago:

SECTION 1. Permission and authority are hereby given and granted to NORTHWESTERN UNIVERSITY/CHICAGO CAMPUS, upon the terms and subject to the conditions of this ordinance to maintain and use, as now constructed, six (6) Planter(s) on the public right-of-way for beautification purposes adjacent to its premises known as 321 E. Erie St..

Said Planter(s) at E. Erie measure(s):
One (1) at twenty-four (24) feet in length, and seven point five (7.5) feet in width for a total of one hundred eighty (180) square feet.
Five (5) at sixteen (16) feet in length, and six (6) feet in width for a total of four hundred eighty (480) square feet.

Grantee must allow the required clear and unobstructed space for pedestrian passage at all times per rules and regulations approved by the Department of Transportation.

The location of said privilege shall be as shown on prints kept on file with the Department of Business Affairs and Consumer Protection and the Office of the City Clerk.

Said privilege shall be constructed in accordance with plans and specifications approved by the Department of Planning and Development and Department of Transportation (Division of Project Development).

This grant of privilege in the public way shall be subject to the provisions of Section 10-28-015 and all other required provisions of the Municipal Code of Chicago.

The grantee shall pay to the City of Chicago as compensation for the privilege #1112365 herein granted the sum of zero ($.00) per annum in advance.

A 25% penalty will be added for payments received after due date.


The permit holder agrees to hold the City of Chicago harmless for any damage, relocation or replacement costs associated with damage, relocation or removal of private property caused by the City performing work in the public way.

Authority herein given and granted for a period of five (5) years from and after 03/31/2014.

Alderman _____

Brendan Reilly 42nd Ward

(Page 2 of 3)

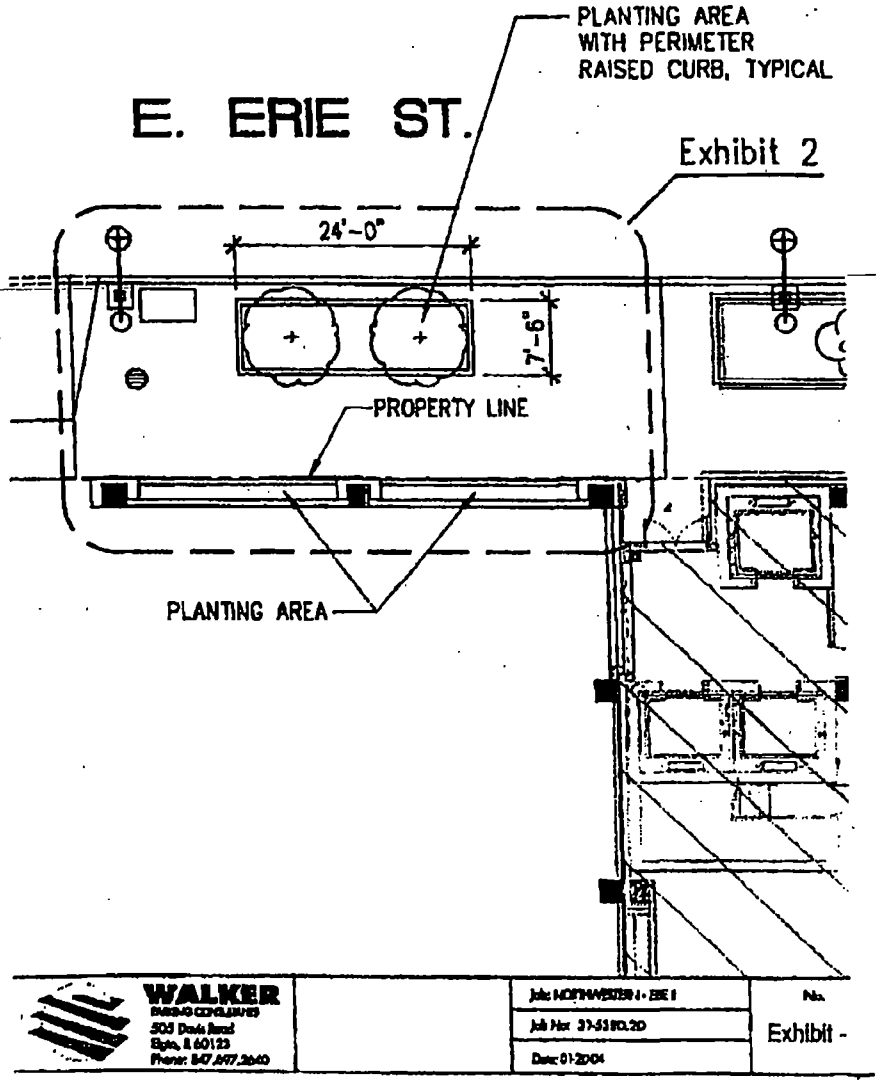
PLANTING AREA
WITH PERIMETER
RAISED CURB, TYPICAL
E. ERIE ST.
Exhibit 2
24'-0"
7'-6"
PROPERTY LINE
PLANTING AREA
WALKER
Exhibit -

City of Chicago

O2014-3646

Office of the City Clerk

Document Tracking Sheet

Meeting Date:	4/30/2014
Sponsor(s):	Reilly (42)
Type:	Ordinance
Title:	Grant(s) of privilege in public way for Oxford OBG Hotel Wacker Chicago LLC
Committee(s) Assignment:	Committee on Transportation and Public Way

ORDINANCE
OXFORD OBG HOTEL WACKER CHICAGO LLC
Acct. No. 317381 - 2
Permit No. 1110415

Be It Ordained by the City Council of the City of Chicago:

SECTION 1. Permission and authority are hereby given and granted to OXFORD OBG HOTEL WACKER CHICAGO LLC, upon the terms and subject to the conditions of this ordinance to maintain and use, as now constructed, one (1) Manhole(s) under the public right-of-way adjacent to its premises known as 111 W. Huron St..

Said Manhole(s) at W Huron measure(s):
One (1) at three (3) feet in length, and one (1) foot in width for a total of three (3) square feet.

The location of said privilege shall be as shown on prints kept on file with the Department of Business Affairs and Consumer Protection and the Office of the City Clerk.

Said privilege shall be constructed in accordance with plans and specifications approved by the Department of Transportation (Office of Underground Coordination) and Department of Water Management.

This grant of privilege in the public way shall be subject to the provisions of Section 10-28-015 and all other required provisions of the Municipal Code of Chicago.

The grantee shall pay to the City of Chicago as compensation for the privilege #1110415 herein granted the sum of four hundred ($400.00) per annum in advance.


A 25% penalty will be added for payments received after due date.

The permit holder agrees to hold the City of Chicago harmless for any damage, relocation or replacement costs associated with damage, relocation or removal of private property caused by the City performing work in the public way.

Authority herein given and granted for a period of five (5) years from and after 01/13/2014.

Alderman _____

Brendan Reilly 42nd Ward

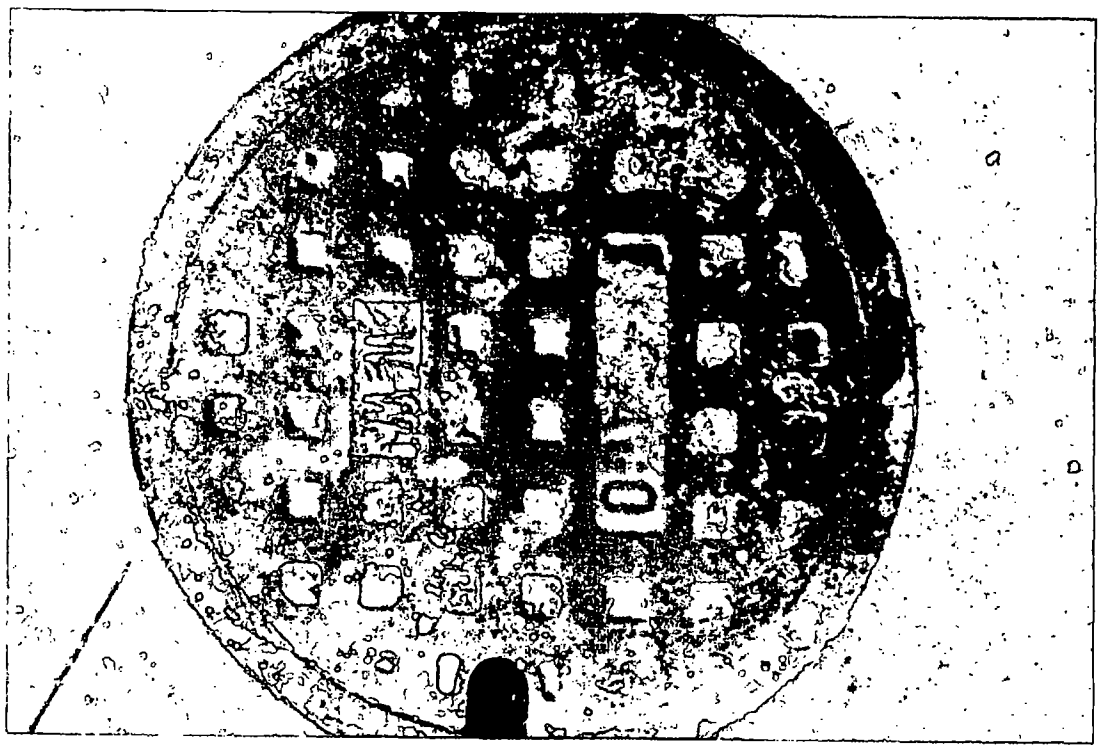

City of Chicago

O2014-3651

Office of the City Clerk

Document Tracking Sheet

Meeting Date:	4/30/2014
Sponsor(s):	Reilly (42)
Type:	Ordinance
Title:	Grant(s) of privilege in public way for Starbucks Coffee No. 223
Committee(s) Assignment:	Committee on Transportation and Public Way

ORDINANCE
STARBUCKS COFFEE #223
Acct. No. 63414 - 14
Permit No. 1112470

Be It Ordained by the City Council of the City of Chicago:

SECTION 1. Permission and authority are hereby given and granted to STARBUCKS COFFEE #223, upon the terms and subject to the conditions of this ordinance to maintain and use one (1) sign(s) projecting over the public right-of-way attached to its premises known as 600 N. State St..

Said sign structure(s) measures as follows; along N State St:
One (1) at four (4) feet in length, five (5) feet in height and twelve (12) feet above grade level.

The location of said privilege shall be as shown on prints kept on file with the Department of Business Affairs and Consumer Protection and the Office of the City Clerk.

Said privilege shall be constructed in accordance with plans and specifications approved by the Department of Transportation (Division of Project Development) and Zoning Department - Signs.

This grant of privilege in the public way shall be subject to the provisions of Section 10-28-015 and all other required provisions of the Municipal Code of Chicago.

The grantee shall pay to the City of Chicago as compensation for the privilege #1112470 herein granted the sum of one hundred ($100.00) per annum in advance.


A 25% penalty will be added for payments received after due date.

The permit holder agrees to hold the City of Chicago harmless for any damage, relocation or replacement costs associated with damage, relocation or removal of private property caused by the City performing work in the public way.


Authority herein given and granted for a period of five (5) years from and after 03/18/2014.

Alderman _____

Brendan Reilly 42nd Ward

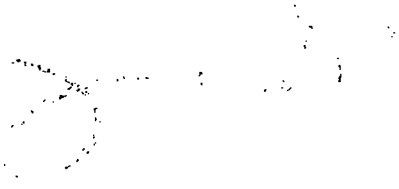

STARBUCKS
600 N. STATE

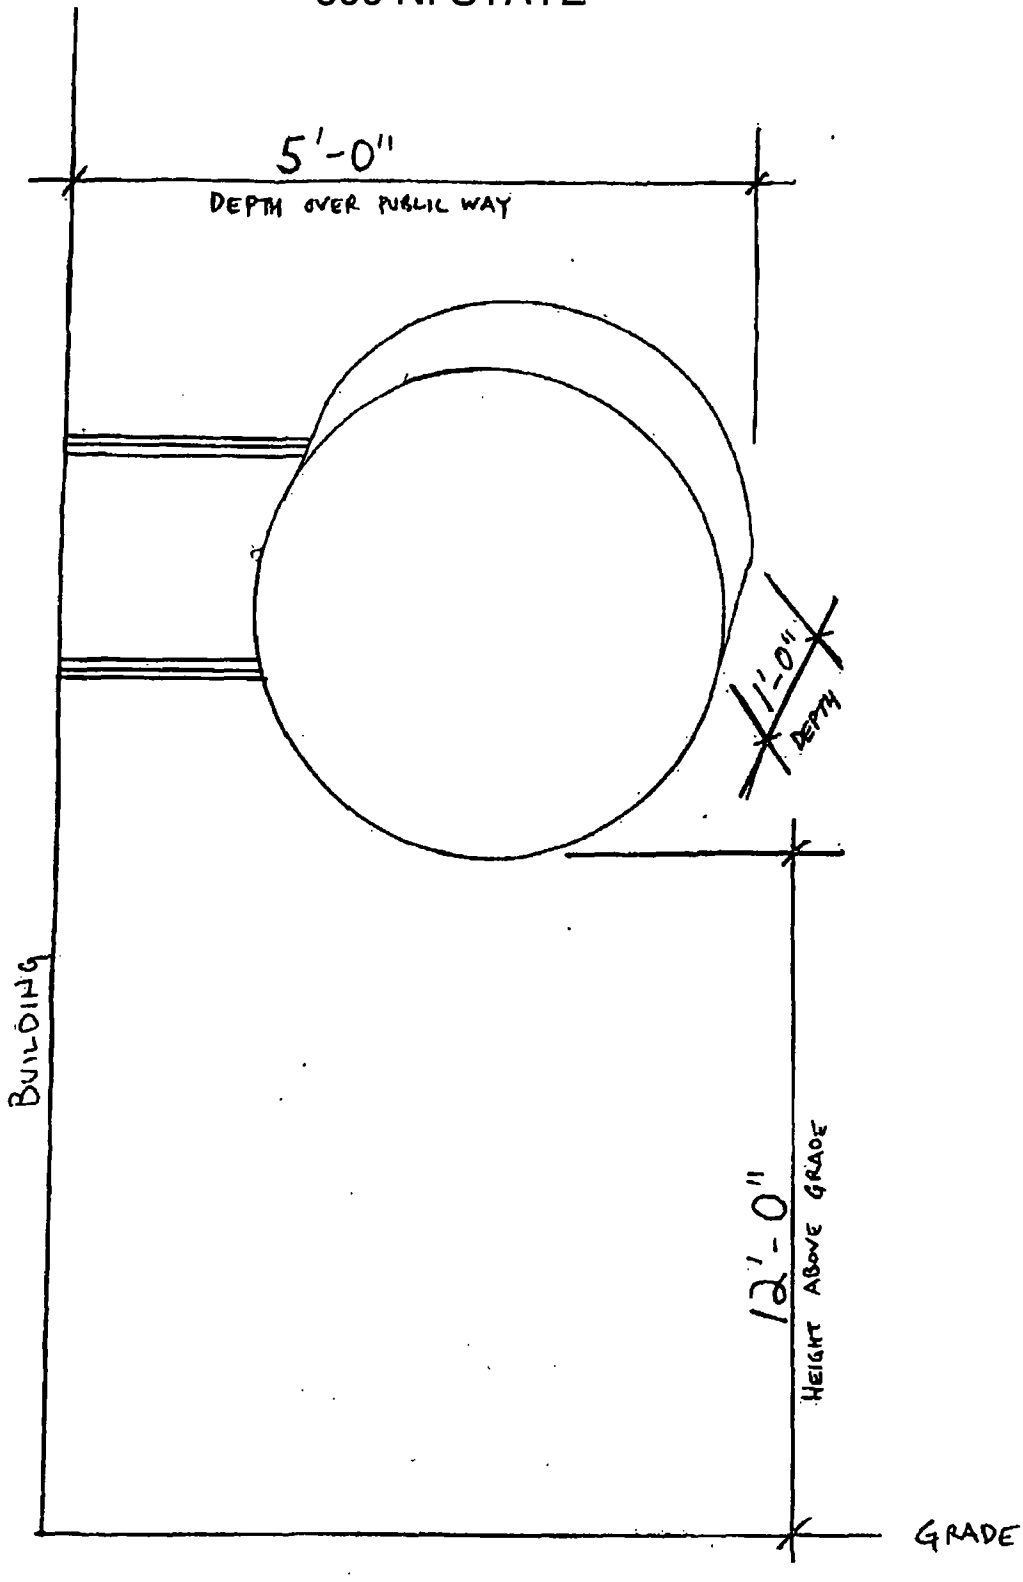

City of Chicago

O2014-3652

Office of the City Clerk

Document Tracking Sheet

Meeting Date:	4/30/2014
Sponsor(s):	Reilly (42)
Type:	Ordinance
Title:	Grant(s) of privilege in public way for Starbucks Coffee No. 10594
Committee(s) Assignment:	Committee on Transportation and Public Way

ORDINANCE
STARBUCKS COFFEE #10594
Acct. No. 63414 - 115
Permit No. 1112468

Be It Ordained by the City Council of the City of Chicago:

SECTION 1. Permission and authority are hereby given and granted to STARBUCKS COFFEE #10594, upon the terms and subject to the conditions of this ordinance to maintain and use one (1) sign(s) projecting over the public right-of-way attached to its premises known as 39 S. La Salle St..

Said sign structure(s) measures as follows; along S. La Salle Street:
One (1) at nine point two five (9.25) feet in length, two point three three (2.33) feet in height and ten (10) feet above grade level.

The location of said privilege shall be as shown on prints kept on file with the Department of Business Affairs and Consumer Protection and the Office of the City Clerk.

Said privilege shall be constructed in accordance with plans and specifications approved by the Department of Transportation (Division of Project Development) and Zoning Department - Signs.

This grant of privilege in the public way shall be subject to the provisions of Section 10-28-015 and all other required provisions of the Municipal Code of Chicago.

The grantee shall pay to the City of Chicago as compensation for the privilege #1112468 herein granted the sum of one hundred ($100.00) per annum in advance.

A 25% penalty will be added for payments received after due date.


The permit holder agrees to hold the City of Chicago harmless for any damage, relocation or replacement costs associated with damage, relocation or removal of private property caused by the City performing work in the public way.

Authority herein given and granted for a period of five (5) years from and after 03/18/2014.

Alderman _____

Brendan Reilly 42nd Ward

STARBUCKS
39 S. LASALLE

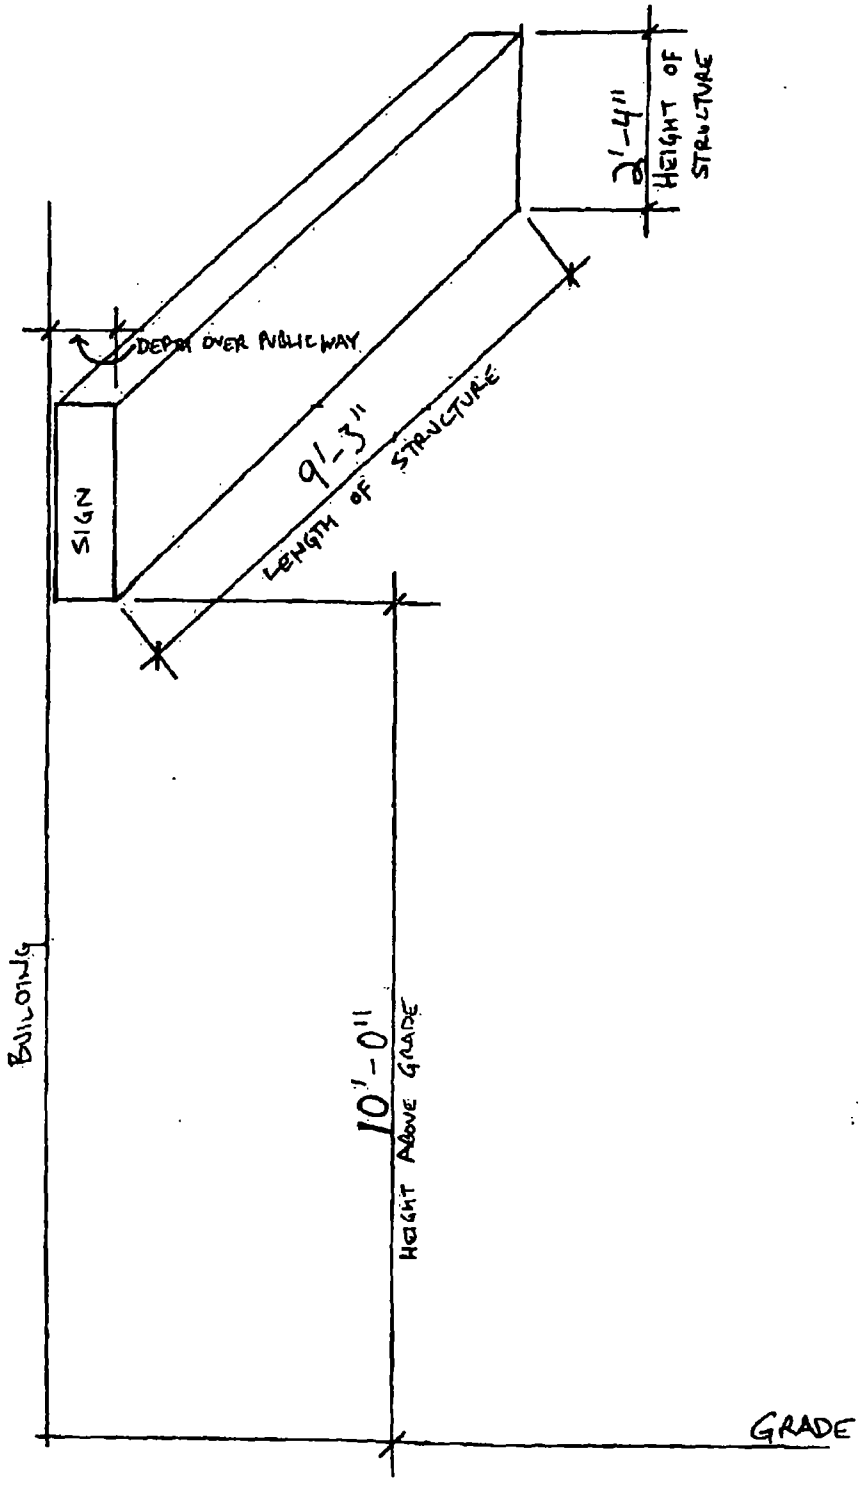

City of Chicago

O2014-3655

Office of the City Clerk

Document Tracking Sheet

Meeting Date:	4/30/2014
Sponsor(s):	Reilly (42)
Type:	Ordinance
Title:	Grant(s) of privilege in public way for Sydell Freehand Chicago LLC - planters
Committee(s) Assignment:	Committee on Transportation and Public Way

ORDINANCE
SYDELL FREEHAND CHICAGO, LLC
Acct. No. 389523 - 1
Permit No. 1112372

Be It Ordained by the City Council of the City of Chicago:

SECTION 1. Permission and authority are hereby given and granted to SYDELL FREEHAND CHICAGO, LLC, upon the terms and subject to the conditions of this ordinance to construct, install, maintain and use two (2) Planter(s) on the public right-of-way for beautification purposes adjacent to its premises known as 19 E. Ohio St..

Said Planter(s) at E. Ohio Street measure(s):
Two (2) at three (3) feet in length, and three point one seven (3.17) feet in width for a total of nineteen point zero two (19.02) square feet.

Grantee must allow the required clear and unobstructed space for pedestrian passage at all times per rules and regulations approved by the Department of Transportation.

The location of said privilege shall be as shown on prints kept on file with the Department of Business Affairs and Consumer Protection and the Office of the City Clerk.

Said privilege shall be constructed in accordance with plans and specifications approved by the Department of Planning and Development and Department of Transportation (Division of Project Development).

This grant of privilege in the public way shall be subject to the provisions of Section 10-28-015 and all other required provisions of the Municipal Code of Chicago.

The grantee shall pay to the City of Chicago as compensation for the privilege #1112372 herein granted the sum of zero ($.00) per annum in advance.


A 25% penalty will be added for payments received after due date.

The permit holder agrees to hold the City of Chicago harmless for any damage, relocation or replacement costs associated with damage, relocation or removal of private property caused by the City performing work in the public way.

Authority herein given and granted for a period of five (5) years from and after Date of Passage.

Alderman _____

Brendan Reilly 42nd Ward

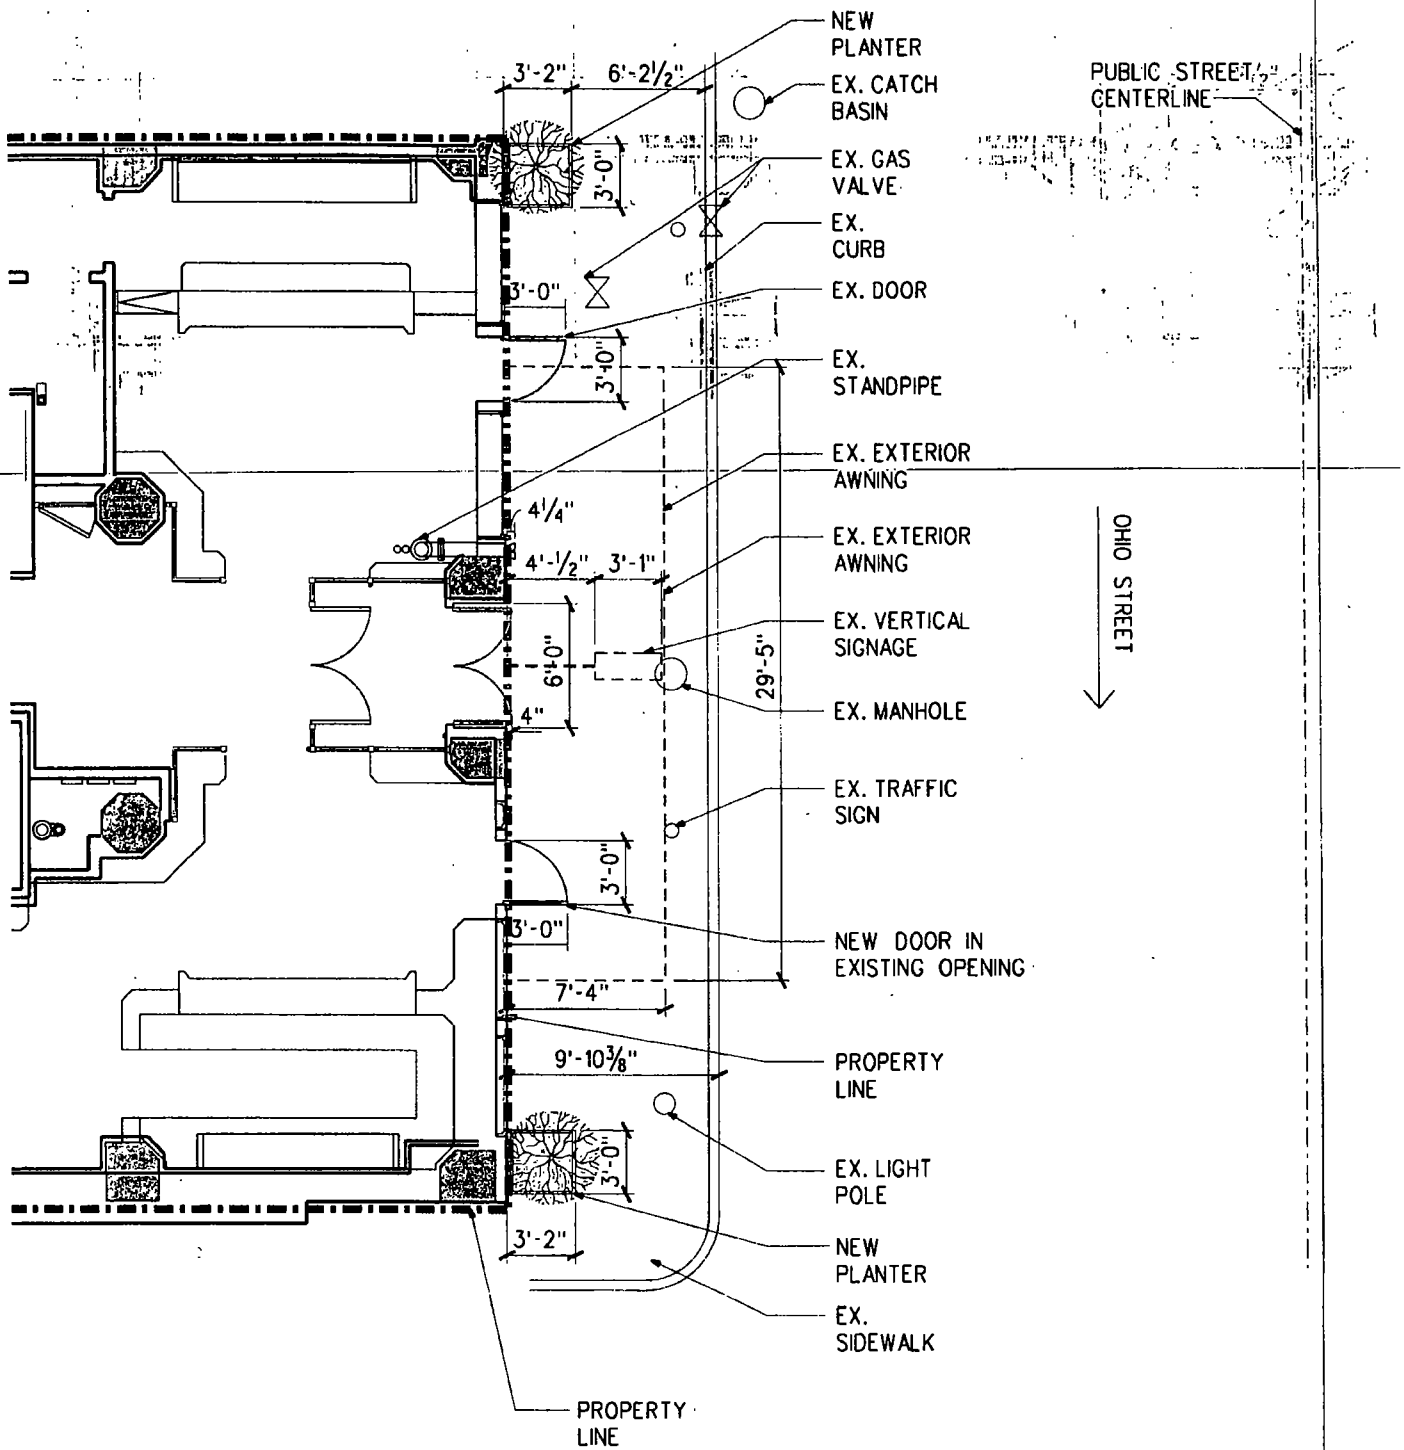

Freehand

DSK-01 PUBLIC RIGHT OF WAY

SCALE: 1/8" =1'-0"

SYDELL FREEHAND CHICAGO LLC - LOBBY ENTRY, GROUND LEVEL - VALERIO DEWALT TRAIN ASSOC. 03-26-2014
30 W. 26TH ST, NEW YORK, NY 10010

City of Chicago

O2014-3661

Office of the City Clerk

Document Tracking Sheet

Meeting Date:	4/30/2014
Sponsor(s):	Reilly (42)
Type:	Ordinance
Title:	Grant(s) of privilege in public way for Sydell Freehand Chicago LLC - door swings
Committee(s) Assignment:	Committee on Transportation and Public Way

ORDINANCE
SYDELL FREEHAND CHICAGO, LLC
Acct. No. 389523 - 1
Permit No. 1112373

Be It Ordained by the City Council of the City of Chicago:

SECTION 1. Permission and authority are hereby given and granted to SYDELL FREEHAND CHICAGO, LLC, upon the terms and subject to the conditions of this ordinance to construct, install, maintain and use four (4) Door Swing(s) on the public right-of-way adjacent to its premises known as 19 E. Ohio St..

Said Door Swing(s) at E. Ohio Street (Front Door) measure(s):
One (1) at six (6) feet in length, and point three three (.33) feet in width for a total of one point nine eight (1.98) square feet.

Said Door Swing(s) at E. Ohio Street (Side Front Door) measure(s):
Two (2) at three (3) feet in length, and three (3) feet in width for a total of eighteen (18) square feet.

Said Door Swing(s) at E. Ohio Street (Rear Exit Door) measure(s):
One (1) at three (3) feet in length, and three (3) feet in width for a total of nine (9) square feet.

The location of said privilege shall be as shown on prints kept on file with the Department of Business Affairs and Consumer Protection and the Office of the City Clerk.

Said privilege shall be constructed in accordance with plans and specifications approved by the Department of Transportation (Division of Project Development).

This grant of privilege in the public way shall be subject to the provisions of Section 10-28-015 and all other required provisions of the Municipal Code of Chicago.

The grantee shall pay to the City of Chicago as compensation for the privilege #1112373 herein granted the sum of three hundred ($300.00) per annum in advance.


A 25% penalty will be added for payments received after due date.

The permit holder agrees to hold the City of Chicago harmless for any damage, relocation or replacement costs associated with damage, relocation or removal of private property caused by the City performing work in the public way.

Authority herein given and granted for a period of five (5) years from and after Date of Passage.

Alderman _____

Brendan Reilly 42nd Ward

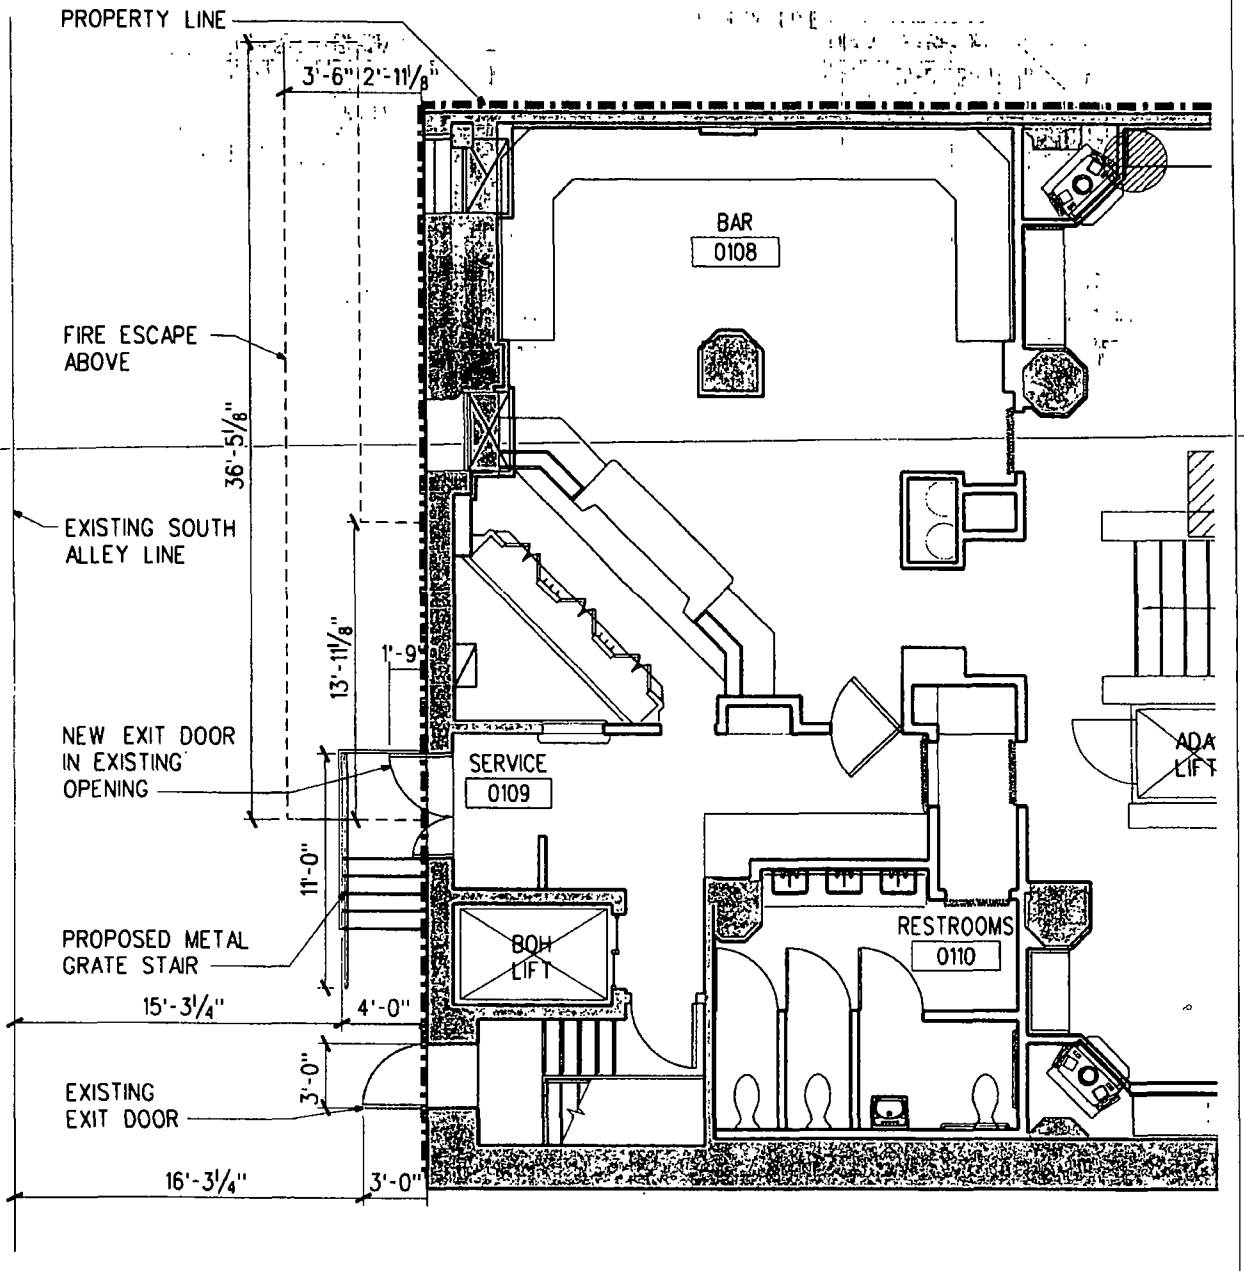

Freehand

DSK-02 PUBLIC RIGHT OF WAY

SCALE: 1/8" =1'-0"

SYDELL FREEHAND CHICAGO LLC - ALLEY ENTRY, GROUND LEVEL - VALERIO DEWALT TRAIN ASSOC. 03-26-2014
30 W. 26TH ST, NEW YORK, NY 10010

City of Chicago

O2014-3666

Office of the City Clerk

Document Tracking Sheet

Meeting Date:	4/30/2014
Sponsor(s):	Reilly (42)
Type:	Ordinance
Title:	Grant(s) of privilege in public way for Sydell Freehand Chicago LLC - fire escape
Committee(s) Assignment:	Committee on Transportation and Public Way

ORDINANCE
SYDELL FREEHAND CHICAGO, LLC
Acct. No. 389523 - 1
Permit No. 1112375

Be It Ordained by the City Council of the City of Chicago:

SECTION 1. Permission and authority are hereby given and granted to SYDELL FREEHAND CHICAGO, LLC, upon the terms and subject to the conditions of this ordinance to maintain and use, as now constructed, one (1) Fire Escape(s) projecting over the public right-of-way adjacent to its premises known as 19 E. Ohio St..

Said Fire Escape(s) at E. Ohio Street (Rear) measure(s):
One (1) at thirty-six point five (36.5) feet in length, and three point five (3.5) feet in width for a total of one hundred twenty-seven point seven five (127.75) square feet.

The location of said privilege shall be as shown on prints kept on file with the Department of Business Affairs and Consumer Protection and the Office of the City Clerk.

Said privilege shall be constructed in accordance with plans and specifications approved by the Department of Transportation (Division of Project Development).

This grant of privilege in the public way shall be subject to the provisions of Section 10-28-015 and all other required provisions of the Municipal Code of Chicago.

The grantee shall pay to the City of Chicago as compensation for the privilege #1112375 herein granted the sum of four hundred ($400.00) per annum in advance.


A 25% penalty will be added for payments received after due date.

The permit holder agrees to hold the City of Chicago harmless for any damage, relocation or replacement costs associated with damage, relocation or removal of private property caused by the City performing work in the public way.

Authority herein given and granted for a period of five (5) years from and after Date of Passage.

Alderman _____

Brendan Reilly 42nd Ward

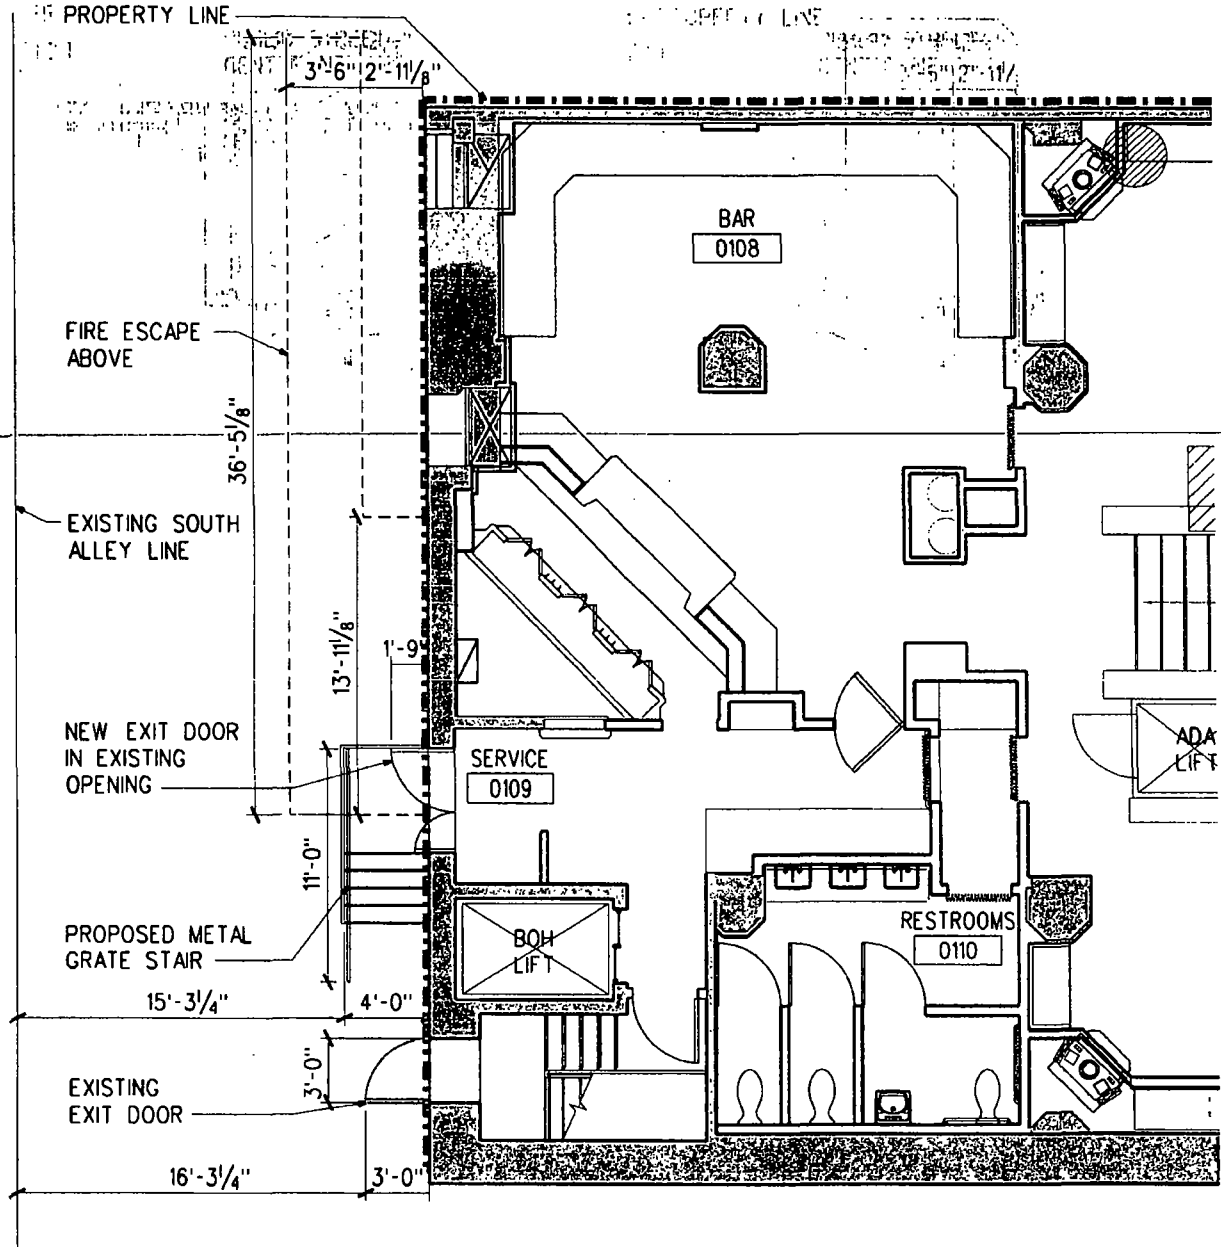

Freehand

DSK-02 PUBLIC RIGHT OF WAY

SCALE: 1/8" =1'-0"

SYDELL FREEHAND CHICAGO LLC - ALLEY ENTRY, GROUND LEVEL - VALERIO DEWALT TRAIN ASSOC. 03-26-2014
30 W. 26TH ST, NEW YORK, NY 10010

City of Chicago

O2014-3669

Office of the City Clerk

Document Tracking Sheet

Meeting Date:	4/30/2014
Sponsor(s):	Reilly (42)
Type:	Ordinance
Title:	Grant(s) of privilege in public way for Sydell Freehand Chicago LLC - siamese connections
Committee(s) Assignment:	Committee on Transportation and Public Way

ORDINANCE
SYDELL FREEHAND CHICAGO, LLC
Acct. No. 389523 - 1
Permit No. 1112376

Be It Ordained by the City Council of the City of Chicago:

SECTION 1. Permission and authority are hereby given and granted to SYDELL FREEHAND CHICAGO, LLC, upon the terms and subject to the conditions of this ordinance to maintain and use, as now constructed, two (2) Siamese Connection(s) projecting over the public right-of-way adjacent to its premises known as 19 E. Ohio St..

Said Siamese Connection(s) at E. Ohio Street measure(s):
Two (2) at one (1) foot in length, and point four two (.42) feet in width for a total of point eight four (.84) square feet.

The location of said privilege shall be as shown on prints kept on file with the Department of Business Affairs and Consumer Protection and the Office of the City Clerk.

Said privilege shall be constructed in accordance with plans and specifications approved by the Department of Transportation (Division of Project Development).

This grant of privilege in the public way shall be subject to the provisions of Section 10-28-015 and all other required provisions of the Municipal Code of Chicago.

The grantee shall pay to the City of Chicago as compensation for the privilege #1112376 herein granted the sum of eight hundred ($800.00) per annum in advance.


A 25% penalty will be added for payments received after due date.

The permit holder agrees to hold the City of Chicago harmless for any damage, relocation or replacement costs associated with damage, relocation or removal of private property caused by the City performing work in the public way.

Authority herein given and granted for a period of five (5) years from and after Date of Passage.

Alderman _____

Brendan Reilly 42nd Ward

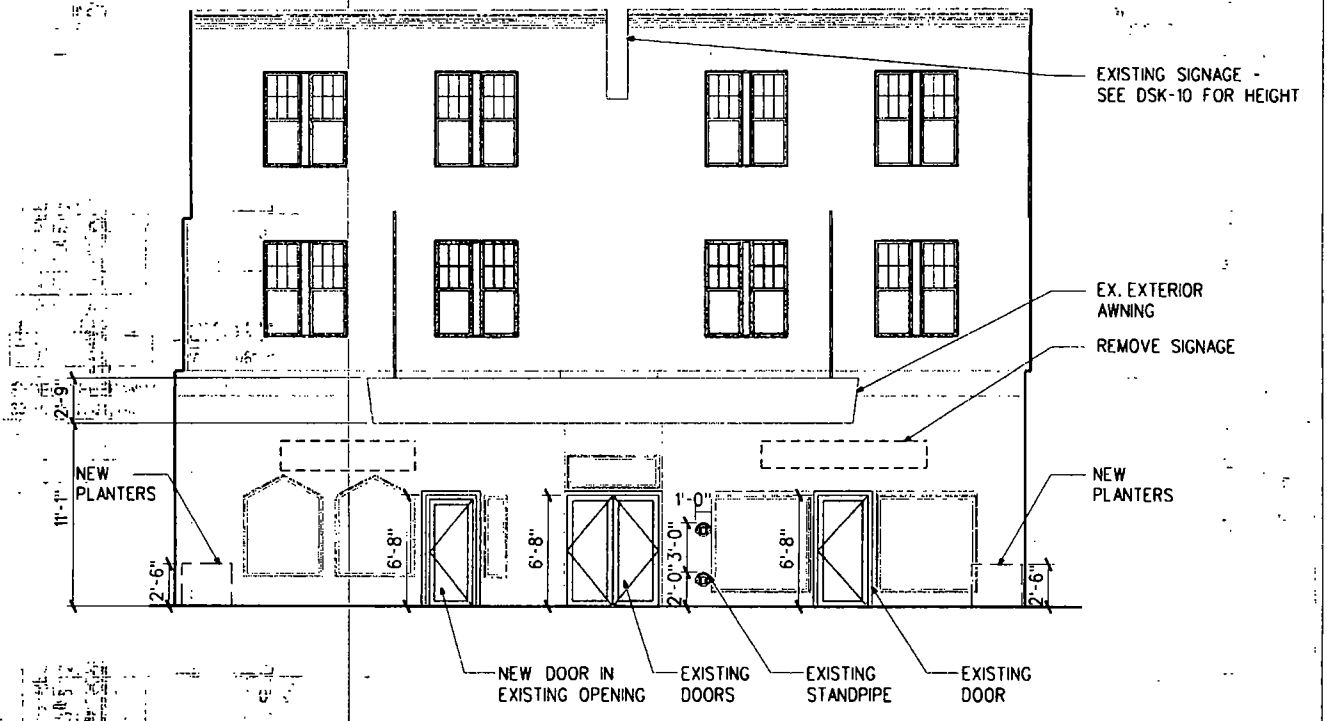

Freehand

DSK-04 PUBLIC RIGHT OF WAY

SCALE: 1/8" =1'-0"

SYDELL FREEHAND CHICAGO LLC - LOBBY ENTRY, GROUND LEVEL - VALERIO DEWALT TRAIN ASSOC. 03-26-2014
30 W. 26TH ST, NEW YORK, NY 10010

City of Chicago

O2014-3672

Office of the City Clerk

Document Tracking Sheet

Meeting Date:	4/30/2014
Sponsor(s):	Reilly (42)
Type:	Ordinance
Title:	Grant(s) of privilege in public way for Tree Studios LLC
Committee(s) Assignment:	Committee on Transportation and Public Way

ORDINANCE
TREE STUDIOS, LLC
Acct. No. 274957 - 1
Permit No. 1112259

Be It Ordained by the City Council of the City of Chicago:

SECTION 1. Permission and authority are hereby given and granted to TREE STUDIOS, LLC, upon the terms and subject to the conditions of this ordinance to maintain and use, as now constructed, one (1) Manhole(s) under the public right-of-way adjacent to its premises known as 3 E. Ontario St..

Said Manhole(s) at E. ONTARIO ST measure(s):
One (1) at one (1) foot in length, and three (3) feet in width for a total of three (3) square feet.

The location of said privilege shall be as shown on prints kept on file with the Department of Business Affairs and Consumer Protection and the Office of the City Clerk.

Said privilege shall be constructed in accordance with plans and specifications approved by the Department of Transportation (Office of Underground Coordination) and Department of Water Management.

This grant of privilege in the public way shall be subject to the provisions of Section 10-28-015 and all other required provisions of the Municipal Code of Chicago.

The grantee shall pay to the City of Chicago as compensation for the privilege #1112259 herein granted the sum of four hundred ($400.00) per annum in advance.


A 25% penalty will be added for payments received after due date.

The permit holder agrees to hold the City of Chicago harmless for any damage, relocation or replacement costs associated with damage, relocation or removal of private property caused by the City performing work in the public way.

Authority herein given and granted for a period of five (5) years from and after 03/31/2014.

Alderman _____

Brendan Reilly 42nd Ward

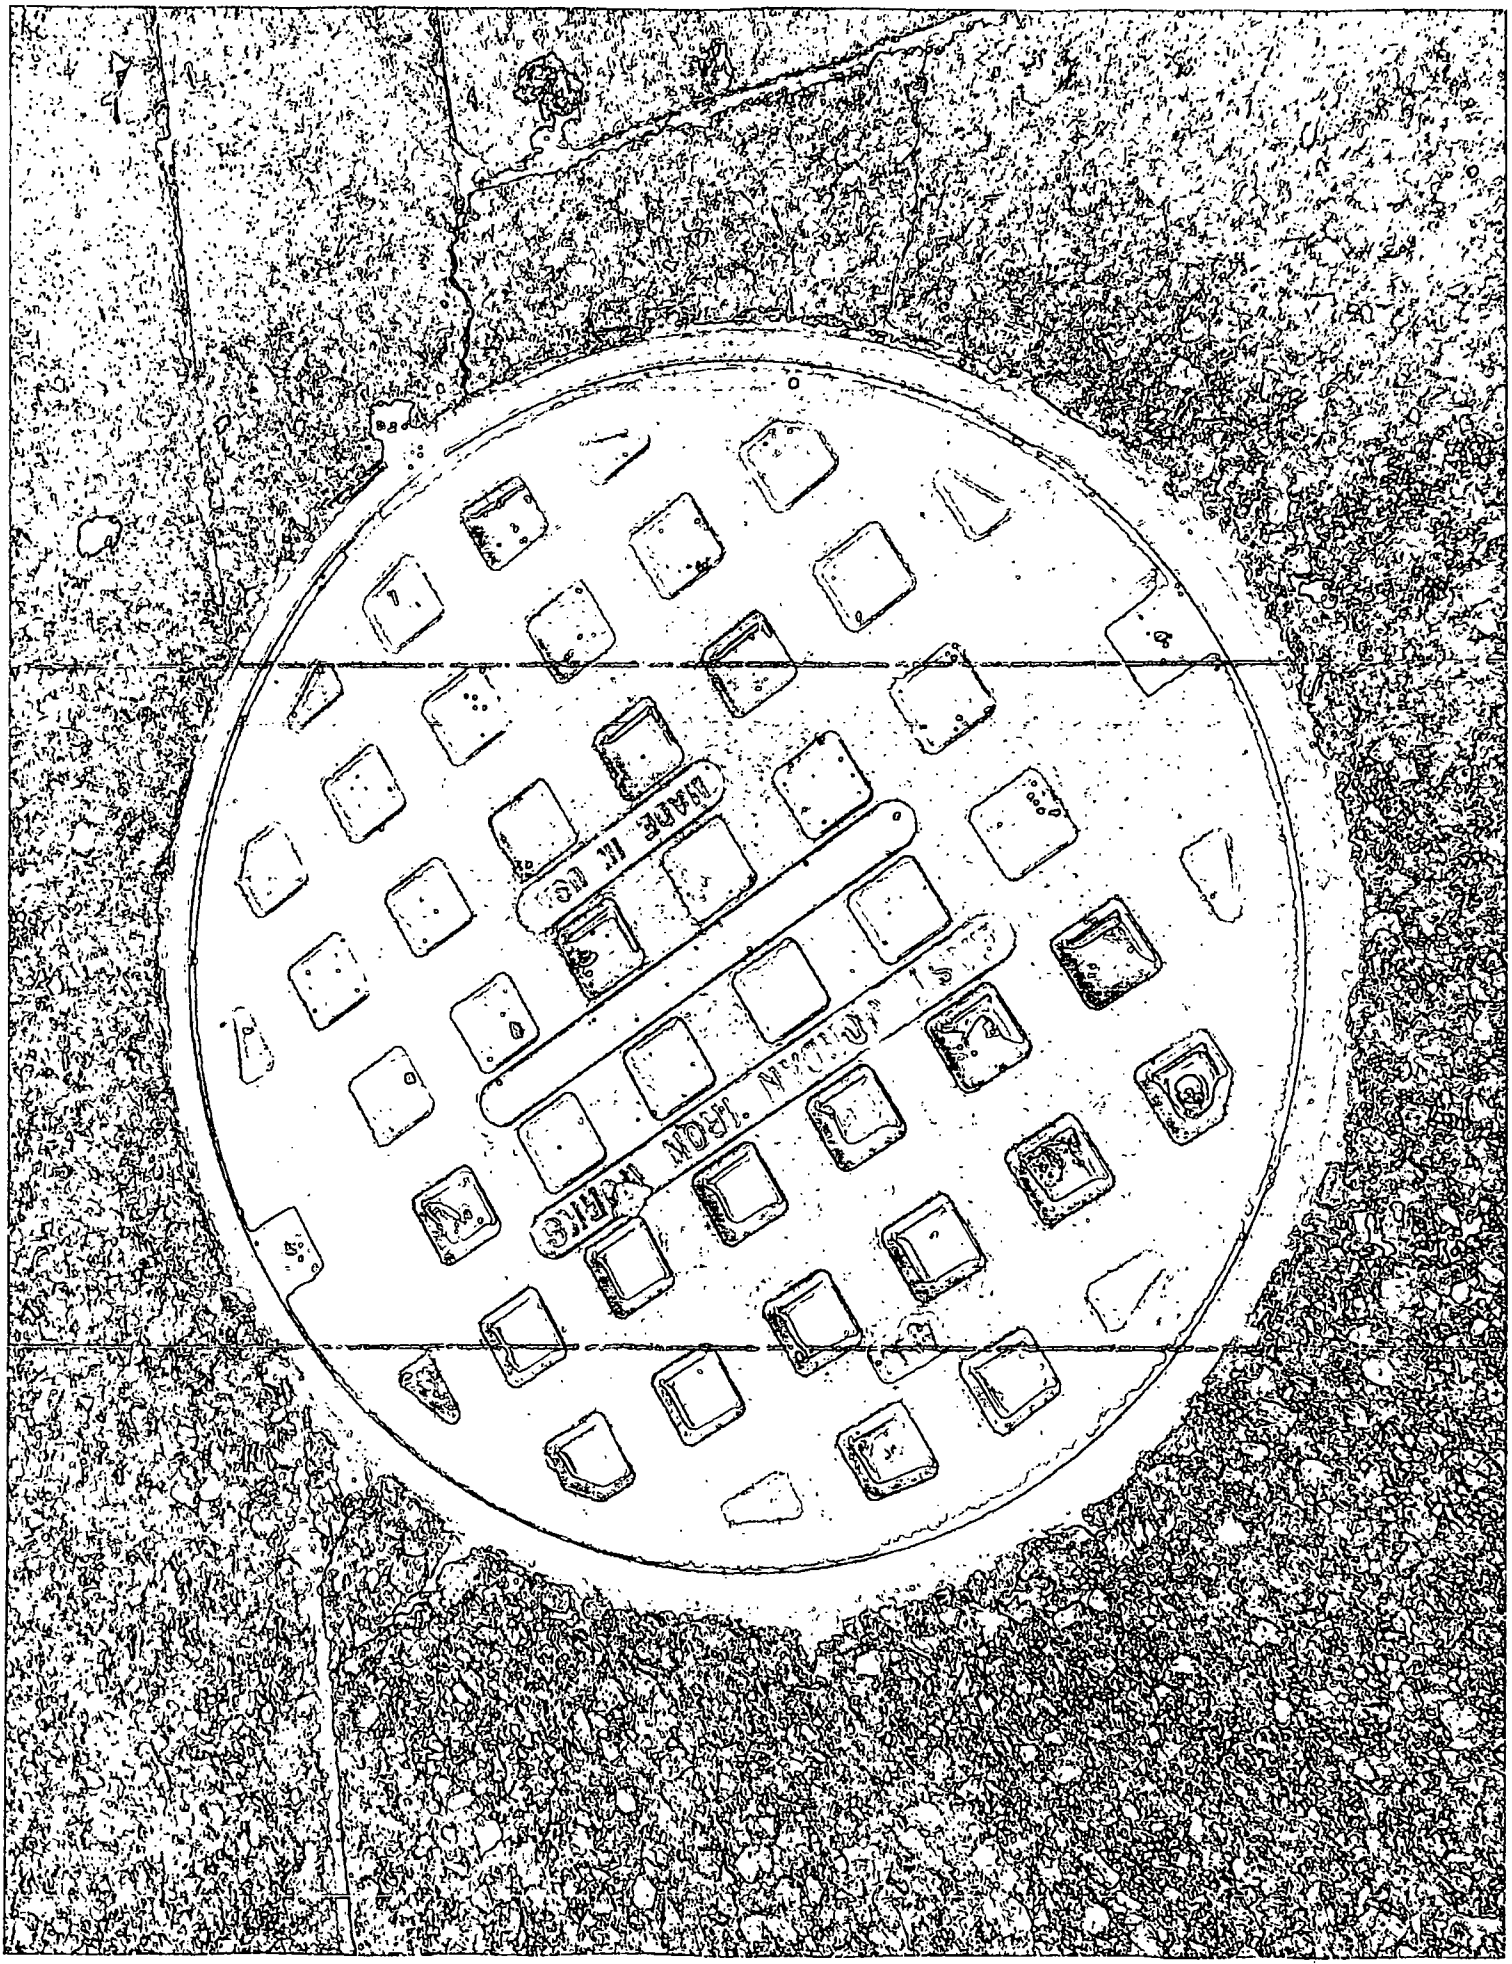
MADE IN USA
SEWER FROM NEW

City of Chicago

O2014-3674

Office of the City Clerk

Document Tracking Sheet

Meeting Date:	4/30/2014
Sponsor(s):	Reilly (42)
Type:	Ordinance
Title:	Grant(s) of privilege in public way for 30 East Adams Building LLC
Committee(s) Assignment:	Committee on Transportation and Public Way

ORDINANCE
30 EAST ADAMS BUILDING LLC.
Acct. No. 269807 - 1
Permit No. 1112553

Be It Ordained by the City Council of the City of Chicago:

SECTION 1. Permission and authority are hereby given and granted to 30 EAST ADAMS BUILDING LLC., upon the terms and subject to the conditions of this ordinance to maintain and use, as now constructed, two (2) Fire Escape(s) projecting over the public right-of-way adjacent to its premises known as 30 E. Adams St..

Said Fire Escape(s) at E Adams St measure(s):
One (1) at forty (40) feet in length, and three (3) feet in width for a total of one hundred twenty (120) square feet.
One (1) at thirty-two (32) feet in length, and three (3) feet in width for a total of ninety-six (96) square feet.

The location of said privilege shall be as shown on prints kept on file with the Department of Business Affairs and Consumer Protection and the Office of the City Clerk.

Said privilege shall be constructed in accordance with plans and specifications approved by the Department of Transportation (Division of Project Development).

This grant of privilege in the public way shall be subject to the provisions of Section 10-28-015 and all other required provisions of the Municipal Code of Chicago.

The grantee shall pay to the City of Chicago as compensation for the privilege #1112553 herein granted the sum of eight hundred ($800.00) per annum in advance.

A 25% penalty will be added for payments received after due date.

The permit holder agrees to hold the City of Chicago harmless for any damage, relocation or replacement costs associated with damage, relocation or removal of private property caused by the City performing work in the public way.


Authority herein given and granted for a period of five (5) years from and after 03/18/2014.

Alderman _____

Brendan Reilly 42nd Ward

30 E. Adams St., Chicago, IL 60603

West Fire Escape

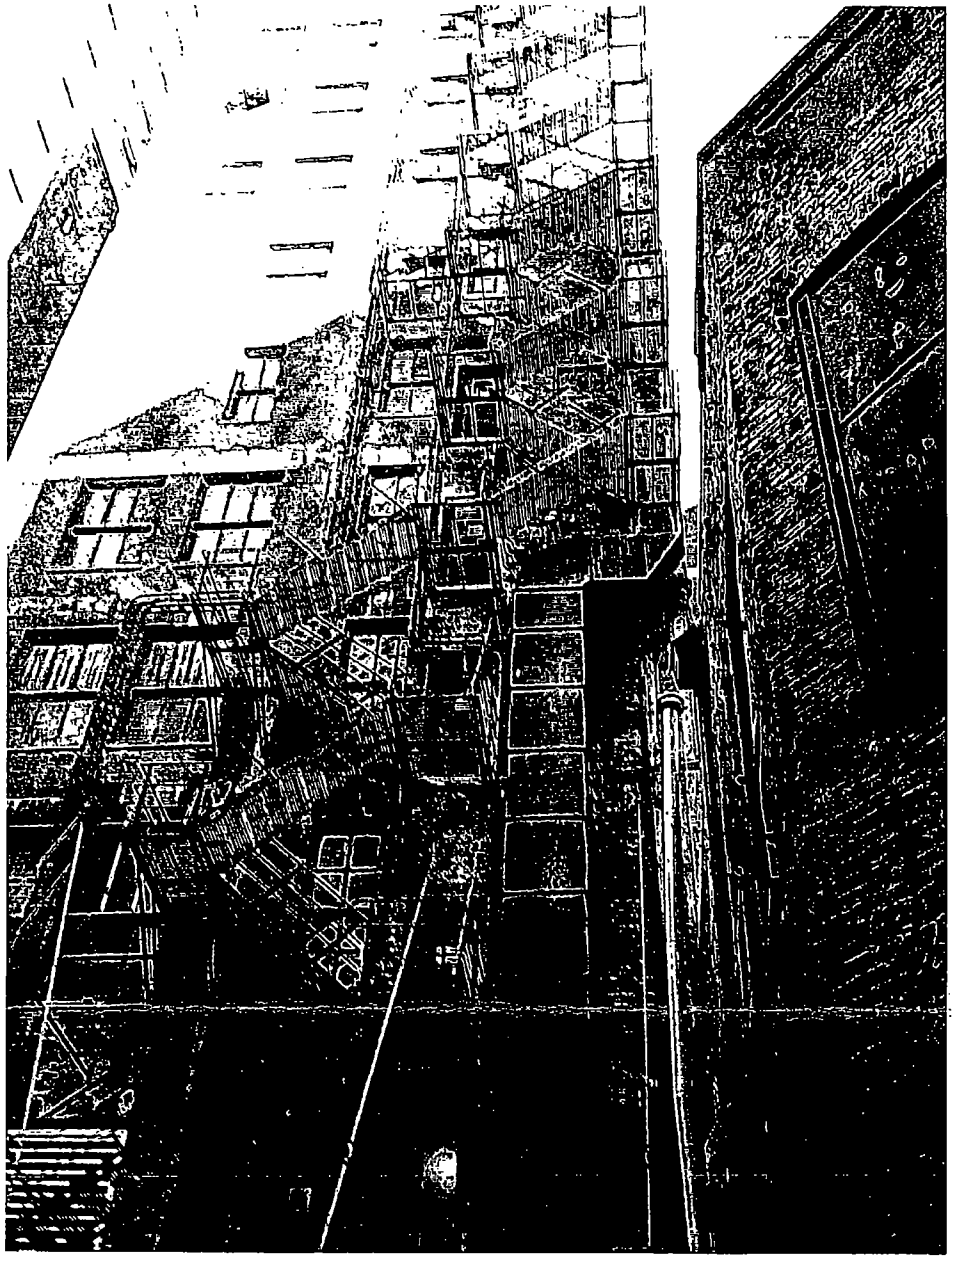

City of Chicago

O2014-3678

Office of the City Clerk

Document Tracking Sheet

Meeting Date:	4/30/2014
Sponsor(s):	Reilly (42)
Type:	Ordinance
Title:	Grant(s) of privilege in public way for 200 N. Michigan Owner LLC - sheeting
Committee(s) Assignment:	Committee on Transportation and Public Way

ORDINANCE
200 N. MICHIGAN OWNER, LLC
Acct. No. 389365 - 1
Permit No. 1112276

Be It Ordained by the City Council of the City of Chicago:

SECTION 1. Permission and authority are hereby given and granted to 200 N. MICHIGAN OWNER, LLC, upon the terms and subject to the conditions of this ordinance to construct, install, maintain and use one (1) Sheeting(s) under the public right-of-way adjacent to its premises known as 201 N. Garland Ct..

Said Sheeting(s) at N. Garland Court measure(s):
One (1) at one hundred ten (110) feet in length, and one point three three (1.33) foot in width for a total of one hundred forty-six point three (146.3) square feet. Said sheeting shall be approximately sixty-six (66) feet in depth.

The location of said privilege shall be as shown on prints kept on file with the Department of Business Affairs and Consumer Protection and the Office of the City Clerk.

Said privilege shall be constructed in accordance with plans and specifications approved by the Department of Planning and Development and Department of Transportation (Office of Underground Coordination).

This grant of privilege in the public way shall be subject to the provisions of Section 10-28-015 and all other required provisions of the Municipal Code of Chicago.

The grantee shall pay to the City of Chicago as compensation for the privilege #1112276 herein granted the sum of four hundred ($400.00) per annum in advance.


A 25% penalty will be added for payments received after due date.

The permit holder agrees to hold the City of Chicago harmless for any damage, relocation or replacement costs associated with damage, relocation or removal of private property caused by the City performing work in the public way.

Authority herein given and granted for a period of five (5) years from and after Date of Passage.

Alderman _____

Brendan Reilly 42nd Ward

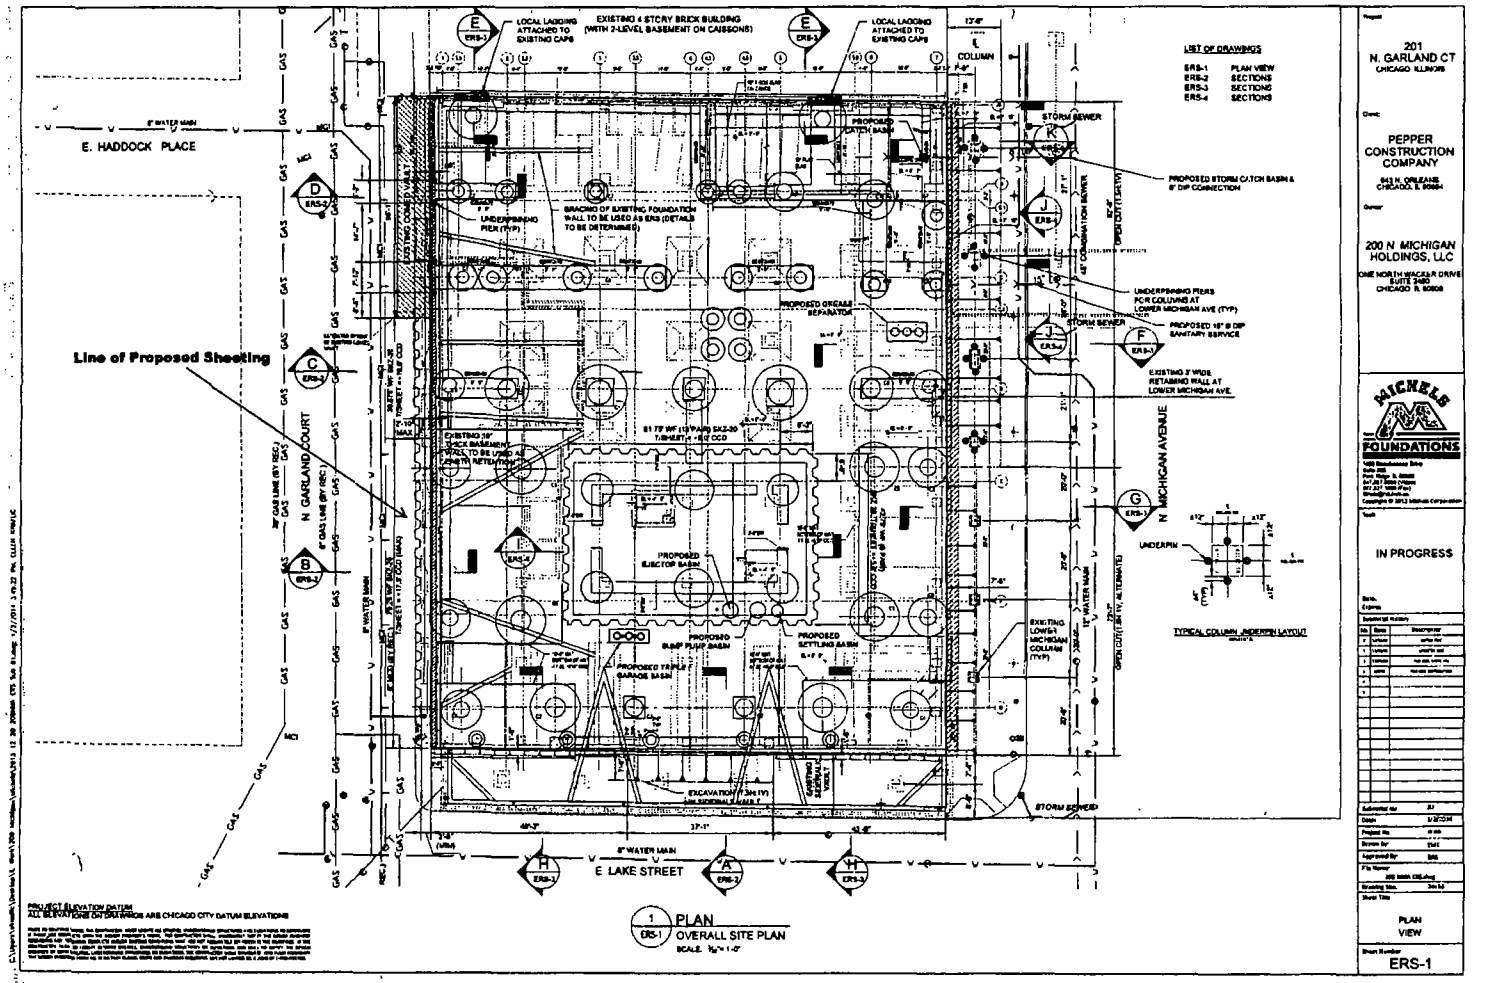
Line of Proposed Sheeting
E. HADDOCK PLACE
N GARLAND COURT
N MICHIGAN AVENUE
E LAKE STREET
EXISTING 4 STORY BRICK BUILDING (WITH 2-LEVEL BASEMENT ON CAISSONS)
LOCAL LAGGING ATTACHED TO EXISTING CAPS
BRACING OF EXISTING FOUNDATION WALL TO BE USED AS ERS (DETAILS TO BE DETERMINED)
UNDERPINNING PIER (TYP)
PROPOSED GREASE SEPARATOR
PROPOSED EJECTOR BASIN
PROPOSED SUMP PUMP BASIN
PROPOSED SETTLING BASIN
PROPOSED TRIPLE CATCH BASIN
PROPOSED CATCH BASIN
EXISTING 19" BRICK BASEMENT WALL TO BE USED AS CONCRETE RETAINING WALL
EXISTING LOWER-1 MICHIGAN COLUMN (TYP)
EXCAVATION (13'-4" H) SEE ADDENDUM 1 SHEET 1
STORM SEWER
PROPOSED STORM CATCH BASIN & 8" DIP CONNECTION
UNDERPINNING PIERS FOR COLUMNS AT LOWER MICHIGAN AVE (TYP)
PROPOSED 18" Ø DIP SANITARY SERVICE
EXISTING 3' WIDE RETAINING WALL AT LOWER MICHIGAN AVE
UNDERPIN
TYPICAL COLUMN UNDERPIN LAYOUT
8" WATER MAIN
12" WATER MAIN
GAS
LIST OF DRAWINGS
ERS-1 PLAN VIEW
ERS-2 SECTIONS
ERS-3 SECTIONS
ERS-4 SECTIONS
PROJECT ELEVATION DATUM
ALL ELEVATIONS ON DRAWINGS ARE CHICAGO CITY DATUM ELEVATIONS
1 ERS-1 PLAN
OVERALL SITE PLAN
SCALE: 1/8"=1'-0"
201 N. GARLAND CT
CHICAGO ILLINOIS
PEPPER CONSTRUCTION COMPANY
200 N. MICHIGAN HOLDINGS, LLC
ONE NORTH WACKER DRIVE SUITE 2480 CHICAGO IL 60606
MICHELS FOUNDATIONS
IN PROGRESS
PLAN VIEW
ERS-1

City of Chicago

O2014-3681

Office of the City Clerk

Document Tracking Sheet

Meeting Date:	4/30/2014
Sponsor(s):	Reilly (42)
Type:	Ordinance
Title:	Grant(s) of privilege in public way for 200 N. Michigan Owner LLC - caissons
Committee(s) Assignment:	Committee on Transportation and Public Way

ORDINANCE
200 N. MICHIGAN OWNER, LLC
Acct. No. 389365 - 1
Permit No. 1112277

Be It Ordained by the City Council of the City of Chicago:

SECTION 1. Permission and authority are hereby given and granted to 200 N. MICHIGAN OWNER, LLC, upon the terms and subject to the conditions of this ordinance to construct, install, maintain and use six (6) Caisson(s) under the public right-of-way adjacent to its premises known as 201 N. Garland Ct..

Said Caisson(s) at N. Michigan Avenue measure(s):
Two (2) at one (1) foot in length, and two point five (2.5) feet in width for a total of five (5) square feet. Said caissons shall be sixty-five (650 feet in depth.

Two (2) at one (1) foot in length, and one (1) foot in width for a total of two (2) square feet. Said caissons shall be sixty-five (65) feet in depth.

Said Caisson(s) at N. Garland Court measure(s):
One (1) at one (1) foot in length, and eight (8) feet in width for a total of eight (8) square feet. Said caisson shall be sixty-five (65) feet in depth.

One (1) at one (1) foot in length, and nine point five (9.5) feet in width for a total of nine point five (9.5) square feet. Said caisson shall be sixty-five (65) feet in depth.

The location of said privilege shall be as shown on prints kept on file with the Department of Business Affairs and Consumer Protection and the Office of the City Clerk.

Said privilege shall be constructed in accordance with plans and specifications approved by the Department of Planning and Development and Department of Transportation (Office of Underground Coordination).

This grant of privilege in the public way shall be subject to the provisions of Section 10-28-015 and all other required provisions of the Municipal Code of Chicago.

The grantee shall pay to the City of Chicago as compensation for the privilege #1112277 herein granted the sum of four hundred ($400.00) per annum in advance.

A 25% penalty will be added for payments received after due date.


The permit holder agrees to hold the City of Chicago harmless for any damage, relocation or replacement costs associated with damage, relocation or removal of private property caused by the City performing work in the public way.

Authority herein given and granted for a period of five (5) years from and after Date of Passage.

Alderman _____

Brendan Reilly 42nd Ward



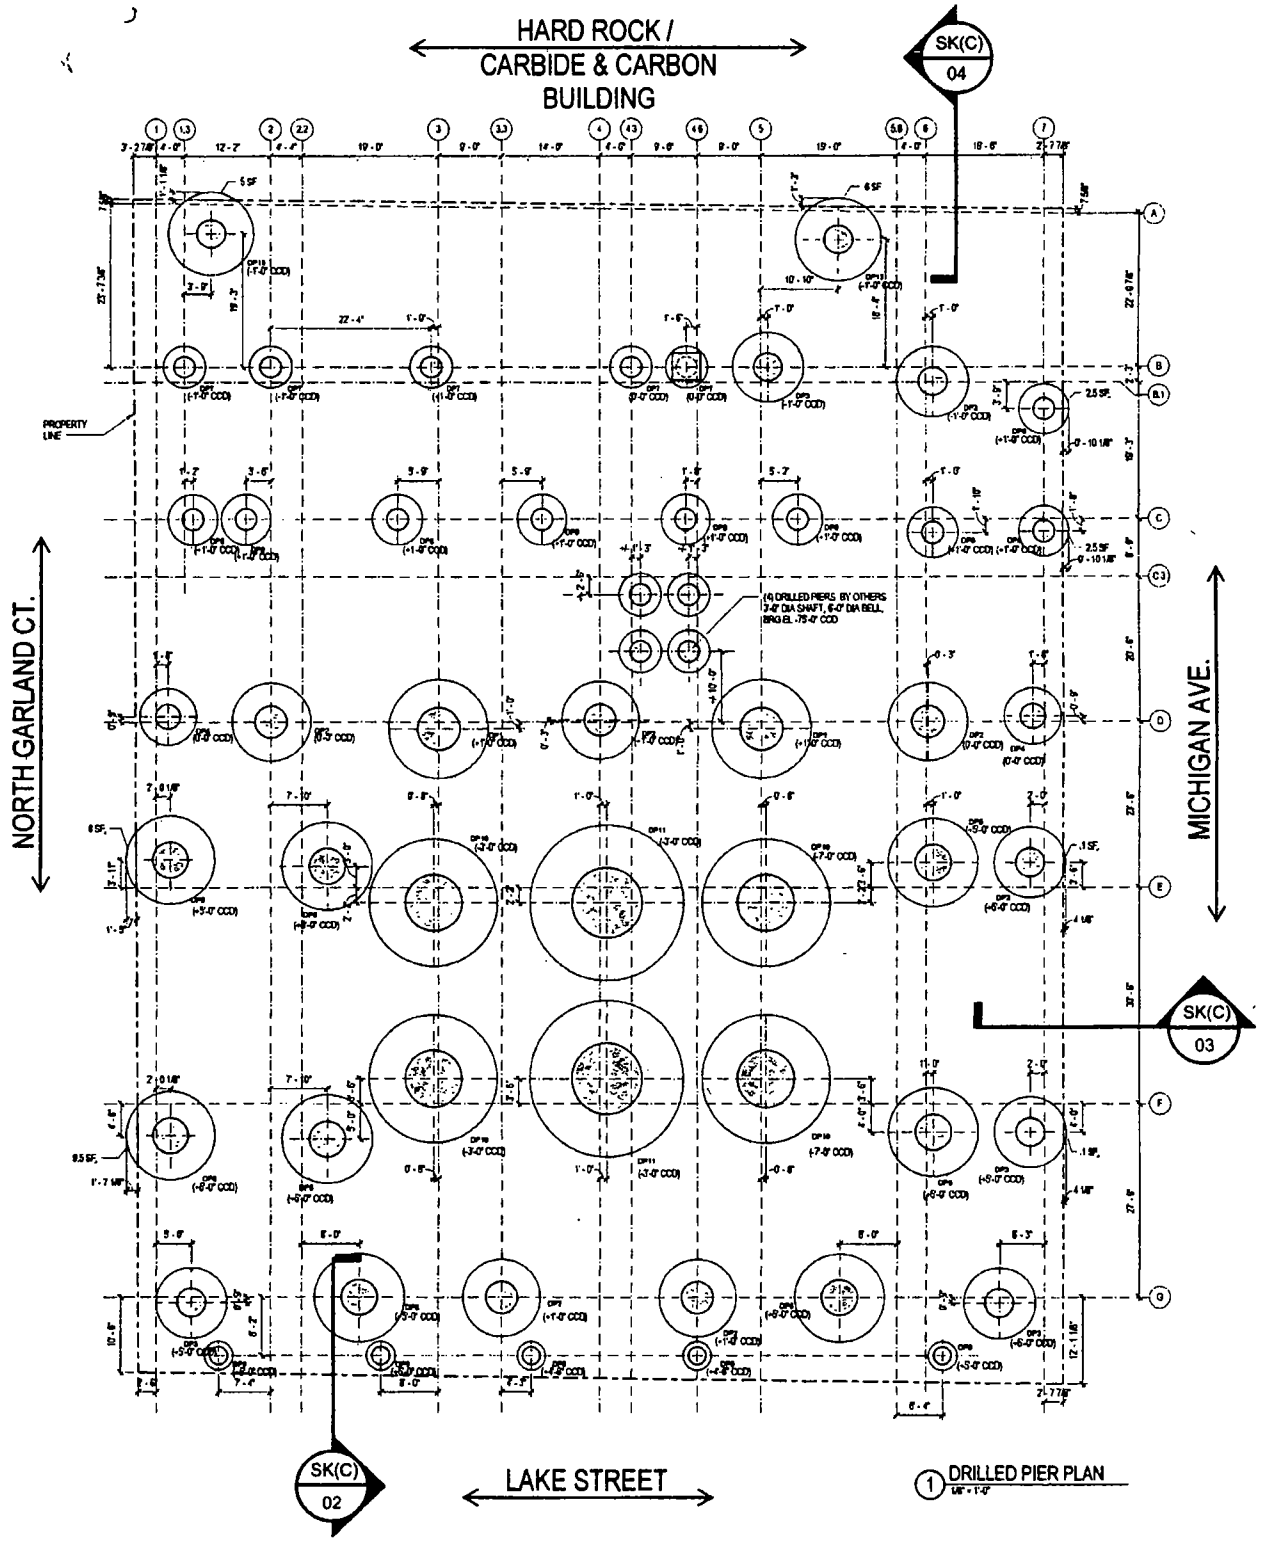

PROJECT	200 NORTH MICHIGAN	DATE	12/20/2013
TITLE	DRILLED SHAFT FOUNDATION PLAN	DRAWN BY	RAL
		SKETCH #	SK(C) - 01

MAGNUSSON KLEMENCIC ASSOCIATES

Structural + Civil Engineers
1301 Fifth Avenue, Suite 3200
Seattle, Washington 98101-2699
T 206 292 1200 F. 206 292 1201
www.mka.com

City of Chicago

O2014-3686

Office of the City Clerk

Document Tracking Sheet

Meeting Date:	4/30/2014
Sponsor(s):	Reilly (42)
Type:	Ordinance
Title:	Grant(s) of privilege in public way for 200 N. Michigan Owner LLC - occupation of space/loading dock
Committee(s) Assignment:	Committee on Transportation and Public Way

ORDINANCE
200 N. MICHIGAN OWNER, LLC
Acct. No. 389365 - 1
Permit No. 1112278

Be It Ordained by the City Council of the City of Chicago:

SECTION 1. Permission and authority are hereby given and granted to 200 N. MICHIGAN OWNER, LLC, upon the terms and subject to the conditions of this ordinance to maintain and use, as now constructed, Occupation of Space/Loading Dock under the public right-of-way adjacent to its premises known as 201 N. Garland Ct..

Said Occupation of Space/Loading Dock at Lower N. Michigan Avenue measure(s):
One (1) at seventy-nine (79) feet in length, and thirty-three (33) feet in width for a total of two thousand six hundred seven (2607) square feet. Existing concrete loading dock shall be used for new building at Lower Michigan Avenue.

The location of said privilege shall be as shown on prints kept on file with the Department of Business Affairs and Consumer Protection and the Office of the City Clerk.

Said privilege shall be constructed in accordance with plans and specifications approved by the Department of Planning and Development, Department of Transportation (Division of Project Development), and Department of Transportation (Office of Underground Coordination).

This grant of privilege in the public way shall be subject to the provisions of Section 10-28-015 and all other required provisions of the Municipal Code of Chicago.

The grantee shall pay to the City of Chicago as compensation for the privilege #1112278 herein granted the sum of two thousand nine hundred twenty ($2,920.00) per annum in advance.


A 25% penalty will be added for payments received after due date.

The permit holder agrees to hold the City of Chicago harmless for any damage, relocation or replacement costs associated with damage, relocation or removal of private property caused by the City performing work in the public way.

Authority herein given and granted for a period of five (5) years from and after Date of Passage.

Alderman _____

Brendan Reilly 42nd Ward

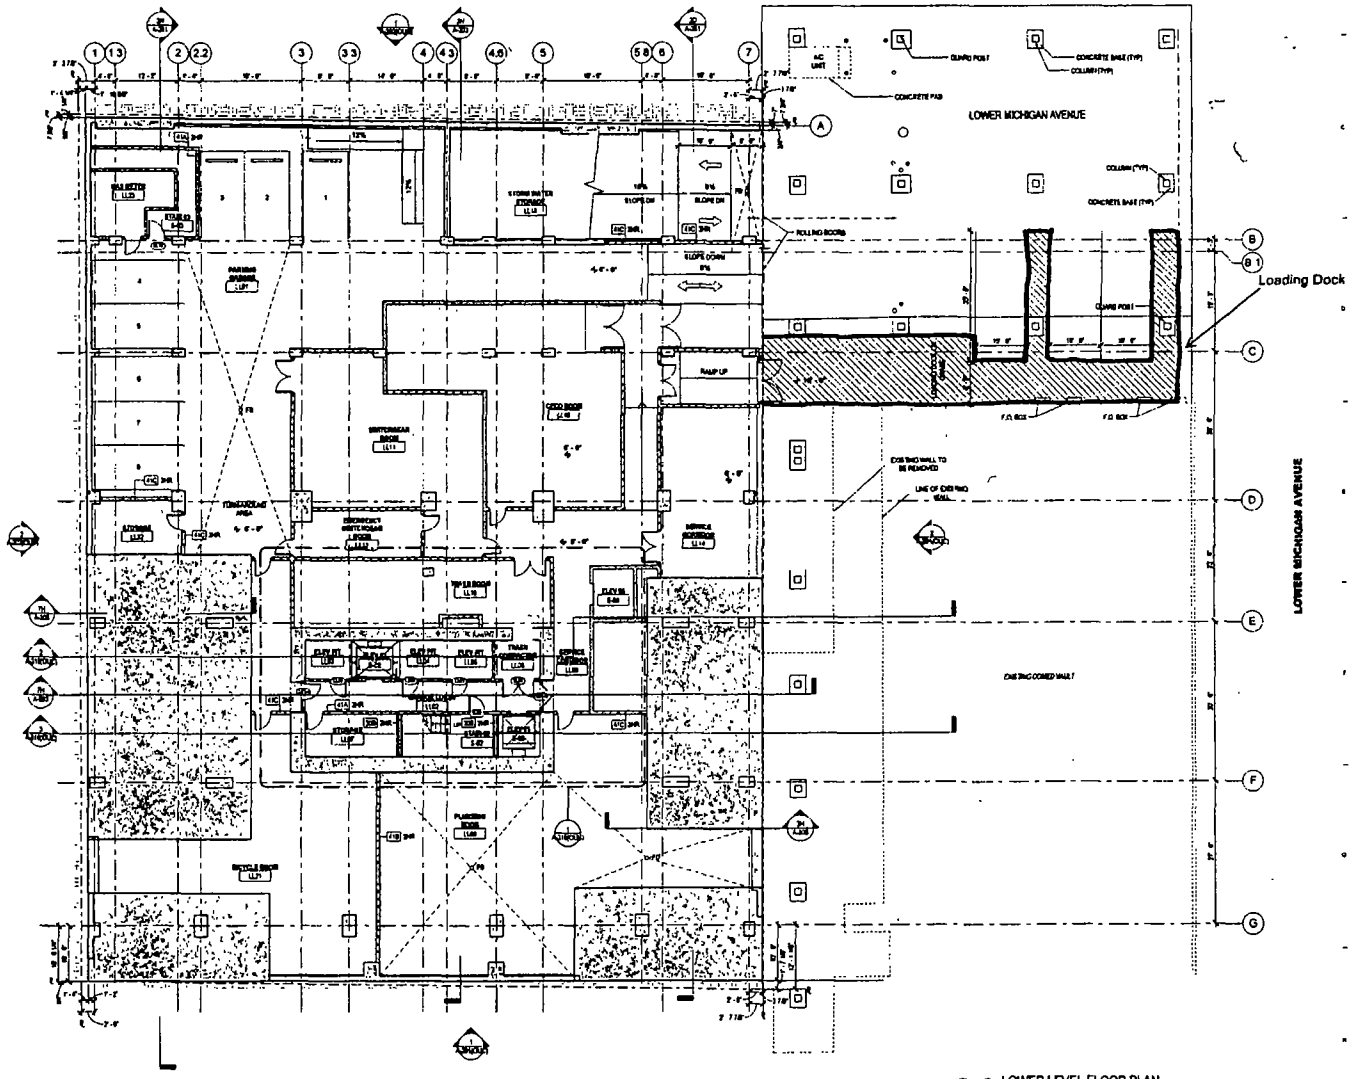

LOWER LEVEL FLOOR PLAN
1/8" = 1'-0"

City of Chicago

O2014-3689

Office of the City Clerk

Document Tracking Sheet

Meeting Date:	4/30/2014
Sponsor(s):	Reilly (42)
Type:	Ordinance
Title:	Grant(s) of privilege in public way for 200 N. Michigan Owner LLC - planters
Committee(s) Assignment:	Committee on Transportation and Public Way

ORDINANCE
200 N. MICHIGAN OWNER, LLC
Acct. No. 389365 - 1
Permit No. 1112279

Be It Ordained by the City Council of the City of Chicago:

SECTION 1. Permission and authority are hereby given and granted to 200 N. MICHIGAN OWNER, LLC, upon the terms and subject to the conditions of this ordinance to construct, install, maintain and use seven (7) Planter(s) on the public right-of-way for beautification purposes adjacent to its premises known as 201 N. Garland Ct..

Said Planter(s) at N. Michigan Avenue measure(s):
One (1) at eighteen point eight three (18.83) feet in length, and six (6) feet in width for a total of one hundred twelve point nine eight (112.98) square feet.
One (1) at twenty point four two (20.42) feet in length, and six (6) feet in width for a total of one hundred twenty-two point five two (122.52) square feet.
One (1) at nineteen point five eight (19.58) feet in length, and six (6) feet in width for a total of one hundred seventeen point four eight (117.48) square feet.
Two (2) at nineteen point five (19.5) feet in length, and six (6) feet in width for a total of two hundred thirty-four (234) square feet.

Said Planter(s) at E. Lake Street measure(s):
Two (2) at thirty-six (36) feet in length, and seven point two five (7.25) feet in width for a total of five hundred twenty-two (522) square feet.

Grantee must allow the required clear and unobstructed space for pedestrian passage at all times per rules and regulations approved by the Department of Transportation.

The location of said privilege shall be as shown on prints kept on file with the Department of Business Affairs and Consumer Protection and the Office of the City Clerk.

Said privilege shall be constructed in accordance with plans and specifications approved by the Department of Planning and Development and Department of Transportation (Division of Project Development).

This grant of privilege in the public way shall be subject to the provisions of Section 10-28-015 and all other required provisions of the Municipal Code of Chicago.

The grantee shall pay to the City of Chicago as compensation for the privilege #1112279 herein granted the sum of zero ($.00) per annum in advance.


A 25% penalty will be added for payments received after due date.

The permit holder agrees to hold the City of Chicago harmless for any damage, relocation or replacement costs associated with damage, relocation or removal of private property caused by the City performing work in the public way.

Authority herein given and granted for a period of five (5) years from and after Date of Passage.

Alderman _____

Brendan Reilly 42nd Ward

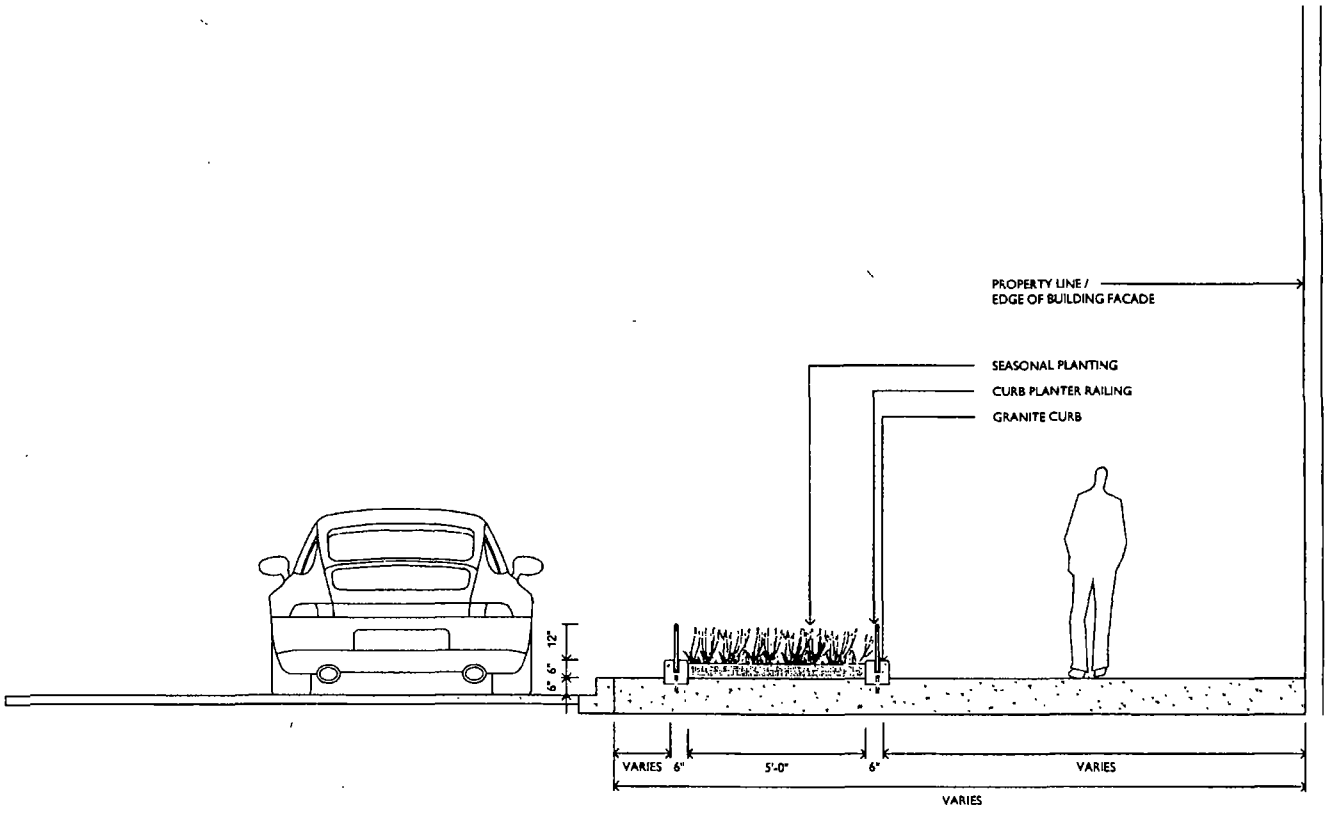

2 MICHIGAN AVENUE SECTION
SCALE: 1/2"=1'-0"

City of Chicago

O2014-3693

Office of the City Clerk

Document Tracking Sheet

Meeting Date:	4/30/2014
Sponsor(s):	Reilly (42)
Type:	Ordinance
Title:	Grant(s) of privilege in public way for 200 N. Michigan Owner LLC - fences
Committee(s) Assignment:	Committee on Transportation and Public Way

ORDINANCE
200 N. MICHIGAN OWNER, LLC
Acct. No. 389365 - 1
Permit No. 1112281

Be It Ordained by the City Council of the City of Chicago:

SECTION 1. Permission and authority are hereby given and granted to 200 N. MICHIGAN OWNER, LLC, upon the terms and subject to the conditions of this ordinance to construct, install, maintain and use seven (7) Fence(s) on the public right-of-way for beautification purposes adjacent to its premises known as 201 N. Garland Ct..

Said Fence(s) at N. Michigan Avenue measure(s):

One (1) at forty-nine point five eight (49.58) feet in length, and point zero eight (.08) feet in width for a total of three point nine seven (3.97) square feet. Said fencing shall be approximately one (1) foot in height.

One (1) at fifty-two point seven five (52.75) feet in length, and point zero eight (.08) feet in width for a total of four point two two (4.22) square feet. Said fencing shall be approximately one (1) foot in height.

One (1) at fifty-two point zero eight (52.08) feet in length, and point zero eight (.08) feet in width for a total of four point one seven (4.17) square feet. Said fencing shall be approximately one (1) foot in height.

Two (2) at fifty-one (51) feet in length, and point zero eight (.08) feet in width for a total of eight point one six (8.16) square feet. Said fencing shall be approximately one (1) foot in height.

Said Fence(s) at E. Lake Street measure(s):

Two (2) at eighty-six point five (86.5) feet in length, and point zero eight (.08) feet in width for a total of thirteen point eight four (13.84) square feet. Said fencing shall be approximately one (1) foot in height.

The location of said privilege shall be as shown on prints kept on file with the Department of Business Affairs and Consumer Protection and the Office of the City Clerk.

Said privilege shall be constructed in accordance with plans and specifications approved by the Department of Transportation (Division of Project Development).

This grant of privilege in the public way shall be subject to the provisions of Section 10-28-015 and all other required provisions of the Municipal Code of Chicago.

The grantee shall pay to the City of Chicago as compensation for the privilege #1112281 herein granted the sum of zero ($.00) per annum in advance.


A 25% penalty will be added for payments received after due date.

The permit holder agrees to hold the City of Chicago harmless for any damage, relocation or replacement costs associated with damage, relocation or removal of private property caused by the City performing work in the public way.


Authority herein given and granted for a period of five (5) years from and after Date of Passage.

Alderman _____

Brendan Reilly 42nd Ward

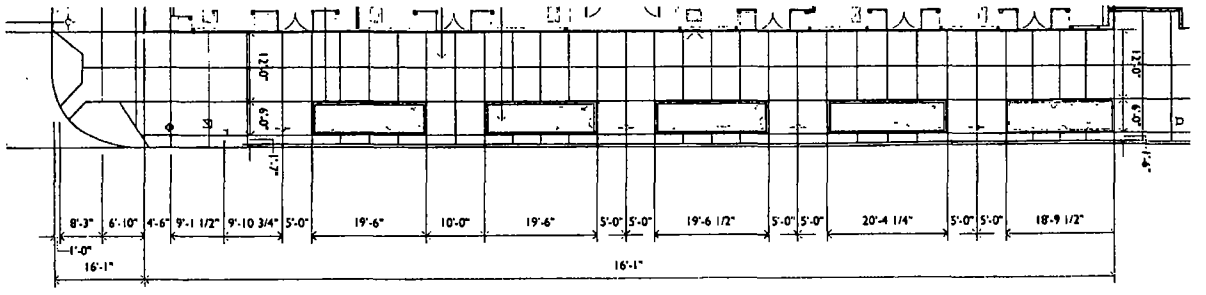

MICHIGAN AVENUE
TWO WAY TRAFFIC

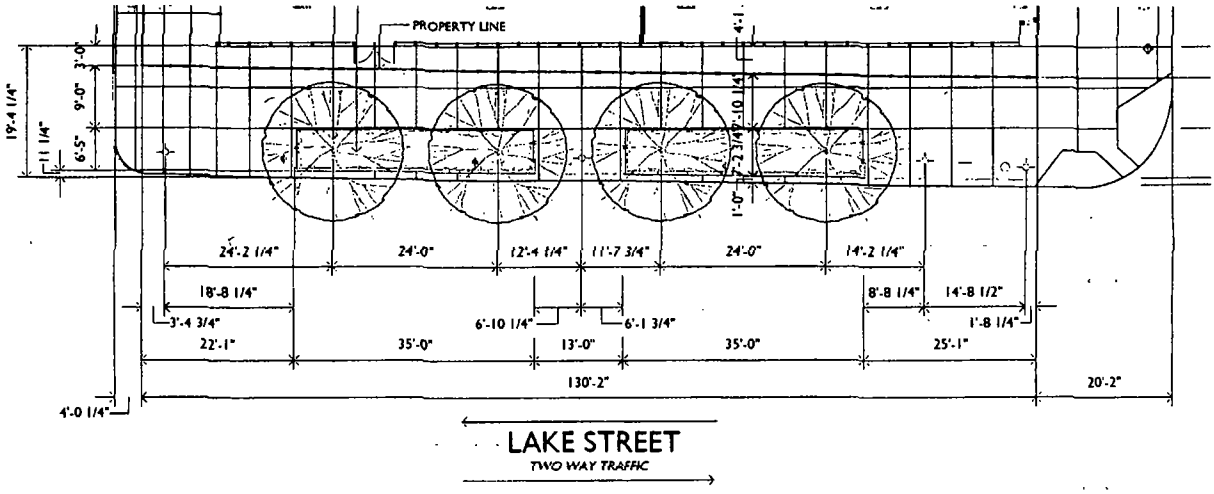
PROPERTY LINE
19'-4 1/4"
11 1/4"
6'-5"
9'-0"
3'-0"
4'-1
1'-0"
7'-2 3/4"
10 1/4"
24'-2 1/4"
24'-0"
12'-4 1/4"
11'-7 3/4"
24'-0"
14'-2 1/4"
18'-8 1/4"
3'-4 3/4"
6'-10 1/4"
6'-1 3/4"
8'-8 1/4"
14'-8 1/2"
1'-8 1/4"
22'-1"
35'-0"
13'-0"
35'-0"
25'-1"
130'-2"
20'-2"
4'-0 1/4"
LAKE STREET
TWO WAY TRAFFIC

City of Chicago

O2014-3697

Office of the City Clerk

Document Tracking Sheet

Meeting Date:	4/30/2014
Sponsor(s):	Reilly (42)
Type:	Ordinance
Title:	Grant(s) of privilege in public way for 320 North Michigan/Michigan Avenue Suites
Committee(s) Assignment:	Committee on Transportation and Public Way

ORDINANCE
320 NORTH MICHIGAN/MICHIGAN AVENUE SUITES
Acct. No. 88249 - 1
Permit No. 1110575

Be It Ordained by the City Council of the City of Chicago:

SECTION 1. Permission and authority are hereby given and granted to 320 NORTH MICHIGAN/MICHIGAN AVENUE SUITES, upon the terms and subject to the conditions of this ordinance to maintain and use, as now constructed, Occupation of Space under the public right-of-way adjacent to its premises known as 320 N. Michigan Ave.. Existing occupation of space is located on lower level of North Michigan Avenue and is approximately one thousand square feet. Existing occupation of space is used for the purposes of secured parking and building operations.

The location of said privilege shall be as shown on prints kept on file with the Department of Business Affairs and Consumer Protection and the Office of the City Clerk.

Said privilege shall be constructed in accordance with plans and specifications approved by the Department of Planning and Development, Department of Transportation (Division of Project Development), and Department of Transportation (Office of Underground Coordination).

This grant of privilege in the public way shall be subject to the provisions of Section 10-28-015 and all other required provisions of the Municipal Code of Chicago.

The grantee shall pay to the City of Chicago as compensation for the privilege #1110575 herein granted the sum of one thousand one hundred twenty ($1,120.00) per annum in advance.


A 25% penalty will be added for payments received after due date.

The permit holder agrees to hold the City of Chicago harmless for any damage, relocation or replacement costs associated with damage, relocation or removal of private property caused by the City performing work in the public way.

Authority herein given and granted for a period of five (5) years from and after Date of Passage.

Alderman _____

Brendan Reilly 42nd Ward

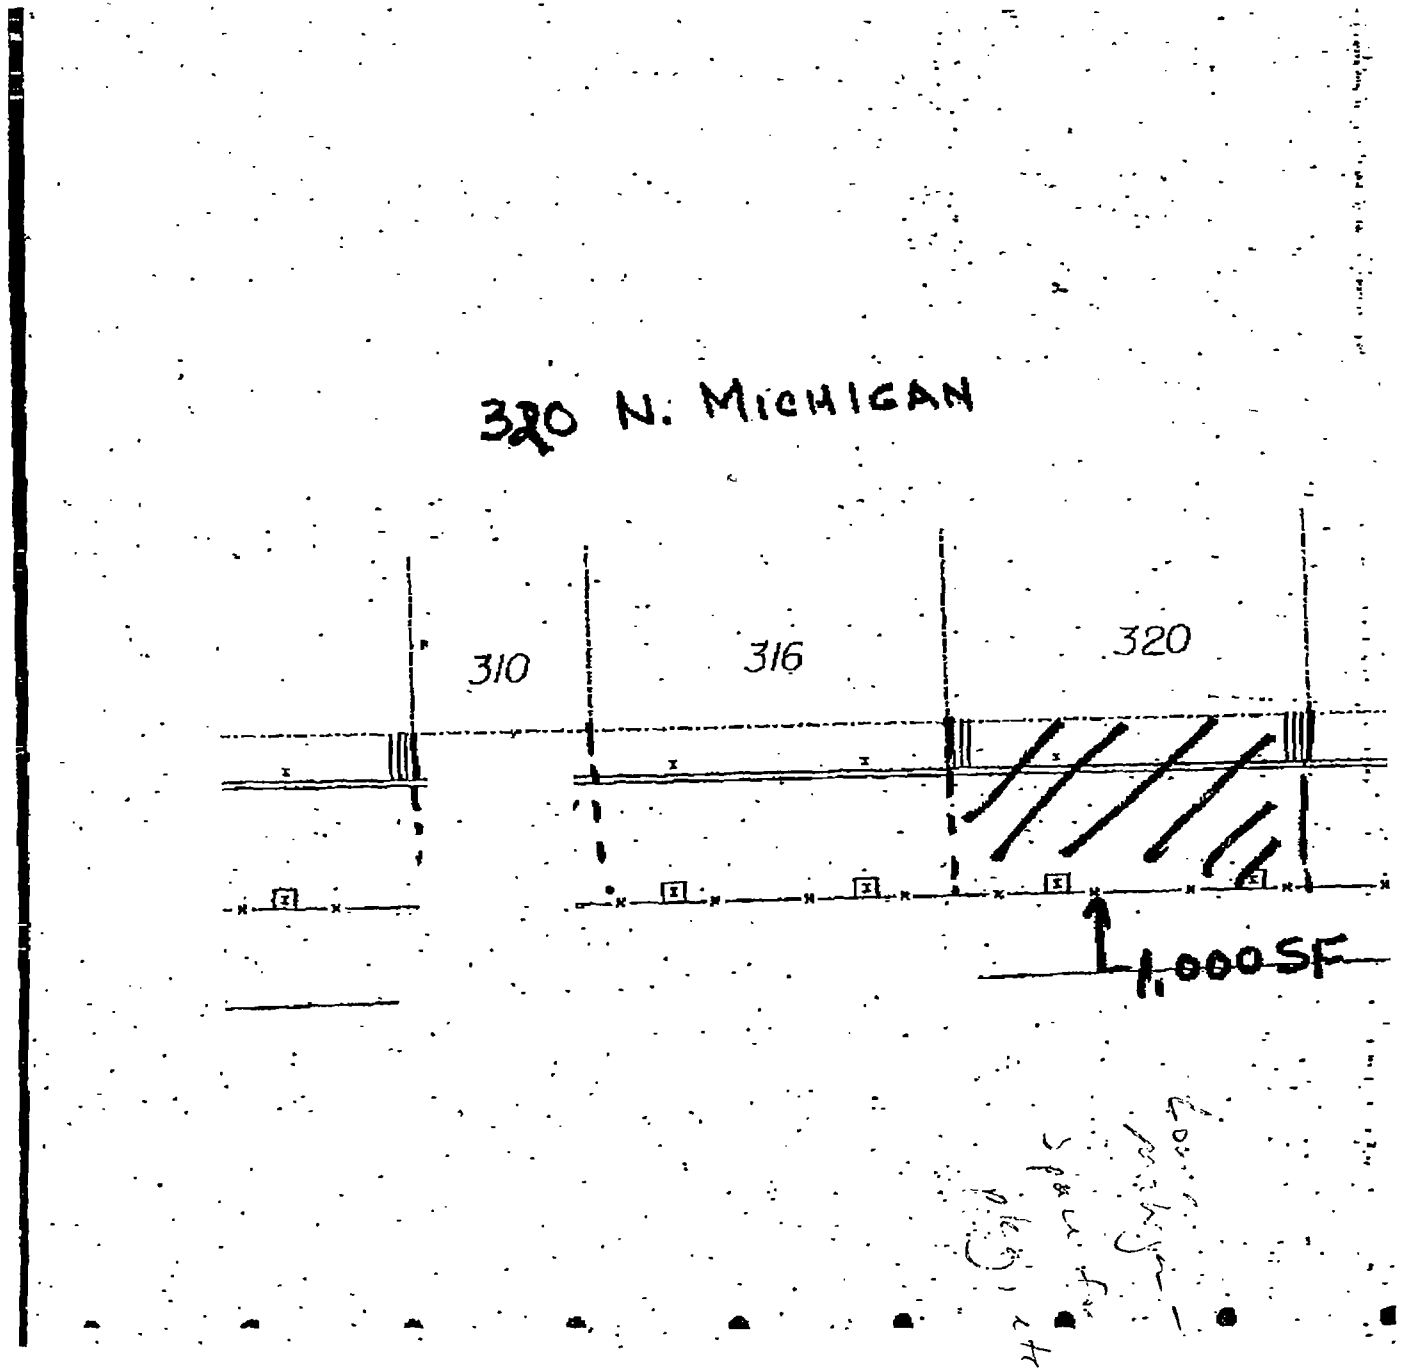
320 N. MICHIGAN
310
316
320
1,000SF

City of Chicago

O2014-3712

Office of the City Clerk

Document Tracking Sheet

Meeting Date:	4/30/2014
Sponsor(s):	Smith (43)
Type:	Ordinance
Title:	Grant(s) of privilege in public way for Francesca's
Committee(s) Assignment:	Committee on Transportation and Public Way

ORDINANCE
Francesca's
Acct. No. 273934 - 1
Permit No. 1111623

Be It Ordained by the City Council of the City of Chicago:

SECTION 1. Permission and authority are hereby given and granted to Francesca's, upon the terms and subject to the conditions of this ordinance to maintain and use one (1) sign(s) projecting over the public right-of-way attached to its premises known as 2012 N. Halsted St..

Said sign structure(s) measures as follows; along N. Halsted Street:
One (1) at five (5) feet in length, two (2) feet in height and fourteen (14) feet above grade level.

The location of said privilege shall be as shown on prints kept on file with the Department of Business Affairs and Consumer Protection and the Office of the City Clerk.

Said privilege shall be constructed in accordance with plans and specifications approved by the Department of Transportation (Division of Project Development) and Zoning Department - Signs.

This grant of privilege in the public way shall be subject to the provisions of Section 10-28-015 and all other required provisions of the Municipal Code of Chicago.

The grantee shall pay to the City of Chicago as compensation for the privilege #1111623 herein granted the sum of one hundred ($100.00) per annum in advance.


A 25% penalty will be added for payments received after due date.


The permit holder agrees to hold the City of Chicago harmless for any damage, relocation or replacement costs associated with damage, relocation or removal of private property caused by the City performing work in the public way.

Authority herein given and granted for a period of five (5) years from and after Date of Passage.

Alderman _____


Michele Smith 43rd Ward

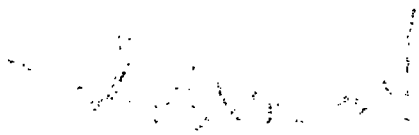

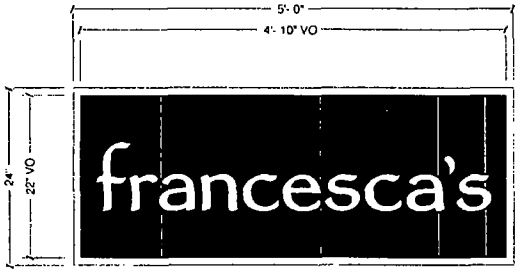

B NON-ILLUMINATED D/F BLADE SIGN
SCALE 1" = 1'- 0"

QTY: 1

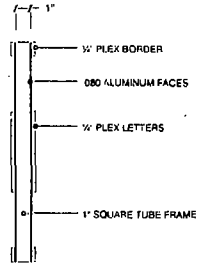

CROSS SECTION
NTS

BLADE SIGN
1" SQUARE ALUMINUM TUBE FRAME
.080 ALUMINUM FACES ATTACHED TO FRAME
FRAME PAINTED TO MATCH VALSPAR 7003-20
JEKYLL CLUB VERANDA IVORY
FACES PAINTED BLACK


BORDER
¾" THICK PLEX
PAINTED TO MATCH VALSPAR 7003-20 JEKYLL CLUB
VERANDA IVORY

LETTERS
¾" THICK PLEX
PAINTED TO MATCH VALSPAR 7003-20 JEKYLL CLUB
VERANDA IVORY
ATTACHED TO FACES w/ D/F VHB TAPE

MOUNTING
SUSPENDED FROM EXISTING BRACKET

PAINT
ALL PAINTS TO HAVE SATIN-GLOSS FINISH & A 2 8 VOC

THERE IS A SLIGHT VARIATION AT THE BOTTOM OF EACH LETTER "a"
BE SURE TO INSTALL AS NOTED ON PATTERN
ON BACK OF EACH "a" IS A NUMBER INDICATING
ITS PLACEMENT REPRESENTED BY "#1" & "#2"

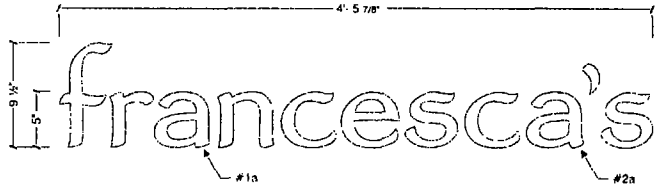

ECO LETTER DETAIL
SCALE 1 ½" = 1' 0"

QTY 2

north american signs

SALES	MIKE LaFORTUNE	DWG # 1305035-04	LOCATION: LINCOLN PARK 2012 N HALSTED AVE CHICAGO IL 60614
PM	ALAN EIKER	REVISION	
ART	HBY 05.14 13		

COPYRIGHT NORTH AMERICAN SIGNS INC. - NOTE: ANY FIELD MEASUREMENTS THAT ARE DIFFERENT PLEASE NOTIFY NORTH AMERICAN SIGNS (847) 340-0883

City of Chicago

O2014-3719

Office of the City Clerk

Document Tracking Sheet

Meeting Date:	4/30/2014
Sponsor(s):	Smith (43)
Type:	Ordinance
Title:	Grant(s) of privilege in public way for Lincoln Park Chamber of Commerce - 639 W Diversey Pkwy
Committee(s) Assignment:	Committee on Transportation and Public Way

ORDINANCE
LINCOLN PARK CHAMBER COMMERCE
Acct. No. 298885 - 7
Permit No. 1110982

Be It Ordained by the City Council of the City of Chicago:

SECTION 1. Permission and authority are hereby given and granted to LINCOLN PARK CHAMBER COMMERCE, upon the terms and subject to the conditions of this ordinance to construct, install, maintain and use one (1) Sculpture/Public Art on the public right-of-way adjacent to its premises known as 639 W. Diversey Pkwy..

Said Sculpture/Public Art at W. Diversey Pkwy measure(s):
One (1) at four (4) feet in length, and four (4) feet in width for a total of sixteen (16) square feet. Said sculpture/public art shall be approximately twelve (12) feet in height.

The location of said privilege shall be as shown on prints kept on file with the Department of Business Affairs and Consumer Protection and the Office of the City Clerk.

Said privilege shall be constructed in accordance with plans and specifications approved by the Department of Planning and Development and Department of Transportation (Division of Project Development).

This grant of privilege in the public way shall be subject to the provisions of Section 10-28-015 and all other required provisions of the Municipal Code of Chicago.

The grantee shall pay to the City of Chicago as compensation for the privilege #1110982 herein granted the sum of four hundred ($400.00) per annum in advance.


A 25% penalty will be added for payments received after due date.

The permit holder agrees to hold the City of Chicago harmless for any damage, relocation or replacement costs associated with damage, relocation or removal of private property caused by the City performing work in the public way.

Authority herein given and granted for a period of five (5) years from and after Date of Passage.

Alderman _____

Michele Smith 43rd Ward

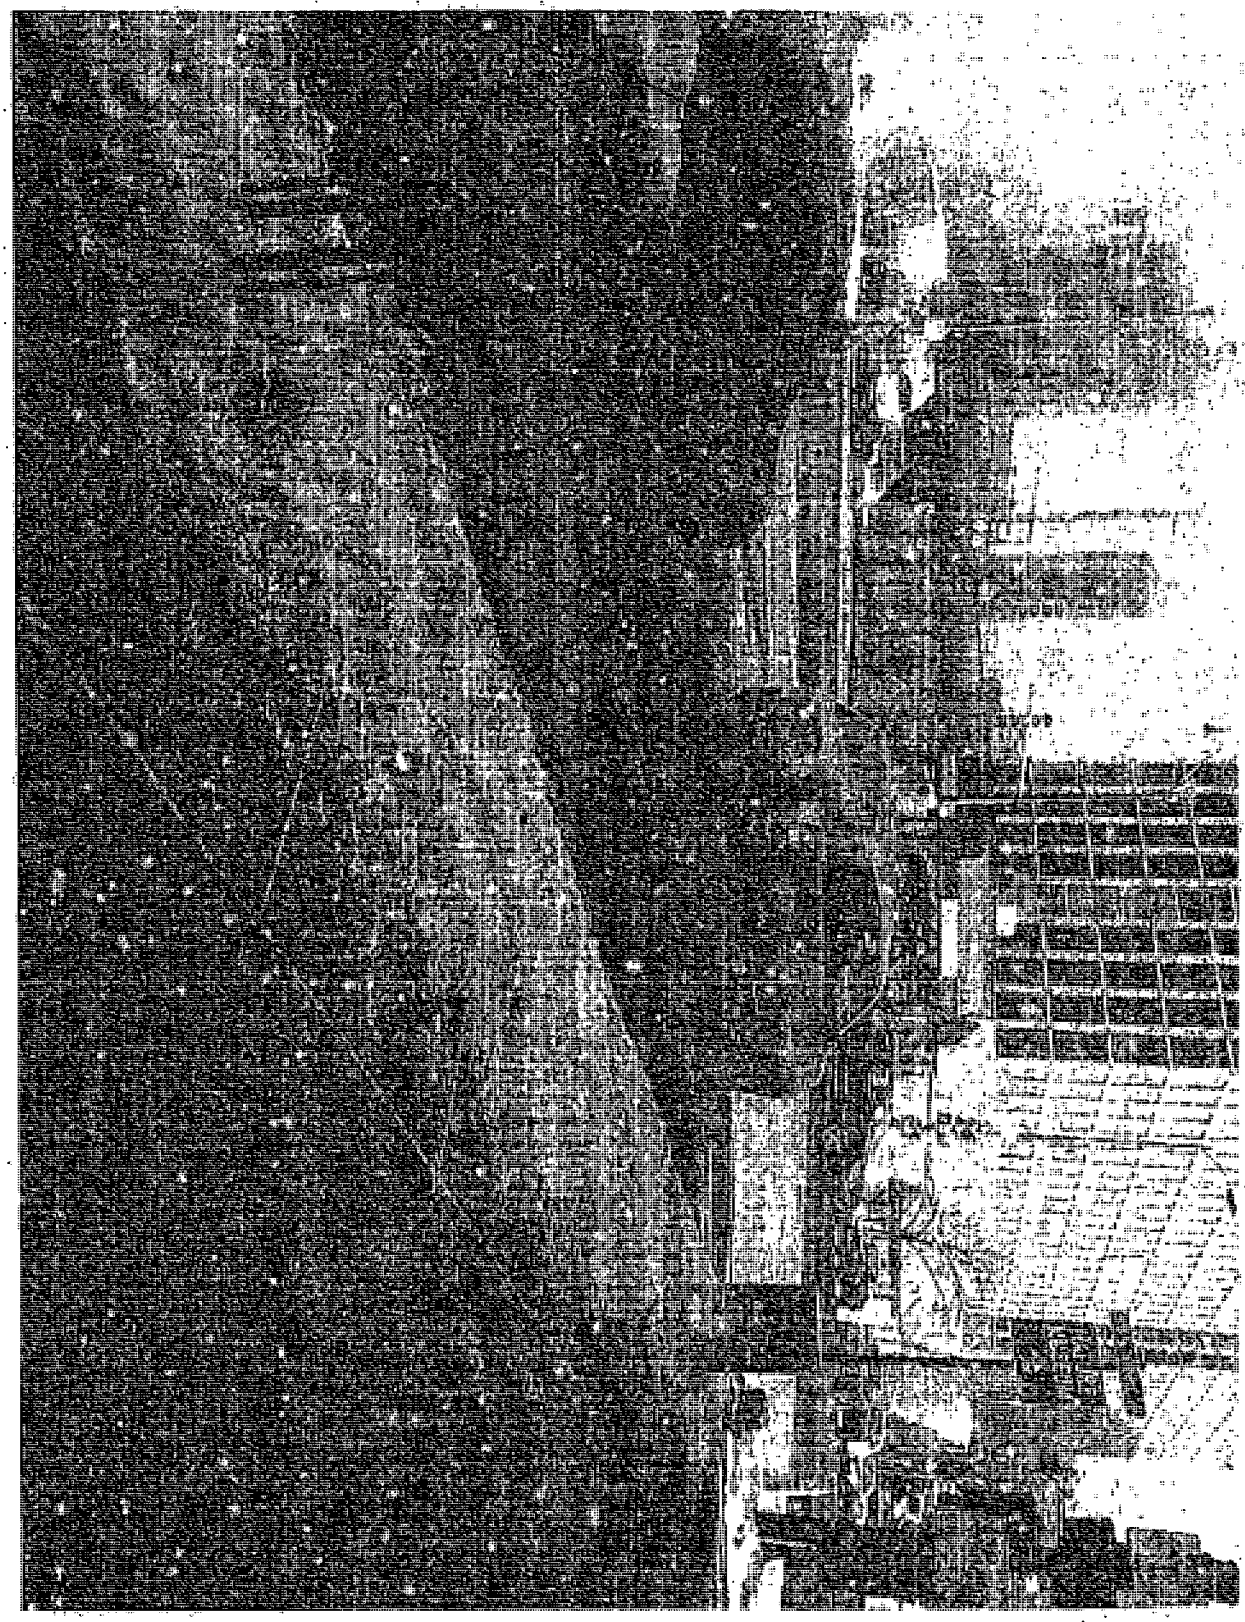

City of Chicago

O2014-3724

Office of the City Clerk

Document Tracking Sheet

Meeting Date:	4/30/2014
Sponsor(s):	Smith (43)
Type:	Ordinance
Title:	Grant(s) of privilege in public way for Lincoln Park Chamber Of Commerce - 2708 N Clark St
Committee(s) Assignment:	Committee on Transportation and Public Way

ORDINANCE
LINCOLN PARK CHAMBER OF COMMERCE
Acct. No. 298885 - 30
Permit No. 1110981

Be It Ordained by the City Council of the City of Chicago:

SECTION 1. Permission and authority are hereby given and granted to LINCOLN PARK CHAMBER OF COMMERCE, upon the terms and subject to the conditions of this ordinance to construct, install, maintain and use one (1) Sculpture/Public Art on the public right-of-way adjacent to its premises known as 2708 N. Clark St..

Said Sculpture/Public Art at N. Clark St measure(s):
One (1) at eleven (11) feet in length, and six (6) feet in width for a total of sixty-six (66) square feet. Said sculpture/public art shall be approximately seventeen (17) feet in height.

The location of said privilege shall be as shown on prints kept on file with the Department of Business Affairs and Consumer Protection and the Office of the City Clerk.

Said privilege shall be constructed in accordance with plans and specifications approved by the Department of Planning and Development and Department of Transportation (Division of Project Development).

This grant of privilege in the public way shall be subject to the provisions of Section 10-28-015 and all other required provisions of the Municipal Code of Chicago.

The grantee shall pay to the City of Chicago as compensation for the privilege #1110981 herein granted the sum of four hundred ($400.00) per annum in advance.


A 25% penalty will be added for payments received after due date.

The permit holder agrees to hold the City of Chicago harmless for any damage, relocation or replacement costs associated with damage, relocation or removal of private property caused by the City performing work in the public way.

Authority herein given and granted for a period of five (5) years from and after Date of Passage.

Alderman _____

Michele Smith 43rd Ward

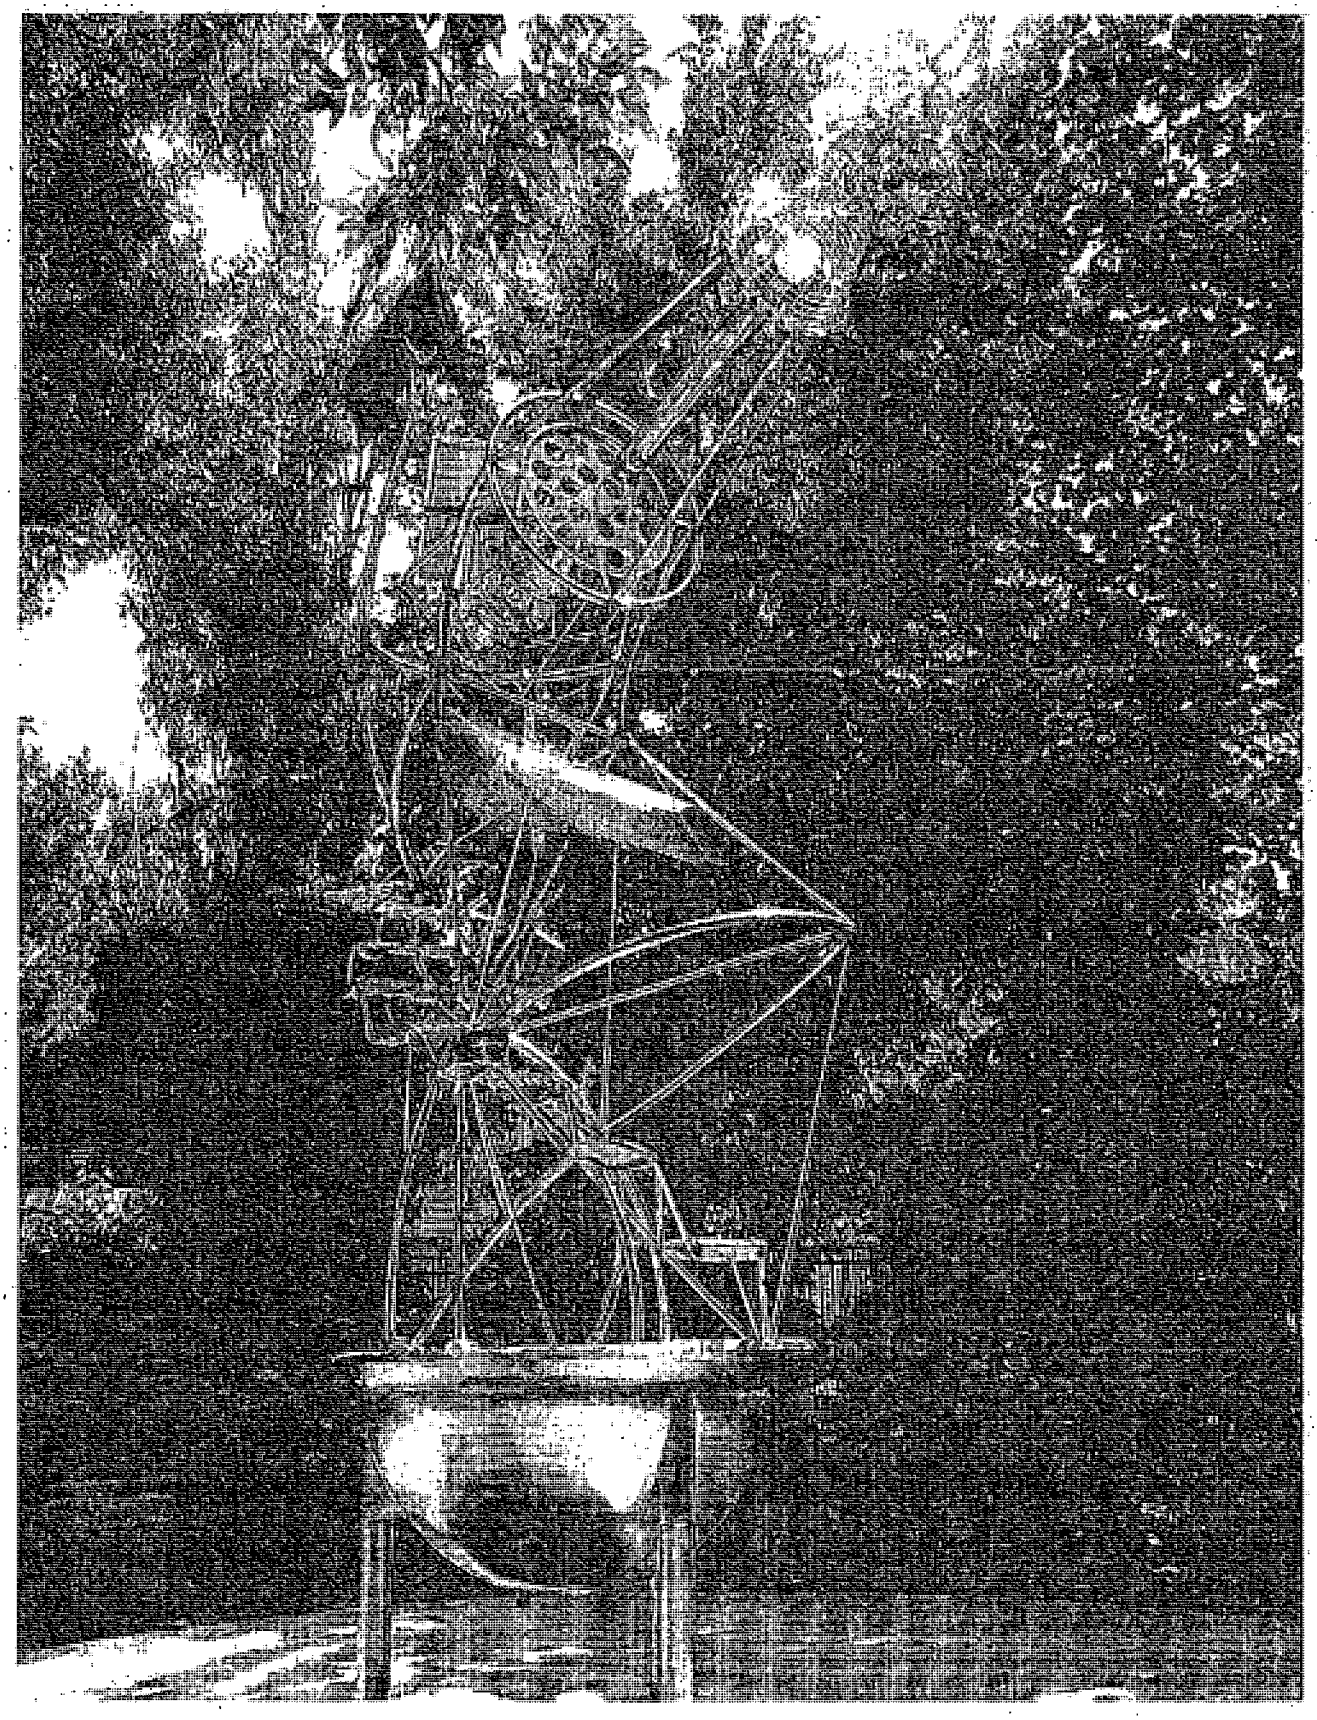

City of Chicago

O2014-3727

Office of the City Clerk

Document Tracking Sheet

Meeting Date:	4/30/2014
Sponsor(s):	Smith (43)
Type:	Ordinance
Title:	Grant(s) of privilege in public way for Lincoln Park Chamber Of Commerce - 2021 N Clark St
Committee(s) Assignment:	Committee on Transportation and Public Way

ORDINANCE
LINCOLN PARK CHAMBER OF COMMERCE
Acct. No. 298885 - 37
Permit No. 1110983

Be It Ordained by the City Council of the City of Chicago:

SECTION 1. Permission and authority are hereby given and granted to LINCOLN PARK CHAMBER OF COMMERCE, upon the terms and subject to the conditions of this ordinance to construct, install, maintain and use one (1) Sculpture/Public Art on the public right-of-way adjacent to its premises known as 2021 N. Clark St..

Said Sculpture/Public Art at N. CLARK ST measure(s):
One (1) at three (3) feet in length, and three (3) feet in width for a total of nine (9) square feet. Said sculpture/public art shall be approximately six (6) feet in height.

The location of said privilege shall be as shown on prints kept on file with the Department of Business Affairs and Consumer Protection and the Office of the City Clerk.

Said privilege shall be constructed in accordance with plans and specifications approved by the Department of Planning and Development and Department of Transportation (Division of Project Development).

This grant of privilege in the public way shall be subject to the provisions of Section 10-28-015 and all other required provisions of the Municipal Code of Chicago.

The grantee shall pay to the City of Chicago as compensation for the privilege #1110983 herein granted the sum of four hundred ($400.00) per annum in advance.


A 25% penalty will be added for payments received after due date.

The permit holder agrees to hold the City of Chicago harmless for any damage, relocation or replacement costs associated with damage, relocation or removal of private property caused by the City performing work in the public way.

Authority herein given and granted for a period of five (5) years from and after Date of Passage.

Alderman _____

Michele Smith 43rd Ward

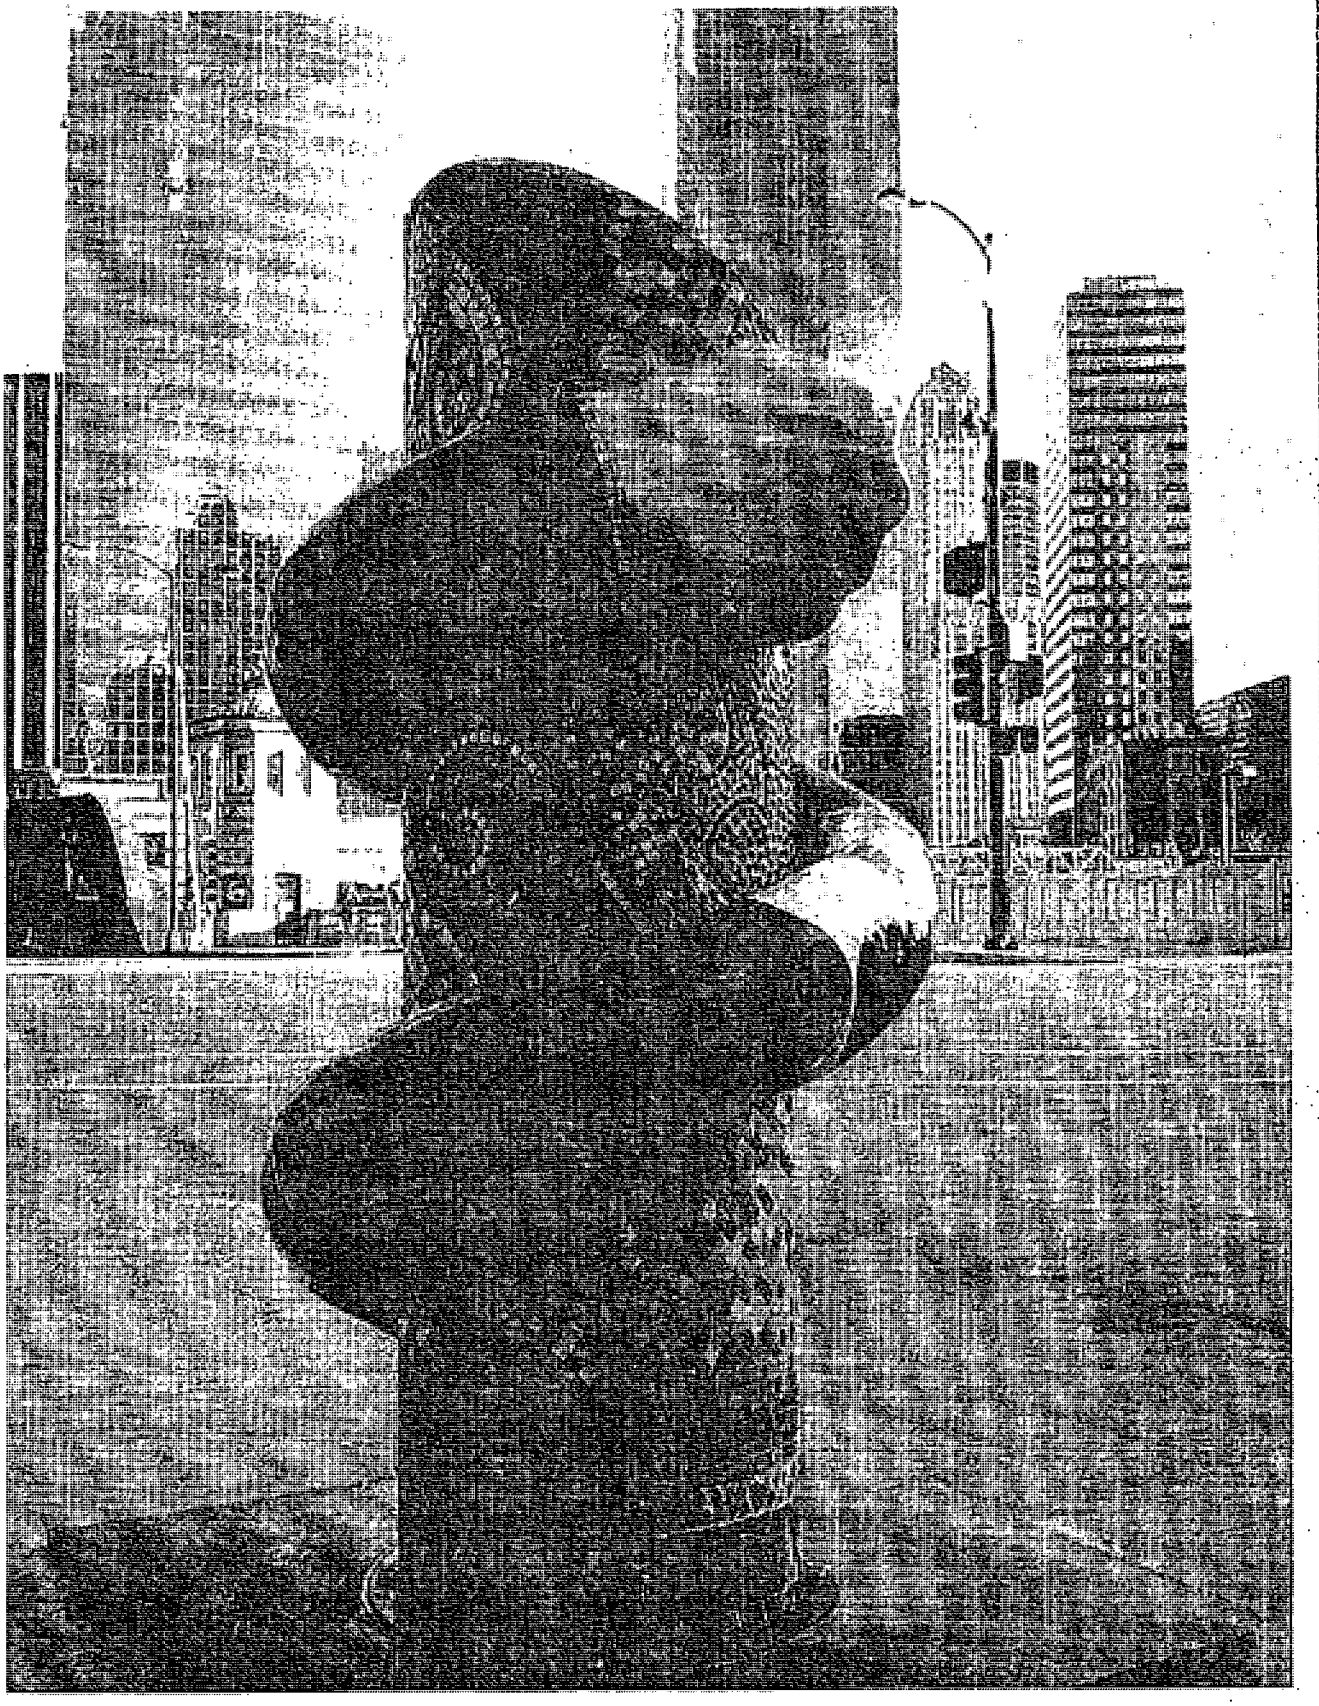

City of Chicago

O2014-3730

Office of the City Clerk

Document Tracking Sheet

Meeting Date:	4/30/2014
Sponsor(s):	Smith (43)
Type:	Ordinance
Title:	Grant(s) of privilege in public way for Lincoln Park Chamber Of Commerce - 2619 N Clark St
Committee(s) Assignment:	Committee on Transportation and Public Way

ORDINANCE
LINCOLN PARK CHAMBER OF COMMERCE
Acct. No. 298885 - 38
Permit No. 1110985

Be It Ordained by the City Council of the City of Chicago:

SECTION 1. Permission and authority are hereby given and granted to LINCOLN PARK CHAMBER OF COMMERCE, upon the terms and subject to the conditions of this ordinance to construct, install, maintain and use one (1) Sculpture/Public Art on the public right-of-way adjacent to its premises known as 2619 N. Clark St..

Said Sculpture/Public Art at N. CLARK ST measure(s):
One (1) at three (3) feet in length, and three (3) feet in width for a total of nine (9) square feet. Said sculpture/public art shall be approximately five (5) feet five (5) inches in height.

The location of said privilege shall be as shown on prints kept on file with the Department of Business Affairs and Consumer Protection and the Office of the City Clerk.

Said privilege shall be constructed in accordance with plans and specifications approved by the Department of Planning and Development and Department of Transportation (Division of Project Development).

This grant of privilege in the public way shall be subject to the provisions of Section 10-28-015 and all other required provisions of the Municipal Code of Chicago.

The grantee shall pay to the City of Chicago as compensation for the privilege #1110985 herein granted the sum of four hundred ($400.00) per annum in advance.


A 25% penalty will be added for payments received after due date.

The permit holder agrees to hold the City of Chicago harmless for any damage, relocation or replacement costs associated with damage, relocation or removal of private property caused by the City performing work in the public way.

Authority herein given and granted for a period of five (5) years from and after Date of Passage.

Alderman _____

Michele Smith 43rd Ward

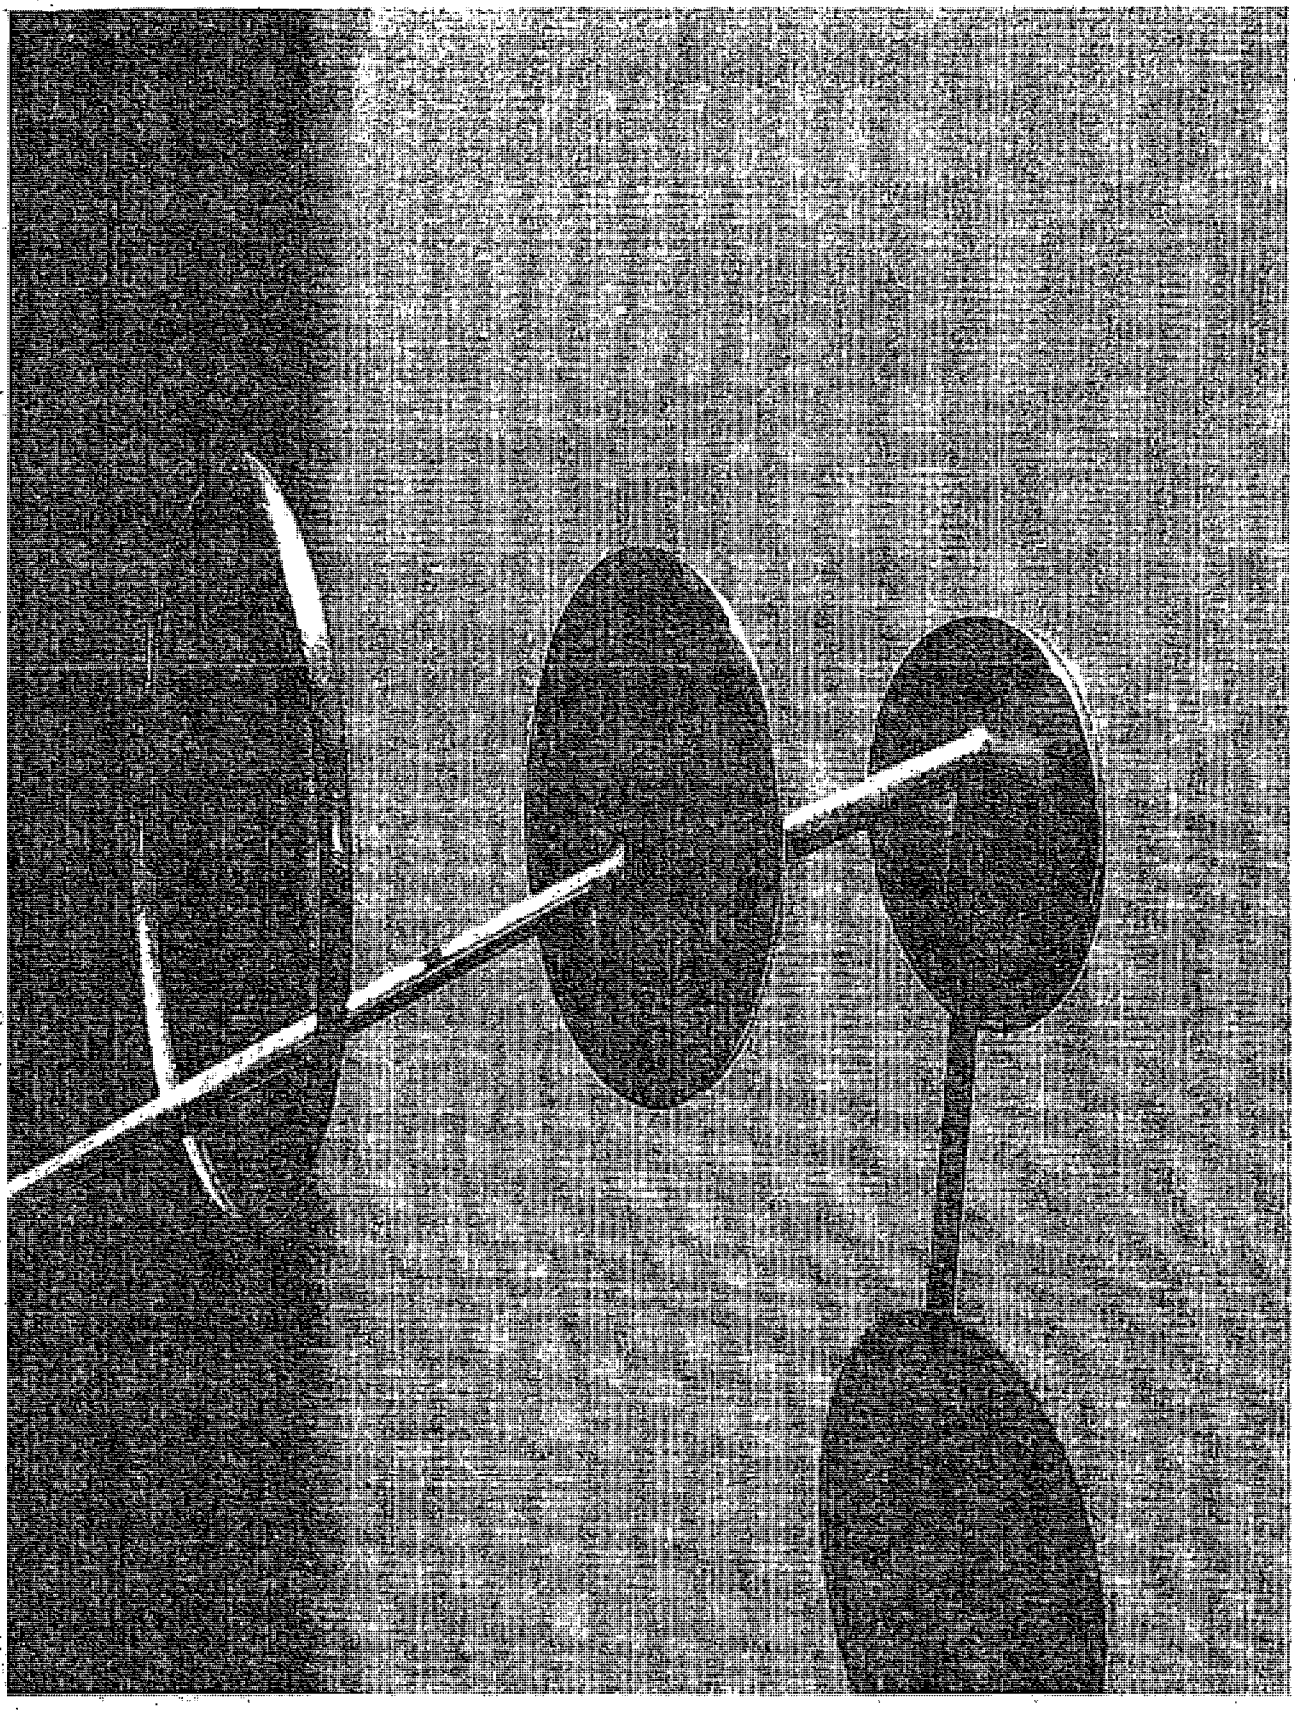

City of Chicago

O2014-3735

Office of the City Clerk

Document Tracking Sheet

Meeting Date:	4/30/2014
Sponsor(s):	Smith (43)
Type:	Ordinance
Title:	Grant(s) of privilege in public way for Lincoln Park Chamber Of Commerce - 2026 N Clark St
Committee(s) Assignment:	Committee on Transportation and Public Way

ORDINANCE
LINCOLN PARK CHAMBER OF COMMERCE
Acct. No. 298885 - 39
Permit No. 1110989

Be It Ordained by the City Council of the City of Chicago:

SECTION 1. Permission and authority are hereby given and granted to LINCOLN PARK CHAMBER OF COMMERCE, upon the terms and subject to the conditions of this ordinance to construct, install, maintain and use one (1) Sculpture/Public Art on the public right-of-way adjacent to its premises known as 2026 N. Clark St..

Said Sculpture/Public Art at N. CLARK ST measure(s):
One (1) at two (2) feet in length, and two (2) feet in width for a total of four (4) square feet. Said sculpture/public art shall be approximately fourteen (14) feet in height.

The location of said privilege shall be as shown on prints kept on file with the Department of Business Affairs and Consumer Protection and the Office of the City Clerk.

Said privilege shall be constructed in accordance with plans and specifications approved by the Department of Planning and Development and Department of Transportation (Division of Project Development).

This grant of privilege in the public way shall be subject to the provisions of Section 10-28-015 and all other required provisions of the Municipal Code of Chicago.

The grantee shall pay to the City of Chicago as compensation for the privilege #1110989 herein granted the sum of four hundred ($400.00) per annum in advance.


A 25% penalty will be added for payments received after due date.

The permit holder agrees to hold the City of Chicago harmless for any damage, relocation or replacement costs associated with damage, relocation or removal of private property caused by the City performing work in the public way.

Authority herein given and granted for a period of five (5) years from and after Date of Passage.

Alderman _____

Michele Smith 43rd Ward

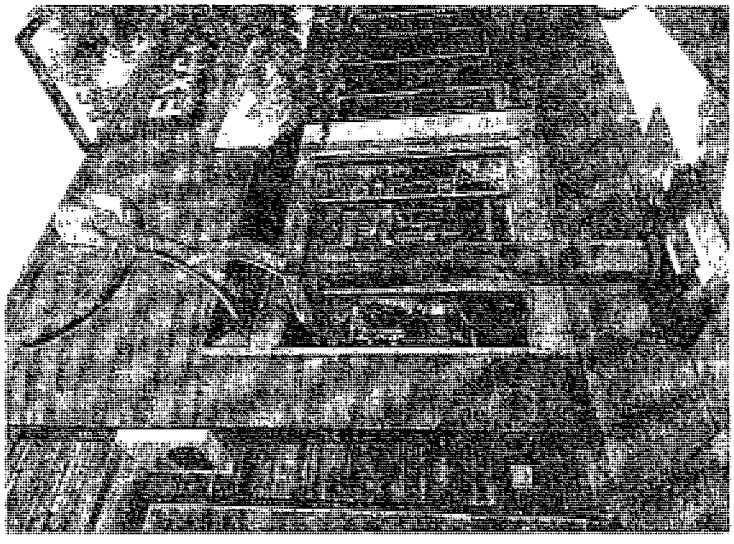

City of Chicago

O2014-3740

Office of the City Clerk

Document Tracking Sheet

Meeting Date:	4/30/2014
Sponsor(s):	Smith (43)
Type:	Ordinance
Title:	Grant(s) of privilege in public way for Lincoln Park Chamber Of Commerce - 2106 N Clark St
Committee(s) Assignment:	Committee on Transportation and Public Way

ORDINANCE
LINCOLN PARK CHAMBER OF COMMERCE
Acct. No. 298885 - 40
Permit No. 1110990

Be It Ordained by the City Council of the City of Chicago:

SECTION 1. Permission and authority are hereby given and granted to LINCOLN PARK CHAMBER OF COMMERCE, upon the terms and subject to the conditions of this ordinance to construct, install, maintain and use one (1) Sculpture/Public Art on the public right-of-way adjacent to its premises known as 2106 N. Clark St..

Said Sculpture/Public Art at N. CLARK ST measure(s):
One (1) at five (5) feet in length, and two (2) feet in width for a total of ten (10) square feet. Said sculpture/public art shall be approximately twelve (12) feet in height.

The location of said privilege shall be as shown on prints kept on file with the Department of Business Affairs and Consumer Protection and the Office of the City Clerk.

Said privilege shall be constructed in accordance with plans and specifications approved by the Department of Planning and Development and Department of Transportation (Division of Project Development).

This grant of privilege in the public way shall be subject to the provisions of Section 10-28-015 and all other required provisions of the Municipal Code of Chicago.

The grantee shall pay to the City of Chicago as compensation for the privilege #1110990 herein granted the sum of four hundred ($400.00) per annum in advance.

A 25% penalty will be added for payments received after due date.

The permit holder agrees to hold the City of Chicago harmless for any damage, relocation or replacement costs associated with damage, relocation or removal of private property caused by the City performing work in the public way.

Authority herein given and granted for a period of five (5) years from and after Date of Passage.

Alderman _____

Michele Smith 43rd Ward


BUG EYES

City of Chicago

O2014-3743

Office of the City Clerk

Document Tracking Sheet

Meeting Date:	4/30/2014
Sponsor(s):	Smith (43)
Type:	Ordinance
Title:	Grant(s) of privilege in public way for Lincoln Park Chamber of Commerce - 2645 N Clark St
Committee(s) Assignment:	Committee on Transportation and Public Way

ORDINANCE
LINCOLN PARK OF COMMERCE
Acct. No. 298885 - 34
Permit No. 1110986

Be It Ordained by the City Council of the City of Chicago:

SECTION 1. Permission and authority are hereby given and granted to LINCOLN PARK OF COMMERCE, upon the terms and subject to the conditions of this ordinance to construct, install, maintain and use one (1) Sculpture/Public Art on the public right-of-way adjacent to its premises known as 2645 N. Clark St..

Said Sculpture/Public Art at N. CLARK ST measure(s):
One (1) at five (5) feet in length, and five (5) feet in width for a total of twenty-five (25) square feet. Said sculpture/public art shall be approximately eight (8) feet in height.

The location of said privilege shall be as shown on prints kept on file with the Department of Business Affairs and Consumer Protection and the Office of the City Clerk.

Said privilege shall be constructed in accordance with plans and specifications approved by the Department of Planning and Development and Department of Transportation (Division of Project Development).


This grant of privilege in the public way shall be subject to the provisions of Section 10-28-015 and all other required provisions of the Municipal Code of Chicago.

The grantee shall pay to the City of Chicago as compensation for the privilege #1110986 herein granted the sum of four hundred ($400.00) per annum in advance.


A 25% penalty will be added for payments received after due date.

The permit holder agrees to hold the City of Chicago harmless for any damage, relocation or replacement costs associated with damage, relocation or removal of private property caused by the City performing work in the public way.

Authority herein given and granted for a period of five (5) years from and after Date of Passage.

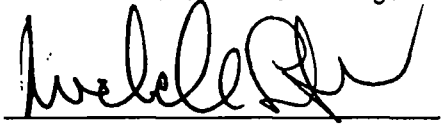Alderman 

Michele Smith 43rd Ward

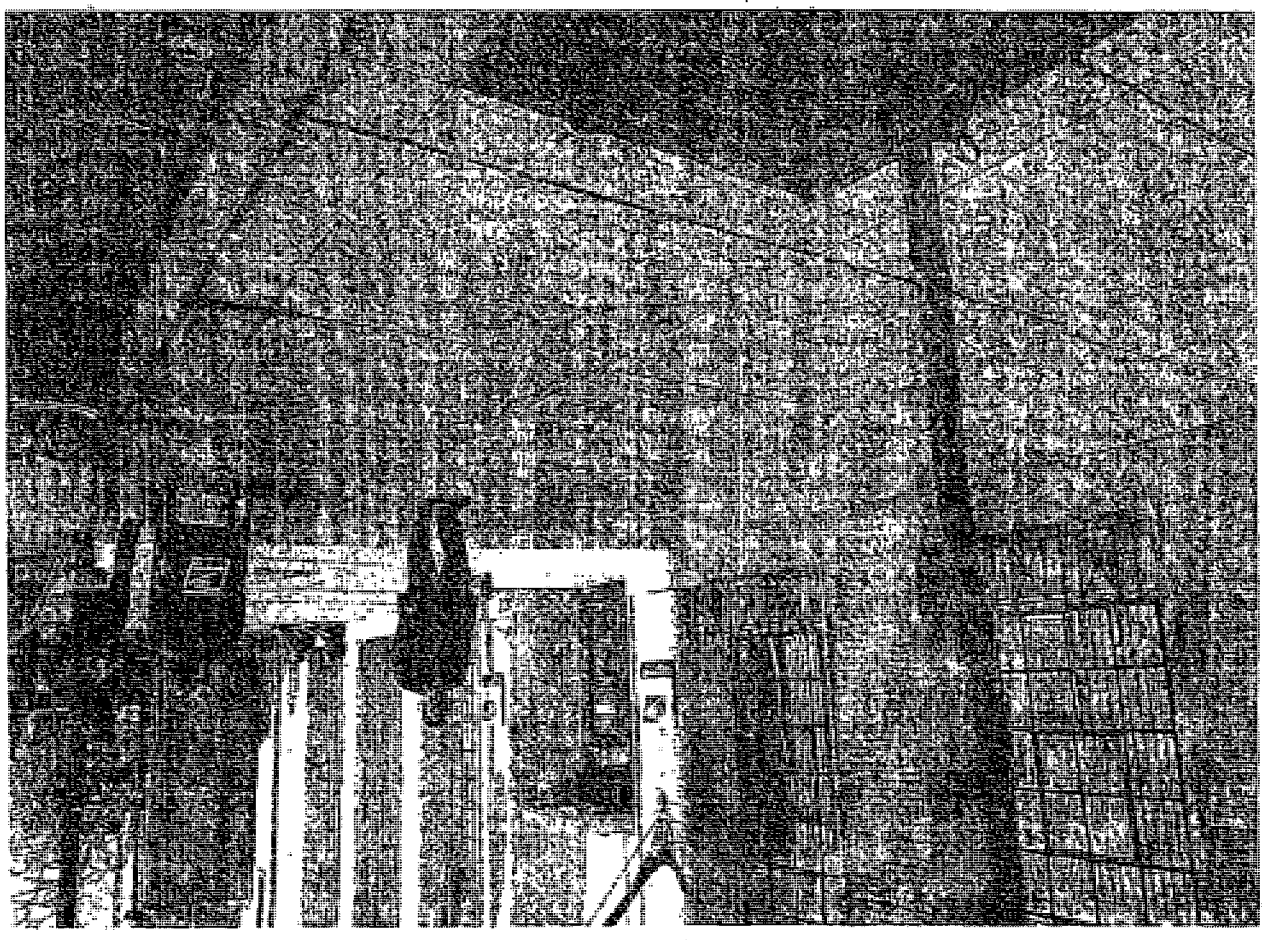

City of Chicago

O2014-3749

Office of the City Clerk

Document Tracking Sheet

Meeting Date:	4/30/2014
Sponsor(s):	Smith (43)
Type:	Ordinance
Title:	Grant(s) of privilege in public way for State Parkway Condominium, The
Committee(s) Assignment:	Committee on Transportation and Public Way

ORDINANCE
THE STATE PARKWAY CONDOMINIUM
Acct. No. 18154 - 1
Permit No. 1111260

Be It Ordained by the City Council of the City of Chicago:

SECTION 1. Permission and authority are hereby given and granted to THE STATE PARKWAY CONDOMINIUM, upon the terms and subject to the conditions of this ordinance to maintain and use, as now constructed, one (1) Decorative Fence(s) on the public right-of-way adjacent to its premises known as 1445 N. State Pkwy..

Said Decorative Fence(s) at N. State Pkwy & E. Burton St measure(s):
One (1) at six hundred seventy (670) feet in length, and one (1) foot in width for a total of six hundred seventy (670) square feet. Existing decorative fence is approximately two (2) feet in height.

The location of said privilege shall be as shown on prints kept on file with the Department of Business Affairs and Consumer Protection and the Office of the City Clerk.

Said privilege shall be constructed in accordance with plans and specifications approved by the Department of Planning and Development and Department of Transportation (Division of Project Development).

This grant of privilege in the public way shall be subject to the provisions of Section 10-28-015 and all other required provisions of the Municipal Code of Chicago.

The grantee shall pay to the City of Chicago as compensation for the privilege #1111260 herein granted the sum of zero ($.00) per annum in advance.


A 25% penalty will be added for payments received after due date.

The permit holder agrees to hold the City of Chicago harmless for any damage, relocation or replacement costs associated with damage, relocation or removal of private property caused by the City performing work in the public way.


Authority herein given and granted for a period of five (5) years from and after 01/13/2014.


Alderman _____

Michele Smith 43rd Ward

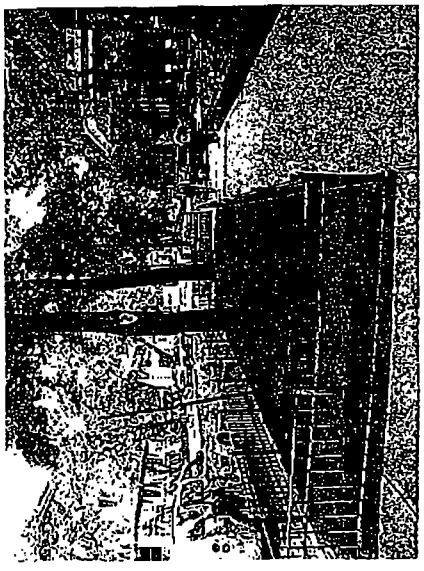




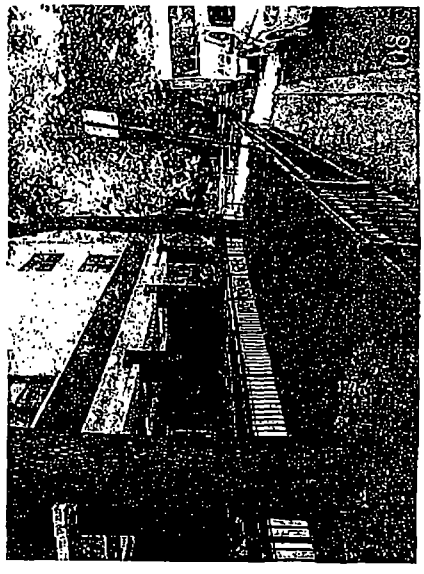

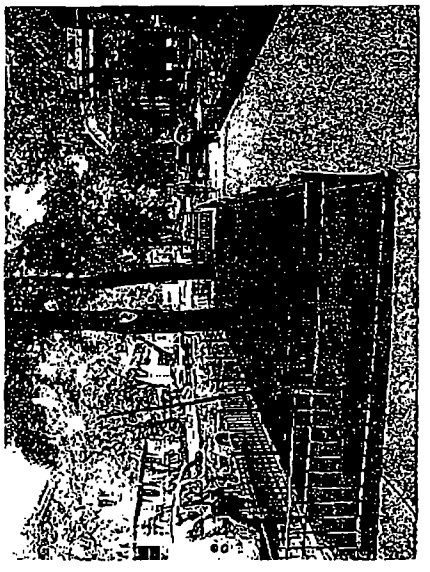



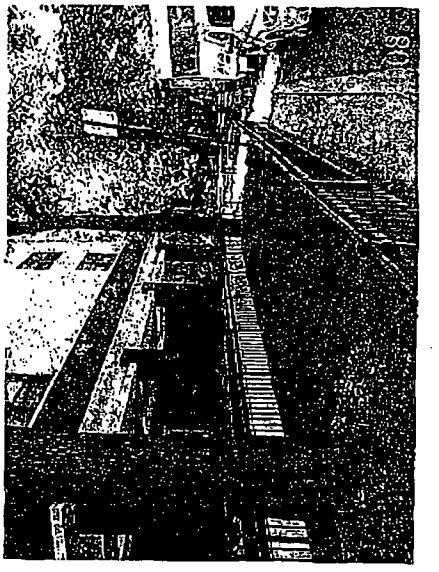

City of Chicago

O2014-3755

Office of the City Clerk

Document Tracking Sheet

Meeting Date:	4/30/2014
Sponsor(s):	Smith (43)
Type:	Ordinance
Title:	Grant(s) of privilege in public way for 834 West Armitage LLC
Committee(s) Assignment:	Committee on Transportation and Public Way

ORDINANCE
834 WEST ARMITAGE, LLC
Acct. No. 387895 - 1
Permit No. 1110785

Be It Ordained by the City Council of the City of Chicago:

SECTION 1. Permission and authority are hereby given and granted to 834 WEST ARMITAGE, LLC, upon the terms and subject to the conditions of this ordinance to construct, install, maintain and use one (1) Planter(s) on the public right-of-way for beautification purposes adjacent to its premises known as 834 W. Armitage Ave..

Said Planter(s) at W. Armitage Avenue measure(s):
One (1) at ninety-four point seven five (94.75) feet in length, and nine point nine two (9.92) feet in width for a total of nine hundred thirty-nine point nine two (939.92) square feet.

Grantee must allow the required clear and unobstructed space for pedestrian passage at all times per rules and regulations approved by the Department of Transportation.

The location of said privilege shall be as shown on prints kept on file with the Department of Business Affairs and Consumer Protection and the Office of the City Clerk.

Said privilege shall be constructed in accordance with plans and specifications approved by the Department of Planning and Development and Department of Transportation (Division of Project Development).

This grant of privilege in the public way shall be subject to the provisions of Section 10-28-015 and all other required provisions of the Municipal Code of Chicago.

The grantee shall pay to the City of Chicago as compensation for the privilege #1110785 herein granted the sum of zero ($.00) per annum in advance.


A 25% penalty will be added for payments received after due date.


The permit holder agrees to hold the City of Chicago harmless for any damage, relocation or replacement costs associated with damage, relocation or removal of private property caused by the City performing work in the public way.


Authority herein given and granted for a period of five (5) years from and after Date of Passage.


Alderman _____


Michele Smith 43rd Ward

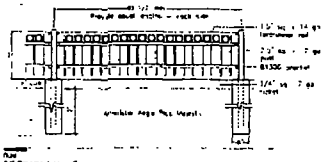


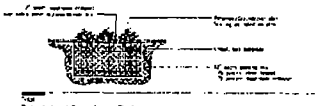


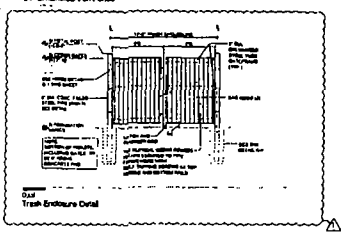


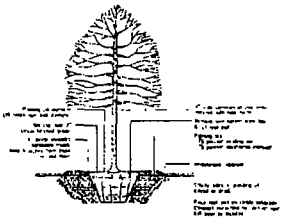

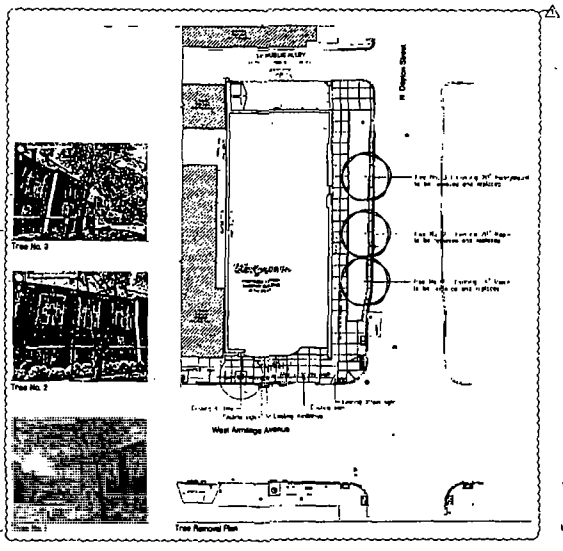

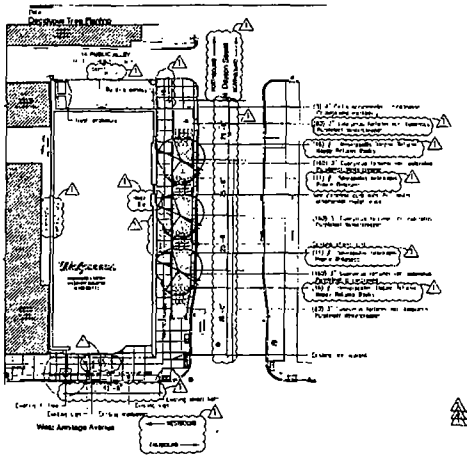

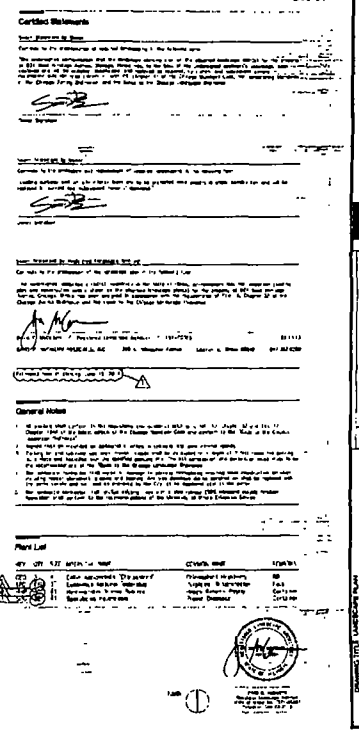

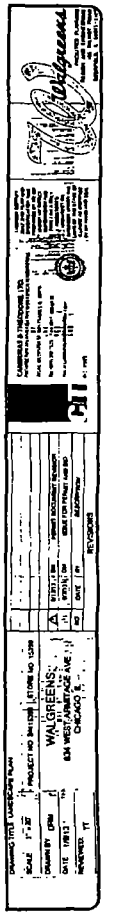

City of Chicago

O2014-3759

Office of the City Clerk

Document Tracking Sheet

Meeting Date:	4/30/2014
Sponsor(s):	Tunney (44)
Type:	Ordinance
Title:	Grant(s) of privilege in public way for Candyality
Committee(s) Assignment:	Committee on Transportation and Public Way

ORDINANCE
CANDYALITY
Acct. No. 386248 - 1
Permit No. 1111909

Be It Ordained by the City Council of the City of Chicago:

SECTION 1. Permission and authority are hereby given and granted to CANDYALITY, upon the terms and subject to the conditions of this ordinance to maintain and use, as now constructed, two (2) Planter(s) on the public right-of-way for beautification purposes adjacent to its premises known as 3737 N. Southport Ave..

Said Planter(s) at N. Southport Avenue measure(s):
Two (2) at one (1) foot in length, and one (1) foot in width for a total of two (2) square feet.

Grantee must allow the required clear and unobstructed space for pedestrian passage at all times per rules and regulations approved by the Department of Transportation.

The location of said privilege shall be as shown on prints kept on file with the Department of Business Affairs and Consumer Protection and the Office of the City Clerk.

Said privilege shall be constructed in accordance with plans and specifications approved by the Department of Planning and Development and Department of Transportation (Division of Project Development).

This grant of privilege in the public way shall be subject to the provisions of Section 10-28-015 and all other required provisions of the Municipal Code of Chicago.

The grantee shall pay to the City of Chicago as compensation for the privilege #1111909 herein granted the sum of zero ($.00) per annum in advance.

A 25% penalty will be added for payments received after due date.

The permit holder agrees to hold the City of Chicago harmless for any damage, relocation or replacement costs associated with damage, relocation or removal of private property caused by the City performing work in the public way.


Authority herein given and granted for a period of five (5) years from and after Date of Passage.

Alderman Thomas Tunney

Thomas Tunney 44th Ward

Candyality W LTD

3737 N. Southport

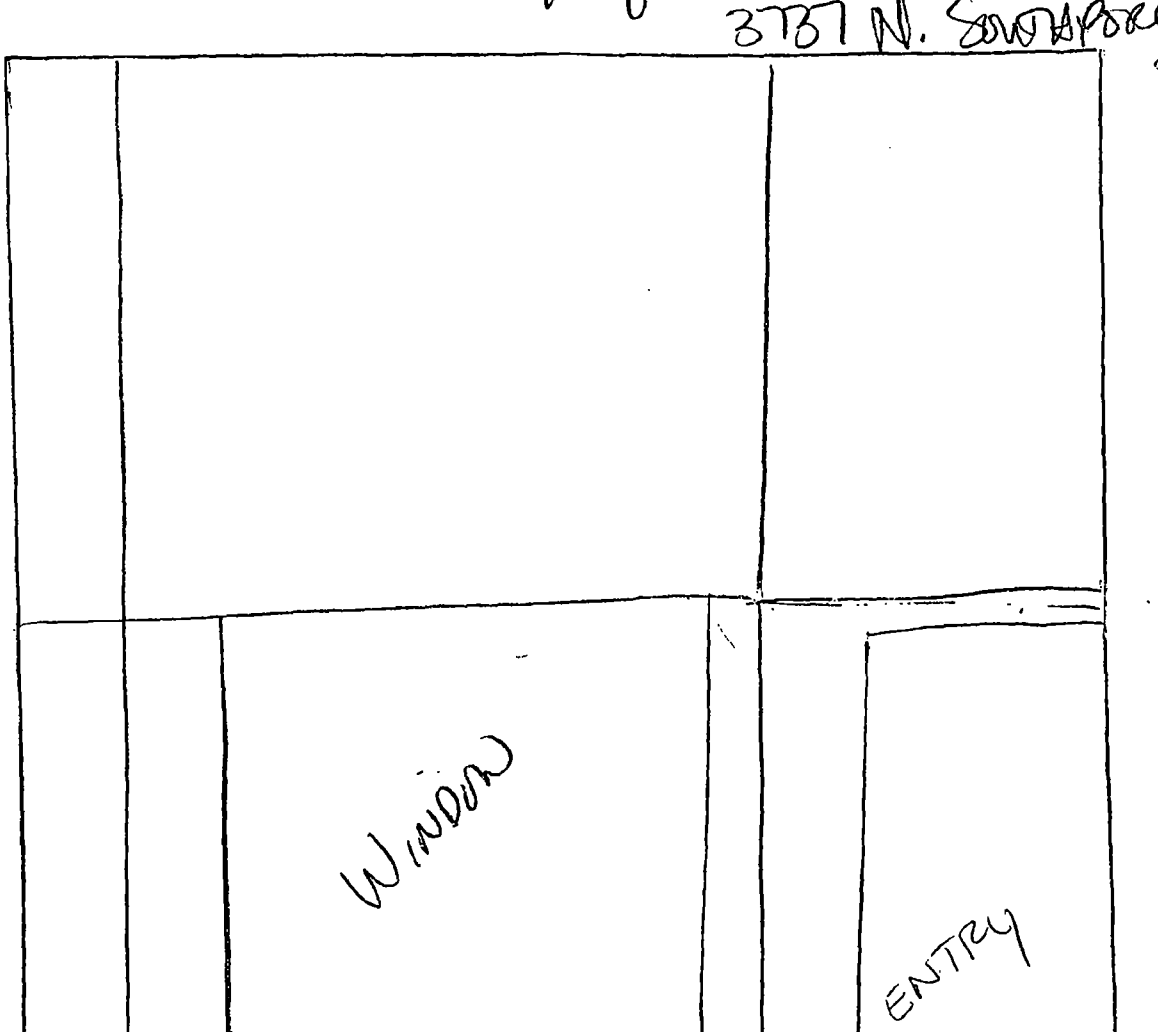

3737 N. Southport

Planters

City of Chicago

O2014-3762

Office of the City Clerk

Document Tracking Sheet

Meeting Date:	4/30/2014
Sponsor(s):	Tunney (44)
Type:	Ordinance
Title:	Grant(s) of privilege in public way for DSW Shoe Warehouse, Inc
Committee(s) Assignment:	Committee on Transportation and Public Way

ORDINANCE
DSW SHOE WAREHOUSE, INC.
Acct. No. 56253 - 3
Permit No. 1111138

Be It Ordained by the City Council of the City of Chicago:

SECTION 1. Permission and authority are hereby given and granted to DSW SHOE WAREHOUSE, INC., upon the terms and subject to the conditions of this ordinance to maintain and use one (1) sign(s) projecting over the public right-of-way attached to its premises known as 3131 N. Clark St..

Said sign structure(s) measures as follows; along N Clark St:
One (1) at sixteen point eight five (16.85) feet in length, four point five eight (4.58) feet in height and twelve point six seven (12.67) feet above grade level.

The location of said privilege shall be as shown on prints kept on file with the Department of Business Affairs and Consumer Protection and the Office of the City Clerk.

Said privilege shall be constructed in accordance with plans and specifications approved by the Department of Transportation (Division of Project Development) and Zoning Department - Signs.

This grant of privilege in the public way shall be subject to the provisions of Section 10-28-015 and all other required provisions of the Municipal Code of Chicago.

The grantee shall pay to the City of Chicago as compensation for the privilege #1111138 herein granted the sum of three hundred ($300.00) per annum in advance.

A 25% penalty will be added for payments received after due date.

The permit holder agrees to hold the City of Chicago harmless for any damage, relocation or replacement costs associated with damage, relocation or removal of private property caused by the City performing work in the public way.


Authority herein given and granted for a period of five (5) years from and after Date of Passage.

Alderman Thomas Tunney

Thomas Tunney 44th Ward


STOREFRONT NORTH CLARK ST.

4

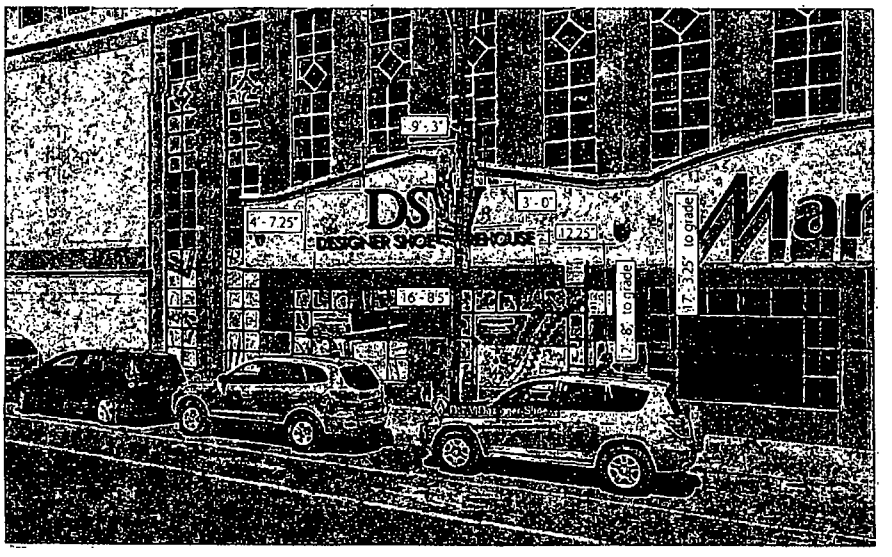

B

REMOTE MOUNTED: LED EXTERIOR

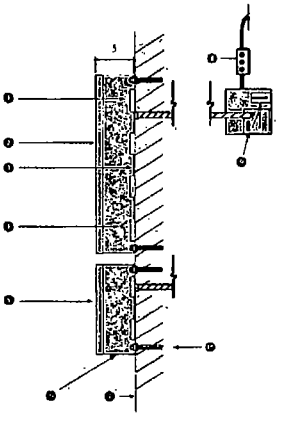

Sign to be grounded and bonded in accordance with article 600 NEC

*Section view, through sign NTS (not to scale)

SIGNINNOVATION

514 German Street
Harmony, PA 16037

Tel 724.452.8699
Fax 724.452.8629

www.signinnovation.com

Roy Roccon, President
Roy@Signinnovation.com

Kristi Lucas, Project Manager
KristiL@Signinnovation.com

John Koenig, Project Manager
JohnK@Signinnovation.com

1 Cover Page
2 Site Map
3-5 Photo Renders
6-7 Sign Details

Designer Shoe Warehouse

3131 North Clark Street
Chicago, IL 60657

Store # 29072

City of Chicago

O2014-3769

Office of the City Clerk

Document Tracking Sheet

Meeting Date:	4/30/2014
Sponsor(s):	Tunney (44)
Type:	Ordinance
Title:	Grant(s) of privilege in public way for DSW Shoes
Committee(s) Assignment:	Committee on Transportation and Public Way

ORDINANCE
DSW SHOES
Acct. No. 56253 - 6
Permit No. 1111141

Be It Ordained by the City Council of the City of Chicago:

SECTION 1. Permission and authority are hereby given and granted to DSW SHOES, upon the terms and subject to the conditions of this ordinance to maintain and use one (1) sign(s) projecting over the public right-of-way attached to its premises known as 3131 N. Halsted St..

Said sign structure(s) measures as follows; along N HALSTED ST:
One (1) at sixteen point eight five (16.85) feet in length, four point five eight (4.58) feet in height and sixteen point two five (16.25) feet above grade level.

The location of said privilege shall be as shown on prints kept on file with the Department of Business Affairs and Consumer Protection and the Office of the City Clerk.

Said privilege shall be constructed in accordance with plans and specifications approved by the Department of Transportation (Division of Project Development) and Zoning Department - Signs.

This grant of privilege in the public way shall be subject to the provisions of Section 10-28-015 and all other required provisions of the Municipal Code of Chicago.

The grantee shall pay to the City of Chicago as compensation for the privilege #1111141 herein granted the sum of three hundred ($300.00) per annum in advance.

A 25% penalty will be added for payments received after due date.

The permit holder agrees to hold the City of Chicago harmless for any damage, relocation or replacement costs associated with damage, relocation or removal of private property caused by the City performing work in the public way.

Authority herein given and granted for a period of five (5) years from and after Date of Passage.


Alderman Thomas Tunney

Thomas Tunney 44th Ward

STOREFRONT AT NORTH HALSTED ST.

3



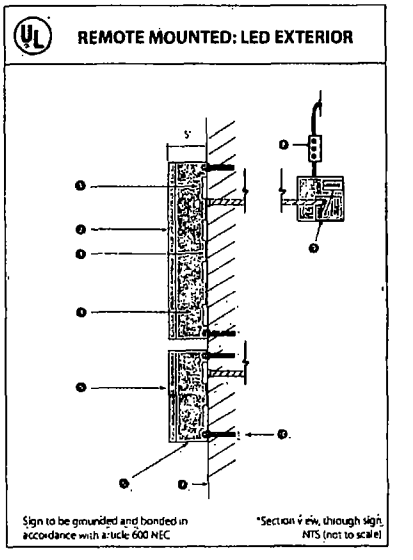

SIGNINNOVATION

514 German Street
Harmony, PA 16037

Tel 724 452 8699
Fax 724 452 8629

www.signinnovation.com

Ray Roccon, President
Ray@Signinnovation.com

Kristi Lucas, Project Manager
Kristi@Signinnovation.com

John Koenig, Project Manager
JohnK@Signinnovation.com

1 Cover Page
2 Site Map
3-5 Photo Renders
6 7 Sign Details

Designer Shoe Warehouse

3131 North Clark Street
Chicago, IL 60657

Store # 29072

City of Chicago

O2014-3776

Office of the City Clerk

Document Tracking Sheet

Meeting Date:	4/30/2014
Sponsor(s):	Tunney (44)
Type:	Ordinance
Title:	Grant(s) of privilege in public way for Gold Standard/Binnys
Committee(s) Assignment:	Committee on Transportation and Public Way

ORDINANCE
GOLD STANDARD/BINNYS
Acct. No. 64543 - 4
Permit No. 1112432

Be It Ordained by the City Council of the City of Chicago:

SECTION 1. Permission and authority are hereby given and granted to GOLD STANDARD/BINNYS, upon the terms and subject to the conditions of this ordinance to maintain and use two (2) sign(s) projecting over the public right-of-way attached to its premises known as 3000 N. Clark St..

Said sign structure(s) measures as follows; along N HALSTED ST:
One (1) at thirteen (13) feet in length, seven point five (7.5) feet in height and twelve point five (12.5) feet above grade level.

Said sign structure(s) measures as follows; along N CLARK ST:
One (1) at thirteen (13) feet in length, seven point five (7.5) feet in height and twelve point five (12.5) feet above grade level.

The location of said privilege shall be as shown on prints kept on file with the Department of Business Affairs and Consumer Protection and the Office of the City Clerk.

Said privilege shall be constructed in accordance with plans and specifications approved by the Department of Transportation (Division of Project Development) and Zoning Department - Signs.

This grant of privilege in the public way shall be subject to the provisions of Section 10-28-015 and all other required provisions of the Municipal Code of Chicago.

The grantee shall pay to the City of Chicago as compensation for the privilege #1112432 herein granted the sum of six hundred ($600.00) per annum in advance.

A 25% penalty will be added for payments received after due date.

The permit holder agrees to hold the City of Chicago harmless for any damage, relocation or replacement costs associated with damage, relocation or removal of private property caused by the City performing work in the public way.


Authority herein given and granted for a period of five (5) years from and after 04/22/2014.

Alderman Thomas Tunney

Thomas Tunney 44th Ward

DIMENSIONS - SIGNS 1 & 2

SCALE: 1/4"=1'-0"

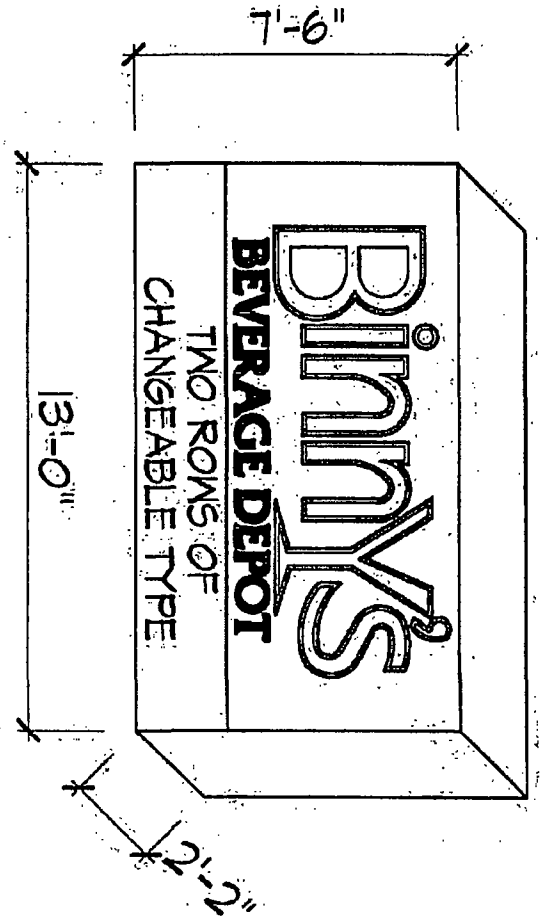

THIS DRAWING IS THE PROPERTY OF THE R. T. MILORD COMPANY. IT IS LENT TO THE RECIPIENT FOR HIS CONFIDENTIAL USE ONLY, AND UPON THE CONDITIONS AND AGREEMENTS FOLLOWING. IN CONSIDERATION OF THE LOAN OF THIS DRAWING, THE RECIPIENT PROMISES AND AGREES TO RETURN IT UPON REQUEST, AND AGREES THAT ITS CONTENTS WILL BE KEPT CONFIDENTIAL AND WILL NOT BE REPRODUCED, COPIED, LENT, OR OTHERWISE BE DISPOSED OF, DIRECTLY OR INDIRECTLY. IT WILL NOT BE USED IN ANY WAY DETRIMENTAL TO THE INTERESTS OF THE R. T. MILORD COMPANY.

© COPYRIGHT 2008 R.T. MILORD CO. ALL RIGHTS RESERVED. THIS DRAWING IS THE PROPERTY OF R. T. MILORD COMPANY. IT IS SUBMITTED IN CONFIDENCE AND UNDER CONDITION THAT WRITTEN PERMISSION.

ESTABLISHED 1887

MILORD

COMPANY

CONSTRUCTION | DESIGN-BUILD | MANAGEMENT

5921 SOUTH INDUSTRIAL DRIVE · BEDGEVIEW, IL 60455

tel 708 598 7900 fax 708 598 7991 www.milord.com

BINNY'S IVANHOE

3000 N. CLARK ST.

CHICAGO

CLIENT:

GOLD STANDARD ENTERPRISES

TITLE: SIGN DIEMNSIONS

JOB #:	
DATE:	
SCALE: 1/4"=1'-0"	
ADDENDUM #	
SHEET #	SIGN-3

City of Chicago

O2014-3781

Office of the City Clerk

Document Tracking Sheet

Meeting Date:	4/30/2014
Sponsor(s):	Tunney (44)
Type:	Ordinance
Title:	Grant(s) of privilege in public way for Kumas Too
Committee(s) Assignment:	Committee on Transportation and Public Way

ORDINANCE
KUMAS TOO
Acct. No. 376825 - 1
Permit No. 1110540

Be It Ordained by the City Council of the City of Chicago:

SECTION 1. Permission and authority are hereby given and granted to KUMAS TOO, upon the terms and subject to the conditions of this ordinance to maintain and use one (1) sign(s) projecting over the public right-of-way attached to its premises known as 666 W. Diversey Pkwy..

Said sign structure(s) measures as follows; along W Diversey:
One (1) at four point three three (4.33) feet in length, four point one seven (4.17) feet in height and twelve (12) feet above grade level.

The location of said privilege shall be as shown on prints kept on file with the Department of Business Affairs and Consumer Protection and the Office of the City Clerk.

Said privilege shall be constructed in accordance with plans and specifications approved by the Department of Transportation (Division of Project Development) and Zoning Department - Signs.

This grant of privilege in the public way shall be subject to the provisions of Section 10-28-015 and all other required provisions of the Municipal Code of Chicago.

The grantee shall pay to the City of Chicago as compensation for the privilege #1110540 herein granted the sum of one hundred ($100.00) per annum in advance.

A 25% penalty will be added for payments received after due date.

The permit holder agrees to hold the City of Chicago harmless for any damage, relocation or replacement costs associated with damage, relocation or removal of private property caused by the City performing work in the public way.

Authority herein given and granted for a period of five (5) years from and after Date of Passage.

Alderman Thomas Tunney


Thomas Tunney 44th Ward

SIGN DRAWING

Property Location 666 W Diversey Pkwy

Organization K B TOO LLC (Kuma's Too)

*Total distance over public way 16 foot 2"

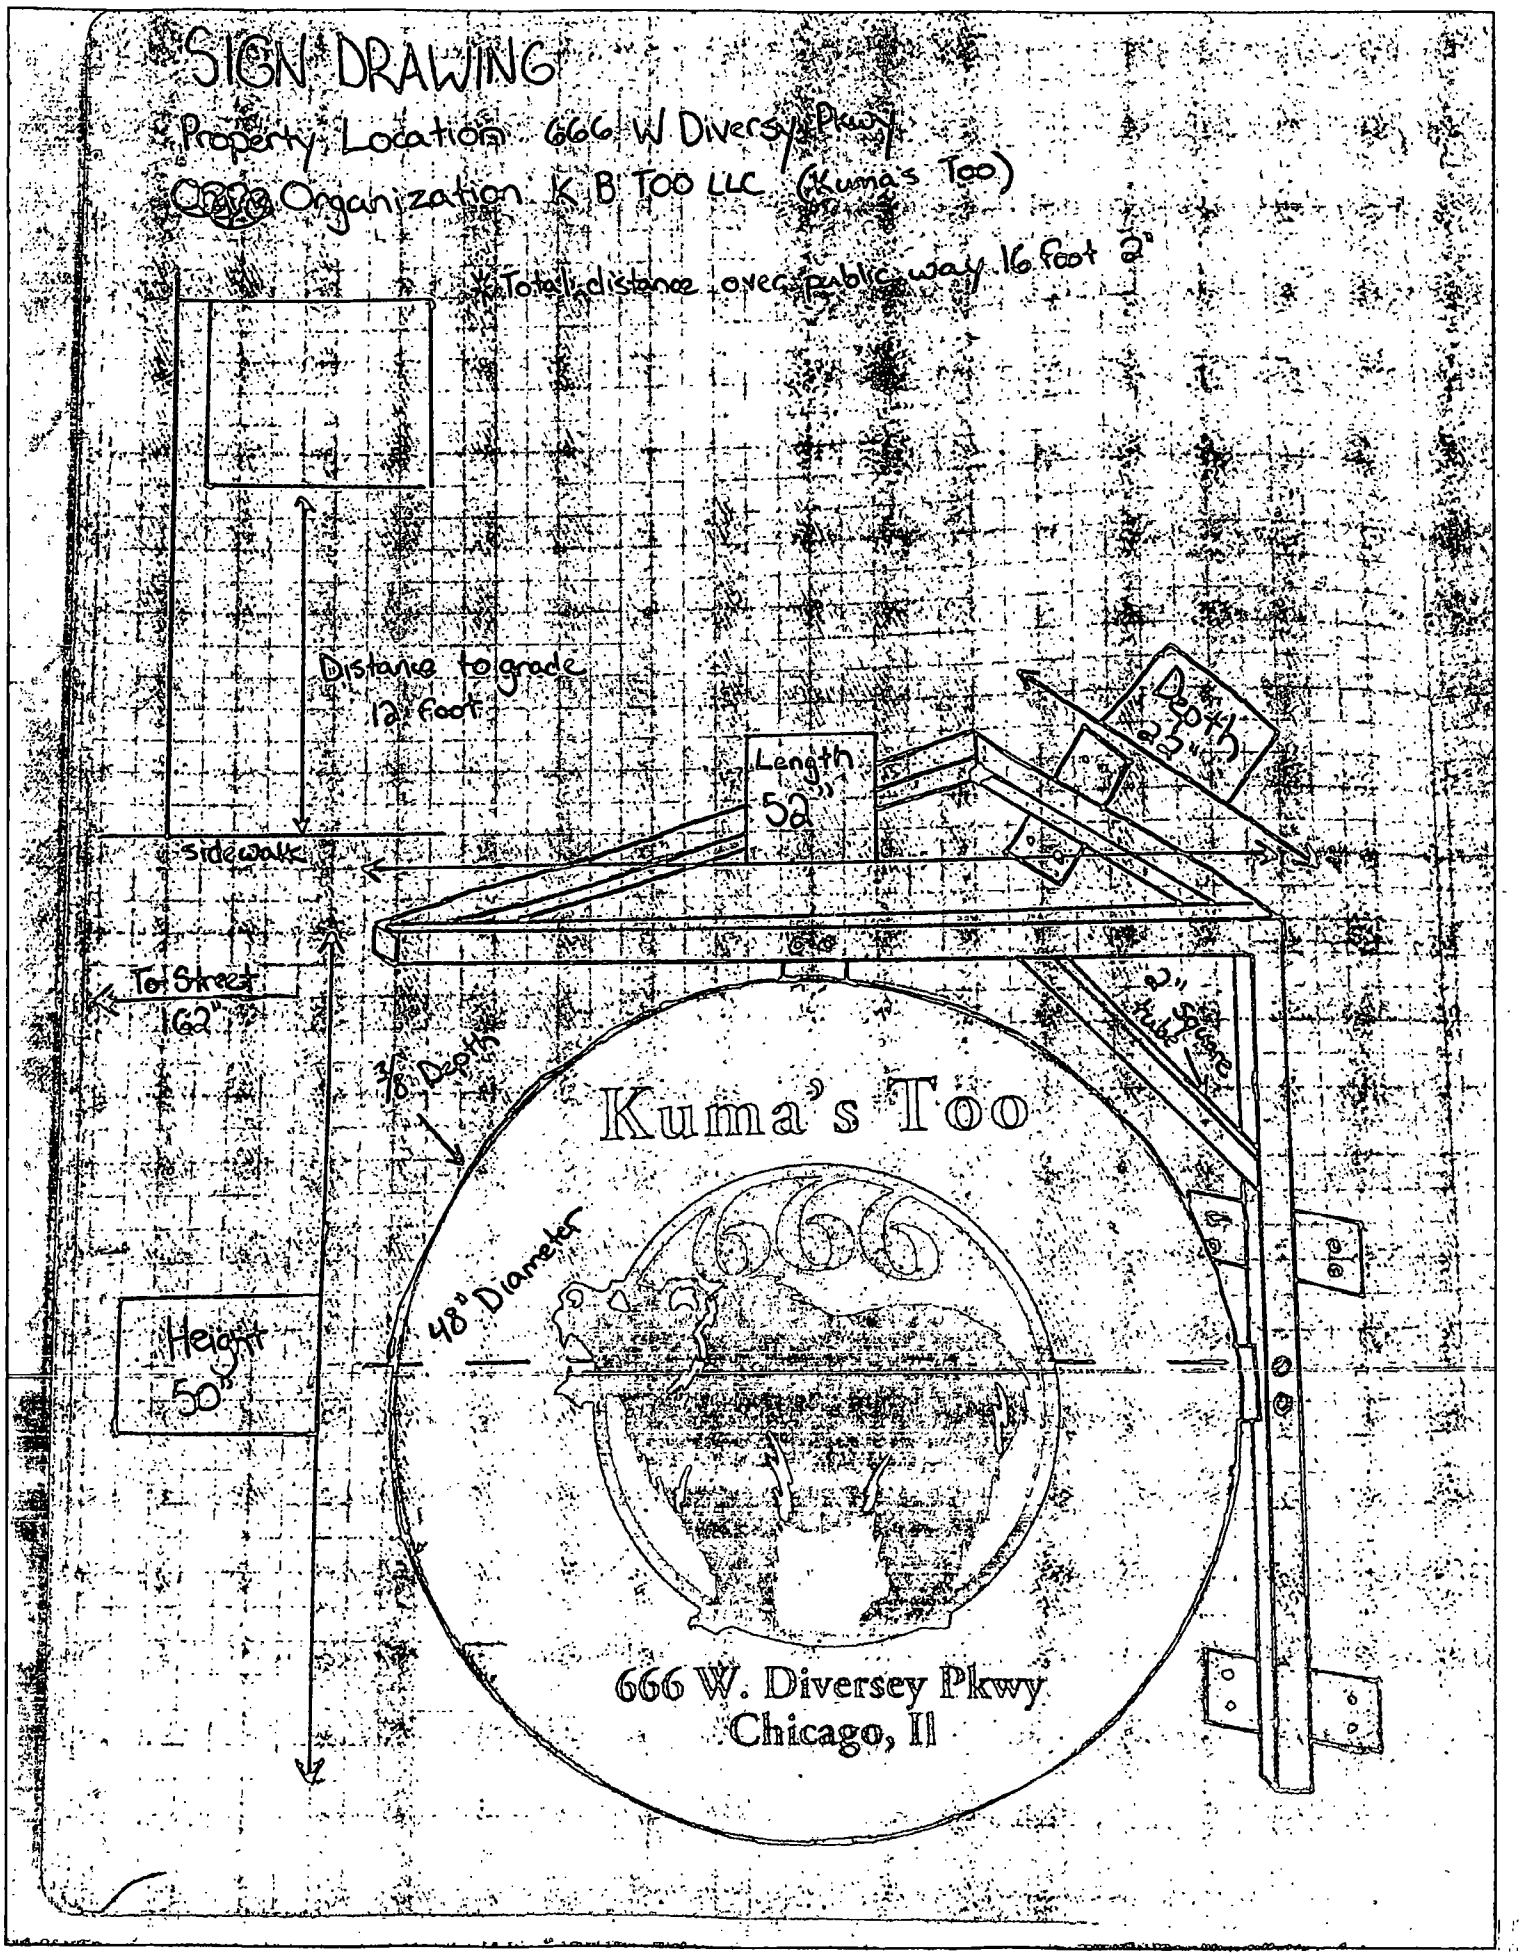

City of Chicago

O2014-3790

Office of the City Clerk

Document Tracking Sheet

Meeting Date:	4/30/2014
Sponsor(s):	Tunney (44)
Type:	Ordinance
Title:	Grant(s) of privilege in public way for Mini Bar
Committee(s) Assignment:	Committee on Transportation and Public Way

ORDINANCE
MINI BAR
Acct. No. 293248 - 3
Permit No. 1111571

Be It Ordained by the City Council of the City of Chicago:

SECTION 1. Permission and authority are hereby given and granted to MINI BAR, upon the terms and subject to the conditions of this ordinance to maintain and use, as now constructed, one (1) Wind Screen(s) on the public right-of-way adjacent to its premises known as 3339-3341 N. Halsted St..

Said Wind Screen(s) at N. Halsted Street measure(s):
One (1) at three point five eight (3.58) feet in length, and one point five eight (1.58) foot in width for a total of five point six six (5.66) square feet.

The location of said privilege shall be as shown on prints kept on file with the Department of Business Affairs and Consumer Protection and the Office of the City Clerk.

Said privilege shall be constructed in accordance with plans and specifications approved by the Department of Transportation (Division of Project Development).

This grant of privilege in the public way shall be subject to the provisions of Section 10-28-015 and all other required provisions of the Municipal Code of Chicago.

The grantee shall pay to the City of Chicago as compensation for the privilege #1111571 herein granted the sum of four hundred ($400.00) per annum in advance.

A 25% penalty will be added for payments received after due date.

The permit holder agrees to hold the City of Chicago harmless for any damage, relocation or replacement costs associated with damage, relocation or removal of private property caused by the City performing work in the public way.

Authority herein given and granted for a period of five (5) years from and after Date of Passage.


Alderman Thomas Tunney

Thomas Tunney 44th Ward

Mini Bar, Inc.

DBA: minibar

3339-41 N Halsted

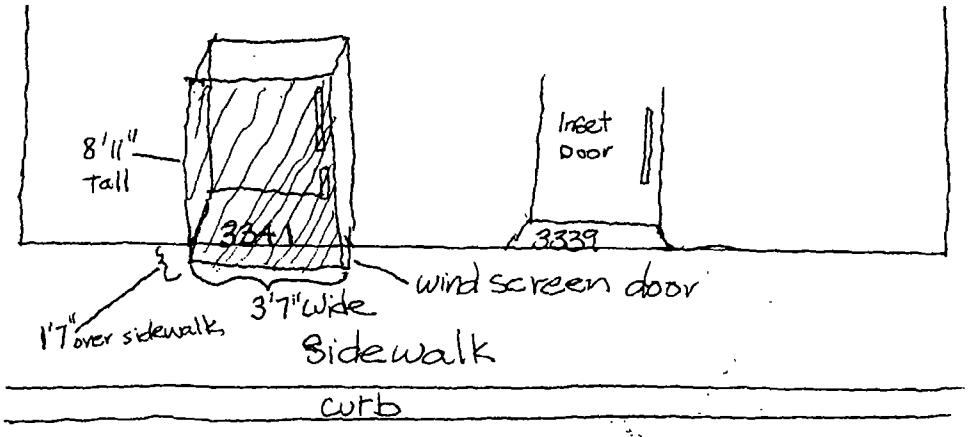

HALSTED

City of Chicago

O2014-3794

Office of the City Clerk

Document Tracking Sheet

Meeting Date:	4/30/2014
Sponsor(s):	Tunney (44)
Type:	Ordinance
Title:	Grant(s) of privilege in public way for Never Mind
Committee(s) Assignment:	Committee on Transportation and Public Way

ORDINANCE
NEVER MIND
Acct. No. 56056 - 5
Permit No. 1111218

Be It Ordained by the City Council of the City of Chicago:

SECTION 1. Permission and authority are hereby given and granted to NEVER MIND, upon the terms and subject to the conditions of this ordinance to maintain and use one (1) sign(s) projecting over the public right-of-way attached to its premises known as 925 W. Belmont Ave..

Said sign structure(s) measures as follows; along W. Belmont Avenue:
One (1) at fifteen (15) feet in length, one point five (1.5) feet in height and ten (10) feet above grade level.

The location of said privilege shall be as shown on prints kept on file with the Department of Business Affairs and Consumer Protection and the Office of the City Clerk.

Said privilege shall be constructed in accordance with plans and specifications approved by the Department of Transportation (Division of Project Development) and Zoning Department - Signs.

This grant of privilege in the public way shall be subject to the provisions of Section 10-28-015 and all other required provisions of the Municipal Code of Chicago.

The grantee shall pay to the City of Chicago as compensation for the privilege #1111218 herein granted the sum of one hundred ($100.00) per annum in advance.

A 25% penalty will be added for payments received after due date.

The permit holder agrees to hold the City of Chicago harmless for any damage, relocation or replacement costs associated with damage, relocation or removal of private property caused by the City performing work in the public way.

Authority herein given and granted for a period of five (5) years from and after Date of Passage.

Alderman Thomas Tunney


Thomas Tunney 44th Ward

15' 0"

1'6"


NEVER MIND

NON-ILLUMINATED CHANNEL LETTER SIGN
LOCATION : FRONT OF THE STORE

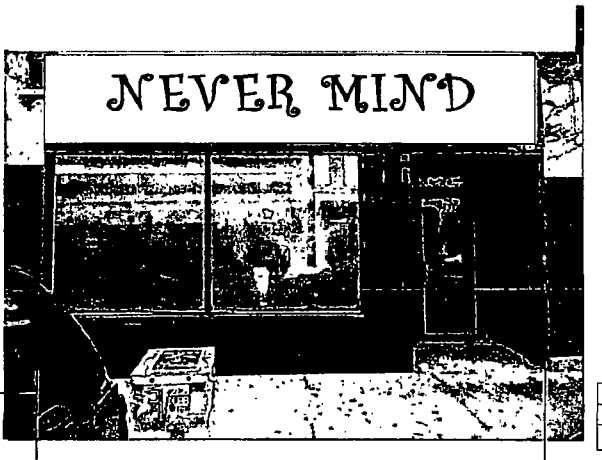

15' 0"

20' 0"

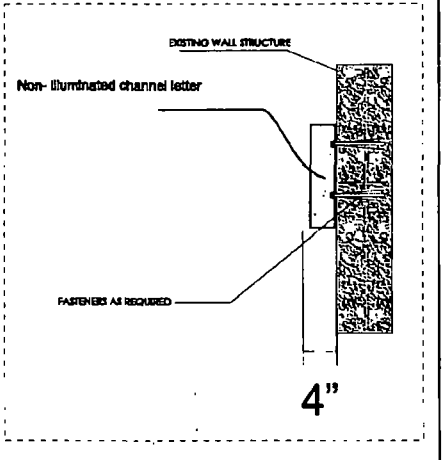

Customer	NEVER MIND	Drawing #	Revision
Project		Date	Date revised
Address	925 W. BELMONT CHICAGO IL	Scale	Sales contact

S.M. DELUXE SIGN
750 BONNIE LN ELK GROVE VILLAGE IL 60007
847-806-7740 FAX 847-806-7741 SMDELUXESIGN@SBCGLOBAL.NET

City of Chicago

O2014-3805

Office of the City Clerk

Document Tracking Sheet

Meeting Date:	4/30/2014
Sponsor(s):	Tunney (44)
Type:	Ordinance
Title:	Grant(s) of privilege in public way for Yens Mandarin Chinese Rest
Committee(s) Assignment:	Committee on Transportation and Public Way

ORDINANCE
YENS MANDARIN CHINESE REST
Acct. No. 7462 - 1
Permit No. 1112563

Be It Ordained by the City Council of the City of Chicago:

SECTION 1. Permission and authority are hereby given and granted to YENS MANDARIN CHINESE REST, upon the terms and subject to the conditions of this ordinance to maintain and use one (1) sign(s) projecting over the public right-of-way attached to its premises known as 2856 N. Clark St..

Said sign structure(s) measures as follows; along N Clark St:
One (1) at three point three three (3.33) feet in length, three point three three (3.33) feet in height and fourteen (14) feet above grade level.

The location of said privilege shall be as shown on prints kept on file with the Department of Business Affairs and Consumer Protection and the Office of the City Clerk.

Said privilege shall be constructed in accordance with plans and specifications approved by the Department of Transportation (Division of Project Development) and Zoning Department - Signs.

This grant of privilege in the public way shall be subject to the provisions of Section 10-28-015 and all other required provisions of the Municipal Code of Chicago.

The grantee shall pay to the City of Chicago as compensation for the privilege #1112563 herein granted the sum of one hundred ($100.00) per annum in advance.


A 25% penalty will be added for payments received after due date.

The permit holder agrees to hold the City of Chicago harmless for any damage, relocation or replacement costs associated with damage, relocation or removal of private property caused by the City performing work in the public way.

Authority herein given and granted for a period of five (5) years from and after 04/22/2014.

Alderman Thomas Tunney

Thomas Tunney 44th Ward

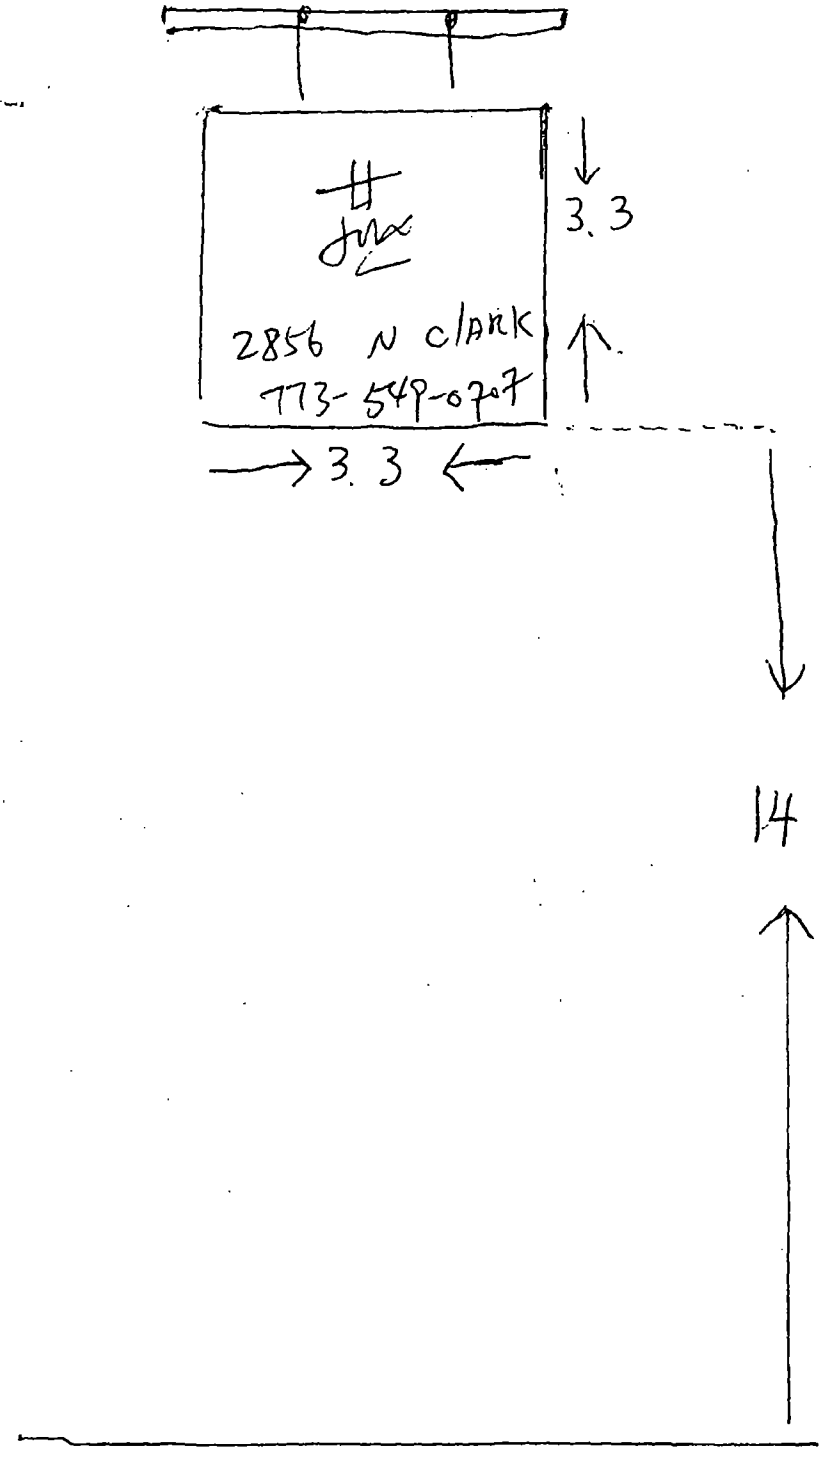
3.3
2856 N clark
773-549-0707
3.3
14

City of Chicago

O2014-3811

Office of the City Clerk

Document Tracking Sheet

Meeting Date:	4/30/2014
Sponsor(s):	Tunney (44)
Type:	Ordinance
Title:	Grant(s) of privilege in public way for Sheffield Grocers
Committee(s) Assignment:	Committee on Transportation and Public Way

ORDINANCE
SHEFFIELD GROCERS
Acct. No. 257839 - 2
Permit No. 1112443

Be It Ordained by the City Council of the City of Chicago:

SECTION 1. Permission and authority are hereby given and granted to SHEFFIELD GROCERS, upon the terms and subject to the conditions of this ordinance to maintain and use, as now constructed, five (5) Light Fixture(s) projecting over the public right-of-way adjacent to its premises known as 3220 N. Sheffield Ave..

Said Light Fixture(s) at N.Sheffield measure(s):
Five (5) at one (1) foot in length, three (3) feet in width and twelve (12) feet above grade level.

The location of said privilege shall be as shown on prints kept on file with the Department of Business Affairs and Consumer Protection and the Office of the City Clerk.

Said privilege shall be constructed in accordance with plans and specifications approved by the Department of Transportation (Division of Project Development).

This grant of privilege in the public way shall be subject to the provisions of Section 10-28-015 and all other required provisions of the Municipal Code of Chicago.

The grantee shall pay to the City of Chicago as compensation for the privilege #1112443 herein granted the sum of ninety-five ($95.00) per annum in advance.

A 25% penalty will be added for payments received after due date.


The permit holder agrees to hold the City of Chicago harmless for any damage, relocation or replacement costs associated with damage, relocation or removal of private property caused by the City performing work in the public way.

Authority herein given and granted for a period of five (5) years from and after 01/13/2014.

Alderman Thomas Tunney

Thomas Tunney 44th Ward

SKETCH

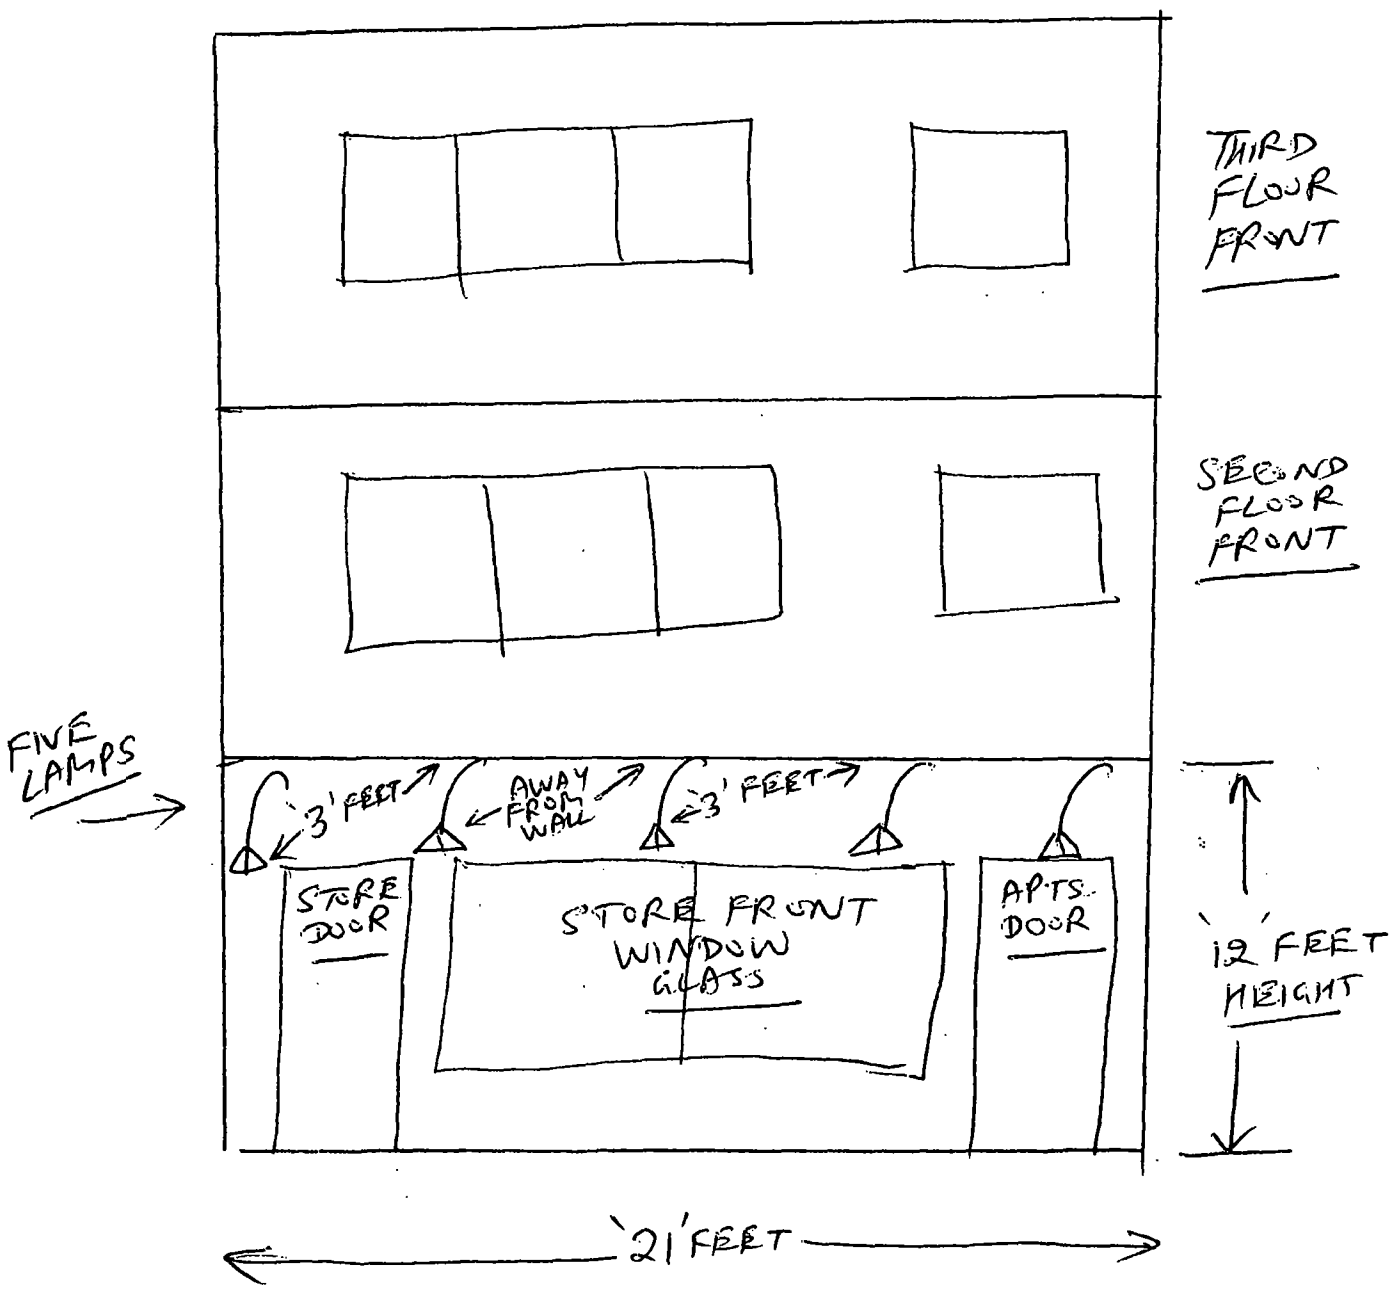
THIRD FLOOR FRONT
SECOND FLOOR FRONT
FIVE LAMPS
3' FEET
AWAY FROM WALL
3' FEET
STORE DOOR
STORE FRONT WINDOW GLASS
APTS. DOOR
12' FEET HEIGHT
21' FEET

City of Chicago

O2014-3815

Office of the City Clerk

Document Tracking Sheet

Meeting Date:	4/30/2014
Sponsor(s):	Arena (45)
Type:	Ordinance
Title:	Grant(s) of privilege in public way for City News
Committee(s) Assignment:	Committee on Transportation and Public Way

ORDINANCE
CITY NEWS
Acct. No. 32376 - 1
Permit No. 1111902

Be It Ordained by the City Council of the City of Chicago:

SECTION 1. Permission and authority are hereby given and granted to CITY NEWS, upon the terms and subject to the conditions of this ordinance to maintain and use one (1) sign(s) projecting over the public right-of-way attached to its premises known as 4018 N. Cicero Ave..

Said sign structure(s) measures as follows; along N. Cicero Avenue:
One (1) at eight (8) feet in length, three (3) feet in height and twelve (12) feet above grade level.

The location of said privilege shall be as shown on prints kept on file with the Department of Business Affairs and Consumer Protection and the Office of the City Clerk.

Said privilege shall be constructed in accordance with plans and specifications approved by the Department of Transportation (Division of Project Development) and Zoning Department - Signs.

This grant of privilege in the public way shall be subject to the provisions of Section 10-28-015 and all other required provisions of the Municipal Code of Chicago.

The grantee shall pay to the City of Chicago as compensation for the privilege #1111902 herein granted the sum of one hundred ($100.00) per annum in advance.

A 25% penalty will be added for payments received after due date.


The permit holder agrees to hold the City of Chicago harmless for any damage, relocation or replacement costs associated with damage, relocation or removal of private property caused by the City performing work in the public way.

Authority herein given and granted for a period of five (5) years from and after Date of Passage.


Alderman _____

John Arena 45th Ward

Sign Drawing
Property location: 4018 N. Cicero Ave.
Organization name: City Newsstand & Cafe

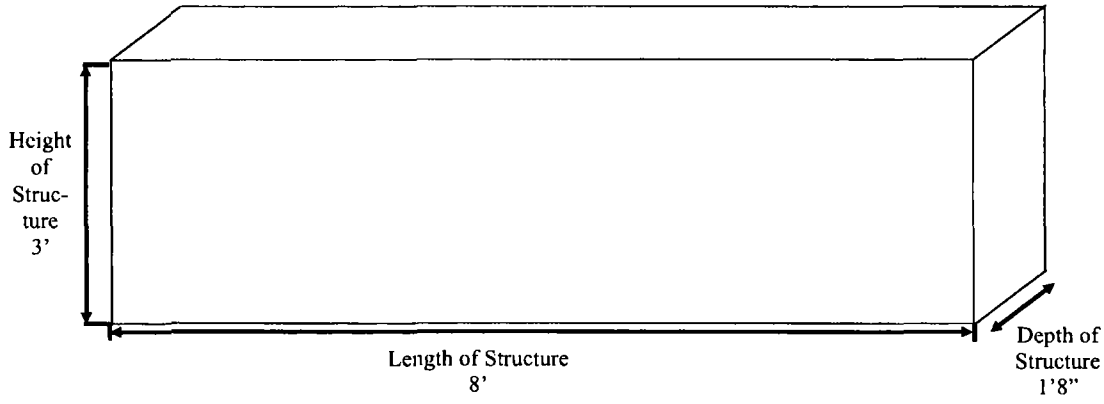



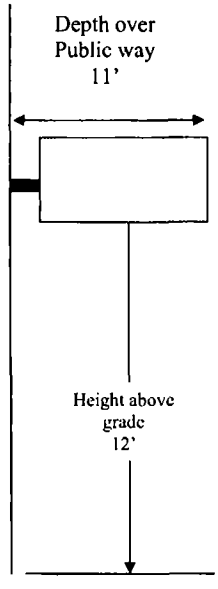

Department of Business Affairs and Consumer Protection
Small Business Center - Public Way Use Unit
City Hall - 121 N. LaSalle Street, Room 800 • Chicago, IL 60602
(312)-74-GOBIZ (312-744-6249) • (312) 744-1944 (TTY)
http://www.cityofchicago.org/bacp

04/30/2014

Alderman **John Arena**
Ward # **45**
City of Chicago
City Hall, Room **305**
121 North LaSalle Street
Chicago, Illinois 60602

Re: An ordinance to use and maintain a portion of the public right-of-way for **one (1) sign(s)** for **CITY NEWS**, adjacent to the premises known as **4018 N. Cicero Ave.**.

Dear Alderman **John Arena**:

The applicant referenced above has requested the use of the public right-of-way for a **sign(s)**. An ordinance has been prepared by the Department of Business Affairs and Consumer Protection – Small Business Center - Public Way Use Unit for presentation to the City Council. Because this request was made for properties located in your ward, as approved by you as per the attached, I respectfully request that you introduce the attached ordinance at the next City Council meeting.

If you have any questions regarding this ordinance, please contact Anthony Bertuca at (312) 744-5506.

Department of Business Affairs and Consumer Protection

City of Chicago

O2014-3820

Office of the City Clerk

Document Tracking Sheet

Meeting Date:	4/30/2014
Sponsor(s):	Cappleman (46)
Type:	Ordinance
Title:	Grant(s) of privilege in public way for Taqueria El Palmar
Committee(s) Assignment:	Committee on Transportation and Public Way

ORDINANCE
TAQUERIA EL PALMAR
Acct. No. 20455 - 2
Permit No. 1112502

Be It Ordained by the City Council of the City of Chicago:

SECTION 1. Permission and authority are hereby given and granted to TAQUERIA EL PALMAR, upon the terms and subject to the conditions of this ordinance to maintain and use one (1) sign(s) projecting over the public right-of-way attached to its premises known as 1008 1/2 W. Irving Park Rd..

Said sign structure(s) measures as follows; along W. Irving Park Road:
One (1) at twenty-one (21) feet in length, two point five (2.5) feet in height and nine (9) feet above grade level.

The location of said privilege shall be as shown on prints kept on file with the Department of Business Affairs and Consumer Protection and the Office of the City Clerk.

Said privilege shall be constructed in accordance with plans and specifications approved by the Department of Transportation (Division of Project Development) and Zoning Department - Signs.

This grant of privilege in the public way shall be subject to the provisions of Section 10-28-015 and all other required provisions of the Municipal Code of Chicago.

The grantee shall pay to the City of Chicago as compensation for the privilege #1112502 herein granted the sum of three hundred ($300.00) per annum in advance.


A 25% penalty will be added for payments received after due date.


The permit holder agrees to hold the City of Chicago harmless for any damage, relocation or replacement costs associated with damage, relocation or removal of private property caused by the City performing work in the public way.

Authority herein given and granted for a period of five (5) years from and after 04/22/2014.

Alderman _____

James Cappleman 46th Ward

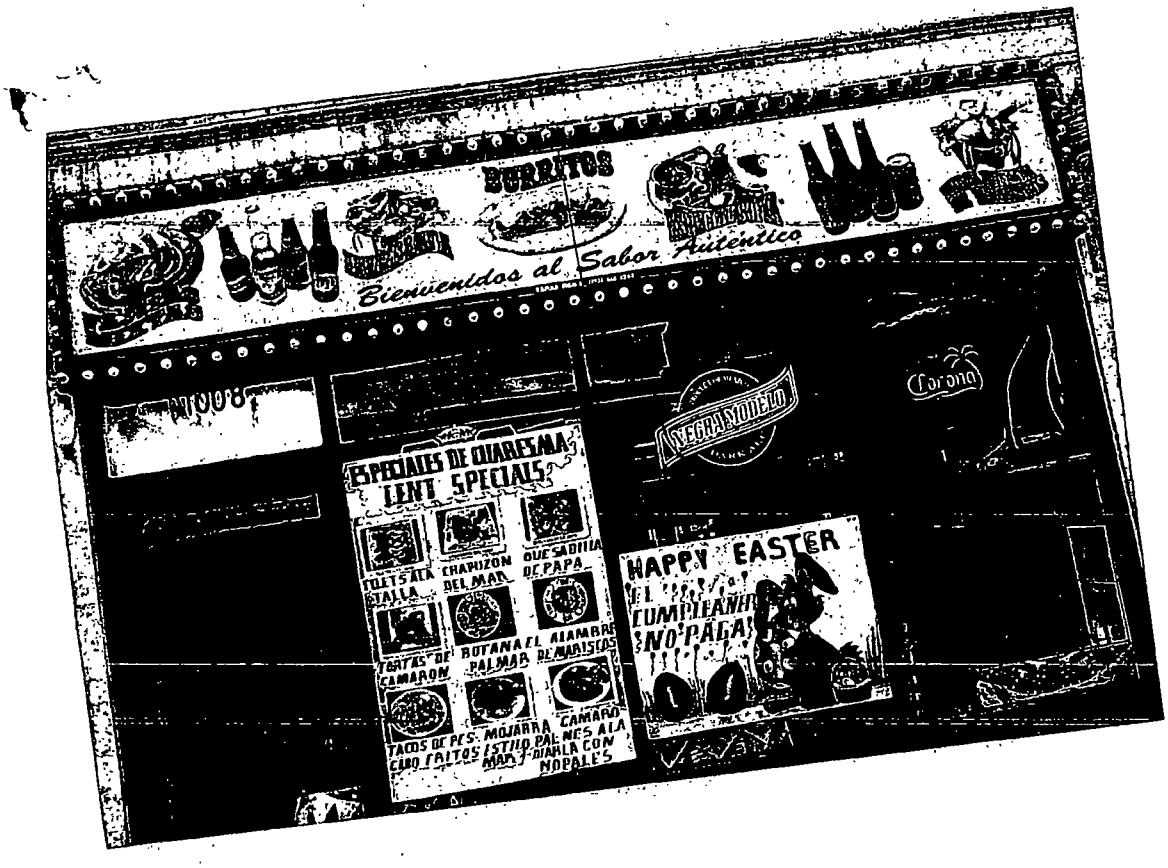
BURRITOS
Bienvenidos al Sabor Auténtico
Corona
NEGRA MODELO
ESPECIALES DE CUARESMA
LENT SPECIALS
HAPPY EASTER
TOSTADA
CHAPIZON DEL MAR
QUESADILLA DE PAPA
TACOS DE PESCADO
MOJARRA EMPALMADA
CAMARON AL AJILLO
TACOS DE PESCADO
ESTILO BAJA
CAMARON CON NOPALES

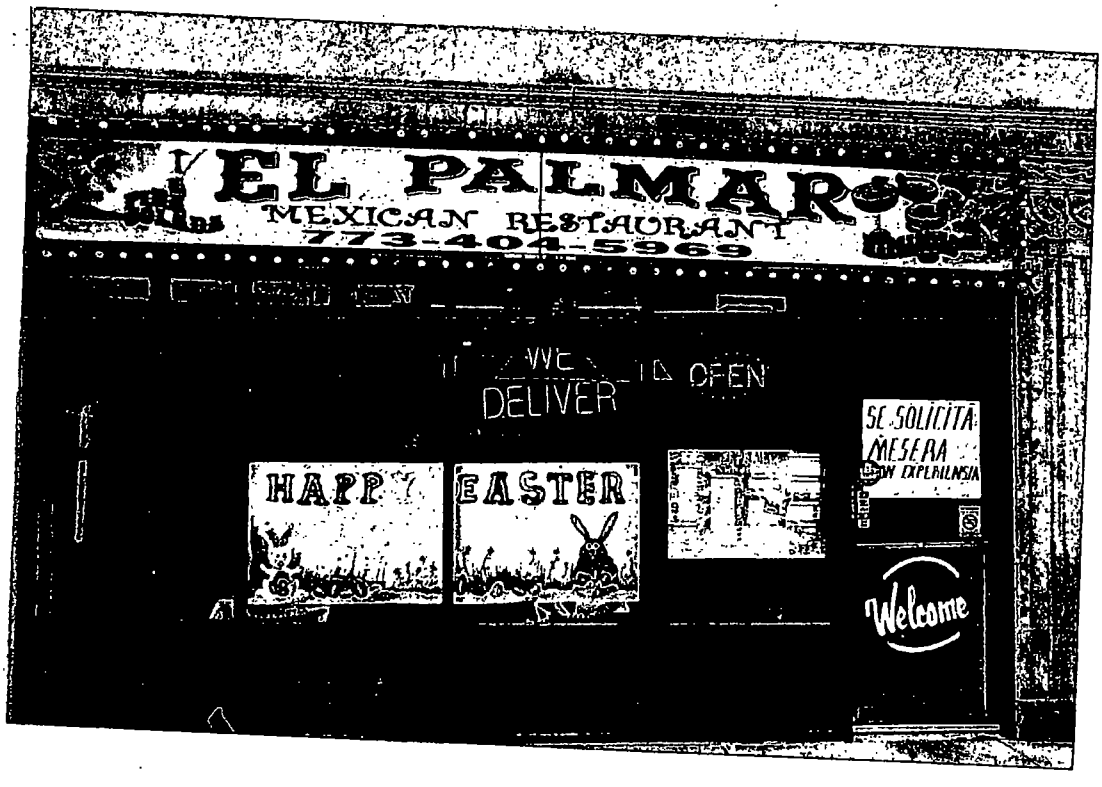
EL PALMAR
MEXICAN RESTAURANT
773-404-5969
DELIVER
OPEN
HAPPY EASTER
SE SOLICITA MESERA
Welcome

Department of Business Affairs and Consumer Protection
Small Business Center - Public Way Use Unit
City Hall - 121 N. LaSalle Street, Room 800 • Chicago, IL 60602
(312)-74-GOBIZ (312-744-6249) • (312) 744-1944 (TTY)
http://www.cityofchicago.org/bacp

04/30/2014

Alderman **James Cappleman**
Ward # **46**
City of Chicago
City Hall, Room **300**
121 North LaSalle Street
Chicago, Illinois 60602

Re: An ordinance to use and maintain a portion of the public right-of-way for **one (1) sign(s)** for **TAQUERIA EL PALMAR**, adjacent to the premises known as **1008 1/2 W. Irving Park Rd.**.

Dear Alderman **James Cappleman**:

The applicant referenced above has requested the use of the public right-of-way for a **sign(s)**. An ordinance has been prepared by the Department of Business Affairs and Consumer Protection – Small Business Center - Public Way Use Unit for presentation to the City Council. Because this request was made for properties located in your ward, as approved by you as per the attached, I respectfully request that you introduce the attached ordinance at the next City Council meeting.

If you have any questions regarding this ordinance, please contact Anthony Bertuca at (312) 744-5506.

Department of Business Affairs and Consumer Protection

City of Chicago

O2014-3829

Office of the City Clerk

Document Tracking Sheet

Meeting Date:	4/30/2014
Sponsor(s):	Pawar (47)
Type:	Ordinance
Title:	Grant(s) of privilege in public way for Lycee Francais De Chicago, Inc.
Committee(s) Assignment:	Committee on Transportation and Public Way

ORDINANCE
LYCEE FRANCAIS DE CHICAGO, INC
Acct. No. 244905 - 2
Permit No. 1111938

Be It Ordained by the City Council of the City of Chicago:

SECTION 1. Permission and authority are hereby given and granted to LYCEE FRANCAIS DE CHICAGO, INC, upon the terms and subject to the conditions of this ordinance to maintain and use, as now constructed, Occupation of Space on the public right-of-way adjacent to its premises known as 1929 W. Wilson Ave..

Said Occupation of Space at N. Winchester Avenue measure(s):
One (1) at ninety point nine four (90.94) feet in length, and twenty-four point nine seven (24.97) feet in width for a total of two thousand two hundred seventy point seven seven (2270.77) square feet. Occupation of space shall be used for a soccer field.

The location of said privilege shall be as shown on prints kept on file with the Department of Business Affairs and Consumer Protection and the Office of the City Clerk.

Said privilege shall be constructed in accordance with plans and specifications approved by the Department of Planning and Development, Department of Transportation (Division of Project Development), and Department of Transportation (Office of Underground Coordination).

This grant of privilege in the public way shall be subject to the provisions of Section 10-28-015 and all other required provisions of the Municipal Code of Chicago.

The grantee shall pay to the City of Chicago as compensation for the privilege #1111938 herein granted the sum of two thousand seven hundred eighteen ($2,718.00) per annum in advance.


A 25% penalty will be added for payments received after due date.

The permit holder agrees to hold the City of Chicago harmless for any damage, relocation or replacement costs associated with damage, relocation or removal of private property caused by the City performing work in the public way.

Authority herein given and granted for a period of five (5) years from and after Date of Passage.

Alderman _____
Ameya Pawar 47th Ward

stl
808 N Dearborn Street, Chicago, Illinois 60610 T 312.644.6850 F 312.644.9846

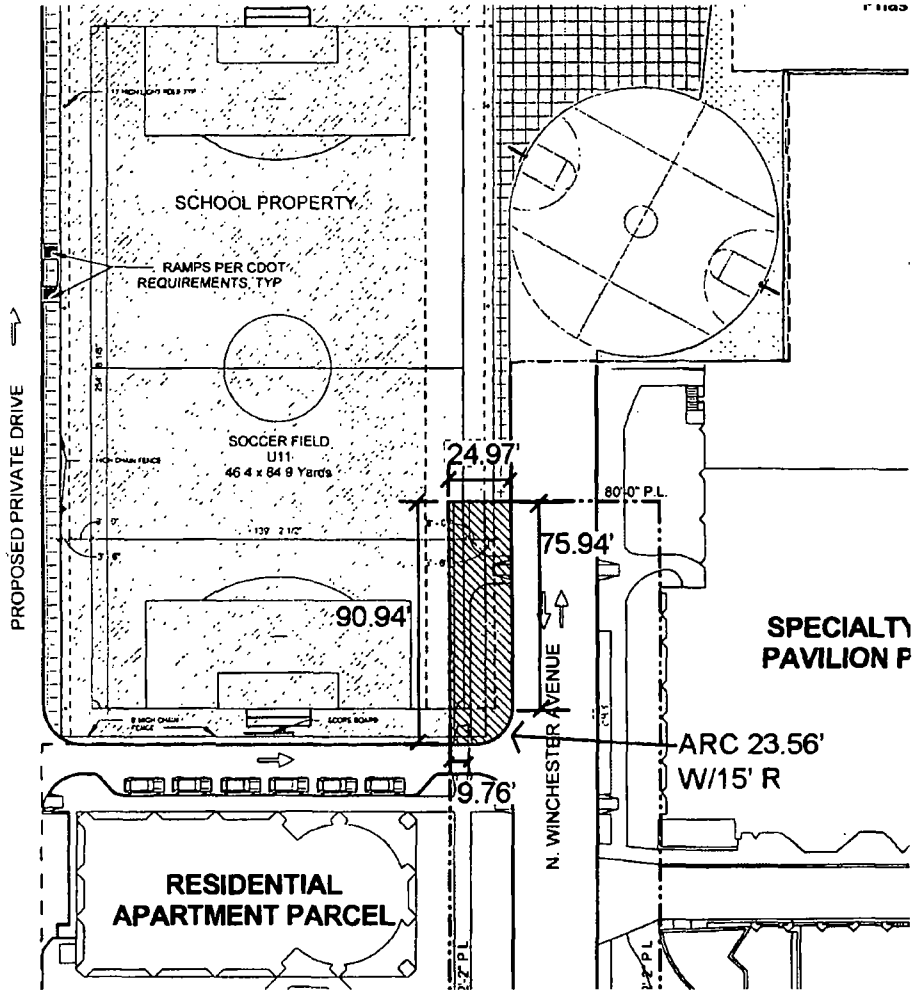

Department of Business Affairs and Consumer Protection
Small Business Center- Public Way Use Unit
City Hall - 121 N LaSalle Street Room 800 • Chicago, IL 60602
(312)-74-GOBIZ (312-744-6249) • (312) 744-1944 (TTY)
http //www.cityofchicago.org/bacp

04/30/2014

Alderman **Ameya Pawar**
Ward # **47**
City of Chicago
City Hall, Room **300**
121 North LaSalle Street
Chicago, Illinois 60602

Re: An ordinance to use and maintain a portion of the public right-of-way for **one (1) occupation of space(s)** for **LYCEE FRANCAIS DE CHICAGO, INC**, adjacent to the premises known as **1929 W. Wilson Ave.**.

Dear Alderman **Ameya Pawar**:

The applicant referenced above has requested the use of the public right-of-way for a **occupation of space(s)**. An ordinance has been prepared by the Department of Business Affairs and Consumer Protection – Small Business Center - Public Way Use Unit for presentation to the City Council. Because this request was made for properties located in your ward, as approved by you as per the attached, I respectfully request that you introduce the attached ordinance at the next City Council meeting.

If you have any questions regarding this ordinance, please contact Anthony Bertuca at (312) 744-5506.

Department of Business Affairs and Consumer Protection

City of Chicago

O2014-3833

Office of the City Clerk

Document Tracking Sheet

Meeting Date:	4/30/2014
Sponsor(s):	Pawar (47)
Type:	Ordinance
Title:	Grant(s) of privilege in public way for Northcenter Chamber of Commerce
Committee(s) Assignment:	Committee on Transportation and Public Way

ORDINANCE
NORTHCENTER CHAMBER OF COMMERCE
Acct. No. 213015 - 15
Permit No. 1111960

Be It Ordained by the City Council of the City of Chicago:

SECTION 1. Permission and authority are hereby given and granted to NORTHCENTER CHAMBER OF COMMERCE, upon the terms and subject to the conditions of this ordinance to maintain and use, as now constructed, one (1) Bay Window(s) projecting over the public right-of-way adjacent to its premises known as 4054 N. Lincoln Ave..

Said Bay Window(s) at N. Lincoln Avenue measure(s):
One (1) at eleven point seven five (11.75) feet in length, and three point zero eight (3.08) feet in width for a total of thirty-six point one nine (36.19) square feet.

The location of said privilege shall be as shown on prints kept on file with the Department of Business Affairs and Consumer Protection and the Office of the City Clerk.

Said privilege shall be constructed in accordance with plans and specifications approved by the Department of Transportation (Division of Project Development).

This grant of privilege in the public way shall be subject to the provisions of Section 10-28-015 and all other required provisions of the Municipal Code of Chicago.

The grantee shall pay to the City of Chicago as compensation for the privilege #1111960 herein granted the sum of zero ($.00) per annum in advance.


A 25% penalty will be added for payments received after due date.

The permit holder agrees to hold the City of Chicago harmless for any damage, relocation or replacement costs associated with damage, relocation or removal of private property caused by the City performing work in the public way.

Authority herein given and granted for a period of five (5) years from and after Date of Passage.

Alderman _____

Ameya Pawar 47th Ward

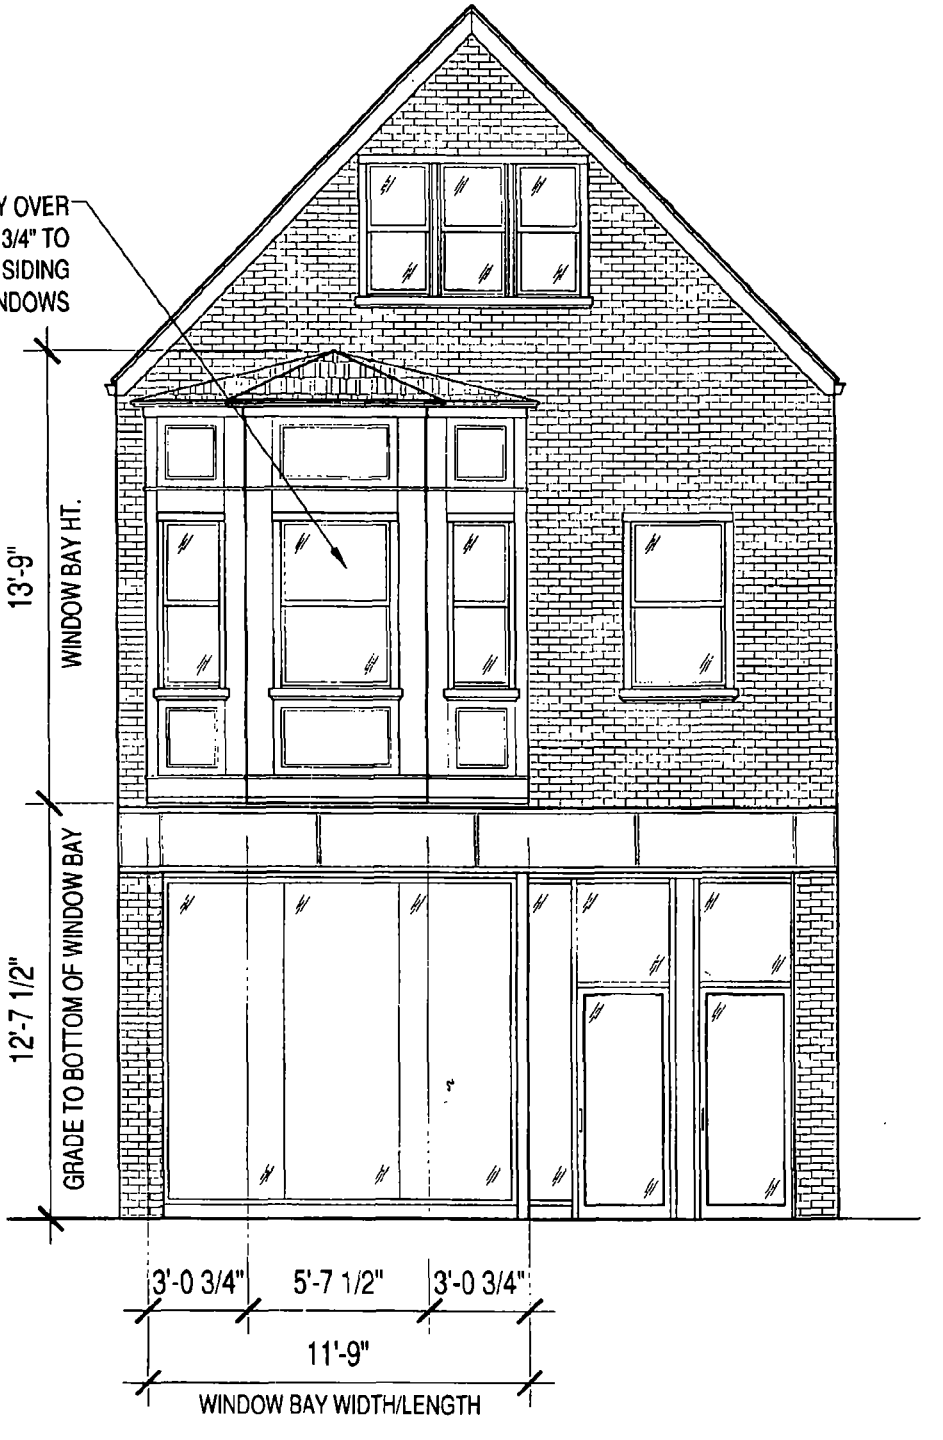

NOTE: EXISTING SIGN TO BE REMOVED. NEW SIGN TO BE PART OF FUTURE PERMIT AND FUTURE PUBLIC WAY APPLICATION

kennedy architecture
p/f 773 554 9995 | kennedyarch.com
4233 n spaulding ave suite 1, chicago, il 60618

Northcenter Chamber of Commerce

4054 N. Lincoln Ave., Chicago, IL

PROPOSED FACADE
W/ WINDOW BAY

PLANS/SPECS ARE SUBJECT TO REVISION AS DEEMED NECESSARY OR ADVISABLE BY BUILDER, ARCHITECT, OR AS REQUIRED BY LAW.

Scale: 3/16"=1'-0" | Date: 03.20.14 | Dwg #: A2.1

Department of Business Affairs and Consumer Protection
Small Business Center - Public Way Use Unit
City Hall - 121 N. LaSalle Street, Room 800 • Chicago, IL 60602
(312)-74-GOBIZ (312-744-6249) • (312) 744-1944 (TTY)
http://www.cityofchicago.org/bacp

04/30/2014

Alderman **Ameya Pawar**
Ward # **47**
City of Chicago
City Hall, Room **300**
121 North LaSalle Street
Chicago, Illinois 60602

Re: An ordinance to use and maintain a portion of the public right-of-way for **one (1) bay window(s)** for **NORTHCENTER CHAMBER OF COMMERCE**, adjacent to the premises known as **4054 N. Lincoln Ave.**.

Dear Alderman **Ameya Pawar**:

The applicant referenced above has requested the use of the public right-of-way for a **bay window(s)**. An ordinance has been prepared by the Department of Business Affairs and Consumer Protection – Small Business Center - Public Way Use Unit for presentation to the City Council. Because this request was made for properties located in your ward, as approved by you as per the attached, I respectfully request that you introduce the attached ordinance at the next City Council meeting.

If you have any questions regarding this ordinance, please contact Anthony Bertuca at (312) 744-5506.

Department of Business Affairs and Consumer Protection

City of Chicago

O2014-3835

Office of the City Clerk

Document Tracking Sheet

Meeting Date:	4/30/2014
Sponsor(s):	Pawar (47)
Type:	Ordinance
Title:	Grant(s) of privilege in public way for Southport and Irving
Committee(s) Assignment:	Committee on Transportation and Public Way

ORDINANCE
SOUTHPORT AND IRVING
Acct. No. 362492 - 2
Permit No. 1112053

Be It Ordained by the City Council of the City of Chicago:

SECTION 1. Permission and authority are hereby given and granted to SOUTHPORT AND IRVING, upon the terms and subject to the conditions of this ordinance to maintain and use, as now constructed, ten (10) Light Fixture(s) projecting over the public right-of-way adjacent to its premises known as 4000-06 N. Southport Ave..

Said Light Fixture(s) at N Southport (Sconces) measure(s):
Four (4) at two (2) feet in length, point five (.5) feet in width and six point two five (6.25) feet above grade level.

Said Light Fixture(s) at N Southport (Goose Necks) measure(s):
Six (6) at two point three three (2.33) feet in length, one point six seven (1.67) foot in width and ten (10) feet above grade level.

The location of said privilege shall be as shown on prints kept on file with the Department of Business Affairs and Consumer Protection and the Office of the City Clerk.

Said privilege shall be constructed in accordance with plans and specifications approved by the Department of Transportation (Division of Project Development).

This grant of privilege in the public way shall be subject to the provisions of Section 10-28-015 and all other required provisions of the Municipal Code of Chicago.

The grantee shall pay to the City of Chicago as compensation for the privilege #1112053 herein granted the sum of fifty ($50.00) per annum in advance.


A 25% penalty will be added for payments received after due date.

The permit holder agrees to hold the City of Chicago harmless for any damage, relocation or replacement costs associated with damage, relocation or removal of private property caused by the City performing work in the public way.

Authority herein given and granted for a period of five (5) years from and after Date of Passage.

Alderman _____

Ameya Pawar 47th Ward

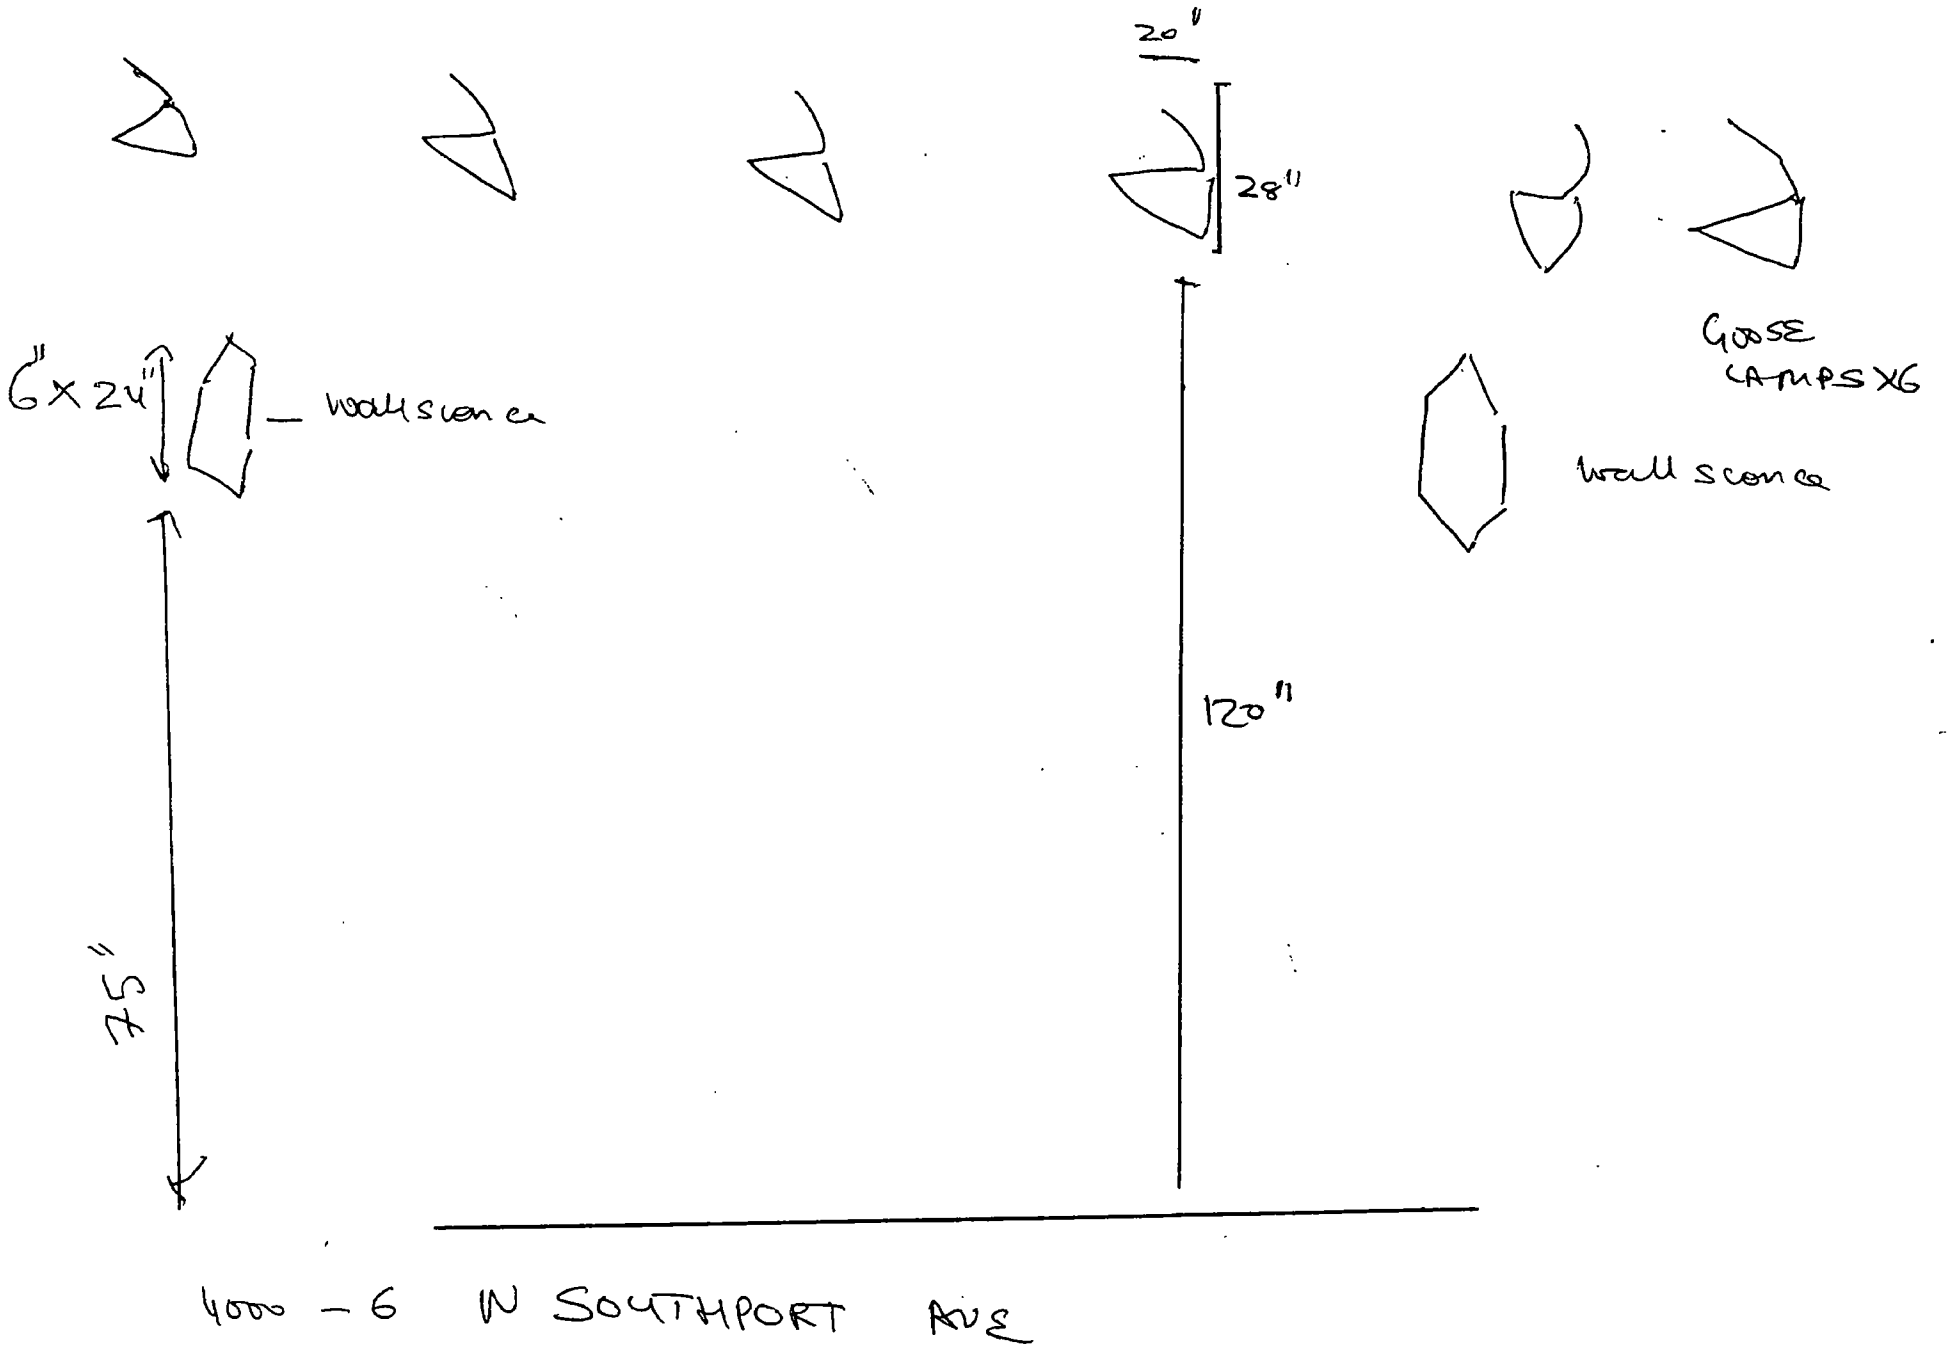
20"
28"
6" X 24"
wall sconce
GOOSE
LAMPS X6
wall sconce
120"
57"
4000 - 6 N SOUTHPORT AVE

Department of Business Affairs and Consumer Protection
Small Business Center - Public Way Use Unit
City Hall - 121 N. LaSalle Street, Room 800 • Chicago, IL 60602
(312)-74-GOBIZ (312-744-6249) • (312) 744-1944 (TTY)
http://www.cityofchicago.org/bacp

04/30/2014

Alderman **Ameya Pawar**
Ward # **47**
City of Chicago
City Hall, Room **300**
121 North LaSalle Street
Chicago, Illinois 60602

Re: An ordinance to use and maintain a portion of the public right-of-way for **ten (10) light fixture(s)** for **SOUTHPORT AND IRVING**, adjacent to the premises known as **4000-06 N. Southport Ave.**.

Dear Alderman **Ameya Pawar**:

The applicant referenced above has requested the use of the public right-of-way for a **light fixture(s)**. An ordinance has been prepared by the Department of Business Affairs and Consumer Protection – Small Business Center - Public Way Use Unit for presentation to the City Council. Because this request was made for properties located in your ward, as approved by you as per the attached, I respectfully request that you introduce the attached ordinance at the next City Council meeting.

If you have any questions regarding this ordinance, please contact Anthony Bertuca at (312) 744-5506.

Department of Business Affairs and Consumer Protection

City of Chicago

O2014-3838

Office of the City Clerk

Document Tracking Sheet

Meeting Date:	4/30/2014
Sponsor(s):	Osterman (48)
Type:	Ordinance
Title:	Grant(s) of privilege in public way for Bikram Yoga Andersonville
Committee(s) Assignment:	Committee on Transportation and Public Way

ORDINANCE
Bikram Yoga Andersonville
Acct. No. 385580 - 1
Permit No. 1110439

Be It Ordained by the City Council of the City of Chicago:

SECTION 1. Permission and authority are hereby given and granted to Bikram Yoga Andersonville, upon the terms and subject to the conditions of this ordinance to maintain and use one (1) sign(s) projecting over the public right-of-way attached to its premises known as 5715 N. Clark St..

Said sign structure(s) measures as follows; along N. Clark Street:
One (1) at four (4) feet in length, four (4) feet in height and ten (10) feet above grade level.

The location of said privilege shall be as shown on prints kept on file with the Department of Business Affairs and Consumer Protection and the Office of the City Clerk

Said privilege shall be constructed in accordance with plans and specifications approved by the Department of Transportation (Division of Project Development) and Zoning Department- Signs.

This grant of privilege in the public way shall be subject to the provisions of Section 10-28-015 and all other required provisions of the Municipal Code of Chicago.

The grantee shall pay to the City of Chicago as compensation for the privilege #1110439 herein granted the sum of one hundred ($100.00) per annum in advance.


A 25% penalty will be added for payments received after due date

The permit holder agrees to hold the City of Chicago harmless for any damage, relocation or replacement costs associated with damage, relocation or removal of private property caused by the City performing work in the public way.

Authority herein given and granted for a period offive (5) years from and after Date of Passage.

Alderman _____

Harry Osterman 48th Ward

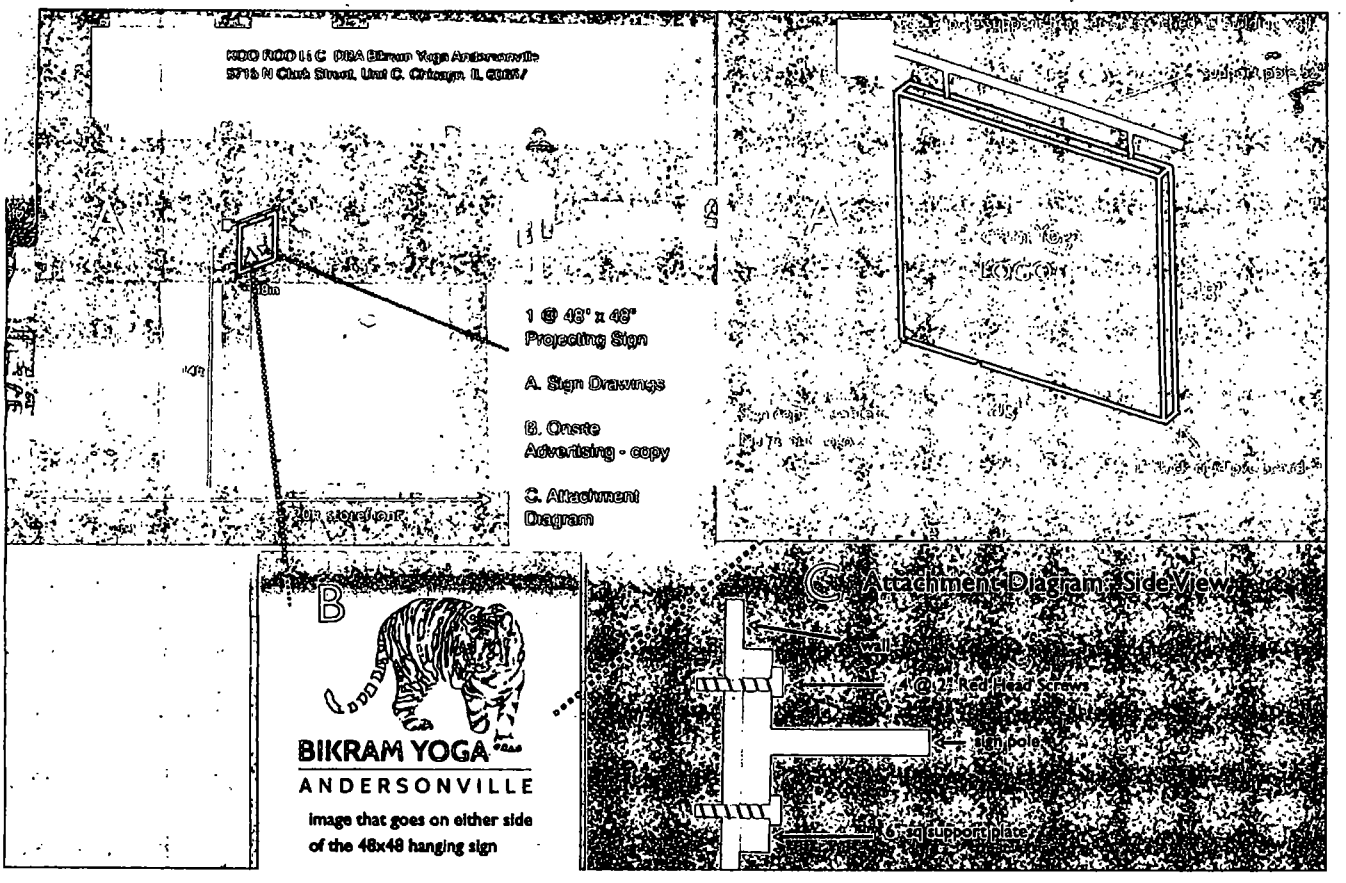
1 @ 48" x 48"
Projecting Sign
A. Sign Drawings
B. Onsite
Advertising - copy
C. Attachment
Diagram
B
BIKRAM YOGA
ANDERSONVILLE
image that goes on either side
of the 48x48 hanging sign
C Attachment Diagram - Side View
wall
1 @ 2" Red Head Screws
sign pole
6" sq support plate

Department of Business Affairs and Consumer Protection
Small Business Center- Public Way Use Unit
City Hall- 121 N. LaSalle Street Room 800 • Chicago, IL 60602
(312)-74-GOBIZ (312-744-6249) • (312) 744-1944 (TTY)
http://www.cityofchicago.org/bacp

04/30/2014

Alderman **Harry Osterman**
Ward # **48**
City of Chicago
City Hall, Room **300**
121 North LaSalle Street
Chicago, Illinois 60602

Re: An ordinance to use and maintain a portion of the public right-of-way for **one (1) sign(s)** for **Bikram Yoga Andersonville**, adjacent to the premises known as **5715 N. Clark St.**.

Dear Alderman **Harry Osterman**:

The applicant referenced above has requested the use of the public right-of-way for a **sign(s)**. An ordinance has been prepared by the Department of Business Affairs and Consumer Protection – Small Business Center - Public Way Use Unit for presentation to the City Council. Because this request was made for properties located in your ward, as approved by you as per the attached, I respectfully request that you introduce the attached ordinance at the next City Council meeting.

If you have any questions regarding this ordinance, please contact Anthony Bertuca at (312) 744-5506.

Department of Business Affairs and Consumer Protection

City of Chicago

O2014-3840

Office of the City Clerk

Document Tracking Sheet

Meeting Date:	4/30/2014
Sponsor(s):	Osterman (48)
Type:	Ordinance
Title:	Grant(s) of privilege in public way for Cheetah Gym
Committee(s) Assignment:	Committee on Transportation and Public Way

ORDINANCE
CHEETAH GYM
Acct. No. 280059 - 1
Permit No. 1112014

Be It Ordained by the City Council of the City of Chicago:

SECTION 1. Permission and authority are hereby given and granted to CHEETAH GYM, upon the terms and subject to the conditions of this ordinance to maintain and use, as now constructed, three (3) Light Fixture(s) projecting over the public right-of-way adjacent to its premises known as 5838 N. Broadway .

Said Light Fixture(s) at N. Broadway measure(s):
Three (3) at point eight three (.83) feet in length, point three three (.33) feet in width and twelve (12) feet above grade level.

The location of said privilege shall be as shown on prints kept on file with the Department of Business Affairs and Consumer Protection and the Office of the City Clerk.

Said privilege shall be constructed in accordance with plans and specifications approved by the Department of Transportation (Division of Project Development).

This grant of privilege in the public way shall be subject to the provisions of Section 10-28-015 and all other required provisions of the Municipal Code of Chicago.

The grantee shall pay to the City of Chicago as compensation for the privilege #1112014 herein granted the sum of eighty-five ($85.00) per annum in advance.


A 25% penalty will be added for payments received after due date.

The permit holder agrees to hold the City of Chicago harmless for any damage, relocation or replacement costs associated with damage, relocation or removal of private property caused by the City performing work in the public way.

Authority herein given and granted for a period of five (5) years from and after 01/13/2014.

Alderman _____

Harry Osterman 48th Ward

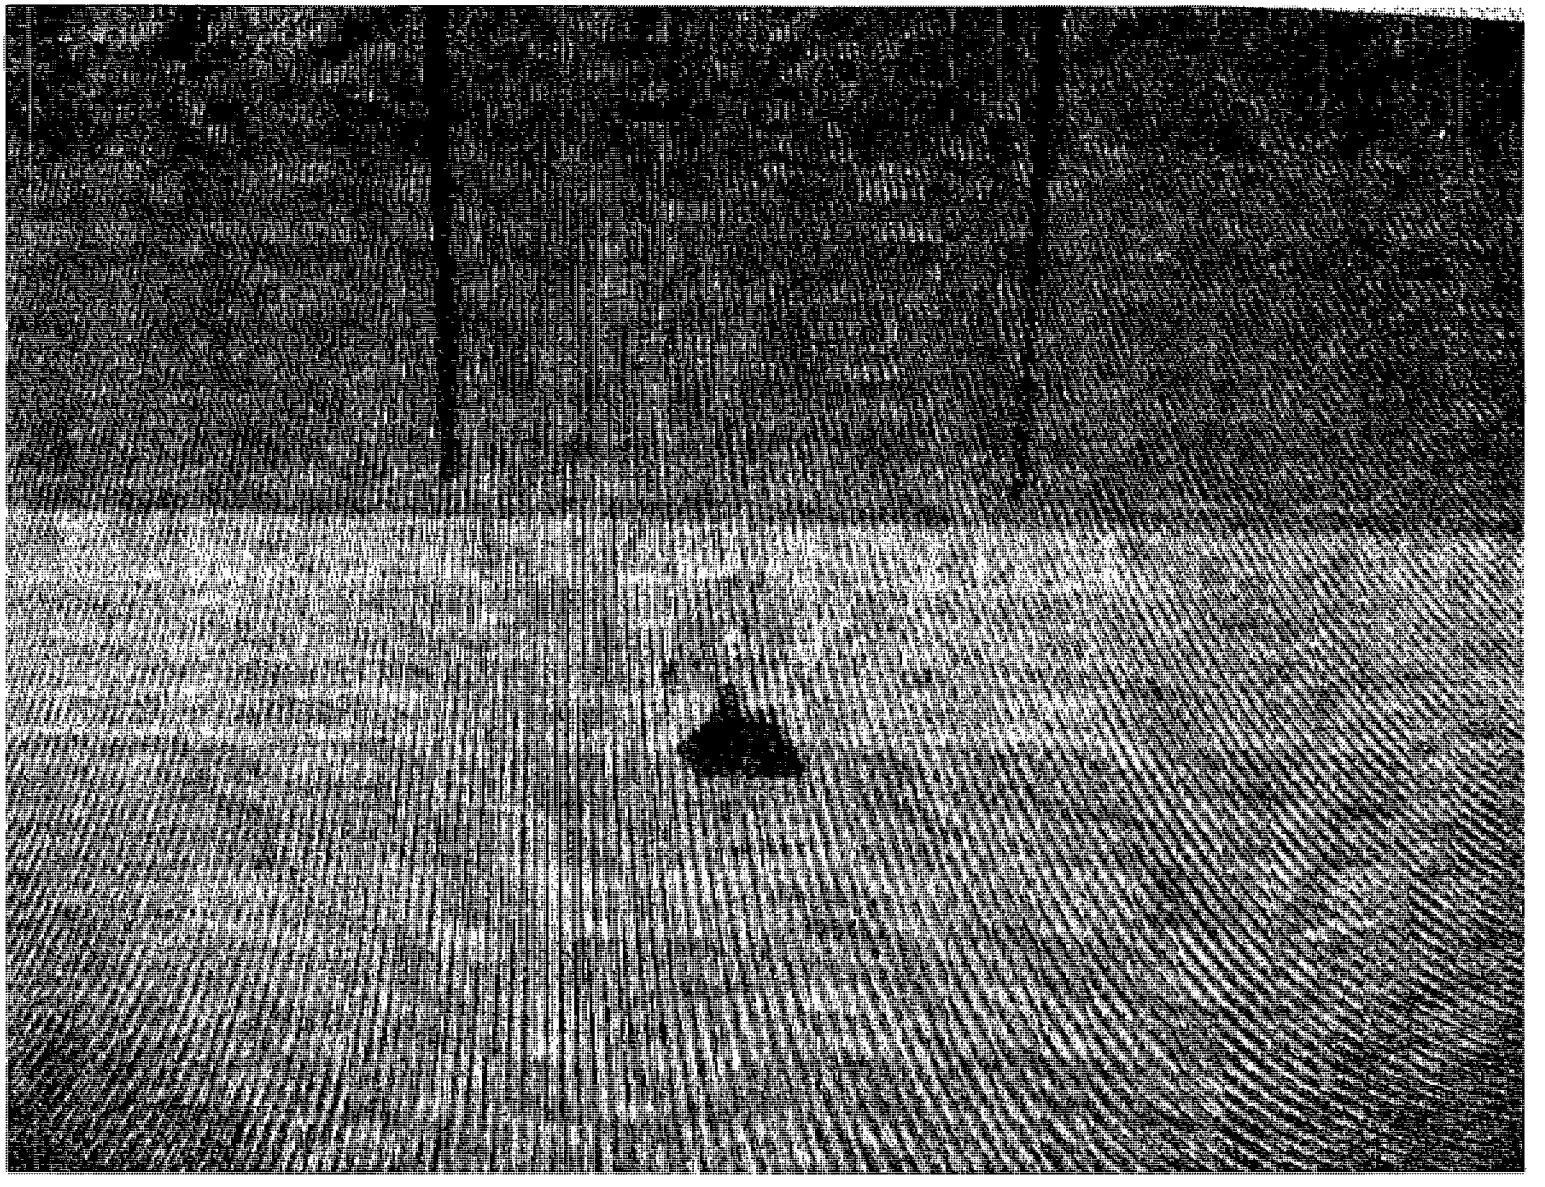

Department of Business Affairs and Consumer Protection
Small Business Center - Public Way Use Unit
City Hall - 121 N. LaSalle Street, Room 800 • Chicago, IL 60602
(312)-74-GOBIZ (312-744-6249) • (312) 744-1944 (TTY)
http://www.cityofchicago.org/bacp

04/30/2014

Alderman **Harry Osterman**
Ward # **48**
City of Chicago
City Hall, Room **300**
121 North LaSalle Street
Chicago, Illinois 60602

Re: An ordinance to use and maintain a portion of the public right-of-way for **three (3) light fixture(s)** for **CHEETAH GYM**, adjacent to the premises known as **5838 N. Broadway** .

Dear Alderman **Harry Osterman**:

The applicant referenced above has requested the use of the public right-of-way for a **light fixture(s)**. An ordinance has been prepared by the Department of Business Affairs and Consumer Protection – Small Business Center - Public Way Use Unit for presentation to the City Council. Because this request was made for properties located in your ward, as approved by you as per the attached, I respectfully request that you introduce the attached ordinance at the next City Council meeting.

If you have any questions regarding this ordinance, please contact Anthony Bertuca at (312) 744-5506.

Department of Business Affairs and Consumer Protection

City of Chicago

O2014-3844

Office of the City Clerk

Document Tracking Sheet

Meeting Date:	4/30/2014
Sponsor(s):	Osterman (48)
Type:	Ordinance
Title:	Grant(s) of privilege in public way for Sleepy's
Committee(s) Assignment:	Committee on Transportation and Public Way

ORDINANCE
SLEEPY'S
Acct. No. 381413 - 18
Permit No. 1110846

Be It Ordained by the City Council of the City of Chicago:

SECTION 1. Permission and authority are hereby given and granted to SLEEPY'S, upon the terms and subject to the conditions of this ordinance to maintain and use three (3) sign(s) projecting over the public right-of-way attached to its premises known as 1134 W. Granville Ave..

Said sign structure(s) measures as follows; along W. Granville:
One (1) at fourteen point zero eight (14.08) feet in length, one point five (1.5) feet in height and eleven point five (11.5) feet above grade level.
One (1) at twenty-eight point three three (28.33) feet in length, three (3) feet in height and fourteen point two five (14.25) feet above grade level.
One (1) at twenty-eight point three three (28.33) feet in length, one point five (1.5) feet in height and fourteen point six seven (14.67) feet above grade level.

The location of said privilege shall be as shown on prints kept on file with the Department of Business Affairs and Consumer Protection and the Office of the City Clerk

Said privilege shall be constructed in accordance with plans and specifications approved by the Department of Transportation (Division of Project Development) and Zoning Department- Signs.

This grant of privilege in the public way shall be subject to the provisions of Section 10-28-015 and all other required provisions of the Municipal Code of Chicago.

The grantee shall pay to the City of Chicago as compensation for the privilege #1110846 herein granted the sum of seven hundred ($700.00) per annum in advance.

A 25% penalty will be added for payments received after due date

The permit holder agrees to hold the City of Chicago harmless for any damage, relocation or replacement costs associated with damage, relocation or removal of private property caused by the City performing work in the public way.

Authority herein given and granted for a period offive (5) years from and after Date of Passage.

Alderman _____

~~Joe Moore 49th~~ Ward

Harry Osterman, 48

SIGN B	36" Sleepy's / 18" TMP
Type:	Channel Letters on a Raceway / Cabinet
Illumination:	Internally Illuminated LED
Square Footage:	145.42
To Grade:	Top of sign to grade = 19'-5 1/4" Bottom of sign to grade = 14'-3 1/4"



Sign Layout Detail
Scale 3/16" = 1'-0"

Specifications: LED Channel Letters / "Star"

1. Existing Facade. Block
2. 0 040" Aluminum letter returns painted to match Black
3. 0 125" x 1" Black Jewelite trimcap
4. 3mm Signabond Lite composite backs
   (interior of sign can painted ultra white for maximum illumination)

Letters- Sloan Value Line Plus Short Red LED modules
Star- Sloan Value Line Plus Short White LEDs

6. Letters- 3/16" 2415 Red LD acrylic
   Star- 3/16" 2447 White LD acrylic w/ Vinyl 3M 3630-125 Golden Yellow vinyl with 3M 7125-22 Matte Black vinyl outline
7. Waterproof disconnect switch per NEC 600-6
8. Primary electrical feed
9. Transformers
10. 0 080" Raceway (5 1/2" tall x 3 1/2" deep fabricated aluminum) Painted to match facade
11. *9" x 2" x 0 1875" Aluminum mounting tabs welded to raceway - Maximum 6" from each end and every 48" o c*
12. #12 x 1" TEC screws with 11/4" fender washers
13. Mounting hardware to suit

Specifications: TMP Cabinet (LED illumination)

1. Existing Facade. Block
2. 0.050" (5" Deep) Aluminum sign cabinet painted to match Black
3. 1 1/2" x 1 1/2" Aluminum angle retainers painted to match Black
4. 1 1/2" x 1 1/2" Internal Aluminum angle frame
5. 3/16" 7328 White LD acrylic or 3M Panagraphics III flex face w/ applied 3M 3630-22 Black vinyl copy
6. LEDs & Transformer- Sloan Value Line Plus Short White LEDs
7. Waterproof disconnect switch
8. Primary electrical feed
9. Mounting hardware to suit

Electrical Detail: Channel Letters/ Cabinet


White Sloan Value Line Plus
(4) 60w Transformers @ 0 85
Total Amps 3 40
(1) 20 amp 120V Circuit Req

General Notes:


This sign is to be installed in accordance with the requirements of Article 600 of the National Electrical Code

1) Grounded and bonded per NEC 600.7/NEC 250
2) Existing branch circuit in compliance with NEC 600 5, not to exceed 20 amps
3) Sign is to be UL listed per NEC 600 3
4) UL disconnect switch per NEC 600 6- required per sign component before leaving manufacturer*

**For multiple signs, a disconnect is permitted but not required for each section*

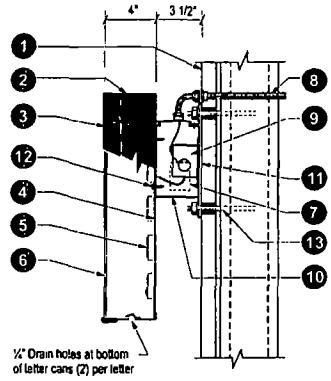

Section @ LED Channel Letter
Raceway (Upper) Scale N T S

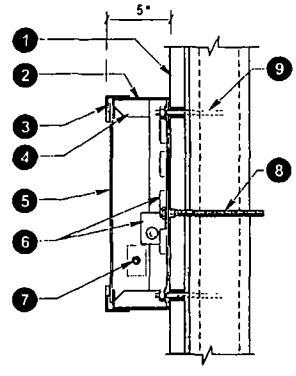

Section @ S/F Wall Sign
LEDs Scale. N.T.S.

SLEEPY'S The Mattress Professionals

Client: Sleepy's
Site #: SY-A17898
Address: 1134 West Granville Avenue, Space 2A
Chicago, IL 60660
Clarovista

REVISION INFO			
9/19/2013	Original Rendering	PM
9/25/2013	Created two options for sign B	PM
10/09/2013	Updated Sign A placement on facade, changed Sign B Opt 1 to white CLs	NK
10/17/2013	Revised All CLs to Red	SD
11/07/2013	Remove OPTION 1 for SIGN B Add an awning below SIGN A with TMP on the valence	SW

This rendering is the property of Anchor Sign, Inc. It is for the exclusive use of Anchor Sign, Inc. and the party which requested this rendering. It is an unpublished original drawing not to be distributed, reproduced or published without the consent of Anchor Sign, Inc. Please contact your account manager with questions regarding this document.

AnchorSign. 1.800.213.3331

Department of Business Affairs and Consumer Protection
Small Business Center- Public Way Use Unit
City Hall - 121 N. LaSalle Street Room 800 • Chicago, IL 60602
(312)-74-GOBIZ (312-744-6249) • (312) 744-1944 (TTY)
http://www.cityofchicago.org/bacp

04/02/2014

Alderman **Joe Moore**
Ward # **49**
City of Chicago
City Hall, Room **300**
121 North LaSalle Street
Chicago, Illinois 60602

Re: An ordinance to use and maintain a portion of the public right-of-way for **three (3) sign(s)** for **SLEEPY'S**, adjacent to the premises known as **1134 W. Granville Ave.**.

Dear Alderman **Joe Moore**:

The applicant referenced above has requested the use of the public right-of-way for a **sign(s)**. An ordinance has been prepared by the Department of Business Affairs and Consumer Protection – Small Business Center - Public Way Use Unit for presentation to the City Council. Because this request was made for properties located in your ward, as approved by you as per the attached, I respectfully request that you introduce the attached ordinance at the next City Council meeting.

If you have any questions regarding this ordinance, please contact Anthony Bertuca at (312) 744-5506.

Department of Business Affairs and Consumer Protection

City of Chicago

O2014-3848

Office of the City Clerk

Document Tracking Sheet

Meeting Date:	4/30/2014
Sponsor(s):	Moore (49)
Type:	Ordinance
Title:	Grant(s) of privilege in public way for Hernandez Enterprises, Inc.
Committee(s) Assignment:	Committee on Transportation and Public Way

ORDINANCE
HERNANDEZ ENTERPRISES INC
Acct. No. 86001 - 1
Permit No. 1112273

Be It Ordained by the City Council of the City of Chicago:

SECTION 1. Permission and authority are hereby given and granted to HERNANDEZ ENTERPRISES INC, upon the terms and subject to the conditions of this ordinance to maintain and use one (1) sign(s) projecting over the public right-of-way attached to its premises known as 6983 N. Clark St..

Said sign structure(s) measures as follows; along N. Clark Street:
One (1) at thirty-four (34) feet in length, three (3) feet in height and eleven (11) feet above grade level.

The location of said privilege shall be as shown on prints kept on file with the Department of Business Affairs and Consumer Protection and the Office of the City Clerk.

Said privilege shall be constructed in accordance with plans and specifications approved by the Department of Transportation (Division of Project Development) and Zoning Department - Signs.

This grant of privilege in the public way shall be subject to the provisions of Section 10-28-015 and all other required provisions of the Municipal Code of Chicago.

The grantee shall pay to the City of Chicago as compensation for the privilege #1112273 herein granted the sum of three hundred ($300.00) per annum in advance.

A 25% penalty will be added for payments received after due date.

The permit holder agrees to hold the City of Chicago harmless for any damage, relocation or replacement costs associated with damage, relocation or removal of private property caused by the City performing work in the public way.

Authority herein given and granted for a period of five (5) years from and after 01/13/2014.

Alderman _____
Joe Moore 49th Ward

(Page 2 of 2)



Client: TAQUERIA HERNANDEZ - 6983 N CLARK- CHICAGO, IL		
Revised:	Sales: LC	Date: 09-12-08
Client approval Included: Color, spelling & Artwork	Drawn by: MM	Drwng # 08-820

MARSHALL SIGN COMPANY
3610 S. ALBANY AVE
CHICAGO, IL 60632
773.927-4442 Fax 773.927.0091
E-mail:almasigncorp@sbcglobal.net

All sign designs and concepts shown here are confidential and are property o Arts & Letters Marshall Sign Company. They are not to be distributed, exhibited, copied, or otherwise used without our written permission.
COMPUTER GENERATED COLORS ARE NOT A TRUE MATCH TO ANY PMS, VINYL, OR PAINT
ALM@ Sign, Co 2008

Department of Business Affairs and Consumer Protection
Small Business Center - Public Way Use Unit
City Hall - 121 N. LaSalle Street, Room 800 • Chicago, IL 60602
(312)-74-GOBIZ (312-744-6249) • (312) 744-1944 (TTY)
http://www.cityofchicago.org/bacp

04/30/2014

Alderman **Joe Moore**
Ward # **49**
City of Chicago
City Hall, Room **300**
121 North LaSalle Street
Chicago, Illinois 60602

Re: An ordinance to use and maintain a portion of the public right-of-way for **one (1) sign(s)** for **HERNANDEZ ENTERPRISES INC**, adjacent to the premises known as **6983 N. Clark St.**.

Dear Alderman **Joe Moore**:

The applicant referenced above has requested the use of the public right-of-way for a **sign(s)**. An ordinance has been prepared by the Department of Business Affairs and Consumer Protection – Small Business Center - Public Way Use Unit for presentation to the City Council. Because this request was made for properties located in your ward, as approved by you as per the attached, I respectfully request that you introduce the attached ordinance at the next City Council meeting.

If you have any questions regarding this ordinance, please contact Anthony Bertuca at (312) 744-5506.

Department of Business Affairs and Consumer Protection

City of Chicago

O2014-3852

Office of the City Clerk

Document Tracking Sheet

Meeting Date:	4/30/2014
Sponsor(s):	Moore (49)
Type:	Ordinance
Title:	Grant(s) of privilege in public way for R Public House
Committee(s) Assignment:	Committee on Transportation and Public Way

ORDINANCE
R PUBLIC HOUSE
Acct. No. 299612 - 1
Permit No. 1111409

Be It Ordained by the City Council of the City of Chicago:

SECTION 1. Permission and authority are hereby given and granted to R PUBLIC HOUSE, upon the terms and subject to the conditions of this ordinance to construct, install, maintain and use one (1) Wind Screen(s) on the public right-of-way adjacent to its premises known as 1508 W. Jarvis Ave..

Said Wind Screen(s) at Jarvis measure(s):
One (1) at seven (7) feet in length, and one point seven five (1.75) foot in width for a total of twelve point two five (12.25) square feet.

The location of said privilege shall be as shown on prints kept on file with the Department of Business Affairs and Consumer Protection and the Office of the City Clerk.

Said privilege shall be constructed in accordance with plans and specifications approved by the Department of Transportation (Division of Project Development).

This grant of privilege in the public way shall be subject to the provisions of Section 10-28-015 and all other required provisions of the Municipal Code of Chicago.

The grantee shall pay to the City of Chicago as compensation for the privilege #1111409 herein granted the sum of four hundred ($400.00) per annum in advance.


A 25% penalty will be added for payments received after due date.

The permit holder agrees to hold the City of Chicago harmless for any damage, relocation or replacement costs associated with damage, relocation or removal of private property caused by the City performing work in the public way.

Authority herein given and granted for a period of five (5) years from and after Date of Passage.

Alderman _____

Joe Moore 49th Ward

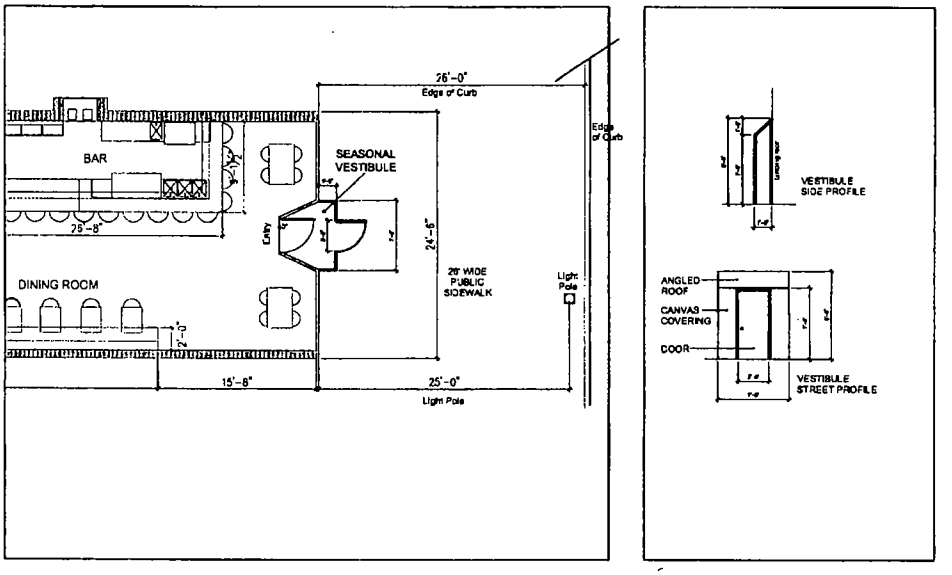

VESTIBULE EXHIBIT
03-15-14

1508 West Jarvis
Chicago, Illinois 60626

Department of Business Affairs and Consumer Protection
Small Business Center - Public Way Use Unit
City Hall - 121 N. LaSalle Street, Room 800 • Chicago, IL 60602
(312)-74-GOBIZ (312-744-6249) • (312) 744-1944 (TTY)
http://www.cityofchicago.org/bacp

04/30/2014

Alderman **Joe Moore**
Ward # **49**
City of Chicago
City Hall, Room **300**
121 North LaSalle Street
Chicago, Illinois 60602

Re: An ordinance to use and maintain a portion of the public right-of-way for **one (1) wind screen(s)** for **R PUBLIC HOUSE**, adjacent to the premises known as **1508 W. Jarvis Ave.**.

Dear Alderman **Joe Moore**:

The applicant referenced above has requested the use of the public right-of-way for a **wind screen(s)**. An ordinance has been prepared by the Department of Business Affairs and Consumer Protection – Small Business Center - Public Way Use Unit for presentation to the City Council. Because this request was made for properties located in your ward, as approved by you as per the attached, I respectfully request that you introduce the attached ordinance at the next City Council meeting.

If you have any questions regarding this ordinance, please contact Anthony Bertuca at (312) 744-5506.

Department of Business Affairs and Consumer Protection

City of Chicago

O2014-3859

Office of the City Clerk

Document Tracking Sheet

Meeting Date:	4/30/2014
Sponsor(s):	Silverstein (50)
Type:	Ordinance
Title:	Grant(s) of privilege in public way for New Ca-Touhy Currency Exchange, Inc.
Committee(s) Assignment:	Committee on Transportation and Public Way

ORDINANCE
NEW CA-TOUHY CURRENCY EXCHAGE INC.
Acct. No. 11522 - 2
Permit No. 1112424

Be It Ordained by the City Council of the City of Chicago:

SECTION 1. Permission and authority are hereby given and granted to NEW CA-TOUHY CURRENCY EXCHAGE INC., upon the terms and subject to the conditions of this ordinance to maintain and use two (2) sign(s) projecting over the public right-of-way attached to its premises known as 7201 N. California Ave..

Said sign structure(s) measures as follows; along N CALIFORNIA AVE:
One (1) at eight (8) feet in length, ten (10) feet in height and ten (10) feet above grade level.

Said sign structure(s) measures as follows; along TOUHY:
One (1) at eight (8) feet in length, ten (10) feet in height and ten (10) feet above grade level.

The location of said privilege shall be as shown on prints kept on file with the Department of Business Affairs and Consumer Protection and the Office of the City Clerk.

Said privilege shall be constructed in accordance with plans and specifications approved by the Department of Transportation (Division of Project Development) and Zoning Department - Signs.

This grant of privilege in the public way shall be subject to the provisions of Section 10-28-015 and all other required provisions of the Municipal Code of Chicago.

The grantee shall pay to the City of Chicago as compensation for the privilege #1112424 herein granted the sum of six hundred ($600.00) per annum in advance.

A 25% penalty will be added for payments received after due date.


The permit holder agrees to hold the City of Chicago harmless for any damage, relocation or replacement costs associated with damage, relocation or removal of private property caused by the City performing work in the public way.

Authority herein given and granted for a period of five (5) years from and after 01/13/2014.

Alderman _____

Debra L. Silverstein 50th Ward

of 4)

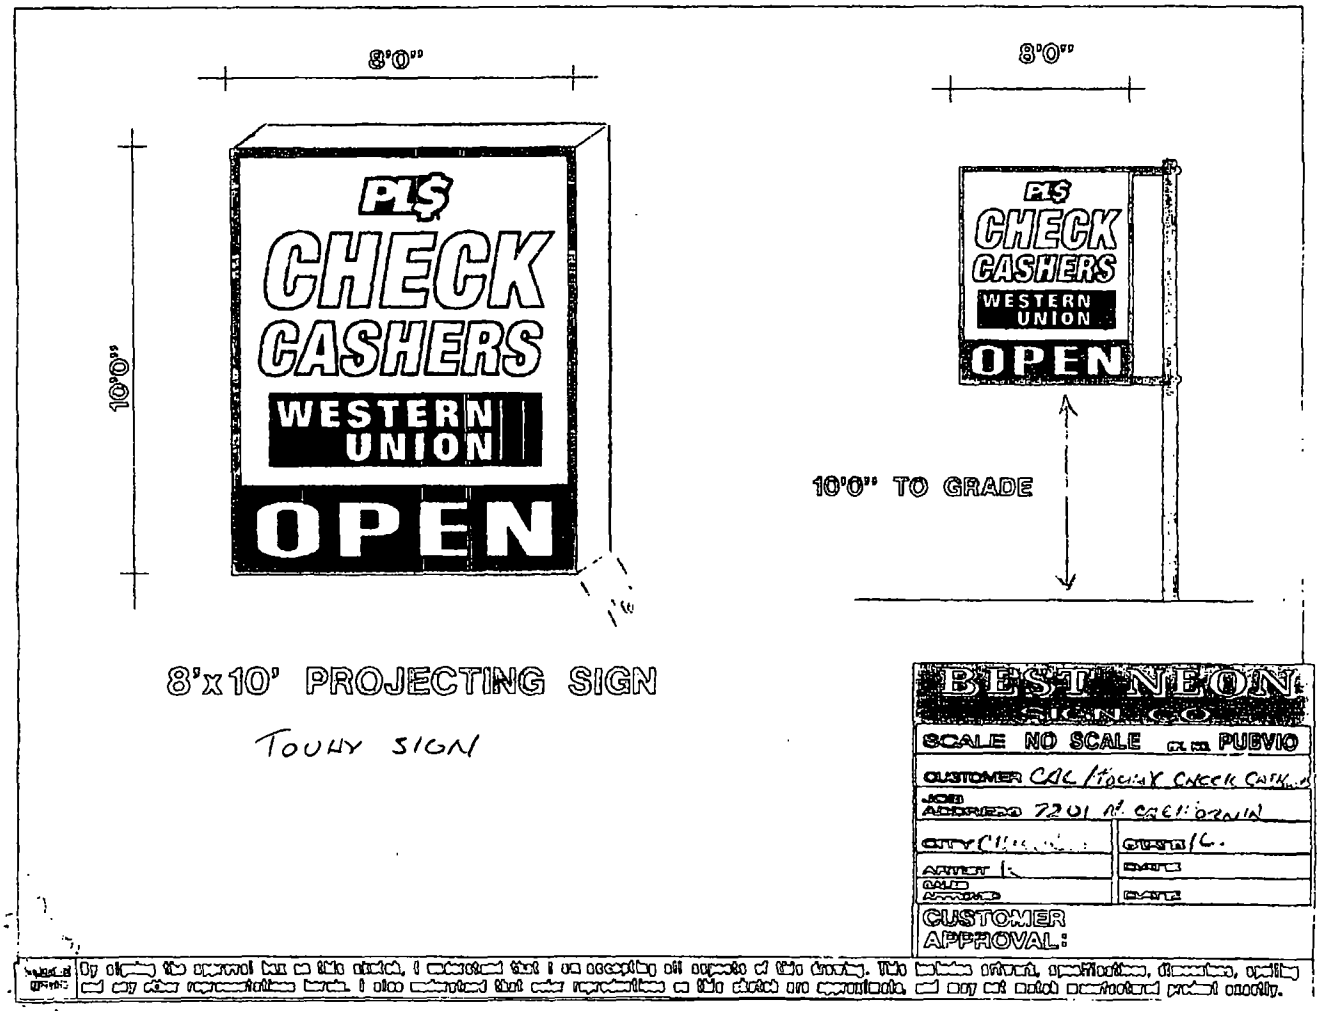

8'x10' PROJECTING SIGN

TOUHY SIGN

BEST NEON SIGN CO.

SCALE NO SCALE	PUBVIO
CUSTOMER CAL/TOUHY CHECK CASH...	
JOB ADDRESS 7201 N. CALIFORNIA	
CITY Chi...	STATE IL.
ARTIST	DATE
SALES APPROVED	DATE

CUSTOMER APPROVAL:

By signing this approval box on this sketch, I understand that I am accepting all aspects of this drawing. This includes artwork, specifications, dimensions, spelling and any other representations herein. I also understand that color representations on this sketch are approximate, and may not match manufactured product exactly.

Department of Business Affairs and Consumer Protection
Small Business Center - Public Way Use Unit
City Hall - 121 N. LaSalle Street, Room 800 • Chicago, IL 60602
(312)-74-GOBIZ (312-744-6249) • (312) 744-1944 (TTY)
http://www.cityofchicago.org/bacp

04/30/2014

Alderman **Debra L. Silverstein**
Ward # **50**
City of Chicago
City Hall, Room **203**
121 North LaSalle Street
Chicago, Illinois 60602

Re: An ordinance to use and maintain a portion of the public right-of-way for **two (2) sign(s)** for **NEW CA-TOUHY CURRENCY EXCHAGE INC.**, adjacent to the premises known as **7201 N. California Ave.**.

Dear Alderman **Debra L. Silverstein**:

The applicant referenced above has requested the use of the public right-of-way for a **sign(s)**. An ordinance has been prepared by the Department of Business Affairs and Consumer Protection – Small Business Center - Public Way Use Unit for presentation to the City Council. Because this request was made for properties located in your ward, as approved by you as per the attached, I respectfully request that you introduce the attached ordinance at the next City Council meeting.

If you have any questions regarding this ordinance, please contact Anthony Bertuca at (312) 744-5506.

Department of Business Affairs and Consumer Protection

City of Chicago

O2014-3445

Office of the City Clerk

Document Tracking Sheet

Meeting Date:	4/30/2014
Sponsor(s):	Moreno (1)
Type:	Ordinance
Title:	Amendment of grant(s) of privilege in public way to Bartosz Wisniewski
Committee(s) Assignment:	Committee on Transportation and Public Way

ORDINANCE AMENDMENT
Acct. No. 375785 - 1
Permit No. 1103028

BE IT ORDAINED BY THE CITY COUNCIL OF THE CITY OF CHICAGO:

Section 1:

The ordinance passed by the City Council of the City of Chicago for **BARTOSZ WISNIEWSKI** on **01/17/2013**, and printed upon page **45523** of the Journal of Proceedings of the City of Chicago is here by Amended by deleting the words

"four hundred ($400.00) per annum in advance."

and inserting in their place the words

"fifty ($50.00)"

Section 2:

This ordinance Amendment shall be in effect upon its passage.

ALDERMAN: Joe Moreno 4-30-14

Proco Joe Moreno **Ward: 01** **Date:**

Department of Business Affairs and Consumer Protection
Small Business Center - Public Way Use Unit
City Hall - 121 N. LaSalle Street, Room 800 • Chicago, IL 60602
(312)-74-GOBIZ (312-744-6249) • (312) 744-1944 (TTY)
http://www.cityofchicago.org/bacp

04/30/2014

Alderman **Proco Joe Moreno**
Ward # **01**
City of Chicago
City Hall, Room **300**
121 North LaSalle Street
Chicago, Illinois 60602

Re: An amended ordinance to use and maintain a portion of the public right-of-way for **one (1) fence(s)** for **BARTOSZ WISNIEWSKI**, adjacent to the premises known as **1343 N. Bosworth Ave.**.

Dear Alderman **Proco Joe Moreno**:

The applicant referenced above has requested the use of the public right-of-way for a **fence(s)**. An ordinance has been prepared by the Department of Business Affairs and Consumer Protection – Small Business Center - Public Way Use Unit for presentation to the City Council. Because this request was made for properties located in your ward, as approved by you as per the attached, I respectfully request that you introduce the attached ordinance at the next City Council meeting.

If you have any questions regarding this ordinance, please contact Anthony Bertuca at (312) 744-5506.

Department of Business Affairs and Consumer Protection

City of Chicago

O2014-3451

Office of the City Clerk

Document Tracking Sheet

Meeting Date:	4/30/2014
Sponsor(s):	Mell (33)
Type:	Ordinance
Title:	Amendment of grant(s) of privilege in public way to KFC - foundation support
Committee(s) Assignment:	Committee on Transportation and Public Way

ORDINANCE AMENDMENT
Acct. No. 370752 - 2
Permit No. 1104650

BE IT ORDAINED BY THE CITY COUNCIL OF THE CITY OF CHICAGO:

Section 1:

The ordinance passed by the City Council of the City of Chicago for **KFC** on **05/08/2013**, and printed upon page **53059** of the Journal of Proceedings of the City of Chicago is here by Amended by deleting the words

"one (1) Foundation Support(s)"

and inserting in their place the words

"three (3) Foundation Support(s)

Two (2) at four (4) feet in length and point eight three (.83) feet in width for a total of six point six four (6.64) square feet. Existing building foundation support is approximately forty-two (42) inches in depth."

Section 2:

This ordinance Amendment shall be in effect upon its passage.

ALDERMAN: Deb Mell

Deborah Mell **Ward: 33** **Date:** 4/30/14

Department of Business Affairs and Consumer Protection
Small Business Center - Public Way Use Unit
City Hall - 121 N. LaSalle Street, Room 800 • Chicago, IL 60602
(312)-74-GOBIZ (312-744-6249) • (312) 744-1944 (TTY)
http://www.cityofchicago.org/bacp

04/30/2014

Alderman **Deborah Mell**
Ward # **33**
City of Chicago
City Hall, Room **208**
121 North LaSalle Street
Chicago, Illinois 60602

Re: An amended ordinance to use and maintain a portion of the public right-of-way for **three (3) foundation support(s)** for **KFC**, adjacent to the premises known as **2807 W. Irving Park Rd.**.

Dear Alderman **Deborah Mell**:

The applicant referenced above has requested the use of the public right-of-way for **foundation support(s)**. An ordinance has been prepared by the Department of Business Affairs and Consumer Protection – Small Business Center - Public Way Use Unit for presentation to the City Council. Because this request was made for properties located in your ward, as approved by you as per the attached, I respectfully request that you introduce the attached ordinance at the next City Council meeting.

If you have any questions regarding this ordinance, please contact Anthony Bertuca at (312) 744-5506.

Department of Business Affairs and Consumer Protection

City of Chicago

O2014-3454

Office of the City Clerk

Document Tracking Sheet

Meeting Date:	4/30/2014
Sponsor(s):	Mell (33)
Type:	Ordinance
Title:	Amendment of grant(s) of privilege in public way to KFC - facade
Committee(s) Assignment:	Committee on Transportation and Public Way

ORDINANCE AMENDMENT
Acct. No. 370752 - 2
Permit No. 1104651

BE IT ORDAINED BY THE CITY COUNCIL OF THE CITY OF CHICAGO:

Section 1:

The ordinance passed by the City Council of the City of Chicago for **KFC** on **05/08/2013**, and printed upon page **53057** of the Journal of Proceedings of the City of Chicago is here by Amended by deleting the words

"one (1) Façade(s)"

and inserting in their place the words

"three (3) Façade(s)

One (1) at ten point one seven (10.17 feet in length and point two five (.25) feet in width for a total of two point five four (.254) square feet. Said façade shall have a height of nineteen (19) feet three (3) inches.

One (1) at fourteen point seven five (14.75) feet in length and point two nine (.29) feet in width for a total of four point two eighth (4.28) square feet. Said façade shall have a height of eighteen (18) feet."

Section 2:

This ordinance Amendment shall be in effect upon its passage.

ALDERMAN: _____

Deborah Mell **Ward: 33** **Date:** 4/30/14

Department of Business Affairs and Consumer Protection
Small Business Center - Public Way Use Unit
City Hall - 121 N. LaSalle Street, Room 800 • Chicago, IL 60602
(312)-74-GOBIZ (312-744-6249) • (312) 744-1944 (TTY)
http://www.cityofchicago.org/bacp

04/30/2014

Alderman **Deborah Mell**
Ward # **33**
City of Chicago
City Hall, Room **208**
121 North LaSalle Street
Chicago, Illinois 60602

Re: An amended ordinance to use and maintain a portion of the public right-of-way for three (3) **facade(s)** for **KFC**, adjacent to the premises known as **2807 W. Irving Park Rd.**.

Dear Alderman **Deborah Mell**:

The applicant referenced above has requested the use of the public right-of-way for **facade(s)**. An ordinance has been prepared by the Department of Business Affairs and Consumer Protection – Small Business Center - Public Way Use Unit for presentation to the City Council. Because this request was made for properties located in your ward, as approved by you as per the attached, I respectfully request that you introduce the attached ordinance at the next City Council meeting.

If you have any questions regarding this ordinance, please contact Anthony Bertuca at (312) 744-5506.

Department of Business Affairs and Consumer Protection

City of Chicago

O2014-3457

Office of the City Clerk

Document Tracking Sheet

Meeting Date:	4/30/2014
Sponsor(s):	Reilly (42)
Type:	Ordinance
Title:	Amendment of grant(s) of privilege in public way to Cedar Hotel Cafe
Committee(s) Assignment:	Committee on Transportation and Public Way

ORDINANCE AMENDMENT
Acct. No. 16267 - 2
Permit No. 1110645

BE IT ORDAINED BY THE CITY COUNCIL OF THE CITY OF CHICAGO:

Section 1:

The ordinance passed by the City Council of the City of Chicago for **CEDAR HOTEL CAFE** on **03/05/2014**, and printed upon page **76084** of the Journal of Proceedings of the City of Chicago is here by Amended by deleting the words "SEATING CAPACITY: 105" and inserting in their place the words "SEATING CAPACITY: 125"

Section 2:

This ordinance Amendment shall be in effect upon its passage.

ALDERMAN: _____

Brendan Reilly **Ward: 42** **Date:**

City of Chicago

O2014-3462

Office of the City Clerk

Document Tracking Sheet

Meeting Date:	4/30/2014
Sponsor(s):	Smith (43)
Type:	Ordinance
Title:	Amendment of grant(s) of privilege in public way to Homeslyce Wheel House
Committee(s) Assignment:	Committee on Transportation and Public Way

ORDINANCE AMENDMENT
Acct. No. 373421 - 1
Permit No. 1111328

BE IT ORDAINED BY THE CITY COUNCIL OF THE CITY OF CHICAGO:

Section 1:

The ordinance passed by the City Council of the City of Chicago for **HOMESLYCE WHEEL HOUSE** on **04/02/2014**, and printed upon page **77965** of the Journal of Proceedings of the City of Chicago is here by Amended by deleting the words "hours of operation Monday thru Friday 11:00 a.m., total square footage four hundred ninety-five (495), seating capacity 16 and compensation $600.00" and inserting in their place the words "hours of operation Monday thru Friday 11:30 a.m., said area #2 shall be forty-two (42) feet in length and ten point two five (10.25) feet in width along N Bissell and said area #3 shall be forty-eight point five (48.5) feet in length and six point nine two (6.92) feet in width along W Webster for a total square footage of one thousand two hundred sixty-one point one two (1,261.12), seating capacity 54 and compensation $1,387.23. _____"

Section 2:

This ordinance Amendment shall be in effect upon its passage.

ALDERMAN: _____ 4/30/14

Michele Smith **Ward: 43** **Date:**

City of Chicago

O2014-3465

Office of the City Clerk

Document Tracking Sheet

Meeting Date:	4/30/2014
Sponsor(s):	Smith (43)
Type:	Ordinance
Title:	Amendment of grant(s) of privilege in public way to Perennial
Committee(s) Assignment:	Committee on Transportation and Public Way

ORDINANCE AMENDMENT
Acct. No. 319410 - 1
Permit No. 1109172

BE IT ORDAINED BY THE CITY COUNCIL OF THE CITY OF CHICAGO:

Section 1:

The ordinance passed by the City Council of the City of Chicago for **PERENNIAL** on **02/05/2014**, and printed upon page **74475** of the Journal of Proceedings of the City of Chicago is here by Amended by deleting the words

"1800 W. North Ave."

and inserting in their place the words

"1800 North Lincoln Avnenue"

Section 2:

This ordinance Amendment shall be in effect upon its passage.

ALDERMAN: _____ 4/30/18

Michele Smith **Ward: 43** **Date:**



City of Chicago

O2014-3353

Office of the City Clerk

Document Tracking Sheet

Meeting Date:	4/30/2014
Sponsor(s):	Dowell (3)
Type:	Ordinance
Title:	Honorary street designation as "Dinah Washington Way"
Committee(s) Assignment:	Committee on Transportation and Public Way

BE IT ORDAINED BY THE CITY COUNCIL OF THE CITY OF CHICAGO:

SECTION 1. Pursuant to an ordinance heretofore passed by the City Council which allows erection of honorary street-name signs, the Commissioner of Transportation shall take the necessary action for standardization of the 3800-3900 block of South Prairie Avenue as "Dinah Washington Way"

SECTION 2. This ordinance shall take effect upon its passage and publication.

Pat Dowell

Alderman, 3rd Ward

City of Chicago

O2014-3328

Office of the City Clerk

Document Tracking Sheet

Meeting Date:	4/30/2014
Sponsor(s):	Ervin (28)
Type:	Ordinance
Title:	Honorary street designation as "Juana R. Tovar Way"
Committee(s) Assignment:	Committee on Transportation and Public Way

BE IT ORDAINED BY THE CITY COUNCIL OF THE CITY OF CHICAGO;

SECTION 1. Pursuant to an ordinance heretofore passed by the City Council which allows erection of honorary street-name signs, the Commissioner of Transportation shall take the necessary action for standardization of the 700 S. Claremont as "Juana R. Tovar Way."

SECTION 2. This ordinance shall take effect upon its passage and publication.



JASON C. ERVIN
Alderman, 28th Ward

City of Chicago

O2014-3379

Office of the City Clerk

Document Tracking Sheet

Meeting Date:	4/30/2014
Sponsor(s):	O'Connor (40)
Type:	Ordinance
Title:	Honorary street designation as "Jay Marshall Way"
Committee(s) Assignment:	Committee on Transportation and Public Way

BE IT ORDAINED BY THE CITY COUNCIL OF THE CITY OF CHICAGO;

SECTION 1. Pursuant to an ordinance heretofore passed by the City Council which allows erection of honorary street-name signs, the Commissioner of Transportation shall take the necessary action for standardization of the southwest corner of West Carmen Avenue and North Lincoln Avenue as "Jay Marshall Way."

SECTION 2. This ordinance shall take effect upon its passage and publication.

Signs to be installed in front of
Magic Inc.
5082 North Lincoln Avenue

PATRICK J. O'CONNOR
Alderman, 40th Ward

City of Chicago

O2014-3364

Office of the City Clerk

Document Tracking Sheet

Meeting Date:	4/30/2014
Sponsor(s):	Smith (43)
Type:	Ordinance
Title:	Honorary street designation as "Ruth Edelman Way"
Committee(s) Assignment:	Committee on Transportation and Public Way

Committee on Transportation and the Public Way
City Council Meeting – April 30, 2014
43rd Ward Alderman Michele Smith
Honorary Street Sign

BE IT ORDAINED BY THE CITY COUNCIL OF THE CITY OF CHICAGO

SECTION 1. Pursuant to an ordinance heretofore passed by the City Council which allows erection of honorary street-name signs, the Commissioner of Transportation shall take the necessary action for standardization of the southwest corner of North Astor Street and East Banks Street (facing east/west and pointing south) as "Ruth Edelman Way".

SECTION 2. This ordinance shall take effect upon its passage and publication.

Michele Smith
Alderman, 43rd Ward

City of Chicago

O2014-3376

Office of the City Clerk

Document Tracking Sheet

Meeting Date:	4/30/2014
Sponsor(s):	Osterman (48)
Type:	Ordinance
Title:	Honorary street designation as "Honorary George B. Swift Centennial Way"
Committee(s) Assignment:	Committee on Transportation and Public Way

City Council Meeting
April 30, 2014

Refer to Committee on Transportation & Public Way

BE IT ORDAINED BY THE CITY COUNCIL OF THE CITY OF CHICAGO:

SECTION 1. Pursuant to an ordinance heretofore passed by the City Council which allows erection of honorary street name signs, the Commissioner of Transportation shall take the necessary action for standardization of the 5900 block of North Winthrop Avenue as **"Honorary George B. Swift Centennial Way"**.

SECTION 2. This ordinance shall take effect upon it's passage and publication.

Harry Osterman
Alderman, 48th Ward

City of Chicago

O2014-3318

Office of the City Clerk

Document Tracking Sheet

Meeting Date:	4/30/2014
Sponsor(s):	Balcer (11)
Type:	Ordinance
Title:	Amendment of Municipal Code Section 8-32-170 regarding exceptions and exclusions for Planned Manufacturing Districts
Committee(s) Assignment:	Committee on Health and Environmental Protection

Committee on Health and Environmental Protection
April 30, 2014
Alderman James Balcer, 11th Ward
Planned Manufacturing District Protection Ordinance

ORDINANCE

BE IT ORDAINED BY THE CITY COUNCIL OF THE CITY OF CHICAGO:

SECTION 1. Section 8-32-170 of the Municipal Code of Chicago is hereby amended by adding the language underscored, as follows:

8-32-170 Exceptions and exclusions.

(Omitted text is unaffected by this ordinance)

(h) Manufacturing districts. The limits set forth in this chapter do not apply to sounds measured within any manufacturing district. This paragraph does not exclude sounds generated within any manufacturing district that are measured outside the boundary of the manufacturing district.

(i) Planned Manufacturing Districts. The limits set forth in this chapter do not apply to sounds or vibrations measured within the Stockyards Planned Manufacturing District (P.M.D. 8). The exception provided for in this paragraph also exempts sounds or vibrations measured outside the boundary of P.M.D. 8 if the properties in which such sounds or vibrations are or may be measured were located within an Industrial Corridor (as defined in Sec. 17-17-0274) as of May 1, 2014 and were not improved with dwelling units as of May 1, 2014.

SECTION 2. This ordinance shall be in full force and effect after its passage and publication.

James A Balcer

The Honorable James Balcer
Alderman, 11th Ward

Committee on Health and Environmental Protection
April 30, 2014
Alderman James Balcer, 11th Ward
Planned Manufacturing District Protection Ordinance

ORDINANCE

BE IT ORDAINED BY THE CITY COUNCIL OF THE CITY OF CHICAGO:

SECTION 1. Section 8-32-170 of the Municipal Code of Chicago is hereby amended by adding the language underscored, as follows:

8-32-170 Exceptions and exclusions.

(Omitted text is unaffected by this ordinance)

(h) Manufacturing districts. The limits set forth in this chapter do not apply to sounds measured within any manufacturing district. This paragraph does not exclude sounds generated within any manufacturing district that are measured outside the boundary of the manufacturing district.

(i) Planned Manufacturing Districts. The limits set forth in this chapter do not apply to sounds or vibrations measured within the Stockyards Planned Manufacturing District (P.M.D. 8). The exception provided for in this paragraph also exempts sounds or vibrations measured outside the boundary of P.M.D. 8 if the properties in which such sounds or vibrations are or may be measured were located within an Industrial Corridor (as defined in Sec. 17-17-0274) as of May 1, 2014 and were not improved with dwelling units as of May 1, 2014.

SECTION 2. This ordinance shall be in full force and effect after its passage and publication.

The Honorable James Balcer
Alderman, 11th Ward

City of Chicago

O2014-3334

Office of the City Clerk

Document Tracking Sheet

Meeting Date:	4/30/2014
Sponsor(s):	Quinn (13)
Type:	Ordinance
Title:	Amendment of Municipal Code Section 10-8-271 concerning distribution of commercial advertising matter on private property
Committee(s) Assignment:	Committee on License and Consumer Protection

LICENSE

ORDINANCE

BE IT ORDAINED BY THE CITY COUNCIL OF THE CITY OF CHICAGO:

SECTION 1. Section 10-8-271 of the Municipal Code of Chicago is hereby amended by deleting the language stricken through and by inserting the language underscored, as follows:

10-8-271 Distribution of commercial advertising matter on private property.

(a) It shall be unlawful for any person to distribute or to cause others to distribute, as defined in Section 10-8-325, commercial advertising matter of any kind on the premises of any residential dwelling in the city in such a manner that ~~it~~ the commercial advertising matter does or reasonably could (1) interfere with any security mechanism, or (2) cause any safety hazard, or (3) make a hole, remove paint or otherwise damage the surface of any structure or object where the commercial advertising material is placed. Unlawful methods of distribution include, but are not limited to, (i) hanging commercial advertising matter on the doorknob of any entrance door or gate, (ii) placing or wedging commercial advertising matter into or underneath any entrance door in such a manner that it interferes or could interfere with the door locking, ~~or~~ (iii) leaving a stack of commercial advertising matter on the premises, or (4) using a method of delivery that causes or reasonably could cause the commercial advertising matter to become dislodged and blown away or otherwise deposited by the elements upon any sidewalk, street, alley or other public place or private residence within the city. ~~Such~~ The distribution of commercial advertising matter shall not be unlawful under this section if ~~it is hand-to-hand~~ (A) the commercial advertising matter is placed in the hands of its intended recipient, or (B) if the ~~property management or owners have~~ owner or manager of the premises has posted express written consent authorizing the distribution of commercial advertising matter on the premises, or (C) if the commercial advertising matter is placed in a specific location, where it is unlikely to be dislodged by the elements, designated by the ~~property management or owners~~ property owner or manager for the receipt of such matter. This section shall apply only to commercial advertising matter.

(b) It shall be unlawful for any person to distribute or to cause others to distribute, as defined in Section 10-8-325, commercial advertising matter of any kind on ~~the premises of~~ any private property in the city where the owner, occupant or manager of the property has posted a "No Trespassing" or "No Soliciting" sign or a substantial equivalent thereof ~~at or near a front entrance in plain view~~ that is located so as to be clearly visible to the person wishing to distribute commercial advertising matter at or near that portion of the property.

(Omitted text is unaffected by this ordinance)

SECTION 2. This ordinance shall take full force and effect upon its passage and publication.

Alderman Marty Quinn, 13th Ward

City of Chicago

O2014-3349

Office of the City Clerk

Document Tracking Sheet

Meeting Date:	4/30/2014
Sponsor(s):	Burke (14)
Type:	Ordinance
Title:	Amendment of Municipal Code Chapter 13-78 concerning electronic pre-incident plan to improve firefighter response time
Committee(s) Assignment:	Committee on Public Safety

ORDINANCE

WHEREAS, the City of Chicago is a home rule unit of government pursuant to the Illinois Constitution, Article VII, Section 6 (a); and

WHEREAS, pursuant to its home rule power, the City of Chicago may exercise any power and perform any function pertaining to its government and affairs, including promoting the quality of life, health, safety, and the welfare of its citizens; and

WHEREAS, earlier this year the St. Louis Fire Department announced that it was using federal grant funds to provide firefighters with technology to improve their response times; and

WHEREAS, the pre-incident plan technology to be utilized in St. Louis is intended to better serve firefighters for the collective safety of building occupants and the public; and

WHEREAS, electronic pre-incident plans have the ability to provide first responders with instant en-route and on-site access to site plans, floor plans, hazardous material details, utility shut-off locations, geographical maps, fire hydrants locations, lists of persons with special and other critical building and infrastructure information;

WHEREAS, several buildings in Chicago have been electronically pre-planned, including Loyola University Chicago, which in 2009 became the first university in the United States to implement a fully electronic pre-incident plan to help lessen property damage and prevent loss of lives as a result of campus fires; now, therefore

BE IT ORDAINED BY THE CITY COUNCIL OF THE CITY OF CHICAGO:

SECTION 1. Sections 13-78-010, 13-78-040, and 13-78-080 of the Municipal Code of Chicago are hereby amended by deleting the language stricken through and by inserting the language underscored, as follows:

13-78-010 Definitions.

(Omitted text is unaffected by this ordinance)

"Electronic pre-incident plan" is an electronic emergency evacuation plan for occupant emergency evacuation and drill, prepared and maintained in compliance with this Chapter.

(Omitted text is unaffected by this ordinance)

13-78-040 Creation and filing of plan.

(a) Every high-rise building shall have a plan in place. Every Category 1 and Category 2 building and every Category 3 and Category 4 building which is also of occupancy classification C (assembly) or D (open air assembly unit) shall additionally have an electronic plan in place. The owner shall be responsible for creating, implementing, maintaining and updating a plan for that building. The owner shall review the plan annually and as a result of such annual review, shall amend or update the plan as necessary to ensure that it is accurate and complete. The plan shall be made available upon request to personnel of the department of buildings, the office of emergency management and communications, the fire department, and the department of police. Upon any change of ownership or management of a high-rise building, the previous owner shall provide all copies of the plan required by this chapter to the new owner.

(b) The owner of each Category 1 and Category 2 building, and the owner of each Category 3 and Category 4 building which is also of occupancy classification C (assembly) or D (open air assembly unit), shall be responsible for filing a copy of that building's Plan and electronic plan with the city's office of emergency management and communications. The owner of each Category 3 and Category 4 building which is also of occupancy classification A (residential), E (business), F (mercantile), or G (industrial) is encouraged, but not required, to file a copy of that building's plan with the city's office of emergency management and communications. Any plan or electronic plan filed with the city's office of emergency management and communications shall be in such form(s) and format(s) as that office requires.

(c) For all high-rise buildings with a plan on file with the city's office of emergency management and communications, in the event the plan is amended or updated as a result of an annual review or more frequently on an owner's initiative, a copy of the amended or updated plan must be filed with the city's office of emergency management and communications.

(d) Consistent with applicable law, the city shall treat all plans submitted as confidential, and shall provide the owner with a copy of any appeal, received by the office of emergency management and communications, of the office of emergency management and communications' notice of denial provided to a third party seeking inspection and copies of that owner's plan.

(e) If a high-rise building has two or more owners, the owners may create, implement, maintain and amend and update a single plan for that building on a collective basis or through the delegation of one owner for such purposes, or such owners may create, implement, maintain and amend and update separate plans covering their respective portions of the building.

13-78-080 Minimum plan and electronic pre-incident plan requirements.

The provisions of this section reflect minimum requirements which are not intended to restrict owners from implementing such additional measures as warranted.

(a) Each plan shall contain a description of the actions all occupants should take in an emergency evacuation or drill during the regular business hours of the building and during nonregular business hours of the building. Each plan shall set out a procedure for an evacuation of five floors below and two floors above any emergency resulting from a fire on a certain floor, and shall also set out a procedure for a full evacuation of the building.

(b) Each plan shall specify in detail the evacuation role and duties of the designated personnel required by Section 13-78-050, and shall state the names and in-house and wireless telephone and pager numbers for the F.S.D., deputies F.S.D., and building evacuation supervisor.

(c) Each plan shall require the creation and posting, in all elevator lobbies, of the high-rise building's core floor plan, showing floor-by-floor corridors, stairways, evacuation routes, areas of rescue assistance and elevator lobbies. With respect to residential high-rise buildings, the core floor plan also shall be made available to each residential unit for posting inside the residential unit.

(d) Each plan shall establish a fire command station in the building lobby or entrance level for operations management in an emergency by the F.S.D., deputy F.S.D., or, for Category 4 buildings that have not designated an F.S.D. or deputy F.S.D., other appropriate person.

(e) Each plan shall list the name and normal floor location of each regular occupant who has voluntarily self-identified that they need assistance and the type of assistance required to swiftly exit the high rise building in case of an emergency. Each plan shall designate and describe the location of one or more places of refuge or rescue, if any, for all such occupants in an emergency. As to each such occupant, the plan shall provide for an individual who is one of the personnel designated pursuant to Section 13-78-050 to assist such occupant during an evacuation or safety drill.

(f) Each electronic pre-incident plan shall contain building construction details, fire protection information, a site plan, a floor plan, utility shutoffs, hazardous material details, aerial views, maps, photos, fire hydrant locations, and identify persons requiring special assistance.

(f g) Each plan shall be filed: (1) in the office of the high-rise building; (2) at the security desk; and (3) in the vicinity of the fireman's elevator recall key or life safety panel or, as to residential buildings, in an identifiable location in the fire pump room. The plan shall be made readily available to building staff and to the designated personnel required by Section 13-78-050 at all times.

SECTION 2. This ordinance shall be in full force and effect one hundred and twenty (120) days after its passage and publication.

Edward M. Burke, Alderman, 14th Ward

City of Chicago

O2014-3448

Office of the City Clerk

Document Tracking Sheet

Meeting Date:	4/30/2014
Sponsor(s):	Ervin (28) Graham (29)
Type:	Ordinance
Title:	Amendment of Municipal Code Section 9-100-101 concerning installment payment plans
Committee(s) Assignment:	Committee on Finance

Finance

ORDINANCE

BE IT ORDAINED BY THE CITY COUNCIL OF THE CITY OF CHICAGO:

SECTION 1. Section 9-100-101 of the Municipal Code of the City of Chicago is hereby amended by inserting the language underscored, as follows:

9-100-101 Installment payment plans.

(a) The traffic compliance administrator may establish a program allowing the payment of parking, compliance, or automated speed enforcement system or automated traffic law enforcement system penalties, administrative fees, and related collection costs or attorney's fees pursuant to Section 1-19-020 or 1-19-030, in installments under the following conditions:

(1) For the purposes of this section:

"Active military duty" means the period beginning on the date of entering active military duty and ending 180 days after the date of discharge from active duty.

"Administrative fee" means the expenses and time incurred by the city or its agents to administer or monitor a vehicle owner's installment plan; provided that "administrative fee" shall not include any collection cost, as that term is defined in Section 1-19-010, or attorney's fees.

"Financial circumstances" means wages, savings, credit, monthly expenditures, likelihood to default, and any other factors that the traffic compliance administrator finds relevant to a person's ability to pay parking and compliance fines and penalties.

"Notice of foreclosure" has the same meaning ascribed to that term in section 15-1211 of the Illinois Code of Civil Procedure, 735 ILCS 5/15-1211.

"Qualifying hardship participant" means a person who is: (1) a participant in one of the following programs: the Illinois Low-Income Home Energy Assistance Program (L.I.H.E.A.P.); the Housing Subsidy Program For Renters, administered by the United States Department of Housing and Urban Development under the Federal Housing Act of 1937, as amended (Section 8 Program); the Supplemental Security Income Program administered by the United States Social Security Administration (S.S.I.); the Medicaid Program administered by the Illinois Department of Public Aid; the Nutrition Assistance Program administered by the United States Department of Agriculture, Food and Nutrition Service (food stamps); the Temporary Assistance for Needy Families (TANF) program administered by the United States Department of Health and Human Services, the Special Supplemental Nutrition Program for Women, Infants, and Children (WIC); and any federal or state unemployment compensation system, including, but not limited to, the system of unemployment compensation established under the Illinois Unemployment Insurance Act, as amended; or (2) a high school, college, vocational school or trade school student with a valid school identification card; a person 65 years of age or older; a person who has claimed the Earned Income Tax Credit on his state or federal individual income tax return for the most recent tax year; a person receiving worker's compensation income benefits; an active military duty service member, a Reservist or a member of the National Guard while on active duty; a person whose liability for fines and penalties remains after obtaining a bankruptcy discharge; or a person who has received a notice of foreclosure, entered into a consent foreclosure, gave a deed in lieu of foreclosure, or had a judgment of foreclosure entered, on his primary residence within three years prior to the date of the application for an installment plan pursuant to this section.

"Primary residence" means a residential dwelling unit which is owner-occupied.

"Students" means (i) enrolled attendees of a high school, college, vocational school or trade school and (ii) persons who have graduated from a high school, college, vocational school or trade school no more than 180 days prior to applying for an installment plan.

(2)(A) Except as provided in paragraph (B) of this subsection, an installment plan may not have a scheduled duration of more than 6 months, and shall require one payment due per month on a day specified in the executed plan.

(B) (I) Except as otherwise provided in subparagraphs (II) and (III) of this paragraph (a)(2)(B), the duration may exceed 6 months but may not exceed 12 months for installment plans negotiated and executed for: (i) vehicle owners whose maximum amount of combined liability for parking, compliance, administrative fees, and any related collection costs and attorney's fees pursuant to Section 1-19-020 or Section 1-19-030 exceeds $500.00; or (ii) vehicle owners who are qualifying hardship participants.

(II) If the monthly installments during, a 12-month period would exceed $100 per month and the traffic compliance administrator or his designee determines that the registered owner's financial circumstances warrant extending the plan, the traffic compliance administrator may negotiate and execute plans up to 24 months;

(III) If the monthly installments during a 12-month period would exceed $200 per month and the traffic compliance administrator or his designee determines that the registered owner's financial circumstances warrant extending the plan, the traffic compliance administrator may negotiate and execute plans up to 36 months;

(IV) An administrative fee equal to the costs incurred by the city to administer the installment plan shall be charged to the vehicle owner; provided that such administrative fee shall be waived if the vehicle owner: (i) is a qualifying hardship participant; or (ii) has been assessed collection costs and attorney's fees pursuant to Section 1-19-020 or Section 1-19-030.

(3) The minimum initial payment under any installment plan shall be:

(A) For a vehicle owner who is a qualifying hardship participant;

(i) if the owner's vehicle is not impounded or immobilized at the time the owner enters into the installment plan, no greater than 25 percent of the vehicle owner's combined liability for parking, compliance, and automated speed enforcement system or automated traffic law enforcement system fines and penalties, plus accrued penalties and fees under Section 9-100-120(h) and for immobilization, impoundment, towing and storage to date; or

(ii) if the owner's vehicle is impounded or immobilized at the time of entering into the installment plan, the lesser of $250.00 or 25% of the owner's combined liability for parking, compliance, and automated speed enforcement system or automated traffic law enforcement system fines and penalties, plus accrued penalties and fees under Section 9-100-120(h) and for immobilization, impoundment, towing and storage to date.

(B) For all other vehicle owners prior to vehicle immobilization or impoundment, the greater of $500.00 or 25 percent of the vehicle owner's combined liability for parking, compliance, and automated speed enforcement system or automated traffic law enforcement system fines and penalties, plus accrued penalties and fees under Section 9-100-120(h) and for immobilization, impoundment, towing and storage to date; provided, however, that for vehicle owners whose maximum amount of combined liability for parking, compliance, and automated

camera fines and penalties does not exceed $500.00, the minimum initial payment shall be 50 percent of the vehicle owner's combined liability for parking, compliance, and automated camera fines and penalties, plus accrued penalties and fees under Section 9-100-120(h) and for immobilization, impoundment, towing and storage to date.

(C) For all other vehicle owners after vehicle immobilization or impoundment, the greater of $750.00 or 50 percent of the vehicle owner's combined liability for parking, compliance, and automated speed enforcement system or automated traffic law enforcement system fines and penalties, plus accrued penalties and fees under Section 9-100-120(h) and for immobilization, impoundment, towing and storage to date.

(4) Required installment payments after the initial payment shall be substantially equal, unless the traffic compliance administrator determines, based on a review of the vehicle owner's finances, that installments in different amounts will be more effective in paying off the total indebtedness;

(5) If the vehicle owner fails to make all required payments in a timely manner, the vehicle owner's motor vehicle shall be subject to immobilization or impoundment and the vehicle owner shall be liable for the outstanding balance plus an additional penalty of $100.00.

(6) Every installment plan shall be in a form prescribed by the traffic compliance administrator, and shall state the total indebtedness, the amount of the initial installment, the amount of each subsequent installment and the date each is due, the penalty for delinquency under the installment plan, and such other provisions as the traffic compliance administrator may determine. The installment plan shall also require the vehicle owner to pay every parking violation fine, every compliance fine, and automated camera fine that becomes final during the term of the installment plan. The initial installment shall be paid when the plan is executed. Upon execution of the agreement and payment of the initial installment, and as long as the vehicle owner is in compliance with the installment plan, the vehicle owner's vehicles shall not be subject to immobilization and impoundment for failure to pay the parking, compliance, and automated camera fines and penalties described in the installment.

(b) The following vehicle owners are not eligible for an installment plan under subsection (a) of this section:

(1) An owner whose vehicle is impounded by the city under any other chapter of this Code;


(2) An owner who has negotiated an installment plan and has not performed every act required by him under the plan.

(c) Nothing in this section shall be construed as prohibiting a vehicle owner from voluntarily making an initial minimum payment or monthly installment payment in an amount greater than provided in this section.

(d) At the request of a vehicle owner, the traffic compliance administrator may approve amendments to an installment plan to include liabilities incurred by the vehicle owner since the date of executing the original installment plan. These subsequent liabilities may be already adjudicated, or the vehicle owner may sign a waiver of defenses, in a form approved by the corporation counsel, for the purpose of having the liabilities included in the installment plan. If the inclusion of the subsequent liabilities would raise the vehicle owner's monthly payment above the maximum amount provided in either subparagraph (a)(2)(B)(I) or subparagraph

(a)(2)(B)(II), the traffic compliance administrator may extend the term of the installment plan, but in no event to exceed 36 months from the plan's initial execution.

SECTION 2. This ordinance shall take effect 30 days after its passage and approval.

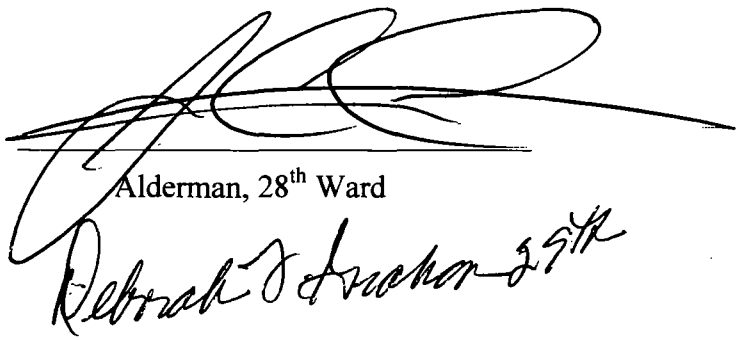

Alderman, 28th Ward

Deborah J. Graham 25th

City of Chicago

O2014-3326

Office of the City Clerk

Document Tracking Sheet

Meeting Date:	4/30/2014
Sponsor(s):	Reilly (42)
Type:	Ordinance
Title:	Amendment of Municipal Code Chapter 17-10 concerning temporary storage containers
Committee(s) Assignment:	Committee on Zoning, Landmarks and Building Standards

ZONING

ORDINANCE

BE IT ORDAINED BY THE CITY COUNCIL OF THE CITY OF CHICAGO:

SECTION 1. Chapter 17-10 of the Municipal Code of Chicago is hereby amended by adding a new section 17-10-0508, as follows:

17-10-0500 Use of off-street parking areas; leasing of required.

(Omitted text is unaffected by this ordinance)

17-10-0507 No motor vehicle repair work of any kind is permitted in conjunction with open (outdoor) accessory parking facilities located in M districts if such parking facilities are located within 500 feet of a residential or B district.

17-10-0508 In D districts, parking spaces in accessory or non-accessory parking facilities may not be used for temporary storage containers.

SECTION 2. Chapter 17-17 of the Municipal Code of Chicago is hereby amended by adding a new section 17-17-02176.5, as follows:

(Omitted text is unaffected by this ordinance)

17-17-02176 Temporary Sign. A sign that is designed to be used only temporarily and not permanently mounted to a structure or permanently installed in the ground. These include "for sale", leasing and grand opening signs.

17-17-02176.5 Temporary Storage Container. A temporary storage container means any portable container, storage unit, shed-like container or other portable receptacle designed and used primarily for the temporary outside storage of building materials, household goods, personal items and other materials; provided that a "temporary storage container" does not include a refuse container or dumpster.

17-17-02177 Through Lot. A lot having a pair of opposite property lines along two more or less parallel public streets, and that is not a corner lot.

(Omitted text is unaffected by this ordinance)

SECTION 3. This ordinance shall take effect after its passage and publication.

Brendan Reilly
Alderman, 42nd Ward

City of Chicago

O2014-3378

Office of the City Clerk

Document Tracking Sheet

Meeting Date:	4/30/2014
Sponsor(s):	Fioretti (2)
Type:	Ordinance
Title:	Approval of plat of Amli Lofts Resubdivision
Committee(s) Assignment:	Committee on Transportation and Public Way

SUBDIVISION ORDINANCE

Be it Ordained by the City Council of the City of Chicago:

SECTION 1. Chicago Department of Transportation, the Commissioner or any of her designees, is hereby authorized and directed to approve a proposed Amli Lofts Resubdivision being a resubdivision in the block bounded by W. Polk Street, S. Clark Street, W. 9th Street and the Metra railroad tracks to the west, and legally described in the attached plat (Exhibit A, File: 12-02-12-3578) which, for greater certainty, is hereby made a part of this ordinance.

Further, the Commissioner is authorized to approve the acceptance of the dedication shown on such plat for the City's intention of widening of W. Polk Street.

SECTION 2. The dedication herein provided for is made upon the express condition that within 180 days after the passage of this ordinance, the applicant shall deposit in the City Treasury of the City of Chicago, a sum sufficient to defray the costs of altering paving, curb and sidewalk along the part of the street hereby dedicated, similar to the adjacent and contiguous sidewalk and curb.

SECTION 3. The subdivision herein provided for is made upon the express condition that within one hundred eighty (180) days after the passage of this ordinance, the applicant shall file or cause to be filed for record in the Office of the Recorder of Deeds of Cook County, Illinois a certified copy of this ordinance, together with the attached Plat approved by the Department of Transportation's Superintendent of Maps and Plats.

SECTION 4. This ordinance and exhibit subdivision plat with dedication shall take effect and be in force from and after its recording.

Honorable Alderman Bob Fioretti
Alderman, 2nd Ward

EXHIBIT "A"

PREPARED FOR
AMLI RESIDENTIAL
200 W MONROE STREET, SUITE 2200
CHICAGO, ILLINOIS 60606

RETURN TO
MANHARD CONSULTING, LTD
700 SPRINGER DRIVE
LOMBARD, ILLINOIS 60148

PLAT OF DEDICATION AND RESUBDIVISION
OF
AMLI LOFTS RESUBDIVISION

BEING A RESUBDIVISION OF LOTS AND PARTS OF LOTS THEREOF OF SUBDIVISIONS BEING PART OF SECTION 16, TOWNSHIP 39 NORTH, RANGE 14 EAST OF THE THIRD PRINCIPAL MERIDIAN, IN COOK COUNTY, ILLINOIS


PIN 17-16-411-005
17-16-411-006
17-16-411-007

GRAPHIC SCALE
(IN FEET)
1 inch = 20 ft

BASIS OF BEARINGS
ASSUMED THE CENTER LINE OF 9TH STREET AS N 89°54'22" E

AREA SUMMARY

LOT 1	=	75,245 SQUARE FEET	1.7274 ACRES, MORE OR LESS
LOT 2	=	76,886 SQUARE FEET	1.7651 ACRES, MORE OR LESS
R.O.W.	=	2,043 SQUARE FEET	0.0469 ACRES, MORE OR LESS
TOTAL	=	154,174 SQUARE FEET	3.5393 ACRES, MORE OR LESS

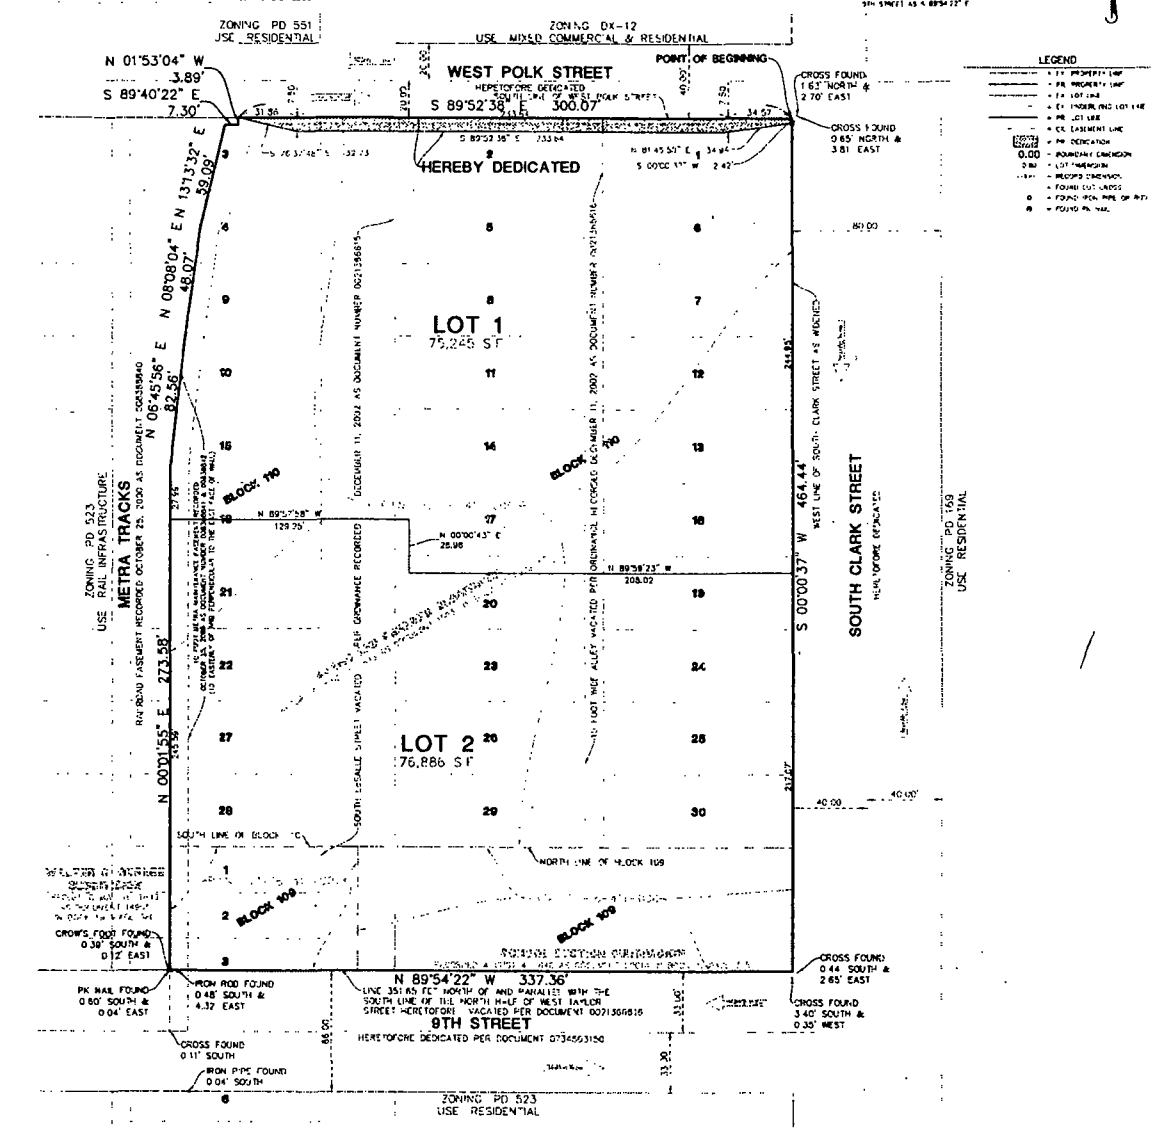

LEGEND
- P.I. = PROPERTY LINE
- P.R. = PROPERTY LINE
- E.R. = LOT LINE
- E.R. = UNDERLYING LOT LINE
- P.R. = LOT LINE
- E.R. = EASEMENT LINE
- P.R. = DEDICATION
- 0.00 = BOUNDARY DIMENSION
- 0.00 = LOT DIMENSION
- 0.00 = RECORD DIMENSION
- = FOUND LOT CORNER
- = FOUND IRON PIPE OR ROD
- = FOUND PK NAIL

OWNER'S CERTIFICATE

STATE OF _____)
) SS
COUNTY OF _____)

THE UNDERSIGNED, AMLI RESIDENTIAL PROPERTIES, L.P., HEREBY CERTIFIES THAT IT/HE/SHE IS THE HOLDER OF THE LEGAL TITLE OF ALL OF THE PROPERTY DESCRIBED HEREON AND THAT IT HAS CAUSED SAID PROPERTY TO BE SURVEYED AND SUBDIVIDED AS SHOWN ON THE PLAT HEREON DRAWN.

THIS IS TO ALSO CERTIFY THAT AMLI RESIDENTIAL PROPERTIES, L.P., AS OWNER OF THE PROPERTY DESCRIBED AS AMLI LOFTS SUBDIVISION AND LEGALLY DESCRIBED ON THE PLAT OF THE SAME NAME HAVE DETERMINED TO THE BEST OF OUR KNOWLEDGE, THE LOTS ARE PART OF THE CHICAGO PUBLIC SCHOOLS SYSTEM.

DATED THIS _____ DAY OF _____, 2012.

BY: _____

ITS: _____

NOTARY PUBLIC

STATE OF _____)
) SS
COUNTY OF _____)

I, _____, A NOTARY PUBLIC IN AND FOR THE COUNTY AND STATE AFORESAID, DO HEREBY CERTIFY THAT _____ OF AMLI RESIDENTIAL PROPERTIES, L.P. WHO IS PERSONALLY KNOWN TO ME TO BE THE SAME PERSON WHOSE NAME IS SUBSCRIBED TO THE FOREGOING CERTIFICATE, APPEARED BEFORE ME THIS DAY IN PERSON AND ACKNOWLEDGED THAT THEY DID SIGN AND DELIVER THE INSTRUMENT AS A FREE AND VOLUNTARY ACT FOR THE USES AND PURPOSES HEREIN SET FORTH.

GIVEN UNDER MY HAND AND NOTARIAL SEAL THIS _____ DAY OF _____, 2012.

_____
NOTARY PUBLIC

SURVEYORS NOTES

1. ALL DIMENSIONS ARE SHOWN IN FEET AND DECIMAL PARTS THEREOF.
2. DIMENSIONS ALONG CURVED LINES ARE ARC LENGTHS.
3. NO DIMENSION SHALL BE ASSUMED BY SCALE MEASUREMENT HEREON.
4. WHERE MAY BE ADDITIONAL ITEMS, POWERS, PROVISIONS AND LIMITATIONS CONTAINED IN AN ABSTRACT DEED, LOCAL ORDINANCES, DEEDS, TRUSTS, CONDOMINIUMS OF OTHER INSTRUMENTS OF RECORD.
5. ⊕ CONCRETE MONUMENTS TO BE SET.
6. IN ACCORDANCE WITH CHAPTER 765 ILCS SECTION 205/1 1/2"X 24" LONG IRON RODS WILL BE SET AT ALL LOT CORNERS AND POINTS OF GEOMETRIC CHANGE UNLESS SHOWN OTHERWISE.
7. THE SUBJECT PROPERTY IS CURRENTLY ZONED DX-7 (DOWNTOWN MIXED-USE DISTRICT).
8. THE LOTS IN THIS SUBDIVISION FALL WITHIN THE SOUTH LOOP ELEMENTARY SCHOOL BOUNDARY AND THE WENDELL PHILLIPS ACADEMY HIGH SCHOOL BOUNDARY.
9. THE SUBJECT PROPERTY IS CURRENTLY USED FOR PARKING.

SURVEYORS CERTIFICATE

STATE OF ILLINOIS)
) SS
COUNTY OF DUPAGE)

I, BRIAN J. PFOHL, AN ILLINOIS PROFESSIONAL LAND SURVEYOR HEREBY CERTIFY THAT I HAVE SURVEYED AND SUBDIVIDED THE FOLLOWING DESCRIBED PROPERTY AND THAT THIS PLAT IS AN ACCURATE REPRESENTATION THEREOF. ALL DIMENSIONS ARE SHOWN IN FEET AND DECIMAL PARTS THEREOF.

THOSE LOTS AND PARTS OF LOTS 1, 2, 3, 6, 7, 8, 11, 12, 13, 14, 17, 18, 19, 20, 23, 24, 25, 26, 29 AND 30 AND PART OF BLOCK 109 AND THOSE PARTS OF LOTS 1, 2, 3, AND 4 IN W. B. CLARKE'S SUBDIVISION OF BLOCK 101 AND THAT PART OF THE NORTH AND SOUTH 16 FOOT WIDE ALLEY HERETOFORE VACATED BY ORDINANCE PASSED JUNE 19, 2002 AND RECORDED DECEMBER 11, 2002 AS DOCUMENT NUMBER 0021356815 AND ALSO THAT PART OF SOUTH LASALLE STREET HERETOFORE VACATED BY SAID DOCUMENT 0021356815 IN ADAMS AND PARKER'S SUBDIVISION OF BLOCKS 183 AND 110 IN SCHOOL SECTION ADDITION TO CHICAGO, EXCEPTING THEREFROM PARTS OF THOSE ABOVE DESCRIBED LOTS, BLOCKS AND VACATED STREETS BEING THE NORTH SEVENTY-THREE (73) OF HERETOFORE DEDICATED WEST 9TH STREET BY PLAT OF DEDICATION RECORDED DECEMBER 11, 2002 AS DOCUMENT NUMBER 0021356815, ALL IN SECTION 16, TOWNSHIP 39 NORTH, RANGE 14 EAST OF THE THIRD PRINCIPAL MERIDIAN, ALL TAKEN AS A TRACT, AND BEING MORE PARTICULARLY BOUNDED AND DESCRIBED AS FOLLOWS:

[illegible]

I FURTHER CERTIFY THAT THE PROPERTY HEREON DRAWN IS SITUATED WITHIN THE CITY OF CHICAGO, A MUNICIPALITY WHICH HAS ADOPTED AN OFFICIAL COMPREHENSIVE PLAN AND IS EXERCISING THE SPECIAL POWERS AUTHORIZED BY THE STATE OF ILLINOIS IN ACCORDANCE WITH 65 ILCS 5/11-12-6 AS HERETOFORE AND HEREAFTER AMENDED AND THAT THE SUBDIVISION LIES WITHIN ZONE X AS DELINEATED BY THE FEDERAL EMERGENCY MANAGEMENT AGENCY ON ITS FLOOD INSURANCE RATE MAP (FIRM) NUMBER 17031C0307J WITH A MAP REVISED DATE OF AUGUST 19, 2008.

SUBDIVIDED PROPERTY CONTAINS 154,174 SQUARE FEET OR (3.5393 ACRES) MORE OR LESS.

GIVEN UNDER MY HAND AND SEAL THIS 10th DAY OF December, 2012.

ILLINOIS PROFESSIONAL LAND SURVEYOR NO. 035-003259
LICENSE EXPIRES NOVEMBER 30, 2013

DESIGN FIRM LICENSE NO. 184.006256
LICENSE EXPIRES APRIL 30, 2013

THIS PROFESSIONAL SERVICE CONFORMS TO THE CURRENT ILLINOIS MINIMUM STANDARDS FOR A BOUNDARY SURVEY.

DATE OF FIELD SURVEY: JUNE 16, 2012

BRIAN J. PFOHL 3239 PROFESSIONAL LAND SURVEYOR STATE OF ILLINOIS

CDOT# 12-02-12-3578

SCALE:	1" = 20'
DRAWN:	
CHECKED:	
JOB NO.	12-02-12-3578
SHEET	1 OF 1

AMLI LOFTS RESUBDIVISION
CITY OF CHICAGO, ILLINOIS
PLAT OF DEDICATION AND SUBDIVISION

Manhard CONSULTING LTD
700 Springer Drive, Lombard, IL 60148 (630) 620-1100
Civil Engineers • Surveyors • Water Resource Engineers • Water & Wastewater Engineers
Construction Management • Environmental Scientists • Landscape Architects • Planners

DATE	REVISIONS	BY
11/15/12	CDOT COMMENTS (DATED 10/26/12)	BJP
11/29/12	CDOT COMMENTS (DATED 11/26/12)	BJP
12/11/12	ATTORNEY COMMENTS (DATED 12/7/12)	BJP

Rec. 12/20/12

CITY OF CHICAGO
ECONOMIC DISCLOSURE STATEMENT
AND AFFIDAVIT

SECTION I -- GENERAL INFORMATION

A. Legal name of the Disclosing Party submitting this EDS. Include d/b/a/ if applicable:

PPF AMLI 800-888 S. Clark Associates, LLC

Check ONE of the following three boxes:

Indicate whether the Disclosing Party submitting this EDS is:

1. [X] the Applicant
   OR
2. [ ] a legal entity holding a direct or indirect interest in the Applicant. State the legal name of the Applicant in which the Disclosing Party holds an interest: _____
   OR
3. [ ] a legal entity with a right of control (see Section II.B.1.) State the legal name of the entity in which the Disclosing Party holds a right of control: _____

B. Business address of the Disclosing Party: 200 W. Monroe Street, Suite 2200
Chicago, IL 60606

C. Telephone: (312) 283-4700 Fax: (312) 283-4723 Email: spark@amli.com

D. Name of contact person: John J. George, 180 N. Stetson Avenue, Suite 3700, Chicago, IL 60601
(312) 565-8439; Fax: (312) 565-8300; jgeorge@srcattorneys.com

E. Federal Employer Identification No. (if you have one): _____

F. Brief description of contract, transaction or other undertaking (referred to below as the "Matter") to which this EDS pertains. (Include project number and location of property, if applicable):

Application for dedication and/or subdivision for the property located at the southwest corner of Clark and Polk (800-888 S. Clark Street)

G. Which City agency or department is requesting this EDS? CDOT

If the Matter is a contract being handled by the City's Department of Procurement Services, please complete the following:

Specification # not applicable and Contract # not applicable

SECTION II -- DISCLOSURE OF OWNERSHIP INTERESTS

A. NATURE OF THE DISCLOSING PARTY

1. Indicate the nature of the Disclosing Party:

[ ] Person
[ ] Publicly registered business corporation
[ ] Privately held business corporation
[ ] Sole proprietorship
[ ] General partnership
[ ] Limited partnership
[ ] Trust
[X] Limited liability company
[ ] Limited liability partnership
[ ] Joint venture
[ ] Not-for-profit corporation
(Is the not-for-profit corporation also a 501(c)(3))?
[ ] Yes [ ] No
[ ] Other (please specify)

2. For legal entities, the state (or foreign country) of incorporation or organization, if applicable:

Delaware

3. For legal entities not organized in the State of Illinois: Has the organization registered to do business in the State of Illinois as a foreign entity?

[X] Yes [ ] No [ ] N/A

B. IF THE DISCLOSING PARTY IS A LEGAL ENTITY:

1. List below the full names and titles of all executive officers and all directors of the entity. **NOTE:** For not-for-profit corporations, also list below all members, if any, which are legal entities. If there are no such members, write "no members." For trusts, estates or other similar entities, list below the legal titleholder(s).

If the entity is a general partnership, limited partnership, limited liability company, limited liability partnership or joint venture, list below the name and title of each general partner, managing member, manager or any other person or entity that controls the day-to-day management of the Disclosing Party. **NOTE:** Each legal entity listed below must submit an EDS on its own behalf.

Name	Title
PPF AMLI Lofts REIT, LLC	Sole Member 100%

2. Please provide the following information concerning each person or entity having a direct or indirect beneficial interest (including ownership) in excess of 7.5% of the Disclosing Party. Examples of such an interest include shares in a corporation, partnership interest in a partnership or joint venture,

interest of a member or manager in a limited liability company, or interest of a beneficiary of a trust, estate or other similar entity. If none, state "None." **NOTE**: Pursuant to Section 2-154-030 of the Municipal Code of Chicago ("Municipal Code"), the City may require any such additional information from any applicant which is reasonably intended to achieve full disclosure.

Name	Business Address	Percentage Interest in the Disclosing Party
PPF AMLI Lofts REIT, LLC	200 W. Monroe Street	100%
	Suite 2200	
	Chicago, IL 60606	

SECTION III -- BUSINESS RELATIONSHIPS WITH CITY ELECTED OFFICIALS

Has the Disclosing Party had a "business relationship," as defined in Chapter 2-156 of the Municipal Code, with any City elected official in the 12 months before the date this EDS is signed?

[ ] Yes [X] No

If yes, please identify below the name(s) of such City elected official(s) and describe such relationship(s):

SECTION IV -- DISCLOSURE OF SUBCONTRACTORS AND OTHER RETAINED PARTIES

The Disclosing Party must disclose the name and business address of each subcontractor, attorney, lobbyist, accountant, consultant and any other person or entity whom the Disclosing Party has retained or expects to retain in connection with the Matter, as well as the nature of the relationship, and the total amount of the fees paid or estimated to be paid. The Disclosing Party is not required to disclose employees who are paid solely through the Disclosing Party's regular payroll.

"Lobbyist" means any person or entity who undertakes to influence any legislative or administrative action on behalf of any person or entity other than: (1) a not-for-profit entity, on an unpaid basis, or (2) himself. "Lobbyist" also means any person or entity any part of whose duties as an employee of another includes undertaking to influence any legislative or administrative action.

If the Disclosing Party is uncertain whether a disclosure is required under this Section, the Disclosing Party must either ask the City whether disclosure is required or make the disclosure.

Name (indicate whether retained or anticipated to be retained)	Business Address	Relationship to Disclosing Party (subcontractor, attorney, lobbyist, etc.)	Fees (indicate whether paid or estimated.) **NOTE:** "hourly rate" or "t.b.d." is not an acceptable response.
John J. George	180 N. Stetson Avenue	Attorney	Est. $2,000
	Suite 3700		
	Chicago, IL 60601		

(Add sheets if necessary)

[ ] Check here if the Disclosing Party has not retained, nor expects to retain, any such persons or entities.

SECTION V -- CERTIFICATIONS

A. COURT-ORDERED CHILD SUPPORT COMPLIANCE

Under Municipal Code Section 2-92-415, substantial owners of business entities that contract with the City must remain in compliance with their child support obligations throughout the contract's term.

Has any person who directly or indirectly owns 10% or more of the Disclosing Party been declared in arrearage on any child support obligations by any Illinois court of competent jurisdiction?

[ ] Yes [ ] No [X] No person directly or indirectly owns 10% or more of the Disclosing Party.

If "Yes," has the person entered into a court-approved agreement for payment of all support owed and is the person in compliance with that agreement?

[ ] Yes [ ] No

B. FURTHER CERTIFICATIONS

1. Pursuant to Municipal Code Chapter 1-23, Article I ("Article I")(which the Applicant should consult for defined terms (e.g., "doing business") and legal requirements), if the Disclosing Party submitting this EDS is the Applicant and is doing business with the City, then the Disclosing Party certifies as follows: (i) neither the Applicant nor any controlling person is currently indicted or charged with, or has admitted guilt of, or has ever been convicted of, or placed under supervision for, any criminal offense involving actual, attempted, or conspiracy to commit bribery, theft, fraud, forgery, perjury, dishonesty or deceit against an officer or employee of the City or any sister agency; and (ii) the Applicant understands and acknowledges that compliance with Article I is a continuing requirement for doing business with the City. NOTE: If Article I applies to the Applicant, the permanent compliance timeframe in Article I supersedes some five-year compliance timeframes in certifications 2 and 3 below.

2. The Disclosing Party and, if the Disclosing Party is a legal entity, all of those persons or entities identified in Section II.B.1. of this EDS:

a. are not presently debarred, suspended, proposed for debarment, declared ineligible or voluntarily excluded from any transactions by any federal, state or local unit of government;

b. have not, within a five-year period preceding the date of this EDS, been convicted of a criminal offense, adjudged guilty, or had a civil judgment rendered against them in connection with: obtaining, attempting to obtain, or performing a public (federal, state or local) transaction or contract under a public transaction; a violation of federal or state antitrust statutes; fraud; embezzlement; theft; forgery; bribery; falsification or destruction of records; making false statements; or receiving stolen property;

c. are not presently indicted for, or criminally or civilly charged by, a governmental entity (federal, state or local) with committing any of the offenses set forth in clause B.2.b. of this Section V;

d. have not, within a five-year period preceding the date of this EDS, had one or more public transactions (federal, state or local) terminated for cause or default; and

e. have not, within a five-year period preceding the date of this EDS, been convicted, adjudged guilty, or found liable in a civil proceeding, or in any criminal or civil action, including actions concerning environmental violations, instituted by the City or by the federal government, any state, or any other unit of local government.

3. The certifications in subparts 3, 4 and 5 concern:

• the Disclosing Party;
• any "Contractor" (meaning any contractor or subcontractor used by the Disclosing Party in connection with the Matter, including but not limited to all persons or legal entities disclosed under Section IV, "Disclosure of Subcontractors and Other Retained Parties");
• any "Affiliated Entity" (meaning a person or entity that, directly or indirectly: controls the Disclosing Party, is controlled by the Disclosing Party, or is, with the Disclosing Party, under common control of another person or entity. Indicia of control include, without limitation: interlocking management or ownership; identity of interests among family members, shared facilities and equipment; common use of employees; or organization of a business entity following the ineligibility of a business entity to do business with federal or state or local government, including the City, using substantially the same management, ownership, or principals as the ineligible entity); with respect to Contractors, the term Affiliated Entity means a person or entity that directly or indirectly controls the Contractor, is controlled by it, or, with the Contractor, is under common control of another person or entity;
• any responsible official of the Disclosing Party, any Contractor or any Affiliated Entity or any other official, agent or employee of the Disclosing Party, any Contractor or any Affiliated Entity, acting pursuant to the direction or authorization of a responsible official of the Disclosing Party, any Contractor or any Affiliated Entity (collectively "Agents").

Neither the Disclosing Party, nor any Contractor, nor any Affiliated Entity of either the Disclosing Party or any Contractor nor any Agents have, during the five years before the date this EDS is signed, or, with respect to a Contractor, an Affiliated Entity, or an Affiliated Entity of a Contractor during the five years before the date of such Contractor's or Affiliated Entity's contract or engagement in connection with the Matter:

a. bribed or attempted to bribe, or been convicted or adjudged guilty of bribery or attempting to bribe, a public officer or employee of the City, the State of Illinois, or any agency of the federal government or of any state or local government in the United States of America, in that officer's or employee's official capacity;

b. agreed or colluded with other bidders or prospective bidders, or been a party to any such agreement, or been convicted or adjudged guilty of agreement or collusion among bidders or prospective bidders, in restraint of freedom of competition by agreement to bid a fixed price or otherwise; or

c. made an admission of such conduct described in a. or b. above that is a matter of record, but have not been prosecuted for such conduct; or

d. violated the provisions of Municipal Code Section 2-92-610 (Living Wage Ordinance).

4. Neither the Disclosing Party, Affiliated Entity or Contractor, or any of their employees, officials, agents or partners, is barred from contracting with any unit of state or local government as a result of engaging in or being convicted of (1) bid-rigging in violation of 720 ILCS 5/33E-3; (2) bid-rotating in violation of 720 ILCS 5/33E-4; or (3) any similar offense of any state or of the United States of America that contains the same elements as the offense of bid-rigging or bid-rotating.

5. Neither the Disclosing Party nor any Affiliated Entity is listed on any of the following lists maintained by the Office of Foreign Assets Control of the U.S. Department of the Treasury or the Bureau of Industry and Security of the U.S. Department of Commerce or their successors: the Specially Designated Nationals List, the Denied Persons List, the Unverified List, the Entity List and the Debarred List.

6. The Disclosing Party understands and shall comply with the applicable requirements of Chapters 2-55 (Legislative Inspector General), 2-56 (Inspector General) and 2-156 (Governmental Ethics) of the Municipal Code.

7. If the Disclosing Party is unable to certify to any of the above statements in this Part B (Further Certifications), the Disclosing Party must explain below:

N/A

If the letters "NA," the word "None," or no response appears on the lines above, it will be conclusively presumed that the Disclosing Party certified to the above statements.

8. To the best of the Disclosing Party's knowledge after reasonable inquiry, the following is a complete list of all current employees of the Disclosing Party who were, at any time during the 12-month period preceding the execution date of this EDS, an employee, or elected or appointed official, of the City of Chicago (if none, indicate with "N/A" or "none").

N/A

9. To the best of the Disclosing Party's knowledge after reasonable inquiry, the following is a complete list of all gifts that the Disclosing Party has given or caused to be given, at any time during the 12-month period preceding the execution date of this EDS, to an employee, or elected or appointed official, of the City of Chicago. For purposes of this statement, a "gift" does not include: (i) anything made generally available to City employees or to the general public, or (ii) food or drink provided in the course of official City business and having a retail value of less than $20 per recipient (if none, indicate with "N/A" or "none"). As to any gift listed below, please also list the name of the City recipient.

N/A

C. CERTIFICATION OF STATUS AS FINANCIAL INSTITUTION

1. The Disclosing Party certifies that the Disclosing Party (check one)

[ ] is [X] is not

a "financial institution" as defined in Section 2-32-455(b) of the Municipal Code.

2. If the Disclosing Party IS a financial institution, then the Disclosing Party pledges:

"We are not and will not become a predatory lender as defined in Chapter 2-32 of the Municipal Code. We further pledge that none of our affiliates is, and none of them will become, a predatory lender as defined in Chapter 2-32 of the Municipal Code. We understand that becoming a predatory lender or becoming an affiliate of a predatory lender may result in the loss of the privilege of doing business with the City."

If the Disclosing Party is unable to make this pledge because it or any of its affiliates (as defined in Section 2-32-455(b) of the Municipal Code) is a predatory lender within the meaning of Chapter 2-32 of the Municipal Code, explain here (attach additional pages if necessary):

If the letters "NA," the word "None," or no response appears on the lines above, it will be conclusively presumed that the Disclosing Party certified to the above statements.

D. CERTIFICATION REGARDING INTEREST IN CITY BUSINESS

Any words or terms that are defined in Chapter 2-156 of the Municipal Code have the same meanings when used in this Part D.

1. In accordance with Section 2-156-110 of the Municipal Code: Does any official or employee of the City have a financial interest in his or her own name or in the name of any other person or entity in the Matter?

[ ] Yes [X] No

NOTE: If you checked "Yes" to Item D.1., proceed to Items D.2. and D.3. If you checked "No" to Item D.1., proceed to Part E.

2. Unless sold pursuant to a process of competitive bidding, or otherwise permitted, no City elected official or employee shall have a financial interest in his or her own name or in the name of any other person or entity in the purchase of any property that (i) belongs to the City, or (ii) is sold for taxes or assessments, or (iii) is sold by virtue of legal process at the suit of the City (collectively, "City Property Sale"). Compensation for property taken pursuant to the City's eminent domain power does not constitute a financial interest within the meaning of this Part D.

Does the Matter involve a City Property Sale?

[ ] Yes [ ] No

3. If you checked "Yes" to Item D.1., provide the names and business addresses of the City officials or employees having such interest and identify the nature of such interest:

Name	Business Address	Nature of Interest

4. The Disclosing Party further certifies that no prohibited financial interest in the Matter will be acquired by any City official or employee.

E. CERTIFICATION REGARDING SLAVERY ERA BUSINESS

Please check either 1. or 2. below. If the Disclosing Party checks 2., the Disclosing Party must disclose below or in an attachment to this EDS all information required by paragraph 2. Failure to

comply with these disclosure requirements may make any contract entered into with the City in connection with the Matter voidable by the City.

__X__ 1. The Disclosing Party verifies that the Disclosing Party has searched any and all records of the Disclosing Party and any and all predecessor entities regarding records of investments or profits from slavery or slaveholder insurance policies during the slavery era (including insurance policies issued to slaveholders that provided coverage for damage to or injury or death of their slaves), and the Disclosing Party has found no such records.

____2. The Disclosing Party verifies that, as a result of conducting the search in step 1 above, the Disclosing Party has found records of investments or profits from slavery or slaveholder insurance policies. The Disclosing Party verifies that the following constitutes full disclosure of all such records, including the names of any and all slaves or slaveholders described in those records:

SECTION VI -- CERTIFICATIONS FOR FEDERALLY FUNDED MATTERS

NOTE: If the Matter is federally funded, complete this Section VI. **If the Matter is not federally funded,** proceed to Section VII. For purposes of this Section VI, tax credits allocated by the City and proceeds of debt obligations of the City are not federal funding.

A. CERTIFICATION REGARDING LOBBYING

1. List below the names of all persons or entities registered under the federal Lobbying Disclosure Act of 1995 who have made lobbying contacts on behalf of the Disclosing Party with respect to the Matter: (Add sheets if necessary):

(If no explanation appears or begins on the lines above, or if the letters "NA" or if the word "None" appear, it will be conclusively presumed that the Disclosing Party means that NO persons or entities registered under the Lobbying Disclosure Act of 1995 have made lobbying contacts on behalf of the Disclosing Party with respect to the Matter.)

2. The Disclosing Party has not spent and will not expend any federally appropriated funds to pay any person or entity listed in Paragraph A.1. above for his or her lobbying activities or to pay any person or entity to influence or attempt to influence an officer or employee of any agency, as defined by applicable federal law, a member of Congress, an officer or employee of Congress, or an employee of a member of Congress, in connection with the award of any federally funded contract, making any federally funded grant or loan, entering into any cooperative agreement, or to extend, continue, renew, amend, or modify any federally funded contract, grant, loan, or cooperative agreement.

3. The Disclosing Party will submit an updated certification at the end of each calendar quarter in which there occurs any event that materially affects the accuracy of the statements and information set forth in paragraphs A.1. and A.2. above.

4. The Disclosing Party certifies that either: (i) it is not an organization described in section 501(c)(4) of the Internal Revenue Code of 1986; or (ii) it is an organization described in section 501(c)(4) of the Internal Revenue Code of 1986 but has not engaged and will not engage in "Lobbying Activities".

5. If the Disclosing Party is the Applicant, the Disclosing Party must obtain certifications equal in form and substance to paragraphs A.1. through A.4. above from all subcontractors before it awards any subcontract and the Disclosing Party must maintain all such subcontractors' certifications for the duration of the Matter and must make such certifications promptly available to the City upon request.

B. CERTIFICATION REGARDING EQUAL EMPLOYMENT OPPORTUNITY

If the Matter is federally funded, federal regulations require the Applicant and all proposed subcontractors to submit the following information with their bids or in writing at the outset of negotiations.

Is the Disclosing Party the Applicant?

[ ] Yes [ ] No

If "Yes," answer the three questions below:

1. Have you developed and do you have on file affirmative action programs pursuant to applicable federal regulations? (See 41 CFR Part 60-2.)
[ ] Yes [ ] No

2. Have you filed with the Joint Reporting Committee, the Director of the Office of Federal Contract Compliance Programs, or the Equal Employment Opportunity Commission all reports due under the applicable filing requirements?
[ ] Yes [ ] No

3. Have you participated in any previous contracts or subcontracts subject to the equal opportunity clause?
[ ] Yes [ ] No

If you checked "No" to question 1. or 2. above, please provide an explanation:

_____

_____

SECTION VII -- ACKNOWLEDGMENTS, CONTRACT INCORPORATION, COMPLIANCE, PENALTIES, DISCLOSURE

The Disclosing Party understands and agrees that:

A. The certifications, disclosures, and acknowledgments contained in this EDS will become part of any contract or other agreement between the Applicant and the City in connection with the Matter, whether procurement, City assistance, or other City action, and are material inducements to the City's execution of any contract or taking other action with respect to the Matter. The Disclosing Party understands that it must comply with all statutes, ordinances, and regulations on which this EDS is based.

B. The City's Governmental Ethics and Campaign Financing Ordinances, Chapters 2-156 and 2-164 of the Municipal Code, impose certain duties and obligations on persons or entities seeking City contracts, work, business, or transactions. The full text of these ordinances and a training program is available on line at www.cityofchicago.org/Ethics, and may also be obtained from the City's Board of Ethics, 740 N.

Sedgwick St., Suite 500, Chicago, IL 60610, (312) 744-9660. The Disclosing Party must comply fully with the applicable ordinances.

C. If the City determines that any information provided in this EDS is false, incomplete or inaccurate, any contract or other agreement in connection with which it is submitted may be rescinded or be void or voidable, and the City may pursue any remedies under the contract or agreement (if not rescinded or void), at law, or in equity, including terminating the Disclosing Party's participation in the Matter and/or declining to allow the Disclosing Party to participate in other transactions with the City. Remedies at law for a false statement of material fact may include incarceration and an award to the City of treble damages.

D. It is the City's policy to make this document available to the public on its Internet site and/or upon request. Some or all of the information provided on this EDS and any attachments to this EDS may be made available to the public on the Internet, in response to a Freedom of Information Act request, or otherwise. By completing and signing this EDS, the Disclosing Party waives and releases any possible rights or claims which it may have against the City in connection with the public release of information contained in this EDS and also authorizes the City to verify the accuracy of any information submitted in this EDS.

E. The information provided in this EDS must be kept current. In the event of changes, the Disclosing Party must supplement this EDS up to the time the City takes action on the Matter. If the Matter is a contract being handled by the City's Department of Procurement Services, the Disclosing Party must update this EDS as the contract requires. **NOTE:** With respect to Matters subject to Article I of Chapter 1-23 of the Municipal Code (imposing **PERMANENT INELIGIBILITY** for certain specified offenses), the information provided herein regarding eligibility must be kept current for a longer period, as required by Chapter 1-23 and Section 2-154-020 of the Municipal Code.

The Disclosing Party represents and warrants that:

F.1. The Disclosing Party is not delinquent in the payment of any tax administered by the Illinois Department of Revenue, nor are the Disclosing Party or its Affiliated Entities delinquent in paying any fine, fee, tax or other charge owed to the City. This includes, but is not limited to, all water charges, sewer charges, license fees, parking tickets, property taxes or sales taxes.

F.2 If the Disclosing Party is the Applicant, the Disclosing Party and its Affiliated Entities will not use, nor permit their subcontractors to use, any facility listed by the U.S. E.P.A. on the federal Excluded Parties List System ("EPLS") maintained by the U. S. General Services Administration.

F.3 If the Disclosing Party is the Applicant, the Disclosing Party will obtain from any contractors/subcontractors hired or to be hired in connection with the Matter certifications equal in form and substance to those in F.1. and F.2. above and will not, without the prior written consent of the City, use any such contractor/subcontractor that does not provide such certifications or that the Disclosing Party has reason to believe has not provided or cannot provide truthful certifications.

NOTE: If the Disclosing Party cannot certify as to any of the items in F.1., F.2. or F.3. above, an explanatory statement must be attached to this EDS.

CERTIFICATION

Under penalty of perjury, the person signing below: (1) warrants that he/she is authorized to execute this EDS and Appendix A (if applicable) on behalf of the Disclosing Party, and (2) warrants that all certifications and statements contained in this EDS and Appendix A (if applicable) are true, accurate and complete as of the date furnished to the City.

PPF- AMLI 800 S. Clark Associates, LLC
(Print or type name of Disclosing Party)

By: Please See Attached Signature Page
(Sign here)

_____
(Print or type name of person signing)

_____
(Print or type title of person signing)

Signed and sworn to before me on (date) _____,
at _____ County, _____ (state).

_____ Notary Public.

Commission expires:_____.

PPF AMLI 800-888 S. Clark Associates, LLC

By: PPF AMLI Lofts REIT, LLC, Sole Member

By: AMLI-CPPIB Lofts, LP, Sole Common Shareholder

By: PPF AMLI Co-Investment, LLC, General Partner

By: AMLI Residential Properties, L.P., Member

By: AMLI Residential Partners, LLC, General Partner

By: _____

Name: Stephen C. Ross

Title: Authorized Person

Signed and sworn to before me on (date) April 15, 2014
at Cook County, Illinois (State)

_____ Notary Public.

Commission expires: 3/16/17

OFFICIAL SEAL
SARAH L PARK
NOTARY PUBLIC - STATE OF ILLINOIS
MY COMMISSION EXPIRES:03/16/17

CITY OF CHICAGO
ECONOMIC DISCLOSURE STATEMENT AND AFFIDAVIT
APPENDIX A

FAMILIAL RELATIONSHIPS WITH ELECTED CITY OFFICIALS AND DEPARTMENT HEADS

This Appendix is to be completed only by (a) the Applicant, and (b) any legal entity which has a direct ownership interest in the Applicant exceeding 7.5 percent. It is not to be completed by any legal entity which has only an indirect ownership interest in the Applicant.

Under Municipal Code Section 2-154-015, the Disclosing Party must disclose whether such Disclosing Party or any "Applicable Party" or any Spouse or Domestic Partner thereof currently has a "familial relationship" with any elected city official or department head. A "familial relationship" exists if, as of the date this EDS is signed, the Disclosing Party or any "Applicable Party" or any Spouse or Domestic Partner thereof is related to the mayor, any alderman, the city clerk, the city treasurer or any city department head as spouse or domestic partner or as any of the following, whether by blood or adoption: parent, child, brother or sister, aunt or uncle, niece or nephew, grandparent, grandchild, father-in-law, mother-in-law, son-in-law, daughter-in-law, stepfather or stepmother, stepson or stepdaughter, stepbrother or stepsister or half-brother or half-sister.

"Applicable Party" means (1) all executive officers of the Disclosing Party listed in Section II.B.1.a., if the Disclosing Party is a corporation; all partners of the Disclosing Party, if the Disclosing Party is a general partnership; all general partners and limited partners of the Disclosing Party, if the Disclosing Party is a limited partnership; all managers, managing members and members of the Disclosing Party, if the Disclosing Party is a limited liability company; (2) all principal officers of the Disclosing Party; and (3) any person having more than a 7.5 percent ownership interest in the Disclosing Party. "Principal officers" means the president, chief operating officer, executive director, chief financial officer, treasurer or secretary of a legal entity or any person exercising similar authority.

Does the Disclosing Party or any "Applicable Party" or any Spouse or Domestic Partner thereof currently have a "familial relationship" with an elected city official or department head?

[ ] Yes [X] No

If yes, please identify below (1) the name and title of such person, (2) the name of the legal entity to which such person is connected; (3) the name and title of the elected city official or department head to whom such person has a familial relationship, and (4) the precise nature of such familial relationship.

CITY OF CHICAGO
ECONOMIC DISCLOSURE STATEMENT
AND AFFIDAVIT

SECTION I -- GENERAL INFORMATION

A. Legal name of the Disclosing Party submitting this EDS. Include d/b/a/ if applicable:

PPF AMLI Lofts, REIT, LLC

Check ONE of the following three boxes:

Indicate whether the Disclosing Party submitting this EDS is:

1. [ ] the Applicant
   OR
2. [X] a legal entity holding a direct or indirect interest in the Applicant. State the legal name of the Applicant in which the Disclosing Party holds an interest: PPF AMLI 800-888 S. Clark Associates, LLC
   OR
3. [ ] a legal entity with a right of control (see Section II.B.1.) State the legal name of the entity in which the Disclosing Party holds a right of control: _____

B. Business address of the Disclosing Party: 200 W. Monroe Street, Suite 2200
Chicago, IL 60606

C. Telephone: (312) 283-4700 Fax: (312) 283-4723 Email: spark@amll.com

D. Name of contact person: John J. George, 180 N. Stetson Avenue, Suite 3700, Chicago, IL 60601
(312) 565-8439; Fax: (312) 565-8300; jgeorge@srcattorneys.com

E. Federal Employer Identification No. (if you have one): _____

F. Brief description of contract, transaction or other undertaking (referred to below as the "Matter") to which this EDS pertains. (Include project number and location of property, if applicable):

Application for dedication and/or subdivision for the property located at the southwest corner of Clark and Polk (800-888 S. Clark Street)

G. Which City agency or department is requesting this EDS? CDOT

If the Matter is a contract being handled by the City's Department of Procurement Services, please complete the following:

Specification # not applicable and Contract # not applicable

SECTION II -- DISCLOSURE OF OWNERSHIP INTERESTS

A. NATURE OF THE DISCLOSING PARTY

1. Indicate the nature of the Disclosing Party:

[ ] Person
[ ] Publicly registered business corporation
[ ] Privately held business corporation
[ ] Sole proprietorship
[ ] General partnership
[ ] Limited partnership
[ ] Trust
[X] Limited liability company
[ ] Limited liability partnership
[ ] Joint venture
[ ] Not-for-profit corporation
(Is the not-for-profit corporation also a 501(c)(3))?
[ ] Yes [ ] No
[ ] Other (please specify)

2. For legal entities, the state (or foreign country) of incorporation or organization, if applicable:

Delaware

3. For legal entities not organized in the State of Illinois: Has the organization registered to do business in the State of Illinois as a foreign entity?

[ ] Yes [X] No [ ] N/A

B. IF THE DISCLOSING PARTY IS A LEGAL ENTITY:

1. List below the full names and titles of all executive officers and all directors of the entity. **NOTE:** For not-for-profit corporations, also list below all members, if any, which are legal entities. If there are no such members, write "no members." For trusts, estates or other similar entities, list below the legal titleholder(s).

If the entity is a general partnership, limited partnership, limited liability company, limited liability partnership or joint venture, list below the name and title of each general partner, managing member, manager or any other person or entity that controls the day-to-day management of the Disclosing Party. **NOTE:** Each legal entity listed below must submit an EDS on its own behalf.

Name	Title
AMLI Management Company	Manager
Candice Todd	Board Representative
Allan Sweet	Board Representative
Kenneth Veltri	Board Representative
Tino Arglmon	Board Representative

2. Please provide the following information concerning each person or entity having a direct or indirect beneficial interest (including ownership) in excess of 7.5% of the Disclosing Party. Examples of such an interest include shares in a corporation, partnership interest in a partnership or joint venture,

interest of a member or manager in a limited liability company, or interest of a beneficiary of a trust, estate or other similar entity. If none, state "None." **NOTE**: Pursuant to Section 2-154-030 of the Municipal Code of Chicago ("Municipal Code"), the City may require any such additional information from any applicant which is reasonably intended to achieve full disclosure.

Name	Business Address	Percentage Interest in the Disclosing Party
AMLI-CPPIB Lofts, LP	200 W. Monroe St., Suite 100 Chicago, IL 60606	100%
AMLI Management Company	200 W. Monroe St., Suite 2200 Chicago, IL 60606	Preferred Shareholder
Canada Pension Plan Investment Board	One Queen Street East, Suite 2600 Toronto, Ontario M5C 2W5 Canada	Preferred Shareholder

SECTION III -- BUSINESS RELATIONSHIPS WITH CITY ELECTED OFFICIALS

Has the Disclosing Party had a "business relationship," as defined in Chapter 2-156 of the Municipal Code, with any City elected official in the 12 months before the date this EDS is signed?

[ ] Yes [X] No

If yes, please identify below the name(s) of such City elected official(s) and describe such relationship(s):

SECTION IV -- DISCLOSURE OF SUBCONTRACTORS AND OTHER RETAINED PARTIES

The Disclosing Party must disclose the name and business address of each subcontractor, attorney, lobbyist, accountant, consultant and any other person or entity whom the Disclosing Party has retained or expects to retain in connection with the Matter, as well as the nature of the relationship, and the total amount of the fees paid or estimated to be paid. The Disclosing Party is not required to disclose employees who are paid solely through the Disclosing Party's regular payroll.

"Lobbyist" means any person or entity who undertakes to influence any legislative or administrative action on behalf of any person or entity other than: (1) a not-for-profit entity, on an unpaid basis, or (2) himself. "Lobbyist" also means any person or entity any part of whose duties as an employee of another includes undertaking to influence any legislative or administrative action.

If the Disclosing Party is uncertain whether a disclosure is required under this Section, the Disclosing Party must either ask the City whether disclosure is required or make the disclosure.

Name (indicate whether retained or anticipated to be retained)	Business Address	Relationship to Disclosing Party (subcontractor, attorney, lobbyist, etc.)	Fees (indicate whether paid or estimated.) NOTE: "hourly rate" or "t.b.d." is not an acceptable response.

(Add sheets if necessary)

[X] Check here if the Disclosing Party has not retained, nor expects to retain, any such persons or entities.

SECTION V -- CERTIFICATIONS

A. COURT-ORDERED CHILD SUPPORT COMPLIANCE

Under Municipal Code Section 2-92-415, substantial owners of business entities that contract with the City must remain in compliance with their child support obligations throughout the contract's term.

Has any person who directly or indirectly owns 10% or more of the Disclosing Party been declared in arrearage on any child support obligations by any Illinois court of competent jurisdiction?

[ ] Yes [ ] No [X] No person directly or indirectly owns 10% or more of the Disclosing Party.

If "Yes," has the person entered into a court-approved agreement for payment of all support owed and is the person in compliance with that agreement?

[ ] Yes [ ] No

B. FURTHER CERTIFICATIONS

1. Pursuant to Municipal Code Chapter 1-23, Article I ("Article I")(which the Applicant should consult for defined terms (e.g., "doing business") and legal requirements), if the Disclosing Party submitting this EDS is the Applicant and is doing business with the City, then the Disclosing Party certifies as follows: (i) neither the Applicant nor any controlling person is currently indicted or charged with, or has admitted guilt of, or has ever been convicted of, or placed under supervision for, any criminal offense involving actual, attempted, or conspiracy to commit bribery, theft, fraud, forgery, perjury, dishonesty or deceit against an officer or employee of the City or any sister agency; and (ii) the Applicant understands and acknowledges that compliance with Article I is a continuing requirement for doing business with the City. NOTE: If Article I applies to the Applicant, the permanent compliance timeframe in Article I supersedes some five-year compliance timeframes in certifications 2 and 3 below.

2. The Disclosing Party and, if the Disclosing Party is a legal entity, all of those persons or entities identified in Section II.B.1. of this EDS:

a. are not presently debarred, suspended, proposed for debarment, declared ineligible or voluntarily excluded from any transactions by any federal, state or local unit of government;

b. have not, within a five-year period preceding the date of this EDS, been convicted of a criminal offense, adjudged guilty, or had a civil judgment rendered against them in connection with: obtaining, attempting to obtain, or performing a public (federal, state or local) transaction or contract under a public transaction; a violation of federal or state antitrust statutes; fraud; embezzlement; theft; forgery; bribery; falsification or destruction of records; making false statements; or receiving stolen property;

c. are not presently indicted for, or criminally or civilly charged by, a governmental entity (federal, state or local) with committing any of the offenses set forth in clause B.2.b. of this Section V;

d. have not, within a five-year period preceding the date of this EDS, had one or more public transactions (federal, state or local) terminated for cause or default; and

e. have not, within a five-year period preceding the date of this EDS, been convicted, adjudged guilty, or found liable in a civil proceeding, or in any criminal or civil action, including actions concerning environmental violations, instituted by the City or by the federal government, any state, or any other unit of local government.

3. The certifications in subparts 3, 4 and 5 concern:

• the Disclosing Party;
• any "Contractor" (meaning any contractor or subcontractor used by the Disclosing Party in connection with the Matter, including but not limited to all persons or legal entities disclosed under Section IV, "Disclosure of Subcontractors and Other Retained Parties");
• any "Affiliated Entity" (meaning a person or entity that, directly or indirectly: controls the Disclosing Party, is controlled by the Disclosing Party, or is, with the Disclosing Party, under common control of another person or entity. Indicia of control include, without limitation: interlocking management or ownership; identity of interests among family members, shared facilities and equipment; common use of employees; or organization of a business entity following the ineligibility of a business entity to do business with federal or state or local government, including the City, using substantially the same management, ownership, or principals as the ineligible entity); with respect to Contractors, the term Affiliated Entity means a person or entity that directly or indirectly controls the Contractor, is controlled by it, or, with the Contractor, is under common control of another person or entity;
• any responsible official of the Disclosing Party, any Contractor or any Affiliated Entity or any other official, agent or employee of the Disclosing Party, any Contractor or any Affiliated Entity, acting pursuant to the direction or authorization of a responsible official of the Disclosing Party, any Contractor or any Affiliated Entity (collectively "Agents").

Neither the Disclosing Party, nor any Contractor, nor any Affiliated Entity of either the Disclosing Party or any Contractor nor any Agents have, during the five years before the date this EDS is signed, or, with respect to a Contractor, an Affiliated Entity, or an Affiliated Entity of a Contractor during the five years before the date of such Contractor's or Affiliated Entity's contract or engagement in connection with the Matter:

a. bribed or attempted to bribe, or been convicted or adjudged guilty of bribery or attempting to bribe, a public officer or employee of the City, the State of Illinois, or any agency of the federal government or of any state or local government in the United States of America, in that officer's or employee's official capacity;

b. agreed or colluded with other bidders or prospective bidders, or been a party to any such agreement, or been convicted or adjudged guilty of agreement or collusion among bidders or prospective bidders, in restraint of freedom of competition by agreement to bid a fixed price or otherwise; or

c. made an admission of such conduct described in a. or b. above that is a matter of record, but have not been prosecuted for such conduct; or

d. violated the provisions of Municipal Code Section 2-92-610 (Living Wage Ordinance).

4. Neither the Disclosing Party, Affiliated Entity or Contractor, or any of their employees, officials, agents or partners, is barred from contracting with any unit of state or local government as a result of engaging in or being convicted of (1) bid-rigging in violation of 720 ILCS 5/33E-3; (2) bid-rotating in violation of 720 ILCS 5/33E-4; or (3) any similar offense of any state or of the United States of America that contains the same elements as the offense of bid-rigging or bid-rotating.

5. Neither the Disclosing Party nor any Affiliated Entity is listed on any of the following lists maintained by the Office of Foreign Assets Control of the U.S. Department of the Treasury or the Bureau of Industry and Security of the U.S. Department of Commerce or their successors: the Specially Designated Nationals List, the Denied Persons List, the Unverified List, the Entity List and the Debarred List.

6. The Disclosing Party understands and shall comply with the applicable requirements of Chapters 2-55 (Legislative Inspector General), 2-56 (Inspector General) and 2-156 (Governmental Ethics) of the Municipal Code.

7. If the Disclosing Party is unable to certify to any of the above statements in this Part B (Further Certifications), the Disclosing Party must explain below:

N/A

If the letters "NA," the word "None," or no response appears on the lines above, it will be conclusively presumed that the Disclosing Party certified to the above statements.

8. To the best of the Disclosing Party's knowledge after reasonable inquiry, the following is a complete list of all current employees of the Disclosing Party who were, at any time during the 12-month period preceding the execution date of this EDS, an employee, or elected or appointed official, of the City of Chicago (if none, indicate with "N/A" or "none").

N/A

9. To the best of the Disclosing Party's knowledge after reasonable inquiry, the following is a complete list of all gifts that the Disclosing Party has given or caused to be given, at any time during the 12-month period preceding the execution date of this EDS, to an employee, or elected or appointed official, of the City of Chicago. For purposes of this statement, a "gift" does not include: (i) anything made generally available to City employees or to the general public, or (ii) food or drink provided in the course of official City business and having a retail value of less than $20 per recipient (if none, indicate with "N/A" or "none"). As to any gift listed below, please also list the name of the City recipient.

N/A

C. CERTIFICATION OF STATUS AS FINANCIAL INSTITUTION

1. The Disclosing Party certifies that the Disclosing Party (check one)

[ ] is [X] is not

a "financial institution" as defined in Section 2-32-455(b) of the Municipal Code.

2. If the Disclosing Party IS a financial institution, then the Disclosing Party pledges:

"We are not and will not become a predatory lender as defined in Chapter 2-32 of the Municipal Code. We further pledge that none of our affiliates is, and none of them will become, a predatory lender as defined in Chapter 2-32 of the Municipal Code. We understand that becoming a predatory lender or becoming an affiliate of a predatory lender may result in the loss of the privilege of doing business with the City."

If the Disclosing Party is unable to make this pledge because it or any of its affiliates (as defined in Section 2-32-455(b) of the Municipal Code) is a predatory lender within the meaning of Chapter 2-32 of the Municipal Code, explain here (attach additional pages if necessary):

If the letters "NA," the word "None," or no response appears on the lines above, it will be conclusively presumed that the Disclosing Party certified to the above statements.

D. CERTIFICATION REGARDING INTEREST IN CITY BUSINESS

Any words or terms that are defined in Chapter 2-156 of the Municipal Code have the same meanings when used in this Part D.

1. In accordance with Section 2-156-110 of the Municipal Code: Does any official or employee of the City have a financial interest in his or her own name or in the name of any other person or entity in the Matter?

[ ] Yes [X] No

NOTE: If you checked "Yes" to Item D.1., proceed to Items D.2. and D.3. If you checked "No" to Item D.1., proceed to Part E.

2. Unless sold pursuant to a process of competitive bidding, or otherwise permitted, no City elected official or employee shall have a financial interest in his or her own name or in the name of any other person or entity in the purchase of any property that (i) belongs to the City, or (ii) is sold for taxes or assessments, or (iii) is sold by virtue of legal process at the suit of the City (collectively, "City Property Sale"). Compensation for property taken pursuant to the City's eminent domain power does not constitute a financial interest within the meaning of this Part D.

Does the Matter involve a City Property Sale?

[ ] Yes [ ] No

3. If you checked "Yes" to Item D.1., provide the names and business addresses of the City officials or employees having such interest and identify the nature of such interest:

Name	Business Address	Nature of Interest

4. The Disclosing Party further certifies that no prohibited financial interest in the Matter will be acquired by any City official or employee.

E. CERTIFICATION REGARDING SLAVERY ERA BUSINESS

Please check either 1. or 2. below. If the Disclosing Party checks 2., the Disclosing Party must disclose below or in an attachment to this EDS all information required by paragraph 2. Failure to

comply with these disclosure requirements may make any contract entered into with the City in connection with the Matter voidable by the City.

__X__ 1. The Disclosing Party verifies that the Disclosing Party has searched any and all records of the Disclosing Party and any and all predecessor entities regarding records of investments or profits from slavery or slaveholder insurance policies during the slavery era (including insurance policies issued to slaveholders that provided coverage for damage to or injury or death of their slaves), and the Disclosing Party has found no such records.

____ 2. The Disclosing Party verifies that, as a result of conducting the search in step 1 above, the Disclosing Party has found records of investments or profits from slavery or slaveholder insurance policies. The Disclosing Party verifies that the following constitutes full disclosure of all such records, including the names of any and all slaves or slaveholders described in those records:

_____

_____

_____

_____

SECTION VI -- CERTIFICATIONS FOR FEDERALLY FUNDED MATTERS

NOTE: If the Matter is federally funded, complete this Section VI. **If the Matter is not federally funded,** proceed to Section VII. For purposes of this Section VI, tax credits allocated by the City and proceeds of debt obligations of the City are not federal funding.

A. CERTIFICATION REGARDING LOBBYING

1. List below the names of all persons or entities registered under the federal Lobbying Disclosure Act of 1995 who have made lobbying contacts on behalf of the Disclosing Party with respect to the Matter: (Add sheets if necessary):

_____

_____

_____

(If no explanation appears or begins on the lines above, or if the letters "NA" or if the word "None" appear, it will be conclusively presumed that the Disclosing Party means that NO persons or entities registered under the Lobbying Disclosure Act of 1995 have made lobbying contacts on behalf of the Disclosing Party with respect to the Matter.)

2. The Disclosing Party has not spent and will not expend any federally appropriated funds to pay any person or entity listed in Paragraph A.1. above for his or her lobbying activities or to pay any person or entity to influence or attempt to influence an officer or employee of any agency, as defined by applicable federal law, a member of Congress, an officer or employee of Congress, or an employee of a member of Congress, in connection with the award of any federally funded contract, making any federally funded grant or loan, entering into any cooperative agreement, or to extend, continue, renew, amend, or modify any federally funded contract, grant, loan, or cooperative agreement.

3. The Disclosing Party will submit an updated certification at the end of each calendar quarter in which there occurs any event that materially affects the accuracy of the statements and information set forth in paragraphs A.1. and A.2. above.

4. The Disclosing Party certifies that either: (i) it is not an organization described in section 501(c)(4) of the Internal Revenue Code of 1986; or (ii) it is an organization described in section 501(c)(4) of the Internal Revenue Code of 1986 but has not engaged and will not engage in "Lobbying Activities".

5. If the Disclosing Party is the Applicant, the Disclosing Party must obtain certifications equal in form and substance to paragraphs A.1. through A.4. above from all subcontractors before it awards any subcontract and the Disclosing Party must maintain all such subcontractors' certifications for the duration of the Matter and must make such certifications promptly available to the City upon request.

B. CERTIFICATION REGARDING EQUAL EMPLOYMENT OPPORTUNITY

If the Matter is federally funded, federal regulations require the Applicant and all proposed subcontractors to submit the following information with their bids or in writing at the outset of negotiations.

Is the Disclosing Party the Applicant?

[ ] Yes [ ] No

If "Yes," answer the three questions below:

1. Have you developed and do you have on file affirmative action programs pursuant to applicable federal regulations? (See 41 CFR Part 60-2.)
[ ] Yes [ ] No

2. Have you filed with the Joint Reporting Committee, the Director of the Office of Federal Contract Compliance Programs, or the Equal Employment Opportunity Commission all reports due under the applicable filing requirements?
[ ] Yes [ ] No

3. Have you participated in any previous contracts or subcontracts subject to the equal opportunity clause?
[ ] Yes [ ] No

If you checked "No" to question 1. or 2. above, please provide an explanation:

_____

_____

SECTION VII -- ACKNOWLEDGMENTS, CONTRACT INCORPORATION, COMPLIANCE, PENALTIES, DISCLOSURE

The Disclosing Party understands and agrees that:

A. The certifications, disclosures, and acknowledgments contained in this EDS will become part of any contract or other agreement between the Applicant and the City in connection with the Matter, whether procurement, City assistance, or other City action, and are material inducements to the City's execution of any contract or taking other action with respect to the Matter. The Disclosing Party understands that it must comply with all statutes, ordinances, and regulations on which this EDS is based.

B. The City's Governmental Ethics and Campaign Financing Ordinances, Chapters 2-156 and 2-164 of the Municipal Code, impose certain duties and obligations on persons or entities seeking City contracts, work, business, or transactions. The full text of these ordinances and a training program is available on line at www.cityofchicago.org/Ethics, and may also be obtained from the City's Board of Ethics, 740 N.

Sedgwick St., Suite 500, Chicago, IL 60610, (312) 744-9660. The Disclosing Party must comply fully with the applicable ordinances.

C. If the City determines that any information provided in this EDS is false, incomplete or inaccurate, any contract or other agreement in connection with which it is submitted may be rescinded or be void or voidable, and the City may pursue any remedies under the contract or agreement (if not rescinded or void), at law, or in equity, including terminating the Disclosing Party's participation in the Matter and/or declining to allow the Disclosing Party to participate in other transactions with the City. Remedies at law for a false statement of material fact may include incarceration and an award to the City of treble damages.

D. It is the City's policy to make this document available to the public on its Internet site and/or upon request. Some or all of the information provided on this EDS and any attachments to this EDS may be made available to the public on the Internet, in response to a Freedom of Information Act request, or otherwise. By completing and signing this EDS, the Disclosing Party waives and releases any possible rights or claims which it may have against the City in connection with the public release of information contained in this EDS and also authorizes the City to verify the accuracy of any information submitted in this EDS.

E. The information provided in this EDS must be kept current. In the event of changes, the Disclosing Party must supplement this EDS up to the time the City takes action on the Matter. If the Matter is a contract being handled by the City's Department of Procurement Services, the Disclosing Party must update this EDS as the contract requires. **NOTE:** With respect to Matters subject to Article I of Chapter 1-23 of the Municipal Code (imposing **PERMANENT INELIGIBILITY** for certain specified offenses), the information provided herein regarding eligibility must be kept current for a longer period, as required by Chapter 1-23 and Section 2-154-020 of the Municipal Code.

The Disclosing Party represents and warrants that:

F.1. The Disclosing Party is not delinquent in the payment of any tax administered by the Illinois Department of Revenue, nor are the Disclosing Party or its Affiliated Entities delinquent in paying any fine, fee, tax or other charge owed to the City. This includes, but is not limited to, all water charges, sewer charges, license fees, parking tickets, property taxes or sales taxes.

F.2 If the Disclosing Party is the Applicant, the Disclosing Party and its Affiliated Entities will not use, nor permit their subcontractors to use, any facility listed by the U.S. E.P.A. on the federal Excluded Parties List System ("EPLS") maintained by the U. S. General Services Administration.

F.3 If the Disclosing Party is the Applicant, the Disclosing Party will obtain from any contractors/subcontractors hired or to be hired in connection with the Matter certifications equal in form and substance to those in F.1. and F.2. above and will not, without the prior written consent of the City, use any such contractor/subcontractor that does not provide such certifications or that the Disclosing Party has reason to believe has not provided or cannot provide truthful certifications.

NOTE: If the Disclosing Party cannot certify as to any of the items in F.1., F.2. or F.3. above, an explanatory statement must be attached to this EDS.

CERTIFICATION

Under penalty of perjury, the person signing below: (1) warrants that he/she is authorized to execute this EDS and Appendix A (if applicable) on behalf of the Disclosing Party, and (2) warrants that all certifications and statements contained in this EDS and Appendix A (if applicable) are true, accurate and complete as of the date furnished to the City.

PPF- AMLI Lofts REIT, LLC
(Print or type name of Disclosing Party)

By: Please See Attached Signature Page
(Sign here)

_____
(Print or type name of person signing)

_____
(Print or type title of person signing)

Signed and sworn to before me on (date) _____,
at _____ County, _____ (state).

_____ Notary Public.

Commission expires:_____.

By: PPF AMLI Lofts REIT, LLC, Sole Member

By: AMLI-CPPIB Lofts, LP, Sole Common Shareholder

By: PPF AMLI Co-Investment, LLC, General Partner

By: AMLI Residential Properties, L.P., Member

By: AMLI Residential Partners, LLC, General Partner

By: _____

Name: Stephen C. Ross

Title: Authorized Person

Signed and sworn to before me on (date) April 15, 2014, ~~2014~~
at Cook County, Illinois (State)

_____ Notary Public.

Commission expires: 3/16/17

OFFICIAL SEAL
SARAH L PARK
NOTARY PUBLIC - STATE OF ILLINOIS
MY COMMISSION EXPIRES:03/16/17

CITY OF CHICAGO
ECONOMIC DISCLOSURE STATEMENT AND AFFIDAVIT
APPENDIX A

FAMILIAL RELATIONSHIPS WITH ELECTED CITY OFFICIALS AND DEPARTMENT HEADS

This Appendix is to be completed only by (a) the Applicant, and (b) any legal entity which has a direct ownership interest in the Applicant exceeding 7.5 percent. It is not to be completed by any legal entity which has only an indirect ownership interest in the Applicant.

Under Municipal Code Section 2-154-015, the Disclosing Party must disclose whether such Disclosing Party or any "Applicable Party" or any Spouse or Domestic Partner thereof currently has a "familial relationship" with any elected city official or department head. A "familial relationship" exists if, as of the date this EDS is signed, the Disclosing Party or any "Applicable Party" or any Spouse or Domestic Partner thereof is related to the mayor, any alderman, the city clerk, the city treasurer or any city department head as spouse or domestic partner or as any of the following, whether by blood or adoption: parent, child, brother or sister, aunt or uncle, niece or nephew, grandparent, grandchild, father-in-law, mother-in-law, son-in-law, daughter-in-law, stepfather or stepmother, stepson or stepdaughter, stepbrother or stepsister or half-brother or half-sister.

"Applicable Party" means (1) all executive officers of the Disclosing Party listed in Section II.B.1.a., if the Disclosing Party is a corporation; all partners of the Disclosing Party, if the Disclosing Party is a general partnership; all general partners and limited partners of the Disclosing Party, if the Disclosing Party is a limited partnership; all managers, managing members and members of the Disclosing Party, if the Disclosing Party is a limited liability company; (2) all principal officers of the Disclosing Party; and (3) any person having more than a 7.5 percent ownership interest in the Disclosing Party. "Principal officers" means the president, chief operating officer, executive director, chief financial officer, treasurer or secretary of a legal entity or any person exercising similar authority.

Does the Disclosing Party or any "Applicable Party" or any Spouse or Domestic Partner thereof currently have a "familial relationship" with an elected city official or department head?

[ ] Yes [X] No

If yes, please identify below (1) the name and title of such person, (2) the name of the legal entity to which such person is connected; (3) the name and title of the elected city official or department head to whom such person has a familial relationship, and (4) the precise nature of such familial relationship.

_____

_____

_____

CITY OF CHICAGO
ECONOMIC DISCLOSURE STATEMENT
AND AFFIDAVIT

SECTION I -- GENERAL INFORMATION

A. Legal name of the Disclosing Party submitting this EDS. Include d/b/a/ if applicable:

AMLI Management Company

Check ONE of the following three boxes:

Indicate whether the Disclosing Party submitting this EDS is:

1. [ ] the Applicant
   OR
2. [X] a legal entity holding a direct or indirect interest in the Applicant. State the legal name of the Applicant in which the Disclosing Party holds an interest: PPF AMLI 800-888 S. Clark Associates, LLC
   OR
3. [ ] a legal entity with a right of control (see Section II.B.1.) State the legal name of the entity in which the Disclosing Party holds a right of control: _____

B. Business address of the Disclosing Party: 200 W. Monroe Street, Suite 2200
Chicago, IL 60606

C. Telephone: (312) 283-4700 Fax: (312) 283-4723 Email: spark@amli.com

D. Name of contact person: John J. George, 180 N. Stetson Avenue, Suite 3700, Chicago, IL 60601
(312) 565-8439; Fax: (312) 565-8300; jgeorge@srcattorneys.com

E. Federal Employer Identification No. (if you have one): _____

F. Brief description of contract, transaction or other undertaking (referred to below as the "Matter") to which this EDS pertains. (Include project number and location of property, if applicable):

Application for dedication and/or subdivision for the property located at the southwest corner of Clark and Polk (800-888 S. Clark Street)

G. Which City agency or department is requesting this EDS? CDOT

If the Matter is a contract being handled by the City's Department of Procurement Services, please complete the following:

Specification # not applicable and Contract # not applicable

SECTION II -- DISCLOSURE OF OWNERSHIP INTERESTS

A. NATURE OF THE DISCLOSING PARTY

1. Indicate the nature of the Disclosing Party:

[ ] Person
[ ] Publicly registered business corporation
[X] Privately held business corporation
[ ] Sole proprietorship
[ ] General partnership
[ ] Limited partnership
[ ] Trust
[ ] Limited liability company
[ ] Limited liability partnership
[ ] Joint venture
[ ] Not-for-profit corporation
(Is the not-for-profit corporation also a 501(c)(3))?
[ ] Yes [ ] No
[ ] Other (please specify)

2. For legal entities, the state (or foreign country) of incorporation or organization, if applicable:

Delaware

3. For legal entities not organized in the State of Illinois: Has the organization registered to do business in the State of Illinois as a foreign entity?

[X] Yes [ ] No [ ] N/A

B. IF THE DISCLOSING PARTY IS A LEGAL ENTITY:

1. List below the full names and titles of all executive officers and all directors of the entity. NOTE: For not-for-profit corporations, also list below all members, if any, which are legal entities. If there are no such members, write "no members." For trusts, estates or other similar entities, list below the legal titleholder(s).

If the entity is a general partnership, limited partnership, limited liability company, limited liability partnership or joint venture, list below the name and title of each general partner, managing member, manager or any other person or entity that controls the day-to-day management of the Disclosing Party. NOTE: Each legal entity listed below must submit an EDS on its own behalf.

Name	Title
Please See Attachment	

2. Please provide the following information concerning each person or entity having a direct or indirect beneficial interest (including ownership) in excess of 7.5% of the Disclosing Party. Examples of such an interest include shares in a corporation, partnership interest in a partnership or joint venture,

AMLI Management Company	
Board of Directors	
Mark T. Evans Steven F. Hallsey Philip N. Tague	
Officers:	
Chairman, CEO & President Steven F. Hallsey	
Executive VP	
Taylor Bowen	Stephen C. Ross
Mark T. Evans	Allan J. Sweet
Gregory T. Mutz	Philip N. Tague
Senior VP	
Dale Abraham	Traci Hall
Maria I. Banks	Charles C. Kraft
Christie E. Eash	Rosita A. Lina
Dustin Fjeld	Leslie S. Silverman
Richard T. Fox	Charlotte A. Sparrow
Carol E. Gardner	Ken Veltri
Daniel J. Gladden	
Vice President	
Leslie Beck	Billy Keller
Susan S. Bersh	Andrew S. Mutz
Anita V. Brotonel	Joseph Rohde
Kisha Donahue	Fred N. Shapiro
David D. Groose	Kai Weber
Monica Hoogervorst	Sarah Wieckowicz
Todd Kaplan	Randall W. Woslus
CIO Richard T. Fox	
Treasurer David D. Groose	
Controller Monica Hoogervorst	
Secretary Charlotte A. Sparrow	
Asst. Secretary	
Steven F. Hallsey	Fred N. Shapiro
Sarah L. Park	Philip N. Tague
Julie Martens	

interest of a member or manager in a limited liability company, or interest of a beneficiary of a trust, estate or other similar entity. If none, state "None." **NOTE:** Pursuant to Section 2-154-030 of the Municipal Code of Chicago ("Municipal Code"), the City may require any such additional information from any applicant which is reasonably intended to achieve full disclosure.

Name	Business Address	Percentage Interest in the Disclosing Party
Amli Residential Properities, L.P.	200 W. Monroe Street, Suite 100 Chicago, IL 60606	98.3%

The ownership interest of each remaining owner does not exceed 7.5%.

SECTION III -- BUSINESS RELATIONSHIPS WITH CITY ELECTED OFFICIALS

Has the Disclosing Party had a "business relationship," as defined in Chapter 2-156 of the Municipal Code, with any City elected official in the 12 months before the date this EDS is signed?

[ ] Yes [X] No

If yes, please identify below the name(s) of such City elected official(s) and describe such relationship(s):

SECTION IV -- DISCLOSURE OF SUBCONTRACTORS AND OTHER RETAINED PARTIES

The Disclosing Party must disclose the name and business address of each subcontractor, attorney, lobbyist, accountant, consultant and any other person or entity whom the Disclosing Party has retained or expects to retain in connection with the Matter, as well as the nature of the relationship, and the total amount of the fees paid or estimated to be paid. The Disclosing Party is not required to disclose employees who are paid solely through the Disclosing Party's regular payroll.

"Lobbyist" means any person or entity who undertakes to influence any legislative or administrative action on behalf of any person or entity other than: (1) a not-for-profit entity, on an unpaid basis, or (2) himself. "Lobbyist" also means any person or entity any part of whose duties as an employee of another includes undertaking to influence any legislative or administrative action.

If the Disclosing Party is uncertain whether a disclosure is required under this Section, the Disclosing Party must either ask the City whether disclosure is required or make the disclosure.

Name (indicate whether retained or anticipated to be retained)	Business Address	Relationship to Disclosing Party (subcontractor, attorney, lobbyist, etc.)	Fees (indicate whether paid or estimated.) NOTE: "hourly rate" or "t.b.d." is not an acceptable response.

(Add sheets if necessary)

[X] Check here if the Disclosing Party has not retained, nor expects to retain, any such persons or entities.

SECTION V -- CERTIFICATIONS

A. COURT-ORDERED CHILD SUPPORT COMPLIANCE

Under Municipal Code Section 2-92-415, substantial owners of business entities that contract with the City must remain in compliance with their child support obligations throughout the contract's term.

Has any person who directly or indirectly owns 10% or more of the Disclosing Party been declared in arrearage on any child support obligations by any Illinois court of competent jurisdiction?

[ ] Yes [ ] No [X] No person directly or indirectly owns 10% or more of the Disclosing Party.

If "Yes," has the person entered into a court-approved agreement for payment of all support owed and is the person in compliance with that agreement?

[ ] Yes [ ] No

B. FURTHER CERTIFICATIONS

1. Pursuant to Municipal Code Chapter 1-23, Article I ("Article I")(which the Applicant should consult for defined terms (e.g., "doing business") and legal requirements), if the Disclosing Party submitting this EDS is the Applicant and is doing business with the City, then the Disclosing Party certifies as follows: (i) neither the Applicant nor any controlling person is currently indicted or charged with, or has admitted guilt of, or has ever been convicted of, or placed under supervision for, any criminal offense involving actual, attempted, or conspiracy to commit bribery, theft, fraud, forgery, perjury, dishonesty or deceit against an officer or employee of the City or any sister agency; and (ii) the Applicant understands and acknowledges that compliance with Article I is a continuing requirement for doing business with the City. NOTE: If Article I applies to the Applicant, the permanent compliance timeframe in Article I supersedes some five-year compliance timeframes in certifications 2 and 3 below.

2. The Disclosing Party and, if the Disclosing Party is a legal entity, all of those persons or entities identified in Section II.B.1. of this EDS:

a. are not presently debarred, suspended, proposed for debarment, declared ineligible or voluntarily excluded from any transactions by any federal, state or local unit of government;

b. have not, within a five-year period preceding the date of this EDS, been convicted of a criminal offense, adjudged guilty, or had a civil judgment rendered against them in connection with: obtaining, attempting to obtain, or performing a public (federal, state or local) transaction or contract under a public transaction; a violation of federal or state antitrust statutes; fraud; embezzlement; theft; forgery; bribery; falsification or destruction of records; making false statements; or receiving stolen property;

c. are not presently indicted for, or criminally or civilly charged by, a governmental entity (federal, state or local) with committing any of the offenses set forth in clause B.2.b. of this Section V;

d. have not, within a five-year period preceding the date of this EDS, had one or more public transactions (federal, state or local) terminated for cause or default; and

e. have not, within a five-year period preceding the date of this EDS, been convicted, adjudged guilty, or found liable in a civil proceeding, or in any criminal or civil action, including actions concerning environmental violations, instituted by the City or by the federal government, any state, or any other unit of local government.

3. The certifications in subparts 3, 4 and 5 concern:

• the Disclosing Party;
• any "Contractor" (meaning any contractor or subcontractor used by the Disclosing Party in connection with the Matter, including but not limited to all persons or legal entities disclosed under Section IV, "Disclosure of Subcontractors and Other Retained Parties");
• any "Affiliated Entity" (meaning a person or entity that, directly or indirectly: controls the Disclosing Party, is controlled by the Disclosing Party, or is, with the Disclosing Party, under common control of another person or entity. Indicia of control include, without limitation: interlocking management or ownership; identity of interests among family members, shared facilities and equipment; common use of employees; or organization of a business entity following the ineligibility of a business entity to do business with federal or state or local government, including the City, using substantially the same management, ownership, or principals as the ineligible entity); with respect to Contractors, the term Affiliated Entity means a person or entity that directly or indirectly controls the Contractor, is controlled by it, or, with the Contractor, is under common control of another person or entity;
• any responsible official of the Disclosing Party, any Contractor or any Affiliated Entity or any other official, agent or employee of the Disclosing Party, any Contractor or any Affiliated Entity, acting pursuant to the direction or authorization of a responsible official of the Disclosing Party, any Contractor or any Affiliated Entity (collectively "Agents").

Neither the Disclosing Party, nor any Contractor, nor any Affiliated Entity of either the Disclosing Party or any Contractor nor any Agents have, during the five years before the date this EDS is signed, or, with respect to a Contractor, an Affiliated Entity, or an Affiliated Entity of a Contractor during the five years before the date of such Contractor's or Affiliated Entity's contract or engagement in connection with the Matter:

a. bribed or attempted to bribe, or been convicted or adjudged guilty of bribery or attempting to bribe, a public officer or employee of the City, the State of Illinois, or any agency of the federal government or of any state or local government in the United States of America, in that officer's or employee's official capacity;

b. agreed or colluded with other bidders or prospective bidders, or been a party to any such agreement, or been convicted or adjudged guilty of agreement or collusion among bidders or prospective bidders, in restraint of freedom of competition by agreement to bid a fixed price or otherwise; or

c. made an admission of such conduct described in a. or b. above that is a matter of record, but have not been prosecuted for such conduct; or

d. violated the provisions of Municipal Code Section 2-92-610 (Living Wage Ordinance).

4. Neither the Disclosing Party, Affiliated Entity or Contractor, or any of their employees, officials, agents or partners, is barred from contracting with any unit of state or local government as a result of engaging in or being convicted of (1) bid-rigging in violation of 720 ILCS 5/33E-3; (2) bid-rotating in violation of 720 ILCS 5/33E-4; or (3) any similar offense of any state or of the United States of America that contains the same elements as the offense of bid-rigging or bid-rotating.

5. Neither the Disclosing Party nor any Affiliated Entity is listed on any of the following lists maintained by the Office of Foreign Assets Control of the U.S. Department of the Treasury or the Bureau of Industry and Security of the U.S. Department of Commerce or their successors: the Specially Designated Nationals List, the Denied Persons List, the Unverified List, the Entity List and the Debarred List.

6. The Disclosing Party understands and shall comply with the applicable requirements of Chapters 2-55 (Legislative Inspector General), 2-56 (Inspector General) and 2-156 (Governmental Ethics) of the Municipal Code.

7. If the Disclosing Party is unable to certify to any of the above statements in this Part B (Further Certifications), the Disclosing Party must explain below:

N/A

If the letters "NA," the word "None," or no response appears on the lines above, it will be conclusively presumed that the Disclosing Party certified to the above statements.

8. To the best of the Disclosing Party's knowledge after reasonable inquiry, the following is a complete list of all current employees of the Disclosing Party who were, at any time during the 12-month period preceding the execution date of this EDS, an employee, or elected or appointed official, of the City of Chicago (if none, indicate with "N/A" or "none").

N/A

9. To the best of the Disclosing Party's knowledge after reasonable inquiry, the following is a complete list of all gifts that the Disclosing Party has given or caused to be given, at any time during the 12-month period preceding the execution date of this EDS, to an employee, or elected or appointed official, of the City of Chicago. For purposes of this statement, a "gift" does not include: (i) anything made generally available to City employees or to the general public, or (ii) food or drink provided in the course of official City business and having a retail value of less than $20 per recipient (if none, indicate with "N/A" or "none"). As to any gift listed below, please also list the name of the City recipient.

N/A

C. CERTIFICATION OF STATUS AS FINANCIAL INSTITUTION

1. The Disclosing Party certifies that the Disclosing Party (check one)

[ ] is [X] is not

a "financial institution" as defined in Section 2-32-455(b) of the Municipal Code.

2. If the Disclosing Party IS a financial institution, then the Disclosing Party pledges:

"We are not and will not become a predatory lender as defined in Chapter 2-32 of the Municipal Code. We further pledge that none of our affiliates is, and none of them will become, a predatory lender as defined in Chapter 2-32 of the Municipal Code. We understand that becoming a predatory lender or becoming an affiliate of a predatory lender may result in the loss of the privilege of doing business with the City."

If the Disclosing Party is unable to make this pledge because it or any of its affiliates (as defined in Section 2-32-455(b) of the Municipal Code) is a predatory lender within the meaning of Chapter 2-32 of the Municipal Code, explain here (attach additional pages if necessary):

If the letters "NA," the word "None," or no response appears on the lines above, it will be conclusively presumed that the Disclosing Party certified to the above statements.

D. CERTIFICATION REGARDING INTEREST IN CITY BUSINESS

Any words or terms that are defined in Chapter 2-156 of the Municipal Code have the same meanings when used in this Part D.

1. In accordance with Section 2-156-110 of the Municipal Code: Does any official or employee of the City have a financial interest in his or her own name or in the name of any other person or entity in the Matter?

[ ] Yes [X] No

NOTE: If you checked "Yes" to Item D.1., proceed to Items D.2. and D.3. If you checked "No" to Item D.1., proceed to Part E.

2. Unless sold pursuant to a process of competitive bidding, or otherwise permitted, no City elected official or employee shall have a financial interest in his or her own name or in the name of any other person or entity in the purchase of any property that (i) belongs to the City, or (ii) is sold for taxes or assessments, or (iii) is sold by virtue of legal process at the suit of the City (collectively, "City Property Sale"). Compensation for property taken pursuant to the City's eminent domain power does not constitute a financial interest within the meaning of this Part D.

Does the Matter involve a City Property Sale?

[ ] Yes [ ] No

3. If you checked "Yes" to Item D.1., provide the names and business addresses of the City officials or employees having such interest and identify the nature of such interest:

Name	Business Address	Nature of Interest

4. The Disclosing Party further certifies that no prohibited financial interest in the Matter will be acquired by any City official or employee.

E. CERTIFICATION REGARDING SLAVERY ERA BUSINESS

Please check either 1. or 2. below. If the Disclosing Party checks 2., the Disclosing Party must disclose below or in an attachment to this EDS all information required by paragraph 2. Failure to

comply with these disclosure requirements may make any contract entered into with the City in connection with the Matter voidable by the City.

__X__1. The Disclosing Party verifies that the Disclosing Party has searched any and all records of the Disclosing Party and any and all predecessor entities regarding records of investments or profits from slavery or slaveholder insurance policies during the slavery era (including insurance policies issued to slaveholders that provided coverage for damage to or injury or death of their slaves), and the Disclosing Party has found no such records.

____2. The Disclosing Party verifies that, as a result of conducting the search in step 1 above, the Disclosing Party has found records of investments or profits from slavery or slaveholder insurance policies. The Disclosing Party verifies that the following constitutes full disclosure of all such records, including the names of any and all slaves or slaveholders described in those records:

SECTION VI -- CERTIFICATIONS FOR FEDERALLY FUNDED MATTERS

NOTE: If the Matter is federally funded, complete this Section VI. **If the Matter is not federally funded,** proceed to Section VII. For purposes of this Section VI, tax credits allocated by the City and proceeds of debt obligations of the City are not federal funding.

A. CERTIFICATION REGARDING LOBBYING

1. List below the names of all persons or entities registered under the federal Lobbying Disclosure Act of 1995 who have made lobbying contacts on behalf of the Disclosing Party with respect to the Matter: (Add sheets if necessary):

(If no explanation appears or begins on the lines above, or if the letters "NA" or if the word "None" appear, it will be conclusively presumed that the Disclosing Party means that NO persons or entities registered under the Lobbying Disclosure Act of 1995 have made lobbying contacts on behalf of the Disclosing Party with respect to the Matter.)

2. The Disclosing Party has not spent and will not expend any federally appropriated funds to pay any person or entity listed in Paragraph A.1. above for his or her lobbying activities or to pay any person or entity to influence or attempt to influence an officer or employee of any agency, as defined by applicable federal law, a member of Congress, an officer or employee of Congress, or an employee of a member of Congress, in connection with the award of any federally funded contract, making any federally funded grant or loan, entering into any cooperative agreement, or to extend, continue, renew, amend, or modify any federally funded contract, grant, loan, or cooperative agreement.

3. The Disclosing Party will submit an updated certification at the end of each calendar quarter in which there occurs any event that materially affects the accuracy of the statements and information set forth in paragraphs A.1. and A.2. above.

4. The Disclosing Party certifies that either: (i) it is not an organization described in section 501(c)(4) of the Internal Revenue Code of 1986; or (ii) it is an organization described in section 501(c)(4) of the Internal Revenue Code of 1986 but has not engaged and will not engage in "Lobbying Activities".

5. If the Disclosing Party is the Applicant, the Disclosing Party must obtain certifications equal in form and substance to paragraphs A.1. through A.4. above from all subcontractors before it awards any subcontract and the Disclosing Party must maintain all such subcontractors' certifications for the duration of the Matter and must make such certifications promptly available to the City upon request.

B. CERTIFICATION REGARDING EQUAL EMPLOYMENT OPPORTUNITY

If the Matter is federally funded, federal regulations require the Applicant and all proposed subcontractors to submit the following information with their bids or in writing at the outset of negotiations.

Is the Disclosing Party the Applicant?

[ ] Yes [ ] No

If "Yes," answer the three questions below:

1. Have you developed and do you have on file affirmative action programs pursuant to applicable federal regulations? (See 41 CFR Part 60-2.)
[ ] Yes [ ] No

2. Have you filed with the Joint Reporting Committee, the Director of the Office of Federal Contract Compliance Programs, or the Equal Employment Opportunity Commission all reports due under the applicable filing requirements?
[ ] Yes [ ] No

3. Have you participated in any previous contracts or subcontracts subject to the equal opportunity clause?
[ ] Yes [ ] No

If you checked "No" to question 1. or 2. above, please provide an explanation:

_____

_____

SECTION VII -- ACKNOWLEDGMENTS, CONTRACT INCORPORATION, COMPLIANCE, PENALTIES, DISCLOSURE

The Disclosing Party understands and agrees that:

A. The certifications, disclosures, and acknowledgments contained in this EDS will become part of any contract or other agreement between the Applicant and the City in connection with the Matter, whether procurement, City assistance, or other City action, and are material inducements to the City's execution of any contract or taking other action with respect to the Matter. The Disclosing Party understands that it must comply with all statutes, ordinances, and regulations on which this EDS is based.

B. The City's Governmental Ethics and Campaign Financing Ordinances, Chapters 2-156 and 2-164 of the Municipal Code, impose certain duties and obligations on persons or entities seeking City contracts, work, business, or transactions. The full text of these ordinances and a training program is available on line at www.cityofchicago.org/Ethics, and may also be obtained from the City's Board of Ethics, 740 N.

Sedgwick St., Suite 500, Chicago, IL 60610, (312) 744-9660. The Disclosing Party must comply fully with the applicable ordinances.

C. If the City determines that any information provided in this EDS is false, incomplete or inaccurate, any contract or other agreement in connection with which it is submitted may be rescinded or be void or voidable, and the City may pursue any remedies under the contract or agreement (if not rescinded or void), at law, or in equity, including terminating the Disclosing Party's participation in the Matter and/or declining to allow the Disclosing Party to participate in other transactions with the City. Remedies at law for a false statement of material fact may include incarceration and an award to the City of treble damages.

D. It is the City's policy to make this document available to the public on its Internet site and/or upon request. Some or all of the information provided on this EDS and any attachments to this EDS may be made available to the public on the Internet, in response to a Freedom of Information Act request, or otherwise. By completing and signing this EDS, the Disclosing Party waives and releases any possible rights or claims which it may have against the City in connection with the public release of information contained in this EDS and also authorizes the City to verify the accuracy of any information submitted in this EDS.

E. The information provided in this EDS must be kept current. In the event of changes, the Disclosing Party must supplement this EDS up to the time the City takes action on the Matter. If the Matter is a contract being handled by the City's Department of Procurement Services, the Disclosing Party must update this EDS as the contract requires. NOTE: With respect to Matters subject to Article I of Chapter 1-23 of the Municipal Code (imposing **PERMANENT INELIGIBILITY** for certain specified offenses), the information provided herein regarding eligibility must be kept current for a longer period, as required by Chapter 1-23 and Section 2-154-020 of the Municipal Code.

The Disclosing Party represents and warrants that:

F.1. The Disclosing Party is not delinquent in the payment of any tax administered by the Illinois Department of Revenue, nor are the Disclosing Party or its Affiliated Entities delinquent in paying any fine, fee, tax or other charge owed to the City. This includes, but is not limited to, all water charges, sewer charges, license fees, parking tickets, property taxes or sales taxes.

F.2 If the Disclosing Party is the Applicant, the Disclosing Party and its Affiliated Entities will not use, nor permit their subcontractors to use, any facility listed by the U.S. E.P.A. on the federal Excluded Parties List System ("EPLS") maintained by the U. S. General Services Administration.

F.3 If the Disclosing Party is the Applicant, the Disclosing Party will obtain from any contractors/subcontractors hired or to be hired in connection with the Matter certifications equal in form and substance to those in F.1. and F.2. above and will not, without the prior written consent of the City, use any such contractor/subcontractor that does not provide such certifications or that the Disclosing Party has reason to believe has not provided or cannot provide truthful certifications.

NOTE: If the Disclosing Party cannot certify as to any of the items in F.1., F.2. or F.3. above, an explanatory statement must be attached to this EDS.

CERTIFICATION

Under penalty of perjury, the person signing below: (1) warrants that he/she is authorized to execute this EDS and Appendix A (if applicable) on behalf of the Disclosing Party, and (2) warrants that all certifications and statements contained in this EDS and Appendix A (if applicable) are true, accurate and complete as of the date furnished to the City.

AMLI Management Company
(Print or type name of Disclosing Party)

By: Please See Attached Signature Page
(Sign here)

_____
(Print or type name of person signing)

_____
(Print or type title of person signing)

Signed and sworn to before me on (date) _____,
at _____ County, _____ (state).

_____ Notary Public.

Commission expires:_____.

AMLI Management Company, a Delaware corporation

By: _____

Name: Stephen C. Ross

Title: Exec VP

Signed and sworn to before me on (date) April 15, 2014
at Cook County, Illinois (State)

Sarah L. Park Notary Public.

Commission expires: 3/16/17

OFFICIAL SEAL
SARAH L PARK
NOTARY PUBLIC - STATE OF ILLINOIS
MY COMMISSION EXPIRES 03/16/17

CITY OF CHICAGO
ECONOMIC DISCLOSURE STATEMENT AND AFFIDAVIT
APPENDIX A

FAMILIAL RELATIONSHIPS WITH ELECTED CITY OFFICIALS AND DEPARTMENT HEADS

This Appendix is to be completed only by (a) the Applicant, and (b) any legal entity which has a direct ownership interest in the Applicant exceeding 7.5 percent. It is not to be completed by any legal entity which has only an indirect ownership interest in the Applicant.

Under Municipal Code Section 2-154-015, the Disclosing Party must disclose whether such Disclosing Party or any "Applicable Party" or any Spouse or Domestic Partner thereof currently has a "familial relationship" with any elected city official or department head. A "familial relationship" exists if, as of the date this EDS is signed, the Disclosing Party or any "Applicable Party" or any Spouse or Domestic Partner thereof is related to the mayor, any alderman, the city clerk, the city treasurer or any city department head as spouse or domestic partner or as any of the following, whether by blood or adoption: parent, child, brother or sister, aunt or uncle, niece or nephew, grandparent, grandchild, father-in-law, mother-in-law, son-in-law, daughter-in-law, stepfather or stepmother, stepson or stepdaughter, stepbrother or stepsister or half-brother or half-sister.

"Applicable Party" means (1) all executive officers of the Disclosing Party listed in Section II.B.1.a., if the Disclosing Party is a corporation; all partners of the Disclosing Party, if the Disclosing Party is a general partnership; all general partners and limited partners of the Disclosing Party, if the Disclosing Party is a limited partnership; all managers, managing members and members of the Disclosing Party, if the Disclosing Party is a limited liability company; (2) all principal officers of the Disclosing Party; and (3) any person having more than a 7.5 percent ownership interest in the Disclosing Party. "Principal officers" means the president, chief operating officer, executive director, chief financial officer, treasurer or secretary of a legal entity or any person exercising similar authority.

Does the Disclosing Party or any "Applicable Party" or any Spouse or Domestic Partner thereof currently have a "familial relationship" with an elected city official or department head?

[ ] Yes [X] No

If yes, please identify below (1) the name and title of such person, (2) the name of the legal entity to which such person is connected; (3) the name and title of the elected city official or department head to whom such person has a familial relationship, and (4) the precise nature of such familial relationship.

_____

_____

_____

CITY OF CHICAGO
ECONOMIC DISCLOSURE STATEMENT
AND AFFIDAVIT

SECTION I -- GENERAL INFORMATION

A. Legal name of the Disclosing Party submitting this EDS. Include d/b/a/ if applicable:

AMLI-CPPIB Lofts, LP

Check ONE of the following three boxes:

Indicate whether the Disclosing Party submitting this EDS is:

1. [ ] the Applicant
   OR
2. [X] a legal entity holding a direct or indirect interest in the Applicant. State the legal name of the Applicant in which the Disclosing Party holds an interest: PPF AMLI 800-888 S. Clark Associates, Inc.
   OR
3. [ ] a legal entity with a right of control (see Section II.B.1.) State the legal name of the entity in which the Disclosing Party holds a right of control: _____

B. Business address of the Disclosing Party: 200 W. Monroe Street, Suite 2200
Chicago, IL 60606

C. Telephone: (312) 283-4700 Fax: (312) 283-4723 Email: spark@amli.com

D. Name of contact person: John J. George, 180 N. Stetson Avenue, Suite 3700, Chicago, IL 60601
(312) 565-8439; Fax: (312) 565-8300; jgeorge@srcattorneys.com

E. Federal Employer Identification No. (if you have one): _____

F. Brief description of contract, transaction or other undertaking (referred to below as the "Matter") to which this EDS pertains. (Include project number and location of property, if applicable):

Application for dedication and/or subdivision for the property located at the southwest corner of Clark and Polk (800-888 S. Clark Street)

G. Which City agency or department is requesting this EDS? CDOT

If the Matter is a contract being handled by the City's Department of Procurement Services, please complete the following:

Specification # not applicable and Contract # not applicable

SECTION II -- DISCLOSURE OF OWNERSHIP INTERESTS

A. NATURE OF THE DISCLOSING PARTY

1. Indicate the nature of the Disclosing Party:

[ ] Person
[ ] Publicly registered business corporation
[ ] Privately held business corporation
[ ] Sole proprietorship
[ ] General partnership
[X] Limited partnership
[ ] Trust
[ ] Limited liability company
[ ] Limited liability partnership
[ ] Joint venture
[ ] Not-for-profit corporation
(Is the not-for-profit corporation also a 501(c)(3))?
[ ] Yes [ ] No
[ ] Other (please specify)

2. For legal entities, the state (or foreign country) of incorporation or organization, if applicable:

Delaware

3. For legal entities not organized in the State of Illinois: Has the organization registered to do business in the State of Illinois as a foreign entity?

[ ] Yes [X] No [ ] N/A

B. IF THE DISCLOSING PARTY IS A LEGAL ENTITY:

1. List below the full names and titles of all executive officers and all directors of the entity. **NOTE:** For not-for-profit corporations, also list below all members, if any, which are legal entities. If there are no such members, write "no members." For trusts, estates or other similar entities, list below the legal titleholder(s).

If the entity is a general partnership, limited partnership, limited liability company, limited liability partnership or joint venture, list below the name and title of each general partner, managing member, manager or any other person or entity that controls the day-to-day management of the Disclosing Party. **NOTE:** Each legal entity listed below must submit an EDS on its own behalf.

Name	Title
PPF AMLI Co-Investment, LLC	50.255% General Partner
PPF AMLI Devco, LLC	0.1% General Partner
MTMD, LLC	2.645% General Partner

2. Please provide the following information concerning each person or entity having a direct or indirect beneficial interest (including ownership) in excess of 7.5% of the Disclosing Party. Examples of such an interest include shares in a corporation, partnership interest in a partnership or joint venture,

interest of a member or manager in a limited liability company, or interest of a beneficiary of a trust, estate or other similar entity. If none, state "None." NOTE: Pursuant to Section 2-154-030 of the Municipal Code of Chicago ("Municipal Code"), the City may require any such additional information from any applicant which is reasonably intended to achieve full disclosure.

Name	Business Address	Percentage Interest in the Disclosing Party
PPF AMLI Co-Investment, LLC	200 W. Monroe St., Suite 2200 Chicago, IL 60606	50.255%
Canada Pension Plan Investment Board	One Queen Street East, Suite 2600 Toronto, Ontario M5C 2W5 Canada	45%
The ownership interest of each remaining owner does not exceed 7.5%		

SECTION III -- BUSINESS RELATIONSHIPS WITH CITY ELECTED OFFICIALS

Has the Disclosing Party had a "business relationship," as defined in Chapter 2-156 of the Municipal Code, with any City elected official in the 12 months before the date this EDS is signed?

[ ] Yes [X] No

If yes, please identify below the name(s) of such City elected official(s) and describe such relationship(s):

SECTION IV -- DISCLOSURE OF SUBCONTRACTORS AND OTHER RETAINED PARTIES

The Disclosing Party must disclose the name and business address of each subcontractor, attorney, lobbyist, accountant, consultant and any other person or entity whom the Disclosing Party has retained or expects to retain in connection with the Matter, as well as the nature of the relationship, and the total amount of the fees paid or estimated to be paid. The Disclosing Party is not required to disclose employees who are paid solely through the Disclosing Party's regular payroll.

"Lobbyist" means any person or entity who undertakes to influence any legislative or administrative action on behalf of any person or entity other than: (1) a not-for-profit entity, on an unpaid basis, or (2) himself. "Lobbyist" also means any person or entity any part of whose duties as an employee of another includes undertaking to influence any legislative or administrative action.

If the Disclosing Party is uncertain whether a disclosure is required under this Section, the Disclosing Party must either ask the City whether disclosure is required or make the disclosure.

Name (indicate whether retained or anticipated to be retained)	Business Address	Relationship to Disclosing Party (subcontractor, attorney, lobbyist, etc.)	Fees (indicate whether paid or estimated.) **NOTE:** "hourly rate" or "t.b.d." is not an acceptable response.

(Add sheets if necessary)

[X] Check here if the Disclosing Party has not retained, nor expects to retain, any such persons or entities.

SECTION V -- CERTIFICATIONS

A. COURT-ORDERED CHILD SUPPORT COMPLIANCE

Under Municipal Code Section 2-92-415, substantial owners of business entities that contract with the City must remain in compliance with their child support obligations throughout the contract's term.

Has any person who directly or indirectly owns 10% or more of the Disclosing Party been declared in arrearage on any child support obligations by any Illinois court of competent jurisdiction?

[ ] Yes [ ] No [X] No person directly or indirectly owns 10% or more of the Disclosing Party.

If "Yes," has the person entered into a court-approved agreement for payment of all support owed and is the person in compliance with that agreement?

[ ] Yes [ ] No

B. FURTHER CERTIFICATIONS

1. Pursuant to Municipal Code Chapter 1-23, Article I ("Article I")(which the Applicant should consult for defined terms (e.g., "doing business") and legal requirements), if the Disclosing Party submitting this EDS is the Applicant and is doing business with the City, then the Disclosing Party certifies as follows: (i) neither the Applicant nor any controlling person is currently indicted or charged with, or has admitted guilt of, or has ever been convicted of, or placed under supervision for, any criminal offense involving actual, attempted, or conspiracy to commit bribery, theft, fraud, forgery, perjury, dishonesty or deceit against an officer or employee of the City or any sister agency; and (ii) the Applicant understands and acknowledges that compliance with Article I is a continuing requirement for doing business with the City. NOTE: If Article I applies to the Applicant, the permanent compliance timeframe in Article I supersedes some five-year compliance timeframes in certifications 2 and 3 below.

2. The Disclosing Party and, if the Disclosing Party is a legal entity, all of those persons or entities identified in Section II.B.1. of this EDS:

a. are not presently debarred, suspended, proposed for debarment, declared ineligible or voluntarily excluded from any transactions by any federal, state or local unit of government;

b. have not, within a five-year period preceding the date of this EDS, been convicted of a criminal offense, adjudged guilty, or had a civil judgment rendered against them in connection with: obtaining, attempting to obtain, or performing a public (federal, state or local) transaction or contract under a public transaction; a violation of federal or state antitrust statutes; fraud; embezzlement; theft; forgery; bribery; falsification or destruction of records; making false statements; or receiving stolen property;

c. are not presently indicted for, or criminally or civilly charged by, a governmental entity (federal, state or local) with committing any of the offenses set forth in clause B.2.b. of this Section V;

d. have not, within a five-year period preceding the date of this EDS, had one or more public transactions (federal, state or local) terminated for cause or default; and

e. have not, within a five-year period preceding the date of this EDS, been convicted, adjudged guilty, or found liable in a civil proceeding, or in any criminal or civil action, including actions concerning environmental violations, instituted by the City or by the federal government, any state, or any other unit of local government.

3. The certifications in subparts 3, 4 and 5 concern:

• the Disclosing Party;
• any "Contractor" (meaning any contractor or subcontractor used by the Disclosing Party in connection with the Matter, including but not limited to all persons or legal entities disclosed under Section IV, "Disclosure of Subcontractors and Other Retained Parties");
• any "Affiliated Entity" (meaning a person or entity that, directly or indirectly: controls the Disclosing Party, is controlled by the Disclosing Party, or is, with the Disclosing Party, under common control of another person or entity. Indicia of control include, without limitation: interlocking management or ownership; identity of interests among family members, shared facilities and equipment; common use of employees; or organization of a business entity following the ineligibility of a business entity to do business with federal or state or local government, including the City, using substantially the same management, ownership, or principals as the ineligible entity); with respect to Contractors, the term Affiliated Entity means a person or entity that directly or indirectly controls the Contractor, is controlled by it, or, with the Contractor, is under common control of another person or entity;
• any responsible official of the Disclosing Party, any Contractor or any Affiliated Entity or any other official, agent or employee of the Disclosing Party, any Contractor or any Affiliated Entity, acting pursuant to the direction or authorization of a responsible official of the Disclosing Party, any Contractor or any Affiliated Entity (collectively "Agents").

Neither the Disclosing Party, nor any Contractor, nor any Affiliated Entity of either the Disclosing Party or any Contractor nor any Agents have, during the five years before the date this EDS is signed, or, with respect to a Contractor, an Affiliated Entity, or an Affiliated Entity of a Contractor during the five years before the date of such Contractor's or Affiliated Entity's contract or engagement in connection with the Matter:

a. bribed or attempted to bribe, or been convicted or adjudged guilty of bribery or attempting to bribe, a public officer or employee of the City, the State of Illinois, or any agency of the federal government or of any state or local government in the United States of America, in that officer's or employee's official capacity;

b. agreed or colluded with other bidders or prospective bidders, or been a party to any such agreement, or been convicted or adjudged guilty of agreement or collusion among bidders or prospective bidders, in restraint of freedom of competition by agreement to bid a fixed price or otherwise; or

c. made an admission of such conduct described in a. or b. above that is a matter of record, but have not been prosecuted for such conduct; or

d. violated the provisions of Municipal Code Section 2-92-610 (Living Wage Ordinance).

4. Neither the Disclosing Party, Affiliated Entity or Contractor, or any of their employees, officials, agents or partners, is barred from contracting with any unit of state or local government as a result of engaging in or being convicted of (1) bid-rigging in violation of 720 ILCS 5/33E-3; (2) bid-rotating in violation of 720 ILCS 5/33E-4; or (3) any similar offense of any state or of the United States of America that contains the same elements as the offense of bid-rigging or bid-rotating.

5. Neither the Disclosing Party nor any Affiliated Entity is listed on any of the following lists maintained by the Office of Foreign Assets Control of the U.S. Department of the Treasury or the Bureau of Industry and Security of the U.S. Department of Commerce or their successors: the Specially Designated Nationals List, the Denied Persons List, the Unverified List, the Entity List and the Debarred List.

6. The Disclosing Party understands and shall comply with the applicable requirements of Chapters 2-55 (Legislative Inspector General), 2-56 (Inspector General) and 2-156 (Governmental Ethics) of the Municipal Code.

7. If the Disclosing Party is unable to certify to any of the above statements in this Part B (Further Certifications), the Disclosing Party must explain below:

N/A

If the letters "NA," the word "None," or no response appears on the lines above, it will be conclusively presumed that the Disclosing Party certified to the above statements.

8. To the best of the Disclosing Party's knowledge after reasonable inquiry, the following is a complete list of all current employees of the Disclosing Party who were, at any time during the 12-month period preceding the execution date of this EDS, an employee, or elected or appointed official, of the City of Chicago (if none, indicate with "N/A" or "none").

N/A

9. To the best of the Disclosing Party's knowledge after reasonable inquiry, the following is a complete list of all gifts that the Disclosing Party has given or caused to be given, at any time during the 12-month period preceding the execution date of this EDS, to an employee, or elected or appointed official, of the City of Chicago. For purposes of this statement, a "gift" does not include: (i) anything made generally available to City employees or to the general public, or (ii) food or drink provided in the course of official City business and having a retail value of less than $20 per recipient (if none, indicate with "N/A" or "none"). As to any gift listed below, please also list the name of the City recipient.

N/A

C. CERTIFICATION OF STATUS AS FINANCIAL INSTITUTION

1. The Disclosing Party certifies that the Disclosing Party (check one)

[ ] is [X] is not

a "financial institution" as defined in Section 2-32-455(b) of the Municipal Code.

2. If the Disclosing Party IS a financial institution, then the Disclosing Party pledges:

"We are not and will not become a predatory lender as defined in Chapter 2-32 of the Municipal Code. We further pledge that none of our affiliates is, and none of them will become, a predatory lender as defined in Chapter 2-32 of the Municipal Code. We understand that becoming a predatory lender or becoming an affiliate of a predatory lender may result in the loss of the privilege of doing business with the City."

If the Disclosing Party is unable to make this pledge because it or any of its affiliates (as defined in Section 2-32-455(b) of the Municipal Code) is a predatory lender within the meaning of Chapter 2-32 of the Municipal Code, explain here (attach additional pages if necessary):

If the letters "NA," the word "None," or no response appears on the lines above, it will be conclusively presumed that the Disclosing Party certified to the above statements.

D. CERTIFICATION REGARDING INTEREST IN CITY BUSINESS

Any words or terms that are defined in Chapter 2-156 of the Municipal Code have the same meanings when used in this Part D.

1. In accordance with Section 2-156-110 of the Municipal Code: Does any official or employee of the City have a financial interest in his or her own name or in the name of any other person or entity in the Matter?

[ ] Yes [X] No

NOTE: If you checked "Yes" to Item D.1., proceed to Items D.2. and D.3. If you checked "No" to Item D.1., proceed to Part E.

2. Unless sold pursuant to a process of competitive bidding, or otherwise permitted, no City elected official or employee shall have a financial interest in his or her own name or in the name of any other person or entity in the purchase of any property that (i) belongs to the City, or (ii) is sold for taxes or assessments, or (iii) is sold by virtue of legal process at the suit of the City (collectively, "City Property Sale"). Compensation for property taken pursuant to the City's eminent domain power does not constitute a financial interest within the meaning of this Part D.

Does the Matter involve a City Property Sale?

[ ] Yes [ ] No

3. If you checked "Yes" to Item D.1., provide the names and business addresses of the City officials or employees having such interest and identify the nature of such interest:

Name	Business Address	Nature of Interest

4. The Disclosing Party further certifies that no prohibited financial interest in the Matter will be acquired by any City official or employee.

E. CERTIFICATION REGARDING SLAVERY ERA BUSINESS

Please check either 1. or 2. below. If the Disclosing Party checks 2., the Disclosing Party must disclose below or in an attachment to this EDS all information required by paragraph 2. Failure to

comply with these disclosure requirements may make any contract entered into with the City in connection with the Matter voidable by the City.

_X_ 1. The Disclosing Party verifies that the Disclosing Party has searched any and all records of the Disclosing Party and any and all predecessor entities regarding records of investments or profits from slavery or slaveholder insurance policies during the slavery era (including insurance policies issued to slaveholders that provided coverage for damage to or injury or death of their slaves), and the Disclosing Party has found no such records.

____ 2. The Disclosing Party verifies that, as a result of conducting the search in step 1 above, the Disclosing Party has found records of investments or profits from slavery or slaveholder insurance policies. The Disclosing Party verifies that the following constitutes full disclosure of all such records, including the names of any and all slaves or slaveholders described in those records:

SECTION VI -- CERTIFICATIONS FOR FEDERALLY FUNDED MATTERS

NOTE: If the Matter is federally funded, complete this Section VI. **If the Matter is not federally funded,** proceed to Section VII. For purposes of this Section VI, tax credits allocated by the City and proceeds of debt obligations of the City are not federal funding.

A. CERTIFICATION REGARDING LOBBYING

1. List below the names of all persons or entities registered under the federal Lobbying Disclosure Act of 1995 who have made lobbying contacts on behalf of the Disclosing Party with respect to the Matter: (Add sheets if necessary):

(If no explanation appears or begins on the lines above, or if the letters "NA" or if the word "None" appear, it will be conclusively presumed that the Disclosing Party means that NO persons or entities registered under the Lobbying Disclosure Act of 1995 have made lobbying contacts on behalf of the Disclosing Party with respect to the Matter.)

2. The Disclosing Party has not spent and will not expend any federally appropriated funds to pay any person or entity listed in Paragraph A.1. above for his or her lobbying activities or to pay any person or entity to influence or attempt to influence an officer or employee of any agency, as defined by applicable federal law, a member of Congress, an officer or employee of Congress, or an employee of a member of Congress, in connection with the award of any federally funded contract, making any federally funded grant or loan, entering into any cooperative agreement, or to extend, continue, renew, amend, or modify any federally funded contract, grant, loan, or cooperative agreement.

3. The Disclosing Party will submit an updated certification at the end of each calendar quarter in which there occurs any event that materially affects the accuracy of the statements and information set forth in paragraphs A.1. and A.2. above.

4. The Disclosing Party certifies that either: (i) it is not an organization described in section 501(c)(4) of the Internal Revenue Code of 1986; or (ii) it is an organization described in section 501(c)(4) of the Internal Revenue Code of 1986 but has not engaged and will not engage in "Lobbying Activities".

5. If the Disclosing Party is the Applicant, the Disclosing Party must obtain certifications equal in form and substance to paragraphs A.1. through A.4. above from all subcontractors before it awards any subcontract and the Disclosing Party must maintain all such subcontractors' certifications for the duration of the Matter and must make such certifications promptly available to the City upon request.

B. CERTIFICATION REGARDING EQUAL EMPLOYMENT OPPORTUNITY

If the Matter is federally funded, federal regulations require the Applicant and all proposed subcontractors to submit the following information with their bids or in writing at the outset of negotiations.

Is the Disclosing Party the Applicant?

[ ] Yes [ ] No

If "Yes," answer the three questions below:

1. Have you developed and do you have on file affirmative action programs pursuant to applicable federal regulations? (See 41 CFR Part 60-2.)
[ ] Yes [ ] No

2. Have you filed with the Joint Reporting Committee, the Director of the Office of Federal Contract Compliance Programs, or the Equal Employment Opportunity Commission all reports due under the applicable filing requirements?
[ ] Yes [ ] No

3. Have you participated in any previous contracts or subcontracts subject to the equal opportunity clause?
[ ] Yes [ ] No

If you checked "No" to question 1. or 2. above, please provide an explanation:

_____

_____

SECTION VII -- ACKNOWLEDGMENTS, CONTRACT INCORPORATION, COMPLIANCE, PENALTIES, DISCLOSURE

The Disclosing Party understands and agrees that:

A. The certifications, disclosures, and acknowledgments contained in this EDS will become part of any contract or other agreement between the Applicant and the City in connection with the Matter, whether procurement, City assistance, or other City action, and are material inducements to the City's execution of any contract or taking other action with respect to the Matter. The Disclosing Party understands that it must comply with all statutes, ordinances, and regulations on which this EDS is based.

B. The City's Governmental Ethics and Campaign Financing Ordinances, Chapters 2-156 and 2-164 of the Municipal Code, impose certain duties and obligations on persons or entities seeking City contracts, work, business, or transactions. The full text of these ordinances and a training program is available on line at www.cityofchicago.org/Ethics, and may also be obtained from the City's Board of Ethics, 740 N.

Sedgwick St., Suite 500, Chicago, IL 60610, (312) 744-9660. The Disclosing Party must comply fully with the applicable ordinances.

C. If the City determines that any information provided in this EDS is false, incomplete or inaccurate, any contract or other agreement in connection with which it is submitted may be rescinded or be void or voidable, and the City may pursue any remedies under the contract or agreement (if not rescinded or void), at law, or in equity, including terminating the Disclosing Party's participation in the Matter and/or declining to allow the Disclosing Party to participate in other transactions with the City. Remedies at law for a false statement of material fact may include incarceration and an award to the City of treble damages.

D. It is the City's policy to make this document available to the public on its Internet site and/or upon request. Some or all of the information provided on this EDS and any attachments to this EDS may be made available to the public on the Internet, in response to a Freedom of Information Act request, or otherwise. By completing and signing this EDS, the Disclosing Party waives and releases any possible rights or claims which it may have against the City in connection with the public release of information contained in this EDS and also authorizes the City to verify the accuracy of any information submitted in this EDS.

E. The information provided in this EDS must be kept current. In the event of changes, the Disclosing Party must supplement this EDS up to the time the City takes action on the Matter. If the Matter is a contract being handled by the City's Department of Procurement Services, the Disclosing Party must update this EDS as the contract requires. **NOTE:** With respect to Matters subject to Article 1 of Chapter 1-23 of the Municipal Code (imposing **PERMANENT INELIGIBILITY** for certain specified offenses), the information provided herein regarding eligibility must be kept current for a longer period, as required by Chapter 1-23 and Section 2-154-020 of the Municipal Code.

The Disclosing Party represents and warrants that:

F.1. The Disclosing Party is not delinquent in the payment of any tax administered by the Illinois Department of Revenue, nor are the Disclosing Party or its Affiliated Entities delinquent in paying any fine, fee, tax or other charge owed to the City. This includes, but is not limited to, all water charges, sewer charges, license fees, parking tickets, property taxes or sales taxes.

F.2 If the Disclosing Party is the Applicant, the Disclosing Party and its Affiliated Entities will not use, nor permit their subcontractors to use, any facility listed by the U.S. E.P.A. on the federal Excluded Parties List System ("EPLS") maintained by the U. S. General Services Administration.

F.3 If the Disclosing Party is the Applicant, the Disclosing Party will obtain from any contractors/subcontractors hired or to be hired in connection with the Matter certifications equal in form and substance to those in F.1. and F.2. above and will not, without the prior written consent of the City, use any such contractor/subcontractor that does not provide such certifications or that the Disclosing Party has reason to believe has not provided or cannot provide truthful certifications.

NOTE: If the Disclosing Party cannot certify as to any of the items in F.1., F.2. or F.3. above, an explanatory statement must be attached to this EDS.

CERTIFICATION

Under penalty of perjury, the person signing below: (1) warrants that he/she is authorized to execute this EDS and Appendix A (if applicable) on behalf of the Disclosing Party, and (2) warrants that all certifications and statements contained in this EDS and Appendix A (if applicable) are true, accurate and complete as of the date furnished to the City.

AMLI-CPPIB Lofts, LP
(Print or type name of Disclosing Party)

By: Please See Attached Signature Page
(Sign here)

_____
(Print or type name of person signing)

_____
(Print or type title of person signing)

Signed and sworn to before me on (date) _____,
at _____ County, _____ (state).

_____ Notary Public.

Commission expires:_____.

AMLI-CPPIB Lofts, LP, a Delaware limited partnership

By: PPF AMLI Co-investment, LLC, a Delaware limited liability company, its general partner

By: AMLI Residential Properties, L.P., a Delaware limited liability company, its member

By: AMLI Residential Partners LLC, a Delaware limited liability company, its general partner

By: Stephen C. Ross

Name: Stephen C. Ross

Title: Authorized Person

Signed and sworn to before me on (date) April 15, 2014
at Cook County, Illinois (State)

Sarah L. Park Notary Public.

Commission expires: 3/16/17

OFFICIAL SEAL
SARAH L PARK
NOTARY PUBLIC - STATE OF ILLINOIS
MY COMMISSION EXPIRES:03/16/17

CITY OF CHICAGO
ECONOMIC DISCLOSURE STATEMENT AND AFFIDAVIT
APPENDIX A

FAMILIAL RELATIONSHIPS WITH ELECTED CITY OFFICIALS AND DEPARTMENT HEADS

This Appendix is to be completed only by (a) the Applicant, and (b) any legal entity which has a direct ownership interest in the Applicant exceeding 7.5 percent. It is not to be completed by any legal entity which has only an indirect ownership interest in the Applicant.

Under Municipal Code Section 2-154-015, the Disclosing Party must disclose whether such Disclosing Party or any "Applicable Party" or any Spouse or Domestic Partner thereof currently has a "familial relationship" with any elected city official or department head. A "familial relationship" exists if, as of the date this EDS is signed, the Disclosing Party or any "Applicable Party" or any Spouse or Domestic Partner thereof is related to the mayor, any alderman, the city clerk, the city treasurer or any city department head as spouse or domestic partner or as any of the following, whether by blood or adoption: parent, child, brother or sister, aunt or uncle, niece or nephew, grandparent, grandchild, father-in-law, mother-in-law, son-in-law, daughter-in-law, stepfather or stepmother, stepson or stepdaughter, stepbrother or stepsister or half-brother or half-sister.

"Applicable Party" means (1) all executive officers of the Disclosing Party listed in Section II.B.1.a., if the Disclosing Party is a corporation; all partners of the Disclosing Party, if the Disclosing Party is a general partnership; all general partners and limited partners of the Disclosing Party, if the Disclosing Party is a limited partnership; all managers, managing members and members of the Disclosing Party, if the Disclosing Party is a limited liability company; (2) all principal officers of the Disclosing Party; and (3) any person having more than a 7.5 percent ownership interest in the Disclosing Party. "Principal officers" means the president, chief operating officer, executive director, chief financial officer, treasurer or secretary of a legal entity or any person exercising similar authority.

Does the Disclosing Party or any "Applicable Party" or any Spouse or Domestic Partner thereof currently have a "familial relationship" with an elected city official or department head?

[ ] Yes [X] No

If yes, please identify below (1) the name and title of such person, (2) the name of the legal entity to which such person is connected; (3) the name and title of the elected city official or department head to whom such person has a familial relationship, and (4) the precise nature of such familial relationship.

_____

_____

_____

CITY OF CHICAGO
ECONOMIC DISCLOSURE STATEMENT
AND AFFIDAVIT

SECTION I -- GENERAL INFORMATION

A. Legal name of the Disclosing Party submitting this EDS. Include d/b/a/ if applicable:

AMLI Residential Properties, L.P.

Check ONE of the following three boxes:

Indicate whether the Disclosing Party submitting this EDS is:

1. [ ] the Applicant
   OR
2. [X] a legal entity holding a direct or indirect interest in the Applicant. State the legal name of the Applicant in which the Disclosing Party holds an interest: PPF AMLI 800-888 S. Clark Associates, LLC
   OR
3. [ ] a legal entity with a right of control (see Section II.B.1.) State the legal name of the entity in which the Disclosing Party holds a right of control: _____

B. Business address of the Disclosing Party: 3424 Peachtree Road, NE, Suite 900
Atlanta, GA 30326

C. Telephone: See D Below Fax: _____ Email: _____

D. Name of contact person: John J. George, 180 N. Stetson Avenue, Suite 3700, Chicago, IL 60601
(312) 565-8439; Fax: (312) 565-8300; jgeorge@srcattorneys.com

E. Federal Employer Identification No. (if you have one): _____

F. Brief description of contract, transaction or other undertaking (referred to below as the "Matter") to which this EDS pertains. (Include project number and location of property, if applicable):

Application for dedication and/or subdivision for the property located at the southwest corner of Clark and Polk (800-888 S. Clark Street)

G. Which City agency or department is requesting this EDS? CDOT

If the Matter is a contract being handled by the City's Department of Procurement Services, please complete the following:

Specification # not applicable and Contract # not applicable

SECTION II -- DISCLOSURE OF OWNERSHIP INTERESTS

A. NATURE OF THE DISCLOSING PARTY

1. Indicate the nature of the Disclosing Party:

[ ] Person
[ ] Publicly registered business corporation
[ ] Privately held business corporation
[ ] Sole proprietorship
[ ] General partnership
[X] Limited partnership
[ ] Trust
[ ] Limited liability company
[ ] Limited liability partnership
[ ] Joint venture
[ ] Not-for-profit corporation
(Is the not-for-profit corporation also a 501(c)(3))?
[ ] Yes [ ] No
[ ] Other (please specify)

2. For legal entities, the state (or foreign country) of incorporation or organization, if applicable:

Delaware

3. For legal entities not organized in the State of Illinois: Has the organization registered to do business in the State of Illinois as a foreign entity?

[X] Yes [ ] No [ ] N/A

B. IF THE DISCLOSING PARTY IS A LEGAL ENTITY:

1. List below the full names and titles of all executive officers and all directors of the entity. **NOTE:** For not-for-profit corporations, also list below all members, if any, which are legal entities. If there are no such members, write "no members." For trusts, estates or other similar entities, list below the legal titleholder(s).

If the entity is a general partnership, limited partnership, limited liability company, limited liability partnership or joint venture, list below the name and title of each general partner, managing member, manager or any other person or entity that controls the day-to-day management of the Disclosing Party. **NOTE:** Each legal entity listed below must submit an EDS on its own behalf.

Name	Title
AMLI Residential Partners, LLC	General Partner

2. Please provide the following information concerning each person or entity having a direct or indirect beneficial interest (including ownership) in excess of 7.5% of the Disclosing Party. Examples of such an interest include shares in a corporation, partnership interest in a partnership or joint venture,

interest of a member or manager in a limited liability company, or interest of a beneficiary of a trust, estate or other similar entity. If none, state "None." **NOTE:** Pursuant to Section 2-154-030 of the Municipal Code of Chicago ("Municipal Code"), the City may require any such additional information from any applicant which is reasonably intended to achieve full disclosure.

Name	Business Address	Percentage Interest in the Disclosing Party
PPF AMLI Acquisition LLC	3424 Peachtree Rd., NE, Atlanta, GA 30326	99.9%
The ownership interest of each remaining owner does not exceed 7.5%		

SECTION III -- BUSINESS RELATIONSHIPS WITH CITY ELECTED OFFICIALS

Has the Disclosing Party had a "business relationship," as defined in Chapter 2-156 of the Municipal Code, with any City elected official in the 12 months before the date this EDS is signed?

[ ] Yes [X] No

If yes, please identify below the name(s) of such City elected official(s) and describe such relationship(s):

SECTION IV -- DISCLOSURE OF SUBCONTRACTORS AND OTHER RETAINED PARTIES

The Disclosing Party must disclose the name and business address of each subcontractor, attorney, lobbyist, accountant, consultant and any other person or entity whom the Disclosing Party has retained or expects to retain in connection with the Matter, as well as the nature of the relationship, and the total amount of the fees paid or estimated to be paid. The Disclosing Party is not required to disclose employees who are paid solely through the Disclosing Party's regular payroll.

"Lobbyist" means any person or entity who undertakes to influence any legislative or administrative action on behalf of any person or entity other than: (1) a not-for-profit entity, on an unpaid basis, or (2) himself. "Lobbyist" also means any person or entity any part of whose duties as an employee of another includes undertaking to influence any legislative or administrative action.

If the Disclosing Party is uncertain whether a disclosure is required under this Section, the Disclosing Party must either ask the City whether disclosure is required or make the disclosure.

Name (indicate whether retained or anticipated to be retained)	Business Address	Relationship to Disclosing Party (subcontractor, attorney, lobbyist, etc.)	Fees (indicate whether paid or estimated.) **NOTE:** "hourly rate" or "t.b.d." is not an acceptable response.

(Add sheets if necessary)

[X] Check here if the Disclosing Party has not retained, nor expects to retain, any such persons or entities.

SECTION V -- CERTIFICATIONS

A. COURT-ORDERED CHILD SUPPORT COMPLIANCE

Under Municipal Code Section 2-92-415, substantial owners of business entities that contract with the City must remain in compliance with their child support obligations throughout the contract's term.

Has any person who directly or indirectly owns 10% or more of the Disclosing Party been declared in arrearage on any child support obligations by any Illinois court of competent jurisdiction?

[ ] Yes [ ] No [X] No person directly or indirectly owns 10% or more of the Disclosing Party.

If "Yes," has the person entered into a court-approved agreement for payment of all support owed and is the person in compliance with that agreement?

[ ] Yes [ ] No

B. FURTHER CERTIFICATIONS

1. Pursuant to Municipal Code Chapter 1-23, Article I ("Article I")(which the Applicant should consult for defined terms (e.g., "doing business") and legal requirements), if the Disclosing Party submitting this EDS is the Applicant and is doing business with the City, then the Disclosing Party certifies as follows: (i) neither the Applicant nor any controlling person is currently indicted or charged with, or has admitted guilt of, or has ever been convicted of, or placed under supervision for, any criminal offense involving actual, attempted, or conspiracy to commit bribery, theft, fraud, forgery, perjury, dishonesty or deceit against an officer or employee of the City or any sister agency; and (ii) the Applicant understands and acknowledges that compliance with Article I is a continuing requirement for doing business with the City. NOTE: If Article I applies to the Applicant, the permanent compliance timeframe in Article I supersedes some five-year compliance timeframes in certifications 2 and 3 below.

2. The Disclosing Party and, if the Disclosing Party is a legal entity, all of those persons or entities identified in Section II.B.1. of this EDS:

a. are not presently debarred, suspended, proposed for debarment, declared ineligible or voluntarily excluded from any transactions by any federal, state or local unit of government;

b. have not, within a five-year period preceding the date of this EDS, been convicted of a criminal offense, adjudged guilty, or had a civil judgment rendered against them in connection with: obtaining, attempting to obtain, or performing a public (federal, state or local) transaction or contract under a public transaction; a violation of federal or state antitrust statutes; fraud; embezzlement; theft; forgery; bribery; falsification or destruction of records; making false statements; or receiving stolen property;

c. are not presently indicted for, or criminally or civilly charged by, a governmental entity (federal, state or local) with committing any of the offenses set forth in clause B.2.b. of this Section V;

d. have not, within a five-year period preceding the date of this EDS, had one or more public transactions (federal, state or local) terminated for cause or default; and

e. have not, within a five-year period preceding the date of this EDS, been convicted, adjudged guilty, or found liable in a civil proceeding, or in any criminal or civil action, including actions concerning environmental violations, instituted by the City or by the federal government, any state, or any other unit of local government.

3. The certifications in subparts 3, 4 and 5 concern:

• the Disclosing Party;
• any "Contractor" (meaning any contractor or subcontractor used by the Disclosing Party in connection with the Matter, including but not limited to all persons or legal entities disclosed under Section IV, "Disclosure of Subcontractors and Other Retained Parties");
• any "Affiliated Entity" (meaning a person or entity that, directly or indirectly: controls the Disclosing Party, is controlled by the Disclosing Party, or is, with the Disclosing Party, under common control of another person or entity. Indicia of control include, without limitation: interlocking management or ownership; identity of interests among family members, shared facilities and equipment; common use of employees; or organization of a business entity following the ineligibility of a business entity to do business with federal or state or local government, including the City, using substantially the same management, ownership, or principals as the ineligible entity); with respect to Contractors, the term Affiliated Entity means a person or entity that directly or indirectly controls the Contractor, is controlled by it, or, with the Contractor, is under common control of another person or entity;
• any responsible official of the Disclosing Party, any Contractor or any Affiliated Entity or any other official, agent or employee of the Disclosing Party, any Contractor or any Affiliated Entity, acting pursuant to the direction or authorization of a responsible official of the Disclosing Party, any Contractor or any Affiliated Entity (collectively "Agents").

Neither the Disclosing Party, nor any Contractor, nor any Affiliated Entity of either the Disclosing Party or any Contractor nor any Agents have, during the five years before the date this EDS is signed, or, with respect to a Contractor, an Affiliated Entity, or an Affiliated Entity of a Contractor during the five years before the date of such Contractor's or Affiliated Entity's contract or engagement in connection with the Matter:

a. bribed or attempted to bribe, or been convicted or adjudged guilty of bribery or attempting to bribe, a public officer or employee of the City, the State of Illinois, or any agency of the federal government or of any state or local government in the United States of America, in that officer's or employee's official capacity;

b. agreed or colluded with other bidders or prospective bidders, or been a party to any such agreement, or been convicted or adjudged guilty of agreement or collusion among bidders or prospective bidders, in restraint of freedom of competition by agreement to bid a fixed price or otherwise; or

c. made an admission of such conduct described in a. or b. above that is a matter of record, but have not been prosecuted for such conduct; or

d. violated the provisions of Municipal Code Section 2-92-610 (Living Wage Ordinance).

4. Neither the Disclosing Party, Affiliated Entity or Contractor, or any of their employees, officials, agents or partners, is barred from contracting with any unit of state or local government as a result of engaging in or being convicted of (1) bid-rigging in violation of 720 ILCS 5/33E-3; (2) bid-rotating in violation of 720 ILCS 5/33E-4; or (3) any similar offense of any state or of the United States of America that contains the same elements as the offense of bid-rigging or bid-rotating.

5. Neither the Disclosing Party nor any Affiliated Entity is listed on any of the following lists maintained by the Office of Foreign Assets Control of the U.S. Department of the Treasury or the Bureau of Industry and Security of the U.S. Department of Commerce or their successors: the Specially Designated Nationals List, the Denied Persons List, the Unverified List, the Entity List and the Debarred List.

6. The Disclosing Party understands and shall comply with the applicable requirements of Chapters 2-55 (Legislative Inspector General), 2-56 (Inspector General) and 2-156 (Governmental Ethics) of the Municipal Code.

7. If the Disclosing Party is unable to certify to any of the above statements in this Part B (Further Certifications), the Disclosing Party must explain below:

N/A

If the letters "NA," the word "None," or no response appears on the lines above, it will be conclusively presumed that the Disclosing Party certified to the above statements.

8. To the best of the Disclosing Party's knowledge after reasonable inquiry, the following is a complete list of all current employees of the Disclosing Party who were, at any time during the 12-month period preceding the execution date of this EDS, an employee, or elected or appointed official, of the City of Chicago (if none, indicate with "N/A" or "none").

N/A

9. To the best of the Disclosing Party's knowledge after reasonable inquiry, the following is a complete list of all gifts that the Disclosing Party has given or caused to be given, at any time during the 12-month period preceding the execution date of this EDS, to an employee, or elected or appointed official, of the City of Chicago. For purposes of this statement, a "gift" does not include: (i) anything made generally available to City employees or to the general public, or (ii) food or drink provided in the course of official City business and having a retail value of less than $20 per recipient (if none, indicate with "N/A" or "none"). As to any gift listed below, please also list the name of the City recipient.

N/A

C. CERTIFICATION OF STATUS AS FINANCIAL INSTITUTION

1. The Disclosing Party certifies that the Disclosing Party (check one)

[ ] is [X] is not

a "financial institution" as defined in Section 2-32-455(b) of the Municipal Code.

2. If the Disclosing Party IS a financial institution, then the Disclosing Party pledges:

"We are not and will not become a predatory lender as defined in Chapter 2-32 of the Municipal Code. We further pledge that none of our affiliates is, and none of them will become, a predatory lender as defined in Chapter 2-32 of the Municipal Code. We understand that becoming a predatory lender or becoming an affiliate of a predatory lender may result in the loss of the privilege of doing business with the City."

If the Disclosing Party is unable to make this pledge because it or any of its affiliates (as defined in Section 2-32-455(b) of the Municipal Code) is a predatory lender within the meaning of Chapter 2-32 of the Municipal Code, explain here (attach additional pages if necessary):

If the letters "NA," the word "None," or no response appears on the lines above, it will be conclusively presumed that the Disclosing Party certified to the above statements.

D. CERTIFICATION REGARDING INTEREST IN CITY BUSINESS

Any words or terms that are defined in Chapter 2-156 of the Municipal Code have the same meanings when used in this Part D.

1. In accordance with Section 2-156-110 of the Municipal Code: Does any official or employee of the City have a financial interest in his or her own name or in the name of any other person or entity in the Matter?

[ ] Yes [X] No

NOTE: If you checked "Yes" to Item D.1., proceed to Items D.2. and D.3. If you checked "No" to Item D.1., proceed to Part E.

2. Unless sold pursuant to a process of competitive bidding, or otherwise permitted, no City elected official or employee shall have a financial interest in his or her own name or in the name of any other person or entity in the purchase of any property that (i) belongs to the City, or (ii) is sold for taxes or assessments, or (iii) is sold by virtue of legal process at the suit of the City (collectively, "City Property Sale"). Compensation for property taken pursuant to the City's eminent domain power does not constitute a financial interest within the meaning of this Part D.

Does the Matter involve a City Property Sale?

[ ] Yes [ ] No

3. If you checked "Yes" to Item D.1., provide the names and business addresses of the City officials or employees having such interest and identify the nature of such interest:

Name	Business Address	Nature of Interest

4. The Disclosing Party further certifies that no prohibited financial interest in the Matter will be acquired by any City official or employee.

E. CERTIFICATION REGARDING SLAVERY ERA BUSINESS

Please check either 1. or 2. below. If the Disclosing Party checks 2., the Disclosing Party must disclose below or in an attachment to this EDS all information required by paragraph 2. Failure to

comply with these disclosure requirements may make any contract entered into with the City in connection with the Matter voidable by the City.

_X_ 1. The Disclosing Party verifies that the Disclosing Party has searched any and all records of the Disclosing Party and any and all predecessor entities regarding records of investments or profits from slavery or slaveholder insurance policies during the slavery era (including insurance policies issued to slaveholders that provided coverage for damage to or injury or death of their slaves), and the Disclosing Party has found no such records.

___2. The Disclosing Party verifies that, as a result of conducting the search in step 1 above, the Disclosing Party has found records of investments or profits from slavery or slaveholder insurance policies. The Disclosing Party verifies that the following constitutes full disclosure of all such records, including the names of any and all slaves or slaveholders described in those records:

SECTION VI -- CERTIFICATIONS FOR FEDERALLY FUNDED MATTERS

NOTE: If the Matter is federally funded, complete this Section VI. **If the Matter is not federally funded,** proceed to Section VII. For purposes of this Section VI, tax credits allocated by the City and proceeds of debt obligations of the City are not federal funding.

A. CERTIFICATION REGARDING LOBBYING

1. List below the names of all persons or entities registered under the federal Lobbying Disclosure Act of 1995 who have made lobbying contacts on behalf of the Disclosing Party with respect to the Matter: (Add sheets if necessary):

(If no explanation appears or begins on the lines above, or if the letters "NA" or if the word "None" appear, it will be conclusively presumed that the Disclosing Party means that NO persons or entities registered under the Lobbying Disclosure Act of 1995 have made lobbying contacts on behalf of the Disclosing Party with respect to the Matter.)

2. The Disclosing Party has not spent and will not expend any federally appropriated funds to pay any person or entity listed in Paragraph A.1. above for his or her lobbying activities or to pay any person or entity to influence or attempt to influence an officer or employee of any agency, as defined by applicable federal law, a member of Congress, an officer or employee of Congress, or an employee of a member of Congress, in connection with the award of any federally funded contract, making any federally funded grant or loan, entering into any cooperative agreement, or to extend, continue, renew, amend, or modify any federally funded contract, grant, loan, or cooperative agreement.

3. The Disclosing Party will submit an updated certification at the end of each calendar quarter in which there occurs any event that materially affects the accuracy of the statements and information set forth in paragraphs A.1. and A.2. above.

4. The Disclosing Party certifies that either: (i) it is not an organization described in section 501(c)(4) of the Internal Revenue Code of 1986; or (ii) it is an organization described in section 501(c)(4) of the Internal Revenue Code of 1986 but has not engaged and will not engage in "Lobbying Activities".

5. If the Disclosing Party is the Applicant, the Disclosing Party must obtain certifications equal in form and substance to paragraphs A.1. through A.4. above from all subcontractors before it awards any subcontract and the Disclosing Party must maintain all such subcontractors' certifications for the duration of the Matter and must make such certifications promptly available to the City upon request.

B. CERTIFICATION REGARDING EQUAL EMPLOYMENT OPPORTUNITY

If the Matter is federally funded, federal regulations require the Applicant and all proposed subcontractors to submit the following information with their bids or in writing at the outset of negotiations.

Is the Disclosing Party the Applicant?

[ ] Yes [ ] No

If "Yes," answer the three questions below:

1. Have you developed and do you have on file affirmative action programs pursuant to applicable federal regulations? (See 41 CFR Part 60-2.)
[ ] Yes [ ] No

2. Have you filed with the Joint Reporting Committee, the Director of the Office of Federal Contract Compliance Programs, or the Equal Employment Opportunity Commission all reports due under the applicable filing requirements?
[ ] Yes [ ] No

3. Have you participated in any previous contracts or subcontracts subject to the equal opportunity clause?
[ ] Yes [ ] No

If you checked "No" to question 1. or 2. above, please provide an explanation:

_____

_____

SECTION VII -- ACKNOWLEDGMENTS, CONTRACT INCORPORATION, COMPLIANCE, PENALTIES, DISCLOSURE

The Disclosing Party understands and agrees that:

A. The certifications, disclosures, and acknowledgments contained in this EDS will become part of any contract or other agreement between the Applicant and the City in connection with the Matter, whether procurement, City assistance, or other City action, and are material inducements to the City's execution of any contract or taking other action with respect to the Matter. The Disclosing Party understands that it must comply with all statutes, ordinances, and regulations on which this EDS is based.

B. The City's Governmental Ethics and Campaign Financing Ordinances, Chapters 2-156 and 2-164 of the Municipal Code, impose certain duties and obligations on persons or entities seeking City contracts, work, business, or transactions. The full text of these ordinances and a training program is available on line at www.cityofchicago.org/Ethics, and may also be obtained from the City's Board of Ethics, 740 N.

Sedgwick St., Suite 500, Chicago, IL 60610, (312) 744-9660. The Disclosing Party must comply fully with the applicable ordinances.

C. If the City determines that any information provided in this EDS is false, incomplete or inaccurate, any contract or other agreement in connection with which it is submitted may be rescinded or be void or voidable, and the City may pursue any remedies under the contract or agreement (if not rescinded or void), at law, or in equity, including terminating the Disclosing Party's participation in the Matter and/or declining to allow the Disclosing Party to participate in other transactions with the City. Remedies at law for a false statement of material fact may include incarceration and an award to the City of treble damages.

D. It is the City's policy to make this document available to the public on its Internet site and/or upon request. Some or all of the information provided on this EDS and any attachments to this EDS may be made available to the public on the Internet, in response to a Freedom of Information Act request, or otherwise. By completing and signing this EDS, the Disclosing Party waives and releases any possible rights or claims which it may have against the City in connection with the public release of information contained in this EDS and also authorizes the City to verify the accuracy of any information submitted in this EDS.

E. The information provided in this EDS must be kept current. In the event of changes, the Disclosing Party must supplement this EDS up to the time the City takes action on the Matter. If the Matter is a contract being handled by the City's Department of Procurement Services, the Disclosing Party must update this EDS as the contract requires. **NOTE:** With respect to Matters subject to Article I of Chapter 1-23 of the Municipal Code (imposing **PERMANENT INELIGIBILITY** for certain specified offenses), the information provided herein regarding eligibility must be kept current for a longer period, as required by Chapter 1-23 and Section 2-154-020 of the Municipal Code.

The Disclosing Party represents and warrants that:

F.1. The Disclosing Party is not delinquent in the payment of any tax administered by the Illinois Department of Revenue, nor are the Disclosing Party or its Affiliated Entities delinquent in paying any fine, fee, tax or other charge owed to the City. This includes, but is not limited to, all water charges, sewer charges, license fees, parking tickets, property taxes or sales taxes.

F.2 If the Disclosing Party is the Applicant, the Disclosing Party and its Affiliated Entities will not use, nor permit their subcontractors to use, any facility listed by the U.S. E.P.A. on the federal Excluded Parties List System ("EPLS") maintained by the U. S. General Services Administration.

F.3 If the Disclosing Party is the Applicant, the Disclosing Party will obtain from any contractors/subcontractors hired or to be hired in connection with the Matter certifications equal in form and substance to those in F.1. and F.2. above and will not, without the prior written consent of the City, use any such contractor/subcontractor that does not provide such certifications or that the Disclosing Party has reason to believe has not provided or cannot provide truthful certifications.

NOTE: If the Disclosing Party cannot certify as to any of the items in F.1., F.2. or F.3. above, an explanatory statement must be attached to this EDS.

CERTIFICATION

Under penalty of perjury, the person signing below: (1) warrants that he/she is authorized to execute this EDS and Appendix A (if applicable) on behalf of the Disclosing Party, and (2) warrants that all certifications and statements contained in this EDS and Appendix A (if applicable) are true, accurate and complete as of the date furnished to the City.

AMLI Residential Properties, L.P.
(Print or type name of Disclosing Party)

By: Please See Attached Signature Page
(Sign here)

(Print or type name of person signing)

(Print or type title of person signing)

Signed and sworn to before me on (date) _____,
at _____ County, _____ (state).

_____ Notary Public.

Commission expires:_____.

AMLI Residential Properties, L.P., a Delaware limited partnership

By: AMLI Residential Partners LLC, a Delaware limited liability company, its general partner

By: _____

Name: Stephen C. Ross

Title: Authorized Person

Signed and sworn to before me on (date) April 15, 2014,
at Cook County, Illinois (State)

Sarah L. Park Notary Public.

Commission expires: 3/16/17

OFFICIAL SEAL
SARAH L PARK
NOTARY PUBLIC - STATE OF ILLINOIS
MY COMMISSION EXPIRES:03/16/17

CITY OF CHICAGO
ECONOMIC DISCLOSURE STATEMENT AND AFFIDAVIT
APPENDIX A

FAMILIAL RELATIONSHIPS WITH ELECTED CITY OFFICIALS AND DEPARTMENT HEADS

This Appendix is to be completed only by (a) the Applicant, and (b) any legal entity which has a direct ownership interest in the Applicant exceeding 7.5 percent. It is not to be completed by any legal entity which has only an indirect ownership interest in the Applicant.

Under Municipal Code Section 2-154-015, the Disclosing Party must disclose whether such Disclosing Party or any "Applicable Party" or any Spouse or Domestic Partner thereof currently has a "familial relationship" with any elected city official or department head. A "familial relationship" exists if, as of the date this EDS is signed, the Disclosing Party or any "Applicable Party" or any Spouse or Domestic Partner thereof is related to the mayor, any alderman, the city clerk, the city treasurer or any city department head as spouse or domestic partner or as any of the following, whether by blood or adoption: parent, child, brother or sister, aunt or uncle, niece or nephew, grandparent, grandchild, father-in-law, mother-in-law, son-in-law, daughter-in-law, stepfather or stepmother, stepson or stepdaughter, stepbrother or stepsister or half-brother or half-sister.

"Applicable Party" means (1) all executive officers of the Disclosing Party listed in Section II.B.1.a., if the Disclosing Party is a corporation; all partners of the Disclosing Party, if the Disclosing Party is a general partnership; all general partners and limited partners of the Disclosing Party, if the Disclosing Party is a limited partnership; all managers, managing members and members of the Disclosing Party, if the Disclosing Party is a limited liability company; (2) all principal officers of the Disclosing Party; and (3) any person having more than a 7.5 percent ownership interest in the Disclosing Party. "Principal officers" means the president, chief operating officer, executive director, chief financial officer, treasurer or secretary of a legal entity or any person exercising similar authority.

Does the Disclosing Party or any "Applicable Party" or any Spouse or Domestic Partner thereof currently have a "familial relationship" with an elected city official or department head?

[ ] Yes [X] No

If yes, please identify below (1) the name and title of such person, (2) the name of the legal entity to which such person is connected; (3) the name and title of the elected city official or department head to whom such person has a familial relationship, and (4) the precise nature of such familial relationship.

_____

_____

_____

CITY OF CHICAGO
ECONOMIC DISCLOSURE STATEMENT
AND AFFIDAVIT

SECTION I -- GENERAL INFORMATION

A. Legal name of the Disclosing Party submitting this EDS. Include d/b/a/ if applicable:

PPF AMLI - Co-Investment, LLC

Check ONE of the following three boxes:

Indicate whether the Disclosing Party submitting this EDS is:

1. [ ] the Applicant
   OR
2. [X] a legal entity holding a direct or indirect interest in the Applicant. State the legal name of the Applicant in which the Disclosing Party holds an interest: PPF AMLI 800-888 S. Clark Associates, LLC
   OR
3. [ ] a legal entity with a right of control (see Section II.B.1.) State the legal name of the entity in which the Disclosing Party holds a right of control: _____

B. Business address of the Disclosing Party: 200 W. Monroe Street, Suite 2200
Chicago, IL 60606

C. Telephone: (312) 283-4700 Fax: (312) 283-4723 Email: spark@amli.com

D. Name of contact person: John J. George, 180 N. Stetson Avenue, Suite 3700, Chicago, IL 60601
(312) 565-8439; Fax: (312) 565-8300; jgeorge@srcattorneys.com

E. Federal Employer Identification No. (if you have one): _____

F. Brief description of contract, transaction or other undertaking (referred to below as the "Matter") to which this EDS pertains. (Include project number and location of property, if applicable):

Application for dedication and/or subdivision for the property located at the southwest corner of Clark and Polk (800-888 S. Clark Street)

G. Which City agency or department is requesting this EDS? CDOT

If the Matter is a contract being handled by the City's Department of Procurement Services, please complete the following:

Specification # not applicable and Contract # not applicable

SECTION II -- DISCLOSURE OF OWNERSHIP INTERESTS

A. NATURE OF THE DISCLOSING PARTY

1. Indicate the nature of the Disclosing Party:

[ ] Person
[ ] Publicly registered business corporation
[ ] Privately held business corporation
[ ] Sole proprietorship
[ ] General partnership
[ ] Limited partnership
[ ] Trust
[X] Limited liability company
[ ] Limited liability partnership
[ ] Joint venture
[ ] Not-for-profit corporation
(Is the not-for-profit corporation also a 501(c)(3))?
[ ] Yes [ ] No
[ ] Other (please specify)

2. For legal entities, the state (or foreign country) of incorporation or organization, if applicable:

Delaware

3. For legal entities not organized in the State of Illinois: Has the organization registered to do business in the State of Illinois as a foreign entity?

[ ] Yes [ ] No [ ] N/A

B. IF THE DISCLOSING PARTY IS A LEGAL ENTITY:

1. List below the full names and titles of all executive officers and all directors of the entity. **NOTE:** For not-for-profit corporations, also list below all members, if any, which are legal entities. If there are no such members, write "no members." For trusts, estates or other similar entities, list below the legal titleholder(s).

If the entity is a general partnership, limited partnership, limited liability company, limited liability partnership or joint venture, list below the name and title of each general partner, managing member, manager or any other person or entity that controls the day-to-day management of the Disclosing Party. **NOTE:** Each legal entity listed below must submit an EDS on its own behalf.

Name	Title
AMLI Residential Properties, L.P.	Manager 100%

2. Please provide the following information concerning each person or entity having a direct or indirect beneficial interest (including ownership) in excess of 7.5% of the Disclosing Party. Examples of such an interest include shares in a corporation, partnership interest in a partnership or joint venture,

interest of a member or manager in a limited liability company, or interest of a beneficiary of a trust, estate or other similar entity. If none, state "None." **NOTE:** Pursuant to Section 2-154-030 of the Municipal Code of Chicago ("Municipal Code"), the City may require any such additional information from any applicant which is reasonably intended to achieve full disclosure.

Name	Business Address	Percentage Interest in the Disclosing Party
AMLI Residential Properties, L.P.,	3424 Peachtree Rd., NE, Atlanta, GA 30326	100%

SECTION III -- BUSINESS RELATIONSHIPS WITH CITY ELECTED OFFICIALS

Has the Disclosing Party had a "business relationship," as defined in Chapter 2-156 of the Municipal Code, with any City elected official in the 12 months before the date this EDS is signed?

[ ] Yes [X] No

If yes, please identify below the name(s) of such City elected official(s) and describe such relationship(s):

SECTION IV -- DISCLOSURE OF SUBCONTRACTORS AND OTHER RETAINED PARTIES

The Disclosing Party must disclose the name and business address of each subcontractor, attorney, lobbyist, accountant, consultant and any other person or entity whom the Disclosing Party has retained or expects to retain in connection with the Matter, as well as the nature of the relationship, and the total amount of the fees paid or estimated to be paid. The Disclosing Party is not required to disclose employees who are paid solely through the Disclosing Party's regular payroll.

"Lobbyist" means any person or entity who undertakes to influence any legislative or administrative action on behalf of any person or entity other than: (1) a not-for-profit entity, on an unpaid basis, or (2) himself. "Lobbyist" also means any person or entity any part of whose duties as an employee of another includes undertaking to influence any legislative or administrative action.

If the Disclosing Party is uncertain whether a disclosure is required under this Section, the Disclosing Party must either ask the City whether disclosure is required or make the disclosure.

Name (indicate whether retained or anticipated to be retained)	Business Address	Relationship to Disclosing Party (subcontractor, attorney, lobbyist, etc.)	Fees (indicate whether paid or estimated.) **NOTE:** "hourly rate" or "t.b.d." is not an acceptable response.

(Add sheets if necessary)

[X] Check here if the Disclosing Party has not retained, nor expects to retain, any such persons or entities.

SECTION V -- CERTIFICATIONS

A. COURT-ORDERED CHILD SUPPORT COMPLIANCE

Under Municipal Code Section 2-92-415, substantial owners of business entities that contract with the City must remain in compliance with their child support obligations throughout the contract's term.

Has any person who directly or indirectly owns 10% or more of the Disclosing Party been declared in arrearage on any child support obligations by any Illinois court of competent jurisdiction?

[ ] Yes [ ] No [X] No person directly or indirectly owns 10% or more of the Disclosing Party.

If "Yes," has the person entered into a court-approved agreement for payment of all support owed and is the person in compliance with that agreement?

[ ] Yes [ ] No

B. FURTHER CERTIFICATIONS

1. Pursuant to Municipal Code Chapter 1-23, Article I ("Article I")(which the Applicant should consult for defined terms (e.g., "doing business") and legal requirements), if the Disclosing Party submitting this EDS is the Applicant and is doing business with the City, then the Disclosing Party certifies as follows: (i) neither the Applicant nor any controlling person is currently indicted or charged with, or has admitted guilt of, or has ever been convicted of, or placed under supervision for, any criminal offense involving actual, attempted, or conspiracy to commit bribery, theft, fraud, forgery, perjury, dishonesty or deceit against an officer or employee of the City or any sister agency; and (ii) the Applicant understands and acknowledges that compliance with Article I is a continuing requirement for doing business with the City. NOTE: If Article I applies to the Applicant, the permanent compliance timeframe in Article I supersedes some five-year compliance timeframes in certifications 2 and 3 below.

2. The Disclosing Party and, if the Disclosing Party is a legal entity, all of those persons or entities identified in Section II.B.1. of this EDS:

a. are not presently debarred, suspended, proposed for debarment, declared ineligible or voluntarily excluded from any transactions by any federal, state or local unit of government;

b. have not, within a five-year period preceding the date of this EDS, been convicted of a criminal offense, adjudged guilty, or had a civil judgment rendered against them in connection with: obtaining, attempting to obtain, or performing a public (federal, state or local) transaction or contract under a public transaction; a violation of federal or state antitrust statutes; fraud; embezzlement; theft; forgery; bribery; falsification or destruction of records; making false statements; or receiving stolen property;

c. are not presently indicted for, or criminally or civilly charged by, a governmental entity (federal, state or local) with committing any of the offenses set forth in clause B.2.b. of this Section V;

d. have not, within a five-year period preceding the date of this EDS, had one or more public transactions (federal, state or local) terminated for cause or default; and

e. have not, within a five-year period preceding the date of this EDS, been convicted, adjudged guilty, or found liable in a civil proceeding, or in any criminal or civil action, including actions concerning environmental violations, instituted by the City or by the federal government, any state, or any other unit of local government.

3. The certifications in subparts 3, 4 and 5 concern:

• the Disclosing Party;
• any "Contractor" (meaning any contractor or subcontractor used by the Disclosing Party in connection with the Matter, including but not limited to all persons or legal entities disclosed under Section IV, "Disclosure of Subcontractors and Other Retained Parties");
• any "Affiliated Entity" (meaning a person or entity that, directly or indirectly: controls the Disclosing Party, is controlled by the Disclosing Party, or is, with the Disclosing Party, under common control of another person or entity. Indicia of control include, without limitation: interlocking management or ownership; identity of interests among family members, shared facilities and equipment; common use of employees; or organization of a business entity following the ineligibility of a business entity to do business with federal or state or local government, including the City, using substantially the same management, ownership, or principals as the ineligible entity); with respect to Contractors, the term Affiliated Entity means a person or entity that directly or indirectly controls the Contractor, is controlled by it, or, with the Contractor, is under common control of another person or entity;
• any responsible official of the Disclosing Party, any Contractor or any Affiliated Entity or any other official, agent or employee of the Disclosing Party, any Contractor or any Affiliated Entity, acting pursuant to the direction or authorization of a responsible official of the Disclosing Party, any Contractor or any Affiliated Entity (collectively "Agents").

Neither the Disclosing Party, nor any Contractor, nor any Affiliated Entity of either the Disclosing Party or any Contractor nor any Agents have, during the five years before the date this EDS is signed, or, with respect to a Contractor, an Affiliated Entity, or an Affiliated Entity of a Contractor during the five years before the date of such Contractor's or Affiliated Entity's contract or engagement in connection with the Matter:

a. bribed or attempted to bribe, or been convicted or adjudged guilty of bribery or attempting to bribe, a public officer or employee of the City, the State of Illinois, or any agency of the federal government or of any state or local government in the United States of America, in that officer's or employee's official capacity;

b. agreed or colluded with other bidders or prospective bidders, or been a party to any such agreement, or been convicted or adjudged guilty of agreement or collusion among bidders or prospective bidders, in restraint of freedom of competition by agreement to bid a fixed price or otherwise; or

c. made an admission of such conduct described in a. or b. above that is a matter of record, but have not been prosecuted for such conduct; or

d. violated the provisions of Municipal Code Section 2-92-610 (Living Wage Ordinance).

4. Neither the Disclosing Party, Affiliated Entity or Contractor, or any of their employees, officials, agents or partners, is barred from contracting with any unit of state or local government as a result of engaging in or being convicted of (1) bid-rigging in violation of 720 ILCS 5/33E-3; (2) bid-rotating in violation of 720 ILCS 5/33E-4; or (3) any similar offense of any state or of the United States of America that contains the same elements as the offense of bid-rigging or bid-rotating.

5. Neither the Disclosing Party nor any Affiliated Entity is listed on any of the following lists maintained by the Office of Foreign Assets Control of the U.S. Department of the Treasury or the Bureau of Industry and Security of the U.S. Department of Commerce or their successors: the Specially Designated Nationals List, the Denied Persons List, the Unverified List, the Entity List and the Debarred List.

6. The Disclosing Party understands and shall comply with the applicable requirements of Chapters 2-55 (Legislative Inspector General), 2-56 (Inspector General) and 2-156 (Governmental Ethics) of the Municipal Code.

7. If the Disclosing Party is unable to certify to any of the above statements in this Part B (Further Certifications), the Disclosing Party must explain below:

N/A

If the letters "NA," the word "None," or no response appears on the lines above, it will be conclusively presumed that the Disclosing Party certified to the above statements.

8. To the best of the Disclosing Party's knowledge after reasonable inquiry, the following is a complete list of all current employees of the Disclosing Party who were, at any time during the 12-month period preceding the execution date of this EDS, an employee, or elected or appointed official, of the City of Chicago (if none, indicate with "N/A" or "none").

N/A

9. To the best of the Disclosing Party's knowledge after reasonable inquiry, the following is a complete list of all gifts that the Disclosing Party has given or caused to be given, at any time during the 12-month period preceding the execution date of this EDS, to an employee, or elected or appointed official, of the City of Chicago. For purposes of this statement, a "gift" does not include: (i) anything made generally available to City employees or to the general public, or (ii) food or drink provided in the course of official City business and having a retail value of less than $20 per recipient (if none, indicate with "N/A" or "none"). As to any gift listed below, please also list the name of the City recipient.

N/A

C. CERTIFICATION OF STATUS AS FINANCIAL INSTITUTION

1. The Disclosing Party certifies that the Disclosing Party (check one)

[ ] is [X] is not

a "financial institution" as defined in Section 2-32-455(b) of the Municipal Code.

2. If the Disclosing Party IS a financial institution, then the Disclosing Party pledges:

"We are not and will not become a predatory lender as defined in Chapter 2-32 of the Municipal Code. We further pledge that none of our affiliates is, and none of them will become, a predatory lender as defined in Chapter 2-32 of the Municipal Code. We understand that becoming a predatory lender or becoming an affiliate of a predatory lender may result in the loss of the privilege of doing business with the City."

If the Disclosing Party is unable to make this pledge because it or any of its affiliates (as defined in Section 2-32-455(b) of the Municipal Code) is a predatory lender within the meaning of Chapter 2-32 of the Municipal Code, explain here (attach additional pages if necessary):

If the letters "NA," the word "None," or no response appears on the lines above, it will be conclusively presumed that the Disclosing Party certified to the above statements.

D. CERTIFICATION REGARDING INTEREST IN CITY BUSINESS

Any words or terms that are defined in Chapter 2-156 of the Municipal Code have the same meanings when used in this Part D.

1. In accordance with Section 2-156-110 of the Municipal Code: Does any official or employee of the City have a financial interest in his or her own name or in the name of any other person or entity in the Matter?

[ ] Yes [X] No

NOTE: If you checked "Yes" to Item D.1., proceed to Items D.2. and D.3. If you checked "No" to Item D.1., proceed to Part E.

2. Unless sold pursuant to a process of competitive bidding, or otherwise permitted, no City elected official or employee shall have a financial interest in his or her own name or in the name of any other person or entity in the purchase of any property that (i) belongs to the City, or (ii) is sold for taxes or assessments, or (iii) is sold by virtue of legal process at the suit of the City (collectively, "City Property Sale"). Compensation for property taken pursuant to the City's eminent domain power does not constitute a financial interest within the meaning of this Part D.

Does the Matter involve a City Property Sale?

[ ] Yes [ ] No

3. If you checked "Yes" to Item D.1., provide the names and business addresses of the City officials or employees having such interest and identify the nature of such interest:

Name	Business Address	Nature of Interest

4. The Disclosing Party further certifies that no prohibited financial interest in the Matter will be acquired by any City official or employee.

E. CERTIFICATION REGARDING SLAVERY ERA BUSINESS

Please check either 1. or 2. below. If the Disclosing Party checks 2., the Disclosing Party must disclose below or in an attachment to this EDS all information required by paragraph 2. Failure to

comply with these disclosure requirements may make any contract entered into with the City in connection with the Matter voidable by the City.

_X_ 1. The Disclosing Party verifies that the Disclosing Party has searched any and all records of the Disclosing Party and any and all predecessor entities regarding records of investments or profits from slavery or slaveholder insurance policies during the slavery era (including insurance policies issued to slaveholders that provided coverage for damage to or injury or death of their slaves), and the Disclosing Party has found no such records.

____ 2. The Disclosing Party verifies that, as a result of conducting the search in step 1 above, the Disclosing Party has found records of investments or profits from slavery or slaveholder insurance policies. The Disclosing Party verifies that the following constitutes full disclosure of all such records, including the names of any and all slaves or slaveholders described in those records:

_____

_____

_____

_____

SECTION VI -- CERTIFICATIONS FOR FEDERALLY FUNDED MATTERS

NOTE: If the Matter is federally funded, complete this Section VI. **If the Matter is not federally funded,** proceed to Section VII. For purposes of this Section VI, tax credits allocated by the City and proceeds of debt obligations of the City are not federal funding.

A. CERTIFICATION REGARDING LOBBYING

1. List below the names of all persons or entities registered under the federal Lobbying Disclosure Act of 1995 who have made lobbying contacts on behalf of the Disclosing Party with respect to the Matter: (Add sheets if necessary):

_____

_____

_____

(If no explanation appears or begins on the lines above, or if the letters "NA" or if the word "None" appear, it will be conclusively presumed that the Disclosing Party means that NO persons or entities registered under the Lobbying Disclosure Act of 1995 have made lobbying contacts on behalf of the Disclosing Party with respect to the Matter.)

2. The Disclosing Party has not spent and will not expend any federally appropriated funds to pay any person or entity listed in Paragraph A.1. above for his or her lobbying activities or to pay any person or entity to influence or attempt to influence an officer or employee of any agency, as defined by applicable federal law, a member of Congress, an officer or employee of Congress, or an employee of a member of Congress, in connection with the award of any federally funded contract, making any federally funded grant or loan, entering into any cooperative agreement, or to extend, continue, renew, amend, or modify any federally funded contract, grant, loan, or cooperative agreement.

3. The Disclosing Party will submit an updated certification at the end of each calendar quarter in which there occurs any event that materially affects the accuracy of the statements and information set forth in paragraphs A.1. and A.2. above.

4. The Disclosing Party certifies that either: (i) it is not an organization described in section 501(c)(4) of the Internal Revenue Code of 1986; or (ii) it is an organization described in section 501(c)(4) of the Internal Revenue Code of 1986 but has not engaged and will not engage in "Lobbying Activities".

5. If the Disclosing Party is the Applicant, the Disclosing Party must obtain certifications equal in form and substance to paragraphs A.1. through A.4. above from all subcontractors before it awards any subcontract and the Disclosing Party must maintain all such subcontractors' certifications for the duration of the Matter and must make such certifications promptly available to the City upon request.

B. CERTIFICATION REGARDING EQUAL EMPLOYMENT OPPORTUNITY

If the Matter is federally funded, federal regulations require the Applicant and all proposed subcontractors to submit the following information with their bids or in writing at the outset of negotiations.

Is the Disclosing Party the Applicant?

[ ] Yes [ ] No

If "Yes," answer the three questions below:

1. Have you developed and do you have on file affirmative action programs pursuant to applicable federal regulations? (See 41 CFR Part 60-2.)
[ ] Yes [ ] No

2. Have you filed with the Joint Reporting Committee, the Director of the Office of Federal Contract Compliance Programs, or the Equal Employment Opportunity Commission all reports due under the applicable filing requirements?
[ ] Yes [ ] No

3. Have you participated in any previous contracts or subcontracts subject to the equal opportunity clause?
[ ] Yes [ ] No

If you checked "No" to question 1. or 2. above, please provide an explanation:

_____

_____

SECTION VII -- ACKNOWLEDGMENTS, CONTRACT INCORPORATION, COMPLIANCE, PENALTIES, DISCLOSURE

The Disclosing Party understands and agrees that:

A. The certifications, disclosures, and acknowledgments contained in this EDS will become part of any contract or other agreement between the Applicant and the City in connection with the Matter, whether procurement, City assistance, or other City action, and are material inducements to the City's execution of any contract or taking other action with respect to the Matter. The Disclosing Party understands that it must comply with all statutes, ordinances, and regulations on which this EDS is based.

B. The City's Governmental Ethics and Campaign Financing Ordinances, Chapters 2-156 and 2-164 of the Municipal Code, impose certain duties and obligations on persons or entities seeking City contracts, work, business, or transactions. The full text of these ordinances and a training program is available on line at www.cityofchicago.org/Ethics, and may also be obtained from the City's Board of Ethics, 740 N.

Sedgwick St., Suite 500, Chicago, IL 60610, (312) 744-9660. The Disclosing Party must comply fully with the applicable ordinances.

C. If the City determines that any information provided in this EDS is false, incomplete or inaccurate, any contract or other agreement in connection with which it is submitted may be rescinded or be void or voidable, and the City may pursue any remedies under the contract or agreement (if not rescinded or void), at law, or in equity, including terminating the Disclosing Party's participation in the Matter and/or declining to allow the Disclosing Party to participate in other transactions with the City. Remedies at law for a false statement of material fact may include incarceration and an award to the City of treble damages.

D. It is the City's policy to make this document available to the public on its Internet site and/or upon request. Some or all of the information provided on this EDS and any attachments to this EDS may be made available to the public on the Internet, in response to a Freedom of Information Act request, or otherwise. By completing and signing this EDS, the Disclosing Party waives and releases any possible rights or claims which it may have against the City in connection with the public release of information contained in this EDS and also authorizes the City to verify the accuracy of any information submitted in this EDS.

E. The information provided in this EDS must be kept current. In the event of changes, the Disclosing Party must supplement this EDS up to the time the City takes action on the Matter. If the Matter is a contract being handled by the City's Department of Procurement Services, the Disclosing Party must update this EDS as the contract requires. **NOTE:** With respect to Matters subject to Article I of Chapter 1-23 of the Municipal Code (imposing **PERMANENT INELIGIBILITY** for certain specified offenses), the information provided herein regarding eligibility must be kept current for a longer period, as required by Chapter 1-23 and Section 2-154-020 of the Municipal Code.

The Disclosing Party represents and warrants that:

F.1. The Disclosing Party is not delinquent in the payment of any tax administered by the Illinois Department of Revenue, nor are the Disclosing Party or its Affiliated Entities delinquent in paying any fine, fee, tax or other charge owed to the City. This includes, but is not limited to, all water charges, sewer charges, license fees, parking tickets, property taxes or sales taxes.

F.2 If the Disclosing Party is the Applicant, the Disclosing Party and its Affiliated Entities will not use, nor permit their subcontractors to use, any facility listed by the U.S. E.P.A. on the federal Excluded Parties List System ("EPLS") maintained by the U. S. General Services Administration.

F.3 If the Disclosing Party is the Applicant, the Disclosing Party will obtain from any contractors/subcontractors hired or to be hired in connection with the Matter certifications equal in form and substance to those in F.1. and F.2. above and will not, without the prior written consent of the City, use any such contractor/subcontractor that does not provide such certifications or that the Disclosing Party has reason to believe has not provided or cannot provide truthful certifications.

NOTE: If the Disclosing Party cannot certify as to any of the items in F.1., F.2. or F.3. above, an explanatory statement must be attached to this EDS.

CERTIFICATION

Under penalty of perjury, the person signing below: (1) warrants that he/she is authorized to execute this EDS and Appendix A (if applicable) on behalf of the Disclosing Party, and (2) warrants that all certifications and statements contained in this EDS and Appendix A (if applicable) are true, accurate and complete as of the date furnished to the City.

PPF AMLI - Co-Investment, LLC
(Print or type name of Disclosing Party)

By: Please See Attached Signature Page
(Sign here)

(Print or type name of person signing)

(Print or type title of person signing)

Signed and sworn to before me on (date) _____,
at _____ County, _____ (state).

_____ Notary Public.

Commission expires:_____.

PPF AMLI Co-investment, LLC, a Delaware limited liability company

By: AMLI Residential Properties, L.P., a Delaware limited partnership, its member

By: AMLI Residential Partners LLC, a Delaware limited liability company, its general partner

By: _____

Name: Stephen C. Ross

Title: Authorized Person

Signed and sworn to before me on (date) April 15, 2014, at Cook County, Illinois (State)

_____ Notary Public.

Commission expires: 3/16/17

OFFICIAL SEAL
SARAH L PARK
NOTARY PUBLIC - STATE OF ILLINOIS
MY COMMISSION EXPIRES 03/16/17

CITY OF CHICAGO
ECONOMIC DISCLOSURE STATEMENT AND AFFIDAVIT
APPENDIX A

FAMILIAL RELATIONSHIPS WITH ELECTED CITY OFFICIALS AND DEPARTMENT HEADS

This Appendix is to be completed only by (a) the Applicant, and (b) any legal entity which has a direct ownership interest in the Applicant exceeding 7.5 percent. It is not to be completed by any legal entity which has only an indirect ownership interest in the Applicant.

Under Municipal Code Section 2-154-015, the Disclosing Party must disclose whether such Disclosing Party or any "Applicable Party" or any Spouse or Domestic Partner thereof currently has a "familial relationship" with any elected city official or department head. A "familial relationship" exists if, as of the date this EDS is signed, the Disclosing Party or any "Applicable Party" or any Spouse or Domestic Partner thereof is related to the mayor, any alderman, the city clerk, the city treasurer or any city department head as spouse or domestic partner or as any of the following, whether by blood or adoption: parent, child, brother or sister, aunt or uncle, niece or nephew, grandparent, grandchild, father-in-law, mother-in-law, son-in-law, daughter-in-law, stepfather or stepmother, stepson or stepdaughter, stepbrother or stepsister or half-brother or half-sister.

"Applicable Party" means (1) all executive officers of the Disclosing Party listed in Section II.B.1.a., if the Disclosing Party is a corporation; all partners of the Disclosing Party, if the Disclosing Party is a general partnership; all general partners and limited partners of the Disclosing Party, if the Disclosing Party is a limited partnership; all managers, managing members and members of the Disclosing Party, if the Disclosing Party is a limited liability company; (2) all principal officers of the Disclosing Party; and (3) any person having more than a 7.5 percent ownership interest in the Disclosing Party. "Principal officers" means the president, chief operating officer, executive director, chief financial officer, treasurer or secretary of a legal entity or any person exercising similar authority.

Does the Disclosing Party or any "Applicable Party" or any Spouse or Domestic Partner thereof currently have a "familial relationship" with an elected city official or department head?

[ ] Yes [X] No

If yes, please identify below (1) the name and title of such person, (2) the name of the legal entity to which such person is connected; (3) the name and title of the elected city official or department head to whom such person has a familial relationship, and (4) the precise nature of such familial relationship.

_____

_____

_____

CITY OF CHICAGO
ECONOMIC DISCLOSURE STATEMENT
AND AFFIDAVIT

SECTION I -- GENERAL INFORMATION

A. Legal name of the Disclosing Party submitting this EDS. Include d/b/a/ if applicable:

PPF AMLI Devco, LLC

Check ONE of the following three boxes:

Indicate whether the Disclosing Party submitting this EDS is:

1. [ ] the Applicant
   OR
2. [X] a legal entity holding a direct or indirect interest in the Applicant. State the legal name of the Applicant in which the Disclosing Party holds an interest: 800-888 S. Clark Associates, Inc.
   OR
3. [ ] a legal entity with a right of control (see Section II.B.1.) State the legal name of the entity in which the Disclosing Party holds a right of control: _____

B. Business address of the Disclosing Party: 200 W. Monroe Street, Suite 2200
Chicago, IL 60606

C. Telephone: (312) 283-4700 Fax: (312) 283-4723 Email: spark@amli.com

D. Name of contact person: John J. George, 180 N. Stetson Avenue, Suite 3700, Chicago, IL 60601
(312) 565-8439; Fax: (312) 565-8300; jgeorge@srcattorneys.com

E. Federal Employer Identification No. (if you have one): _____

F. Brief description of contract, transaction or other undertaking (referred to below as the "Matter") to which this EDS pertains. (Include project number and location of property, if applicable):
Application for dedication and/or subdivision for the property located at the southwest corner of Clark and Polk (800-888 S. Clark Street)

G. Which City agency or department is requesting this EDS? CDOT

If the Matter is a contract being handled by the City's Department of Procurement Services, please complete the following:

Specification # not applicable and Contract # not applicable

SECTION II -- DISCLOSURE OF OWNERSHIP INTERESTS

A. NATURE OF THE DISCLOSING PARTY

1. Indicate the nature of the Disclosing Party:

[ ] Person
[ ] Publicly registered business corporation
[ ] Privately held business corporation
[ ] Sole proprietorship
[ ] General partnership
[ ] Limited partnership
[ ] Trust
[X] Limited liability company
[ ] Limited liability partnership
[ ] Joint venture
[ ] Not-for-profit corporation
(Is the not-for-profit corporation also a 501(c)(3))?
[ ] Yes [ ] No
[ ] Other (please specify)

2. For legal entities, the state (or foreign country) of incorporation or organization, if applicable:

Delaware

3. For legal entities not organized in the State of Illinois: Has the organization registered to do business in the State of Illinois as a foreign entity?

[ ] Yes [X] No [ ] N/A

B. IF THE DISCLOSING PARTY IS A LEGAL ENTITY:

1. List below the full names and titles of all executive officers and all directors of the entity. **NOTE:** For not-for-profit corporations, also list below all members, if any, which are legal entities. If there are no such members, write "no members." For trusts, estates or other similar entities, list below the legal titleholder(s).

If the entity is a general partnership, limited partnership, limited liability company, limited liability partnership or joint venture, list below the name and title of each general partner, managing member, manager or any other person or entity that controls the day-to-day management of the Disclosing Party. **NOTE:** Each legal entity listed below must submit an EDS on its own behalf.

Name	Title
PPF AMLI Co-Investment, LLC	Manager 95%

2. Please provide the following information concerning each person or entity having a direct or indirect beneficial interest (including ownership) in excess of 7.5% of the Disclosing Party. Examples of such an interest include shares in a corporation, partnership interest in a partnership or joint venture,

interest of a member or manager in a limited liability company, or interest of a beneficiary of a trust, estate or other similar entity. If none, state "None." **NOTE:** Pursuant to Section 2-154-030 of the Municipal Code of Chicago ("Municipal Code"), the City may require any such additional information from any applicant which is reasonably intended to achieve full disclosure.

Name	Business Address	Percentage Interest in the Disclosing Party
PPF AMLI Co-Investment, LLC	200 W. Monroe St., Suite 2200 Chicago, IL 60606	95%
MTMD, LLC	200 W. Monroe St., Suite 2200 Chicago, IL 60606	5%

SECTION III -- BUSINESS RELATIONSHIPS WITH CITY ELECTED OFFICIALS

Has the Disclosing Party had a "business relationship," as defined in Chapter 2-156 of the Municipal Code, with any City elected official in the 12 months before the date this EDS is signed?

[ ] Yes [X] No

If yes, please identify below the name(s) of such City elected official(s) and describe such relationship(s):

SECTION IV -- DISCLOSURE OF SUBCONTRACTORS AND OTHER RETAINED PARTIES

The Disclosing Party must disclose the name and business address of each subcontractor, attorney, lobbyist, accountant, consultant and any other person or entity whom the Disclosing Party has retained or expects to retain in connection with the Matter, as well as the nature of the relationship, and the total amount of the fees paid or estimated to be paid. The Disclosing Party is not required to disclose employees who are paid solely through the Disclosing Party's regular payroll.

"Lobbyist" means any person or entity who undertakes to influence any legislative or administrative action on behalf of any person or entity other than: (1) a not-for-profit entity, on an unpaid basis, or (2) himself. "Lobbyist" also means any person or entity any part of whose duties as an employee of another includes undertaking to influence any legislative or administrative action.

If the Disclosing Party is uncertain whether a disclosure is required under this Section, the Disclosing Party must either ask the City whether disclosure is required or make the disclosure.

Name (indicate whether retained or anticipated to be retained)	Business Address	Relationship to Disclosing Party (subcontractor, attorney, lobbyist, etc.)	Fees (indicate whether paid or estimated.) **NOTE:** "hourly rate" or "t.b.d." is not an acceptable response.

(Add sheets if necessary)

[X] Check here if the Disclosing Party has not retained, nor expects to retain, any such persons or entities.

SECTION V -- CERTIFICATIONS

A. COURT-ORDERED CHILD SUPPORT COMPLIANCE

Under Municipal Code Section 2-92-415, substantial owners of business entities that contract with the City must remain in compliance with their child support obligations throughout the contract's term.

Has any person who directly or indirectly owns 10% or more of the Disclosing Party been declared in arrearage on any child support obligations by any Illinois court of competent jurisdiction?

[ ] Yes [ ] No [X] No person directly or indirectly owns 10% or more of the Disclosing Party.

If "Yes," has the person entered into a court-approved agreement for payment of all support owed and is the person in compliance with that agreement?

[ ] Yes [ ] No

B. FURTHER CERTIFICATIONS

1. Pursuant to Municipal Code Chapter 1-23, Article I ("Article I")(which the Applicant should consult for defined terms (e.g., "doing business") and legal requirements), if the Disclosing Party submitting this EDS is the Applicant and is doing business with the City, then the Disclosing Party certifies as follows: (i) neither the Applicant nor any controlling person is currently indicted or charged with, or has admitted guilt of, or has ever been convicted of, or placed under supervision for, any criminal offense involving actual, attempted, or conspiracy to commit bribery, theft, fraud, forgery, perjury, dishonesty or deceit against an officer or employee of the City or any sister agency; and (ii) the Applicant understands and acknowledges that compliance with Article I is a continuing requirement for doing business with the City. NOTE: If Article I applies to the Applicant, the permanent compliance timeframe in Article I supersedes some five-year compliance timeframes in certifications 2 and 3 below.

2. The Disclosing Party and, if the Disclosing Party is a legal entity, all of those persons or entities identified in Section II.B.1. of this EDS:

a. are not presently debarred, suspended, proposed for debarment, declared ineligible or voluntarily excluded from any transactions by any federal, state or local unit of government;

b. have not, within a five-year period preceding the date of this EDS, been convicted of a criminal offense, adjudged guilty, or had a civil judgment rendered against them in connection with: obtaining, attempting to obtain, or performing a public (federal, state or local) transaction or contract under a public transaction; a violation of federal or state antitrust statutes; fraud; embezzlement; theft; forgery; bribery; falsification or destruction of records; making false statements; or receiving stolen property;

c. are not presently indicted for, or criminally or civilly charged by, a governmental entity (federal, state or local) with committing any of the offenses set forth in clause B.2.b. of this Section V;

d. have not, within a five-year period preceding the date of this EDS, had one or more public transactions (federal, state or local) terminated for cause or default; and

e. have not, within a five-year period preceding the date of this EDS, been convicted, adjudged guilty, or found liable in a civil proceeding, or in any criminal or civil action, including actions concerning environmental violations, instituted by the City or by the federal government, any state, or any other unit of local government.

3. The certifications in subparts 3, 4 and 5 concern:

• the Disclosing Party;
• any "Contractor" (meaning any contractor or subcontractor used by the Disclosing Party in connection with the Matter, including but not limited to all persons or legal entities disclosed under Section IV, "Disclosure of Subcontractors and Other Retained Parties");
• any "Affiliated Entity" (meaning a person or entity that, directly or indirectly: controls the Disclosing Party, is controlled by the Disclosing Party, or is, with the Disclosing Party, under common control of another person or entity. Indicia of control include, without limitation: interlocking management or ownership; identity of interests among family members, shared facilities and equipment; common use of employees; or organization of a business entity following the ineligibility of a business entity to do business with federal or state or local government, including the City, using substantially the same management, ownership, or principals as the ineligible entity); with respect to Contractors, the term Affiliated Entity means a person or entity that directly or indirectly controls the Contractor, is controlled by it, or, with the Contractor, is under common control of another person or entity;
• any responsible official of the Disclosing Party, any Contractor or any Affiliated Entity or any other official, agent or employee of the Disclosing Party, any Contractor or any Affiliated Entity, acting pursuant to the direction or authorization of a responsible official of the Disclosing Party, any Contractor or any Affiliated Entity (collectively "Agents").

Neither the Disclosing Party, nor any Contractor, nor any Affiliated Entity of either the Disclosing Party or any Contractor nor any Agents have, during the five years before the date this EDS is signed, or, with respect to a Contractor, an Affiliated Entity, or an Affiliated Entity of a Contractor during the five years before the date of such Contractor's or Affiliated Entity's contract or engagement in connection with the Matter:

a. bribed or attempted to bribe, or been convicted or adjudged guilty of bribery or attempting to bribe, a public officer or employee of the City, the State of Illinois, or any agency of the federal government or of any state or local government in the United States of America, in that officer's or employee's official capacity;

b. agreed or colluded with other bidders or prospective bidders, or been a party to any such agreement, or been convicted or adjudged guilty of agreement or collusion among bidders or prospective bidders, in restraint of freedom of competition by agreement to bid a fixed price or otherwise; or

c. made an admission of such conduct described in a. or b. above that is a matter of record, but have not been prosecuted for such conduct; or

d. violated the provisions of Municipal Code Section 2-92-610 (Living Wage Ordinance).

4. Neither the Disclosing Party, Affiliated Entity or Contractor, or any of their employees, officials, agents or partners, is barred from contracting with any unit of state or local government as a result of engaging in or being convicted of (1) bid-rigging in violation of 720 ILCS 5/33E-3; (2) bid-rotating in violation of 720 ILCS 5/33E-4; or (3) any similar offense of any state or of the United States of America that contains the same elements as the offense of bid-rigging or bid-rotating.

5. Neither the Disclosing Party nor any Affiliated Entity is listed on any of the following lists maintained by the Office of Foreign Assets Control of the U.S. Department of the Treasury or the Bureau of Industry and Security of the U.S. Department of Commerce or their successors: the Specially Designated Nationals List, the Denied Persons List, the Unverified List, the Entity List and the Debarred List.

6. The Disclosing Party understands and shall comply with the applicable requirements of Chapters 2-55 (Legislative Inspector General), 2-56 (Inspector General) and 2-156 (Governmental Ethics) of the Municipal Code.

7. If the Disclosing Party is unable to certify to any of the above statements in this Part B (Further Certifications), the Disclosing Party must explain below:

N/A

If the letters "NA," the word "None," or no response appears on the lines above, it will be conclusively presumed that the Disclosing Party certified to the above statements.

8. To the best of the Disclosing Party's knowledge after reasonable inquiry, the following is a complete list of all current employees of the Disclosing Party who were, at any time during the 12-month period preceding the execution date of this EDS, an employee, or elected or appointed official, of the City of Chicago (if none, indicate with "N/A" or "none").

N/A

9. To the best of the Disclosing Party's knowledge after reasonable inquiry, the following is a complete list of all gifts that the Disclosing Party has given or caused to be given, at any time during the 12-month period preceding the execution date of this EDS, to an employee, or elected or appointed official, of the City of Chicago. For purposes of this statement, a "gift" does not include: (i) anything made generally available to City employees or to the general public, or (ii) food or drink provided in the course of official City business and having a retail value of less than $20 per recipient (if none, indicate with "N/A" or "none"). As to any gift listed below, please also list the name of the City recipient.

N/A

C. CERTIFICATION OF STATUS AS FINANCIAL INSTITUTION

1. The Disclosing Party certifies that the Disclosing Party (check one)

[ ] is [X] is not

a "financial institution" as defined in Section 2-32-455(b) of the Municipal Code.

2. If the Disclosing Party IS a financial institution, then the Disclosing Party pledges:

"We are not and will not become a predatory lender as defined in Chapter 2-32 of the Municipal Code. We further pledge that none of our affiliates is, and none of them will become, a predatory lender as defined in Chapter 2-32 of the Municipal Code. We understand that becoming a predatory lender or becoming an affiliate of a predatory lender may result in the loss of the privilege of doing business with the City."

If the Disclosing Party is unable to make this pledge because it or any of its affiliates (as defined in Section 2-32-455(b) of the Municipal Code) is a predatory lender within the meaning of Chapter 2-32 of the Municipal Code, explain here (attach additional pages if necessary):

If the letters "NA," the word "None," or no response appears on the lines above, it will be conclusively presumed that the Disclosing Party certified to the above statements.

D. CERTIFICATION REGARDING INTEREST IN CITY BUSINESS

Any words or terms that are defined in Chapter 2-156 of the Municipal Code have the same meanings when used in this Part D.

1. In accordance with Section 2-156-110 of the Municipal Code: Does any official or employee of the City have a financial interest in his or her own name or in the name of any other person or entity in the Matter?

[ ] Yes [X] No

NOTE: If you checked "Yes" to Item D.1., proceed to Items D.2. and D.3. If you checked "No" to Item D.1., proceed to Part E.

2. Unless sold pursuant to a process of competitive bidding, or otherwise permitted, no City elected official or employee shall have a financial interest in his or her own name or in the name of any other person or entity in the purchase of any property that (i) belongs to the City, or (ii) is sold for taxes or assessments, or (iii) is sold by virtue of legal process at the suit of the City (collectively, "City Property Sale"). Compensation for property taken pursuant to the City's eminent domain power does not constitute a financial interest within the meaning of this Part D.

Does the Matter involve a City Property Sale?

[ ] Yes [ ] No

3. If you checked "Yes" to Item D.1., provide the names and business addresses of the City officials or employees having such interest and identify the nature of such interest:

Name	Business Address	Nature of Interest

4. The Disclosing Party further certifies that no prohibited financial interest in the Matter will be acquired by any City official or employee.

E. CERTIFICATION REGARDING SLAVERY ERA BUSINESS

Please check either 1. or 2. below. If the Disclosing Party checks 2., the Disclosing Party must disclose below or in an attachment to this EDS all information required by paragraph 2. Failure to

comply with these disclosure requirements may make any contract entered into with the City in connection with the Matter voidable by the City.

_X_1. The Disclosing Party verifies that the Disclosing Party has searched any and all records of the Disclosing Party and any and all predecessor entities regarding records of investments or profits from slavery or slaveholder insurance policies during the slavery era (including insurance policies issued to slaveholders that provided coverage for damage to or injury or death of their slaves), and the Disclosing Party has found no such records.

____2. The Disclosing Party verifies that, as a result of conducting the search in step 1 above, the Disclosing Party has found records of investments or profits from slavery or slaveholder insurance policies. The Disclosing Party verifies that the following constitutes full disclosure of all such records, including the names of any and all slaves or slaveholders described in those records:

SECTION VI -- CERTIFICATIONS FOR FEDERALLY FUNDED MATTERS

NOTE: If the Matter is federally funded, complete this Section VI. **If the Matter is not federally funded,** proceed to Section VII. For purposes of this Section VI, tax credits allocated by the City and proceeds of debt obligations of the City are not federal funding.

A. CERTIFICATION REGARDING LOBBYING

1. List below the names of all persons or entities registered under the federal Lobbying Disclosure Act of 1995 who have made lobbying contacts on behalf of the Disclosing Party with respect to the Matter: (Add sheets if necessary):

(If no explanation appears or begins on the lines above, or if the letters "NA" or if the word "None" appear, it will be conclusively presumed that the Disclosing Party means that NO persons or entities registered under the Lobbying Disclosure Act of 1995 have made lobbying contacts on behalf of the Disclosing Party with respect to the Matter.)

2. The Disclosing Party has not spent and will not expend any federally appropriated funds to pay any person or entity listed in Paragraph A.1. above for his or her lobbying activities or to pay any person or entity to influence or attempt to influence an officer or employee of any agency, as defined by applicable federal law, a member of Congress, an officer or employee of Congress, or an employee of a member of Congress, in connection with the award of any federally funded contract, making any federally funded grant or loan, entering into any cooperative agreement, or to extend, continue, renew, amend, or modify any federally funded contract, grant, loan, or cooperative agreement.

3. The Disclosing Party will submit an updated certification at the end of each calendar quarter in which there occurs any event that materially affects the accuracy of the statements and information set forth in paragraphs A.1. and A.2. above.

4. The Disclosing Party certifies that either: (i) it is not an organization described in section 501(c)(4) of the Internal Revenue Code of 1986; or (ii) it is an organization described in section 501(c)(4) of the Internal Revenue Code of 1986 but has not engaged and will not engage in "Lobbying Activities".

5. If the Disclosing Party is the Applicant, the Disclosing Party must obtain certifications equal in form and substance to paragraphs A.1. through A.4. above from all subcontractors before it awards any subcontract and the Disclosing Party must maintain all such subcontractors' certifications for the duration of the Matter and must make such certifications promptly available to the City upon request.

B. CERTIFICATION REGARDING EQUAL EMPLOYMENT OPPORTUNITY

If the Matter is federally funded, federal regulations require the Applicant and all proposed subcontractors to submit the following information with their bids or in writing at the outset of negotiations.

Is the Disclosing Party the Applicant?

[ ] Yes [ ] No

If "Yes," answer the three questions below:

1. Have you developed and do you have on file affirmative action programs pursuant to applicable federal regulations? (See 41 CFR Part 60-2.)
[ ] Yes [ ] No

2. Have you filed with the Joint Reporting Committee, the Director of the Office of Federal Contract Compliance Programs, or the Equal Employment Opportunity Commission all reports due under the applicable filing requirements?
[ ] Yes [ ] No

3. Have you participated in any previous contracts or subcontracts subject to the equal opportunity clause?
[ ] Yes [ ] No

If you checked "No" to question 1. or 2. above, please provide an explanation:

_____

_____

SECTION VII -- ACKNOWLEDGMENTS, CONTRACT INCORPORATION, COMPLIANCE, PENALTIES, DISCLOSURE

The Disclosing Party understands and agrees that:

A. The certifications, disclosures, and acknowledgments contained in this EDS will become part of any contract or other agreement between the Applicant and the City in connection with the Matter, whether procurement, City assistance, or other City action, and are material inducements to the City's execution of any contract or taking other action with respect to the Matter. The Disclosing Party understands that it must comply with all statutes, ordinances, and regulations on which this EDS is based.

B. The City's Governmental Ethics and Campaign Financing Ordinances, Chapters 2-156 and 2-164 of the Municipal Code, impose certain duties and obligations on persons or entities seeking City contracts, work, business, or transactions. The full text of these ordinances and a training program is available on line at www.cityofchicago.org/Ethics, and may also be obtained from the City's Board of Ethics, 740 N.

Sedgwick St., Suite 500, Chicago, IL 60610, (312) 744-9660. The Disclosing Party must comply fully with the applicable ordinances.

C. If the City determines that any information provided in this EDS is false, incomplete or inaccurate, any contract or other agreement in connection with which it is submitted may be rescinded or be void or voidable, and the City may pursue any remedies under the contract or agreement (if not rescinded or void), at law, or in equity, including terminating the Disclosing Party's participation in the Matter and/or declining to allow the Disclosing Party to participate in other transactions with the City. Remedies at law for a false statement of material fact may include incarceration and an award to the City of treble damages.

D. It is the City's policy to make this document available to the public on its Internet site and/or upon request. Some or all of the information provided on this EDS and any attachments to this EDS may be made available to the public on the Internet, in response to a Freedom of Information Act request, or otherwise. By completing and signing this EDS, the Disclosing Party waives and releases any possible rights or claims which it may have against the City in connection with the public release of information contained in this EDS and also authorizes the City to verify the accuracy of any information submitted in this EDS.

E. The information provided in this EDS must be kept current. In the event of changes, the Disclosing Party must supplement this EDS up to the time the City takes action on the Matter. If the Matter is a contract being handled by the City's Department of Procurement Services, the Disclosing Party must update this EDS as the contract requires. **NOTE:** With respect to Matters subject to Article I of Chapter 1-23 of the Municipal Code (imposing **PERMANENT INELIGIBILITY** for certain specified offenses), the information provided herein regarding eligibility must be kept current for a longer period, as required by Chapter 1-23 and Section 2-154-020 of the Municipal Code.

The Disclosing Party represents and warrants that:

F.1. The Disclosing Party is not delinquent in the payment of any tax administered by the Illinois Department of Revenue, nor are the Disclosing Party or its Affiliated Entities delinquent in paying any fine, fee, tax or other charge owed to the City. This includes, but is not limited to, all water charges, sewer charges, license fees, parking tickets, property taxes or sales taxes.

F.2 If the Disclosing Party is the Applicant, the Disclosing Party and its Affiliated Entities will not use, nor permit their subcontractors to use, any facility listed by the U.S. E.P.A. on the federal Excluded Parties List System ("EPLS") maintained by the U. S. General Services Administration.

F.3 If the Disclosing Party is the Applicant, the Disclosing Party will obtain from any contractors/subcontractors hired or to be hired in connection with the Matter certifications equal in form and substance to those in F.1. and F.2. above and will not, without the prior written consent of the City, use any such contractor/subcontractor that does not provide such certifications or that the Disclosing Party has reason to believe has not provided or cannot provide truthful certifications.

NOTE: If the Disclosing Party cannot certify as to any of the items in F.1., F.2. or F.3. above, an explanatory statement must be attached to this EDS.

CERTIFICATION

Under penalty of perjury, the person signing below: (1) warrants that he/she is authorized to execute this EDS and Appendix A (if applicable) on behalf of the Disclosing Party, and (2) warrants that all certifications and statements contained in this EDS and Appendix A (if applicable) are true, accurate and complete as of the date furnished to the City.

PPF AMLI Devco, LLC
(Print or type name of Disclosing Party)

By: Please See Attached Signature Page
(Sign here)

(Print or type name of person signing)

(Print or type title of person signing)

Signed and sworn to before me on (date) _____,
at _____ County, _____ (state).

_____ Notary Public.

Commission expires:_____.

PPF AMLI Devco, LLC, a Delaware limited liability company

By: PPF AMLI Co-investment, LLC, a Delaware limited liability company, its member

By: AMLI Residential Properties, L.P., a Delaware limited liability company, its member

By: AMLI Residential Partners LLC, a Delaware limited liability company, its general partner

By: _____

Name: Stephen C. Ross

Title: Authorized Person

Signed and sworn to before me on (date) April 15, 2014, at Cook County, Illinois (State)

_____ Notary Public.

Commission expires: 3/16/17

OFFICIAL SEAL
SARAH L PARK
NOTARY PUBLIC - STATE OF ILLINOIS
MY COMMISSION EXPIRES:03/16/17

CITY OF CHICAGO
ECONOMIC DISCLOSURE STATEMENT AND AFFIDAVIT
APPENDIX A

FAMILIAL RELATIONSHIPS WITH ELECTED CITY OFFICIALS AND DEPARTMENT HEADS

This Appendix is to be completed only by (a) the Applicant, and (b) any legal entity which has a direct ownership interest in the Applicant exceeding 7.5 percent. It is not to be completed by any legal entity which has only an indirect ownership interest in the Applicant.

Under Municipal Code Section 2-154-015, the Disclosing Party must disclose whether such Disclosing Party or any "Applicable Party" or any Spouse or Domestic Partner thereof currently has a "familial relationship" with any elected city official or department head. A "familial relationship" exists if, as of the date this EDS is signed, the Disclosing Party or any "Applicable Party" or any Spouse or Domestic Partner thereof is related to the mayor, any alderman, the city clerk, the city treasurer or any city department head as spouse or domestic partner or as any of the following, whether by blood or adoption: parent, child, brother or sister, aunt or uncle, niece or nephew, grandparent, grandchild, father-in-law, mother-in-law, son-in-law, daughter-in-law, stepfather or stepmother, stepson or stepdaughter, stepbrother or stepsister or half-brother or half-sister.

"Applicable Party" means (1) all executive officers of the Disclosing Party listed in Section II.B.1.a., if the Disclosing Party is a corporation; all partners of the Disclosing Party, if the Disclosing Party is a general partnership; all general partners and limited partners of the Disclosing Party, if the Disclosing Party is a limited partnership; all managers, managing members and members of the Disclosing Party, if the Disclosing Party is a limited liability company; (2) all principal officers of the Disclosing Party; and (3) any person having more than a 7.5 percent ownership interest in the Disclosing Party. "Principal officers" means the president, chief operating officer, executive director, chief financial officer, treasurer or secretary of a legal entity or any person exercising similar authority.

Does the Disclosing Party or any "Applicable Party" or any Spouse or Domestic Partner thereof currently have a "familial relationship" with an elected city official or department head?

[ ] Yes [X] No

If yes, please identify below (1) the name and title of such person, (2) the name of the legal entity to which such person is connected; (3) the name and title of the elected city official or department head to whom such person has a familial relationship, and (4) the precise nature of such familial relationship.

_____

_____

_____

CITY OF CHICAGO
ECONOMIC DISCLOSURE STATEMENT
AND AFFIDAVIT

SECTION I -- GENERAL INFORMATION

A. Legal name of the Disclosing Party submitting this EDS. Include d/b/a/ if applicable:

MTMD LLC

Check ONE of the following three boxes:

Indicate whether the Disclosing Party submitting this EDS is:

1. [ ] the Applicant
   OR
2. [X] a legal entity holding a direct or indirect interest in the Applicant. State the legal name of the Applicant in which the Disclosing Party holds an interest: PPF AMLI 800-888 S. Clark Associates, LLC
   OR
3. [ ] a legal entity with a right of control (see Section II.B.1.) State the legal name of the entity in which the Disclosing Party holds a right of control: _____

B. Business address of the Disclosing Party: 200 W. Monroe Street, Suite 2200
Chicago, IL 60606

C. Telephone: See D Below Fax: _____ Email: _____

D. Name of contact person: John J. George, 180 N. Stetson Avenue, Suite 3700, Chicago, IL 60601
(312) 565-8439; Fax: (312) 565-8300; jgeorge@srcattorneys.com

E. Federal Employer Identification No. (if you have one): _____

F. Brief description of contract, transaction or other undertaking (referred to below as the "Matter") to which this EDS pertains. (Include project number and location of property, if applicable):

Application for dedication and/or subdivision for the property located at the southwest corner of Clark and Polk (800-888 S. Clark Street)

G. Which City agency or department is requesting this EDS? CDOT

If the Matter is a contract being handled by the City's Department of Procurement Services, please complete the following:

Specification # not applicable and Contract # not applicable

SECTION II -- DISCLOSURE OF OWNERSHIP INTERESTS

A. NATURE OF THE DISCLOSING PARTY

1. Indicate the nature of the Disclosing Party:

[ ] Person
[ ] Publicly registered business corporation
[ ] Privately held business corporation
[ ] Sole proprietorship
[ ] General partnership
[ ] Limited partnership
[ ] Trust
[X] Limited liability company
[ ] Limited liability partnership
[ ] Joint venture
[ ] Not-for-profit corporation
(Is the not-for-profit corporation also a 501(c)(3))?
[ ] Yes [ ] No
[ ] Other (please specify)

2. For legal entities, the state (or foreign country) of incorporation or organization, if applicable:

Delaware

3. For legal entities not organized in the State of Illinois: Has the organization registered to do business in the State of Illinois as a foreign entity?

[ ] Yes [X] No [ ] N/A

B. IF THE DISCLOSING PARTY IS A LEGAL ENTITY:

1. List below the full names and titles of all executive officers and all directors of the entity. **NOTE:** For not-for-profit corporations, also list below all members, if any, which are legal entities. If there are no such members, write "no members." For trusts, estates or other similar entities, list below the legal titleholder(s).

If the entity is a general partnership, limited partnership, limited liability company, limited liability partnership or joint venture, list below the name and title of each general partner, managing member, manager or any other person or entity that controls the day-to-day management of the Disclosing Party. **NOTE:** Each legal entity listed below must submit an EDS on its own behalf.

Name	Title
Gregory T. Mutz	Chairman
Philip N. Tague	President
Allan J. Sweet	Executive Vice President
Charlotte A. Sparrow	Senior Vice President and Secretary

2. Please provide the following information concerning each person or entity having a direct or indirect beneficial interest (including ownership) in excess of 7.5% of the Disclosing Party. Examples of such an interest include shares in a corporation, partnership interest in a partnership or joint venture,

interest of a member or manager in a limited liability company, or interest of a beneficiary of a trust, estate or other similar entity. If none, state "None." **NOTE:** Pursuant to Section 2-154-030 of the Municipal Code of Chicago ("Municipal Code"), the City may require any such additional information from any applicant which is reasonably intended to achieve full disclosure.

Name	Business Address	Percentage Interest in the Disclosing Party
Gregory T. Mutz	200 W. Monroe St., Suite 2200 Chicago, IL 60606	23.9%
Mutz Family Investments, LLC	200 W. Monroe St., Suite 2200 Chicago, IL 60606	13.1%
Phillip N. Tague	1945 Vaughan Road Kennesaw, GA 30144	16.4%
The ownership interest of each remaining owner does not exceed 7.5%		

SECTION III -- BUSINESS RELATIONSHIPS WITH CITY ELECTED OFFICIALS

Has the Disclosing Party had a "business relationship," as defined in Chapter 2-156 of the Municipal Code, with any City elected official in the 12 months before the date this EDS is signed?

[ ] Yes [X] No

If yes, please identify below the name(s) of such City elected official(s) and describe such relationship(s):

SECTION IV -- DISCLOSURE OF SUBCONTRACTORS AND OTHER RETAINED PARTIES

The Disclosing Party must disclose the name and business address of each subcontractor, attorney, lobbyist, accountant, consultant and any other person or entity whom the Disclosing Party has retained or expects to retain in connection with the Matter, as well as the nature of the relationship, and the total amount of the fees paid or estimated to be paid. The Disclosing Party is not required to disclose employees who are paid solely through the Disclosing Party's regular payroll.

"Lobbyist" means any person or entity who undertakes to influence any legislative or administrative action on behalf of any person or entity other than: (1) a not-for-profit entity, on an unpaid basis, or (2) himself. "Lobbyist" also means any person or entity any part of whose duties as an employee of another includes undertaking to influence any legislative or administrative action.

If the Disclosing Party is uncertain whether a disclosure is required under this Section, the Disclosing Party must either ask the City whether disclosure is required or make the disclosure.

Name (indicate whether retained or anticipated to be retained)	Business Address	Relationship to Disclosing Party (subcontractor, attorney, lobbyist, etc.)	Fees (indicate whether paid or estimated.) **NOTE:** "hourly rate" or "t.b.d." is not an acceptable response.

(Add sheets if necessary)

[X] Check here if the Disclosing Party has not retained, nor expects to retain, any such persons or entities.

SECTION V -- CERTIFICATIONS

A. COURT-ORDERED CHILD SUPPORT COMPLIANCE

Under Municipal Code Section 2-92-415, substantial owners of business entities that contract with the City must remain in compliance with their child support obligations throughout the contract's term.

Has any person who directly or indirectly owns 10% or more of the Disclosing Party been declared in arrearage on any child support obligations by any Illinois court of competent jurisdiction?

[ ] Yes [X] No [ ] No person directly or indirectly owns 10% or more of the Disclosing Party.

If "Yes," has the person entered into a court-approved agreement for payment of all support owed and is the person in compliance with that agreement?

[ ] Yes [ ] No

B. FURTHER CERTIFICATIONS

1. Pursuant to Municipal Code Chapter 1-23, Article I ("Article I")(which the Applicant should consult for defined terms (e.g., "doing business") and legal requirements), if the Disclosing Party submitting this EDS is the Applicant and is doing business with the City, then the Disclosing Party certifies as follows: (i) neither the Applicant nor any controlling person is currently indicted or charged with, or has admitted guilt of, or has ever been convicted of, or placed under supervision for, any criminal offense involving actual, attempted, or conspiracy to commit bribery, theft, fraud, forgery, perjury, dishonesty or deceit against an officer or employee of the City or any sister agency; and (ii) the Applicant understands and acknowledges that compliance with Article I is a continuing requirement for doing business with the City. NOTE: If Article I applies to the Applicant, the permanent compliance timeframe in Article I supersedes some five-year compliance timeframes in certifications 2 and 3 below.

2. The Disclosing Party and, if the Disclosing Party is a legal entity, all of those persons or entities identified in Section II.B.1. of this EDS:

a. are not presently debarred, suspended, proposed for debarment, declared ineligible or voluntarily excluded from any transactions by any federal, state or local unit of government;

b. have not, within a five-year period preceding the date of this EDS, been convicted of a criminal offense, adjudged guilty, or had a civil judgment rendered against them in connection with: obtaining, attempting to obtain, or performing a public (federal, state or local) transaction or contract under a public transaction; a violation of federal or state antitrust statutes; fraud; embezzlement; theft; forgery; bribery; falsification or destruction of records; making false statements; or receiving stolen property;

c. are not presently indicted for, or criminally or civilly charged by, a governmental entity (federal, state or local) with committing any of the offenses set forth in clause B.2.b. of this Section V;

d. have not, within a five-year period preceding the date of this EDS, had one or more public transactions (federal, state or local) terminated for cause or default; and

e. have not, within a five-year period preceding the date of this EDS, been convicted, adjudged guilty, or found liable in a civil proceeding, or in any criminal or civil action, including actions concerning environmental violations, instituted by the City or by the federal government, any state, or any other unit of local government.

3. The certifications in subparts 3, 4 and 5 concern:

• the Disclosing Party;
• any "Contractor" (meaning any contractor or subcontractor used by the Disclosing Party in connection with the Matter, including but not limited to all persons or legal entities disclosed under Section IV, "Disclosure of Subcontractors and Other Retained Parties");
• any "Affiliated Entity" (meaning a person or entity that, directly or indirectly: controls the Disclosing Party, is controlled by the Disclosing Party, or is, with the Disclosing Party, under common control of another person or entity. Indicia of control include, without limitation: interlocking management or ownership; identity of interests among family members, shared facilities and equipment; common use of employees; or organization of a business entity following the ineligibility of a business entity to do business with federal or state or local government, including the City, using substantially the same management, ownership, or principals as the ineligible entity); with respect to Contractors, the term Affiliated Entity means a person or entity that directly or indirectly controls the Contractor, is controlled by it, or, with the Contractor, is under common control of another person or entity;
• any responsible official of the Disclosing Party, any Contractor or any Affiliated Entity or any other official, agent or employee of the Disclosing Party, any Contractor or any Affiliated Entity, acting pursuant to the direction or authorization of a responsible official of the Disclosing Party, any Contractor or any Affiliated Entity (collectively "Agents").

Neither the Disclosing Party, nor any Contractor, nor any Affiliated Entity of either the Disclosing Party or any Contractor nor any Agents have, during the five years before the date this EDS is signed, or, with respect to a Contractor, an Affiliated Entity, or an Affiliated Entity of a Contractor during the five years before the date of such Contractor's or Affiliated Entity's contract or engagement in connection with the Matter:

a. bribed or attempted to bribe, or been convicted or adjudged guilty of bribery or attempting to bribe, a public officer or employee of the City, the State of Illinois, or any agency of the federal government or of any state or local government in the United States of America, in that officer's or employee's official capacity;

b. agreed or colluded with other bidders or prospective bidders, or been a party to any such agreement, or been convicted or adjudged guilty of agreement or collusion among bidders or prospective bidders, in restraint of freedom of competition by agreement to bid a fixed price or otherwise; or

c. made an admission of such conduct described in a. or b. above that is a matter of record, but have not been prosecuted for such conduct; or

d. violated the provisions of Municipal Code Section 2-92-610 (Living Wage Ordinance).

4. Neither the Disclosing Party, Affiliated Entity or Contractor, or any of their employees, officials, agents or partners, is barred from contracting with any unit of state or local government as a result of engaging in or being convicted of (1) bid-rigging in violation of 720 ILCS 5/33E-3; (2) bid-rotating in violation of 720 ILCS 5/33E-4; or (3) any similar offense of any state or of the United States of America that contains the same elements as the offense of bid-rigging or bid-rotating.

5. Neither the Disclosing Party nor any Affiliated Entity is listed on any of the following lists maintained by the Office of Foreign Assets Control of the U.S. Department of the Treasury or the Bureau of Industry and Security of the U.S. Department of Commerce or their successors: the Specially Designated Nationals List, the Denied Persons List, the Unverified List, the Entity List and the Debarred List.

6. The Disclosing Party understands and shall comply with the applicable requirements of Chapters 2-55 (Legislative Inspector General), 2-56 (Inspector General) and 2-156 (Governmental Ethics) of the Municipal Code.

7. If the Disclosing Party is unable to certify to any of the above statements in this Part B (Further Certifications), the Disclosing Party must explain below:

N/A

If the letters "NA," the word "None," or no response appears on the lines above, it will be conclusively presumed that the Disclosing Party certified to the above statements.

8. To the best of the Disclosing Party's knowledge after reasonable inquiry, the following is a complete list of all current employees of the Disclosing Party who were, at any time during the 12-month period preceding the execution date of this EDS, an employee, or elected or appointed official, of the City of Chicago (if none, indicate with "N/A" or "none").

N/A

9. To the best of the Disclosing Party's knowledge after reasonable inquiry, the following is a complete list of all gifts that the Disclosing Party has given or caused to be given, at any time during the 12-month period preceding the execution date of this EDS, to an employee, or elected or appointed official, of the City of Chicago. For purposes of this statement, a "gift" does not include: (i) anything made generally available to City employees or to the general public, or (ii) food or drink provided in the course of official City business and having a retail value of less than $20 per recipient (if none, indicate with "N/A" or "none"). As to any gift listed below, please also list the name of the City recipient.

N/A

C. CERTIFICATION OF STATUS AS FINANCIAL INSTITUTION

1. The Disclosing Party certifies that the Disclosing Party (check one)

[ ] is [X] is not

a "financial institution" as defined in Section 2-32-455(b) of the Municipal Code.

2. If the Disclosing Party IS a financial institution, then the Disclosing Party pledges:

"We are not and will not become a predatory lender as defined in Chapter 2-32 of the Municipal Code. We further pledge that none of our affiliates is, and none of them will become, a predatory lender as defined in Chapter 2-32 of the Municipal Code. We understand that becoming a predatory lender or becoming an affiliate of a predatory lender may result in the loss of the privilege of doing business with the City."

If the Disclosing Party is unable to make this pledge because it or any of its affiliates (as defined in Section 2-32-455(b) of the Municipal Code) is a predatory lender within the meaning of Chapter 2-32 of the Municipal Code, explain here (attach additional pages if necessary):

If the letters "NA," the word "None," or no response appears on the lines above, it will be conclusively presumed that the Disclosing Party certified to the above statements.

D. CERTIFICATION REGARDING INTEREST IN CITY BUSINESS

Any words or terms that are defined in Chapter 2-156 of the Municipal Code have the same meanings when used in this Part D.

1. In accordance with Section 2-156-110 of the Municipal Code: Does any official or employee of the City have a financial interest in his or her own name or in the name of any other person or entity in the Matter?

[ ] Yes [X] No

NOTE: If you checked "Yes" to Item D.1., proceed to Items D.2. and D.3. If you checked "No" to Item D.1., proceed to Part E.

2. Unless sold pursuant to a process of competitive bidding, or otherwise permitted, no City elected official or employee shall have a financial interest in his or her own name or in the name of any other person or entity in the purchase of any property that (i) belongs to the City, or (ii) is sold for taxes or assessments, or (iii) is sold by virtue of legal process at the suit of the City (collectively, "City Property Sale"). Compensation for property taken pursuant to the City's eminent domain power does not constitute a financial interest within the meaning of this Part D.

Does the Matter involve a City Property Sale?

[ ] Yes [ ] No

3. If you checked "Yes" to Item D.1., provide the names and business addresses of the City officials or employees having such interest and identify the nature of such interest:

Name	Business Address	Nature of Interest

4. The Disclosing Party further certifies that no prohibited financial interest in the Matter will be acquired by any City official or employee.

E. CERTIFICATION REGARDING SLAVERY ERA BUSINESS

Please check either 1. or 2. below. If the Disclosing Party checks 2., the Disclosing Party must disclose below or in an attachment to this EDS all information required by paragraph 2. Failure to

comply with these disclosure requirements may make any contract entered into with the City in connection with the Matter voidable by the City.

_X_ 1. The Disclosing Party verifies that the Disclosing Party has searched any and all records of the Disclosing Party and any and all predecessor entities regarding records of investments or profits from slavery or slaveholder insurance policies during the slavery era (including insurance policies issued to slaveholders that provided coverage for damage to or injury or death of their slaves), and the Disclosing Party has found no such records.

____ 2. The Disclosing Party verifies that, as a result of conducting the search in step 1 above, the Disclosing Party has found records of investments or profits from slavery or slaveholder insurance policies. The Disclosing Party verifies that the following constitutes full disclosure of all such records, including the names of any and all slaves or slaveholders described in those records:

_____

_____

_____

_____

SECTION VI -- CERTIFICATIONS FOR FEDERALLY FUNDED MATTERS

NOTE: If the Matter is federally funded, complete this Section VI. **If the Matter is not federally funded,** proceed to Section VII. For purposes of this Section VI, tax credits allocated by the City and proceeds of debt obligations of the City are not federal funding.

A. CERTIFICATION REGARDING LOBBYING

1. List below the names of all persons or entities registered under the federal Lobbying Disclosure Act of 1995 who have made lobbying contacts on behalf of the Disclosing Party with respect to the Matter: (Add sheets if necessary):

_____

_____

_____

(If no explanation appears or begins on the lines above, or if the letters "NA" or if the word "None" appear, it will be conclusively presumed that the Disclosing Party means that NO persons or entities registered under the Lobbying Disclosure Act of 1995 have made lobbying contacts on behalf of the Disclosing Party with respect to the Matter.)

2. The Disclosing Party has not spent and will not expend any federally appropriated funds to pay any person or entity listed in Paragraph A.1. above for his or her lobbying activities or to pay any person or entity to influence or attempt to influence an officer or employee of any agency, as defined by applicable federal law, a member of Congress, an officer or employee of Congress, or an employee of a member of Congress, in connection with the award of any federally funded contract, making any federally funded grant or loan, entering into any cooperative agreement, or to extend, continue, renew, amend, or modify any federally funded contract, grant, loan, or cooperative agreement.

3. The Disclosing Party will submit an updated certification at the end of each calendar quarter in which there occurs any event that materially affects the accuracy of the statements and information set forth in paragraphs A.1. and A.2. above.

4. The Disclosing Party certifies that either: (i) it is not an organization described in section 501(c)(4) of the Internal Revenue Code of 1986; or (ii) it is an organization described in section 501(c)(4) of the Internal Revenue Code of 1986 but has not engaged and will not engage in "Lobbying Activities".

5. If the Disclosing Party is the Applicant, the Disclosing Party must obtain certifications equal in form and substance to paragraphs A.1. through A.4. above from all subcontractors before it awards any subcontract and the Disclosing Party must maintain all such subcontractors' certifications for the duration of the Matter and must make such certifications promptly available to the City upon request.

B. CERTIFICATION REGARDING EQUAL EMPLOYMENT OPPORTUNITY

If the Matter is federally funded, federal regulations require the Applicant and all proposed subcontractors to submit the following information with their bids or in writing at the outset of negotiations.

Is the Disclosing Party the Applicant?

[ ] Yes [ ] No

If "Yes," answer the three questions below:

1. Have you developed and do you have on file affirmative action programs pursuant to applicable federal regulations? (See 41 CFR Part 60-2.)
[ ] Yes [ ] No

2. Have you filed with the Joint Reporting Committee, the Director of the Office of Federal Contract Compliance Programs, or the Equal Employment Opportunity Commission all reports due under the applicable filing requirements?
[ ] Yes [ ] No

3. Have you participated in any previous contracts or subcontracts subject to the equal opportunity clause?
[ ] Yes [ ] No

If you checked "No" to question 1. or 2. above, please provide an explanation:

_____

_____

SECTION VII -- ACKNOWLEDGMENTS, CONTRACT INCORPORATION, COMPLIANCE, PENALTIES, DISCLOSURE

The Disclosing Party understands and agrees that:

A. The certifications, disclosures, and acknowledgments contained in this EDS will become part of any contract or other agreement between the Applicant and the City in connection with the Matter, whether procurement, City assistance, or other City action, and are material inducements to the City's execution of any contract or taking other action with respect to the Matter. The Disclosing Party understands that it must comply with all statutes, ordinances, and regulations on which this EDS is based.

B. The City's Governmental Ethics and Campaign Financing Ordinances, Chapters 2-156 and 2-164 of the Municipal Code, impose certain duties and obligations on persons or entities seeking City contracts, work, business, or transactions. The full text of these ordinances and a training program is available on line at www.cityofchicago.org/Ethics, and may also be obtained from the City's Board of Ethics, 740 N.

Sedgwick St., Suite 500, Chicago, IL 60610, (312) 744-9660. The Disclosing Party must comply fully with the applicable ordinances.

C. If the City determines that any information provided in this EDS is false, incomplete or inaccurate, any contract or other agreement in connection with which it is submitted may be rescinded or be void or voidable, and the City may pursue any remedies under the contract or agreement (if not rescinded or void), at law, or in equity, including terminating the Disclosing Party's participation in the Matter and/or declining to allow the Disclosing Party to participate in other transactions with the City. Remedies at law for a false statement of material fact may include incarceration and an award to the City of treble damages.

D. It is the City's policy to make this document available to the public on its Internet site and/or upon request. Some or all of the information provided on this EDS and any attachments to this EDS may be made available to the public on the Internet, in response to a Freedom of Information Act request, or otherwise. By completing and signing this EDS, the Disclosing Party waives and releases any possible rights or claims which it may have against the City in connection with the public release of information contained in this EDS and also authorizes the City to verify the accuracy of any information submitted in this EDS.

E. The information provided in this EDS must be kept current. In the event of changes, the Disclosing Party must supplement this EDS up to the time the City takes action on the Matter. If the Matter is a contract being handled by the City's Department of Procurement Services, the Disclosing Party must update this EDS as the contract requires. **NOTE:** With respect to Matters subject to Article I of Chapter 1-23 of the Municipal Code (imposing **PERMANENT INELIGIBILITY** for certain specified offenses), the information provided herein regarding eligibility must be kept current for a longer period, as required by Chapter 1-23 and Section 2-154-020 of the Municipal Code.

The Disclosing Party represents and warrants that:

F.1. The Disclosing Party is not delinquent in the payment of any tax administered by the Illinois Department of Revenue, nor are the Disclosing Party or its Affiliated Entities delinquent in paying any fine, fee, tax or other charge owed to the City. This includes, but is not limited to, all water charges, sewer charges, license fees, parking tickets, property taxes or sales taxes.

F.2 If the Disclosing Party is the Applicant, the Disclosing Party and its Affiliated Entities will not use, nor permit their subcontractors to use, any facility listed by the U.S. E.P.A. on the federal Excluded Parties List System ("EPLS") maintained by the U. S. General Services Administration.

F.3 If the Disclosing Party is the Applicant, the Disclosing Party will obtain from any contractors/subcontractors hired or to be hired in connection with the Matter certifications equal in form and substance to those in F.1. and F.2. above and will not, without the prior written consent of the City, use any such contractor/subcontractor that does not provide such certifications or that the Disclosing Party has reason to believe has not provided or cannot provide truthful certifications.

NOTE: If the Disclosing Party cannot certify as to any of the items in F.1., F.2. or F.3. above, an explanatory statement must be attached to this EDS.

CERTIFICATION

Under penalty of perjury, the person signing below: (1) warrants that he/she is authorized to execute this EDS and Appendix A (if applicable) on behalf of the Disclosing Party, and (2) warrants that all certifications and statements contained in this EDS and Appendix A (if applicable) are true, accurate and complete as of the date furnished to the City.

MTMD LLC
(Print or type name of Disclosing Party)

By: _____
(Sign here)

Gregory T. Mutt
(Print or type name of person signing)

Managing Member
(Print or type title of person signing)

Signed and sworn to before me on (date) April 15, 2014,
at Cook County, Illinois (state).

Sarah L. Park Notary Public.

Commission expires: 3/16/17.

OFFICIAL SEAL
SARAH L PARK
NOTARY PUBLIC - STATE OF ILLINOIS
MY COMMISSION EXPIRES 03/16/17

CITY OF CHICAGO
ECONOMIC DISCLOSURE STATEMENT AND AFFIDAVIT
APPENDIX A

FAMILIAL RELATIONSHIPS WITH ELECTED CITY OFFICIALS AND DEPARTMENT HEADS

This Appendix is to be completed only by (a) the Applicant, and (b) any legal entity which has a direct ownership interest in the Applicant exceeding 7.5 percent. It is not to be completed by any legal entity which has only an indirect ownership interest in the Applicant.

Under Municipal Code Section 2-154-015, the Disclosing Party must disclose whether such Disclosing Party or any "Applicable Party" or any Spouse or Domestic Partner thereof currently has a "familial relationship" with any elected city official or department head. A "familial relationship" exists if, as of the date this EDS is signed, the Disclosing Party or any "Applicable Party" or any Spouse or Domestic Partner thereof is related to the mayor, any alderman, the city clerk, the city treasurer or any city department head as spouse or domestic partner or as any of the following, whether by blood or adoption: parent, child, brother or sister, aunt or uncle, niece or nephew, grandparent, grandchild, father-in-law, mother-in-law, son-in-law, daughter-in-law, stepfather or stepmother, stepson or stepdaughter, stepbrother or stepsister or half-brother or half-sister.

"Applicable Party" means (1) all executive officers of the Disclosing Party listed in Section II.B.1.a., if the Disclosing Party is a corporation; all partners of the Disclosing Party, if the Disclosing Party is a general partnership; all general partners and limited partners of the Disclosing Party, if the Disclosing Party is a limited partnership; all managers, managing members and members of the Disclosing Party, if the Disclosing Party is a limited liability company; (2) all principal officers of the Disclosing Party; and (3) any person having more than a 7.5 percent ownership interest in the Disclosing Party. "Principal officers" means the president, chief operating officer, executive director, chief financial officer, treasurer or secretary of a legal entity or any person exercising similar authority.

Does the Disclosing Party or any "Applicable Party" or any Spouse or Domestic Partner thereof currently have a "familial relationship" with an elected city official or department head?

[ ] Yes [X] No

If yes, please identify below (1) the name and title of such person, (2) the name of the legal entity to which such person is connected; (3) the name and title of the elected city official or department head to whom such person has a familial relationship, and (4) the precise nature of such familial relationship.

_____

_____

_____

CITY OF CHICAGO
ECONOMIC DISCLOSURE STATEMENT
AND AFFIDAVIT

SECTION I -- GENERAL INFORMATION

A. Legal name of the Disclosing Party submitting this EDS. Include d/b/a/ if applicable:

Mutz Family Investments, LLC

Check ONE of the following three boxes:

Indicate whether the Disclosing Party submitting this EDS is:

1. [ ] the Applicant
   OR
2. [X] a legal entity holding a direct or indirect interest in the Applicant. State the legal name of the Applicant in which the Disclosing Party holds an interest: MTMD LLC
   OR
3. [ ] a legal entity with a right of control (see Section II.B.1.) State the legal name of the entity in which the Disclosing Party holds a right of control: _____

B. Business address of the Disclosing Party: 200 W. Monroe Street, #2200
Chicago, IL 60606

C. Telephone: See D Below Fax: _____ Email: _____

D. Name of contact person: John J. George, 180 N. Stetson Ave., Suite 3700, Chicago, IL 60601
312-565-8439; Fax: 312-565-8300; jgeorge@srattorneys.com

E. Federal Employer Identification No. (if you have one): _____

F. Brief description of contract, transaction or other undertaking (referred to below as the "Matter") to which this EDS pertains. (Include project number and location of property, if applicable):

Application for dedication and/or subdivision for the property located at the southwest corner of Clark and Polk (800-888 S. Clark ST.)

G. Which City agency or department is requesting this EDS? CDOT

If the Matter is a contract being handled by the City's Department of Procurement Services, please complete the following:

Specification # N/A and Contract # N/A

SECTION II -- DISCLOSURE OF OWNERSHIP INTERESTS

A. NATURE OF THE DISCLOSING PARTY

1. Indicate the nature of the Disclosing Party:

[ ] Person
[ ] Publicly registered business corporation
[ ] Privately held business corporation
[ ] Sole proprietorship
[ ] General partnership
[ ] Limited partnership
[ ] Trust
[x] Limited liability company
[ ] Limited liability partnership
[ ] Joint venture
[ ] Not-for-profit corporation
(Is the not-for-profit corporation also a 501(c)(3))?
[ ] Yes [ ] No
[ ] Other (please specify)

2. For legal entities, the state (or foreign country) of incorporation or organization, if applicable:

Illinois

3. For legal entities not organized in the State of Illinois: Has the organization registered to do business in the State of Illinois as a foreign entity?

[ ] Yes [ ] No [X] N/A

B. IF THE DISCLOSING PARTY IS A LEGAL ENTITY:

1. List below the full names and titles of all executive officers and all directors of the entity. **NOTE:** For not-for-profit corporations, also list below all members, if any, which are legal entities. If there are no such members, write "no members." For trusts, estates or other similar entities, list below the legal titleholder(s).

If the entity is a general partnership, limited partnership, limited liability company, limited liability partnership or joint venture, list below the name and title of each general partner, managing member, manager or any other person or entity that controls the day-to-day management of the Disclosing Party. **NOTE:** Each legal entity listed below must submit an EDS on its own behalf.

Name	Title
Gregory T. Mutz	Managing Member

2. Please provide the following information concerning each person or entity having a direct or indirect beneficial interest (including ownership) in excess of 7.5% of the Disclosing Party. Examples of such an interest include shares in a corporation, partnership interest in a partnership or joint venture,

interest of a member or manager in a limited liability company, or interest of a beneficiary of a trust, estate or other similar entity. If none, state "None." **NOTE**: Pursuant to Section 2-154-030 of the Municipal Code of Chicago ("Municipal Code"), the City may require any such additional information from any applicant which is reasonably intended to achieve full disclosure.

Name	Business Address	Percentage Interest in the Disclosing Party
Gregory T. Mutz	200 W. Monroe Street, #2200 Chicago, IL 60606	c. 50%

The ownership interest of each remaining owner does not exceed 7.5%

SECTION III -- BUSINESS RELATIONSHIPS WITH CITY ELECTED OFFICIALS

Has the Disclosing Party had a "business relationship," as defined in Chapter 2-156 of the Municipal Code, with any City elected official in the 12 months before the date this EDS is signed?

[ ] Yes [X] No

If yes, please identify below the name(s) of such City elected official(s) and describe such relationship(s):

SECTION IV -- DISCLOSURE OF SUBCONTRACTORS AND OTHER RETAINED PARTIES

The Disclosing Party must disclose the name and business address of each subcontractor, attorney, lobbyist, accountant, consultant and any other person or entity whom the Disclosing Party has retained or expects to retain in connection with the Matter, as well as the nature of the relationship, and the total amount of the fees paid or estimated to be paid. The Disclosing Party is not required to disclose employees who are paid solely through the Disclosing Party's regular payroll.

"Lobbyist" means any person or entity who undertakes to influence any legislative or administrative action on behalf of any person or entity other than: (1) a not-for-profit entity, on an unpaid basis, or (2) himself. "Lobbyist" also means any person or entity any part of whose duties as an employee of another includes undertaking to influence any legislative or administrative action.

If the Disclosing Party is uncertain whether a disclosure is required under this Section, the Disclosing Party must either ask the City whether disclosure is required or make the disclosure.

Name (indicate whether retained or anticipated to be retained)	Business Address	Relationship to Disclosing Party (subcontractor, attorney, lobbyist, etc.)	Fees (indicate whether paid or estimated.) **NOTE:** "hourly rate" or "t.b.d." is not an acceptable response.

(Add sheets if necessary)

[x] Check here if the Disclosing Party has not retained, nor expects to retain, any such persons or entities.

SECTION V -- CERTIFICATIONS

A. COURT-ORDERED CHILD SUPPORT COMPLIANCE

Under Municipal Code Section 2-92-415, substantial owners of business entities that contract with the City must remain in compliance with their child support obligations throughout the contract's term.

Has any person who directly or indirectly owns 10% or more of the Disclosing Party been declared in arrearage on any child support obligations by any Illinois court of competent jurisdiction?

[ ] Yes [X] No [ ] No person directly or indirectly owns 10% or more of the Disclosing Party.

If "Yes," has the person entered into a court-approved agreement for payment of all support owed and is the person in compliance with that agreement?

[ ] Yes [ ] No

B. FURTHER CERTIFICATIONS

1. Pursuant to Municipal Code Chapter 1-23, Article I ("Article I")(which the Applicant should consult for defined terms (e.g., "doing business") and legal requirements), if the Disclosing Party submitting this EDS is the Applicant and is doing business with the City, then the Disclosing Party certifies as follows: (i) neither the Applicant nor any controlling person is currently indicted or charged with, or has admitted guilt of, or has ever been convicted of, or placed under supervision for, any criminal offense involving actual, attempted, or conspiracy to commit bribery, theft, fraud, forgery, perjury, dishonesty or deceit against an officer or employee of the City or any sister agency; and (ii) the Applicant understands and acknowledges that compliance with Article I is a continuing requirement for doing business with the City. NOTE: If Article I applies to the Applicant, the permanent compliance timeframe in Article I supersedes some five-year compliance timeframes in certifications 2 and 3 below.

2. The Disclosing Party and, if the Disclosing Party is a legal entity, all of those persons or entities identified in Section II.B.1. of this EDS:

a. are not presently debarred, suspended, proposed for debarment, declared ineligible or voluntarily excluded from any transactions by any federal, state or local unit of government;

b. have not, within a five-year period preceding the date of this EDS, been convicted of a criminal offense, adjudged guilty, or had a civil judgment rendered against them in connection with: obtaining, attempting to obtain, or performing a public (federal, state or local) transaction or contract under a public transaction; a violation of federal or state antitrust statutes; fraud; embezzlement; theft; forgery; bribery; falsification or destruction of records; making false statements; or receiving stolen property;

c. are not presently indicted for, or criminally or civilly charged by, a governmental entity (federal, state or local) with committing any of the offenses set forth in clause B.2.b. of this Section V;

d. have not, within a five-year period preceding the date of this EDS, had one or more public transactions (federal, state or local) terminated for cause or default; and

e. have not, within a five-year period preceding the date of this EDS, been convicted, adjudged guilty, or found liable in a civil proceeding, or in any criminal or civil action, including actions concerning environmental violations, instituted by the City or by the federal government, any state, or any other unit of local government.

3. The certifications in subparts 3, 4 and 5 concern:

• the Disclosing Party;
• any "Contractor" (meaning any contractor or subcontractor used by the Disclosing Party in connection with the Matter, including but not limited to all persons or legal entities disclosed under Section IV, "Disclosure of Subcontractors and Other Retained Parties");
• any "Affiliated Entity" (meaning a person or entity that, directly or indirectly: controls the Disclosing Party, is controlled by the Disclosing Party, or is, with the Disclosing Party, under common control of another person or entity. Indicia of control include, without limitation: interlocking management or ownership; identity of interests among family members, shared facilities and equipment; common use of employees; or organization of a business entity following the ineligibility of a business entity to do business with federal or state or local government, including the City, using substantially the same management, ownership, or principals as the ineligible entity); with respect to Contractors, the term Affiliated Entity means a person or entity that directly or indirectly controls the Contractor, is controlled by it, or, with the Contractor, is under common control of another person or entity;
• any responsible official of the Disclosing Party, any Contractor or any Affiliated Entity or any other official, agent or employee of the Disclosing Party, any Contractor or any Affiliated Entity, acting pursuant to the direction or authorization of a responsible official of the Disclosing Party, any Contractor or any Affiliated Entity (collectively "Agents").

Neither the Disclosing Party, nor any Contractor, nor any Affiliated Entity of either the Disclosing Party or any Contractor nor any Agents have, during the five years before the date this EDS is signed, or, with respect to a Contractor, an Affiliated Entity, or an Affiliated Entity of a Contractor during the five years before the date of such Contractor's or Affiliated Entity's contract or engagement in connection with the Matter:

a. bribed or attempted to bribe, or been convicted or adjudged guilty of bribery or attempting to bribe, a public officer or employee of the City, the State of Illinois, or any agency of the federal government or of any state or local government in the United States of America, in that officer's or employee's official capacity;

b. agreed or colluded with other bidders or prospective bidders, or been a party to any such agreement, or been convicted or adjudged guilty of agreement or collusion among bidders or prospective bidders, in restraint of freedom of competition by agreement to bid a fixed price or otherwise; or

c. made an admission of such conduct described in a. or b. above that is a matter of record, but have not been prosecuted for such conduct; or

d. violated the provisions of Municipal Code Section 2-92-610 (Living Wage Ordinance).

4. Neither the Disclosing Party, Affiliated Entity or Contractor, or any of their employees, officials, agents or partners, is barred from contracting with any unit of state or local government as a result of engaging in or being convicted of (1) bid-rigging in violation of 720 ILCS 5/33E-3; (2) bid-rotating in violation of 720 ILCS 5/33E-4; or (3) any similar offense of any state or of the United States of America that contains the same elements as the offense of bid-rigging or bid-rotating.

5. Neither the Disclosing Party nor any Affiliated Entity is listed on any of the following lists maintained by the Office of Foreign Assets Control of the U.S. Department of the Treasury or the Bureau of Industry and Security of the U.S. Department of Commerce or their successors: the Specially Designated Nationals List, the Denied Persons List, the Unverified List, the Entity List and the Debarred List.

6. The Disclosing Party understands and shall comply with the applicable requirements of Chapters 2-55 (Legislative Inspector General), 2-56 (Inspector General) and 2-156 (Governmental Ethics) of the Municipal Code.

7. If the Disclosing Party is unable to certify to any of the above statements in this Part B (Further Certifications), the Disclosing Party must explain below:

_____

_____

_____

_____

If the letters "NA," the word "None," or no response appears on the lines above, it will be conclusively presumed that the Disclosing Party certified to the above statements.

8. To the best of the Disclosing Party's knowledge after reasonable inquiry, the following is a complete list of all current employees of the Disclosing Party who were, at any time during the 12-month period preceding the execution date of this EDS, an employee, or elected or appointed official, of the City of Chicago (if none, indicate with "N/A" or "none").

N/A

9. To the best of the Disclosing Party's knowledge after reasonable inquiry, the following is a complete list of all gifts that the Disclosing Party has given or caused to be given, at any time during the 12-month period preceding the execution date of this EDS, to an employee, or elected or appointed official, of the City of Chicago. For purposes of this statement, a "gift" does not include: (i) anything made generally available to City employees or to the general public, or (ii) food or drink provided in the course of official City business and having a retail value of less than $20 per recipient (if none, indicate with "N/A" or "none"). As to any gift listed below, please also list the name of the City recipient.

N/A

C. CERTIFICATION OF STATUS AS FINANCIAL INSTITUTION

1. The Disclosing Party certifies that the Disclosing Party (check one)

[ ] is [x] is not

a "financial institution" as defined in Section 2-32-455(b) of the Municipal Code.

2. If the Disclosing Party IS a financial institution, then the Disclosing Party pledges:

"We are not and will not become a predatory lender as defined in Chapter 2-32 of the Municipal Code. We further pledge that none of our affiliates is, and none of them will become, a predatory lender as defined in Chapter 2-32 of the Municipal Code. We understand that becoming a predatory lender or becoming an affiliate of a predatory lender may result in the loss of the privilege of doing business with the City."

If the Disclosing Party is unable to make this pledge because it or any of its affiliates (as defined in Section 2-32-455(b) of the Municipal Code) is a predatory lender within the meaning of Chapter 2-32 of the Municipal Code, explain here (attach additional pages if necessary):

If the letters "NA," the word "None," or no response appears on the lines above, it will be conclusively presumed that the Disclosing Party certified to the above statements.

D. CERTIFICATION REGARDING INTEREST IN CITY BUSINESS

Any words or terms that are defined in Chapter 2-156 of the Municipal Code have the same meanings when used in this Part D.

1. In accordance with Section 2-156-110 of the Municipal Code: Does any official or employee of the City have a financial interest in his or her own name or in the name of any other person or entity in the Matter?

[ ] Yes [X] No

NOTE: If you checked "Yes" to Item D.1., proceed to Items D.2. and D.3. If you checked "No" to Item D.1., proceed to Part E.

2. Unless sold pursuant to a process of competitive bidding, or otherwise permitted, no City elected official or employee shall have a financial interest in his or her own name or in the name of any other person or entity in the purchase of any property that (i) belongs to the City, or (ii) is sold for taxes or assessments, or (iii) is sold by virtue of legal process at the suit of the City (collectively, "City Property Sale"). Compensation for property taken pursuant to the City's eminent domain power does not constitute a financial interest within the meaning of this Part D.

Does the Matter involve a City Property Sale?

[ ] Yes [X] No

3. If you checked "Yes" to Item D.1., provide the names and business addresses of the City officials or employees having such interest and identify the nature of such interest:

Name	Business Address	Nature of Interest

4. The Disclosing Party further certifies that no prohibited financial interest in the Matter will be acquired by any City official or employee.

E. CERTIFICATION REGARDING SLAVERY ERA BUSINESS

Please check either 1. or 2. below. If the Disclosing Party checks 2., the Disclosing Party must disclose below or in an attachment to this EDS all information required by paragraph 2. Failure to

comply with these disclosure requirements may make any contract entered into with the City in connection with the Matter voidable by the City.

__x__ 1. The Disclosing Party verifies that the Disclosing Party has searched any and all records of the Disclosing Party and any and all predecessor entities regarding records of investments or profits from slavery or slaveholder insurance policies during the slavery era (including insurance policies issued to slaveholders that provided coverage for damage to or injury or death of their slaves), and the Disclosing Party has found no such records.

____ 2. The Disclosing Party verifies that, as a result of conducting the search in step 1 above, the Disclosing Party has found records of investments or profits from slavery or slaveholder insurance policies. The Disclosing Party verifies that the following constitutes full disclosure of all such records, including the names of any and all slaves or slaveholders described in those records:

_____

_____

_____

_____

SECTION VI -- CERTIFICATIONS FOR FEDERALLY FUNDED MATTERS

NOTE: If the Matter is federally funded, complete this Section VI. **If the Matter is not federally funded**, proceed to Section VII. For purposes of this Section VI, tax credits allocated by the City and proceeds of debt obligations of the City are not federal funding.

A. CERTIFICATION REGARDING LOBBYING

1. List below the names of all persons or entities registered under the federal Lobbying Disclosure Act of 1995 who have made lobbying contacts on behalf of the Disclosing Party with respect to the Matter: (Add sheets if necessary):

_____

_____

_____

(If no explanation appears or begins on the lines above, or if the letters "NA" or if the word "None" appear, it will be conclusively presumed that the Disclosing Party means that NO persons or entities registered under the Lobbying Disclosure Act of 1995 have made lobbying contacts on behalf of the Disclosing Party with respect to the Matter.)

2. The Disclosing Party has not spent and will not expend any federally appropriated funds to pay any person or entity listed in Paragraph A.1. above for his or her lobbying activities or to pay any person or entity to influence or attempt to influence an officer or employee of any agency, as defined by applicable federal law, a member of Congress, an officer or employee of Congress, or an employee of a member of Congress, in connection with the award of any federally funded contract, making any federally funded grant or loan, entering into any cooperative agreement, or to extend, continue, renew, amend, or modify any federally funded contract, grant, loan, or cooperative agreement.

3. The Disclosing Party will submit an updated certification at the end of each calendar quarter in which there occurs any event that materially affects the accuracy of the statements and information set forth in paragraphs A.1. and A.2. above.

4. The Disclosing Party certifies that either: (i) it is not an organization described in section 501(c)(4) of the Internal Revenue Code of 1986; or (ii) it is an organization described in section 501(c)(4) of the Internal Revenue Code of 1986 but has not engaged and will not engage in "Lobbying Activities".

5. If the Disclosing Party is the Applicant, the Disclosing Party must obtain certifications equal in form and substance to paragraphs A.1. through A.4. above from all subcontractors before it awards any subcontract and the Disclosing Party must maintain all such subcontractors' certifications for the duration of the Matter and must make such certifications promptly available to the City upon request.

B. CERTIFICATION REGARDING EQUAL EMPLOYMENT OPPORTUNITY

If the Matter is federally funded, federal regulations require the Applicant and all proposed subcontractors to submit the following information with their bids or in writing at the outset of negotiations.

Is the Disclosing Party the Applicant?

[ ] Yes [ ] No

If "Yes," answer the three questions below:

1. Have you developed and do you have on file affirmative action programs pursuant to applicable federal regulations? (See 41 CFR Part 60-2.)
[ ] Yes [ ] No

2. Have you filed with the Joint Reporting Committee, the Director of the Office of Federal Contract Compliance Programs, or the Equal Employment Opportunity Commission all reports due under the applicable filing requirements?
[ ] Yes [ ] No

3. Have you participated in any previous contracts or subcontracts subject to the equal opportunity clause?
[ ] Yes [ ] No

If you checked "No" to question 1. or 2. above, please provide an explanation:

_____

_____

SECTION VII -- ACKNOWLEDGMENTS, CONTRACT INCORPORATION, COMPLIANCE, PENALTIES, DISCLOSURE

The Disclosing Party understands and agrees that:

A. The certifications, disclosures, and acknowledgments contained in this EDS will become part of any contract or other agreement between the Applicant and the City in connection with the Matter, whether procurement, City assistance, or other City action, and are material inducements to the City's execution of any contract or taking other action with respect to the Matter. The Disclosing Party understands that it must comply with all statutes, ordinances, and regulations on which this EDS is based.

B. The City's Governmental Ethics and Campaign Financing Ordinances, Chapters 2-156 and 2-164 of the Municipal Code, impose certain duties and obligations on persons or entities seeking City contracts, work, business, or transactions. The full text of these ordinances and a training program is available on line at www.cityofchicago.org/Ethics, and may also be obtained from the City's Board of Ethics, 740 N.

Sedgwick St., Suite 500, Chicago, IL 60610, (312) 744-9660. The Disclosing Party must comply fully with the applicable ordinances.

C. If the City determines that any information provided in this EDS is false, incomplete or inaccurate, any contract or other agreement in connection with which it is submitted may be rescinded or be void or voidable, and the City may pursue any remedies under the contract or agreement (if not rescinded or void), at law, or in equity, including terminating the Disclosing Party's participation in the Matter and/or declining to allow the Disclosing Party to participate in other transactions with the City. Remedies at law for a false statement of material fact may include incarceration and an award to the City of treble damages.

D. It is the City's policy to make this document available to the public on its Internet site and/or upon request. Some or all of the information provided on this EDS and any attachments to this EDS may be made available to the public on the Internet, in response to a Freedom of Information Act request, or otherwise. By completing and signing this EDS, the Disclosing Party waives and releases any possible rights or claims which it may have against the City in connection with the public release of information contained in this EDS and also authorizes the City to verify the accuracy of any information submitted in this EDS.

E. The information provided in this EDS must be kept current. In the event of changes, the Disclosing Party must supplement this EDS up to the time the City takes action on the Matter. If the Matter is a contract being handled by the City's Department of Procurement Services, the Disclosing Party must update this EDS as the contract requires. **NOTE:** With respect to Matters subject to Article I of Chapter 1-23 of the Municipal Code (imposing **PERMANENT INELIGIBILITY** for certain specified offenses), the information provided herein regarding eligibility must be kept current for a longer period, as required by Chapter 1-23 and Section 2-154-020 of the Municipal Code.

The Disclosing Party represents and warrants that:

F.1. The Disclosing Party is not delinquent in the payment of any tax administered by the Illinois Department of Revenue, nor are the Disclosing Party or its Affiliated Entities delinquent in paying any fine, fee, tax or other charge owed to the City. This includes, but is not limited to, all water charges, sewer charges, license fees, parking tickets, property taxes or sales taxes.

F.2 If the Disclosing Party is the Applicant, the Disclosing Party and its Affiliated Entities will not use, nor permit their subcontractors to use, any facility listed by the U.S. E.P.A. on the federal Excluded Parties List System ("EPLS") maintained by the U. S. General Services Administration.

F.3 If the Disclosing Party is the Applicant, the Disclosing Party will obtain from any contractors/subcontractors hired or to be hired in connection with the Matter certifications equal in form and substance to those in F.1. and F.2. above and will not, without the prior written consent of the City, use any such contractor/subcontractor that does not provide such certifications or that the Disclosing Party has reason to believe has not provided or cannot provide truthful certifications.

NOTE: If the Disclosing Party cannot certify as to any of the items in F.1., F.2. or F.3. above, an explanatory statement must be attached to this EDS.

CERTIFICATION

Under penalty of perjury, the person signing below: (1) warrants that he/she is authorized to execute this EDS and Appendix A (if applicable) on behalf of the Disclosing Party, and (2) warrants that all certifications and statements contained in this EDS and Appendix A (if applicable) are true, accurate and complete as of the date furnished to the City.

Mutz Family Investments, LLC
(Print or type name of Disclosing Party)

By: _____
(Sign here)

Gregory T. Mutz
(Print or type name of person signing)

MANAGING MEMBER
(Print or type title of person signing)

Signed and sworn to before me on (date) FEBRUARY 3RD,
at Cook County, ILLINOIS (state).

Sarah L. Park Notary Public.

Commission expires: 3/16/17.

OFFICIAL SEAL
SARAH L PARK
NOTARY PUBLIC - STATE OF ILLINOIS
MY COMMISSION EXPIRES:03/16/17

CITY OF CHICAGO
ECONOMIC DISCLOSURE STATEMENT AND AFFIDAVIT
APPENDIX A

FAMILIAL RELATIONSHIPS WITH ELECTED CITY OFFICIALS AND DEPARTMENT HEADS

This Appendix is to be completed only by (a) the Applicant, and (b) any legal entity which has a direct ownership interest in the Applicant exceeding 7.5 percent. It is not to be completed by any legal entity which has only an indirect ownership interest in the Applicant.

Under Municipal Code Section 2-154-015, the Disclosing Party must disclose whether such Disclosing Party or any "Applicable Party" or any Spouse or Domestic Partner thereof currently has a "familial relationship" with any elected city official or department head. A "familial relationship" exists if, as of the date this EDS is signed, the Disclosing Party or any "Applicable Party" or any Spouse or Domestic Partner thereof is related to the mayor, any alderman, the city clerk, the city treasurer or any city department head as spouse or domestic partner or as any of the following, whether by blood or adoption: parent, child, brother or sister, aunt or uncle, niece or nephew, grandparent, grandchild, father-in-law, mother-in-law, son-in-law, daughter-in-law, stepfather or stepmother, stepson or stepdaughter, stepbrother or stepsister or half-brother or half-sister.

"Applicable Party" means (1) all executive officers of the Disclosing Party listed in Section II.B.1.a., if the Disclosing Party is a corporation; all partners of the Disclosing Party, if the Disclosing Party is a general partnership; all general partners and limited partners of the Disclosing Party, if the Disclosing Party is a limited partnership; all managers, managing members and members of the Disclosing Party, if the Disclosing Party is a limited liability company; (2) all principal officers of the Disclosing Party; and (3) any person having more than a 7.5 percent ownership interest in the Disclosing Party. "Principal officers" means the president, chief operating officer, executive director, chief financial officer, treasurer or secretary of a legal entity or any person exercising similar authority.

Does the Disclosing Party or any "Applicable Party" or any Spouse or Domestic Partner thereof currently have a "familial relationship" with an elected city official or department head?

[ ] Yes [x] No

If yes, please identify below (1) the name and title of such person, (2) the name of the legal entity to which such person is connected; (3) the name and title of the elected city official or department head to whom such person has a familial relationship, and (4) the precise nature of such familial relationship.

_____

_____

_____

(DO NOT SUBMIT THIS PAGE WITH YOUR EDS. The purpose of this page is for you to recertify your EDS prior to submission to City Council or on the date of closing. If unable to recertify truthfully, the Disclosing Party must complete a new EDS with correct or corrected information)

RECERTIFICATION

Generally, for use with City Council matters. Not for City procurements unless requested.

This recertification is being submitted in connection with Subdivision and Dedication application for the SWC of Clark and Polk [identify the Matter]. Under penalty of perjury, the person signing below: (1) warrants that he/she is authorized to execute this EDS recertification on behalf of the Disclosing Party, (2) warrants that all certifications and statements contained in the Disclosing Party's original EDS are true, accurate and complete as of the date furnished to the City and continue to be true, accurate and complete as of the date of this recertification, and (3) reaffirms its acknowledgments.

Mutz Family Investments, LLC
(Print or type legal name of Disclosing Party)

Date: April 15, 2014

By:
(sign here)

Print or type name of signatory:

Gregory T. Mutz

Title of signatory:

Managing Member

Signed and sworn to before me on [date] April 15, 2014, by Gregory T. Mutz, at Cook County, Illinois [state].

Notary Public.

Commission expires: 3/16/17.

OFFICIAL SEAL
SARAH L PARK
NOTARY PUBLIC - STATE OF ILLINOIS
MY COMMISSION EXPIRES

Ver. 11-01-05

CITY OF CHICAGO
ECONOMIC DISCLOSURE STATEMENT
AND AFFIDAVIT

SECTION I -- GENERAL INFORMATION

A. Legal name of the Disclosing Party submitting this EDS. Include d/b/a/ if applicable:

AMLI Residential Partners LLC

Check ONE of the following three boxes:

Indicate whether the Disclosing Party submitting this EDS is:

1. [ ] the Applicant
   OR
2. [X] a legal entity holding a direct or indirect interest in the Applicant. State the legal name of the Applicant in which the Disclosing Party holds an interest: PPF AMLI 800-888 S. Clark Associates, LLC
   OR
3. [ ] a legal entity with a right of control (see Section II.B.1.) State the legal name of the entity in which the Disclosing Party holds a right of control: _____

B. Business address of the Disclosing Party: 3424 Peachtree Road, NE, Suite 900
Atlanta, GA 30326

C. Telephone: See D Below Fax: _____ Email: _____

D. Name of contact person: John J. George, 180 N. Stetson Avenue, Suite 3700, Chicago, IL 60601
(312) 565-8439; Fax: (312) 565-8300; jgeorge@srcattorneys.com

E. Federal Employer Identification No. (if you have one): _____

F. Brief description of contract, transaction or other undertaking (referred to below as the "Matter") to which this EDS pertains. (Include project number and location of property, if applicable):

Application for dedication and/or subdivision for the property located at the southwest corner of Clark and Polk (800-888 S. Clark Street)

G. Which City agency or department is requesting this EDS? CDOT

If the Matter is a contract being handled by the City's Department of Procurement Services, please complete the following:

Specification # not applicable and Contract # not applicable

SECTION II -- DISCLOSURE OF OWNERSHIP INTERESTS

A. NATURE OF THE DISCLOSING PARTY

1. Indicate the nature of the Disclosing Party:

[ ] Person
[ ] Publicly registered business corporation
[ ] Privately held business corporation
[ ] Sole proprietorship
[ ] General partnership
[ ] Limited partnership
[ ] Trust
[X] Limited liability company
[ ] Limited liability partnership
[ ] Joint venture
[ ] Not-for-profit corporation
(Is the not-for-profit corporation also a 501(c)(3))?
[ ] Yes [ ] No
[ ] Other (please specify)

2. For legal entities, the state (or foreign country) of incorporation or organization, if applicable:

Delaware

3. For legal entities not organized in the State of Illinois: Has the organization registered to do business in the State of Illinois as a foreign entity?

[X] Yes [ ] No [ ] N/A

B. IF THE DISCLOSING PARTY IS A LEGAL ENTITY:

1. List below the full names and titles of all executive officers and all directors of the entity. **NOTE:** For not-for-profit corporations, also list below all members, if any, which are legal entities. If there are no such members, write "no members." For trusts, estates or other similar entities, list below the legal titleholder(s).

If the entity is a general partnership, limited partnership, limited liability company, limited liability partnership or joint venture, list below the name and title of each general partner, managing member, manager or any other person or entity that controls the day-to-day management of the Disclosing Party. **NOTE:** Each legal entity listed below must submit an EDS on its own behalf.

Name	Title
PPF AMLI Acquisition LLC	Sole Member 100%

2. Please provide the following information concerning each person or entity having a direct or indirect beneficial interest (including ownership) in excess of 7.5% of the Disclosing Party. Examples of such an interest include shares in a corporation, partnership interest in a partnership or joint venture,

interest of a member or manager in a limited liability company, or interest of a beneficiary of a trust, estate or other similar entity. If none, state "None." NOTE: Pursuant to Section 2-154-030 of the Municipal Code of Chicago ("Municipal Code"), the City may require any such additional information from any applicant which is reasonably intended to achieve full disclosure.

Name	Business Address	Percentage Interest in the Disclosing Party
PPF AMLI Acquisition LLC	3424 Peachtree Rd., NE, Atlanta, GA 30326	100%

SECTION III -- BUSINESS RELATIONSHIPS WITH CITY ELECTED OFFICIALS

Has the Disclosing Party had a "business relationship," as defined in Chapter 2-156 of the Municipal Code, with any City elected official in the 12 months before the date this EDS is signed?

[ ] Yes [X] No

If yes, please identify below the name(s) of such City elected official(s) and describe such relationship(s):

SECTION IV -- DISCLOSURE OF SUBCONTRACTORS AND OTHER RETAINED PARTIES

The Disclosing Party must disclose the name and business address of each subcontractor, attorney, lobbyist, accountant, consultant and any other person or entity whom the Disclosing Party has retained or expects to retain in connection with the Matter, as well as the nature of the relationship, and the total amount of the fees paid or estimated to be paid. The Disclosing Party is not required to disclose employees who are paid solely through the Disclosing Party's regular payroll.

"Lobbyist" means any person or entity who undertakes to influence any legislative or administrative action on behalf of any person or entity other than: (1) a not-for-profit entity, on an unpaid basis, or (2) himself. "Lobbyist" also means any person or entity any part of whose duties as an employee of another includes undertaking to influence any legislative or administrative action.

If the Disclosing Party is uncertain whether a disclosure is required under this Section, the Disclosing Party must either ask the City whether disclosure is required or make the disclosure.

Name (indicate whether retained or anticipated to be retained)	Business Address	Relationship to Disclosing Party (subcontractor, attorney, lobbyist, etc.)	Fees (indicate whether paid or estimated.) **NOTE:** "hourly rate" or "t.b.d." is not an acceptable response.

(Add sheets if necessary)

[X] Check here if the Disclosing Party has not retained, nor expects to retain, any such persons or entities.

SECTION V -- CERTIFICATIONS

A. COURT-ORDERED CHILD SUPPORT COMPLIANCE

Under Municipal Code Section 2-92-415, substantial owners of business entities that contract with the City must remain in compliance with their child support obligations throughout the contract's term.

Has any person who directly or indirectly owns 10% or more of the Disclosing Party been declared in arrearage on any child support obligations by any Illinois court of competent jurisdiction?

[ ] Yes [ ] No [X] No person directly or indirectly owns 10% or more of the Disclosing Party.

If "Yes," has the person entered into a court-approved agreement for payment of all support owed and is the person in compliance with that agreement?

[ ] Yes [ ] No

B. FURTHER CERTIFICATIONS

1. Pursuant to Municipal Code Chapter 1-23, Article I ("Article I")(which the Applicant should consult for defined terms (e.g., "doing business") and legal requirements), if the Disclosing Party submitting this EDS is the Applicant and is doing business with the City, then the Disclosing Party certifies as follows: (i) neither the Applicant nor any controlling person is currently indicted or charged with, or has admitted guilt of, or has ever been convicted of, or placed under supervision for, any criminal offense involving actual, attempted, or conspiracy to commit bribery, theft, fraud, forgery, perjury, dishonesty or deceit against an officer or employee of the City or any sister agency; and (ii) the Applicant understands and acknowledges that compliance with Article I is a continuing requirement for doing business with the City. NOTE: If Article I applies to the Applicant, the permanent compliance timeframe in Article I supersedes some five-year compliance timeframes in certifications 2 and 3 below.

2. The Disclosing Party and, if the Disclosing Party is a legal entity, all of those persons or entities identified in Section II.B.1. of this EDS:

a. are not presently debarred, suspended, proposed for debarment, declared ineligible or voluntarily excluded from any transactions by any federal, state or local unit of government;

b. have not, within a five-year period preceding the date of this EDS, been convicted of a criminal offense, adjudged guilty, or had a civil judgment rendered against them in connection with: obtaining, attempting to obtain, or performing a public (federal, state or local) transaction or contract under a public transaction; a violation of federal or state antitrust statutes; fraud; embezzlement; theft; forgery; bribery; falsification or destruction of records; making false statements; or receiving stolen property;

c. are not presently indicted for, or criminally or civilly charged by, a governmental entity (federal, state or local) with committing any of the offenses set forth in clause B.2.b. of this Section V;

d. have not, within a five-year period preceding the date of this EDS, had one or more public transactions (federal, state or local) terminated for cause or default; and

e. have not, within a five-year period preceding the date of this EDS, been convicted, adjudged guilty, or found liable in a civil proceeding, or in any criminal or civil action, including actions concerning environmental violations, instituted by the City or by the federal government, any state, or any other unit of local government.

3. The certifications in subparts 3, 4 and 5 concern:

• the Disclosing Party;
• any "Contractor" (meaning any contractor or subcontractor used by the Disclosing Party in connection with the Matter, including but not limited to all persons or legal entities disclosed under Section IV, "Disclosure of Subcontractors and Other Retained Parties");
• any "Affiliated Entity" (meaning a person or entity that, directly or indirectly: controls the Disclosing Party, is controlled by the Disclosing Party, or is, with the Disclosing Party, under common control of another person or entity. Indicia of control include, without limitation: interlocking management or ownership; identity of interests among family members, shared facilities and equipment; common use of employees; or organization of a business entity following the ineligibility of a business entity to do business with federal or state or local government, including the City, using substantially the same management, ownership, or principals as the ineligible entity); with respect to Contractors, the term Affiliated Entity means a person or entity that directly or indirectly controls the Contractor, is controlled by it, or, with the Contractor, is under common control of another person or entity;
• any responsible official of the Disclosing Party, any Contractor or any Affiliated Entity or any other official, agent or employee of the Disclosing Party, any Contractor or any Affiliated Entity, acting pursuant to the direction or authorization of a responsible official of the Disclosing Party, any Contractor or any Affiliated Entity (collectively "Agents").

Neither the Disclosing Party, nor any Contractor, nor any Affiliated Entity of either the Disclosing Party or any Contractor nor any Agents have, during the five years before the date this EDS is signed, or, with respect to a Contractor, an Affiliated Entity, or an Affiliated Entity of a Contractor during the five years before the date of such Contractor's or Affiliated Entity's contract or engagement in connection with the Matter:

a. bribed or attempted to bribe, or been convicted or adjudged guilty of bribery or attempting to bribe, a public officer or employee of the City, the State of Illinois, or any agency of the federal government or of any state or local government in the United States of America, in that officer's or employee's official capacity;

b. agreed or colluded with other bidders or prospective bidders, or been a party to any such agreement, or been convicted or adjudged guilty of agreement or collusion among bidders or prospective bidders, in restraint of freedom of competition by agreement to bid a fixed price or otherwise; or

c. made an admission of such conduct described in a. or b. above that is a matter of record, but have not been prosecuted for such conduct; or

d. violated the provisions of Municipal Code Section 2-92-610 (Living Wage Ordinance).

4. Neither the Disclosing Party, Affiliated Entity or Contractor, or any of their employees, officials, agents or partners, is barred from contracting with any unit of state or local government as a result of engaging in or being convicted of (1) bid-rigging in violation of 720 ILCS 5/33E-3; (2) bid-rotating in violation of 720 ILCS 5/33E-4; or (3) any similar offense of any state or of the United States of America that contains the same elements as the offense of bid-rigging or bid-rotating.

5. Neither the Disclosing Party nor any Affiliated Entity is listed on any of the following lists maintained by the Office of Foreign Assets Control of the U.S. Department of the Treasury or the Bureau of Industry and Security of the U.S. Department of Commerce or their successors: the Specially Designated Nationals List, the Denied Persons List, the Unverified List, the Entity List and the Debarred List.

6. The Disclosing Party understands and shall comply with the applicable requirements of Chapters 2-55 (Legislative Inspector General), 2-56 (Inspector General) and 2-156 (Governmental Ethics) of the Municipal Code.

7. If the Disclosing Party is unable to certify to any of the above statements in this Part B (Further Certifications), the Disclosing Party must explain below:

N/A

If the letters "NA," the word "None," or no response appears on the lines above, it will be conclusively presumed that the Disclosing Party certified to the above statements.

8. To the best of the Disclosing Party's knowledge after reasonable inquiry, the following is a complete list of all current employees of the Disclosing Party who were, at any time during the 12-month period preceding the execution date of this EDS, an employee, or elected or appointed official, of the City of Chicago (if none, indicate with "N/A" or "none").

N/A

9. To the best of the Disclosing Party's knowledge after reasonable inquiry, the following is a complete list of all gifts that the Disclosing Party has given or caused to be given, at any time during the 12-month period preceding the execution date of this EDS, to an employee, or elected or appointed official, of the City of Chicago. For purposes of this statement, a "gift" does not include: (i) anything made generally available to City employees or to the general public, or (ii) food or drink provided in the course of official City business and having a retail value of less than $20 per recipient (if none, indicate with "N/A" or "none"). As to any gift listed below, please also list the name of the City recipient.

N/A

C. CERTIFICATION OF STATUS AS FINANCIAL INSTITUTION

1. The Disclosing Party certifies that the Disclosing Party (check one)

[ ] is [X] is not

a "financial institution" as defined in Section 2-32-455(b) of the Municipal Code.

2. If the Disclosing Party IS a financial institution, then the Disclosing Party pledges:

"We are not and will not become a predatory lender as defined in Chapter 2-32 of the Municipal Code. We further pledge that none of our affiliates is, and none of them will become, a predatory lender as defined in Chapter 2-32 of the Municipal Code. We understand that becoming a predatory lender or becoming an affiliate of a predatory lender may result in the loss of the privilege of doing business with the City."

If the Disclosing Party is unable to make this pledge because it or any of its affiliates (as defined in Section 2-32-455(b) of the Municipal Code) is a predatory lender within the meaning of Chapter 2-32 of the Municipal Code, explain here (attach additional pages if necessary):

If the letters "NA," the word "None," or no response appears on the lines above, it will be conclusively presumed that the Disclosing Party certified to the above statements.

D. CERTIFICATION REGARDING INTEREST IN CITY BUSINESS

Any words or terms that are defined in Chapter 2-156 of the Municipal Code have the same meanings when used in this Part D.

1. In accordance with Section 2-156-110 of the Municipal Code: Does any official or employee of the City have a financial interest in his or her own name or in the name of any other person or entity in the Matter?

[ ] Yes [X] No

NOTE: If you checked "Yes" to Item D.1., proceed to Items D.2. and D.3. If you checked "No" to Item D.1., proceed to Part E.

2. Unless sold pursuant to a process of competitive bidding, or otherwise permitted, no City elected official or employee shall have a financial interest in his or her own name or in the name of any other person or entity in the purchase of any property that (i) belongs to the City, or (ii) is sold for taxes or assessments, or (iii) is sold by virtue of legal process at the suit of the City (collectively, "City Property Sale"). Compensation for property taken pursuant to the City's eminent domain power does not constitute a financial interest within the meaning of this Part D.

Does the Matter involve a City Property Sale?

[ ] Yes [ ] No

3. If you checked "Yes" to Item D.1., provide the names and business addresses of the City officials or employees having such interest and identify the nature of such interest:

Name	Business Address	Nature of Interest

4. The Disclosing Party further certifies that no prohibited financial interest in the Matter will be acquired by any City official or employee.

E. CERTIFICATION REGARDING SLAVERY ERA BUSINESS

Please check either 1. or 2. below. If the Disclosing Party checks 2., the Disclosing Party must disclose below or in an attachment to this EDS all information required by paragraph 2. Failure to

comply with these disclosure requirements may make any contract entered into with the City in connection with the Matter voidable by the City.

_X_ 1. The Disclosing Party verifies that the Disclosing Party has searched any and all records of the Disclosing Party and any and all predecessor entities regarding records of investments or profits from slavery or slaveholder insurance policies during the slavery era (including insurance policies issued to slaveholders that provided coverage for damage to or injury or death of their slaves), and the Disclosing Party has found no such records.

____2. The Disclosing Party verifies that, as a result of conducting the search in step 1 above, the Disclosing Party has found records of investments or profits from slavery or slaveholder insurance policies. The Disclosing Party verifies that the following constitutes full disclosure of all such records, including the names of any and all slaves or slaveholders described in those records:

SECTION VI -- CERTIFICATIONS FOR FEDERALLY FUNDED MATTERS

NOTE: If the Matter is federally funded, complete this Section VI. **If the Matter is not federally funded,** proceed to Section VII. For purposes of this Section VI, tax credits allocated by the City and proceeds of debt obligations of the City are not federal funding.

A. CERTIFICATION REGARDING LOBBYING

1. List below the names of all persons or entities registered under the federal Lobbying Disclosure Act of 1995 who have made lobbying contacts on behalf of the Disclosing Party with respect to the Matter: (Add sheets if necessary):

(If no explanation appears or begins on the lines above, or if the letters "NA" or if the word "None" appear, it will be conclusively presumed that the Disclosing Party means that NO persons or entities registered under the Lobbying Disclosure Act of 1995 have made lobbying contacts on behalf of the Disclosing Party with respect to the Matter.)

2. The Disclosing Party has not spent and will not expend any federally appropriated funds to pay any person or entity listed in Paragraph A.1. above for his or her lobbying activities or to pay any person or entity to influence or attempt to influence an officer or employee of any agency, as defined by applicable federal law, a member of Congress, an officer or employee of Congress, or an employee of a member of Congress, in connection with the award of any federally funded contract, making any federally funded grant or loan, entering into any cooperative agreement, or to extend, continue, renew, amend, or modify any federally funded contract, grant, loan, or cooperative agreement.

3. The Disclosing Party will submit an updated certification at the end of each calendar quarter in which there occurs any event that materially affects the accuracy of the statements and information set forth in paragraphs A.1. and A.2. above.

4. The Disclosing Party certifies that either: (i) it is not an organization described in section 501(c)(4) of the Internal Revenue Code of 1986; or (ii) it is an organization described in section 501(c)(4) of the Internal Revenue Code of 1986 but has not engaged and will not engage in "Lobbying Activities".

5. If the Disclosing Party is the Applicant, the Disclosing Party must obtain certifications equal in form and substance to paragraphs A.1. through A.4. above from all subcontractors before it awards any subcontract and the Disclosing Party must maintain all such subcontractors' certifications for the duration of the Matter and must make such certifications promptly available to the City upon request.

B. CERTIFICATION REGARDING EQUAL EMPLOYMENT OPPORTUNITY

If the Matter is federally funded, federal regulations require the Applicant and all proposed subcontractors to submit the following information with their bids or in writing at the outset of negotiations.

Is the Disclosing Party the Applicant?

[ ] Yes [ ] No

If "Yes," answer the three questions below:

1. Have you developed and do you have on file affirmative action programs pursuant to applicable federal regulations? (See 41 CFR Part 60-2.)
[ ] Yes [ ] No

2. Have you filed with the Joint Reporting Committee, the Director of the Office of Federal Contract Compliance Programs, or the Equal Employment Opportunity Commission all reports due under the applicable filing requirements?
[ ] Yes [ ] No

3. Have you participated in any previous contracts or subcontracts subject to the equal opportunity clause?
[ ] Yes [ ] No

If you checked "No" to question 1. or 2. above, please provide an explanation:

_____

_____

SECTION VII -- ACKNOWLEDGMENTS, CONTRACT INCORPORATION, COMPLIANCE, PENALTIES, DISCLOSURE

The Disclosing Party understands and agrees that:

A. The certifications, disclosures, and acknowledgments contained in this EDS will become part of any contract or other agreement between the Applicant and the City in connection with the Matter, whether procurement, City assistance, or other City action, and are material inducements to the City's execution of any contract or taking other action with respect to the Matter. The Disclosing Party understands that it must comply with all statutes, ordinances, and regulations on which this EDS is based.

B. The City's Governmental Ethics and Campaign Financing Ordinances, Chapters 2-156 and 2-164 of the Municipal Code, impose certain duties and obligations on persons or entities seeking City contracts, work, business, or transactions. The full text of these ordinances and a training program is available on line at www.cityofchicago.org/Ethics, and may also be obtained from the City's Board of Ethics, 740 N.

Sedgwick St., Suite 500, Chicago, IL 60610, (312) 744-9660. The Disclosing Party must comply fully with the applicable ordinances.

C. If the City determines that any information provided in this EDS is false, incomplete or inaccurate, any contract or other agreement in connection with which it is submitted may be rescinded or be void or voidable, and the City may pursue any remedies under the contract or agreement (if not rescinded or void), at law, or in equity, including terminating the Disclosing Party's participation in the Matter and/or declining to allow the Disclosing Party to participate in other transactions with the City. Remedies at law for a false statement of material fact may include incarceration and an award to the City of treble damages.

D. It is the City's policy to make this document available to the public on its Internet site and/or upon request. Some or all of the information provided on this EDS and any attachments to this EDS may be made available to the public on the Internet, in response to a Freedom of Information Act request, or otherwise. By completing and signing this EDS, the Disclosing Party waives and releases any possible rights or claims which it may have against the City in connection with the public release of information contained in this EDS and also authorizes the City to verify the accuracy of any information submitted in this EDS.

E. The information provided in this EDS must be kept current. In the event of changes, the Disclosing Party must supplement this EDS up to the time the City takes action on the Matter. If the Matter is a contract being handled by the City's Department of Procurement Services, the Disclosing Party must update this EDS as the contract requires. **NOTE:** With respect to Matters subject to Article I of Chapter 1-23 of the Municipal Code (imposing **PERMANENT INELIGIBILITY** for certain specified offenses), the information provided herein regarding eligibility must be kept current for a longer period, as required by Chapter 1-23 and Section 2-154-020 of the Municipal Code.

The Disclosing Party represents and warrants that:

F.1. The Disclosing Party is not delinquent in the payment of any tax administered by the Illinois Department of Revenue, nor are the Disclosing Party or its Affiliated Entities delinquent in paying any fine, fee, tax or other charge owed to the City. This includes, but is not limited to, all water charges, sewer charges, license fees, parking tickets, property taxes or sales taxes.

F.2 If the Disclosing Party is the Applicant, the Disclosing Party and its Affiliated Entities will not use, nor permit their subcontractors to use, any facility listed by the U.S. E.P.A. on the federal Excluded Parties List System ("EPLS") maintained by the U. S. General Services Administration.

F.3 If the Disclosing Party is the Applicant, the Disclosing Party will obtain from any contractors/subcontractors hired or to be hired in connection with the Matter certifications equal in form and substance to those in F.1. and F.2. above and will not, without the prior written consent of the City, use any such contractor/subcontractor that does not provide such certifications or that the Disclosing Party has reason to believe has not provided or cannot provide truthful certifications.

NOTE: If the Disclosing Party cannot certify as to any of the items in F.1., F.2. or F.3. above, an explanatory statement must be attached to this EDS.

CERTIFICATION

Under penalty of perjury, the person signing below: (1) warrants that he/she is authorized to execute this EDS and Appendix A (if applicable) on behalf of the Disclosing Party, and (2) warrants that all certifications and statements contained in this EDS and Appendix A (if applicable) are true, accurate and complete as of the date furnished to the City.

AMLI Residential Partners LLC
(Print or type name of Disclosing Party)

By: Please See Attached Signature Page
(Sign here)

(Print or type name of person signing)

(Print or type title of person signing)

Signed and sworn to before me on (date) _____,
at _____ County, _____ (state).

_____ Notary Public.

Commission expires:_____.

AMLI Residential Partners, LLC, a Delaware limited liability company

By: PPF AMLI Acquisition LLC, a Delaware liability company, its sole member

By: PPF Multifamily LLC, a Delaware limited liability company, its sole member

By: PPF OP, LP, a Delaware limited partnership, its sole member

By: PPF OPGP, LLC a Delaware limited liability company, its general partner

By: Prime Property Fund, LLC, a Delaware limited liability company, its sole member

By: Morgan Stanley Real Estate Advisor, Inc., a Delaware corporation, its adviser

By: _____

Name: JOHN SCHOSER

Title: EXECUTIVE DIRECTOR

Signed and sworn to before me on (date) April 14, 2014

at Cook County, IL (State)

Georgiann A. Melchiorre Notary Public.

Commission expires: 3/16/15

OFFICIAL SEAL
GEORGIANN A MELCHIORRE
Notary Public - State of Illinois
My Commission Expires Mar 16, 2015

CITY OF CHICAGO
ECONOMIC DISCLOSURE STATEMENT AND AFFIDAVIT
APPENDIX A

FAMILIAL RELATIONSHIPS WITH ELECTED CITY OFFICIALS AND DEPARTMENT HEADS

This Appendix is to be completed only by (a) the Applicant, and (b) any legal entity which has a direct ownership interest in the Applicant exceeding 7.5 percent. It is not to be completed by any legal entity which has only an indirect ownership interest in the Applicant.

Under Municipal Code Section 2-154-015, the Disclosing Party must disclose whether such Disclosing Party or any "Applicable Party" or any Spouse or Domestic Partner thereof currently has a "familial relationship" with any elected city official or department head. A "familial relationship" exists if, as of the date this EDS is signed, the Disclosing Party or any "Applicable Party" or any Spouse or Domestic Partner thereof is related to the mayor, any alderman, the city clerk, the city treasurer or any city department head as spouse or domestic partner or as any of the following, whether by blood or adoption: parent, child, brother or sister, aunt or uncle, niece or nephew, grandparent, grandchild, father-in-law, mother-in-law, son-in-law, daughter-in-law, stepfather or stepmother, stepson or stepdaughter, stepbrother or stepsister or half-brother or half-sister.

"Applicable Party" means (1) all executive officers of the Disclosing Party listed in Section II.B.1.a., if the Disclosing Party is a corporation; all partners of the Disclosing Party, if the Disclosing Party is a general partnership; all general partners and limited partners of the Disclosing Party, if the Disclosing Party is a limited partnership; all managers, managing members and members of the Disclosing Party, if the Disclosing Party is a limited liability company; (2) all principal officers of the Disclosing Party; and (3) any person having more than a 7.5 percent ownership interest in the Disclosing Party. "Principal officers" means the president, chief operating officer, executive director, chief financial officer, treasurer or secretary of a legal entity or any person exercising similar authority.

Does the Disclosing Party or any "Applicable Party" or any Spouse or Domestic Partner thereof currently have a "familial relationship" with an elected city official or department head?

[ ] Yes [X] No

If yes, please identify below (1) the name and title of such person, (2) the name of the legal entity to which such person is connected; (3) the name and title of the elected city official or department head to whom such person has a familial relationship, and (4) the precise nature of such familial relationship.

_____

_____

_____

CITY OF CHICAGO
ECONOMIC DISCLOSURE STATEMENT
AND AFFIDAVIT

SECTION I -- GENERAL INFORMATION

A. Legal name of the Disclosing Party submitting this EDS. Include d/b/a/ if applicable:

PPF AMLI Acquisition LLC

Check ONE of the following three boxes:

Indicate whether the Disclosing Party submitting this EDS is:

1. [ ] the Applicant
   OR
2. [X] a legal entity holding a direct or indirect interest in the Applicant. State the legal name of the Applicant in which the Disclosing Party holds an interest: PPF AMLI 800-888 S. Clark Associates, LLC
   OR
3. [ ] a legal entity with a right of control (see Section II.B.1.) State the legal name of the entity in which the Disclosing Party holds a right of control: _____

B. Business address of the Disclosing Party: 3424 Peachtree Road, NE, Suite 900
Atlanta, GA 30326

C. Telephone: See D Below Fax: _____ Email: _____

D. Name of contact person: John J. George, 180 N. Stetson Avenue, Suite 3700, Chicago, IL 60601
(312) 565-8439; Fax: (312) 565-8300; jgeorge@srcattorneys.com

E. Federal Employer Identification No. (if you have one): _____

F. Brief description of contract, transaction or other undertaking (referred to below as the "Matter") to which this EDS pertains. (Include project number and location of property, if applicable):

Application for dedication and/or subdivision for the property located at the southwest corner of Clark and Polk (800-888 S. Clark Street)

G. Which City agency or department is requesting this EDS? CDOT

If the Matter is a contract being handled by the City's Department of Procurement Services, please complete the following:

Specification # not applicable and Contract # not applicable

SECTION II -- DISCLOSURE OF OWNERSHIP INTERESTS

A. NATURE OF THE DISCLOSING PARTY

1. Indicate the nature of the Disclosing Party:

[ ] Person
[ ] Publicly registered business corporation
[ ] Privately held business corporation
[ ] Sole proprietorship
[ ] General partnership
[ ] Limited partnership
[ ] Trust
[X] Limited liability company
[ ] Limited liability partnership
[ ] Joint venture
[ ] Not-for-profit corporation
(Is the not-for-profit corporation also a 501(c)(3))?
[ ] Yes [ ] No
[ ] Other (please specify)

2. For legal entities, the state (or foreign country) of incorporation or organization, if applicable:

Delaware

3. For legal entities not organized in the State of Illinois: Has the organization registered to do business in the State of Illinois as a foreign entity?

[ ] Yes [X] No [ ] N/A

B. IF THE DISCLOSING PARTY IS A LEGAL ENTITY:

1. List below the full names and titles of all executive officers and all directors of the entity. **NOTE:** For not-for-profit corporations, also list below all members, if any, which are legal entities. If there are no such members, write "no members." For trusts, estates or other similar entities, list below the legal titleholder(s).

If the entity is a general partnership, limited partnership, limited liability company, limited liability partnership or joint venture, list below the name and title of each general partner, managing member, manager or any other person or entity that controls the day-to-day management of the Disclosing Party. **NOTE:** Each legal entity listed below must submit an EDS on its own behalf.

Name	Title
PPF Multifamily, LLC	Member

2. Please provide the following information concerning each person or entity having a direct or indirect beneficial interest (including ownership) in excess of 7.5% of the Disclosing Party. Examples of such an interest include shares in a corporation, partnership interest in a partnership or joint venture,

interest of a member or manager in a limited liability company, or interest of a beneficiary of a trust, estate or other similar entity. If none, state "None." **NOTE**: Pursuant to Section 2-154-030 of the Municipal Code of Chicago ("Municipal Code"), the City may require any such additional information from any applicant which is reasonably intended to achieve full disclosure.

Name	Business Address	Percentage Interest in the Disclosing Party
PPF Multifamily, LLC	3424 Peachtree Rd., NE, Atlanta, GA 30326	100%

SECTION III -- BUSINESS RELATIONSHIPS WITH CITY ELECTED OFFICIALS

Has the Disclosing Party had a "business relationship," as defined in Chapter 2-156 of the Municipal Code, with any City elected official in the 12 months before the date this EDS is signed?

[ ] Yes [X] No

If yes, please identify below the name(s) of such City elected official(s) and describe such relationship(s):

SECTION IV -- DISCLOSURE OF SUBCONTRACTORS AND OTHER RETAINED PARTIES

The Disclosing Party must disclose the name and business address of each subcontractor, attorney, lobbyist, accountant, consultant and any other person or entity whom the Disclosing Party has retained or expects to retain in connection with the Matter, as well as the nature of the relationship, and the total amount of the fees paid or estimated to be paid. The Disclosing Party is not required to disclose employees who are paid solely through the Disclosing Party's regular payroll.

"Lobbyist" means any person or entity who undertakes to influence any legislative or administrative action on behalf of any person or entity other than: (1) a not-for-profit entity, on an unpaid basis, or (2) himself. "Lobbyist" also means any person or entity any part of whose duties as an employee of another includes undertaking to influence any legislative or administrative action.

If the Disclosing Party is uncertain whether a disclosure is required under this Section, the Disclosing Party must either ask the City whether disclosure is required or make the disclosure.

Name (indicate whether retained or anticipated to be retained)	Business Address	Relationship to Disclosing Party (subcontractor, attorney, lobbyist, etc.)	Fees (indicate whether paid or estimated.) **NOTE:** "hourly rate" or "t.b.d." is not an acceptable response.

(Add sheets if necessary)

[X] Check here if the Disclosing Party has not retained, nor expects to retain, any such persons or entities.

SECTION V -- CERTIFICATIONS

A. COURT-ORDERED CHILD SUPPORT COMPLIANCE

Under Municipal Code Section 2-92-415, substantial owners of business entities that contract with the City must remain in compliance with their child support obligations throughout the contract's term.

Has any person who directly or indirectly owns 10% or more of the Disclosing Party been declared in arrearage on any child support obligations by any Illinois court of competent jurisdiction?

[ ] Yes [ ] No [X] No person directly or indirectly owns 10% or more of the Disclosing Party.

If "Yes," has the person entered into a court-approved agreement for payment of all support owed and is the person in compliance with that agreement?

[ ] Yes [ ] No

B. FURTHER CERTIFICATIONS

1. Pursuant to Municipal Code Chapter 1-23, Article I ("Article I")(which the Applicant should consult for defined terms (e.g., "doing business") and legal requirements), if the Disclosing Party submitting this EDS is the Applicant and is doing business with the City, then the Disclosing Party certifies as follows: (i) neither the Applicant nor any controlling person is currently indicted or charged with, or has admitted guilt of, or has ever been convicted of, or placed under supervision for, any criminal offense involving actual, attempted, or conspiracy to commit bribery, theft, fraud, forgery, perjury, dishonesty or deceit against an officer or employee of the City or any sister agency; and (ii) the Applicant understands and acknowledges that compliance with Article I is a continuing requirement for doing business with the City. NOTE: If Article I applies to the Applicant, the permanent compliance timeframe in Article I supersedes some five-year compliance timeframes in certifications 2 and 3 below.

2. The Disclosing Party and, if the Disclosing Party is a legal entity, all of those persons or entities identified in Section II.B.1. of this EDS:

a. are not presently debarred, suspended, proposed for debarment, declared ineligible or voluntarily excluded from any transactions by any federal, state or local unit of government;

b. have not, within a five-year period preceding the date of this EDS, been convicted of a criminal offense, adjudged guilty, or had a civil judgment rendered against them in connection with: obtaining, attempting to obtain, or performing a public (federal, state or local) transaction or contract under a public transaction; a violation of federal or state antitrust statutes; fraud; embezzlement; theft; forgery; bribery; falsification or destruction of records; making false statements; or receiving stolen property;

c. are not presently indicted for, or criminally or civilly charged by, a governmental entity (federal, state or local) with committing any of the offenses set forth in clause B.2.b. of this Section V;

d. have not, within a five-year period preceding the date of this EDS, had one or more public transactions (federal, state or local) terminated for cause or default; and

e. have not, within a five-year period preceding the date of this EDS, been convicted, adjudged guilty, or found liable in a civil proceeding, or in any criminal or civil action, including actions concerning environmental violations, instituted by the City or by the federal government, any state, or any other unit of local government.

3. The certifications in subparts 3, 4 and 5 concern:

• the Disclosing Party;
• any "Contractor" (meaning any contractor or subcontractor used by the Disclosing Party in connection with the Matter, including but not limited to all persons or legal entities disclosed under Section IV, "Disclosure of Subcontractors and Other Retained Parties");
• any "Affiliated Entity" (meaning a person or entity that, directly or indirectly: controls the Disclosing Party, is controlled by the Disclosing Party, or is, with the Disclosing Party, under common control of another person or entity. Indicia of control include, without limitation: interlocking management or ownership; identity of interests among family members, shared facilities and equipment; common use of employees; or organization of a business entity following the ineligibility of a business entity to do business with federal or state or local government, including the City, using substantially the same management, ownership, or principals as the ineligible entity); with respect to Contractors, the term Affiliated Entity means a person or entity that directly or indirectly controls the Contractor, is controlled by it, or, with the Contractor, is under common control of another person or entity;
• any responsible official of the Disclosing Party, any Contractor or any Affiliated Entity or any other official, agent or employee of the Disclosing Party, any Contractor or any Affiliated Entity, acting pursuant to the direction or authorization of a responsible official of the Disclosing Party, any Contractor or any Affiliated Entity (collectively "Agents").

Neither the Disclosing Party, nor any Contractor, nor any Affiliated Entity of either the Disclosing Party or any Contractor nor any Agents have, during the five years before the date this EDS is signed, or, with respect to a Contractor, an Affiliated Entity, or an Affiliated Entity of a Contractor during the five years before the date of such Contractor's or Affiliated Entity's contract or engagement in connection with the Matter:

a. bribed or attempted to bribe, or been convicted or adjudged guilty of bribery or attempting to bribe, a public officer or employee of the City, the State of Illinois, or any agency of the federal government or of any state or local government in the United States of America, in that officer's or employee's official capacity;

b. agreed or colluded with other bidders or prospective bidders, or been a party to any such agreement, or been convicted or adjudged guilty of agreement or collusion among bidders or prospective bidders, in restraint of freedom of competition by agreement to bid a fixed price or otherwise; or

c. made an admission of such conduct described in a. or b. above that is a matter of record, but have not been prosecuted for such conduct; or

d. violated the provisions of Municipal Code Section 2-92-610 (Living Wage Ordinance).

4. Neither the Disclosing Party, Affiliated Entity or Contractor, or any of their employees, officials, agents or partners, is barred from contracting with any unit of state or local government as a result of engaging in or being convicted of (1) bid-rigging in violation of 720 ILCS 5/33E-3; (2) bid-rotating in violation of 720 ILCS 5/33E-4; or (3) any similar offense of any state or of the United States of America that contains the same elements as the offense of bid-rigging or bid-rotating.

5. Neither the Disclosing Party nor any Affiliated Entity is listed on any of the following lists maintained by the Office of Foreign Assets Control of the U.S. Department of the Treasury or the Bureau of Industry and Security of the U.S. Department of Commerce or their successors: the Specially Designated Nationals List, the Denied Persons List, the Unverified List, the Entity List and the Debarred List.

6. The Disclosing Party understands and shall comply with the applicable requirements of Chapters 2-55 (Legislative Inspector General), 2-56 (Inspector General) and 2-156 (Governmental Ethics) of the Municipal Code.

7. If the Disclosing Party is unable to certify to any of the above statements in this Part B (Further Certifications), the Disclosing Party must explain below:

N/A

If the letters "NA," the word "None," or no response appears on the lines above, it will be conclusively presumed that the Disclosing Party certified to the above statements.

8. To the best of the Disclosing Party's knowledge after reasonable inquiry, the following is a complete list of all current employees of the Disclosing Party who were, at any time during the 12-month period preceding the execution date of this EDS, an employee, or elected or appointed official, of the City of Chicago (if none, indicate with "N/A" or "none").

N/A

9. To the best of the Disclosing Party's knowledge after reasonable inquiry, the following is a complete list of all gifts that the Disclosing Party has given or caused to be given, at any time during the 12-month period preceding the execution date of this EDS, to an employee, or elected or appointed official, of the City of Chicago. For purposes of this statement, a "gift" does not include: (i) anything made generally available to City employees or to the general public, or (ii) food or drink provided in the course of official City business and having a retail value of less than $20 per recipient (if none, indicate with "N/A" or "none"). As to any gift listed below, please also list the name of the City recipient.

N/A

C. CERTIFICATION OF STATUS AS FINANCIAL INSTITUTION

1. The Disclosing Party certifies that the Disclosing Party (check one)

[ ] is [X] is not

a "financial institution" as defined in Section 2-32-455(b) of the Municipal Code.

2. If the Disclosing Party IS a financial institution, then the Disclosing Party pledges:

"We are not and will not become a predatory lender as defined in Chapter 2-32 of the Municipal Code. We further pledge that none of our affiliates is, and none of them will become, a predatory lender as defined in Chapter 2-32 of the Municipal Code. We understand that becoming a predatory lender or becoming an affiliate of a predatory lender may result in the loss of the privilege of doing business with the City."

If the Disclosing Party is unable to make this pledge because it or any of its affiliates (as defined in Section 2-32-455(b) of the Municipal Code) is a predatory lender within the meaning of Chapter 2-32 of the Municipal Code, explain here (attach additional pages if necessary):

If the letters "NA," the word "None," or no response appears on the lines above, it will be conclusively presumed that the Disclosing Party certified to the above statements.

D. CERTIFICATION REGARDING INTEREST IN CITY BUSINESS

Any words or terms that are defined in Chapter 2-156 of the Municipal Code have the same meanings when used in this Part D.

1. In accordance with Section 2-156-110 of the Municipal Code: Does any official or employee of the City have a financial interest in his or her own name or in the name of any other person or entity in the Matter?

[ ] Yes [X] No

NOTE: If you checked "Yes" to Item D.1., proceed to Items D.2. and D.3. If you checked "No" to Item D.1., proceed to Part E.

2. Unless sold pursuant to a process of competitive bidding, or otherwise permitted, no City elected official or employee shall have a financial interest in his or her own name or in the name of any other person or entity in the purchase of any property that (i) belongs to the City, or (ii) is sold for taxes or assessments, or (iii) is sold by virtue of legal process at the suit of the City (collectively, "City Property Sale"). Compensation for property taken pursuant to the City's eminent domain power does not constitute a financial interest within the meaning of this Part D.

Does the Matter involve a City Property Sale?

[ ] Yes [ ] No

3. If you checked "Yes" to Item D.1., provide the names and business addresses of the City officials or employees having such interest and identify the nature of such interest:

Name	Business Address	Nature of Interest

4. The Disclosing Party further certifies that no prohibited financial interest in the Matter will be acquired by any City official or employee.

E. CERTIFICATION REGARDING SLAVERY ERA BUSINESS

Please check either 1. or 2. below. If the Disclosing Party checks 2., the Disclosing Party must disclose below or in an attachment to this EDS all information required by paragraph 2. Failure to

comply with these disclosure requirements may make any contract entered into with the City in connection with the Matter voidable by the City.

_X_ 1. The Disclosing Party verifies that the Disclosing Party has searched any and all records of the Disclosing Party and any and all predecessor entities regarding records of investments or profits from slavery or slaveholder insurance policies during the slavery era (including insurance policies issued to slaveholders that provided coverage for damage to or injury or death of their slaves), and the Disclosing Party has found no such records.

____2. The Disclosing Party verifies that, as a result of conducting the search in step 1 above, the Disclosing Party has found records of investments or profits from slavery or slaveholder insurance policies. The Disclosing Party verifies that the following constitutes full disclosure of all such records, including the names of any and all slaves or slaveholders described in those records:

SECTION VI -- CERTIFICATIONS FOR FEDERALLY FUNDED MATTERS

NOTE: If the Matter is federally funded, complete this Section VI. **If the Matter is not federally funded,** proceed to Section VII. For purposes of this Section VI, tax credits allocated by the City and proceeds of debt obligations of the City are not federal funding.

A. CERTIFICATION REGARDING LOBBYING

1. List below the names of all persons or entities registered under the federal Lobbying Disclosure Act of 1995 who have made lobbying contacts on behalf of the Disclosing Party with respect to the Matter: (Add sheets if necessary):

(If no explanation appears or begins on the lines above, or if the letters "NA" or if the word "None" appear, it will be conclusively presumed that the Disclosing Party means that NO persons or entities registered under the Lobbying Disclosure Act of 1995 have made lobbying contacts on behalf of the Disclosing Party with respect to the Matter.)

2. The Disclosing Party has not spent and will not expend any federally appropriated funds to pay any person or entity listed in Paragraph A.1. above for his or her lobbying activities or to pay any person or entity to influence or attempt to influence an officer or employee of any agency, as defined by applicable federal law, a member of Congress, an officer or employee of Congress, or an employee of a member of Congress, in connection with the award of any federally funded contract, making any federally funded grant or loan, entering into any cooperative agreement, or to extend, continue, renew, amend, or modify any federally funded contract, grant, loan, or cooperative agreement.

3. The Disclosing Party will submit an updated certification at the end of each calendar quarter in which there occurs any event that materially affects the accuracy of the statements and information set forth in paragraphs A.1. and A.2. above.

4. The Disclosing Party certifies that either: (i) it is not an organization described in section 501(c)(4) of the Internal Revenue Code of 1986; or (ii) it is an organization described in section 501(c)(4) of the Internal Revenue Code of 1986 but has not engaged and will not engage in "Lobbying Activities".

5. If the Disclosing Party is the Applicant, the Disclosing Party must obtain certifications equal in form and substance to paragraphs A.1. through A.4. above from all subcontractors before it awards any subcontract and the Disclosing Party must maintain all such subcontractors' certifications for the duration of the Matter and must make such certifications promptly available to the City upon request.

B. CERTIFICATION REGARDING EQUAL EMPLOYMENT OPPORTUNITY

If the Matter is federally funded, federal regulations require the Applicant and all proposed subcontractors to submit the following information with their bids or in writing at the outset of negotiations.

Is the Disclosing Party the Applicant?

[ ] Yes [ ] No

If "Yes," answer the three questions below:

1. Have you developed and do you have on file affirmative action programs pursuant to applicable federal regulations? (See 41 CFR Part 60-2.)
[ ] Yes [ ] No

2. Have you filed with the Joint Reporting Committee, the Director of the Office of Federal Contract Compliance Programs, or the Equal Employment Opportunity Commission all reports due under the applicable filing requirements?
[ ] Yes [ ] No

3. Have you participated in any previous contracts or subcontracts subject to the equal opportunity clause?
[ ] Yes [ ] No

If you checked "No" to question 1. or 2. above, please provide an explanation:

_____

_____

SECTION VII -- ACKNOWLEDGMENTS, CONTRACT INCORPORATION, COMPLIANCE, PENALTIES, DISCLOSURE

The Disclosing Party understands and agrees that:

A. The certifications, disclosures, and acknowledgments contained in this EDS will become part of any contract or other agreement between the Applicant and the City in connection with the Matter, whether procurement, City assistance, or other City action, and are material inducements to the City's execution of any contract or taking other action with respect to the Matter. The Disclosing Party understands that it must comply with all statutes, ordinances, and regulations on which this EDS is based.

B. The City's Governmental Ethics and Campaign Financing Ordinances, Chapters 2-156 and 2-164 of the Municipal Code, impose certain duties and obligations on persons or entities seeking City contracts, work, business, or transactions. The full text of these ordinances and a training program is available on line at www.cityofchicago.org/Ethics, and may also be obtained from the City's Board of Ethics, 740 N.

Sedgwick St., Suite 500, Chicago, IL 60610, (312) 744-9660. The Disclosing Party must comply fully with the applicable ordinances.

C. If the City determines that any information provided in this EDS is false, incomplete or inaccurate, any contract or other agreement in connection with which it is submitted may be rescinded or be void or voidable, and the City may pursue any remedies under the contract or agreement (if not rescinded or void), at law, or in equity, including terminating the Disclosing Party's participation in the Matter and/or declining to allow the Disclosing Party to participate in other transactions with the City. Remedies at law for a false statement of material fact may include incarceration and an award to the City of treble damages.

D. It is the City's policy to make this document available to the public on its Internet site and/or upon request. Some or all of the information provided on this EDS and any attachments to this EDS may be made available to the public on the Internet, in response to a Freedom of Information Act request, or otherwise. By completing and signing this EDS, the Disclosing Party waives and releases any possible rights or claims which it may have against the City in connection with the public release of information contained in this EDS and also authorizes the City to verify the accuracy of any information submitted in this EDS.

E. The information provided in this EDS must be kept current. In the event of changes, the Disclosing Party must supplement this EDS up to the time the City takes action on the Matter. If the Matter is a contract being handled by the City's Department of Procurement Services, the Disclosing Party must update this EDS as the contract requires. **NOTE:** With respect to Matters subject to Article I of Chapter 1-23 of the Municipal Code (imposing **PERMANENT INELIGIBILITY** for certain specified offenses), the information provided herein regarding eligibility must be kept current for a longer period, as required by Chapter 1-23 and Section 2-154-020 of the Municipal Code.

The Disclosing Party represents and warrants that:

F.1. The Disclosing Party is not delinquent in the payment of any tax administered by the Illinois Department of Revenue, nor are the Disclosing Party or its Affiliated Entities delinquent in paying any fine, fee, tax or other charge owed to the City. This includes, but is not limited to, all water charges, sewer charges, license fees, parking tickets, property taxes or sales taxes.

F.2 If the Disclosing Party is the Applicant, the Disclosing Party and its Affiliated Entities will not use, nor permit their subcontractors to use, any facility listed by the U.S. E.P.A. on the federal Excluded Parties List System ("EPLS") maintained by the U. S. General Services Administration.

F.3 If the Disclosing Party is the Applicant, the Disclosing Party will obtain from any contractors/subcontractors hired or to be hired in connection with the Matter certifications equal in form and substance to those in F.1. and F.2. above and will not, without the prior written consent of the City, use any such contractor/subcontractor that does not provide such certifications or that the Disclosing Party has reason to believe has not provided or cannot provide truthful certifications.

NOTE: If the Disclosing Party cannot certify as to any of the items in F.1., F.2. or F.3. above, an explanatory statement must be attached to this EDS.

CERTIFICATION

Under penalty of perjury, the person signing below: (1) warrants that he/she is authorized to execute this EDS and Appendix A (if applicable) on behalf of the Disclosing Party, and (2) warrants that all certifications and statements contained in this EDS and Appendix A (if applicable) are true, accurate and complete as of the date furnished to the City.

PPF AMLI Acquisition, LLC
(Print or type name of Disclosing Party)

By: Please See Attached Signature Page
(Sign here)

(Print or type name of person signing)

(Print or type title of person signing)

Signed and sworn to before me on (date) _____,
at _____ County, _____ (state).

_____ Notary Public.

Commission expires: _____.

PPF AMLI Acquisition LLC, a Delaware liability company

By: PPF Multifamily LLC, a Delaware limited liability company, its sole member

By: PPF OP, LP, a Delaware limited partnership, its sole member

By: PPF OPGP, LLC a Delaware limited liability company, its general partner

By: Prime Property Fund, LLC, a Delaware limited liability company, its sole member

By: Morgan Stanley Real Estate Advisor, Inc., a Delaware corporation, its adviser

By: _____

Name: JOHN SCHOSER

Title: EXECUTIVE DIRECTOR

Signed and sworn to before me on (date) April 14, 2014

at Cook County, IL (State)

Georgiann A. Melchiorre Notary Public.

Commission expires: 3/16/15

OFFICIAL SEAL
GEORGIANN A MELCHIORRE
Notary Public - State of Illinois
My Commission Expires Mar 16, 2015

CITY OF CHICAGO
ECONOMIC DISCLOSURE STATEMENT AND AFFIDAVIT
APPENDIX A

FAMILIAL RELATIONSHIPS WITH ELECTED CITY OFFICIALS AND DEPARTMENT HEADS

This Appendix is to be completed only by (a) the Applicant, and (b) any legal entity which has a direct ownership interest in the Applicant exceeding 7.5 percent. It is not to be completed by any legal entity which has only an indirect ownership interest in the Applicant.

Under Municipal Code Section 2-154-015, the Disclosing Party must disclose whether such Disclosing Party or any "Applicable Party" or any Spouse or Domestic Partner thereof currently has a "familial relationship" with any elected city official or department head. A "familial relationship" exists if, as of the date this EDS is signed, the Disclosing Party or any "Applicable Party" or any Spouse or Domestic Partner thereof is related to the mayor, any alderman, the city clerk, the city treasurer or any city department head as spouse or domestic partner or as any of the following, whether by blood or adoption: parent, child, brother or sister, aunt or uncle, niece or nephew, grandparent, grandchild, father-in-law, mother-in-law, son-in-law, daughter-in-law, stepfather or stepmother, stepson or stepdaughter, stepbrother or stepsister or half-brother or half-sister.

"Applicable Party" means (1) all executive officers of the Disclosing Party listed in Section II.B.1.a., if the Disclosing Party is a corporation; all partners of the Disclosing Party, if the Disclosing Party is a general partnership; all general partners and limited partners of the Disclosing Party, if the Disclosing Party is a limited partnership; all managers, managing members and members of the Disclosing Party, if the Disclosing Party is a limited liability company; (2) all principal officers of the Disclosing Party; and (3) any person having more than a 7.5 percent ownership interest in the Disclosing Party. "Principal officers" means the president, chief operating officer, executive director, chief financial officer, treasurer or secretary of a legal entity or any person exercising similar authority.

Does the Disclosing Party or any "Applicable Party" or any Spouse or Domestic Partner thereof currently have a "familial relationship" with an elected city official or department head?

[ ] Yes [X] No

If yes, please identify below (1) the name and title of such person, (2) the name of the legal entity to which such person is connected; (3) the name and title of the elected city official or department head to whom such person has a familial relationship, and (4) the precise nature of such familial relationship.

_____

_____

_____

CITY OF CHICAGO
ECONOMIC DISCLOSURE STATEMENT
AND AFFIDAVIT

SECTION I -- GENERAL INFORMATION

A. Legal name of the Disclosing Party submitting this EDS. Include d/b/a/ if applicable:

PPF Multifamily, LLC

Check ONE of the following three boxes:

Indicate whether the Disclosing Party submitting this EDS is:

1. [ ] the Applicant
   OR
2. [X] a legal entity holding a direct or indirect interest in the Applicant. State the legal name of the Applicant in which the Disclosing Party holds an interest: PPF 800-888 S. Clark Associates, LLC
   OR
3. [ ] a legal entity with a right of control (see Section II.B.1.) State the legal name of the entity in which the Disclosing Party holds a right of control: _____

B. Business address of the Disclosing Party: 3424 Peachtree Road, NE, Suite 900
Atlanta, GA 30326

C. Telephone: See D Below Fax: _____ Email: _____

D. Name of contact person: John J. George, 180 N. Stetson Avenue, Suite 3700, Chicago, IL 60601
(312) 565-8439; Fax: (312) 565-8300; jgeorge@srcattorneys.com

E. Federal Employer Identification No. (if you have one): _____

F. Brief description of contract, transaction or other undertaking (referred to below as the "Matter") to which this EDS pertains. (Include project number and location of property, if applicable):

Application for dedication and/or subdivision for the property located at the southwest corner of Clark and Polk (800-888 S. Clark Street)

G. Which City agency or department is requesting this EDS? CDOT

If the Matter is a contract being handled by the City's Department of Procurement Services, please complete the following:

Specification # not applicable and Contract # not applicable

SECTION II -- DISCLOSURE OF OWNERSHIP INTERESTS

A. NATURE OF THE DISCLOSING PARTY

1. Indicate the nature of the Disclosing Party:

[ ] Person
[ ] Publicly registered business corporation
[ ] Privately held business corporation
[ ] Sole proprietorship
[ ] General partnership
[ ] Limited partnership
[ ] Trust
[X] Limited liability company
[ ] Limited liability partnership
[ ] Joint venture
[ ] Not-for-profit corporation
(Is the not-for-profit corporation also a 501(c)(3))?
[ ] Yes [ ] No
[ ] Other (please specify)

2. For legal entities, the state (or foreign country) of incorporation or organization, if applicable:

Delaware

3. For legal entities not organized in the State of Illinois: Has the organization registered to do business in the State of Illinois as a foreign entity?

[ ] Yes [X] No [ ] N/A

B. IF THE DISCLOSING PARTY IS A LEGAL ENTITY:

1. List below the full names and titles of all executive officers and all directors of the entity. **NOTE:** For not-for-profit corporations, also list below all members, if any, which are legal entities. If there are no such members, write "no members." For trusts, estates or other similar entities, list below the legal titleholder(s).

If the entity is a general partnership, limited partnership, limited liability company, limited liability partnership or joint venture, list below the name and title of each general partner, managing member, manager or any other person or entity that controls the day-to-day management of the Disclosing Party. **NOTE:** Each legal entity listed below must submit an EDS on its own behalf.

Name	Title
PPF OP, LP	Sole Member 100%

2. Please provide the following information concerning each person or entity having a direct or indirect beneficial interest (including ownership) in excess of 7.5% of the Disclosing Party. Examples of such an interest include shares in a corporation, partnership interest in a partnership or joint venture,

interest of a member or manager in a limited liability company, or interest of a beneficiary of a trust, estate or other similar entity. If none, state "None." **NOTE:** Pursuant to Section 2-154-030 of the Municipal Code of Chicago ("Municipal Code"), the City may require any such additional information from any applicant which is reasonably intended to achieve full disclosure.

Name	Business Address	Percentage Interest in the Disclosing Party
PPF OP, LP	3424 Peachtree Rd., NE, Atlanta, GA 30326	100%

SECTION III -- BUSINESS RELATIONSHIPS WITH CITY ELECTED OFFICIALS

Has the Disclosing Party had a "business relationship," as defined in Chapter 2-156 of the Municipal Code, with any City elected official in the 12 months before the date this EDS is signed?

[ ] Yes [X] No

If yes, please identify below the name(s) of such City elected official(s) and describe such relationship(s):

SECTION IV -- DISCLOSURE OF SUBCONTRACTORS AND OTHER RETAINED PARTIES

The Disclosing Party must disclose the name and business address of each subcontractor, attorney, lobbyist, accountant, consultant and any other person or entity whom the Disclosing Party has retained or expects to retain in connection with the Matter, as well as the nature of the relationship, and the total amount of the fees paid or estimated to be paid. The Disclosing Party is not required to disclose employees who are paid solely through the Disclosing Party's regular payroll.

"Lobbyist" means any person or entity who undertakes to influence any legislative or administrative action on behalf of any person or entity other than: (1) a not-for-profit entity, on an unpaid basis, or (2) himself. "Lobbyist" also means any person or entity any part of whose duties as an employee of another includes undertaking to influence any legislative or administrative action.

If the Disclosing Party is uncertain whether a disclosure is required under this Section, the Disclosing Party must either ask the City whether disclosure is required or make the disclosure.

Name (indicate whether retained or anticipated to be retained)	Business Address	Relationship to Disclosing Party (subcontractor, attorney, lobbyist, etc.)	Fees (indicate whether paid or estimated.) **NOTE:** "hourly rate" or "t.b.d." is not an acceptable response.

(Add sheets if necessary)

[X] Check here if the Disclosing Party has not retained, nor expects to retain, any such persons or entities.

SECTION V -- CERTIFICATIONS

A. COURT-ORDERED CHILD SUPPORT COMPLIANCE

Under Municipal Code Section 2-92-415, substantial owners of business entities that contract with the City must remain in compliance with their child support obligations throughout the contract's term.

Has any person who directly or indirectly owns 10% or more of the Disclosing Party been declared in arrearage on any child support obligations by any Illinois court of competent jurisdiction?

[ ] Yes [ ] No [X] No person directly or indirectly owns 10% or more of the Disclosing Party.

If "Yes," has the person entered into a court-approved agreement for payment of all support owed and is the person in compliance with that agreement?

[ ] Yes [ ] No

B. FURTHER CERTIFICATIONS

1. Pursuant to Municipal Code Chapter 1-23, Article I ("Article I")(which the Applicant should consult for defined terms (e.g., "doing business") and legal requirements), if the Disclosing Party submitting this EDS is the Applicant and is doing business with the City, then the Disclosing Party certifies as follows: (i) neither the Applicant nor any controlling person is currently indicted or charged with, or has admitted guilt of, or has ever been convicted of, or placed under supervision for, any criminal offense involving actual, attempted, or conspiracy to commit bribery, theft, fraud, forgery, perjury, dishonesty or deceit against an officer or employee of the City or any sister agency; and (ii) the Applicant understands and acknowledges that compliance with Article I is a continuing requirement for doing business with the City. NOTE: If Article I applies to the Applicant, the permanent compliance timeframe in Article I supersedes some five-year compliance timeframes in certifications 2 and 3 below.

2. The Disclosing Party and, if the Disclosing Party is a legal entity, all of those persons or entities identified in Section II.B.1. of this EDS:

a. are not presently debarred, suspended, proposed for debarment, declared ineligible or voluntarily excluded from any transactions by any federal, state or local unit of government;

b. have not, within a five-year period preceding the date of this EDS, been convicted of a criminal offense, adjudged guilty, or had a civil judgment rendered against them in connection with: obtaining, attempting to obtain, or performing a public (federal, state or local) transaction or contract under a public transaction; a violation of federal or state antitrust statutes; fraud; embezzlement; theft; forgery; bribery; falsification or destruction of records; making false statements; or receiving stolen property;

c. are not presently indicted for, or criminally or civilly charged by, a governmental entity (federal, state or local) with committing any of the offenses set forth in clause B.2.b. of this Section V;

d. have not, within a five-year period preceding the date of this EDS, had one or more public transactions (federal, state or local) terminated for cause or default; and

e. have not, within a five-year period preceding the date of this EDS, been convicted, adjudged guilty, or found liable in a civil proceeding, or in any criminal or civil action, including actions concerning environmental violations, instituted by the City or by the federal government, any state, or any other unit of local government.

3. The certifications in subparts 3, 4 and 5 concern:

• the Disclosing Party;
• any "Contractor" (meaning any contractor or subcontractor used by the Disclosing Party in connection with the Matter, including but not limited to all persons or legal entities disclosed under Section IV, "Disclosure of Subcontractors and Other Retained Parties");
• any "Affiliated Entity" (meaning a person or entity that, directly or indirectly: controls the Disclosing Party, is controlled by the Disclosing Party, or is, with the Disclosing Party, under common control of another person or entity. Indicia of control include, without limitation: interlocking management or ownership; identity of interests among family members, shared facilities and equipment; common use of employees; or organization of a business entity following the ineligibility of a business entity to do business with federal or state or local government, including the City, using substantially the same management, ownership, or principals as the ineligible entity); with respect to Contractors, the term Affiliated Entity means a person or entity that directly or indirectly controls the Contractor, is controlled by it, or, with the Contractor, is under common control of another person or entity;
• any responsible official of the Disclosing Party, any Contractor or any Affiliated Entity or any other official, agent or employee of the Disclosing Party, any Contractor or any Affiliated Entity, acting pursuant to the direction or authorization of a responsible official of the Disclosing Party, any Contractor or any Affiliated Entity (collectively "Agents").

Neither the Disclosing Party, nor any Contractor, nor any Affiliated Entity of either the Disclosing Party or any Contractor nor any Agents have, during the five years before the date this EDS is signed, or, with respect to a Contractor, an Affiliated Entity, or an Affiliated Entity of a Contractor during the five years before the date of such Contractor's or Affiliated Entity's contract or engagement in connection with the Matter:

a. bribed or attempted to bribe, or been convicted or adjudged guilty of bribery or attempting to bribe, a public officer or employee of the City, the State of Illinois, or any agency of the federal government or of any state or local government in the United States of America, in that officer's or employee's official capacity;

b. agreed or colluded with other bidders or prospective bidders, or been a party to any such agreement, or been convicted or adjudged guilty of agreement or collusion among bidders or prospective bidders, in restraint of freedom of competition by agreement to bid a fixed price or otherwise; or

c. made an admission of such conduct described in a. or b. above that is a matter of record, but have not been prosecuted for such conduct; or

d. violated the provisions of Municipal Code Section 2-92-610 (Living Wage Ordinance).

4. Neither the Disclosing Party, Affiliated Entity or Contractor, or any of their employees, officials, agents or partners, is barred from contracting with any unit of state or local government as a result of engaging in or being convicted of (1) bid-rigging in violation of 720 ILCS 5/33E-3; (2) bid-rotating in violation of 720 ILCS 5/33E-4; or (3) any similar offense of any state or of the United States of America that contains the same elements as the offense of bid-rigging or bid-rotating.

5. Neither the Disclosing Party nor any Affiliated Entity is listed on any of the following lists maintained by the Office of Foreign Assets Control of the U.S. Department of the Treasury or the Bureau of Industry and Security of the U.S. Department of Commerce or their successors: the Specially Designated Nationals List, the Denied Persons List, the Unverified List, the Entity List and the Debarred List.

6. The Disclosing Party understands and shall comply with the applicable requirements of Chapters 2-55 (Legislative Inspector General), 2-56 (Inspector General) and 2-156 (Governmental Ethics) of the Municipal Code.

7. If the Disclosing Party is unable to certify to any of the above statements in this Part B (Further Certifications), the Disclosing Party must explain below:

N/A

If the letters "NA," the word "None," or no response appears on the lines above, it will be conclusively presumed that the Disclosing Party certified to the above statements.

8. To the best of the Disclosing Party's knowledge after reasonable inquiry, the following is a complete list of all current employees of the Disclosing Party who were, at any time during the 12-month period preceding the execution date of this EDS, an employee, or elected or appointed official, of the City of Chicago (if none, indicate with "N/A" or "none").

N/A

9. To the best of the Disclosing Party's knowledge after reasonable inquiry, the following is a complete list of all gifts that the Disclosing Party has given or caused to be given, at any time during the 12-month period preceding the execution date of this EDS, to an employee, or elected or appointed official, of the City of Chicago. For purposes of this statement, a "gift" does not include: (i) anything made generally available to City employees or to the general public, or (ii) food or drink provided in the course of official City business and having a retail value of less than $20 per recipient (if none, indicate with "N/A" or "none"). As to any gift listed below, please also list the name of the City recipient.

N/A

C. CERTIFICATION OF STATUS AS FINANCIAL INSTITUTION

1. The Disclosing Party certifies that the Disclosing Party (check one)

[ ] is [X] is not

a "financial institution" as defined in Section 2-32-455(b) of the Municipal Code.

2. If the Disclosing Party IS a financial institution, then the Disclosing Party pledges:

"We are not and will not become a predatory lender as defined in Chapter 2-32 of the Municipal Code. We further pledge that none of our affiliates is, and none of them will become, a predatory lender as defined in Chapter 2-32 of the Municipal Code. We understand that becoming a predatory lender or becoming an affiliate of a predatory lender may result in the loss of the privilege of doing business with the City."

If the Disclosing Party is unable to make this pledge because it or any of its affiliates (as defined in Section 2-32-455(b) of the Municipal Code) is a predatory lender within the meaning of Chapter 2-32 of the Municipal Code, explain here (attach additional pages if necessary):

If the letters "NA," the word "None," or no response appears on the lines above, it will be conclusively presumed that the Disclosing Party certified to the above statements.

D. CERTIFICATION REGARDING INTEREST IN CITY BUSINESS

Any words or terms that are defined in Chapter 2-156 of the Municipal Code have the same meanings when used in this Part D.

1. In accordance with Section 2-156-110 of the Municipal Code: Does any official or employee of the City have a financial interest in his or her own name or in the name of any other person or entity in the Matter?

[ ] Yes [X] No

NOTE: If you checked "Yes" to Item D.1., proceed to Items D.2. and D.3. If you checked "No" to Item D.1., proceed to Part E.

2. Unless sold pursuant to a process of competitive bidding, or otherwise permitted, no City elected official or employee shall have a financial interest in his or her own name or in the name of any other person or entity in the purchase of any property that (i) belongs to the City, or (ii) is sold for taxes or assessments, or (iii) is sold by virtue of legal process at the suit of the City (collectively, "City Property Sale"). Compensation for property taken pursuant to the City's eminent domain power does not constitute a financial interest within the meaning of this Part D.

Does the Matter involve a City Property Sale?

[ ] Yes [ ] No

3. If you checked "Yes" to Item D.1., provide the names and business addresses of the City officials or employees having such interest and identify the nature of such interest:

Name	Business Address	Nature of Interest

4. The Disclosing Party further certifies that no prohibited financial interest in the Matter will be acquired by any City official or employee.

E. CERTIFICATION REGARDING SLAVERY ERA BUSINESS

Please check either 1. or 2. below. If the Disclosing Party checks 2., the Disclosing Party must disclose below or in an attachment to this EDS all information required by paragraph 2. Failure to

comply with these disclosure requirements may make any contract entered into with the City in connection with the Matter voidable by the City.

X 1. The Disclosing Party verifies that the Disclosing Party has searched any and all records of the Disclosing Party and any and all predecessor entities regarding records of investments or profits from slavery or slaveholder insurance policies during the slavery era (including insurance policies issued to slaveholders that provided coverage for damage to or injury or death of their slaves), and the Disclosing Party has found no such records.

____2. The Disclosing Party verifies that, as a result of conducting the search in step 1 above, the Disclosing Party has found records of investments or profits from slavery or slaveholder insurance policies. The Disclosing Party verifies that the following constitutes full disclosure of all such records, including the names of any and all slaves or slaveholders described in those records:

SECTION VI -- CERTIFICATIONS FOR FEDERALLY FUNDED MATTERS

NOTE: If the Matter is federally funded, complete this Section VI. **If the Matter is not federally funded,** proceed to Section VII. For purposes of this Section VI, tax credits allocated by the City and proceeds of debt obligations of the City are not federal funding.

A. CERTIFICATION REGARDING LOBBYING

1. List below the names of all persons or entities registered under the federal Lobbying Disclosure Act of 1995 who have made lobbying contacts on behalf of the Disclosing Party with respect to the Matter: (Add sheets if necessary):

(If no explanation appears or begins on the lines above, or if the letters "NA" or if the word "None" appear, it will be conclusively presumed that the Disclosing Party means that NO persons or entities registered under the Lobbying Disclosure Act of 1995 have made lobbying contacts on behalf of the Disclosing Party with respect to the Matter.)

2. The Disclosing Party has not spent and will not expend any federally appropriated funds to pay any person or entity listed in Paragraph A.1. above for his or her lobbying activities or to pay any person or entity to influence or attempt to influence an officer or employee of any agency, as defined by applicable federal law, a member of Congress, an officer or employee of Congress, or an employee of a member of Congress, in connection with the award of any federally funded contract, making any federally funded grant or loan, entering into any cooperative agreement, or to extend, continue, renew, amend, or modify any federally funded contract, grant, loan, or cooperative agreement.

3. The Disclosing Party will submit an updated certification at the end of each calendar quarter in which there occurs any event that materially affects the accuracy of the statements and information set forth in paragraphs A.1. and A.2. above.

4. The Disclosing Party certifies that either: (i) it is not an organization described in section 501(c)(4) of the Internal Revenue Code of 1986; or (ii) it is an organization described in section 501(c)(4) of the Internal Revenue Code of 1986 but has not engaged and will not engage in "Lobbying Activities".

5. If the Disclosing Party is the Applicant, the Disclosing Party must obtain certifications equal in form and substance to paragraphs A.1. through A.4. above from all subcontractors before it awards any subcontract and the Disclosing Party must maintain all such subcontractors' certifications for the duration of the Matter and must make such certifications promptly available to the City upon request.

B. CERTIFICATION REGARDING EQUAL EMPLOYMENT OPPORTUNITY

If the Matter is federally funded, federal regulations require the Applicant and all proposed subcontractors to submit the following information with their bids or in writing at the outset of negotiations.

Is the Disclosing Party the Applicant?

[ ] Yes [ ] No

If "Yes," answer the three questions below:

1. Have you developed and do you have on file affirmative action programs pursuant to applicable federal regulations? (See 41 CFR Part 60-2.)
[ ] Yes [ ] No

2. Have you filed with the Joint Reporting Committee, the Director of the Office of Federal Contract Compliance Programs, or the Equal Employment Opportunity Commission all reports due under the applicable filing requirements?
[ ] Yes [ ] No

3. Have you participated in any previous contracts or subcontracts subject to the equal opportunity clause?
[ ] Yes [ ] No

If you checked "No" to question 1. or 2. above, please provide an explanation:

_____

_____

SECTION VII -- ACKNOWLEDGMENTS, CONTRACT INCORPORATION, COMPLIANCE, PENALTIES, DISCLOSURE

The Disclosing Party understands and agrees that:

A. The certifications, disclosures, and acknowledgments contained in this EDS will become part of any contract or other agreement between the Applicant and the City in connection with the Matter, whether procurement, City assistance, or other City action, and are material inducements to the City's execution of any contract or taking other action with respect to the Matter. The Disclosing Party understands that it must comply with all statutes, ordinances, and regulations on which this EDS is based.

B. The City's Governmental Ethics and Campaign Financing Ordinances, Chapters 2-156 and 2-164 of the Municipal Code, impose certain duties and obligations on persons or entities seeking City contracts, work, business, or transactions. The full text of these ordinances and a training program is available on line at www.cityofchicago.org/Ethics, and may also be obtained from the City's Board of Ethics, 740 N.

Sedgwick St., Suite 500, Chicago, IL 60610, (312) 744-9660. The Disclosing Party must comply fully with the applicable ordinances.

C. If the City determines that any information provided in this EDS is false, incomplete or inaccurate, any contract or other agreement in connection with which it is submitted may be rescinded or be void or voidable, and the City may pursue any remedies under the contract or agreement (if not rescinded or void), at law, or in equity, including terminating the Disclosing Party's participation in the Matter and/or declining to allow the Disclosing Party to participate in other transactions with the City. Remedies at law for a false statement of material fact may include incarceration and an award to the City of treble damages.

D. It is the City's policy to make this document available to the public on its Internet site and/or upon request. Some or all of the information provided on this EDS and any attachments to this EDS may be made available to the public on the Internet, in response to a Freedom of Information Act request, or otherwise. By completing and signing this EDS, the Disclosing Party waives and releases any possible rights or claims which it may have against the City in connection with the public release of information contained in this EDS and also authorizes the City to verify the accuracy of any information submitted in this EDS.

E. The information provided in this EDS must be kept current. In the event of changes, the Disclosing Party must supplement this EDS up to the time the City takes action on the Matter. If the Matter is a contract being handled by the City's Department of Procurement Services, the Disclosing Party must update this EDS as the contract requires. **NOTE:** With respect to Matters subject to Article 1 of Chapter 1-23 of the Municipal Code (imposing **PERMANENT INELIGIBILITY** for certain specified offenses), the information provided herein regarding eligibility must be kept current for a longer period, as required by Chapter 1-23 and Section 2-154-020 of the Municipal Code.

The Disclosing Party represents and warrants that:

F.1. The Disclosing Party is not delinquent in the payment of any tax administered by the Illinois Department of Revenue, nor are the Disclosing Party or its Affiliated Entities delinquent in paying any fine, fee, tax or other charge owed to the City. This includes, but is not limited to, all water charges, sewer charges, license fees, parking tickets, property taxes or sales taxes.

F.2 If the Disclosing Party is the Applicant, the Disclosing Party and its Affiliated Entities will not use, nor permit their subcontractors to use, any facility listed by the U.S. E.P.A. on the federal Excluded Parties List System ("EPLS") maintained by the U. S. General Services Administration.

F.3 If the Disclosing Party is the Applicant, the Disclosing Party will obtain from any contractors/subcontractors hired or to be hired in connection with the Matter certifications equal in form and substance to those in F.1. and F.2. above and will not, without the prior written consent of the City, use any such contractor/subcontractor that does not provide such certifications or that the Disclosing Party has reason to believe has not provided or cannot provide truthful certifications.

NOTE: If the Disclosing Party cannot certify as to any of the items in F.1., F.2. or F.3. above, an explanatory statement must be attached to this EDS.

CERTIFICATION

Under penalty of perjury, the person signing below: (1) warrants that he/she is authorized to execute this EDS and Appendix A (if applicable) on behalf of the Disclosing Party, and (2) warrants that all certifications and statements contained in this EDS and Appendix A (if applicable) are true, accurate and complete as of the date furnished to the City.

PPF Multifamily, LLC
(Print or type name of Disclosing Party)

By: Please See Attached Signature Page
(Sign here)

_____
(Print or type name of person signing)

_____
(Print or type title of person signing)

Signed and sworn to before me on (date) _____,
at _____ County, _____ (state).

_____ Notary Public.

Commission expires:_____.

PPF Multifamily LLC, a Delaware limited liability company

By: PPF OP, LP, a Delaware limited partnership, its sole member

By: PPF OPGP, LLC a Delaware limited liability company, its general partner

By: Prime Property Fund, LLC, a Delaware limited liability company, its sole member

By: Morgan Stanley Real Estate Advisor, Inc., a Delaware corporation, its adviser

By: _____

Name: JOHN SCHAFER

Title: EXECUTIVE DIRECTOR

Signed and sworn to before me on (date) April 14, 2014

at Cook County, IL (State)

Georgiann A. Melchiorre Notary Public.

Commission expires: 3/16/15

OFFICIAL SEAL
GEORGIANN A MELCHIORRE
Notary Public - State of Illinois
My Commission Expires Mar 16, 2015

CITY OF CHICAGO
ECONOMIC DISCLOSURE STATEMENT AND AFFIDAVIT
APPENDIX A

FAMILIAL RELATIONSHIPS WITH ELECTED CITY OFFICIALS AND DEPARTMENT HEADS

This Appendix is to be completed only by (a) the Applicant, and (b) any legal entity which has a direct ownership interest in the Applicant exceeding 7.5 percent. It is not to be completed by any legal entity which has only an indirect ownership interest in the Applicant.

Under Municipal Code Section 2-154-015, the Disclosing Party must disclose whether such Disclosing Party or any "Applicable Party" or any Spouse or Domestic Partner thereof currently has a "familial relationship" with any elected city official or department head. A "familial relationship" exists if, as of the date this EDS is signed, the Disclosing Party or any "Applicable Party" or any Spouse or Domestic Partner thereof is related to the mayor, any alderman, the city clerk, the city treasurer or any city department head as spouse or domestic partner or as any of the following, whether by blood or adoption: parent, child, brother or sister, aunt or uncle, niece or nephew, grandparent, grandchild, father-in-law, mother-in-law, son-in-law, daughter-in-law, stepfather or stepmother, stepson or stepdaughter, stepbrother or stepsister or half-brother or half-sister.

"Applicable Party" means (1) all executive officers of the Disclosing Party listed in Section II.B.1.a., if the Disclosing Party is a corporation; all partners of the Disclosing Party, if the Disclosing Party is a general partnership; all general partners and limited partners of the Disclosing Party, if the Disclosing Party is a limited partnership; all managers, managing members and members of the Disclosing Party, if the Disclosing Party is a limited liability company; (2) all principal officers of the Disclosing Party; and (3) any person having more than a 7.5 percent ownership interest in the Disclosing Party. "Principal officers" means the president, chief operating officer, executive director, chief financial officer, treasurer or secretary of a legal entity or any person exercising similar authority.

Does the Disclosing Party or any "Applicable Party" or any Spouse or Domestic Partner thereof currently have a "familial relationship" with an elected city official or department head?

[ ] Yes [X] No

If yes, please identify below (1) the name and title of such person, (2) the name of the legal entity to which such person is connected; (3) the name and title of the elected city official or department head to whom such person has a familial relationship, and (4) the precise nature of such familial relationship.

CITY OF CHICAGO
ECONOMIC DISCLOSURE STATEMENT
AND AFFIDAVIT

SECTION I -- GENERAL INFORMATION

A. Legal name of the Disclosing Party submitting this EDS. Include d/b/a/ if applicable:

PPF OP, LP

Check ONE of the following three boxes:

Indicate whether the Disclosing Party submitting this EDS is:

1. [ ] the Applicant
   OR
2. [X] a legal entity holding a direct or indirect interest in the Applicant. State the legal name of the Applicant in which the Disclosing Party holds an interest: PPF AMLI 800-888 S. Clark Associates, LLC
   OR
3. [ ] a legal entity with a right of control (see Section II.B.1.) State the legal name of the entity in which the Disclosing Party holds a right of control: _____

B. Business address of the Disclosing Party: 3424 Peachtree Road, NE, Suite 900
Atlanta, GA 30326

C. Telephone: See D Below Fax: _____ Email: _____

D. Name of contact person: John J. George, 180 N. Stetson Avenue, Suite 3700, Chicago, IL 60601
(312) 565-8439; Fax: (312) 565-8300; jgeorge@srcattorneys.com

E. Federal Employer Identification No. (if you have one): _____

F. Brief description of contract, transaction or other undertaking (referred to below as the "Matter") to which this EDS pertains. (Include project number and location of property, if applicable):

Application for dedication and/or subdivision for the property located at the southwest corner of Clark and Polk (800-888 S. Clark Street)

G. Which City agency or department is requesting this EDS? CDOT

If the Matter is a contract being handled by the City's Department of Procurement Services, please complete the following:

Specification # not applicable and Contract # not applicable

SECTION II -- DISCLOSURE OF OWNERSHIP INTERESTS

A. NATURE OF THE DISCLOSING PARTY

1. Indicate the nature of the Disclosing Party:

[ ] Person
[ ] Publicly registered business corporation
[ ] Privately held business corporation
[ ] Sole proprietorship
[ ] General partnership
[X] Limited partnership
[ ] Trust
[ ] Limited liability company
[ ] Limited liability partnership
[ ] Joint venture
[ ] Not-for-profit corporation
(Is the not-for-profit corporation also a 501(c)(3))?
[ ] Yes [ ] No
[ ] Other (please specify)

2. For legal entities, the state (or foreign country) of incorporation or organization, if applicable:

Delaware

3. For legal entities not organized in the State of Illinois: Has the organization registered to do business in the State of Illinois as a foreign entity?

[ ] Yes [X] No [ ] N/A

B. IF THE DISCLOSING PARTY IS A LEGAL ENTITY:

1. List below the full names and titles of all executive officers and all directors of the entity. NOTE: For not-for-profit corporations, also list below all members, if any, which are legal entities. If there are no such members, write "no members." For trusts, estates or other similar entities, list below the legal titleholder(s).

If the entity is a general partnership, limited partnership, limited liability company, limited liability partnership or joint venture, list below the name and title of each general partner, managing member, manager or any other person or entity that controls the day-to-day management of the Disclosing Party. NOTE: Each legal entity listed below must submit an EDS on its own behalf.

Name	Title	
Prime Property Fund, LLC	Limited Partner	99.9%
PPF OPGP, LLC	General Partner	.01%

2. Please provide the following information concerning each person or entity having a direct or indirect beneficial interest (including ownership) in excess of 7.5% of the Disclosing Party. Examples of such an interest include shares in a corporation, partnership interest in a partnership or joint venture,

interest of a member or manager in a limited liability company, or interest of a beneficiary of a trust, estate or other similar entity. If none, state "None." **NOTE:** Pursuant to Section 2-154-030 of the Municipal Code of Chicago ("Municipal Code"), the City may require any such additional information from any applicant which is reasonably intended to achieve full disclosure.

Name	Business Address	Percentage Interest in the Disclosing Party
Prime Property Fund, LLC	3424 Peachtree Rd., NE, Atlanta, GA 30326	99.9%

The ownership interest of each remaining owner does not exceed 7.5%

SECTION III -- BUSINESS RELATIONSHIPS WITH CITY ELECTED OFFICIALS

Has the Disclosing Party had a "business relationship," as defined in Chapter 2-156 of the Municipal Code, with any City elected official in the 12 months before the date this EDS is signed?

[ ] Yes [X] No

If yes, please identify below the name(s) of such City elected official(s) and describe such relationship(s):

SECTION IV -- DISCLOSURE OF SUBCONTRACTORS AND OTHER RETAINED PARTIES

The Disclosing Party must disclose the name and business address of each subcontractor, attorney, lobbyist, accountant, consultant and any other person or entity whom the Disclosing Party has retained or expects to retain in connection with the Matter, as well as the nature of the relationship, and the total amount of the fees paid or estimated to be paid. The Disclosing Party is not required to disclose employees who are paid solely through the Disclosing Party's regular payroll.

"Lobbyist" means any person or entity who undertakes to influence any legislative or administrative action on behalf of any person or entity other than: (1) a not-for-profit entity, on an unpaid basis, or (2) himself. "Lobbyist" also means any person or entity any part of whose duties as an employee of another includes undertaking to influence any legislative or administrative action.

If the Disclosing Party is uncertain whether a disclosure is required under this Section, the Disclosing Party must either ask the City whether disclosure is required or make the disclosure.

Name (indicate whether retained or anticipated to be retained)	Business Address	Relationship to Disclosing Party (subcontractor, attorney, lobbyist, etc.)	Fees (indicate whether paid or estimated.) **NOTE:** "hourly rate" or "t.b.d." is not an acceptable response.

(Add sheets if necessary)

[X] Check here if the Disclosing Party has not retained, nor expects to retain, any such persons or entities.

SECTION V -- CERTIFICATIONS

A. COURT-ORDERED CHILD SUPPORT COMPLIANCE

Under Municipal Code Section 2-92-415, substantial owners of business entities that contract with the City must remain in compliance with their child support obligations throughout the contract's term.

Has any person who directly or indirectly owns 10% or more of the Disclosing Party been declared in arrearage on any child support obligations by any Illinois court of competent jurisdiction?

[ ] Yes [ ] No [X] No person directly or indirectly owns 10% or more of the Disclosing Party.

If "Yes," has the person entered into a court-approved agreement for payment of all support owed and is the person in compliance with that agreement?

[ ] Yes [ ] No

B. FURTHER CERTIFICATIONS

1. Pursuant to Municipal Code Chapter 1-23, Article I ("Article I")(which the Applicant should consult for defined terms (e.g., "doing business") and legal requirements), if the Disclosing Party submitting this EDS is the Applicant and is doing business with the City, then the Disclosing Party certifies as follows: (i) neither the Applicant nor any controlling person is currently indicted or charged with, or has admitted guilt of, or has ever been convicted of, or placed under supervision for, any criminal offense involving actual, attempted, or conspiracy to commit bribery, theft, fraud, forgery, perjury, dishonesty or deceit against an officer or employee of the City or any sister agency; and (ii) the Applicant understands and acknowledges that compliance with Article I is a continuing requirement for doing business with the City. NOTE: If Article I applies to the Applicant, the permanent compliance timeframe in Article I supersedes some five-year compliance timeframes in certifications 2 and 3 below.

2. The Disclosing Party and, if the Disclosing Party is a legal entity, all of those persons or entities identified in Section II.B.1. of this EDS:

a. are not presently debarred, suspended, proposed for debarment, declared ineligible or voluntarily excluded from any transactions by any federal, state or local unit of government;

b. have not, within a five-year period preceding the date of this EDS, been convicted of a criminal offense, adjudged guilty, or had a civil judgment rendered against them in connection with: obtaining, attempting to obtain, or performing a public (federal, state or local) transaction or contract under a public transaction; a violation of federal or state antitrust statutes; fraud; embezzlement; theft; forgery; bribery; falsification or destruction of records; making false statements; or receiving stolen property;

c. are not presently indicted for, or criminally or civilly charged by, a governmental entity (federal, state or local) with committing any of the offenses set forth in clause B.2.b. of this Section V;

d. have not, within a five-year period preceding the date of this EDS, had one or more public transactions (federal, state or local) terminated for cause or default; and

e. have not, within a five-year period preceding the date of this EDS, been convicted, adjudged guilty, or found liable in a civil proceeding, or in any criminal or civil action, including actions concerning environmental violations, instituted by the City or by the federal government, any state, or any other unit of local government.

3. The certifications in subparts 3, 4 and 5 concern:

• the Disclosing Party;
• any "Contractor" (meaning any contractor or subcontractor used by the Disclosing Party in connection with the Matter, including but not limited to all persons or legal entities disclosed under Section IV, "Disclosure of Subcontractors and Other Retained Parties");
• any "Affiliated Entity" (meaning a person or entity that, directly or indirectly: controls the Disclosing Party, is controlled by the Disclosing Party, or is, with the Disclosing Party, under common control of another person or entity. Indicia of control include, without limitation: interlocking management or ownership; identity of interests among family members, shared facilities and equipment; common use of employees; or organization of a business entity following the ineligibility of a business entity to do business with federal or state or local government, including the City, using substantially the same management, ownership, or principals as the ineligible entity); with respect to Contractors, the term Affiliated Entity means a person or entity that directly or indirectly controls the Contractor, is controlled by it, or, with the Contractor, is under common control of another person or entity;
• any responsible official of the Disclosing Party, any Contractor or any Affiliated Entity or any other official, agent or employee of the Disclosing Party, any Contractor or any Affiliated Entity, acting pursuant to the direction or authorization of a responsible official of the Disclosing Party, any Contractor or any Affiliated Entity (collectively "Agents").

Neither the Disclosing Party, nor any Contractor, nor any Affiliated Entity of either the Disclosing Party or any Contractor nor any Agents have, during the five years before the date this EDS is signed, or, with respect to a Contractor, an Affiliated Entity, or an Affiliated Entity of a Contractor during the five years before the date of such Contractor's or Affiliated Entity's contract or engagement in connection with the Matter:

a. bribed or attempted to bribe, or been convicted or adjudged guilty of bribery or attempting to bribe, a public officer or employee of the City, the State of Illinois, or any agency of the federal government or of any state or local government in the United States of America, in that officer's or employee's official capacity;

b. agreed or colluded with other bidders or prospective bidders, or been a party to any such agreement, or been convicted or adjudged guilty of agreement or collusion among bidders or prospective bidders, in restraint of freedom of competition by agreement to bid a fixed price or otherwise; or

c. made an admission of such conduct described in a. or b. above that is a matter of record, but have not been prosecuted for such conduct; or

d. violated the provisions of Municipal Code Section 2-92-610 (Living Wage Ordinance).

4. Neither the Disclosing Party, Affiliated Entity or Contractor, or any of their employees, officials, agents or partners, is barred from contracting with any unit of state or local government as a result of engaging in or being convicted of (1) bid-rigging in violation of 720 ILCS 5/33E-3; (2) bid-rotating in violation of 720 ILCS 5/33E-4; or (3) any similar offense of any state or of the United States of America that contains the same elements as the offense of bid-rigging or bid-rotating.

5. Neither the Disclosing Party nor any Affiliated Entity is listed on any of the following lists maintained by the Office of Foreign Assets Control of the U.S. Department of the Treasury or the Bureau of Industry and Security of the U.S. Department of Commerce or their successors: the Specially Designated Nationals List, the Denied Persons List, the Unverified List, the Entity List and the Debarred List.

6. The Disclosing Party understands and shall comply with the applicable requirements of Chapters 2-55 (Legislative Inspector General), 2-56 (Inspector General) and 2-156 (Governmental Ethics) of the Municipal Code.

7. If the Disclosing Party is unable to certify to any of the above statements in this Part B (Further Certifications), the Disclosing Party must explain below:

N/A

If the letters "NA," the word "None," or no response appears on the lines above, it will be conclusively presumed that the Disclosing Party certified to the above statements.

8. To the best of the Disclosing Party's knowledge after reasonable inquiry, the following is a complete list of all current employees of the Disclosing Party who were, at any time during the 12-month period preceding the execution date of this EDS, an employee, or elected or appointed official, of the City of Chicago (if none, indicate with "N/A" or "none").

N/A

9. To the best of the Disclosing Party's knowledge after reasonable inquiry, the following is a complete list of all gifts that the Disclosing Party has given or caused to be given, at any time during the 12-month period preceding the execution date of this EDS, to an employee, or elected or appointed official, of the City of Chicago. For purposes of this statement, a "gift" does not include: (i) anything made generally available to City employees or to the general public, or (ii) food or drink provided in the course of official City business and having a retail value of less than $20 per recipient (if none, indicate with "N/A" or "none"). As to any gift listed below, please also list the name of the City recipient.

N/A

C. CERTIFICATION OF STATUS AS FINANCIAL INSTITUTION

1. The Disclosing Party certifies that the Disclosing Party (check one)

[ ] is [X] is not

a "financial institution" as defined in Section 2-32-455(b) of the Municipal Code.

2. If the Disclosing Party IS a financial institution, then the Disclosing Party pledges:

"We are not and will not become a predatory lender as defined in Chapter 2-32 of the Municipal Code. We further pledge that none of our affiliates is, and none of them will become, a predatory lender as defined in Chapter 2-32 of the Municipal Code. We understand that becoming a predatory lender or becoming an affiliate of a predatory lender may result in the loss of the privilege of doing business with the City."

If the Disclosing Party is unable to make this pledge because it or any of its affiliates (as defined in Section 2-32-455(b) of the Municipal Code) is a predatory lender within the meaning of Chapter 2-32 of the Municipal Code, explain here (attach additional pages if necessary):

If the letters "NA," the word "None," or no response appears on the lines above, it will be conclusively presumed that the Disclosing Party certified to the above statements.

D. CERTIFICATION REGARDING INTEREST IN CITY BUSINESS

Any words or terms that are defined in Chapter 2-156 of the Municipal Code have the same meanings when used in this Part D.

1. In accordance with Section 2-156-110 of the Municipal Code: Does any official or employee of the City have a financial interest in his or her own name or in the name of any other person or entity in the Matter?

[ ] Yes [X] No

NOTE: If you checked "Yes" to Item D.1., proceed to Items D.2. and D.3. If you checked "No" to Item D.1., proceed to Part E.

2. Unless sold pursuant to a process of competitive bidding, or otherwise permitted, no City elected official or employee shall have a financial interest in his or her own name or in the name of any other person or entity in the purchase of any property that (i) belongs to the City, or (ii) is sold for taxes or assessments, or (iii) is sold by virtue of legal process at the suit of the City (collectively, "City Property Sale"). Compensation for property taken pursuant to the City's eminent domain power does not constitute a financial interest within the meaning of this Part D.

Does the Matter involve a City Property Sale?

[ ] Yes [ ] No

3. If you checked "Yes" to Item D.1., provide the names and business addresses of the City officials or employees having such interest and identify the nature of such interest:

Name	Business Address	Nature of Interest

4. The Disclosing Party further certifies that no prohibited financial interest in the Matter will be acquired by any City official or employee.

E. CERTIFICATION REGARDING SLAVERY ERA BUSINESS

Please check either 1. or 2. below. If the Disclosing Party checks 2., the Disclosing Party must disclose below or in an attachment to this EDS all information required by paragraph 2. Failure to

comply with these disclosure requirements may make any contract entered into with the City in connection with the Matter voidable by the City.

_X_ 1. The Disclosing Party verifies that the Disclosing Party has searched any and all records of the Disclosing Party and any and all predecessor entities regarding records of investments or profits from slavery or slaveholder insurance policies during the slavery era (including insurance policies issued to slaveholders that provided coverage for damage to or injury or death of their slaves), and the Disclosing Party has found no such records.

____ 2. The Disclosing Party verifies that, as a result of conducting the search in step 1 above, the Disclosing Party has found records of investments or profits from slavery or slaveholder insurance policies. The Disclosing Party verifies that the following constitutes full disclosure of all such records, including the names of any and all slaves or slaveholders described in those records:

_____

_____

_____

_____

SECTION VI -- CERTIFICATIONS FOR FEDERALLY FUNDED MATTERS

NOTE: If the Matter is federally funded, complete this Section VI. **If the Matter is not federally funded,** proceed to Section VII. For purposes of this Section VI, tax credits allocated by the City and proceeds of debt obligations of the City are not federal funding.

A. CERTIFICATION REGARDING LOBBYING

1. List below the names of all persons or entities registered under the federal Lobbying Disclosure Act of 1995 who have made lobbying contacts on behalf of the Disclosing Party with respect to the Matter: (Add sheets if necessary):

_____

_____

_____

(If no explanation appears or begins on the lines above, or if the letters "NA" or if the word "None" appear, it will be conclusively presumed that the Disclosing Party means that NO persons or entities registered under the Lobbying Disclosure Act of 1995 have made lobbying contacts on behalf of the Disclosing Party with respect to the Matter.)

2. The Disclosing Party has not spent and will not expend any federally appropriated funds to pay any person or entity listed in Paragraph A.1. above for his or her lobbying activities or to pay any person or entity to influence or attempt to influence an officer or employee of any agency, as defined by applicable federal law, a member of Congress, an officer or employee of Congress, or an employee of a member of Congress, in connection with the award of any federally funded contract, making any federally funded grant or loan, entering into any cooperative agreement, or to extend, continue, renew, amend, or modify any federally funded contract, grant, loan, or cooperative agreement.

3. The Disclosing Party will submit an updated certification at the end of each calendar quarter in which there occurs any event that materially affects the accuracy of the statements and information set forth in paragraphs A.1. and A.2. above.

4. The Disclosing Party certifies that either: (i) it is not an organization described in section 501(c)(4) of the Internal Revenue Code of 1986; or (ii) it is an organization described in section 501(c)(4) of the Internal Revenue Code of 1986 but has not engaged and will not engage in "Lobbying Activities".

5. If the Disclosing Party is the Applicant, the Disclosing Party must obtain certifications equal in form and substance to paragraphs A.1. through A.4. above from all subcontractors before it awards any subcontract and the Disclosing Party must maintain all such subcontractors' certifications for the duration of the Matter and must make such certifications promptly available to the City upon request.

B. CERTIFICATION REGARDING EQUAL EMPLOYMENT OPPORTUNITY

If the Matter is federally funded, federal regulations require the Applicant and all proposed subcontractors to submit the following information with their bids or in writing at the outset of negotiations.

Is the Disclosing Party the Applicant?

[ ] Yes [ ] No

If "Yes," answer the three questions below:

1. Have you developed and do you have on file affirmative action programs pursuant to applicable federal regulations? (See 41 CFR Part 60-2.)
[ ] Yes [ ] No

2. Have you filed with the Joint Reporting Committee, the Director of the Office of Federal Contract Compliance Programs, or the Equal Employment Opportunity Commission all reports due under the applicable filing requirements?
[ ] Yes [ ] No

3. Have you participated in any previous contracts or subcontracts subject to the equal opportunity clause?
[ ] Yes [ ] No

If you checked "No" to question 1. or 2. above, please provide an explanation:

_____

_____

SECTION VII -- ACKNOWLEDGMENTS, CONTRACT INCORPORATION, COMPLIANCE, PENALTIES, DISCLOSURE

The Disclosing Party understands and agrees that:

A. The certifications, disclosures, and acknowledgments contained in this EDS will become part of any contract or other agreement between the Applicant and the City in connection with the Matter, whether procurement, City assistance, or other City action, and are material inducements to the City's execution of any contract or taking other action with respect to the Matter. The Disclosing Party understands that it must comply with all statutes, ordinances, and regulations on which this EDS is based.

B. The City's Governmental Ethics and Campaign Financing Ordinances, Chapters 2-156 and 2-164 of the Municipal Code, impose certain duties and obligations on persons or entities seeking City contracts, work, business, or transactions. The full text of these ordinances and a training program is available on line at www.cityofchicago.org/Ethics, and may also be obtained from the City's Board of Ethics, 740 N.

Sedgwick St., Suite 500, Chicago, IL 60610, (312) 744-9660. The Disclosing Party must comply fully with the applicable ordinances.

C. If the City determines that any information provided in this EDS is false, incomplete or inaccurate, any contract or other agreement in connection with which it is submitted may be rescinded or be void or voidable, and the City may pursue any remedies under the contract or agreement (if not rescinded or void), at law, or in equity, including terminating the Disclosing Party's participation in the Matter and/or declining to allow the Disclosing Party to participate in other transactions with the City. Remedies at law for a false statement of material fact may include incarceration and an award to the City of treble damages.

D. It is the City's policy to make this document available to the public on its Internet site and/or upon request. Some or all of the information provided on this EDS and any attachments to this EDS may be made available to the public on the Internet, in response to a Freedom of Information Act request, or otherwise. By completing and signing this EDS, the Disclosing Party waives and releases any possible rights or claims which it may have against the City in connection with the public release of information contained in this EDS and also authorizes the City to verify the accuracy of any information submitted in this EDS.

E. The information provided in this EDS must be kept current. In the event of changes, the Disclosing Party must supplement this EDS up to the time the City takes action on the Matter. If the Matter is a contract being handled by the City's Department of Procurement Services, the Disclosing Party must update this EDS as the contract requires. **NOTE:** With respect to Matters subject to Article 1 of Chapter 1-23 of the Municipal Code (imposing **PERMANENT INELIGIBILITY** for certain specified offenses), the information provided herein regarding eligibility must be kept current for a longer period, as required by Chapter 1-23 and Section 2-154-020 of the Municipal Code.

The Disclosing Party represents and warrants that:

F.1. The Disclosing Party is not delinquent in the payment of any tax administered by the Illinois Department of Revenue, nor are the Disclosing Party or its Affiliated Entities delinquent in paying any fine, fee, tax or other charge owed to the City. This includes, but is not limited to, all water charges, sewer charges, license fees, parking tickets, property taxes or sales taxes.

F.2 If the Disclosing Party is the Applicant, the Disclosing Party and its Affiliated Entities will not use, nor permit their subcontractors to use, any facility listed by the U.S. E.P.A. on the federal Excluded Parties List System ("EPLS") maintained by the U. S. General Services Administration.

F.3 If the Disclosing Party is the Applicant, the Disclosing Party will obtain from any contractors/subcontractors hired or to be hired in connection with the Matter certifications equal in form and substance to those in F.1. and F.2. above and will not, without the prior written consent of the City, use any such contractor/subcontractor that does not provide such certifications or that the Disclosing Party has reason to believe has not provided or cannot provide truthful certifications.

NOTE: If the Disclosing Party cannot certify as to any of the items in F.1., F.2. or F.3. above, an explanatory statement must be attached to this EDS.

CERTIFICATION

Under penalty of perjury, the person signing below: (1) warrants that he/she is authorized to execute this EDS and Appendix A (if applicable) on behalf of the Disclosing Party, and (2) warrants that all certifications and statements contained in this EDS and Appendix A (if applicable) are true, accurate and complete as of the date furnished to the City.

PPF OP, LP
(Print or type name of Disclosing Party)

By: Please See Attached Signature Page
(Sign here)

(Print or type name of person signing)

(Print or type title of person signing)

Signed and sworn to before me on (date) _____,
at _____ County, _____ (state).

_____ Notary Public.

Commission expires:_____.

PPF OP, LP, a Delaware limited partnership

By: PPF OPGP, LLC a Delaware limited liability company, its general partner

By: Prime Property Fund, LLC, a Delaware limited liability company, its sole member

By: Morgan Stanley Real Estate Advisor, Inc., a Delaware corporation, its adviser

By: _____

Name: JOHN SCHAEFER

Title: EXECUTIVE DIRECTOR

Signed and sworn to before me on (date) April 14, 2014

at Cook County, IL (State)

Georgiann A. Melchiorre Notary Public.

Commission expires: 3/16/15

OFFICIAL SEAL
GEORGIANN A MELCHIORRE
Notary Public - State of Illinois
My Commission Expires Mar 16, 2015

CITY OF CHICAGO
ECONOMIC DISCLOSURE STATEMENT AND AFFIDAVIT
APPENDIX A

FAMILIAL RELATIONSHIPS WITH ELECTED CITY OFFICIALS AND DEPARTMENT HEADS

This Appendix is to be completed only by (a) the Applicant, and (b) any legal entity which has a direct ownership interest in the Applicant exceeding 7.5 percent. It is not to be completed by any legal entity which has only an indirect ownership interest in the Applicant.

Under Municipal Code Section 2-154-015, the Disclosing Party must disclose whether such Disclosing Party or any "Applicable Party" or any Spouse or Domestic Partner thereof currently has a "familial relationship" with any elected city official or department head. A "familial relationship" exists if, as of the date this EDS is signed, the Disclosing Party or any "Applicable Party" or any Spouse or Domestic Partner thereof is related to the mayor, any alderman, the city clerk, the city treasurer or any city department head as spouse or domestic partner or as any of the following, whether by blood or adoption: parent, child, brother or sister, aunt or uncle, niece or nephew, grandparent, grandchild, father-in-law, mother-in-law, son-in-law, daughter-in-law, stepfather or stepmother, stepson or stepdaughter, stepbrother or stepsister or half-brother or half-sister.

"Applicable Party" means (1) all executive officers of the Disclosing Party listed in Section II.B.1.a., if the Disclosing Party is a corporation; all partners of the Disclosing Party, if the Disclosing Party is a general partnership; all general partners and limited partners of the Disclosing Party, if the Disclosing Party is a limited partnership; all managers, managing members and members of the Disclosing Party, if the Disclosing Party is a limited liability company; (2) all principal officers of the Disclosing Party; and (3) any person having more than a 7.5 percent ownership interest in the Disclosing Party. "Principal officers" means the president, chief operating officer, executive director, chief financial officer, treasurer or secretary of a legal entity or any person exercising similar authority.

Does the Disclosing Party or any "Applicable Party" or any Spouse or Domestic Partner thereof currently have a "familial relationship" with an elected city official or department head?

[ ] Yes [X] No

If yes, please identify below (1) the name and title of such person, (2) the name of the legal entity to which such person is connected; (3) the name and title of the elected city official or department head to whom such person has a familial relationship, and (4) the precise nature of such familial relationship.

_____

_____

_____

CITY OF CHICAGO
ECONOMIC DISCLOSURE STATEMENT
AND AFFIDAVIT

SECTION I -- GENERAL INFORMATION

A. Legal name of the Disclosing Party submitting this EDS. Include d/b/a/ if applicable:

Prime Property Fund, LLC

Check ONE of the following three boxes:

Indicate whether the Disclosing Party submitting this EDS is:

1. [ ] the Applicant
   OR
2. [X] a legal entity holding a direct or indirect interest in the Applicant. State the legal name of the Applicant in which the Disclosing Party holds an interest: PPF AMLI 800-888 S. Clark Associates, LLC
   OR
3. [ ] a legal entity with a right of control (see Section II.B.1.) State the legal name of the entity in which the Disclosing Party holds a right of control: _____

B. Business address of the Disclosing Party: 3424 Peachtree Road, NE, Suite 900
Atlanta, GA 30326

C. Telephone: See D Below Fax: _____ Email: _____

D. Name of contact person: John J. George, 180 N. Stetson Avenue, Suite 3700, Chicago, IL 60601
(312) 565-8439; Fax: (312) 565-8300; jgeorge@srcattorneys.com

E. Federal Employer Identification No. (if you have one): _____

F. Brief description of contract, transaction or other undertaking (referred to below as the "Matter") to which this EDS pertains. (Include project number and location of property, if applicable):

Application for dedication and/or subdivision for the property located at the southwest corner of Clark and Polk (800-888 S. Clark Street)

G. Which City agency or department is requesting this EDS? CDOT

If the Matter is a contract being handled by the City's Department of Procurement Services, please complete the following:

Specification # not applicable and Contract # not applicable

SECTION II -- DISCLOSURE OF OWNERSHIP INTERESTS

A. NATURE OF THE DISCLOSING PARTY

1. Indicate the nature of the Disclosing Party:

[ ] Person
[ ] Publicly registered business corporation
[ ] Privately held business corporation
[ ] Sole proprietorship
[ ] General partnership
[ ] Limited partnership
[ ] Trust
[X] Limited liability company
[ ] Limited liability partnership
[ ] Joint venture
[ ] Not-for-profit corporation
(Is the not-for-profit corporation also a 501(c)(3))?
[ ] Yes [ ] No
[ ] Other (please specify)

2. For legal entities, the state (or foreign country) of incorporation or organization, if applicable:

Delaware

3. For legal entities not organized in the State of Illinois: Has the organization registered to do business in the State of Illinois as a foreign entity?

[ ] Yes [X] No [ ] N/A

B. IF THE DISCLOSING PARTY IS A LEGAL ENTITY:

1. List below the full names and titles of all executive officers and all directors of the entity. **NOTE:** For not-for-profit corporations, also list below all members, if any, which are legal entities. If there are no such members, write "no members." For trusts, estates or other similar entities, list below the legal titleholder(s).

If the entity is a general partnership, limited partnership, limited liability company, limited liability partnership or joint venture, list below the name and title of each general partner, managing member, manager or any other person or entity that controls the day-to-day management of the Disclosing Party. **NOTE:** Each legal entity listed below must submit an EDS on its own behalf.

Name	Title
Morgan Stanley Real Estate Advisor, Inc.	(day to day management)
Joan Fallon	Director
Allan Bufferd	Director
Kevin Twomey	Director
John Klopp	Director

2. Please provide the following information concerning each person or entity having a direct or indirect beneficial interest (including ownership) in excess of 7.5% of the Disclosing Party. Examples of such an interest include shares in a corporation, partnership interest in a partnership or joint venture,

interest of a member or manager in a limited liability company, or interest of a beneficiary of a trust, estate or other similar entity. If none, state "None." **NOTE:** Pursuant to Section 2-154-030 of the Municipal Code of Chicago ("Municipal Code"), the City may require any such additional information from any applicant which is reasonably intended to achieve full disclosure.

Name	Business Address	Percentage Interest in the Disclosing Party
State Street Bank & Trust Company as Trustee to a Corporate Pension Plan		8% (as of 9/30/2013)
The ownership interest of each remaining owner does not exceed 7.5%		

SECTION III -- BUSINESS RELATIONSHIPS WITH CITY ELECTED OFFICIALS

Has the Disclosing Party had a "business relationship," as defined in Chapter 2-156 of the Municipal Code, with any City elected official in the 12 months before the date this EDS is signed?

[ ] Yes [X] No

If yes, please identify below the name(s) of such City elected official(s) and describe such relationship(s):

SECTION IV -- DISCLOSURE OF SUBCONTRACTORS AND OTHER RETAINED PARTIES

The Disclosing Party must disclose the name and business address of each subcontractor, attorney, lobbyist, accountant, consultant and any other person or entity whom the Disclosing Party has retained or expects to retain in connection with the Matter, as well as the nature of the relationship, and the total amount of the fees paid or estimated to be paid. The Disclosing Party is not required to disclose employees who are paid solely through the Disclosing Party's regular payroll.

"Lobbyist" means any person or entity who undertakes to influence any legislative or administrative action on behalf of any person or entity other than: (1) a not-for-profit entity, on an unpaid basis, or (2) himself. "Lobbyist" also means any person or entity any part of whose duties as an employee of another includes undertaking to influence any legislative or administrative action.

If the Disclosing Party is uncertain whether a disclosure is required under this Section, the Disclosing Party must either ask the City whether disclosure is required or make the disclosure.

Name (indicate whether retained or anticipated to be retained)	Business Address	Relationship to Disclosing Party (subcontractor, attorney, lobbyist, etc.)	Fees (indicate whether paid or estimated.) NOTE: "hourly rate" or "t.b.d." is not an acceptable response.

(Add sheets if necessary)

[X] Check here if the Disclosing Party has not retained, nor expects to retain, any such persons or entities.

SECTION V -- CERTIFICATIONS

A. COURT-ORDERED CHILD SUPPORT COMPLIANCE

Under Municipal Code Section 2-92-415, substantial owners of business entities that contract with the City must remain in compliance with their child support obligations throughout the contract's term.

Has any person who directly or indirectly owns 10% or more of the Disclosing Party been declared in arrearage on any child support obligations by any Illinois court of competent jurisdiction?

[ ] Yes [ ] No [X] No person directly or indirectly owns 10% or more of the Disclosing Party.

If "Yes," has the person entered into a court-approved agreement for payment of all support owed and is the person in compliance with that agreement?

[ ] Yes [ ] No

B. FURTHER CERTIFICATIONS

1. Pursuant to Municipal Code Chapter 1-23, Article I ("Article I")(which the Applicant should consult for defined terms (e.g., "doing business") and legal requirements), if the Disclosing Party submitting this EDS is the Applicant and is doing business with the City, then the Disclosing Party certifies as follows: (i) neither the Applicant nor any controlling person is currently indicted or charged with, or has admitted guilt of, or has ever been convicted of, or placed under supervision for, any criminal offense involving actual, attempted, or conspiracy to commit bribery, theft, fraud, forgery, perjury, dishonesty or deceit against an officer or employee of the City or any sister agency; and (ii) the Applicant understands and acknowledges that compliance with Article I is a continuing requirement for doing business with the City. NOTE: If Article I applies to the Applicant, the permanent compliance timeframe in Article I supersedes some five-year compliance timeframes in certifications 2 and 3 below.

2. The Disclosing Party and, if the Disclosing Party is a legal entity, all of those persons or entities identified in Section II.B.1. of this EDS:

a. are not presently debarred, suspended, proposed for debarment, declared ineligible or voluntarily excluded from any transactions by any federal, state or local unit of government;

b. have not, within a five-year period preceding the date of this EDS, been convicted of a criminal offense, adjudged guilty, or had a civil judgment rendered against them in connection with: obtaining, attempting to obtain, or performing a public (federal, state or local) transaction or contract under a public transaction; a violation of federal or state antitrust statutes; fraud; embezzlement; theft; forgery; bribery; falsification or destruction of records; making false statements; or receiving stolen property;

c. are not presently indicted for, or criminally or civilly charged by, a governmental entity (federal, state or local) with committing any of the offenses set forth in clause B.2.b. of this Section V;

d. have not, within a five-year period preceding the date of this EDS, had one or more public transactions (federal, state or local) terminated for cause or default; and

e. have not, within a five-year period preceding the date of this EDS, been convicted, adjudged guilty, or found liable in a civil proceeding, or in any criminal or civil action, including actions concerning environmental violations, instituted by the City or by the federal government, any state, or any other unit of local government.

3. The certifications in subparts 3, 4 and 5 concern:

• the Disclosing Party;
• any "Contractor" (meaning any contractor or subcontractor used by the Disclosing Party in connection with the Matter, including but not limited to all persons or legal entities disclosed under Section IV, "Disclosure of Subcontractors and Other Retained Parties");
• any "Affiliated Entity" (meaning a person or entity that, directly or indirectly: controls the Disclosing Party, is controlled by the Disclosing Party, or is, with the Disclosing Party, under common control of another person or entity. Indicia of control include, without limitation: interlocking management or ownership; identity of interests among family members, shared facilities and equipment; common use of employees; or organization of a business entity following the ineligibility of a business entity to do business with federal or state or local government, including the City, using substantially the same management, ownership, or principals as the ineligible entity); with respect to Contractors, the term Affiliated Entity means a person or entity that directly or indirectly controls the Contractor, is controlled by it, or, with the Contractor, is under common control of another person or entity;
• any responsible official of the Disclosing Party, any Contractor or any Affiliated Entity or any other official, agent or employee of the Disclosing Party, any Contractor or any Affiliated Entity, acting pursuant to the direction or authorization of a responsible official of the Disclosing Party, any Contractor or any Affiliated Entity (collectively "Agents").

Neither the Disclosing Party, nor any Contractor, nor any Affiliated Entity of either the Disclosing Party or any Contractor nor any Agents have, during the five years before the date this EDS is signed, or, with respect to a Contractor, an Affiliated Entity, or an Affiliated Entity of a Contractor during the five years before the date of such Contractor's or Affiliated Entity's contract or engagement in connection with the Matter:

a. bribed or attempted to bribe, or been convicted or adjudged guilty of bribery or attempting to bribe, a public officer or employee of the City, the State of Illinois, or any agency of the federal government or of any state or local government in the United States of America, in that officer's or employee's official capacity;

b. agreed or colluded with other bidders or prospective bidders, or been a party to any such agreement, or been convicted or adjudged guilty of agreement or collusion among bidders or prospective bidders, in restraint of freedom of competition by agreement to bid a fixed price or otherwise; or

c. made an admission of such conduct described in a. or b. above that is a matter of record, but have not been prosecuted for such conduct; or

d. violated the provisions of Municipal Code Section 2-92-610 (Living Wage Ordinance).

4. Neither the Disclosing Party, Affiliated Entity or Contractor, or any of their employees, officials, agents or partners, is barred from contracting with any unit of state or local government as a result of engaging in or being convicted of (1) bid-rigging in violation of 720 ILCS 5/33E-3; (2) bid-rotating in violation of 720 ILCS 5/33E-4; or (3) any similar offense of any state or of the United States of America that contains the same elements as the offense of bid-rigging or bid-rotating.

5. Neither the Disclosing Party nor any Affiliated Entity is listed on any of the following lists maintained by the Office of Foreign Assets Control of the U.S. Department of the Treasury or the Bureau of Industry and Security of the U.S. Department of Commerce or their successors: the Specially Designated Nationals List, the Denied Persons List, the Unverified List, the Entity List and the Debarred List.

6. The Disclosing Party understands and shall comply with the applicable requirements of Chapters 2-55 (Legislative Inspector General), 2-56 (Inspector General) and 2-156 (Governmental Ethics) of the Municipal Code.

7. If the Disclosing Party is unable to certify to any of the above statements in this Part B (Further Certifications), the Disclosing Party must explain below:

The certifications provided with respect to subparts 3 and 4 are made with respect to the Disclosing Party, its subsidiaries and the controlling persons and entities listed in Section B.1

If the letters "NA," the word "None," or no response appears on the lines above, it will be conclusively presumed that the Disclosing Party certified to the above statements.

8. To the best of the Disclosing Party's knowledge after reasonable inquiry, the following is a complete list of all current employees of the Disclosing Party who were, at any time during the 12-month period preceding the execution date of this EDS, an employee, or elected or appointed official, of the City of Chicago (if none, indicate with "N/A" or "none").

N/A

9. To the best of the Disclosing Party's knowledge after reasonable inquiry, the following is a complete list of all gifts that the Disclosing Party has given or caused to be given, at any time during the 12-month period preceding the execution date of this EDS, to an employee, or elected or appointed official, of the City of Chicago. For purposes of this statement, a "gift" does not include: (i) anything made generally available to City employees or to the general public, or (ii) food or drink provided in the course of official City business and having a retail value of less than $20 per recipient (if none, indicate with "N/A" or "none"). As to any gift listed below, please also list the name of the City recipient.

N/A

C. CERTIFICATION OF STATUS AS FINANCIAL INSTITUTION

1. The Disclosing Party certifies that the Disclosing Party (check one)

[ ] is [X] is not

a "financial institution" as defined in Section 2-32-455(b) of the Municipal Code.

2. If the Disclosing Party IS a financial institution, then the Disclosing Party pledges:

"We are not and will not become a predatory lender as defined in Chapter 2-32 of the Municipal Code. We further pledge that none of our affiliates is, and none of them will become, a predatory lender as defined in Chapter 2-32 of the Municipal Code. We understand that becoming a predatory lender or becoming an affiliate of a predatory lender may result in the loss of the privilege of doing business with the City."

If the Disclosing Party is unable to make this pledge because it or any of its affiliates (as defined in Section 2-32-455(b) of the Municipal Code) is a predatory lender within the meaning of Chapter 2-32 of the Municipal Code, explain here (attach additional pages if necessary):

If the letters "NA," the word "None," or no response appears on the lines above, it will be conclusively presumed that the Disclosing Party certified to the above statements.

D. CERTIFICATION REGARDING INTEREST IN CITY BUSINESS

Any words or terms that are defined in Chapter 2-156 of the Municipal Code have the same meanings when used in this Part D.

1. In accordance with Section 2-156-110 of the Municipal Code: Does any official or employee of the City have a financial interest in his or her own name or in the name of any other person or entity in the Matter?

[ ] Yes [X] No

NOTE: If you checked "Yes" to Item D.1., proceed to Items D.2. and D.3. If you checked "No" to Item D.1., proceed to Part E.

2. Unless sold pursuant to a process of competitive bidding, or otherwise permitted, no City elected official or employee shall have a financial interest in his or her own name or in the name of any other person or entity in the purchase of any property that (i) belongs to the City, or (ii) is sold for taxes or assessments, or (iii) is sold by virtue of legal process at the suit of the City (collectively, "City Property Sale"). Compensation for property taken pursuant to the City's eminent domain power does not constitute a financial interest within the meaning of this Part D.

Does the Matter involve a City Property Sale?

[ ] Yes [ ] No

3. If you checked "Yes" to Item D.1., provide the names and business addresses of the City officials or employees having such interest and identify the nature of such interest:

Name	Business Address	Nature of Interest

4. The Disclosing Party further certifies that no prohibited financial interest in the Matter will be acquired by any City official or employee.

E. CERTIFICATION REGARDING SLAVERY ERA BUSINESS

Please check either 1. or 2. below. If the Disclosing Party checks 2., the Disclosing Party must disclose below or in an attachment to this EDS all information required by paragraph 2. Failure to

comply with these disclosure requirements may make any contract entered into with the City in connection with the Matter voidable by the City.

_X_1. The Disclosing Party verifies that the Disclosing Party has searched any and all records of the Disclosing Party and any and all predecessor entities regarding records of investments or profits from slavery or slaveholder insurance policies during the slavery era (including insurance policies issued to slaveholders that provided coverage for damage to or injury or death of their slaves), and the Disclosing Party has found no such records.

____2. The Disclosing Party verifies that, as a result of conducting the search in step 1 above, the Disclosing Party has found records of investments or profits from slavery or slaveholder insurance policies. The Disclosing Party verifies that the following constitutes full disclosure of all such records, including the names of any and all slaves or slaveholders described in those records:

SECTION VI -- CERTIFICATIONS FOR FEDERALLY FUNDED MATTERS

NOTE: If the Matter is federally funded, complete this Section VI. **If the Matter is not federally funded,** proceed to Section VII. For purposes of this Section VI, tax credits allocated by the City and proceeds of debt obligations of the City are not federal funding.

A. CERTIFICATION REGARDING LOBBYING

1. List below the names of all persons or entities registered under the federal Lobbying Disclosure Act of 1995 who have made lobbying contacts on behalf of the Disclosing Party with respect to the Matter: (Add sheets if necessary):

(If no explanation appears or begins on the lines above, or if the letters "NA" or if the word "None" appear, it will be conclusively presumed that the Disclosing Party means that NO persons or entities registered under the Lobbying Disclosure Act of 1995 have made lobbying contacts on behalf of the Disclosing Party with respect to the Matter.)

2. The Disclosing Party has not spent and will not expend any federally appropriated funds to pay any person or entity listed in Paragraph A.1. above for his or her lobbying activities or to pay any person or entity to influence or attempt to influence an officer or employee of any agency, as defined by applicable federal law, a member of Congress, an officer or employee of Congress, or an employee of a member of Congress, in connection with the award of any federally funded contract, making any federally funded grant or loan, entering into any cooperative agreement, or to extend, continue, renew, amend, or modify any federally funded contract, grant, loan, or cooperative agreement.

3. The Disclosing Party will submit an updated certification at the end of each calendar quarter in which there occurs any event that materially affects the accuracy of the statements and information set forth in paragraphs A.1. and A.2. above.

4. The Disclosing Party certifies that either: (i) it is not an organization described in section 501(c)(4) of the Internal Revenue Code of 1986; or (ii) it is an organization described in section 501(c)(4) of the Internal Revenue Code of 1986 but has not engaged and will not engage in "Lobbying Activities".

5. If the Disclosing Party is the Applicant, the Disclosing Party must obtain certifications equal in form and substance to paragraphs A.1. through A.4. above from all subcontractors before it awards any subcontract and the Disclosing Party must maintain all such subcontractors' certifications for the duration of the Matter and must make such certifications promptly available to the City upon request.

B. CERTIFICATION REGARDING EQUAL EMPLOYMENT OPPORTUNITY

If the Matter is federally funded, federal regulations require the Applicant and all proposed subcontractors to submit the following information with their bids or in writing at the outset of negotiations.

Is the Disclosing Party the Applicant?

[ ] Yes [ ] No

If "Yes," answer the three questions below:

1. Have you developed and do you have on file affirmative action programs pursuant to applicable federal regulations? (See 41 CFR Part 60-2.)
[ ] Yes [ ] No

2. Have you filed with the Joint Reporting Committee, the Director of the Office of Federal Contract Compliance Programs, or the Equal Employment Opportunity Commission all reports due under the applicable filing requirements?
[ ] Yes [ ] No

3. Have you participated in any previous contracts or subcontracts subject to the equal opportunity clause?
[ ] Yes [ ] No

If you checked "No" to question 1. or 2. above, please provide an explanation:

_____

_____

SECTION VII -- ACKNOWLEDGMENTS, CONTRACT INCORPORATION, COMPLIANCE, PENALTIES, DISCLOSURE

The Disclosing Party understands and agrees that:

A. The certifications, disclosures, and acknowledgments contained in this EDS will become part of any contract or other agreement between the Applicant and the City in connection with the Matter, whether procurement, City assistance, or other City action, and are material inducements to the City's execution of any contract or taking other action with respect to the Matter. The Disclosing Party understands that it must comply with all statutes, ordinances, and regulations on which this EDS is based.

B. The City's Governmental Ethics and Campaign Financing Ordinances, Chapters 2-156 and 2-164 of the Municipal Code, impose certain duties and obligations on persons or entities seeking City contracts, work, business, or transactions. The full text of these ordinances and a training program is available on line at www.cityofchicago.org/Ethics, and may also be obtained from the City's Board of Ethics, 740 N.

Sedgwick St., Suite 500, Chicago, IL 60610, (312) 744-9660. The Disclosing Party must comply fully with the applicable ordinances.

C. If the City determines that any information provided in this EDS is false, incomplete or inaccurate, any contract or other agreement in connection with which it is submitted may be rescinded or be void or voidable, and the City may pursue any remedies under the contract or agreement (if not rescinded or void), at law, or in equity, including terminating the Disclosing Party's participation in the Matter and/or declining to allow the Disclosing Party to participate in other transactions with the City. Remedies at law for a false statement of material fact may include incarceration and an award to the City of treble damages.

D. It is the City's policy to make this document available to the public on its Internet site and/or upon request. Some or all of the information provided on this EDS and any attachments to this EDS may be made available to the public on the Internet, in response to a Freedom of Information Act request, or otherwise. By completing and signing this EDS, the Disclosing Party waives and releases any possible rights or claims which it may have against the City in connection with the public release of information contained in this EDS and also authorizes the City to verify the accuracy of any information submitted in this EDS.

E. The information provided in this EDS must be kept current. In the event of changes, the Disclosing Party must supplement this EDS up to the time the City takes action on the Matter. If the Matter is a contract being handled by the City's Department of Procurement Services, the Disclosing Party must update this EDS as the contract requires. **NOTE:** With respect to Matters subject to Article I of Chapter 1-23 of the Municipal Code (imposing **PERMANENT INELIGIBILITY** for certain specified offenses), the information provided herein regarding eligibility must be kept current for a longer period, as required by Chapter 1-23 and Section 2-154-020 of the Municipal Code.

The Disclosing Party represents and warrants that:

F.1. The Disclosing Party is not delinquent in the payment of any tax administered by the Illinois Department of Revenue, nor are the Disclosing Party or its Affiliated Entities delinquent in paying any fine, fee, tax or other charge owed to the City. This includes, but is not limited to, all water charges, sewer charges, license fees, parking tickets, property taxes or sales taxes.

F.2 If the Disclosing Party is the Applicant, the Disclosing Party and its Affiliated Entities will not use, nor permit their subcontractors to use, any facility listed by the U.S. E.P.A. on the federal Excluded Parties List System ("EPLS") maintained by the U. S. General Services Administration.

F.3 If the Disclosing Party is the Applicant, the Disclosing Party will obtain from any contractors/subcontractors hired or to be hired in connection with the Matter certifications equal in form and substance to those in F.1. and F.2. above and will not, without the prior written consent of the City, use any such contractor/subcontractor that does not provide such certifications or that the Disclosing Party has reason to believe has not provided or cannot provide truthful certifications.

NOTE: If the Disclosing Party cannot certify as to any of the items in F.1., F.2. or F.3. above, an explanatory statement must be attached to this EDS.

CERTIFICATION

Under penalty of perjury, the person signing below: (1) warrants that he/she is authorized to execute this EDS and Appendix A (if applicable) on behalf of the Disclosing Party, and (2) warrants that all certifications and statements contained in this EDS and Appendix A (if applicable) are true, accurate and complete as of the date furnished to the City.

Prime Property Fund, LLC
(Print or type name of Disclosing Party)

By: Please See Attached Signature Page
(Sign here)

(Print or type name of person signing)

(Print or type title of person signing)

Signed and sworn to before me on (date) _____,
at _____ County, _____ (state).

_____ Notary Public.

Commission expires: _____.

Prime Property Fund, LLC, a Delaware limited liability company

By: Morgan Stanley Real Estate Advisor, Inc., a Delaware corporation, its adviser

By: _____

Name: JOHN SCHOSTEK

Title: EXECUTIVE DIRECTOR

Signed and sworn to before me on (date) April 14, 2014

at Cook County, Illinois (State)

Georgiann A. Melchiorre Notary Public.

Commission expires: 3/16/15

OFFICIAL SEAL
GEORGIANN A MELCHIORRE
Notary Public - State of Illinois
My Commission Expires Mar 16, 2015

CITY OF CHICAGO
ECONOMIC DISCLOSURE STATEMENT AND AFFIDAVIT
APPENDIX A

FAMILIAL RELATIONSHIPS WITH ELECTED CITY OFFICIALS AND DEPARTMENT HEADS

This Appendix is to be completed only by (a) the Applicant, and (b) any legal entity which has a direct ownership interest in the Applicant exceeding 7.5 percent. It is not to be completed by any legal entity which has only an indirect ownership interest in the Applicant.

Under Municipal Code Section 2-154-015, the Disclosing Party must disclose whether such Disclosing Party or any "Applicable Party" or any Spouse or Domestic Partner thereof currently has a "familial relationship" with any elected city official or department head. A "familial relationship" exists if, as of the date this EDS is signed, the Disclosing Party or any "Applicable Party" or any Spouse or Domestic Partner thereof is related to the mayor, any alderman, the city clerk, the city treasurer or any city department head as spouse or domestic partner or as any of the following, whether by blood or adoption: parent, child, brother or sister, aunt or uncle, niece or nephew, grandparent, grandchild, father-in-law, mother-in-law, son-in-law, daughter-in-law, stepfather or stepmother, stepson or stepdaughter, stepbrother or stepsister or half-brother or half-sister.

"Applicable Party" means (1) all executive officers of the Disclosing Party listed in Section II.B.1.a., if the Disclosing Party is a corporation; all partners of the Disclosing Party, if the Disclosing Party is a general partnership; all general partners and limited partners of the Disclosing Party, if the Disclosing Party is a limited partnership; all managers, managing members and members of the Disclosing Party, if the Disclosing Party is a limited liability company; (2) all principal officers of the Disclosing Party; and (3) any person having more than a 7.5 percent ownership interest in the Disclosing Party. "Principal officers" means the president, chief operating officer, executive director, chief financial officer, treasurer or secretary of a legal entity or any person exercising similar authority.

Does the Disclosing Party or any "Applicable Party" or any Spouse or Domestic Partner thereof currently have a "familial relationship" with an elected city official or department head?

[ ] Yes [X] No

If yes, please identify below (1) the name and title of such person, (2) the name of the legal entity to which such person is connected; (3) the name and title of the elected city official or department head to whom such person has a familial relationship, and (4) the precise nature of such familial relationship.

_____

_____

_____

CITY OF CHICAGO
ECONOMIC DISCLOSURE STATEMENT
AND AFFIDAVIT

SECTION I -- GENERAL INFORMATION

A. Legal name of the Disclosing Party submitting this EDS. Include d/b/a/ if applicable:

PPF OPGP, LLC

Check ONE of the following three boxes:

Indicate whether the Disclosing Party submitting this EDS is:

1. [ ] the Applicant
   OR
2. [X] a legal entity holding a direct or indirect interest in the Applicant. State the legal name of the Applicant in which the Disclosing Party holds an interest: PPF AMLI 800-888 S. Clark Associates, LLC
   OR
3. [ ] a legal entity with a right of control (see Section II.B.1.) State the legal name of the entity in which the Disclosing Party holds a right of control: _____

B. Business address of the Disclosing Party: 3424 Peachtree Road, NE, Suite 900
Atlanta, GA 30326

C. Telephone: See D Below Fax: _____ Email: _____

D. Name of contact person: John J. George, 180 N. Stetson Avenue, Suite 3700, Chicago, IL 60601
(312) 565-8439; Fax: (312) 565-8300; jgeorge@srcattorneys.com

E. Federal Employer Identification No. (if you have one): _____

F. Brief description of contract, transaction or other undertaking (referred to below as the "Matter") to which this EDS pertains. (Include project number and location of property, if applicable):

Application for dedication and/or subdivision for the property located at the southwest corner of Clark and Polk (800-888 S. Clark Street)

G. Which City agency or department is requesting this EDS? CDOT

If the Matter is a contract being handled by the City's Department of Procurement Services, please complete the following:

Specification # not applicable and Contract # not applicable

SECTION II -- DISCLOSURE OF OWNERSHIP INTERESTS

A. NATURE OF THE DISCLOSING PARTY

1. Indicate the nature of the Disclosing Party:

[ ] Person
[ ] Publicly registered business corporation
[ ] Privately held business corporation
[ ] Sole proprietorship
[ ] General partnership
[ ] Limited partnership
[ ] Trust
[X] Limited liability company
[ ] Limited liability partnership
[ ] Joint venture
[ ] Not-for-profit corporation
(Is the not-for-profit corporation also a 501(c)(3))?
[ ] Yes [ ] No
[ ] Other (please specify)

2. For legal entities, the state (or foreign country) of incorporation or organization, if applicable:

Delaware

3. For legal entities not organized in the State of Illinois: Has the organization registered to do business in the State of Illinois as a foreign entity?

[ ] Yes [X] No [ ] N/A

B. IF THE DISCLOSING PARTY IS A LEGAL ENTITY:

1. List below the full names and titles of all executive officers and all directors of the entity. **NOTE:** For not-for-profit corporations, also list below all members, if any, which are legal entities. If there are no such members, write "no members." For trusts, estates or other similar entities, list below the legal titleholder(s).

If the entity is a general partnership, limited partnership, limited liability company, limited liability partnership or joint venture, list below the name and title of each general partner, managing member, manager or any other person or entity that controls the day-to-day management of the Disclosing Party. **NOTE:** Each legal entity listed below must submit an EDS on its own behalf.

Name	Title
Prime Property Fund, LLC	Sole Member 100%

2. Please provide the following information concerning each person or entity having a direct or indirect beneficial interest (including ownership) in excess of 7.5% of the Disclosing Party. Examples of such an interest include shares in a corporation, partnership interest in a partnership or joint venture,

interest of a member or manager in a limited liability company, or interest of a beneficiary of a trust, estate or other similar entity. If none, state "None." **NOTE:** Pursuant to Section 2-154-030 of the Municipal Code of Chicago ("Municipal Code"), the City may require any such additional information from any applicant which is reasonably intended to achieve full disclosure.

Name	Business Address	Percentage Interest in the Disclosing Party
Prime Property Fund, LLC	3424 Peachtree Rd., NE, Atlanta, GA 30326	100%

SECTION III -- BUSINESS RELATIONSHIPS WITH CITY ELECTED OFFICIALS

Has the Disclosing Party had a "business relationship," as defined in Chapter 2-156 of the Municipal Code, with any City elected official in the 12 months before the date this EDS is signed?

[ ] Yes [X] No

If yes, please identify below the name(s) of such City elected official(s) and describe such relationship(s):

SECTION IV -- DISCLOSURE OF SUBCONTRACTORS AND OTHER RETAINED PARTIES

The Disclosing Party must disclose the name and business address of each subcontractor, attorney, lobbyist, accountant, consultant and any other person or entity whom the Disclosing Party has retained or expects to retain in connection with the Matter, as well as the nature of the relationship, and the total amount of the fees paid or estimated to be paid. The Disclosing Party is not required to disclose employees who are paid solely through the Disclosing Party's regular payroll.

"Lobbyist" means any person or entity who undertakes to influence any legislative or administrative action on behalf of any person or entity other than: (1) a not-for-profit entity, on an unpaid basis, or (2) himself. "Lobbyist" also means any person or entity any part of whose duties as an employee of another includes undertaking to influence any legislative or administrative action.

If the Disclosing Party is uncertain whether a disclosure is required under this Section, the Disclosing Party must either ask the City whether disclosure is required or make the disclosure.

Name (indicate whether retained or anticipated to be retained)	Business Address	Relationship to Disclosing Party (subcontractor, attorney, lobbyist, etc.)	Fees (indicate whether paid or estimated.) **NOTE**: "hourly rate" or "t.b.d." is not an acceptable response.

(Add sheets if necessary)

[X] Check here if the Disclosing Party has not retained, nor expects to retain, any such persons or entities.

SECTION V -- CERTIFICATIONS

A. COURT-ORDERED CHILD SUPPORT COMPLIANCE

Under Municipal Code Section 2-92-415, substantial owners of business entities that contract with the City must remain in compliance with their child support obligations throughout the contract's term.

Has any person who directly or indirectly owns 10% or more of the Disclosing Party been declared in arrearage on any child support obligations by any Illinois court of competent jurisdiction?

[ ] Yes [ ] No [X] No person directly or indirectly owns 10% or more of the Disclosing Party.

If "Yes," has the person entered into a court-approved agreement for payment of all support owed and is the person in compliance with that agreement?

[ ] Yes [ ] No

B. FURTHER CERTIFICATIONS

1. Pursuant to Municipal Code Chapter 1-23, Article I ("Article I")(which the Applicant should consult for defined terms (e.g., "doing business") and legal requirements), if the Disclosing Party submitting this EDS is the Applicant and is doing business with the City, then the Disclosing Party certifies as follows: (i) neither the Applicant nor any controlling person is currently indicted or charged with, or has admitted guilt of, or has ever been convicted of, or placed under supervision for, any criminal offense involving actual, attempted, or conspiracy to commit bribery, theft, fraud, forgery, perjury, dishonesty or deceit against an officer or employee of the City or any sister agency; and (ii) the Applicant understands and acknowledges that compliance with Article I is a continuing requirement for doing business with the City. NOTE: If Article I applies to the Applicant, the permanent compliance timeframe in Article I supersedes some five-year compliance timeframes in certifications 2 and 3 below.

2. The Disclosing Party and, if the Disclosing Party is a legal entity, all of those persons or entities identified in Section II.B.1. of this EDS:

a. are not presently debarred, suspended, proposed for debarment, declared ineligible or voluntarily excluded from any transactions by any federal, state or local unit of government;

b. have not, within a five-year period preceding the date of this EDS, been convicted of a criminal offense, adjudged guilty, or had a civil judgment rendered against them in connection with: obtaining, attempting to obtain, or performing a public (federal, state or local) transaction or contract under a public transaction; a violation of federal or state antitrust statutes; fraud; embezzlement; theft; forgery; bribery; falsification or destruction of records; making false statements; or receiving stolen property;

c. are not presently indicted for, or criminally or civilly charged by, a governmental entity (federal, state or local) with committing any of the offenses set forth in clause B.2.b. of this Section V;

d. have not, within a five-year period preceding the date of this EDS, had one or more public transactions (federal, state or local) terminated for cause or default; and

e. have not, within a five-year period preceding the date of this EDS, been convicted, adjudged guilty, or found liable in a civil proceeding, or in any criminal or civil action, including actions concerning environmental violations, instituted by the City or by the federal government, any state, or any other unit of local government.

3. The certifications in subparts 3, 4 and 5 concern:

• the Disclosing Party;
• any "Contractor" (meaning any contractor or subcontractor used by the Disclosing Party in connection with the Matter, including but not limited to all persons or legal entities disclosed under Section IV, "Disclosure of Subcontractors and Other Retained Parties");
• any "Affiliated Entity" (meaning a person or entity that, directly or indirectly: controls the Disclosing Party, is controlled by the Disclosing Party, or is, with the Disclosing Party, under common control of another person or entity. Indicia of control include, without limitation: interlocking management or ownership; identity of interests among family members, shared facilities and equipment; common use of employees; or organization of a business entity following the ineligibility of a business entity to do business with federal or state or local government, including the City, using substantially the same management, ownership, or principals as the ineligible entity); with respect to Contractors, the term Affiliated Entity means a person or entity that directly or indirectly controls the Contractor, is controlled by it, or, with the Contractor, is under common control of another person or entity;
• any responsible official of the Disclosing Party, any Contractor or any Affiliated Entity or any other official, agent or employee of the Disclosing Party, any Contractor or any Affiliated Entity, acting pursuant to the direction or authorization of a responsible official of the Disclosing Party, any Contractor or any Affiliated Entity (collectively "Agents").

Neither the Disclosing Party, nor any Contractor, nor any Affiliated Entity of either the Disclosing Party or any Contractor nor any Agents have, during the five years before the date this EDS is signed, or, with respect to a Contractor, an Affiliated Entity, or an Affiliated Entity of a Contractor during the five years before the date of such Contractor's or Affiliated Entity's contract or engagement in connection with the Matter:

a. bribed or attempted to bribe, or been convicted or adjudged guilty of bribery or attempting to bribe, a public officer or employee of the City, the State of Illinois, or any agency of the federal government or of any state or local government in the United States of America, in that officer's or employee's official capacity;

b. agreed or colluded with other bidders or prospective bidders, or been a party to any such agreement, or been convicted or adjudged guilty of agreement or collusion among bidders or prospective bidders, in restraint of freedom of competition by agreement to bid a fixed price or otherwise; or

c. made an admission of such conduct described in a. or b. above that is a matter of record, but have not been prosecuted for such conduct; or

d. violated the provisions of Municipal Code Section 2-92-610 (Living Wage Ordinance).

4. Neither the Disclosing Party, Affiliated Entity or Contractor, or any of their employees, officials, agents or partners, is barred from contracting with any unit of state or local government as a result of engaging in or being convicted of (1) bid-rigging in violation of 720 ILCS 5/33E-3; (2) bid-rotating in violation of 720 ILCS 5/33E-4; or (3) any similar offense of any state or of the United States of America that contains the same elements as the offense of bid-rigging or bid-rotating.

5. Neither the Disclosing Party nor any Affiliated Entity is listed on any of the following lists maintained by the Office of Foreign Assets Control of the U.S. Department of the Treasury or the Bureau of Industry and Security of the U.S. Department of Commerce or their successors: the Specially Designated Nationals List, the Denied Persons List, the Unverified List, the Entity List and the Debarred List.

6. The Disclosing Party understands and shall comply with the applicable requirements of Chapters 2-55 (Legislative Inspector General), 2-56 (Inspector General) and 2-156 (Governmental Ethics) of the Municipal Code.

7. If the Disclosing Party is unable to certify to any of the above statements in this Part B (Further Certifications), the Disclosing Party must explain below:

N/A

If the letters "NA," the word "None," or no response appears on the lines above, it will be conclusively presumed that the Disclosing Party certified to the above statements.

8. To the best of the Disclosing Party's knowledge after reasonable inquiry, the following is a complete list of all current employees of the Disclosing Party who were, at any time during the 12-month period preceding the execution date of this EDS, an employee, or elected or appointed official, of the City of Chicago (if none, indicate with "N/A" or "none").

N/A

9. To the best of the Disclosing Party's knowledge after reasonable inquiry, the following is a complete list of all gifts that the Disclosing Party has given or caused to be given, at any time during the 12-month period preceding the execution date of this EDS, to an employee, or elected or appointed official, of the City of Chicago. For purposes of this statement, a "gift" does not include: (i) anything made generally available to City employees or to the general public, or (ii) food or drink provided in the course of official City business and having a retail value of less than $20 per recipient (if none, indicate with "N/A" or "none"). As to any gift listed below, please also list the name of the City recipient.

N/A

C. CERTIFICATION OF STATUS AS FINANCIAL INSTITUTION

1. The Disclosing Party certifies that the Disclosing Party (check one)

[ ] is [X] is not

a "financial institution" as defined in Section 2-32-455(b) of the Municipal Code.

2. If the Disclosing Party IS a financial institution, then the Disclosing Party pledges:

"We are not and will not become a predatory lender as defined in Chapter 2-32 of the Municipal Code. We further pledge that none of our affiliates is, and none of them will become, a predatory lender as defined in Chapter 2-32 of the Municipal Code. We understand that becoming a predatory lender or becoming an affiliate of a predatory lender may result in the loss of the privilege of doing business with the City."

If the Disclosing Party is unable to make this pledge because it or any of its affiliates (as defined in Section 2-32-455(b) of the Municipal Code) is a predatory lender within the meaning of Chapter 2-32 of the Municipal Code, explain here (attach additional pages if necessary):

If the letters "NA," the word "None," or no response appears on the lines above, it will be conclusively presumed that the Disclosing Party certified to the above statements.

D. CERTIFICATION REGARDING INTEREST IN CITY BUSINESS

Any words or terms that are defined in Chapter 2-156 of the Municipal Code have the same meanings when used in this Part D.

1. In accordance with Section 2-156-110 of the Municipal Code: Does any official or employee of the City have a financial interest in his or her own name or in the name of any other person or entity in the Matter?

[ ] Yes [X] No

NOTE: If you checked "Yes" to Item D.1., proceed to Items D.2. and D.3. If you checked "No" to Item D.1., proceed to Part E.

2. Unless sold pursuant to a process of competitive bidding, or otherwise permitted, no City elected official or employee shall have a financial interest in his or her own name or in the name of any other person or entity in the purchase of any property that (i) belongs to the City, or (ii) is sold for taxes or assessments, or (iii) is sold by virtue of legal process at the suit of the City (collectively, "City Property Sale"). Compensation for property taken pursuant to the City's eminent domain power does not constitute a financial interest within the meaning of this Part D.

Does the Matter involve a City Property Sale?

[ ] Yes [ ] No

3. If you checked "Yes" to Item D.1., provide the names and business addresses of the City officials or employees having such interest and identify the nature of such interest:

Name	Business Address	Nature of Interest

4. The Disclosing Party further certifies that no prohibited financial interest in the Matter will be acquired by any City official or employee.

E. CERTIFICATION REGARDING SLAVERY ERA BUSINESS

Please check either 1. or 2. below. If the Disclosing Party checks 2., the Disclosing Party must disclose below or in an attachment to this EDS all information required by paragraph 2. Failure to

comply with these disclosure requirements may make any contract entered into with the City in connection with the Matter voidable by the City.

_X_ 1. The Disclosing Party verifies that the Disclosing Party has searched any and all records of the Disclosing Party and any and all predecessor entities regarding records of investments or profits from slavery or slaveholder insurance policies during the slavery era (including insurance policies issued to slaveholders that provided coverage for damage to or injury or death of their slaves), and the Disclosing Party has found no such records.

____2. The Disclosing Party verifies that, as a result of conducting the search in step 1 above, the Disclosing Party has found records of investments or profits from slavery or slaveholder insurance policies. The Disclosing Party verifies that the following constitutes full disclosure of all such records, including the names of any and all slaves or slaveholders described in those records:

SECTION VI -- CERTIFICATIONS FOR FEDERALLY FUNDED MATTERS

NOTE: If the Matter is federally funded, complete this Section VI. **If the Matter is not federally funded,** proceed to Section VII. For purposes of this Section VI, tax credits allocated by the City and proceeds of debt obligations of the City are not federal funding.

A. CERTIFICATION REGARDING LOBBYING

1. List below the names of all persons or entities registered under the federal Lobbying Disclosure Act of 1995 who have made lobbying contacts on behalf of the Disclosing Party with respect to the Matter: (Add sheets if necessary):

(If no explanation appears or begins on the lines above, or if the letters "NA" or if the word "None" appear, it will be conclusively presumed that the Disclosing Party means that NO persons or entities registered under the Lobbying Disclosure Act of 1995 have made lobbying contacts on behalf of the Disclosing Party with respect to the Matter.)

2. The Disclosing Party has not spent and will not expend any federally appropriated funds to pay any person or entity listed in Paragraph A.1. above for his or her lobbying activities or to pay any person or entity to influence or attempt to influence an officer or employee of any agency, as defined by applicable federal law, a member of Congress, an officer or employee of Congress, or an employee of a member of Congress, in connection with the award of any federally funded contract, making any federally funded grant or loan, entering into any cooperative agreement, or to extend, continue, renew, amend, or modify any federally funded contract, grant, loan, or cooperative agreement.

3. The Disclosing Party will submit an updated certification at the end of each calendar quarter in which there occurs any event that materially affects the accuracy of the statements and information set forth in paragraphs A.1. and A.2. above.

4. The Disclosing Party certifies that either: (i) it is not an organization described in section 501(c)(4) of the Internal Revenue Code of 1986; or (ii) it is an organization described in section 501(c)(4) of the Internal Revenue Code of 1986 but has not engaged and will not engage in "Lobbying Activities".

5. If the Disclosing Party is the Applicant, the Disclosing Party must obtain certifications equal in form and substance to paragraphs A.1. through A.4. above from all subcontractors before it awards any subcontract and the Disclosing Party must maintain all such subcontractors' certifications for the duration of the Matter and must make such certifications promptly available to the City upon request.

B. CERTIFICATION REGARDING EQUAL EMPLOYMENT OPPORTUNITY

If the Matter is federally funded, federal regulations require the Applicant and all proposed subcontractors to submit the following information with their bids or in writing at the outset of negotiations.

Is the Disclosing Party the Applicant?

[ ] Yes [ ] No

If "Yes," answer the three questions below:

1. Have you developed and do you have on file affirmative action programs pursuant to applicable federal regulations? (See 41 CFR Part 60-2.)
[ ] Yes [ ] No

2. Have you filed with the Joint Reporting Committee, the Director of the Office of Federal Contract Compliance Programs, or the Equal Employment Opportunity Commission all reports due under the applicable filing requirements?
[ ] Yes [ ] No

3. Have you participated in any previous contracts or subcontracts subject to the equal opportunity clause?
[ ] Yes [ ] No

If you checked "No" to question 1. or 2. above, please provide an explanation:

_____

_____

SECTION VII -- ACKNOWLEDGMENTS, CONTRACT INCORPORATION, COMPLIANCE, PENALTIES, DISCLOSURE

The Disclosing Party understands and agrees that:

A. The certifications, disclosures, and acknowledgments contained in this EDS will become part of any contract or other agreement between the Applicant and the City in connection with the Matter, whether procurement, City assistance, or other City action, and are material inducements to the City's execution of any contract or taking other action with respect to the Matter. The Disclosing Party understands that it must comply with all statutes, ordinances, and regulations on which this EDS is based.

B. The City's Governmental Ethics and Campaign Financing Ordinances, Chapters 2-156 and 2-164 of the Municipal Code, impose certain duties and obligations on persons or entities seeking City contracts, work, business, or transactions. The full text of these ordinances and a training program is available on line at www.cityofchicago.org/Ethics, and may also be obtained from the City's Board of Ethics, 740 N.

Sedgwick St., Suite 500, Chicago, IL 60610, (312) 744-9660. The Disclosing Party must comply fully with the applicable ordinances.

C. If the City determines that any information provided in this EDS is false, incomplete or inaccurate, any contract or other agreement in connection with which it is submitted may be rescinded or be void or voidable, and the City may pursue any remedies under the contract or agreement (if not rescinded or void), at law, or in equity, including terminating the Disclosing Party's participation in the Matter and/or declining to allow the Disclosing Party to participate in other transactions with the City. Remedies at law for a false statement of material fact may include incarceration and an award to the City of treble damages.

D. It is the City's policy to make this document available to the public on its Internet site and/or upon request. Some or all of the information provided on this EDS and any attachments to this EDS may be made available to the public on the Internet, in response to a Freedom of Information Act request, or otherwise. By completing and signing this EDS, the Disclosing Party waives and releases any possible rights or claims which it may have against the City in connection with the public release of information contained in this EDS and also authorizes the City to verify the accuracy of any information submitted in this EDS.

E. The information provided in this EDS must be kept current. In the event of changes, the Disclosing Party must supplement this EDS up to the time the City takes action on the Matter. If the Matter is a contract being handled by the City's Department of Procurement Services, the Disclosing Party must update this EDS as the contract requires. **NOTE:** With respect to Matters subject to Article I of Chapter 1-23 of the Municipal Code (imposing **PERMANENT INELIGIBILITY** for certain specified offenses), the information provided herein regarding eligibility must be kept current for a longer period, as required by Chapter 1-23 and Section 2-154-020 of the Municipal Code.

The Disclosing Party represents and warrants that:

F.1. The Disclosing Party is not delinquent in the payment of any tax administered by the Illinois Department of Revenue, nor are the Disclosing Party or its Affiliated Entities delinquent in paying any fine, fee, tax or other charge owed to the City. This includes, but is not limited to, all water charges, sewer charges, license fees, parking tickets, property taxes or sales taxes.

F.2 If the Disclosing Party is the Applicant, the Disclosing Party and its Affiliated Entities will not use, nor permit their subcontractors to use, any facility listed by the U.S. E.P.A. on the federal Excluded Parties List System ("EPLS") maintained by the U. S. General Services Administration.

F.3 If the Disclosing Party is the Applicant, the Disclosing Party will obtain from any contractors/subcontractors hired or to be hired in connection with the Matter certifications equal in form and substance to those in F.1. and F.2. above and will not, without the prior written consent of the City, use any such contractor/subcontractor that does not provide such certifications or that the Disclosing Party has reason to believe has not provided or cannot provide truthful certifications.

NOTE: If the Disclosing Party cannot certify as to any of the items in F.1., F.2. or F.3. above, an explanatory statement must be attached to this EDS.

CERTIFICATION

Under penalty of perjury, the person signing below: (1) warrants that he/she is authorized to execute this EDS and Appendix A (if applicable) on behalf of the Disclosing Party, and (2) warrants that all certifications and statements contained in this EDS and Appendix A (if applicable) are true, accurate and complete as of the date furnished to the City.

PPF OPGP, LLC
(Print or type name of Disclosing Party)

By: Please See Attached Signature Page
(Sign here)

(Print or type name of person signing)

(Print or type title of person signing)

Signed and sworn to before me on (date) _____,
at _____ County, _____ (state).

_____ Notary Public.

Commission expires:_____.

PPF OPGP, LLC a Delaware limited liability company

By: Prime Property Fund, LLC, a Delaware limited liability company, its sole member

By: Morgan Stanley Real Estate Advisor, Inc., a Delaware corporation, its adviser

By: _____

Name: JOHN SCHOLER

Title: EXECUTIVE DIRECTOR

Signed and sworn to before me on (date) April 14, 2014
at Cook County, IL (State)

Georgiann A. Melchiorre Notary Public.

Commission expires: 3/16/15

OFFICIAL SEAL
GEORGIANN A MELCHIORRE
Notary Public - State of Illinois
My Commission Expires Mar 16, 2015

CITY OF CHICAGO
ECONOMIC DISCLOSURE STATEMENT AND AFFIDAVIT
APPENDIX A

FAMILIAL RELATIONSHIPS WITH ELECTED CITY OFFICIALS AND DEPARTMENT HEADS

This Appendix is to be completed only by (a) the Applicant, and (b) any legal entity which has a direct ownership interest in the Applicant exceeding 7.5 percent. It is not to be completed by any legal entity which has only an indirect ownership interest in the Applicant.

Under Municipal Code Section 2-154-015, the Disclosing Party must disclose whether such Disclosing Party or any "Applicable Party" or any Spouse or Domestic Partner thereof currently has a "familial relationship" with any elected city official or department head. A "familial relationship" exists if, as of the date this EDS is signed, the Disclosing Party or any "Applicable Party" or any Spouse or Domestic Partner thereof is related to the mayor, any alderman, the city clerk, the city treasurer or any city department head as spouse or domestic partner or as any of the following, whether by blood or adoption: parent, child, brother or sister, aunt or uncle, niece or nephew, grandparent, grandchild, father-in-law, mother-in-law, son-in-law, daughter-in-law, stepfather or stepmother, stepson or stepdaughter, stepbrother or stepsister or half-brother or half-sister.

"Applicable Party" means (1) all executive officers of the Disclosing Party listed in Section II.B.1.a., if the Disclosing Party is a corporation; all partners of the Disclosing Party, if the Disclosing Party is a general partnership; all general partners and limited partners of the Disclosing Party, if the Disclosing Party is a limited partnership; all managers, managing members and members of the Disclosing Party, if the Disclosing Party is a limited liability company; (2) all principal officers of the Disclosing Party; and (3) any person having more than a 7.5 percent ownership interest in the Disclosing Party. "Principal officers" means the president, chief operating officer, executive director, chief financial officer, treasurer or secretary of a legal entity or any person exercising similar authority.

Does the Disclosing Party or any "Applicable Party" or any Spouse or Domestic Partner thereof currently have a "familial relationship" with an elected city official or department head?

[ ] Yes [X] No

If yes, please identify below (1) the name and title of such person, (2) the name of the legal entity to which such person is connected; (3) the name and title of the elected city official or department head to whom such person has a familial relationship, and (4) the precise nature of such familial relationship.

_____

_____

_____

CITY OF CHICAGO
ECONOMIC DISCLOSURE STATEMENT
AND AFFIDAVIT

SECTION I -- GENERAL INFORMATION

A. Legal name of the Disclosing Party submitting this EDS. Include d/b/a/ if applicable:

Morgan Stanley Real Estate Advisor, Inc.

Check ONE of the following three boxes:

Indicate whether the Disclosing Party submitting this EDS is:

1. [ ] the Applicant
   OR
2. [ ] a legal entity holding a direct or indirect interest in the Applicant. State the legal name of the Applicant in which the Disclosing Party holds an interest: _____
   OR
3. [X] a legal entity with a right of control (see Section II.B.1.) State the legal name of the entity in which the Disclosing Party holds a right of control: Prime Property Fund

B. Business address of the Disclosing Party: 1585 Broadway, New York, NY 10036

C. Telephone: See D below Fax: _____ Email: _____

D. Name of contact person: John J. George, 180 N. Stetson Ave., Suite 3700, Chicago, IL 60601
312-565-8439; Fax: 312 565-8300; jgeorge@srcattorneys.com

E. Federal Employer Identification No. (if you have one): ____

F. Brief description of contract, transaction or other undertaking (referred to below as the "Matter") to which this EDS pertains. (Include project number and location of property, if applicable):

Application for dedication and/or subdivision for the property located at the southwest corner of Clark and Polk (800-888 S. Clark Street)

G. Which City agency or department is requesting this EDS? CDOT

If the Matter is a contract being handled by the City's Department of Procurement Services, please complete the following:

Specification # N/A and Contract # N/A

SECTION II -- DISCLOSURE OF OWNERSHIP INTERESTS

A. NATURE OF THE DISCLOSING PARTY

1. Indicate the nature of the Disclosing Party:

[ ] Person
[ ] Publicly registered business corporation
[X] Privately held business corporation
[ ] Sole proprietorship
[ ] General partnership
[ ] Limited partnership
[ ] Trust
[ ] Limited liability company
[ ] Limited liability partnership
[ ] Joint venture
[ ] Not-for-profit corporation
(Is the not-for-profit corporation also a 501(c)(3))?
[ ] Yes [ ] No
[ ] Other (please specify)

2. For legal entities, the state (or foreign country) of incorporation or organization, if applicable:

Delaware

3. For legal entities not organized in the State of Illinois: Has the organization registered to do business in the State of Illinois as a foreign entity?

[X] Yes [ ] No [ ] N/A

B. IF THE DISCLOSING PARTY IS A LEGAL ENTITY:

1. List below the full names and titles of all executive officers and all directors of the entity. **NOTE:** For not-for-profit corporations, also list below all members, if any, which are legal entities. If there are no such members, write "no members." For trusts, estates or other similar entities, list below the legal titleholder(s).

If the entity is a general partnership, limited partnership, limited liability company, limited liability partnership or joint venture, list below the name and title of each general partner, managing member, manager or any other person or entity that controls the day-to-day management of the Disclosing Party. **NOTE:** Each legal entity listed below must submit an EDS on its own behalf.

Name	Title
See Exhibit A. Exhibit A is attached.	

2. Please provide the following information concerning each person or entity having a direct or indirect beneficial interest (including ownership) in excess of 7.5% of the Disclosing Party. Examples of such an interest include shares in a corporation, partnership interest in a partnership or joint venture,

interest of a member or manager in a limited liability company, or interest of a beneficiary of a trust, estate or other similar entity. If none, state "None." NOTE: Pursuant to Section 2-154-030 of the Municipal Code of Chicago ("Municipal Code"), the City may require any such additional information from any applicant which is reasonably intended to achieve full disclosure.

Name	Business Address	Percentage Interest in the Disclosing Party
Morgan Stanley	1585 Broadway, New York NY 10036	100% Owner (a publicly traded company)

SECTION III -- BUSINESS RELATIONSHIPS WITH CITY ELECTED OFFICIALS

Has the Disclosing Party had a "business relationship," as defined in Chapter 2-156 of the Municipal Code, with any City elected official in the 12 months before the date this EDS is signed?

[ ] Yes [X] No

If yes, please identify below the name(s) of such City elected official(s) and describe such relationship(s):

SECTION IV -- DISCLOSURE OF SUBCONTRACTORS AND OTHER RETAINED PARTIES

The Disclosing Party must disclose the name and business address of each subcontractor, attorney, lobbyist, accountant, consultant and any other person or entity whom the Disclosing Party has retained or expects to retain in connection with the Matter, as well as the nature of the relationship, and the total amount of the fees paid or estimated to be paid. The Disclosing Party is not required to disclose employees who are paid solely through the Disclosing Party's regular payroll.

"Lobbyist" means any person or entity who undertakes to influence any legislative or administrative action on behalf of any person or entity other than: (1) a not-for-profit entity, on an unpaid basis, or (2) himself. "Lobbyist" also means any person or entity any part of whose duties as an employee of another includes undertaking to influence any legislative or administrative action.

If the Disclosing Party is uncertain whether a disclosure is required under this Section, the Disclosing Party must either ask the City whether disclosure is required or make the disclosure.

Name (indicate whether retained or anticipated to be retained)	Business Address	Relationship to Disclosing Party (subcontractor, attorney, lobbyist, etc.)	Fees (indicate whether paid or estimated.) NOTE: "hourly rate" or "t.b.d." is not an acceptable response.

(Add sheets if necessary)

[x] Check here if the Disclosing Party has not retained, nor expects to retain, any such persons or entities.

SECTION V -- CERTIFICATIONS

A. COURT-ORDERED CHILD SUPPORT COMPLIANCE

Under Municipal Code Section 2-92-415, substantial owners of business entities that contract with the City must remain in compliance with their child support obligations throughout the contract's term.

Has any person who directly or indirectly owns 10% or more of the Disclosing Party been declared in arrearage on any child support obligations by any Illinois court of competent jurisdiction?

[ ] Yes [ ] No [x] No person directly or indirectly owns 10% or more of the Disclosing Party.

If "Yes," has the person entered into a court-approved agreement for payment of all support owed and is the person in compliance with that agreement?

[ ] Yes [ ] No

B. FURTHER CERTIFICATIONS

1. Pursuant to Municipal Code Chapter 1-23, Article I ("Article I")(which the Applicant should consult for defined terms (e.g., "doing business") and legal requirements), if the Disclosing Party submitting this EDS is the Applicant and is doing business with the City, then the Disclosing Party certifies as follows: (i) neither the Applicant nor any controlling person is currently indicted or charged with, or has admitted guilt of, or has ever been convicted of, or placed under supervision for, any criminal offense involving actual, attempted, or conspiracy to commit bribery, theft, fraud, forgery, perjury, dishonesty or deceit against an officer or employee of the City or any sister agency; and (ii) the Applicant understands and acknowledges that compliance with Article I is a continuing requirement for doing business with the City. NOTE: If Article I applies to the Applicant, the permanent compliance timeframe in Article I supersedes some five-year compliance timeframes in certifications 2 and 3 below.

2. The Disclosing Party and, if the Disclosing Party is a legal entity, all of those persons or entities identified in Section II.B.1. of this EDS:

a. are not presently debarred, suspended, proposed for debarment, declared ineligible or voluntarily excluded from any transactions by any federal, state or local unit of government;

b. have not, within a five-year period preceding the date of this EDS, been convicted of a criminal offense, adjudged guilty, or had a civil judgment rendered against them in connection with: obtaining, attempting to obtain, or performing a public (federal, state or local) transaction or contract under a public transaction; a violation of federal or state antitrust statutes; fraud; embezzlement; theft; forgery; bribery; falsification or destruction of records; making false statements; or receiving stolen property;

c. are not presently indicted for, or criminally or civilly charged by, a governmental entity (federal, state or local) with committing any of the offenses set forth in clause B.2.b. of this Section V;

d. have not, within a five-year period preceding the date of this EDS, had one or more public transactions (federal, state or local) terminated for cause or default; and

e. have not, within a five-year period preceding the date of this EDS, been convicted, adjudged guilty, or found liable in a civil proceeding, or in any criminal or civil action, including actions concerning environmental violations, instituted by the City or by the federal government, any state, or any other unit of local government.

3. The certifications in subparts 3, 4 and 5 concern:

• the Disclosing Party;
• any "Contractor" (meaning any contractor or subcontractor used by the Disclosing Party in connection with the Matter, including but not limited to all persons or legal entities disclosed under Section IV, "Disclosure of Subcontractors and Other Retained Parties");
• any "Affiliated Entity" (meaning a person or entity that, directly or indirectly: controls the Disclosing Party, is controlled by the Disclosing Party, or is, with the Disclosing Party, under common control of another person or entity. Indicia of control include, without limitation: interlocking management or ownership; identity of interests among family members, shared facilities and equipment; common use of employees; or organization of a business entity following the ineligibility of a business entity to do business with federal or state or local government, including the City, using substantially the same management, ownership, or principals as the ineligible entity); with respect to Contractors, the term Affiliated Entity means a person or entity that directly or indirectly controls the Contractor, is controlled by it, or, with the Contractor, is under common control of another person or entity;
• any responsible official of the Disclosing Party, any Contractor or any Affiliated Entity or any other official, agent or employee of the Disclosing Party, any Contractor or any Affiliated Entity, acting pursuant to the direction or authorization of a responsible official of the Disclosing Party, any Contractor or any Affiliated Entity (collectively "Agents").

Neither the Disclosing Party, nor any Contractor, nor any Affiliated Entity of either the Disclosing Party or any Contractor nor any Agents have, during the five years before the date this EDS is signed, or, with respect to a Contractor, an Affiliated Entity, or an Affiliated Entity of a Contractor during the five years before the date of such Contractor's or Affiliated Entity's contract or engagement in connection with the Matter:

a. bribed or attempted to bribe, or been convicted or adjudged guilty of bribery or attempting to bribe, a public officer or employee of the City, the State of Illinois, or any agency of the federal government or of any state or local government in the United States of America, in that officer's or employee's official capacity;

b. agreed or colluded with other bidders or prospective bidders, or been a party to any such agreement, or been convicted or adjudged guilty of agreement or collusion among bidders or prospective bidders, in restraint of freedom of competition by agreement to bid a fixed price or otherwise; or

c. made an admission of such conduct described in a. or b. above that is a matter of record, but have not been prosecuted for such conduct; or

d. violated the provisions of Municipal Code Section 2-92-610 (Living Wage Ordinance).

4. Neither the Disclosing Party, Affiliated Entity or Contractor, or any of their employees, officials, agents or partners, is barred from contracting with any unit of state or local government as a result of engaging in or being convicted of (1) bid-rigging in violation of 720 ILCS 5/33E-3; (2) bid-rotating in violation of 720 ILCS 5/33E-4; or (3) any similar offense of any state or of the United States of America that contains the same elements as the offense of bid-rigging or bid-rotating.

5. Neither the Disclosing Party nor any Affiliated Entity is listed on any of the following lists maintained by the Office of Foreign Assets Control of the U.S. Department of the Treasury or the Bureau of Industry and Security of the U.S. Department of Commerce or their successors: the Specially Designated Nationals List, the Denied Persons List, the Unverified List, the Entity List and the Debarred List.

6. The Disclosing Party understands and shall comply with the applicable requirements of Chapters 2-55 (Legislative Inspector General), 2-56 (Inspector General) and 2-156 (Governmental Ethics) of the Municipal Code.

7. If the Disclosing Party is unable to certify to any of the above statements in this Part B (Further Certifications), the Disclosing Party must explain below:

See Exhibit B. Exhibit B is attached.

If the letters "NA," the word "None," or no response appears on the lines above, it will be conclusively presumed that the Disclosing Party certified to the above statements.

8. To the best of the Disclosing Party's knowledge after reasonable inquiry, the following is a complete list of all current employees of the Disclosing Party who were, at any time during the 12-month period preceding the execution date of this EDS, an employee, or elected or appointed official, of the City of Chicago (if none, indicate with "N/A" or "none").

N/A

9. To the best of the Disclosing Party's knowledge after reasonable inquiry, the following is a complete list of all gifts that the Disclosing Party has given or caused to be given, at any time during the 12-month period preceding the execution date of this EDS, to an employee, or elected or appointed official, of the City of Chicago. For purposes of this statement, a "gift" does not include: (i) anything made generally available to City employees or to the general public, or (ii) food or drink provided in the course of official City business and having a retail value of less than $20 per recipient (if none, indicate with "N/A" or "none"). As to any gift listed below, please also list the name of the City recipient.

N/A

C. CERTIFICATION OF STATUS AS FINANCIAL INSTITUTION

1. The Disclosing Party certifies that the Disclosing Party (check one)

[ ] is [x] is not

a "financial institution" as defined in Section 2-32-455(b) of the Municipal Code.

2. If the Disclosing Party IS a financial institution, then the Disclosing Party pledges:

"We are not and will not become a predatory lender as defined in Chapter 2-32 of the Municipal Code. We further pledge that none of our affiliates is, and none of them will become, a predatory lender as defined in Chapter 2-32 of the Municipal Code. We understand that becoming a predatory lender or becoming an affiliate of a predatory lender may result in the loss of the privilege of doing business with the City."

If the Disclosing Party is unable to make this pledge because it or any of its affiliates (as defined in Section 2-32-455(b) of the Municipal Code) is a predatory lender within the meaning of Chapter 2-32 of the Municipal Code, explain here (attach additional pages if necessary):

If the letters "NA," the word "None," or no response appears on the lines above, it will be conclusively presumed that the Disclosing Party certified to the above statements.

D. CERTIFICATION REGARDING INTEREST IN CITY BUSINESS

Any words or terms that are defined in Chapter 2-156 of the Municipal Code have the same meanings when used in this Part D.

1. In accordance with Section 2-156-110 of the Municipal Code: Does any official or employee of the City have a financial interest in his or her own name or in the name of any other person or entity in the Matter?

[ ] Yes [X] No

NOTE: If you checked "Yes" to Item D.1., proceed to Items D.2. and D.3. If you checked "No" to Item D.1., proceed to Part E.

2. Unless sold pursuant to a process of competitive bidding, or otherwise permitted, no City elected official or employee shall have a financial interest in his or her own name or in the name of any other person or entity in the purchase of any property that (i) belongs to the City, or (ii) is sold for taxes or assessments, or (iii) is sold by virtue of legal process at the suit of the City (collectively, "City Property Sale"). Compensation for property taken pursuant to the City's eminent domain power does not constitute a financial interest within the meaning of this Part D.

Does the Matter involve a City Property Sale?

[ ] Yes [ ] No

3. If you checked "Yes" to Item D.1., provide the names and business addresses of the City officials or employees having such interest and identify the nature of such interest:

Name	Business Address	Nature of Interest

4. The Disclosing Party further certifies that no prohibited financial interest in the Matter will be acquired by any City official or employee.

E. CERTIFICATION REGARDING SLAVERY ERA BUSINESS

Please check either 1. or 2. below. If the Disclosing Party checks 2., the Disclosing Party must disclose below or in an attachment to this EDS all information required by paragraph 2. Failure to

comply with these disclosure requirements may make any contract entered into with the City in connection with the Matter voidable by the City.

_x_ 1. The Disclosing Party verifies that the Disclosing Party has searched any and all records of the Disclosing Party and any and all predecessor entities regarding records of investments or profits from slavery or slaveholder insurance policies during the slavery era (including insurance policies issued to slaveholders that provided coverage for damage to or injury or death of their slaves), and the Disclosing Party has found no such records.

____ 2. The Disclosing Party verifies that, as a result of conducting the search in step 1 above, the Disclosing Party has found records of investments or profits from slavery or slaveholder insurance policies. The Disclosing Party verifies that the following constitutes full disclosure of all such records, including the names of any and all slaves or slaveholders described in those records:

_____

_____

_____

_____

SECTION VI -- CERTIFICATIONS FOR FEDERALLY FUNDED MATTERS

NOTE: If the Matter is federally funded, complete this Section VI. **If the Matter is not federally funded,** proceed to Section VII. For purposes of this Section VI, tax credits allocated by the City and proceeds of debt obligations of the City are not federal funding.

A. CERTIFICATION REGARDING LOBBYING

1. List below the names of all persons or entities registered under the federal Lobbying Disclosure Act of 1995 who have made lobbying contacts on behalf of the Disclosing Party with respect to the Matter: (Add sheets if necessary):

_____

_____

_____

(If no explanation appears or begins on the lines above, or if the letters "NA" or if the word "None" appear, it will be conclusively presumed that the Disclosing Party means that NO persons or entities registered under the Lobbying Disclosure Act of 1995 have made lobbying contacts on behalf of the Disclosing Party with respect to the Matter.)

2. The Disclosing Party has not spent and will not expend any federally appropriated funds to pay any person or entity listed in Paragraph A.1. above for his or her lobbying activities or to pay any person or entity to influence or attempt to influence an officer or employee of any agency, as defined by applicable federal law, a member of Congress, an officer or employee of Congress, or an employee of a member of Congress, in connection with the award of any federally funded contract, making any federally funded grant or loan, entering into any cooperative agreement, or to extend, continue, renew, amend, or modify any federally funded contract, grant, loan, or cooperative agreement.

3. The Disclosing Party will submit an updated certification at the end of each calendar quarter in which there occurs any event that materially affects the accuracy of the statements and information set forth in paragraphs A.1. and A.2. above.

4. The Disclosing Party certifies that either: (i) it is not an organization described in section 501(c)(4) of the Internal Revenue Code of 1986; or (ii) it is an organization described in section 501(c)(4) of the Internal Revenue Code of 1986 but has not engaged and will not engage in "Lobbying Activities".

5. If the Disclosing Party is the Applicant, the Disclosing Party must obtain certifications equal in form and substance to paragraphs A.1. through A.4. above from all subcontractors before it awards any subcontract and the Disclosing Party must maintain all such subcontractors' certifications for the duration of the Matter and must make such certifications promptly available to the City upon request.

B. CERTIFICATION REGARDING EQUAL EMPLOYMENT OPPORTUNITY

If the Matter is federally funded, federal regulations require the Applicant and all proposed subcontractors to submit the following information with their bids or in writing at the outset of negotiations

Is the Disclosing Party the Applicant?

[ ] Yes [ ] No

If "Yes," answer the three questions below:

1. Have you developed and do you have on file affirmative action programs pursuant to applicable federal regulations? (See 41 CFR Part 60-2.)
[ ] Yes [ ] No

2. Have you filed with the Joint Reporting Committee, the Director of the Office of Federal Contract Compliance Programs, or the Equal Employment Opportunity Commission all reports due under the applicable filing requirements?
[ ] Yes [ ] No

3. Have you participated in any previous contracts or subcontracts subject to the equal opportunity clause?
[ ] Yes [ ] No

If you checked "No" to question 1. or 2. above, please provide an explanation:

_____

_____

SECTION VII -- ACKNOWLEDGMENTS, CONTRACT INCORPORATION, COMPLIANCE, PENALTIES, DISCLOSURE

The Disclosing Party understands and agrees that:

A. The certifications, disclosures, and acknowledgments contained in this EDS will become part of any contract or other agreement between the Applicant and the City in connection with the Matter, whether procurement, City assistance, or other City action, and are material inducements to the City's execution of any contract or taking other action with respect to the Matter. The Disclosing Party understands that it must comply with all statutes, ordinances, and regulations on which this EDS is based.

B. The City's Governmental Ethics and Campaign Financing Ordinances, Chapters 2-156 and 2-164 of the Municipal Code, impose certain duties and obligations on persons or entities seeking City contracts, work, business, or transactions. The full text of these ordinances and a training program is available on line at www.cityofchicago.org/Ethics, and may also be obtained from the City's Board of Ethics, 740 N.

Sedgwick St., Suite 500, Chicago, IL 60610, (312) 744-9660. The Disclosing Party must comply fully with the applicable ordinances.

C. If the City determines that any information provided in this EDS is false, incomplete or inaccurate, any contract or other agreement in connection with which it is submitted may be rescinded or be void or voidable, and the City may pursue any remedies under the contract or agreement (if not rescinded or void), at law, or in equity, including terminating the Disclosing Party's participation in the Matter and/or declining to allow the Disclosing Party to participate in other transactions with the City. Remedies at law for a false statement of material fact may include incarceration and an award to the City of treble damages.

D. It is the City's policy to make this document available to the public on its Internet site and/or upon request. Some or all of the information provided on this EDS and any attachments to this EDS may be made available to the public on the Internet, in response to a Freedom of Information Act request, or otherwise. By completing and signing this EDS, the Disclosing Party waives and releases any possible rights or claims which it may have against the City in connection with the public release of information contained in this EDS and also authorizes the City to verify the accuracy of any information submitted in this EDS.

E. The information provided in this EDS must be kept current. In the event of changes, the Disclosing Party must supplement this EDS up to the time the City takes action on the Matter. If the Matter is a contract being handled by the City's Department of Procurement Services, the Disclosing Party must update this EDS as the contract requires. NOTE: With respect to Matters subject to Article I of Chapter 1-23 of the Municipal Code (imposing **PERMANENT INELIGIBILITY** for certain specified offenses), the information provided herein regarding eligibility must be kept current for a longer period, as required by Chapter 1-23 and Section 2-154-020 of the Municipal Code.

The Disclosing Party represents and warrants that:

F.1. The Disclosing Party is not delinquent in the payment of any tax administered by the Illinois Department of Revenue, nor are the Disclosing Party or its Affiliated Entities delinquent in paying any fine, fee, tax or other charge owed to the City. This includes, but is not limited to, all water charges, sewer charges, license fees, parking tickets, property taxes or sales taxes.

F.2 If the Disclosing Party is the Applicant, the Disclosing Party and its Affiliated Entities will not use, nor permit their subcontractors to use, any facility listed by the U.S. E.P.A. on the federal Excluded Parties List System ("EPLS") maintained by the U. S. General Services Administration.

F.3 If the Disclosing Party is the Applicant, the Disclosing Party will obtain from any contractors/subcontractors hired or to be hired in connection with the Matter certifications equal in form and substance to those in F.1. and F.2. above and will not, without the prior written consent of the City, use any such contractor/subcontractor that does not provide such certifications or that the Disclosing Party has reason to believe has not provided or cannot provide truthful certifications.

NOTE: If the Disclosing Party cannot certify as to any of the items in F.1., F.2. or F.3. above, an explanatory statement must be attached to this EDS.

CERTIFICATION

Under penalty of perjury, the person signing below: (1) warrants that he/she is authorized to execute this EDS and Appendix A (if applicable) on behalf of the Disclosing Party, and (2) warrants that all certifications and statements contained in this EDS and Appendix A (if applicable) are true, accurate and complete as of the date furnished to the City.

Morgan Stanley Real Estate Advisor, Inc.
(Print or type name of Disclosing Party)

By: _____
(Sign here)

John C. Schaser
(Print or type name of person signing)

Executive Director
(Print or type title of person signing)

Signed and sworn to before me on (date) February 4, 2014
at Cook County, IL (state).

Georgiann A. Melchiorre Notary Public.

Commission expires: 3/16/15

OFFICIAL SEAL
GEORGIANN A MELCHIORRE
Notary Public - State of Illinois
My Commission Expires Mar 16, 2015

CITY OF CHICAGO
ECONOMIC DISCLOSURE STATEMENT AND AFFIDAVIT
APPENDIX A

FAMILIAL RELATIONSHIPS WITH ELECTED CITY OFFICIALS AND DEPARTMENT HEADS

N/A

This Appendix is to be completed only by (a) the Applicant, and (b) any legal entity which has a direct ownership interest in the Applicant exceeding 7.5 percent. It is not to be completed by any legal entity which has only an indirect ownership interest in the Applicant.

Under Municipal Code Section 2-154-015, the Disclosing Party must disclose whether such Disclosing Party or any "Applicable Party" or any Spouse or Domestic Partner thereof currently has a "familial relationship" with any elected city official or department head. A "familial relationship" exists if, as of the date this EDS is signed, the Disclosing Party or any "Applicable Party" or any Spouse or Domestic Partner thereof is related to the mayor, any alderman, the city clerk, the city treasurer or any city department head as spouse or domestic partner or as any of the following, whether by blood or adoption: parent, child, brother or sister, aunt or uncle, niece or nephew, grandparent, grandchild, father-in-law, mother-in-law, son-in-law, daughter-in-law, stepfather or stepmother, stepson or stepdaughter, stepbrother or stepsister or half-brother or half-sister.

"Applicable Party" means (1) all executive officers of the Disclosing Party listed in Section II.B.1.a., if the Disclosing Party is a corporation; all partners of the Disclosing Party, if the Disclosing Party is a general partnership; all general partners and limited partners of the Disclosing Party, if the Disclosing Party is a limited partnership; all managers, managing members and members of the Disclosing Party, if the Disclosing Party is a limited liability company; (2) all principal officers of the Disclosing Party; and (3) any person having more than a 7.5 percent ownership interest in the Disclosing Party. "Principal officers" means the president, chief operating officer, executive director, chief financial officer, treasurer or secretary of a legal entity or any person exercising similar authority.

Does the Disclosing Party or any "Applicable Party" or any Spouse or Domestic Partner thereof currently have a "familial relationship" with an elected city official or department head?

[ ] Yes [ ] No

If yes, please identify below (1) the name and title of such person, (2) the name of the legal entity to which such person is connected; (3) the name and title of the elected city official or department head to whom such person has a familial relationship, and (4) the precise nature of such familial relationship.

_____

_____

_____

EXHIBIT A

Section II – Disclosure of Ownership Interests; Part B.

John Buza	Director, Head of Asset Management
Scott Brown	Head of Prime Property Fund and President
Mustufa Salehbhai	Chief Legal Officer
John Klopp	Co-Chief Executive Officer and Co-Chief Investment Officer of Morgan Stanley Real Estate Investing and Director
Michael Levy	Director, Chief Operating Officer and Chief Financial Officer of Morgan Stanley Real Estate Investing
Olivier De Poulpiquet	Co-Chief Executive Officer and Co-Chief Investment Officer of Morgan Stanley Real Estate Investing
Michael Henry	Chief Compliance Officer
Edmond Moriarty	Head of Merchant Banking and Real Estate Investing

CITY OF CHICAGO
ECONOMIC DISCLOSURE STATEMENT AND AFFIDAVIT
EXHIBIT B

Section V B — Further Certifications

The Disclosing Party, including its affiliates, has over 55,000 employees and, as a result, the Disclosing Party does not make any certification regarding its employees, other than with respect to its executive officers and directors.

Subpart 2. The Disclosing Party and, if the Disclosing Party is a legal entity, all of those persons or entities identified in Section II. B. 1 of this EDS:

To the best of our knowledge, information and belief, neither the Disclosing Party nor its executive officers and directors listed in Section II.B.1 have been subject to the "disciplinary" events described in paragraphs a-e of Subpart 2 in the performance of their job duties on behalf of the Disclosing Party.

Subpart 3: To the best of our knowledge, information and belief, neither the Disclosing Party nor its executive officers or directors have been subject to any of the activities described in paragraphs a-d of Subpart 3.

Subpart 4: To the best of our knowledge, information and belief, neither the Disclosing Party nor its executive officers or directors have been subject to any of the activities described in Subpart 4.

Subpart 5: Confirmed.

Subpart 8: To the best of our knowledge, information and belief, and limiting our inquiry to executive officers and directors, the Disclosing Party confirms that it has no employees that must be disclosed under Subpart 8.

Subpart 9: To the best of our knowledge, information and belief, the Disclosing Party confirms that there are no gifts that require disclosure under Subpart 9.

(DO NOT SUBMIT THIS PAGE WITH YOUR EDS. The purpose of this page is for you to recertify your EDS prior to submission to City Council or on the date of closing. If unable to recertify truthfully, the Disclosing Party must complete a new EDS with correct or corrected information)

RECERTIFICATION

Generally, for use with City Council matters. Not for City procurements unless requested.

This recertification is being submitted in connection with Subdivision and Dedication application for the SWC of Clark and Polk [identify the Matter]. Under penalty of perjury, the person signing below: (1) warrants that he/she is authorized to execute this EDS recertification on behalf of the Disclosing Party, (2) warrants that all certifications and statements contained in the Disclosing Party's original EDS are true, accurate and complete as of the date furnished to the City and continue to be true, accurate and complete as of the date of this recertification, and (3) reaffirms its acknowledgments.

Morgan Stanley Real Estate Advisor, Inc. Date: April 10, 2014
(Print or type legal name of Disclosing Party)

By: _____
(sign here)

Print or type name of signatory:

John C. Schoser

Title of signatory:

Executive Director

Signed and sworn to before me on [date] April 10,2014, by John C. Schoser, at Fulton County, Georgia [state].

_____ Notary Public.

Commission expires: 3/27/15.

GAIL FREEMAN NOTARY PUBLIC COBB COUNTY, GEORGIA MY COMMISSION EXPIRES MARCH 27, 2015

Ver. 11-01-05

CITY OF CHICAGO
ECONOMIC DISCLOSURE STATEMENT
AND AFFIDAVIT

SECTION I -- GENERAL INFORMATION

A. Legal name of the Disclosing Party submitting this EDS. Include d/b/a/ if applicable:

Morgan Stanley

Check ONE of the following three boxes:

Indicate whether the Disclosing Party submitting this EDS is:

1. [ ] the Applicant
   OR
2. [ ] a legal entity holding a direct or indirect interest in the Applicant. State the legal name of the Applicant in which the Disclosing Party holds an interest: _____
   OR
3. [X] a legal entity with a right of control (see Section II.B.1.) State the legal name of the entity in which the Disclosing Party holds a right of control: Morgan Stanley Real Estate Advisor, Inc.

B. Business address of the Disclosing Party: 1585 Broadway
New York, NY 10036

C. Telephone: See below Fax: _____ Email: _____

D. Name of contact person: John George, 20 S. Clark St., Ste 400, Chicago, IL 60603

E. Federal Employer Identification No. (if you have one): _____

F. Brief description of contract, transaction or other undertaking (referred to below as the "Matter") to which this EDS pertains. (Include project number and location of property, if applicable):

Application for dedication and/or subdivision for property located at S.W. corner of Clark and Polk (800-888 S. Clark)

G. Which City agency or department is requesting this EDS? CDOT

If the Matter is a contract being handled by the City's Department of Procurement Services, please complete the following:

Specification # _____ and Contract # _____

SECTION II -- DISCLOSURE OF OWNERSHIP INTERESTS

A. NATURE OF THE DISCLOSING PARTY

1. Indicate the nature of the Disclosing Party:

[ ] Person
[ ] Publicly registered business corporation
[ ] Privately held business corporation
[ ] Sole proprietorship
[ ] General partnership
[ ] Limited partnership
[ ] Trust
[ ] Limited liability company
[ ] Limited liability partnership
[ ] Joint venture
[ ] Not-for-profit corporation
(Is the not-for-profit corporation also a 501(c)(3))?
[ ] Yes [ ] No
[X] Other (please specify)
Holding Company

2. For legal entities, the state (or foreign country) of incorporation or organization, if applicable:

Delaware

3. For legal entities not organized in the State of Illinois: Has the organization registered to do business in the State of Illinois as a foreign entity?

[ ] Yes [X] No [ ] N/A

B. IF THE DISCLOSING PARTY IS A LEGAL ENTITY:

1. List below the full names and titles of all executive officers and all directors of the entity. **NOTE:** For not-for-profit corporations, also list below all members, if any, which are legal entities. If there are no such members, write "no members." For trusts, estates or other similar entities, list below the legal titleholder(s).

If the entity is a general partnership, limited partnership, limited liability company, limited liability partnership or joint venture, list below the name and title of each general partner, managing member, manager or any other person or entity that controls the day-to-day management of the Disclosing Party. **NOTE:** Each legal entity listed below must submit an EDS on its own behalf.

Name	Title
See Exhibit A	

2. Please provide the following information concerning each person or entity having a direct or indirect beneficial interest (including ownership) in excess of 7.5% of the Disclosing Party. Examples of such an interest include shares in a corporation, partnership interest in a partnership or joint venture,

interest of a member or manager in a limited liability company, or interest of a beneficiary of a trust, estate or other similar entity. If none, state "None." **NOTE**: Pursuant to Section 2-154-030 of the Municipal Code of Chicago ("Municipal Code"), the City may require any such additional information from any applicant which is reasonably intended to achieve full disclosure.

Name	Business Address	Percentage Interest in the Disclosing Party
Mitsubishi UFJ Financial Group, Inc.	7-1 Marunouchi-chome, Chiyoda-Ku, Tokyo, Japan	100-5330 22.2%

The ownership interest of each remaining owner does not exceed 7.5%.

SECTION III -- BUSINESS RELATIONSHIPS WITH CITY ELECTED OFFICIALS

Has the Disclosing Party had a "business relationship," as defined in Chapter 2-156 of the Municipal Code, with any City elected official in the 12 months before the date this EDS is signed?

[ ] Yes [X] No

If yes, please identify below the name(s) of such City elected official(s) and describe such relationship(s):

SECTION IV -- DISCLOSURE OF SUBCONTRACTORS AND OTHER RETAINED PARTIES

The Disclosing Party must disclose the name and business address of each subcontractor, attorney, lobbyist, accountant, consultant and any other person or entity whom the Disclosing Party has retained or expects to retain in connection with the Matter, as well as the nature of the relationship, and the total amount of the fees paid or estimated to be paid. The Disclosing Party is not required to disclose employees who are paid solely through the Disclosing Party's regular payroll.

"Lobbyist" means any person or entity who undertakes to influence any legislative or administrative action on behalf of any person or entity other than: (1) a not-for-profit entity, on an unpaid basis, or (2) himself. "Lobbyist" also means any person or entity any part of whose duties as an employee of another includes undertaking to influence any legislative or administrative action.

If the Disclosing Party is uncertain whether a disclosure is required under this Section, the Disclosing Party must either ask the City whether disclosure is required or make the disclosure.

Name (indicate whether retained or anticipated to be retained)	Business Address	Relationship to Disclosing Party (subcontractor, attorney, lobbyist, etc.)	Fees (indicate whether paid or estimated.) **NOTE:** "hourly rate" or "t.b.d." is not an acceptable response.

(Add sheets if necessary)

☒ Check here if the Disclosing Party has not retained, nor expects to retain, any such persons or entities.

SECTION V -- CERTIFICATIONS

A. COURT-ORDERED CHILD SUPPORT COMPLIANCE

Under Municipal Code Section 2-92-415, substantial owners of business entities that contract with the City must remain in compliance with their child support obligations throughout the contract's term.

Has any person who directly or indirectly owns 10% or more of the Disclosing Party been declared in arrearage on any child support obligations by any Illinois court of competent jurisdiction?

[ ] Yes [ ] No ☒ No person directly or indirectly owns 10% or more of the Disclosing Party.

If "Yes," has the person entered into a court-approved agreement for payment of all support owed and is the person in compliance with that agreement?

[ ] Yes [ ] No

B. FURTHER CERTIFICATIONS

1. Pursuant to Municipal Code Chapter 1-23, Article I ("Article I")(which the Applicant should consult for defined terms (e.g., "doing business") and legal requirements), if the Disclosing Party submitting this EDS is the Applicant and is doing business with the City, then the Disclosing Party certifies as follows: (i) neither the Applicant nor any controlling person is currently indicted or charged with, or has admitted guilt of, or has ever been convicted of, or placed under supervision for, any criminal offense involving actual, attempted, or conspiracy to commit bribery, theft, fraud, forgery, perjury, dishonesty or deceit against an officer or employee of the City or any sister agency; and (ii) the Applicant understands and acknowledges that compliance with Article I is a continuing requirement for doing business with the City. NOTE: If Article I applies to the Applicant, the permanent compliance timeframe in Article I supersedes some five-year compliance timeframes in certifications 2 and 3 below.

2. The Disclosing Party and, if the Disclosing Party is a legal entity, all of those persons or entities identified in Section II.B.1. of this EDS:

a. are not presently debarred, suspended, proposed for debarment, declared ineligible or voluntarily excluded from any transactions by any federal, state or local unit of government;

b. have not, within a five-year period preceding the date of this EDS, been convicted of a criminal offense, adjudged guilty, or had a civil judgment rendered against them in connection with: obtaining, attempting to obtain, or performing a public (federal, state or local) transaction or contract under a public transaction; a violation of federal or state antitrust statutes; fraud; embezzlement; theft; forgery; bribery; falsification or destruction of records; making false statements; or receiving stolen property;

c. are not presently indicted for, or criminally or civilly charged by, a governmental entity (federal, state or local) with committing any of the offenses set forth in clause B.2.b. of this Section V;

d. have not, within a five-year period preceding the date of this EDS, had one or more public transactions (federal, state or local) terminated for cause or default; and

e. have not, within a five-year period preceding the date of this EDS, been convicted, adjudged guilty, or found liable in a civil proceeding, or in any criminal or civil action, including actions concerning environmental violations, instituted by the City or by the federal government, any state, or any other unit of local government.

3. The certifications in subparts 3, 4 and 5 concern:

• the Disclosing Party;
• any "Contractor" (meaning any contractor or subcontractor used by the Disclosing Party in connection with the Matter, including but not limited to all persons or legal entities disclosed under Section IV, "Disclosure of Subcontractors and Other Retained Parties");
• any "Affiliated Entity" (meaning a person or entity that, directly or indirectly: controls the Disclosing Party, is controlled by the Disclosing Party, or is, with the Disclosing Party, under common control of another person or entity. Indicia of control include, without limitation: interlocking management or ownership; identity of interests among family members, shared facilities and equipment; common use of employees; or organization of a business entity following the ineligibility of a business entity to do business with federal or state or local government, including the City, using substantially the same management, ownership, or principals as the ineligible entity); with respect to Contractors, the term Affiliated Entity means a person or entity that directly or indirectly controls the Contractor, is controlled by it, or, with the Contractor, is under common control of another person or entity;
• any responsible official of the Disclosing Party, any Contractor or any Affiliated Entity or any other official, agent or employee of the Disclosing Party, any Contractor or any Affiliated Entity, acting pursuant to the direction or authorization of a responsible official of the Disclosing Party, any Contractor or any Affiliated Entity (collectively "Agents").

Neither the Disclosing Party, nor any Contractor, nor any Affiliated Entity of either the Disclosing Party or any Contractor nor any Agents have, during the five years before the date this EDS is signed, or, with respect to a Contractor, an Affiliated Entity, or an Affiliated Entity of a Contractor during the five years before the date of such Contractor's or Affiliated Entity's contract or engagement in connection with the Matter:

a. bribed or attempted to bribe, or been convicted or adjudged guilty of bribery or attempting to bribe, a public officer or employee of the City, the State of Illinois, or any agency of the federal government or of any state or local government in the United States of America, in that officer's or employee's official capacity;

b. agreed or colluded with other bidders or prospective bidders, or been a party to any such agreement, or been convicted or adjudged guilty of agreement or collusion among bidders or prospective bidders, in restraint of freedom of competition by agreement to bid a fixed price or otherwise; or

c. made an admission of such conduct described in a. or b. above that is a matter of record, but have not been prosecuted for such conduct; or

d. violated the provisions of Municipal Code Section 2-92-610 (Living Wage Ordinance).

4. Neither the Disclosing Party, Affiliated Entity or Contractor, or any of their employees, officials, agents or partners, is barred from contracting with any unit of state or local government as a result of engaging in or being convicted of (1) bid-rigging in violation of 720 ILCS 5/33E-3; (2) bid-rotating in violation of 720 ILCS 5/33E-4; or (3) any similar offense of any state or of the United States of America that contains the same elements as the offense of bid-rigging or bid-rotating.

5. Neither the Disclosing Party nor any Affiliated Entity is listed on any of the following lists maintained by the Office of Foreign Assets Control of the U.S. Department of the Treasury or the Bureau of Industry and Security of the U.S. Department of Commerce or their successors: the Specially Designated Nationals List, the Denied Persons List, the Unverified List, the Entity List and the Debarred List.

6. The Disclosing Party understands and shall comply with the applicable requirements of Chapters 2-55 (Legislative Inspector General), 2-56 (Inspector General) and 2-156 (Governmental Ethics) of the Municipal Code.

7. If the Disclosing Party is unable to certify to any of the above statements in this Part B (Further Certifications), the Disclosing Party must explain below:

See Exhibit B.

If the letters "NA," the word "None," or no response appears on the lines above, it will be conclusively presumed that the Disclosing Party certified to the above statements.

8. To the best of the Disclosing Party's knowledge after reasonable inquiry, the following is a complete list of all current employees of the Disclosing Party who were, at any time during the 12-month period preceding the execution date of this EDS, an employee, or elected or appointed official, of the City of Chicago (if none, indicate with "N/A" or "none").

None

9. To the best of the Disclosing Party's knowledge after reasonable inquiry, the following is a complete list of all gifts that the Disclosing Party has given or caused to be given, at any time during the 12-month period preceding the execution date of this EDS, to an employee, or elected or appointed official, of the City of Chicago. For purposes of this statement, a "gift" does not include: (i) anything made generally available to City employees or to the general public, or (ii) food or drink provided in the course of official City business and having a retail value of less than $20 per recipient (if none, indicate with "N/A" or "none"). As to any gift listed below, please also list the name of the City recipient.

Based on a review of Firm expenditure records, and to the best of our knowledge, information, and belief, the Disclosing Party has not given a gift to any City of Chicago official or employee.

C. CERTIFICATION OF STATUS AS FINANCIAL INSTITUTION

1. The Disclosing Party certifies that the Disclosing Party (check one)

[X] is [ ] is not

a "financial institution" as defined in Section 2-32-455(b) of the Municipal Code.

2. If the Disclosing Party IS a financial institution, then the Disclosing Party pledges:

"We are not and will not become a predatory lender as defined in Chapter 2-32 of the Municipal Code. We further pledge that none of our affiliates is, and none of them will become, a predatory lender as defined in Chapter 2-32 of the Municipal Code. We understand that becoming a predatory lender or becoming an affiliate of a predatory lender may result in the loss of the privilege of doing business with the City."

If the Disclosing Party is unable to make this pledge because it or any of its affiliates (as defined in Section 2-32-455(b) of the Municipal Code) is a predatory lender within the meaning of Chapter 2-32 of the Municipal Code, explain here (attach additional pages if necessary):

If the letters "NA," the word "None," or no response appears on the lines above, it will be conclusively presumed that the Disclosing Party certified to the above statements.

D. CERTIFICATION REGARDING INTEREST IN CITY BUSINESS

Any words or terms that are defined in Chapter 2-156 of the Municipal Code have the same meanings when used in this Part D.

1. In accordance with Section 2-156-110 of the Municipal Code: Does any official or employee of the City have a financial interest in his or her own name or in the name of any other person or entity in the Matter?

[ ] Yes [X] No

NOTE: If you checked "Yes" to Item D.1., proceed to Items D.2. and D.3. If you checked "No" to Item D.1., proceed to Part E.

2. Unless sold pursuant to a process of competitive bidding, or otherwise permitted, no City elected official or employee shall have a financial interest in his or her own name or in the name of any other person or entity in the purchase of any property that (i) belongs to the City, or (ii) is sold for taxes or assessments, or (iii) is sold by virtue of legal process at the suit of the City (collectively, "City Property Sale"). Compensation for property taken pursuant to the City's eminent domain power does not constitute a financial interest within the meaning of this Part D.

Does the Matter involve a City Property Sale?

[ ] Yes [ ] No

3. If you checked "Yes" to Item D.1., provide the names and business addresses of the City officials or employees having such interest and identify the nature of such interest:

Name	Business Address	Nature of Interest

4. The Disclosing Party further certifies that no prohibited financial interest in the Matter will be acquired by any City official or employee.

E. CERTIFICATION REGARDING SLAVERY ERA BUSINESS

Please check either 1. or 2. below. If the Disclosing Party checks 2., the Disclosing Party must disclose below or in an attachment to this EDS all information required by paragraph 2. Failure to

comply with these disclosure requirements may make any contract entered into with the City in connection with the Matter voidable by the City.

X 1. The Disclosing Party verifies that the Disclosing Party has searched any and all records of the Disclosing Party and any and all predecessor entities regarding records of investments or profits from slavery or slaveholder insurance policies during the slavery era (including insurance policies issued to slaveholders that provided coverage for damage to or injury or death of their slaves), and the Disclosing Party has found no such records.

____ 2. The Disclosing Party verifies that, as a result of conducting the search in step 1 above, the Disclosing Party has found records of investments or profits from slavery or slaveholder insurance policies. The Disclosing Party verifies that the following constitutes full disclosure of all such records, including the names of any and all slaves or slaveholders described in those records:

_____

_____

_____

_____

SECTION VI -- CERTIFICATIONS FOR FEDERALLY FUNDED MATTERS

NOTE: If the Matter is federally funded, complete this Section VI. **If the Matter is not federally funded**, proceed to Section VII. For purposes of this Section VI, tax credits allocated by the City and proceeds of debt obligations of the City are not federal funding.

A. CERTIFICATION REGARDING LOBBYING

1. List below the names of all persons or entities registered under the federal Lobbying Disclosure Act of 1995 who have made lobbying contacts on behalf of the Disclosing Party with respect to the Matter: (Add sheets if necessary):

_____

_____

_____

(If no explanation appears or begins on the lines above, or if the letters "NA" or if the word "None" appear, it will be conclusively presumed that the Disclosing Party means that NO persons or entities registered under the Lobbying Disclosure Act of 1995 have made lobbying contacts on behalf of the Disclosing Party with respect to the Matter.)

2. The Disclosing Party has not spent and will not expend any federally appropriated funds to pay any person or entity listed in Paragraph A.1. above for his or her lobbying activities or to pay any person or entity to influence or attempt to influence an officer or employee of any agency, as defined by applicable federal law, a member of Congress, an officer or employee of Congress, or an employee of a member of Congress, in connection with the award of any federally funded contract, making any federally funded grant or loan, entering into any cooperative agreement, or to extend, continue, renew, amend, or modify any federally funded contract, grant, loan, or cooperative agreement.

3. The Disclosing Party will submit an updated certification at the end of each calendar quarter in which there occurs any event that materially affects the accuracy of the statements and information set forth in paragraphs A.1. and A.2. above.

4. The Disclosing Party certifies that either: (i) it is not an organization described in section 501(c)(4) of the Internal Revenue Code of 1986; or (ii) it is an organization described in section 501(c)(4) of the Internal Revenue Code of 1986 but has not engaged and will not engage in "Lobbying Activities".

5. If the Disclosing Party is the Applicant, the Disclosing Party must obtain certifications equal in form and substance to paragraphs A.1. through A.4. above from all subcontractors before it awards any subcontract and the Disclosing Party must maintain all such subcontractors' certifications for the duration of the Matter and must make such certifications promptly available to the City upon request.

B. CERTIFICATION REGARDING EQUAL EMPLOYMENT OPPORTUNITY

If the Matter is federally funded, federal regulations require the Applicant and all proposed subcontractors to submit the following information with their bids or in writing at the outset of negotiations.

Is the Disclosing Party the Applicant?

[ ] Yes [ ] No

If "Yes," answer the three questions below:

1. Have you developed and do you have on file affirmative action programs pursuant to applicable federal regulations? (See 41 CFR Part 60-2.)
[ ] Yes [ ] No

2. Have you filed with the Joint Reporting Committee, the Director of the Office of Federal Contract Compliance Programs, or the Equal Employment Opportunity Commission all reports due under the applicable filing requirements?
[ ] Yes [ ] No

3. Have you participated in any previous contracts or subcontracts subject to the equal opportunity clause?
[ ] Yes [ ] No

If you checked "No" to question 1. or 2. above, please provide an explanation:

_____

_____

SECTION VII -- ACKNOWLEDGMENTS, CONTRACT INCORPORATION, COMPLIANCE, PENALTIES, DISCLOSURE

The Disclosing Party understands and agrees that:

A. The certifications, disclosures, and acknowledgments contained in this EDS will become part of any contract or other agreement between the Applicant and the City in connection with the Matter, whether procurement, City assistance, or other City action, and are material inducements to the City's execution of any contract or taking other action with respect to the Matter. The Disclosing Party understands that it must comply with all statutes, ordinances, and regulations on which this EDS is based.

B. The City's Governmental Ethics and Campaign Financing Ordinances, Chapters 2-156 and 2-164 of the Municipal Code, impose certain duties and obligations on persons or entities seeking City contracts, work, business, or transactions. The full text of these ordinances and a training program is available on line at www.cityofchicago.org/Ethics, and may also be obtained from the City's Board of Ethics, 740 N. Sedgwick St., Suite 500, Chicago, IL 60610, (312) 744-9660. The Disclosing Party must comply fully with the applicable ordinances.

C. If the City determines that any information provided in this EDS is false, incomplete or inaccurate, any contract or other agreement in connection with which it is submitted may be rescinded or be void or voidable, and the City may pursue any remedies under the contract or agreement (if not rescinded or void), at law, or in equity, including terminating the Disclosing Party's participation in the Matter and/or declining to allow the Disclosing Party to participate in other transactions with the City. Remedies at law for a false statement of material fact may include incarceration and an award to the City of treble damages.

D. It is the City's policy to make this document available to the public on its Internet site and/or upon request. Some or all of the information provided on this EDS and any attachments to this EDS may be made available to the public on the Internet, in response to a Freedom of Information Act request, or otherwise. By completing and signing this EDS, the Disclosing Party waives and releases any possible rights or claims which it may have against the City in connection with the public release of information contained in this EDS and also authorizes the City to verify the accuracy of any information submitted in this EDS.

E. The information provided in this EDS must be kept current. In the event of changes, the Disclosing Party must supplement this EDS up to the time the City takes action on the Matter. If the Matter is a contract being handled by the City's Department of Procurement Services, the Disclosing Party must update this EDS as the contract requires. **NOTE:** With respect to Matters subject to Article I of Chapter 1-23 of the Municipal Code (imposing **PERMANENT INELIGIBILITY** for certain specified offenses), the information provided herein regarding eligibility must be kept current for a longer period, as required by Chapter 1-23 and Section 2-154-020 of the Municipal Code.

The Disclosing Party represents and warrants that:

F.1. The Disclosing Party is not delinquent in the payment of any tax administered by the Illinois Department of Revenue, nor are the Disclosing Party or its Affiliated Entities delinquent in paying any fine, fee, tax or other charge owed to the City. This includes, but is not limited to, all water charges, sewer charges, license fees, parking tickets, property taxes or sales taxes.

F.2 If the Disclosing Party is the Applicant, the Disclosing Party and its Affiliated Entities will not use, nor permit their subcontractors to use, any facility listed by the U.S. E.P.A. on the federal Excluded Parties List System ("EPLS") maintained by the U. S. General Services Administration.

F.3 If the Disclosing Party is the Applicant, the Disclosing Party will obtain from any contractors/subcontractors hired or to be hired in connection with the Matter certifications equal in form and substance to those in F.1. and F.2. above and will not, without the prior written consent of the City, use any such contractor/subcontractor that does not provide such certifications or that the Disclosing Party has reason to believe has not provided or cannot provide truthful certifications.

NOTE: If the Disclosing Party cannot certify as to any of the items in F.1., F.2. or F.3. above, an explanatory statement must be attached to this EDS.

CERTIFICATION

Under penalty of perjury, the person signing below: (1) warrants that he/she is authorized to execute this EDS and Appendix A (if applicable) on behalf of the Disclosing Party, and (2) warrants that all certifications and statements contained in this EDS and Appendix A (if applicable) are true, accurate and complete as of the date furnished to the City.

Morgan Stanley
(Print or type name of Disclosing Party)

By: Shelly Bellerand
(Sign here)

Shelly Bellerand
(Print or type name of person signing)

Assistant Secretary
(Print or type title of person signing)

Signed and sworn to before me on (date) 3/5/14.
at New York County, New York (state).

Aaron Guth Notary Public.

Commission expires: 7/9/14.

AARON GUTH
NOTARY PUBLIC-STATE OF NEW YORK
No. 01GU6042149
Qualified in New York County
My Commission Expires July 09, ~~2010~~ 2014

CITY OF CHICAGO
ECONOMIC DISCLOSURE STATEMENT AND AFFIDAVIT
APPENDIX A

FAMILIAL RELATIONSHIPS WITH ELECTED CITY OFFICIALS AND DEPARTMENT HEADS

This Appendix is to be completed only by (a) the Applicant, and (b) any legal entity which has a direct ownership interest in the Applicant exceeding 7.5 percent. It is not to be completed by any legal entity which has only an indirect ownership interest in the Applicant.

Under Municipal Code Section 2-154-015, the Disclosing Party must disclose whether such Disclosing Party or any "Applicable Party" or any Spouse or Domestic Partner thereof currently has a "familial relationship" with any elected city official or department head. A "familial relationship" exists if, as of the date this EDS is signed, the Disclosing Party or any "Applicable Party" or any Spouse or Domestic Partner thereof is related to the mayor, any alderman, the city clerk, the city treasurer or any city department head as spouse or domestic partner or as any of the following, whether by blood or adoption: parent, child, brother or sister, aunt or uncle, niece or nephew, grandparent, grandchild, father-in-law, mother-in-law, son-in-law, daughter-in-law, stepfather or stepmother, stepson or stepdaughter, stepbrother or stepsister or half-brother or half-sister.

"Applicable Party" means (1) all executive officers of the Disclosing Party listed in Section II.B.1.a., if the Disclosing Party is a corporation; all partners of the Disclosing Party, if the Disclosing Party is a general partnership; all general partners and limited partners of the Disclosing Party, if the Disclosing Party is a limited partnership; all managers, managing members and members of the Disclosing Party, if the Disclosing Party is a limited liability company; (2) all principal officers of the Disclosing Party; and (3) any person having more than a 7.5 percent ownership interest in the Disclosing Party. "Principal officers" means the president, chief operating officer, executive director, chief financial officer, treasurer or secretary of a legal entity or any person exercising similar authority.

Does the Disclosing Party or any "Applicable Party" or any Spouse or Domestic Partner thereof currently have a "familial relationship" with an elected city official or department head?

[ ] Yes [X] No

If yes, please identify below (1) the name and title of such person, (2) the name of the legal entity to which such person is connected; (3) the name and title of the elected city official or department head to whom such person has a familial relationship, and (4) the precise nature of such familial relationship.

Exhibit A

DIRECTORS

Erskine B. Bowles
Howard J. Davies
Thomas H. Glocer
James P. Gorman
Robert. H. Herz
C. Robert Kidder
Klaus Kleinfeld
Donald T. Nicolaisen
Hutham S. Olayan
James W. Owens
O. Griffith Sexton
Ryosuke Tamakoshi
Masaaki Tanaka
Laura D'Andrea Tyson
Rayford Wilkins, Jr.

EXECUTIVE OFFICERS	Title
James P. Gorman	Chairman and Chief Executive Officer
Gregory J. Fleming	Executive Vice President, President of Morgan Stanley Wealth Management and President of Investment Management
Eric F. Grossman	Executive Vice President and Chief Legal Officer
Keishi Hotsuki	Chief Risk Officer
Colm Kelleher	Executive Vice President and President of Institutional Securities
Ruth Porat	Executive Vice President and Chief Financial Officer
James A. Rosenthal	Executive Vice President and Chief Operating Officer

UNITED STATES SECURITIES AND EXCHANGE COMMISSION

Washington, D.C. 20549

FORM 10-K

Annual Report Pursuant to Section 13 or 15(d) of the Securities Exchange Act of 1934

For the year ended December 31, 2012

Commission File Number 1-11758

Morgan Stanley

(Exact name of Registrant as specified in its charter)

Delaware	1585 Broadway New York, NY 10036	36-3145972	(212) 761-4000
(State or other jurisdiction of incorporation or organization)	(Address of principal executive offices, including zip code)	(I.R.S. Employer Identification No.)	(Registrant's telephone number, including area code)

Title of each class	Name of exchange on which registered
Securities registered pursuant to Section 12(b) of the Act:	
Common Stock, $0.01 par value	New York Stock Exchange
Depositary Shares, each representing 1/1,000th interest in a share of Floating Rate Non-Cumulative Preferred Stock, Series A, $0.01 par value	New York Stock Exchange
6 ¼% Capital Securities of Morgan Stanley Capital Trust III (and Registrant's guaranty with respect thereto)	New York Stock Exchange
6 ¼% Capital Securities of Morgan Stanley Capital Trust IV (and Registrant's guaranty with respect thereto)	New York Stock Exchange
5 ¾% Capital Securities of Morgan Stanley Capital Trust V (and Registrant's guaranty with respect thereto)	New York Stock Exchange
6.60% Capital Securities of Morgan Stanley Capital Trust VI (and Registrant's guaranty with respect thereto)	New York Stock Exchange
6.60% Capital Securities of Morgan Stanley Capital Trust VII (and Registrant's guaranty with respect thereto)	New York Stock Exchange
6.45% Capital Securities of Morgan Stanley Capital Trust VIII (and Registrant's guaranty with respect thereto)	New York Stock Exchange
Market Vectors ETNs due March 31, 2020 (2 issuances); Market Vectors ETNs due April 30, 2020 (2 issuances)	NYSE Arca, Inc.
Morgan Stanley Cushing® MLP High Income Index ETNs due March 21, 2031	NYSE Arca, Inc.
Morgan Stanley S&P 500 Crude Oil Linked ETNs due July 1, 2031	NYSE Arca, Inc.

Indicate by check mark if Registrant is a well-known seasoned issuer, as defined in Rule 405 of the Securities Act. YES ☒ NO ☐

Indicate by check mark if Registrant is not required to file reports pursuant to Section 13 or 15(d) of the Act. YES ☐ NO ☒

Indicate by check mark whether Registrant (1) has filed all reports required to be filed by Section 13 or 15(d) of the Securities Exchange Act of 1934 during the preceding 12 months (or for such shorter period that Registrant was required to file such reports), and (2) has been subject to such filing requirements for the past 90 days. YES ☒ NO ☐

Indicate by check mark whether the Registrant has submitted electronically and posted on its corporate Web site, if any, every Interactive Data File required to be submitted and posted pursuant to Rule 405 of Regulation S-T during the preceding 12 months (or for such shorter period that the Registrant was required to submit and post such files). YES ☒ NO ☐

Indicate by check mark if disclosure of delinquent filers pursuant to Item 405 of Regulation S-K is not contained herein, and will not be contained, to the best of Registrant's knowledge, in definitive proxy or information statements incorporated by reference in Part III of this Form 10-K or any amendment to this Form 10-K. ☒

Indicate by check mark whether the Registrant is a large accelerated filer, an accelerated filer, a non-accelerated filer, or a smaller reporting company. See the definitions of "large accelerated filer," "accelerated filer" and "smaller reporting company" in Rule 12b-2 of the Exchange Act. (Check one).

Large Accelerated Filer ☒	Accelerated Filer ☐
Non-Accelerated Filer ☐ (Do not check if a smaller reporting company)	Smaller reporting company ☐

Indicate by check mark whether Registrant is a shell company (as defined in Exchange Act Rule 12b-2). YES ☐ NO ☒

As of June 29, 2012, the aggregate market value of the common stock of Registrant held by non-affiliates of Registrant was approximately $28,757,715,880. This calculation does not reflect a determination that persons are affiliates for any other purposes.

As of February 5, 2013, there were 1,961,257,664 shares of Registrant's common stock, $0.01 par value, outstanding.

Documents Incorporated by Reference: Portions of Registrant's definitive proxy statement for its 2013 annual meeting of shareholders are incorporated by reference in Part III of this Form 10-K.

Item 3. Legal Proceedings.

In addition to the matters described below, in the normal course of business, the Company has been named, from time to time, as a defendant in various legal actions, including arbitrations, class actions and other litigation, arising in connection with its activities as a global diversified financial services institution. Certain of the actual or threatened legal actions include claims for substantial compensatory and/or punitive damages or claims for indeterminate amounts of damages. In some cases, the entities that would otherwise be the primary defendants in such cases are bankrupt or in financial distress.

The Company is also involved, from time to time, in other reviews, investigations and proceedings (both formal and informal) by governmental and self-regulatory agencies regarding the Company's business, and involving, among other matters, accounting and operational matters, certain of which may result in adverse judgments, settlements, fines, penalties, injunctions or other relief.

The Company contests liability and/or the amount of damages as appropriate in each pending matter. Where available information indicates that it is probable a liability had been incurred at the date of the consolidated financial statements and the Company can reasonably estimate the amount of that loss, the Company accrues the estimated loss by a charge to income.

In many proceedings, however, it is inherently difficult to determine whether any loss is probable or even possible or to estimate the amount of any loss. The Company cannot predict with certainty if, how or when such proceedings will be resolved or what the eventual settlement, fine, penalty or other relief, if any, may be, particularly for proceedings that are in their early stages of development or where plaintiffs seek substantial or indeterminate damages. Numerous issues may need to be resolved, including through potentially lengthy discovery and determination of important factual matters, determination of issues related to class certification and the calculation of damages, and by addressing novel or unsettled legal questions relevant to the proceedings in question, before a loss or additional loss or range of loss or additional loss can be reasonably estimated for any proceeding. Subject to the foregoing, the Company believes, based on current knowledge and after consultation with counsel, that the outcome of such proceedings will not have a material adverse effect on the consolidated financial condition of the Company, although the outcome of such proceedings could be material to the Company's operating results and cash flows for a particular period depending on, among other things, the level of the Company's revenues or income for such period.

Over the last several years, the level of litigation and investigatory activity focused on residential mortgage and credit crisis related matters has increased materially in the financial services industry. As a result, the Company expects that it may become the subject of increased claims for damages and other relief regarding residential mortgages and related securities in the future and, while the Company has identified below certain proceedings that the Company believes to be material, individually or collectively, there can be no assurance that additional material losses will not be incurred from residential mortgage claims that have not yet been notified to the Company or are not yet determined to be material.

Residential Mortgage and Credit Crisis Related Matters.

Regulatory and Governmental Matters. The Company is responding to subpoenas and requests for information from certain regulatory and governmental entities concerning the origination, financing, purchase, securitization and servicing of subprime and non-subprime residential mortgages and related matters such as residential mortgage backed securities ("RMBS"), collateralized debt obligations ("CDOs"), structured investment vehicles ("SIVs") and credit default swaps backed by or referencing mortgage pass-through certificates. These matters include, but are not limited to, investigations related to the Company's due diligence on the loans that it purchased for securitization, the Company's communications with ratings agencies, the Company's disclosures to investors, and the Company's handling of servicing and foreclosure related issues.

Class Actions. Beginning in December 2007, several purported class action complaints were filed in the United States District Court for the Southern District of New York (the "SDNY") asserting claims on behalf of participants in the Company's 401(k) plan and employee stock ownership plan against the Company and other parties, including certain present and former directors and officers, under the Employee Retirement Income Security Act of 1974 ("ERISA"). In February 2008, these actions were consolidated in a single proceeding, styled *In re Morgan Stanley ERISA Litigation*. The consolidated complaint relates in large part to the Company's subprime and other mortgage related losses, but also includes allegations regarding the Company's disclosures, internal controls, accounting and other matters. The consolidated complaint alleges, among other things, that the Company's common stock was not a prudent investment and that risks associated with its common stock and its financial condition were not adequately disclosed. Plaintiffs are seeking, among other relief, class certification, unspecified compensatory damages, costs, interest and fees. On March 26, 2012, defendants filed a renewed motion to dismiss the complaint.

On March 16, 2011, a purported class action, styled *Coulter v. Morgan Stanley & Co. Incorporated et al.*, was filed in the SDNY asserting claims on behalf of participants in the Company's 401(k) plan and employee stock ownership plan against the Company and certain current and former officers and directors for breach of fiduciary duties under ERISA. The complaint alleges, among other things, that defendants knew or should have known that from January 2, 2008 to December 31, 2008, the plans' investment in Company stock was imprudent given the extraordinary risks faced by the Company and its common stock during that period. Plaintiffs are seeking, among other relief, class certification, unspecified compensatory damages, costs, interest and fees. On July 20, 2011, plaintiffs filed an amended complaint and on October 28, 2011, defendants filed a motion to dismiss the amended complaint.

On February 12, 2008, a purported class action, styled *Joel Stratte-McClure, et al. v. Morgan Stanley, et al.*, was filed in the SDNY against the Company and certain present and former executives asserting claims on behalf of a purported class of persons and entities who purchased shares of the Company's common stock during the period June 20, 2007 to December 19, 2007 and who suffered damages as a result of such purchases. The allegations in the amended complaint related in large part to the Company's subprime and other mortgage related losses, but also included allegations regarding the Company's disclosures, internal controls, accounting and other matters. On August 8, 2011, defendants filed a motion to dismiss the second amended complaint, which was granted on January 18, 2013. On February 14, 2013, the plaintiffs filed a notice of appeal in the United States Court of Appeals for the Second Circuit (the "Second Circuit").

On May 7, 2009, the Company was named as a defendant in a purported class action lawsuit brought under Sections 11, 12 and 15 of the Securities Act of 1933, as amended (the "Securities Act"), which is now styled *In re Morgan Stanley Mortgage Pass-Through Certificate Litigation* and is pending in the SDNY. The third amended complaint, filed on September 30, 2011, alleges, among other things, that the registration statements and offering documents related to the offerings of certain mortgage pass-through certificates in 2006 contained false and misleading information concerning the pools of residential loans that backed these securitizations. The plaintiffs seek, among other relief, class certification, unspecified compensatory and rescissionary damages, costs, interest and fees. On January 11, 2013, the court granted plaintiffs' motion for reconsideration which sought to expand the offerings at issue in the litigation based on recent precedent from the Second Circuit. On January 31, 2013, plaintiffs filed a fourth amended complaint, in which they purport to represent investors who purchased approximately $7.82 billion in mortgage pass-through certificates issued in 2006 by 14 trusts.

Beginning in 2007, the Company was named as a defendant in several putative class action lawsuits brought under Sections 11 and 12 of the Securities Act, related to its role as a member of the syndicates that underwrote offerings of securities and mortgage pass-through certificates for certain non-Morgan Stanley related entities that have been exposed to subprime and other mortgage-related losses. The plaintiffs in these actions allege, among other things, that the registration statements and offering documents for the offerings at issue contained material misstatements or omissions related to the extent to which the issuers were exposed to subprime and other mortgage-related risks and other matters and seek various forms of relief including class certification,

unspecified compensatory and rescissionary damages, costs, interest and fees. The Company's exposure to potential losses in these cases may be impacted by various factors including, among other things, the financial condition of the entities that issued or sponsored the securities and mortgage pass-through certificates at issue, the principal amount of the offerings underwritten by the Company, the financial condition of co-defendants and the willingness and ability of the issuers (or their affiliates) to indemnify the underwriter defendants. Some of these cases, including *In re: Lehman Brothers Equity/Debt Securities Litigation* and *In re IndyMac Mortgage-Backed Securities Litigation*, relate to issuers or sponsors (or their affiliates) that have filed for bankruptcy or have been placed into receivership.

In re: Lehman Brothers Equity/Debt Securities Litigation is pending in the SDNY and relates to several offerings of debt and equity securities issued by Lehman Brothers Holdings Inc. during 2007 and 2008. The Company underwrote approximately $232 million of the principal amount of the offerings at issue. A group of underwriter defendants, including the Company, settled the main litigation on December 2, 2012. The underwriter defendants, including the Company, continue to defend claims by investors who opted out of the settlement or who purchased securities not covered by the settlement.

In re IndyMac Mortgage-Backed Securities Litigation is pending in the SDNY and relates to offerings of mortgage pass-through certificates issued by seven trusts sponsored by affiliates of IndyMac Bancorp during 2006 and 2007. On June 21, 2010, the court granted in part and denied in part the underwriter defendants' motion to dismiss the amended consolidated class action complaint. The Company underwrote approximately $46 million of the principal amount of the offerings currently at issue. In July 2011, certain putative additional plaintiffs appealed the court's June 2011 order denying the motion to add them as additional plaintiffs as to the Company. The Company is opposing the appeals. On August 17, 2012, the court granted class certification. On October 12, 2012, the plaintiffs filed a motion seeking to expand the offerings at issue in the litigation, relying on recent precedent from the Second Circuit. Defendants have opposed the motion. If the motion is granted and the offerings are included in the class that is certified, the principal amount of the offerings underwritten by the Company at issue in the litigation will be approximately $1.68 billion.

Luther, et al. v. Countrywide Financial Corporation, et al., pending in the Superior Court of the State of California, was filed on November 14, 2007 and involves claims related to the Company's role as an underwriter of various residential mortgage backed securities offerings issued by affiliates of Countrywide Financial Corporation. The amended complaint includes allegations that the registration statements and the offering documents contained false and misleading statements about the residential mortgage loans backing the securities. The Company underwrote approximately $6.3 billion of the principal amount of the offerings at issue. On December 19, 2011, defendants moved to dismiss the complaint. In February 2012, defendants moved to stay the case pending resolution of a securities class action brought by the same plaintiffs, styled *Maine State Retirement System v. Countrywide Financial Corporation, et al.*, in the United States District Court for the Central District of California. In June 2012, the defendants removed the case to the United States District Court for the Central District of California. The motion to remand the matter was denied in August 2012.

Other Litigation. On August 25, 2008, the Company and two ratings agencies were named as defendants in a purported class action related to securities issued by a SIV called Cheyne Finance PLC and Cheyne Finance LLC (together, the "Cheyne SIV"). The case is styled *Abu Dhabi Commercial Bank, et al. v. Morgan Stanley & Co. Inc., et al.* and is pending in the SDNY. The complaint alleges, among other things, that the ratings assigned to the securities issued by the SIV were false and misleading, including because the ratings did not accurately reflect the risks associated with the subprime RMBS held by the SIV. The plaintiffs currently assert allegations of aiding and abetting fraud and negligent misrepresentation relating to approximately $852 million of securities issued by the Cheyne SIV. The plaintiffs' motion for class certification was denied in June 2010. The court denied the Company's motion for summary judgment on the aiding and abetting fraud claim in August 2012. The Company's motion for summary judgment on the negligent misrepresentation claim, filed on November 30, 2012, is pending. The court has set a trial date of May 6, 2013. There are currently 14 named plaintiffs in the action claiming damages of approximately $638 million, as well as punitive damages.

On December 14, 2009, Central Mortgage Company ("CMC") filed a complaint against the Company, in a matter styled *Central Mortgage Company v. Morgan Stanley Mortgage Capital Holdings LLC*, pending in the Court of Chancery of the State of Delaware. The complaint alleged that that Morgan Stanley Mortgage Capital Holdings LLC improperly refused to repurchase certain mortgage loans that CMC, as servicer, was required to repurchase from the Federal Home Loan Mortgage Corporation ("Freddie Mac") and the Federal National Mortgage Association ("Fannie Mae"). On November 4, 2011, CMC filed an amended complaint adding claims related to its purchase of servicing rights in connection with approximately $4.1 billion of residential loans deposited into RMBS trusts sponsored by the Company. The amended complaint asserts claims for breach of contract, quasi-contract, equitable and tort claims and seeks compensatory damages and equitable remedies, including rescission, injunctive relief, damages, restitution and disgorgement. On August 7, 2012, the court granted in part the Company's motion to dismiss the amended complaint.

On December 23, 2009, the Federal Home Loan Bank of Seattle filed a complaint against the Company and another defendant in the Superior Court of the State of Washington, styled *Federal Home Loan Bank of Seattle v. Morgan Stanley & Co. Inc., et al.* The amended complaint, filed on September 28, 2010, alleges that defendants made untrue statements and material omissions in the sale to plaintiff of certain mortgage pass-through certificates backed by securitization trusts containing residential mortgage loans. The total amount of certificates allegedly sold to plaintiff by the Company was approximately $233 million. The complaint raises claims under the Washington State Securities Act and seeks, among other things, to rescind the plaintiff's purchase of such certificates. On October 18, 2010, defendants filed a motion to dismiss the action. By orders dated June 23, 2011 and July 18, 2011, the court denied defendants' omnibus motion to dismiss plaintiff's amended complaint and on August 15, 2011, the court denied the Company's individual motion to dismiss the amended complaint.

On March 15, 2010, the Federal Home Loan Bank of San Francisco filed two complaints against the Company and other defendants in the Superior Court of the State of California. These actions are styled *Federal Home Loan Bank of San Francisco v. Credit Suisse Securities (USA) LLC, et al.*, and *Federal Home Loan Bank of San Francisco v. Deutsche Bank Securities Inc. et al.*, respectively. Amended complaints were filed on June 10, 2010. The amended complaints allege that defendants made untrue statements and material omissions in connection with the sale to plaintiff of a number of mortgage pass-through certificates backed by securitization trusts containing residential mortgage loans. The amount of certificates allegedly sold to plaintiff by the Company in these cases was approximately $704 million and $276 million, respectively. The complaints raise claims under both the federal securities laws and California law and seek, among other things, to rescind the plaintiff's purchase of such certificates. On July 29, 2011 and September 8, 2011, the court presiding over both actions sustained defendants' demurrers with respect to claims brought under the Securities Act, and overruled defendants' demurrers with respect to all other claims.

On June 10, 2010, the Company was named as a new defendant in a pre-existing action related to securities issued by a SIV called Rhinebridge PLC and Rhinebridge LLC (together, the "Rhinebridge SIV"). The case is styled *King County, Washington, et al. v. IKB Deutsche Industriebank AG, et al.* and is pending in the SDNY before the same judge presiding over the litigation concerning the Cheyne SIV, described above. The complaint alleges, among other things, that the ratings assigned to the securities issued by the SIV were false and misleading, including because the ratings did not accurately reflect the risks associated with the subprime RMBS held by the SIV. The court dismissed plaintiffs' claims for breach of fiduciary duty and negligence on May 4, 2012. On September 7, 2012, the Company moved for summary judgment with respect to the remaining claims for fraud, negligent misrepresentation and aiding and abetting fraud. On January 3, 2013, the court granted the motion for summary judgment with respect to the fraud and negligent misrepresentation claims and denied it with respect to the aiding and abetting fraud claim. The two named plaintiffs claim approximately $65 million in lost principal and interest, as well as punitive damages.

On July 9, 2010 and February 11, 2011, Cambridge Place Investment Management Inc. filed two separate complaints against the Company and other defendants in the Superior Court of the Commonwealth of Massachusetts, both styled *Cambridge Place Investment Management Inc. v. Morgan Stanley & Co., Inc., et*

al. The complaints assert claims on behalf of certain clients of plaintiff's affiliates and allege that defendants made untrue statements and material omissions in the sale of a number of mortgage pass-through certificates backed by securitization trusts containing residential mortgage loans. The total amount of certificates allegedly issued by the Company or sold to plaintiff's affiliates' clients by the Company in the two matters was approximately $344 million. The complaints raise claims under the Massachusetts Uniform Securities Act and seek, among other things, to rescind the plaintiff's purchase of such certificates. On October 14, 2011, plaintiffs filed an amended complaint in each action. On November 22, 2011, defendants filed a motion to dismiss the amended complaints. On March 12, 2012, the court denied defendants' motion to dismiss with respect to plaintiff's standing to bring suit. Defendants sought interlocutory appeal from that decision on April 11, 2012. On April 26, 2012, defendants filed a second motion to dismiss for failure to state a claim upon which relief can be granted, which the court denied, in substantial part, on October 2, 2012.

On July 15, 2010, The Charles Schwab Corp. filed a complaint against the Company and other defendants in the Superior Court of the State of California, styled *The Charles Schwab Corp. v. BNP Paribas Securities Corp., et al.* The complaint alleges that defendants made untrue statements and material omissions in the sale to one of plaintiff's subsidiaries of a number of mortgage pass-through certificates backed by securitization trusts containing residential mortgage loans. The total amount of certificates allegedly sold to plaintiff's subsidiary by the Company was approximately $180 million. The complaint raises claims under both the federal securities laws and California law and seeks, among other things, to rescind the plaintiff's purchase of such certificates. Plaintiff filed an amended complaint on August 2, 2010. On September 22, 2011, defendants filed demurrers to the amended complaint. On October 13, 2011, plaintiff voluntarily dismissed its claims brought under the Securities Act. On January 27, 2012, the court, in a ruling from the bench, substantially overruled defendants' demurrers. On March 5, 2012, the plaintiff filed a second amended complaint. On April 10, 2012, the Company filed a demurrer to certain causes of action in the second amended complaint, which the court overruled on July 24, 2012.

On July 15, 2010, China Development Industrial Bank ("CDIB") filed a complaint against the Company, which is styled *China Development Industrial Bank v. Morgan Stanley & Co. Incorporated* and is pending in the Supreme Court of the State of New York, New York County ("Supreme Court of NY, NY County"). The Complaint relates to a $275 million credit default swap referencing the super senior portion of the STACK 2006-1 CDO. The complaint asserts claims for common law fraud, fraudulent inducement and fraudulent concealment and alleges that the Company misrepresented the risks of the STACK 2006-1 CDO to CDIB, and that the Company knew that the assets backing the CDO were of poor quality when it entered into the credit default swap with CDIB. The complaint seeks compensatory damages related to the approximately $228 million that CDIB alleges it has already lost under the credit default swap, rescission of CDIB's obligation to pay an additional $12 million, punitive damages, equitable relief, fees and costs. On September 30, 2010, the Company filed a motion to dismiss the complaint. On February 28, 2011, the Court denied the Company's motion to dismiss the complaint. On July 7, 2011, the appellate court affirmed the lower court's decision denying the Company's motion to dismiss.

On October 15, 2010, the Federal Home Loan Bank of Chicago filed two complaints against the Company and other defendants. One was filed in the Circuit Court of the State of Illinois styled *Federal Home Loan Bank of Chicago v. Bank of America Funding Corporation et al.* The other was filed in the Superior Court of the State of California, styled *Federal Home Loan Bank of Chicago v. Bank of America Securities LLC, et al.* The complaints allege that defendants made untrue statements and material omissions in the sale to plaintiff of a number of mortgage pass-through certificates backed by securitization trusts containing residential mortgage loans. The total amount of certificates allegedly sold to plaintiff by the Company in the two actions was approximately $203 million and $75 million respectively. The complaint filed in Illinois raises claims under Illinois law. The complaint filed in California raises claims under the federal securities laws, Illinois law and California law. Both complaints seek, among other things, to rescind the plaintiff's purchase of such certificates. On March 24, 2011, the court presiding over *Federal Home Loan Bank of Chicago v. Bank of America Funding Corporation et al.* granted plaintiff leave to file an amended complaint. On May 27, 2011,

defendants filed a motion to dismiss the amended complaint, which motion was denied on September 19, 2012. The Company filed its answer on December 21, 2012. On September 15, 2011, plaintiff filed an amended complaint in *Federal Home Loan Bank of Chicago v. Bank of America Securities LLC, et al.* On December 1, 2011, defendants filed a demurrer to the amended complaint on statute of limitations and statute of repose grounds, which demurrer was overruled on June 28, 2012. On August 31, 2012, defendants filed demurrers on the merits of the complaint.

On April 20, 2011, the Federal Home Loan Bank of Boston filed a complaint against the Company and other defendants in the Superior Court of the Commonwealth of Massachusetts styled *Federal Home Loan Bank of Boston v. Ally Financial, Inc. F/K/A GMAC LLC et al.* An amended complaint was filed on June 19, 2012 and alleges that defendants made untrue statements and material omissions in the sale to plaintiff of certain mortgage pass-through certificates backed by securitization trusts containing residential mortgage loans. The total amount of certificates allegedly issued by the Company or sold to plaintiff by the Company was approximately $550 million. The amended complaint raises claims under the Massachusetts Uniform Securities Act, the Massachusetts consumer protection act and common law and seeks, among other things, to rescind the plaintiff's purchase of such certificates. On May 26, 2011, defendants removed the case to the United States District Court for the District of Massachusetts. On October 11, 2012, defendants filed motions to dismiss the amended complaint.

On July 5, 2011, Allstate Insurance Company and certain of its affiliated entities filed a complaint against the Company in the Supreme Court of NY, NY County styled *Allstate Insurance Company, et al. v. Morgan Stanley, et al.* An amended complaint was filed on September 9, 2011 and alleges that defendants made untrue statements and material omissions in the sale to plaintiff of certain mortgage pass-through certificates backed by securitization trusts containing residential mortgage loans. The total amount of certificates allegedly issued and/or sold to plaintiffs by the Company was approximately $104 million. The complaint raises common law claims of fraud, fraudulent inducement, aiding and abetting fraud and negligent misrepresentation and seeks, among other things, compensatory and/or rescissionary damages associated with plaintiffs' purchases of such certificates. On October 14, 2011, defendants filed a motion to dismiss the amended complaint.

On July 18, 2011, the Western and Southern Life Insurance Company and certain affiliated companies filed a complaint against the Company and other defendants in the Court of Common Pleas in Ohio, styled *Western and Southern Life Insurance Company, et al. v. Morgan Stanley Mortgage Capital Inc., et al.* An amended complaint was filed on April 2, 2012 and alleges that defendants made untrue statements and material omissions in the sale to plaintiffs of certain mortgage pass-through certificates backed by securitization trusts containing residential mortgage loans. The amount of the certificates allegedly sold to plaintiffs by the Company was approximately $153 million. The amended complaint raises claims under the Ohio Securities Act, federal securities laws, and common law and seeks, among other things, to rescind the plaintiffs' purchases of such certificates. On May 21, 2012, the Company filed a motion to dismiss the amended complaint, which motion was denied on August 3, 2012. Trial is currently scheduled to begin in November 2013.

On September 2, 2011, the Federal Housing Finance Agency ("FHFA"), as conservator for Fannie Mae and Freddie Mac, filed 17 complaints against numerous financial services companies, including the Company. A complaint against the Company and other defendants was filed in the Supreme Court of NY, NY County, styled *Federal Housing Finance Agency, as Conservator v. Morgan Stanley et al.* The complaint alleges that defendants made untrue statements and material omissions in connection with the sale to Fannie Mae and Freddie Mac of residential mortgage pass-through certificates with an original unpaid balance of approximately $11 billion. The complaint raises claims under federal and state securities laws and common law and seeks, among other things, rescission and compensatory and punitive damages. On September 26, 2011, defendants removed the action to the SDNY and on October 26, 2011, the FHFA moved to remand the action back to the Supreme Court of NY, NY County. On May 11, 2012, plaintiff withdrew its motion to remand. On July 13, 2012, the Company filed a motion to dismiss the complaint, which motion was denied in large part on November 19, 2012. Trial is currently scheduled to begin in January 2015.

On September 2, 2011, the FHFA, as conservator for Freddie Mac, also filed a complaint against the Company and other defendants in the Supreme Court of NY, NY County, styled *Federal Housing Finance Agency, as Conservator v. General Electric Company et al.* The complaint alleged that defendants made untrue statements and material omissions in connection with the sale to Freddie Mac of residential mortgage pass-through certificates with an original unpaid balance of approximately $549 million. The complaint raised claims under federal and state securities laws and common law and sought, among other things, rescission and compensatory and punitive damages. On October 6, 2011, defendants removed the action to the SDNY. On January 22, 2013, the plaintiff voluntarily dismissed the action with prejudice as to all defendants.

On November 4, 2011, the Federal Deposit Insurance Corporation ("FDIC"), as receiver for Franklin Bank S.S B, filed two complaints against the Company in the District Court of the State of Texas. Each was styled *Federal Deposit Insurance Corporation, as Receiver for Franklin Bank S.S.B v. Morgan Stanley & Company LLC F/K/A Morgan Stanley & Co. Inc.* and alleged that the Company made untrue statements and material omissions in connection with the sale to plaintiff of mortgage pass-through certificates backed by securitization trusts containing residential mortgage loans. The amount of certificates allegedly underwritten and sold to plaintiff by the Company in these cases was approximately $67 million and $35 million, respectively. The complaints each raised claims under both federal securities law and the Texas Securities Act and each seeks, among other things, compensatory damages associated with plaintiff's purchase of such certificates. On March 20, 2012, the Company filed answers to the complaints in both cases. On June 13, 2012, the Company removed the cases to the United States District Court for the Southern District of Texas. On June 21, 2012, the Company moved to transfer the action to the SDNY. On November 27, 2012, the court granted the plaintiff's motion to remand the action to Texas state court and denied the Company's motion to transfer the case to New York. On January 10, 2013, the Company filed a motion for summary judgment and special exceptions with respect to plaintiff's claims. On February 6, 2013, the FDIC filed an amended consolidated complaint.

On January 20, 2012, Sealink Funding Limited filed a complaint against the Company in the Supreme Court of NY, NY County, styled *Sealink Funding Limited v. Morgan Stanley, et al.* Plaintiff purports to be the assignee of claims of certain special purpose vehicles ("SPVs") formerly sponsored by SachsenLB Europe. An amended complaint was filed on May 21, 2012 and alleges that defendants made untrue statements and material omissions in the sale to the SPVs of certain mortgage pass-through certificates backed by securitization trusts containing residential mortgage loans. The total amount of certificates allegedly issued by the Company and/or sold by the Company was approximately $507 million. The amended complaint raises common law claims of fraud, fraudulent inducement, and aiding and abetting fraud and seeks, among other things, compensatory and/or rescissionary damages as well as punitive damages associated with plaintiffs' purchases of such certificates. On September 7, 2012, the Company filed a motion to dismiss the amended complaint.

On January 25, 2012, Dexia SA/NV and certain of its affiliated entities filed a complaint against the Company in the Supreme Court of NY, NY County styled *Dexia SA/NV et al. v. Morgan Stanley, et al.* An amended complaint was filed on May 24, 2012 and alleges that defendants made untrue statements and material omissions in the sale to plaintiffs of certain mortgage pass-through certificates backed by securitization trusts containing residential mortgage loans. The total amount of certificates allegedly issued by the Company and/or sold to plaintiffs by the Company was approximately $626 million. The amended complaint raises common law claims of fraud, fraudulent inducement, and aiding and abetting fraud and seeks, among other things, compensatory and/or rescissionary damages as well as punitive damages associated with plaintiffs' purchases of such certificates. On August 10, 2012, the Company filed a motion to dismiss the amended complaint.

On January 25, 2012, Bayerische Landesbank, New York Branch filed a complaint against the Company in the Supreme Court of NY, NY County styled *Bayerische Landesbank, New York Branch v. Morgan Stanley, et al.* An amended complaint was filed on May 24, 2012 and alleges that defendants made untrue statements and material omissions in the sale to plaintiff of certain mortgage pass-through certificates backed by securitization trusts containing residential mortgage loans. The total amount of certificates allegedly issued by the Company and/or sold to plaintiff by the Company was approximately $411 million. The amended complaint raises common

law claims of fraud, fraudulent inducement, and aiding and abetting fraud and seeks, among other things, compensatory and/or rescissionary damages as well as punitive damages associated with plaintiffs' purchases of such certificates. On July 27, 2012, the Company filed a motion to dismiss the amended complaint.

On April 25, 2012, The Prudential Insurance Company of America and certain affiliates filed a complaint against the Company and certain affiliates in the Superior Court of the State of New Jersey styled *The Prudential Insurance Company of America, et al. v. Morgan Stanley, et al.* The complaint alleges that defendants made untrue statements and material omissions in connection with the sale to plaintiffs of certain mortgage pass-through certificates backed by securitization trusts containing residential mortgage loans. The total amount of certificates allegedly sponsored, underwritten and/or sold by the Company is approximately $1 billion. The complaint raises claims under the New Jersey Uniform Securities Law, as well as common law claims of negligent misrepresentation, fraud and tortious interference with contract and seeks, among other things, compensatory damages, punitive damages, rescission and rescissionary damages associated with plaintiffs' purchases of such certificates. On October 16, 2012, plaintiffs filed an amended complaint which, among other things, increases the total amount of the certificates at issue by approximately $80 million, adds causes of action for fraudulent inducement, equitable fraud, aiding and abetting fraud, and violations of the New Jersey RICO statute, and includes a claim for treble damages. On January 23, 2013, defendants filed a motion to dismiss the amended complaint.

On April 25, 2012, Metropolitan Life Insurance Company and certain affiliates filed a complaint against the Company and certain affiliates in the Supreme Court of NY, NY County styled *Metropolitan Life Insurance Company, et al. v. Morgan Stanley, et al.* An amended complaint was filed on June 29, 2012 and alleges that defendants made untrue statements and material omissions in the sale to plaintiffs of certain mortgage pass-through certificates backed by securitization trusts containing residential mortgage loans. The total amount of certificates allegedly sponsored, underwritten and/or sold by the Company was approximately $758 million. The amended complaint raises common law claims of fraud, fraudulent inducement, and aiding and abetting fraud and seeks, among other things, rescission, compensatory and/or rescissionary damages, as well as punitive damages, associated with plaintiffs' purchases of such certificates. On September 21, 2012, the Company filed a motion to dismiss the amended complaint.

On August 7, 2012, U.S. Bank, in its capacity as Trustee, filed a complaint on behalf of Morgan Stanley Mortgage Loan Trust 2006-4SL and Mortgage Pass-Through Certificates, Series 2006-4SL (together, the "Trust") against the Company. The matter is styled *Morgan Stanley Mortgage Loan Trust 2006-4SL, et al. v. Morgan Stanley Mortgage Capital Inc.* and is pending in the Supreme Court of NY, NY County. The complaint asserts claims for breach of contract and alleges, among other things, that the loans in the Trust, which had an original principal balance of approximately $303 million, breached various representations and warranties. The complaint seeks, among other relief, rescission of the mortgage loan purchase agreement underlying the transaction, specific performance and unspecified damages and interest. On October 8, 2012, the Company filed a motion to dismiss the complaint.

On August 8, 2012, U.S. Bank, in its capacity as Trustee, filed a complaint on behalf of Morgan Stanley Mortgage Loan Trust 2006-14SL, Mortgage Pass-Through Certificates, Series 2006-14SL, Morgan Stanley Mortgage Loan Trust 2007-4SL and Mortgage Pass-Through Certificates, Series 2007-4SL against the Company. The complaint is styled *Morgan Stanley Mortgage Loan Trust 2006-14SL, et al. v. Morgan Stanley Mortgage Capital Holdings LLC, as successor in interest to Morgan Stanley Mortgage Capital Inc.* and is pending in the Supreme Court of NY, NY County. The complaint asserts claims for breach of contract and alleges, among other things, that the loans in the trusts, which had original principal balances of approximately $354 million and $305 million respectively, breached various representations and warranties. The complaint seeks, among other relief, rescission of the mortgage loan purchase agreements underlying the transactions, specific performance and unspecified damages and interest. On October 9, 2012, the Company filed a motion to dismiss the complaint.

On August 10, 2012, the FDIC, as receiver for Colonial Bank, filed two complaints against the Company in the Circuit Court of Montgomery, Alabama. The first action is styled *Federal Deposit Insurance Corporation as*

Receiver for Colonial Bank v. Citigroup Mortgage Loan Trust Inc. et al. and alleges that the Company made untrue statements and material omissions in connection with the sale to Colonial Bank of a mortgage pass-through certificate backed by a securitization trust containing residential mortgage loans. The total amount of the certificate allegedly sponsored, underwritten and/or sold by the Company to Colonial Bank was approximately $65 million. On September 12, 2012, defendants removed the case to the United States District Court for the Middle District of Alabama, and on October 12, 2012, plaintiff moved to remand the case to state court. The second action is styled *Federal Deposit Insurance Corporation as Receiver for Colonial Bank v. Countrywide Securities Corporation et al.* and alleges that the Company made untrue statements and material omissions in connection with the sale to Colonial Bank of certain mortgage pass-through certificates backed by securitization trusts containing residential mortgage loans. The total amount of certificates allegedly sponsored, underwritten and/or sold by the Company to Colonial Bank was approximately $144 million. On September 10, 2012, defendants removed the case to the United States District Court for the Middle District of Alabama, and on September 21, 2012, the United States Judicial Panel on Multidistrict Litigation transferred the action to the United States District Court for the Central District of California. On October 11, 2012, plaintiff moved to remand the case back to state court, which motion was denied on December 7, 2012. Defendants filed a motion to dismiss on January 22, 2013. The complaints each raise claims under federal securities law and the Alabama Securities Act and each seeks, among other things, compensatory damages associated with Colonial Bank's purchase of such certificates.

On September 28, 2012, U.S. Bank, in its capacity as Trustee, filed a complaint on behalf of Morgan Stanley Mortgage Loan Trust 2006-13ARX against the Company styled *Morgan Stanley Mortgage Loan Trust 2006-13ARX v. Morgan Stanley Mortgage Capital Holdings LLC, as successor in interest to Morgan Stanley Mortgage Capital Inc.*, pending in the Supreme Court of NY, NY County. U.S. Bank filed an amended complaint on January 17, 2013, which asserts claims for breach of contract and alleges, among other things, that the loans in the trust, which had an original principal balance of approximately $609 million, breached various representations and warranties. The amended complaint seeks, among other relief, declaratory judgment relief, specific performance and unspecified damages and interest.

On October 5, 2012, a complaint was filed against the Company and others in the Supreme Court of NY, NY County, styled *Phoenix Light SF Limited et al v. J.P. Morgan Securities LLC et al.* The complaint alleges that defendants made untrue statements and material omissions in the sale to plaintiffs, or their assignors, of certain mortgage pass-through certificates backed by securitization trusts containing residential mortgage loans. The total amount of certificates allegedly issued by the Company and/or sold to plaintiffs or their assignors by the Company was approximately $344 million. The complaint raises common law claims of fraud, fraudulent inducement, aiding and abetting fraud, negligent misrepresentation and rescission based on mutual mistake and seeks, among other things, compensatory damages, punitive damages or alternatively rescission or rescissionary damages associated with the purchase of such certificates. The Company filed a motion to dismiss the complaint on December 14, 2012.

On May 1, 2012, Asset Management Fund d/b/a AMF Funds and certain of its affiliated funds filed a summons with notice against the Company in the Supreme Court of NY, NY County, styled *Asset Management Fund d/b/a AMF Funds et al v. Morgan Stanley et al.* The notice alleges that defendants made material misrepresentations and omissions in the sale to plaintiffs of certain mortgage pass-through certificates backed by securitization trusts containing residential mortgage loans. The total amount of certificates allegedly sponsored, underwritten and/or sold by the Company to plaintiffs was approximately $122 million. The notice identifies causes of action against the Company for, among other things, common-law fraud, fraudulent inducement, aiding and abetting fraud, and negligent misrepresentation. The notice identifies the relief sought to include, among other things, monetary damages, punitive damages and rescission. Plaintiffs filed their complaint on October 22, 2012. On December 3, 2012, the Company filed a motion to dismiss the complaint.

On November 16, 2012, IKB International S.A. and an affiliate filed a summons with notice against the Company and certain affiliates in the Supreme Court of NY, NY County, styled *IKB International S.A. In*

Liquidation v. Morgan Stanley et al. The notice alleges that defendants made material misrepresentations and omissions in the sale to plaintiff of certain mortgage pass-through certificates backed by securitization trusts containing residential mortgage loans. The total amount of certificates allegedly sponsored, underwritten and/or sold by the Company to plaintiff was approximately $147 million. The notice identifies causes of action against the Company for, among other things, common law fraud, fraudulent inducement, aiding and abetting fraud, and negligent misrepresentation as well as contract claims. The notice identifies the relief sought to include, among other things, monetary damages, punitive damages, and rescission.

On November 21, 2012, Deutsche Zentral Genossenshaftsbank AG and an affiliate filed a summons with notice against the Company and certain affiliates in the Supreme Court of NY, NY County, styled *Deutsche Zentral Genossenshaftsbank AG, New York Branch, d/b/a DZ Bank AG New York Branch v. Morgan Stanley et al.* The notice alleges that defendants made material misrepresentations and omissions in the sale to plaintiff of certain mortgage pass-through certificates backed by securitization trusts containing residential mortgage loans. The total amount of certificates allegedly sponsored, underwritten and/or sold by the Company to plaintiff was approximately $694 million. The notice identifies causes of action against the Company for, among other things, common law fraud, fraudulent inducement, aiding and abetting fraud, and negligent misrepresentation as well as contract claims. The notice identifies the relief sought to include, among other things, monetary damages, punitive damages, and rescission.

On November 28, 2012, Stichting Pensioenfonds ABP filed a complaint against the Company in the Supreme Court of NY, NY County styled *Stichting Pensioenfonds ABP. v. Morgan Stanley, et al.* The complaint alleges that defendants made untrue statements and material omissions in the sale to plaintiff of an unspecified amount of certain mortgage pass-through certificates backed by securitization trusts containing residential mortgage loans. The complaint raises common law claims of fraud, fraudulent inducement, aiding and abetting fraud and seeks, among other things, compensatory and/or rescissionary damages associated with plaintiff's purchases of such certificates. On February 8, 2013, the Company filed a motion to dismiss the complaint.

On December 14, 2012, Royal Park Investments SA/NV filed a complaint against the Company, certain affiliates, and other defendants in the Supreme Court of NY, NY County, styled *Royal Park Investments SA/NV v. Merrill Lynch et al.* The complaint alleges that defendants made material misrepresentations and omissions in the sale to plaintiff of certain mortgage pass-through certificates backed by securitization trusts containing residential mortgage loans. The total amount of certificates allegedly sponsored, underwritten and/or sold by the Company to plaintiff was approximately $628 million. The complaint raises common law claims of fraud, fraudulent inducement, negligent misrepresentation, aiding and abetting fraud, and rescission and seeks, among other things, compensatory and punitive damages.

On January 10, 2013, U.S. Bank, in its capacity as Trustee, filed a complaint on behalf of Morgan Stanley Mortgage Loan Trust 2006-10SL and Mortgage Pass-Through Certificates, Series 2006-10SL against the Company. The complaint is styled *Morgan Stanley Mortgage Loan Trust 2006-10SL, et al. v. Morgan Stanley Mortgage Capital Holdings LLC, as successor in interest to Morgan Stanley Mortgage Capital Inc.* and is pending in the Supreme Court of NY, NY County. The complaint asserts claims for breach of contract and alleges, among other things, that the loans in the trust, which had an original principal balance of approximately $300 million, breached various representations and warranties. The complaint seeks, among other relief, an order requiring the Company to comply with the loan breach remedy procedures in the transaction documents, unspecified damages, and interest.

On January 25, 2013, the FHFA filed a summons with notice on behalf of the Trustee of the Morgan Stanley ABS Capital I Inc. Trust, Series 2007-NC1, against the Company. The matter is styled *Federal Housing Finance Agency, as Conservator for the Federal Home Loan Mortgage Corporation, on behalf of the Trustee of the Morgan Stanley ABS Capital I Inc. Trust, Series 007-NC1 v. Morgan Stanley ABS Capital I Inc.* and is pending in the Supreme Court of NY, NY County. The notice asserts claims for breach of contract and alleges, among other things, that the loans in the Trust, which had an original principal balance of approximately $1.25 billion,

breached various representations and warranties. The notice seeks, among other relief, specific performance of the loan breach remedy procedures in the transaction documents, unspecified damages, and interest.

On January 30, 2013, U.S. Bank, in its capacity as Trustee, filed a summons with notice on behalf of Morgan Stanley Mortgage Loan Trust 2007-2AX against the Company. The matter is styled *Morgan Stanley Mortgage Loan Trust 2007-2AX, by U.S. Bank National Association, solely in its capacity as Trustee v. Morgan Stanley Mortgage Capital Holdings LLC, as successor-by-merger to Morgan Stanley Mortgage Capital Inc., and Greenpoint Mortgage Funding, Inc.* and is pending in the Supreme Court of NY, NY County. The notice asserts claims for breach of contract and alleges, among other things, that the loans in the Trust, which had an original principal balance of approximately $650 million, breached various representations and warranties. The complaint seeks, among other relief, specific performance of the loan breach remedy procedures in the transaction documents, unspecified damages, and interest.

On August 24, 2012, HSH Nordbank AG and certain affiliates filed a summons with notice against the Company, certain affiliates, and other defendants in the Supreme Court of NY, NY County, styled *HSH Nordbank AG et al. v. Morgan Stanley et al.* The notice alleges that defendants made material misrepresentations and omissions in the sale to plaintiffs of certain mortgage pass-through certificates backed by securitization trusts containing residential mortgage loans. The total amount of certificates allegedly sponsored, underwritten and/or sold by the Company to plaintiff was approximately $524 million. The notice identifies causes of action against the Company for, among other things, common law fraud, fraudulent inducement, aiding and abetting fraud, and negligent misrepresentation. The notice identifies the relief sought to include, among other things, monetary damages, punitive damages, and rescission. An amended summons with notice was filed on November 28, 2012.

On August 29, 2012, Bank Hapoalim B.M. filed a summons with notice against the Company and certain affiliates in the Supreme Court of NY, NY County, styled *Bank Hapoalim B.M. v. Morgan Stanley et al.* The notice alleges that defendants made material misrepresentations and omissions in the sale to plaintiff of certain mortgage pass-through certificates backed by securitization trusts containing residential mortgage loans. The total amount of certificates allegedly sponsored, underwritten and/or sold by the Company to plaintiff was approximately $141 million. The notice identifies causes of action against the Company for, among other things, common law fraud, fraudulent inducement, aiding and abetting fraud, and negligent misrepresentation. The notice identifies the relief sought to include, among other things, monetary damages, punitive damages, and rescission. An amended summons with notice was filed on December 4, 2012.

Other Matters. On a case-by-case basis the Company has entered into agreements to toll the statute of limitations applicable to potential civil claims related to RMBS, CDOs and other mortgage-related products and services when the Company has concluded that it is in its interest to do so.

On October 18, 2011, the Company received a letter from Gibbs & Bruns LLP (the "Law Firm"), which is purportedly representing a group of investment advisers and holders of mortgage pass-through certificates issued by RMBS trusts that were sponsored or underwritten by the Company. The letter asserted that the Law Firm's clients collectively hold 25% or more of the voting rights in 17 RMBS trusts sponsored or underwritten by the Company and that these trusts have an aggregate outstanding balance exceeding $6 billion. The letter alleged generally that large numbers of mortgages in these trusts were sold or deposited into the trusts based on false and/or fraudulent representations and warranties by the mortgage originators, sellers and/or depositors. The letter also alleged generally that there is evidence suggesting that the Company has failed prudently to service mortgage loans in these trusts. On January 31, 2012, the Law Firm announced that its clients hold over 25% of the voting rights in 69 RMBS trusts securing over $25 billion of RMBS sponsored or underwritten by the Company, and that its clients had issued instructions to the trustees of these trusts to open investigations into allegedly ineligible mortgages held by these trusts. The Law Firm's press release also indicated that the Law Firm's clients anticipate that they may provide additional instructions to the trustees, as needed, to further the investigations. On September 19, 2012, the Company received two purported Notices of Non-Performance from the Law Firm purportedly on behalf of the holders of significant voting rights in various trusts securing over $28 billion of residential mortgage backed securities sponsored or underwritten by the Company. The Notice purports

to identify certain covenants in Pooling and Servicing Agreements ("PSAs") that the holders allege that the Servicer and Master Servicer failed to perform, and alleges that each of these failures has materially affected the rights of certificate holders and constitutes an ongoing event of default under the relevant PSAs. On November 2, 2012, the Company responded to the letters, denying the allegations therein.

On April 2, 2012, the Company entered into a Consent Order (the "Order") with the Board of Governors of the Federal Reserve System (the "Federal Reserve") relating to the servicing of residential mortgage loans. The terms of the Order are substantially similar and, in many respects, identical to the orders entered into with the Federal Reserve by other large U.S. financial institutions. The Order, which is available on the Federal Reserve's website, sets forth various allegations of improper conduct in servicing by Saxon, requires that the Company and its affiliates cease and desist such conduct, and requires that the Company, and its Board of Directors and affiliates, take various affirmative steps. The Order requires (i) the Company to engage an independent third-party consultant to conduct a review of certain foreclosure actions or proceedings that occurred or were pending between January 1, 2009 and December 31, 2010; (ii) the adoption of policies and procedures related to management of third parties used to outsource residential mortgage servicing, loss mitigation or foreclosure; (iii) a "validation report" from an independent third-party consultant regarding compliance with the Order for the first year; and (iv) submission of quarterly progress reports as to compliance with the Order by the Company's the Board of Directors. The Order also provides that the Company will be responsible for the payment of any civil money penalties or compensatory payments assessed by the Federal Reserve related to such alleged conduct, which penalties or payments have not yet been determined. On January 15, 2013, the Company entered into a settlement with the Federal Reserve which resulted in the early termination of the foreclosure review process required by the Order and, in its place, the Company agreed to pay into a settlement fund and to pay additional funds for borrower relief efforts. The Federal Reserve has reserved the ability to impose civil monetary penalties on Saxon.

Commercial Mortgage Related Matter.

On January 25, 2011, the Company was named as a defendant in *The Bank of New York Mellon Trust, National Association v. Morgan Stanley Mortgage Capital, Inc.*, a litigation pending in the SDNY. The suit, brought by the trustee of a series of commercial mortgage pass-through certificates, alleges that the Company breached certain representations and warranties with respect to an $81 million commercial mortgage loan that was originated and transferred to the trust by the Company. The complaint seeks, among other things, to have the Company repurchase the loan and pay additional monetary damages. On June 27, 2011, the court denied the Company's motion to dismiss, but directed the filing of an amended complaint. On July 29, 2011, the Company filed its answer to the first amended complaint. On September 21, 2012, the Company and plaintiff filed motions for summary judgment.

Item 4. Mine Safety Disclosures

Not applicable.

UNITED STATES SECURITIES AND EXCHANGE COMMISSION
Washington, D.C. 20549

FORM 10-Q

☒ QUARTERLY REPORT PURSUANT TO SECTION 13 OR 15(d) OF THE SECURITIES EXCHANGE ACT OF 1934
For the quarterly period ended March 31, 2013

OR

☐ TRANSITION REPORT PURSUANT TO SECTION 13 OR 15(d) OF THE SECURITIES EXCHANGE ACT OF 1934

Commission File Number 1-11758

Morgan Stanley

(Exact Name of Registrant as specified in its charter)

Delaware	1585 Broadway	36-3145972	(212) 761-4000
(State or other jurisdiction of incorporation or organization)	New York, NY 10036 (Address of principal executive offices, including zip code)	(I.R.S. Employer Identification No.)	(Registrant's telephone number, including area code)

Indicate by check mark whether the Registrant (1) has filed all reports required to be filed by Section 13 or 15(d) of the Securities Exchange Act of 1934 during the preceding 12 months (or for such shorter period that the Registrant was required to file such reports), and (2) has been subject to such filing requirements for the past 90 days. Yes ☒ No ☐

Indicate by check mark whether the Registrant has submitted electronically and posted on its corporate Web site, if any, every Interactive Data File required to be submitted and posted pursuant to Rule 405 of Regulation S-T (§ 232.405 of this chapter) during the preceding 12 months (or for such shorter period that the Registrant was required to submit and post such files). Yes ☒ No ☐

Indicate by check mark whether the Registrant is a large accelerated filer, an accelerated filer, a non-accelerated filer, or a smaller reporting company. See the definitions of "large accelerated filer," "accelerated filer" and "smaller reporting company" in Rule 12b-2 of the Exchange Act. (Check one):

Large Accelerated Filer ☒
Non-Accelerated Filer ☐
(Do not check if a smaller reporting company)

Accelerated Filer ☐
Smaller reporting company ☐

Indicate by check mark whether the Registrant is a shell company (as defined in Rule 12b-2 of the Exchange Act). Yes ☐ No ☒

As of April 30, 2013, there were 1,960,115,045 shares of the Registrant's Common Stock, par value $0.01 per share, outstanding.

Part II—Other Information.

Item 1. Legal Proceedings.

In addition to the matters described in the Company's Annual Report on Form 10-K for the year ended December 31, 2012 (the "Form 10-K"), and those described below, in the normal course of business, the Company has been named, from time to time, as a defendant in various legal actions, including arbitrations, class actions and other litigation, arising in connection with its activities as a global diversified financial services institution. Certain of the actual or threatened legal actions include claims for substantial compensatory and/or punitive damages or claims for indeterminate amounts of damages. In some cases, the entities that would otherwise be the primary defendants in such cases are bankrupt or in financial distress.

The Company is also involved, from time to time, in other reviews, investigations and proceedings (both formal and informal) by governmental and self-regulatory agencies regarding the Company's business, including, among other matters, accounting and operational matters, certain of which may result in adverse judgments, settlements, fines, penalties, injunctions or other relief.

The Company contests liability and/or the amount of damages as appropriate in each pending matter. Where available information indicates that it is probable a liability had been incurred at the date of the condensed consolidated financial statements and the Company can reasonably estimate the amount of that loss, the Company accrues the estimated loss by a charge to income.

In many proceedings, however, it is inherently difficult to determine whether any loss is probable or even possible or to estimate the amount of any loss. The Company cannot predict with certainty if, how or when such proceedings will be resolved or what the eventual settlement, fine, penalty or other relief, if any, may be, particularly for proceedings that are in their early stages of development or where plaintiffs seek substantial or indeterminate damages. Numerous issues may need to be resolved, including through potentially lengthy discovery and determination of important factual matters, determination of issues related to class certification and the calculation of damages, and by addressing novel or unsettled legal questions relevant to the proceedings in question, before a loss or additional loss or range of loss or additional loss can be reasonably estimated for any proceeding. Subject to the foregoing, the Company believes, based on current knowledge and after consultation with counsel, that the outcome of such proceedings will not have a material adverse effect on the consolidated financial condition of the Company, although the outcome of such proceedings could be material to the Company's operating results and cash flows for a particular period depending on, among other things, the level of the Company's revenues or income for such period.

Over the last several years, the level of litigation and investigatory activity focused on residential mortgage and credit crisis related matters has increased materially in the financial services industry. As a result, the Company expects that it may become the subject of increased claims for damages and other relief regarding residential mortgages and related securities in the future and, while the Company has identified below certain proceedings that the Company believes to be material, individually or collectively, there can be no assurance that additional material losses will not be incurred from residential mortgage claims that have not yet been notified to the Company or are not yet determined to be material.

The following developments have occurred with respect to certain matters previously reported in the Form 10-K or concern new actions that have been filed since December 31, 2012:

Residential Mortgage and Credit Crisis Related Matters.

Class Actions.

On March 28, 2013, the court presiding in both *In re Morgan Stanley ERISA Litigation* and *Coulter v. Morgan Stanley & Co. Incorporated et al.* granted defendants' motions to dismiss. In each case the court allowed plaintiffs the opportunity to file an amended complaint with respect to certain claims.

On March 8, 2013, the Company filed an answer to the fourth amended complaint in *In re Morgan Stanley Mortgage Pass-Through Certificates Litigation.*

On November 16, 2012, the court presiding in *In re IndyMac Mortgage-Backed Securities Litigation* denied without prejudice plaintiffs' motion for reconsideration seeking to expand the offerings at issue in the litigation. On March 26, 2013, the court entered an order staying the litigation for 60 days in order for the parties to engage in settlement discussions.

On April 17, 2013, Bank of America announced an agreement to settle several matters, including the *Luther, et al. v. Countrywide Financial Corporation, et al.* litigation. The settlement agreement is subject to court approval.

Other Litigation.

On April 24, 2013, the parties reached an agreement to settle the *Abu Dhabi Commercial Bank, et al. v. Morgan Stanley & Co. Inc., et al.* litigation. On April 26, 2013, the court dismissed the action with prejudice. The settlement does not cover certain claims that were previously dismissed.

On April 24, 2013, the parties reached an agreement to settle the *King County, Washington, et al. v. IKB Deutsche Industriebank AG, et al.* litigation. On April 26, 2013, the court dismissed the action with prejudice.

On March 15, 2013, the court in *Allstate Insurance Company, et al. v. Morgan Stanley, et al.* denied in substantial part the defendants' motion to dismiss the amended complaint.

On January 10, 2013, the Company filed an answer to the amended complaint in *Federal Housing Finance Agency, as Conservator for the Federal National Mortgage Association and the Federal Home Loan Mortgage Corporation v. Morgan Stanley, et al.*

On February 25, 2013, the Company filed a motion for summary judgment and special exceptions with respect to the claims raised in the amended complaint in *Federal Deposit Insurance Corporation, as Receiver for Franklin Bank S.S.B v. Morgan Stanley & Company LLC F/K/A Morgan Stanley & Co. Inc.*, which motion was denied in substantial part on April 26, 2013.

On March 20, 2013, plaintiff in *Sealink Funding Limited v. Morgan Stanley, et al.* filed a second amended complaint.

On March 15, 2013, the court in *The Prudential Insurance Company of America, et al. v. Morgan Stanley, et al.* denied the defendants' motion to dismiss the amended complaint.

On February 12, 2013, the plaintiff in *Federal Deposit Insurance Corporation as Receiver for Colonial Bank v. Citigroup Mortgage Loan Trust Inc. et al.* filed an amended complaint. On March 29, 2013, defendants filed a motion to dismiss the amended complaint in *Federal Deposit Insurance Corporation as Receiver for Colonial Bank v. Countrywide Securities Corporation et al.*

On March 18, 2013, the Company filed a motion to dismiss the complaint in *Morgan Stanley Mortgage Loan Trust 2006-13ARX v. Morgan Stanley Mortgage Capital Holdings LLC, as successor in interest to Morgan Stanley Mortgage Capital Inc.*

On April 24, 2013, the court in *Phoenix Light SF Limited et al. v. J.P. Morgan Securities LLC et al.* granted defendants' motion to dismiss the complaint with leave to replead.

On February 8, 2013, the Company filed a motion to dismiss the complaint in *Stichting Pensioenfonds ABP v. Morgan Stanley, et al.*

On March 15, 2013, defendants filed a motion to dismiss the complaint in *Royal Park Investments SA/NV v. Merrill Lynch et al.*

On March 11, 2013, the Company filed a motion to dismiss the complaint in *Morgan Stanley Mortgage Loan Trust 2006-10SL, et al. v. Morgan Stanley Mortgage Capital Holdings LLC, as successor in interest to Morgan Stanley Mortgage Capital Inc.*

On January 31, 2013, plaintiffs in *HSH Nordbank AG et al. v. Morgan Stanley et al.* filed a complaint against the Company, certain affiliates, and other defendants in the Supreme Court of the State of New York, New York County (the "Supreme Court of NY"). The complaint alleges that defendants made material misrepresentations and omissions in the sale to plaintiffs of certain mortgage pass-through certificates backed by securitization trusts containing residential mortgage loans. The total amount of certificates allegedly sponsored, underwritten and/or sold by the Company to plaintiff was approximately $524 million. The complaint alleges causes of action against the Company for common law fraud, fraudulent concealment, aiding and abetting fraud, negligent misrepresentation, and rescission and seeks, among other things, compensatory and punitive damages. On April 12, 2013, defendants filed a motion to dismiss the complaint.

On February 14, 2013, plaintiff in *Bank Hapoalim B.M. v. Morgan Stanley et al.* filed a complaint in the Supreme Court of NY. The complaint alleges that defendants made material misrepresentations and omissions in the sale to plaintiff of certain mortgage pass-through certificates backed by securitization trusts containing residential mortgage loans. The total amount of certificates allegedly sponsored, underwritten and/or sold by the Company to plaintiff was approximately $141 million. The complaint alleges causes of action against the Company for common law fraud, fraudulent concealment, aiding and abetting fraud, and negligent misrepresentation, and seeks, among other things, compensatory and punitive damages. On April 26, 2013, defendants filed a motion to dismiss the complaint.

On December 20, 2012, Landesbank Baden-Württemberg and two affiliates filed a summons with notice against the Company and certain affiliates in the Supreme Court of NY, styled *Landesbank Baden-Württemberg et al. v. Morgan Stanley et al.* The notice alleges that defendants made material misrepresentations and omissions in the sale to plaintiff of certain mortgage pass-through certificates backed by securitization trusts containing residential mortgage loans. The total amount of certificates allegedly sponsored, underwritten and/or sold by the Company to plaintiff was approximately $50 million. The notice identifies causes of action against the Company for, among other things, common law fraud, fraudulent inducement, fraudulent concealment, aiding and abetting fraud, and negligent misrepresentation as well as contract claims. The notice identifies the relief sought to include, among other things, monetary damages, punitive damages, and rescission.

On March 7, 2013, the Federal Housing Finance Agency filed a summons with notice on behalf of the trustee of the Saxon Asset Securities Trust, Series 2007-1, against the Company and an affiliate. The matter is styled *Federal Housing Finance Agency, as Conservator for the Federal Home Loan Mortgage Corporation, on behalf of the Trustee of the Saxon Asset Securities Trust, Series 2007-1 v. Saxon Funding Management LLC and Morgan Stanley* and is pending in the Supreme Court of NY. The notice asserts claims for breach of contract and alleges, among other things, that the loans in the trust, which had an original principal balance of approximately $593 million, breached various representations and warranties. The notice seeks, among other relief, specific performance of the loan breach remedy procedures in the transaction documents, unspecified damages, indemnity, and interest.

On April 26, 2013, Seagull Point, LLC filed a summons with notice against the Company and other defendants. The matter is styled *Seagull Point, LLC, individually and on behalf of Morgan Stanley ABS Capital I Inc. Trust 2007 HE-5 v. WMC Mortgage Corp., et al.* and is pending in the Supreme Court of NY. The notice asserts claims for breach of contract and alleges, among other things, that the loans in the trust, which had an original principal balance of approximately $1.19 billion, breached various representations and warranties. The notice seeks, among other relief, specific performance of the loan breach remedy procedures in the transaction documents, declaratory judgment relief, and compensatory damages, including damages of not less than $476 million plus expenses, interest and fees.

UNITED STATES SECURITIES AND EXCHANGE COMMISSION
Washington, D.C. 20549

FORM 10-Q

☒ QUARTERLY REPORT PURSUANT TO SECTION 13 OR 15(d) OF THE SECURITIES EXCHANGE ACT OF 1934
For the quarterly period ended June 30, 2013

OR

☐ TRANSITION REPORT PURSUANT TO SECTION 13 OR 15(d) OF THE SECURITIES EXCHANGE ACT OF 1934

Commission File Number 1-11758

Morgan Stanley

(Exact Name of Registrant as specified in its charter)

Delaware	1585 Broadway	36-3145972	(212) 761-4000
(State or other jurisdiction of incorporation or organization)	New York, NY 10036 (Address of principal executive offices, including zip code)	(I.R.S. Employer Identification No.)	(Registrant's telephone number, including area code)

Indicate by check mark whether the Registrant (1) has filed all reports required to be filed by Section 13 or 15(d) of the Securities Exchange Act of 1934 during the preceding 12 months (or for such shorter period that the Registrant was required to file such reports), and (2) has been subject to such filing requirements for the past 90 days. Yes ☒ No ☐

Indicate by check mark whether the Registrant has submitted electronically and posted on its corporate Web site, if any, every Interactive Data File required to be submitted and posted pursuant to Rule 405 of Regulation S-T (§ 232.405 of this chapter) during the preceding 12 months (or for such shorter period that the Registrant was required to submit and post such files). Yes ☒ No ☐

Indicate by check mark whether the Registrant is a large accelerated filer, an accelerated filer, a non-accelerated filer, or a smaller reporting company. See the definitions of "large accelerated filer," "accelerated filer" and "smaller reporting company" in Rule 12b-2 of the Exchange Act. (Check one):

Large Accelerated Filer ☒
Non-Accelerated Filer ☐
(Do not check if a smaller reporting company)

Accelerated Filer ☐
Smaller reporting company ☐

Indicate by check mark whether the Registrant is a shell company (as defined in Rule 12b-2 of the Exchange Act). Yes ☐ No ☒

As of July 31, 2013, there were 1,958,539,144 shares of the Registrant's Common Stock, par value $0.01 per share, outstanding.

Part II—Other Information.

Item 1. Legal Proceedings.

In addition to the matters described in the Company's Annual Report on Form 10-K for the year ended December 31, 2012 (the "Form 10-K"), the Company's Quarterly Report on Form 10-Q for the quarterly period ended March 31, 2013 (the "First Quarter Form 10-Q") and those described below, in the normal course of business, the Company has been named, from time to time, as a defendant in various legal actions, including arbitrations, class actions and other litigation, arising in connection with its activities as a global diversified financial services institution. Certain of the actual or threatened legal actions include claims for substantial compensatory and/or punitive damages or claims for indeterminate amounts of damages. In some cases, the entities that would otherwise be the primary defendants in such cases are bankrupt or in financial distress.

The Company is also involved, from time to time, in other reviews, investigations and proceedings (both formal and informal) by governmental and self-regulatory agencies regarding the Company's business, including, among other matters, accounting and operational matters, certain of which may result in adverse judgments, settlements, fines, penalties, injunctions or other relief.

The Company contests liability and/or the amount of damages as appropriate in each pending matter. Where available information indicates that it is probable a liability had been incurred at the date of the condensed consolidated financial statements and the Company can reasonably estimate the amount of that loss, the Company accrues the estimated loss by a charge to income.

In many proceedings, however, it is inherently difficult to determine whether any loss is probable or even possible or to estimate the amount of any loss. The Company cannot predict with certainty if, how or when such proceedings will be resolved or what the eventual settlement, fine, penalty or other relief, if any, may be, particularly for proceedings that are in their early stages of development or where plaintiffs seek substantial or indeterminate damages. Numerous issues may need to be resolved, including through potentially lengthy discovery and determination of important factual matters, determination of issues related to class certification and the calculation of damages, and by addressing novel or unsettled legal questions relevant to the proceedings in question, before a loss or additional loss or range of loss or additional loss can be reasonably estimated for any proceeding. Subject to the foregoing, the Company believes, based on current knowledge and after consultation with counsel, that the outcome of such proceedings will not have a material adverse effect on the consolidated financial condition of the Company, although the outcome of such proceedings could be material to the Company's operating results and cash flows for a particular period depending on, among other things, the level of the Company's revenues or income for such period.

Over the last several years, the level of litigation and investigatory activity focused on residential mortgage and credit crisis related matters has increased materially in the financial services industry. As a result, the Company expects that it may become the subject of increased claims for damages and other relief regarding residential mortgages and related securities in the future and, while the Company has identified below certain proceedings that the Company believes to be material, individually or collectively, there can be no assurance that additional material losses will not be incurred from residential mortgage claims that have not yet been notified to the Company or are not yet determined to be material.

The following developments have occurred with respect to certain matters previously reported in the Form 10-K and the First Quarter Form 10-Q or concern new actions that have been filed since the First Quarter Form 10-Q:

Residential Mortgage and Credit Crisis Related Matters.

Class Actions.

On May 30, 2013, judgment in defendants' favor was entered in both *In re Morgan Stanley ERISA Litigation* and *Coulter v. Morgan Stanley & Co. Incorporated et al.* and plaintiffs filed a notice of appeal with respect to each judgment on June 27, 2013.

On May 2, 2013, certain offerings that had previously been dismissed in *In re IndyMac Mortgage-Backed Securities Litigation* were reinstated in light of recent precedent from the United States Court of Appeals for the Second Circuit. There are now four offerings underwritten by the Company at issue, with a principal amount of $1.68 billion.

Other Litigation.

On May 23, 2013, certain parties in *Abu Dhabi Commercial Bank, et al. v. Morgan Stanley & Co. Inc., et al.* filed a notice of appeal as to certain claims dismissed from the matter prior to the settlement by the remaining parties.

On July 10, 2013, the parties in *Central Mortgage Company v. Morgan Stanley Mortgage Capital Holdings LLC* reached an agreement to resolve the litigation.

On April 11, 2013, the Company filed a notice of appeal from the order denying the motion to dismiss the amended complaint in *Allstate Insurance Company, et al. v. Morgan Stanley, et al.* and on May 3, 2013, the Company filed its answer to that complaint.

On May 21, 2013, the Company filed a motion seeking an interlocutory appeal of the decision denying its motion to dismiss in *Federal Deposit Insurance Corporation, as Receiver for Franklin Bank S S.B v. Morgan Stanley & Company LLC F/K/A Morgan Stanley & Co. Inc.*

On May 3, 2013, the Company filed a motion to dismiss the second amended complaint in *Sealink Funding Limited v. Morgan Stanley, et al.*

On July 16, 2013, the court in *Metropolitan Life Insurance Company, et al. v. Morgan Stanley, et al.* granted in part and denied in part the Company's motion to dismiss the complaint.

On June 20, 2013, the court in *Federal Deposit Insurance Corporation as Receiver for Colonial Bank v. Countrywide Securities Corporation et al.* granted the defendants' motion to dismiss as to the federal securities law claims and denied the motion with respect to the state law claims.

On July 18, 2013, the court in *Asset Management Fund d/b/a AMF Funds et al v. Morgan Stanley et al.* dismissed claims with respect to seven certificates purchased by the plaintiff. The remaining claims relate to certificates with an original balance of $10.6 million.

On June 17, 2013, the court in *Royal Park Investments SA/NV v. Merrill Lynch et al.* signed a joint proposed order and stipulation allowing plaintiffs to replead their complaint and defendants to withdraw their motion to dismiss without prejudice.

On May 3, 2013, plaintiffs in *Deutsche Zentral-Genossenschaftsbank AG et al. v. Morgan Stanley et al.* filed a complaint against the Company, certain affiliates, and other defendants in the Supreme Court of the State of New York, New York County ("Supreme Court of NY"). The complaint alleges that defendants made material misrepresentations and omissions in the sale to plaintiffs of certain mortgage pass-through certificates backed by securitization trusts containing residential mortgage loans. The total amount of certificates allegedly sponsored, underwritten and/or sold by the Company to plaintiff was approximately $694 million. The complaint alleges causes of action against the Company for common law fraud, fraudulent concealment, aiding and abetting fraud, negligent misrepresentation, and rescission and seeks, among other things, compensatory and punitive damages. On July 12, 2013, defendants filed a motion to dismiss the complaint.

On May 17, 2013, plaintiff in *IKB International S.A. in Liquidation, et al. v. Morgan Stanley, et al.* filed a complaint against the Company and certain affiliates in the Supreme Court of NY. The complaint alleges that defendants made material misrepresentations and omissions in the sale to plaintiff of certain mortgage pass-through certificates backed by securitization trusts containing residential mortgage loans. The total amount of certificates allegedly sponsored, underwritten and/or sold by the Company to plaintiff was approximately

$132 million. The complaint alleges causes of action against the Company for common law fraud, fraudulent concealment, aiding and abetting fraud, and negligent misrepresentation, and seeks, among other things, compensatory and punitive damages.

On May 31, 2013, the Federal Housing Finance Agency filed a summons with notice purportedly on behalf of the Trustee of the Morgan Stanley ABS Capital I Inc. Trust, Series 2007-NC3, against the Company. The matter is styled *Federal Housing Finance Agency, as Conservator for the Federal Home Loan Mortgage Corporation, on behalf of the Trustee of the Morgan Stanley ABS Capital I Inc. Trust, Series 2007-NC3 (MSAC 2007-NC3) v. Morgan Stanley Mortgage Capital Holdings LLC* and is pending in the Supreme Court of NY. The notice asserts claims for breach of contract and alleges, among other things, that the loans in the Trust, which had an original principal balance of approximately $1.3 billion, breached various representations and warranties. The notice seeks, among other relief, specific performance of the loan breach remedy procedures in the transaction documents, unspecified damages and interest.

On July 2, 2013, the trustee, Deutsche Bank became the named plaintiff in *Federal Housing Finance Agency, as Conservator for the Federal Home Loan Mortgage Corporation, on behalf of the Trustee of the Morgan Stanley ABS Capital I Inc. Trust, Series 2007-NC1 v. Morgan Stanley ABS Capital I Inc.*, and filed a complaint in the Supreme Court of NY under the caption, *Deutsche Bank National Trust Company, as Trustee for the Morgan Stanley ABS Capital I Inc. Trust, Series 2007-NC1 v. Morgan Stanley ABS Capital I, Inc.* The complaint asserts claims for breach of contract and alleges, among other things, that the loans in the Trust, which had an original principal balance of approximately $1.25 billion, breached various representations and warranties. The complaint seeks, among other relief, specific performance of the loan breach remedy procedures in the transaction documents, unspecified damages and interest.

On July 8, 2013, plaintiff filed a complaint in *Morgan Stanley Mortgage Loan Trust 2007-2AX, by U.S. Bank National Association, solely in its capacity as Trustee v. Morgan Stanley Mortgage Capital Holdings LLC, as successor-by-merger to Morgan Stanley Mortgage Capital Inc., and Greenpoint Mortgage Funding, Inc.* The complaint, filed in the Supreme Court of NY, asserts claims for breach of contract and alleges, among other things, that the loans in the Trust, which had an original principal balance of approximately $650 million, breached various representations and warranties. The complaint seeks, among other relief, specific performance of the loan breach remedy procedures in the transaction documents, unspecified damages and interest.

On July 31, 2013, Wilmington Trust Company, in its capacity as trustee for Morgan Stanley Mortgage Loan Trust 2007-12, filed a summons with notice against the Company. The matter is styled *Wilmington Trust Company v. Morgan Stanley Mortgage Capital Holdings LLC et al.* and is pending in the Supreme Court of NY. The notice asserts claims for breach of contract and alleges, among other things, that the loans in the trust, which had an original principal balance of approximately $516 million, breached various representations and warranties. The notice seeks, among other relief, specific performance of the loan breach remedy procedures in the transaction documents and unspecified damages.

Commercial Mortgage Related Matter.

On June 20, 2013, the court in *The Bank of New York Mellon Trust, National Association v. Morgan Stanley Mortgage Capital, Inc.*, granted in part and denied in part the Company's motion for summary judgment, and denied the plaintiff's motion for summary judgment.

Matters Related to the CDS Market.

On July 1, 2013, the European Commission ("EC") issued a Statement of Objections ("SO") addressed to twelve financial firms (including the Company), the International Swaps and Derivatives Association, Inc. ("ISDA") and Markit Group Limited ("Markit") and various affiliates alleging that, between 2006 and 2009, the recipients breached European Union competition law by taking and refusing to take certain actions in an effort to prevent the development of exchange traded CDS products. The SO indicates that the EC plans to impose remedial

measures and fines on the recipients. The Company and the other recipients have been given an opportunity to respond to the SO. The Company and others have also responded to an ongoing investigation by the Antitrust Division of the United States Department of Justice related to the CDS market.

On May 5, 2013 and July 11, 2013, twelve financial firms (including the Company), as well as ISDA and Markit, were named as defendants in two purported antitrust class actions styled *Sheet Metal Workers Local No. 33 Cleveland District Pension Plan vs. Bank of America Corporation et al.*, and *Unipension Fondsmaeglerselskab A/S. et al v. Bank of America Corporation et al*, respectively. Both actions are pending in the United States District Court for the Northern District of Illinois and allege that defendants violated United States antitrust laws from 2008 to present in connection with their alleged efforts to prevent the development of exchange traded CDS products. The complaints seek, among other relief, certification of a class of plaintiffs who purchased CDS from defendants in the United States, treble damages and injunctive relief.

UNITED STATES SECURITIES AND EXCHANGE COMMISSION
Washington, D.C. 20549

FORM 10-Q

☒ QUARTERLY REPORT PURSUANT TO SECTION 13 OR 15(d) OF THE SECURITIES EXCHANGE ACT OF 1934
For the quarterly period ended September 30, 2013

OR

☐ TRANSITION REPORT PURSUANT TO SECTION 13 OR 15(d) OF THE SECURITIES EXCHANGE ACT OF 1934

Commission File Number 1-11758

Morgan Stanley

(Exact Name of Registrant as specified in its charter)

Delaware	1585 Broadway New York, NY 10036	36-3145972	(212) 761-4000
(State or other jurisdiction of incorporation or organization)	(Address of principal executive offices, including zip code)	(I.R.S. Employer Identification No.)	(Registrant's telephone number, including area code)

Indicate by check mark whether the Registrant (1) has filed all reports required to be filed by Section 13 or 15(d) of the Securities Exchange Act of 1934 during the preceding 12 months (or for such shorter period that the Registrant was required to file such reports), and (2) has been subject to such filing requirements for the past 90 days. Yes ☒ No ☐

Indicate by check mark whether the Registrant has submitted electronically and posted on its corporate Web site, if any, every Interactive Data File required to be submitted and posted pursuant to Rule 405 of Regulation S-T (§ 232.405 of this chapter) during the preceding 12 months (or for such shorter period that the Registrant was required to submit and post such files). Yes ☒ No ☐

Indicate by check mark whether the Registrant is a large accelerated filer, an accelerated filer, a non-accelerated filer, or a smaller reporting company. See the definitions of "large accelerated filer," "accelerated filer" and "smaller reporting company" in Rule 12b-2 of the Exchange Act. (Check one):

Large Accelerated Filer ☒
Non-Accelerated Filer ☐
(Do not check if a smaller reporting company)

Accelerated Filer ☐
Smaller reporting company ☐

Indicate by check mark whether the Registrant is a shell company (as defined in Rule 12b-2 of the Exchange Act). Yes ☐ No ☒

As of October 31, 2013, there were 1,951,340,420 shares of the Registrant's Common Stock, par value $0.01 per share, outstanding.

Part II—Other Information.

Item 1. Legal Proceedings.

In addition to the matters described in the Company's Annual Report on Form 10-K for the year ended December 31, 2012 (the "Form 10-K"), the Company's Quarterly Reports on Form 10-Q for the quarterly periods ended March 31, 2013 (the "First Quarter Form 10-Q") and June 30, 2013 (the "Second Quarter Form 10-Q") and those described below, in the normal course of business, the Company has been named, from time to time, as a defendant in various legal actions, including arbitrations, class actions and other litigation, arising in connection with its activities as a global diversified financial services institution. Certain of the actual or threatened legal actions include claims for substantial compensatory and/or punitive damages or claims for indeterminate amounts of damages. In some cases, the entities that would otherwise be the primary defendants in such cases are bankrupt or in financial distress.

The Company is also involved, from time to time, in other reviews, investigations and proceedings (both formal and informal) by governmental and self-regulatory agencies regarding the Company's business, including, among other matters, accounting and operational matters, certain of which may result in adverse judgments, settlements, fines, penalties, injunctions or other relief.

The Company contests liability and/or the amount of damages as appropriate in each pending matter. Where available information indicates that it is probable a liability had been incurred at the date of the condensed consolidated financial statements and the Company can reasonably estimate the amount of that loss, the Company accrues the estimated loss by a charge to income.

In many proceedings, however, it is inherently difficult to determine whether any loss is probable or even possible or to estimate the amount of any loss. The Company cannot predict with certainty if, how or when such proceedings will be resolved or what the eventual settlement, fine, penalty or other relief, if any, may be, particularly for proceedings that are in their early stages of development or where plaintiffs seek substantial or indeterminate damages. Numerous issues may need to be resolved, including through potentially lengthy discovery and determination of important factual matters, determination of issues related to class certification and the calculation of damages, and by addressing novel or unsettled legal questions relevant to the proceedings in question, before a loss or additional loss or range of loss or additional loss can be reasonably estimated for any proceeding. Subject to the foregoing, the Company believes, based on current knowledge and after consultation with counsel, that the outcome of such proceedings will not have a material adverse effect on the consolidated financial condition of the Company, although the outcome of such proceedings could be material to the Company's operating results and cash flows for a particular period depending on, among other things, the level of the Company's revenues or income for such period.

Over the last several years, the level of litigation and investigatory activity focused on residential mortgage and credit crisis related matters has increased materially in the financial services industry. As a result, the Company expects that it may become the subject of increased claims for damages and other relief regarding residential mortgages and related securities in the future and, while the Company has identified below certain proceedings that the Company believes to be material, individually or collectively, there can be no assurance that additional material losses will not be incurred from residential mortgage claims that have not yet been notified to the Company or are not yet determined to be material.

The following developments have occurred with respect to certain matters previously reported in the Form 10-K, the First Quarter Form 10-Q and the Second Quarter Form 10-Q or concern new actions that have been filed since the Second Quarter Form 10-Q:

Residential Mortgage and Credit Crisis Related Matters.

Class Actions.

On September 6, 2013, plaintiffs in *In re Morgan Stanley Mortgage Pass-Through Certificate Litigation* filed a motion for class certification.

On August 30, 2013, plaintiffs in *In re IndyMac Mortgage-Backed Securities Litigation* filed a motion to expand the certified class to include the reinstated offerings.

Other Litigation.

On October 25, 2010, the Company, certain affiliates and Pinnacle Performance Limited, a special purpose vehicle ("SPV"), were named as defendants in a purported class action related to securities issued by the SPV in Singapore, commonly referred to as Pinnacle Notes. The case is styled *Ge Dandong, et al. v. Pinnacle Performance Ltd., et al.* and is pending in the United States District Court for the Southern District of New York ("SDNY"). The amended complaint was filed on October 22, 2012 and alleges that the defendants engaged in a fraudulent scheme to defraud investors by structuring the Pinnacle Notes to fail and benefited subsequently from the securities' failure. The amended complaint also alleges that the securities' offering materials contained misstatements or omissions regarding the securities' underlying assets and the alleged conflicts of interest between the defendants and the investors. The amended complaint asserts common law claims of fraud, aiding and abetting fraud, fraudulent inducement, aiding and abetting fraudulent inducement, and breach of the implied covenant of good faith and fair dealing. The court denied defendants' motion to dismiss the Amended Complaint on August 22, 2013 and granted class certification on October 17, 2013. Plaintiffs claim damages of approximately $138.7 million, rescission, punitive damages, and interest.

On August 2, 2013, the court presiding in *Federal Deposit Insurance Corporation, as Receiver for Franklin Bank S.S.B v. Morgan Stanley & Company LLC F/K/A Morgan Stanley & Co. Inc.* denied the Company's motion for an interlocutory appeal of its ruling on the Company's motion to dismiss.

On October 16, 2013, the court presiding in *Dexia SA/NV et al. v. Morgan Stanley, et al.* granted the defendants' motion to dismiss the amended complaint.

On October 14, 2013, the parties reached an agreement in principle to settle the *Bayerische Landesbank, New York Branch v. Morgan Stanley, et al.* litigation.

On August 16, 2013, defendants in *Metropolitan Life Insurance Company, et al. v. Morgan Stanley, et al.* filed a notice of appeal concerning the court's ruling that granted in part and denied in part the defendants' motion to dismiss. Plaintiffs filed a notice of cross-appeal on August 26, 2013.

On August 16, 2013, the court presiding in *Morgan Stanley Mortgage Loan Trust 2006-14SL, et al. v. Morgan Stanley Mortgage Capital Holdings LLC, as successor to Morgan Stanley Mortgage Capital Inc.* granted in part and denied in part the Company's motion to dismiss the complaint. On September 17, 2013, the Company filed its answer to the complaint. On September 26, 2013, and October 7, 2013, the Company and the plaintiffs, respectively, filed notices of appeal with respect to the court's August 16, 2013 decision.

On August 1, 2013, the court in *Federal Deposit Insurance Corporation as Receiver for Colonial Bank v. Citigroup Mortgage Loan Trust Inc. et al.* granted plaintiff's motion to remand the case to Alabama state court.

On September 12, 2013, plaintiffs in *Asset Management Fund d/b/a AMF Funds et al. v. Morgan Stanley et al.* filed a notice of appeal concerning the court's decision granting in part and denying in part the defendants' motion to dismiss. Defendants filed a notice of cross-appeal on September 26, 2013.

On October 2, 2013, the parties reached an agreement in principle to settle the *Stichting Pensioenfonds ABP v. Morgan Stanley, et al.* litigation.

On August 26, 2013, the Company filed a motion to dismiss the complaint in *Federal Housing Finance Agency, as Conservator for the Federal Home Loan Mortgage Corporation, on behalf of the Trustee of the Morgan Stanley ABS Capital I Inc. Trust, Series 2007-NC1 v. Morgan Stanley ABS Capital I, Inc.*

On August 22, 2013, the Company a filed a motion to dismiss the complaint in *Morgan Stanley Mortgage Loan Trust 2007-2AX, by U.S. Bank National Association, solely in its capacity as Trustee v. Morgan Stanley Mortgage Capital Holdings LLC, as successor-by-merger to Morgan Stanley Mortgage Capital Inc., and Greenpoint Mortgage Funding, Inc.*

On September 11, 2013, the Company filed a motion to dismiss the summons with notice in *Seagull Point, LLC, individually and on behalf of Morgan Stanley ABS Capital I Inc. Trust 2007 HE-5 v. WMC Mortgage Corp., et al.* On October 4, 2013, plaintiff filed a complaint in the action. The complaint, filed in the Supreme Court of the State of New York, New York County ("Supreme Court of NY"), asserts claims for breach of contract and alleges, among other things, that the loans in the Trust, which had an original principal balance of approximately $1.19 billion, breached various representations and warranties. The complaint seeks, among other relief, specific performance of the loan breach remedy procedures in the transaction documents and compensatory damages, including damages of not less than $475 million plus expenses, interest and fees.

On August 5, 2013, Landesbank Baden-Württemberg and two affiliates filed a complaint against the Company and certain affiliates in the Supreme Court of NY styled *Landesbank Baden-Württemberg et al. v. Morgan Stanley et al.* The complaint alleges that defendants made material misrepresentations and omissions in the sale to plaintiffs of certain mortgage pass-through certificates backed by securitization trusts containing residential mortgage loans. The total amount of certificates allegedly sponsored, underwritten and/or sold by the Company to plaintiffs was approximately $50 million. The complaint alleges causes of action against the Company for, among other things, common law fraud, fraudulent concealment, aiding and abetting fraud, negligent misrepresentation, and rescission based upon mutual mistake, and seeks, among other things, rescission, compensatory damages, and punitive damages. On October 4, 2013, defendants filed a motion to dismiss the complaint.

On July 26, 2013, defendants in *IKB International S.A. In Liquidation v. Morgan Stanley et al.* filed a motion to dismiss the complaint.

On October 16, 2013, the Company filed a motion to dismiss the summons with notice in *Federal Housing Finance Agency, as Conservator for the Federal Home Loan Mortgage Corporation, on behalf of the Trustee of the Morgan Stanley ABS Capital I Inc. Trust, Series 2007-NC3 (MSAC 2007-NC3) v. Morgan Stanley Mortgage Capital Holdings LLC as Successor-by-Merger to Morgan Stanley Mortgage Capital Inc.*

On August 26, 2013, a complaint was filed against the Company and certain affiliates in the Supreme Court of NY, styled *Phoenix Light SF Limited et al v. Morgan Stanley et al.* The complaint alleges that defendants made untrue statements and material omissions in the sale to plaintiffs, or their assignors, of certain mortgage pass-through certificates backed by securitization trusts containing residential mortgage loans. The total amount of certificates allegedly issued by the Company and/or sold to plaintiffs or their assignors by the Company was approximately $344 million. The complaint raises common law claims of fraud, fraudulent inducement, aiding and abetting fraud, negligent misrepresentation and rescission based on mutual mistake and seeks, among other things, compensatory damages, punitive damages or alternatively rescission or rescissionary damages associated with the purchase of such certificates

On August 16, 2013, plaintiffs in *National Credit Union Administration Board v. Morgan Stanley & Co. Incorporated, et al.* filed a complaint against the Company and certain affiliates in the United States District Court for the District of Kansas. The complaint alleges that defendants made untrue statements of material fact or omitted to state material facts in the sale to plaintiffs of certain mortgage pass-through certificates issued by securitization trusts containing residential mortgage loans. The total amount of certificates allegedly sponsored, underwritten and/or sold by the Company to plaintiffs was approximately $567 million. The complaint alleges causes of action against the Company for violations of Section 11 and Section 12(a)(2) of the Securities Act of 1933, violations of the California Corporate Securities Law of 1968, and violations of the Kansas Blue Sky Law and seeks, among other things, rescissory and compensatory damages.

On September 23, 2013, plaintiffs in *National Credit Union Administration Board v. Morgan Stanley & Co. Inc., et al.* filed a complaint against the Company and certain affiliates in the SDNY. The complaint alleges that defendants made untrue statements of material fact or omitted to state material facts in the sale to plaintiffs of certain mortgage pass-through certificates issued by securitization trusts containing residential mortgage loans. The total amount of certificates allegedly sponsored, underwritten and/or sold by the Company to plaintiffs was approximately $417 million. The complaint alleges causes of action against the Company for violations of Section 11 and Section 12(a)(2) of the Securities Act of 1933, violations of the Texas Securities Act, and violations of the Illinois Securities Law of 1953 and seeks, among other things, rescissory and compensatory damages.

Other Matters.

American International Group, Inc., together with certain of its subsidiaries and affiliates (collectively "AIG"), terminated a tolling agreement with the Company, which termination will be effective November 7, 2013, and may file a lawsuit against the Company related to AIG's purchases of mortgage pass-through certificates sponsored or underwritten by the Company which were issued by securitization trusts containing residential loans. Between 2005 and 2007, the Company sponsored or underwrote approximately $3.7 billion of mortgage pass-through certificates purchased by AIG.

Matters Related to the CDS Market.

On October 16, 2013, the United States Judicial Panel on Multidistrict Litigation issued an order consolidating *The Sheet Metal Workers Local No. 33 Cleveland District Pension Plan vs. Bank of America Corporation et al.* and *Unipension Fondsmaeglerselskab A/S. et al. v. Bank of America Corporation et al.* actions, along with five additional actions, into a single proceeding in the SDNY styled *In Re: Credit Default Swaps Antitrust Litigation.*

(DO NOT SUBMIT THIS PAGE WITH YOUR EDS. The purpose of this page is for you to recertify your EDS prior to submission to City Council or on the date of closing. If unable to recertify truthfully, the Disclosing Party must complete a new EDS with correct or corrected information)

RECERTIFICATION

Generally, for use with City Council matters. Not for City procurements unless requested.

This recertification is being submitted in connection with Subdivision and Dedication application for the SWC of Clark and Polk [identify the Matter]. Under penalty of perjury, the person signing below: (1) warrants that he/she is authorized to execute this EDS recertification on behalf of the Disclosing Party, (2) warrants that all certifications and statements contained in the Disclosing Party's original EDS are true, accurate and complete as of the date furnished to the City and continue to be true, accurate and complete as of the date of this recertification, and (3) reaffirms its acknowledgments.

Morgan Stanley
(Print or type legal name of Disclosing Party)

Date: April 10, 2014

By:
Shelly Bellerand
(sign here)

Print or type name of signatory:

Shelly Bellerand

Title of signatory:

Assistant Secretary

Signed and sworn to before me on [date] April 10, 2014, by Shelly Bellerand at NY County, NY [state].

Michael O'Brien Notary Public.

Commission expires: Oct 19, 2014.

Ver. 11-01-05

MICHAEL M. O'BRIEN
Notary Public, State of New York
No. 31-5003142
Qualified in New York County
Commission Expires Oct 19, 20 14

City of Chicago

O2014-3467

Office of the City Clerk

Document Tracking Sheet

Meeting Date:	4/30/2014
Sponsor(s):	Moreno (1)
Type:	Ordinance
Title:	Sidewalk cafe(s) for Al's Beef
Committee(s) Assignment:	Committee on Transportation and Public Way

ORDINANCE
AL'S BEEF
Acct. No. 378451 - 1
Permit No. 1112717

Be It Ordained by the City Council of the City of Chicago:

Permission and authority are hereby given and granted to AL'S BEEF upon the terms and subject to the conditions of this ordinance, to maintain and use a portion of the public right of way for a sidewalk cafe adjacent to its premises located at 1300 N. Milwaukee Ave.. Said sidewalk cafe area #1 shall be sixteen (16) feet in length and five (5) feet in width for a total of eighty (80) square feet and shall allow six (6) feet of clear space from the face of the curb/building line along N. Paulina Street. The compensation for said space and the days and hours of operation for the sidewalk cafe shall be as follows:

Monday through Thursday 10:30 a.m. to 11:00 p.m. Friday and Saturday 10:30 a.m. to 12:00 midnight Sunday 10:30 a.m. to 10:00 p.m.
Compensation: $600.00
SEATING CAPACITY: 8

Sidewalk Cafe Permit and approved plan must be posted at all times.

This grant of privilege #1112717 for a sidewalk cafe shall be subject to the provisions of Section 10-28-800 though 10-28-885 of the Municipal Code of Chicago and the directions of the Commissioner of Department of Business Affairs and Consumer Protection, the Commissioner of Streets and Sanitation, and the Commissioner of Transportation.

The permit holder agrees to hold the City of Chicago harmless for any damage, relocation or replacement costs associated with damage, relocation or removal of private property caused by the City performing work in the public way.

Authority for the above named privilege is herein given and granted from and after March 1, 2014 through and including December 1, 2014.

Alderman _____

Proco Joe Moreno 1st Ward

Department of Business Affairs and Consumer Protection
Small Business Center- Public Way Use Unit
City Hall - 121 N. LaSalle Street Room 800 • Chicago, IL 60602
(312)-74-GOBIZ (312-744-6249) • (312) 744-1944 (TTY)
http://www.cityofchicago.org/bacp

04/30/2014

Alderman **Proco Joe Moreno**
Ward # **01**
City of Chicago
City Hall, Room **300**
121 North LaSalle Street
Chicago, Illinois 60602

Re: An ordinance to use and maintain a portion of the public right-of-way for **one (1) sidewalk cafe(s)** for **AL'S BEEF**, adjacent to the premises known as **1300 N. Milwaukee Ave.**.

Dear Alderman **Proco Joe Moreno**:

The applicant referenced above has requested the use of the public right-of-way for a **sidewalk cafe(s)**. An ordinance has been prepared by the Department of Business Affairs and Consumer Protection – Small Business Center - Public Way Use Unit for presentation to the City Council. Because this request was made for properties located in your ward, as approved by you as per the attached, I respectfully request that you introduce the attached ordinance at the next City Council meeting.

If you have any questions regarding this ordinance, please contact Anthony Bertuca at (312) 744-5506.

Department of Business Affairs and Consumer Protection

City of Chicago

O2014-3471

Office of the City Clerk

Document Tracking Sheet

Meeting Date:	4/30/2014
Sponsor(s):	Moreno (1)
Type:	Ordinance
Title:	Sidewalk cafe(s) for Black Bull
Committee(s) Assignment:	Committee on Transportation and Public Way

ORDINANCE
BLACK BULL
Acct. No. 322099 - 1
Permit No. 1112699

Be It Ordained by the City Council of the City of Chicago:

Permission and authority are hereby given and granted to BLACK BULL upon the terms and subject to the conditions of this ordinance, to maintain and use a portion of the public right of way for a sidewalk cafe adjacent to its premises located at 1721 W. Division St.. Said sidewalk cafe area #1 shall be twenty-seven point eight three (27.83) feet in length and seventeen (17) feet in width for a total of four hundred seventy-three point one one (473.11) square feet and shall allow six (6) feet of clear space from the face of the curb/building line along W. Division St.. The compensation for said space and the days and hours of operation for the sidewalk cafe shall be as follows:

Monday through Friday 4:00 p.m. to 12:00 midnight Saturday and Sunday 3:00 p.m. to 12:00 midnight
Compensation: $600.00
SEATING CAPACITY: 42

Sidewalk Cafe Permit and approved plan must be posted at all times.

This grant of privilege #1112699 for a sidewalk cafe shall be subject to the provisions of Section 10-28-800 though 10-28-885 of the Municipal Code of Chicago and the directions of the Commissioner of Department of Business Affairs and Consumer Protection, the Commissioner of Streets and Sanitation, and the Commissioner of Transportation.

The permit holder agrees to hold the City of Chicago harmless for any damage, relocation or replacement costs associated with damage, relocation or removal of private property caused by the City performing work in the public way.

Authority for the above named privilege is herein given and granted from and after March 1, 2014 through and including December 1, 2014.

Alderman Joe Moreno

Proco Joe Moreno 1st Ward

Department of Business Affairs and Consumer Protection
Small Business Center- Public Way Use Unit
City Hall - 121 N. LaSalle Street Room 800 • Chicago, IL 60602
(312)-74-GOBIZ (312-744-6249) • (312) 744-1944 (TTY)
http://www.cityofchicago.org/bacp

04/30/2014

Alderman **Proco Joe Moreno**
Ward # **01**
City of Chicago
City Hall, Room **300**
121 North LaSalle Street
Chicago, Illinois 60602

Re: An ordinance to use and maintain a portion of the public right-of-way for **one (1) sidewalk cafe(s)** for **BLACK BULL**, adjacent to the premises known as **1721 W. Division St.**.

Dear Alderman **Proco Joe Moreno**:

The applicant referenced above has requested the use of the public right-of-way for a **sidewalk cafe(s)**. An ordinance has been prepared by the Department of Business Affairs and Consumer Protection – Small Business Center - Public Way Use Unit for presentation to the City Council. Because this request was made for properties located in your ward, as approved by you as per the attached, I respectfully request that you introduce the attached ordinance at the next City Council meeting.

If you have any questions regarding this ordinance, please contact Anthony Bertuca at (312) 744-5506.

Department of Business Affairs and Consumer Protection

City of Chicago

O2014-3476

Office of the City Clerk

Document Tracking Sheet

Meeting Date:	4/30/2014
Sponsor(s):	Moreno (1)
Type:	Ordinance
Title:	Sidewalk cafe(s) for Caffe Gelato
Committee(s) Assignment:	Committee on Transportation and Public Way

ORDINANCE
CAFFE GELATO
Acct. No. 387316 - 1
Permit No. 1112741

Be It Ordained by the City Council of the City of Chicago:

Permission and authority are hereby given and granted to CAFFE GELATO upon the terms and subject to the conditions of this ordinance, to maintain and use a portion of the public right of way for a sidewalk cafe adjacent to its premises located at 2034 W. Division St.. Said sidewalk cafe area #1 shall be fifty-seven (57) feet in length and sixteen point one seven (16.17) feet in width for a total of nine hundred twenty-one point six nine (921.69) square feet and shall allow six (6) feet of clear space from the face of the curb/building line along W. Division Street. The compensation for said space and the days and hours of operation for the sidewalk cafe shall be as follows:

Monday thru Sunday 8:00 a.m. to 12:00 midnight
Compensation: $1,013.86
SEATING CAPACITY: 68

Sidewalk Cafe Permit and approved plan must be posted at all times.

This grant of privilege #1112741 for a sidewalk cafe shall be subject to the provisions of Section 10-28-800 though 10-28-885 of the Municipal Code of Chicago and the directions of the Commissioner of Department of Business Affairs and Consumer Protection, the Commissioner of Streets and Sanitation, and the Commissioner of Transportation.

The permit holder agrees to hold the City of Chicago harmless for any damage, relocation or replacement costs associated with damage, relocation or removal of private property caused by the City performing work in the public way.

Authority for the above named privilege is herein given and granted from and after March 1, 2014 through and including December 1, 2014.

Alderman _____

Proco Joe Moreno 1st Ward

Department of Business Affairs and Consumer Protection
Small Business Center- Public Way Use Unit
City Hall- 121 N. LaSalle Street Room 800 • Chicago, IL 60602
(312)-74-GOBIZ (312-744-6249) • (312) 744-1944 (TTY)
http://www.cityofchicago.org/bacp

04/30/2014

Alderman **Proco Joe Moreno**
Ward # **01**
City of Chicago
City Hall, Room **300**
121 North LaSalle Street
Chicago, Illinois 60602

Re: An ordinance to use and maintain a portion of the public right-of-way for **one (1) sidewalk cafe(s)** for **CAFFE GELATO**, adjacent to the premises known as **2034 W. Division St.**.

Dear Alderman **Proco Joe Moreno**:

The applicant referenced above has requested the use of the public right-of-way for a **sidewalk cafe(s)**. An ordinance has been prepared by the Department of Business Affairs and Consumer Protection – Small Business Center - Public Way Use Unit for presentation to the City Council. Because this request was made for properties located in your ward, as approved by you as per the attached, I respectfully request that you introduce the attached ordinance at the next City Council meeting.

If you have any questions regarding this ordinance, please contact Anthony Bertuca at (312) 744-5506.

Department of Business Affairs and Consumer Protection

City of Chicago

O2014-3491

Office of the City Clerk

Document Tracking Sheet

Meeting Date:	4/30/2014
Sponsor(s):	Moreno (1)
Type:	Ordinance
Title:	Sidewalk cafe(s) for Delish Diner
Committee(s) Assignment:	Committee on Transportation and Public Way

ORDINANCE
DELISH DINER
Acct. No. 354689 - 1
Permit No. 1112590

Be It Ordained by the City Council of the City of Chicago:

Permission and authority are hereby given and granted to DELISH DINER upon the terms and subject to the conditions of this ordinance, to maintain and use a portion of the public right of way for a sidewalk cafe adjacent to its premises located at 2018 W. Division St.. Said sidewalk cafe area #1 shall be twenty-eight (28) feet in length and eighteen point four two (18.42) feet in width for a total of five hundred fifteen point seven six (515.76) square feet and shall allow six (6) feet of clear space from the face of the curb/building line along W Division St. The compensation for said space and the days and hours of operation for the sidewalk cafe shall be as follows:

Saturday through Sunday 8:00 a.m. until 12:00 Midnight
Compensation: $600.00
SEATING CAPACITY: 36

Sidewalk Cafe Permit and approved plan must be posted at all times.

This grant of privilege #1112590 for a sidewalk cafe shall be subject to the provisions of Section 10-28-800 though 10-28-885 of the Municipal Code of Chicago and the directions of the Commissioner of Department of Business Affairs and Consumer Protection, the Commissioner of Streets and Sanitation, and the Commissioner of Transportation.

The permit holder agrees to hold the City of Chicago harmless for any damage, relocation or replacement costs associated with damage, relocation or removal of private property caused by the City performing work in the public way.

Authority for the above named privilege is herein given and granted from and after March 1, 2014 through and including December 1, 2014.

Alderman _____

Proco Joe Moreno 1st Ward

Department of Business Affairs and Consumer Protection
Small Business Center - Public Way Use Unit
City Hall - 121 N. LaSalle Street, Room 800 • Chicago, IL 60602
(312)-74-GOBIZ (312-744-6249) • (312) 744-1944 (TTY)
http://www.cityofchicago.org/bacp

04/30/2014

Alderman **Proco Joe Moreno**
Ward # **01**
City of Chicago
City Hall, Room **300**
121 North LaSalle Street
Chicago, Illinois 60602

Re: An ordinance to use and maintain a portion of the public right-of-way for **one (1) sidewalk cafe(s)** for **DELISH DINER**, adjacent to the premises known as **2018 W. Division St.**.

Dear Alderman **Proco Joe Moreno**:

The applicant referenced above has requested the use of the public right-of-way for a **sidewalk cafe(s)**. An ordinance has been prepared by the Department of Business Affairs and Consumer Protection – Small Business Center - Public Way Use Unit for presentation to the City Council. Because this request was made for properties located in your ward, as approved by you as per the attached, I respectfully request that you introduce the attached ordinance at the next City Council meeting.

If you have any questions regarding this ordinance, please contact Anthony Bertuca at (312) 744-5506.

Department of Business Affairs and Consumer Protection

City of Chicago

O2014-3493

Office of the City Clerk

Document Tracking Sheet

Meeting Date:	4/30/2014
Sponsor(s):	Moreno (1)
Type:	Ordinance
Title:	Sidewalk cafe(s) for EJ Sushi
Committee(s) Assignment:	Committee on Transportation and Public Way

ORDINANCE
EJ SUSHI
Acct. No. 365982 - 2
Permit No. 1112787

Be It Ordained by the City Council of the City of Chicago:

Permission and authority are hereby given and granted to EJ SUSHI upon the terms and subject to the conditions of this ordinance, to maintain and use a portion of the public right of way for a sidewalk cafe adjacent to its premises located at 1406 W. Grand Ave.. Said sidewalk cafe area #1 shall be thirteen (13) feet in length and five (5) feet in width for a total of sixty-five (65) square feet and shall allow six (6) feet of clear space from the face of the curb/building line along Grand. The compensation for said space and the days and hours of operation for the sidewalk cafe shall be as follows:

Monday-Thursday 11:30 am to 9:00 pm Friday 11:30 am to 10:00 pm Saturday 2:00 pm to10:00 pm Sunday 2:00 pm to 9:00 pm
Compensation: $600.00
SEATING CAPACITY: 12

Sidewalk Cafe Permit and approved plan must be posted at all times.

This grant of privilege #1112787 for a sidewalk cafe shall be subject to the provisions of Section 10-28-800 though 10-28-885 of the Municipal Code of Chicago and the directions of the Commissioner of Department of Business Affairs and Consumer Protection, the Commissioner of Streets and Sanitation, and the Commissioner of Transportation.

The permit holder agrees to hold the City of Chicago harmless for any damage, relocation or replacement costs associated with damage, relocation or removal of private property caused by the City performing work in the public way.

Authority for the above named privilege is herein given and granted from and after March 1, 2014 through and including December 1, 2014.

Alderman _____

Proco Joe Moreno 1st Ward

Department of Business Affairs and Consumer Protection
Small Business Center- Public Way Use Unit
City Hall- 121 N LaSalle Street Room 800 • Chicago, IL 60602
(312)-74-GOBIZ (312-744-6249) • (312) 744-1944 (TTY)
http://www.cityofchicago.org/bacp

04/30/2014

Alderman **Proco Joe Moreno**
Ward # **01**
City of Chicago
City Hall, Room **300**
121 North LaSalle Street
Chicago, Illinois 60602

Re: An ordinance to use and maintain a portion of the public right-of-way for **one (1) sidewalk cafe(s)** for **EJ SUSHI**, adjacent to the premises known as **1406 W. Grand Ave.**.

Dear Alderman **Proco Joe Moreno**:

The applicant referenced above has requested the use of the public right-of-way for a **sidewalk cafe(s)**. An ordinance has been prepared by the Department of Business Affairs and Consumer Protection – Small Business Center - Public Way Use Unit for presentation to the City Council. Because this request was made for properties located in your ward, as approved by you as per the attached, I respectfully request that you introduce the attached ordinance at the next City Council meeting.

If you have any questions regarding this ordinance, please contact Anthony Bertuca at (312) 744-5506.

Department of Business Affairs and Consumer Protection

City of Chicago

O2014-3494

Office of the City Clerk

Document Tracking Sheet

Meeting Date:	4/30/2014
Sponsor(s):	Moreno (1)
Type:	Ordinance
Title:	Sidewalk cafe(s) for Habana Libre
Committee(s) Assignment:	Committee on Transportation and Public Way

ORDINANCE
HABANA LIBRE
Acct. No. 306831 - 1
Permit No. 1112684

Be It Ordained by the City Council of the City of Chicago:

Permission and authority are hereby given and granted to HABANA LIBRE upon the terms and subject to the conditions of this ordinance, to maintain and use a portion of the public right of way for a sidewalk cafe adjacent to its premises located at 1440 W. Chicago Ave.. Said sidewalk cafe area #1 shall be eighteen point five (18.5) feet in length and six point five (6.5) feet in width for a total of one hundred twenty point two five (120.25) square feet and shall allow six (6) feet of clear space from the face of the curb/building line along W Chicago Ave. The compensation for said space and the days and hours of operation for the sidewalk cafe shall be as follows:

Sunday through Thursday 11:00 a.m. to 10:00 p.m. Friday and Saturday 11:00 a.m. to 11:00 p.m.
Compensation: $600.00
SEATING CAPACITY: 12

Sidewalk Cafe Permit and approved plan must be posted at all times.

This grant of privilege #1112684 for a sidewalk cafe shall be subject to the provisions of Section 10-28-800 though 10-28-885 of the Municipal Code of Chicago and the directions of the Commissioner of Department of Business Affairs and Consumer Protection, the Commissioner of Streets and Sanitation, and the Commissioner of Transportation.

The permit holder agrees to hold the City of Chicago harmless for any damage, relocation or replacement costs associated with damage, relocation or removal of private property caused by the City performing work in the public way.

Authority for the above named privilege is herein given and granted from and after March 1, 2014 through and including December 1, 2014.

Alderman Joe Moreno

Proco Joe Moreno 1st Ward

Department of Business Affairs and Consumer Protection
Small Business Center- Public Way Use Unit
City Hall- 121 N. LaSalle Street Room 800 • Chicago, IL 60602
(312)-74-GOBIZ (312-744-6249) • (312) 744-1944 (TTY)
http://www.cityofchicago.org/bacp

04/30/2014

Alderman **Proco Joe Moreno**
Ward # **01**
City of Chicago
City Hall, Room **300**
121 North LaSalle Street
Chicago, Illinois 60602

Re: An ordinance to use and maintain a portion of the public right-of-way for **one (1) sidewalk cafe(s)** for **HABANA LIBRE**, adjacent to the premises known as **1440 W. Chicago Ave.**.

Dear Alderman **Proco Joe Moreno**:

The applicant referenced above has requested the use of the public right-of-way for a **sidewalk cafe(s)**. An ordinance has been prepared by the Department of Business Affairs and Consumer Protection – Small Business Center - Public Way Use Unit for presentation to the City Council. Because this request was made for properties located in your ward, as approved by you as per the attached, I respectfully request that you introduce the attached ordinance at the next City Council meeting.

If you have any questions regarding this ordinance, please contact Anthony Bertuca at (312) 744-5506.

Department of Business Affairs and Consumer Protection

City of Chicago

O2014-3498

Office of the City Clerk

Document Tracking Sheet

Meeting Date:	4/30/2014
Sponsor(s):	Moreno (1)
Type:	Ordinance
Title:	Sidewalk cafe(s) for Leghorn Chicken
Committee(s) Assignment:	Committee on Transportation and Public Way

ORDINANCE
LEGHORN CHICKEN
Acct. No. 384773 - 1
Permit No. 1112637

Be It Ordained by the City Council of the City of Chicago:

Permission and authority are hereby given and granted to LEGHORN CHICKEN upon the terms and subject to the conditions of this ordinance, to maintain and use a portion of the public right of way for a sidewalk cafe adjacent to its premises located at 959 N. Western Ave.. Said sidewalk cafe area #1 shall be seventeen point six seven (17.67) feet in length and two point seven five (2.75) feet in width, area #2 shall be seventeen point six seven (17.67) feet in length and two point seven five (2.75) feet in width, area #3 shall be seven point four two (7.42) feet in length and seven point nine two (7.92) feet in width, area #4 shall be eight point six seven (8.67) feet in length and seven point nine two (7.92) feet in width for a total of two hundred twenty-four point six two (224.62) square feet and shall allow six (6) feet of clear space from the face of the curb/building line along W. Augusta, N. Western. The compensation for said space and the days and hours of operation for the sidewalk cafe shall be as follows:

Monday through Sunday 10:00 a.m. to 12:00 midnight
Compensation: $600.00
SEATING CAPACITY: 20

Sidewalk Cafe Permit and approved plan must be posted at all times.

This grant of privilege #1112637 for a sidewalk cafe shall be subject to the provisions of Section 10-28-800 though 10-28-885 of the Municipal Code of Chicago and the directions of the Commissioner of Department of Business Affairs and Consumer Protection, the Commissioner of Streets and Sanitation, and the Commissioner of Transportation.

The permit holder agrees to hold the City of Chicago harmless for any damage, relocation or replacement costs associated with damage, relocation or removal of private property caused by the City performing work in the public way.

Authority for the above named privilege is herein given and granted from and after March 1, 2014 through and including December 1, 2014.

Alderman Joe Moreno

Proco Joe Moreno 1st Ward

Department of Business Affairs and Consumer Protection
Small Business Center- Public Way Use Unit
City Hall- 121 N. LaSalle Street Room 800 • Chicago, IL 60602
(312)-74-GOBIZ (312-744-6249) • (312) 744-1944 (TTY)
http://www.cityofchicago.org/bacp

04/30/2014

Alderman **Proco Joe Moreno**
Ward # **01**
City of Chicago
City Hall, Room **300**
121 North LaSalle Street
Chicago, Illinois 60602

Re: An ordinance to use and maintain a portion of the public right-of-way for **four (4) sidewalk cafe(s)** for **LEGHORN CHICKEN**, adjacent to the premises known as **959 N. Western Ave.**.

Dear Alderman **Proco Joe Moreno**:

The applicant referenced above has requested the use of the public right-of-way for a **sidewalk cafe(s)**. An ordinance has been prepared by the Department of Business Affairs and Consumer Protection – Small Business Center - Public Way Use Unit for presentation to the City Council. Because this request was made for properties located in your ward, as approved by you as per the attached, I respectfully request that you introduce the attached ordinance at the next City Council meeting.

If you have any questions regarding this ordinance, please contact Anthony Bertuca at (312) 744-5506.

Department of Business Affairs and Consumer Protection

City of Chicago

O2014-3500

Office of the City Clerk

Document Tracking Sheet

Meeting Date:	4/30/2014
Sponsor(s):	Moreno (1)
Type:	Ordinance
Title:	Sidewalk cafe(s) for Mac's American Food
Committee(s) Assignment:	Committee on Transportation and Public Way

ORDINANCE
MAC'S AMERICAN FOOD
Acct. No. 23392 - 1
Permit No. 1112469

Be It Ordained by the City Council of the City of Chicago:

Permission and authority are hereby given and granted to MAC'S AMERICAN FOOD upon the terms and subject to the conditions of this ordinance, to maintain and use a portion of the public right of way for a sidewalk cafe adjacent to its premises located at 1801 W. Division St.. Said sidewalk cafe area #1 shall be sixty (60) feet in length and six (6) feet in width, area #2 shall be nineteen (19) feet in length and seventeen (17) feet in width for a total of six hundred eighty-three (683) square feet and shall allow six (6) feet of clear space from the face of the curb/building line along N. Wood Street, W.Division. The compensation for said space and the days and hours of operation for the sidewalk cafe shall be as follows:

Monday through Sunday 11:00 a.m to 12:00 midnight.
Compensation: $751.30
SEATING CAPACITY: 54

Sidewalk Cafe Permit and approved plan must be posted at all times.

This grant of privilege #1112469 for a sidewalk cafe shall be subject to the provisions of Section 10-28-800 though 10-28-885 of the Municipal Code of Chicago and the directions of the Commissioner of Department of Business Affairs and Consumer Protection, the Commissioner of Streets and Sanitation, and the Commissioner of Transportation.

The permit holder agrees to hold the City of Chicago harmless for any damage, relocation or replacement costs associated with damage, relocation or removal of private property caused by the City performing work in the public way.

Authority for the above named privilege is herein given and granted from and after March 1, 2014 through and including December 1, 2014.

Alderman Joe Moreno

Proco Joe Moreno 1st Ward

Department of Business Affairs and Consumer Protection
Small Business Center - Public Way Use Unit
City Hall - 121 N LaSalle Street, Room 800 • Chicago, IL 60602
(312)-74-GOBIZ (312-744-6249) • (312) 744-1944 (TTY)
http://www.cityofchicago.org/bacp

04/30/2014

Alderman **Proco Joe Moreno**
Ward # **01**
City of Chicago
City Hall, Room **300**
121 North LaSalle Street
Chicago, Illinois 60602

Re: An ordinance to use and maintain a portion of the public right-of-way for **two (2) sidewalk cafe(s)** for **MAC'S AMERICAN FOOD**, adjacent to the premises known as **1801 W. Division St.**.

Dear Alderman **Proco Joe Moreno**:

The applicant referenced above has requested the use of the public right-of-way for a **sidewalk cafe(s)**. An ordinance has been prepared by the Department of Business Affairs and Consumer Protection – Small Business Center - Public Way Use Unit for presentation to the City Council. Because this request was made for properties located in your ward, as approved by you as per the attached, I respectfully request that you introduce the attached ordinance at the next City Council meeting.

If you have any questions regarding this ordinance, please contact Anthony Bertuca at (312) 744-5506.

Department of Business Affairs and Consumer Protection

City of Chicago

O2014-3501

Office of the City Clerk

Document Tracking Sheet

Meeting Date:	4/30/2014
Sponsor(s):	Moreno (1)
Type:	Ordinance
Title:	Sidewalk cafe(s) for Mirai Sushi
Committee(s) Assignment:	Committee on Transportation and Public Way

ORDINANCE
MIRAI SUSHI
Acct. No. 23090 - 2
Permit No. 1112709

Be It Ordained by the City Council of the City of Chicago:

Permission and authority are hereby given and granted to MIRAI SUSHI upon the terms and subject to the conditions of this ordinance, to maintain and use a portion of the public right of way for a sidewalk cafe adjacent to its premises located at 2020 W. Division St.. Said sidewalk cafe area #1 shall be twelve point four two (12.42) feet in length and eleven point zero eight (11.08) feet in width, area #2 shall be nineteen (19) feet in length and seventeen point six seven (17.67) feet in width for a total of four hundred seventy-three point three four (473.34) square feet and shall allow six (6) feet of clear space from the face of the curb/building line along W. Division Street. The compensation for said space and the days and hours of operation for the sidewalk cafe shall be as follows:

Monday through Friday 5:00 p.m. to 11:00 p.m.Saturday 5:00 p.m. to 12:00 midnight
Compensation: $600.00
SEATING CAPACITY: 26

Sidewalk Cafe Permit and approved plan must be posted at all times.

This grant of privilege #1112709 for a sidewalk cafe shall be subject to the provisions of Section 10-28-800 though 10-28-885 of the Municipal Code of Chicago and the directions of the Commissioner of Department of Business Affairs and Consumer Protection, the Commissioner of Streets and Sanitation, and the Commissioner of Transportation.

The permit holder agrees to hold the City of Chicago harmless for any damage, relocation or replacement costs associated with damage, relocation or removal of private property caused by the City performing work in the public way.

Authority for the above named privilege is herein given and granted from and after March 1, 2014 through and including December 1, 2014.

Alderman Joe Moreno

Proco Joe Moreno 1st Ward

Department of Business Affairs and Consumer Protection
Small Business Center- Public Way Use Unit
City Hall- 121 N. LaSalle Street Room 800 • Chicago, IL 60602
(312)-74-GOBIZ (312-744-6249) • (312) 744-1944 (TTY)
http://www.cityofchicago.org/bacp

04/30/2014

Alderman **Proco Joe Moreno**
Ward # **01**
City of Chicago
City Hall, Room **300**
121 North LaSalle Street
Chicago, Illinois 60602

Re: An ordinance to use and maintain a portion of the public right-of-way for **two (2) sidewalk cafe(s)** for **MIRAI SUSHI**, adjacent to the premises known as **2020 W. Division St.**.

Dear Alderman **Proco Joe Moreno**:

The applicant referenced above has requested the use of the public right-of-way for a **sidewalk cafe(s)**. An ordinance has been prepared by the Department of Business Affairs and Consumer Protection – Small Business Center - Public Way Use Unit for presentation to the City Council. Because this request was made for properties located in your ward, as approved by you as per the attached, I respectfully request that you introduce the attached ordinance at the next City Council meeting.

If you have any questions regarding this ordinance, please contact Anthony Bertuca at (312) 744-5506.

Department of Business Affairs and Consumer Protection

City of Chicago

O2014-3505

Office of the City Clerk

Document Tracking Sheet

Meeting Date:	4/30/2014
Sponsor(s):	Moreno (1)
Type:	Ordinance
Title:	Sidewalk cafe(s) for Output
Committee(s) Assignment:	Committee on Transportation and Public Way

ORDINANCE
OUTPUT
Acct. No. 359194 - 1
Permit No. 1112701

Be It Ordained by the City Council of the City of Chicago:

Permission and authority are hereby given and granted to OUTPUT upon the terms and subject to the conditions of this ordinance, to maintain and use a portion of the public right of way for a sidewalk cafe adjacent to its premises located at 1758 W. Grand Ave.. Said sidewalk cafe area #1 shall be forty-four point five (44.5) feet in length and seven point zero eight (7.08) feet in width for a total of three hundred fifteen point zero six (315.06) square feet and shall allow six (6) feet of clear space from the face of the curb/building line along N Wood St. The compensation for said space and the days and hours of operation for the sidewalk cafe shall be as follows:


Monday through Sunday 11:00 a.m. until 11:00 p.m.
Compensation: $600.00
SEATING CAPACITY: 40

Sidewalk Cafe Permit and approved plan must be posted at all times.

This grant of privilege #1112701 for a sidewalk cafe shall be subject to the provisions of Section 10-28-800 though 10-28-885 of the Municipal Code of Chicago and the directions of the Commissioner of Department of Business Affairs and Consumer Protection, the Commissioner of Streets and Sanitation, and the Commissioner of Transportation.

The permit holder agrees to hold the City of Chicago harmless for any damage, relocation or replacement costs associated with damage, relocation or removal of private property caused by the City performing work in the public way.

Authority for the above named privilege is herein given and granted from and after March 1, 2014 through and including December 1, 2014.

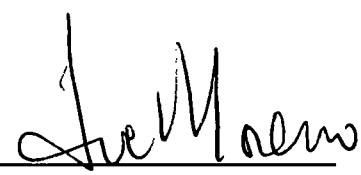Alderman 

Proco Joe Moreno 1st Ward

Department of Business Affairs and Consumer Protection
Small Business Center- Public Way Use Unit
City Hall- 121 N. LaSalle Street Room 800 • Chicago, IL 60602
(312)-74-GOBIZ (312-744-6249) • (312) 744-1944 (TTY)
http://www.cityofchicago.org/bacp

04/30/2014

Alderman **Proco Joe Moreno**
Ward # **01**
City of Chicago
City Hall, Room **300**
121 North LaSalle Street
Chicago, Illinois 60602

Re: An ordinance to use and maintain a portion of the public right-of-way for **one (1) sidewalk cafe(s)** for **OUTPUT**, adjacent to the premises known as **1758 W. Grand Ave.**.

Dear Alderman **Proco Joe Moreno**:

The applicant referenced above has requested the use of the public right-of-way for a **sidewalk cafe(s)**. An ordinance has been prepared by the Department of Business Affairs and Consumer Protection – Small Business Center - Public Way Use Unit for presentation to the City Council. Because this request was made for properties located in your ward, as approved by you as per the attached, I respectfully request that you introduce the attached ordinance at the next City Council meeting.

If you have any questions regarding this ordinance, please contact Anthony Bertuca at (312) 744-5506.

Department of Business Affairs and Consumer Protection

City of Chicago

O2014-3508

Office of the City Clerk

Document Tracking Sheet

Meeting Date:	4/30/2014
Sponsor(s):	Moreno (1)
Type:	Ordinance
Title:	Sidewalk cafe(s) for Picante Taqueria
Committee(s) Assignment:	Committee on Transportation and Public Way

ORDINANCE
PICANTE TAQUERIA
Acct. No. 338664 - 1
Permit No. 1112591

Be It Ordained by the City Council of the City of Chicago:

Permission and authority are hereby given and granted to PICANTE TAQUERIA upon the terms and subject to the conditions of this ordinance, to maintain and use a portion of the public right of way for a sidewalk cafe adjacent to its premises located at 2016 1/2 W. Division St.. Said sidewalk cafe area #1 shall be eight (8) feet in length and eighteen (18) feet in width for a total of one hundred forty-four (144) square feet and shall allow six (6) feet of clear space from the face of the curb/building line along W. DIVISION ST.. The compensation for said space and the days and hours of operation for the sidewalk cafe shall be as follows:

Sunday through Saturday 8:00 a.m. to 12:00 midnight.
Compensation: $600.00
SEATING CAPACITY: 8

Sidewalk Cafe Permit and approved plan must be posted at all times.

This grant of privilege #1112591 for a sidewalk cafe shall be subject to the provisions of Section 10-28-800 though 10-28-885 of the Municipal Code of Chicago and the directions of the Commissioner of Department of Business Affairs and Consumer Protection, the Commissioner of Streets and Sanitation, and the Commissioner of Transportation.

The permit holder agrees to hold the City of Chicago harmless for any damage, relocation or replacement costs associated with damage, relocation or removal of private property caused by the City performing work in the public way.

Authority for the above named privilege is herein given and granted from and after March 1, 2014 through and including December 1, 2014.

Alderman _____

Proco Joe Moreno 1st Ward

Department of Business Affairs and Consumer Protection
Small Business Center - Public Way Use Unit
City Hall - 121 N. LaSalle Street, Room 800 • Chicago, IL 60602
(312)-74-GOBIZ (312-744-6249) • (312) 744-1944 (TTY)
http://www.cityofchicago.org/bacp

04/30/2014

Alderman **Proco Joe Moreno**
Ward # **01**
City of Chicago
City Hall, Room **300**
121 North LaSalle Street
Chicago, Illinois 60602

Re: An ordinance to use and maintain a portion of the public right-of-way for **one (1) sidewalk cafe(s)** for **PICANTE TAQUERIA**, adjacent to the premises known as **2016 1/2 W. Division St.**.

Dear Alderman **Proco Joe Moreno**:

The applicant referenced above has requested the use of the public right-of-way for a **sidewalk cafe(s)**. An ordinance has been prepared by the Department of Business Affairs and Consumer Protection – Small Business Center - Public Way Use Unit for presentation to the City Council. Because this request was made for properties located in your ward, as approved by you as per the attached, I respectfully request that you introduce the attached ordinance at the next City Council meeting.

If you have any questions regarding this ordinance, please contact Anthony Bertuca at (312) 744-5506.

Department of Business Affairs and Consumer Protection

City of Chicago

O2014-3517

Office of the City Clerk

Document Tracking Sheet

Meeting Date:	4/30/2014
Sponsor(s):	Moreno (1)
Type:	Ordinance
Title:	Sidewalk cafe(s) for Picante's Authentaco
Committee(s) Assignment:	Committee on Transportation and Public Way

ORDINANCE
PICANTE'S AUTHENTACO
Acct. No. 388974 - 1
Permit No. 1112771

Be It Ordained by the City Council of the City of Chicago:

Permission and authority are hereby given and granted to PICANTE'S AUTHENTACO upon the terms and subject to the conditions of this ordinance, to maintain and use a portion of the public right of way for a sidewalk cafe adjacent to its premises located at 1141 N. Ashland Ave.. Said sidewalk cafe area #1 shall be nineteen (19) feet in length and three (3) feet in width for a total of fifty-seven (57) square feet and shall allow six (6) feet of clear space from the face of the curb/building line along N. Ashland Avenue. The compensation for said space and the days and hours of operation for the sidewalk cafe shall be as follows:

Monday through Sunday 8:00 a.m. to 12:00 midnight
Compensation: $600.00
SEATING CAPACITY: 9

Sidewalk Cafe Permit and approved plan must be posted at all times.

This grant of privilege #1112771 for a sidewalk cafe shall be subject to the provisions of Section 10-28-800 though 10-28-885 of the Municipal Code of Chicago and the directions of the Commissioner of Department of Business Affairs and Consumer Protection, the Commissioner of Streets and Sanitation, and the Commissioner of Transportation.

The permit holder agrees to hold the City of Chicago harmless for any damage, relocation or replacement costs associated with damage, relocation or removal of private property caused by the City performing work in the public way.

Authority for the above named privilege is herein given and granted from and after March 1, 2014 through and including December 1, 2014.

Alderman _____

Proco Joe Moreno 1st Ward

Department of Business Affairs and Consumer Protection
Small Business Center - Public Way Use Unit
City Hall - 121 N LaSalle Street, Room 800 • Chicago, IL 60602
(312)-74-GOBIZ (312-744-6249) • (312) 744-1944 (TTY)
http://www.cityofchicago.org/bacp

04/30/2014

Alderman **Proco Joe Moreno**
Ward # **01**
City of Chicago
City Hall, Room **300**
121 North LaSalle Street
Chicago, Illinois 60602

Re: An ordinance to use and maintain a portion of the public right-of-way for **one (1) sidewalk cafe(s)** for **PICANTE'S AUTHENTACO**, adjacent to the premises known as **1141 N. Ashland Ave.**.

Dear Alderman **Proco Joe Moreno**:

The applicant referenced above has requested the use of the public right-of-way for a **sidewalk cafe(s)**. An ordinance has been prepared by the Department of Business Affairs and Consumer Protection – Small Business Center - Public Way Use Unit for presentation to the City Council. Because this request was made for properties located in your ward, as approved by you as per the attached, I respectfully request that you introduce the attached ordinance at the next City Council meeting.

If you have any questions regarding this ordinance, please contact Anthony Bertuca at (312) 744-5506.

Department of Business Affairs and Consumer Protection

City of Chicago

O2014-3518

Office of the City Clerk

Document Tracking Sheet

Meeting Date:	4/30/2014
Sponsor(s):	Moreno (1)
Type:	Ordinance
Title:	Sidewalk cafe(s) for Pint
Committee(s) Assignment:	Committee on Transportation and Public Way

ORDINANCE
PINT
Acct. No. 250735 - 2
Permit No. 1112414

Be It Ordained by the City Council of the City of Chicago:

Permission and authority are hereby given and granted to PINT upon the terms and subject to the conditions of this ordinance, to maintain and use a portion of the public right of way for a sidewalk cafe adjacent to its premises located at 1547-49 N. Milwaukee Ave.. Said sidewalk cafe area #1 shall be fifty (50) feet in length and five (5) feet in width for a total of two hundred fifty (250) square feet and shall allow six (6) feet of clear space from the face of the curb/building line along N. Milwaukee Avenue. The compensation for said space and the days and hours of operation for the sidewalk cafe shall be as follows:

Monday through Friday 11:00 a.m. to 12:00 midnight Saturday and Sunday 8:00 a.m. to 12:00 midnight
Compensation: $600.00
SEATING CAPACITY: 32

Sidewalk Cafe Permit and approved plan must be posted at all times.

This grant of privilege #1112414 for a sidewalk cafe shall be subject to the provisions of Section 10-28-800 though 10-28-885 of the Municipal Code of Chicago and the directions of the Commissioner of Department of Business Affairs and Consumer Protection, the Commissioner of Streets and Sanitation, and the Commissioner of Transportation.

The permit holder agrees to hold the City of Chicago harmless for any damage, relocation or replacement costs associated with damage, relocation or removal of private property caused by the City performing work in the public way.

Authority for the above named privilege is herein given and granted from and after March 1, 2014 through and including December 1, 2014.

Alderman _____

Proco Joe Moreno 1st Ward

Department of Business Affairs and Consumer Protection
Small Business Center - Public Way Use Unit
City Hall - 121 N. LaSalle Street, Room 800 • Chicago, IL 60602
(312)-74-GOBIZ (312-744-6249) • (312) 744-1944 (TTY)
http://www.cityofchicago.org/bacp

04/30/2014

Alderman **Proco Joe Moreno**
Ward # **01**
City of Chicago
City Hall, Room **300**
121 North LaSalle Street
Chicago, Illinois 60602

Re: An ordinance to use and maintain a portion of the public right-of-way for **one (1) sidewalk cafe(s)** for **PINT**, adjacent to the premises known as **1547-49 N. Milwaukee Ave.**.

Dear Alderman **Proco Joe Moreno**:

The applicant referenced above has requested the use of the public right-of-way for a **sidewalk cafe(s)**. An ordinance has been prepared by the Department of Business Affairs and Consumer Protection – Small Business Center - Public Way Use Unit for presentation to the City Council. Because this request was made for properties located in your ward, as approved by you as per the attached, I respectfully request that you introduce the attached ordinance at the next City Council meeting.

If you have any questions regarding this ordinance, please contact Anthony Bertuca at (312) 744-5506.

Department of Business Affairs and Consumer Protection

City of Chicago

O2014-3522

Office of the City Clerk

Document Tracking Sheet

Meeting Date:	4/30/2014
Sponsor(s):	Moreno (1)
Type:	Ordinance
Title:	Sidewalk cafe(s) for Rodan
Committee(s) Assignment:	Committee on Transportation and Public Way

ORDINANCE
Rodan
Acct. No. 247554 - 1
Permit No. 1112646

Be It Ordained by the City Council of the City of Chicago:

Permission and authority are hereby given and granted to Rodan upon the terms and subject to the conditions of this ordinance, to maintain and use a portion of the public right of way for a sidewalk cafe adjacent to its premises located at 1530 N. Milwaukee Ave.. Said sidewalk cafe area #1 shall be twenty-three (23) feet in length and five point three three (5.33) feet in width for a total of one hundred twenty-two point five nine (122.59) square feet and shall allow six (6) feet of clear space from the face of the curb/building line along N Milwaukee Ave. The compensation for said space and the days and hours of operation for the sidewalk cafe shall be as follows:

Monday through Thursday 6:00 p.m. until 12:00 Midnight, Friday 2:00 p.m. until 12:00 Midnight, and Saturday and Sunday 11:00 a.m. until 12:00 Midnight
Compensation: $600.00
SEATING CAPACITY: 18

Sidewalk Cafe Permit and approved plan must be posted at all times.

This grant of privilege #1112646 for a sidewalk cafe shall be subject to the provisions of Section 10-28-800 though 10-28-885 of the Municipal Code of Chicago and the directions of the Commissioner of Department of Business Affairs and Consumer Protection, the Commissioner of Streets and Sanitation, and the Commissioner of Transportation.

The permit holder agrees to hold the City of Chicago harmless for any damage, relocation or replacement costs associated with damage, relocation or removal of private property caused by the City performing work in the public way.

Authority for the above named privilege is herein given and granted from and after March 1, 2014 through and including December 1, 2014.

Alderman _____

Proco Joe Moreno 1st Ward

Department of Business Affairs and Consumer Protection
Small Business Center - Public Way Use Unit
City Hall - 121 N. LaSalle Street, Room 800 • Chicago, IL 60602
(312)-74-GOBIZ (312-744-6249) • (312) 744-1944 (TTY)
http://www.cityofchicago.org/bacp

04/30/2014

Alderman **Proco Joe Moreno**
Ward # **01**
City of Chicago
City Hall, Room **300**
121 North LaSalle Street
Chicago, Illinois 60602

Re: An ordinance to use and maintain a portion of the public right-of-way for **one (1) sidewalk cafe(s)** for **Rodan**, adjacent to the premises known as **1530 N. Milwaukee Ave.**.

Dear Alderman **Proco Joe Moreno**:

The applicant referenced above has requested the use of the public right-of-way for a **sidewalk cafe(s)**. An ordinance has been prepared by the Department of Business Affairs and Consumer Protection – Small Business Center - Public Way Use Unit for presentation to the City Council. Because this request was made for properties located in your ward, as approved by you as per the attached, I respectfully request that you introduce the attached ordinance at the next City Council meeting.

If you have any questions regarding this ordinance, please contact Anthony Bertuca at (312) 744-5506.

Department of Business Affairs and Consumer Protection

City of Chicago

O2014-3523

Office of the City Clerk

Document Tracking Sheet

Meeting Date:	4/30/2014
Sponsor(s):	Moreno (1)
Type:	Ordinance
Title:	Sidewalk cafe(s) for S@Kura
Committee(s) Assignment:	Committee on Transportation and Public Way

ORDINANCE
S@KURA
Acct. No. 354088 - 1
Permit No. 1112747

Be It Ordained by the City Council of the City of Chicago:

Permission and authority are hereby given and granted to S@KURA upon the terms and subject to the conditions of this ordinance, to maintain and use a portion of the public right of way for a sidewalk cafe adjacent to its premises located at 2507 W. Fullerton Ave.. Said sidewalk cafe area #1 shall be fourteen (14) feet in length and seven (7) feet in width for a total of ninety-eight (98) square feet and shall allow six (6) feet of clear space from the face of the curb/building line along W Fullerton Ave. The compensation for said space and the days and hours of operation for the sidewalk cafe shall be as follows:

Sunday through Thursday 4:00 p.m. to 11:00 p.m. Friday and Saturday 4:00 p.m. to 12:00 midnight
Compensation: $600.00
SEATING CAPACITY: 12

Sidewalk Cafe Permit and approved plan must be posted at all times.

This grant of privilege #1112747 for a sidewalk cafe shall be subject to the provisions of Section 10-28-800 though 10-28-885 of the Municipal Code of Chicago and the directions of the Commissioner of Department of Business Affairs and Consumer Protection, the Commissioner of Streets and Sanitation, and the Commissioner of Transportation.

The permit holder agrees to hold the City of Chicago harmless for any damage, relocation or replacement costs associated with damage, relocation or removal of private property caused by the City performing work in the public way.

Authority for the above named privilege is herein given and granted from and after March 1, 2014 through and including December 1, 2014.

Alderman _____

Proco Joe Moreno 1st Ward

Department of Business Affairs and Consumer Protection
Small Business Center- Public Way Use Unit
City Hall- 121 N LaSalle Street Room 800 • Chicago, IL 60602
(312)-74-GOBIZ (312-744-6249) • (312) 744-1944 (TTY)
http://www.cityofchicago.org/bacp

04/30/2014

Alderman **Proco Joe Moreno**
Ward # **01**
City of Chicago
City Hall, Room **300**
121 North LaSalle Street
Chicago, Illinois 60602

Re: An ordinance to use and maintain a portion of the public right-of-way for **one (1) sidewalk cafe(s)** for **S@KURA**, adjacent to the premises known as **2507 W. Fullerton Ave.**.

Dear Alderman **Proco Joe Moreno**:

The applicant referenced above has requested the use of the public right-of-way for a **sidewalk cafe(s)**. An ordinance has been prepared by the Department of Business Affairs and Consumer Protection – Small Business Center - Public Way Use Unit for presentation to the City Council. Because this request was made for properties located in your ward, as approved by you as per the attached, I respectfully request that you introduce the attached ordinance at the next City Council meeting.

If you have any questions regarding this ordinance, please contact Anthony Bertuca at (312) 744-5506.

Department of Business Affairs and Consumer Protection

City of Chicago

O2014-3525

Office of the City Clerk

Document Tracking Sheet

Meeting Date:	4/30/2014
Sponsor(s):	Moreno (1)
Type:	Ordinance
Title:	Sidewalk cafe(s) for Savoy, The
Committee(s) Assignment:	Committee on Transportation and Public Way

ORDINANCE
THE SAVOY
Acct. No. 311817 - 1
Permit No. 1112478

Be It Ordained by the City Council of the City of Chicago:

Permission and authority are hereby given and granted to THE SAVOY upon the terms and subject to the conditions of this ordinance, to maintain and use a portion of the public right of way for a sidewalk cafe adjacent to its premises located at 1408 N. Milwaukee Ave.. Said sidewalk cafe area #1 shall be nineteen point one seven (19.17) feet in length and five (5) feet in width for a total of ninety-five point eight five (95.85) square feet and shall allow six (6) feet of clear space from the face of the curb/building line along N. Milwaukee. The compensation for said space and the days and hours of operation for the sidewalk cafe shall be as follows:

Monday through Sunday 10:00 a.m. to 12:00 midnight
Compensation: $600.00
SEATING CAPACITY: 12

Sidewalk Cafe Permit and approved plan must be posted at all times.

This grant of privilege #1112478 for a sidewalk cafe shall be subject to the provisions of Section 10-28-800 though 10-28-885 of the Municipal Code of Chicago and the directions of the Commissioner of Department of Business Affairs and Consumer Protection, the Commissioner of Streets and Sanitation, and the Commissioner of Transportation.

The permit holder agrees to hold the City of Chicago harmless for any damage, relocation or replacement costs associated with damage, relocation or removal of private property caused by the City performing work in the public way.

Authority for the above named privilege is herein given and granted from and after March 1, 2014 through and including December 1, 2014.

Alderman _____

Proco Joe Moreno 1st Ward

Department of Business Affairs and Consumer Protection
Small Business Center - Public Way Use Unit
City Hall - 121 N. LaSalle Street, Room 800 • Chicago, IL 60602
(312)-74-GOBIZ (312-744-6249) • (312) 744-1944 (TTY)
http://www.cityofchicago.org/bacp

04/30/2014

Alderman **Proco Joe Moreno**
Ward # **01**
City of Chicago
City Hall, Room **300**
121 North LaSalle Street
Chicago, Illinois 60602

Re: An ordinance to use and maintain a portion of the public right-of-way for **one (1) sidewalk cafe(s)** for **THE SAVOY**, adjacent to the premises known as **1408 N. Milwaukee Ave.**.

Dear Alderman **Proco Joe Moreno**:

The applicant referenced above has requested the use of the public right-of-way for a **sidewalk cafe(s)**. An ordinance has been prepared by the Department of Business Affairs and Consumer Protection – Small Business Center - Public Way Use Unit for presentation to the City Council. Because this request was made for properties located in your ward, as approved by you as per the attached, I respectfully request that you introduce the attached ordinance at the next City Council meeting.

If you have any questions regarding this ordinance, please contact Anthony Bertuca at (312) 744-5506.

Department of Business Affairs and Consumer Protection

City of Chicago

O2014-3536

Office of the City Clerk

Document Tracking Sheet

Meeting Date:	4/30/2014
Sponsor(s):	Moreno (1)
Type:	Ordinance
Title:	Sidewalk cafe(s) for Shaman By Chilam Balam
Committee(s) Assignment:	Committee on Transportation and Public Way

ORDINANCE
SHAMAN BY CHILAM BALAM
Acct. No. 376869 - 1
Permit No. 1112294

Be It Ordained by the City Council of the City of Chicago:

Permission and authority are hereby given and granted to SHAMAN BY CHILAM BALAM upon the terms and subject to the conditions of this ordinance, to maintain and use a portion of the public right of way for a sidewalk cafe adjacent to its premises located at 1438 W. Chicago Ave.. Said sidewalk cafe area #1 shall be twenty-five (25) feet in length and seven (7) feet in width for a total of one hundred seventy-five (175) square feet and shall allow six (6) feet of clear space from the face of the curb/building line along W Chicago Ave. The compensation for said space and the days and hours of operation for the sidewalk cafe shall be as follows:

Monday thru Thursday 5:00 p.m. until 10:00 p.m. Friday 5:00 p.m. until 11:00 p.m. Saturday and Sunday 8:00 a.m. until 11:00 p.m.
Compensation: $600.00
SEATING CAPACITY: 25

Sidewalk Cafe Permit and approved plan must be posted at all times.

This grant of privilege #1112294 for a sidewalk cafe shall be subject to the provisions of Section 10-28-800 though 10-28-885 of the Municipal Code of Chicago and the directions of the Commissioner of Department of Business Affairs and Consumer Protection, the Commissioner of Streets and Sanitation, and the Commissioner of Transportation.

The permit holder agrees to hold the City of Chicago harmless for any damage, relocation or replacement costs associated with damage, relocation or removal of private property caused by the City performing work in the public way.

Authority for the above named privilege is herein given and granted from and after March 1, 2014 through and including December 1, 2014.

Alderman _____

Proco Joe Moreno 1st Ward

Department of Business Affairs and Consumer Protection
Small Business Center - Public Way Use Unit
City Hall - 121 N. LaSalle Street, Room 800 • Chicago, IL 60602
(312)-74-GOBIZ (312-744-6249) • (312) 744-1944 (TTY)
http://www.cityofchicago.org/bacp

04/30/2014

Alderman **Proco Joe Moreno**
Ward # **01**
City of Chicago
City Hall, Room **300**
121 North LaSalle Street
Chicago, Illinois 60602

Re: An ordinance to use and maintain a portion of the public right-of-way for **one (1) sidewalk cafe(s)** for **SHAMAN BY CHILAM BALAM**, adjacent to the premises known as **1438 W. Chicago Ave.**.

Dear Alderman **Proco Joe Moreno**:

The applicant referenced above has requested the use of the public right-of-way for a **sidewalk cafe(s)**. An ordinance has been prepared by the Department of Business Affairs and Consumer Protection – Small Business Center - Public Way Use Unit for presentation to the City Council. Because this request was made for properties located in your ward, as approved by you as per the attached, I respectfully request that you introduce the attached ordinance at the next City Council meeting.

If you have any questions regarding this ordinance, please contact Anthony Bertuca at (312) 744-5506.

Department of Business Affairs and Consumer Protection

City of Chicago

O2014-3538

Office of the City Clerk

Document Tracking Sheet

Meeting Date:	4/30/2014
Sponsor(s):	Moreno (1)
Type:	Ordinance
Title:	Sidewalk cafe(s) for Shawarma Garden
Committee(s) Assignment:	Committee on Transportation and Public Way

ORDINANCE
SHAWARMA GARDEN
Acct. No. 386311 - 1
Permit No. 1112410

Be It Ordained by the City Council of the City of Chicago:

Permission and authority are hereby given and granted to SHAWARMA GARDEN upon the terms and subject to the conditions of this ordinance, to maintain and use a portion of the public right of way for a sidewalk cafe adjacent to its premises located at 1951 W. Division St.. Said sidewalk cafe area #1 shall be twelve point five (12.5) feet in length and nine (9) feet in width for a total of one hundred twelve point five (112.5) square feet and shall allow six (6) feet of clear space from the face of the curb/building line along W. Division Street. The compensation for said space and the days and hours of operation for the sidewalk cafe shall be as follows:

Monday through Thursday 11:00 a.m. to 11:00 p.m. Friday and Saturday 11:00 a.m. to 12:00 midnight Sunday 11:00 a.m. to 9:00 p.m.
Compensation: $600.00
SEATING CAPACITY: 21

Sidewalk Cafe Permit and approved plan must be posted at all times.

This grant of privilege #1112410 for a sidewalk cafe shall be subject to the provisions of Section 10-28-800 though 10-28-885 of the Municipal Code of Chicago and the directions of the Commissioner of Department of Business Affairs and Consumer Protection, the Commissioner of Streets and Sanitation, and the Commissioner of Transportation.

The permit holder agrees to hold the City of Chicago harmless for any damage, relocation or replacement costs associated with damage, relocation or removal of private property caused by the City performing work in the public way.

Authority for the above named privilege is herein given and granted from and after March 1, 2014 through and including December 1, 2014.

Alderman _____

Proco Joe Moreno 1st Ward

Department of Business Affairs and Consumer Protection
Small Business Center - Public Way Use Unit
City Hall - 121 N. LaSalle Street, Room 800 • Chicago, IL 60602
(312)-74-GOBIZ (312-744-6249) • (312) 744-1944 (TTY)
http://www.cityofchicago.org/bacp

04/30/2014

Alderman **Proco Joe Moreno**
Ward # **01**
City of Chicago
City Hall, Room **300**
121 North LaSalle Street
Chicago, Illinois 60602

Re: An ordinance to use and maintain a portion of the public right-of-way for **one (1) sidewalk cafe(s)** for **SHAWARMA GARDEN**, adjacent to the premises known as **1951 W. Division St.**.

Dear Alderman **Proco Joe Moreno**:

The applicant referenced above has requested the use of the public right-of-way for a **sidewalk cafe(s)**. An ordinance has been prepared by the Department of Business Affairs and Consumer Protection – Small Business Center - Public Way Use Unit for presentation to the City Council. Because this request was made for properties located in your ward, as approved by you as per the attached, I respectfully request that you introduce the attached ordinance at the next City Council meeting.

If you have any questions regarding this ordinance, please contact Anthony Bertuca at (312) 744-5506.

Department of Business Affairs and Consumer Protection

City of Chicago

O2014-3540

Office of the City Clerk

Document Tracking Sheet

Meeting Date:	4/30/2014
Sponsor(s):	Moreno (1)
Type:	Ordinance
Title:	Sidewalk cafe(s) for Silom12
Committee(s) Assignment:	Committee on Transportation and Public Way

ORDINANCE
SILOM12
Acct. No. 357745 - 1
Permit No. 1112404

Be It Ordained by the City Council of the City of Chicago:

Permission and authority are hereby given and granted to SILOM12 upon the terms and subject to the conditions of this ordinance, to maintain and use a portion of the public right of way for a sidewalk cafe adjacent to its premises located at 1846 N. Milwaukee Ave.. Said sidewalk cafe area #1 shall be fifteen (15) feet in length and five (5) feet in width, area #2 shall be five point three three (5.33) feet in length and five (5) feet in width for a total of one hundred one point six five (101.65) square feet and shall allow six (6) feet of clear space from the face of the curb/building line along N. Milwaukee Avenue. The compensation for said space and the days and hours of operation for the sidewalk cafe shall be as follows:


Monday through Friday 4:00 p.m. to 11:00 p.m. Saturday and Sunday 12:00 noon to 11:00 p.m.
Compensation: $600.00
SEATING CAPACITY: 16

Sidewalk Cafe Permit and approved plan must be posted at all times.

This grant of privilege #1112404 for a sidewalk cafe shall be subject to the provisions of Section 10-28-800 though 10-28-885 of the Municipal Code of Chicago and the directions of the Commissioner of Department of Business Affairs and Consumer Protection, the Commissioner of Streets and Sanitation, and the Commissioner of Transportation.

The permit holder agrees to hold the City of Chicago harmless for any damage, relocation or replacement costs associated with damage, relocation or removal of private property caused by the City performing work in the public way.

Authority for the above named privilege is herein given and granted from and after March 1, 2014 through and including December 1, 2014.

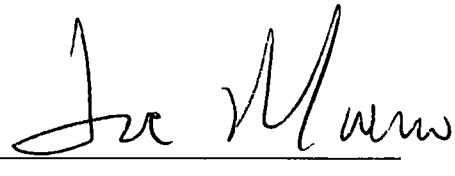Alderman 

Proco Joe Moreno 1st Ward

Department of Business Affairs and Consumer Protection
Small Business Center - Public Way Use Unit
City Hall - 121 N. LaSalle Street, Room 800 • Chicago, IL 60602
(312)-74-GOBIZ (312-744-6249) • (312) 744-1944 (TTY)
http://www.cityofchicago.org/bacp

04/30/2014

Alderman **Proco Joe Moreno**
Ward # **01**
City of Chicago
City Hall, Room **300**
121 North LaSalle Street
Chicago, Illinois 60602

Re: An ordinance to use and maintain a portion of the public right-of-way for **two (2) sidewalk cafe(s)** for **SILOM12**, adjacent to the premises known as **1846 N. Milwaukee Ave.**.

Dear Alderman **Proco Joe Moreno**:

The applicant referenced above has requested the use of the public right-of-way for a **sidewalk cafe(s)**. An ordinance has been prepared by the Department of Business Affairs and Consumer Protection – Small Business Center - Public Way Use Unit for presentation to the City Council. Because this request was made for properties located in your ward, as approved by you as per the attached, I respectfully request that you introduce the attached ordinance at the next City Council meeting.

If you have any questions regarding this ordinance, please contact Anthony Bertuca at (312) 744-5506.

Department of Business Affairs and Consumer Protection

City of Chicago

O2014-3542

Office of the City Clerk

Document Tracking Sheet

Meeting Date:	4/30/2014
Sponsor(s):	Moreno (1)
Type:	Ordinance
Title:	Sidewalk cafe(s) for Taxim
Committee(s) Assignment:	Committee on Transportation and Public Way

ORDINANCE
TAXIM
Acct. No. 306481 - 1
Permit No. 1112734

Be It Ordained by the City Council of the City of Chicago:

Permission and authority are hereby given and granted to TAXIM upon the terms and subject to the conditions of this ordinance, to maintain and use a portion of the public right of way for a sidewalk cafe adjacent to its premises located at 1558 N. Milwaukee Ave.. Said sidewalk cafe area #1 shall be twenty-five (25) feet in length and five (5) feet in width for a total of one hundred twenty-five (125) square feet and shall allow six (6) feet of clear space from the face of the curb/building line along N. Milwaukee Avenue. The compensation for said space and the days and hours of operation for the sidewalk cafe shall be as follows:

Monday through Sunday 8:00 a.m. to 12:00 midnight
Compensation: $600.00
SEATING CAPACITY: 25

Sidewalk Cafe Permit and approved plan must be posted at all times.

This grant of privilege #1112734 for a sidewalk cafe shall be subject to the provisions of Section 10-28-800 though 10-28-885 of the Municipal Code of Chicago and the directions of the Commissioner of Department of Business Affairs and Consumer Protection, the Commissioner of Streets and Sanitation, and the Commissioner of Transportation.

The permit holder agrees to hold the City of Chicago harmless for any damage, relocation or replacement costs associated with damage, relocation or removal of private property caused by the City performing work in the public way.

Authority for the above named privilege is herein given and granted from and after March 1, 2014 through and including December 1, 2014.

Alderman 

Proco Joe Moreno 1st Ward

Department of Business Affairs and Consumer Protection
Small Business Center- Public Way Use Unit
City Hall - 121 N LaSalle Street Room 800 • Chicago, IL 60602
(312)-74-GOBIZ (312-744-6249) • (312) 744-1944 (TTY)
http://www.cityofchicago.org/bacp

04/30/2014

Alderman **Proco Joe Moreno**
Ward # **01**
City of Chicago
City Hall, Room **300**
121 North LaSalle Street
Chicago, Illinois 60602

Re: An ordinance to use and maintain a portion of the public right-of-way for **one (1) sidewalk cafe(s)** for **TAXIM**, adjacent to the premises known as **1558 N. Milwaukee Ave.**.

Dear Alderman **Proco Joe Moreno**:

The applicant referenced above has requested the use of the public right-of-way for a **sidewalk cafe(s)**. An ordinance has been prepared by the Department of Business Affairs and Consumer Protection – Small Business Center - Public Way Use Unit for presentation to the City Council. Because this request was made for properties located in your ward, as approved by you as per the attached, I respectfully request that you introduce the attached ordinance at the next City Council meeting.

If you have any questions regarding this ordinance, please contact Anthony Bertuca at (312) 744-5506.

Department of Business Affairs and Consumer Protection

City of Chicago

O2014-3543

Office of the City Clerk

Document Tracking Sheet

Meeting Date:	4/30/2014
Sponsor(s):	Moreno (1)
Type:	Ordinance
Title:	Sidewalk cafe(s) for Tocco Restaurant
Committee(s) Assignment:	Committee on Transportation and Public Way

ORDINANCE
TOCCO RESTAURANT
Acct. No. 332998 - 1
Permit No. 1112693

Be It Ordained by the City Council of the City of Chicago:

Permission and authority are hereby given and granted to TOCCO RESTAURANT upon the terms and subject to the conditions of this ordinance, to maintain and use a portion of the public right of way for a sidewalk cafe adjacent to its premises located at 1266 N. Milwaukee Ave.. Said sidewalk cafe area #1 shall be eighty (80) feet in length and sixteen (16) feet in width for a total of one thousand two hundred eighty (1280) square feet and shall allow six (6) feet of clear space from the face of the curb/building line along Mauntene Court adjacent to Milwaukee Ave. The compensation for said space and the days and hours of operation for the sidewalk cafe shall be as follows:

Sunday through Saturday 10:00 a.m. until 12:00 Midnight
Compensation: $1,408.00
SEATING CAPACITY: 80

Sidewalk Cafe Permit and approved plan must be posted at all times.

This grant of privilege #1112693 for a sidewalk cafe shall be subject to the provisions of Section 10-28-800 though 10-28-885 of the Municipal Code of Chicago and the directions of the Commissioner of Department of Business Affairs and Consumer Protection, the Commissioner of Streets and Sanitation, and the Commissioner of Transportation.

The permit holder agrees to hold the City of Chicago harmless for any damage, relocation or replacement costs associated with damage, relocation or removal of private property caused by the City performing work in the public way.

Authority for the above named privilege is herein given and granted from and after March 1, 2014 through and including December 1, 2014.

Alderman _____

Proco Joe Moreno 1st Ward

Department of Business Affairs and Consumer Protection
Small Business Center- Public Way Use Unit
City Hall - 121 N. LaSalle Street Room 800 • Chicago, IL 60602
(312)-74-GOBIZ (312-744-6249) • (312) 744-1944 (TTY)
http://www.cityofchicago.org/bacp

04/30/2014

Alderman **Proco Joe Moreno**
Ward # **01**
City of Chicago
City Hall, Room **300**
121 North LaSalle Street
Chicago, Illinois 60602

Re: An ordinance to use and maintain a portion of the public right-of-way for **one (1) sidewalk cafe(s)** for **TOCCO RESTAURANT**, adjacent to the premises known as **1266 N. Milwaukee Ave.**.

Dear Alderman **Proco Joe Moreno**:

The applicant referenced above has requested the use of the public right-of-way for a **sidewalk cafe(s)**. An ordinance has been prepared by the Department of Business Affairs and Consumer Protection – Small Business Center - Public Way Use Unit for presentation to the City Council. Because this request was made for properties located in your ward, as approved by you as per the attached, I respectfully request that you introduce the attached ordinance at the next City Council meeting.

If you have any questions regarding this ordinance, please contact Anthony Bertuca at (312) 744-5506.

Department of Business Affairs and Consumer Protection

City of Chicago

O2014-3547

Office of the City Clerk

Document Tracking Sheet

Meeting Date:	4/30/2014
Sponsor(s):	Moreno (1)
Type:	Ordinance
Title:	Sidewalk cafe(s) for Tumans
Committee(s) Assignment:	Committee on Transportation and Public Way

ORDINANCE
TUMANS
Acct. No. 251661 - 1
Permit No. 1112471

Be It Ordained by the City Council of the City of Chicago:

Permission and authority are hereby given and granted to TUMANS upon the terms and subject to the conditions of this ordinance, to maintain and use a portion of the public right of way for a sidewalk cafe adjacent to its premises located at 2159 W. Chicago Ave.. Said sidewalk cafe area #1 shall be fifty-seven (57) feet in length and ten (10) feet in width, area #2 shall be thirty-six (36) feet in length and ten (10) feet in width for a total of nine hundred thirty (930) square feet and shall allow six (6) feet of clear space from the face of the curb/building line along N. Leavitt Street. The compensation for said space and the days and hours of operation for the sidewalk cafe shall be as follows:

Monday through Sunday 11:00 a.m. to 12:00 Midnight
Compensation: $1,023.00
SEATING CAPACITY: 72

Sidewalk Cafe Permit and approved plan must be posted at all times.

This grant of privilege #1112471 for a sidewalk cafe shall be subject to the provisions of Section 10-28-800 though 10-28-885 of the Municipal Code of Chicago and the directions of the Commissioner of Department of Business Affairs and Consumer Protection, the Commissioner of Streets and Sanitation, and the Commissioner of Transportation.

The permit holder agrees to hold the City of Chicago harmless for any damage, relocation or replacement costs associated with damage, relocation or removal of private property caused by the City performing work in the public way.

Authority for the above named privilege is herein given and granted from and after March 1, 2014 through and including December 1, 2014.

Alderman _____

Proco Joe Moreno 1st Ward

Department of Business Affairs and Consumer Protection
Small Business Center - Public Way Use Unit
City Hall - 121 N LaSalle Street, Room 800 • Chicago, IL 60602
(312)-74-GOBIZ (312-744-6249) • (312) 744-1944 (TTY)
http://www.cityofchicago.org/bacp

04/30/2014

Alderman **Proco Joe Moreno**
Ward # **01**
City of Chicago
City Hall, Room **300**
121 North LaSalle Street
Chicago, Illinois 60602

Re: An ordinance to use and maintain a portion of the public right-of-way for **two (2) sidewalk cafe(s)** for **TUMANS**, adjacent to the premises known as **2159 W. Chicago Ave.**.

Dear Alderman **Proco Joe Moreno**:

The applicant referenced above has requested the use of the public right-of-way for a **sidewalk cafe(s)**. An ordinance has been prepared by the Department of Business Affairs and Consumer Protection – Small Business Center - Public Way Use Unit for presentation to the City Council. Because this request was made for properties located in your ward, as approved by you as per the attached, I respectfully request that you introduce the attached ordinance at the next City Council meeting.

If you have any questions regarding this ordinance, please contact Anthony Bertuca at (312) 744-5506.

Department of Business Affairs and Consumer Protection

City of Chicago

O2014-3549

Office of the City Clerk

Document Tracking Sheet

Meeting Date:	4/30/2014
Sponsor(s):	Moreno (1)
Type:	Ordinance
Title:	Sidewalk cafe(s) for Wasabi
Committee(s) Assignment:	Committee on Transportation and Public Way

ORDINANCE
WASABI
Acct. No. 356962 - 2
Permit No. 1112486

Be It Ordained by the City Council of the City of Chicago:

Permission and authority are hereby given and granted to WASABI upon the terms and subject to the conditions of this ordinance, to maintain and use a portion of the public right of way for a sidewalk cafe adjacent to its premises located at 2115 N. Milwaukee Ave.. Said sidewalk cafe area #1 shall be thirty (30) feet in length and seven (7) feet in width for a total of two hundred ten (210) square feet and shall allow six (6) feet of clear space from the face of the curb/building line along N. Milwaukee Avenue. The compensation for said space and the days and hours of operation for the sidewalk cafe shall be as follows:

Tuesday through Thursday 5:00 p.m. to 11:00 p.m. Saturday 11:00 a.m. to 3:00 p.m. and 5:00 p.m. to 11:30 p.m. Sunday 11:00 a.m. to 3:00 p.m. and 5:00 p.m. to 10:00 p.m.
Compensation: $600.00
SEATING CAPACITY: 17

Sidewalk Cafe Permit and approved plan must be posted at all times.

This grant of privilege #1112486 for a sidewalk cafe shall be subject to the provisions of Section 10-28-800 though 10-28-885 of the Municipal Code of Chicago and the directions of the Commissioner of Department of Business Affairs and Consumer Protection, the Commissioner of Streets and Sanitation, and the Commissioner of Transportation.

The permit holder agrees to hold the City of Chicago harmless for any damage, relocation or replacement costs associated with damage, relocation or removal of private property caused by the City performing work in the public way.

Authority for the above named privilege is herein given and granted from and after March 1, 2014 through and including December 1, 2014.

Alderman Joe Moreno

Proco Joe Moreno 1st Ward

Department of Business Affairs and Consumer Protection
Small Business Center - Public Way Use Unit
City Hall - 121 N LaSalle Street, Room 800 • Chicago, IL 60602
(312)-74-GOBIZ (312-744-6249) • (312) 744-1944 (TTY)
http://www.cityofchicago.org/bacp

04/30/2014

Alderman **Proco Joe Moreno**
Ward # **01**
City of Chicago
City Hall, Room **300**
121 North LaSalle Street
Chicago, Illinois 60602

Re: An ordinance to use and maintain a portion of the public right-of-way for **one (1) sidewalk cafe(s)** for **WASABI**, adjacent to the premises known as **2115 N. Milwaukee Ave.**.

Dear Alderman **Proco Joe Moreno**:

The applicant referenced above has requested the use of the public right-of-way for a **sidewalk cafe(s)**. An ordinance has been prepared by the Department of Business Affairs and Consumer Protection – Small Business Center - Public Way Use Unit for presentation to the City Council. Because this request was made for properties located in your ward, as approved by you as per the attached, I respectfully request that you introduce the attached ordinance at the next City Council meeting.

If you have any questions regarding this ordinance, please contact Anthony Bertuca at (312) 744-5506.

Department of Business Affairs and Consumer Protection

City of Chicago

O2014-3552

Office of the City Clerk

Document Tracking Sheet

Meeting Date:	4/30/2014
Sponsor(s):	Moreno (1)
Type:	Ordinance
Title:	Sidewalk cafe(s) for Winchester, The
Committee(s) Assignment:	Committee on Transportation and Public Way

ORDINANCE
THE WINCHESTER
Acct. No. 381392 - 1
Permit No. 1112723

Be It Ordained by the City Council of the City of Chicago:

Permission and authority are hereby given and granted to THE WINCHESTER upon the terms and subject to the conditions of this ordinance, to maintain and use a portion of the public right of way for a sidewalk cafe adjacent to its premises located at 1001 N. Winchester Ave.. Said sidewalk cafe area #1 shall be twenty-four point seven five (24.75) feet in length and eleven point seven five (11.75) feet in width for a total of two hundred ninety point eight one (290.81) square feet and shall allow six (6) feet of clear space from the face of the curb/building line along N. Winchester Avenue. The compensation for said space and the days and hours of operation for the sidewalk cafe shall be as follows:

Monday through Wednesday 8:00 a.m. to 11:00 p.m. Thursday through Saturday 8:00 a.m. to 12:00 midnight Sunday 8:00 a.m. to 10:00 p.m.
Compensation: $600.00
SEATING CAPACITY: 19

Sidewalk Cafe Permit and approved plan must be posted at all times.

This grant of privilege #1112723 for a sidewalk cafe shall be subject to the provisions of Section 10-28-800 though 10-28-885 of the Municipal Code of Chicago and the directions of the Commissioner of Department of Business Affairs and Consumer Protection, the Commissioner of Streets and Sanitation, and the Commissioner of Transportation.

The permit holder agrees to hold the City of Chicago harmless for any damage, relocation or replacement costs associated with damage, relocation or removal of private property caused by the City performing work in the public way.

Authority for the above named privilege is herein given and granted from and after March 1, 2014 through and including December 1, 2014.

Alderman Joe Moreno

Proco Joe Moreno 1st Ward

Department of Business Affairs and Consumer Protection
Small Business Center- Public Way Use Unit
City Hall - 121 N. LaSalle Street Room 800 • Chicago, IL 60602
(312)-74-GOBIZ (312-744-6249) • (312) 744-1944 (TTY)
http://www.cityofchicago.org/bacp

04/30/2014

Alderman **Proco Joe Moreno**
Ward # **01**
City of Chicago
City Hall, Room **300**
121 North LaSalle Street
Chicago, Illinois 60602

Re: An ordinance to use and maintain a portion of the public right-of-way for **one (1) sidewalk cafe(s)** for **THE WINCHESTER**, adjacent to the premises known as **1001 N. Winchester Ave.**

Dear Alderman **Proco Joe Moreno**:

The applicant referenced above has requested the use of the public right-of-way for a **sidewalk cafe(s)**. An ordinance has been prepared by the Department of Business Affairs and Consumer Protection – Small Business Center - Public Way Use Unit for presentation to the City Council. Because this request was made for properties located in your ward, as approved by you as per the attached, I respectfully request that you introduce the attached ordinance at the next City Council meeting.

If you have any questions regarding this ordinance, please contact Anthony Bertuca at (312) 744-5506.

Department of Business Affairs and Consumer Protection

City of Chicago

O2014-3558

Office of the City Clerk

Document Tracking Sheet

Meeting Date:	4/30/2014
Sponsor(s):	Moreno (1)
Type:	Ordinance
Title:	Sidewalk cafe(s) for Yuzu
Committee(s) Assignment:	Committee on Transportation and Public Way

ORDINANCE
YUZU
Acct. No. 357359 - 1
Permit No. 1112490

Be It Ordained by the City Council of the City of Chicago:

Permission and authority are hereby given and granted to YUZU upon the terms and subject to the conditions of this ordinance, to maintain and use a portion of the public right of way for a sidewalk cafe adjacent to its premises located at 1715 W. Chicago Ave.. Said sidewalk cafe area #1 shall be eighteen (18) feet in length and five (5) feet in width for a total of ninety (90) square feet and shall allow six (6) feet of clear space from the face of the curb/building line along W. Chicago Avenue. The compensation for said space and the days and hours of operation for the sidewalk cafe shall be as follows:


Monday through Thursday 11:30a.m.-3:00 p.m and 4:30 p.m. - 9:45p.m Friday and Saturday 11:30a.m.-3:00pm. and 5:00 p.m-10:45 Sunday 4:00 p.m.-9:45p.m.
Compensation: $600.00
SEATING CAPACITY: 6

Sidewalk Cafe Permit and approved plan must be posted at all times.

This grant of privilege #1112490 for a sidewalk cafe shall be subject to the provisions of Section 10-28-800 though 10-28-885 of the Municipal Code of Chicago and the directions of the Commissioner of Department of Business Affairs and Consumer Protection, the Commissioner of Streets and Sanitation, and the Commissioner of Transportation.

The permit holder agrees to hold the City of Chicago harmless for any damage, relocation or replacement costs associated with damage, relocation or removal of private property caused by the City performing work in the public way.

Authority for the above named privilege is herein given and granted from and after March 1, 2014 through and including December 1, 2014.

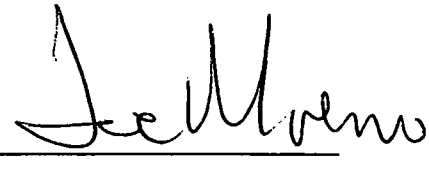Alderman 

Proco Joe Moreno 1st Ward

Department of Business Affairs and Consumer Protection
Small Business Center - Public Way Use Unit
City Hall - 121 N LaSalle Street, Room 800 • Chicago, IL 60602
(312)-74-GOBIZ (312-744-6249) • (312) 744-1944 (TTY)
http://www.cityofchicago.org/bacp

04/30/2014

Alderman **Proco Joe Moreno**
Ward # **01**
City of Chicago
City Hall, Room **300**
121 North LaSalle Street
Chicago, Illinois 60602

Re: An ordinance to use and maintain a portion of the public right-of-way for **one (1) sidewalk cafe(s)** for **YUZU**, adjacent to the premises known as **1715 W. Chicago Ave.**.

Dear Alderman **Proco Joe Moreno**:

The applicant referenced above has requested the use of the public right-of-way for a **sidewalk cafe(s)**. An ordinance has been prepared by the Department of Business Affairs and Consumer Protection – Small Business Center - Public Way Use Unit for presentation to the City Council. Because this request was made for properties located in your ward, as approved by you as per the attached, I respectfully request that you introduce the attached ordinance at the next City Council meeting.

If you have any questions regarding this ordinance, please contact Anthony Bertuca at (312) 744-5506.

Department of Business Affairs and Consumer Protection

City of Chicago

O2014-3559

Office of the City Clerk

Document Tracking Sheet

Meeting Date:	4/30/2014
Sponsor(s):	Fioretti (2)
Type:	Ordinance
Title:	Sidewalk cafe(s) for Argo Tea
Committee(s) Assignment:	Committee on Transportation and Public Way

ORDINANCE
ARGO TEA
Acct. No. 342353 - 1
Permit No. 1112295

Be It Ordained by the City Council of the City of Chicago:

Permission and authority are hereby given and granted to ARGO TEA upon the terms and subject to the conditions of this ordinance, to maintain and use a portion of the public right of way for a sidewalk cafe adjacent to its premises located at 1 S. Franklin St.. Said sidewalk cafe area #1 shall be thirteen (13) feet in length and six (6) feet in width, area #2 shall be twenty-one (21) feet in length and five (5) feet in width for a total of one hundred eighty-three (183) square feet and shall allow six (6) feet of clear space from the face of the curb/building line along W Madison St, S Franklin St. The compensation for said space and the days and hours of operation for the sidewalk cafe shall be as follows:

Monday through Friday 8:00 a.m. until 8:00 p.m. Saturday and Sunday 8:00 a.m. until 5:00 p.m.
Compensation: $823.50
SEATING CAPACITY: 18

Sidewalk Cafe Permit and approved plan must be posted at all times.

This grant of privilege #1112295 for a sidewalk cafe shall be subject to the provisions of Section 10-28-800 though 10-28-885 of the Municipal Code of Chicago and the directions of the Commissioner of Department of Business Affairs and Consumer Protection, the Commissioner of Streets and Sanitation, and the Commissioner of Transportation.

The permit holder agrees to hold the City of Chicago harmless for any damage, relocation or replacement costs associated with damage, relocation or removal of private property caused by the City performing work in the public way.

Authority for the above named privilege is herein given and granted from and after March 1, 2014 through and including December 1, 2014.

Alderman

Bob Fioretti 2nd Ward

Department of Business Affairs and Consumer Protection
Small Business Center - Public Way Use Unit
City Hall - 121 N. LaSalle Street, Room 800 • Chicago, IL 60602
(312)-74-GOBIZ (312-744-6249) • (312) 744-1944 (TTY)
http://www.cityofchicago.org/bacp

04/30/2014

Alderman **Bob Fioretti**
Ward # **02**
City of Chicago
City Hall, Room **300**
121 North LaSalle Street
Chicago, Illinois 60602

Re: An ordinance to use and maintain a portion of the public right-of-way for **two (2) sidewalk cafe(s)** for **ARGO TEA**, adjacent to the premises known as **1 S. Franklin St.**.

Dear Alderman **Bob Fioretti**:

The applicant referenced above has requested the use of the public right-of-way for a **sidewalk cafe(s)**. An ordinance has been prepared by the Department of Business Affairs and Consumer Protection – Small Business Center - Public Way Use Unit for presentation to the City Council. Because this request was made for properties located in your ward, as approved by you as per the attached, I respectfully request that you introduce the attached ordinance at the next City Council meeting.

If you have any questions regarding this ordinance, please contact Anthony Bertuca at (312) 744-5506.

Department of Business Affairs and Consumer Protection

City of Chicago

O2014-3560

Office of the City Clerk

Document Tracking Sheet

Meeting Date:	4/30/2014
Sponsor(s):	Fioretti (2)
Type:	Ordinance
Title:	Sidewalk cafe(s) for Billy Goat Tavern
Committee(s) Assignment:	Committee on Transportation and Public Way

ORDINANCE
BILLY GOAT TAVERN
Acct. No. 8078 - 2
Permit No. 1112477

Be It Ordained by the City Council of the City of Chicago:

Permission and authority are hereby given and granted to BILLY GOAT TAVERN upon the terms and subject to the conditions of this ordinance, to maintain and use a portion of the public right of way for a sidewalk cafe adjacent to its premises located at 330 S. Wells St.. Said sidewalk cafe area #1 shall be fifty-six (56) feet in length and five point seven (5.7) feet in width for a total of three hundred nineteen point two (319.2) square feet and shall allow six (6) feet of clear space from the face of the curb/building line along S. Wells. The compensation for said space and the days and hours of operation for the sidewalk cafe shall be as follows:

Sunday Through Saturday 8:00am until 12:00am
Compensation: $600.00
SEATING CAPACITY: 30

Sidewalk Cafe Permit and approved plan must be posted at all times.

This grant of privilege #1112477 for a sidewalk cafe shall be subject to the provisions of Section 10-28-800 though 10-28-885 of the Municipal Code of Chicago and the directions of the Commissioner of Department of Business Affairs and Consumer Protection, the Commissioner of Streets and Sanitation, and the Commissioner of Transportation.

The permit holder agrees to hold the City of Chicago harmless for any damage, relocation or replacement costs associated with damage, relocation or removal of private property caused by the City performing work in the public way.

Authority for the above named privilege is herein given and granted from and after March 1, 2014 through and including December 1, 2014.

Alderman _____

Bob Fioretti 2nd Ward

Department of Business Affairs and Consumer Protection
Small Business Center - Public Way Use Unit
City Hall - 121 N. LaSalle Street, Room 800 • Chicago, IL 60602
(312)-74-GOBIZ (312-744-6249) • (312) 744-1944 (TTY)
http //www.cityofchicago.org/bacp

04/30/2014

Alderman **Bob Fioretti**
Ward # **02**
City of Chicago
City Hall, Room **300**
121 North LaSalle Street
Chicago, Illinois 60602

Re: An ordinance to use and maintain a portion of the public right-of-way for **one (1) sidewalk cafe(s)** for **BILLY GOAT TAVERN**, adjacent to the premises known as **330 S. Wells St.**.

Dear Alderman **Bob Fioretti**:

The applicant referenced above has requested the use of the public right-of-way for a **sidewalk cafe(s)**. An ordinance has been prepared by the Department of Business Affairs and Consumer Protection – Small Business Center - Public Way Use Unit for presentation to the City Council. Because this request was made for properties located in your ward, as approved by you as per the attached, I respectfully request that you introduce the attached ordinance at the next City Council meeting.

If you have any questions regarding this ordinance, please contact Anthony Bertuca at (312) 744-5506.

Department of Business Affairs and Consumer Protection

City of Chicago

O2014-3565

Office of the City Clerk

Document Tracking Sheet

Meeting Date:	4/30/2014
Sponsor(s):	Fioretti (2)
Type:	Ordinance
Title:	Sidewalk cafe(s) for Brasserie By LM
Committee(s) Assignment:	Committee on Transportation and Public Way

ORDINANCE
BRASSERIE BY LM
Acct. No. 360303 - 1
Permit No. 1112293

Be It Ordained by the City Council of the City of Chicago:

Permission and authority are hereby given and granted to BRASSERIE BY LM upon the terms and subject to the conditions of this ordinance, to maintain and use a portion of the public right of way for a sidewalk cafe adjacent to its premises located at 800 S. Michigan Ave.. Said sidewalk cafe area #1 shall be sixty-nine (69) feet in length and fifteen point five (15.5) feet in width for a total of one thousand sixty-nine point five (1069.5) square feet and shall allow six (6) feet of clear space from the face of the curb/building line along S Michigan Ave. The compensation for said space and the days and hours of operation for the sidewalk cafe shall be as follows:

Sunday through Thursday 8:00 a.m. to 10:30 p.m. Friday and Saturday 8:00 a.m. to 12:00 midnight
Compensation: $1,925.10
SEATING CAPACITY: 50

Sidewalk Cafe Permit and approved plan must be posted at all times.

This grant of privilege #1112293 for a sidewalk cafe shall be subject to the provisions of Section 10-28-800 though 10-28-885 of the Municipal Code of Chicago and the directions of the Commissioner of Department of Business Affairs and Consumer Protection, the Commissioner of Streets and Sanitation, and the Commissioner of Transportation.

The permit holder agrees to hold the City of Chicago harmless for any damage, relocation or replacement costs associated with damage, relocation or removal of private property caused by the City performing work in the public way.

Authority for the above named privilege is herein given and granted from and after March 1, 2014 through and including December 1, 2014.

Alderman _____

Bob Fioretti 2nd Ward

Department of Business Affairs and Consumer Protection
Small Business Center - Public Way Use Unit
City Hall - 121 N. LaSalle Street, Room 800 • Chicago, IL 60602
(312)-74-GOBIZ (312-744-6249) • (312) 744-1944 (TTY)
http://www.cityofchicago.org/bacp

04/30/2014

Alderman **Bob Fioretti**
Ward # **02**
City of Chicago
City Hall, Room **300**
121 North LaSalle Street
Chicago, Illinois 60602

Re: An ordinance to use and maintain a portion of the public right-of-way for **one (1) sidewalk cafe(s)** for **BRASSERIE BY LM**, adjacent to the premises known as **800 S. Michigan Ave.**.

Dear Alderman **Bob Fioretti**:

The applicant referenced above has requested the use of the public right-of-way for a **sidewalk cafe(s)**. An ordinance has been prepared by the Department of Business Affairs and Consumer Protection – Small Business Center - Public Way Use Unit for presentation to the City Council. Because this request was made for properties located in your ward, as approved by you as per the attached, I respectfully request that you introduce the attached ordinance at the next City Council meeting.

If you have any questions regarding this ordinance, please contact Anthony Bertuca at (312) 744-5506.

Department of Business Affairs and Consumer Protection

City of Chicago

O2014-3567

Office of the City Clerk

Document Tracking Sheet

Meeting Date:	4/30/2014
Sponsor(s):	Fioretti (2)
Type:	Ordinance
Title:	Sidewalk cafe(s) for Butterfly Sushi Bar and Thai Cuisine on Madison Street
Committee(s) Assignment:	Committee on Transportation and Public Way

ORDINANCE
BUTTERFLY SUSHI BAR AND THAI CUISINE ON MADISON STREET
Acct. No. 350288 - 1
Permit No. 1112749

Be It Ordained by the City Council of the City of Chicago:

Permission and authority are hereby given and granted to BUTTERFLY SUSHI BAR AND THAI CUISINE ON MADISON STREET upon the terms and subject to the conditions of this ordinance, to maintain and use a portion of the public right of way for a sidewalk cafe adjacent to its premises located at 1131 W. Madison St.. Said sidewalk cafe area #1 shall be six point two five (6.25) feet in length and eleven point six seven (11.67) feet in width, area #2 shall be eight (8) feet in length and eleven point six seven (11.67) feet in width for a total of one hundred sixty-six point three (166.3) square feet and shall allow six (6) feet of clear space from the face of the curb/building line along W. Madison. The compensation for said space and the days and hours of operation for the sidewalk cafe shall be as follows:

Monday through Thursday 10:30am until 11:00pm Friday 10:30 am until 11:30pm
Saturday & Sunday 11:30am until 11:30pm
Compensation: $600.00
SEATING CAPACITY: 16

Sidewalk Cafe Permit and approved plan must be posted at all times.

This grant of privilege #1112749 for a sidewalk cafe shall be subject to the provisions of Section 10-28-800 though 10-28-885 of the Municipal Code of Chicago and the directions of the Commissioner of Department of Business Affairs and Consumer Protection, the Commissioner of Streets and Sanitation, and the Commissioner of Transportation.

The permit holder agrees to hold the City of Chicago harmless for any damage, relocation or replacement costs associated with damage, relocation or removal of private property caused by the City performing work in the public way.

Authority for the above named privilege is herein given and granted from and after March 1, 2014 through and including December 1, 2014.

Alderman

Bob Fioretti 2nd Ward

Department of Business Affairs and Consumer Protection
Small Business Center- Public Way Use Unit
City Hall- 121 N. LaSalle Street Room 800 • Chicago, IL 60602
(312)-74-GOBIZ (312-744-6249) • (312) 744-1944 (TTY)
http://www.cityofchicago.org/bacp

04/30/2014

Alderman **Bob Fioretti**
Ward # **02**
City of Chicago
City Hall, Room **300**
121 North LaSalle Street
Chicago, Illinois 60602

Re: An ordinance to use and maintain a portion of the public right-of-way for **two (2) sidewalk cafe(s)** for **BUTTERFLY SUSHI BAR AND THAI CUISINE ON MADISON STREET**, adjacent to the premises known as **1131 W. Madison St.**.

Dear Alderman **Bob Fioretti**:

The applicant referenced above has requested the use of the public right-of-way for a **sidewalk cafe(s)**. An ordinance has been prepared by the Department of Business Affairs and Consumer Protection – Small Business Center - Public Way Use Unit for presentation to the City Council. Because this request was made for properties located in your ward, as approved by you as per the attached, I respectfully request that you introduce the attached ordinance at the next City Council meeting.

If you have any questions regarding this ordinance, please contact Anthony Bertuca at (312) 744-5506.

Department of Business Affairs and Consumer Protection

City of Chicago

O2014-3568

Office of the City Clerk

Document Tracking Sheet

Meeting Date:	4/30/2014
Sponsor(s):	Fioretti (2)
Type:	Ordinance
Title:	Sidewalk cafe(s) for Dylan's Tavern & Grill
Committee(s) Assignment:	Committee on Transportation and Public Way

ORDINANCE
DYLAN'S TAVERN & GRILL
Acct. No. 23358 - 1
Permit No. 1112633

Be It Ordained by the City Council of the City of Chicago:

Permission and authority are hereby given and granted to DYLAN'S TAVERN & GRILL upon the terms and subject to the conditions of this ordinance, to maintain and use a portion of the public right of way for a sidewalk cafe adjacent to its premises located at 118 S. Clinton St.. Said sidewalk cafe area #1 shall be forty-eight (48) feet in length and eight (8) feet in width for a total of three hundred eighty-four (384) square feet and shall allow six (6) feet of clear space from the face of the curb/building line along S. Clinton Street. The compensation for said space and the days and hours of operation for the sidewalk cafe shall be as follows:

Monday through Saturday 9:00 a.m. until 12:00 Midnight Sunday 10:00 a.m. until 12:00 Midnight
Compensation: $600.00
SEATING CAPACITY: 44

Sidewalk Cafe Permit and approved plan must be posted at all times.

This grant of privilege #1112633 for a sidewalk cafe shall be subject to the provisions of Section 10-28-800 though 10-28-885 of the Municipal Code of Chicago and the directions of the Commissioner of Department of Business Affairs and Consumer Protection, the Commissioner of Streets and Sanitation, and the Commissioner of Transportation.

The permit holder agrees to hold the City of Chicago harmless for any damage, relocation or replacement costs associated with damage, relocation or removal of private property caused by the City performing work in the public way.

Authority for the above named privilege is herein given and granted from and after March 1, 2014 through and including December 1, 2014.

Alderman

Bob Fioretti 2nd Ward

Department of Business Affairs and Consumer Protection
Small Business Center - Public Way Use Unit
City Hall - 121 N. LaSalle Street, Room 800 • Chicago, IL 60602
(312)-74-GOBIZ (312-744-6249) • (312) 744-1944 (TTY)
http://www.cityofchicago.org/bacp

04/30/2014

Alderman **Bob Fioretti**
Ward # **02**
City of Chicago
City Hall, Room **300**
121 North LaSalle Street
Chicago, Illinois 60602

Re: An ordinance to use and maintain a portion of the public right-of-way for **one (1) sidewalk cafe(s)** for **DYLAN'S TAVERN & GRILL**, adjacent to the premises known as **118 S. Clinton St.**.

Dear Alderman **Bob Fioretti**:

The applicant referenced above has requested the use of the public right-of-way for a **sidewalk cafe(s)**. An ordinance has been prepared by the Department of Business Affairs and Consumer Protection – Small Business Center - Public Way Use Unit for presentation to the City Council. Because this request was made for properties located in your ward, as approved by you as per the attached, I respectfully request that you introduce the attached ordinance at the next City Council meeting.

If you have any questions regarding this ordinance, please contact Anthony Bertuca at (312) 744-5506.

Department of Business Affairs and Consumer Protection

City of Chicago

O2014-3569

Office of the City Clerk

Document Tracking Sheet

Meeting Date:	4/30/2014
Sponsor(s):	Fioretti (2)
Type:	Ordinance
Title:	Sidewalk cafe(s) for Fornetto-Mei on Grant
Committee(s) Assignment:	Committee on Transportation and Public Way

ORDINANCE
FORNETTO-MEI ON GRANT
Acct. No. 304306 - 1
Permit No. 1112767

Be It Ordained by the City Council of the City of Chicago:

Permission and authority are hereby given and granted to FORNETTO-MEI ON GRANT upon the terms and subject to the conditions of this ordinance, to maintain and use a portion of the public right of way for a sidewalk cafe adjacent to its premises located at 1108 S. Michigan Ave.. Said sidewalk cafe area #1 shall be sixty-eight point eight three (68.83) feet in length and eight point six seven (8.67) feet in width for a total of five hundred ninety-six point seven six (596.76) square feet and shall allow six (6) feet of clear space from the face of the curb/building line along S. Michigan Avenue. The compensation for said space and the days and hours of operation for the sidewalk cafe shall be as follows:

Monday through Sunday 8:00 a.m. to 12:00 midnight
Compensation: $1,074.16
SEATING CAPACITY: 32

Sidewalk Cafe Permit and approved plan must be posted at all times.

This grant of privilege #1112767 for a sidewalk cafe shall be subject to the provisions of Section 10-28-800 though 10-28-885 of the Municipal Code of Chicago and the directions of the Commissioner of Department of Business Affairs and Consumer Protection, the Commissioner of Streets and Sanitation, and the Commissioner of Transportation.

The permit holder agrees to hold the City of Chicago harmless for any damage, relocation or replacement costs associated with damage, relocation or removal of private property caused by the City performing work in the public way.

Authority for the above named privilege is herein given and granted from and after March 1, 2014 through and including December 1, 2014.

Alderman _____

Bob Fioretti 2nd Ward

Department of Business Affairs and Consumer Protection
Small Business Center - Public Way Use Unit
City Hall - 121 N. LaSalle Street, Room 800 • Chicago, IL 60602
(312)-74-GOBIZ (312-744-6249) • (312) 744-1944 (TTY)
http://www.cityofchicago.org/bacp

04/30/2014

Alderman **Bob Fioretti**
Ward # **02**
City of Chicago
City Hall, Room **300**
121 North LaSalle Street
Chicago, Illinois 60602

Re: An ordinance to use and maintain a portion of the public right-of-way for **one (1) sidewalk cafe(s)** for **FORNETTO-MEI ON GRANT**, adjacent to the premises known as **1108 S. Michigan Ave.**.

Dear Alderman **Bob Fioretti**:

The applicant referenced above has requested the use of the public right-of-way for a **sidewalk cafe(s)**. An ordinance has been prepared by the Department of Business Affairs and Consumer Protection – Small Business Center - Public Way Use Unit for presentation to the City Council. Because this request was made for properties located in your ward, as approved by you as per the attached, I respectfully request that you introduce the attached ordinance at the next City Council meeting.

If you have any questions regarding this ordinance, please contact Anthony Bertuca at (312) 744-5506.

Department of Business Affairs and Consumer Protection

City of Chicago

O2014-3572

Office of the City Clerk

Document Tracking Sheet

Meeting Date:	4/30/2014
Sponsor(s):	Fioretti (2)
Type:	Ordinance
Title:	Sidewalk cafe(s) for Freshii
Committee(s) Assignment:	Committee on Transportation and Public Way

ORDINANCE
FRESHII
Acct. No. 381691 - 2
Permit No. 1112406

Be It Ordained by the City Council of the City of Chicago:

Permission and authority are hereby given and granted to FRESHII upon the terms and subject to the conditions of this ordinance, to maintain and use a portion of the public right of way for a sidewalk cafe adjacent to its premises located at 26 S. Clinton St.. Said sidewalk cafe area #1 shall be twenty-six (26) feet in length and fourteen point five (14.5) feet in width for a total of three hundred seventy-seven (377) square feet and shall allow six (6) feet of clear space from the face of the curb/building line along S. Clinton Street. The compensation for said space and the days and hours of operation for the sidewalk cafe shall be as follows:

Monday through Sunday 8:00 a.m. to 11:00 p.m.
Compensation: $600.00
SEATING CAPACITY: 36

Sidewalk Cafe Permit and approved plan must be posted at all times.

This grant of privilege #1112406 for a sidewalk cafe shall be subject to the provisions of Section 10-28-800 though 10-28-885 of the Municipal Code of Chicago and the directions of the Commissioner of Department of Business Affairs and Consumer Protection, the Commissioner of Streets and Sanitation, and the Commissioner of Transportation.

The permit holder agrees to hold the City of Chicago harmless for any damage, relocation or replacement costs associated with damage, relocation or removal of private property caused by the City performing work in the public way.

Authority for the above named privilege is herein given and granted from and after March 1, 2014 through and including December 1, 2014.

Alderman

Bob Fioretti 2nd Ward

Department of Business Affairs and Consumer Protection
Small Business Center - Public Way Use Unit
City Hall - 121 N. LaSalle Street, Room 800 • Chicago, IL 60602
(312)-74-GOBIZ (312-744-6249) • (312) 744-1944 (TTY)
http://www.cityofchicago.org/bacp

04/30/2014

Alderman **Bob Fioretti**
Ward # **02**
City of Chicago
City Hall, Room **300**
121 North LaSalle Street
Chicago, Illinois 60602

Re: An ordinance to use and maintain a portion of the public right-of-way for **one (1) sidewalk cafe(s)** for **FRESHII**, adjacent to the premises known as **26 S. Clinton St.**.

Dear Alderman **Bob Fioretti**:

The applicant referenced above has requested the use of the public right-of-way for a **sidewalk cafe(s)**. An ordinance has been prepared by the Department of Business Affairs and Consumer Protection – Small Business Center - Public Way Use Unit for presentation to the City Council. Because this request was made for properties located in your ward, as approved by you as per the attached, I respectfully request that you introduce the attached ordinance at the next City Council meeting.

If you have any questions regarding this ordinance, please contact Anthony Bertuca at (312) 744-5506.

Department of Business Affairs and Consumer Protection

City of Chicago

O2014-3574

Office of the City Clerk

Document Tracking Sheet

Meeting Date:	4/30/2014
Sponsor(s):	Fioretti (2)
Type:	Ordinance
Title:	Sidewalk cafe(s) for Gioco
Committee(s) Assignment:	Committee on Transportation and Public Way

ORDINANCE
GIOCO
Acct. No. 23031 - 1
Permit No. 1112462

Be It Ordained by the City Council of the City of Chicago:

Permission and authority are hereby given and granted to GIOCO upon the terms and subject to the conditions of this ordinance, to maintain and use a portion of the public right of way for a sidewalk cafe adjacent to its premises located at 1312-14 S. Wabash Ave.. Said sidewalk cafe area #1 shall be twenty-seven point six seven (27.67) feet in length and nine point one seven (9.17) feet in width for a total of two hundred fifty-three point seven three (253.73) square feet and shall allow six (6) feet of clear space from the face of the curb/building line along S. Wabash Avenue. The compensation for said space and the days and hours of operation for the sidewalk cafe shall be as follows:

Monday through Friday 11:00 a.m. to 12:00 midnight Saturday 4:00 p.m. to 12:00 midnight Sunday 8:00 a.m. to 12:00 midnight
Compensation: $600.00
SEATING CAPACITY: 16

Sidewalk Cafe Permit and approved plan must be posted at all times.

This grant of privilege #1112462 for a sidewalk cafe shall be subject to the provisions of Section 10-28-800 though 10-28-885 of the Municipal Code of Chicago and the directions of the Commissioner of Department of Business Affairs and Consumer Protection, the Commissioner of Streets and Sanitation, and the Commissioner of Transportation.

The permit holder agrees to hold the City of Chicago harmless for any damage, relocation or replacement costs associated with damage, relocation or removal of private property caused by the City performing work in the public way.

Authority for the above named privilege is herein given and granted from and after March 1, 2014 through and including December 1, 2014.

Alderman

Bob Fioretti 2nd Ward

Department of Business Affairs and Consumer Protection
Small Business Center - Public Way Use Unit
City Hall - 121 N LaSalle Street, Room 800 • Chicago, IL 60602
(312)-74-GOBIZ (312-744-6249) • (312) 744-1944 (TTY)
http://www.cityofchicago.org/bacp

04/30/2014

Alderman **Bob Fioretti**
Ward # **02**
City of Chicago
City Hall, Room **300**
121 North LaSalle Street
Chicago, Illinois 60602

Re: An ordinance to use and maintain a portion of the public right-of-way for **one (1) sidewalk cafe(s)** for **GIOCO**, adjacent to the premises known as **1312-14 S. Wabash Ave.**.

Dear Alderman **Bob Fioretti**:

The applicant referenced above has requested the use of the public right-of-way for a **sidewalk cafe(s)**. An ordinance has been prepared by the Department of Business Affairs and Consumer Protection – Small Business Center - Public Way Use Unit for presentation to the City Council. Because this request was made for properties located in your ward, as approved by you as per the attached, I respectfully request that you introduce the attached ordinance at the next City Council meeting.

If you have any questions regarding this ordinance, please contact Anthony Bertuca at (312) 744-5506.

Department of Business Affairs and Consumer Protection

City of Chicago

O2014-3579

Office of the City Clerk

Document Tracking Sheet

Meeting Date:	4/30/2014
Sponsor(s):	Fioretti (2)
Type:	Ordinance
Title:	Sidewalk cafe(s) for Jimmy Green's
Committee(s) Assignment:	Committee on Transportation and Public Way

ORDINANCE
JIMMY GREEN'S
Acct. No. 344863 - 2
Permit No. 1112769

Be It Ordained by the City Council of the City of Chicago:

Permission and authority are hereby given and granted to JIMMY GREEN'S upon the terms and subject to the conditions of this ordinance, to maintain and use a portion of the public right of way for a sidewalk cafe adjacent to its premises located at 823-825 S. State St.. Said sidewalk cafe area #1 shall be twenty-six (26) feet in length and five (5) feet in width, area #2 shall be five (5) feet in length and five (5) feet in width for a total of one hundred fifty-five (155) square feet and shall allow six (6) feet of clear space from the face of the curb/building line along S State St. The compensation for said space and the days and hours of operation for the sidewalk cafe shall be as follows:

Monday through Friday 11:00 a.m. until Midnight Saturday and Sunday 10:00 a.m. until Midnight
Compensation: $600.00
SEATING CAPACITY: 15

Sidewalk Cafe Permit and approved plan must be posted at all times.

This grant of privilege #1112769 for a sidewalk cafe shall be subject to the provisions of Section 10-28-800 though 10-28-885 of the Municipal Code of Chicago and the directions of the Commissioner of Department of Business Affairs and Consumer Protection, the Commissioner of Streets and Sanitation, and the Commissioner of Transportation.

The permit holder agrees to hold the City of Chicago harmless for any damage, relocation or replacement costs associated with damage, relocation or removal of private property caused by the City performing work in the public way.

Authority for the above named privilege is herein given and granted from and after March 1, 2014 through and including December 1, 2014.

Alderman _____

Bob Fioretti 2nd Ward

Department of Business Affairs and Consumer Protection
Small Business Center - Public Way Use Unit
City Hall - 121 N. LaSalle Street, Room 800 • Chicago, IL 60602
(312)-74-GOBIZ (312-744-6249) • (312) 744-1944 (TTY)
http://www.cityofchicago.org/bacp

04/30/2014

Alderman **Bob Fioretti**
Ward # **02**
City of Chicago
City Hall, Room **300**
121 North LaSalle Street
Chicago, Illinois 60602

Re: An ordinance to use and maintain a portion of the public right-of-way for **two (2) sidewalk cafe(s)** for **JIMMY GREEN'S**, adjacent to the premises known as **823-825 S. State St.**.

Dear Alderman **Bob Fioretti**:

The applicant referenced above has requested the use of the public right-of-way for a **sidewalk cafe(s)**. An ordinance has been prepared by the Department of Business Affairs and Consumer Protection – Small Business Center - Public Way Use Unit for presentation to the City Council. Because this request was made for properties located in your ward, as approved by you as per the attached, I respectfully request that you introduce the attached ordinance at the next City Council meeting.

If you have any questions regarding this ordinance, please contact Anthony Bertuca at (312) 744-5506.

Department of Business Affairs and Consumer Protection

City of Chicago

O2014-3590

Office of the City Clerk

Document Tracking Sheet

Meeting Date:	4/30/2014
Sponsor(s):	Fioretti (2)
Type:	Ordinance
Title:	Sidewalk cafe(s) for Kroll's South Loop
Committee(s) Assignment:	Committee on Transportation and Public Way

ORDINANCE
KROLL'S SOUTH LOOP
Acct. No. 268517 - 1
Permit No. 1112625

Be It Ordained by the City Council of the City of Chicago:

Permission and authority are hereby given and granted to KROLL'S SOUTH LOOP upon the terms and subject to the conditions of this ordinance, to maintain and use a portion of the public right of way for a sidewalk cafe adjacent to its premises located at 1736 S. Michigan Ave.. Said sidewalk cafe area #1 shall be twenty-six (26) feet in length and five point three three (5.33) feet in width for a total of one hundred thirty-eight point five eight (138.58) square feet and shall allow six (6) feet of clear space from the face of the curb/building line along S. Michigan Avenue. The compensation for said space and the days and hours of operation for the sidewalk cafe shall be as follows:

Monday through Saturday 11:00 a.m. to 11:00 p.m. Sunday 10:00 a.m. to 11:00 p.m.
Compensation: $600.00
SEATING CAPACITY: 16

Sidewalk Cafe Permit and approved plan must be posted at all times.

This grant of privilege #1112625 for a sidewalk cafe shall be subject to the provisions of Section 10-28-800 though 10-28-885 of the Municipal Code of Chicago and the directions of the Commissioner of Department of Business Affairs and Consumer Protection, the Commissioner of Streets and Sanitation, and the Commissioner of Transportation.

The permit holder agrees to hold the City of Chicago harmless for any damage, relocation or replacement costs associated with damage, relocation or removal of private property caused by the City performing work in the public way.

Authority for the above named privilege is herein given and granted from and after March 1, 2014 through and including December 1, 2014.

Alderman

Bob Fioretti 2nd Ward

Department of Business Affairs and Consumer Protection
Small Business Center - Public Way Use Unit
City Hall - 121 N. LaSalle Street, Room 800 • Chicago, IL 60602
(312)-74-GOBIZ (312-744-6249) • (312) 744-1944 (TTY)
http://www.cityofchicago.org/bacp

04/30/2014

Alderman **Bob Fioretti**
Ward # **02**
City of Chicago
City Hall, Room **300**
121 North LaSalle Street
Chicago, Illinois 60602

Re: An ordinance to use and maintain a portion of the public right-of-way for **one (1) sidewalk cafe(s)** for **KROLL'S SOUTH LOOP**, adjacent to the premises known as **1736 S. Michigan Ave.**.

Dear Alderman **Bob Fioretti**:

The applicant referenced above has requested the use of the public right-of-way for a **sidewalk cafe(s)**. An ordinance has been prepared by the Department of Business Affairs and Consumer Protection – Small Business Center - Public Way Use Unit for presentation to the City Council. Because this request was made for properties located in your ward, as approved by you as per the attached, I respectfully request that you introduce the attached ordinance at the next City Council meeting.

If you have any questions regarding this ordinance, please contact Anthony Bertuca at (312) 744-5506.

Department of Business Affairs and Consumer Protection

City of Chicago

O2014-3607

Office of the City Clerk

Document Tracking Sheet

Meeting Date:	4/30/2014
Sponsor(s):	Fioretti (2)
Type:	Ordinance
Title:	Sidewalk cafe(s) for Paola's Vinum
Committee(s) Assignment:	Committee on Transportation and Public Way

ORDINANCE
PAOLA'S VINUM
Acct. No. 366151 - 1
Permit No. 1112482

Be It Ordained by the City Council of the City of Chicago:

Permission and authority are hereby given and granted to PAOLA'S VINUM upon the terms and subject to the conditions of this ordinance, to maintain and use a portion of the public right of way for a sidewalk cafe adjacent to its premises located at 328 S. Jefferson St.. Said sidewalk cafe area #1 shall be thirty-nine point six seven (39.67) feet in length and eight (8) feet in width for a total of three hundred seventeen point three six (317.36) square feet and shall allow six (6) feet of clear space from the face of the curb/building line along S. Jefferson Street. The compensation for said space and the days and hours of operation for the sidewalk cafe shall be as follows:

Monday through Friday 11:00 a.m. to 10:00 p.m.
Compensation: $600.00
SEATING CAPACITY: 20

Sidewalk Cafe Permit and approved plan must be posted at all times.

This grant of privilege #1112482 for a sidewalk cafe shall be subject to the provisions of Section 10-28-800 though 10-28-885 of the Municipal Code of Chicago and the directions of the Commissioner of Department of Business Affairs and Consumer Protection, the Commissioner of Streets and Sanitation, and the Commissioner of Transportation.

The permit holder agrees to hold the City of Chicago harmless for any damage, relocation or replacement costs associated with damage, relocation or removal of private property caused by the City performing work in the public way.

Authority for the above named privilege is herein given and granted from and after March 1, 2014 through and including December 1, 2014.

Alderman

Bob Fioretti 2nd Ward

Department of Business Affairs and Consumer Protection
Small Business Center - Public Way Use Unit
City Hall - 121 N LaSalle Street, Room 800 • Chicago, IL 60602
(312)-74-GOBIZ (312-744-6249) • (312) 744-1944 (TTY)
http://www.cityofchicago.org/bacp

04/30/2014

Alderman **Bob Fioretti**
Ward # **02**
City of Chicago
City Hall, Room **300**
121 North LaSalle Street
Chicago, Illinois 60602

Re: An ordinance to use and maintain a portion of the public right-of-way for **one (1) sidewalk cafe(s)** for **PAOLA'S VINUM**, adjacent to the premises known as **328 S. Jefferson St.**.

Dear Alderman **Bob Fioretti**:

The applicant referenced above has requested the use of the public right-of-way for a **sidewalk cafe(s)**. An ordinance has been prepared by the Department of Business Affairs and Consumer Protection – Small Business Center - Public Way Use Unit for presentation to the City Council. Because this request was made for properties located in your ward, as approved by you as per the attached, I respectfully request that you introduce the attached ordinance at the next City Council meeting.

If you have any questions regarding this ordinance, please contact Anthony Bertuca at (312) 744-5506.

Department of Business Affairs and Consumer Protection

City of Chicago

O2014-3610

Office of the City Clerk

Document Tracking Sheet

Meeting Date:	4/30/2014
Sponsor(s):	Fioretti (2)
Type:	Ordinance
Title:	Sidewalk cafe(s) for Qdoba Mexican Grill No. 2154
Committee(s) Assignment:	Committee on Transportation and Public Way

ORDINANCE
Qdoba Mexican Grill #2154
Acct. No. 269555 - 1
Permit No. 1112455

Be It Ordained by the City Council of the City of Chicago:

Permission and authority are hereby given and granted to Qdoba Mexican Grill #2154 upon the terms and subject to the conditions of this ordinance, to maintain and use a portion of the public right of way for a sidewalk cafe adjacent to its premises located at 175 W. Jackson Blvd.. Said sidewalk cafe area #1 shall be forty-two (42) feet in length and seven (7) feet in width for a total of two hundred ninety-four (294) square feet and shall allow six (6) feet of clear space from the face of the curb/building line along S. Wells Street. The compensation for said space and the days and hours of operation for the sidewalk cafe shall be as follows:

Monday through Friday 8:00 a.m to 8:00 p.m.
Compensation: $600.00
SEATING CAPACITY: 20

Sidewalk Cafe Permit and approved plan must be posted at all times.

This grant of privilege #1112455 for a sidewalk cafe shall be subject to the provisions of Section 10-28-800 though 10-28-885 of the Municipal Code of Chicago and the directions of the Commissioner of Department of Business Affairs and Consumer Protection, the Commissioner of Streets and Sanitation, and the Commissioner of Transportation.

The permit holder agrees to hold the City of Chicago harmless for any damage, relocation or replacement costs associated with damage, relocation or removal of private property caused by the City performing work in the public way.

Authority for the above named privilege is herein given and granted from and after March 1, 2014 through and including December 1, 2014.

Alderman

Bob Fioretti 2nd Ward

Department of Business Affairs and Consumer Protection
Small Business Center - Public Way Use Unit
City Hall - 121 N LaSalle Street, Room 800 • Chicago, IL 60602
(312)-74-GOBIZ (312-744-6249) • (312) 744-1944 (TTY)
http://www.cityofchicago.org/bacp

04/30/2014

Alderman **Bob Fioretti**
Ward # **02**
City of Chicago
City Hall, Room **300**
121 North LaSalle Street
Chicago, Illinois 60602

Re: An ordinance to use and maintain a portion of the public right-of-way for **one (1) sidewalk cafe(s)** for **Qdoba Mexican Grill #2154**, adjacent to the premises known as **175 W. Jackson Blvd.**.

Dear Alderman **Bob Fioretti**:

The applicant referenced above has requested the use of the public right-of-way for a **sidewalk cafe(s)**. An ordinance has been prepared by the Department of Business Affairs and Consumer Protection – Small Business Center - Public Way Use Unit for presentation to the City Council. Because this request was made for properties located in your ward, as approved by you as per the attached, I respectfully request that you introduce the attached ordinance at the next City Council meeting.

If you have any questions regarding this ordinance, please contact Anthony Bertuca at (312) 744-5506.

Department of Business Affairs and Consumer Protection

City of Chicago

O2014-3613

Office of the City Clerk

Document Tracking Sheet

Meeting Date:	4/30/2014
Sponsor(s):	Fioretti (2)
Type:	Ordinance
Title:	Sidewalk cafe(s) for Scout, The
Committee(s) Assignment:	Committee on Transportation and Public Way

ORDINANCE
THE SCOUT
Acct. No. 360152 - 1
Permit No. 1112586

Be It Ordained by the City Council of the City of Chicago:

Permission and authority are hereby given and granted to THE SCOUT upon the terms and subject to the conditions of this ordinance, to maintain and use a portion of the public right of way for a sidewalk cafe adjacent to its premises located at 1301 S. Wabash Ave.. Said sidewalk cafe area #1 shall be thirty-seven point nine two (37.92) feet in length and eleven point five (11.5) feet in width for a total of four hundred thirty-six point zero eight (436.08) square feet and shall allow six (6) feet of clear space from the face of the curb/building line along S. Wabash Avenue. The compensation for said space and the days and hours of operation for the sidewalk cafe shall be as follows:

Sunday 10:00 a.m. to 11:00 p.m. Monday through Thursday 3:00 p.m. to 11:00 p.m.
Friday 2:00 p.m. to 12:00 midnight Saturday 10:00 a.m. to 12:00 midnight
Compensation: $600.00
SEATING CAPACITY: 26

Sidewalk Cafe Permit and approved plan must be posted at all times.

This grant of privilege #1112586 for a sidewalk cafe shall be subject to the provisions of Section 10-28-800 though 10-28-885 of the Municipal Code of Chicago and the directions of the Commissioner of Department of Business Affairs and Consumer Protection, the Commissioner of Streets and Sanitation, and the Commissioner of Transportation.

The permit holder agrees to hold the City of Chicago harmless for any damage, relocation or replacement costs associated with damage, relocation or removal of private property caused by the City performing work in the public way.

Authority for the above named privilege is herein given and granted from and after March 1, 2014 through and including December 1, 2014.

Alderman _____

Bob Fioretti 2nd Ward

Department of Business Affairs and Consumer Protection
Small Business Center - Public Way Use Unit
City Hall - 121 N. LaSalle Street, Room 800 • Chicago, IL 60602
(312)-74-GOBIZ (312-744-6249) • (312) 744-1944 (TTY)
http://www.cityofchicago.org/bacp

04/30/2014

Alderman **Bob Fioretti**
Ward # **02**
City of Chicago
City Hall, Room **300**
121 North LaSalle Street
Chicago, Illinois 60602

Re: An ordinance to use and maintain a portion of the public right-of-way for **one (1) sidewalk cafe(s)** for **THE SCOUT**, adjacent to the premises known as **1301 S. Wabash Ave.**.

Dear Alderman **Bob Fioretti**:

The applicant referenced above has requested the use of the public right-of-way for a **sidewalk cafe(s)**. An ordinance has been prepared by the Department of Business Affairs and Consumer Protection – Small Business Center - Public Way Use Unit for presentation to the City Council. Because this request was made for properties located in your ward, as approved by you as per the attached, I respectfully request that you introduce the attached ordinance at the next City Council meeting.

If you have any questions regarding this ordinance, please contact Anthony Bertuca at (312) 744-5506.

Department of Business Affairs and Consumer Protection

City of Chicago

O2014-3615

Office of the City Clerk

Document Tracking Sheet

Meeting Date:	4/30/2014
Sponsor(s):	Fioretti (2)
Type:	Ordinance
Title:	Sidewalk cafe(s) for South Coast
Committee(s) Assignment:	Committee on Transportation and Public Way

ORDINANCE
SOUTH COAST
Acct. No. 316115 - 1
Permit No. 1112331

Be It Ordained by the City Council of the City of Chicago:

Permission and authority are hereby given and granted to SOUTH COAST upon the terms and subject to the conditions of this ordinance, to maintain and use a portion of the public right of way for a sidewalk cafe adjacent to its premises located at 1700 S. Michigan Ave.. Said sidewalk cafe area #1 shall be sixteen point six seven (16.67) feet in length and four (4) feet in width for a total of sixty-six point six eight (66.68) square feet and shall allow six (6) feet of clear space from the face of the curb/building line along Michigan. The compensation for said space and the days and hours of operation for the sidewalk cafe shall be as follows:

Monday-Friday 4:30 pm - 11:00 pm Saturday 12:00 pm - 12:00 am Sunday 12:00 pm - 10:00 pm
Compensation: $600.00
SEATING CAPACITY: 12

Sidewalk Cafe Permit and approved plan must be posted at all times.

This grant of privilege #1112331 for a sidewalk cafe shall be subject to the provisions of Section 10-28-800 though 10-28-885 of the Municipal Code of Chicago and the directions of the Commissioner of Department of Business Affairs and Consumer Protection, the Commissioner of Streets and Sanitation, and the Commissioner of Transportation.

The permit holder agrees to hold the City of Chicago harmless for any damage, relocation or replacement costs associated with damage, relocation or removal of private property caused by the City performing work in the public way.

Authority for the above named privilege is herein given and granted from and after March 1, 2014 through and including December 1, 2014.

Alderman _____

Bob Fioretti 2nd Ward

Department of Business Affairs and Consumer Protection
Small Business Center - Public Way Use Unit
City Hall - 121 N. LaSalle Street, Room 800 • Chicago, IL 60602
(312)-74-GOBIZ (312-744-6249) • (312) 744-1944 (TTY)
http://www.cityofchicago.org/bacp

04/30/2014

Alderman **Bob Fioretti**
Ward # **02**
City of Chicago
City Hall, Room **300**
121 North LaSalle Street
Chicago, Illinois 60602

Re: An ordinance to use and maintain a portion of the public right-of-way for **one (1) sidewalk cafe(s)** for **SOUTH COAST**, adjacent to the premises known as **1700 S. Michigan Ave.**.

Dear Alderman **Bob Fioretti**:

The applicant referenced above has requested the use of the public right-of-way for a **sidewalk cafe(s)**. An ordinance has been prepared by the Department of Business Affairs and Consumer Protection – Small Business Center - Public Way Use Unit for presentation to the City Council. Because this request was made for properties located in your ward, as approved by you as per the attached, I respectfully request that you introduce the attached ordinance at the next City Council meeting.

If you have any questions regarding this ordinance, please contact Anthony Bertuca at (312) 744-5506.

Department of Business Affairs and Consumer Protection

City of Chicago

O2014-3618

Office of the City Clerk

Document Tracking Sheet

Meeting Date:	4/30/2014
Sponsor(s):	Fioretti (2)
Type:	Ordinance
Title:	Sidewalk cafe(s) for Tutto Italiano
Committee(s) Assignment:	Committee on Transportation and Public Way

ORDINANCE
TUTTO ITALIANO
Acct. No. 14853 - 1
Permit No. 1112645

Be It Ordained by the City Council of the City of Chicago:

Permission and authority are hereby given and granted to TUTTO ITALIANO upon the terms and subject to the conditions of this ordinance, to maintain and use a portion of the public right of way for a sidewalk cafe adjacent to its premises located at 501 S. Wells St.. Said sidewalk cafe area #1 shall be twenty-two (22) feet in length and five point five (5.5) feet in width, area #2 shall be twenty-eight (28) feet in length and five (5) feet in width for a total of two hundred sixty-one (261) square feet and shall allow six (6) feet of clear space from the face of the curb/building line along S. Wells Street, Congress Parkway. The compensation for said space and the days and hours of operation for the sidewalk cafe shall be as follows:

Monday through Saturday 11:30 a.m. to 11:00 p.m.
Compensation: $600.00
SEATING CAPACITY: 24

Sidewalk Cafe Permit and approved plan must be posted at all times.

This grant of privilege #1112645 for a sidewalk cafe shall be subject to the provisions of Section 10-28-800 though 10-28-885 of the Municipal Code of Chicago and the directions of the Commissioner of Department of Business Affairs and Consumer Protection, the Commissioner of Streets and Sanitation, and the Commissioner of Transportation.

The permit holder agrees to hold the City of Chicago harmless for any damage, relocation or replacement costs associated with damage, relocation or removal of private property caused by the City performing work in the public way.

Authority for the above named privilege is herein given and granted from and after March 1, 2014 through and including December 1, 2014.

Alderman _____

Bob Fioretti 2nd Ward

Department of Business Affairs and Consumer Protection
Small Business Center - Public Way Use Unit
City Hall - 121 N. LaSalle Street, Room 800 • Chicago, IL 60602
(312)-74-GOBIZ (312-744-6249) • (312) 744-1944 (TTY)
http://www.cityofchicago.org/bacp

04/30/2014

Alderman **Bob Fioretti**
Ward # **02**
City of Chicago
City Hall, Room **300**
121 North LaSalle Street
Chicago, Illinois 60602

Re: An ordinance to use and maintain a portion of the public right-of-way for **two (2) sidewalk cafe(s)** for **TUTTO ITALIANO**, adjacent to the premises known as **501 S. Wells St.**.

Dear Alderman **Bob Fioretti**:

The applicant referenced above has requested the use of the public right-of-way for a **sidewalk cafe(s)**. An ordinance has been prepared by the Department of Business Affairs and Consumer Protection – Small Business Center - Public Way Use Unit for presentation to the City Council. Because this request was made for properties located in your ward, as approved by you as per the attached, I respectfully request that you introduce the attached ordinance at the next City Council meeting.

If you have any questions regarding this ordinance, please contact Anthony Bertuca at (312) 744-5506.

Department of Business Affairs and Consumer Protection

City of Chicago

O2014-3623

Office of the City Clerk

Document Tracking Sheet

Meeting Date:	4/30/2014
Sponsor(s):	Dowell (3)
Type:	Ordinance
Title:	Sidewalk cafe(s) for L26
Committee(s) Assignment:	Committee on Transportation and Public Way

ORDINANCE
L26
Acct. No. 342642 - 1
Permit No. 1112778

Be It Ordained by the City Council of the City of Chicago:

Permission and authority are hereby given and granted to L26 upon the terms and subject to the conditions of this ordinance, to maintain and use a portion of the public right of way for a sidewalk cafe adjacent to its premises located at 2600 S. State St.. Said sidewalk cafe area #1 shall be sixty-two (62) feet in length and twelve point five eight (12.58) feet in width, area #2 shall be thirty (30) feet in length and twelve point five eight (12.58) feet in width for a total of one thousand one hundred fifty-seven point three six (1157.36) square feet and shall allow six (6) feet of clear space from the face of the curb/building line along S State St. The compensation for said space and the days and hours of operation for the sidewalk cafe shall be as follows:

Monday through Sunday 8:00 a.m. until 11:00 p.m.
Compensation: $1,273.10
SEATING CAPACITY: 96

Sidewalk Cafe Permit and approved plan must be posted at all times.

This grant of privilege #1112778 for a sidewalk cafe shall be subject to the provisions of Section 10-28-800 though 10-28-885 of the Municipal Code of Chicago and the directions of the Commissioner of Department of Business Affairs and Consumer Protection, the Commissioner of Streets and Sanitation, and the Commissioner of Transportation.

The permit holder agrees to hold the City of Chicago harmless for any damage, relocation or replacement costs associated with damage, relocation or removal of private property caused by the City performing work in the public way.

Authority for the above named privilege is herein given and granted from and after March 1, 2014 through and including December 1, 2014.

Alderman Pat Dowell

Pat Dowell 3rd Ward

Department of Business Affairs and Consumer Protection
Small Business Center - Public Way Use Unit
City Hall - 121 N. LaSalle Street, Room 800 • Chicago, IL 60602
(312)-74-GOBIZ (312-744-6249) • (312) 744-1944 (TTY)
http://www.cityofchicago.org/bacp

04/30/2014

Alderman **Pat Dowell**
Ward # **03**
City of Chicago
City Hall, Room **300**
121 North LaSalle Street
Chicago, Illinois 60602

Re: An ordinance to use and maintain a portion of the public right-of-way for **two (2) sidewalk cafe(s)** for **L26**, adjacent to the premises known as **2600 S. State St.**.

Dear Alderman **Pat Dowell**:

The applicant referenced above has requested the use of the public right-of-way for a **sidewalk cafe(s)**. An ordinance has been prepared by the Department of Business Affairs and Consumer Protection – Small Business Center - Public Way Use Unit for presentation to the City Council. Because this request was made for properties located in your ward, as approved by you as per the attached, I respectfully request that you introduce the attached ordinance at the next City Council meeting.

If you have any questions regarding this ordinance, please contact Anthony Bertuca at (312) 744-5506.

Department of Business Affairs and Consumer Protection

City of Chicago

O2014-3625

Office of the City Clerk

Document Tracking Sheet

Meeting Date:	4/30/2014
Sponsor(s):	Burns (4)
Type:	Ordinance
Title:	Sidewalk cafe(s) for Clarke's Hyde Park
Committee(s) Assignment:	Committee on Transportation and Public Way

ORDINANCE
Clarke's Hyde Park
Acct. No. 368434 - 1
Permit No. 1112791

Be It Ordained by the City Council of the City of Chicago:

Permission and authority are hereby given and granted to Clarke's Hyde Park upon the terms and subject to the conditions of this ordinance, to maintain and use a portion of the public right of way for a sidewalk cafe adjacent to its premises located at 1447 E. 53rd St.. Said sidewalk cafe area #1 shall be thirty (30) feet in length and six (6) feet in width for a total of one hundred eighty (180) square feet and shall allow six (6) feet of clear space from the face of the curb/building line along E. 53rd. The compensation for said space and the days and hours of operation for the sidewalk cafe shall be as follows:

Monday to Sunday 8:00 am - 12:00 midnight
Compensation: $600.00
SEATING CAPACITY: 16

Sidewalk Cafe Permit and approved plan must be posted at all times.

This grant of privilege #1112791 for a sidewalk cafe shall be subject to the provisions of Section 10-28-800 though 10-28-885 of the Municipal Code of Chicago and the directions of the Commissioner of Department of Business Affairs and Consumer Protection, the Commissioner of Streets and Sanitation, and the Commissioner of Transportation.

The permit holder agrees to hold the City of Chicago harmless for any damage, relocation or replacement costs associated with damage, relocation or removal of private property caused by the City performing work in the public way.

Authority for the above named privilege is herein given and granted from and after March 1, 2014 through and including December 1, 2014.

Alderman _____

William D. Burns 4th Ward

Department of Business Affairs and Consumer Protection
Small Business Center - Public Way Use Unit
City Hall - 121 N. LaSalle Street, Room 800 • Chicago, IL 60602
(312)-74-GOBIZ (312-744-6249) • (312) 744-1944 (TTY)
http://www.cityofchicago.org/bacp

04/30/2014

Alderman **William D. Burns**
Ward # **04**
City of Chicago
City Hall, Room **300**
121 North LaSalle Street
Chicago, Illinois 60602

Re: An ordinance to use and maintain a portion of the public right-of-way for **one (1) sidewalk cafe(s)** for **Clarke's Hyde Park**, adjacent to the premises known as **1447 E. 53rd St.**.

Dear Alderman **William D. Burns**:

The applicant referenced above has requested the use of the public right-of-way for a **sidewalk cafe(s)**. An ordinance has been prepared by the Department of Business Affairs and Consumer Protection – Small Business Center - Public Way Use Unit for presentation to the City Council. Because this request was made for properties located in your ward, as approved by you as per the attached, I respectfully request that you introduce the attached ordinance at the next City Council meeting.

If you have any questions regarding this ordinance, please contact Anthony Bertuca at (312) 744-5506.

Department of Business Affairs and Consumer Protection

City of Chicago

O2014-3626

Office of the City Clerk

Document Tracking Sheet

Meeting Date:	4/30/2014
Sponsor(s):	Burns (4)
Type:	Ordinance
Title:	Sidewalk cafe(s) for Five Guys Burgers and Fries
Committee(s) Assignment:	Committee on Transportation and Public Way

ORDINANCE
Five Guys Burgers and Fries
Acct. No. 339081 - 7
Permit No. 1112681

Be It Ordained by the City Council of the City of Chicago:

Permission and authority are hereby given and granted to Five Guys Burgers and Fries upon the terms and subject to the conditions of this ordinance, to maintain and use a portion of the public right of way for a sidewalk cafe adjacent to its premises located at 1456 E. 53rd St.. Said sidewalk cafe area #1 shall be forty (40) feet in length and seven point seven five (7.75) feet in width for a total of three hundred ten (310) square feet and shall allow six (6) feet of clear space from the face of the curb/building line along E. 53RD. The compensation for said space and the days and hours of operation for the sidewalk cafe shall be as follows:

SUNDAY THROUGH SATURDAY 11:00AM UNTIL 10:00PM
Compensation: $600.00
SEATING CAPACITY: 20

Sidewalk Cafe Permit and approved plan must be posted at all times.

This grant of privilege #1112681 for a sidewalk cafe shall be subject to the provisions of Section 10-28-800 though 10-28-885 of the Municipal Code of Chicago and the directions of the Commissioner of Department of Business Affairs and Consumer Protection, the Commissioner of Streets and Sanitation, and the Commissioner of Transportation.

The permit holder agrees to hold the City of Chicago harmless for any damage, relocation or replacement costs associated with damage, relocation or removal of private property caused by the City performing work in the public way.

Authority for the above named privilege is herein given and granted from and after March 1, 2014 through and including December 1, 2014.

Alderman William D. Burns

William D. Burns 4th Ward

Department of Business Affairs and Consumer Protection
Small Business Center - Public Way Use Unit
City Hall - 121 N. LaSalle Street, Room 800 • Chicago, IL 60602
(312)-74-GOBIZ (312-744-6249) • (312) 744-1944 (TTY)
http://www.cityofchicago.org/bacp

04/30/2014

Alderman **William D. Burns**
Ward # **04**
City of Chicago
City Hall, Room **300**
121 North LaSalle Street
Chicago, Illinois 60602

Re: An ordinance to use and maintain a portion of the public right-of-way for **one (1) sidewalk cafe(s)** for **Five Guys Burgers and Fries**, adjacent to the premises known as **1456 E. 53rd St.**.

Dear Alderman **William D. Burns**:

The applicant referenced above has requested the use of the public right-of-way for a **sidewalk cafe(s)**. An ordinance has been prepared by the Department of Business Affairs and Consumer Protection – Small Business Center - Public Way Use Unit for presentation to the City Council. Because this request was made for properties located in your ward, as approved by you as per the attached, I respectfully request that you introduce the attached ordinance at the next City Council meeting.

If you have any questions regarding this ordinance, please contact Anthony Bertuca at (312) 744-5506.

Department of Business Affairs and Consumer Protection

City of Chicago

O2014-3630

Office of the City Clerk

Document Tracking Sheet

Meeting Date:	4/30/2014
Sponsor(s):	Hairston (5)
Type:	Ordinance
Title:	Sidewalk cafe(s) for Sip Gourmet Coffee House, The
Committee(s) Assignment:	Committee on Transportation and Public Way

ORDINANCE
THE SIP GOURMET COFFEE HOUSE
Acct. No. 375068 - 1
Permit No. 1112488

Be It Ordained by the City Council of the City of Chicago:

Permission and authority are hereby given and granted to THE SIP GOURMET COFFEE HOUSE upon the terms and subject to the conditions of this ordinance, to maintain and use a portion of the public right of way for a sidewalk cafe adjacent to its premises located at 5301 S. Hyde Park Blvd.. Said sidewalk cafe area #1 shall be thirty-two (32) feet in length and nine (9) feet in width for a total of two hundred eighty-eight (288) square feet and shall allow six (6) feet of clear space from the face of the curb/building line along 53rd Street. The compensation for said space and the days and hours of operation for the sidewalk cafe shall be as follows:

Monday through Sunday 8:00 a.m. to 10:00 p.m.
Compensation: $600.00
SEATING CAPACITY: 18

Sidewalk Cafe Permit and approved plan must be posted at all times.

This grant of privilege #1112488 for a sidewalk cafe shall be subject to the provisions of Section 10-28-800 though 10-28-885 of the Municipal Code of Chicago and the directions of the Commissioner of Department of Business Affairs and Consumer Protection, the Commissioner of Streets and Sanitation, and the Commissioner of Transportation.

The permit holder agrees to hold the City of Chicago harmless for any damage, relocation or replacement costs associated with damage, relocation or removal of private property caused by the City performing work in the public way.

Authority for the above named privilege is herein given and granted from and after March 1, 2014 through and including December 1, 2014.

Alderman Leslie A. Hairston

Leslie Hairston 5th Ward

Department of Business Affairs and Consumer Protection
Small Business Center - Public Way Use Unit
City Hall - 121 N. LaSalle Street, Room 800 • Chicago, IL 60602
(312)-74-GOBIZ (312-744-6249) • (312) 744-1944 (TTY)
http://www.cityofchicago.org/bacp

04/30/2014

Alderman **Leslie Hairston**
Ward # **05**
City of Chicago
City Hall, Room **300**
121 North LaSalle Street
Chicago, Illinois 60602

Re: An ordinance to use and maintain a portion of the public right-of-way for **one (1) sidewalk cafe(s)** for **THE SIP GOURMET COFFEE HOUSE**, adjacent to the premises known as **5301 S. Hyde Park Blvd.**.

Dear Alderman **Leslie Hairston**:

The applicant referenced above has requested the use of the public right-of-way for a **sidewalk cafe(s)**. An ordinance has been prepared by the Department of Business Affairs and Consumer Protection – Small Business Center - Public Way Use Unit for presentation to the City Council. Because this request was made for properties located in your ward, as approved by you as per the attached, I respectfully request that you introduce the attached ordinance at the next City Council meeting.

If you have any questions regarding this ordinance, please contact Anthony Bertuca at (312) 744-5506.

Department of Business Affairs and Consumer Protection

City of Chicago

O2014-3635

Office of the City Clerk

Document Tracking Sheet

Meeting Date:	4/30/2014
Sponsor(s):	Pope (10)
Type:	Ordinance
Title:	Sidewalk cafe(s) for Paleteria El Potrillo
Committee(s) Assignment:	Committee on Transportation and Public Way

ORDINANCE
PALETERIA EL POTRILLO
Acct. No. 46184 - 1
Permit No. 1112597

Be It Ordained by the City Council of the City of Chicago:

Permission and authority are hereby given and granted to PALETERIA EL POTRILLO upon the terms and subject to the conditions of this ordinance, to maintain and use a portion of the public right of way for a sidewalk cafe adjacent to its premises located at 8548 S. Commercial Ave.. Said sidewalk cafe area #1 shall be sixteen (16) feet in length and ten (10) feet in width for a total of one hundred sixty (160) square feet and shall allow six (6) feet of clear space from the face of the curb/building line along S. Commercial Ave.. The compensation for said space and the days and hours of operation for the sidewalk cafe shall be as follows:

Monday through Saturday 9:30am until 9:30pm Sunday 10:30am until 8:30pm
Compensation: $600.00
SEATING CAPACITY: 10

Sidewalk Cafe Permit and approved plan must be posted at all times.

This grant of privilege #1112597 for a sidewalk cafe shall be subject to the provisions of Section 10-28-800 though 10-28-885 of the Municipal Code of Chicago and the directions of the Commissioner of Department of Business Affairs and Consumer Protection, the Commissioner of Streets and Sanitation, and the Commissioner of Transportation.

The permit holder agrees to hold the City of Chicago harmless for any damage, relocation or replacement costs associated with damage, relocation or removal of private property caused by the City performing work in the public way.

Authority for the above named privilege is herein given and granted from and after March 1, 2014 through and including December 1, 2014.

Alderman _____

John Pope 10th Ward

Department of Business Affairs and Consumer Protection
Small Business Center - Public Way Use Unit
City Hall - 121 N. LaSalle Street, Room 800 • Chicago, IL 60602
(312)-74-GOBIZ (312-744-6249) • (312) 744-1944 (TTY)
http://www.cityofchicago.org/bacp

04/30/2014

Alderman **John Pope**
Ward # **10**
City of Chicago
City Hall, Room **300**
121 North LaSalle Street
Chicago, Illinois 60602

Re: An ordinance to use and maintain a portion of the public right-of-way for **one (1) sidewalk cafe(s)** for **PALETERIA EL POTRILLO**, adjacent to the premises known as **8548 S. Commercial Ave.**.

Dear Alderman **John Pope**:

The applicant referenced above has requested the use of the public right-of-way for a **sidewalk cafe(s)**. An ordinance has been prepared by the Department of Business Affairs and Consumer Protection – Small Business Center - Public Way Use Unit for presentation to the City Council. Because this request was made for properties located in your ward, as approved by you as per the attached, I respectfully request that you introduce the attached ordinance at the next City Council meeting.

If you have any questions regarding this ordinance, please contact Anthony Bertuca at (312) 744-5506.

Department of Business Affairs and Consumer Protection

City of Chicago

O2014-3637

Office of the City Clerk

Document Tracking Sheet

Meeting Date:	4/30/2014
Sponsor(s):	Balcer (11)
Type:	Ordinance
Title:	Sidewalk cafe(s) for Kohan Japanese Restaurant
Committee(s) Assignment:	Committee on Transportation and Public Way

ORDINANCE
KOHAN JAPANESE RESTAURANT
Acct. No. 296741 - 2
Permit No. 1112458

Be It Ordained by the City Council of the City of Chicago:

Permission and authority are hereby given and granted to KOHAN JAPANESE RESTAURANT upon the terms and subject to the conditions of this ordinance, to maintain and use a portion of the public right of way for a sidewalk cafe adjacent to its premises located at 730-32 W. Maxwell St.. Said sidewalk cafe area #1 shall be fifty (50) feet in length and nine (9) feet in width for a total of four hundred fifty (450) square feet and shall allow six (6) feet of clear space from the face of the curb/building line along W. Maxwell Street. The compensation for said space and the days and hours of operation for the sidewalk cafe shall be as follows:

Monday through Wednesday 11:30 a.m. to 10:00 pm. Thursday through Saturday 11:30 to 12:00 midnight. Sunday 11:30am to 10:00pm.
Compensation: $600.00
SEATING CAPACITY: 42

Sidewalk Cafe Permit and approved plan must be posted at all times.

This grant of privilege #1112458 for a sidewalk cafe shall be subject to the provisions of Section 10-28-800 though 10-28-885 of the Municipal Code of Chicago and the directions of the Commissioner of Department of Business Affairs and Consumer Protection, the Commissioner of Streets and Sanitation, and the Commissioner of Transportation.

The permit holder agrees to hold the City of Chicago harmless for any damage, relocation or replacement costs associated with damage, relocation or removal of private property caused by the City performing work in the public way.

Authority for the above named privilege is herein given and granted from and after March 1, 2014 through and including December 1, 2014.

Alderman James A. Balcer

James A. Balcer 11th Ward

Department of Business Affairs and Consumer Protection
Small Business Center - Public Way Use Unit
City Hall - 121 N LaSalle Street, Room 800 • Chicago, IL 60602
(312)-74-GOBIZ (312-744-6249) • (312) 744-1944 (TTY)
http //www cityofchicago.org/bacp

04/30/2014

Alderman **James A. Balcer**
Ward # **11**
City of Chicago
City Hall, Room **203**
121 North LaSalle Street
Chicago, Illinois 60602

Re: An ordinance to use and maintain a portion of the public right-of-way for **one (1) sidewalk cafe(s)** for **KOHAN JAPANESE RESTAURANT**, adjacent to the premises known as **730-32 W. Maxwell St.**.

Dear Alderman **James A. Balcer**:

The applicant referenced above has requested the use of the public right-of-way for a **sidewalk cafe(s)**. An ordinance has been prepared by the Department of Business Affairs and Consumer Protection – Small Business Center - Public Way Use Unit for presentation to the City Council. Because this request was made for properties located in your ward, as approved by you as per the attached, I respectfully request that you introduce the attached ordinance at the next City Council meeting.

If you have any questions regarding this ordinance, please contact Anthony Bertuca at (312) 744-5506.

Department of Business Affairs and Consumer Protection

City of Chicago

O2014-3639

Office of the City Clerk

Document Tracking Sheet

Meeting Date:	4/30/2014
Sponsor(s):	Balcer (11)
Type:	Ordinance
Title:	Sidewalk cafe(s) for Lucky's Sandwich Company
Committee(s) Assignment:	Committee on Transportation and Public Way

ORDINANCE
LUCKY'S SANDWICH COMPANY
Acct. No. 357976 - 1
Permit No. 1112581

Be It Ordained by the City Council of the City of Chicago:

Permission and authority are hereby given and granted to LUCKY'S SANDWICH COMPANY upon the terms and subject to the conditions of this ordinance, to maintain and use a portion of the public right of way for a sidewalk cafe adjacent to its premises located at 717 W. Maxwell St.. Said sidewalk cafe area #1 shall be twenty point four two (20.42) feet in length and eight point nine two (8.92) feet in width for a total of one hundred eighty-two point one five (182.15) square feet and shall allow six (6) feet of clear space from the face of the curb/building line along W. MAXWELL. The compensation for said space and the days and hours of operation for the sidewalk cafe shall be as follows:

SUNDAY THROUGH SATURDAY 11:00AM UNTIL 11:00PM
Compensation: $600.00
SEATING CAPACITY: 16

Sidewalk Cafe Permit and approved plan must be posted at all times.

This grant of privilege #1112581 for a sidewalk cafe shall be subject to the provisions of Section 10-28-800 though 10-28-885 of the Municipal Code of Chicago and the directions of the Commissioner of Department of Business Affairs and Consumer Protection, the Commissioner of Streets and Sanitation, and the Commissioner of Transportation.

The permit holder agrees to hold the City of Chicago harmless for any damage, relocation or replacement costs associated with damage, relocation or removal of private property caused by the City performing work in the public way.

Authority for the above named privilege is herein given and granted from and after March 1, 2014 through and including December 1, 2014.

Alderman James A Balcer

James A. Balcer 11th Ward

Department of Business Affairs and Consumer Protection
Small Business Center- Public Way Use Unit
City Hall - 121 N. LaSalle Street Room 800 • Chicago, IL 60602
(312)-74-GOBIZ (312-744-6249) • (312) 744-1944 (TTY)
http://www.cityofchicago.org/bacp

04/30/2014

Alderman **James A. Balcer**
Ward # **11**
City of Chicago
City Hall, Room **203**
121 North LaSalle Street
Chicago, Illinois 60602

Re: An ordinance to use and maintain a portion of the public right-of-way for **one (1) sidewalk cafe(s)** for **LUCKY'S SANDWICH COMPANY**, adjacent to the premises known as **717 W. Maxwell St.**.

Dear Alderman **James A. Balcer**:

The applicant referenced above has requested the use of the public right-of-way for a **sidewalk cafe(s)**. An ordinance has been prepared by the Department of Business Affairs and Consumer Protection – Small Business Center - Public Way Use Unit for presentation to the City Council. Because this request was made for properties located in your ward, as approved by you as per the attached, I respectfully request that you introduce the attached ordinance at the next City Council meeting.

If you have any questions regarding this ordinance, please contact Anthony Bertuca at (312) 744-5506.

Department of Business Affairs and Consumer Protection

City of Chicago

O2014-3643

Office of the City Clerk

Document Tracking Sheet

Meeting Date:	4/30/2014
Sponsor(s):	Quinn (13)
Type:	Ordinance
Title:	Sidewalk cafe(s) for Valentina Restaurant
Committee(s) Assignment:	Committee on Transportation and Public Way

ORDINANCE
VALENTINA RESTAURANT
Acct. No. 6838 - 1
Permit No. 1111976

Be It Ordained by the City Council of the City of Chicago:

Permission and authority are hereby given and granted to VALENTINA RESTAURANT upon the terms and subject to the conditions of this ordinance, to maintain and use a portion of the public right of way for a sidewalk cafe adjacent to its premises located at 4506 W. 63rd St.. Said sidewalk cafe area #1 shall be thirty-two point six seven (32.67) feet in length and eight point one seven (8.17) feet in width for a total of two hundred sixty-six point nine one (266.91) square feet and shall allow six (6) feet of clear space from the face of the curb/building line along W. 63rd Street. The compensation for said space and the days and hours of operation for the sidewalk cafe shall be as follows:

Sunday through Thursday 10:00 a.m. to 10:00 p.m.
Friday & Saturday 10:00 a.m. to 11:00 p.m.
Compensation: $600.00
SEATING CAPACITY: 24

Sidewalk Cafe Permit and approved plan must be posted at all times.

This grant of privilege #1111976 for a sidewalk cafe shall be subject to the provisions of Section 10-28-800 though 10-28-885 of the Municipal Code of Chicago and the directions of the Commissioner of Department of Business Affairs and Consumer Protection, the Commissioner of Streets and Sanitation, and the Commissioner of Transportation.

The permit holder agrees to hold the City of Chicago harmless for any damage, relocation or replacement costs associated with damage, relocation or removal of private property caused by the City performing work in the public way.

Authority for the above named privilege is herein given and granted from and after March 1, 2014 through and including December 1, 2014.

Alderman _____

Marty Quinn 13th Ward

Department of Business Affairs and Consumer Protection
Small Business Center - Public Way Use Unit
City Hall - 121 N. LaSalle Street, Room 800 • Chicago, IL 60602
(312)-74-GOBIZ (312-744-6249) • (312) 744-1944 (TTY)
http://www.cityofchicago.org/bacp

2nd ATTEMPT AT INTRODUCTION

04/30/2014

Alderman **Marty Quinn**
Ward # **13**
City of Chicago
City Hall, Room **203**
121 North LaSalle Street
Chicago, Illinois 60602

Re: An ordinance to use and maintain a portion of the public right-of-way for **one (1) sidewalk cafe(s)** for **VALENTINA RESTAURANT**, adjacent to the premises known as **4506 W. 63rd St.**.

Dear Alderman **Marty Quinn**:

The applicant referenced above has requested the use of the public right-of-way for a **sidewalk cafe(s)**. An ordinance has been prepared by the Department of Business Affairs and Consumer Protection – Small Business Center - Public Way Use Unit for presentation to the City Council. Because this request was made for properties located in your ward, as approved by you as per the attached, I respectfully request that you introduce the attached ordinance at the next City Council meeting.

If you have any questions regarding this ordinance, please contact Anthony Bertuca at (312) 744-5506.

Department of Business Affairs and Consumer Protection

City of Chicago

O2014-3650

Office of the City Clerk

Document Tracking Sheet

Meeting Date:	4/30/2014
Sponsor(s):	Thompson (16)
Type:	Ordinance
Title:	Sidewalk cafe(s) for La Chaparrita De Chicago No. 2
Committee(s) Assignment:	Committee on Transportation and Public Way

ORDINANCE
LA CHAPARRITA DE CHICAGO #2
Acct. No. 323155 - 1
Permit No. 1112753

Be It Ordained by the City Council of the City of Chicago:

Permission and authority are hereby given and granted to LA CHAPARRITA DE CHICAGO #2 upon the terms and subject to the conditions of this ordinance, to maintain and use a portion of the public right of way for a sidewalk cafe adjacent to its premises located at 5957 S. Kedzie Ave.. Said sidewalk cafe area #1 shall be twenty point five (20.5) feet in length and nine point five (9.5) feet in width for a total of one hundred ninety-four point seven five (194.75) square feet and shall allow six (6) feet of clear space from the face of the curb/building line along S. Kedzie Avenue. The compensation for said space and the days and hours of operation for the sidewalk cafe shall be as follows:

Monday through Thursday 9:00 a.m. to 11:00 p.m. Friday and Saturday 9:00 a.m. to 12:00 midnight Sunday 9:00 a.m. to 10:00 p.m.
Compensation: $600.00
SEATING CAPACITY: 31

Sidewalk Cafe Permit and approved plan must be posted at all times.

This grant of privilege #1112753 for a sidewalk cafe shall be subject to the provisions of Section 10-28-800 though 10-28-885 of the Municipal Code of Chicago and the directions of the Commissioner of Department of Business Affairs and Consumer Protection, the Commissioner of Streets and Sanitation, and the Commissioner of Transportation.

The permit holder agrees to hold the City of Chicago harmless for any damage, relocation or replacement costs associated with damage, relocation or removal of private property caused by the City performing work in the public way.

Authority for the above named privilege is herein given and granted from and after March 1, 2014 through and including December 1, 2014.

Alderman JoAnn Thompson

Joann Thompson 16th Ward

City of Chicago

O2014-3659

Office of the City Clerk

Document Tracking Sheet

Meeting Date:	4/30/2014
Sponsor(s):	Munoz (22)
Type:	Ordinance
Title:	Sidewalk cafe(s) for Las Quecas
Committee(s) Assignment:	Committee on Transportation and Public Way

ORDINANCE
LAS QUECAS
Acct. No. 368665 - 1
Permit No. 1112705

Be It Ordained by the City Council of the City of Chicago:

Permission and authority are hereby given and granted to LAS QUECAS upon the terms and subject to the conditions of this ordinance, to maintain and use a portion of the public right of way for a sidewalk cafe adjacent to its premises located at 2500 S. Christiana Ave.. Said sidewalk cafe area #1 shall be twenty-nine point one seven (29.17) feet in length and five (5) feet in width for a total of one hundred forty-five point eight five (145.85) square feet and shall allow six (6) feet of clear space from the face of the curb/building line along W. 25th Street. The compensation for said space and the days and hours of operation for the sidewalk cafe shall be as follows:

Monday throughThursday 8:00 a.m. to 4:00 p.m. Friday through Sunday 8:00 a.m. to 7:00 p.m.
Compensation: $600.00
SEATING CAPACITY: 8

Sidewalk Cafe Permit and approved plan must be posted at all times.

This grant of privilege #1112705 for a sidewalk cafe shall be subject to the provisions of Section 10-28-800 though 10-28-885 of the Municipal Code of Chicago and the directions of the Commissioner of Department of Business Affairs and Consumer Protection, the Commissioner of Streets and Sanitation, and the Commissioner of Transportation.

The permit holder agrees to hold the City of Chicago harmless for any damage, relocation or replacement costs associated with damage, relocation or removal of private property caused by the City performing work in the public way.

Authority for the above named privilege is herein given and granted from and after March 1, 2014 through and including December 1, 2014.

Alderman _____

Ricardo Munoz 22nd Ward

City of Chicago

O2014-3662

Office of the City Clerk

Document Tracking Sheet

Meeting Date:	4/30/2014
Sponsor(s):	Solis (25)
Type:	Ordinance
Title:	Sidewalk cafe(s) for La Fontanella
Committee(s) Assignment:	Committee on Transportation and Public Way

ORDINANCE
LA FONTANELLA
Acct. No. 4023 - 1
Permit No. 1112454

Be It Ordained by the City Council of the City of Chicago:

Permission and authority are hereby given and granted to LA FONTANELLA upon the terms and subject to the conditions of this ordinance, to maintain and use a portion of the public right of way for a sidewalk cafe adjacent to its premises located at 2414 S. Oakley Ave.. Said sidewalk cafe area #1 shall be twelve (12) feet in length and eight point two five (8.25) feet in width for a total of ninety-nine (99) square feet and shall allow six (6) feet of clear space from the face of the curb/building line along S. Oakley Avenue. The compensation for said space and the days and hours of operation for the sidewalk cafe shall be as follows:

Monday through Thursday 11:00 a.m. to 9:00 p.m. Friday and Saturday 12:00 noon to 11:00 p.m. Sunday 12:00 noon to 9:00 p.m.
Compensation: $600.00
SEATING CAPACITY: 10

Sidewalk Cafe Permit and approved plan must be posted at all times.

This grant of privilege #1112454 for a sidewalk cafe shall be subject to the provisions of Section 10-28-800 though 10-28-885 of the Municipal Code of Chicago and the directions of the Commissioner of Department of Business Affairs and Consumer Protection, the Commissioner of Streets and Sanitation, and the Commissioner of Transportation.

The permit holder agrees to hold the City of Chicago harmless for any damage, relocation or replacement costs associated with damage, relocation or removal of private property caused by the City performing work in the public way.

Authority for the above named privilege is herein given and granted from and after March 1, 2014 through and including December 1, 2014.

Alderman _____
Daniel S. Solis 25th Ward

Department of Business Affairs and Consumer Protection
Small Business Center - Public Way Use Unit
City Hall - 121 N. LaSalle Street. Room 800 • Chicago, IL 60602
(312)-74-GOBIZ (312-744-6249) • (312) 744-1944 (TTY)
http://www.cityofchicago.org/bacp

04/30/2014

Alderman **Daniel S. Solis**
Ward # **25**
City of Chicago
City Hall, Room **203**
121 North LaSalle Street
Chicago, Illinois 60602

Re: An ordinance to use and maintain a portion of the public right-of-way for **one (1) sidewalk cafe(s)** for **LA FONTANELLA**, adjacent to the premises known as **2414 S. Oakley Ave.**.

Dear Alderman **Daniel S. Solis**:

The applicant referenced above has requested the use of the public right-of-way for a **sidewalk cafe(s)**. An ordinance has been prepared by the Department of Business Affairs and Consumer Protection – Small Business Center - Public Way Use Unit for presentation to the City Council. Because this request was made for properties located in your ward, as approved by you as per the attached, I respectfully request that you introduce the attached ordinance at the next City Council meeting.

If you have any questions regarding this ordinance, please contact Anthony Bertuca at (312) 744-5506.

Department of Business Affairs and Consumer Protection

City of Chicago

O2014-3664

Office of the City Clerk

Document Tracking Sheet

Meeting Date:	4/30/2014
Sponsor(s):	Solis (25)
Type:	Ordinance
Title:	Sidewalk cafe(s) for Moxee
Committee(s) Assignment:	Committee on Transportation and Public Way

ORDINANCE
MOXEE
Acct. No. 377065 - 1
Permit No. 1112682

Be It Ordained by the City Council of the City of Chicago:

Permission and authority are hereby given and granted to MOXEE upon the terms and subject to the conditions of this ordinance, to maintain and use a portion of the public right of way for a sidewalk cafe adjacent to its premises located at 724 W. Maxwell St.. Said sidewalk cafe area #1 shall be forty-seven (47) feet in length and ten point two five (10.25) feet in width, area #2 shall be twenty-two (22) feet in length and ten point two five (10.25) feet in width for a total of seven hundred seven point two five (707.25) square feet and shall allow six (6) feet of clear space from the face of the curb/building line along W. Maxwell Street. The compensation for said space and the days and hours of operation for the sidewalk cafe shall be as follows:

Monday through Saturday 11:30 a.m. to 12:00 midnight Sunday 11:30 a.m. to 10:00 p.m.
Compensation: $777.98
SEATING CAPACITY: 40

Sidewalk Cafe Permit and approved plan must be posted at all times.

This grant of privilege #1112682 for a sidewalk cafe shall be subject to the provisions of Section 10-28-800 though 10-28-885 of the Municipal Code of Chicago and the directions of the Commissioner of Department of Business Affairs and Consumer Protection, the Commissioner of Streets and Sanitation, and the Commissioner of Transportation.

The permit holder agrees to hold the City of Chicago harmless for any damage, relocation or replacement costs associated with damage, relocation or removal of private property caused by the City performing work in the public way.

Authority for the above named privilege is herein given and granted from and after March 1, 2014 through and including December 1, 2014.

Alderman _____

Daniel S. Solis 25th Ward

Department of Business Affairs and Consumer Protection
Small Business Center - Public Way Use Unit
City Hall - 121 N. LaSalle Street, Room 800 • Chicago, IL 60602
(312)-74-GOBIZ (312-744-6249) • (312) 744-1944 (TTY)
http://www.cityofchicago.org/bacp

04/30/2014

Alderman **Daniel S. Solis**
Ward # **25**
City of Chicago
City Hall, Room **203**
121 North LaSalle Street
Chicago, Illinois 60602

Re: An ordinance to use and maintain a portion of the public right-of-way for **two (2) sidewalk cafe(s)** for **MOXEE**, adjacent to the premises known as **724 W. Maxwell St.**.

Dear Alderman **Daniel S. Solis**:

The applicant referenced above has requested the use of the public right-of-way for a **sidewalk cafe(s)**. An ordinance has been prepared by the Department of Business Affairs and Consumer Protection – Small Business Center - Public Way Use Unit for presentation to the City Council. Because this request was made for properties located in your ward, as approved by you as per the attached, I respectfully request that you introduce the attached ordinance at the next City Council meeting.

If you have any questions regarding this ordinance, please contact Anthony Bertuca at (312) 744-5506.

Department of Business Affairs and Consumer Protection

City of Chicago

O2014-3668

Office of the City Clerk

Document Tracking Sheet

Meeting Date:	4/30/2014
Sponsor(s):	Solis (25)
Type:	Ordinance
Title:	Sidewalk cafe(s) for Thai Bowl
Committee(s) Assignment:	Committee on Transportation and Public Way

ORDINANCE
THAI BOWL
Acct. No. 18018 - 1
Permit No. 1112766

Be It Ordained by the City Council of the City of Chicago:

Permission and authority are hereby given and granted to THAI BOWL upon the terms and subject to the conditions of this ordinance, to maintain and use a portion of the public right of way for a sidewalk cafe adjacent to its premises located at 1049 W. Taylor St.. Said sidewalk cafe area #1 shall be forty (40) feet in length and eighteen (18) feet in width for a total of seven hundred twenty (720) square feet and shall allow six (6) feet of clear space from the face of the curb/building line along W. Taylor Street. The compensation for said space and the days and hours of operation for the sidewalk cafe shall be as follows:

Monday through Sunday 11:00 a.m. to 10:00 p.m.
Compensation: $792.00
SEATING CAPACITY: 46

Sidewalk Cafe Permit and approved plan must be posted at all times.

This grant of privilege #1112766 for a sidewalk cafe shall be subject to the provisions of Section 10-28-800 though 10-28-885 of the Municipal Code of Chicago and the directions of the Commissioner of Department of Business Affairs and Consumer Protection, the Commissioner of Streets and Sanitation, and the Commissioner of Transportation.

The permit holder agrees to hold the City of Chicago harmless for any damage, relocation or replacement costs associated with damage, relocation or removal of private property caused by the City performing work in the public way.

Authority for the above named privilege is herein given and granted from and after March 1, 2014 through and including December 1, 2014.

Alderman _____

Daniel S. Solis 25th Ward

Department of Business Affairs and Consumer Protection
Small Business Center - Public Way Use Unit
City Hall - 121 N. LaSalle Street, Room 800 • Chicago, IL 60602
(312)-74-GOBIZ (312-744-6249) • (312) 744-1944 (TTY)
http://www.cityofchicago.org/bacp

04/30/2014

Alderman **Daniel S. Solis**
Ward # **25**
City of Chicago
City Hall, Room **203**
121 North LaSalle Street
Chicago, Illinois 60602

Re: An ordinance to use and maintain a portion of the public right-of-way for **one (1) sidewalk cafe(s)** for **THAI BOWL**, adjacent to the premises known as **1049 W. Taylor St.**.

Dear Alderman **Daniel S. Solis**:

The applicant referenced above has requested the use of the public right-of-way for a **sidewalk cafe(s)**. An ordinance has been prepared by the Department of Business Affairs and Consumer Protection – Small Business Center - Public Way Use Unit for presentation to the City Council. Because this request was made for properties located in your ward, as approved by you as per the attached, I respectfully request that you introduce the attached ordinance at the next City Council meeting.

If you have any questions regarding this ordinance, please contact Anthony Bertuca at (312) 744-5506.

Department of Business Affairs and Consumer Protection

City of Chicago

O2014-3670

Office of the City Clerk

Document Tracking Sheet

Meeting Date:	4/30/2014
Sponsor(s):	Solis (25)
Type:	Ordinance
Title:	Sidewalk cafe(s) for Vincenzo's
Committee(s) Assignment:	*Committee on Transportation and Public Way*

ORDINANCE
VINCENZO'S
Acct. No. 372351 - 1
Permit No. 1112170

Be It Ordained by the City Council of the City of Chicago:

Permission and authority are hereby given and granted to VINCENZO'S upon the terms and subject to the conditions of this ordinance, to maintain and use a portion of the public right of way for a sidewalk cafe adjacent to its premises located at 1104 W. Madison St.. Said sidewalk cafe area #1 shall be twenty-four (24) feet in length and nine (9) feet in width for a total of two hundred sixteen (216) square feet and shall allow six (6) feet of clear space from the face of the curb/building line along W Madison St (2nd ATTEMPT AT INTRODUCTION). The compensation for said space and the days and hours of operation for the sidewalk cafe shall be as follows:

Sunday thru Saturday 11:00 a.m. until 12:00 Midnight
Compensation: $600.00
SEATING CAPACITY: 24

Sidewalk Cafe Permit and approved plan must be posted at all times.

This grant of privilege #1112170 for a sidewalk cafe shall be subject to the provisions of Section 10-28-800 though 10-28-885 of the Municipal Code of Chicago and the directions of the Commissioner of Department of Business Affairs and Consumer Protection, the Commissioner of Streets and Sanitation, and the Commissioner of Transportation.

The permit holder agrees to hold the City of Chicago harmless for any damage, relocation or replacement costs associated with damage, relocation or removal of private property caused by the City performing work in the public way.

Authority for the above named privilege is herein given and granted from and after March 1, 2014 through and including December 1, 2014.

Alderman _____

Daniel S. Solis 25th Ward

Department of Business Affairs and Consumer Protection
Small Business Center - Public Way Use Unit
City Hall - 121 N. LaSalle Street, Room 800 • Chicago, IL 60602
(312)-74-GOBIZ (312-744-6249) • (312) 744-1944 (TTY)
http://www.cityofchicago.org/bacp

2nd ATTEMPT AT INTRODUCTION

04/30/2014

Alderman **Daniel S. Solis**
Ward # **25**
City of Chicago
City Hall, Room **203**
121 North LaSalle Street
Chicago, Illinois 60602

Re: An ordinance to use and maintain a portion of the public right-of-way for **one (1) sidewalk cafe(s)** for **VINCENZO'S**, adjacent to the premises known as **1104 W. Madison St.**.

Dear Alderman **Daniel S. Solis**:

The applicant referenced above has requested the use of the public right-of-way for a **sidewalk cafe(s)**. An ordinance has been prepared by the Department of Business Affairs and Consumer Protection – Small Business Center - Public Way Use Unit for presentation to the City Council. Because this request was made for properties located in your ward, as approved by you as per the attached, I respectfully request that you introduce the attached ordinance at the next City Council meeting.

If you have any questions regarding this ordinance, please contact Anthony Bertuca at (312) 744-5506.

Department of Business Affairs and Consumer Protection

City of Chicago

O2014-3675

Office of the City Clerk

Document Tracking Sheet

Meeting Date:	4/30/2014
Sponsor(s):	Maldonado (26)
Type:	Ordinance
Title:	Sidewalk cafe(s) for La Bruquena Restaurant & Lounge
Committee(s) Assignment:	Committee on Transportation and Public Way

ORDINANCE
LA BRUQUENA RESTAURANT & LOUNGE
Acct. No. 7533 - 1
Permit No. 1112402

Be It Ordained by the City Council of the City of Chicago:

Permission and authority are hereby given and granted to LA BRUQUENA RESTAURANT & LOUNGE upon the terms and subject to the conditions of this ordinance, to maintain and use a portion of the public right of way for a sidewalk cafe adjacent to its premises located at 2726 W. Division St.. Said sidewalk cafe area #1 shall be twenty-two (22) feet in length and eighteen (18) feet in width for a total of three hundred ninety-six (396) square feet and shall allow six (6) feet of clear space from the face of the curb/building line along W. Division Street. The compensation for said space and the days and hours of operation for the sidewalk cafe shall be as follows:

Monday through Sunday 10:00 a.m. to 11:00 p.m.
Compensation: $600.00
SEATING CAPACITY: 24

Sidewalk Cafe Permit and approved plan must be posted at all times.

This grant of privilege #1112402 for a sidewalk cafe shall be subject to the provisions of Section 10-28-800 though 10-28-885 of the Municipal Code of Chicago and the directions of the Commissioner of Department of Business Affairs and Consumer Protection, the Commissioner of Streets and Sanitation, and the Commissioner of Transportation.

The permit holder agrees to hold the City of Chicago harmless for any damage, relocation or replacement costs associated with damage, relocation or removal of private property caused by the City performing work in the public way.

Authority for the above named privilege is herein given and granted from and after March 1, 2014 through and including December 1, 2014.

Alderman _____

Roberto Maldonado 26th Ward

Department of Business Affairs and Consumer Protection
Small Business Center - Public Way Use Unit
City Hall - 121 N. LaSalle Street, Room 800 • Chicago, IL 60602
(312)-74-GOBIZ (312-744-6249) • (312) 744-1944 (TTY)
http://www.cityofchicago.org/bacp

04/30/2014

Alderman **Roberto Maldonado**
Ward # **26**
City of Chicago
City Hall, Room **300**
121 North LaSalle Street
Chicago, Illinois 60602

Re: An ordinance to use and maintain a portion of the public right-of-way for **one (1) sidewalk cafe(s)** for **LA BRUQUENA RESTAURANT & LOUNGE**, adjacent to the premises known as **2726 W. Division St.**.

Dear Alderman **Roberto Maldonado**:

The applicant referenced above has requested the use of the public right-of-way for a **sidewalk cafe(s)**. An ordinance has been prepared by the Department of Business Affairs and Consumer Protection – Small Business Center - Public Way Use Unit for presentation to the City Council. Because this request was made for properties located in your ward, as approved by you as per the attached, I respectfully request that you introduce the attached ordinance at the next City Council meeting.

If you have any questions regarding this ordinance, please contact Anthony Bertuca at (312) 744-5506.

Department of Business Affairs and Consumer Protection

City of Chicago

O2014-3676

Office of the City Clerk

Document Tracking Sheet

Meeting Date:	4/30/2014
Sponsor(s):	Maldonado (26)
Type:	Ordinance
Title:	Sidewalk cafe(s) for Latin American Rest & Lounge
Committee(s) Assignment:	Committee on Transportation and Public Way

ORDINANCE
LATIN AMERICAN REST & LOUNGE
Acct. No. 198 - 1
Permit No. 1112781

Be It Ordained by the City Council of the City of Chicago:

Permission and authority are hereby given and granted to LATIN AMERICAN REST & LOUNGE upon the terms and subject to the conditions of this ordinance, to maintain and use a portion of the public right of way for a sidewalk cafe adjacent to its premises located at 2743 W. Division St.. Said sidewalk cafe area #1 shall be seventeen (17) feet in length and thirteen (13) feet in width for a total of two hundred twenty-one (221) square feet and shall allow six (6) feet of clear space from the face of the curb/building line along W. DIVISION ST.. The compensation for said space and the days and hours of operation for the sidewalk cafe shall be as follows:

Monday through Sunday 9:00 a.m.until 10:00 p.m.
Compensation: $600.00
SEATING CAPACITY: 20

Sidewalk Cafe Permit and approved plan must be posted at all times.

This grant of privilege #1112781 for a sidewalk cafe shall be subject to the provisions of Section 10-28-800 though 10-28-885 of the Municipal Code of Chicago and the directions of the Commissioner of Department of Business Affairs and Consumer Protection, the Commissioner of Streets and Sanitation, and the Commissioner of Transportation.

The permit holder agrees to hold the City of Chicago harmless for any damage, relocation or replacement costs associated with damage, relocation or removal of private property caused by the City performing work in the public way.

Authority for the above named privilege is herein given and granted from and after March 1, 2014 through and including December 1, 2014.

Alderman _____

Roberto Maldonado 26th Ward

Department of Business Affairs and Consumer Protection
Small Business Center - Public Way Use Unit
City Hall - 121 N. LaSalle Street, Room 800 • Chicago, IL 60602
(312)-74-GOBIZ (312-744-6249) • (312) 744-1944 (TTY)
http://www.cityofchicago.org/bacp

04/30/2014

Alderman **Roberto Maldonado**
Ward # **26**
City of Chicago
City Hall, Room **300**
121 North LaSalle Street
Chicago, Illinois 60602

Re: An ordinance to use and maintain a portion of the public right-of-way for **one (1) sidewalk cafe(s)** for **LATIN AMERICAN REST & LOUNGE**, adjacent to the premises known as **2743 W. Division St.**.

Dear Alderman **Roberto Maldonado**:

The applicant referenced above has requested the use of the public right-of-way for a **sidewalk cafe(s)**. An ordinance has been prepared by the Department of Business Affairs and Consumer Protection – Small Business Center - Public Way Use Unit for presentation to the City Council. Because this request was made for properties located in your ward, as approved by you as per the attached, I respectfully request that you introduce the attached ordinance at the next City Council meeting.

If you have any questions regarding this ordinance, please contact Anthony Bertuca at (312) 744-5506.

Department of Business Affairs and Consumer Protection

City of Chicago

O2014-3684

Office of the City Clerk

Document Tracking Sheet

Meeting Date:	4/30/2014
Sponsor(s):	Burnett (27)
Type:	Ordinance
Title:	Sidewalk cafe(s) for Alhambra Palace Restaurant
Committee(s) Assignment:	Committee on Transportation and Public Way

ORDINANCE
ALHAMBRA PALACE RESTAURANT
Acct. No. 289871 - 1
Permit No. 1112371

Be It Ordained by the City Council of the City of Chicago:

Permission and authority are hereby given and granted to ALHAMBRA PALACE RESTAURANT upon the terms and subject to the conditions of this ordinance, to maintain and use a portion of the public right of way for a sidewalk cafe adjacent to its premises located at 1240 W. Randolph St.. Said sidewalk cafe area #1 shall be sixty-three (63) feet in length and ten (10) feet in width for a total of six hundred thirty (630) square feet and shall allow six (6) feet of clear space from the face of the curb/building line along W. Randolph Street. The compensation for said space and the days and hours of operation for the sidewalk cafe shall be as follows:

Monday through Sunday 11:00 a.m. to 11:00 p.m.
Compensation: $693.00
SEATING CAPACITY: 24

Sidewalk Cafe Permit and approved plan must be posted at all times.

This grant of privilege #1112371 for a sidewalk cafe shall be subject to the provisions of Section 10-28-800 though 10-28-885 of the Municipal Code of Chicago and the directions of the Commissioner of Department of Business Affairs and Consumer Protection, the Commissioner of Streets and Sanitation, and the Commissioner of Transportation.

The permit holder agrees to hold the City of Chicago harmless for any damage, relocation or replacement costs associated with damage, relocation or removal of private property caused by the City performing work in the public way.

Authority for the above named privilege is herein given and granted from and after March 1, 2014 through and including December 1, 2014.

Alderman _____

Walter Burnett Jr. 27th Ward

City of Chicago

O2014-3691

Office of the City Clerk

Document Tracking Sheet

Meeting Date:	4/30/2014
Sponsor(s):	Burnett (27)
Type:	Ordinance
Title:	Sidewalk cafe(s) for Butterfly Sushi & Thai Cuisine on Chicago Ave
Committee(s) Assignment:	Committee on Transportation and Public Way

ORDINANCE
BUTTERFLY SUSHI & THAI CUISINE ON CHICAGO AVE
Acct. No. 336656 - 1
Permit No. 1112751

Be It Ordained by the City Council of the City of Chicago:

Permission and authority are hereby given and granted to BUTTERFLY SUSHI & THAI CUISINE ON CHICAGO AVE upon the terms and subject to the conditions of this ordinance, to maintain and use a portion of the public right of way for a sidewalk cafe adjacent to its premises located at 1421 W. Chicago Ave.. Said sidewalk cafe area #1 shall be six point two (6.2) feet in length and five point five (5.5) feet in width, area #2 shall be six point five (6.5) feet in length and five point five (5.5) feet in width for a total of sixty-nine point eight five (69.85) square feet and shall allow six (6) feet of clear space from the face of the curb/building line along W. Chicago Avenue. The compensation for said space and the days and hours of operation for the sidewalk cafe shall be as follows:

Monday through Thursday 10:30 a.m. to 11:00 p.m. Friday 10:30 a.m. to 11:30 p.m.
Saturday 11:30a.m. to 11:30 p.m. Sunday 11:30 a.m. to 11:00 p.m.
Compensation: $600.00
SEATING CAPACITY: 8

Sidewalk Cafe Permit and approved plan must be posted at all times.

This grant of privilege #1112751 for a sidewalk cafe shall be subject to the provisions of Section 10-28-800 though 10-28-885 of the Municipal Code of Chicago and the directions of the Commissioner of Department of Business Affairs and Consumer Protection, the Commissioner of Streets and Sanitation, and the Commissioner of Transportation.

The permit holder agrees to hold the City of Chicago harmless for any damage, relocation or replacement costs associated with damage, relocation or removal of private property caused by the City performing work in the public way.

Authority for the above named privilege is herein given and granted from and after March 1, 2014 through and including December 1, 2014.

Alderman _____

Walter Burnett Jr. 27th Ward

City of Chicago

O2014-3695

Office of the City Clerk

Document Tracking Sheet

Meeting Date:	4/30/2014
Sponsor(s):	Burnett (27)
Type:	Ordinance
Title:	Sidewalk cafe(s) for Butterfly Sushibar and Thai Cuisine
Committee(s) Assignment:	Committee on Transportation and Public Way

ORDINANCE
BUTTERFLY SUSHIBAR AND THAI CUISINE
Acct. No. 294293 - 2
Permit No. 1112748

Be It Ordained by the City Council of the City of Chicago:

Permission and authority are hereby given and granted to BUTTERFLY SUSHIBAR AND THAI CUISINE upon the terms and subject to the conditions of this ordinance, to maintain and use a portion of the public right of way for a sidewalk cafe adjacent to its premises located at 1139-43 W. Grand Ave.. Said sidewalk cafe area #1 shall be twenty-three (23) feet in length and five point two five (5.25) feet in width, area #2 shall be sixteen (16) feet in length and five point two five (5.25) feet in width for a total of two hundred four point seven five (204.75) square feet and shall allow six (6) feet of clear space from the face of the curb/building line along W. Grand Avenue. The compensation for said space and the days and hours of operation for the sidewalk cafe shall be as follows:

Monday through Thursday 10:30 a.m. to 11:00 p.m. Friday 10:30 a.m. to 11:30 p.m. Saturday 10:30 a.m. to 12:00 midnight Sunday 10:30 a.m. to 11:30 p.m.
Compensation: $600.00
SEATING CAPACITY: 22

Sidewalk Cafe Permit and approved plan must be posted at all times.

This grant of privilege #1112748 for a sidewalk cafe shall be subject to the provisions of Section 10-28-800 though 10-28-885 of the Municipal Code of Chicago and the directions of the Commissioner of Department of Business Affairs and Consumer Protection, the Commissioner of Streets and Sanitation, and the Commissioner of Transportation.

The permit holder agrees to hold the City of Chicago harmless for any damage, relocation or replacement costs associated with damage, relocation or removal of private property caused by the City performing work in the public way.

Authority for the above named privilege is herein given and granted from and after March 1, 2014 through and including December 1, 2014.

Alderman _____

Walter Burnett Jr. 27th Ward

City of Chicago

O2014-3696

Office of the City Clerk

Document Tracking Sheet

Meeting Date:	4/30/2014
Sponsor(s):	Burnett (27)
Type:	Ordinance
Title:	Sidewalk cafe(s) for City Pool Hall
Committee(s) Assignment:	Committee on Transportation and Public Way

ORDINANCE
CITY POOL HALL
Acct. No. 20335 - 1
Permit No. 1112412

Be It Ordained by the City Council of the City of Chicago:

Permission and authority are hereby given and granted to CITY POOL HALL upon the terms and subject to the conditions of this ordinance, to maintain and use a portion of the public right of way for a sidewalk cafe adjacent to its premises located at 640 W. Hubbard St.. Said sidewalk cafe area #1 shall be sixty-three (63) feet in length and six (6) feet in width for a total of three hundred seventy-eight (378) square feet and shall allow six (6) feet of clear space from the face of the curb/building line along W.HUBBARD. The compensation for said space and the days and hours of operation for the sidewalk cafe shall be as follows:


Monday through Sunday 9:30 a.m.to 12:00 midnight
Compensation: $600.00
SEATING CAPACITY: 36

Sidewalk Cafe Permit and approved plan must be posted at all times.

This grant of privilege #1112412 for a sidewalk cafe shall be subject to the provisions of Section 10-28-800 though 10-28-885 of the Municipal Code of Chicago and the directions of the Commissioner of Department of Business Affairs and Consumer Protection, the Commissioner of Streets and Sanitation, and the Commissioner of Transportation.

The permit holder agrees to hold the City of Chicago harmless for any damage, relocation or replacement costs associated with damage, relocation or removal of private property caused by the City performing work in the public way.

Authority for the above named privilege is herein given and granted from and after March 1, 2014 through and including December 1, 2014.

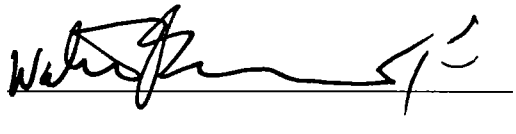Alderman 

Walter Burnett Jr. 27th Ward

City of Chicago

O2014-3698

Office of the City Clerk

Document Tracking Sheet

Meeting Date:	4/30/2014
Sponsor(s):	Burnett (27)
Type:	Ordinance
Title:	Sidewalk cafe(s) for De Cero
Committee(s) Assignment:	Committee on Transportation and Public Way

ORDINANCE
DE CERO
Acct. No. 273771 - 1
Permit No. 1112707

Be It Ordained by the City Council of the City of Chicago:

Permission and authority are hereby given and granted to DE CERO upon the terms and subject to the conditions of this ordinance, to maintain and use a portion of the public right of way for a sidewalk cafe adjacent to its premises located at 812-816 W. Randolph St.. Said sidewalk cafe area #1 shall be fifty (50) feet in length and nine (9) feet in width for a total of four hundred fifty (450) square feet and shall allow six (6) feet of clear space from the face of the curb/building line along W. RANDOLPH ST.. The compensation for said space and the days and hours of operation for the sidewalk cafe shall be as follows:

Monday through Sunday 8:00 a.m. to 12:00 midnight
Compensation: $600.00
SEATING CAPACITY: 28

Sidewalk Cafe Permit and approved plan must be posted at all times.

This grant of privilege #1112707 for a sidewalk cafe shall be subject to the provisions of Section 10-28-800 though 10-28-885 of the Municipal Code of Chicago and the directions of the Commissioner of Department of Business Affairs and Consumer Protection, the Commissioner of Streets and Sanitation, and the Commissioner of Transportation.

The permit holder agrees to hold the City of Chicago harmless for any damage, relocation or replacement costs associated with damage, relocation or removal of private property caused by the City performing work in the public way.

Authority for the above named privilege is herein given and granted from and after March 1, 2014 through and including December 1, 2014.

Alderman _____

Walter Burnett Jr. 27th Ward

City of Chicago

O2014-3699

Office of the City Clerk

Document Tracking Sheet

Meeting Date:	4/30/2014
Sponsor(s):	Burnett (27)
Type:	Ordinance
Title:	Sidewalk cafe(s) for Gaudi Cafe
Committee(s) Assignment:	Committee on Transportation and Public Way

ORDINANCE
GAUDI CAFE
Acct. No. 387563 - 1
Permit No. 1112620

Be It Ordained by the City Council of the City of Chicago:

Permission and authority are hereby given and granted to GAUDI CAFE upon the terms and subject to the conditions of this ordinance, to maintain and use a portion of the public right of way for a sidewalk cafe adjacent to its premises located at 1147 W. Grand Ave.. Said sidewalk cafe area #1 shall be twenty-six point two five (26.25) feet in length and three point five (3.5) feet in width for a total of ninety-one point eight eight (91.88) square feet and shall allow six (6) feet of clear space from the face of the curb/building line along W. Grand Avenue. The compensation for said space and the days and hours of operation for the sidewalk cafe shall be as follows:

Monday through Sunday 8:00 a.m. to 11:30 p.m
Compensation: $600.00
SEATING CAPACITY: 10

Sidewalk Cafe Permit and approved plan must be posted at all times.


This grant of privilege #1112620 for a sidewalk cafe shall be subject to the provisions of Section 10-28-800 though 10-28-885 of the Municipal Code of Chicago and the directions of the Commissioner of Department of Business Affairs and Consumer Protection, the Commissioner of Streets and Sanitation, and the Commissioner of Transportation.

The permit holder agrees to hold the City of Chicago harmless for any damage, relocation or replacement costs associated with damage, relocation or removal of private property caused by the City performing work in the public way.

Authority for the above named privilege is herein given and granted from and after March 1, 2014 through and including December 1, 2014.

Alderman _____

Walter Burnett Jr. 27th Ward

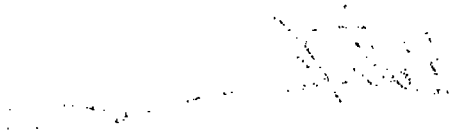

City of Chicago

O2014-3702

Office of the City Clerk

Document Tracking Sheet

Meeting Date:	4/30/2014
Sponsor(s):	Burnett (27)
Type:	Ordinance
Title:	Sidewalk cafe(s) for Geb
Committee(s) Assignment:	Committee on Transportation and Public Way

ORDINANCE
GEB
Acct. No. 370467 - 1
Permit No. 1112594

Be It Ordained by the City Council of the City of Chicago:

Permission and authority are hereby given and granted to GEB upon the terms and subject to the conditions of this ordinance, to maintain and use a portion of the public right of way for a sidewalk cafe adjacent to its premises located at 841 W. Randolph St.. Said sidewalk cafe area #1 shall be twenty-one point seven (21.7) feet in length and ten point three three (10.33) feet in width for a total of two hundred twenty-four point one six (224.16) square feet and shall allow six (6) feet of clear space from the face of the curb/building line along W. Randolph Street. The compensation for said space and the days and hours of operation for the sidewalk cafe shall be as follows:

Monday through Thursday 5:00 p.m. to 11:30 p.m. Friday and Saturday 5:00 p.m. to 12:00 midnight Sunday 11:00 a.m. to 11:00 p.m.
Compensation: $600.00
SEATING CAPACITY: 24

Sidewalk Cafe Permit and approved plan must be posted at all times.

This grant of privilege #1112594 for a sidewalk cafe shall be subject to the provisions of Section 10-28-800 though 10-28-885 of the Municipal Code of Chicago and the directions of the Commissioner of Department of Business Affairs and Consumer Protection, the Commissioner of Streets and Sanitation, and the Commissioner of Transportation.

The permit holder agrees to hold the City of Chicago harmless for any damage, relocation or replacement costs associated with damage, relocation or removal of private property caused by the City performing work in the public way.

Authority for the above named privilege is herein given and granted from and after March 1, 2014 through and including December 1, 2014.

Alderman _____

Walter Burnett Jr. 27th Ward

Department of Business Affairs and Consumer Protection
Small Business Center - Public Way Use Unit
City Hall - 121 N. LaSalle Street, Room 800 • Chicago, IL 60602
(312)-74-GOBIZ (312-744-6249) • (312) 744-1944 (TTY)
http://www.cityofchicago.org/bacp

04/30/2014

Alderman **Walter Burnett Jr.**
Ward # **27**
City of Chicago
City Hall, Room **203**
121 North LaSalle Street
Chicago, Illinois 60602

Re: An ordinance to use and maintain a portion of the public right-of-way for **one (1) sidewalk cafe(s)** for **GEB**, adjacent to the premises known as **841 W. Randolph St.**.

Dear Alderman **Walter Burnett Jr.**:

The applicant referenced above has requested the use of the public right-of-way for a **sidewalk cafe(s)**. An ordinance has been prepared by the Department of Business Affairs and Consumer Protection – Small Business Center - Public Way Use Unit for presentation to the City Council. Because this request was made for properties located in your ward, as approved by you as per the attached, I respectfully request that you introduce the attached ordinance at the next City Council meeting.

If you have any questions regarding this ordinance, please contact Anthony Bertuca at (312) 744-5506.

Department of Business Affairs and Consumer Protection

City of Chicago

O2014-3706

Office of the City Clerk

Document Tracking Sheet

Meeting Date:	4/30/2014
Sponsor(s):	Burnett (27)
Type:	Ordinance
Title:	Sidewalk cafe(s) for Goddess River North, The
Committee(s) Assignment:	Committee on Transportation and Public Way

ORDINANCE
THE GODDESS RIVER NORTH
Acct. No. 376757 - 1
Permit No. 1112420

Be It Ordained by the City Council of the City of Chicago:

Permission and authority are hereby given and granted to THE GODDESS RIVER NORTH upon the terms and subject to the conditions of this ordinance, to maintain and use a portion of the public right of way for a sidewalk cafe adjacent to its premises located at 901 N. Larrabee St.. Said sidewalk cafe area #1 shall be twenty-six (26) feet in length and seven point five (7.5) feet in width for a total of one hundred ninety-five (195) square feet and shall allow six (6) feet of clear space from the face of the curb/building line along Larrabee. The compensation for said space and the days and hours of operation for the sidewalk cafe shall be as follows:

Monday to Sunday 8:00 am - 9:00 pm
Compensation: $600.00
SEATING CAPACITY: 20

Sidewalk Cafe Permit and approved plan must be posted at all times.

This grant of privilege #1112420 for a sidewalk cafe shall be subject to the provisions of Section 10-28-800 though 10-28-885 of the Municipal Code of Chicago and the directions of the Commissioner of Department of Business Affairs and Consumer Protection, the Commissioner of Streets and Sanitation, and the Commissioner of Transportation.

The permit holder agrees to hold the City of Chicago harmless for any damage, relocation or replacement costs associated with damage, relocation or removal of private property caused by the City performing work in the public way.

Authority for the above named privilege is herein given and granted from and after March 1, 2014 through and including December 1, 2014.

Alderman _____

Walter Burnett Jr. 27th Ward

City of Chicago

O2014-3708

Office of the City Clerk

Document Tracking Sheet

Meeting Date:	4/30/2014
Sponsor(s):	Burnett (27)
Type:	Ordinance
Title:	Sidewalk cafe(s) for Jaipur
Committee(s) Assignment:	Committee on Transportation and Public Way

ORDINANCE
JAIPUR
Acct. No. 329635 - 1
Permit No. 1112683

Be It Ordained by the City Council of the City of Chicago:

Permission and authority are hereby given and granted to JAIPUR upon the terms and subject to the conditions of this ordinance, to maintain and use a portion of the public right of way for a sidewalk cafe adjacent to its premises located at 847 W. Randolph St.. Said sidewalk cafe area #1 shall be forty (40) feet in length and nine (9) feet in width for a total of three hundred sixty (360) square feet and shall allow six (6) feet of clear space from the face of the curb/building line along W. RANDOLPH ST.. The compensation for said space and the days and hours of operation for the sidewalk cafe shall be as follows:

Monday through Sunday 11:00 am to 11:00 pm.
Compensation: $600.00
SEATING CAPACITY: 20

Sidewalk Cafe Permit and approved plan must be posted at all times.

This grant of privilege #1112683 for a sidewalk cafe shall be subject to the provisions of Section 10-28-800 though 10-28-885 of the Municipal Code of Chicago and the directions of the Commissioner of Department of Business Affairs and Consumer Protection, the Commissioner of Streets and Sanitation, and the Commissioner of Transportation.

The permit holder agrees to hold the City of Chicago harmless for any damage, relocation or replacement costs associated with damage, relocation or removal of private property caused by the City performing work in the public way.

Authority for the above named privilege is herein given and granted from and after March 1, 2014 through and including December 1, 2014.

Alderman _____

Walter Burnett Jr. 27th Ward

City of Chicago

O2014-3709

Office of the City Clerk

Document Tracking Sheet

Meeting Date:	4/30/2014
Sponsor(s):	Burnett (27)
Type:	Ordinance
Title:	Sidewalk cafe(s) for Kamehachi
Committee(s) Assignment:	Committee on Transportation and Public Way

ORDINANCE
KAMEHACHI
Acct. No. 356772 - 1
Permit No. 1112302

Be It Ordained by the City Council of the City of Chicago:

Permission and authority are hereby given and granted to KAMEHACHI upon the terms and subject to the conditions of this ordinance, to maintain and use a portion of the public right of way for a sidewalk cafe adjacent to its premises located at 1531 N. Wells St.. Said sidewalk cafe area #1 shall be twenty-nine point eight three (29.83) feet in length and nine point two five (9.25) feet in width for a total of two hundred seventy-five point nine three (275.93) square feet and shall allow six (6) feet of clear space from the face of the curb/building line along N. Wells. The compensation for said space and the days and hours of operation for the sidewalk cafe shall be as follows:

Monday - Saturday 11:30 am - midnight Sunday noon - midnight
Compensation: $634.63
SEATING CAPACITY: 28

Sidewalk Cafe Permit and approved plan must be posted at all times.

This grant of privilege #1112302 for a sidewalk cafe shall be subject to the provisions of Section 10-28-800 though 10-28-885 of the Municipal Code of Chicago and the directions of the Commissioner of Department of Business Affairs and Consumer Protection, the Commissioner of Streets and Sanitation, and the Commissioner of Transportation.

The permit holder agrees to hold the City of Chicago harmless for any damage, relocation or replacement costs associated with damage, relocation or removal of private property caused by the City performing work in the public way.

Authority for the above named privilege is herein given and granted from and after March 1, 2014 through and including December 1, 2014.

Alderman _____

Walter Burnett Jr. 27th Ward

City of Chicago

Office of the City Clerk

Document Tracking Sheet

O2014-3726

Meeting Date:	4/30/2014
Sponsor(s):	Burnett (27)
Type:	Ordinance
Title:	Sidewalk cafe(s) for Kanela Breakfast Club
Committee(s) Assignment:	Committee on Transportation and Public Way

ORDINANCE
KANELA BREAKFAST CLUB
Acct. No. 378508 - 1
Permit No. 1112399

Be It Ordained by the City Council of the City of Chicago:

Permission and authority are hereby given and granted to KANELA BREAKFAST CLUB upon the terms and subject to the conditions of this ordinance, to maintain and use a portion of the public right of way for a sidewalk cafe adjacent to its premises located at 1552 N. Wells St.. Said sidewalk cafe area #1 shall be thirteen point one seven (13.17) feet in length and eight (8) feet in width for a total of one hundred five point three six (105.36) square feet and shall allow six (6) feet of clear space from the face of the curb/building line along N. Wells Street. The compensation for said space and the days and hours of operation for the sidewalk cafe shall be as follows:

Monday through Sunday 8:00 a.m. to 3:30 p.m.
Compensation: $600.00
SEATING CAPACITY: 8

Sidewalk Cafe Permit and approved plan must be posted at all times.

This grant of privilege #1112399 for a sidewalk cafe shall be subject to the provisions of Section 10-28-800 though 10-28-885 of the Municipal Code of Chicago and the directions of the Commissioner of Department of Business Affairs and Consumer Protection, the Commissioner of Streets and Sanitation, and the Commissioner of Transportation.

The permit holder agrees to hold the City of Chicago harmless for any damage, relocation or replacement costs associated with damage, relocation or removal of private property caused by the City performing work in the public way.

Authority for the above named privilege is herein given and granted from and after March 1, 2014 through and including December 1, 2014.

Alderman _____

Walter Burnett Jr. 27th Ward

City of Chicago

O2014-3728

Office of the City Clerk

Document Tracking Sheet

Meeting Date:	4/30/2014
Sponsor(s):	Burnett (27)
Type:	Ordinance
Title:	Sidewalk cafe(s) for Karyn's on Green
Committee(s) Assignment:	Committee on Transportation and Public Way

ORDINANCE
KARYN'S ON GREEN
Acct. No. 347889 - 1
Permit No. 1112457

Be It Ordained by the City Council of the City of Chicago:

Permission and authority are hereby given and granted to KARYN'S ON GREEN upon the terms and subject to the conditions of this ordinance, to maintain and use a portion of the public right of way for a sidewalk cafe adjacent to its premises located at 130 S. Green St.. Said sidewalk cafe area #1 shall be twenty-six point six seven (26.67) feet in length and six point five (6.5) feet in width for a total of one hundred seventy-three point three six (173.36) square feet and shall allow six (6) feet of clear space from the face of the curb/building line along S. Green. The compensation for said space and the days and hours of operation for the sidewalk cafe shall be as follows:


Sunday 11:00am until 10:00pm Monday through Saturday 11:00am until 11:00pm
Compensation: $600.00
SEATING CAPACITY: 20

Sidewalk Cafe Permit and approved plan must be posted at all times.

This grant of privilege #1112457 for a sidewalk cafe shall be subject to the provisions of Section 10-28-800 though 10-28-885 of the Municipal Code of Chicago and the directions of the Commissioner of Department of Business Affairs and Consumer Protection, the Commissioner of Streets and Sanitation, and the Commissioner of Transportation.

The permit holder agrees to hold the City of Chicago harmless for any damage, relocation or replacement costs associated with damage, relocation or removal of private property caused by the City performing work in the public way.

Authority for the above named privilege is herein given and granted from and after March 1, 2014 through and including December 1, 2014.

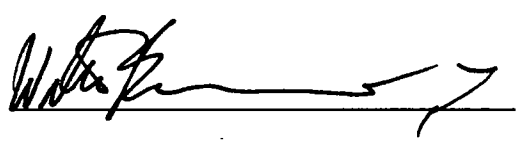Alderman 

Walter Burnett Jr. 27th Ward

City of Chicago

O2014-3732

Office of the City Clerk

Document Tracking Sheet

Meeting Date:	4/30/2014
Sponsor(s):	Burnett (27)
Type:	Ordinance
Title:	Sidewalk cafe(s) for Mama Milano
Committee(s) Assignment:	Committee on Transportation and Public Way

ORDINANCE
MAMA MILANO
Acct. No. 347242 - 1
Permit No. 1112291

Be It Ordained by the City Council of the City of Chicago:

Permission and authority are hereby given and granted to MAMA MILANO upon the terms and subject to the conditions of this ordinance, to maintain and use a portion of the public right of way for a sidewalk cafe adjacent to its premises located at 1419 N. Wells St.. Said sidewalk cafe area #1 shall be eighteen (18) feet in length and ten (10) feet in width for a total of one hundred eighty (180) square feet and shall allow six (6) feet of clear space from the face of the curb/building line along N. Wells. The compensation for said space and the days and hours of operation for the sidewalk cafe shall be as follows:

Monday through Friday 11:30 a.m. to 10:00 p.m. Saturday and Sunday 11:00 a.m. to 10:00 p.m.
Compensation: $600.00
SEATING CAPACITY: 24

Sidewalk Cafe Permit and approved plan must be posted at all times.

This grant of privilege #1112291 for a sidewalk cafe shall be subject to the provisions of Section 10-28-800 though 10-28-885 of the Municipal Code of Chicago and the directions of the Commissioner of Department of Business Affairs and Consumer Protection, the Commissioner of Streets and Sanitation, and the Commissioner of Transportation.

The permit holder agrees to hold the City of Chicago harmless for any damage, relocation or replacement costs associated with damage, relocation or removal of private property caused by the City performing work in the public way.

Authority for the above named privilege is herein given and granted from and after March 1, 2014 through and including December 1, 2014.

Alderman _____

Walter Burnett Jr. 27th Ward

City of Chicago

O2014-3739

Office of the City Clerk

Document Tracking Sheet

Meeting Date:	4/30/2014
Sponsor(s):	Burnett (27)
Type:	Ordinance
Title:	Sidewalk cafe(s) for Nellcote & RM Champagne Salon
Committee(s) Assignment:	Committee on Transportation and Public Way

ORDINANCE
NELLCOTE & RM CHAMPAGNE SALON
Acct. No. 363131 - 1
Permit No. 1112613

Be It Ordained by the City Council of the City of Chicago:

Permission and authority are hereby given and granted to NELLCOTE & RM CHAMPAGNE SALON upon the terms and subject to the conditions of this ordinance, to maintain and use a portion of the public right of way for a sidewalk cafe adjacent to its premises located at 833-839 W. Randolph St.. Said sidewalk cafe area #1 shall be one hundred eight point eight eight (108.88) feet in length and six point six seven (6.67) feet in width, area #2 shall be sixty-nine point five (69.5) feet in length and ten (10) feet in width for a total of one thousand four hundred twenty-one point two three (1421.23) square feet and shall allow six (6) feet of clear space from the face of the curb/building line along Green Street, W. Randolph Street. The compensation for said space and the days and hours of operation for the sidewalk cafe shall be as follows:

Sunday through Friday 8:00 a.m. to 11:00 p.m. Saturday 8:00 a.m. to 12:00 midnight
Compensation: $1,563.35
SEATING CAPACITY: 113

Sidewalk Cafe Permit and approved plan must be posted at all times.


This grant of privilege #1112613 for a sidewalk cafe shall be subject to the provisions of Section 10-28-800 though 10-28-885 of the Municipal Code of Chicago and the directions of the Commissioner of Department of Business Affairs and Consumer Protection, the Commissioner of Streets and Sanitation, and the Commissioner of Transportation.

The permit holder agrees to hold the City of Chicago harmless for any damage, relocation or replacement costs associated with damage, relocation or removal of private property caused by the City performing work in the public way.

Authority for the above named privilege is herein given and granted from and after March 1, 2014 through and including December 1, 2014.

Alderman _____

Walter Burnett Jr. 27th Ward

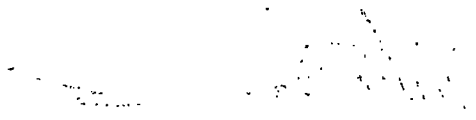

City of Chicago

O2014-3744

Office of the City Clerk

Document Tracking Sheet

Meeting Date:	4/30/2014
Sponsor(s):	Burnett (27)
Type:	Ordinance
Title:	Sidewalk cafe(s) for Santorini
Committee(s) Assignment:	Committee on Transportation and Public Way

ORDINANCE
SANTORINI
Acct. No. 64261 - 1
Permit No. 1112703

Be It Ordained by the City Council of the City of Chicago:

Permission and authority are hereby given and granted to SANTORINI upon the terms and subject to the conditions of this ordinance, to maintain and use a portion of the public right of way for a sidewalk cafe adjacent to its premises located at 138 S. Halsted St.. Said sidewalk cafe area #1 shall be eighty-three point four two (83.42) feet in length and seven point one seven (7.17) feet in width for a total of five hundred ninety-eight point one two (598.12) square feet and shall allow six (6) feet of clear space from the face of the curb/building line along W. Adams Street. The compensation for said space and the days and hours of operation for the sidewalk cafe shall be as follows:

Monday through Sunday 11:00 a.m. to 12:00 midnight
Compensation: $657.93
SEATING CAPACITY: 40

Sidewalk Cafe Permit and approved plan must be posted at all times.

This grant of privilege #1112703 for a sidewalk cafe shall be subject to the provisions of Section 10-28-800 though 10-28-885 of the Municipal Code of Chicago and the directions of the Commissioner of Department of Business Affairs and Consumer Protection, the Commissioner of Streets and Sanitation, and the Commissioner of Transportation.

The permit holder agrees to hold the City of Chicago harmless for any damage, relocation or replacement costs associated with damage, relocation or removal of private property caused by the City performing work in the public way.

Authority for the above named privilege is herein given and granted from and after March 1, 2014 through and including December 1, 2014.

Alderman 

Walter Burnett Jr. 27th Ward

City of Chicago

O2014-3748

Office of the City Clerk

Document Tracking Sheet

Meeting Date:	4/30/2014
Sponsor(s):	Burnett (27)
Type:	Ordinance
Title:	Sidewalk cafe(s) for Sushi Dokku
Committee(s) Assignment:	Committee on Transportation and Public Way

ORDINANCE
SUSHI DOKKU
Acct. No. 373179 - 1
Permit No. 1112674

Be It Ordained by the City Council of the City of Chicago:

Permission and authority are hereby given and granted to SUSHI DOKKU upon the terms and subject to the conditions of this ordinance, to maintain and use a portion of the public right of way for a sidewalk cafe adjacent to its premises located at 823 W. Randolph St.. Said sidewalk cafe area #1 shall be twenty-seven (27) feet in length and ten (10) feet in width, area #2 shall be forty-five (45) feet in length and eight (8) feet in width for a total of six hundred thirty (630) square feet and shall allow six (6) feet of clear space from the face of the curb/building line along W. Randolph Street, N. Green Street. The compensation for said space and the days and hours of operation for the sidewalk cafe shall be as follows:

Monday through Sunday 11:00 a.m. to 12:00 midnight
Compensation: $693.00
SEATING CAPACITY: 36

Sidewalk Cafe Permit and approved plan must be posted at all times.

This grant of privilege #1112674 for a sidewalk cafe shall be subject to the provisions of Section 10-28-800 though 10-28-885 of the Municipal Code of Chicago and the directions of the Commissioner of Department of Business Affairs and Consumer Protection, the Commissioner of Streets and Sanitation, and the Commissioner of Transportation.

The permit holder agrees to hold the City of Chicago harmless for any damage, relocation or replacement costs associated with damage, relocation or removal of private property caused by the City performing work in the public way.

Authority for the above named privilege is herein given and granted from and after March 1, 2014 through and including December 1, 2014.

Alderman _____

Walter Burnett Jr. 27th Ward

City of Chicago

O2014-3752

Office of the City Clerk

Document Tracking Sheet

Meeting Date:	4/30/2014
Sponsor(s):	Burnett (27)
Type:	Ordinance
Title:	Sidewalk cafe(s) for Thalia Spice Asian Fusion Bistro
Committee(s) Assignment:	Committee on Transportation and Public Way

ORDINANCE
THALIA SPICE ASIAN FUSION BISTRO
Acct. No. 320872 - 1
Permit No. 1112776

Be It Ordained by the City Council of the City of Chicago:

Permission and authority are hereby given and granted to THALIA SPICE ASIAN FUSION BISTRO upon the terms and subject to the conditions of this ordinance, to maintain and use a portion of the public right of way for a sidewalk cafe adjacent to its premises located at 833 W. Chicago Ave.. Said sidewalk cafe area #1 shall be eighteen (18) feet in length and eight point zero eight (8.08) feet in width, area #2 shall be twenty (20) feet in length and eight point zero eight (8.08) feet in width for a total of three hundred seven point zero four (307.04) square feet and shall allow six (6) feet of clear space from the face of the curb/building line along N. Green Street. The compensation for said space and the days and hours of operation for the sidewalk cafe shall be as follows:

Tuesday through Thursday 11:00 a.m. to 10:00 p.m. Friday 11:00 a.m. to 11:00 p.m. Saturday 3:00 p.m. to 11:00 p.m. Sunday 12:00 noon to 10:00 p.m.
Compensation: $600.00
SEATING CAPACITY: 28

Sidewalk Cafe Permit and approved plan must be posted at all times.

This grant of privilege #1112776 for a sidewalk cafe shall be subject to the provisions of Section 10-28-800 though 10-28-885 of the Municipal Code of Chicago and the directions of the Commissioner of Department of Business Affairs and Consumer Protection, the Commissioner of Streets and Sanitation, and the Commissioner of Transportation.

The permit holder agrees to hold the City of Chicago harmless for any damage, relocation or replacement costs associated with damage, relocation or removal of private property caused by the City performing work in the public way.

Authority for the above named privilege is herein given and granted from and after March 1, 2014 through and including December 1, 2014.

Alderman _____

Walter Burnett Jr. 27th Ward

City of Chicago

O2014-3756

Office of the City Clerk

Document Tracking Sheet

Meeting Date:	4/30/2014
Sponsor(s):	Burnett (27)
Type:	Ordinance
Title:	Sidewalk cafe(s) for 9 Muses Bar & Grill
Committee(s) Assignment:	Committee on Transportation and Public Way

ORDINANCE
9 MUSES BAR & GRILL
Acct. No. 8020 - 1
Permit No. 1112740

Be It Ordained by the City Council of the City of Chicago:

Permission and authority are hereby given and granted to 9 MUSES BAR & GRILL upon the terms and subject to the conditions of this ordinance, to maintain and use a portion of the public right of way for a sidewalk cafe adjacent to its premises located at 315 S. Halsted St.. Said sidewalk cafe area #1 shall be thirty-seven (37) feet in length and nine (9) feet in width for a total of three hundred thirty-three (333) square feet and shall allow six (6) feet of clear space from the face of the curb/building line along W. Gladys Avenue. The compensation for said space and the days and hours of operation for the sidewalk cafe shall be as follows:

Monday through Friday 11:00 a.m. to 12:00 midnight Saturday and Sunday 12:00 noon to 12:00 midnight
Compensation: $600.00
SEATING CAPACITY: 40

Sidewalk Cafe Permit and approved plan must be posted at all times.

This grant of privilege #1112740 for a sidewalk cafe shall be subject to the provisions of Section 10-28-800 though 10-28-885 of the Municipal Code of Chicago and the directions of the Commissioner of Department of Business Affairs and Consumer Protection, the Commissioner of Streets and Sanitation, and the Commissioner of Transportation.

The permit holder agrees to hold the City of Chicago harmless for any damage, relocation or replacement costs associated with damage, relocation or removal of private property caused by the City performing work in the public way.

Authority for the above named privilege is herein given and granted from and after March 1, 2014 through and including December 1, 2014.

Alderman _____

Walter Burnett Jr. 27th Ward

City of Chicago

O2014-3760

Office of the City Clerk

Document Tracking Sheet

Meeting Date:	4/30/2014
Sponsor(s):	Graham (29)
Type:	Ordinance
Title:	Sidewalk cafe(s) for Crazy Calabrese
Committee(s) Assignment:	Committee on Transportation and Public Way

ORDINANCE
CRAZY CALABRESE
Acct. No. 379260 - 1
Permit No. 1112685

Be It Ordained by the City Council of the City of Chicago:

Permission and authority are hereby given and granted to CRAZY CALABRESE upon the terms and subject to the conditions of this ordinance, to maintain and use a portion of the public right of way for a sidewalk cafe adjacent to its premises located at 3350 N. Harlem Ave.. Said sidewalk cafe area #1 shall be forty-eight (48) feet in length and twelve (12) feet in width for a total of five hundred seventy-six (576) square feet and shall allow six (6) feet of clear space from the face of the curb/building line along W. Roscoe. The compensation for said space and the days and hours of operation for the sidewalk cafe shall be as follows:

Monday through Sunday 11:00 a.m. to 12:00 midnight
Compensation: $633.60
SEATING CAPACITY: 45

Sidewalk Cafe Permit and approved plan must be posted at all times.

This grant of privilege #1112685 for a sidewalk cafe shall be subject to the provisions of Section 10-28-800 though 10-28-885 of the Municipal Code of Chicago and the directions of the Commissioner of Department of Business Affairs and Consumer Protection, the Commissioner of Streets and Sanitation, and the Commissioner of Transportation.

The permit holder agrees to hold the City of Chicago harmless for any damage, relocation or replacement costs associated with damage, relocation or removal of private property caused by the City performing work in the public way.

Authority for the above named privilege is herein given and granted from and after March 1, 2014 through and including December 1, 2014.

Alderman Deborah J. Graham

Deborah Graham 29th Ward

Department of Business Affairs and Consumer Protection
Small Business Center - Public Way Use Unit
City Hall - 121 N. LaSalle Street, Room 800 • Chicago, IL 60602
(312)-74-GOBIZ (312-744-6249) • (312) 744-1944 (TTY)
http://www.cityofchicago.org/bacp

04/30/2014

Alderman **Deborah Graham**
Ward # **29**
City of Chicago
City Hall, Room **300**
121 North LaSalle Street
Chicago, Illinois 60602

Re: An ordinance to use and maintain a portion of the public right-of-way for **one (1) sidewalk cafe(s)** for **CRAZY CALABRESE**, adjacent to the premises known as **3350 N. Harlem Ave.**.

Dear Alderman **Deborah Graham**:

The applicant referenced above has requested the use of the public right-of-way for a **sidewalk cafe(s)**. An ordinance has been prepared by the Department of Business Affairs and Consumer Protection – Small Business Center - Public Way Use Unit for presentation to the City Council. Because this request was made for properties located in your ward, as approved by you as per the attached, I respectfully request that you introduce the attached ordinance at the next City Council meeting.

If you have any questions regarding this ordinance, please contact Anthony Bertuca at (312) 744-5506.

Department of Business Affairs and Consumer Protection

City of Chicago

O2014-3763

Office of the City Clerk

Document Tracking Sheet

Meeting Date:	4/30/2014
Sponsor(s):	Graham (29)
Type:	Ordinance
Title:	Sidewalk cafe(s) for La Michoacana Natural
Committee(s) Assignment:	Committee on Transportation and Public Way

ORDINANCE
LA MICHOACANA NATURAL
Acct. No. 382806 - 1
Permit No. 1112634

Be It Ordained by the City Council of the City of Chicago:

Permission and authority are hereby given and granted to LA MICHOACANA NATURAL upon the terms and subject to the conditions of this ordinance, to maintain and use a portion of the public right of way for a sidewalk cafe adjacent to its premises located at 6149 W. Grand Ave.. Said sidewalk cafe area #1 shall be seventeen (17) feet in length and nine (9) feet in width for a total of one hundred fifty-three (153) square feet and shall allow six (6) feet of clear space from the face of the curb/building line along W. Grand Avenue. The compensation for said space and the days and hours of operation for the sidewalk cafe shall be as follows:


Monday through Sunday 10:00 a.m. to 10:00 p.m.
Compensation: $600.00
SEATING CAPACITY: 9

Sidewalk Cafe Permit and approved plan must be posted at all times.

This grant of privilege #1112634 for a sidewalk cafe shall be subject to the provisions of Section 10-28-800 though 10-28-885 of the Municipal Code of Chicago and the directions of the Commissioner of Department of Business Affairs and Consumer Protection, the Commissioner of Streets and Sanitation, and the Commissioner of Transportation.

The permit holder agrees to hold the City of Chicago harmless for any damage, relocation or replacement costs associated with damage, relocation or removal of private property caused by the City performing work in the public way.

Authority for the above named privilege is herein given and granted from and after March 1, 2014 through and including December 1, 2014.

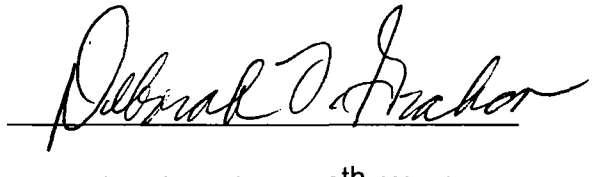Alderman 

Deborah Graham 29th Ward

Department of Business Affairs and Consumer Protection
Small Business Center - Public Way Use Unit
City Hall - 121 N. LaSalle Street, Room 800 • Chicago, IL 60602
(312)-74-GOBIZ (312-744-6249) • (312) 744-1944 (TTY)
http://www.cityofchicago.org/bacp

04/30/2014

Alderman **Deborah Graham**
Ward # **29**
City of Chicago
City Hall, Room **300**
121 North LaSalle Street
Chicago, Illinois 60602

Re: An ordinance to use and maintain a portion of the public right-of-way for **one (1) sidewalk cafe(s)** for **LA MICHOACANA NATURAL**, adjacent to the premises known as **6149 W. Grand Ave.**.

Dear Alderman **Deborah Graham**:

The applicant referenced above has requested the use of the public right-of-way for a **sidewalk cafe(s)**. An ordinance has been prepared by the Department of Business Affairs and Consumer Protection – Small Business Center - Public Way Use Unit for presentation to the City Council. Because this request was made for properties located in your ward, as approved by you as per the attached, I respectfully request that you introduce the attached ordinance at the next City Council meeting.

If you have any questions regarding this ordinance, please contact Anthony Bertuca at (312) 744-5506.

Department of Business Affairs and Consumer Protection

City of Chicago

O2014-3767

Office of the City Clerk

Document Tracking Sheet

Meeting Date:	4/30/2014
Sponsor(s):	Reboyras (30)
Type:	Ordinance
Title:	Sidewalk cafe(s) for Tixteco Mexican Restaurant
Committee(s) Assignment:	Committee on Transportation and Public Way

ORDINANCE
TIXTECO MEXICAN RESTAURANT
Acct. No. 378045 - 1
Permit No. 1112790

Be It Ordained by the City Council of the City of Chicago:

Permission and authority are hereby given and granted to TIXTECO MEXICAN RESTAURANT upon the terms and subject to the conditions of this ordinance, to maintain and use a portion of the public right of way for a sidewalk cafe adjacent to its premises located at 3334 N. Milwaukee Ave.. Said sidewalk cafe area #1 shall be twenty-four (24) feet in length and five (5) feet in width for a total of one hundred twenty (120) square feet and shall allow six (6) feet of clear space from the face of the curb/building line along Keystone St. The compensation for said space and the days and hours of operation for the sidewalk cafe shall be as follows:

Monday thru Thursday 11:00 a.m. until 9:00 p.m.
Friday and Saturday 11:00 a.m. until 11:00 p.m. S
unday 11:00 a.m. until 8:00 p.m.
Compensation: $600.00
SEATING CAPACITY: 16

Sidewalk Cafe Permit and approved plan must be posted at all times.

This grant of privilege #1112790 for a sidewalk cafe shall be subject to the provisions of Section 10-28-800 though 10-28-885 of the Municipal Code of Chicago and the directions of the Commissioner of Department of Business Affairs and Consumer Protection, the Commissioner of Streets and Sanitation, and the Commissioner of Transportation.

The permit holder agrees to hold the City of Chicago harmless for any damage, relocation or replacement costs associated with damage, relocation or removal of private property caused by the City performing work in the public way.

Authority for the above named privilege is herein given and granted from and after March 1, 2014 through and including December 1, 2014.

Alderman _____

Ariel Reboyras 30th Ward

Department of Business Affairs and Consumer Protection
Small Business Center - Public Way Use Unit
City Hall - 121 N. LaSalle Street, Room 800 • Chicago, IL 60602
(312)-74-GOBIZ (312-744-6249) • (312) 744-1944 (TTY)
http //www.cityofchicago.org/bacp

04/30/2014

Alderman **Ariel Reboyras**
Ward # **30**
City of Chicago
City Hall, Room **203**
121 North LaSalle Street
Chicago, Illinois 60602

Re: An ordinance to use and maintain a portion of the public right-of-way for **one (1) sidewalk cafe(s)** for **TIXTECO MEXICAN RESTAURANT**, adjacent to the premises known as **3334 N. Milwaukee Ave.**.

Dear Alderman **Ariel Reboyras**:

The applicant referenced above has requested the use of the public right-of-way for a **sidewalk cafe(s)**. An ordinance has been prepared by the Department of Business Affairs and Consumer Protection – Small Business Center - Public Way Use Unit for presentation to the City Council. Because this request was made for properties located in your ward, as approved by you as per the attached, I respectfully request that you introduce the attached ordinance at the next City Council meeting.

If you have any questions regarding this ordinance, please contact Anthony Bertuca at (312) 744-5506.

Department of Business Affairs and Consumer Protection

City of Chicago

O2014-3772

Office of the City Clerk

Document Tracking Sheet

Meeting Date:	4/30/2014
Sponsor(s):	Waguespack (32)
Type:	Ordinance
Title:	Sidewalk cafe(s) for Armand's Pizzeria
Committee(s) Assignment:	Committee on Transportation and Public Way

ORDINANCE
ARMAND'S PIZZERIA
Acct. No. 377348 - 1
Permit No. 1112702

Be It Ordained by the City Council of the City of Chicago:

Permission and authority are hereby given and granted to ARMAND'S PIZZERIA upon the terms and subject to the conditions of this ordinance, to maintain and use a portion of the public right of way for a sidewalk cafe adjacent to its premises located at 2121 W. Division St.. Said sidewalk cafe area #1 shall be twenty-six point eight three (26.83) feet in length and seventeen point six seven (17.67) feet in width for a total of four hundred seventy-four point zero nine (474.09) square feet and shall allow six (6) feet of clear space from the face of the curb/building line along Division. The compensation for said space and the days and hours of operation for the sidewalk cafe shall be as follows:


Monday to Sunday 11:00 am - 11:00 p.m.
Compensation: $600.00
SEATING CAPACITY: 32

Sidewalk Cafe Permit and approved plan must be posted at all times.

This grant of privilege #1112702 for a sidewalk cafe shall be subject to the provisions of Section 10-28-800 though 10-28-885 of the Municipal Code of Chicago and the directions of the Commissioner of Department of Business Affairs and Consumer Protection, the Commissioner of Streets and Sanitation, and the Commissioner of Transportation.

The permit holder agrees to hold the City of Chicago harmless for any damage, relocation or replacement costs associated with damage, relocation or removal of private property caused by the City performing work in the public way.

Authority for the above named privilege is herein given and granted from and after March 1, 2014 through and including December 1, 2014.

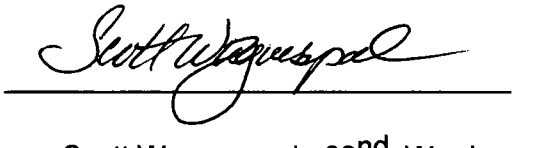Alderman 

Scott Waguespack 32nd Ward

Department of Business Affairs and Consumer Protection
Small Business Center- Public Way Use Unit
City Hall - 121 N. LaSalle Street Room 800 • Chicago, IL 60602
(312)-74-GOBIZ (312-744-6249) • (312) 744-1944 (TTY)
http://www.cityofchicago.org/bacp

04/30/2014

Alderman **Scott Waguespack**
Ward # **32**
City of Chicago
City Hall, Room **300**
121 North LaSalle Street
Chicago, Illinois 60602

Re: An ordinance to use and maintain a portion of the public right-of-way for **one (1) sidewalk cafe(s)** for **ARMAND'S PIZZERIA**, adjacent to the premises known as **2121 W. Division St.**.

Dear Alderman **Scott Waguespack**:

The applicant referenced above has requested the use of the public right-of-way for a **sidewalk cafe(s)**. An ordinance has been prepared by the Department of Business Affairs and Consumer Protection – Small Business Center - Public Way Use Unit for presentation to the City Council. Because this request was made for properties located in your ward, as approved by you as per the attached, I respectfully request that you introduce the attached ordinance at the next City Council meeting.

If you have any questions regarding this ordinance, please contact Anthony Bertuca at (312) 744-5506.

Department of Business Affairs and Consumer Protection

City of Chicago

O2014-3774

Office of the City Clerk

Document Tracking Sheet

Meeting Date:	4/30/2014
Sponsor(s):	Waguespack (32)
Type:	Ordinance
Title:	Sidewalk cafe(s) for Bistro Dre LLC
Committee(s) Assignment:	Committee on Transportation and Public Way

ORDINANCE
BISTRO DRE LLC
Acct. No. 372625 - 1
Permit No. 1112752

Be It Ordained by the City Council of the City of Chicago:

Permission and authority are hereby given and granted to BISTRO DRE LLC upon the terms and subject to the conditions of this ordinance, to maintain and use a portion of the public right of way for a sidewalk cafe adjacent to its premises located at 2965 N. Lincoln Ave.. Said sidewalk cafe area #1 shall be twenty (20) feet in length and six (6) feet in width for a total of one hundred twenty (120) square feet and shall allow six (6) feet of clear space from the face of the curb/building line along N. Lincoln Avenue. The compensation for said space and the days and hours of operation for the sidewalk cafe shall be as follows:

Monday through Thursday 8:00 a.m. to 11:00 p.m. Friday and Saturday 8:00 a.m. to 12:00 midnight Sunday 8:00 a.m. to 9:00 p.m.
Compensation: $600.00
SEATING CAPACITY: 12

Sidewalk Cafe Permit and approved plan must be posted at all times.

This grant of privilege #1112752 for a sidewalk cafe shall be subject to the provisions of Section 10-28-800 though 10-28-885 of the Municipal Code of Chicago and the directions of the Commissioner of Department of Business Affairs and Consumer Protection, the Commissioner of Streets and Sanitation, and the Commissioner of Transportation.

The permit holder agrees to hold the City of Chicago harmless for any damage, relocation or replacement costs associated with damage, relocation or removal of private property caused by the City performing work in the public way.

Authority for the above named privilege is herein given and granted from and after March 1, 2014 through and including December 1, 2014.

Alderman _____

Scott Waguespack 32nd Ward

Department of Business Affairs and Consumer Protection
Small Business Center- Public Way Use Unit
City Hall- 121 N. LaSalle Street Room 800 • Chicago, IL 60602
(312)-74-GOBIZ (312-744-6249) • (312) 744-1944 (TTY)
http://www.cityofchicago.org/bacp

04/30/2014

Alderman **Scott Waguespack**
Ward # **32**
City of Chicago
City Hall, Room **300**
121 North LaSalle Street
Chicago, Illinois 60602

Re: An ordinance to use and maintain a portion of the public right-of-way for **one (1) sidewalk cafe(s)** for **BISTRO DRE LLC**, adjacent to the premises known as **2965 N. Lincoln Ave.**.

Dear Alderman **Scott Waguespack**:

The applicant referenced above has requested the use of the public right-of-way for a **sidewalk cafe(s)**. An ordinance has been prepared by the Department of Business Affairs and Consumer Protection – Small Business Center - Public Way Use Unit for presentation to the City Council. Because this request was made for properties located in your ward, as approved by you as per the attached, I respectfully request that you introduce the attached ordinance at the next City Council meeting.

If you have any questions regarding this ordinance, please contact Anthony Bertuca at (312) 744-5506.

Department of Business Affairs and Consumer Protection

City of Chicago

O2014-3777

Office of the City Clerk

Document Tracking Sheet

Meeting Date:	4/30/2014
Sponsor(s):	Waguespack (32)
Type:	Ordinance
Title:	Sidewalk cafe(s) for Blue Star Bistro & Wine Bar
Committee(s) Assignment:	Committee on Transportation and Public Way

ORDINANCE
BLUE STAR BISTRO & WINE BAR
Acct. No. 348425 - 1
Permit No. 1112588

Be It Ordained by the City Council of the City of Chicago:

Permission and authority are hereby given and granted to BLUE STAR BISTRO & WINE BAR upon the terms and subject to the conditions of this ordinance, to maintain and use a portion of the public right of way for a sidewalk cafe adjacent to its premises located at 1209-1211 N. Noble St.. Said sidewalk cafe area #1 shall be fifty-five (55) feet in length and five (5) feet in width for a total of two hundred seventy-five (275) square feet and shall allow six (6) feet of clear space from the face of the curb/building line along N. Noble. The compensation for said space and the days and hours of operation for the sidewalk cafe shall be as follows:

Sunday through Thursday 5:00 p.m. to 11:00 p.m. Friday and Saturday 5:00 p.m. to 12:00 midnight
Compensation: $600.00
SEATING CAPACITY: 18

Sidewalk Cafe Permit and approved plan must be posted at all times.

This grant of privilege #1112588 for a sidewalk cafe shall be subject to the provisions of Section 10-28-800 though 10-28-885 of the Municipal Code of Chicago and the directions of the Commissioner of Department of Business Affairs and Consumer Protection, the Commissioner of Streets and Sanitation, and the Commissioner of Transportation.

The permit holder agrees to hold the City of Chicago harmless for any damage, relocation or replacement costs associated with damage, relocation or removal of private property caused by the City performing work in the public way.

Authority for the above named privilege is herein given and granted from and after March 1, 2014 through and including December 1, 2014.

Alderman Scott Waguespack

Scott Waguespack 32nd Ward

Department of Business Affairs and Consumer Protection
Small Business Center - Public Way Use Unit
City Hall - 121 N. LaSalle Street, Room 800 • Chicago, IL 60602
(312)-74-GOBIZ (312-744-6249) • (312) 744-1944 (TTY)
http://www.cityofchicago.org/bacp

04/30/2014

Alderman **Scott Waguespack**
Ward # **32**
City of Chicago
City Hall, Room **300**
121 North LaSalle Street
Chicago, Illinois 60602

Re: An ordinance to use and maintain a portion of the public right-of-way for **one (1) sidewalk cafe(s)** for **BLUE STAR BISTRO & WINE BAR**, adjacent to the premises known as **1209-1211 N. Noble St.**.

Dear Alderman **Scott Waguespack**:

The applicant referenced above has requested the use of the public right-of-way for a **sidewalk cafe(s)**. An ordinance has been prepared by the Department of Business Affairs and Consumer Protection – Small Business Center - Public Way Use Unit for presentation to the City Council. Because this request was made for properties located in your ward, as approved by you as per the attached, I respectfully request that you introduce the attached ordinance at the next City Council meeting.

If you have any questions regarding this ordinance, please contact Anthony Bertuca at (312) 744-5506.

Department of Business Affairs and Consumer Protection

City of Chicago

O2014-3780

Office of the City Clerk

Document Tracking Sheet

Meeting Date:	4/30/2014
Sponsor(s):	Waguespack (32)
Type:	Ordinance
Title:	Sidewalk cafe(s) for Bucktown Dysfunctional Pub
Committee(s) Assignment:	Committee on Transportation and Public Way

ORDINANCE
BUCKTOWN DYSFUNCTIONAL PUB
Acct. No. 45007 - 1
Permit No. 1112466

Be It Ordained by the City Council of the City of Chicago:

Permission and authority are hereby given and granted to BUCKTOWN DYSFUNCTIONAL PUB upon the terms and subject to the conditions of this ordinance, to maintain and use a portion of the public right of way for a sidewalk cafe adjacent to its premises located at 1658 W. Cortland St.. Said sidewalk cafe area #1 shall be thirty-seven (37) feet in length and five (5) feet in width for a total of one hundred eighty-five (185) square feet and shall allow six (6) feet of clear space from the face of the curb/building line along W. Cortland. The compensation for said space and the days and hours of operation for the sidewalk cafe shall be as follows:

Sunday through Saturday 8:00am until 12:00am midnight
Compensation: $600.00
SEATING CAPACITY: 28

Sidewalk Cafe Permit and approved plan must be posted at all times.

This grant of privilege #1112466 for a sidewalk cafe shall be subject to the provisions of Section 10-28-800 though 10-28-885 of the Municipal Code of Chicago and the directions of the Commissioner of Department of Business Affairs and Consumer Protection, the Commissioner of Streets and Sanitation, and the Commissioner of Transportation.

The permit holder agrees to hold the City of Chicago harmless for any damage, relocation or replacement costs associated with damage, relocation or removal of private property caused by the City performing work in the public way.

Authority for the above named privilege is herein given and granted from and after March 1, 2014 through and including December 1, 2014.

Alderman _____

Scott Waguespack 32nd Ward

Department of Business Affairs and Consumer Protection
Small Business Center - Public Way Use Unit
City Hall - 121 N LaSalle Street, Room 800 • Chicago, IL 60602
(312)-74-GOBIZ (312-744-6249) • (312) 744-1944 (TTY)
http://www.cityofchicago.org/bacp

04/30/2014

Alderman **Scott Waguespack**
Ward # **32**
City of Chicago
City Hall, Room **300**
121 North LaSalle Street
Chicago, Illinois 60602

Re: An ordinance to use and maintain a portion of the public right-of-way for **one (1) sidewalk cafe(s)** for **BUCKTOWN DYSFUNCTIONAL PUB**, adjacent to the premises known as **1658 W. Cortland St.**.

Dear Alderman **Scott Waguespack**:

The applicant referenced above has requested the use of the public right-of-way for a **sidewalk cafe(s)**. An ordinance has been prepared by the Department of Business Affairs and Consumer Protection – Small Business Center - Public Way Use Unit for presentation to the City Council. Because this request was made for properties located in your ward, as approved by you as per the attached, I respectfully request that you introduce the attached ordinance at the next City Council meeting.

If you have any questions regarding this ordinance, please contact Anthony Bertuca at (312) 744-5506.

Department of Business Affairs and Consumer Protection

City of Chicago

O2014-3791

Office of the City Clerk

Document Tracking Sheet

Meeting Date:	4/30/2014
Sponsor(s):	Waguespack (32)
Type:	Ordinance
Title:	Sidewalk cafe(s) for Jane's
Committee(s) Assignment:	Committee on Transportation and Public Way

ORDINANCE
JANE'S
Acct. No. 15254 - 2
Permit No. 1112785

Be It Ordained by the City Council of the City of Chicago:

Permission and authority are hereby given and granted to JANE'S upon the terms and subject to the conditions of this ordinance, to maintain and use a portion of the public right of way for a sidewalk cafe adjacent to its premises located at 1653-1655 W. Cortland St.. Said sidewalk cafe area #1 shall be twenty-two (22) feet in length and six (6) feet in width, area #2 shall be thirteen (13) feet in length and six (6) feet in width for a total of two hundred ten (210) square feet and shall allow six (6) feet of clear space from the face of the curb/building line along Cortland. The compensation for said space and the days and hours of operation for the sidewalk cafe shall be as follows:

Tuesday - Thursday 5:00 pm to 10:00 pm Friday 11:00 am to 10:00 pm Saturday & Sunday 8:00 am to 10:00 pm
Compensation: $600.00
SEATING CAPACITY: 24

Sidewalk Cafe Permit and approved plan must be posted at all times.

This grant of privilege #1112785 for a sidewalk cafe shall be subject to the provisions of Section 10-28-800 though 10-28-885 of the Municipal Code of Chicago and the directions of the Commissioner of Department of Business Affairs and Consumer Protection, the Commissioner of Streets and Sanitation, and the Commissioner of Transportation.

The permit holder agrees to hold the City of Chicago harmless for any damage, relocation or replacement costs associated with damage, relocation or removal of private property caused by the City performing work in the public way.

Authority for the above named privilege is herein given and granted from and after March 1, 2014 through and including December 1, 2014.

Alderman Scott Waguespack

Scott Waguespack 32nd Ward

Department of Business Affairs and Consumer Protection
Small Business Center- Public Way Use Unit
City Hall - 121 N. LaSalle Street Room 800 • Chicago, IL 60602
(312)-74-GOBIZ (312-744-6249) • (312) 744-1944 (TTY)
http://www.cityofchicago.org/bacp

04/30/2014

Alderman **Scott Waguespack**
Ward # **32**
City of Chicago
City Hall, Room **300**
121 North LaSalle Street
Chicago, Illinois 60602

Re: An ordinance to use and maintain a portion of the public right-of-way for **two (2) sidewalk cafe(s)** for **JANE'S**, adjacent to the premises known as **1653-1655 W. Cortland St.**.

Dear Alderman **Scott Waguespack**:

The applicant referenced above has requested the use of the public right-of-way for a **sidewalk cafe(s)**. An ordinance has been prepared by the Department of Business Affairs and Consumer Protection – Small Business Center - Public Way Use Unit for presentation to the City Council. Because this request was made for properties located in your ward, as approved by you as per the attached, I respectfully request that you introduce the attached ordinance at the next City Council meeting.

If you have any questions regarding this ordinance, please contact Anthony Bertuca at (312) 744-5506.

Department of Business Affairs and Consumer Protection

City of Chicago

O2014-3799

Office of the City Clerk

Document Tracking Sheet

Meeting Date:	4/30/2014
Sponsor(s):	Waguespack (32)
Type:	Ordinance
Title:	Sidewalk cafe(s) for New Wave Coffee LLC
Committee(s) Assignment:	Committee on Transportation and Public Way

ORDINANCE
NEW WAVE COFFEE, LLC
Acct. No. 339662 - 1
Permit No. 1112622

Be It Ordained by the City Council of the City of Chicago:

Permission and authority are hereby given and granted to NEW WAVE COFFEE, LLC upon the terms and subject to the conditions of this ordinance, to maintain and use a portion of the public right of way for a sidewalk cafe adjacent to its premises located at 3103 W. Logan Blvd.. Said sidewalk cafe area #1 shall be twenty-five point five eight (25.58) feet in length and thirteen point four two (13.42) feet in width for a total of three hundred forty-three point two eight (343.28) square feet and shall allow six (6) feet of clear space from the face of the curb/building line along W. Logan Boulevard. The compensation for said space and the days and hours of operation for the sidewalk cafe shall be as follows:

Monday through Sunday 8:00 a.m. to 11:00 p.m.
Compensation: $600.00
SEATING CAPACITY: 32

Sidewalk Cafe Permit and approved plan must be posted at all times.

This grant of privilege #1112622 for a sidewalk cafe shall be subject to the provisions of Section 10-28-800 though 10-28-885 of the Municipal Code of Chicago and the directions of the Commissioner of Department of Business Affairs and Consumer Protection, the Commissioner of Streets and Sanitation, and the Commissioner of Transportation.

The permit holder agrees to hold the City of Chicago harmless for any damage, relocation or replacement costs associated with damage, relocation or removal of private property caused by the City performing work in the public way.

Authority for the above named privilege is herein given and granted from and after March 1, 2014 through and including December 1, 2014.

Alderman Scott Waguespack

Scott Waguespack 32nd Ward

Department of Business Affairs and Consumer Protection
Small Business Center - Public Way Use Unit
City Hall - 121 N. LaSalle Street, Room 800 • Chicago, IL 60602
(312)-74-GOBIZ (312-744-6249) • (312) 744-1944 (TTY)
http://www.cityofchicago.org/bacp

04/30/2014

Alderman **Scott Waguespack**
Ward # **32**
City of Chicago
City Hall, Room **300**
121 North LaSalle Street
Chicago, Illinois 60602

Re: An ordinance to use and maintain a portion of the public right-of-way for **one (1) sidewalk cafe(s)** for **NEW WAVE COFFEE, LLC**, adjacent to the premises known as **3103 W. Logan Blvd.**.

Dear Alderman **Scott Waguespack**:

The applicant referenced above has requested the use of the public right-of-way for a **sidewalk cafe(s)**. An ordinance has been prepared by the Department of Business Affairs and Consumer Protection – Small Business Center - Public Way Use Unit for presentation to the City Council. Because this request was made for properties located in your ward, as approved by you as per the attached, I respectfully request that you introduce the attached ordinance at the next City Council meeting.

If you have any questions regarding this ordinance, please contact Anthony Bertuca at (312) 744-5506.

Department of Business Affairs and Consumer Protection

City of Chicago

O2014-3803

Office of the City Clerk

Document Tracking Sheet

Meeting Date:	4/30/2014
Sponsor(s):	Waguespack (32)
Type:	Ordinance
Title:	Sidewalk cafe(s) for Paciugo Roscoe Village
Committee(s) Assignment:	Committee on Transportation and Public Way

ORDINANCE
PACIUGO ROSCOE VILLAGE
Acct. No. 372746 - 1
Permit No. 1112644

Be It Ordained by the City Council of the City of Chicago:

Permission and authority are hereby given and granted to PACIUGO ROSCOE VILLAGE upon the terms and subject to the conditions of this ordinance, to maintain and use a portion of the public right of way for a sidewalk cafe adjacent to its premises located at 2009 W. Roscoe St.. Said sidewalk cafe area #1 shall be nineteen point eight three (19.83) feet in length and seven point six seven (7.67) feet in width for a total of one hundred fifty-two point one (152.1) square feet and shall allow six (6) feet of clear space from the face of the curb/building line along W. Roscoe Street. The compensation for said space and the days and hours of operation for the sidewalk cafe shall be as follows:

Monday through Sunday 11:00 a.m. to 11:00 p.m.
Compensation: $600.00
SEATING CAPACITY: 10

Sidewalk Cafe Permit and approved plan must be posted at all times.

This grant of privilege #1112644 for a sidewalk cafe shall be subject to the provisions of Section 10-28-800 though 10-28-885 of the Municipal Code of Chicago and the directions of the Commissioner of Department of Business Affairs and Consumer Protection, the Commissioner of Streets and Sanitation, and the Commissioner of Transportation.

The permit holder agrees to hold the City of Chicago harmless for any damage, relocation or replacement costs associated with damage, relocation or removal of private property caused by the City performing work in the public way.

Authority for the above named privilege is herein given and granted from and after March 1, 2014 through and including December 1, 2014.

Alderman _____

Scott Waguespack 32nd Ward

Department of Business Affairs and Consumer Protection
Small Business Center - Public Way Use Unit
City Hall - 121 N. LaSalle Street, Room 800 • Chicago, IL 60602
(312)-74-GOBIZ (312-744-6249) • (312) 744-1944 (TTY)
http://www.cityofchicago.org/bacp

04/30/2014

Alderman **Scott Waguespack**
Ward # **32**
City of Chicago
City Hall, Room **300**
121 North LaSalle Street
Chicago, Illinois 60602

Re: An ordinance to use and maintain a portion of the public right-of-way for **one (1) sidewalk cafe(s)** for **PACIUGO ROSCOE VILLAGE**, adjacent to the premises known as **2009 W. Roscoe St.**.

Dear Alderman **Scott Waguespack**:

The applicant referenced above has requested the use of the public right-of-way for a **sidewalk cafe(s)**. An ordinance has been prepared by the Department of Business Affairs and Consumer Protection – Small Business Center - Public Way Use Unit for presentation to the City Council. Because this request was made for properties located in your ward, as approved by you as per the attached, I respectfully request that you introduce the attached ordinance at the next City Council meeting.

If you have any questions regarding this ordinance, please contact Anthony Bertuca at (312) 744-5506.

Department of Business Affairs and Consumer Protection

City of Chicago

O2014-3806

Office of the City Clerk

Document Tracking Sheet

Meeting Date:	4/30/2014
Sponsor(s):	Waguespack (32)
Type:	Ordinance
Title:	Sidewalk cafe(s) for Que Rico Restaurant
Committee(s) Assignment:	Committee on Transportation and Public Way

ORDINANCE
QUE RICO RESTAURANT
Acct. No. 348628 - 1
Permit No. 1112756

Be It Ordained by the City Council of the City of Chicago:

Permission and authority are hereby given and granted to QUE RICO RESTAURANT upon the terms and subject to the conditions of this ordinance, to maintain and use a portion of the public right of way for a sidewalk cafe adjacent to its premises located at 2814 N. Southport Ave.. Said sidewalk cafe area #1 shall be twenty (20) feet in length and sixteen (16) feet in width for a total of three hundred twenty (320) square feet and shall allow six (6) feet of clear space from the face of the curb/building line along N. Southport Avenue. The compensation for said space and the days and hours of operation for the sidewalk cafe shall be as follows:

Monday through Friday 5:00 p.m. to 11:00 p.m. Saturday and Sunday 11:00 a.m. to 11:00 p.m.
Compensation: $600.00
SEATING CAPACITY: 26

Sidewalk Cafe Permit and approved plan must be posted at all times.

This grant of privilege #1112756 for a sidewalk cafe shall be subject to the provisions of Section 10-28-800 though 10-28-885 of the Municipal Code of Chicago and the directions of the Commissioner of Department of Business Affairs and Consumer Protection, the Commissioner of Streets and Sanitation, and the Commissioner of Transportation.

The permit holder agrees to hold the City of Chicago harmless for any damage, relocation or replacement costs associated with damage, relocation or removal of private property caused by the City performing work in the public way.

Authority for the above named privilege is herein given and granted from and after March 1, 2014 through and including December 1, 2014.

Alderman _____

Scott Waguespack 32nd Ward

Department of Business Affairs and Consumer Protection
Small Business Center- Public Way Use Unit
City Hall - 121 N. LaSalle Street Room 800 • Chicago, IL 60602
(312)-74-GOBIZ (312-744-6249) • (312) 744-1944 (TTY)
http://www.cityofchicago.org/bacp

04/30/2014

Alderman **Scott Waguespack**
Ward # **32**
City of Chicago
City Hall, Room **300**
121 North LaSalle Street
Chicago, Illinois 60602

Re: An ordinance to use and maintain a portion of the public right-of-way for **one (1) sidewalk cafe(s)** for **QUE RICO RESTAURANT**, adjacent to the premises known as **2814 N. Southport Ave.**.

Dear Alderman **Scott Waguespack**:

The applicant referenced above has requested the use of the public right-of-way for a **sidewalk cafe(s)**. An ordinance has been prepared by the Department of Business Affairs and Consumer Protection – Small Business Center - Public Way Use Unit for presentation to the City Council. Because this request was made for properties located in your ward, as approved by you as per the attached, I respectfully request that you introduce the attached ordinance at the next City Council meeting.

If you have any questions regarding this ordinance, please contact Anthony Bertuca at (312) 744-5506.

Department of Business Affairs and Consumer Protection

City of Chicago

O2014-3809

Office of the City Clerk

Document Tracking Sheet

Meeting Date:	4/30/2014
Sponsor(s):	Waguespack (32)
Type:	Ordinance
Title:	Sidewalk cafe(s) for Rapidito
Committee(s) Assignment:	Committee on Transportation and Public Way

ORDINANCE
RAPIDITO
Acct. No. 384274 - 1
Permit No. 1110224

Be It Ordained by the City Council of the City of Chicago:

Permission and authority are hereby given and granted to RAPIDITO upon the terms and subject to the conditions of this ordinance, to maintain and use a portion of the public right of way for a sidewalk cafe adjacent to its premises located at 1855 W. Diversey Pkwy.. Said sidewalk cafe area #1 shall be thirty-one point five (31.5) feet in length and eight point eight three (8.83) feet in width for a total of two hundred seventy-eight point one five (278.15) square feet and shall allow six (6) feet of clear space from the face of the curb/building line along N. Wolcott. The compensation for said space and the days and hours of operation for the sidewalk cafe shall be as follows:

Sunday through Thursday 10:00 a.m. to 9:30 p.m. Friday and Saturday 10:00 a.m. to 10:30 p.m.
Compensation: $600.00
SEATING CAPACITY: 24

Sidewalk Cafe Permit and approved plan must be posted at all times.

This grant of privilege #1110224 for a sidewalk cafe shall be subject to the provisions of Section 10-28-800 though 10-28-885 of the Municipal Code of Chicago and the directions of the Commissioner of Department of Business Affairs and Consumer Protection, the Commissioner of Streets and Sanitation, and the Commissioner of Transportation.

The permit holder agrees to hold the City of Chicago harmless for any damage, relocation or replacement costs associated with damage, relocation or removal of private property caused by the City performing work in the public way.

Authority for the above named privilege is herein given and granted from and after March 1, 2014 through and including December 1, 2014.

Alderman _____

Scott Waguespack 32nd Ward

Department of Business Affairs and Consumer Protection
Small Business Center - Public Way Use Unit
City Hall - 121 N. LaSalle Street, Room 800 • Chicago, IL 60602
(312)-74-GOBIZ (312-744-6249) • (312) 744-1944 (TTY)
http://www.cityofchicago.org/bacp

04/30/2014

Alderman **Scott Waguespack**
Ward # **32**
City of Chicago
City Hall, Room **300**
121 North LaSalle Street
Chicago, Illinois 60602

Re: An ordinance to use and maintain a portion of the public right-of-way for **one (1) sidewalk cafe(s)** for **RAPIDITO**, adjacent to the premises known as **1855 W. Diversey Pkwy.**.

Dear Alderman **Scott Waguespack**:

The applicant referenced above has requested the use of the public right-of-way for a **sidewalk cafe(s)**. An ordinance has been prepared by the Department of Business Affairs and Consumer Protection – Small Business Center - Public Way Use Unit for presentation to the City Council. Because this request was made for properties located in your ward, as approved by you as per the attached, I respectfully request that you introduce the attached ordinance at the next City Council meeting.

If you have any questions regarding this ordinance, please contact Anthony Bertuca at (312) 744-5506.

Department of Business Affairs and Consumer Protection

City of Chicago

O2014-3812

Office of the City Clerk

Document Tracking Sheet

Meeting Date:	4/30/2014
Sponsor(s):	Waguespack (32)
Type:	Ordinance
Title:	Sidewalk cafe(s) for Sal's Deli
Committee(s) Assignment:	Committee on Transportation and Public Way

ORDINANCE
Sal's Deli
Acct. No. 348555 - 1
Permit No. 1112481

Be It Ordained by the City Council of the City of Chicago:

Permission and authority are hereby given and granted to Sal's Deli upon the terms and subject to the conditions of this ordinance, to maintain and use a portion of the public right of way for a sidewalk cafe adjacent to its premises located at 1013 W. Webster Ave.. Said sidewalk cafe area #1 shall be nineteen point three three (19.33) feet in length and seven (7) feet in width for a total of one hundred thirty-five point three one (135.31) square feet and shall allow six (6) feet of clear space from the face of the curb/building line along W. Webster. The compensation for said space and the days and hours of operation for the sidewalk cafe shall be as follows:


Monday through Thursday 10:00 a.m. to 10:00 p.m. Friday through Sunday 10:00 a.m. to 9:00 p.m.
Compensation: $600.00
SEATING CAPACITY: 8

Sidewalk Cafe Permit and approved plan must be posted at all times.

This grant of privilege #1112481 for a sidewalk cafe shall be subject to the provisions of Section 10-28-800 though 10-28-885 of the Municipal Code of Chicago and the directions of the Commissioner of Department of Business Affairs and Consumer Protection, the Commissioner of Streets and Sanitation, and the Commissioner of Transportation.

The permit holder agrees to hold the City of Chicago harmless for any damage, relocation or replacement costs associated with damage, relocation or removal of private property caused by the City performing work in the public way.

Authority for the above named privilege is herein given and granted from and after March 1, 2014 through and including December 1, 2014.

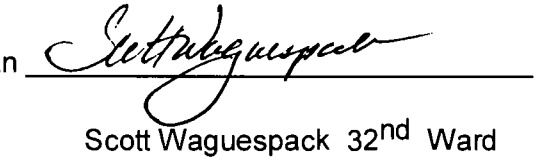Alderman 

Scott Waguespack 32nd Ward

Department of Business Affairs and Consumer Protection
Small Business Center - Public Way Use Unit
City Hall - 121 N LaSalle Street, Room 800 • Chicago, IL 60602
(312)-74-GOBIZ (312-744-6249) • (312) 744-1944 (TTY)
http://www.cityofchicago.org/bacp

04/30/2014

Alderman **Scott Waguespack**
Ward # **32**
City of Chicago
City Hall, Room **300**
121 North LaSalle Street
Chicago, Illinois 60602

Re: An ordinance to use and maintain a portion of the public right-of-way for **one (1) sidewalk cafe(s)** for **Sal's Deli**, adjacent to the premises known as **1013 W. Webster Ave.**.

Dear Alderman **Scott Waguespack**:

The applicant referenced above has requested the use of the public right-of-way for a **sidewalk cafe(s)**. An ordinance has been prepared by the Department of Business Affairs and Consumer Protection – Small Business Center - Public Way Use Unit for presentation to the City Council. Because this request was made for properties located in your ward, as approved by you as per the attached, I respectfully request that you introduce the attached ordinance at the next City Council meeting.

If you have any questions regarding this ordinance, please contact Anthony Bertuca at (312) 744-5506.

Department of Business Affairs and Consumer Protection

City of Chicago

O2014-3814

Office of the City Clerk

Document Tracking Sheet

Meeting Date:	4/30/2014
Sponsor(s):	Waguespack (32)
Type:	Ordinance
Title:	Sidewalk cafe(s) for Schubas Tavern/Harmony Grill
Committee(s) Assignment:	Committee on Transportation and Public Way

ORDINANCE
SCHUBAS TAVERN/HARMONY GRILL
Acct. No. 63202 - 1
Permit No. 1112691

Be It Ordained by the City Council of the City of Chicago:

Permission and authority are hereby given and granted to SCHUBAS TAVERN/HARMONY GRILL upon the terms and subject to the conditions of this ordinance, to maintain and use a portion of the public right of way for a sidewalk cafe adjacent to its premises located at 3159 N. Southport Ave.. Said sidewalk cafe area #1 shall be thirty-three (33) feet in length and eleven (11) feet in width for a total of three hundred sixty-three (363) square feet and shall allow six (6) feet of clear space from the face of the curb/building line along N. Southport Avenue. The compensation for said space and the days and hours of operation for the sidewalk cafe shall be as follows:

Monday through Thursday 11:00 a.m. until 11:00 p.m. Friday 11:00 a.m. until 12:00 Midnight Saturday 9:00 a.m. until 12:00 midnight Sunday 9:00 a.m. until 10:00 p.m.
Compensation: $600.00
SEATING CAPACITY: 30

Sidewalk Cafe Permit and approved plan must be posted at all times.

This grant of privilege #1112691 for a sidewalk cafe shall be subject to the provisions of Section 10-28-800 though 10-28-885 of the Municipal Code of Chicago and the directions of the Commissioner of Department of Business Affairs and Consumer Protection, the Commissioner of Streets and Sanitation, and the Commissioner of Transportation.

The permit holder agrees to hold the City of Chicago harmless for any damage, relocation or replacement costs associated with damage, relocation or removal of private property caused by the City performing work in the public way.

Authority for the above named privilege is herein given and granted from and after March 1, 2014 through and including December 1, 2014.

Alderman Scott Waguespack

Scott Waguespack 32nd Ward

Department of Business Affairs and Consumer Protection
Small Business Center - Public Way Use Unit
City Hall - 121 N. LaSalle Street, Room 800 • Chicago, IL 60602
(312)-74-GOBIZ (312-744-6249) • (312) 744-1944 (TTY)
http://www.cityofchicago.org/bacp

04/30/2014

Alderman **Scott Waguespack**
Ward # **32**
City of Chicago
City Hall, Room **300**
121 North LaSalle Street
Chicago, Illinois 60602

Re: An ordinance to use and maintain a portion of the public right-of-way for **one (1) sidewalk cafe(s)** for **SCHUBAS TAVERN/HARMONY GRILL**, adjacent to the premises known as **3159 N. Southport Ave.**.

Dear Alderman **Scott Waguespack**:

The applicant referenced above has requested the use of the public right-of-way for a **sidewalk cafe(s)**. An ordinance has been prepared by the Department of Business Affairs and Consumer Protection – Small Business Center - Public Way Use Unit for presentation to the City Council. Because this request was made for properties located in your ward, as approved by you as per the attached, I respectfully request that you introduce the attached ordinance at the next City Council meeting.

If you have any questions regarding this ordinance, please contact Anthony Bertuca at (312) 744-5506.

Department of Business Affairs and Consumer Protection

City of Chicago

O2014-3817

Office of the City Clerk

Document Tracking Sheet

Meeting Date:	4/30/2014
Sponsor(s):	Waguespack (32)
Type:	Ordinance
Title:	Sidewalk cafe(s) for Siboney Cuban Cuisine
Committee(s) Assignment:	Committee on Transportation and Public Way

ORDINANCE
SIBONEY CUBAN CUISINE
Acct. No. 343050 - 1
Permit No. 1112479

Be It Ordained by the City Council of the City of Chicago:

Permission and authority are hereby given and granted to SIBONEY CUBAN CUISINE upon the terms and subject to the conditions of this ordinance, to maintain and use a portion of the public right of way for a sidewalk cafe adjacent to its premises located at 2163-2165 N. Western Ave.. Said sidewalk cafe area #1 shall be fifty-four (54) feet in length and five point six seven (5.67) feet in width for a total of three hundred six point one eight (306.18) square feet and shall allow six (6) feet of clear space from the face of the curb/building line along W Palmer St. The compensation for said space and the days and hours of operation for the sidewalk cafe shall be as follows:

Sunday through Thursday 10:00 a.m. until 10:00 p.m. Friday and Saturday 11:00 a.m until 11:00 p.m.
Compensation: $600.00
SEATING CAPACITY: 28

Sidewalk Cafe Permit and approved plan must be posted at all times.

This grant of privilege #1112479 for a sidewalk cafe shall be subject to the provisions of Section 10-28-800 though 10-28-885 of the Municipal Code of Chicago and the directions of the Commissioner of Department of Business Affairs and Consumer Protection, the Commissioner of Streets and Sanitation, and the Commissioner of Transportation.

The permit holder agrees to hold the City of Chicago harmless for any damage, relocation or replacement costs associated with damage, relocation or removal of private property caused by the City performing work in the public way.

Authority for the above named privilege is herein given and granted from and after March 1, 2014 through and including December 1, 2014.

Alderman _____

Scott Waguespack 32nd Ward

Department of Business Affairs and Consumer Protection
Small Business Center - Public Way Use Unit
City Hall - 121 N LaSalle Street, Room 800 • Chicago, IL 60602
(312)-74-GOBIZ (312-744-6249) • (312) 744-1944 (TTY)
http://www.cityofchicago.org/bacp

04/30/2014

Alderman **Scott Waguespack**
Ward # **32**
City of Chicago
City Hall, Room **300**
121 North LaSalle Street
Chicago, Illinois 60602

Re: An ordinance to use and maintain a portion of the public right-of-way for **one (1) sidewalk cafe(s)** for **SIBONEY CUBAN CUISINE**, adjacent to the premises known as **2163-2165 N. Western Ave.**.

Dear Alderman **Scott Waguespack**:

The applicant referenced above has requested the use of the public right-of-way for a **sidewalk cafe(s)**. An ordinance has been prepared by the Department of Business Affairs and Consumer Protection – Small Business Center - Public Way Use Unit for presentation to the City Council. Because this request was made for properties located in your ward, as approved by you as per the attached, I respectfully request that you introduce the attached ordinance at the next City Council meeting.

If you have any questions regarding this ordinance, please contact Anthony Bertuca at (312) 744-5506.

Department of Business Affairs and Consumer Protection

City of Chicago

O2014-3819

Office of the City Clerk

Document Tracking Sheet

Meeting Date:	4/30/2014
Sponsor(s):	Waguespack (32)
Type:	Ordinance
Title:	Sidewalk cafe(s) for Waterhouse Tavern and Grill
Committee(s) Assignment:	Committee on Transportation and Public Way

ORDINANCE
WATERHOUSE TAVERN AND GRILL
Acct. No. 251283 - 1
Permit No. 1112329

Be It Ordained by the City Council of the City of Chicago:

Permission and authority are hereby given and granted to WATERHOUSE TAVERN AND GRILL upon the terms and subject to the conditions of this ordinance, to maintain and use a portion of the public right of way for a sidewalk cafe adjacent to its premises located at 3407 N. Paulina St.. Said sidewalk cafe area #1 shall be twenty-five (25) feet in length and fourteen (14) feet in width for a total of three hundred fifty (350) square feet and shall allow six (6) feet of clear space from the face of the curb/building line along N. Paulina Street. The compensation for said space and the days and hours of operation for the sidewalk cafe shall be as follows:

Monday through Sunday 11:00 a.m. to 11:00 p.m.
Compensation: $600.00
SEATING CAPACITY: 24

Sidewalk Cafe Permit and approved plan must be posted at all times.

This grant of privilege #1112329 for a sidewalk cafe shall be subject to the provisions of Section 10-28-800 though 10-28-885 of the Municipal Code of Chicago and the directions of the Commissioner of Department of Business Affairs and Consumer Protection, the Commissioner of Streets and Sanitation, and the Commissioner of Transportation.

The permit holder agrees to hold the City of Chicago harmless for any damage, relocation or replacement costs associated with damage, relocation or removal of private property caused by the City performing work in the public way.

Authority for the above named privilege is herein given and granted from and after March 1, 2014 through and including December 1, 2014.

Alderman Scott Waguespack

Scott Waguespack 32nd Ward

Department of Business Affairs and Consumer Protection
Small Business Center - Public Way Use Unit
City Hall - 121 N. LaSalle Street, Room 800 • Chicago, IL 60602
(312)-74-GOBIZ (312-744-6249) • (312) 744-1944 (TTY)
http://www.cityofchicago.org/bacp

04/30/2014

Alderman **Scott Waguespack**
Ward # **32**
City of Chicago
City Hall, Room **300**
121 North LaSalle Street
Chicago, Illinois 60602

Re: An ordinance to use and maintain a portion of the public right-of-way for **one (1) sidewalk cafe(s)** for **WATERHOUSE TAVERN AND GRILL**, adjacent to the premises known as **3407 N. Paulina St.**.

Dear Alderman **Scott Waguespack**:

The applicant referenced above has requested the use of the public right-of-way for a **sidewalk cafe(s)**. An ordinance has been prepared by the Department of Business Affairs and Consumer Protection – Small Business Center - Public Way Use Unit for presentation to the City Council. Because this request was made for properties located in your ward, as approved by you as per the attached, I respectfully request that you introduce the attached ordinance at the next City Council meeting.

If you have any questions regarding this ordinance, please contact Anthony Bertuca at (312) 744-5506.

Department of Business Affairs and Consumer Protection

City of Chicago

O2014-3823

Office of the City Clerk

Document Tracking Sheet

Meeting Date:	4/30/2014
Sponsor(s):	Waguespack (32)
Type:	Ordinance
Title:	Sidewalk cafe(s) for Webster's Wine Bar
Committee(s) Assignment:	Committee on Transportation and Public Way

ORDINANCE
WEBSTER'S WINE BAR
Acct. No. 15488 - 1
Permit No. 1112775

Be It Ordained by the City Council of the City of Chicago:

Permission and authority are hereby given and granted to WEBSTER'S WINE BAR upon the terms and subject to the conditions of this ordinance, to maintain and use a portion of the public right of way for a sidewalk cafe adjacent to its premises located at 1480 W. Webster Ave.. Said sidewalk cafe area #1 shall be twenty-six point four two (26.42) feet in length and sixteen point seven five (16.75) feet in width for a total of four hundred forty-two point five four (442.54) square feet and shall allow six (6) feet of clear space from the face of the curb/building line along W. Webster Avenue. The compensation for said space and the days and hours of operation for the sidewalk cafe shall be as follows:

Monday through Sunday 5:00 p.m. to 12:00 midnight
Compensation: $600.00
SEATING CAPACITY: 60

Sidewalk Cafe Permit and approved plan must be posted at all times.

This grant of privilege #1112775 for a sidewalk cafe shall be subject to the provisions of Section 10-28-800 though 10-28-885 of the Municipal Code of Chicago and the directions of the Commissioner of Department of Business Affairs and Consumer Protection, the Commissioner of Streets and Sanitation, and the Commissioner of Transportation.

The permit holder agrees to hold the City of Chicago harmless for any damage, relocation or replacement costs associated with damage, relocation or removal of private property caused by the City performing work in the public way.

Authority for the above named privilege is herein given and granted from and after March 1, 2014 through and including December 1, 2014.

Alderman _____

Scott Waguespack 32nd Ward

Department of Business Affairs and Consumer Protection
Small Business Center - Public Way Use Unit
City Hall - 121 N. LaSalle Street, Room 800 • Chicago, IL 60602
(312)-74-GOBIZ (312-744-6249) • (312) 744-1944 (TTY)
http://www.cityofchicago.org/bacp

04/30/2014

Alderman **Scott Waguespack**
Ward # **32**
City of Chicago
City Hall, Room **300**
121 North LaSalle Street
Chicago, Illinois 60602

Re: An ordinance to use and maintain a portion of the public right-of-way for **one (1) sidewalk cafe(s)** for **WEBSTER'S WINE BAR**, adjacent to the premises known as **1480 W. Webster Ave.**.

Dear Alderman **Scott Waguespack**:

The applicant referenced above has requested the use of the public right-of-way for a **sidewalk cafe(s)**. An ordinance has been prepared by the Department of Business Affairs and Consumer Protection – Small Business Center - Public Way Use Unit for presentation to the City Council. Because this request was made for properties located in your ward, as approved by you as per the attached, I respectfully request that you introduce the attached ordinance at the next City Council meeting.

If you have any questions regarding this ordinance, please contact Anthony Bertuca at (312) 744-5506.

Department of Business Affairs and Consumer Protection

City of Chicago

O2014-3825

Office of the City Clerk

Document Tracking Sheet

Meeting Date:	4/30/2014
Sponsor(s):	Waguespack (32)
Type:	Ordinance
Title:	Sidewalk cafe(s) for Wishbone Restaurant
Committee(s) Assignment:	Committee on Transportation and Public Way

ORDINANCE
WISHBONE RESTAURANT
Acct. No. 10247 - 1
Permit No. 1112706

Be It Ordained by the City Council of the City of Chicago:

Permission and authority are hereby given and granted to WISHBONE RESTAURANT upon the terms and subject to the conditions of this ordinance, to maintain and use a portion of the public right of way for a sidewalk cafe adjacent to its premises located at 3300 N. Lincoln Ave.. Said sidewalk cafe area #1 shall be fifty-six (56) feet in length and eight point two five (8.25) feet in width for a total of four hundred sixty-two (462) square feet and shall allow six (6) feet of clear space from the face of the curb/building line along W. School Street. The compensation for said space and the days and hours of operation for the sidewalk cafe shall be as follows:

Monday 8:00 a.m. to 3:00 p.m. Tuesday through Saturday 8:00 a.m. to 10:00 p.m.
Sunday 8:00 a.m.to 9:00 p.m.
Compensation: $600.00
SEATING CAPACITY: 34

Sidewalk Cafe Permit and approved plan must be posted at all times.

This grant of privilege #1112706 for a sidewalk cafe shall be subject to the provisions of Section 10-28-800 though 10-28-885 of the Municipal Code of Chicago and the directions of the Commissioner of Department of Business Affairs and Consumer Protection, the Commissioner of Streets and Sanitation, and the Commissioner of Transportation.

The permit holder agrees to hold the City of Chicago harmless for any damage, relocation or replacement costs associated with damage, relocation or removal of private property caused by the City performing work in the public way.

Authority for the above named privilege is herein given and granted from and after March 1, 2014 through and including December 1, 2014.

Alderman _____

Scott Waguespack 32nd Ward

Department of Business Affairs and Consumer Protection
Small Business Center- Public Way Use Unit
City Hall - 121 N. LaSalle Street, Room 800 • Chicago, IL 60602
(312)-74-GOBIZ (312-744-6249) • (312) 744-1944 (TTY)
http://www.cityofchicago.org/bacp

04/30/2014

Alderman **Scott Waguespack**
Ward # **32**
City of Chicago
City Hall, Room **300**
121 North LaSalle Street
Chicago, Illinois 60602

Re: An ordinance to use and maintain a portion of the public right-of-way for **one (1) sidewalk cafe(s)** for **WISHBONE RESTAURANT**, adjacent to the premises known as **3300 N. Lincoln Ave.**.

Dear Alderman **Scott Waguespack**:

The applicant referenced above has requested the use of the public right-of-way for a **sidewalk cafe(s)**. An ordinance has been prepared by the Department of Business Affairs and Consumer Protection – Small Business Center - Public Way Use Unit for presentation to the City Council. Because this request was made for properties located in your ward, as approved by you as per the attached, I respectfully request that you introduce the attached ordinance at the next City Council meeting.

If you have any questions regarding this ordinance, please contact Anthony Bertuca at (312) 744-5506.

Department of Business Affairs and Consumer Protection

City of Chicago

O2014-3841

Office of the City Clerk

Document Tracking Sheet

Meeting Date:	4/30/2014
Sponsor(s):	Mell (33)
Type:	Ordinance
Title:	Sidewalk cafe(s) for Golden Nugget
Committee(s) Assignment:	Committee on Transportation and Public Way

ORDINANCE
GOLDEN NUGGET
Acct. No. 15979 - 1
Permit No. 1112739

Be It Ordained by the City Council of the City of Chicago:

Permission and authority are hereby given and granted to GOLDEN NUGGET upon the terms and subject to the conditions of this ordinance, to maintain and use a portion of the public right of way for a sidewalk cafe adjacent to its premises located at 3234 W. Irving Park Rd.. Said sidewalk cafe area #1 shall be thirty-four point eight three (34.83) feet in length and eight point zero eight (8.08) feet in width for a total of two hundred eighty-one point four three (281.43) square feet and shall allow six (6) feet of clear space from the face of the curb/building line along W. Irving Park Road. The compensation for said space and the days and hours of operation for the sidewalk cafe shall be as follows:

Monday to Sunday 9:00 am - 11:00 pm
Compensation: $600.00
SEATING CAPACITY: 22

Sidewalk Cafe Permit and approved plan must be posted at all times.

This grant of privilege #1112739 for a sidewalk cafe shall be subject to the provisions of Section 10-28-800 though 10-28-885 of the Municipal Code of Chicago and the directions of the Commissioner of Department of Business Affairs and Consumer Protection, the Commissioner of Streets and Sanitation, and the Commissioner of Transportation.

The permit holder agrees to hold the City of Chicago harmless for any damage, relocation or replacement costs associated with damage, relocation or removal of private property caused by the City performing work in the public way.

Authority for the above named privilege is herein given and granted from and after March 1, 2014 through and including December 1, 2014.

Alderman Deborah Mell

Deborah Mell 33rd Ward

Department of Business Affairs and Consumer Protection
Small Business Center- Public Way Use Unit
City Hall- 121 N LaSalle Street Room 800 • Chicago, IL 60602
(312)-74-GOBIZ (312-744-6249) • (312) 744-1944 (TTY)
http://www.cityofchicago.org/bacp

04/30/2014

Alderman **Deborah Mell**
Ward # **33**
City of Chicago
City Hall, Room **208**
121 North LaSalle Street
Chicago, Illinois 60602

Re: An ordinance to use and maintain a portion of the public right-of-way for **one (1) sidewalk cafe(s)** for **GOLDEN NUGGET**, adjacent to the premises known as **3234 W. Irving Park Rd.**.

Dear Alderman **Deborah Mell**:

The applicant referenced above has requested the use of the public right-of-way for a **sidewalk cafe(s)**. An ordinance has been prepared by the Department of Business Affairs and Consumer Protection – Small Business Center - Public Way Use Unit for presentation to the City Council. Because this request was made for properties located in your ward, as approved by you as per the attached, I respectfully request that you introduce the attached ordinance at the next City Council meeting.

If you have any questions regarding this ordinance, please contact Anthony Bertuca at (312) 744-5506.

Department of Business Affairs and Consumer Protection

City of Chicago

O2014-3846

Office of the City Clerk

Document Tracking Sheet

Meeting Date:	4/30/2014
Sponsor(s):	Mell (33)
Type:	Ordinance
Title:	Sidewalk cafe(s) for Little Bucharest Bistro
Committee(s) Assignment:	Committee on Transportation and Public Way

ORDINANCE
LITTLE BUCHAREST BISTRO
Acct. No. 65358 - 1
Permit No. 1112731

Be It Ordained by the City Council of the City of Chicago:

Permission and authority are hereby given and granted to LITTLE BUCHAREST BISTRO upon the terms and subject to the conditions of this ordinance, to maintain and use a portion of the public right of way for a sidewalk cafe adjacent to its premises located at 3661-65 N. Elston Ave.. Said sidewalk cafe area #1 shall be fifty (50) feet in length and eleven (11) feet in width for a total of five hundred fifty (550) square feet and shall allow six (6) feet of clear space from the face of the curb/building line along Spaulding Ave.. The compensation for said space and the days and hours of operation for the sidewalk cafe shall be as follows:

Monday thru Sunday 12:00 noon to 10:00 p.m.
Compensation: $605.00
SEATING CAPACITY: 27

Sidewalk Cafe Permit and approved plan must be posted at all times.

This grant of privilege #1112731 for a sidewalk cafe shall be subject to the provisions of Section 10-28-800 though 10-28-885 of the Municipal Code of Chicago and the directions of the Commissioner of Department of Business Affairs and Consumer Protection, the Commissioner of Streets and Sanitation, and the Commissioner of Transportation.

The permit holder agrees to hold the City of Chicago harmless for any damage, relocation or replacement costs associated with damage, relocation or removal of private property caused by the City performing work in the public way.

Authority for the above named privilege is herein given and granted from and after March 1, 2014 through and including December 1, 2014.

Alderman Deborah Mell 33rd Ward

Department of Business Affairs and Consumer Protection
Small Business Center - Public Way Use Unit
City Hall - 121 N. LaSalle Street, Room 800 • Chicago, IL 60602
(312)-74-GOBIZ (312-744-6249) • (312) 744-1944 (TTY)
http://www.cityofchicago.org/bacp

04/30/2014

Alderman **Deborah Mell**
Ward # **33**
City of Chicago
City Hall, Room **208**
121 North LaSalle Street
Chicago, Illinois 60602

Re: An ordinance to use and maintain a portion of the public right-of-way for **one (1) sidewalk cafe(s)** for **LITTLE BUCHAREST BISTRO**, adjacent to the premises known as **3661-65 N. Elston Ave.**.

Dear Alderman **Deborah Mell**:

The applicant referenced above has requested the use of the public right-of-way for a **sidewalk cafe(s)**. An ordinance has been prepared by the Department of Business Affairs and Consumer Protection – Small Business Center - Public Way Use Unit for presentation to the City Council. Because this request was made for properties located in your ward, as approved by you as per the attached, I respectfully request that you introduce the attached ordinance at the next City Council meeting.

If you have any questions regarding this ordinance, please contact Anthony Bertuca at (312) 744-5506.

Department of Business Affairs and Consumer Protection

City of Chicago

O2014-3849

Office of the City Clerk

Document Tracking Sheet

Meeting Date:	4/30/2014
Sponsor(s):	Mell (33)
Type:	Ordinance
Title:	Sidewalk cafe(s) for Pie Cafe LLC
Committee(s) Assignment:	Committee on Transportation and Public Way

ORDINANCE
Pie Cafe, LLC
Acct. No. 294900 - 3
Permit No. 1112407

Be It Ordained by the City Council of the City of Chicago:

Permission and authority are hereby given and granted to Pie Cafe, LLC upon the terms and subject to the conditions of this ordinance, to maintain and use a portion of the public right of way for a sidewalk cafe adjacent to its premises located at 4664 N. Manor Ave.. Said sidewalk cafe area #1 shall be seventeen point five (17.5) feet in length and eleven point two five (11.25) feet in width for a total of one hundred ninety-six point eight eight (196.88) square feet and shall allow six (6) feet of clear space from the face of the curb/building line along N. Manor. The compensation for said space and the days and hours of operation for the sidewalk cafe shall be as follows:

Sunday through Saturday 8:00am until 8:00pm
Compensation: $600.00
SEATING CAPACITY: 24

Sidewalk Cafe Permit and approved plan must be posted at all times.

This grant of privilege #1112407 for a sidewalk cafe shall be subject to the provisions of Section 10-28-800 though 10-28-885 of the Municipal Code of Chicago and the directions of the Commissioner of Department of Business Affairs and Consumer Protection, the Commissioner of Streets and Sanitation, and the Commissioner of Transportation.

The permit holder agrees to hold the City of Chicago harmless for any damage, relocation or replacement costs associated with damage, relocation or removal of private property caused by the City performing work in the public way.

Authority for the above named privilege is herein given and granted from and after March 1, 2014 through and including December 1, 2014.

Alderman _____

Deborah Mell 33rd Ward

Department of Business Affairs and Consumer Protection
Small Business Center - Public Way Use Unit
City Hall - 121 N. LaSalle Street, Room 800 • Chicago, IL 60602
(312)-74-GOBIZ (312-744-6249) • (312) 744-1944 (TTY)
http://www.cityofchicago.org/bacp

04/30/2014

Alderman **Deborah Mell**
Ward # **33**
City of Chicago
City Hall, Room **208**
121 North LaSalle Street
Chicago, Illinois 60602

Re: An ordinance to use and maintain a portion of the public right-of-way for **one (1) sidewalk cafe(s)** for **Pie Cafe, LLC**, adjacent to the premises known as **4664 N. Manor Ave.**.

Dear Alderman **Deborah Mell**:

The applicant referenced above has requested the use of the public right-of-way for a **sidewalk cafe(s)**. An ordinance has been prepared by the Department of Business Affairs and Consumer Protection – Small Business Center - Public Way Use Unit for presentation to the City Council. Because this request was made for properties located in your ward, as approved by you as per the attached, I respectfully request that you introduce the attached ordinance at the next City Council meeting.

If you have any questions regarding this ordinance, please contact Anthony Bertuca at (312) 744-5506.

Department of Business Affairs and Consumer Protection

City of Chicago

O2014-3851

Office of the City Clerk

Document Tracking Sheet

Meeting Date:	4/30/2014
Sponsor(s):	Mell (33)
Type:	Ordinance
Title:	Sidewalk cafe(s) for Tamales Garibay
Committee(s) Assignment:	Committee on Transportation and Public Way

ORDINANCE
TAMALES GARIBAY
Acct. No. 303865 - 2
Permit No. 1112303

Be It Ordained by the City Council of the City of Chicago:

Permission and authority are hereby given and granted to TAMALES GARIBAY upon the terms and subject to the conditions of this ordinance, to maintain and use a portion of the public right of way for a sidewalk cafe adjacent to its premises located at 3859 N. Kedzie Ave.. Said sidewalk cafe area #1 shall be thirteen (13) feet in length and eight (8) feet in width for a total of one hundred four (104) square feet and shall allow six (6) feet of clear space from the face of the curb/building line along W. Byron and N. Kedzie. The compensation for said space and the days and hours of operation for the sidewalk cafe shall be as follows:

Monday through Sunday 12:00 p.m. to 8:00 p.m.
Compensation: $600.00
SEATING CAPACITY: 8

Sidewalk Cafe Permit and approved plan must be posted at all times.

This grant of privilege #1112303 for a sidewalk cafe shall be subject to the provisions of Section 10-28-800 though 10-28-885 of the Municipal Code of Chicago and the directions of the Commissioner of Department of Business Affairs and Consumer Protection, the Commissioner of Streets and Sanitation, and the Commissioner of Transportation.

The permit holder agrees to hold the City of Chicago harmless for any damage, relocation or replacement costs associated with damage, relocation or removal of private property caused by the City performing work in the public way.

Authority for the above named privilege is herein given and granted from and after March 1, 2014 through and including December 1, 2014.

Alderman _____

Deborah Mell 33rd Ward



Department of Business Affairs and Consumer Protection
Small Business Center - Public Way Use Unit
City Hall - 121 N. LaSalle Street, Room 800 • Chicago, IL 60602
(312)-74-GOBIZ (312-744-6249) • (312) 744-1944 (TTY)
http://www.cityofchicago.org/bacp

04/30/2014

Alderman **Deborah Mell**
Ward # **33**
City of Chicago
City Hall, Room **208**
121 North LaSalle Street
Chicago, Illinois 60602

Re: An ordinance to use and maintain a portion of the public right-of-way for **one (1) sidewalk cafe(s)** for **TAMALES GARIBAY**, adjacent to the premises known as **3859 N. Kedzie Ave.**.

Dear Alderman **Deborah Mell**:

The applicant referenced above has requested the use of the public right-of-way for a **sidewalk cafe(s)**. An ordinance has been prepared by the Department of Business Affairs and Consumer Protection – Small Business Center - Public Way Use Unit for presentation to the City Council. Because this request was made for properties located in your ward, as approved by you as per the attached, I respectfully request that you introduce the attached ordinance at the next City Council meeting.

If you have any questions regarding this ordinance, please contact Anthony Bertuca at (312) 744-5506.

Department of Business Affairs and Consumer Protection

City of Chicago

O2014-3862

Office of the City Clerk

Document Tracking Sheet

Meeting Date:	4/30/2014
Sponsor(s):	Colón (35)
Type:	Ordinance
Title:	Sidewalk cafe(s) for Azucar Bar & Grill
Committee(s) Assignment:	Committee on Transportation and Public Way

ORDINANCE
AZUCAR BAR & GRILL
Acct. No. 297399 - 1
Permit No. 1112623

Be It Ordained by the City Council of the City of Chicago:

Permission and authority are hereby given and granted to AZUCAR BAR & GRILL upon the terms and subject to the conditions of this ordinance, to maintain and use a portion of the public right of way for a sidewalk cafe adjacent to its premises located at 2647 N. Kedzie Ave.. Said sidewalk cafe area #1 shall be twenty-two (22) feet in length and eight (8) feet in width for a total of one hundred seventy-six (176) square feet and shall allow six (6) feet of clear space from the face of the curb/building line along N. Kedzie Avenue. The compensation for said space and the days and hours of operation for the sidewalk cafe shall be as follows:

Tuesday through Sunday 4:30 p.m. to 12:00 midnight
Compensation: $600.00
SEATING CAPACITY: 12

Sidewalk Cafe Permit and approved plan must be posted at all times.

This grant of privilege #1112623 for a sidewalk cafe shall be subject to the provisions of Section 10-28-800 though 10-28-885 of the Municipal Code of Chicago and the directions of the Commissioner of Department of Business Affairs and Consumer Protection, the Commissioner of Streets and Sanitation, and the Commissioner of Transportation.

The permit holder agrees to hold the City of Chicago harmless for any damage, relocation or replacement costs associated with damage, relocation or removal of private property caused by the City performing work in the public way.

Authority for the above named privilege is herein given and granted from and after March 1, 2014 through and including December 1, 2014.

Alderman _____
Reynaldo Colon 35th Ward

Department of Business Affairs and Consumer Protection
Small Business Center - Public Way Use Unit
City Hall - 121 N. LaSalle Street, Room 800 • Chicago, IL 60602
(312)-74-GOBIZ (312-744-6249) • (312) 744-1944 (TTY)
http://www.cityofchicago.org/bacp

04/30/2014

Alderman **Reynaldo Colon**
Ward # **35**
City of Chicago
City Hall, Room **203**
121 North LaSalle Street
Chicago, Illinois 60602

Re: An ordinance to use and maintain a portion of the public right-of-way for **one (1) sidewalk cafe(s)** for **AZUCAR BAR & GRILL**, adjacent to the premises known as **2647 N. Kedzie Ave.**.

Dear Alderman **Reynaldo Colon**:

The applicant referenced above has requested the use of the public right-of-way for a **sidewalk cafe(s)**. An ordinance has been prepared by the Department of Business Affairs and Consumer Protection – Small Business Center - Public Way Use Unit for presentation to the City Council. Because this request was made for properties located in your ward, as approved by you as per the attached, I respectfully request that you introduce the attached ordinance at the next City Council meeting.

If you have any questions regarding this ordinance, please contact Anthony Bertuca at (312) 744-5506.

Department of Business Affairs and Consumer Protection

City of Chicago

O2014-3864

Office of the City Clerk

Document Tracking Sheet

Meeting Date:	4/30/2014
Sponsor(s):	Colón (35)
Type:	Ordinance
Title:	Sidewalk cafe(s) for El Pacifico, Inc.
Committee(s) Assignment:	Committee on Transportation and Public Way

ORDINANCE
EL PACIFICO,INC
Acct. No. 6216 - 1
Permit No. 1112463

Be It Ordained by the City Council of the City of Chicago:

Permission and authority are hereby given and granted to EL PACIFICO,INC upon the terms and subject to the conditions of this ordinance, to maintain and use a portion of the public right of way for a sidewalk cafe adjacent to its premises located at 3534 W. Fullerton Ave.. Said sidewalk cafe area #1 shall be eleven point three three (11.33) feet in length and six (6) feet in width, area #2 shall be fourteen (14) feet in length and eleven point six seven (11.67) feet in width for a total of two hundred thirty-one point three six (231.36) square feet and shall allow six (6) feet of clear space from the face of the curb/building line along N. Drake St.. The compensation for said space and the days and hours of operation for the sidewalk cafe shall be as follows:

Monday through Sunday 9:00 a.m. to 12:00 a.m.
Compensation: $600.00
SEATING CAPACITY: 30

Sidewalk Cafe Permit and approved plan must be posted at all times.

This grant of privilege #1112463 for a sidewalk cafe shall be subject to the provisions of Section 10-28-800 though 10-28-885 of the Municipal Code of Chicago and the directions of the Commissioner of Department of Business Affairs and Consumer Protection, the Commissioner of Streets and Sanitation, and the Commissioner of Transportation.

The permit holder agrees to hold the City of Chicago harmless for any damage, relocation or replacement costs associated with damage, relocation or removal of private property caused by the City performing work in the public way.

Authority for the above named privilege is herein given and granted from and after March 1, 2014 through and including December 1, 2014.

Alderman _____

Reynaldo Colon 35th Ward

Department of Business Affairs and Consumer Protection
Small Business Center - Public Way Use Unit
City Hall - 121 N. LaSalle Street, Room 800 • Chicago, IL 60602
(312)-74-GOBIZ (312-744-6249) • (312) 744-1944 (TTY)
http://www.cityofchicago.org/bacp

04/30/2014

Alderman **Reynaldo Colon**
Ward # **35**
City of Chicago
City Hall, Room **203**
121 North LaSalle Street
Chicago, Illinois 60602

Re: An ordinance to use and maintain a portion of the public right-of-way for **two (2) sidewalk cafe(s)** for **EL PACIFICO,INC**, adjacent to the premises known as **3534 W. Fullerton Ave.**.

Dear Alderman **Reynaldo Colon**:

The applicant referenced above has requested the use of the public right-of-way for a **sidewalk cafe(s)**. An ordinance has been prepared by the Department of Business Affairs and Consumer Protection – Small Business Center - Public Way Use Unit for presentation to the City Council. Because this request was made for properties located in your ward, as approved by you as per the attached, I respectfully request that you introduce the attached ordinance at the next City Council meeting.

If you have any questions regarding this ordinance, please contact Anthony Bertuca at (312) 744-5506.

Department of Business Affairs and Consumer Protection

City of Chicago

O2014-3866

Office of the City Clerk

Document Tracking Sheet

Meeting Date:	4/30/2014
Sponsor(s):	Colón (35)
Type:	Ordinance
Title:	Sidewalk cafe(s) for Harding Tavern, The
Committee(s) Assignment:	Committee on Transportation and Public Way

ORDINANCE
THE HARDING TAVERN
Acct. No. 375511 - 1
Permit No. 1112640

Be It Ordained by the City Council of the City of Chicago:

Permission and authority are hereby given and granted to THE HARDING TAVERN upon the terms and subject to the conditions of this ordinance, to maintain and use a portion of the public right of way for a sidewalk cafe adjacent to its premises located at 2732 N. Milwaukee Ave.. Said sidewalk cafe area #1 shall be sixty (60) feet in length and six (6) feet in width, area #2 shall be fifteen (15) feet in length and nine (9) feet in width for a total of four hundred ninety-five (495) square feet and shall allow six (6) feet of clear space from the face of the curb/building line along N. Milwaukee Avenue, N. Spaulding Avenue. The compensation for said space and the days and hours of operation for the sidewalk cafe shall be as follows:

Monday through Sunday 10:00 a.m. to 12:00 midnight
Compensation: $600.00
SEATING CAPACITY: 58

Sidewalk Cafe Permit and approved plan must be posted at all times.

This grant of privilege #1112640 for a sidewalk cafe shall be subject to the provisions of Section 10-28-800 though 10-28-885 of the Municipal Code of Chicago and the directions of the Commissioner of Department of Business Affairs and Consumer Protection, the Commissioner of Streets and Sanitation, and the Commissioner of Transportation.

The permit holder agrees to hold the City of Chicago harmless for any damage, relocation or replacement costs associated with damage, relocation or removal of private property caused by the City performing work in the public way.

Authority for the above named privilege is herein given and granted from and after March 1, 2014 through and including December 1, 2014.

Alderman

Reynaldo Colon 35th Ward

Department of Business Affairs and Consumer Protection
Small Business Center - Public Way Use Unit
City Hall - 121 N. LaSalle Street, Room 800 • Chicago, IL 60602
(312)-74-GOBIZ (312-744-6249) • (312) 744-1944 (TTY)
http://www.cityofchicago.org/bacp

04/30/2014

Alderman **Reynaldo Colon**
Ward # **35**
City of Chicago
City Hall, Room **203**
121 North LaSalle Street
Chicago, Illinois 60602

Re: An ordinance to use and maintain a portion of the public right-of-way for **two (2) sidewalk cafe(s)** for **THE HARDING TAVERN**, adjacent to the premises known as **2732 N. Milwaukee Ave.**.

Dear Alderman **Reynaldo Colon**:

The applicant referenced above has requested the use of the public right-of-way for a **sidewalk cafe(s)**. An ordinance has been prepared by the Department of Business Affairs and Consumer Protection – Small Business Center - Public Way Use Unit for presentation to the City Council. Because this request was made for properties located in your ward, as approved by you as per the attached, I respectfully request that you introduce the attached ordinance at the next City Council meeting.

If you have any questions regarding this ordinance, please contact Anthony Bertuca at (312) 744-5506.

Department of Business Affairs and Consumer Protection

City of Chicago

O2014-3871

Office of the City Clerk

Document Tracking Sheet

Meeting Date:	4/30/2014
Sponsor(s):	Colón (35)
Type:	Ordinance
Title:	Sidewalk cafe(s) for Longman & Eagle
Committee(s) Assignment:	Committee on Transportation and Public Way

ORDINANCE
LONGMAN & EAGLE
Acct. No. 23432 - 1
Permit No. 1112571

Be It Ordained by the City Council of the City of Chicago:

Permission and authority are hereby given and granted to LONGMAN & EAGLE upon the terms and subject to the conditions of this ordinance, to maintain and use a portion of the public right of way for a sidewalk cafe adjacent to its premises located at 2657 N. Kedzie Ave.. Said sidewalk cafe area #1 shall be twenty (20) feet in length and eight (8) feet in width, area #2 shall be forty (40) feet in length and ten point three three (10.33) feet in width, area #3 shall be ten (10) feet in length and ten point three three (10.33) feet in width for a total of six hundred seventy-six point five (676.5) square feet and shall allow six (6) feet of clear space from the face of the curb/building line along N. KEDZIE AVE., W. Schubert. The compensation for said space and the days and hours of operation for the sidewalk cafe shall be as follows:

Sunday through Saturday 8:00 a.m. until 12:00 Midnight
Compensation: $744.15
SEATING CAPACITY: 50

Sidewalk Cafe Permit and approved plan must be posted at all times.

This grant of privilege #1112571 for a sidewalk cafe shall be subject to the provisions of Section 10-28-800 though 10-28-885 of the Municipal Code of Chicago and the directions of the Commissioner of Department of Business Affairs and Consumer Protection, the Commissioner of Streets and Sanitation, and the Commissioner of Transportation.

The permit holder agrees to hold the City of Chicago harmless for any damage, relocation or replacement costs associated with damage, relocation or removal of private property caused by the City performing work in the public way.

Authority for the above named privilege is herein given and granted from and after March 1, 2014 through and including December 1, 2014.

Alderman _____
Reynaldo Colon 35th Ward

Department of Business Affairs and Consumer Protection
Small Business Center - Public Way Use Unit
City Hall - 121 N. LaSalle Street, Room 800 • Chicago, IL 60602
(312)-74-GOBIZ (312-744-6249) • (312) 744-1944 (TTY)
http://www.cityofchicago.org/bacp

04/30/2014

Alderman **Reynaldo Colon**
Ward # **35**
City of Chicago
City Hall, Room **203**
121 North LaSalle Street
Chicago, Illinois 60602

Re: An ordinance to use and maintain a portion of the public right-of-way for **three (3) sidewalk cafe(s)** for **LONGMAN & EAGLE**, adjacent to the premises known as **2657 N. Kedzie Ave.**.

Dear Alderman **Reynaldo Colon**:

The applicant referenced above has requested the use of the public right-of-way for a **sidewalk cafe(s)**. An ordinance has been prepared by the Department of Business Affairs and Consumer Protection – Small Business Center - Public Way Use Unit for presentation to the City Council. Because this request was made for properties located in your ward, as approved by you as per the attached, I respectfully request that you introduce the attached ordinance at the next City Council meeting.

If you have any questions regarding this ordinance, please contact Anthony Bertuca at (312) 744-5506.

Department of Business Affairs and Consumer Protection

City of Chicago

O2014-3874

Office of the City Clerk

Document Tracking Sheet

Meeting Date:	4/30/2014
Sponsor(s):	Colón (35)
Type:	Ordinance
Title:	Sidewalk cafe(s) for Township
Committee(s) Assignment:	Committee on Transportation and Public Way

ORDINANCE
TOWNSHIP
Acct. No. 274459 - 2
Permit No. 1112290

Be It Ordained by the City Council of the City of Chicago:

Permission and authority are hereby given and granted to TOWNSHIP upon the terms and subject to the conditions of this ordinance, to maintain and use a portion of the public right of way for a sidewalk cafe adjacent to its premises located at 2200-2202 N. California Ave.. Said sidewalk cafe area #1 shall be twenty-two (22) feet in length and seven (7) feet in width for a total of one hundred fifty-four (154) square feet and shall allow six (6) feet of clear space from the face of the curb/building line along W. Palmer Avenue. The compensation for said space and the days and hours of operation for the sidewalk cafe shall be as follows:

Monday through Sunday 8:00 a.m. to 12:00 a.m.
Compensation: $600.00
SEATING CAPACITY: 32

Sidewalk Cafe Permit and approved plan must be posted at all times.

This grant of privilege #1112290 for a sidewalk cafe shall be subject to the provisions of Section 10-28-800 though 10-28-885 of the Municipal Code of Chicago and the directions of the Commissioner of Department of Business Affairs and Consumer Protection, the Commissioner of Streets and Sanitation, and the Commissioner of Transportation.

The permit holder agrees to hold the City of Chicago harmless for any damage, relocation or replacement costs associated with damage, relocation or removal of private property caused by the City performing work in the public way.

Authority for the above named privilege is herein given and granted from and after March 1, 2014 through and including December 1, 2014.

Alderman _____
Reynaldo Colon 35th Ward

Department of Business Affairs and Consumer Protection
Small Business Center - Public Way Use Unit
City Hall - 121 N. LaSalle Street, Room 800 • Chicago, IL 60602
(312)-74-GOBIZ (312-744-6249) • (312) 744-1944 (TTY)
http://www.cityofchicago.org/bacp

04/30/2014

Alderman **Reynaldo Colon**
Ward # **35**
City of Chicago
City Hall, Room **203**
121 North LaSalle Street
Chicago, Illinois 60602

Re: An ordinance to use and maintain a portion of the public right-of-way for **one (1) sidewalk cafe(s)** for **TOWNSHIP**, adjacent to the premises known as **2200-2202 N. California Ave.**.

Dear Alderman **Reynaldo Colon**:

The applicant referenced above has requested the use of the public right-of-way for a **sidewalk cafe(s)**. An ordinance has been prepared by the Department of Business Affairs and Consumer Protection – Small Business Center - Public Way Use Unit for presentation to the City Council. Because this request was made for properties located in your ward, as approved by you as per the attached, I respectfully request that you introduce the attached ordinance at the next City Council meeting.

If you have any questions regarding this ordinance, please contact Anthony Bertuca at (312) 744-5506.

Department of Business Affairs and Consumer Protection

City of Chicago

O2014-3893

Office of the City Clerk

Document Tracking Sheet

Meeting Date:	4/30/2014
Sponsor(s):	Sposato (36)
Type:	Ordinance
Title:	Sidewalk cafe(s) for Amato's Pizzeria
Committee(s) Assignment:	Committee on Transportation and Public Way

ORDINANCE
AMATO'S PIZZERIA
Acct. No. 85906 - 2
Permit No. 1112643

Be It Ordained by the City Council of the City of Chicago:

Permission and authority are hereby given and granted to AMATO'S PIZZERIA upon the terms and subject to the conditions of this ordinance, to maintain and use a portion of the public right of way for a sidewalk cafe adjacent to its premises located at 1737 N. Harlem Ave.. Said sidewalk cafe area #1 shall be seventeen (17) feet in length and eleven (11) feet in width for a total of one hundred eighty-seven (187) square feet and shall allow six (6) feet of clear space from the face of the curb/building line along N. Harlem. The compensation for said space and the days and hours of operation for the sidewalk cafe shall be as follows:

Sunday through Saturday 11:00am until 12:00am
Compensation: $600.00
SEATING CAPACITY: 16

Sidewalk Cafe Permit and approved plan must be posted at all times.

This grant of privilege #1112643 for a sidewalk cafe shall be subject to the provisions of Section 10-28-800 though 10-28-885 of the Municipal Code of Chicago and the directions of the Commissioner of Department of Business Affairs and Consumer Protection, the Commissioner of Streets and Sanitation, and the Commissioner of Transportation.

The permit holder agrees to hold the City of Chicago harmless for any damage, relocation or replacement costs associated with damage, relocation or removal of private property caused by the City performing work in the public way.

Authority for the above named privilege is herein given and granted from and after March 1, 2014 through and including December 1, 2014.

Alderman _____

Nicholas Sposato 36th Ward

Department of Business Affairs and Consumer Protection
Small Business Center - Public Way Use Unit
City Hall - 121 N. LaSalle Street, Room 800 • Chicago, IL 60602
(312)-74-GOBIZ (312-744-6249) • (312) 744-1944 (TTY)
http://www.cityofchicago.org/bacp

04/30/2014

Alderman **Nicholas Sposato**
Ward # **36**
City of Chicago
City Hall, Room **304**
121 North LaSalle Street
Chicago, Illinois 60602

Re: An ordinance to use and maintain a portion of the public right-of-way for **one (1) sidewalk cafe(s)** for **AMATO'S PIZZERIA**, adjacent to the premises known as **1737 N. Harlem Ave.**.

Dear Alderman **Nicholas Sposato**:

The applicant referenced above has requested the use of the public right-of-way for a **sidewalk cafe(s)**. An ordinance has been prepared by the Department of Business Affairs and Consumer Protection – Small Business Center - Public Way Use Unit for presentation to the City Council. Because this request was made for properties located in your ward, as approved by you as per the attached, I respectfully request that you introduce the attached ordinance at the next City Council meeting.

If you have any questions regarding this ordinance, please contact Anthony Bertuca at (312) 744-5506.

Department of Business Affairs and Consumer Protection

City of Chicago

O2014-3899

Office of the City Clerk

Document Tracking Sheet

Meeting Date:	4/30/2014
Sponsor(s):	Sposato (36)
Type:	Ordinance
Title:	Sidewalk cafe(s) for Bistro Grand
Committee(s) Assignment:	Committee on Transportation and Public Way

ORDINANCE
BISTRO GRAND
Acct. No. 287771 - 1
Permit No. 1112400

Be It Ordained by the City Council of the City of Chicago:

Permission and authority are hereby given and granted to BISTRO GRAND upon the terms and subject to the conditions of this ordinance, to maintain and use a portion of the public right of way for a sidewalk cafe adjacent to its premises located at 2362-64 N. Neva Ave.. Said sidewalk cafe area #1 shall be thirty-five (35) feet in length and eight (8) feet in width for a total of two hundred eighty (280) square feet and shall allow six (6) feet of clear space from the face of the curb/building line along N Neva Ave. The compensation for said space and the days and hours of operation for the sidewalk cafe shall be as follows:

Monday through Friday 4:00 p.m. until 12:00 Midnight Saturday and Sunday 11:00 a.m. until 12:00 Midnight
Compensation: $600.00
SEATING CAPACITY: 20

Sidewalk Cafe Permit and approved plan must be posted at all times.

This grant of privilege #1112400 for a sidewalk cafe shall be subject to the provisions of Section 10-28-800 though 10-28-885 of the Municipal Code of Chicago and the directions of the Commissioner of Department of Business Affairs and Consumer Protection, the Commissioner of Streets and Sanitation, and the Commissioner of Transportation.

The permit holder agrees to hold the City of Chicago harmless for any damage, relocation or replacement costs associated with damage, relocation or removal of private property caused by the City performing work in the public way.

Authority for the above named privilege is herein given and granted from and after March 1, 2014 through and including December 1, 2014.

Alderman

Nicholas Sposato 36th Ward

Department of Business Affairs and Consumer Protection
Small Business Center - Public Way Use Unit
City Hall - 121 N. LaSalle Street, Room 800 • Chicago, IL 60602
(312)-74-GOBIZ (312-744-6249) • (312) 744-1944 (TTY)
http://www.cityofchicago.org/bacp

04/30/2014

Alderman **Nicholas Sposato**
Ward # **36**
City of Chicago
City Hall, Room **304**
121 North LaSalle Street
Chicago, Illinois 60602

Re: An ordinance to use and maintain a portion of the public right-of-way for **one (1) sidewalk cafe(s)** for **BISTRO GRAND**, adjacent to the premises known as **2362-64 N. Neva Ave.**.

Dear Alderman **Nicholas Sposato**:

The applicant referenced above has requested the use of the public right-of-way for a **sidewalk cafe(s)**. An ordinance has been prepared by the Department of Business Affairs and Consumer Protection – Small Business Center - Public Way Use Unit for presentation to the City Council. Because this request was made for properties located in your ward, as approved by you as per the attached, I respectfully request that you introduce the attached ordinance at the next City Council meeting.

If you have any questions regarding this ordinance, please contact Anthony Bertuca at (312) 744-5506.

Department of Business Affairs and Consumer Protection

City of Chicago

O2014-3902

Office of the City Clerk

Document Tracking Sheet

Meeting Date:	4/30/2014
Sponsor(s):	Sposato (36)
Type:	Ordinance
Title:	Sidewalk cafe(s) for Zee's
Committee(s) Assignment:	Committee on Transportation and Public Way

ORDINANCE
ZEE'S
Acct. No. 304004 - 1
Permit No. 1112647

Be It Ordained by the City Council of the City of Chicago:

Permission and authority are hereby given and granted to ZEE'S upon the terms and subject to the conditions of this ordinance, to maintain and use a portion of the public right of way for a sidewalk cafe adjacent to its premises located at 7958 W. Belmont Ave.. Said sidewalk cafe area #1 shall be forty-five (45) feet in length and fifteen (15) feet in width for a total of six hundred seventy-five (675) square feet and shall allow six (6) feet of clear space from the face of the curb/building line along N. Pacific Avenue. The compensation for said space and the days and hours of operation for the sidewalk cafe shall be as follows:


Monday through Sunday 8:00 a.m. to 12:00 midnight
Compensation: $742.50
SEATING CAPACITY: 40

Sidewalk Cafe Permit and approved plan must be posted at all times.

This grant of privilege #1112647 for a sidewalk cafe shall be subject to the provisions of Section 10-28-800 though 10-28-885 of the Municipal Code of Chicago and the directions of the Commissioner of Department of Business Affairs and Consumer Protection, the Commissioner of Streets and Sanitation, and the Commissioner of Transportation.

The permit holder agrees to hold the City of Chicago harmless for any damage, relocation or replacement costs associated with damage, relocation or removal of private property caused by the City performing work in the public way.

Authority for the above named privilege is herein given and granted from and after March 1, 2014 through and including December 1, 2014.

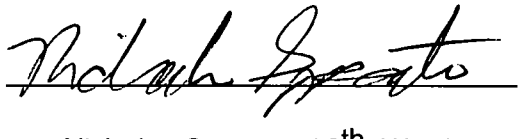Alderman 

Nicholas Sposato 36th Ward

Department of Business Affairs and Consumer Protection
Small Business Center - Public Way Use Unit
City Hall - 121 N. LaSalle Street, Room 800 • Chicago, IL 60602
(312)-74-GOBIZ (312-744-6249) • (312) 744-1944 (TTY)
http://www.cityofchicago.org/bacp

04/30/2014

Alderman **Nicholas Sposato**
Ward # **36**
City of Chicago
City Hall, Room **304**
121 North LaSalle Street
Chicago, Illinois 60602

Re: An ordinance to use and maintain a portion of the public right-of-way for **one (1) sidewalk cafe(s)** for **ZEE'S**, adjacent to the premises known as **7958 W. Belmont Ave.**.

Dear Alderman **Nicholas Sposato**:

The applicant referenced above has requested the use of the public right-of-way for a **sidewalk cafe(s)**. An ordinance has been prepared by the Department of Business Affairs and Consumer Protection – Small Business Center - Public Way Use Unit for presentation to the City Council. Because this request was made for properties located in your ward, as approved by you as per the attached, I respectfully request that you introduce the attached ordinance at the next City Council meeting.

If you have any questions regarding this ordinance, please contact Anthony Bertuca at (312) 744-5506.

Department of Business Affairs and Consumer Protection

City of Chicago

O2014-3912

Office of the City Clerk

Document Tracking Sheet

Meeting Date:	4/30/2014
Sponsor(s):	O'Connor (40)
Type:	Ordinance
Title:	Sidewalk cafe(s) for Acre/Ombra
Committee(s) Assignment:	Committee on Transportation and Public Way

ORDINANCE
ACRE/ OMBRA
Acct. No. 206806 - 1
Permit No. 1112636

Be It Ordained by the City Council of the City of Chicago:

Permission and authority are hereby given and granted to ACRE/ OMBRA upon the terms and subject to the conditions of this ordinance, to maintain and use a portion of the public right of way for a sidewalk cafe adjacent to its premises located at 5308-10 N. Clark St.. Said sidewalk cafe area #1 shall be fifty (50) feet in length and six point two five (6.25) feet in width for a total of three hundred twelve point five (312.5) square feet and shall allow six (6) feet of clear space from the face of the curb/building line along N. Clark Street. The compensation for said space and the days and hours of operation for the sidewalk cafe shall be as follows:

Monday through Sunday 11:00 a.m. to 12:00 midnight
Compensation: $600.00
SEATING CAPACITY: 14

Sidewalk Cafe Permit and approved plan must be posted at all times.

This grant of privilege #1112636 for a sidewalk cafe shall be subject to the provisions of Section 10-28-800 though 10-28-885 of the Municipal Code of Chicago and the directions of the Commissioner of Department of Business Affairs and Consumer Protection, the Commissioner of Streets and Sanitation, and the Commissioner of Transportation.

The permit holder agrees to hold the City of Chicago harmless for any damage, relocation or replacement costs associated with damage, relocation or removal of private property caused by the City performing work in the public way.

Authority for the above named privilege is herein given and granted from and after March 1, 2014 through and including December 1, 2014.

Alderman _____

Patrick O'Connor 40th Ward

Department of Business Affairs and Consumer Protection
Small Business Center - Public Way Use Unit
City Hall - 121 N. LaSalle Street, Room 800 • Chicago, IL 60602
(312)-74-GOBIZ (312-744-6249) • (312) 744-1944 (TTY)
http://www.cityofchicago.org/bacp

04/30/2014

Alderman **Patrick O'Connor**
Ward # **40**
City of Chicago
City Hall, Room **305**
121 North LaSalle Street
Chicago, Illinois 60602

Re: An ordinance to use and maintain a portion of the public right-of-way for **one (1) sidewalk cafe(s)** for **ACRE/ OMBRA**, adjacent to the premises known as **5308-10 N. Clark St.**.

Dear Alderman **Patrick O'Connor**:

The applicant referenced above has requested the use of the public right-of-way for a **sidewalk cafe(s)**. An ordinance has been prepared by the Department of Business Affairs and Consumer Protection – Small Business Center - Public Way Use Unit for presentation to the City Council. Because this request was made for properties located in your ward, as approved by you as per the attached, I respectfully request that you introduce the attached ordinance at the next City Council meeting.

If you have any questions regarding this ordinance, please contact Anthony Bertuca at (312) 744-5506.

Department of Business Affairs and Consumer Protection

City of Chicago

O2014-3917

Office of the City Clerk

Document Tracking Sheet

Meeting Date:	4/30/2014
Sponsor(s):	O'Connor (40)
Type:	Ordinance
Title:	Sidewalk cafe(s) for Cafe Zipo
Committee(s) Assignment:	Committee on Transportation and Public Way

ORDINANCE
CAFE ZIPO
Acct. No. 346473 - 1
Permit No. 1112573

Be It Ordained by the City Council of the City of Chicago:

Permission and authority are hereby given and granted to CAFE ZIPO upon the terms and subject to the conditions of this ordinance, to maintain and use a portion of the public right of way for a sidewalk cafe adjacent to its premises located at 5645 N. Lincoln Ave.. Said sidewalk cafe area #1 shall be twenty-two (22) feet in length and seven point five (7.5) feet in width for a total of one hundred sixty-five (165) square feet and shall allow six (6) feet of clear space from the face of the curb/building line along N. LINCOLN. The compensation for said space and the days and hours of operation for the sidewalk cafe shall be as follows:


SUNDAY THROUGH SATURDAY 8:00AM UNTIL 11:00PM
Compensation: $600.00
SEATING CAPACITY: 19

Sidewalk Cafe Permit and approved plan must be posted at all times.

This grant of privilege #1112573 for a sidewalk cafe shall be subject to the provisions of Section 10-28-800 though 10-28-885 of the Municipal Code of Chicago and the directions of the Commissioner of Department of Business Affairs and Consumer Protection, the Commissioner of Streets and Sanitation, and the Commissioner of Transportation.

The permit holder agrees to hold the City of Chicago harmless for any damage, relocation or replacement costs associated with damage, relocation or removal of private property caused by the City performing work in the public way.

Authority for the above named privilege is herein given and granted from and after March 1, 2014 through and including December 1, 2014.

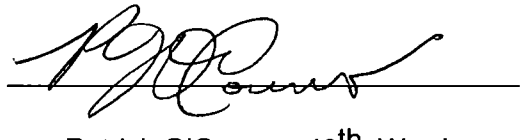Alderman 

Patrick O'Connor 40th Ward

Department of Business Affairs and Consumer Protection
Small Business Center - Public Way Use Unit
City Hall - 121 N. LaSalle Street, Room 800 • Chicago, IL 60602
(312)-74-GOBIZ (312-744-6249) • (312) 744-1944 (TTY)
http://www.cityofchicago.org/bacp

04/30/2014

Alderman **Patrick O'Connor**
Ward # **40**
City of Chicago
City Hall, Room **305**
121 North LaSalle Street
Chicago, Illinois 60602

Re: An ordinance to use and maintain a portion of the public right-of-way for **one (1) sidewalk cafe(s)** for **CAFE ZIPO**, adjacent to the premises known as **5645 N. Lincoln Ave.**.

Dear Alderman **Patrick O'Connor**:

The applicant referenced above has requested the use of the public right-of-way for a **sidewalk cafe(s)**. An ordinance has been prepared by the Department of Business Affairs and Consumer Protection – Small Business Center - Public Way Use Unit for presentation to the City Council. Because this request was made for properties located in your ward, as approved by you as per the attached, I respectfully request that you introduce the attached ordinance at the next City Council meeting.

If you have any questions regarding this ordinance, please contact Anthony Bertuca at (312) 744-5506.

Department of Business Affairs and Consumer Protection

City of Chicago

O2014-3922

Office of the City Clerk

Document Tracking Sheet

Meeting Date:	4/30/2014
Sponsor(s):	O'Connor (40)
Type:	Ordinance
Title:	Sidewalk cafe(s) for Coffee Studio, The
Committee(s) Assignment:	Committee on Transportation and Public Way

ORDINANCE
THE COFFEE STUDIO
Acct. No. 313578 - 1
Permit No. 1112635

Be It Ordained by the City Council of the City of Chicago:

Permission and authority are hereby given and granted to THE COFFEE STUDIO upon the terms and subject to the conditions of this ordinance, to maintain and use a portion of the public right of way for a sidewalk cafe adjacent to its premises located at 5628 N. Clark St.. Said sidewalk cafe area #1 shall be fifteen (15) feet in length and six (6) feet in width, area #2 shall be fourteen point five (14.5) feet in length and two point five (2.5) feet in width, area #3 shall be thirty-four (34) feet in length and eleven point five (11.5) feet in width for a total of five hundred seventeen point two five (517.25) square feet and shall allow six (6) feet of clear space from the face of the curb/building line along W. Olive, N. Clark. The compensation for said space and the days and hours of operation for the sidewalk cafe shall be as follows:

Sunday through Saturday 8:00am until 9:00 pm
Compensation: $600.00
SEATING CAPACITY: 46

Sidewalk Cafe Permit and approved plan must be posted at all times.

This grant of privilege #1112635 for a sidewalk cafe shall be subject to the provisions of Section 10-28-800 though 10-28-885 of the Municipal Code of Chicago and the directions of the Commissioner of Department of Business Affairs and Consumer Protection, the Commissioner of Streets and Sanitation, and the Commissioner of Transportation.

The permit holder agrees to hold the City of Chicago harmless for any damage, relocation or replacement costs associated with damage, relocation or removal of private property caused by the City performing work in the public way.

Authority for the above named privilege is herein given and granted from and after March 1, 2014 through and including December 1, 2014.

Alderman _____

Patrick O'Connor 40th Ward

Department of Business Affairs and Consumer Protection
Small Business Center - Public Way Use Unit
City Hall - 121 N. LaSalle Street, Room 800 • Chicago, IL 60602
(312)-74-GOBIZ (312-744-6249) • (312) 744-1944 (TTY)
http://www.cityofchicago.org/bacp

04/30/2014

Alderman **Patrick O'Connor**
Ward # **40**
City of Chicago
City Hall, Room **305**
121 North LaSalle Street
Chicago, Illinois 60602

Re: An ordinance to use and maintain a portion of the public right-of-way for **three (3) sidewalk cafe(s)** for **THE COFFEE STUDIO**, adjacent to the premises known as **5628 N. Clark St.**.

Dear Alderman **Patrick O'Connor**:

The applicant referenced above has requested the use of the public right-of-way for a **sidewalk cafe(s)**. An ordinance has been prepared by the Department of Business Affairs and Consumer Protection – Small Business Center - Public Way Use Unit for presentation to the City Council. Because this request was made for properties located in your ward, as approved by you as per the attached, I respectfully request that you introduce the attached ordinance at the next City Council meeting.

If you have any questions regarding this ordinance, please contact Anthony Bertuca at (312) 744-5506.

Department of Business Affairs and Consumer Protection

City of Chicago

O2014-3932

Office of the City Clerk

Document Tracking Sheet

Meeting Date:	4/30/2014
Sponsor(s):	O'Connor (41)
Type:	Ordinance
Title:	Sidewalk cafe(s) for Armand's Pizzeria
Committee(s) Assignment:	Committee on Transportation and Public Way

ORDINANCE
Armand's Pizzeria
Acct. No. 386996 - 1
Permit No. 1112491

Be It Ordained by the City Council of the City of Chicago:

Permission and authority are hereby given and granted to Armand's Pizzeria upon the terms and subject to the conditions of this ordinance, to maintain and use a portion of the public right of way for a sidewalk cafe adjacent to its premises located at 6694 N. Northwest Hwy.. Said sidewalk cafe area #1 shall be twenty-two (22) feet in length and six (6) feet in width for a total of one hundred thirty-two (132) square feet and shall allow six (6) feet of clear space from the face of the curb/building line along N. Oliphant Ave at NW. Highway. The compensation for said space and the days and hours of operation for the sidewalk cafe shall be as follows:

Monday through Sunday 11:00 a.m. to 12:00 midnight
Compensation: $600.00
SEATING CAPACITY: 12

Sidewalk Cafe Permit and approved plan must be posted at all times.

This grant of privilege #1112491 for a sidewalk cafe shall be subject to the provisions of Section 10-28-800 though 10-28-885 of the Municipal Code of Chicago and the directions of the Commissioner of Department of Business Affairs and Consumer Protection, the Commissioner of Streets and Sanitation, and the Commissioner of Transportation.

The permit holder agrees to hold the City of Chicago harmless for any damage, relocation or replacement costs associated with damage, relocation or removal of private property caused by the City performing work in the public way.

Authority for the above named privilege is herein given and granted from and after March 1, 2014 through and including December 1, 2014.

Alderman _____

Mary O'Connor 41st Ward

Department of Business Affairs and Consumer Protection
Small Business Center - Public Way Use Unit
City Hall - 121 N. LaSalle Street, Room 800 • Chicago, IL 60602
(312)-74-GOBIZ (312-744-6249) • (312) 744-1944 (TTY)
http://www.cityofchicago.org/bacp

04/30/2014

Alderman **Mary O'Connor**
Ward # **41**
City of Chicago
City Hall, Room **203**
121 North LaSalle Street
Chicago, Illinois 60602

Re: An ordinance to use and maintain a portion of the public right-of-way for **one (1) sidewalk cafe(s)** for **Armand's Pizzeria**, adjacent to the premises known as **6694 N. Northwest Hwy.**.

Dear Alderman **Mary O'Connor**:

The applicant referenced above has requested the use of the public right-of-way for a **sidewalk cafe(s)**. An ordinance has been prepared by the Department of Business Affairs and Consumer Protection – Small Business Center - Public Way Use Unit for presentation to the City Council. Because this request was made for properties located in your ward, as approved by you as per the attached, I respectfully request that you introduce the attached ordinance at the next City Council meeting.

If you have any questions regarding this ordinance, please contact Anthony Bertuca at (312) 744-5506.

Department of Business Affairs and Consumer Protection

City of Chicago

O2014-3746

Office of the City Clerk

Document Tracking Sheet

Meeting Date:	4/30/2014
Sponsor(s):	Reilly (42)
Type:	Ordinance
Title:	Sidewalk cafe(s) for Argo Tea - 140 S Dearborn St
Committee(s) Assignment:	Committee on Transportation and Public Way

ORDINANCE
ARGO TEA
Acct. No. 315635 - 1
Permit No. 1112298

Be It Ordained by the City Council of the City of Chicago:

Permission and authority are hereby given and granted to ARGO TEA upon the terms and subject to the conditions of this ordinance, to maintain and use a portion of the public right of way for a sidewalk cafe adjacent to its premises located at 140 S. Dearborn St.. Said sidewalk cafe area #1 shall be sixteen point seven five (16.75) feet in length and four point three three (4.33) feet in width, area #2 shall be fifteen (15) feet in length and six point one six (6.16) feet in width for a total of one hundred sixty-four point nine three (164.93) square feet and shall allow six (6) feet of clear space from the face of the curb/building line along Adams. The compensation for said space and the days and hours of operation for the sidewalk cafe shall be as follows:

Sunday through Saturday 8:00am until 12:00 a.m. Midnight
Compensation: $600.00
SEATING CAPACITY: 16

Sidewalk Cafe Permit and approved plan must be posted at all times.

This grant of privilege #1112298 for a sidewalk cafe shall be subject to the provisions of Section 10-28-800 though 10-28-885 of the Municipal Code of Chicago and the directions of the Commissioner of Department of Business Affairs and Consumer Protection, the Commissioner of Streets and Sanitation, and the Commissioner of Transportation.

The permit holder agrees to hold the City of Chicago harmless for any damage, relocation or replacement costs associated with damage, relocation or removal of private property caused by the City performing work in the public way.

Authority for the above named privilege is herein given and granted from and after March 1, 2014 through and including December 1, 2014.

Alderman _____

Brendan Reilly 42nd Ward

City of Chicago

O2014-3750

Office of the City Clerk

Document Tracking Sheet

Meeting Date:	4/30/2014
Sponsor(s):	Reilly (42)
Type:	Ordinance
Title:	Sidewalk cafe(s) for Argo Tea - 819 N Rush St
Committee(s) Assignment:	Committee on Transportation and Public Way

ORDINANCE
ARGO TEA
Acct. No. 290066 - 1
Permit No. 1112296

Be It Ordained by the City Council of the City of Chicago:

Permission and authority are hereby given and granted to ARGO TEA upon the terms and subject to the conditions of this ordinance, to maintain and use a portion of the public right of way for a sidewalk cafe adjacent to its premises located at 819 N. Rush St.. Said sidewalk cafe area #1 shall be thirty-nine (39) feet in length and five point two one (5.21) feet in width, area #2 shall be forty-four (44) feet in length and four point five (4.5) feet in width for a total of four hundred one point one nine (401.19) square feet and shall allow six (6) feet of clear space from the face of the curb/building line along N Rush St, E Pearson St. The compensation for said space and the days and hours of operation for the sidewalk cafe shall be as follows:

Sunday through Saturday 8:00 a.m. to 11:00 p.m.
Compensation: $922.74
SEATING CAPACITY: 28

Sidewalk Cafe Permit and approved plan must be posted at all times.

This grant of privilege #1112296 for a sidewalk cafe shall be subject to the provisions of Section 10-28-800 though 10-28-885 of the Municipal Code of Chicago and the directions of the Commissioner of Department of Business Affairs and Consumer Protection, the Commissioner of Streets and Sanitation, and the Commissioner of Transportation.

The permit holder agrees to hold the City of Chicago harmless for any damage, relocation or replacement costs associated with damage, relocation or removal of private property caused by the City performing work in the public way.

Authority for the above named privilege is herein given and granted from and after March 1, 2014 through and including December 1, 2014.

Alderman _____

Brendan Reilly 42nd Ward

City of Chicago

O2014-3754

Office of the City Clerk

Document Tracking Sheet

Meeting Date:	4/30/2014
Sponsor(s):	Reilly (42)
Type:	Ordinance
Title:	Sidewalk cafe(s) for Argo Tea - 16 W Randolph St
Committee(s) Assignment:	Committee on Transportation and Public Way

ORDINANCE
ARGO TEA
Acct. No. 290070 - 1
Permit No. 1112299

Be It Ordained by the City Council of the City of Chicago:

Permission and authority are hereby given and granted to ARGO TEA upon the terms and subject to the conditions of this ordinance, to maintain and use a portion of the public right of way for a sidewalk cafe adjacent to its premises located at 16 W. Randolph St.. Said sidewalk cafe area #1 shall be forty-five (45) feet in length and seven point five eight (7.58) feet in width for a total of three hundred forty-one point one (341.1) square feet and shall allow six (6) feet of clear space from the face of the curb/building line along W. Randolph Street. The compensation for said space and the days and hours of operation for the sidewalk cafe shall be as follows:

Monday through Sunday 8:00 a.m. to 11:00 p.m.
Compensation: $1,534.95
SEATING CAPACITY: 22

Sidewalk Cafe Permit and approved plan must be posted at all times.

This grant of privilege #1112299 for a sidewalk cafe shall be subject to the provisions of Section 10-28-800 though 10-28-885 of the Municipal Code of Chicago and the directions of the Commissioner of Department of Business Affairs and Consumer Protection, the Commissioner of Streets and Sanitation, and the Commissioner of Transportation.

The permit holder agrees to hold the City of Chicago harmless for any damage, relocation or replacement costs associated with damage, relocation or removal of private property caused by the City performing work in the public way.

Authority for the above named privilege is herein given and granted from and after March 1, 2014 through and including December 1, 2014.

Alderman _____

Brendan Reilly 42nd Ward

City of Chicago

O2014-3783

Office of the City Clerk

Document Tracking Sheet

Meeting Date:	4/30/2014
Sponsor(s):	Reilly (42)
Type:	Ordinance
Title:	Sidewalk cafe(s) for Arturo Express
Committee(s) Assignment:	Committee on Transportation and Public Way

ORDINANCE
ARTURO EXPRESS
Acct. No. 64582 - 2
Permit No. 1112630

Be It Ordained by the City Council of the City of Chicago:

Permission and authority are hereby given and granted to ARTURO EXPRESS upon the terms and subject to the conditions of this ordinance, to maintain and use a portion of the public right of way for a sidewalk cafe adjacent to its premises located at 130 S. Canal St.. Said sidewalk cafe area #1 shall be thirty (30) feet in length and nine (9) feet in width for a total of two hundred seventy (270) square feet and shall allow six (6) feet of clear space from the face of the curb/building line along S. Canal. The compensation for said space and the days and hours of operation for the sidewalk cafe shall be as follows:

Monday through Friday 8:00 a.m. to 4:00 p.m.
Compensation: $600.00
SEATING CAPACITY: 22

Sidewalk Cafe Permit and approved plan must be posted at all times.


This grant of privilege #1112630 for a sidewalk cafe shall be subject to the provisions of Section 10-28-800 though 10-28-885 of the Municipal Code of Chicago and the directions of the Commissioner of Department of Business Affairs and Consumer Protection, the Commissioner of Streets and Sanitation, and the Commissioner of Transportation.

The permit holder agrees to hold the City of Chicago harmless for any damage, relocation or replacement costs associated with damage, relocation or removal of private property caused by the City performing work in the public way.

Authority for the above named privilege is herein given and granted from and after March 1, 2014 through and including December 1, 2014.

Alderman _____

Brendan Reilly 42nd Ward

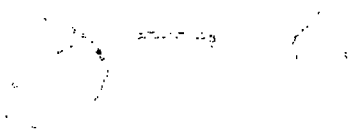

City of Chicago

O2014-3786

Office of the City Clerk

Document Tracking Sheet

Meeting Date:	4/30/2014
Sponsor(s):	Reilly (42)
Type:	Ordinance
Title:	Sidewalk cafe(s) for Baume & Brix
Committee(s) Assignment:	Committee on Transportation and Public Way

ORDINANCE
BAUME & BRIX
Acct. No. 371359 - 1
Permit No. 1112789

Be It Ordained by the City Council of the City of Chicago:

Permission and authority are hereby given and granted to BAUME & BRIX upon the terms and subject to the conditions of this ordinance, to maintain and use a portion of the public right of way for a sidewalk cafe adjacent to its premises located at 351 W. Hubbard St.. Said sidewalk cafe area #1 shall be twenty-six point four two (26.42) feet in length and seven point one seven (7.17) feet in width for a total of one hundred eighty-nine point four three (189.43) square feet and shall allow six (6) feet of clear space from the face of the curb/building line along W. Hubbard Street. The compensation for said space and the days and hours of operation for the sidewalk cafe shall be as follows:

Monday through Sunday 11:00 a.m. to 12:00 midnight
Compensation: $600.00
SEATING CAPACITY: 16

Sidewalk Cafe Permit and approved plan must be posted at all times.

This grant of privilege #1112789 for a sidewalk cafe shall be subject to the provisions of Section 10-28-800 though 10-28-885 of the Municipal Code of Chicago and the directions of the Commissioner of Department of Business Affairs and Consumer Protection, the Commissioner of Streets and Sanitation, and the Commissioner of Transportation.

The permit holder agrees to hold the City of Chicago harmless for any damage, relocation or replacement costs associated with damage, relocation or removal of private property caused by the City performing work in the public way.

Authority for the above named privilege is herein given and granted from and after March 1, 2014 through and including December 1, 2014.

Alderman _____

Brendan Reilly 42nd Ward



City of Chicago

O2014-3788

Office of the City Clerk

Document Tracking Sheet

Meeting Date:	4/30/2014
Sponsor(s):	Reilly (42)
Type:	Ordinance
Title:	Sidewalk cafe(s) for Beatrix
Committee(s) Assignment:	Committee on Transportation and Public Way

ORDINANCE
BEATRIX
Acct. No. 379080 - 1
Permit No. 1112672

Be It Ordained by the City Council of the City of Chicago:

Permission and authority are hereby given and granted to BEATRIX upon the terms and subject to the conditions of this ordinance, to maintain and use a portion of the public right of way for a sidewalk cafe adjacent to its premises located at 519 N. Clark St.. Said sidewalk cafe area #1 shall be forty-three point six seven (43.67) feet in length and eight (8) feet in width for a total of three hundred forty-nine point three six (349.36) square feet and shall allow six (6) feet of clear space from the face of the curb/building line along N. Clark Street. The compensation for said space and the days and hours of operation for the sidewalk cafe shall be as follows:

Monday through Sunday 8:00 a.m. to 12:00 midnight
Compensation: $803.53
SEATING CAPACITY: 24

Sidewalk Cafe Permit and approved plan must be posted at all times.

This grant of privilege #1112672 for a sidewalk cafe shall be subject to the provisions of Section 10-28-800 though 10-28-885 of the Municipal Code of Chicago and the directions of the Commissioner of Department of Business Affairs and Consumer Protection, the Commissioner of Streets and Sanitation, and the Commissioner of Transportation.

The permit holder agrees to hold the City of Chicago harmless for any damage, relocation or replacement costs associated with damage, relocation or removal of private property caused by the City performing work in the public way.

Authority for the above named privilege is herein given and granted from and after March 1, 2014 through and including December 1, 2014.

Alderman _____

Brendan Reilly 42nd Ward

City of Chicago

O2014-3792

Office of the City Clerk

Document Tracking Sheet

Meeting Date:	4/30/2014
Sponsor(s):	Reilly (42)
Type:	Ordinance
Title:	Sidewalk cafe(s) for Bella Luna Cafe
Committee(s) Assignment:	Committee on Transportation and Public Way

ORDINANCE
BELLA LUNA CAFE
Acct. No. 89119 - 2
Permit No. 1112624

Be It Ordained by the City Council of the City of Chicago:

Permission and authority are hereby given and granted to BELLA LUNA CAFE upon the terms and subject to the conditions of this ordinance, to maintain and use a portion of the public right of way for a sidewalk cafe adjacent to its premises located at 731 N. Dearborn St.. Said sidewalk cafe area #1 shall be fifty-five (55) feet in length and eight (8) feet in width for a total of four hundred forty (440) square feet and shall allow six (6) feet of clear space from the face of the curb/building line along W. Superior Street. The compensation for said space and the days and hours of operation for the sidewalk cafe shall be as follows:

Monday through Saturday 11:00 a.m. to 11:00 p.m.Sunday 3:00 p.m. to 10:00 p.m.
Compensation: $1,012.00
SEATING CAPACITY: 32

Sidewalk Cafe Permit and approved plan must be posted at all times.

This grant of privilege #1112624 for a sidewalk cafe shall be subject to the provisions of Section 10-28-800 though 10-28-885 of the Municipal Code of Chicago and the directions of the Commissioner of Department of Business Affairs and Consumer Protection, the Commissioner of Streets and Sanitation, and the Commissioner of Transportation.

The permit holder agrees to hold the City of Chicago harmless for any damage, relocation or replacement costs associated with damage, relocation or removal of private property caused by the City performing work in the public way.

Authority for the above named privilege is herein given and granted from and after March 1, 2014 through and including December 1, 2014.

Alderman _____

Brendan Reilly 42nd Ward

City of Chicago

O2014-3797

Office of the City Clerk

Document Tracking Sheet

Meeting Date:	4/30/2014
Sponsor(s):	Reilly (42)
Type:	Ordinance
Title:	Sidewalk cafe(s) for Bistro by the Pier, The
Committee(s) Assignment:	Committee on Transportation and Public Way

ORDINANCE
THE BISTRO BY THE PIER
Acct. No. 375386 - 1
Permit No. 1112755

Be It Ordained by the City Council of the City of Chicago:

Permission and authority are hereby given and granted to THE BISTRO BY THE PIER upon the terms and subject to the conditions of this ordinance, to maintain and use a portion of the public right of way for a sidewalk cafe adjacent to its premises located at 505 N. Lake Shore Dr.. Said sidewalk cafe area #1 shall be fifty-four point one seven (54.17) feet in length and seven point six seven (7.67) feet in width for a total of four hundred fifteen point four eight (415.48) square feet and shall allow six (6) feet of clear space from the face of the curb/building line along W. Illinois. The compensation for said space and the days and hours of operation for the sidewalk cafe shall be as follows:

Monday through Sunday 10:00 a.m. to 12:00 midnight
Compensation: $955.61
SEATING CAPACITY: 20

Sidewalk Cafe Permit and approved plan must be posted at all times.

This grant of privilege #1112755 for a sidewalk cafe shall be subject to the provisions of Section 10-28-800 though 10-28-885 of the Municipal Code of Chicago and the directions of the Commissioner of Department of Business Affairs and Consumer Protection, the Commissioner of Streets and Sanitation, and the Commissioner of Transportation.

The permit holder agrees to hold the City of Chicago harmless for any damage, relocation or replacement costs associated with damage, relocation or removal of private property caused by the City performing work in the public way.

Authority for the above named privilege is herein given and granted from and after March 1, 2014 through and including December 1, 2014.

Alderman _____

Brendan Reilly 42nd Ward

City of Chicago

O2014-3798

Office of the City Clerk

Document Tracking Sheet

Meeting Date:	4/30/2014
Sponsor(s):	Reilly (42)
Type:	Ordinance
Title:	Sidewalk cafe(s) for Blaze Pizza
Committee(s) Assignment:	Committee on Transportation and Public Way

ORDINANCE
BLAZE PIZZA
Acct. No. 387683 - 1
Permit No. 1111683

Be It Ordained by the City Council of the City of Chicago:

Permission and authority are hereby given and granted to BLAZE PIZZA upon the terms and subject to the conditions of this ordinance, to maintain and use a portion of the public right of way for a sidewalk cafe adjacent to its premises located at 227 E. Ontario St.. Said sidewalk cafe area #1 shall be twenty-three point five (23.5) feet in length and twelve point five eight (12.58) feet in width for a total of two hundred ninety-five point six three (295.63) square feet and shall allow six (6) feet of clear space from the face of the curb/building line along E. Ontario Street. The compensation for said space and the days and hours of operation for the sidewalk cafe shall be as follows:

Monday through Thursday 11:00 a.m. to 10:00 p.m. Friday and Saturday 11:00 a.m. to 11:00 p.m. Sunday 11:00 a.m. to 9:00 p.m.
Compensation: $679.95
SEATING CAPACITY: 20

Sidewalk Cafe Permit and approved plan must be posted at all times.

This grant of privilege #1111683 for a sidewalk cafe shall be subject to the provisions of Section 10-28-800 though 10-28-885 of the Municipal Code of Chicago and the directions of the Commissioner of Department of Business Affairs and Consumer Protection, the Commissioner of Streets and Sanitation, and the Commissioner of Transportation.

The permit holder agrees to hold the City of Chicago harmless for any damage, relocation or replacement costs associated with damage, relocation or removal of private property caused by the City performing work in the public way.

Authority for the above named privilege is herein given and granted from and after March 1, 2014 through and including December 1, 2014.

Alderman _____

Brendan Reilly 42nd Ward

City of Chicago

O2014-3801

Office of the City Clerk

Document Tracking Sheet

Meeting Date:	4/30/2014
Sponsor(s):	Reilly (42)
Type:	Ordinance
Title:	Sidewalk cafe(s) for Boss Bar
Committee(s) Assignment:	Committee on Transportation and Public Way

ORDINANCE
BOSS BAR
Acct. No. 63548 - 1
Permit No. 1112419

Be It Ordained by the City Council of the City of Chicago:

Permission and authority are hereby given and granted to BOSS BAR upon the terms and subject to the conditions of this ordinance, to maintain and use a portion of the public right of way for a sidewalk cafe adjacent to its premises located at 420 N. Clark St.. Said sidewalk cafe area #1 shall be forty-five (45) feet in length and seven (7) feet in width, area #2 shall be sixty-nine (69) feet in length and five point five (5.5) feet in width for a total of six hundred ninety-four point five (694.5) square feet and shall allow six (6) feet of clear space from the face of the curb/building line along N.CLARK, W.HUBBARD. The compensation for said space and the days and hours of operation for the sidewalk cafe shall be as follows:

Monday thru Sunday 10:00 a.m.to 12:00 a.m. Midnight
Compensation: $1,597.35
SEATING CAPACITY: 46

Sidewalk Cafe Permit and approved plan must be posted at all times.

This grant of privilege #1112419 for a sidewalk cafe shall be subject to the provisions of Section 10-28-800 though 10-28-885 of the Municipal Code of Chicago and the directions of the Commissioner of Department of Business Affairs and Consumer Protection, the Commissioner of Streets and Sanitation, and the Commissioner of Transportation.

The permit holder agrees to hold the City of Chicago harmless for any damage, relocation or replacement costs associated with damage, relocation or removal of private property caused by the City performing work in the public way.

Authority for the above named privilege is herein given and granted from and after March 1, 2014 through and including December 1, 2014.

Alderman _____

Brendan Reilly 42nd Ward

City of Chicago

O2014-3808

Office of the City Clerk

Document Tracking Sheet

Meeting Date:	4/30/2014
Sponsor(s):	Reilly (42)
Type:	Ordinance
Title:	Sidewalk cafe(s) for Caffe Baci - 2 N LaSalle St
Committee(s) Assignment:	Committee on Transportation and Public Way

ORDINANCE
CAFFE BACI
Acct. No. 216822 - 1
Permit No. 1112570

Be It Ordained by the City Council of the City of Chicago:

Permission and authority are hereby given and granted to CAFFE BACI upon the terms and subject to the conditions of this ordinance, to maintain and use a portion of the public right of way for a sidewalk cafe adjacent to its premises located at 2 N. La Salle St.. Said sidewalk cafe area #1 shall be forty-eight (48) feet in length and six (6) feet in width for a total of two hundred eighty-eight (288) square feet and shall allow six (6) feet of clear space from the face of the curb/building line along W. MADISON ST.. The compensation for said space and the days and hours of operation for the sidewalk cafe shall be as follows:

Monday through Friday 8:00 a.m. until 6:00 p.m.
Compensation: $1,296.00
SEATING CAPACITY: 20

Sidewalk Cafe Permit and approved plan must be posted at all times.


This grant of privilege #1112570 for a sidewalk cafe shall be subject to the provisions of Section 10-28-800 though 10-28-885 of the Municipal Code of Chicago and the directions of the Commissioner of Department of Business Affairs and Consumer Protection, the Commissioner of Streets and Sanitation, and the Commissioner of Transportation.

The permit holder agrees to hold the City of Chicago harmless for any damage, relocation or replacement costs associated with damage, relocation or removal of private property caused by the City performing work in the public way.

Authority for the above named privilege is herein given and granted from and after March 1, 2014 through and including December 1, 2014.

Alderman _____

Brendan Reilly 42nd Ward

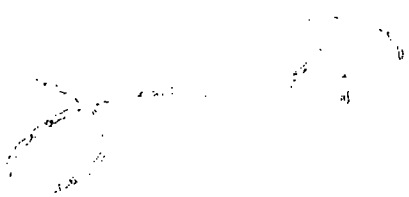

City of Chicago

O2014-3813

Office of the City Clerk

Document Tracking Sheet

Meeting Date:	4/30/2014
Sponsor(s):	Reilly (42)
Type:	Ordinance
Title:	Sidewalk cafe(s) for Caffe Baci - 20 N Michigan Ave
Committee(s) Assignment:	Committee on Transportation and Public Way

ORDINANCE
CAFFE BACI
Acct. No. 11336 - 2
Permit No. 1112619

Be It Ordained by the City Council of the City of Chicago:

Permission and authority are hereby given and granted to CAFFE BACI upon the terms and subject to the conditions of this ordinance, to maintain and use a portion of the public right of way for a sidewalk cafe adjacent to its premises located at 20 N. Michigan Ave.. Said sidewalk cafe area #1 shall be thirty-eight point five (38.5) feet in length and nine (9) feet in width, area #2 shall be thirteen point zero eight (13.08) feet in length and nine (9) feet in width for a total of four hundred sixty-four point two two (464.22) square feet and shall allow six (6) feet of clear space from the face of the curb/building line along N. Michigan Ave.. The compensation for said space and the days and hours of operation for the sidewalk cafe shall be as follows:

Monday through Saturday 8:00 a.m. to 9:00 p.m. Sunday 8:00 a.m. through 7:00 p.m.
Compensation: $2,088.99
SEATING CAPACITY: 29

Sidewalk Cafe Permit and approved plan must be posted at all times.

This grant of privilege #1112619 for a sidewalk cafe shall be subject to the provisions of Section 10-28-800 though 10-28-885 of the Municipal Code of Chicago and the directions of the Commissioner of Department of Business Affairs and Consumer Protection, the Commissioner of Streets and Sanitation, and the Commissioner of Transportation.

The permit holder agrees to hold the City of Chicago harmless for any damage, relocation or replacement costs associated with damage, relocation or removal of private property caused by the City performing work in the public way.

Authority for the above named privilege is herein given and granted from and after March 1, 2014 through and including December 1, 2014.

Alderman _____

Brendan Reilly 42nd Ward

City of Chicago

O2014-3827

Office of the City Clerk

Document Tracking Sheet

Meeting Date:	4/30/2014
Sponsor(s):	Reilly (42)
Type:	Ordinance
Title:	Sidewalk cafe(s) for Celeste
Committee(s) Assignment:	Committee on Transportation and Public Way

ORDINANCE
CELESTE
Acct. No. 210821 - 2
Permit No. 1112401

Be It Ordained by the City Council of the City of Chicago:

Permission and authority are hereby given and granted to CELESTE upon the terms and subject to the conditions of this ordinance, to maintain and use a portion of the public right of way for a sidewalk cafe adjacent to its premises located at 111 W. Hubbard St.. Said sidewalk cafe area #1 shall be twelve point five eight (12.58) feet in length and seven (7) feet in width for a total of eighty-eight point zero six (88.06) square feet and shall allow six (6) feet of clear space from the face of the curb/building line along W. Hubbard Street. The compensation for said space and the days and hours of operation for the sidewalk cafe shall be as follows:

Monday through Sunday 11:00 a.m. to 12:00 midnight
Compensation: $600.00
SEATING CAPACITY: 6

Sidewalk Cafe Permit and approved plan must be posted at all times.


This grant of privilege #1112401 for a sidewalk cafe shall be subject to the provisions of Section 10-28-800 though 10-28-885 of the Municipal Code of Chicago and the directions of the Commissioner of Department of Business Affairs and Consumer Protection, the Commissioner of Streets and Sanitation, and the Commissioner of Transportation.

The permit holder agrees to hold the City of Chicago harmless for any damage, relocation or replacement costs associated with damage, relocation or removal of private property caused by the City performing work in the public way.

Authority for the above named privilege is herein given and granted from and after March 1, 2014 through and including December 1, 2014.

Alderman _____

Brendan Reilly 42nd Ward

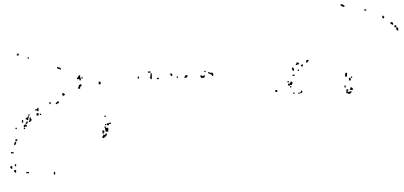

City of Chicago

O2014-3830

Office of the City Clerk

Document Tracking Sheet

Meeting Date:	4/30/2014
Sponsor(s):	Reilly (42)
Type:	Ordinance
Title:	Sidewalk cafe(s) for Chicago French Market
Committee(s) Assignment:	Committee on Transportation and Public Way

ORDINANCE
CHICAGO FRENCH MARKET
Acct. No. 349143 - 1
Permit No. 1112394

Be It Ordained by the City Council of the City of Chicago:

Permission and authority are hereby given and granted to CHICAGO FRENCH MARKET upon the terms and subject to the conditions of this ordinance, to maintain and use a portion of the public right of way for a sidewalk cafe adjacent to its premises located at 131 N. Clinton St.. Said sidewalk cafe area #1 shall be sixteen (16) feet in length and eight point six four (8.64) feet in width, area #2 shall be sixteen (16) feet in length and eight point six four (8.64) feet in width, area #3 shall be sixteen (16) feet in length and eight point six four (8.64) feet in width for a total of four hundred fourteen point seven two (414.72) square feet and shall allow six (6) feet of clear space from the face of the curb/building line along N. Clinton (Actual issue date 6/14/2013). The compensation for said space and the days and hours of operation for the sidewalk cafe shall be as follows:

Monday through Friday 8:00am until 7:30pm Saturday 8:00 am until 5:30 pm
Compensation: $600.00
SEATING CAPACITY: 30

Sidewalk Cafe Permit and approved plan must be posted at all times.

This grant of privilege #1112394 for a sidewalk cafe shall be subject to the provisions of Section 10-28-800 though 10-28-885 of the Municipal Code of Chicago and the directions of the Commissioner of Department of Business Affairs and Consumer Protection, the Commissioner of Streets and Sanitation, and the Commissioner of Transportation.

The permit holder agrees to hold the City of Chicago harmless for any damage, relocation or replacement costs associated with damage, relocation or removal of private property caused by the City performing work in the public way.

Authority for the above named privilege is herein given and granted from and after March 1, 2014 through and including December 1, 2014.

Alderman _____

Brendan Reilly 42nd Ward

City of Chicago

O2014-3831

Office of the City Clerk

Document Tracking Sheet

Meeting Date:	4/30/2014
Sponsor(s):	Reilly (42)
Type:	Ordinance
Title:	Sidewalk cafe(s) for Chick-Fli-A
Committee(s) Assignment:	Committee on Transportation and Public Way

ORDINANCE
CHICK-FIL-A
Acct. No. 360411 - 1
Permit No. 1112397

Be It Ordained by the City Council of the City of Chicago:

Permission and authority are hereby given and granted to CHICK-FIL-A upon the terms and subject to the conditions of this ordinance, to maintain and use a portion of the public right of way for a sidewalk cafe adjacent to its premises located at 30 E. Chicago Ave.. Said sidewalk cafe area #1 shall be nineteen point three three (19.33) feet in length and five point five eight (5.58) feet in width, area #2 shall be forty-six (46) feet in length and five point five eight (5.58) feet in width for a total of three hundred sixty-four point five four (364.54) square feet and shall allow six (6) feet of clear space from the face of the curb/building line along N. Wabash. The compensation for said space and the days and hours of operation for the sidewalk cafe shall be as follows:

Monday through Saturday 8:00am until 11:00pm
Compensation: $838.45
SEATING CAPACITY: 30

Sidewalk Cafe Permit and approved plan must be posted at all times.

This grant of privilege #1112397 for a sidewalk cafe shall be subject to the provisions of Section 10-28-800 though 10-28-885 of the Municipal Code of Chicago and the directions of the Commissioner of Department of Business Affairs and Consumer Protection, the Commissioner of Streets and Sanitation, and the Commissioner of Transportation.

The permit holder agrees to hold the City of Chicago harmless for any damage, relocation or replacement costs associated with damage, relocation or removal of private property caused by the City performing work in the public way.

Authority for the above named privilege is herein given and granted from and after March 1, 2014 through and including December 1, 2014.

Alderman _____

Brendan Reilly 42nd Ward

City of Chicago

O2014-3834

Office of the City Clerk

Document Tracking Sheet

Meeting Date:	4/30/2014
Sponsor(s):	Reilly (42)
Type:	Ordinance
Title:	Sidewalk cafe(s) for Courtyard by Marriott
Committee(s) Assignment:	Committee on Transportation and Public Way

ORDINANCE
Courtyard By Marriott
Acct. No. 258836 - 1
Permit No. 1112722

Be It Ordained by the City Council of the City of Chicago:

Permission and authority are hereby given and granted to Courtyard By Marriott upon the terms and subject to the conditions of this ordinance, to maintain and use a portion of the public right of way for a sidewalk cafe adjacent to its premises located at 165 E. Ontario St.. Said sidewalk cafe area #1 shall be sixty (60) feet in length and six point five (6.5) feet in width for a total of three hundred ninety (390) square feet and shall allow six (6) feet of clear space from the face of the curb/building line along E. Ontario Street. The compensation for said space and the days and hours of operation for the sidewalk cafe shall be as follows:

Monday through Sunday 8:00 a.m. to 11:00 p.m.
Compensation: $1,755.00
SEATING CAPACITY: 34

Sidewalk Cafe Permit and approved plan must be posted at all times.

This grant of privilege #1112722 for a sidewalk cafe shall be subject to the provisions of Section 10-28-800 though 10-28-885 of the Municipal Code of Chicago and the directions of the Commissioner of Department of Business Affairs and Consumer Protection, the Commissioner of Streets and Sanitation, and the Commissioner of Transportation.

The permit holder agrees to hold the City of Chicago harmless for any damage, relocation or replacement costs associated with damage, relocation or removal of private property caused by the City performing work in the public way.

Authority for the above named privilege is herein given and granted from and after March 1, 2014 through and including December 1, 2014.

Alderman _____

Brendan Reilly 42nd Ward



City of Chicago

O2014-3836

Office of the City Clerk

Document Tracking Sheet

Meeting Date:	4/30/2014
Sponsor(s):	Reilly (42)
Type:	Ordinance
Title:	Sidewalk cafe(s) for Crepe Bistro
Committee(s) Assignment:	Committee on Transportation and Public Way

ORDINANCE
CREPE BISTRO
Acct. No. 316961 - 1
Permit No. 1112618

Be It Ordained by the City Council of the City of Chicago:

Permission and authority are hereby given and granted to CREPE BISTRO upon the terms and subject to the conditions of this ordinance, to maintain and use a portion of the public right of way for a sidewalk cafe adjacent to its premises located at 186 N. Wells St.. Said sidewalk cafe area #1 shall be twenty point eight three (20.83) feet in length and five point three three (5.33) feet in width for a total of one hundred eleven point zero two (111.02) square feet and shall allow six (6) feet of clear space from the face of the curb/building line along N. Wells Street. The compensation for said space and the days and hours of operation for the sidewalk cafe shall be as follows:

Tuesday 11:00 a.m. to 8:00 p.m. Wednesday through Saturday 11:00 a.m. to 10:00 p.m.
Compensation: $600.00
SEATING CAPACITY: 16

Sidewalk Cafe Permit and approved plan must be posted at all times.


This grant of privilege #1112618 for a sidewalk cafe shall be subject to the provisions of Section 10-28-800 though 10-28-885 of the Municipal Code of Chicago and the directions of the Commissioner of Department of Business Affairs and Consumer Protection, the Commissioner of Streets and Sanitation, and the Commissioner of Transportation.

The permit holder agrees to hold the City of Chicago harmless for any damage, relocation or replacement costs associated with damage, relocation or removal of private property caused by the City performing work in the public way.

Authority for the above named privilege is herein given and granted from and after March 1, 2014 through and including December 1, 2014.

Alderman _____

Brendan Reilly 42nd Ward

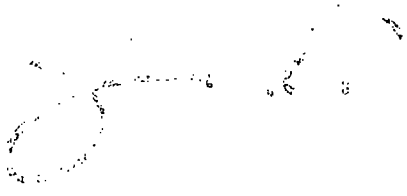

City of Chicago

O2014-3839

Office of the City Clerk

Document Tracking Sheet

Meeting Date:	4/30/2014
Sponsor(s):	Reilly (42)
Type:	Ordinance
Title:	Sidewalk cafe(s) for Dunkin Donuts - 211 W Adams St
Committee(s) Assignment:	Committee on Transportation and Public Way

ORDINANCE
DUNKIN DONUTS
Acct. No. 333256 - 1
Permit No. 1112786

Be It Ordained by the City Council of the City of Chicago:

Permission and authority are hereby given and granted to DUNKIN DONUTS upon the terms and subject to the conditions of this ordinance, to maintain and use a portion of the public right of way for a sidewalk cafe adjacent to its premises located at 211 W. Adams St.. Said sidewalk cafe area #1 shall be fifteen point six seven (15.67) feet in length and five (5) feet in width for a total of seventy-eight point three five (78.35) square feet and shall allow six (6) feet of clear space from the face of the curb/building line along Adams. The compensation for said space and the days and hours of operation for the sidewalk cafe shall be as follows:

Monday to Sunday 8:00 am to 12:00 am
Compensation: $600.00
SEATING CAPACITY: 7

Sidewalk Cafe Permit and approved plan must be posted at all times.


This grant of privilege #1112786 for a sidewalk cafe shall be subject to the provisions of Section 10-28-800 though 10-28-885 of the Municipal Code of Chicago and the directions of the Commissioner of Department of Business Affairs and Consumer Protection, the Commissioner of Streets and Sanitation, and the Commissioner of Transportation.

The permit holder agrees to hold the City of Chicago harmless for any damage, relocation or replacement costs associated with damage, relocation or removal of private property caused by the City performing work in the public way.

Authority for the above named privilege is herein given and granted from and after March 1, 2014 through and including December 1, 2014.

Alderman _____

Brendan Reilly 42nd Ward

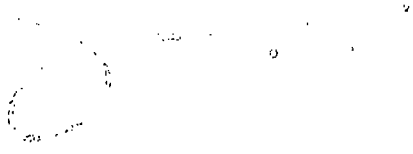

City of Chicago

O2014-3842

Office of the City Clerk

Document Tracking Sheet

Meeting Date:	4/30/2014
Sponsor(s):	Reilly (42)
Type:	Ordinance
Title:	Sidewalk cafe(s) for Dunkin Donuts - 27 W Lake St
Committee(s) Assignment:	Committee on Transportation and Public Way

ORDINANCE
DUNKIN DONUTS
Acct. No. 305605 - 1
Permit No. 1112792

Be It Ordained by the City Council of the City of Chicago:

Permission and authority are hereby given and granted to DUNKIN DONUTS upon the terms and subject to the conditions of this ordinance, to maintain and use a portion of the public right of way for a sidewalk cafe adjacent to its premises located at 27 W. Lake St.. Said sidewalk cafe area #1 shall be sixteen point six six (16.66) feet in length and six (6) feet in width for a total of ninety-nine point nine six (99.96) square feet and shall allow six (6) feet of clear space from the face of the curb/building line along W. Lake Street. The compensation for said space and the days and hours of operation for the sidewalk cafe shall be as follows:

Monday through Sunday 8:00 a.m. to 8:00 p.m.
Compensation: $600.00
SEATING CAPACITY: 6

Sidewalk Cafe Permit and approved plan must be posted at all times.

This grant of privilege #1112792 for a sidewalk cafe shall be subject to the provisions of Section 10-28-800 though 10-28-885 of the Municipal Code of Chicago and the directions of the Commissioner of Department of Business Affairs and Consumer Protection, the Commissioner of Streets and Sanitation, and the Commissioner of Transportation.

The permit holder agrees to hold the City of Chicago harmless for any damage, relocation or replacement costs associated with damage, relocation or removal of private property caused by the City performing work in the public way.

Authority for the above named privilege is herein given and granted from and after March 1, 2014 through and including December 1, 2014.

Alderman _____

Brendan Reilly 42nd Ward

City of Chicago

O2014-3845

Office of the City Clerk

Document Tracking Sheet

Meeting Date:	4/30/2014
Sponsor(s):	Reilly (42)
Type:	Ordinance
Title:	Sidewalk cafe(s) for El Hefe
Committee(s) Assignment:	Committee on Transportation and Public Way

ORDINANCE
EL HEFE
Acct. No. 373653 - 1
Permit No. 1112710

Be It Ordained by the City Council of the City of Chicago:

Permission and authority are hereby given and granted to EL HEFE upon the terms and subject to the conditions of this ordinance, to maintain and use a portion of the public right of way for a sidewalk cafe adjacent to its premises located at 15 W. Hubbard St.. Said sidewalk cafe area #1 shall be twenty point six seven (20.67) feet in length and five point one seven (5.17) feet in width for a total of one hundred six point eight six (106.86) square feet and shall allow six (6) feet of clear space from the face of the curb/building line along W. Hubbard Street. The compensation for said space and the days and hours of operation for the sidewalk cafe shall be as follows:

Monday through Sunday 8:00 a.m. to 12:00 midnight
Compensation: $600.00
SEATING CAPACITY: 9

Sidewalk Cafe Permit and approved plan must be posted at all times.

This grant of privilege #1112710 for a sidewalk cafe shall be subject to the provisions of Section 10-28-800 though 10-28-885 of the Municipal Code of Chicago and the directions of the Commissioner of Department of Business Affairs and Consumer Protection, the Commissioner of Streets and Sanitation, and the Commissioner of Transportation.

The permit holder agrees to hold the City of Chicago harmless for any damage, relocation or replacement costs associated with damage, relocation or removal of private property caused by the City performing work in the public way.

Authority for the above named privilege is herein given and granted from and after March 1, 2014 through and including December 1, 2014.

Alderman _____

Brendan Reilly 42nd Ward

City of Chicago

O2014-3847

Office of the City Clerk

Document Tracking Sheet

Meeting Date:	4/30/2014
Sponsor(s):	Reilly (42)
Type:	Ordinance
Title:	Sidewalk cafe(s) for Epic
Committee(s) Assignment:	Committee on Transportation and Public Way

ORDINANCE
EPIC
Acct. No. 324357 - 3
Permit No. 1112612

Be It Ordained by the City Council of the City of Chicago:

Permission and authority are hereby given and granted to EPIC upon the terms and subject to the conditions of this ordinance, to maintain and use a portion of the public right of way for a sidewalk cafe adjacent to its premises located at 112-14 W. Hubbard St.. Said sidewalk cafe area #1 shall be thirty-nine point five (39.5) feet in length and eight point five (8.5) feet in width for a total of three hundred thirty-five point seven five (335.75) square feet and shall allow six (6) feet of clear space from the face of the curb/building line along W. Hubbard. The compensation for said space and the days and hours of operation for the sidewalk cafe shall be as follows:

Sunday through Saturday 11:00am until 12:00am Midnight
Compensation: $772.23
SEATING CAPACITY: 20

Sidewalk Cafe Permit and approved plan must be posted at all times.

This grant of privilege #1112612 for a sidewalk cafe shall be subject to the provisions of Section 10-28-800 though 10-28-885 of the Municipal Code of Chicago and the directions of the Commissioner of Department of Business Affairs and Consumer Protection, the Commissioner of Streets and Sanitation, and the Commissioner of Transportation.

The permit holder agrees to hold the City of Chicago harmless for any damage, relocation or replacement costs associated with damage, relocation or removal of private property caused by the City performing work in the public way.

Authority for the above named privilege is herein given and granted from and after March 1, 2014 through and including December 1, 2014.

Alderman _____

Brendan Reilly 42nd Ward

City of Chicago

O2014-3855

Office of the City Clerk

Document Tracking Sheet

Meeting Date:	4/30/2014
Sponsor(s):	Reilly (42)
Type:	Ordinance
Title:	Sidewalk cafe(s) for Fabcakes
Committee(s) Assignment:	Committee on Transportation and Public Way

ORDINANCE
FABCAKES
Acct. No. 368669 - 1
Permit No. 1112416

Be It Ordained by the City Council of the City of Chicago:

Permission and authority are hereby given and granted to FABCAKES upon the terms and subject to the conditions of this ordinance, to maintain and use a portion of the public right of way for a sidewalk cafe adjacent to its premises located at 714 N. Wells St.. Said sidewalk cafe area #1 shall be fifteen (15) feet in length and eight (8) feet in width for a total of one hundred twenty (120) square feet and shall allow six (6) feet of clear space from the face of the curb/building line along N. Wells Street. The compensation for said space and the days and hours of operation for the sidewalk cafe shall be as follows:

Monday through Friday 8:00 a.m. to 6:00 p.m. Saturday 9:00 a.m. to 3:00 p.m.
Compensation: $600.00
SEATING CAPACITY: 8

Sidewalk Cafe Permit and approved plan must be posted at all times.

This grant of privilege #1112416 for a sidewalk cafe shall be subject to the provisions of Section 10-28-800 though 10-28-885 of the Municipal Code of Chicago and the directions of the Commissioner of Department of Business Affairs and Consumer Protection, the Commissioner of Streets and Sanitation, and the Commissioner of Transportation.

The permit holder agrees to hold the City of Chicago harmless for any damage, relocation or replacement costs associated with damage, relocation or removal of private property caused by the City performing work in the public way.

Authority for the above named privilege is herein given and granted from and after March 1, 2014 through and including December 1, 2014.

Alderman _____

Brendan Reilly 42nd Ward

City of Chicago

O2014-3857

Office of the City Clerk

Document Tracking Sheet

Meeting Date:	4/30/2014
Sponsor(s):	Reilly (42)
Type:	Ordinance
Title:	Sidewalk cafe(s) for Firecakes
Committee(s) Assignment:	Committee on Transportation and Public Way

ORDINANCE
FIRECAKES
Acct. No. 377940 - 1
Permit No. 1112774

Be It Ordained by the City Council of the City of Chicago:

Permission and authority are hereby given and granted to FIRECAKES upon the terms and subject to the conditions of this ordinance, to maintain and use a portion of the public right of way for a sidewalk cafe adjacent to its premises located at 68 W. Hubbard St.. Said sidewalk cafe area #1 shall be fifteen (15) feet in length and eight point five eight (8.58) feet in width for a total of one hundred twenty-eight point seven (128.7) square feet and shall allow six (6) feet of clear space from the face of the curb/building line along W. Hubbard Street. The compensation for said space and the days and hours of operation for the sidewalk cafe shall be as follows:

Monday through Sunday 8:00 a.m. to 10:00 p.m.
Compensation: $600.00
SEATING CAPACITY: 6

Sidewalk Cafe Permit and approved plan must be posted at all times.

This grant of privilege #1112774 for a sidewalk cafe shall be subject to the provisions of Section 10-28-800 though 10-28-885 of the Municipal Code of Chicago and the directions of the Commissioner of Department of Business Affairs and Consumer Protection, the Commissioner of Streets and Sanitation, and the Commissioner of Transportation.

The permit holder agrees to hold the City of Chicago harmless for any damage, relocation or replacement costs associated with damage, relocation or removal of private property caused by the City performing work in the public way.

Authority for the above named privilege is herein given and granted from and after March 1, 2014 through and including December 1, 2014.

Alderman _____

Brendan Reilly 42nd Ward

City of Chicago

O2014-3860

Office of the City Clerk

Document Tracking Sheet

Meeting Date:	4/30/2014
Sponsor(s):	Reilly (42)
Type:	Ordinance
Title:	Sidewalk cafe(s) for Forever Yogurt
Committee(s) Assignment:	Committee on Transportation and Public Way

ORDINANCE
Forever Yogurt
Acct. No. 360914 - 1
Permit No. 1112720

Be It Ordained by the City Council of the City of Chicago:

Permission and authority are hereby given and granted to Forever Yogurt upon the terms and subject to the conditions of this ordinance, to maintain and use a portion of the public right of way for a sidewalk cafe adjacent to its premises located at 42 E. Chicago Ave.. Said sidewalk cafe area #1 shall be fourteen point nine (14.9) feet in length and nine point six (9.6) feet in width for a total of one hundred forty-three point zero four (143.04) square feet and shall allow six (6) feet of clear space from the face of the curb/building line along E. Chicago. The compensation for said space and the days and hours of operation for the sidewalk cafe shall be as follows:

Sunday through Thursday 8:00 until 12:00am Midnight Friday& Saturday 8:00am until 12:00am Midnight
Compensation: $600.00
SEATING CAPACITY: 8

Sidewalk Cafe Permit and approved plan must be posted at all times.

This grant of privilege #1112720 for a sidewalk cafe shall be subject to the provisions of Section 10-28-800 though 10-28-885 of the Municipal Code of Chicago and the directions of the Commissioner of Department of Business Affairs and Consumer Protection, the Commissioner of Streets and Sanitation, and the Commissioner of Transportation.

The permit holder agrees to hold the City of Chicago harmless for any damage, relocation or replacement costs associated with damage, relocation or removal of private property caused by the City performing work in the public way.

Authority for the above named privilege is herein given and granted from and after March 1, 2014 through and including December 1, 2014.

Alderman _____

Brendan Reilly 42nd Ward

City of Chicago

O2014-3865

Office of the City Clerk

Document Tracking Sheet

Meeting Date:	4/30/2014
Sponsor(s):	Reilly (42)
Type:	Ordinance
Title:	Sidewalk cafe(s) for Gyu-Kaku Restaurant
Committee(s) Assignment:	Committee on Transportation and Public Way

ORDINANCE
GYU-KAKU RESTAURANT
Acct. No. 350215 - 1
Permit No. 1112465

Be It Ordained by the City Council of the City of Chicago:

Permission and authority are hereby given and granted to GYU-KAKU RESTAURANT upon the terms and subject to the conditions of this ordinance, to maintain and use a portion of the public right of way for a sidewalk cafe adjacent to its premises located at 210 E. Ohio St.. Said sidewalk cafe area #1 shall be twenty-eight point four two (28.42) feet in length and five (5) feet in width for a total of one hundred forty-two point one (142.1) square feet and shall allow six (6) feet of clear space from the face of the curb/building line along E. Ohio. The compensation for said space and the days and hours of operation for the sidewalk cafe shall be as follows:

Sunday 11:30am until 10:30pm Monday through Thursday 11:30am until 10:30pm
Friday & Saturday 11:30am until 11:30pm
Compensation: $600.00
SEATING CAPACITY: 16

Sidewalk Cafe Permit and approved plan must be posted at all times.

This grant of privilege #1112465 for a sidewalk cafe shall be subject to the provisions of Section 10-28-800 though 10-28-885 of the Municipal Code of Chicago and the directions of the Commissioner of Department of Business Affairs and Consumer Protection, the Commissioner of Streets and Sanitation, and the Commissioner of Transportation.

The permit holder agrees to hold the City of Chicago harmless for any damage, relocation or replacement costs associated with damage, relocation or removal of private property caused by the City performing work in the public way.

Authority for the above named privilege is herein given and granted from and after March 1, 2014 through and including December 1, 2014.

Alderman _____

Brendan Reilly 42nd Ward

City of Chicago

O2014-3869

Office of the City Clerk

Document Tracking Sheet

Meeting Date:	4/30/2014
Sponsor(s):	Reilly (42)
Type:	Ordinance
Title:	Sidewalk cafe(s) for Havana Grill
Committee(s) Assignment:	Committee on Transportation and Public Way

ORDINANCE
HAVANA GRILL
Acct. No. 333407 - 1
Permit No. 1112300

Be It Ordained by the City Council of the City of Chicago:

Permission and authority are hereby given and granted to HAVANA GRILL upon the terms and subject to the conditions of this ordinance, to maintain and use a portion of the public right of way for a sidewalk cafe adjacent to its premises located at 412 N. Clark St.. Said sidewalk cafe area #1 shall be fifteen point nine two (15.92) feet in length and eight point three three (8.33) feet in width for a total of one hundred thirty-two point six one (132.61) square feet and shall allow six (6) feet of clear space from the face of the curb/building line along N. Clark Street. The compensation for said space and the days and hours of operation for the sidewalk cafe shall be as follows:

Monday through Sunday 8:00 a.m. to 11:00 p.m.
Compensation: $600.00
SEATING CAPACITY: 8

Sidewalk Cafe Permit and approved plan must be posted at all times.

This grant of privilege #1112300 for a sidewalk cafe shall be subject to the provisions of Section 10-28-800 though 10-28-885 of the Municipal Code of Chicago and the directions of the Commissioner of Department of Business Affairs and Consumer Protection, the Commissioner of Streets and Sanitation, and the Commissioner of Transportation.

The permit holder agrees to hold the City of Chicago harmless for any damage, relocation or replacement costs associated with damage, relocation or removal of private property caused by the City performing work in the public way.

Authority for the above named privilege is herein given and granted from and after March 1, 2014 through and including December 1, 2014.

Alderman _____

Brendan Reilly 42nd Ward

City of Chicago

O2014-3872

Office of the City Clerk

Document Tracking Sheet

Meeting Date:	4/30/2014
Sponsor(s):	Reilly (42)
Type:	Ordinance
Title:	Sidewalk cafe(s) for Hendrikx Belgian Bread Crafter
Committee(s) Assignment:	Committee on Transportation and Public Way

ORDINANCE
HENDRIKX BELGIAN BREAD CRAFTER
Acct. No. 351915 - 1
Permit No. 1112453

Be It Ordained by the City Council of the City of Chicago:

Permission and authority are hereby given and granted to HENDRIKX BELGIAN BREAD CRAFTER upon the terms and subject to the conditions of this ordinance, to maintain and use a portion of the public right of way for a sidewalk cafe adjacent to its premises located at 100 E. Walton St.. Said sidewalk cafe area #1 shall be twenty-eight point three three (28.33) feet in length and seven point six seven (7.67) feet in width for a total of two hundred seventeen point two nine (217.29) square feet and shall allow six (6) feet of clear space from the face of the curb/building line along E. Walton Street. The compensation for said space and the days and hours of operation for the sidewalk cafe shall be as follows:

Tuesday through Saturday 8:00 a.m. to 7:00 p.m. Sunday 9:00 a.m. to 4:00 p.m.
Compensation: $600.00
SEATING CAPACITY: 15

Sidewalk Cafe Permit and approved plan must be posted at all times.

This grant of privilege #1112453 for a sidewalk cafe shall be subject to the provisions of Section 10-28-800 though 10-28-885 of the Municipal Code of Chicago and the directions of the Commissioner of Department of Business Affairs and Consumer Protection, the Commissioner of Streets and Sanitation, and the Commissioner of Transportation.

The permit holder agrees to hold the City of Chicago harmless for any damage, relocation or replacement costs associated with damage, relocation or removal of private property caused by the City performing work in the public way.

Authority for the above named privilege is herein given and granted from and after March 1, 2014 through and including December 1, 2014.

Alderman _____

Brendan Reilly 42nd Ward

City of Chicago

O2014-3885

Office of the City Clerk

Document Tracking Sheet

Meeting Date:	4/30/2014
Sponsor(s):	Reilly (42)
Type:	Ordinance
Title:	Sidewalk cafe(s) for Karyn's Cooked, Inc.
Committee(s) Assignment:	Committee on Transportation and Public Way

ORDINANCE
KARYN'S COOKED, INC.
Acct. No. 284219 - 1
Permit No. 1112574

Be It Ordained by the City Council of the City of Chicago:

Permission and authority are hereby given and granted to KARYN'S COOKED, INC. upon the terms and subject to the conditions of this ordinance, to maintain and use a portion of the public right of way for a sidewalk cafe adjacent to its premises located at 738 N. Wells St.. Said sidewalk cafe area #1 shall be sixteen point five (16.5) feet in length and twelve (12) feet in width for a total of one hundred ninety-eight (198) square feet and shall allow six (6) feet of clear space from the face of the curb/building line along N. Wells Street. The compensation for said space and the days and hours of operation for the sidewalk cafe shall be as follows:

Sunday through Saturday 11:00 a.m. to 12:00 a.m.Midnight
Compensation: $600.00
SEATING CAPACITY: 16

Sidewalk Cafe Permit and approved plan must be posted at all times.


This grant of privilege #1112574 for a sidewalk cafe shall be subject to the provisions of Section 10-28-800 though 10-28-885 of the Municipal Code of Chicago and the directions of the Commissioner of Department of Business Affairs and Consumer Protection, the Commissioner of Streets and Sanitation, and the Commissioner of Transportation.

The permit holder agrees to hold the City of Chicago harmless for any damage, relocation or replacement costs associated with damage, relocation or removal of private property caused by the City performing work in the public way.

Authority for the above named privilege is herein given and granted from and after March 1, 2014 through and including December 1, 2014.

Alderman _____

Brendan Reilly 42nd Ward

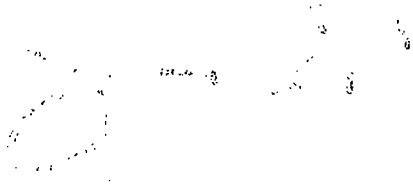

City of Chicago

O2014-3888

Office of the City Clerk

Document Tracking Sheet

Meeting Date:	4/30/2014
Sponsor(s):	Reilly (42)
Type:	Ordinance
Title:	Sidewalk cafe(s) for Kinmont
Committee(s) Assignment:	Committee on Transportation and Public Way

ORDINANCE
KINMONT
Acct. No. 385067 - 1
Permit No. 1109101

Be It Ordained by the City Council of the City of Chicago:

Permission and authority are hereby given and granted to KINMONT upon the terms and subject to the conditions of this ordinance, to maintain and use a portion of the public right of way for a sidewalk cafe adjacent to its premises located at 419 W. Superior St.. Said sidewalk cafe area #1 shall be fifty point three three (50.33) feet in length and six point eight three (6.83) feet in width, area #2 shall be seven point five (7.5) feet in length and six point eight three (6.83) feet in width for a total of three hundred ninety-four point nine eight (394.98) square feet and shall allow six (6) feet of clear space from the face of the curb/building line along W. Superior Street. The compensation for said space and the days and hours of operation for the sidewalk cafe shall be as follows:

Monday through Friday 11:00 a.m. to 12:00 midnight Saturday and Sunday 9:00 a.m. to 12:00 midnight
Compensation: $600.00
SEATING CAPACITY: 40

Sidewalk Cafe Permit and approved plan must be posted at all times.

This grant of privilege #1109101 for a sidewalk cafe shall be subject to the provisions of Section 10-28-800 though 10-28-885 of the Municipal Code of Chicago and the directions of the Commissioner of Department of Business Affairs and Consumer Protection, the Commissioner of Streets and Sanitation, and the Commissioner of Transportation.

The permit holder agrees to hold the City of Chicago harmless for any damage, relocation or replacement costs associated with damage, relocation or removal of private property caused by the City performing work in the public way.

Authority for the above named privilege is herein given and granted from and after March 1, 2014 through and including December 1, 2014.

Alderman _____

Brendan Reilly 42nd Ward

City of Chicago

O2014-3891

Office of the City Clerk

Document Tracking Sheet

Meeting Date:	4/30/2014
Sponsor(s):	Reilly (42)
Type:	Ordinance
Title:	Sidewalk cafe(s) for LM Bistro
Committee(s) Assignment:	Committee on Transportation and Public Way

ORDINANCE
LM BISTRO
Acct. No. 340934 - 1
Permit No. 1112292

Be It Ordained by the City Council of the City of Chicago:

Permission and authority are hereby given and granted to LM BISTRO upon the terms and subject to the conditions of this ordinance, to maintain and use a portion of the public right of way for a sidewalk cafe adjacent to its premises located at 111 W. Huron St.. Said sidewalk cafe area #1 shall be thirty (30) feet in length and eleven point three three (11.33) feet in width for a total of three hundred thirty-nine point nine (339.9) square feet and shall allow six (6) feet of clear space from the face of the curb/building line along W Huron St. The compensation for said space and the days and hours of operation for the sidewalk cafe shall be as follows:

Sunday through Thursday 8:00 a.m. until 11:00 p.m. Friday and Saturday 8:00 a.m. until 12:00 Midnight
Compensation: $781.77
SEATING CAPACITY: 26

Sidewalk Cafe Permit and approved plan must be posted at all times.

This grant of privilege #1112292 for a sidewalk cafe shall be subject to the provisions of Section 10-28-800 though 10-28-885 of the Municipal Code of Chicago and the directions of the Commissioner of Department of Business Affairs and Consumer Protection, the Commissioner of Streets and Sanitation, and the Commissioner of Transportation.

The permit holder agrees to hold the City of Chicago harmless for any damage, relocation or replacement costs associated with damage, relocation or removal of private property caused by the City performing work in the public way.

Authority for the above named privilege is herein given and granted from and after March 1, 2014 through and including December 1, 2014.

Alderman _____

Brendan Reilly 42nd Ward

City of Chicago

O2014-3896

Office of the City Clerk

Document Tracking Sheet

Meeting Date:	4/30/2014
Sponsor(s):	Reilly (42)
Type:	Ordinance
Title:	Sidewalk cafe(s) for Meat on Chestnut
Committee(s) Assignment:	Committee on Transportation and Public Way

ORDINANCE
mEAT on Chestnut
Acct. No. 373575 - 1
Permit No. 1112669

Be It Ordained by the City Council of the City of Chicago:

Permission and authority are hereby given and granted to mEAT on Chestnut upon the terms and subject to the conditions of this ordinance, to maintain and use a portion of the public right of way for a sidewalk cafe adjacent to its premises located at 215 E. Chestnut St.. Said sidewalk cafe area #1 shall be forty point five (40.5) feet in length and ten point one seven (10.17) feet in width for a total of four hundred eleven point eight nine (411.89) square feet and shall allow six (6) feet of clear space from the face of the curb/building line along E Chestnut St. The compensation for said space and the days and hours of operation for the sidewalk cafe shall be as follows:

Sunday thru Saturday 11:00 a.m. until 12:00 Midnight
Compensation: $947.34
SEATING CAPACITY: 40

Sidewalk Cafe Permit and approved plan must be posted at all times.


This grant of privilege #1112669 for a sidewalk cafe shall be subject to the provisions of Section 10-28-800 though 10-28-885 of the Municipal Code of Chicago and the directions of the Commissioner of Department of Business Affairs and Consumer Protection, the Commissioner of Streets and Sanitation, and the Commissioner of Transportation.

The permit holder agrees to hold the City of Chicago harmless for any damage, relocation or replacement costs associated with damage, relocation or removal of private property caused by the City performing work in the public way.

Authority for the above named privilege is herein given and granted from and after March 1, 2014 through and including December 1, 2014.

Alderman _____

Brendan Reilly 42nd Ward

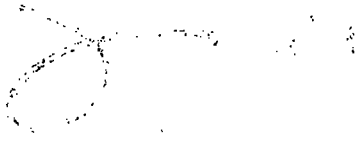

City of Chicago

O2014-3900

Office of the City Clerk

Document Tracking Sheet

Meeting Date:	4/30/2014
Sponsor(s):	Reilly (42)
Type:	Ordinance
Title:	Sidewalk cafe(s) for Mezcalina
Committee(s) Assignment:	Committee on Transportation and Public Way

ORDINANCE
MEZCALINA
Acct. No. 369686 - 1
Permit No. 1112609

Be It Ordained by the City Council of the City of Chicago:

Permission and authority are hereby given and granted to MEZCALINA upon the terms and subject to the conditions of this ordinance, to maintain and use a portion of the public right of way for a sidewalk cafe adjacent to its premises located at 333 E. Benton Pl.. Said sidewalk cafe area #1 shall be twenty-two point six seven (22.67) feet in length and twelve point seven five (12.75) feet in width for a total of two hundred eighty-nine point zero four (289.04) square feet and shall allow six (6) feet of clear space from the face of the curb/building line along E. Benton Place. The compensation for said space and the days and hours of operation for the sidewalk cafe shall be as follows:

Monday through Sunday 8:00 a.m. to 12:00 midnight
Compensation: $1,300.69
SEATING CAPACITY: 12

Sidewalk Cafe Permit and approved plan must be posted at all times.

This grant of privilege #1112609 for a sidewalk cafe shall be subject to the provisions of Section 10-28-800 though 10-28-885 of the Municipal Code of Chicago and the directions of the Commissioner of Department of Business Affairs and Consumer Protection, the Commissioner of Streets and Sanitation, and the Commissioner of Transportation.

The permit holder agrees to hold the City of Chicago harmless for any damage, relocation or replacement costs associated with damage, relocation or removal of private property caused by the City performing work in the public way.

Authority for the above named privilege is herein given and granted from and after March 1, 2014 through and including December 1, 2014.

Alderman _____

Brendan Reilly 42nd Ward

City of Chicago

O2014-3903

Office of the City Clerk

Document Tracking Sheet

Meeting Date:	4/30/2014
Sponsor(s):	Reilly (42)
Type:	Ordinance
Title:	Sidewalk cafe(s) for Milenorth
Committee(s) Assignment:	Committee on Transportation and Public Way

ORDINANCE
MILENORTH
Acct. No. 371739 - 1
Permit No. 1112779

Be It Ordained by the City Council of the City of Chicago:

Permission and authority are hereby given and granted to MILENORTH upon the terms and subject to the conditions of this ordinance, to maintain and use a portion of the public right of way for a sidewalk cafe adjacent to its premises located at 166 E. Superior St.. Said sidewalk cafe area #1 shall be twenty-seven point three three (27.33) feet in length and ten point seven five (10.75) feet in width for a total of two hundred ninety-three point eight (293.8) square feet and shall allow six (6) feet of clear space from the face of the curb/building line along E Superior St. The compensation for said space and the days and hours of operation for the sidewalk cafe shall be as follows:

Sunday thru Saturday 8:00 a.m. until 12:00 Midnight
Compensation: $675.73
SEATING CAPACITY: 16

Sidewalk Cafe Permit and approved plan must be posted at all times.

This grant of privilege #1112779 for a sidewalk cafe shall be subject to the provisions of Section 10-28-800 though 10-28-885 of the Municipal Code of Chicago and the directions of the Commissioner of Department of Business Affairs and Consumer Protection, the Commissioner of Streets and Sanitation, and the Commissioner of Transportation.

The permit holder agrees to hold the City of Chicago harmless for any damage, relocation or replacement costs associated with damage, relocation or removal of private property caused by the City performing work in the public way.

Authority for the above named privilege is herein given and granted from and after March 1, 2014 through and including December 1, 2014.

Alderman _____

Brendan Reilly 42nd Ward

City of Chicago

O2014-3907

Office of the City Clerk

Document Tracking Sheet

Meeting Date:	4/30/2014
Sponsor(s):	Reilly (42)
Type:	Ordinance
Title:	Sidewalk cafe(s) for Mixed Greens
Committee(s) Assignment:	Committee on Transportation and Public Way

ORDINANCE
MIXED GREENS
Acct. No. 340593 - 2
Permit No. 1112632

Be It Ordained by the City Council of the City of Chicago:

Permission and authority are hereby given and granted to MIXED GREENS upon the terms and subject to the conditions of this ordinance, to maintain and use a portion of the public right of way for a sidewalk cafe adjacent to its premises located at 308 W. Erie St.. Said sidewalk cafe area #1 shall be twenty-nine point one seven (29.17) feet in length and nine point one seven (9.17) feet in width for a total of two hundred sixty-seven point four nine (267.49) square feet and shall allow six (6) feet of clear space from the face of the curb/building line along W. Erie Street. The compensation for said space and the days and hours of operation for the sidewalk cafe shall be as follows:

Monday through Sunday 11:00 a.m. to 10:00 p.m.
Compensation: $600.00
SEATING CAPACITY: 16

Sidewalk Cafe Permit and approved plan must be posted at all times.

This grant of privilege #1112632 for a sidewalk cafe shall be subject to the provisions of Section 10-28-800 though 10-28-885 of the Municipal Code of Chicago and the directions of the Commissioner of Department of Business Affairs and Consumer Protection, the Commissioner of Streets and Sanitation, and the Commissioner of Transportation.

The permit holder agrees to hold the City of Chicago harmless for any damage, relocation or replacement costs associated with damage, relocation or removal of private property caused by the City performing work in the public way.

Authority for the above named privilege is herein given and granted from and after March 1, 2014 through and including December 1, 2014.

Alderman _____

Brendan Reilly 42nd Ward

City of Chicago

O2014-3931

Office of the City Clerk

Document Tracking Sheet

Meeting Date:	4/30/2014
Sponsor(s):	Reilly (42)
Type:	Ordinance
Title:	Sidewalk cafe(s) for Naha Restaurant
Committee(s) Assignment:	Committee on Transportation and Public Way

ORDINANCE
NAHA RESTAURANT
Acct. No. 200885 - 1
Permit No. 1112694

Be It Ordained by the City Council of the City of Chicago:

Permission and authority are hereby given and granted to NAHA RESTAURANT upon the terms and subject to the conditions of this ordinance, to maintain and use a portion of the public right of way for a sidewalk cafe adjacent to its premises located at 500 N. Clark St.. Said sidewalk cafe area #1 shall be twenty-one point five (21.5) feet in length and eight (8) feet in width, area #2 shall be seventeen (17) feet in length and eight (8) feet in width for a total of three hundred eight (308) square feet and shall allow six (6) feet of clear space from the face of the curb/building line along W. Illinois, N. Clark Street. The compensation for said space and the days and hours of operation for the sidewalk cafe shall be as follows:

Monday through Saturday 11:30 a.m. to 11:00 p.m. Sunday closed.
Compensation: $708.40
SEATING CAPACITY: 16

Sidewalk Cafe Permit and approved plan must be posted at all times.

This grant of privilege #1112694 for a sidewalk cafe shall be subject to the provisions of Section 10-28-800 though 10-28-885 of the Municipal Code of Chicago and the directions of the Commissioner of Department of Business Affairs and Consumer Protection, the Commissioner of Streets and Sanitation, and the Commissioner of Transportation.

The permit holder agrees to hold the City of Chicago harmless for any damage, relocation or replacement costs associated with damage, relocation or removal of private property caused by the City performing work in the public way.

Authority for the above named privilege is herein given and granted from and after March 1, 2014 through and including December 1, 2014.

Alderman _____

Brendan Reilly 42nd Ward

City of Chicago

O2014-3937

Office of the City Clerk

Document Tracking Sheet

Meeting Date:	4/30/2014
Sponsor(s):	Reilly (42)
Type:	Ordinance
Title:	Sidewalk cafe(s) for New Rebozo Chicago
Committee(s) Assignment:	Committee on Transportation and Public Way

ORDINANCE
NEW REBOZO CHICAGO
Acct. No. 331284 - 1
Permit No. 1112332

Be It Ordained by the City Council of the City of Chicago:

Permission and authority are hereby given and granted to NEW REBOZO CHICAGO upon the terms and subject to the conditions of this ordinance, to maintain and use a portion of the public right of way for a sidewalk cafe adjacent to its premises located at 46 E. Superior St.. Said sidewalk cafe area #1 shall be twenty-five (25) feet in length and twelve point eight three (12.83) feet in width for a total of three hundred twenty point seven five (320.75) square feet and shall allow six (6) feet of clear space from the face of the curb/building line along E. SUPERIOR. The compensation for said space and the days and hours of operation for the sidewalk cafe shall be as follows:

Monday through Thursday 5:00 PM to 10:00 PM Friday through Sunday 12:00PM to 10:00 PM
Compensation: $737.73
SEATING CAPACITY: 24

Sidewalk Cafe Permit and approved plan must be posted at all times.

This grant of privilege #1112332 for a sidewalk cafe shall be subject to the provisions of Section 10-28-800 though 10-28-885 of the Municipal Code of Chicago and the directions of the Commissioner of Department of Business Affairs and Consumer Protection, the Commissioner of Streets and Sanitation, and the Commissioner of Transportation.

The permit holder agrees to hold the City of Chicago harmless for any damage, relocation or replacement costs associated with damage, relocation or removal of private property caused by the City performing work in the public way.

Authority for the above named privilege is herein given and granted from and after March 1, 2014 through and including December 1, 2014.

Alderman _____

Brendan Reilly 42nd Ward

City of Chicago

O2014-3940

Office of the City Clerk

Document Tracking Sheet

Meeting Date:	4/30/2014
Sponsor(s):	Reilly (42)
Type:	Ordinance
Title:	Sidewalk cafe(s) for O'Callaghan's
Committee(s) Assignment:	Committee on Transportation and Public Way

ORDINANCE
O'CALLAGHAN'S
Acct. No. 8649 - 2
Permit No. 1112464

Be It Ordained by the City Council of the City of Chicago:

Permission and authority are hereby given and granted to O'CALLAGHAN'S upon the terms and subject to the conditions of this ordinance, to maintain and use a portion of the public right of way for a sidewalk cafe adjacent to its premises located at 29 W. Hubbard St.. Said sidewalk cafe area #1 shall be twelve (12) feet in length and five (5) feet in width for a total of sixty (60) square feet and shall allow six (6) feet of clear space from the face of the curb/building line along W. Hubbard Street. The compensation for said space and the days and hours of operation for the sidewalk cafe shall be as follows:

Monday through Sunday 11:00 a.m. to 12:00 midnight
Compensation: $600.00
SEATING CAPACITY: 8

Sidewalk Cafe Permit and approved plan must be posted at all times.

This grant of privilege #1112464 for a sidewalk cafe shall be subject to the provisions of Section 10-28-800 though 10-28-885 of the Municipal Code of Chicago and the directions of the Commissioner of Department of Business Affairs and Consumer Protection, the Commissioner of Streets and Sanitation, and the Commissioner of Transportation.

The permit holder agrees to hold the City of Chicago harmless for any damage, relocation or replacement costs associated with damage, relocation or removal of private property caused by the City performing work in the public way.

Authority for the above named privilege is herein given and granted from and after March 1, 2014 through and including December 1, 2014.

Alderman _____

Brendan Reilly 42nd Ward

City of Chicago

O2014-3944

Office of the City Clerk

Document Tracking Sheet

Meeting Date:	4/30/2014
Sponsor(s):	Reilly (42)
Type:	Ordinance
Title:	Sidewalk cafe(s) for O'Leary's Public House
Committee(s) Assignment:	Committee on Transportation and Public Way

ORDINANCE
O'LEARY'S PUBLIC HOUSE
Acct. No. 14614 - 1
Permit No. 1112452

Be It Ordained by the City Council of the City of Chicago:

Permission and authority are hereby given and granted to O'LEARY'S PUBLIC HOUSE upon the terms and subject to the conditions of this ordinance, to maintain and use a portion of the public right of way for a sidewalk cafe adjacent to its premises located at 541 N. Wells St.. Said sidewalk cafe area #1 shall be thirty (30) feet in length and eight (8) feet in width for a total of two hundred forty (240) square feet and shall allow six (6) feet of clear space from the face of the curb/building line along N. Wells Street. The compensation for said space and the days and hours of operation for the sidewalk cafe shall be as follows:

Sunday through Saturday 11:00 a.m. to 11:00 p.m.
Compensation: $600.00
SEATING CAPACITY: 40

Sidewalk Cafe Permit and approved plan must be posted at all times.

This grant of privilege #1112452 for a sidewalk cafe shall be subject to the provisions of Section 10-28-800 though 10-28-885 of the Municipal Code of Chicago and the directions of the Commissioner of Department of Business Affairs and Consumer Protection, the Commissioner of Streets and Sanitation, and the Commissioner of Transportation.

The permit holder agrees to hold the City of Chicago harmless for any damage, relocation or replacement costs associated with damage, relocation or removal of private property caused by the City performing work in the public way.

Authority for the above named privilege is herein given and granted from and after March 1, 2014 through and including December 1, 2014.

Alderman _____

Brendan Reilly 42nd Ward

City of Chicago

O2014-3947

Office of the City Clerk

Document Tracking Sheet

Meeting Date:	4/30/2014
Sponsor(s):	Reilly (42)
Type:	Ordinance
Title:	Sidewalk cafe(s) for Pei Wei Asian Diner
Committee(s) Assignment:	Committee on Transportation and Public Way

ORDINANCE
PEI WEI ASIAN DINER
Acct. No. 352886 - 2
Permit No. 1112451

Be It Ordained by the City Council of the City of Chicago:

Permission and authority are hereby given and granted to PEI WEI ASIAN DINER upon the terms and subject to the conditions of this ordinance, to maintain and use a portion of the public right of way for a sidewalk cafe adjacent to its premises located at 227-229 E. Ontario St.. Said sidewalk cafe area #1 shall be twenty-eight point three three (28.33) feet in length and ten point five eight (10.58) feet in width for a total of two hundred ninety-nine point seven three (299.73) square feet and shall allow six (6) feet of clear space from the face of the curb/building line along E. Ontario Street. The compensation for said space and the days and hours of operation for the sidewalk cafe shall be as follows:

Sunday through Saturday 11:00 a.m. to 10:00 p.m.
Compensation: $689.38
SEATING CAPACITY: 14

Sidewalk Cafe Permit and approved plan must be posted at all times.

This grant of privilege #1112451 for a sidewalk cafe shall be subject to the provisions of Section 10-28-800 though 10-28-885 of the Municipal Code of Chicago and the directions of the Commissioner of Department of Business Affairs and Consumer Protection, the Commissioner of Streets and Sanitation, and the Commissioner of Transportation.

The permit holder agrees to hold the City of Chicago harmless for any damage, relocation or replacement costs associated with damage, relocation or removal of private property caused by the City performing work in the public way.

Authority for the above named privilege is herein given and granted from and after March 1, 2014 through and including December 1, 2014.

Alderman _____

Brendan Reilly 42nd Ward

City of Chicago

O2014-3952

Office of the City Clerk

Document Tracking Sheet

Meeting Date:	4/30/2014
Sponsor(s):	Reilly (42)
Type:	Ordinance
Title:	Sidewalk cafe(s) for Qdoba Mexican Grill No. 2621
Committee(s) Assignment:	Committee on Transportation and Public Way

ORDINANCE
Qdoba Mexican Grill #2621
Acct. No. 269555 - 7
Permit No. 1112467

Be It Ordained by the City Council of the City of Chicago:

Permission and authority are hereby given and granted to Qdoba Mexican Grill #2621 upon the terms and subject to the conditions of this ordinance, to maintain and use a portion of the public right of way for a sidewalk cafe adjacent to its premises located at 100 N. La Salle St.. Said sidewalk cafe area #1 shall be thirty-six point zero eight (36.08) feet in length and five point two five (5.25) feet in width for a total of one hundred eighty-nine point four two (189.42) square feet and shall allow six (6) feet of clear space from the face of the curb/building line along W. Washington. The compensation for said space and the days and hours of operation for the sidewalk cafe shall be as follows:

Sunday through Saturday 8:00am until 10:00pm
Compensation: $600.00
SEATING CAPACITY: 10

Sidewalk Cafe Permit and approved plan must be posted at all times.

This grant of privilege #1112467 for a sidewalk cafe shall be subject to the provisions of Section 10-28-800 though 10-28-885 of the Municipal Code of Chicago and the directions of the Commissioner of Department of Business Affairs and Consumer Protection, the Commissioner of Streets and Sanitation, and the Commissioner of Transportation.

The permit holder agrees to hold the City of Chicago harmless for any damage, relocation or replacement costs associated with damage, relocation or removal of private property caused by the City performing work in the public way.

Authority for the above named privilege is herein given and granted from and after March 1, 2014 through and including December 1, 2014.

Alderman _____

Brendan Reilly 42nd Ward

City of Chicago

O2014-3958

Office of the City Clerk

Document Tracking Sheet

Meeting Date:	4/30/2014
Sponsor(s):	Reilly (42)
Type:	Ordinance
Title:	Sidewalk cafe(s) for Shamrock Club, The
Committee(s) Assignment:	Committee on Transportation and Public Way

ORDINANCE
THE SHAMROCK CLUB
Acct. No. 8063 - 1
Permit No. 1112398

Be It Ordained by the City Council of the City of Chicago:

Permission and authority are hereby given and granted to THE SHAMROCK CLUB upon the terms and subject to the conditions of this ordinance, to maintain and use a portion of the public right of way for a sidewalk cafe adjacent to its premises located at 210 W. Kinzie St.. Said sidewalk cafe area #1 shall be fifteen (15) feet in length and eight (8) feet in width for a total of one hundred twenty (120) square feet and shall allow six (6) feet of clear space from the face of the curb/building line along W.KINZIE. The compensation for said space and the days and hours of operation for the sidewalk cafe shall be as follows:

Monday thru Saturday 11:00 a.m. to 11:00 p.m.
Compensation: $600.00
SEATING CAPACITY: 24

Sidewalk Cafe Permit and approved plan must be posted at all times.

This grant of privilege #1112398 for a sidewalk cafe shall be subject to the provisions of Section 10-28-800 though 10-28-885 of the Municipal Code of Chicago and the directions of the Commissioner of Department of Business Affairs and Consumer Protection, the Commissioner of Streets and Sanitation, and the Commissioner of Transportation.

The permit holder agrees to hold the City of Chicago harmless for any damage, relocation or replacement costs associated with damage, relocation or removal of private property caused by the City performing work in the public way.

Authority for the above named privilege is herein given and granted from and after March 1, 2014 through and including December 1, 2014.

Alderman _____

Brendan Reilly 42nd Ward

City of Chicago

O2014-3969

Office of the City Clerk

Document Tracking Sheet

Meeting Date:	4/30/2014
Sponsor(s):	Reilly (42)
Type:	Ordinance
Title:	Sidewalk cafe(s) for Taco Burrito King
Committee(s) Assignment:	Committee on Transportation and Public Way

ORDINANCE
Taco Burrito King
Acct. No. 367714 - 1
Permit No. 1112627

Be It Ordained by the City Council of the City of Chicago:

Permission and authority are hereby given and granted to Taco Burrito King upon the terms and subject to the conditions of this ordinance, to maintain and use a portion of the public right of way for a sidewalk cafe adjacent to its premises located at 114 W. Chicago Ave.. Said sidewalk cafe area #1 shall be eighteen (18) feet in length and five point seven five (5.75) feet in width for a total of one hundred three point five (103.5) square feet and shall allow six (6) feet of clear space from the face of the curb/building line along Chicago. The compensation for said space and the days and hours of operation for the sidewalk cafe shall be as follows:

Monday - Sunday 10:00 am to 12:00 midnight
Compensation: $600.00
SEATING CAPACITY: 10

Sidewalk Cafe Permit and approved plan must be posted at all times.

This grant of privilege #1112627 for a sidewalk cafe shall be subject to the provisions of Section 10-28-800 though 10-28-885 of the Municipal Code of Chicago and the directions of the Commissioner of Department of Business Affairs and Consumer Protection, the Commissioner of Streets and Sanitation, and the Commissioner of Transportation.

The permit holder agrees to hold the City of Chicago harmless for any damage, relocation or replacement costs associated with damage, relocation or removal of private property caused by the City performing work in the public way.

Authority for the above named privilege is herein given and granted from and after March 1, 2014 through and including December 1, 2014.

Alderman _____

Brendan Reilly 42nd Ward

City of Chicago

O2014-3972

Office of the City Clerk

Document Tracking Sheet

Meeting Date:	4/30/2014
Sponsor(s):	Reilly (42)
Type:	Ordinance
Title:	Sidewalk cafe(s) for Tea Room
Committee(s) Assignment:	Committee on Transportation and Public Way

ORDINANCE
TEA ROOM
Acct. No. 23910 - 1
Permit No. 1112773

Be It Ordained by the City Council of the City of Chicago:

Permission and authority are hereby given and granted to TEA ROOM upon the terms and subject to the conditions of this ordinance, to maintain and use a portion of the public right of way for a sidewalk cafe adjacent to its premises located at 105-111 E. Delaware Pl.. Said sidewalk cafe area #1 shall be twenty-two (22) feet in length and eight point five (8.5) feet in width for a total of one hundred eighty-seven (187) square feet and shall allow six (6) feet of clear space from the face of the curb/building line along E. DELAWARE. The compensation for said space and the days and hours of operation for the sidewalk cafe shall be as follows:

SUNDAY THROUGH SATURDAY 8:00AM UNTIL 11:00 p.m.
Compensation: $804.10
SEATING CAPACITY: 8

Sidewalk Cafe Permit and approved plan must be posted at all times.

This grant of privilege #1112773 for a sidewalk cafe shall be subject to the provisions of Section 10-28-800 though 10-28-885 of the Municipal Code of Chicago and the directions of the Commissioner of Department of Business Affairs and Consumer Protection, the Commissioner of Streets and Sanitation, and the Commissioner of Transportation.

The permit holder agrees to hold the City of Chicago harmless for any damage, relocation or replacement costs associated with damage, relocation or removal of private property caused by the City performing work in the public way.

Authority for the above named privilege is herein given and granted from and after March 1, 2014 through and including December 1, 2014.

Alderman _____
Brendan Reilly 42nd Ward

City of Chicago

O2014-3978

Office of the City Clerk

Document Tracking Sheet

Meeting Date:	4/30/2014
Sponsor(s):	Reilly (42)
Type:	Ordinance
Title:	Sidewalk cafe(s) for Tiparos Thai Restaurant, Inc.
Committee(s) Assignment:	Committee on Transportation and Public Way

ORDINANCE
TIPAROS THAI RESTAURANT , INC.
Acct. No. 15950 - 1
Permit No. 1112676

Be It Ordained by the City Council of the City of Chicago:

Permission and authority are hereby given and granted to TIPAROS THAI RESTAURANT , INC. upon the terms and subject to the conditions of this ordinance, to maintain and use a portion of the public right of way for a sidewalk cafe adjacent to its premises located at 1540 N. Clark St.. Said sidewalk cafe area #1 shall be twenty-five (25) feet in length and nine point five eight (9.58) feet in width for a total of two hundred thirty-nine point five (239.5) square feet and shall allow six (6) feet of clear space from the face of the curb/building line along N. Clark Street. The compensation for said space and the days and hours of operation for the sidewalk cafe shall be as follows:

Sunday thru Thursday 11:00 a.m. to 10:00 p.m. Friday & Saturday 11:00 a.m. to 11:00 p.m.
Compensation: $600.00
SEATING CAPACITY: 24

Sidewalk Cafe Permit and approved plan must be posted at all times.

This grant of privilege #1112676 for a sidewalk cafe shall be subject to the provisions of Section 10-28-800 though 10-28-885 of the Municipal Code of Chicago and the directions of the Commissioner of Department of Business Affairs and Consumer Protection, the Commissioner of Streets and Sanitation, and the Commissioner of Transportation.

The permit holder agrees to hold the City of Chicago harmless for any damage, relocation or replacement costs associated with damage, relocation or removal of private property caused by the City performing work in the public way.

Authority for the above named privilege is herein given and granted from and after March 1, 2014 through and including December 1, 2014.

Alderman _____

Brendan Reilly 42nd Ward

City of Chicago

O2014-3982

Office of the City Clerk

Document Tracking Sheet

Meeting Date:	4/30/2014
Sponsor(s):	Reilly (42)
Type:	Ordinance
Title:	Sidewalk cafe(s) for UB Dogs
Committee(s) Assignment:	Committee on Transportation and Public Way

ORDINANCE
UB DOGS
Acct. No. 359169 - 1
Permit No. 1112417

Be It Ordained by the City Council of the City of Chicago:

Permission and authority are hereby given and granted to UB DOGS upon the terms and subject to the conditions of this ordinance, to maintain and use a portion of the public right of way for a sidewalk cafe adjacent to its premises located at 185 N. Franklin St.. Said sidewalk cafe area #1 shall be thirty (30) feet in length and three point six seven (3.67) feet in width for a total of one hundred ten point one (110.1) square feet and shall allow six (6) feet of clear space from the face of the curb/building line along N Franklin St. The compensation for said space and the days and hours of operation for the sidewalk cafe shall be as follows:

Monday through Friday 8:00 a.m. until 4:00 p.m.
Compensation: $600.00
SEATING CAPACITY: 10

Sidewalk Cafe Permit and approved plan must be posted at all times.

This grant of privilege #1112417 for a sidewalk cafe shall be subject to the provisions of Section 10-28-800 though 10-28-885 of the Municipal Code of Chicago and the directions of the Commissioner of Department of Business Affairs and Consumer Protection, the Commissioner of Streets and Sanitation, and the Commissioner of Transportation.

The permit holder agrees to hold the City of Chicago harmless for any damage, relocation or replacement costs associated with damage, relocation or removal of private property caused by the City performing work in the public way.

Authority for the above named privilege is herein given and granted from and after March 1, 2014 through and including December 1, 2014.

Alderman _____

Brendan Reilly 42nd Ward



City of Chicago

O2014-3984

Office of the City Clerk

Document Tracking Sheet

Meeting Date:	4/30/2014
Sponsor(s):	Reilly (42)
Type:	Ordinance
Title:	Sidewalk cafe(s) for Underground Wonder Bar
Committee(s) Assignment:	Committee on Transportation and Public Way

ORDINANCE
UNDERGROUND WONDER BAR
Acct. No. 15252 - 1
Permit No. 1112487

Be It Ordained by the City Council of the City of Chicago:

Permission and authority are hereby given and granted to UNDERGROUND WONDER BAR upon the terms and subject to the conditions of this ordinance, to maintain and use a portion of the public right of way for a sidewalk cafe adjacent to its premises located at 710 N. Clark St.. Said sidewalk cafe area #1 shall be twenty (20) feet in length and eight (8) feet in width for a total of one hundred sixty (160) square feet and shall allow six (6) feet of clear space from the face of the curb/building line along N.CLARK. The compensation for said space and the days and hours of operation for the sidewalk cafe shall be as follows:

Monday through Sunday 5:00 P.M.. to 12:00 midnight
Compensation: $600.00
SEATING CAPACITY: 22

Sidewalk Cafe Permit and approved plan must be posted at all times.

This grant of privilege #1112487 for a sidewalk cafe shall be subject to the provisions of Section 10-28-800 though 10-28-885 of the Municipal Code of Chicago and the directions of the Commissioner of Department of Business Affairs and Consumer Protection, the Commissioner of Streets and Sanitation, and the Commissioner of Transportation.

The permit holder agrees to hold the City of Chicago harmless for any damage, relocation or replacement costs associated with damage, relocation or removal of private property caused by the City performing work in the public way.

Authority for the above named privilege is herein given and granted from and after March 1, 2014 through and including December 1, 2014.

Alderman _____

Brendan Reilly 42nd Ward

City of Chicago

O2014-3987

Office of the City Clerk

Document Tracking Sheet

Meeting Date:	4/30/2014
Sponsor(s):	Reilly (42)
Type:	Ordinance
Title:	Sidewalk cafe(s) for W Chicago-City Center
Committee(s) Assignment:	Committee on Transportation and Public Way

ORDINANCE
W CHICAGO-CITY CENTER
Acct. No. 369394 - 1
Permit No. 1112687

Be It Ordained by the City Council of the City of Chicago:

Permission and authority are hereby given and granted to W CHICAGO-CITY CENTER upon the terms and subject to the conditions of this ordinance, to maintain and use a portion of the public right of way for a sidewalk cafe adjacent to its premises located at 172 W. Adams St.. Said sidewalk cafe area #1 shall be twenty-six (26) feet in length and seven (7) feet in width for a total of one hundred eighty-two (182) square feet and shall allow six (6) feet of clear space from the face of the curb/building line along W. Adams Street. The compensation for said space and the days and hours of operation for the sidewalk cafe shall be as follows:

Monday through Saturday 8:00 a.m. to 11:00 p.m. Sunday 8:00 a.m. to 9:00 p.m.
Compensation: $819.00
SEATING CAPACITY: 12

Sidewalk Cafe Permit and approved plan must be posted at all times.

This grant of privilege #1112687 for a sidewalk cafe shall be subject to the provisions of Section 10-28-800 though 10-28-885 of the Municipal Code of Chicago and the directions of the Commissioner of Department of Business Affairs and Consumer Protection, the Commissioner of Streets and Sanitation, and the Commissioner of Transportation.

The permit holder agrees to hold the City of Chicago harmless for any damage, relocation or replacement costs associated with damage, relocation or removal of private property caused by the City performing work in the public way.

Authority for the above named privilege is herein given and granted from and after March 1, 2014 through and including December 1, 2014.

Alderman _____

Brendan Reilly 42nd Ward

City of Chicago

O2014-3941

Office of the City Clerk

Document Tracking Sheet

Meeting Date:	4/30/2014
Sponsor(s):	Smith (43)
Type:	Ordinance
Title:	Sidewalk cafe(s) for Amatos Pizza
Committee(s) Assignment:	Committee on Transportation and Public Way

ORDINANCE
AMATOS PIZZA
Acct. No. 279271 - 1
Permit No. 1112744

Be It Ordained by the City Council of the City of Chicago:

Permission and authority are hereby given and granted to AMATOS PIZZA upon the terms and subject to the conditions of this ordinance, to maintain and use a portion of the public right of way for a sidewalk cafe adjacent to its premises located at 953 W. Willow St.. Said sidewalk cafe area #1 shall be seventeen (17) feet in length and eight (8) feet in width for a total of one hundred thirty-six (136) square feet and shall allow six (6) feet of clear space from the face of the curb/building line along W. Willow Street. The compensation for said space and the days and hours of operation for the sidewalk cafe shall be as follows:

Monday through Sunday 11:00 a.m. to 9:00 p.m.
Compensation: $600.00
SEATING CAPACITY: 12

Sidewalk Cafe Permit and approved plan must be posted at all times.

This grant of privilege #1112744 for a sidewalk cafe shall be subject to the provisions of Section 10-28-800 though 10-28-885 of the Municipal Code of Chicago and the directions of the Commissioner of Department of Business Affairs and Consumer Protection, the Commissioner of Streets and Sanitation, and the Commissioner of Transportation.

The permit holder agrees to hold the City of Chicago harmless for any damage, relocation or replacement costs associated with damage, relocation or removal of private property caused by the City performing work in the public way.

Authority for the above named privilege is herein given and granted from and after March 1, 2014 through and including December 1, 2014.

Alderman _____

Michele Smith 43rd Ward

City of Chicago

O2014-3945

Office of the City Clerk

Document Tracking Sheet

Meeting Date:	4/30/2014
Sponsor(s):	Smith (43)
Type:	Ordinance
Title:	Sidewalk cafe(s) for Basil Leaf Cafe/Sage
Committee(s) Assignment:	Committee on Transportation and Public Way

ORDINANCE
BASIL LEAF CAFE/SAGE
Acct. No. 280339 - 3
Permit No. 1112585

Be It Ordained by the City Council of the City of Chicago:

Permission and authority are hereby given and granted to BASIL LEAF CAFE/SAGE upon the terms and subject to the conditions of this ordinance, to maintain and use a portion of the public right of way for a sidewalk cafe adjacent to its premises located at 2461-2465 N. Clark St.. Said sidewalk cafe area #1 shall be fifty-three point five (53.5) feet in length and four point six seven (4.67) feet in width, area #2 shall be six (6) feet in length and four point six seven (4.67) feet in width for a total of two hundred seventy-seven point eight seven (277.87) square feet and shall allow six (6) feet of clear space from the face of the curb/building line along W. Roslyn Place, W. Roslyn Place. The compensation for said space and the days and hours of operation for the sidewalk cafe shall be as follows:

Monday through Sunday 10:00 a.m. to 12:00 midnight
Compensation: $600.00
SEATING CAPACITY: 20

Sidewalk Cafe Permit and approved plan must be posted at all times.

This grant of privilege #1112585 for a sidewalk cafe shall be subject to the provisions of Section 10-28-800 though 10-28-885 of the Municipal Code of Chicago and the directions of the Commissioner of Department of Business Affairs and Consumer Protection, the Commissioner of Streets and Sanitation, and the Commissioner of Transportation.

The permit holder agrees to hold the City of Chicago harmless for any damage, relocation or replacement costs associated with damage, relocation or removal of private property caused by the City performing work in the public way.

Authority for the above named privilege is herein given and granted from and after March 1, 2014 through and including December 1, 2014.

Alderman _____

Michele Smith 43rd Ward

City of Chicago

O2014-3949

Office of the City Clerk

Document Tracking Sheet

Meeting Date:	4/30/2014
Sponsor(s):	Smith (43)
Type:	Ordinance
Title:	Sidewalk cafe(s) for Cafe Sushi-Wells
Committee(s) Assignment:	Committee on Transportation and Public Way

ORDINANCE
CAFE SUSHI-WELLS
Acct. No. 210982 - 1
Permit No. 1112631

Be It Ordained by the City Council of the City of Chicago:

Permission and authority are hereby given and granted to CAFE SUSHI-WELLS upon the terms and subject to the conditions of this ordinance, to maintain and use a portion of the public right of way for a sidewalk cafe adjacent to its premises located at 1342 N. Wells St.. Said sidewalk cafe area #1 shall be twenty-eight point six seven (28.67) feet in length and nine point six seven (9.67) feet in width, area #2 shall be twenty-eight point three three (28.33) feet in length and five point one seven (5.17) feet in width for a total of four hundred twenty-three point seven one (423.71) square feet and shall allow six (6) feet of clear space from the face of the curb/building line along W. Evergreen, N. Wells. The compensation for said space and the days and hours of operation for the sidewalk cafe shall be as follows:

Monday through Saturday 11:00 a.m. to 11:00 p.m. Sunday 12:30 p.m. to 10:00 p.m.
Compensation: $974.52
SEATING CAPACITY: 24

Sidewalk Cafe Permit and approved plan must be posted at all times.

This grant of privilege #1112631 for a sidewalk cafe shall be subject to the provisions of Section 10-28-800 though 10-28-885 of the Municipal Code of Chicago and the directions of the Commissioner of Department of Business Affairs and Consumer Protection, the Commissioner of Streets and Sanitation, and the Commissioner of Transportation.

The permit holder agrees to hold the City of Chicago harmless for any damage, relocation or replacement costs associated with damage, relocation or removal of private property caused by the City performing work in the public way.

Authority for the above named privilege is herein given and granted from and after March 1, 2014 through and including December 1, 2014.

Alderman _____

Michele Smith 43rd Ward

City of Chicago

O2014-3953

Office of the City Clerk

Document Tracking Sheet

Meeting Date:	4/30/2014
Sponsor(s):	Smith (43)
Type:	Ordinance
Title:	Sidewalk cafe(s) for Clarke's on Lincoln
Committee(s) Assignment:	Committee on Transportation and Public Way

ORDINANCE
CLARKE'S ON LINCOLN
Acct. No. 17903 - 2
Permit No. 1112577

Be It Ordained by the City Council of the City of Chicago:

Permission and authority are hereby given and granted to CLARKE'S ON LINCOLN upon the terms and subject to the conditions of this ordinance, to maintain and use a portion of the public right of way for a sidewalk cafe adjacent to its premises located at 2441-45 N. Lincoln Ave.. Said sidewalk cafe area #1 shall be fourteen (14) feet in length and five (5) feet in width, area #2 shall be five (5) feet in length and five (5) feet in width, area #3 shall be nineteen (19) feet in length and five (5) feet in width for a total of one hundred ninety (190) square feet and shall allow six (6) feet of clear space from the face of the curb/building line along N. Lincoln Avenue. The compensation for said space and the days and hours of operation for the sidewalk cafe shall be as follows:

Monday through Sunday 8:00 a.m. to 12:00 midnight
Compensation: $600.00
SEATING CAPACITY: 32

Sidewalk Cafe Permit and approved plan must be posted at all times.

This grant of privilege #1112577 for a sidewalk cafe shall be subject to the provisions of Section 10-28-800 though 10-28-885 of the Municipal Code of Chicago and the directions of the Commissioner of Department of Business Affairs and Consumer Protection, the Commissioner of Streets and Sanitation, and the Commissioner of Transportation.

The permit holder agrees to hold the City of Chicago harmless for any damage, relocation or replacement costs associated with damage, relocation or removal of private property caused by the City performing work in the public way.

Authority for the above named privilege is herein given and granted from and after March 1, 2014 through and including December 1, 2014.

Alderman _____

Michele Smith 43rd Ward

City of Chicago

O2014-3965

Office of the City Clerk

Document Tracking Sheet

Meeting Date:	4/30/2014
Sponsor(s):	Smith (43)
Type:	Ordinance
Title:	Sidewalk cafe(s) for Crossroads Public House
Committee(s) Assignment:	Committee on Transportation and Public Way

ORDINANCE
CROSSROADS PUBLIC HOUSE
Acct. No. 201842 - 1
Permit No. 1112572

Be It Ordained by the City Council of the City of Chicago:

Permission and authority are hereby given and granted to CROSSROADS PUBLIC HOUSE upon the terms and subject to the conditions of this ordinance, to maintain and use a portion of the public right of way for a sidewalk cafe adjacent to its premises located at 2630 N. Clark St.. Said sidewalk cafe area #1 shall be forty-nine point seven five (49.75) feet in length and four (4) feet in width for a total of one hundred ninety-nine (199) square feet and shall allow six (6) feet of clear space from the face of the curb/building line along Clark St. The compensation for said space and the days and hours of operation for the sidewalk cafe shall be as follows:

Sunday through Thursday 10:00 a.m. until 10:00 p.m. Friday and Saturday 10:00 a.m. until 11:00 p.m.
Compensation: $600.00
SEATING CAPACITY: 32

Sidewalk Cafe Permit and approved plan must be posted at all times.

This grant of privilege #1112572 for a sidewalk cafe shall be subject to the provisions of Section 10-28-800 though 10-28-885 of the Municipal Code of Chicago and the directions of the Commissioner of Department of Business Affairs and Consumer Protection, the Commissioner of Streets and Sanitation, and the Commissioner of Transportation.

The permit holder agrees to hold the City of Chicago harmless for any damage, relocation or replacement costs associated with damage, relocation or removal of private property caused by the City performing work in the public way.

Authority for the above named privilege is herein given and granted from and after March 1, 2014 through and including December 1, 2014.

Alderman _____

Michele Smith 43rd Ward

City of Chicago

O2014-3970

Office of the City Clerk

Document Tracking Sheet

Meeting Date:	4/30/2014
Sponsor(s):	Smith (43)
Type:	Ordinance
Title:	Sidewalk cafe(s) for Frances' Rest & Deli, Inc.
Committee(s) Assignment:	Committee on Transportation and Public Way

ORDINANCE
FRANCES' REST & DELI INC
Acct. No. 7293 - 1
Permit No. 1112582

Be It Ordained by the City Council of the City of Chicago:

Permission and authority are hereby given and granted to FRANCES' REST & DELI INC upon the terms and subject to the conditions of this ordinance, to maintain and use a portion of the public right of way for a sidewalk cafe adjacent to its premises located at 2552-54 N. Clark St.. Said sidewalk cafe area #1 shall be forty (40) feet in length and four (4) feet in width for a total of one hundred sixty (160) square feet and shall allow six (6) feet of clear space from the face of the curb/building line along N. Clark. The compensation for said space and the days and hours of operation for the sidewalk cafe shall be as follows:

Monday 10:00am until 3:00pm Tuesday through Friday 9:00am until 10:00pm Saturday and Sunday 8:00am until 10:00pm
Compensation: $600.00
SEATING CAPACITY: 24

Sidewalk Cafe Permit and approved plan must be posted at all times.

This grant of privilege #1112582 for a sidewalk cafe shall be subject to the provisions of Section 10-28-800 though 10-28-885 of the Municipal Code of Chicago and the directions of the Commissioner of Department of Business Affairs and Consumer Protection, the Commissioner of Streets and Sanitation, and the Commissioner of Transportation.

The permit holder agrees to hold the City of Chicago harmless for any damage, relocation or replacement costs associated with damage, relocation or removal of private property caused by the City performing work in the public way.

Authority for the above named privilege is herein given and granted from and after March 1, 2014 through and including December 1, 2014.

Alderman _____

Michele Smith 43rd Ward

City of Chicago

O2014-3975

Office of the City Clerk

Document Tracking Sheet

Meeting Date:	4/30/2014
Sponsor(s):	Smith (43)
Type:	*Ordinance*
Title:	Sidewalk cafe(s) for Ja' Grill
Committee(s) Assignment:	Committee on Transportation and Public Way

ORDINANCE
JA' GRILL
Acct. No. 349 - 1
Permit No. 1112718

Be It Ordained by the City Council of the City of Chicago:

Permission and authority are hereby given and granted to JA' GRILL upon the terms and subject to the conditions of this ordinance, to maintain and use a portion of the public right of way for a sidewalk cafe adjacent to its premises located at 1008 W. Armitage Ave.. Said sidewalk cafe area #1 shall be twenty-three (23) feet in length and three point five (3.5) feet in width for a total of eighty point five (80.5) square feet and shall allow six (6) feet of clear space from the face of the curb/building line along W. Armitage Avenue. The compensation for said space and the days and hours of operation for the sidewalk cafe shall be as follows:

Monday through Sunday 11:00 a.m. until 11:00 p.m.
Compensation: $600.00
SEATING CAPACITY: 16

Sidewalk Cafe Permit and approved plan must be posted at all times.

This grant of privilege #1112718 for a sidewalk cafe shall be subject to the provisions of Section 10-28-800 though 10-28-885 of the Municipal Code of Chicago and the directions of the Commissioner of Department of Business Affairs and Consumer Protection, the Commissioner of Streets and Sanitation, and the Commissioner of Transportation.

The permit holder agrees to hold the City of Chicago harmless for any damage, relocation or replacement costs associated with damage, relocation or removal of private property caused by the City performing work in the public way.

Authority for the above named privilege is herein given and granted from and after March 1, 2014 through and including December 1, 2014.

Alderman _____

Michele Smith 43rd Ward

City of Chicago

O2014-3977

Office of the City Clerk

Document Tracking Sheet

Meeting Date:	4/30/2014
Sponsor(s):	Smith (43)
Type:	Ordinance
Title:	Sidewalk cafe(s) for John Barleycorn Memorial Pub
Committee(s) Assignment:	Committee on Transportation and Public Way

ORDINANCE
JOHN BARLEYCORN MEMORIAL PUB
Acct. No. 85572 - 2
Permit No. 1112578

Be It Ordained by the City Council of the City of Chicago:

Permission and authority are hereby given and granted to JOHN BARLEYCORN MEMORIAL PUB upon the terms and subject to the conditions of this ordinance, to maintain and use a portion of the public right of way for a sidewalk cafe adjacent to its premises located at 658 W. Belden Ave.. Said sidewalk cafe area #1 shall be fifty-seven (57) feet in length and ten point six seven (10.67) feet in width for a total of six hundred eight point one nine (608.19) square feet and shall allow six (6) feet of clear space from the face of the curb/building line along N. Orchard St.. The compensation for said space and the days and hours of operation for the sidewalk cafe shall be as follows:

Monday thru Friday 3:00 p.m. to 11:00 p.m. Saturday & Sunday 9:00 a.m. to 11:00 p.m.
Compensation: $1,094.74
SEATING CAPACITY: 55

Sidewalk Cafe Permit and approved plan must be posted at all times.

This grant of privilege #1112578 for a sidewalk cafe shall be subject to the provisions of Section 10-28-800 though 10-28-885 of the Municipal Code of Chicago and the directions of the Commissioner of Department of Business Affairs and Consumer Protection, the Commissioner of Streets and Sanitation, and the Commissioner of Transportation.

The permit holder agrees to hold the City of Chicago harmless for any damage, relocation or replacement costs associated with damage, relocation or removal of private property caused by the City performing work in the public way.

Authority for the above named privilege is herein given and granted from and after March 1, 2014 through and including December 1, 2014.

Alderman _____

Michele Smith 43rd Ward

City of Chicago

O2014-3981

Office of the City Clerk

Document Tracking Sheet

Meeting Date:	4/30/2014
Sponsor(s):	Smith (43)
Type:	Ordinance
Title:	Sidewalk cafe(s) for Karyn's Fresh Corner
Committee(s) Assignment:	Committee on Transportation and Public Way

ORDINANCE
KARYN'S FRESH CORNER
Acct. No. 38880 - 2
Permit No. 1112629

Be It Ordained by the City Council of the City of Chicago:

Permission and authority are hereby given and granted to KARYN'S FRESH CORNER upon the terms and subject to the conditions of this ordinance, to maintain and use a portion of the public right of way for a sidewalk cafe adjacent to its premises located at 1901 N. Halsted St.. Said sidewalk cafe area #1 shall be sixteen (16) feet in length and five point one seven (5.17) feet in width for a total of eighty-two point seven two (82.72) square feet and shall allow six (6) feet of clear space from the face of the curb/building line along N. HALSTED. The compensation for said space and the days and hours of operation for the sidewalk cafe shall be as follows:


Monday through Sunday 11:00 a.m. to 10:00 p.m.
Compensation: $600.00
SEATING CAPACITY: 20

Sidewalk Cafe Permit and approved plan must be posted at all times.

This grant of privilege #1112629 for a sidewalk cafe shall be subject to the provisions of Section 10-28-800 though 10-28-885 of the Municipal Code of Chicago and the directions of the Commissioner of Department of Business Affairs and Consumer Protection, the Commissioner of Streets and Sanitation, and the Commissioner of Transportation.

The permit holder agrees to hold the City of Chicago harmless for any damage, relocation or replacement costs associated with damage, relocation or removal of private property caused by the City performing work in the public way.

Authority for the above named privilege is herein given and granted from and after March 1, 2014 through and including December 1, 2014.

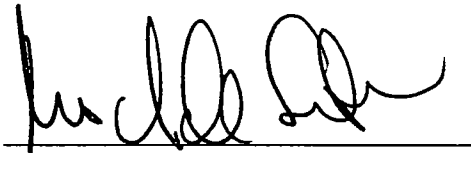Alderman 

Michele Smith 43rd Ward

City of Chicago

O2014-3986

Office of the City Clerk

Document Tracking Sheet

Meeting Date:	4/30/2014
Sponsor(s):	Smith (43)
Type:	Ordinance
Title:	Sidewalk cafe(s) for Old Town Social
Committee(s) Assignment:	Committee on Transportation and Public Way

ORDINANCE
OLD TOWN SOCIAL
Acct. No. 338752 - 1
Permit No. 1112492

Be It Ordained by the City Council of the City of Chicago:

Permission and authority are hereby given and granted to OLD TOWN SOCIAL upon the terms and subject to the conditions of this ordinance, to maintain and use a portion of the public right of way for a sidewalk cafe adjacent to its premises located at 455 W. North Ave.. Said sidewalk cafe area #1 shall be eighty-seven point five eight (87.58) feet in length and nine (9) feet in width for a total of seven hundred eighty-eight point two two (788.22) square feet and shall allow six (6) feet of clear space from the face of the curb/building line along N Cleveland Ave. The compensation for said space and the days and hours of operation for the sidewalk cafe shall be as follows:


Sunday through Thursday 10:00 a.m. until 10:00 p.m. Friday and Saturday 10:00 a.m. until 11:00 p.m.
Compensation: $867.04
SEATING CAPACITY: 78

Sidewalk Cafe Permit and approved plan must be posted at all times.

This grant of privilege #1112492 for a sidewalk cafe shall be subject to the provisions of Section 10-28-800 though 10-28-885 of the Municipal Code of Chicago and the directions of the Commissioner of Department of Business Affairs and Consumer Protection, the Commissioner of Streets and Sanitation, and the Commissioner of Transportation.

The permit holder agrees to hold the City of Chicago harmless for any damage, relocation or replacement costs associated with damage, relocation or removal of private property caused by the City performing work in the public way.

Authority for the above named privilege is herein given and granted from and after March 1, 2014 through and including December 1, 2014.

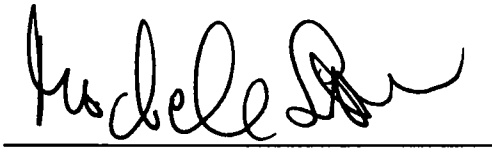Alderman 

Michele Smith 43rd Ward

City of Chicago

O2014-3988

Office of the City Clerk

Document Tracking Sheet

Meeting Date:	4/30/2014
Sponsor(s):	Smith (43)
Type:	Ordinance
Title:	Sidewalk cafe(s) for Prost
Committee(s) Assignment:	Committee on Transportation and Public Way

ORDINANCE
PROST
Acct. No. 339348 - 1
Permit No. 1112608

Be It Ordained by the City Council of the City of Chicago:

Permission and authority are hereby given and granted to PROST upon the terms and subject to the conditions of this ordinance, to maintain and use a portion of the public right of way for a sidewalk cafe adjacent to its premises located at 2566-2568 N. Lincoln Ave.. Said sidewalk cafe area #1 shall be twenty-four point one seven (24.17) feet in length and eight point four two (8.42) feet in width for a total of two hundred three point five one (203.51) square feet and shall allow six (6) feet of clear space from the face of the curb/building line along N. Lincoln Avenue. The compensation for said space and the days and hours of operation for the sidewalk cafe shall be as follows:

Sunday to Thursday 11:00 am - 10:00 pm Friday & Saturday 11:00 am - 11:00 pm
Compensation: $600.00
SEATING CAPACITY: 24

Sidewalk Cafe Permit and approved plan must be posted at all times.

This grant of privilege #1112608 for a sidewalk cafe shall be subject to the provisions of Section 10-28-800 though 10-28-885 of the Municipal Code of Chicago and the directions of the Commissioner of Department of Business Affairs and Consumer Protection, the Commissioner of Streets and Sanitation, and the Commissioner of Transportation.

The permit holder agrees to hold the City of Chicago harmless for any damage, relocation or replacement costs associated with damage, relocation or removal of private property caused by the City performing work in the public way.

Authority for the above named privilege is herein given and granted from and after March 1, 2014 through and including December 1, 2014.

Alderman _____

Michele Smith 43rd Ward

City of Chicago

O2014-3993

Office of the City Clerk

Document Tracking Sheet

Meeting Date:	4/30/2014
Sponsor(s):	Smith (43)
Type:	Ordinance
Title:	Sidewalk cafe(s) for Real Good Juice Co.
Committee(s) Assignment:	Committee on Transportation and Public Way

ORDINANCE
REAL GOOD JUICE CO.
Acct. No. 388212 - 1
Permit No. 1112628

Be It Ordained by the City Council of the City of Chicago:

Permission and authority are hereby given and granted to REAL GOOD JUICE CO. upon the terms and subject to the conditions of this ordinance, to maintain and use a portion of the public right of way for a sidewalk cafe adjacent to its premises located at 1647 N. Wells St.. Said sidewalk cafe area #1 shall be fourteen point six seven (14.67) feet in length and nine (9) feet in width for a total of one hundred thirty-two point zero three (132.03) square feet and shall allow six (6) feet of clear space from the face of the curb/building line along N. Wells Street. The compensation for said space and the days and hours of operation for the sidewalk cafe shall be as follows:


Monday through Thursday 8:00 a.m. to 9:00 p.m. Friday 8:00 a.m. to 7:00 p.m. Saturday 8:30 a.m. to 7:00 p.m. Sunday 8:00 a.m. to 5:30 p.m.
Compensation: $600.00
SEATING CAPACITY: 8

Sidewalk Cafe Permit and approved plan must be posted at all times.

This grant of privilege #1112628 for a sidewalk cafe shall be subject to the provisions of Section 10-28-800 though 10-28-885 of the Municipal Code of Chicago and the directions of the Commissioner of Department of Business Affairs and Consumer Protection, the Commissioner of Streets and Sanitation, and the Commissioner of Transportation.

The permit holder agrees to hold the City of Chicago harmless for any damage, relocation or replacement costs associated with damage, relocation or removal of private property caused by the City performing work in the public way.

Authority for the above named privilege is herein given and granted from and after March 1, 2014 through and including December 1, 2014.

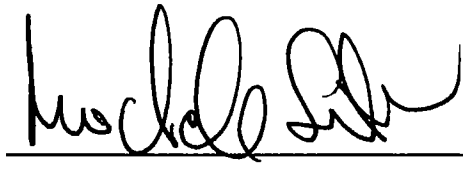Alderman 

Michele Smith 43rd Ward

City of Chicago

O2014-3997

Office of the City Clerk

Document Tracking Sheet

Meeting Date:	4/30/2014
Sponsor(s):	Smith (43)
Type:	Ordinance
Title:	Sidewalk cafe(s) for Ringo
Committee(s) Assignment:	Committee on Transportation and Public Way

ORDINANCE
RINGO
Acct. No. 49361 - 2
Permit No. 1112642

Be It Ordained by the City Council of the City of Chicago:

Permission and authority are hereby given and granted to RINGO upon the terms and subject to the conditions of this ordinance, to maintain and use a portion of the public right of way for a sidewalk cafe adjacent to its premises located at 2507-09 N. Lincoln Ave.. Said sidewalk cafe area #1 shall be eleven (11) feet in length and four (4) feet in width, area #2 shall be ten (10) feet in length and four (4) feet in width for a total of eighty-four (84) square feet and shall allow six (6) feet of clear space from the face of the curb/building line along N Lincoln Ave. The compensation for said space and the days and hours of operation for the sidewalk cafe shall be as follows:

Monday through Thursday 4:30 p.m. until 10:30 p.m. Friday and Saturday 4:00 p.m. until 11:30 p.m. Sunday 4:00 p.m. until 10:30 p.m.
Compensation: $600.00
SEATING CAPACITY: 8

Sidewalk Cafe Permit and approved plan must be posted at all times.

This grant of privilege #1112642 for a sidewalk cafe shall be subject to the provisions of Section 10-28-800 though 10-28-885 of the Municipal Code of Chicago and the directions of the Commissioner of Department of Business Affairs and Consumer Protection, the Commissioner of Streets and Sanitation, and the Commissioner of Transportation.

The permit holder agrees to hold the City of Chicago harmless for any damage, relocation or replacement costs associated with damage, relocation or removal of private property caused by the City performing work in the public way.

Authority for the above named privilege is herein given and granted from and after March 1, 2014 through and including December 1, 2014.

Alderman _____

Michele Smith 43rd Ward

City of Chicago

O2014-4001

Office of the City Clerk

Document Tracking Sheet

Meeting Date:	4/30/2014
Sponsor(s):	Smith (43)
Type:	Ordinance
Title:	Sidewalk cafe(s) for Vanille Pattisserie
Committee(s) Assignment:	Committee on Transportation and Public Way

ORDINANCE
VANILLE PATTISSERIE
Acct. No. 367979 - 3
Permit No. 1112476

Be It Ordained by the City Council of the City of Chicago:

Permission and authority are hereby given and granted to VANILLE PATTISSERIE upon the terms and subject to the conditions of this ordinance, to maintain and use a portion of the public right of way for a sidewalk cafe adjacent to its premises located at 2108 N. Clark St.. Said sidewalk cafe area #1 shall be forty-one (41) feet in length and five point five (5.5) feet in width for a total of two hundred twenty-five point five (225.5) square feet and shall allow six (6) feet of clear space from the face of the curb/building line along N. Clark Street. The compensation for said space and the days and hours of operation for the sidewalk cafe shall be as follows:

Monday through Sunday 9:00 a.m. to 9:00 p.m.
Compensation: $600.00
SEATING CAPACITY: 14

Sidewalk Cafe Permit and approved plan must be posted at all times.

This grant of privilege #1112476 for a sidewalk cafe shall be subject to the provisions of Section 10-28-800 though 10-28-885 of the Municipal Code of Chicago and the directions of the Commissioner of Department of Business Affairs and Consumer Protection, the Commissioner of Streets and Sanitation, and the Commissioner of Transportation.

The permit holder agrees to hold the City of Chicago harmless for any damage, relocation or replacement costs associated with damage, relocation or removal of private property caused by the City performing work in the public way.

Authority for the above named privilege is herein given and granted from and after March 1, 2014 through and including December 1, 2014.

Alderman _____

Michele Smith 43rd Ward

City of Chicago

O2014-3971

Office of the City Clerk

Document Tracking Sheet

Meeting Date:	4/30/2014
Sponsor(s):	Tunney (44)
Type:	Ordinance
Title:	Sidewalk cafe(s) for Argo Tea
Committee(s) Assignment:	Committee on Transportation and Public Way

ORDINANCE
ARGO TEA
Acct. No. 307085 - 1
Permit No. 1112297

Be It Ordained by the City Council of the City of Chicago:

Permission and authority are hereby given and granted to ARGO TEA upon the terms and subject to the conditions of this ordinance, to maintain and use a portion of the public right of way for a sidewalk cafe adjacent to its premises located at 3135 N. Broadway . Said sidewalk cafe area #1 shall be twenty-two point six seven (22.67) feet in length and nine (9) feet in width, area #2 shall be twelve point four two (12.42) feet in length and seven point one seven (7.17) feet in width, area #3 shall be twenty-nine point one seven (29.17) feet in length and six point eight three (6.83) feet in width for a total of four hundred ninety-two point three one (492.31) square feet and shall allow six (6) feet of clear space from the face of the curb/building line along W. Briar Place, N. Broadway. The compensation for said space and the days and hours of operation for the sidewalk cafe shall be as follows:

Monday through Sunday 8:00 a.m. to 10:00 p.m.
Compensation: $886.16
SEATING CAPACITY: 32

Sidewalk Cafe Permit and approved plan must be posted at all times.

This grant of privilege #1112297 for a sidewalk cafe shall be subject to the provisions of Section 10-28-800 though 10-28-885 of the Municipal Code of Chicago and the directions of the Commissioner of Department of Business Affairs and Consumer Protection, the Commissioner of Streets and Sanitation, and the Commissioner of Transportation.

The permit holder agrees to hold the City of Chicago harmless for any damage, relocation or replacement costs associated with damage, relocation or removal of private property caused by the City performing work in the public way.

Authority for the above named privilege is herein given and granted from and after March 1, 2014 through and including December 1, 2014.

Alderman Thomas Tunney

Thomas Tunney 44th Ward

City of Chicago

O2014-3976

Office of the City Clerk

Document Tracking Sheet

Meeting Date:	4/30/2014
Sponsor(s):	Tunney (44)
Type:	Ordinance
Title:	Sidewalk cafe(s) for Bountiful Eatery, Inc.
Committee(s) Assignment:	Committee on Transportation and Public Way

ORDINANCE
BOUNTIFUL EATERY INC.
Acct. No. 372965 - 1
Permit No. 1112413

Be It Ordained by the City Council of the City of Chicago:

Permission and authority are hereby given and granted to BOUNTIFUL EATERY INC. upon the terms and subject to the conditions of this ordinance, to maintain and use a portion of the public right of way for a sidewalk cafe adjacent to its premises located at 3310-3312 N. Broadway . Said sidewalk cafe area #1 shall be thirty-one point five (31.5) feet in length and six point six seven (6.67) feet in width for a total of two hundred ten point one one (210.11) square feet and shall allow six (6) feet of clear space from the face of the curb/building line along N. Broadway. The compensation for said space and the days and hours of operation for the sidewalk cafe shall be as follows:

Monday to Thursday 11:00 am - 10:00 pm Friday & Saturday 10:00 am - 11:00 pm Sunday 10:00 am - 10:00 pm
Compensation: $600.00
SEATING CAPACITY: 11

Sidewalk Cafe Permit and approved plan must be posted at all times.

This grant of privilege #1112413 for a sidewalk cafe shall be subject to the provisions of Section 10-28-800 though 10-28-885 of the Municipal Code of Chicago and the directions of the Commissioner of Department of Business Affairs and Consumer Protection, the Commissioner of Streets and Sanitation, and the Commissioner of Transportation.

The permit holder agrees to hold the City of Chicago harmless for any damage, relocation or replacement costs associated with damage, relocation or removal of private property caused by the City performing work in the public way.

Authority for the above named privilege is herein given and granted from and after March 1, 2014 through and including December 1, 2014.

Alderman Thomas Tunney

Thomas Tunney 44th Ward

City of Chicago

O2014-3983

Office of the City Clerk

Document Tracking Sheet

Meeting Date:	4/30/2014
Sponsor(s):	Tunney (44)
Type:	Ordinance
Title:	Sidewalk cafe(s) for Bow Truss
Committee(s) Assignment:	Committee on Transportation and Public Way

ORDINANCE
Bow Truss
Acct. No. 373157 - 1
Permit No. 1112686

Be It Ordained by the City Council of the City of Chicago:

Permission and authority are hereby given and granted to Bow Truss upon the terms and subject to the conditions of this ordinance, to maintain and use a portion of the public right of way for a sidewalk cafe adjacent to its premises located at 2934 N. Broadway . Said sidewalk cafe area #1 shall be fourteen point four two (14.42) feet in length and seven point two five (7.25) feet in width for a total of one hundred four point five five (104.55) square feet and shall allow six (6) feet of clear space from the face of the curb/building line along Broadway. The compensation for said space and the days and hours of operation for the sidewalk cafe shall be as follows:

Monday to Sunday 8:00 am -6:00 pm
Compensation: $600.00
SEATING CAPACITY: 8

Sidewalk Cafe Permit and approved plan must be posted at all times.

This grant of privilege #1112686 for a sidewalk cafe shall be subject to the provisions of Section 10-28-800 though 10-28-885 of the Municipal Code of Chicago and the directions of the Commissioner of Department of Business Affairs and Consumer Protection, the Commissioner of Streets and Sanitation, and the Commissioner of Transportation.

The permit holder agrees to hold the City of Chicago harmless for any damage, relocation or replacement costs associated with damage, relocation or removal of private property caused by the City performing work in the public way.

Authority for the above named privilege is herein given and granted from and after March 1, 2014 through and including December 1, 2014.

Alderman Thomas Tunney

Thomas Tunney 44th Ward

City of Chicago

O2014-3990

Office of the City Clerk

Document Tracking Sheet

Meeting Date:	4/30/2014
Sponsor(s):	Tunney (44)
Type:	Ordinance
Title:	Sidewalk cafe(s) for Cafe Tola
Committee(s) Assignment:	Committee on Transportation and Public Way

ORDINANCE
CAFE TOLA
Acct. No. 370391 - 1
Permit No. 1112576

Be It Ordained by the City Council of the City of Chicago:

Permission and authority are hereby given and granted to CAFE TOLA upon the terms and subject to the conditions of this ordinance, to maintain and use a portion of the public right of way for a sidewalk cafe adjacent to its premises located at 3612 N. Southport Ave.. Said sidewalk cafe area #1 shall be twelve point five (12.5) feet in length and eleven point five (11.5) feet in width for a total of one hundred forty-three point seven five (143.75) square feet and shall allow six (6) feet of clear space from the face of the curb/building line along N. Southport Avenue. The compensation for said space and the days and hours of operation for the sidewalk cafe shall be as follows:

Monday through Sunday 8:00 a.m. to 10:00 p.m.
Compensation: $600.00
SEATING CAPACITY: 16

Sidewalk Cafe Permit and approved plan must be posted at all times.

This grant of privilege #1112576 for a sidewalk cafe shall be subject to the provisions of Section 10-28-800 though 10-28-885 of the Municipal Code of Chicago and the directions of the Commissioner of Department of Business Affairs and Consumer Protection, the Commissioner of Streets and Sanitation, and the Commissioner of Transportation.

The permit holder agrees to hold the City of Chicago harmless for any damage, relocation or replacement costs associated with damage, relocation or removal of private property caused by the City performing work in the public way.

Authority for the above named privilege is herein given and granted from and after March 1, 2014 through and including December 1, 2014.

Alderman Thomas Tunney

Thomas Tunney 44th Ward

City of Chicago

O2014-3995

Office of the City Clerk

Document Tracking Sheet

Meeting Date:	4/30/2014
Sponsor(s):	Tunney (44)
Type:	Ordinance
Title:	Sidewalk cafe(s) for Chicago's Blarney Stone
Committee(s) Assignment:	Committee on Transportation and Public Way

ORDINANCE
Chicago's Blarney Stone
Acct. No. 11604 - 2
Permit No. 1112704

Be It Ordained by the City Council of the City of Chicago:

Permission and authority are hereby given and granted to Chicago's Blarney Stone upon the terms and subject to the conditions of this ordinance, to maintain and use a portion of the public right of way for a sidewalk cafe adjacent to its premises located at 3422-24 N. Sheffield Ave.. Said sidewalk cafe area #1 shall be thirty-four (34) feet in length and seven (7) feet in width for a total of two hundred thirty-eight (238) square feet and shall allow six (6) feet of clear space from the face of the curb/building line along W. Newport Avenue. The compensation for said space and the days and hours of operation for the sidewalk cafe shall be as follows:

Sunday thru Thursday 11:00 a.m.to 10:00 p.m. Friday & Saturday 11:00 a.m. to 11:00 p.m.
Compensation: $600.00
SEATING CAPACITY: 26

Sidewalk Cafe Permit and approved plan must be posted at all times.

This grant of privilege #1112704 for a sidewalk cafe shall be subject to the provisions of Section 10-28-800 though 10-28-885 of the Municipal Code of Chicago and the directions of the Commissioner of Department of Business Affairs and Consumer Protection, the Commissioner of Streets and Sanitation, and the Commissioner of Transportation.

The permit holder agrees to hold the City of Chicago harmless for any damage, relocation or replacement costs associated with damage, relocation or removal of private property caused by the City performing work in the public way.

Authority for the above named privilege is herein given and granted from and after March 1, 2014 through and including December 1, 2014.

Alderman Thomas Tunney

Thomas Tunney 44th Ward

City of Chicago

O2014-4000

Office of the City Clerk

Document Tracking Sheet

Meeting Date:	4/30/2014
Sponsor(s):	Tunney (44)
Type:	Ordinance
Title:	Sidewalk cafe(s) for Clarke's on Belmont
Committee(s) Assignment:	Committee on Transportation and Public Way

ORDINANCE
CLARKE'S ON BELMONT
Acct. No. 49812 - 1
Permit No. 1112450

Be It Ordained by the City Council of the City of Chicago:

Permission and authority are hereby given and granted to CLARKE'S ON BELMONT upon the terms and subject to the conditions of this ordinance, to maintain and use a portion of the public right of way for a sidewalk cafe adjacent to its premises located at 928-930 W. Belmont Ave.. Said sidewalk cafe area #1 shall be fifty (50) feet in length and eight (8) feet in width for a total of four hundred (400) square feet and shall allow six (6) feet of clear space from the face of the curb/building line along N. Wilton Ave. The compensation for said space and the days and hours of operation for the sidewalk cafe shall be as follows:

Sunday through Thursday 9:00 a.m. to 10:00 p.m.Friday and Saturday 9:00 a.m. until 11:00 p.m.
Compensation: $600.00
SEATING CAPACITY: 30

Sidewalk Cafe Permit and approved plan must be posted at all times.

This grant of privilege #1112450 for a sidewalk cafe shall be subject to the provisions of Section 10-28-800 though 10-28-885 of the Municipal Code of Chicago and the directions of the Commissioner of Department of Business Affairs and Consumer Protection, the Commissioner of Streets and Sanitation, and the Commissioner of Transportation.

The permit holder agrees to hold the City of Chicago harmless for any damage, relocation or replacement costs associated with damage, relocation or removal of private property caused by the City performing work in the public way.

Authority for the above named privilege is herein given and granted from and after March 1, 2014 through and including December 1, 2014.

Alderman Thomas Tunney

Thomas Tunney 44th Ward

City of Chicago

O2014-4004

Office of the City Clerk

Document Tracking Sheet

Meeting Date:	4/30/2014
Sponsor(s):	Tunney (44)
Type:	Ordinance
Title:	Sidewalk cafe(s) for Cozy Noodles & Rice
Committee(s) Assignment:	Committee on Transportation and Public Way

ORDINANCE
COZY NOODLES & RICE
Acct. No. 267024 - 1
Permit No. 1112583

Be It Ordained by the City Council of the City of Chicago:

Permission and authority are hereby given and granted to COZY NOODLES & RICE upon the terms and subject to the conditions of this ordinance, to maintain and use a portion of the public right of way for a sidewalk cafe adjacent to its premises located at 3456 N. Sheffield Ave.. Said sidewalk cafe area #1 shall be twenty-four (24) feet in length and seven point zero eight (7.08) feet in width for a total of one hundred sixty-nine point nine two (169.92) square feet and shall allow six (6) feet of clear space from the face of the curb/building line along N. Sheffield Ave. The compensation for said space and the days and hours of operation for the sidewalk cafe shall be as follows:

Sunday through Thursday 11:00 a.m. to 10:00 p.m. Friday and Saturday 11:00 a.m. to 10:30 p.m.
Compensation: $600.00
SEATING CAPACITY: 12

Sidewalk Cafe Permit and approved plan must be posted at all times.

This grant of privilege #1112583 for a sidewalk cafe shall be subject to the provisions of Section 10-28-800 though 10-28-885 of the Municipal Code of Chicago and the directions of the Commissioner of Department of Business Affairs and Consumer Protection, the Commissioner of Streets and Sanitation, and the Commissioner of Transportation.

The permit holder agrees to hold the City of Chicago harmless for any damage, relocation or replacement costs associated with damage, relocation or removal of private property caused by the City performing work in the public way.

Authority for the above named privilege is herein given and granted from and after March 1, 2014 through and including December 1, 2014.

Alderman Thomas Tunney

Thomas Tunney 44th Ward

City of Chicago

O2014-4008

Office of the City Clerk

Document Tracking Sheet

Meeting Date:	4/30/2014
Sponsor(s):	Tunney (44)
Type:	Ordinance
Title:	Sidewalk cafe(s) for Esencia Urban Kitchen
Committee(s) Assignment:	Committee on Transportation and Public Way

ORDINANCE
ESENCIA URBAN KITCHEN
Acct. No. 379627 - 1
Permit No. 1112610

Be It Ordained by the City Council of the City of Chicago:

Permission and authority are hereby given and granted to ESENCIA URBAN KITCHEN upon the terms and subject to the conditions of this ordinance, to maintain and use a portion of the public right of way for a sidewalk cafe adjacent to its premises located at 3351 N. Broadway . Said sidewalk cafe area #1 shall be twenty-four (24) feet in length and ten (10) feet in width for a total of two hundred forty (240) square feet and shall allow six (6) feet of clear space from the face of the curb/building line along Roscoe St.. The compensation for said space and the days and hours of operation for the sidewalk cafe shall be as follows:

Monday through Sunday 8:00 a.m. to 10:00 p.m.
Compensation: $600.00
SEATING CAPACITY: 16

Sidewalk Cafe Permit and approved plan must be posted at all times.

This grant of privilege #1112610 for a sidewalk cafe shall be subject to the provisions of Section 10-28-800 though 10-28-885 of the Municipal Code of Chicago and the directions of the Commissioner of Department of Business Affairs and Consumer Protection, the Commissioner of Streets and Sanitation, and the Commissioner of Transportation.

The permit holder agrees to hold the City of Chicago harmless for any damage, relocation or replacement costs associated with damage, relocation or removal of private property caused by the City performing work in the public way.

Authority for the above named privilege is herein given and granted from and after March 1, 2014 through and including December 1, 2014.

Alderman Thomas Tunney

Thomas Tunney 44th Ward

City of Chicago

O2014-4010

Office of the City Clerk

Document Tracking Sheet

Meeting Date:	4/30/2014
Sponsor(s):	Tunney (44)
Type:	Ordinance
Title:	Sidewalk cafe(s) for Matilda
Committee(s) Assignment:	Committee on Transportation and Public Way

ORDINANCE
MATILDA
Acct. No. 16478 - 1
Permit No. 1112777

Be It Ordained by the City Council of the City of Chicago:

Permission and authority are hereby given and granted to MATILDA upon the terms and subject to the conditions of this ordinance, to maintain and use a portion of the public right of way for a sidewalk cafe adjacent to its premises located at 3101 N. Sheffield Ave.. Said sidewalk cafe area #1 shall be fifteen point one seven (15.17) feet in length and six point five eight (6.58) feet in width, area #2 shall be thirteen point six seven (13.67) feet in length and six point five eight (6.58) feet in width, area #3 shall be six point one seven (6.17) feet in length and six point five eight (6.58) feet in width for a total of two hundred thirty point three seven (230.37) square feet and shall allow six (6) feet of clear space from the face of the curb/building line along N. Sheffield Avenue. The compensation for said space and the days and hours of operation for the sidewalk cafe shall be as follows:

Monday through Thursday 11:00 a.m. to 10:00 p.m. Friday 11:00 a.m. to 11:00 p.m. Saturday 10:00 a.m. to 11:00 p.m. Sunday 10:00 a.m. to 10:00 p.m.
Compensation: $600.00
SEATING CAPACITY: 25

Sidewalk Cafe Permit and approved plan must be posted at all times.

This grant of privilege #1112777 for a sidewalk cafe shall be subject to the provisions of Section 10-28-800 though 10-28-885 of the Municipal Code of Chicago and the directions of the Commissioner of Department of Business Affairs and Consumer Protection, the Commissioner of Streets and Sanitation, and the Commissioner of Transportation.

The permit holder agrees to hold the City of Chicago harmless for any damage, relocation or replacement costs associated with damage, relocation or removal of private property caused by the City performing work in the public way.

Authority for the above named privilege is herein given and granted from and after March 1, 2014 through and including December 1, 2014.

Alderman Thomas Tunney

Thomas Tunney 44th Ward

City of Chicago

O2014-4012

Office of the City Clerk

Document Tracking Sheet

Meeting Date:	4/30/2014
Sponsor(s):	Tunney (44)
Type:	Ordinance
Title:	Sidewalk cafe(s) for Melrose Restaurant
Committee(s) Assignment:	Committee on Transportation and Public Way

ORDINANCE
MELROSE RESTAURANT
Acct. No. 63574 - 1
Permit No. 1112405

Be It Ordained by the City Council of the City of Chicago:

Permission and authority are hereby given and granted to MELROSE RESTAURANT upon the terms and subject to the conditions of this ordinance, to maintain and use a portion of the public right of way for a sidewalk cafe adjacent to its premises located at 3233 N. Broadway . Said sidewalk cafe area #1 shall be seventy-seven (77) feet in length and eighteen (18) feet in width for a total of one thousand three hundred eighty-six (1386) square feet and shall allow six (6) feet of clear space from the face of the curb/building line along W.MELROSE. The compensation for said space and the days and hours of operation for the sidewalk cafe shall be as follows:

Sunday thru Thursday 8:00 a.m. to 10:00 p.m.Friday & Saturday 8:00 a.m. to 11:00 p.m.
Compensation: $2,079.00
SEATING CAPACITY: 75

Sidewalk Cafe Permit and approved plan must be posted at all times.

This grant of privilege #1112405 for a sidewalk cafe shall be subject to the provisions of Section 10-28-800 though 10-28-885 of the Municipal Code of Chicago and the directions of the Commissioner of Department of Business Affairs and Consumer Protection, the Commissioner of Streets and Sanitation, and the Commissioner of Transportation.

The permit holder agrees to hold the City of Chicago harmless for any damage, relocation or replacement costs associated with damage, relocation or removal of private property caused by the City performing work in the public way.

Authority for the above named privilege is herein given and granted from and after March 1, 2014 through and including December 1, 2014.

Alderman Thomas Tunney

Thomas Tunney 44th Ward

City of Chicago

O2014-4018

Office of the City Clerk

Document Tracking Sheet

Meeting Date:	4/30/2014
Sponsor(s):	Tunney (44)
Type:	Ordinance
Title:	Sidewalk cafe(s) for Noodles & Company
Committee(s) Assignment:	Committee on Transportation and Public Way

ORDINANCE
NOODLES & COMPANY
Acct. No. 287445 - 4
Permit No. 1112330

Be It Ordained by the City Council of the City of Chicago:

Permission and authority are hereby given and granted to NOODLES & COMPANY upon the terms and subject to the conditions of this ordinance, to maintain and use a portion of the public right of way for a sidewalk cafe adjacent to its premises located at 3419 N. Southport Ave.. Said sidewalk cafe area #1 shall be twenty-three point one seven (23.17) feet in length and eight point two five (8.25) feet in width for a total of one hundred ninety-one point one five (191.15) square feet and shall allow six (6) feet of clear space from the face of the curb/building line along N. Southport Avenue. The compensation for said space and the days and hours of operation for the sidewalk cafe shall be as follows:

Monday through Sunday 10:30 a.m. to 10:00 p.m.
Compensation: $600.00
SEATING CAPACITY: 10

Sidewalk Cafe Permit and approved plan must be posted at all times.

This grant of privilege #1112330 for a sidewalk cafe shall be subject to the provisions of Section 10-28-800 though 10-28-885 of the Municipal Code of Chicago and the directions of the Commissioner of Department of Business Affairs and Consumer Protection, the Commissioner of Streets and Sanitation, and the Commissioner of Transportation.

The permit holder agrees to hold the City of Chicago harmless for any damage, relocation or replacement costs associated with damage, relocation or removal of private property caused by the City performing work in the public way.

Authority for the above named privilege is herein given and granted from and after March 1, 2014 through and including December 1, 2014.

Alderman Thomas Tunney

Thomas Tunney 44th Ward

City of Chicago

O2014-4020

Office of the City Clerk

Document Tracking Sheet

Meeting Date:	4/30/2014
Sponsor(s):	Tunney (44)
Type:	Ordinance
Title:	Sidewalk cafe(s) for Red Pig Asian Kitchen
Committee(s) Assignment:	Committee on Transportation and Public Way

ORDINANCE
Red Pig Asian Kitchen
Acct. No. 377139 - 1
Permit No. 1112472

Be It Ordained by the City Council of the City of Chicago:

Permission and authority are hereby given and granted to Red Pig Asian Kitchen upon the terms and subject to the conditions of this ordinance, to maintain and use a portion of the public right of way for a sidewalk cafe adjacent to its premises located at 2932 N. Broadway . Said sidewalk cafe area #1 shall be fifteen point five eight (15.58) feet in length and five point five (5.5) feet in width for a total of eighty-five point six nine (85.69) square feet and shall allow six (6) feet of clear space from the face of the curb/building line along N. Broadway. The compensation for said space and the days and hours of operation for the sidewalk cafe shall be as follows:

Sunday through Thursday 11:00 a.m. to 10:00 p.m. Friday and Saturday 11:00 a.m. to 11:00 p.m.
Compensation: $600.00
SEATING CAPACITY: 11

Sidewalk Cafe Permit and approved plan must be posted at all times.

This grant of privilege #1112472 for a sidewalk cafe shall be subject to the provisions of Section 10-28-800 though 10-28-885 of the Municipal Code of Chicago and the directions of the Commissioner of Department of Business Affairs and Consumer Protection, the Commissioner of Streets and Sanitation, and the Commissioner of Transportation.

The permit holder agrees to hold the City of Chicago harmless for any damage, relocation or replacement costs associated with damage, relocation or removal of private property caused by the City performing work in the public way.

Authority for the above named privilege is herein given and granted from and after March 1, 2014 through and including December 1, 2014.

Alderman _____

Thomas Tunney 44th Ward

City of Chicago

O2014-4023

Office of the City Clerk

Document Tracking Sheet

Meeting Date:	4/30/2014
Sponsor(s):	Tunney (44)
Type:	Ordinance
Title:	Sidewalk cafe(s) for Roscoe's Tavern Ltd
Committee(s) Assignment:	Committee on Transportation and Public Way

ORDINANCE
ROSCOE'S TAVERN LTD
Acct. No. 14298 - 1
Permit No. 1112680

Be It Ordained by the City Council of the City of Chicago:

Permission and authority are hereby given and granted to ROSCOE'S TAVERN LTD upon the terms and subject to the conditions of this ordinance, to maintain and use a portion of the public right of way for a sidewalk cafe adjacent to its premises located at 3354-56 N. Halsted St.. Said sidewalk cafe area #1 shall be sixty-one (61) feet in length and fifteen (15) feet in width for a total of nine hundred fifteen (915) square feet and shall allow six (6) feet of clear space from the face of the curb/building line along W. Roscoe Street. The compensation for said space and the days and hours of operation for the sidewalk cafe shall be as follows:

Sunday thru Thursday 8:00 a.m.to 10:00 p.m.Friday & Saturday 8:00 a.m.to 11:00 p.m.
Compensation: $1,372.50
SEATING CAPACITY: 48

Sidewalk Cafe Permit and approved plan must be posted at all times.

This grant of privilege #1112680 for a sidewalk cafe shall be subject to the provisions of Section 10-28-800 though 10-28-885 of the Municipal Code of Chicago and the directions of the Commissioner of Department of Business Affairs and Consumer Protection, the Commissioner of Streets and Sanitation, and the Commissioner of Transportation.

The permit holder agrees to hold the City of Chicago harmless for any damage, relocation or replacement costs associated with damage, relocation or removal of private property caused by the City performing work in the public way.

Authority for the above named privilege is herein given and granted from and after March 1, 2014 through and including December 1, 2014.

Alderman Thomas Tunney

Thomas Tunney 44th Ward

City of Chicago

O2014-4026

Office of the City Clerk

Document Tracking Sheet

Meeting Date:	4/30/2014
Sponsor(s):	Tunney (44)
Type:	Ordinance
Title:	Sidewalk cafe(s) for Tanuki
Committee(s) Assignment:	Committee on Transportation and Public Way

ORDINANCE
TANUKI
Acct. No. 378042 - 1
Permit No. 1112745

Be It Ordained by the City Council of the City of Chicago:

Permission and authority are hereby given and granted to TANUKI upon the terms and subject to the conditions of this ordinance, to maintain and use a portion of the public right of way for a sidewalk cafe adjacent to its premises located at 3006 N. Sheffield Ave.. Said sidewalk cafe area #1 shall be seventeen (17) feet in length and five point eight three (5.83) feet in width for a total of ninety-nine point one one (99.11) square feet and shall allow six (6) feet of clear space from the face of the curb/building line along N Sheffield Ave. The compensation for said space and the days and hours of operation for the sidewalk cafe shall be as follows:

Monday thru Thursday 11:30 a.m. until 10:00 p.m.
Friday and Saturday 11:30 a.m. until 11:00 p.m.
Sunday 12:00 Noon until 10:00 p.m.
Compensation: $600.00
SEATING CAPACITY: 12

Sidewalk Cafe Permit and approved plan must be posted at all times.

This grant of privilege #1112745 for a sidewalk cafe shall be subject to the provisions of Section 10-28-800 though 10-28-885 of the Municipal Code of Chicago and the directions of the Commissioner of Department of Business Affairs and Consumer Protection, the Commissioner of Streets and Sanitation, and the Commissioner of Transportation.

The permit holder agrees to hold the City of Chicago harmless for any damage, relocation or replacement costs associated with damage, relocation or removal of private property caused by the City performing work in the public way.

Authority for the above named privilege is herein given and granted from and after March 1, 2014 through and including December 1, 2014.

Alderman Thomas Tunney

Thomas Tunney 44th Ward

City of Chicago

O2014-4029

Office of the City Clerk

Document Tracking Sheet

Meeting Date:	4/30/2014
Sponsor(s):	Tunney (44)
Type:	Ordinance
Title:	Sidewalk cafe(s) for Teavana No. 21920
Committee(s) Assignment:	Committee on Transportation and Public Way

ORDINANCE
Teavana #21920
Acct. No. 63414 - 164
Permit No. 1112615

Be It Ordained by the City Council of the City of Chicago:

Permission and authority are hereby given and granted to Teavana #21920 upon the terms and subject to the conditions of this ordinance, to maintain and use a portion of the public right of way for a sidewalk cafe adjacent to its premises located at 3428 N. Southport Ave.. Said sidewalk cafe area #1 shall be twenty-five (25) feet in length and ten point one seven (10.17) feet in width for a total of two hundred fifty-four point two five (254.25) square feet and shall allow six (6) feet of clear space from the face of the curb/building line along N. Southport Avenue. The compensation for said space and the days and hours of operation for the sidewalk cafe shall be as follows:

Monday through Friday 8:00 a.m. to 9:00 p.m. Saturday 8:00 a.m. to 8:00 p.m. Sunday 10:00 a.m. to 7:00 p.m.
Compensation: $600.00
SEATING CAPACITY: 14

Sidewalk Cafe Permit and approved plan must be posted at all times.

This grant of privilege #1112615 for a sidewalk cafe shall be subject to the provisions of Section 10-28-800 though 10-28-885 of the Municipal Code of Chicago and the directions of the Commissioner of Department of Business Affairs and Consumer Protection, the Commissioner of Streets and Sanitation, and the Commissioner of Transportation.

The permit holder agrees to hold the City of Chicago harmless for any damage, relocation or replacement costs associated with damage, relocation or removal of private property caused by the City performing work in the public way.

Authority for the above named privilege is herein given and granted from and after March 1, 2014 through and including December 1, 2014.

Alderman Thomas Tunney

Thomas Tunney 44th Ward

City of Chicago

O2014-3906

Office of the City Clerk

Document Tracking Sheet

Meeting Date:	4/30/2014
Sponsor(s):	Arena (45)
Type:	Ordinance
Title:	Sidewalk cafe(s) for GNPH No. Nine, Inc.
Committee(s) Assignment:	Committee on Transportation and Public Way

ORDINANCE
G N P H #NINE INC
Acct. No. 15417 - 1
Permit No. 1112736

Be It Ordained by the City Council of the City of Chicago:

Permission and authority are hereby given and granted to G N P H #NINE INC upon the terms and subject to the conditions of this ordinance, to maintain and use a portion of the public right of way for a sidewalk cafe adjacent to its premises located at 4229 W. Irving Park Rd.. Said sidewalk cafe area #1 shall be twenty (20) feet in length and sixteen point three three (16.33) feet in width for a total of three hundred twenty-six point six (326.6) square feet and shall allow six (6) feet of clear space from the face of the curb/building line along Irving Park Rd.. The compensation for said space and the days and hours of operation for the sidewalk cafe shall be as follows:

Monday to Sunday 9:00 a.m. - 11:00 p.m.
Compensation: $600.00
SEATING CAPACITY: 24

Sidewalk Cafe Permit and approved plan must be posted at all times.

This grant of privilege #1112736 for a sidewalk cafe shall be subject to the provisions of Section 10-28-800 though 10-28-885 of the Municipal Code of Chicago and the directions of the Commissioner of Department of Business Affairs and Consumer Protection, the Commissioner of Streets and Sanitation, and the Commissioner of Transportation.

The permit holder agrees to hold the City of Chicago harmless for any damage, relocation or replacement costs associated with damage, relocation or removal of private property caused by the City performing work in the public way.

Authority for the above named privilege is herein given and granted from and after March 1, 2014 through and including December 1, 2014.

Alderman _____

John Arena 45th Ward

Department of Business Affairs and Consumer Protection
Small Business Center- Public Way Use Unit
City Hall- 121 N. LaSalle Street Room 800 • Chicago, IL 60602
(312)-74-GOBIZ (312-744-6249) • (312) 744-1944 (TTY)
http://www.cityofchicago.org/bacp

04/30/2014

Alderman **John Arena**
Ward # **45**
City of Chicago
City Hall, Room **305**
121 North LaSalle Street
Chicago, Illinois 60602

Re: An ordinance to use and maintain a portion of the public right-of-way for **one (1) sidewalk cafe(s)** for **G N P H #NINE INC**, adjacent to the premises known as **4229 W. Irving Park Rd.**.

Dear Alderman **John Arena**:

The applicant referenced above has requested the use of the public right-of-way for a **sidewalk cafe(s)**. An ordinance has been prepared by the Department of Business Affairs and Consumer Protection – Small Business Center - Public Way Use Unit for presentation to the City Council. Because this request was made for properties located in your ward, as approved by you as per the attached, I respectfully request that you introduce the attached ordinance at the next City Council meeting.

If you have any questions regarding this ordinance, please contact Anthony Bertuca at (312) 744-5506.

Department of Business Affairs and Consumer Protection

City of Chicago

O2014-3909

Office of the City Clerk

Document Tracking Sheet

Meeting Date:	4/30/2014
Sponsor(s):	Arena (45)
Type:	Ordinance
Title:	Sidewalk cafe(s) for Galvin's Public House
Committee(s) Assignment:	Committee on Transportation and Public Way

ORDINANCE
GALVIN'S PUBLIC HOUSE
Acct. No. 68427 - 1
Permit No. 1112408

Be It Ordained by the City Council of the City of Chicago:

Permission and authority are hereby given and granted to GALVIN'S PUBLIC HOUSE upon the terms and subject to the conditions of this ordinance, to maintain and use a portion of the public right of way for a sidewalk cafe adjacent to its premises located at 5901 W. Lawrence Ave.. Said sidewalk cafe area #1 shall be thirty-five (35) feet in length and ten (10) feet in width for a total of three hundred fifty (350) square feet and shall allow six (6) feet of clear space from the face of the curb/building line along N. Mamora Avenue. The compensation for said space and the days and hours of operation for the sidewalk cafe shall be as follows:

Monday through Sunday 11:00 a.m. until 11:00 p.m.
Compensation: $600.00
SEATING CAPACITY: 16

Sidewalk Cafe Permit and approved plan must be posted at all times.

This grant of privilege #1112408 for a sidewalk cafe shall be subject to the provisions of Section 10-28-800 though 10-28-885 of the Municipal Code of Chicago and the directions of the Commissioner of Department of Business Affairs and Consumer Protection, the Commissioner of Streets and Sanitation, and the Commissioner of Transportation.

The permit holder agrees to hold the City of Chicago harmless for any damage, relocation or replacement costs associated with damage, relocation or removal of private property caused by the City performing work in the public way.

Authority for the above named privilege is herein given and granted from and after March 1, 2014 through and including December 1, 2014.

Alderman _____

John Arena 45th Ward

Department of Business Affairs and Consumer Protection
Small Business Center - Public Way Use Unit
City Hall - 121 N. LaSalle Street, Room 800 • Chicago, IL 60602
(312)-74-GOBIZ (312-744-6249) • (312) 744-1944 (TTY)
http://www.cityofchicago.org/bacp

04/30/2014

Alderman **John Arena**
Ward # **45**
City of Chicago
City Hall, Room **305**
121 North LaSalle Street
Chicago, Illinois 60602

Re: An ordinance to use and maintain a portion of the public right-of-way for **one (1) sidewalk cafe(s)** for **GALVIN'S PUBLIC HOUSE**, adjacent to the premises known as **5901 W. Lawrence Ave.**.

Dear Alderman **John Arena**:

The applicant referenced above has requested the use of the public right-of-way for a **sidewalk cafe(s)**. An ordinance has been prepared by the Department of Business Affairs and Consumer Protection – Small Business Center - Public Way Use Unit for presentation to the City Council. Because this request was made for properties located in your ward, as approved by you as per the attached, I respectfully request that you introduce the attached ordinance at the next City Council meeting.

If you have any questions regarding this ordinance, please contact Anthony Bertuca at (312) 744-5506.

Department of Business Affairs and Consumer Protection

City of Chicago

O2014-3913

Office of the City Clerk

Document Tracking Sheet

Meeting Date:	4/30/2014
Sponsor(s):	Arena (45)
Type:	Ordinance
Title:	Sidewalk cafe(s) for Hops and Barley
Committee(s) Assignment:	Committee on Transportation and Public Way

ORDINANCE
Hops And Barley
Acct. No. 269560 - 1
Permit No. 1112772

Be It Ordained by the City Council of the City of Chicago:

Permission and authority are hereby given and granted to Hops And Barley upon the terms and subject to the conditions of this ordinance, to maintain and use a portion of the public right of way for a sidewalk cafe adjacent to its premises located at 4359-61 N. Milwaukee Ave.. Said sidewalk cafe area #1 shall be twenty-five (25) feet in length and five (5) feet in width for a total of one hundred twenty-five (125) square feet and shall allow six (6) feet of clear space from the face of the curb/building line along N. Milwaukee Avenue. The compensation for said space and the days and hours of operation for the sidewalk cafe shall be as follows:

Sunday through Saturday 3:00 p.m. until 11:00 p.m.
Compensation: $600.00
SEATING CAPACITY: 12

Sidewalk Cafe Permit and approved plan must be posted at all times.

This grant of privilege #1112772 for a sidewalk cafe shall be subject to the provisions of Section 10-28-800 though 10-28-885 of the Municipal Code of Chicago and the directions of the Commissioner of Department of Business Affairs and Consumer Protection, the Commissioner of Streets and Sanitation, and the Commissioner of Transportation.

The permit holder agrees to hold the City of Chicago harmless for any damage, relocation or replacement costs associated with damage, relocation or removal of private property caused by the City performing work in the public way.

Authority for the above named privilege is herein given and granted from and after March 1, 2014 through and including December 1, 2014.

Alderman John Arena 45th Ward

Department of Business Affairs and Consumer Protection
Small Business Center - Public Way Use Unit
City Hall - 121 N. LaSalle Street, Room 800 • Chicago, IL 60602
(312)-74-GOBIZ (312-744-6249) • (312) 744-1944 (TTY)
http://www.cityofchicago.org/baep

04/30/2014

Alderman **John Arena**
Ward # **45**
City of Chicago
City Hall, Room **305**
121 North LaSalle Street
Chicago, Illinois 60602

Re: An ordinance to use and maintain a portion of the public right-of-way for **one (1) sidewalk cafe(s)** for **Hops And Barley**, adjacent to the premises known as **4359-61 N. Milwaukee Ave.**.

Dear Alderman **John Arena**:

The applicant referenced above has requested the use of the public right-of-way for a **sidewalk cafe(s)**. An ordinance has been prepared by the Department of Business Affairs and Consumer Protection – Small Business Center - Public Way Use Unit for presentation to the City Council. Because this request was made for properties located in your ward, as approved by you as per the attached, I respectfully request that you introduce the attached ordinance at the next City Council meeting.

If you have any questions regarding this ordinance, please contact Anthony Bertuca at (312) 744-5506.

Department of Business Affairs and Consumer Protection

City of Chicago

O2014-3921

Office of the City Clerk

Document Tracking Sheet

Meeting Date:	4/30/2014
Sponsor(s):	Arena (45)
Type:	Ordinance
Title:	Sidewalk cafe(s) for Mom's Old Recipe
Committee(s) Assignment:	Committee on Transportation and Public Way

ORDINANCE
MOM'S OLD RECIPE
Acct. No. 23457 - 1
Permit No. 1112641

Be It Ordained by the City Council of the City of Chicago:

Permission and authority are hereby given and granted to MOM'S OLD RECIPE upon the terms and subject to the conditions of this ordinance, to maintain and use a portion of the public right of way for a sidewalk cafe adjacent to its premises located at 5760 N. Milwaukee Ave.. Said sidewalk cafe area #1 shall be twenty (20) feet in length and eight (8) feet in width for a total of one hundred sixty (160) square feet and shall allow six (6) feet of clear space from the face of the curb/building line along N Milwaukee Ave. The compensation for said space and the days and hours of operation for the sidewalk cafe shall be as follows:

Monday through Sunday 9:00 a.m. until 12:00 midnight
Compensation: $600.00
SEATING CAPACITY: 20

Sidewalk Cafe Permit and approved plan must be posted at all times.

This grant of privilege #1112641 for a sidewalk cafe shall be subject to the provisions of Section 10-28-800 though 10-28-885 of the Municipal Code of Chicago and the directions of the Commissioner of Department of Business Affairs and Consumer Protection, the Commissioner of Streets and Sanitation, and the Commissioner of Transportation.

The permit holder agrees to hold the City of Chicago harmless for any damage, relocation or replacement costs associated with damage, relocation or removal of private property caused by the City performing work in the public way.

Authority for the above named privilege is herein given and granted from and after March 1, 2014 through and including December 1, 2014.

Alderman _____

John Arena 45th Ward

Department of Business Affairs and Consumer Protection
Small Business Center - Public Way Use Unit
City Hall - 121 N. LaSalle Street, Room 800 • Chicago, IL 60602
(312)-74-GOBIZ (312-744-6249) • (312) 744-1944 (TTY)
http://www.cityofchicago.org/bacp

04/30/2014

Alderman **John Arena**
Ward # **45**
City of Chicago
City Hall, Room **305**
121 North LaSalle Street
Chicago, Illinois 60602

Re: An ordinance to use and maintain a portion of the public right-of-way for **one (1) sidewalk cafe(s)** for **MOM'S OLD RECIPE**, adjacent to the premises known as **5760 N. Milwaukee Ave.**.

Dear Alderman **John Arena**:

The applicant referenced above has requested the use of the public right-of-way for a **sidewalk cafe(s)**. An ordinance has been prepared by the Department of Business Affairs and Consumer Protection – Small Business Center - Public Way Use Unit for presentation to the City Council. Because this request was made for properties located in your ward, as approved by you as per the attached, I respectfully request that you introduce the attached ordinance at the next City Council meeting.

If you have any questions regarding this ordinance, please contact Anthony Bertuca at (312) 744-5506.

Department of Business Affairs and Consumer Protection

City of Chicago

O2014-3926

Office of the City Clerk

Document Tracking Sheet

Meeting Date:	4/30/2014
Sponsor(s):	Arena (45)
Type:	Ordinance
Title:	Sidewalk cafe(s) for Windsor, The
Committee(s) Assignment:	Committee on Transportation and Public Way

ORDINANCE
THE WINDSOR
Acct. No. 204868 - 1
Permit No. 1112456

Be It Ordained by the City Council of the City of Chicago:

Permission and authority are hereby given and granted to THE WINDSOR upon the terms and subject to the conditions of this ordinance, to maintain and use a portion of the public right of way for a sidewalk cafe adjacent to its premises located at 4530 N. Milwaukee Ave.. Said sidewalk cafe area #1 shall be thirty-five point one seven (35.17) feet in length and thirteen point one seven (13.17) feet in width for a total of four hundred sixty-three point one nine (463.19) square feet and shall allow six (6) feet of clear space from the face of the curb/building line along Windsor Avenue. The compensation for said space and the days and hours of operation for the sidewalk cafe shall be as follows:

Tuesday through Sunday 2:00 p.m. to 11:00 p.m.
Compensation: $600.00
SEATING CAPACITY: 30

Sidewalk Cafe Permit and approved plan must be posted at all times.

This grant of privilege #1112456 for a sidewalk cafe shall be subject to the provisions of Section 10-28-800 though 10-28-885 of the Municipal Code of Chicago and the directions of the Commissioner of Department of Business Affairs and Consumer Protection, the Commissioner of Streets and Sanitation, and the Commissioner of Transportation.

The permit holder agrees to hold the City of Chicago harmless for any damage, relocation or replacement costs associated with damage, relocation or removal of private property caused by the City performing work in the public way.

Authority for the above named privilege is herein given and granted from and after March 1, 2014 through and including December 1, 2014.

Alderman _____

John Arena 45th Ward

Department of Business Affairs and Consumer Protection
Small Business Center - Public Way Use Unit
City Hall - 121 N. LaSalle Street, Room 800 • Chicago, IL 60602
(312)-74-GOBIZ (312-744-6249) • (312) 744-1944 (TTY)
http //www cityofchicago.org/bacp

04/30/2014

Alderman **John Arena**
Ward # **45**
City of Chicago
City Hall, Room **305**
121 North LaSalle Street
Chicago, Illinois 60602

Re: An ordinance to use and maintain a portion of the public right-of-way for **one (1) sidewalk cafe(s)** for **THE WINDSOR**, adjacent to the premises known as **4530 N. Milwaukee Ave.**.

Dear Alderman **John Arena**:

The applicant referenced above has requested the use of the public right-of-way for a **sidewalk cafe(s)**. An ordinance has been prepared by the Department of Business Affairs and Consumer Protection – Small Business Center - Public Way Use Unit for presentation to the City Council. Because this request was made for properties located in your ward, as approved by you as per the attached, I respectfully request that you introduce the attached ordinance at the next City Council meeting.

If you have any questions regarding this ordinance, please contact Anthony Bertuca at (312) 744-5506.

Department of Business Affairs and Consumer Protection

City of Chicago

O2014-3933

Office of the City Clerk

Document Tracking Sheet

Meeting Date:	4/30/2014
Sponsor(s):	Cappleman (46)
Type:	Ordinance
Title:	Sidewalk cafe(s) for Bonsai Cafe & Lounge
Committee(s) Assignment:	Committee on Transportation and Public Way

ORDINANCE
BONSAI CAFE & LOUNGE
Acct. No. 368867 - 1
Permit No. 1099388

Be It Ordained by the City Council of the City of Chicago:

Permission and authority are hereby given and granted to BONSAI CAFE & LOUNGE upon the terms and subject to the conditions of this ordinance, to maintain and use a portion of the public right of way for a sidewalk cafe adjacent to its premises located at 3503-3505 N. Halsted St.. Said sidewalk cafe area #1 shall be thirty-one (31) feet in length and three point six seven (3.67) feet in width for a total of one hundred thirteen point seven seven (113.77) square feet and shall allow six (6) feet of clear space from the face of the curb/building line along N. Halsted Street. The compensation for said space and the days and hours of operation for the sidewalk cafe shall be as follows:

Monday through Thursday 5:00 p.m. to 10:00 p.m. Friday 3:00 p.m. to 11:00 p.m. Saturday 1:00 p.m. to 11:00 p.m. Sunday 12:00 noon to 10:00 p.m.
Compensation: $600.00
SEATING CAPACITY: 20

Sidewalk Cafe Permit and approved plan must be posted at all times.

This grant of privilege #1099388 for a sidewalk cafe shall be subject to the provisions of Section 10-28-800 though 10-28-885 of the Municipal Code of Chicago and the directions of the Commissioner of Department of Business Affairs and Consumer Protection, the Commissioner of Streets and Sanitation, and the Commissioner of Transportation.

The permit holder agrees to hold the City of Chicago harmless for any damage, relocation or replacement costs associated with damage, relocation or removal of private property caused by the City performing work in the public way.

Authority for the above named privilege is herein given and granted from and after March 1, 2014 through and including December 1, 2014.

Alderman _____

James Cappleman 46th Ward

Department of Business Affairs and Consumer Protection
Small Business Center - Public Way Use Unit
City Hall - 121 N. LaSalle Street, Room 800 • Chicago, IL 60602
(312)-74-GOBIZ (312-744-6249) • (312) 744-1944 (TTY)
http://www.cityofchicago.org/bacp

04/30/2014

Alderman **James Cappleman**
Ward # **46**
City of Chicago
City Hall, Room **300**
121 North LaSalle Street
Chicago, Illinois 60602

Re: An ordinance to use and maintain a portion of the public right-of-way for **one (1) sidewalk cafe(s)** for **BONSAI CAFE & LOUNGE**, adjacent to the premises known as **3503-3505 N. Halsted St.**.

Dear Alderman **James Cappleman**:

The applicant referenced above has requested the use of the public right-of-way for a **sidewalk cafe(s)**. An ordinance has been prepared by the Department of Business Affairs and Consumer Protection – Small Business Center - Public Way Use Unit for presentation to the City Council. Because this request was made for properties located in your ward, as approved by you as per the attached, I respectfully request that you introduce the attached ordinance at the next City Council meeting.

If you have any questions regarding this ordinance, please contact Anthony Bertuca at (312) 744-5506.

Department of Business Affairs and Consumer Protection

City of Chicago

O2014-3938

Office of the City Clerk

Document Tracking Sheet

Meeting Date:	4/30/2014
Sponsor(s):	Cappleman (46)
Type:	Ordinance
Title:	Sidewalk cafe(s) for Jai Yen
Committee(s) Assignment:	Committee on Transportation and Public Way

ORDINANCE
JAI YEN
Acct. No. 300884 - 1
Permit No. 1112679

Be It Ordained by the City Council of the City of Chicago:

Permission and authority are hereby given and granted to JAI YEN upon the terms and subject to the conditions of this ordinance, to maintain and use a portion of the public right of way for a sidewalk cafe adjacent to its premises located at 3734-3736 N. Broadway . Said sidewalk cafe area #1 shall be thirty-three (33) feet in length and five point one seven (5.17) feet in width for a total of one hundred seventy point six one (170.61) square feet and shall allow six (6) feet of clear space from the face of the curb/building line along N. Broadway. The compensation for said space and the days and hours of operation for the sidewalk cafe shall be as follows:

Sunday through Thursday 11:30 a.m. to 10:30 p.m. Friday and Saturday 11:30 a.m. to 11:00 p.m.
Compensation: $600.00
SEATING CAPACITY: 16

Sidewalk Cafe Permit and approved plan must be posted at all times.

This grant of privilege #1112679 for a sidewalk cafe shall be subject to the provisions of Section 10-28-800 though 10-28-885 of the Municipal Code of Chicago and the directions of the Commissioner of Department of Business Affairs and Consumer Protection, the Commissioner of Streets and Sanitation, and the Commissioner of Transportation.

The permit holder agrees to hold the City of Chicago harmless for any damage, relocation or replacement costs associated with damage, relocation or removal of private property caused by the City performing work in the public way.

Authority for the above named privilege is herein given and granted from and after March 1, 2014 through and including December 1, 2014.

Alderman _____
James Cappleman 46th Ward

Department of Business Affairs and Consumer Protection
Small Business Center - Public Way Use Unit
City Hall - 121 N. LaSalle Street, Room 800 • Chicago, IL 60602
(312)-74-GOBIZ (312-744-6249) • (312) 744-1944 (TTY)
http://www.cityofchicago.org/bacp

04/30/2014

Alderman **James Cappleman**
Ward # **46**
City of Chicago
City Hall, Room **300**
121 North LaSalle Street
Chicago, Illinois 60602

Re: An ordinance to use and maintain a portion of the public right-of-way for **one (1) sidewalk cafe(s)** for **JAI YEN**, adjacent to the premises known as **3734-3736 N. Broadway** .

Dear Alderman **James Cappleman**:

The applicant referenced above has requested the use of the public right-of-way for a **sidewalk cafe(s)**. An ordinance has been prepared by the Department of Business Affairs and Consumer Protection – Small Business Center - Public Way Use Unit for presentation to the City Council. Because this request was made for properties located in your ward, as approved by you as per the attached, I respectfully request that you introduce the attached ordinance at the next City Council meeting.

If you have any questions regarding this ordinance, please contact Anthony Bertuca at (312) 744-5506.

Department of Business Affairs and Consumer Protection

City of Chicago

O2014-3943

Office of the City Clerk

Document Tracking Sheet

Meeting Date:	4/30/2014
Sponsor(s):	Cappleman (46)
Type:	Ordinance
Title:	Sidewalk cafe(s) for Jitlada Thai House Restaurant
Committee(s) Assignment:	Committee on Transportation and Public Way

ORDINANCE
Jitlada Thai House Restaurant
Acct. No. 341465 - 1
Permit No. 1112671

Be It Ordained by the City Council of the City of Chicago:

Permission and authority are hereby given and granted to Jitlada Thai House Restaurant upon the terms and subject to the conditions of this ordinance, to maintain and use a portion of the public right of way for a sidewalk cafe adjacent to its premises located at 3715-17 N. Halsted St.. Said sidewalk cafe area #1 shall be twenty-two (22) feet in length and seven (7) feet in width for a total of one hundred fifty-four (154) square feet and shall allow six (6) feet of clear space from the face of the curb/building line along N Halsted St. The compensation for said space and the days and hours of operation for the sidewalk cafe shall be as follows:

Sunday through Thursday 11:00 a.m. until 10:30 p.m. Friday and Saturday 11:00 a.m. until 11:00 p.m.
Compensation: $600.00
SEATING CAPACITY: 22

Sidewalk Cafe Permit and approved plan must be posted at all times.

This grant of privilege #1112671 for a sidewalk cafe shall be subject to the provisions of Section 10-28-800 though 10-28-885 of the Municipal Code of Chicago and the directions of the Commissioner of Department of Business Affairs and Consumer Protection, the Commissioner of Streets and Sanitation, and the Commissioner of Transportation.

The permit holder agrees to hold the City of Chicago harmless for any damage, relocation or replacement costs associated with damage, relocation or removal of private property caused by the City performing work in the public way.

Authority for the above named privilege is herein given and granted from and after March 1, 2014 through and including December 1, 2014.

Alderman _____

James Cappleman 46th Ward

Department of Business Affairs and Consumer Protection
Small Business Center - Public Way Use Unit
City Hall - 121 N. LaSalle Street. Room 800 • Chicago, IL 60602
(312)-74-GOBIZ (312-744-6249) • (312) 744-1944 (TTY)
http://www.cityofchicago.org/bacp

04/30/2014

Alderman **James Cappleman**
Ward # **46**
City of Chicago
City Hall, Room **300**
121 North LaSalle Street
Chicago, Illinois 60602

Re: An ordinance to use and maintain a portion of the public right-of-way for **one (1) sidewalk cafe(s)** for **Jitlada Thai House Restaurant**, adjacent to the premises known as **3715-17 N. Halsted St.**.

Dear Alderman **James Cappleman**:

The applicant referenced above has requested the use of the public right-of-way for a **sidewalk cafe(s)**. An ordinance has been prepared by the Department of Business Affairs and Consumer Protection – Small Business Center - Public Way Use Unit for presentation to the City Council. Because this request was made for properties located in your ward, as approved by you as per the attached, I respectfully request that you introduce the attached ordinance at the next City Council meeting.

If you have any questions regarding this ordinance, please contact Anthony Bertuca at (312) 744-5506.

Department of Business Affairs and Consumer Protection

City of Chicago

O2014-3946

Office of the City Clerk

Document Tracking Sheet

Meeting Date:	4/30/2014
Sponsor(s):	Cappleman (46)
Type:	Ordinance
Title:	Sidewalk cafe(s) for Las Mananitas
Committee(s) Assignment:	Committee on Transportation and Public Way

ORDINANCE
LAS MANANITAS
Acct. No. 4095 - 1
Permit No. 1112692

Be It Ordained by the City Council of the City of Chicago:

Permission and authority are hereby given and granted to LAS MANANITAS upon the terms and subject to the conditions of this ordinance, to maintain and use a portion of the public right of way for a sidewalk cafe adjacent to its premises located at 3523 N. Halsted St.. Said sidewalk cafe area #1 shall be sixty-two (62) feet in length and fourteen (14) feet in width for a total of eight hundred sixty-eight (868) square feet and shall allow six (6) feet of clear space from the face of the curb/building line along W. Brompton Avenue. The compensation for said space and the days and hours of operation for the sidewalk cafe shall be as follows:

Monday through Sunday 8:00 a.m. to 12:00 midnight
Compensation: $1,302.00
SEATING CAPACITY: 50

Sidewalk Cafe Permit and approved plan must be posted at all times.

This grant of privilege #1112692 for a sidewalk cafe shall be subject to the provisions of Section 10-28-800 though 10-28-885 of the Municipal Code of Chicago and the directions of the Commissioner of Department of Business Affairs and Consumer Protection, the Commissioner of Streets and Sanitation, and the Commissioner of Transportation.

The permit holder agrees to hold the City of Chicago harmless for any damage, relocation or replacement costs associated with damage, relocation or removal of private property caused by the City performing work in the public way.

Authority for the above named privilege is herein given and granted from and after March 1, 2014 through and including December 1, 2014.

Alderman _____

James Cappleman 46th Ward

Department of Business Affairs and Consumer Protection
Small Business Center - Public Way Use Unit
City Hall - 121 N. LaSalle Street, Room 800 • Chicago, IL 60602
(312)-74-GOBIZ (312-744-6249) • (312) 744-1944 (TTY)
http://www.cityofchicago.org/bacp

04/30/2014

Alderman **James Cappleman**
Ward # **46**
City of Chicago
City Hall, Room **300**
121 North LaSalle Street
Chicago, Illinois 60602

Re: An ordinance to use and maintain a portion of the public right-of-way for **one (1) sidewalk cafe(s)** for **LAS MANANITAS**, adjacent to the premises known as **3523 N. Halsted St.**.

Dear Alderman **James Cappleman**:

The applicant referenced above has requested the use of the public right-of-way for a **sidewalk cafe(s)**. An ordinance has been prepared by the Department of Business Affairs and Consumer Protection – Small Business Center - Public Way Use Unit for presentation to the City Council. Because this request was made for properties located in your ward, as approved by you as per the attached, I respectfully request that you introduce the attached ordinance at the next City Council meeting.

If you have any questions regarding this ordinance, please contact Anthony Bertuca at (312) 744-5506.

Department of Business Affairs and Consumer Protection

City of Chicago

O2014-3950

Office of the City Clerk

Document Tracking Sheet

Meeting Date:	4/30/2014
Sponsor(s):	Cappleman (46)
Type:	Ordinance
Title:	Sidewalk cafe(s) for North Buena Market
Committee(s) Assignment:	Committee on Transportation and Public Way

ORDINANCE
NORTH BUENA MARKET
Acct. No. 377784 - 1
Permit No. 1112697

Be It Ordained by the City Council of the City of Chicago:

Permission and authority are hereby given and granted to NORTH BUENA MARKET upon the terms and subject to the conditions of this ordinance, to maintain and use a portion of the public right of way for a sidewalk cafe adjacent to its premises located at 4200 N. Broadway . Said sidewalk cafe area #1 shall be twenty-one (21) feet in length and seven (7) feet in width for a total of one hundred forty-seven (147) square feet and shall allow six (6) feet of clear space from the face of the curb/building line along W. Buena St.. The compensation for said space and the days and hours of operation for the sidewalk cafe shall be as follows:

Monday through Thursday 10:00 a.m. to 10:00 p.m. Friday 10:00 a.m. to 11:00 p.m. Saturday 9:00 a.m. to 11:00 p.m. Sunday 11:00 a.m. to 10:00 p.m.
Compensation: $600.00
SEATING CAPACITY: 12

Sidewalk Cafe Permit and approved plan must be posted at all times.

This grant of privilege #1112697 for a sidewalk cafe shall be subject to the provisions of Section 10-28-800 though 10-28-885 of the Municipal Code of Chicago and the directions of the Commissioner of Department of Business Affairs and Consumer Protection, the Commissioner of Streets and Sanitation, and the Commissioner of Transportation.

The permit holder agrees to hold the City of Chicago harmless for any damage, relocation or replacement costs associated with damage, relocation or removal of private property caused by the City performing work in the public way.

Authority for the above named privilege is herein given and granted from and after March 1, 2014 through and including December 1, 2014.

Alderman _____

James Cappleman 46th Ward

Department of Business Affairs and Consumer Protection
Small Business Center- Public Way Use Unit
City Hall - 121 N. LaSalle Street Room 800 • Chicago, IL 60602
(312)-74-GOBIZ (312-744-6249) • (312) 744-1944 (TTY)
http://www.cityofchicago.org/bacp

04/30/2014

Alderman **James Cappleman**
Ward # **46**
City of Chicago
City Hall, Room **300**
121 North LaSalle Street
Chicago, Illinois 60602

Re: An ordinance to use and maintain a portion of the public right-of-way for **one (1) sidewalk cafe(s)** for **NORTH BUENA MARKET**, adjacent to the premises known as **4200 N. Broadway** .

Dear Alderman **James Cappleman**:

The applicant referenced above has requested the use of the public right-of-way for a **sidewalk cafe(s)**. An ordinance has been prepared by the Department of Business Affairs and Consumer Protection – Small Business Center - Public Way Use Unit for presentation to the City Council. Because this request was made for properties located in your ward, as approved by you as per the attached, I respectfully request that you introduce the attached ordinance at the next City Council meeting.

If you have any questions regarding this ordinance, please contact Anthony Bertuca at (312) 744-5506.

Department of Business Affairs and Consumer Protection

City of Chicago

O2014-3954

Office of the City Clerk

Document Tracking Sheet

Meeting Date:	4/30/2014
Sponsor(s):	Cappleman (46)
Type:	Ordinance
Title:	Sidewalk cafe(s) for Panino's Pizzeria
Committee(s) Assignment:	Committee on Transportation and Public Way

ORDINANCE
Panino's Pizzeria
Acct. No. 256138 - 2
Permit No. 1112301

Be It Ordained by the City Council of the City of Chicago:

Permission and authority are hereby given and granted to Panino's Pizzeria upon the terms and subject to the conditions of this ordinance, to maintain and use a portion of the public right of way for a sidewalk cafe adjacent to its premises located at 3702-04 N. Broadway . Said sidewalk cafe area #1 shall be fifteen point five eight (15.58) feet in length and seven point five (7.5) feet in width, area #2 shall be twenty (20) feet in length and five point five (5.5) feet in width for a total of two hundred twenty-six point eight five (226.85) square feet and shall allow six (6) feet of clear space from the face of the curb/building line along W. Waveland Avenue. The compensation for said space and the days and hours of operation for the sidewalk cafe shall be as follows:

Monday thru Saturday 12:00 noon to 11:00 p.m. Sunday 12:00 noon to 10:00 p.m.
Compensation: $600.00
SEATING CAPACITY: 18

Sidewalk Cafe Permit and approved plan must be posted at all times.

This grant of privilege #1112301 for a sidewalk cafe shall be subject to the provisions of Section 10-28-800 though 10-28-885 of the Municipal Code of Chicago and the directions of the Commissioner of Department of Business Affairs and Consumer Protection, the Commissioner of Streets and Sanitation, and the Commissioner of Transportation.

The permit holder agrees to hold the City of Chicago harmless for any damage, relocation or replacement costs associated with damage, relocation or removal of private property caused by the City performing work in the public way.

Authority for the above named privilege is herein given and granted from and after March 1, 2014 through and including December 1, 2014.

Alderman _____
James Cappleman 46th Ward

Department of Business Affairs and Consumer Protection
Small Business Center - Public Way Use Unit
City Hall - 121 N. LaSalle Street, Room 800 • Chicago, IL 60602
(312)-74-GOBIZ (312-744-6249) • (312) 744-1944 (TTY)
http://www.cityofchicago.org/bacp

04/30/2014

Alderman **James Cappleman**
Ward # **46**
City of Chicago
City Hall, Room **300**
121 North LaSalle Street
Chicago, Illinois 60602

Re: An ordinance to use and maintain a portion of the public right-of-way for **two (2) sidewalk cafe(s)** for **Panino's Pizzeria**, adjacent to the premises known as **3702-04 N. Broadway** .

Dear Alderman **James Cappleman**:

The applicant referenced above has requested the use of the public right-of-way for a **sidewalk cafe(s)**. An ordinance has been prepared by the Department of Business Affairs and Consumer Protection – Small Business Center - Public Way Use Unit for presentation to the City Council. Because this request was made for properties located in your ward, as approved by you as per the attached, I respectfully request that you introduce the attached ordinance at the next City Council meeting.

If you have any questions regarding this ordinance, please contact Anthony Bertuca at (312) 744-5506.

Department of Business Affairs and Consumer Protection

City of Chicago

O2014-3957

Office of the City Clerk

Document Tracking Sheet

Meeting Date:	4/30/2014
Sponsor(s):	Cappleman (46)
Type:	Ordinance
Title:	Sidewalk cafe(s) for Pho Lily
Committee(s) Assignment:	Committee on Transportation and Public Way

ORDINANCE
PHO LILY
Acct. No. 360322 - 1
Permit No. 1112673

Be It Ordained by the City Council of the City of Chicago:

Permission and authority are hereby given and granted to PHO LILY upon the terms and subject to the conditions of this ordinance, to maintain and use a portion of the public right of way for a sidewalk cafe adjacent to its premises located at 5100 N. Broadway . Said sidewalk cafe area #1 shall be sixty-three (63) feet in length and nine (9) feet in width for a total of five hundred sixty-seven (567) square feet and shall allow six (6) feet of clear space from the face of the curb/building line along W Carmen St. The compensation for said space and the days and hours of operation for the sidewalk cafe shall be as follows:

Saturday through Sunday 9:00 a.m. until 10:00 p.m.
Compensation: $623.70
SEATING CAPACITY: 44

Sidewalk Cafe Permit and approved plan must be posted at all times.

This grant of privilege #1112673 for a sidewalk cafe shall be subject to the provisions of Section 10-28-800 though 10-28-885 of the Municipal Code of Chicago and the directions of the Commissioner of Department of Business Affairs and Consumer Protection, the Commissioner of Streets and Sanitation, and the Commissioner of Transportation.

The permit holder agrees to hold the City of Chicago harmless for any damage, relocation or replacement costs associated with damage, relocation or removal of private property caused by the City performing work in the public way.

Authority for the above named privilege is herein given and granted from and after March 1, 2014 through and including December 1, 2014.

Alderman _____
James Cappleman 46th Ward

Department of Business Affairs and Consumer Protection
Small Business Center - Public Way Use Unit
City Hall - 121 N. LaSalle Street, Room 800 • Chicago, IL 60602
(312)-74-GOBIZ (312-744-6249) • (312) 744-1944 (TTY)
http://www.cityofchicago.org/baep

04/30/2014

Alderman **James Cappleman**
Ward # **46**
City of Chicago
City Hall, Room **300**
121 North LaSalle Street
Chicago, Illinois 60602

Re: An ordinance to use and maintain a portion of the public right-of-way for **one (1) sidewalk cafe(s)** for **PHO LILY**, adjacent to the premises known as **5100 N. Broadway** .

Dear Alderman **James Cappleman**:

The applicant referenced above has requested the use of the public right-of-way for a **sidewalk cafe(s)**. An ordinance has been prepared by the Department of Business Affairs and Consumer Protection – Small Business Center - Public Way Use Unit for presentation to the City Council. Because this request was made for properties located in your ward, as approved by you as per the attached, I respectfully request that you introduce the attached ordinance at the next City Council meeting.

If you have any questions regarding this ordinance, please contact Anthony Bertuca at (312) 744-5506.

Department of Business Affairs and Consumer Protection

City of Chicago

O2014-3963

Office of the City Clerk

Document Tracking Sheet

Meeting Date:	4/30/2014
Sponsor(s):	Cappleman (46)
Type:	Ordinance
Title:	Sidewalk cafe(s) for Reservoir
Committee(s) Assignment:	Committee on Transportation and Public Way

ORDINANCE
RESERVOIR
Acct. No. 344807 - 1
Permit No. 1112326

Be It Ordained by the City Council of the City of Chicago:

Permission and authority are hereby given and granted to RESERVOIR upon the terms and subject to the conditions of this ordinance, to maintain and use a portion of the public right of way for a sidewalk cafe adjacent to its premises located at 844 W. Montrose Ave.. Said sidewalk cafe area #1 shall be forty (40) feet in length and four (4) feet in width for a total of one hundred sixty (160) square feet and shall allow six (6) feet of clear space from the face of the curb/building line along Montrose. The compensation for said space and the days and hours of operation for the sidewalk cafe shall be as follows:

Monday to Friday 4:00 pm - 12:00 am Saturday & Sunday 11:00 am - 12:00 am
Compensation: $600.00
SEATING CAPACITY: 22

Sidewalk Cafe Permit and approved plan must be posted at all times.

This grant of privilege #1112326 for a sidewalk cafe shall be subject to the provisions of Section 10-28-800 though 10-28-885 of the Municipal Code of Chicago and the directions of the Commissioner of Department of Business Affairs and Consumer Protection, the Commissioner of Streets and Sanitation, and the Commissioner of Transportation.

The permit holder agrees to hold the City of Chicago harmless for any damage, relocation or replacement costs associated with damage, relocation or removal of private property caused by the City performing work in the public way.

Authority for the above named privilege is herein given and granted from and after March 1, 2014 through and including December 1, 2014.

Alderman _____

James Cappleman 46th Ward

Department of Business Affairs and Consumer Protection
Small Business Center - Public Way Use Unit
City Hall - 121 N. LaSalle Street, Room 800 • Chicago, IL 60602
(312)-74-GOBIZ (312-744-6249) • (312) 744-1944 (TTY)
http://www.cityofchicago.org/bacp

04/30/2014

Alderman **James Cappleman**
Ward # **46**
City of Chicago
City Hall, Room **300**
121 North LaSalle Street
Chicago, Illinois 60602

Re: An ordinance to use and maintain a portion of the public right-of-way for **one (1) sidewalk cafe(s)** for **RESERVOIR**, adjacent to the premises known as **844 W. Montrose Ave.**.

Dear Alderman **James Cappleman**:

The applicant referenced above has requested the use of the public right-of-way for a **sidewalk cafe(s)**. An ordinance has been prepared by the Department of Business Affairs and Consumer Protection – Small Business Center - Public Way Use Unit for presentation to the City Council. Because this request was made for properties located in your ward, as approved by you as per the attached, I respectfully request that you introduce the attached ordinance at the next City Council meeting.

If you have any questions regarding this ordinance, please contact Anthony Bertuca at (312) 744-5506.

Department of Business Affairs and Consumer Protection

City of Chicago

O2014-3875

Office of the City Clerk

Document Tracking Sheet

Meeting Date:	4/30/2014
Sponsor(s):	Pawar (47)
Type:	Ordinance
Title:	Sidewalk cafe(s) for Big Cheese on Lincoln, The
Committee(s) Assignment:	Committee on Transportation and Public Way

ORDINANCE
THE BIG CHEESE ON LINCOLN
Acct. No. 375902 - 1
Permit No. 1112719

Be It Ordained by the City Council of the City of Chicago:

Permission and authority are hereby given and granted to THE BIG CHEESE ON LINCOLN upon the terms and subject to the conditions of this ordinance, to maintain and use a portion of the public right of way for a sidewalk cafe adjacent to its premises located at 4229 N. Lincoln Ave.. Said sidewalk cafe area #1 shall be forty-one (41) feet in length and eight (8) feet in width for a total of three hundred twenty-eight (328) square feet and shall allow six (6) feet of clear space from the face of the curb/building line along W. Hutchinson. The compensation for said space and the days and hours of operation for the sidewalk cafe shall be as follows:

Monday through Thursday 10:00 a.m. to 9:00 p.m. Friday and Saturday 10:00 a.m. to 11:00 p.m. Sunday 10:00 a.m. to 8:00 p.m.
Compensation: $600.00
SEATING CAPACITY: 28

Sidewalk Cafe Permit and approved plan must be posted at all times.

This grant of privilege #1112719 for a sidewalk cafe shall be subject to the provisions of Section 10-28-800 though 10-28-885 of the Municipal Code of Chicago and the directions of the Commissioner of Department of Business Affairs and Consumer Protection, the Commissioner of Streets and Sanitation, and the Commissioner of Transportation.

The permit holder agrees to hold the City of Chicago harmless for any damage, relocation or replacement costs associated with damage, relocation or removal of private property caused by the City performing work in the public way.

Authority for the above named privilege is herein given and granted from and after March 1, 2014 through and including December 1, 2014.

Alderman _____

Ameya Pawar 47th Ward

Department of Business Affairs and Consumer Protection
Small Business Center- Public Way Use Unit
City Hall- 121 N. LaSalle Street Room 800 • Chicago, IL 60602
(312)-74-GOBIZ (312-744-6249) • (312) 744-1944 (TTY)
http://www.cityofchicago.org/bacp

04/30/2014

Alderman **Ameya Pawar**
Ward # **47**
City of Chicago
City Hall, Room **300**
121 North LaSalle Street
Chicago, Illinois 60602

Re: An ordinance to use and maintain a portion of the public right-of-way for **one (1) sidewalk cafe(s)** for **THE BIG CHEESE ON LINCOLN**, adjacent to the premises known as **4229 N. Lincoln Ave.**.

Dear Alderman **Ameya Pawar**:

The applicant referenced above has requested the use of the public right-of-way for a **sidewalk cafe(s)**. An ordinance has been prepared by the Department of Business Affairs and Consumer Protection – Small Business Center - Public Way Use Unit for presentation to the City Council. Because this request was made for properties located in your ward, as approved by you as per the attached, I respectfully request that you introduce the attached ordinance at the next City Council meeting.

If you have any questions regarding this ordinance, please contact Anthony Bertuca at (312) 744-5506.

Department of Business Affairs and Consumer Protection

City of Chicago

O2014-3878

Office of the City Clerk

Document Tracking Sheet

Meeting Date:	4/30/2014
Sponsor(s):	Pawar (47)
Type:	Ordinance
Title:	Sidewalk cafe(s) for Dolce Casa Cafe
Committee(s) Assignment:	Committee on Transportation and Public Way

ORDINANCE
DOLCE CASA CAFE
Acct. No. 361982 - 1
Permit No. 1112746

Be It Ordained by the City Council of the City of Chicago:

Permission and authority are hereby given and granted to DOLCE CASA CAFE upon the terms and subject to the conditions of this ordinance, to maintain and use a portion of the public right of way for a sidewalk cafe adjacent to its premises located at 4947 N. Damen Ave.. Said sidewalk cafe area #1 shall be fourteen point five (14.5) feet in length and six (6) feet in width for a total of eighty-seven (87) square feet and shall allow six (6) feet of clear space from the face of the curb/building line along N. Damen Avenue. The compensation for said space and the days and hours of operation for the sidewalk cafe shall be as follows:

Saturday and Sunday 8:00 a.m. to 4:00 p.m. Monday through Friday 8:00 a.m. to 7:00 p.m.
Compensation: $600.00
SEATING CAPACITY: 6

Sidewalk Cafe Permit and approved plan must be posted at all times.

This grant of privilege #1112746 for a sidewalk cafe shall be subject to the provisions of Section 10-28-800 though 10-28-885 of the Municipal Code of Chicago and the directions of the Commissioner of Department of Business Affairs and Consumer Protection, the Commissioner of Streets and Sanitation, and the Commissioner of Transportation.

The permit holder agrees to hold the City of Chicago harmless for any damage, relocation or replacement costs associated with damage, relocation or removal of private property caused by the City performing work in the public way.

Authority for the above named privilege is herein given and granted from and after March 1, 2014 through and including December 1, 2014.

Alderman _____

Ameya Pawar 47th Ward

Department of Business Affairs and Consumer Protection
Small Business Center- Public Way Use Unit
City Hall - 121 N. LaSalle Street Room 800 • Chicago, IL 60602
(312)-74-GOBIZ (312-744-6249) • (312) 744-1944 (TTY)
http://www.cityofchicago.org/bacp

04/30/2014

Alderman **Ameya Pawar**
Ward # **47**
City of Chicago
City Hall, Room **300**
121 North LaSalle Street
Chicago, Illinois 60602

Re: An ordinance to use and maintain a portion of the public right-of-way for **one (1) sidewalk cafe(s)** for **DOLCE CASA CAFE**, adjacent to the premises known as **4947 N. Damen Ave.**.

Dear Alderman **Ameya Pawar**:

The applicant referenced above has requested the use of the public right-of-way for a **sidewalk cafe(s)**. An ordinance has been prepared by the Department of Business Affairs and Consumer Protection – Small Business Center - Public Way Use Unit for presentation to the City Council. Because this request was made for properties located in your ward, as approved by you as per the attached, I respectfully request that you introduce the attached ordinance at the next City Council meeting.

If you have any questions regarding this ordinance, please contact Anthony Bertuca at (312) 744-5506.

Department of Business Affairs and Consumer Protection

City of Chicago

O2014-3882

Office of the City Clerk

Document Tracking Sheet

Meeting Date:	4/30/2014
Sponsor(s):	Pawar (47)
Type:	Ordinance
Title:	Sidewalk cafe(s) for Gannon's Pub
Committee(s) Assignment:	Committee on Transportation and Public Way

ORDINANCE
Gannon's Pub
Acct. No. 15289 - 1
Permit No. 1112675

Be It Ordained by the City Council of the City of Chicago:

Permission and authority are hereby given and granted to Gannon's Pub upon the terms and subject to the conditions of this ordinance, to maintain and use a portion of the public right of way for a sidewalk cafe adjacent to its premises located at 4264 N. Lincoln Ave.. Said sidewalk cafe area #1 shall be thirty (30) feet in length and eight (8) feet in width for a total of two hundred forty (240) square feet and shall allow six (6) feet of clear space from the face of the curb/building line along W. CULLOM AVE.. The compensation for said space and the days and hours of operation for the sidewalk cafe shall be as follows:

Monday thru Thursday 4:00 p.m. to 11:00 p.m. Friday 4:00 p.m to 12:00 midnight Saturday 11:00 a.m. to 12:00 midnight Sunday 11:00 a.m. to 11:00 p.m.
Compensation: $600.00
SEATING CAPACITY: 24

Sidewalk Cafe Permit and approved plan must be posted at all times.

This grant of privilege #1112675 for a sidewalk cafe shall be subject to the provisions of Section 10-28-800 though 10-28-885 of the Municipal Code of Chicago and the directions of the Commissioner of Department of Business Affairs and Consumer Protection, the Commissioner of Streets and Sanitation, and the Commissioner of Transportation.

The permit holder agrees to hold the City of Chicago harmless for any damage, relocation or replacement costs associated with damage, relocation or removal of private property caused by the City performing work in the public way.

Authority for the above named privilege is herein given and granted from and after March 1, 2014 through and including December 1, 2014.

Alderman _____

Ameya Pawar 47th Ward

Department of Business Affairs and Consumer Protection
Small Business Center - Public Way Use Unit
City Hall - 121 N. LaSalle Street, Room 800 • Chicago, IL 60602
(312)-74-GOBIZ (312-744-6249) • (312) 744-1944 (TTY)
http://www.cityofchicago.org/bacp

04/30/2014

Alderman **Ameya Pawar**
Ward # **47**
City of Chicago
City Hall, Room **300**
121 North LaSalle Street
Chicago, Illinois 60602

Re: An ordinance to use and maintain a portion of the public right-of-way for **one (1) sidewalk cafe(s)** for **Gannon's Pub**, adjacent to the premises known as **4264 N. Lincoln Ave.**.

Dear Alderman **Ameya Pawar**:

The applicant referenced above has requested the use of the public right-of-way for a **sidewalk cafe(s)**. An ordinance has been prepared by the Department of Business Affairs and Consumer Protection – Small Business Center - Public Way Use Unit for presentation to the City Council. Because this request was made for properties located in your ward, as approved by you as per the attached, I respectfully request that you introduce the attached ordinance at the next City Council meeting.

If you have any questions regarding this ordinance, please contact Anthony Bertuca at (312) 744-5506.

Department of Business Affairs and Consumer Protection

City of Chicago

O2014-3887

Office of the City Clerk

Document Tracking Sheet

Meeting Date:	4/30/2014
Sponsor(s):	Pawar (47)
Type:	Ordinance
Title:	Sidewalk cafe(s) for Grafton Pub & Grill, The
Committee(s) Assignment:	Committee on Transportation and Public Way

ORDINANCE
The Grafton Pub & Grill
Acct. No. 53580 - 1
Permit No. 1112480

Be It Ordained by the City Council of the City of Chicago:

Permission and authority are hereby given and granted to The Grafton Pub & Grill upon the terms and subject to the conditions of this ordinance, to maintain and use a portion of the public right of way for a sidewalk cafe adjacent to its premises located at 4530 N. Lincoln Ave.. Said sidewalk cafe area #1 shall be twenty-five (25) feet in length and four point three three (4.33) feet in width for a total of one hundred eight point two five (108.25) square feet and shall allow six (6) feet of clear space from the face of the curb/building line along N Lincoln Ave.. The compensation for said space and the days and hours of operation for the sidewalk cafe shall be as follows:

Monday through Thursday 4:00 pm to 10:00 pm. Friday 4:00 pm to 12:00 midnight. Saturday 11:00 am to 12:00 midnight. Sunday 11:00 am to 10:00 pm.
Compensation: $600.00
SEATING CAPACITY: 20

Sidewalk Cafe Permit and approved plan must be posted at all times.

This grant of privilege #1112480 for a sidewalk cafe shall be subject to the provisions of Section 10-28-800 though 10-28-885 of the Municipal Code of Chicago and the directions of the Commissioner of Department of Business Affairs and Consumer Protection, the Commissioner of Streets and Sanitation, and the Commissioner of Transportation.

The permit holder agrees to hold the City of Chicago harmless for any damage, relocation or replacement costs associated with damage, relocation or removal of private property caused by the City performing work in the public way.

Authority for the above named privilege is herein given and granted from and after March 1, 2014 through and including December 1, 2014.

Alderman _____

Ameya Pawar 47th Ward

Department of Business Affairs and Consumer Protection
Small Business Center - Public Way Use Unit
City Hall - 121 N. LaSalle Street, Room 800 • Chicago, IL 60602
(312)-74-GOBIZ (312-744-6249) • (312) 744-1944 (TTY)
http //www cityofchicago org/bacp

04/30/2014

Alderman **Ameya Pawar**
Ward # **47**
City of Chicago
City Hall, Room **300**
121 North LaSalle Street
Chicago, Illinois 60602

Re: An ordinance to use and maintain a portion of the public right-of-way for **one (1) sidewalk cafe(s)** for **The Grafton Pub & Grill**, adjacent to the premises known as **4530 N. Lincoln Ave.**.

Dear Alderman **Ameya Pawar**:

The applicant referenced above has requested the use of the public right-of-way for a **sidewalk cafe(s)**. An ordinance has been prepared by the Department of Business Affairs and Consumer Protection – Small Business Center - Public Way Use Unit for presentation to the City Council. Because this request was made for properties located in your ward, as approved by you as per the attached, I respectfully request that you introduce the attached ordinance at the next City Council meeting.

If you have any questions regarding this ordinance, please contact Anthony Bertuca at (312) 744-5506.

Department of Business Affairs and Consumer Protection

City of Chicago

O2014-3892

Office of the City Clerk

Document Tracking Sheet

Meeting Date:	4/30/2014
Sponsor(s):	Pawar (47)
Type:	Ordinance
Title:	Sidewalk cafe(s) for Himmel's Chicago
Committee(s) Assignment:	Committee on Transportation and Public Way

ORDINANCE
HIMMEL'S CHICAGO
Acct. No. 21663 - 1
Permit No. 1112721

Be It Ordained by the City Council of the City of Chicago:

Permission and authority are hereby given and granted to HIMMEL'S CHICAGO upon the terms and subject to the conditions of this ordinance, to maintain and use a portion of the public right of way for a sidewalk cafe adjacent to its premises located at 2251 W. Lawrence Ave.. Said sidewalk cafe area #1 shall be forty (40) feet in length and four point five (4.5) feet in width for a total of one hundred eighty (180) square feet and shall allow six (6) feet of clear space from the face of the curb/building line along W. Lawrence. The compensation for said space and the days and hours of operation for the sidewalk cafe shall be as follows:

Sunday, Tuesday through Thursday 12:00 p.m. to 10:00 p.m. Friday and Saturday 12:00 p.m. to 11:00 p.m.
Compensation: $600.00
SEATING CAPACITY: 12

Sidewalk Cafe Permit and approved plan must be posted at all times.

This grant of privilege #1112721 for a sidewalk cafe shall be subject to the provisions of Section 10-28-800 though 10-28-885 of the Municipal Code of Chicago and the directions of the Commissioner of Department of Business Affairs and Consumer Protection, the Commissioner of Streets and Sanitation, and the Commissioner of Transportation.

The permit holder agrees to hold the City of Chicago harmless for any damage, relocation or replacement costs associated with damage, relocation or removal of private property caused by the City performing work in the public way.

Authority for the above named privilege is herein given and granted from and after March 1, 2014 through and including December 1, 2014.

Alderman _____

Ameya Pawar 47th Ward

Department of Business Affairs and Consumer Protection
Small Business Center- Public Way Use Unit
City Hall - 121 N. LaSalle Street, Room 800 • Chicago, IL 60602
(312)-74-GOBIZ (312-744-6249) • (312) 744-1944 (TTY)
http://www.cityofchicago.org/bacp

04/30/2014

Alderman **Ameya Pawar**
Ward # **47**
City of Chicago
City Hall, Room **300**
121 North LaSalle Street
Chicago, Illinois 60602

Re: An ordinance to use and maintain a portion of the public right-of-way for **one (1) sidewalk cafe(s)** for **HIMMEL'S CHICAGO**, adjacent to the premises known as **2251 W. Lawrence Ave.**.

Dear Alderman **Ameya Pawar**:

The applicant referenced above has requested the use of the public right-of-way for a **sidewalk cafe(s)**. An ordinance has been prepared by the Department of Business Affairs and Consumer Protection – Small Business Center - Public Way Use Unit for presentation to the City Council. Because this request was made for properties located in your ward, as approved by you as per the attached, I respectfully request that you introduce the attached ordinance at the next City Council meeting.

If you have any questions regarding this ordinance, please contact Anthony Bertuca at (312) 744-5506.

Department of Business Affairs and Consumer Protection

City of Chicago

O2014-3904

Office of the City Clerk

Document Tracking Sheet

Meeting Date:	4/30/2014
Sponsor(s):	Pawar (47)
Type:	Ordinance
Title:	Sidewalk cafe(s) for I Monelli Trattoria Pizzeria
Committee(s) Assignment:	Committee on Transportation and Public Way

ORDINANCE
I Monelli Trattoria Pizzeria
Acct. No. 371500 - 1
Permit No. 1112575

Be It Ordained by the City Council of the City of Chicago:

Permission and authority are hereby given and granted to I Monelli Trattoria Pizzeria upon the terms and subject to the conditions of this ordinance, to maintain and use a portion of the public right of way for a sidewalk cafe adjacent to its premises located at 5019 N. Western Ave.. Said sidewalk cafe area #1 shall be twenty (20) feet in length and eleven (11) feet in width for a total of two hundred twenty (220) square feet and shall allow six (6) feet of clear space from the face of the curb/building line along W. Winnemac Avenue. The compensation for said space and the days and hours of operation for the sidewalk cafe shall be as follows:

Sunday 12 noon to 10:00 p.m. Thursday through Saturday 12:00 noon to 11:00 p.m.
Monday through Wednesday 3:00 p.m. to 10:00 p.m.
Compensation: $600.00
SEATING CAPACITY: 24

Sidewalk Cafe Permit and approved plan must be posted at all times.

This grant of privilege #1112575 for a sidewalk cafe shall be subject to the provisions of Section 10-28-800 though 10-28-885 of the Municipal Code of Chicago and the directions of the Commissioner of Department of Business Affairs and Consumer Protection, the Commissioner of Streets and Sanitation, and the Commissioner of Transportation.

The permit holder agrees to hold the City of Chicago harmless for any damage, relocation or replacement costs associated with damage, relocation or removal of private property caused by the City performing work in the public way.

Authority for the above named privilege is herein given and granted from and after March 1, 2014 through and including December 1, 2014.

Alderman _____

Ameya Pawar 47th Ward

Department of Business Affairs and Consumer Protection
Small Business Center - Public Way Use Unit
City Hall - 121 N. LaSalle Street, Room 800 • Chicago, IL 60602
(312)-74-GOBIZ (312-744-6249) • (312) 744-1944 (TTY)
http://www.cityofchicago.org/bacp

04/30/2014

Alderman **Ameya Pawar**
Ward # **47**
City of Chicago
City Hall, Room **300**
121 North LaSalle Street
Chicago, Illinois 60602

Re: An ordinance to use and maintain a portion of the public right-of-way for **one (1) sidewalk cafe(s)** for **I Monelli Trattoria Pizzeria**, adjacent to the premises known as **5019 N. Western Ave.**.

Dear Alderman **Ameya Pawar**:

The applicant referenced above has requested the use of the public right-of-way for a **sidewalk cafe(s)**. An ordinance has been prepared by the Department of Business Affairs and Consumer Protection – Small Business Center - Public Way Use Unit for presentation to the City Council. Because this request was made for properties located in your ward, as approved by you as per the attached, I respectfully request that you introduce the attached ordinance at the next City Council meeting.

If you have any questions regarding this ordinance, please contact Anthony Bertuca at (312) 744-5506.

Department of Business Affairs and Consumer Protection

City of Chicago

O2014-3910

Office of the City Clerk

Document Tracking Sheet

Meeting Date:	4/30/2014
Sponsor(s):	Pawar (47)
Type:	Ordinance
Title:	Sidewalk cafe(s) for Laughing Bird
Committee(s) Assignment:	Committee on Transportation and Public Way

ORDINANCE
LAUGHING BIRD
Acct. No. 259248 - 1
Permit No. 1112377

Be It Ordained by the City Council of the City of Chicago:

Permission and authority are hereby given and granted to LAUGHING BIRD upon the terms and subject to the conditions of this ordinance, to maintain and use a portion of the public right of way for a sidewalk cafe adjacent to its premises located at 4514 N. Lincoln Ave.. Said sidewalk cafe area #1 shall be twenty-five (25) feet in length and five point seven five (5.75) feet in width for a total of one hundred forty-three point seven five (143.75) square feet and shall allow six (6) feet of clear space from the face of the curb/building line along N Lincoln Ave. The compensation for said space and the days and hours of operation for the sidewalk cafe shall be as follows:

Monday thru Thursday 11:00 a.m. to 10:00 p.m. Friday 11:00 a.m. to 11:00 p.m. Saturday 1:00 p.m. to 11:00 p.m. Sunday 1:00 p.m. to 10:00 p.m.
Compensation: $600.00
SEATING CAPACITY: 16

Sidewalk Cafe Permit and approved plan must be posted at all times.

This grant of privilege #1112377 for a sidewalk cafe shall be subject to the provisions of Section 10-28-800 though 10-28-885 of the Municipal Code of Chicago and the directions of the Commissioner of Department of Business Affairs and Consumer Protection, the Commissioner of Streets and Sanitation, and the Commissioner of Transportation.

The permit holder agrees to hold the City of Chicago harmless for any damage, relocation or replacement costs associated with damage, relocation or removal of private property caused by the City performing work in the public way.

Authority for the above named privilege is herein given and granted from and after March 1, 2014 through and including December 1, 2014.

Alderman _____

Ameya Pawar 47th Ward

Department of Business Affairs and Consumer Protection
Small Business Center - Public Way Use Unit
City Hall - 121 N. LaSalle Street, Room 800 • Chicago, IL 60602
(312)-74-GOBIZ (312-744-6249) • (312) 744-1944 (TTY)
http://www.cityofchicago.org/bacp

04/30/2014

Alderman **Ameya Pawar**
Ward # **47**
City of Chicago
City Hall, Room **300**
121 North LaSalle Street
Chicago, Illinois 60602

Re: An ordinance to use and maintain a portion of the public right-of-way for **one (1) sidewalk cafe(s)** for **LAUGHING BIRD**, adjacent to the premises known as **4514 N. Lincoln Ave.**.

Dear Alderman **Ameya Pawar**:

The applicant referenced above has requested the use of the public right-of-way for a **sidewalk cafe(s)**. An ordinance has been prepared by the Department of Business Affairs and Consumer Protection – Small Business Center - Public Way Use Unit for presentation to the City Council. Because this request was made for properties located in your ward, as approved by you as per the attached, I respectfully request that you introduce the attached ordinance at the next City Council meeting.

If you have any questions regarding this ordinance, please contact Anthony Bertuca at (312) 744-5506.

Department of Business Affairs and Consumer Protection

City of Chicago

O2014-3915

Office of the City Clerk

Document Tracking Sheet

Meeting Date:	4/30/2014
Sponsor(s):	Pawar (47)
Type:	Ordinance
Title:	Sidewalk cafe(s) for Pasta Al Gusto, Inc.
Committee(s) Assignment:	Committee on Transportation and Public Way

ORDINANCE
PASTA AL GUSTO, INC.
Acct. No. 379073 - 1
Permit No. 1112473

Be It Ordained by the City Council of the City of Chicago:

Permission and authority are hereby given and granted to PASTA AL GUSTO, INC. upon the terms and subject to the conditions of this ordinance, to maintain and use a portion of the public right of way for a sidewalk cafe adjacent to its premises located at 1648 W. Belmont Ave.. Said sidewalk cafe area #1 shall be seventeen (17) feet in length and four (4) feet in width for a total of sixty-eight (68) square feet and shall allow six (6) feet of clear space from the face of the curb/building line along W. Belmont. The compensation for said space and the days and hours of operation for the sidewalk cafe shall be as follows:

Monday through Sunday 11:00 a.m. to 11:00 p.m.
Compensation: $600.00
SEATING CAPACITY: 12

Sidewalk Cafe Permit and approved plan must be posted at all times.

This grant of privilege #1112473 for a sidewalk cafe shall be subject to the provisions of Section 10-28-800 though 10-28-885 of the Municipal Code of Chicago and the directions of the Commissioner of Department of Business Affairs and Consumer Protection, the Commissioner of Streets and Sanitation, and the Commissioner of Transportation.

The permit holder agrees to hold the City of Chicago harmless for any damage, relocation or replacement costs associated with damage, relocation or removal of private property caused by the City performing work in the public way.

Authority for the above named privilege is herein given and granted from and after March 1, 2014 through and including December 1, 2014.

Alderman _____

Ameya Pawar 47th Ward

Department of Business Affairs and Consumer Protection
Small Business Center - Public Way Use Unit
City Hall - 121 N. LaSalle Street, Room 800 • Chicago, IL 60602
(312)-74-GOBIZ (312-744-6249) • (312) 744-1944 (TTY)
http://www.cityofchicago.org/bacp

04/30/2014

Alderman **Ameya Pawar**
Ward # **47**
City of Chicago
City Hall, Room **300**
121 North LaSalle Street
Chicago, Illinois 60602

Re: An ordinance to use and maintain a portion of the public right-of-way for **one (1) sidewalk cafe(s)** for **PASTA AL GUSTO, INC.**, adjacent to the premises known as **1648 W. Belmont Ave.**.

Dear Alderman **Ameya Pawar**:

The applicant referenced above has requested the use of the public right-of-way for a **sidewalk cafe(s)**. An ordinance has been prepared by the Department of Business Affairs and Consumer Protection – Small Business Center - Public Way Use Unit for presentation to the City Council. Because this request was made for properties located in your ward, as approved by you as per the attached, I respectfully request that you introduce the attached ordinance at the next City Council meeting.

If you have any questions regarding this ordinance, please contact Anthony Bertuca at (312) 744-5506.

Department of Business Affairs and Consumer Protection

City of Chicago

O2014-3924

Office of the City Clerk

Document Tracking Sheet

Meeting Date:	4/30/2014
Sponsor(s):	Pawar (47)
Type:	Ordinance
Title:	Sidewalk cafe(s) for Tavern on Littlefort
Committee(s) Assignment:	Committee on Transportation and Public Way

ORDINANCE
TAVERN ON LITTLEFORT
Acct. No. 247658 - 1
Permit No. 1112670

Be It Ordained by the City Council of the City of Chicago:

Permission and authority are hereby given and granted to TAVERN ON LITTLEFORT upon the terms and subject to the conditions of this ordinance, to maintain and use a portion of the public right of way for a sidewalk cafe adjacent to its premises located at 4128 N. Lincoln Ave.. Said sidewalk cafe area #1 shall be forty-nine point seven five (49.75) feet in length and eleven point five (11.5) feet in width for a total of five hundred seventy-two point one three (572.13) square feet and shall allow six (6) feet of clear space from the face of the curb/building line along W. Warner Avenue. The compensation for said space and the days and hours of operation for the sidewalk cafe shall be as follows:

Monday through Sunday 8:00 a.m. to 12:00 midnight
Compensation: $629.34
SEATING CAPACITY: 48

Sidewalk Cafe Permit and approved plan must be posted at all times.

This grant of privilege #1112670 for a sidewalk cafe shall be subject to the provisions of Section 10-28-800 though 10-28-885 of the Municipal Code of Chicago and the directions of the Commissioner of Department of Business Affairs and Consumer Protection, the Commissioner of Streets and Sanitation, and the Commissioner of Transportation.

The permit holder agrees to hold the City of Chicago harmless for any damage, relocation or replacement costs associated with damage, relocation or removal of private property caused by the City performing work in the public way.

Authority for the above named privilege is herein given and granted from and after March 1, 2014 through and including December 1, 2014.

Alderman _____

Ameya Pawar 47th Ward

Department of Business Affairs and Consumer Protection
Small Business Center - Public Way Use Unit
City Hall - 121 N. LaSalle Street, Room 800 • Chicago, IL 60602
(312)-74-GOBIZ (312-744-6249) • (312) 744-1944 (TTY)
http://www.cityofchicago.org/bacp

04/30/2014

Alderman **Ameya Pawar**
Ward # **47**
City of Chicago
City Hall, Room **300**
121 North LaSalle Street
Chicago, Illinois 60602

Re: An ordinance to use and maintain a portion of the public right-of-way for **one (1) sidewalk cafe(s)** for **TAVERN ON LITTLEFORT**, adjacent to the premises known as **4128 N. Lincoln Ave.**.

Dear Alderman **Ameya Pawar**:

The applicant referenced above has requested the use of the public right-of-way for a **sidewalk cafe(s)**. An ordinance has been prepared by the Department of Business Affairs and Consumer Protection – Small Business Center - Public Way Use Unit for presentation to the City Council. Because this request was made for properties located in your ward, as approved by you as per the attached, I respectfully request that you introduce the attached ordinance at the next City Council meeting.

If you have any questions regarding this ordinance, please contact Anthony Bertuca at (312) 744-5506.

Department of Business Affairs and Consumer Protection

City of Chicago

O2014-3929

Office of the City Clerk

Document Tracking Sheet

Meeting Date:	4/30/2014
Sponsor(s):	Pawar (47)
Type:	Ordinance
Title:	Sidewalk cafe(s) for Veg Head
Committee(s) Assignment:	Committee on Transportation and Public Way

ORDINANCE
Veg Head
Acct. No. 382944 - 1
Permit No. 1112626

Be It Ordained by the City Council of the City of Chicago:

Permission and authority are hereby given and granted to Veg Head upon the terms and subject to the conditions of this ordinance, to maintain and use a portion of the public right of way for a sidewalk cafe adjacent to its premises located at 4064 N. Lincoln Ave.. Said sidewalk cafe area #1 shall be twenty (20) feet in length and ten (10) feet in width for a total of two hundred (200) square feet and shall allow six (6) feet of clear space from the face of the curb/building line along Belle Plaine. The compensation for said space and the days and hours of operation for the sidewalk cafe shall be as follows:

Monday through Sunday 8:00 a.m. to 10:00 p.m.
Compensation: $600.00
SEATING CAPACITY: 26

Sidewalk Cafe Permit and approved plan must be posted at all times.

This grant of privilege #1112626 for a sidewalk cafe shall be subject to the provisions of Section 10-28-800 though 10-28-885 of the Municipal Code of Chicago and the directions of the Commissioner of Department of Business Affairs and Consumer Protection, the Commissioner of Streets and Sanitation, and the Commissioner of Transportation.

The permit holder agrees to hold the City of Chicago harmless for any damage, relocation or replacement costs associated with damage, relocation or removal of private property caused by the City performing work in the public way.

Authority for the above named privilege is herein given and granted from and after March 1, 2014 through and including December 1, 2014.

Alderman _____
Ameya Pawar 47th Ward

Department of Business Affairs and Consumer Protection
Small Business Center - Public Way Use Unit
City Hall - 121 N. LaSalle Street, Room 800 • Chicago, IL 60602
(312)-74-GOBIZ (312-744-6249) • (312) 744-1944 (TTY)
http://www.cityofchicago.org/bacp

04/30/2014

Alderman **Ameya Pawar**
Ward # **47**
City of Chicago
City Hall, Room **300**
121 North LaSalle Street
Chicago, Illinois 60602

Re: An ordinance to use and maintain a portion of the public right-of-way for **one (1) sidewalk cafe(s)** for **Veg Head**, adjacent to the premises known as **4064 N. Lincoln Ave.**.

Dear Alderman **Ameya Pawar**:

The applicant referenced above has requested the use of the public right-of-way for a **sidewalk cafe(s)**. An ordinance has been prepared by the Department of Business Affairs and Consumer Protection – Small Business Center - Public Way Use Unit for presentation to the City Council. Because this request was made for properties located in your ward, as approved by you as per the attached, I respectfully request that you introduce the attached ordinance at the next City Council meeting.

If you have any questions regarding this ordinance, please contact Anthony Bertuca at (312) 744-5506.

Department of Business Affairs and Consumer Protection

City of Chicago

O2014-3936

Office of the City Clerk

Document Tracking Sheet

Meeting Date:	4/30/2014
Sponsor(s):	Osterman (48)
Type:	Ordinance
Title:	Sidewalk cafe(s) for Caravan
Committee(s) Assignment:	Committee on Transportation and Public Way

ORDINANCE
CARAVAN
Acct. No. 357968 - 1
Permit No. 1112708

Be It Ordained by the City Council of the City of Chicago:

Permission and authority are hereby given and granted to CARAVAN upon the terms and subject to the conditions of this ordinance, to maintain and use a portion of the public right of way for a sidewalk cafe adjacent to its premises located at 4810 N. Broadway . Said sidewalk cafe area #1 shall be twenty-four (24) feet in length and fourteen (14) feet in width for a total of three hundred thirty-six (336) square feet and shall allow six (6) feet of clear space from the face of the curb/building line along N Broadway. The compensation for said space and the days and hours of operation for the sidewalk cafe shall be as follows:

Sunday through Thursday 11:00 a.m. until 11:00 p.m. Friday and Saturday 11:00 a.m. until 12:00 Midnight
Compensation: $600.00
SEATING CAPACITY: 24

Sidewalk Cafe Permit and approved plan must be posted at all times.

This grant of privilege #1112708 for a sidewalk cafe shall be subject to the provisions of Section 10-28-800 though 10-28-885 of the Municipal Code of Chicago and the directions of the Commissioner of Department of Business Affairs and Consumer Protection, the Commissioner of Streets and Sanitation, and the Commissioner of Transportation.

The permit holder agrees to hold the City of Chicago harmless for any damage, relocation or replacement costs associated with damage, relocation or removal of private property caused by the City performing work in the public way.

Authority for the above named privilege is herein given and granted from and after March 1, 2014 through and including December 1, 2014.

Alderman _____

Harry Osterman 48th Ward

Department of Business Affairs and Consumer Protection
Small Business Center- Public Way Use Unit
City Hall- 121 N LaSalle Street Room 800 • Chicago, IL 60602
(312)-74-GOBIZ (312-744-6249) • (312) 744-1944 (TTY)
http://www.cityofchicago.org/bacp

04/30/2014

Alderman **Harry Osterman**
Ward # **48**
City of Chicago
City Hall, Room **300**
121 North LaSalle Street
Chicago, Illinois 60602

Re: An ordinance to use and maintain a portion of the public right-of-way for **one (1) sidewalk cafe(s)** for **CARAVAN**, adjacent to the premises known as **4810 N. Broadway** .

Dear Alderman **Harry Osterman**:

The applicant referenced above has requested the use of the public right-of-way for a **sidewalk cafe(s)**. An ordinance has been prepared by the Department of Business Affairs and Consumer Protection – Small Business Center - Public Way Use Unit for presentation to the City Council. Because this request was made for properties located in your ward, as approved by you as per the attached, I respectfully request that you introduce the attached ordinance at the next City Council meeting.

If you have any questions regarding this ordinance, please contact Anthony Bertuca at (312) 744-5506.

Department of Business Affairs and Consumer Protection

City of Chicago

O2014-3942

Office of the City Clerk

Document Tracking Sheet

Meeting Date:	4/30/2014
Sponsor(s):	Osterman (48)
Type:	Ordinance
Title:	Sidewalk cafe(s) for Cookies and Carnitas
Committee(s) Assignment:	Committee on Transportation and Public Way

ORDINANCE
COOKIES AND CARNITAS
Acct. No. 384921 - 1
Permit No. 1112638

Be It Ordained by the City Council of the City of Chicago:

Permission and authority are hereby given and granted to COOKIES AND CARNITAS upon the terms and subject to the conditions of this ordinance, to maintain and use a portion of the public right of way for a sidewalk cafe adjacent to its premises located at 5757-5759 N. Broadway . Said sidewalk cafe area #1 shall be thirty (30) feet in length and nine (9) feet in width for a total of two hundred seventy (270) square feet and shall allow six (6) feet of clear space from the face of the curb/building line along Ardmore. The compensation for said space and the days and hours of operation for the sidewalk cafe shall be as follows:

Sunday through Thursday 11:00 a.m. to 10:00 p.m. Friday and Saturday 11:00 a.m. to 11:00 p.m.
Compensation: $600.00
SEATING CAPACITY: 16

Sidewalk Cafe Permit and approved plan must be posted at all times.

This grant of privilege #1112638 for a sidewalk cafe shall be subject to the provisions of Section 10-28-800 though 10-28-885 of the Municipal Code of Chicago and the directions of the Commissioner of Department of Business Affairs and Consumer Protection, the Commissioner of Streets and Sanitation, and the Commissioner of Transportation.

The permit holder agrees to hold the City of Chicago harmless for any damage, relocation or replacement costs associated with damage, relocation or removal of private property caused by the City performing work in the public way.

Authority for the above named privilege is herein given and granted from and after March 1, 2014 through and including December 1, 2014.

Alderman _____

Harry Osterman 48th Ward

Department of Business Affairs and Consumer Protection
Small Business Center - Public Way Use Unit
City Hall - 121 N. LaSalle Street, Room 800 • Chicago, IL 60602
(312)-74-GOBIZ (312-744-6249) • (312) 744-1944 (TTY)
http://www.cityofchicago.org/bacp

04/30/2014

Alderman **Harry Osterman**
Ward # **48**
City of Chicago
City Hall, Room **300**
121 North LaSalle Street
Chicago, Illinois 60602

Re: An ordinance to use and maintain a portion of the public right-of-way for **one (1) sidewalk cafe(s)** for **COOKIES AND CARNITAS**, adjacent to the premises known as **5757-5759 N. Broadway** .

Dear Alderman **Harry Osterman**:

The applicant referenced above has requested the use of the public right-of-way for a **sidewalk cafe(s)**. An ordinance has been prepared by the Department of Business Affairs and Consumer Protection – Small Business Center - Public Way Use Unit for presentation to the City Council. Because this request was made for properties located in your ward, as approved by you as per the attached, I respectfully request that you introduce the attached ordinance at the next City Council meeting.

If you have any questions regarding this ordinance, please contact Anthony Bertuca at (312) 744-5506.

Department of Business Affairs and Consumer Protection

City of Chicago

O2014-3948

Office of the City Clerk

Document Tracking Sheet

Meeting Date:	4/30/2014
Sponsor(s):	Osterman (48)
Type:	Ordinance
Title:	Sidewalk cafe(s) for Ethiopian Diamond Restaurant
Committee(s) Assignment:	Committee on Transportation and Public Way

ORDINANCE
ETHIOPIAN DIAMOND RESTAURANT
Acct. No. 17168 - 1
Permit No. 1112409

Be It Ordained by the City Council of the City of Chicago:

Permission and authority are hereby given and granted to ETHIOPIAN DIAMOND RESTAURANT upon the terms and subject to the conditions of this ordinance, to maintain and use a portion of the public right of way for a sidewalk cafe adjacent to its premises located at 6120-6122 N. Broadway . Said sidewalk cafe area #1 shall be twenty-six (26) feet in length and twelve (12) feet in width for a total of three hundred twelve (312) square feet and shall allow six (6) feet of clear space from the face of the curb/building line along Broadway. The compensation for said space and the days and hours of operation for the sidewalk cafe shall be as follows:

Monday to Sunday 11:00 am - 10:00 pm
Compensation: $600.00
SEATING CAPACITY: 24

Sidewalk Cafe Permit and approved plan must be posted at all times.

This grant of privilege #1112409 for a sidewalk cafe shall be subject to the provisions of Section 10-28-800 though 10-28-885 of the Municipal Code of Chicago and the directions of the Commissioner of Department of Business Affairs and Consumer Protection, the Commissioner of Streets and Sanitation, and the Commissioner of Transportation.

The permit holder agrees to hold the City of Chicago harmless for any damage, relocation or replacement costs associated with damage, relocation or removal of private property caused by the City performing work in the public way.

Authority for the above named privilege is herein given and granted from and after March 1, 2014 through and including December 1, 2014.

Alderman _____

Harry Osterman 48th Ward

Department of Business Affairs and Consumer Protection
Small Business Center - Public Way Use Unit
City Hall - 121 N. LaSalle Street, Room 800 • Chicago, IL 60602
(312)-74-GOBIZ (312-744-6249) • (312) 744-1944 (TTY)
http://www.cityofchicago.org/bacp

04/30/2014

Alderman **Harry Osterman**
Ward # **48**
City of Chicago
City Hall, Room **300**
121 North LaSalle Street
Chicago, Illinois 60602

Re: An ordinance to use and maintain a portion of the public right-of-way for **one (1) sidewalk cafe(s)** for **ETHIOPIAN DIAMOND RESTAURANT**, adjacent to the premises known as **6120-6122 N. Broadway** .

Dear Alderman **Harry Osterman**:

The applicant referenced above has requested the use of the public right-of-way for a **sidewalk cafe(s)**. An ordinance has been prepared by the Department of Business Affairs and Consumer Protection – Small Business Center - Public Way Use Unit for presentation to the City Council. Because this request was made for properties located in your ward, as approved by you as per the attached, I respectfully request that you introduce the attached ordinance at the next City Council meeting.

If you have any questions regarding this ordinance, please contact Anthony Bertuca at (312) 744-5506.

Department of Business Affairs and Consumer Protection

City of Chicago

O2014-3956

Office of the City Clerk

Document Tracking Sheet

Meeting Date:	4/30/2014
Sponsor(s):	Osterman (48)
Type:	Ordinance
Title:	Sidewalk cafe(s) for Forever Yogurt Andersonville LLC
Committee(s) Assignment:	Committee on Transportation and Public Way

ORDINANCE
Forever Yogurt Andersonville LLC
Acct. No. 371974 - 1
Permit No. 1112700

Be It Ordained by the City Council of the City of Chicago:

Permission and authority are hereby given and granted to Forever Yogurt Andersonville LLC upon the terms and subject to the conditions of this ordinance, to maintain and use a portion of the public right of way for a sidewalk cafe adjacent to its premises located at 5309 N. Clark St.. Said sidewalk cafe area #1 shall be twelve (12) feet in length and six (6) feet in width for a total of seventy-two (72) square feet and shall allow six (6) feet of clear space from the face of the curb/building line along N. Clark Street. The compensation for said space and the days and hours of operation for the sidewalk cafe shall be as follows:

Monday through Saturday 11:00 a.m. to 12:00 midnight
Compensation: $600.00
SEATING CAPACITY: 6

Sidewalk Cafe Permit and approved plan must be posted at all times.

This grant of privilege #1112700 for a sidewalk cafe shall be subject to the provisions of Section 10-28-800 though 10-28-885 of the Municipal Code of Chicago and the directions of the Commissioner of Department of Business Affairs and Consumer Protection, the Commissioner of Streets and Sanitation, and the Commissioner of Transportation.

The permit holder agrees to hold the City of Chicago harmless for any damage, relocation or replacement costs associated with damage, relocation or removal of private property caused by the City performing work in the public way.

Authority for the above named privilege is herein given and granted from and after March 1, 2014 through and including December 1, 2014.

Alderman _____

Harry Osterman 48th Ward

Department of Business Affairs and Consumer Protection
Small Business Center- Public Way Use Unit
City Hall - 121 N LaSalle Street Room 800 • Chicago, IL 60602
(312)-74-GOBIZ (312-744-6249) • (312) 744-1944 (TTY)
http://www.cityofchicago.org/bacp

04/30/2014

Alderman **Harry Osterman**
Ward # **48**
City of Chicago
City Hall, Room **300**
121 North LaSalle Street
Chicago, Illinois 60602

Re: An ordinance to use and maintain a portion of the public right-of-way for **one (1) sidewalk cafe(s)** for **Forever Yogurt Andersonville LLC**, adjacent to the premises known as **5309 N. Clark St.**.

Dear Alderman **Harry Osterman**:

The applicant referenced above has requested the use of the public right-of-way for a **sidewalk cafe(s)**. An ordinance has been prepared by the Department of Business Affairs and Consumer Protection – Small Business Center - Public Way Use Unit for presentation to the City Council. Because this request was made for properties located in your ward, as approved by you as per the attached, I respectfully request that you introduce the attached ordinance at the next City Council meeting.

If you have any questions regarding this ordinance, please contact Anthony Bertuca at (312) 744-5506.

Department of Business Affairs and Consumer Protection

City of Chicago

O2014-3961

Office of the City Clerk

Document Tracking Sheet

Meeting Date:	4/30/2014
Sponsor(s):	Osterman (48)
Type:	Ordinance
Title:	Sidewalk cafe(s) for Indie Cafe
Committee(s) Assignment:	Committee on Transportation and Public Way

ORDINANCE
INDIE CAFE
Acct. No. 283535 - 2
Permit No. 1112403

Be It Ordained by the City Council of the City of Chicago:

Permission and authority are hereby given and granted to INDIE CAFE upon the terms and subject to the conditions of this ordinance, to maintain and use a portion of the public right of way for a sidewalk cafe adjacent to its premises located at 5951-5953 N. Broadway . Said sidewalk cafe area #1 shall be forty (40) feet in length and seven (7) feet in width for a total of two hundred eighty (280) square feet and shall allow six (6) feet of clear space from the face of the curb/building line along N. Broadway. The compensation for said space and the days and hours of operation for the sidewalk cafe shall be as follows:

Monday Through Thursday 11:30am until 10:00pm Friday & Saturday 11:30am until 10:30pm Sunday 12:00pm until 10:00pm
Compensation: $600.00
SEATING CAPACITY: 12

Sidewalk Cafe Permit and approved plan must be posted at all times.

This grant of privilege #1112403 for a sidewalk cafe shall be subject to the provisions of Section 10-28-800 though 10-28-885 of the Municipal Code of Chicago and the directions of the Commissioner of Department of Business Affairs and Consumer Protection, the Commissioner of Streets and Sanitation, and the Commissioner of Transportation.

The permit holder agrees to hold the City of Chicago harmless for any damage, relocation or replacement costs associated with damage, relocation or removal of private property caused by the City performing work in the public way.

Authority for the above named privilege is herein given and granted from and after March 1, 2014 through and including December 1, 2014.

Alderman _____

Harry Osterman 48th Ward

Department of Business Affairs and Consumer Protection
Small Business Center - Public Way Use Unit
City Hall - 121 N. LaSalle Street, Room 800 • Chicago, IL 60602
(312)-74-GOBIZ (312-744-6249) • (312) 744-1944 (TTY)
http://www.cityofchicago.org/bacp

04/30/2014

Alderman **Harry Osterman**
Ward # **48**
City of Chicago
City Hall, Room **300**
121 North LaSalle Street
Chicago, Illinois 60602

Re: An ordinance to use and maintain a portion of the public right-of-way for **one (1) sidewalk cafe(s)** for **INDIE CAFE**, adjacent to the premises known as **5951-5953 N. Broadway** .

Dear Alderman **Harry Osterman**:

The applicant referenced above has requested the use of the public right-of-way for a **sidewalk cafe(s)**. An ordinance has been prepared by the Department of Business Affairs and Consumer Protection – Small Business Center - Public Way Use Unit for presentation to the City Council. Because this request was made for properties located in your ward, as approved by you as per the attached, I respectfully request that you introduce the attached ordinance at the next City Council meeting.

If you have any questions regarding this ordinance, please contact Anthony Bertuca at (312) 744-5506.

Department of Business Affairs and Consumer Protection

City of Chicago

O2014-3966

Office of the City Clerk

Document Tracking Sheet

Meeting Date:	4/30/2014
Sponsor(s):	Osterman (48)
Type:	Ordinance
Title:	Sidewalk cafe(s) for Jin Thai Cuisine
Committee(s) Assignment:	Committee on Transportation and Public Way

ORDINANCE
JIN THAI CUISINE
Acct. No. 361145 - 1
Permit No. 1112611

Be It Ordained by the City Council of the City of Chicago:

Permission and authority are hereby given and granted to JIN THAI CUISINE upon the terms and subject to the conditions of this ordinance, to maintain and use a portion of the public right of way for a sidewalk cafe adjacent to its premises located at 5458 N. Broadway . Said sidewalk cafe area #1 shall be twenty (20) feet in length and eight (8) feet in width for a total of one hundred sixty (160) square feet and shall allow six (6) feet of clear space from the face of the curb/building line along N. Broadway. The compensation for said space and the days and hours of operation for the sidewalk cafe shall be as follows:


Monday through Thursday 11:00 a.m. to 10:00 p.m. Friday and Saturday 11:00 a.m. to 10:30 p.m. Sunday 11:30 a.m. to 9:30 p.m
Compensation: $600.00
SEATING CAPACITY: 12

Sidewalk Cafe Permit and approved plan must be posted at all times.

This grant of privilege #1112611 for a sidewalk cafe shall be subject to the provisions of Section 10-28-800 though 10-28-885 of the Municipal Code of Chicago and the directions of the Commissioner of Department of Business Affairs and Consumer Protection, the Commissioner of Streets and Sanitation, and the Commissioner of Transportation.

The permit holder agrees to hold the City of Chicago harmless for any damage, relocation or replacement costs associated with damage, relocation or removal of private property caused by the City performing work in the public way.

Authority for the above named privilege is herein given and granted from and after March 1, 2014 through and including December 1, 2014.

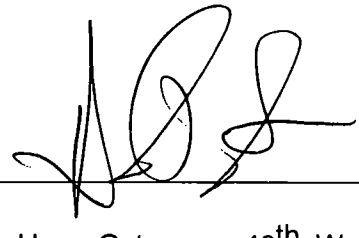Alderman 

Harry Osterman 48th Ward

Department of Business Affairs and Consumer Protection
Small Business Center - Public Way Use Unit
City Hall - 121 N. LaSalle Street, Room 800 • Chicago, IL 60602
(312)-74-GOBIZ (312-744-6249) • (312) 744-1944 (TTY)
http://www.cityofchicago.org/bacp

04/30/2014

Alderman **Harry Osterman**
Ward # **48**
City of Chicago
City Hall, Room **300**
121 North LaSalle Street
Chicago, Illinois 60602

Re: An ordinance to use and maintain a portion of the public right-of-way for **one (1) sidewalk cafe(s)** for **JIN THAI CUISINE**, adjacent to the premises known as **5458 N. Broadway** .

Dear Alderman **Harry Osterman**:

The applicant referenced above has requested the use of the public right-of-way for a **sidewalk cafe(s)**. An ordinance has been prepared by the Department of Business Affairs and Consumer Protection – Small Business Center - Public Way Use Unit for presentation to the City Council. Because this request was made for properties located in your ward, as approved by you as per the attached, I respectfully request that you introduce the attached ordinance at the next City Council meeting.

If you have any questions regarding this ordinance, please contact Anthony Bertuca at (312) 744-5506.

Department of Business Affairs and Consumer Protection

City of Chicago

O2014-3974

Office of the City Clerk

Document Tracking Sheet

Meeting Date:	4/30/2014
Sponsor(s):	Osterman (48)
Type:	Ordinance
Title:	Sidewalk cafe(s) for Little Corner Snack Shop, The
Committee(s) Assignment:	Committee on Transportation and Public Way

ORDINANCE
THE LITTLE CORNER SNACK SHOP
Acct. No. 14863 - 1
Permit No. 1112780

Be It Ordained by the City Council of the City of Chicago:

Permission and authority are hereby given and granted to THE LITTLE CORNER SNACK SHOP upon the terms and subject to the conditions of this ordinance, to maintain and use a portion of the public right of way for a sidewalk cafe adjacent to its premises located at 5937 N. Broadway . Said sidewalk cafe area #1 shall be forty (40) feet in length and eight (8) feet in width for a total of three hundred twenty (320) square feet and shall allow six (6) feet of clear space from the face of the curb/building line along Broadway. The compensation for said space and the days and hours of operation for the sidewalk cafe shall be as follows:

Monday - Sunday 8:00 am to 9:00 pm
Compensation: $600.00
SEATING CAPACITY: 30

Sidewalk Cafe Permit and approved plan must be posted at all times.

This grant of privilege #1112780 for a sidewalk cafe shall be subject to the provisions of Section 10-28-800 though 10-28-885 of the Municipal Code of Chicago and the directions of the Commissioner of Department of Business Affairs and Consumer Protection, the Commissioner of Streets and Sanitation, and the Commissioner of Transportation.

The permit holder agrees to hold the City of Chicago harmless for any damage, relocation or replacement costs associated with damage, relocation or removal of private property caused by the City performing work in the public way.

Authority for the above named privilege is herein given and granted from and after March 1, 2014 through and including December 1, 2014.

Alderman _____

Harry Osterman 48th Ward

Department of Business Affairs and Consumer Protection
Small Business Center - Public Way Use Unit
City Hall - 121 N. LaSalle Street, Room 800 • Chicago, IL 60602
(312)-74-GOBIZ (312-744-6249) • (312) 744-1944 (TTY)
http://www.cityofchicago.org/bacp

04/30/2014

Alderman **Harry Osterman**
Ward # **48**
City of Chicago
City Hall, Room **300**
121 North LaSalle Street
Chicago, Illinois 60602

Re: An ordinance to use and maintain a portion of the public right-of-way for **one (1) sidewalk cafe(s)** for **THE LITTLE CORNER SNACK SHOP**, adjacent to the premises known as **5937 N. Broadway** .

Dear Alderman **Harry Osterman**:

The applicant referenced above has requested the use of the public right-of-way for a **sidewalk cafe(s)**. An ordinance has been prepared by the Department of Business Affairs and Consumer Protection – Small Business Center - Public Way Use Unit for presentation to the City Council. Because this request was made for properties located in your ward, as approved by you as per the attached, I respectfully request that you introduce the attached ordinance at the next City Council meeting.

If you have any questions regarding this ordinance, please contact Anthony Bertuca at (312) 744-5506.

Department of Business Affairs and Consumer Protection

City of Chicago

O2014-3979

Office of the City Clerk

Document Tracking Sheet

Meeting Date:	4/30/2014
Sponsor(s):	Osterman (48)
Type:	Ordinance
Title:	Sidewalk cafe(s) for Sushi Thai III
Committee(s) Assignment:	Committee on Transportation and Public Way

ORDINANCE
SUSHI THAI III
Acct. No. 368375 - 1
Permit No. 1112328

Be It Ordained by the City Council of the City of Chicago:

Permission and authority are hereby given and granted to SUSHI THAI III upon the terms and subject to the conditions of this ordinance, to maintain and use a portion of the public right of way for a sidewalk cafe adjacent to its premises located at 6230 N. Broadway . Said sidewalk cafe area #1 shall be twenty (20) feet in length and thirteen (13) feet in width for a total of two hundred sixty (260) square feet and shall allow six (6) feet of clear space from the face of the curb/building line along Broadway. The compensation for said space and the days and hours of operation for the sidewalk cafe shall be as follows:

Monday - closed Tuesday - Thursday 11:00 am - 10:00 pm Friday & Saturday 11:00 am - 10:30 pm Sunday 12:00 pm - 9:30 pm
Compensation: $600.00
SEATING CAPACITY: 22

Sidewalk Cafe Permit and approved plan must be posted at all times.

This grant of privilege #1112328 for a sidewalk cafe shall be subject to the provisions of Section 10-28-800 though 10-28-885 of the Municipal Code of Chicago and the directions of the Commissioner of Department of Business Affairs and Consumer Protection, the Commissioner of Streets and Sanitation, and the Commissioner of Transportation.

The permit holder agrees to hold the City of Chicago harmless for any damage, relocation or replacement costs associated with damage, relocation or removal of private property caused by the City performing work in the public way.

Authority for the above named privilege is herein given and granted from and after March 1, 2014 through and including December 1, 2014.

Alderman _____

Harry Osterman 48th Ward

Department of Business Affairs and Consumer Protection
Small Business Center - Public Way Use Unit
City Hall - 121 N. LaSalle Street, Room 800 • Chicago, IL 60602
(312)-74-GOBIZ (312-744-6249) • (312) 744-1944 (TTY)
http://www.cityofchicago.org/bacp

04/30/2014

Alderman **Harry Osterman**
Ward # **48**
City of Chicago
City Hall, Room **300**
121 North LaSalle Street
Chicago, Illinois 60602

Re: An ordinance to use and maintain a portion of the public right-of-way for **one (1) sidewalk cafe(s)** for **SUSHI THAI III**, adjacent to the premises known as **6230 N. Broadway** .

Dear Alderman **Harry Osterman**:

The applicant referenced above has requested the use of the public right-of-way for a **sidewalk cafe(s)**. An ordinance has been prepared by the Department of Business Affairs and Consumer Protection – Small Business Center - Public Way Use Unit for presentation to the City Council. Because this request was made for properties located in your ward, as approved by you as per the attached, I respectfully request that you introduce the attached ordinance at the next City Council meeting.

If you have any questions regarding this ordinance, please contact Anthony Bertuca at (312) 744-5506.

Department of Business Affairs and Consumer Protection

City of Chicago

O2014-3989

Office of the City Clerk

Document Tracking Sheet

Meeting Date:	4/30/2014
Sponsor(s):	Osterman (48)
Type:	Ordinance
Title:	Sidewalk cafe(s) for Zanzabar
Committee(s) Assignment:	Committee on Transportation and Public Way

ORDINANCE
ZANZABAR
Acct. No. 337314 - 1
Permit No. 1112592

Be It Ordained by the City Council of the City of Chicago:

Permission and authority are hereby given and granted to ZANZABAR upon the terms and subject to the conditions of this ordinance, to maintain and use a portion of the public right of way for a sidewalk cafe adjacent to its premises located at 1036 W. Bryn Mawr Ave.. Said sidewalk cafe area #1 shall be twenty-four (24) feet in length and fourteen point four two (14.42) feet in width for a total of three hundred forty-six point zero eight (346.08) square feet and shall allow six (6) feet of clear space from the face of the curb/building line along N. Kenmore. The compensation for said space and the days and hours of operation for the sidewalk cafe shall be as follows:


Sunday through Thursday 11:00 a.m. to 9:00 p.m. Saturday and Sunday 11:00 a.m. to 10:00 p.m.
Compensation: $600.00
SEATING CAPACITY: 18

Sidewalk Cafe Permit and approved plan must be posted at all times.

This grant of privilege #1112592 for a sidewalk cafe shall be subject to the provisions of Section 10-28-800 though 10-28-885 of the Municipal Code of Chicago and the directions of the Commissioner of Department of Business Affairs and Consumer Protection, the Commissioner of Streets and Sanitation, and the Commissioner of Transportation.

The permit holder agrees to hold the City of Chicago harmless for any damage, relocation or replacement costs associated with damage, relocation or removal of private property caused by the City performing work in the public way.

Authority for the above named privilege is herein given and granted from and after March 1, 2014 through and including December 1, 2014.

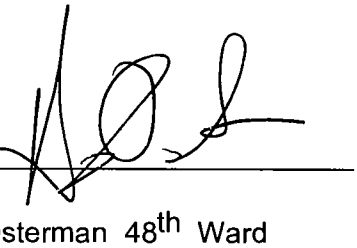Alderman 

Harry Osterman 48th Ward

Department of Business Affairs and Consumer Protection
Small Business Center - Public Way Use Unit
City Hall - 121 N. LaSalle Street, Room 800 • Chicago, IL 60602
(312)-74-GOBIZ (312-744-6249) • (312) 744-1944 (TTY)
http://www.cityofchicago.org/bacp

04/30/2014

Alderman **Harry Osterman**
Ward # **48**
City of Chicago
City Hall, Room **300**
121 North LaSalle Street
Chicago, Illinois 60602

Re: An ordinance to use and maintain a portion of the public right-of-way for **one (1) sidewalk cafe(s)** for **ZANZABAR**, adjacent to the premises known as **1036 W. Bryn Mawr Ave.**.

Dear Alderman **Harry Osterman**:

The applicant referenced above has requested the use of the public right-of-way for a **sidewalk cafe(s)**. An ordinance has been prepared by the Department of Business Affairs and Consumer Protection – Small Business Center - Public Way Use Unit for presentation to the City Council. Because this request was made for properties located in your ward, as approved by you as per the attached, I respectfully request that you introduce the attached ordinance at the next City Council meeting.

If you have any questions regarding this ordinance, please contact Anthony Bertuca at (312) 744-5506.

Department of Business Affairs and Consumer Protection

City of Chicago

O2014-3994

Office of the City Clerk

Document Tracking Sheet

Meeting Date:	4/30/2014
Sponsor(s):	Moore (49)
Type:	Ordinance
Title:	Sidewalk cafe(s) for Good to Go Jamaican Cuisine LLC
Committee(s) Assignment:	Committee on Transportation and Public Way

ORDINANCE
GOOD TO GO JAMAICAN CUISINE LLC
Acct. No. 322714 - 1
Permit No. 1112474

Be It Ordained by the City Council of the City of Chicago:

Permission and authority are hereby given and granted to GOOD TO GO JAMAICAN CUISINE LLC upon the terms and subject to the conditions of this ordinance, to maintain and use a portion of the public right of way for a sidewalk cafe adjacent to its premises located at 1945-47 W. Howard St.. Said sidewalk cafe area #1 shall be twenty-eight (28) feet in length and five point five (5.5) feet in width for a total of one hundred fifty-four (154) square feet and shall allow six (6) feet of clear space from the face of the curb/building line along W Howard St. The compensation for said space and the days and hours of operation for the sidewalk cafe shall be as follows:

Monday through Saturday 11:00 a.m. until 12:00 midnight Sunday 12:00 noon until 10:00 p.m.
Compensation: $600.00
SEATING CAPACITY: 20

Sidewalk Cafe Permit and approved plan must be posted at all times.

This grant of privilege #1112474 for a sidewalk cafe shall be subject to the provisions of Section 10-28-800 though 10-28-885 of the Municipal Code of Chicago and the directions of the Commissioner of Department of Business Affairs and Consumer Protection, the Commissioner of Streets and Sanitation, and the Commissioner of Transportation.

The permit holder agrees to hold the City of Chicago harmless for any damage, relocation or replacement costs associated with damage, relocation or removal of private property caused by the City performing work in the public way.

Authority for the above named privilege is herein given and granted from and after March 1, 2014 through and including December 1, 2014.

Alderman _____
Joe Moore 49th Ward

Department of Business Affairs and Consumer Protection
Small Business Center - Public Way Use Unit
City Hall - 121 N LaSalle Street, Room 800 • Chicago, IL 60602
(312)-74-GOBIZ (312-744-6249) • (312) 744-1944 (TTY)
http://www.cityofchicago.org/bacp

04/30/2014

Alderman **Joe Moore**
Ward # **49**
City of Chicago
City Hall, Room **300**
121 North LaSalle Street
Chicago, Illinois 60602

Re: An ordinance to use and maintain a portion of the public right-of-way for **one (1) sidewalk cafe(s)** for **GOOD TO GO JAMAICAN CUISINE LLC**, adjacent to the premises known as **1945-47 W. Howard St.**.

Dear Alderman **Joe Moore**:

The applicant referenced above has requested the use of the public right-of-way for a **sidewalk cafe(s)**. An ordinance has been prepared by the Department of Business Affairs and Consumer Protection – Small Business Center - Public Way Use Unit for presentation to the City Council. Because this request was made for properties located in your ward, as approved by you as per the attached, I respectfully request that you introduce the attached ordinance at the next City Council meeting.

If you have any questions regarding this ordinance, please contact Anthony Bertuca at (312) 744-5506.

Department of Business Affairs and Consumer Protection

City of Chicago

O2014-3999

Office of the City Clerk

Document Tracking Sheet

Meeting Date:	4/30/2014
Sponsor(s):	Moore (49)
Type:	Ordinance
Title:	Sidewalk cafe(s) for Grill Inn
Committee(s) Assignment:	Committee on Transportation and Public Way

ORDINANCE
GRILL INN
Acct. No. 347906 - 1
Permit No. 1112461

Be It Ordained by the City Council of the City of Chicago:

Permission and authority are hereby given and granted to GRILL INN upon the terms and subject to the conditions of this ordinance, to maintain and use a portion of the public right of way for a sidewalk cafe adjacent to its premises located at 1422 W. Morse Ave.. Said sidewalk cafe area #1 shall be twenty-four (24) feet in length and eight (8) feet in width for a total of one hundred ninety-two (192) square feet and shall allow six (6) feet of clear space from the face of the curb/building line along W Morse Ave. The compensation for said space and the days and hours of operation for the sidewalk cafe shall be as follows:

Monday through Sunday 11:00 a.m. to 12:00 midnight
Compensation: $600.00
SEATING CAPACITY: 14

Sidewalk Cafe Permit and approved plan must be posted at all times.

This grant of privilege #1112461 for a sidewalk cafe shall be subject to the provisions of Section 10-28-800 though 10-28-885 of the Municipal Code of Chicago and the directions of the Commissioner of Department of Business Affairs and Consumer Protection, the Commissioner of Streets and Sanitation, and the Commissioner of Transportation.

The permit holder agrees to hold the City of Chicago harmless for any damage, relocation or replacement costs associated with damage, relocation or removal of private property caused by the City performing work in the public way.

Authority for the above named privilege is herein given and granted from and after March 1, 2014 through and including December 1, 2014.

Alderman _____
Joe Moore 49th Ward

Department of Business Affairs and Consumer Protection
Small Business Center - Public Way Use Unit
City Hall - 121 N. LaSalle Street. Room 800 • Chicago, IL 60602
(312)-74-GOBIZ (312-744-6249) • (312) 744-1944 (TTY)
http://www.cityofchicago.org/bacp

04/30/2014

Alderman **Joe Moore**
Ward # **49**
City of Chicago
City Hall, Room **300**
121 North LaSalle Street
Chicago, Illinois 60602

Re: An ordinance to use and maintain a portion of the public right-of-way for **one (1) sidewalk cafe(s)** for **GRILL INN**, adjacent to the premises known as **1422 W. Morse Ave.**.

Dear Alderman **Joe Moore**:

The applicant referenced above has requested the use of the public right-of-way for a **sidewalk cafe(s)**. An ordinance has been prepared by the Department of Business Affairs and Consumer Protection – Small Business Center - Public Way Use Unit for presentation to the City Council. Because this request was made for properties located in your ward, as approved by you as per the attached, I respectfully request that you introduce the attached ordinance at the next City Council meeting.

If you have any questions regarding this ordinance, please contact Anthony Bertuca at (312) 744-5506.

Department of Business Affairs and Consumer Protection

City of Chicago

O2014-4003

Office of the City Clerk

Document Tracking Sheet

Meeting Date:	4/30/2014
Sponsor(s):	Moore (49)
Type:	Ordinance
Title:	Sidewalk cafe(s) for 63 Bar & Grill
Committee(s) Assignment:	Committee on Transportation and Public Way

ORDINANCE
63 BAR & GRILL
Acct. No. 377262 - 1
Permit No. 1112788

Be It Ordained by the City Council of the City of Chicago:

Permission and authority are hereby given and granted to 63 BAR & GRILL upon the terms and subject to the conditions of this ordinance, to maintain and use a portion of the public right of way for a sidewalk cafe adjacent to its premises located at 6341-6343 N. Broadway . Said sidewalk cafe area #1 shall be forty-six (46) feet in length and ten (10) feet in width for a total of four hundred sixty (460) square feet and shall allow six (6) feet of clear space from the face of the curb/building line along N. Broadway. The compensation for said space and the days and hours of operation for the sidewalk cafe shall be as follows:

Monday through Sunday 11:00 a.m. to 12:00 midnight
Compensation: $600.00
SEATING CAPACITY: 32

Sidewalk Cafe Permit and approved plan must be posted at all times.

This grant of privilege #1112788 for a sidewalk cafe shall be subject to the provisions of Section 10-28-800 though 10-28-885 of the Municipal Code of Chicago and the directions of the Commissioner of Department of Business Affairs and Consumer Protection, the Commissioner of Streets and Sanitation, and the Commissioner of Transportation.

The permit holder agrees to hold the City of Chicago harmless for any damage, relocation or replacement costs associated with damage, relocation or removal of private property caused by the City performing work in the public way.

Authority for the above named privilege is herein given and granted from and after March 1, 2014 through and including December 1, 2014.

Alderman _____
Joe Moore 49th Ward

Department of Business Affairs and Consumer Protection
Small Business Center - Public Way Use Unit
City Hall - 121 N. LaSalle Street, Room 800 • Chicago, IL 60602
(312)-74-GOBIZ (312-744-6249) • (312) 744-1944 (TTY)
http://www.cityofchicago.org/bacp

04/30/2014

Alderman **Joe Moore**
Ward # **49**
City of Chicago
City Hall, Room **300**
121 North LaSalle Street
Chicago, Illinois 60602

Re: An ordinance to use and maintain a portion of the public right-of-way for **one (1) sidewalk cafe(s)** for **63 BAR & GRILL**, adjacent to the premises known as **6341-6343 N. Broadway** .

Dear Alderman **Joe Moore**:

The applicant referenced above has requested the use of the public right-of-way for a **sidewalk cafe(s)**. An ordinance has been prepared by the Department of Business Affairs and Consumer Protection – Small Business Center - Public Way Use Unit for presentation to the City Council. Because this request was made for properties located in your ward, as approved by you as per the attached, I respectfully request that you introduce the attached ordinance at the next City Council meeting.

If you have any questions regarding this ordinance, please contact Anthony Bertuca at (312) 744-5506.

Department of Business Affairs and Consumer Protection

City of Chicago

O2014-4007

Office of the City Clerk

Document Tracking Sheet

Meeting Date:	4/30/2014
Sponsor(s):	Silverstein (50)
Type:	Ordinance
Title:	Sidewalk cafe(s) for Hill Country Smokehouse
Committee(s) Assignment:	Committee on Transportation and Public Way

ORDINANCE
HILL COUNTRY SMOKEHOUSE
Acct. No. 378575 - 1
Permit No. 1112793

Be It Ordained by the City Council of the City of Chicago:

Permission and authority are hereby given and granted to HILL COUNTRY SMOKEHOUSE upon the terms and subject to the conditions of this ordinance, to maintain and use a portion of the public right of way for a sidewalk cafe adjacent to its premises located at 6954 N. Western Ave.. Said sidewalk cafe area #1 shall be thirty-two (32) feet in length and twelve (12) feet in width for a total of three hundred eighty-four (384) square feet and shall allow six (6) feet of clear space from the face of the curb/building line along N. Western Avenue. The compensation for said space and the days and hours of operation for the sidewalk cafe shall be as follows:

Tuesday through Sunday 11:00 a.m. to 9:00 p.m.
Compensation: $600.00
SEATING CAPACITY: 28

Sidewalk Cafe Permit and approved plan must be posted at all times.

This grant of privilege #1112793 for a sidewalk cafe shall be subject to the provisions of Section 10-28-800 though 10-28-885 of the Municipal Code of Chicago and the directions of the Commissioner of Department of Business Affairs and Consumer Protection, the Commissioner of Streets and Sanitation, and the Commissioner of Transportation.

The permit holder agrees to hold the City of Chicago harmless for any damage, relocation or replacement costs associated with damage, relocation or removal of private property caused by the City performing work in the public way.

Authority for the above named privilege is herein given and granted from and after March 1, 2014 through and including December 1, 2014.

Alderman _____

Debra L. Silverstein 50th Ward

Department of Business Affairs and Consumer Protection
Small Business Center - Public Way Use Unit
City Hall - 121 N LaSalle Street, Room 800 • Chicago, IL 60602
(312)-74-GOBIZ (312-744-6249) • (312) 744-1944 (TTY)
http://www.cityofchicago.org/bacp

04/30/2014

Alderman **Debra L. Silverstein**
Ward # **50**
City of Chicago
City Hall, Room **203**
121 North LaSalle Street
Chicago, Illinois 60602

Re: An ordinance to use and maintain a portion of the public right-of-way for **one (1) sidewalk cafe(s)** for **HILL COUNTRY SMOKEHOUSE**, adjacent to the premises known as **6954 N. Western Ave.**.

Dear Alderman **Debra L. Silverstein**:

The applicant referenced above has requested the use of the public right-of-way for a **sidewalk cafe(s)**. An ordinance has been prepared by the Department of Business Affairs and Consumer Protection – Small Business Center - Public Way Use Unit for presentation to the City Council. Because this request was made for properties located in your ward, as approved by you as per the attached, I respectfully request that you introduce the attached ordinance at the next City Council meeting.

If you have any questions regarding this ordinance, please contact Anthony Bertuca at (312) 744-5506.

Department of Business Affairs and Consumer Protection

City of Chicago

O2014-4009

Office of the City Clerk

Document Tracking Sheet

Meeting Date:	4/30/2014
Sponsor(s):	Silverstein (50)
Type:	Ordinance
Title:	Sidewalk cafe(s) for Patel's Cafe
Committee(s) Assignment:	Committee on Transportation and Public Way

ORDINANCE
PATEL'S CAFE
Acct. No. 353756 - 1
Permit No. 1112735

Be It Ordained by the City Council of the City of Chicago:

Permission and authority are hereby given and granted to PATEL'S CAFE upon the terms and subject to the conditions of this ordinance, to maintain and use a portion of the public right of way for a sidewalk cafe adjacent to its premises located at 2600 W. Devon Ave.. Said sidewalk cafe area #1 shall be thirty-four (34) feet in length and ten (10) feet in width for a total of three hundred forty (340) square feet and shall allow six (6) feet of clear space from the face of the curb/building line along N. Rockwell Avenue. The compensation for said space and the days and hours of operation for the sidewalk cafe shall be as follows:

Sunday through Thursday 9:00 a.m. to 10:00 p.m. Friday and Saturday 9:00 a.m. to 11:00 p.m.
Compensation: $600.00
SEATING CAPACITY: 20

Sidewalk Cafe Permit and approved plan must be posted at all times.

This grant of privilege #1112735 for a sidewalk cafe shall be subject to the provisions of Section 10-28-800 though 10-28-885 of the Municipal Code of Chicago and the directions of the Commissioner of Department of Business Affairs and Consumer Protection, the Commissioner of Streets and Sanitation, and the Commissioner of Transportation.

The permit holder agrees to hold the City of Chicago harmless for any damage, relocation or replacement costs associated with damage, relocation or removal of private property caused by the City performing work in the public way.

Authority for the above named privilege is herein given and granted from and after March 1, 2014 through and including December 1, 2014.

Alderman _____

Debra L. Silverstein 50th Ward

Department of Business Affairs and Consumer Protection
Small Business Center- Public Way Use Unit
City Hall- 121 N. LaSalle Street Room 800 • Chicago, IL 60602
(312)-74-GOBIZ (312-744-6249) • (312) 744-1944 (TTY)
http://www.cityofchicago.org/bacp

04/30/2014

Alderman **Debra L. Silverstein**
Ward # **50**
City of Chicago
City Hall, Room **203**
121 North LaSalle Street
Chicago, Illinois 60602

Re: An ordinance to use and maintain a portion of the public right-of-way for **one (1) sidewalk cafe(s)** for **PATEL'S CAFE**, adjacent to the premises known as **2600 W. Devon Ave.**.

Dear Alderman **Debra L. Silverstein**:

The applicant referenced above has requested the use of the public right-of-way for a **sidewalk cafe(s)**. An ordinance has been prepared by the Department of Business Affairs and Consumer Protection – Small Business Center - Public Way Use Unit for presentation to the City Council. Because this request was made for properties located in your ward, as approved by you as per the attached, I respectfully request that you introduce the attached ordinance at the next City Council meeting.

If you have any questions regarding this ordinance, please contact Anthony Bertuca at (312) 744-5506.

Department of Business Affairs and Consumer Protection

City of Chicago

O2014-4014

Office of the City Clerk

Document Tracking Sheet

Meeting Date:	4/30/2014
Sponsor(s):	Silverstein (50)
Type:	Ordinance
Title:	Sidewalk cafe(s) for Punjabi Dhabha
Committee(s) Assignment:	Committee on Transportation and Public Way

ORDINANCE
PUNJABI DHABHA
Acct. No. 65192 - 2
Permit No. 1112415

Be It Ordained by the City Council of the City of Chicago:

Permission and authority are hereby given and granted to PUNJABI DHABHA upon the terms and subject to the conditions of this ordinance, to maintain and use a portion of the public right of way for a sidewalk cafe adjacent to its premises located at 2525 W. Devon Ave.. Said sidewalk cafe area #1 shall be twenty-two point three seven (22.37) feet in length and twelve (12) feet in width for a total of two hundred sixty-eight point four four (268.44) square feet and shall allow six (6) feet of clear space from the face of the curb/building line along N. Maplewood Street. The compensation for said space and the days and hours of operation for the sidewalk cafe shall be as follows:


Monday through Sunday 11:00 a.m. to 11:00 p.m.
Compensation: $600.00
SEATING CAPACITY: 20

Sidewalk Cafe Permit and approved plan must be posted at all times.

This grant of privilege #1112415 for a sidewalk cafe shall be subject to the provisions of Section 10-28-800 though 10-28-885 of the Municipal Code of Chicago and the directions of the Commissioner of Department of Business Affairs and Consumer Protection, the Commissioner of Streets and Sanitation, and the Commissioner of Transportation.

The permit holder agrees to hold the City of Chicago harmless for any damage, relocation or replacement costs associated with damage, relocation or removal of private property caused by the City performing work in the public way.

Authority for the above named privilege is herein given and granted from and after March 1, 2014 through and including December 1, 2014.

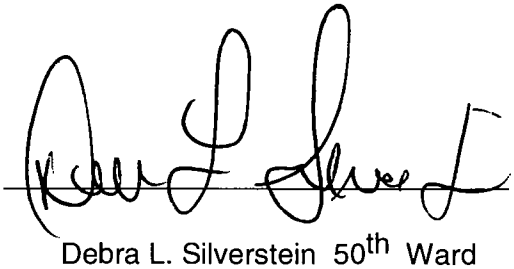Alderman 
Debra L. Silverstein 50th Ward

Department of Business Affairs and Consumer Protection
Small Business Center - Public Way Use Unit
City Hall - 121 N. LaSalle Street, Room 800 • Chicago, IL 60602
(312)-74-GOBIZ (312-744-6249) • (312) 744-1944 (TTY)
http://www.cityofchicago.org/bacp

04/30/2014

Alderman **Debra L. Silverstein**
Ward # **50**
City of Chicago
City Hall, Room **203**
121 North LaSalle Street
Chicago, Illinois 60602

Re: An ordinance to use and maintain a portion of the public right-of-way for **one (1) sidewalk cafe(s)** for **PUNJABI DHABHA**, adjacent to the premises known as **2525 W. Devon Ave.**.

Dear Alderman **Debra L. Silverstein**:

The applicant referenced above has requested the use of the public right-of-way for a **sidewalk cafe(s)**. An ordinance has been prepared by the Department of Business Affairs and Consumer Protection – Small Business Center - Public Way Use Unit for presentation to the City Council. Because this request was made for properties located in your ward, as approved by you as per the attached, I respectfully request that you introduce the attached ordinance at the next City Council meeting.

If you have any questions regarding this ordinance, please contact Anthony Bertuca at (312) 744-5506.

Department of Business Affairs and Consumer Protection

City of Chicago

O2014-4015

Office of the City Clerk

Document Tracking Sheet

Meeting Date:	4/30/2014
Sponsor(s):	Silverstein (50)
Type:	Ordinance
Title:	Sidewalk cafe(s) for Rozana
Committee(s) Assignment:	Committee on Transportation and Public Way

ORDINANCE
ROZANA
Acct. No. 377500 - 1
Permit No. 1112754

Be It Ordained by the City Council of the City of Chicago:

Permission and authority are hereby given and granted to ROZANA upon the terms and subject to the conditions of this ordinance, to maintain and use a portion of the public right of way for a sidewalk cafe adjacent to its premises located at 6118-6120 N. Lincoln Ave.. Said sidewalk cafe area #1 shall be forty-eight (48) feet in length and seven point five (7.5) feet in width for a total of three hundred sixty (360) square feet and shall allow six (6) feet of clear space from the face of the curb/building line along N. Lincoln Avenue. The compensation for said space and the days and hours of operation for the sidewalk cafe shall be as follows:

Monday through Sunday 8:00 a.m. to 12:00 midnight
Compensation: $600.00
SEATING CAPACITY: 32

Sidewalk Cafe Permit and approved plan must be posted at all times.

This grant of privilege #1112754 for a sidewalk cafe shall be subject to the provisions of Section 10-28-800 though 10-28-885 of the Municipal Code of Chicago and the directions of the Commissioner of Department of Business Affairs and Consumer Protection, the Commissioner of Streets and Sanitation, and the Commissioner of Transportation.

The permit holder agrees to hold the City of Chicago harmless for any damage, relocation or replacement costs associated with damage, relocation or removal of private property caused by the City performing work in the public way.

Authority for the above named privilege is herein given and granted from and after March 1, 2014 through and including December 1, 2014.

Alderman

Debra L. Silverstein 50th Ward

Department of Business Affairs and Consumer Protection
Small Business Center- Public Way Use Unit
City Hall - 121 N. LaSalle Street Room 800 • Chicago, IL 60602
(312)-74-GOBIZ (312-744-6249) • (312) 744-1944 (TTY)
http://www.cityofchicago.org/bacp

04/30/2014

Alderman **Debra L. Silverstein**
Ward # **50**
City of Chicago
City Hall, Room **203**
121 North LaSalle Street
Chicago, Illinois 60602

Re: An ordinance to use and maintain a portion of the public right-of-way for **one (1) sidewalk cafe(s)** for **ROZANA**, adjacent to the premises known as **6118-6120 N. Lincoln Ave.**.

Dear Alderman **Debra L. Silverstein**:

The applicant referenced above has requested the use of the public right-of-way for a **sidewalk cafe(s)**. An ordinance has been prepared by the Department of Business Affairs and Consumer Protection – Small Business Center - Public Way Use Unit for presentation to the City Council. Because this request was made for properties located in your ward, as approved by you as per the attached, I respectfully request that you introduce the attached ordinance at the next City Council meeting.

If you have any questions regarding this ordinance, please contact Anthony Bertuca at (312) 744-5506.

Department of Business Affairs and Consumer Protection

City of Chicago

Or2014-202

Office of the City Clerk

Document Tracking Sheet

Meeting Date:	4/30/2014
Sponsor(s):	Fioretti (2)
Type:	Order
Title:	Issuance of permits for sign(s)/signboard(s) at 1717 S Prairie Ave
Committee(s) Assignment:	Committee on Zoning, Landmarks and Building Standards

City Council
Meeting Date: 4/30/14
Committee on Buildings (signs)

ORDERED, That the Commissioner of Buildings is hereby directed to issue a sign permit to: (Contractor's name and address)

The Holland Design Group Inc.

1090 Brown St.

Wauconda, IL 60084

for the erection of a sign / signboard over 24 feet in height and / or over 100 square feet (in area of one face) at: (Business NAME & ADDRESS)

Prairie District Homes Tower Residences Condominium Association

1717 South Prairie Ave

Chicago, IL 60616

Dimensions: Length 10'.0" ft Height 3'.6" ft

Height above grade / roof to top of sign 5'.6" ft

TOTAL SQUARE FOOT AREA 36'.0" sq ft

Such sign(s) shall comply with all applicable provisions of TITLE 17 of the Chicago Zoning Ordinance and all other applicable provisions of the Municipal Code of the City of Chicago governing the construction and maintenance of outdoor signs, signboards and structures.

Alderman, 2 Ward

City of Chicago

O2014-3340

Office of the City Clerk

Document Tracking Sheet

Meeting Date:	4/30/2014
Sponsor(s):	Burns (4)
Type:	Ordinance
Title:	Issuance of permits for sign(s)/signboard(s) at 4700 S Cottage Grove Ave
Committee(s) Assignment:	Committee on Zoning, Landmarks and Building Standards

Committee on Buildings
City Council Meeting April 30, 2014
Alderman William D. Burns, 4th Ward
Sign Ordinance

ORDINANCE

Be it ordained by the City Council of the City of Chicago:

Section 1. That the Commissioner of Buildings is hereby authorized and directed to issue a sign permit to South Water Signs, 934 North Church Road, Elmhurst, IL 60126 for the erection of a sign/signboard over 24' feet in height and/or over 100 square feet (in area of one face) at 4700 S. Cottage Grove, Chicago, IL with the dimensions, height and square foot area:

Dimensions: length: 7' 10 3/8" Height: 23' 11 3/8"

Height above grade/roof to the top of the sign: 17' 5"

Total Square Foot Area 188.26 square feet


Such signs (s) shall comply with all applicable provisions of Title 17 of the Chicago Zoning Ordinance and all other applicable provisions of the Municipal Code of the City of Chicago governing the construction and maintenance of outdoor signs, signboards and structures.

Section 2. This ordinance shall be in force and effect from and after its passage and due publication.

William D. Burns
Alderman, 4th Ward
City of Chicago



East Elevation

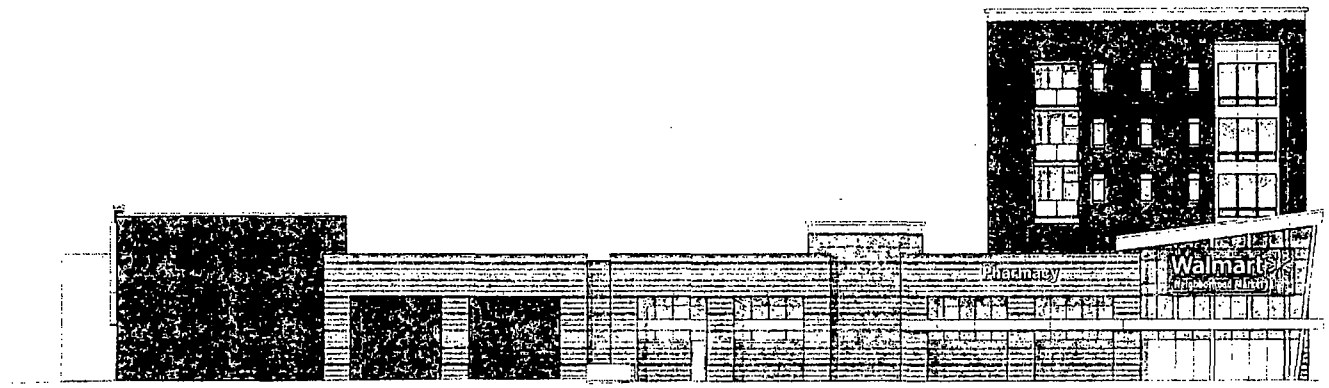

MATERIAL LEDGEND

- BRICK, VINTAGE BROWN SMOOTH
- BRICK, GRANITE RED COLONIAL IRONSPOT
- CAST STONE, LIGHT BUFF
- CAST STONE, SLATE
- DIRECT APPLIED FINISH SYSTEM

South Elevation

Sign	Qty	Height	Area (S.F.)	Total S.F.
Walmart	2	7'-10"	188.26	376.52
Pharmacy	2	2'-6"	53.63	107.26
			Total Building Signage	483.78

Walmart

BERGER	February 27, 2014	Chicago (47th and Cottage Grove), IL #3166 - New Store	1

DESIGN REPRESENTATION ONLY - NOT FOR CONSTRUCTION

City of Chicago

Or2014-195

Office of the City Clerk

Document Tracking Sheet

Meeting Date:	4/30/2014
Sponsor(s):	Beale (9)
Type:	Order
Title:	Issuance of permits for sign(s)/signboard(s) at 11139 S Michigan Ave
Committee(s) Assignment:	Committee on Zoning, Landmarks and Building Standards

City Council meeting date: _____
Committee on Zoning, Landmarks & Building Standards

ORDERED, That the Commissioner of the Building Department is hereby directed to issue a sign permit to: (*Contractor's name and address*)

NEON PRISM ELECTRIC SIGN CO, INC.
1213 PARAMOUNT PARKWAY
BATAVIA, IL 60510

For the erection of a sign / signboard over twenty-four (24) feet in height and / or over one hundred (100) square feet (in area of one face) at:

On-Premise / Business ID signs: indicate Business Name and Address
Off-Premise / Advertising sings: must indicate that it is for Advertising

SNEAKER VILLA - JOIN THE MOVEMENT
11139 S. MICHIGAN AVE.
CHICAGO, IL


Dimensions: 28' x 5'2" = 145#

Height above grade: 20'


Such signs shall comply with all provisions of Title 17 of the Chicago Zoning Ordinance and all other applicable provisions of the Municipal Code of the City of Chicago governing the construction and maintenance of outdoor signs, sign boards, and structures.


Alderman, 9 Ward

04/28/14 MON 15:22 FAX 7737852790 ALDERMAN ANTHONY BEALE 004

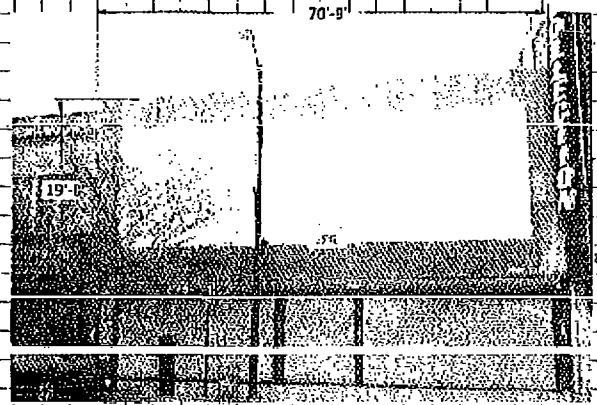

existing conditions

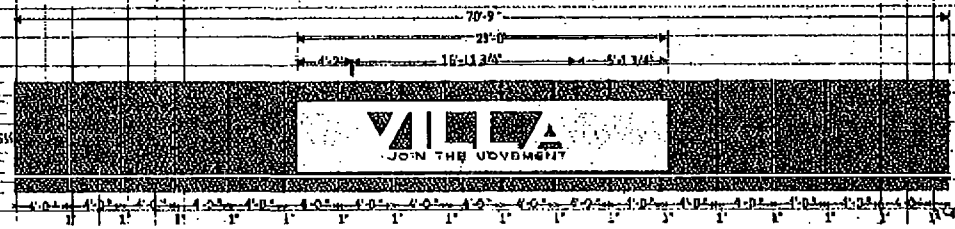

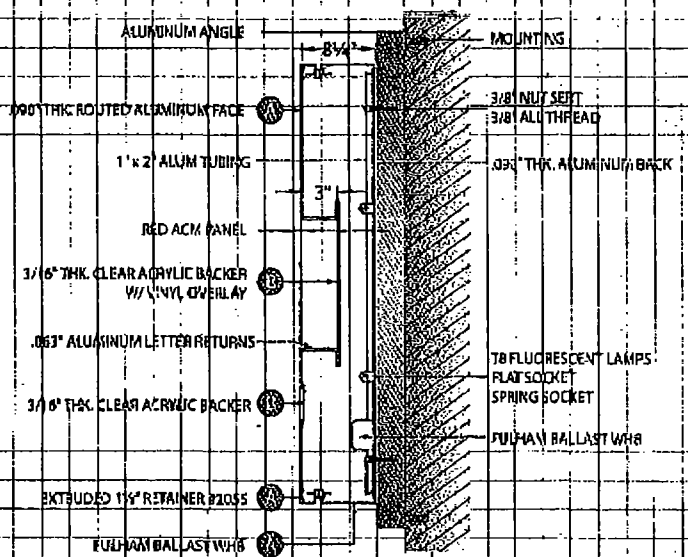

SIDE VIEW

COLOR SCHEDULE
A. CABINET, LETTER RETURNS, RETAINER: PAINT SEMI-GLOSS WHITE
B. BEHIND VILLA "JOIN THE MOVEMENT": RED VINYL ORACAL #8500-017
C. STRIP: TELE GRAY VINYL ORACAL #8500-30-016

Signage is 120V Ballast/Power Supply



proposed signage
Scale: NTS

Storefront elevation

BLAIR COMPANIES

address: 3107 Kissell Avenue
Altoona PA 16601
telephone: 814.949.8287
fax: 814.949.8153
web: www.blaircompanies.com

project information

client: SHEETZ/VILLA
address: Multiple Units

Unit 051
48" x 240" W

store #
drawing number: 26051
date: 04-10-13
file name: SHV_1493__12.cdr

revisions

05.A 12.12.13 revised dimensions

A 10.12.12 typical real ACM P-81 behind sign.

notes:

These drawings are not for construction. The information contained herein is intended as a representation of design concept only.

The original design of these drawings is the property of the Blair Companies and may not be reproduced, copied or exhibited in any fashion, without first obtaining written consent from the Blair Companies.

05.10.2012

LANDLORD APPROVAL

Villa Join the Movement
Chris Koch
1926 Arch Street, 3rd floor
Philadelphia, PA 19103

Attention: Chris Koch,

I have reviewed the attached sign drawings, prepared by Blair Companies (# SNV_24951_12A) for 11139 S. Michigan Ave. Chicago, IL. and I approve them for install on the location.

You may use this approval letter for the purpose of gaining city approval and permitting for the signs.

Sincerely,

Jim Farrey
J. Patrick Realty, LLC
3105 N. Ashland, Suite 350
Chicago, IL 60657
P 312.968.4444

City of Chicago

O2014-3343

Office of the City Clerk

Document Tracking Sheet

Meeting Date:	4/30/2014
Sponsor(s):	Balcer (11)
Type:	Ordinance
Title:	Issuance of permits for sign(s)/signboard(s) at 3014-3016 S Wentworth Ave
Committee(s) Assignment:	Committee on Zoning, Landmarks and Building Standards

ORDINANCE

Be it ordained by the City of Chicago:

Section 1. That the Commissioner of Buildings is hereby authorized and directed to issue a sign permit to M-K Signs, Inc., 4900 N. Elston Avenue, Chicago, IL 60630, for the election of a sign/signboard over 24 feet in height and / or 100 square feet (in area of one face) at Chicago Roots Hydroponics & Organics, 3014-16 S. Wentworth Avenue, Chicago, IL 60616 with the dimensions, height and square foot area:

WEST ELEVATION

Dimensions: length: 46'0" height: 4'0"

Height above grade to top of sign: 49'0"

Total Square foot area: 184 square feet

Not with standing any provisions of Title 17 of the Municipal Code, of the City of Chicago (the Chicago Zoning Ordinance) to the contrary, the Commissioner of Buildings is hereby directed and authorized to issue a sign permit to the address referenced within this ordinance.

Section 2. This ordinance shall be in force and effect from and after its passage and due publication.

James Balcer
Alderman, 11th Ward

46'-0"

4'-0"



(1) S/F ILLUMINATED SIGN

ALUM. RETAINER & DRUM
LEXAN SIGN FACE WITH TRANSLUCENT GRAPHICS
H.O. FLUO. LAMP ILLUM.
▶ SAFETY DISCONNECT



APPROVED: _____ DATE: _____

M-K SIGNS
CHICAGO
4900 N. ELSTON AVE
CHICAGO, IL 60630
773/545-4444
FAX 773/545-9275
E-MAIL: artdept@mksigns.net

CHICAGO ROOTS
CHICAGO, IL

Colors represented in this drawing are for presentation purposes only. They will not match your finished product exactly. Actual color samples can be obtained from your sales representative.

This design is the original and unpublished work of MK SIGNS and may not be reproduced, copied or exhibited in any fashion without the expressed written consent of MK SIGNS. The rights to this design may be purchased.

DATE	REVISION
3-19-14	

SCALE	3/16"=1'-0"
DATE	8-28-13
DESIGNER	LM
SALES	RC
FILE	Chicago Roots
DRAWING NUMBER	2236

CITY OF CHICAGO

DEPARTMENT OF BUILDINGS

Sign Permit Application

APPROVAL NUMBER	APPLICATION NUMBER	ANNUAL FEE	WORK CODE	DRAWINGS ATTACHED
	100535121			☐ YES ☐ NO

DATE OF APPLICATION: 04/09/2014

ADDRESS OF SIGN: 3014 S WENTWORTH AVE, 60616-

BUILDING:

ORIGINAL PERMIT NUMBER:

TYPE OF PERMIT: NEW CONSTRUCTION (SIGN)

PAYER OF ANNUAL INSPECTION
TRILLA, THOMAS
3014 S WENTWORTH AVENUE
CHICAGO, IL 60616
(773)545-4444

SIGN MANUFACTURER: M-K SIGNS,INC

ADDRESS WHERE SIGN CAN BE SEEN PRIOR TO ERECTION:

TICKET NUMBER: 0

REINSPECTION CONTROL NUMBER:

TYPE OF SUPPORT FOR SIGN: BUILDING

SIGN BOARD SUPPORT MEMBERS: STEEL

ANNUAL FEE	
CONSTRUCTION FEE	200.00
1017 B FEE	
TOTAL FEE	200.00
AMOUNT PAID	200.00
BALANCE DUE	

Check # for Zoning:

Check # for DCAP:

TYPE OF SIGN: FLAT OR BOX

LENGTH FT	LENGTH IN	HEIGHT FT	HEIGHT IN
46	0	4	0

AREA SQ FT	WEIGHT LBS
184	550

SIGN HEIGHT ABOVE GRADE/ROOF: 45 FT

SHAPE OF SIGN: REGULAR

SIGN WILL READ
CHICAGO ROOTS HYDROPONICS & ORGANIC

NO OF LAMPS	TOTAL WATTAGE
24	2640

TYPE OF LAMP: FLUORESCENT

NO OF BALLAST/TRANSFORMERS	INPUT OF TRANSFORMERS
6	120

CONTRACTOR WILL INSTALL: [N] FEEDERS [N] CUSTOMER LEADS

TYPE OF SWITCH: SPECIAL

LOCATION OF SWITCH: OUTSIDE SIGN

SIGN LOCATION
CHICAGO ROOT WALL DISPLAY

The undersigned certify that the statements in this application are true and correct and that all work done under the proposed permit will conform to the requirements of the Chicago Municipal Code

	REG NO
ELECT CONTR: M-K SIGNS, INC.	E05834 ELECTR
ADDRESS: 4900 N. ELSTON AVE. CHICAGO, IL 60630	
SUPERVISOR SIGNATURE	

BOND NO	REG NO
SIGN ERECTOR: M-K SIGNS, INC.	E05834 SIGNER
ADDRESS: 4900 N. ELSTON AVE. CHICAGO IL, 60630	
SIGNATURE	

The permit issued on this application will authorize only signs here applied for If other signs are to be erected they must be covered by additional permits

City of Chicago
Rahm Emanuel, Mayor

Department of Buildings
Felicia Davis, Commissioner

TYPE OF BUSINESS

COMMERCIAL Other:

Name. CHICAGO ROOTS HYDROPONICS & OR

LIC #:

Renewal

Projects Over:

[N] Private Property

[Y] Public Way Grant Permit #: 1112317

[ ] Planned Development/Manufacturing PMD/PD#:

Zoning District. B1 Other:

TYPE OF SIGN

[ ] ADVERTISING [X] ILLUMINATE [ ] MOVEABLE

[X] BUSINESS [ ] FLASHING

TOTAL STREET FRONTAGE OF LOT (IN FEET) 50

TOTAL AREA OF NEW SIGN (SQ FT.) 184

TOTAL AREA OF ALL SIGNS ON LOT (SQ.FT.) 1

HEIGHT OF SIGN ABOVE GRADE (TO TOP) 49ft 0in

DISTANCE OF CURB LINE OUTER EDGE (ft) 9

DISTANCE OF STRUCTURE INNER EDGE (ft) 10

DISTANCE FROM (ft).

A PUBLIC PARK (OVER 10 ACRES)

B EXPRESSWAY (IF LESS THAN 1,000 FT)

C. RESIDENCE DISTRICT (ADVERTISING SIGNS ONLY)

IF REPLACEMENT SIGN OR CHANGE OF FACE, WHAT DOES THE EXISTING SIGN READ?

Original Payee:

Landmark Hold: [ ] **Status:**

ZONING (OFFICE USE ONLY)

SIGN BOND REQUIRED? [ ] YES

COUNCIL ORDER REQUIRED [X] YES

IS SPECIAL PERMISSION REQUIRED FROM CHIEF ELECTRICAL

[ ] YES

IF YES, ATTACH LETTER OF REQUEST

TIME STAMP


SIGN CLERK

APPROVED FOR PERMIT

REMARKS

Zoning Map

Created on: 4/9/2014 2:04 P.M.

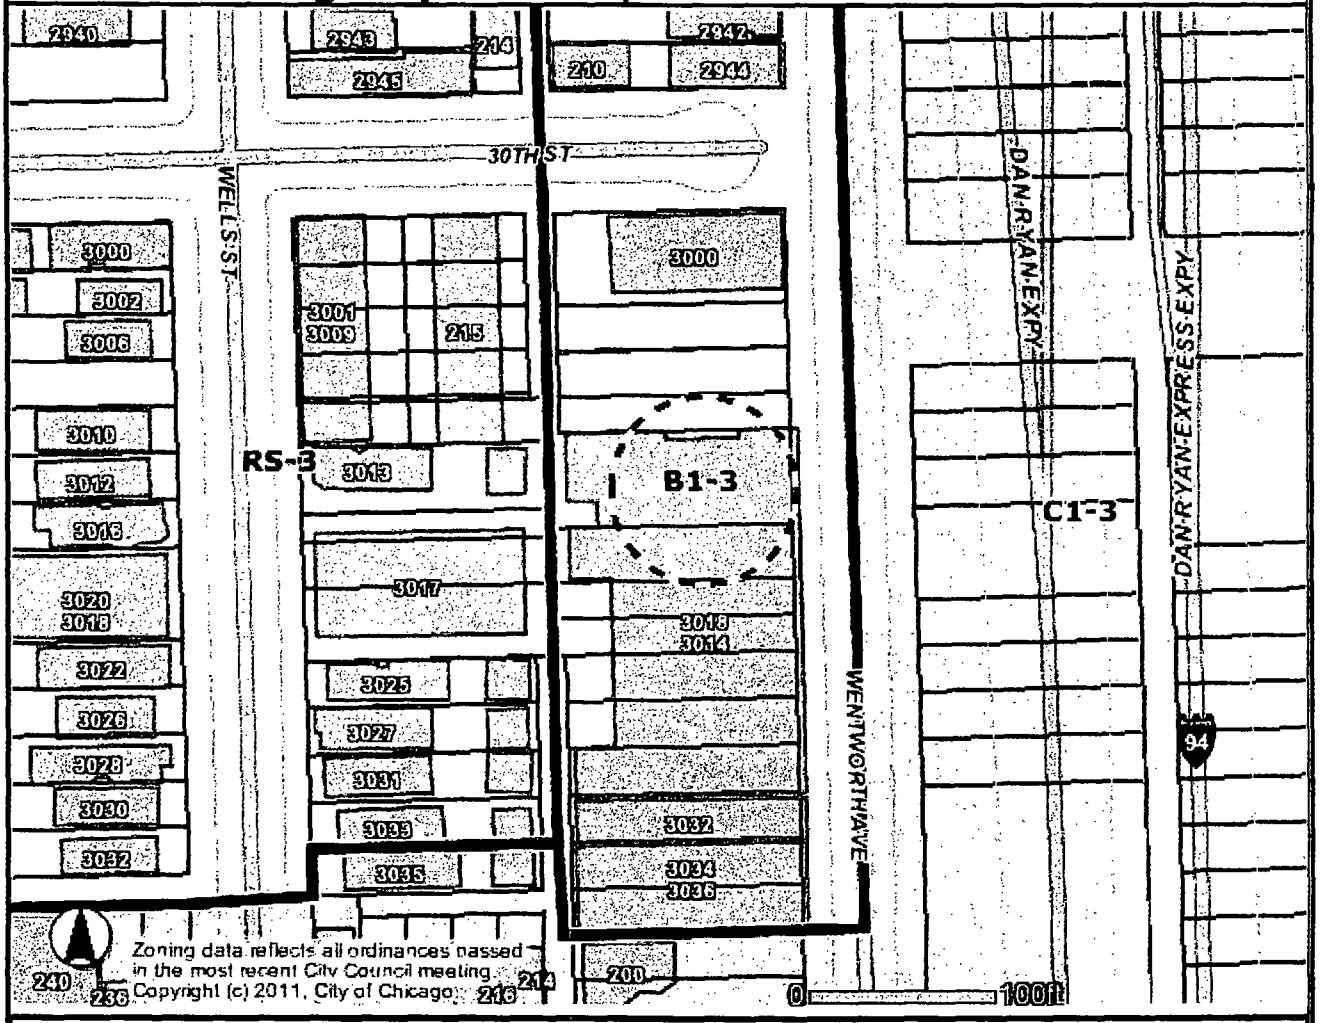

Address

3014 S WENTWORTH AVE

Zoning
- Business
- Commercial
- Manufacturing
- Residential
- Planned Development
- Planned Manufacturing
- Downtown Core
- Downtown Service
- Downtown Mixed
- Downtown Residential
- Transportation
- Parks & Open Space
- Zoning Boundaries

Historic Preservation
CHICAGO LANDMARKS
- Chicago Landmarks
- Landmark Districts

Chicago Historic Resources Survey - Buildings subject to Demolition-Delay Ordinance
- Red
- Orange
- Water
- Cemetery
- Municipalities

- Lakefront
- Pedestrian Streets
- Buildings
- Parcels
- Streets
- Curbs
- Forest Preserve
- City Boundary



Information provided on the City of Chicago web site should not be used as a substitute for legal, accounting, real estate, business, tax, or other professional advice. The City of Chicago assumes no liability for any damages or loss of any kind that might arise from the use of, misuse of, or the inability to use the City web site and-or the materials contained on the web site. The City of Chicago also assumes no liability for improper or incorrect use of materials or information contained on its web site. All materials that appear on the City of Chicago web site are distributed and transmitted as is, without warranties of any kind, either express or implied, and subject to the terms and conditions stated in this disclaimer.

PUBLIC WAY USE UNIT: PERMIT INFORMATION SHEET

04/04/2014 - Stan Adams

DBA Name	**CHICAGO ROOTS HYDROPONICS AND ORGANICS**
Location	**3014-16 S. WENTWORTH AVE.**
Zip Code	**60616**
Account Number	**359839**
Site Number	**3**
Area	**PERMIT**
Permit Type	**SIGN**
Permit Number	**1112317**

Next steps: Department of Buildings – Permit process for signs

Your Public Way Use permit number is shown above. This number is to be used for each item on your DOB application and is needed for the Buildings (DOB) online sign application located @ www.cityofchicago.org/buildings. All signs, canopies, banners, marquees and awnings require a buildings permit. Only a licensed sign erector may apply for the Buildings permit online. The Buildings permit application will ask for the Public Way Use permit number supplied above. For additional information please contact the Buildings Department at (312) 744-3400.

Please return the completed Public Way Use application to City Hall - 121 N. LaSalle Street, Chicago, IL 60602 Room 800. The completed application package must include a copy of the completed DOB application and the Public Way Use application. The Public Way Use application must contain the Alderman's signature, site plans on 8 1/2 X 11 paper, photos of the item(s), the signed Acceptance letter and a copy of the insurance certificate. For additional information please contact BACP at (312)-74-GOBIZ (312-744-6249).


CITY OF CHICAGO
DEPARTMENT OF ZONING AND LAND USE PLANNING
SIGN SITE PLAN
(ALL INFORMATION MUST BE COMPLETED AND LEGIBLE)

Site Address: 3014 S WENTWORTH AVE 1 of 1 **applications**

Sign Company: M-K SIGNS, INC **Rep Name:** ANTHONY CILIA

Phone (773) 545 - 4444 **EXT** _____ *(Below: Building, streets and location of sign on lot or structure)*

North

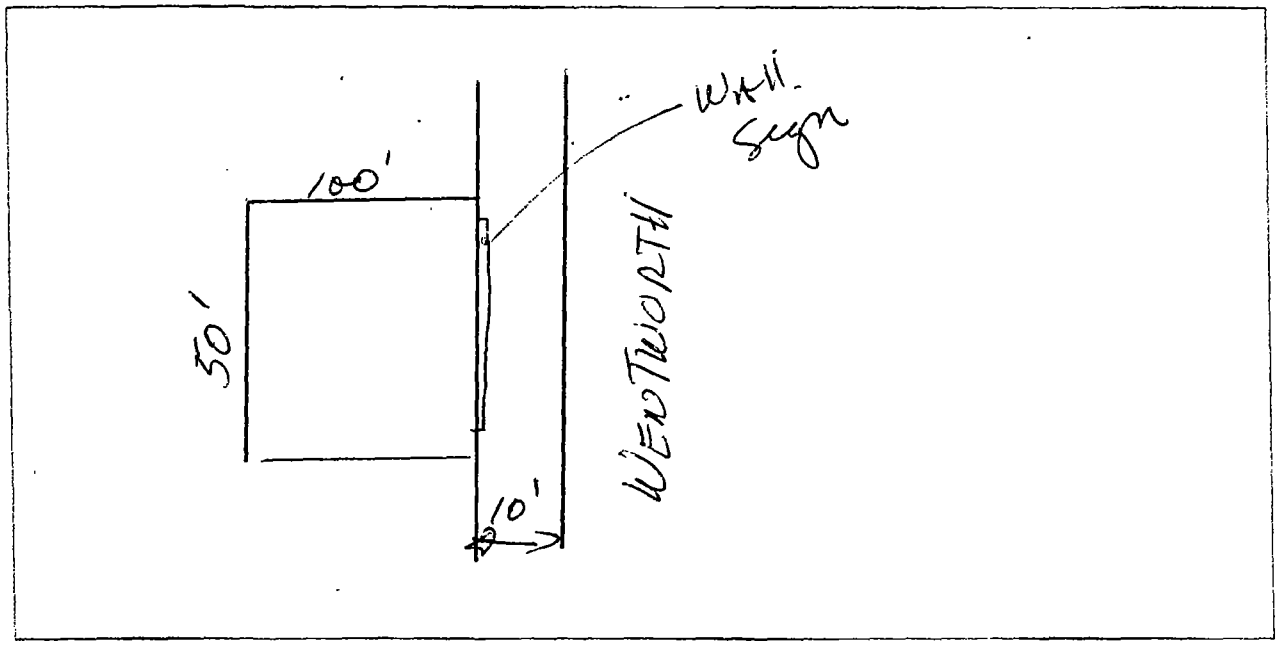

West **East**

South

SIGN USE:
Bus. ID (On-premise) XX
Business Lice. # _____
☐

TYPE OF SIGN:
Flat Wall ☒
Freestanding ☐
Awning ☐
Marquee ☐
High Rise Building ☐
Projecting Private ☐
Projecting Public Way ☒
Public Way Use -Permit # 1112317

SIGN CHARACTERISTICS:
Non- Illuminated ☐
Illuminated ☒
Changing Image ☐
Video Display ☐
Flashing ☐

PERMIT TYPE:
New Construction ☒
Change of Face
Previous Permit # ☐

TOTAL SQUARE FOOTAGE:
Square footage of **this proposed sign** 184
Gross area of **all proposed signs** 184
Area of **all existing signs** ***(not including proposed)*** on Zoning Lot 0

DISTANCE FROM:
Curb Line: _____
Expressway, Toll Roads or Major Route (n/a if over 1000 ft) —
Park (over 10 acres) —
Residential Zone —
Existing Off-premise on same side of street: —

Signature : Anthony Cilia **Date:** 8-8-14

(Revised 4/10)

City of Chicago

Or2014-189

Office of the City Clerk

Document Tracking Sheet

Meeting Date:	4/30/2014
Sponsor(s):	Quinn (13)
Type:	Order
Title:	Issuance of permits for sign(s)/signboard(s) at 7743 S Cicero Ave
Committee(s) Assignment:	Committee on Zoning, Landmarks and Building Standards

Committee on Buildings

(Signs)

ORDERED, That the Commissioner of Buildings is hereby directed to issue a sign permit to: (Contractor's name and address)

Sure Light Sign
260 Knox Park Road
Lake Zurich, IL 60047

for the erection of a sign/signboard over 24 feet in height and/or over 100 square feet (in area of one face) at: (Business NAME & ADDRESS)

Aztecas Mufflers & Brakes - 100532333
7743 S. Cicero Ave.
Chicago IL 60652


Dimensions: length 42' 8" height 4' 8"

height above grade/roof to top of sign 17' 8"

TOTAL SQUARE FOOT AREA 199

Such sign(s) shall comply with all applicable provisions of TITLE 17 of the Chicago Zoning Ordinance and all other applicable provisions of the Municipal Code of the City of Chicago governing the construction and maintenance of outdoor signs, signboards and structures.

Alderman, Ward 13
Quinn

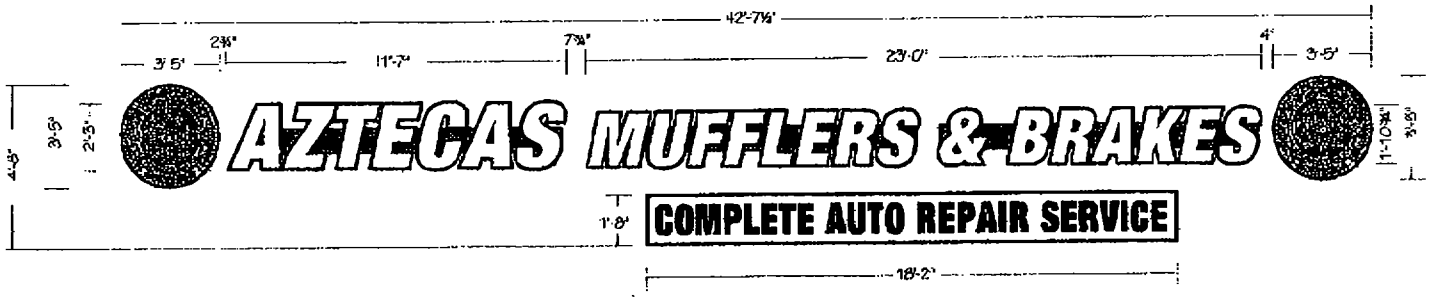



(1 set) 5" Deep Illuminated Channel Logos, Letters & Box Sign on Wireways

Returns: Fabricated Aluminum Painted Black, Satin Finish
Letter & Box Faces: #2037 Yellow Acrylic w/ 1" Black Trimcap
- 3M 7725-12 Black Vinyl Border & Copy Applied

Logo Faces: #2447 White Acrylic w/ 1" Black Trimcap
- Digitally Printed Graphics on Translucent White Vinyl Applied

Illumination: White LEDs with Remote Located Low-Voltage Power Supplies
Wireways: Fabricated Aluminum (8" h x 2" d) Painted to Match Brick - T.B.D.
Power: (1) 15Amp @ 120Volt Electrical Circuit Run to Site
Mounting: Flush Mount w/ Masonry Anchors

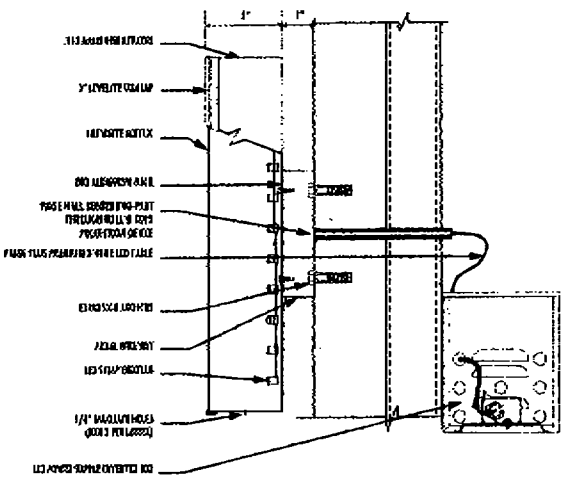

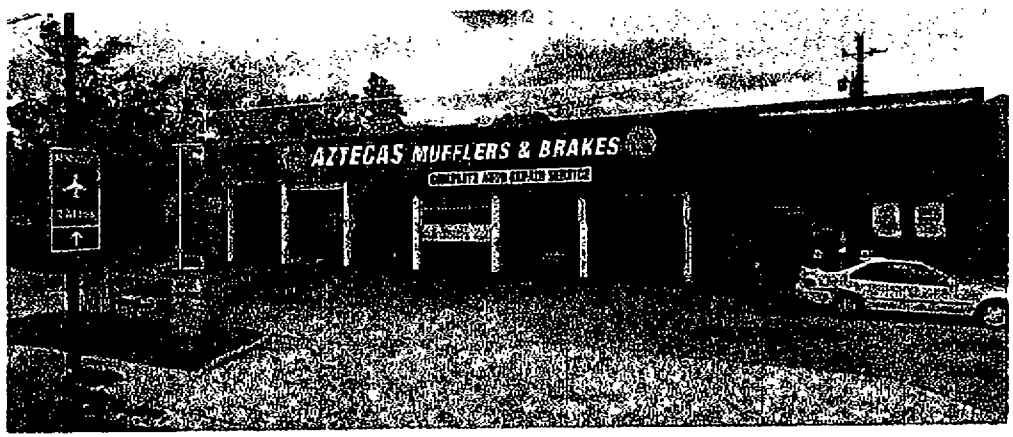

"This Document is owned by, and the information contained in it is proprietary to, Identity Services LLC. by receipt hereof the holder agrees not to use the information, disclose it to any third party, nor reproduce this document without the prior written consent of Identity Services LLC. Holder also agrees to immediately return document upon request of Identity Services, LLC."

© Copyright 2014 by Identity Services, LLC

IDENTITY visual voice
1120 W. Hubbard Avenue, Addison, IL 60101
www.identityservices.com

PROJECT:

Aztecas
Mufflers & Brakes

7743 S. Cicero Ave
Chicago, IL 60652

CUSTOMER APPROVAL:

AUTHORIZED SIGNATURE

DATE

LANDLORD APPROVAL:

AUTHORIZED SIGNATURE

DATE

REPRESENTATIVE: Dan Smith

AUTHORIZED SIGNATURE

DRAWN BY: BCM

DATE: 3.21.14

SCALE: 1/4" = 1'

SHEET #: 1 of 2

DESIGN ORDER #: 14-0321

FILE NAME: AMB14-0321

REVISIONS:

1 7
2 8
3 9
4 10
5 11
6 12

APR-22-2014 11:00 From: 773 581 9414 To:13127446824 P.5/7

City of Chicago

O2014-3341

Office of the City Clerk

Document Tracking Sheet

Meeting Date:	4/30/2014
Sponsor(s):	Burke (14)
Type:	Ordinance
Title:	Issuance of permits for sign(s)/signboard(s) at 4500 W Ann Lurie Pl
Committee(s) Assignment:	Committee on Zoning, Landmarks and Building Standards

ORDINANCE

Be It Ordained by the City Council of the City of Chicago:

Section 1. That the Commissioner of Buildings is hereby authorized and directed to Issue a sign permit to View Outdoor Advertising, LLC, 1000 E. 80th Place, Suite 700 North, Merrillville, IN 46410, for the erection of a sign/signboard over 24 feet in Height and / or over 100 square feet of area (of one face) at 4500 W. Ann Lurie Place, Chicago, IL 60632, with the following dimensions, height and square foot area:

Dimensions: length: 60' height: 20'
Height above grade/roof to the top of sign: 100'
Total square foot area: 1,2000 sq. ft.

Notwithstanding any provisions of Title 17 of the Municipal code, of the City of Chicago (the Chicago Zoning Ordinance) to the contrary, the Commissioner of Buildings is hereby directed and authorized to issue a sign permit to the address referenced within this ordinance.

Section 2. This ordinance shall be in force and effect from and after its passage and due publication.

Edward Burke
Alderman, 14th Ward


RUSSELL W SCHOMIG, PLS
WILLIAM K SCHOMIG

• BOUNDARY • TOPOGRAPHICAL • SUBDIVISIONS • ALTA/ACSM • CONDOMINIUMS • SITE PLANS • CONSTRUCTION • FEMA CERTIFICATES •

909 EAST 31st STREET
LA GRANGE PARK, ILLINOIS 60526
SCHOMIG-SURVEY@SBCGLOBAL.NET
WWW.LAND-SURVEY-NOW.COM
PHONE (708) 352-1452
FAX (708) 352-1454

SCHOMIG LAND SURVEYORS, LTD.

PLAT OF SURVEY

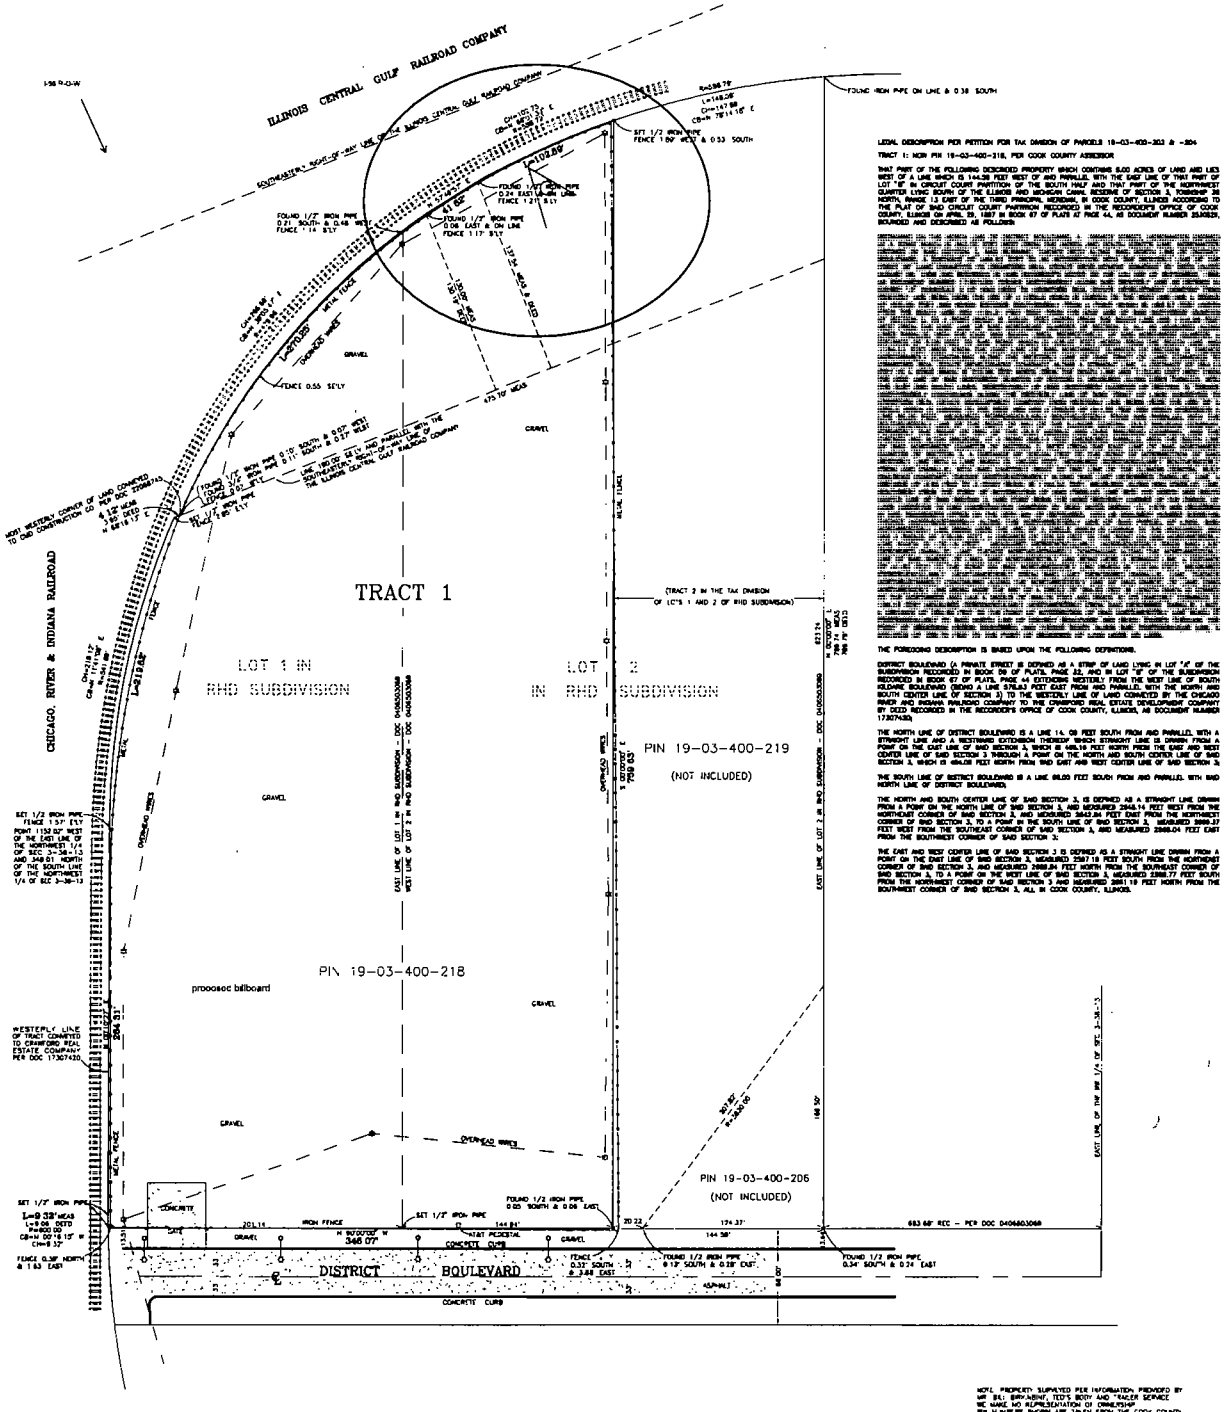

LEGAL DESCRIPTION PER PETITION FOR TAX DIVISION OF PARCELS 19-03-400-203 & -204

TRACT 1: NOW PIN 19-03-400-218, PER COOK COUNTY ASSESSOR

THAT PART OF THE FOLLOWING DESCRIBED PROPERTY WHICH CONTAINS 5.00 ACRES OF LAND AND LIES WEST OF A LINE WHICH IS 144.26 FEET WEST OF AND PARALLEL WITH THE EAST LINE OF THAT PART OF LOT "B" IN CIRCUIT COURT PARTITION OF THE SOUTH HALF AND THAT PART OF THE NORTHWEST QUARTER LYING SOUTH OF THE ILLINOIS AND MICHIGAN CANAL RESERVE OF SECTION 3, TOWNSHIP 38 NORTH, RANGE 13 EAST OF THE THIRD PRINCIPAL MERIDIAN, IN COOK COUNTY, ILLINOIS ACCORDING TO THE PLAT OF SAID CIRCUIT COURT PARTITION RECORDED IN THE RECORDER'S OFFICE OF COOK COUNTY, ILLINOIS ON APRIL 30, 1857 IN BOOK 67 OF PLATS AT PAGE 44, AS DOCUMENT NUMBER 253520, BOUNDED AND DESCRIBED AS FOLLOWS:

[redacted]

THE FOREGOING DESCRIPTION IS BASED UPON THE FOLLOWING DEFINITIONS.

DISTRICT BOULEVARD (A PRIVATE STREET AS DEFINED AS A STRIP OF LAND LYING IN LOT "A" OF THE SUBDIVISION RECORDED IN BOOK 59 OF PLATS, PAGE 32, AND IN LOT "B" OF THE SUBDIVISION RECORDED IN BOOK 67 OF PLATS, PAGE 44 EXTENDING WESTERLY FROM THE WEST LINE OF SOUTH KILDARE BOULEVARD (BEING A LINE 578.63 FEET EAST FROM AND PARALLEL WITH THE NORTH AND SOUTH CENTER LINE OF SECTION 3) TO THE WESTERLY LINE OF LAND CONVEYED BY THE CHICAGO RIVER AND INDIANA RAILROAD COMPANY TO RHE CRAWFORD REAL ESTATE DEVELOPMENT COMPANY BY DEED RECORDED IN THE RECORDER'S OFFICE OF COOK COUNTY, ILLINOIS, AS DOCUMENT NUMBER 17307430).

THE NORTH LINE OF DISTRICT BOULEVARD IS A LINE 14.08 FEET SOUTH FROM AND PARALLEL WITH A STRAIGHT LINE AND A WESTWARD EXTENSION THEREOF WHICH STRAIGHT LINE IS DRAWN FROM A POINT ON THE EAST LINE OF SAID SECTION 3, WHICH IS 685.16 FEET NORTH FROM THE EAST AND WEST CENTER LINE OF SAID SECTION 3 THROUGH A POINT ON THE NORTH AND SOUTH CENTER LINE OF SAID SECTION 3, WHICH IS 684.08 FEET NORTH FROM SAID EAST AND WEST CENTER LINE OF SAID SECTION 3.

THE SOUTH LINE OF DISTRICT BOULEVARD IS A LINE 859.05 FEET SOUTH FROM AND PARALLEL WITH SAID NORTH LINE OF DISTRICT BOULEVARD.

THE NORTH AND SOUTH CENTER LINE OF SAID SECTION 3, IS DEFINED AS A STRAIGHT LINE DRAWN FROM A POINT ON THE NORTH LINE OF SAID SECTION 3, AND MEASURED 2646.14 FEET WEST FROM THE NORTHEAST CORNER OF SAID SECTION 3, AND MEASURED 2642.84 FEET EAST FROM THE NORTHWEST CORNER OF SAID SECTION 3, TO A POINT ON THE SOUTH LINE OF SAID SECTION 3, MEASURED 2666.37 FEET WEST FROM THE SOUTHEAST CORNER OF SAID SECTION 3, AND MEASURED 2666.04 FEET EAST FROM THE SOUTHWEST CORNER OF SAID SECTION 3;

THE EAST AND WEST CENTER LINE OF SAID SECTION 3 IS DEFINED AS A STRAIGHT LINE DRAWN FROM A POINT ON THE EAST LINE OF SAID SECTION 3, MEASURED 2367.18 FEET SOUTH FROM THE NORTHEAST CORNER OF SAID SECTION 3, AND MEASURED 2660.84 FEET NORTH FROM THE SOUTHEAST CORNER OF SAID SECTION 3, TO A POINT ON THE WEST LINE OF SAID SECTION 3, MEASURED 2366.77 FEET SOUTH FROM THE NORTHWEST CORNER OF SAID SECTION 3 AND MEASURED 2661.19 FEET NORTH FROM THE SOUTHWEST CORNER OF SAID SECTION 3, ALL IN COOK COUNTY, ILLINOIS.

NOTE: PROPERTY SURVEYED PER INFORMATION PROVIDED BY MR. BILL BRAMBRINK, TED'S BODY AND TRACER SERVICE. WE MAKE NO REPRESENTATION OF OWNERSHIP. PIN NUMBERS SHOWN ARE TAKEN FROM THE COOK COUNTY ASSESSORS OFFICE WEB SITE AS OF MARCH 24, 2012

GRAPHIC SCALE

(IN FEET)
1 inch = 40 ft

THE CUSTOMER LISTED BELOW PROVIDED THE LEGAL DESCRIPTION SHOWN HEREON. WE DO NOT GUARANTEE THAT THIS IS THE CORRECT LEGAL DESCRIPTION FOR THE TRANSACTION INTENDED.

IMPORTANT: COMPARE LEGAL DESCRIPTION TO DEED OR TITLE POLICY AND REPORT ANY DISCREPANCY. FOR CLARIFICATION OR CORRECTION IMMEDIATELY UNLESS OTHERWISE NOTED, THIS PLAT DOES NOT SHOW BUILDING LINES OR OTHER RESTRICTIONS ESTABLISHED BY LOCAL ORDINANCES.

DO NOT SCALE DIMENSIONS FROM THIS PLAT. THE LOCATION OF SOME FEATURES MAY BE EXAGGERATED FOR CLARITY. NO EXTRAPOLATIONS MAY BE MADE FROM THE INFORMATION SHOWN WITHOUT THE WRITTEN PERMISSION OF SCHOMIG LAND SURVEYORS, LTD. ONLY PLATS WITH AN EMBOSSED SEAL ARE OFFICIAL DOCUMENTS. FIELD WORK WAS COMPLETED PER SURVEY DATE LISTED BELOW.
©COPYRIGHT ALL RIGHTS RESERVED.

SURVEY DATE: MARCH 19, 2012

BUILDING LOCATED: VACANT

ORDERED BY: WEST TOWN BANKER BANK

PLAT NUMBER: 130341, FC 2486; 188-188 SCALE 1" = 40'

STATE OF ILLINOIS } ss.
COUNTY OF COOK }

WE, SCHOMIG LAND SURVEYORS, LTD. AS AN ILLINOIS PROFESSIONAL DESIGN FIRM, LAND SURVEYOR CORPORATION, DO HEREBY CERTIFY THAT WE HAVE SURVEYED THE PROPERTY DESCRIBED IN THE LEGAL DESCRIPTION AFFIXED TO THIS PLAT.

ALL DIMENSIONS ARE IN FEET AND DECIMAL PARTS OF A FOOT. DIMENSIONS SHOWN ON BUILDINGS ARE TO THE OUTSIDE OF BUILDINGS. THE BASIS OF BEARINGS, IF SHOWN AND UNLESS OTHERWISE NOTED, ARE ASSUMED, AND SHOWN TO INDICATE ANGULAR RELATIONSHIP OF LOT LINES.

THIS PROFESSIONAL SERVICE CONFORMS TO THE CURRENT ILLINOIS MINIMUM STANDARDS FOR A BOUNDARY SURVEY

I.F. = IRON PIPE		L = LENGTH OF CURVE	
C.L.F. = CHAIN LINK FENCE		R = RADIUS	
W.F. = WOOD FENCE		CH = CHORD	
B.L. = BUILDING LINES		CB = CHORD BEARING	
P.U.E. = PUBLIC UTILITY EASEMENT		P.C. = POINT OF CURVE	
D.E. = DRAINAGE EASEMENT		P.T. = POINT OF TANGENCY	
		O—O = LIGHT POLE WITH ARM	
		O = LIGHT POLE	

BY: _____
PROFESSIONAL ILLINOIS LAND SURVEYOR LICENSE # 035-002446

CITY OF CHICAGO

DEPARTMENT OF BUILDINGS

Sign Permit Application

APPROVAL NUMBER	APPLICATION NUMBER	ANNUAL FEE	WORK CODE	DRAWINGS ATTACHED
	100538186			☐ YES ☐ NO

DATE OF APPLICATION: 04/29/2014

ADDRESS OF SIGN: 4500 W ANN LURIE PL, 60632-

BUILDING:

ORIGINAL PERMIT NUMBER:

TYPE OF PERMIT: NEW CONSTRUCTION (SIGN)

PAYER OF ANNUAL INSPECTION:
FELDER, MATT
1000 E 80TH PL
MERRILLVILLE, IN 46410
(219)757-3704

SIGN MANUFACTURER: ALL STEEL STRUCTURES

ADDRESS WHERE SIGN CAN BE SEEN PRIOR TO ERECTION:

TICKET NUMBER: 0

REINSPECTION CONTROL NUMBER:

TYPE OF SUPPORT FOR SIGN: POLE

SIGN BOARD SUPPORT MEMBERS: STEEL

ANNUAL FEE	
CONSTRUCTION FEE	500.00
1017 B FEE	
TOTAL FEE	500.00
AMOUNT PAID	500.00
BALANCE DUE	

Check # for Zoning

Check # for DCAP

TYPE OF SIGN: SIGNBOARD

LENGTH	FT	IN	HEIGHT	FT	IN
	60			20	

AREA	SQ FT	WEIGHT	LBS
	1,200		9,000

SIGN HEIGHT ABOVE GRADE/ROOF: FT 80

SHAPE OF SIGN: REGULAR

SIGN WILL READ:
VARIOUS ACCOUTNS

NO OF LAMPS	TOTAL WATTAGE
14	5600

TYPE OF LAMP: INCANDESCENT

NO OF BALLAST/TRANSFORMERS	INPUT OF TRANSFORMERS
14	

CONTRACTOR WILL INSTALL: [Y] FEEDERS [Y] CUSTOMER LEADS

TYPE OF SWITCH: KNIFE

LOCATION OF SWITCH: OUTSIDE SIGN

SIGN LOCATION:
CONSTRUCTION OF BACK TO BACK VEE BILLBOARD
ON NORTH SIDE OF PROPERTY (PIN: 1903400218000)

The undersigned certify that the statements in this application are true and correct and that all work done under the proposed permit will conform to the requirements of the Chicago Municipal Code

	REG NO	E74732
ELECT CONTR	DUNNING ELECTRICAL SERVICES IN	ELECTR
ADDRESS	6809 W. IRVING PARK RD. CHICAGO, IL 60634	
SUPERVISOR SIGNATURE		

BOND NO	REG NO	N94151
SIGN ERECTOR	VIEW OUTDOOR LLC	SIGNER
ADDRESS	1000 E 80TH PL MERRIVILLE IN, 46410	
SIGNATURE		

The permit issued on this application will authorize only signs here applied for. If other signs are to be erected they must be covered by additional permits

City of Chicago
Rahm Emanuel, Mayor

Department of Buildings
Felicia Davis, Commissioner

TYPE OF BUSINESS

OTHER Other: TRAILER REPAIR

Name:

LIC #:

Renewal Date:

Projects Over:

[Y] Private Property

[N] Public Way Grant Permit #:

[ ] Planned Development/Manufacturing PMD/PD#:

Zoning District: M2 Other: M2-3

TYPE OF SIGN:

[X] ADVERTISING [X] ILLUMINATE [ ] MOVEABLE

[ ] BUSINESS [ ] FLASHING

TOTAL STREET FRONTAGE OF LOT (IN FEET)	750
TOTAL AREA OF NEW SIGN (SQ.FT)	1,200
TOTAL AREA OF ALL SIGNS ON LOT (SQ FT.)	1,200
HEIGHT OF SIGN ABOVE GRADE (TO TOP)	100ft in
DISTANCE OF CURB LINE OUTER EDGE (ft)	20
DISTANCE OF STRUCTURE INNER EDGE (ft)	80

DISTANCE FROM (ft).

A. PUBLIC PARK (OVER 10 ACRES)	
B. EXPRESSWAY (IF LESS THAN 1,000 FT)	125
C. RESIDENCE DISTRICT (ADVERTISING SIGNS ONLY)	1,000

IF REPLACEMENT SIGN OR CHANGE OF FACE, WHAT DOES THE EXISTING SIGN READ?

Original Payee:

Landmark Hold: [ ] **Status:**

ZONING (OFFICE USE ONLY)

SIGN BOND REQUIRED? [X] YES

COUNCIL ORDER REQUIRED [X] YES

IS SPECIAL PERMISSION REQUIRED FROM CHIEF ELECTRICAL

[X] YES

IF YES, ATTACH LETTER OF REQUEST

TIME STAMP

SIGN CLERK	APPROVED FOR PERMIT

REMARKS

City of Chicago

Or2014-193

Office of the City Clerk

Document Tracking Sheet

Meeting Date:	4/30/2014
Sponsor(s):	Thomas (17)
Type:	Order
Title:	Issuance of permits for sign(s)/signboard(s) at W 76th and S Ashland Ave
Committee(s) Assignment:	Committee on Zoning, Landmarks and Building Standards

Committee on Buildings

ORDERED, That the Commissioner of Buildings is hereby directed to issue

a sign permit to: (Contractor's name and address)

South Water Signs

934 N. Church Road

Elmhurst, IL 60126

for the erection of a sign/signboard over 24 feet in height and / or over 100 square feet

(in area of one face) at: (Business address)

76th & Ashland, Chicago, IL (Cook County)

Dimensions: length 23' x 11 3/8" height 7' x 10 3/8"

height above grade/roof to top of sign 24' x 8" (northside)

TOTAL SQUARE FOOT AREA 188.30

Such sign(s)

shall comply with all applicable provisions of Chapter 194A of the Chicago Zoning Ordinance and all other applicable provisions of the Municipal Code of the City of Chicago governing the construction and maintenance of outdoor signs, signboards and structures.

Alderman Latasha Thomas, 17th Ward

City of Chicago

Or2014-192

Office of the City Clerk

Document Tracking Sheet

Meeting Date:	4/30/2014
Sponsor(s):	Waguespack (32)
Type:	Order
Title:	Issuance of permits for sign(s)/signboard(s) at 2233 W Division St
Committee(s) Assignment:	Committee on Zoning, Landmarks and Building Standards

Committee on Zoning, Landmarks
and Building Standards
City Council Meeting, April 30, 2014
Alderman Scott Waguespack, 32nd Ward
Sign Order

ORDERED, That the Commissioner of Buildings is hereby directed to issues sign permits to:

Poblocki Sign Company
922 South 70th Street
Milwaukee, WI 53214

Jamerson & Bauwens Electrical Contractor
3055 Mac Arthur Blvd.
Northbrook, IL 60062

For the erection of a two signs over 100 square feet (in area of one face) at:

Presence Saints Mary and Elizabeth Medical Center
2233 W. Division Street
Chicago, IL 60622

Dimensions: length 53'-9.5" height 2'-8"

Height above grade/roof to top of sign 18'-5/8"

Total Square Foot Area 143.72 Square Feet

Such sign shall comply with all applicable provisions of TITLE 17 of the Chicago Zoning Ordinance and all other applicable provisions of the Municipal Code of the City of Chicago governing the construction and maintenance of outdoor signs, signboards and structures.

Scott Waguespack, Alderman, 32nd Ward

4842-0298-9332.1
4847-2721-51301

City of Chicago

Office of the City Clerk

Document Tracking Sheet

Or2014-188

Meeting Date:	4/30/2014
Sponsor(s):	Tunney (44)
Type:	Order
Title:	Issuance of permits for sign(s)/signboard(s) at 3460 N Broadway
Committee(s) Assignment:	Committee on Zoning, Landmarks and Building Standards

COMMITTEE ON ZONING, LANDMARKS & BUILDING STANDARDS

(signs)

ORDERED, That the Commissioner of Buildings is hereby directed to issue a sign permit to:

Doyle Signs
232 W. Interstate Road
Addison, IL 60101

For the erection of a signs/signboards over 24 feet in height and/or 100 square feet (in area of one face) at:

3460 N. Broadway
Chicago, IL 60657

Dimensions: Length: 58 feet - 2 inches Height: 3 feet - 6 inch

Height above grade/roof to top of sign: 14 feet – 0 inches

TOTAL SQUARE FOOT AREA: 204 square feet

Such sign(s) shall comply with all applicable provisions of TITLE 17 of the Chicago Zoning Ordinance and all other applicable provisions of the Municipal Code of the CITY OF CHICAGO governing the construction and maintenance of outdoor sign, signboards and structures.

Thomas M. Tunney
April 30, 2014

City of Chicago

Or2014-211

Office of the City Clerk

Document Tracking Sheet

Meeting Date:	4/30/2014
Sponsor(s):	Tunney (44)
Type:	Order
Title:	Issuance of permits for sign(s)/signboard(s) at 3460 N Broadway - 113 sq. ft.
Committee(s) Assignment:	Committee on Zoning, Landmarks and Building Standards

COMMITTEE ON ZONING, LANDMARKS & BUILDING STANDARDS

(signs)

ORDERED, That the Commissioner of Buildings is hereby directed to issue a sign permit to:

Doyle Signs
232 W. Interstate Road
Addison, IL 60101

For the erection of a signs/signboards over 24 feet in height and/or 100 square feet (in area of one face) at:

3460 N. Broadway
Chicago, IL 60657

Dimensions: Length: 11 feet - 3 inches Height: 10 feet - 1 inch

Height above grade/roof to top of sign: 38 feet – 1 1/2 inches

TOTAL SQUARE FOOT AREA: 113 square feet

Such sign(s) shall comply with all applicable provisions of TITLE 17 of the Chicago Zoning Ordinance and all other applicable provisions of the Municipal Code of the CITY OF CHICAGO governing the construction and maintenance of outdoor sign, signboards and structures.

Thomas M. Tunney
April 30, 2014

City of Chicago

Office of the City Clerk

Document Tracking Sheet

Or2014-205

Meeting Date:	4/30/2014
Sponsor(s):	Cardenas (12)
Type:	Order
Title:	Issuance of special event license(s) and/or permit(s) for Bike the Boulevard (11th Annual)
Committee(s) Assignment:	Committee on Special Events, Cultural Affairs and Recreation

ORDERED, That the Comptroller of the Department of Finance is hereby authorized and directed to issue a street closure permit, free of charge, to The 11th Annual Bike the Boulevard Event, sponsored by Alderman George A. Cardenas, 3476 South Archer Avenue, scheduled to take place on Saturday, June 21, 2014, from 9:00 a.m. to 2:00 p.m., assembling at 4555 South Western Boulevard (Home Depot).

GEORGE A. CARDENAS
Alderman, 12th Ward

City of Chicago

Or2014-187

Office of the City Clerk

Document Tracking Sheet

Meeting Date:	4/30/2014
Sponsor(s):	Hairston (5)
Type:	Order
Title:	Waiver of special event license and/or permit fee(s) for Chosen Few Old School Reunion Picnic
Committee(s) Assignment:	Committee on Special Events, Cultural Affairs and Recreation

Special Events

ORDERED, That the Director of the Department of Revenue of the City of Chicago is hereby authorized and directed to waive the Itinerant Merchant License Fees, Food License Fees and Street Closure Fees for participants in the **Cultural Event** titled "Chosen Few Old School Reunion Picnic", to be held July 5, 2014 from 6:00am to 11:00pm in Jackson Park on 59th St. between Cornell Dr. and Lake Shore Dr.; 63rd St. between Cornell Dr. and Lake Shore Dr.; Cornell Dr. between 59th St. and 63rd St.; and Lake Shore Dr. between 59th St. and 63rd St.

Leslie A. Hairston

Leslie A. Hairston
Alderman, Fifth Ward

City of Chicago

O2014-3325

Office of the City Clerk

Document Tracking Sheet

Meeting Date:	4/30/2014
Sponsor(s):	Tunney (44)
Type:	Ordinance
Title:	Vacation of portions of W Nelson St and N Wilton Ave
Committee(s) Assignment:	Committee on Transportation and Public Way

transp. + pathway

AMENDED NOT FOR PROFIT ORDINANCE

WHEREAS, the City of Chicago ("City") is a home rule unit of local government pursuant to Article VII, Section 6(a) of the 1970 Constitution of the State of Illinois, and, as such, may exercise any power and perform any function pertaining to its government and affairs; and

WHEREAS, the City wishes to support the charitable, educational and philanthropic activities of established Not for Profit Corporations and encourage the continued viability and growth of such activities; and

WHEREAS, many Not For Profit Corporations own property that adjoins streets and alleys that are no longer required for public use and might more productively be used in furtherance of such activities; and

WHEREAS, the City would benefit from the vacation of these streets and alleys by reducing City expenditures on maintenance, repair and replacement; by reducing fly-dumping, vandalism and other criminal activity; and by providing support for such charitable, educational and philanthropic activities; and

WHEREAS, the City can promote strong communities by facilitating services to the public, and increase the City's job base through the vacation of public street(s) and alley(s) for no compensation; and

WHEREAS, the properties at 3017 - 3059 N. Wilton Avenue and 3000 - 3026 N. Wilton Avenue and 3032 - 3058 N. Wilton Avenue, are owned by Advocate North Side Health Network, an Illinois Not For Profit Corporation ("Advocate North Side Health Network"); and

WHEREAS, the Advocate North Side Health Network uses the site as part of a medical campus; and

WHEREAS, Advocate North Side Health Network proposes to use the portion of the public streets to be vacated herein to construct a new outpatient facility; and

WHEREAS, on June 5, 2013 the City Council of the City of Chicago, after due investigation and consideration, determined that the nature and extent of the public use and the public interest to be subserved is such as to warrant the vacation of parts of public streets and therefore passed and approved, as appearing the Journal of Proceedings of June 5, 2013 on Pages 55424 through and including 55431 (the June 5, 2013 Ordinance"), the vacation of public streets as described in the following:

PART OF NORTH WILTON AVENUE TO BE VACATED:
ALL THAT PART OF NORTH WILTON AVENUE LYING EAST OF THE EAST LINE OF LOTS 1 THROUGH 13, INCLUSIVE, IN CLARK'S SUBDIVISION OF LOTS 16, 17 AND 18 IN NOBLE AND OTHERS SUBDIVISION OF OUT-LOT 4 IN CANAL TRUSTEES' SUBDIVISION OF THE EAST 1/2 OF SECTION 29, TOWNSHIP 40 NORTH, RANGE 14, EAST OF THE THIRD PRINCIPAL MERIDIAN (ANTE FIRE); LYING SOUTH OF A LINE DRAWN FROM THE NORTHEAST CORNER OF LOT 1 IN CLARK'S SUBDIVISION AFORESAID TO THE NORTHWEST CORNER OF LOT 4 IN LOCKWOOD'S SUBDIVISION OF LOT 15 IN NOBLE AND OTHERS SUBDIVISION OF OUT-LOT 4 AFORESAID (ANTE FIRE); LYING WEST OF THE WEST LINE OF LOTS 4 AND 5 IN LOCKWOOD'S SUBDIVISION AFORESAID; LYING WEST OF THE WESTERLY TERMINUS OF VACATED WEST NELSON STREET, VACATED BY ORDINANCE PASSED JULY 7, 1967 AND RECORDED AUGUST 31, 1967 AS DOCUMENT NUMBER 20247208, SAID WESTERLY TERMINUS BEING A LINE DRAWN FROM THE SOUTHWEST CORNER OF LOT 5 IN LOCKWOOD'S SUBDIVISION AFORESAID TO THE NORTHWEST CORNER OF LOT 1 IN KING'S SUBDIVISION OF LOTS 1 TO 5, BOTH INCLUSIVE, IN KRIEGER'S SUBDIVISION OF THE WEST 1/2 OF LOT 10 AND ALL OF LOTS 13 AND 14 IN NOBLE AND OTHERS SUBDIVISION OF OUT-LOT 4 AFORESAID (RECORDED JUNE 2, 1886 AS DOCUMENT 722881); LYING WEST OF THE WEST LINE OF LOT 1 IN KING'S SUBDIVISION AFORESAID; AND LYING NORTH OF THE NORTHERLY TERMINUS OF VACATED NORTH WILTON AVENUE, VACATED BY ORDINANCE PASSED AUGUST 21, 1974 AND RECORDED OCTOBER 28, 1974 AS DOCUMENT NUMBER 22890421, SAID NORTHERLY TERMINUS BEING THE EASTERLY EXTENSION OF THE NORTH LINE OF LOT 14 IN CLARK'S SUBDIVISION AFORESAID, PRODUCED EAST TO THE WEST LINE OF LOT 1 IN KING'S SUBDIVISION AFORESAID, IN COOK COUNTY, ILLINOIS.
ALSO, PART OF WEST NELSON STREET TO BE VACATED:
THAT PART OF WEST NELSON STREET DEDICATED FOR PUBLIC STREET BY ORDINANCE PASSED AUGUST 21, 1974 AND RECORDED OCTOBER 28, 1974 AS DOCUMENT NUMBER 22890420, DESCRIBED AS FOLLOWS: LOTS 11, 12 AND 13 (EXCEPT THE WEST 51 FEET THEREOF) IN CLARK'S SUBDIVISION OF LOTS 16, 17 AND 18 IN NOBLE AND OTHERS SUBDIVISION OF OUT-LOT 4 IN CANAL TRUSTEES' SUBDIVISION OF THE EAST 1/2 OF SECTION 29, TOWNSHIP 40 NORTH, RANGE 14, EAST OF THE THIRD PRINCIPAL MERIDIAN, EXCEPTING THEREFROM THE NORTH 16.00 FEET OF THE EAST 60.00 FEET OF SAID LOT 11, BEING THAT PART OF WEST NELSON STREET HERETOFORE VACATED BY ORDINANCE PASSED MARCH 8, 1989 AND RECORDED MAY 4, 1989 AS DOCUMENT NUMBER 89200706, IN COOK COUNTY, ILLINOIS as shaded and legally described by the words **HEREBY VACATED** on the plat hereto attached as Exhibit A, which plat for greater, is hereby made a part of this ordinance, be and the same is hereby vacated and closed, inasmuch as the same is no longer required for public use and the public interest will be subserved by such vacations.

WHEREAS, Section 7 of the June 5, 2013 Ordinance inadvertently reflected an incorrect name of the applicant for the vacation in question and this amended ordinance (the "Amended Ordinance") is necessary to correct the language of Section 7 of the June 5, 2013 Ordinance; and

WHEREAS, Section 8 of the June 5, 2013 Ordinance required that "within 180 days after the passage" of the June 5, 2013 Ordinance, the applicant, Advocate North Side Health Network, would record in the Office of the Recorder of Deeds of Cook County, Illinois, a certified copy of the June 5, 2013 Ordinance. However, more than 180 days has expired since the passage of the June 5, 2013 Ordinance thereby requiring this Amended Ordinance to be submitted to City Council; and

WHEREAS, the City Council of the City of Chicago, after due investigation and consideration, has determined that the nature and extent of the public use and the public interest to be subserved is such as to warrant the vacation of parts of public streets described in the following

Amended Ordinance; now, therefore,

BE IT ORDAINED BY THE CITY COUNCIL OF THE CITY OF CHICAGO:

SECTION 1. **PART OF NORTH WILTON AVENUE TO BE VACATED:**
ALL THAT PART OF NORTH WILTON AVENUE LYING EAST OF THE EAST LINE OF LOTS 1 THROUGH 13, INCLUSIVE, IN CLARK'S SUBDIVISION OF LOTS 16, 17 AND 18 IN NOBLE AND OTHERS SUBDIVISION OF OUT-LOT 4 IN CANAL TRUSTEES' SUBDIVISION OF THE EAST 1/2 OF SECTION 29, TOWNSHIP 40 NORTH, RANGE 14, EAST OF THE THIRD PRINCIPAL MERIDIAN (ANTE FIRE); LYING SOUTH OF A LINE DRAWN FROM THE NORTHEAST CORNER OF LOT 1 IN CLARK'S SUBDIVISION AFORESAID TO THE NORTHWEST CORNER OF LOT 4 IN LOCKWOOD'S SUBDIVISION OF LOT 15 IN NOBLE AND OTHERS SUBDIVISION OF OUT-LOT 4 AFORESAID (ANTE FIRE); LYING WEST OF THE WEST LINE OF LOTS 4 AND 5 IN LOCKWOOD'S SUBDIVISION AFORESAID; LYING WEST OF THE WESTERLY TERMINUS OF VACATED WEST NELSON STREET, VACATED BY ORDINANCE PASSED JULY 7, 1967 AND RECORDED AUGUST 31, 1967 AS DOCUMENT NUMBER 20247208, SAID WESTERLY TERMINUS BEING A LINE DRAWN FROM THE SOUTHWEST CORNER OF LOT 5 IN LOCKWOOD'S SUBDIVISION AFORESAID TO THE NORTHWEST CORNER OF LOT 1 IN KING'S SUBDIVISION OF LOTS 1 TO 5, BOTH INCLUSIVE, IN KRIEGER'S SUBDIVISION OF THE WEST 1/2 OF LOT 10 AND ALL OF LOTS 13 AND 14 IN NOBLE AND OTHERS SUBDIVISION OF OUT-LOT 4 AFORESAID (RECORDED JUNE 2, 1886 AS DOCUMENT 722881); LYING WEST OF THE WEST LINE OF LOT 1 IN KING'S SUBDIVISION AFORESAID; AND LYING NORTH OF THE NORTHERLY TERMINUS OF VACATED NORTH WILTON AVENUE, VACATED BY ORDINANCE PASSED AUGUST 21, 1974 AND RECORDED OCTOBER 28, 1974 AS DOCUMENT NUMBER 22890421, SAID NORTHERLY TERMINUS BEING THE EASTERLY EXTENSION OF THE NORTH LINE OF LOT 14 IN CLARK'S SUBDIVISION AFORESAID, PRODUCED EAST TO THE WEST LINE OF LOT 1 IN KING'S SUBDIVISION AFORESAID, IN COOK COUNTY, ILLINOIS.
ALSO, PART OF WEST NELSON STREET TO BE VACATED:
THAT PART OF WEST NELSON STREET DEDICATED FOR PUBLIC STREET BY ORDINANCE PASSED AUGUST 21, 1974 AND RECORDED OCTOBER 28, 1974 AS DOCUMENT NUMBER 22890420, DESCRIBED AS FOLLOWS: LOTS 11, 12 AND 13 (EXCEPT THE WEST 51 FEET THEREOF) IN CLARK'S SUBDIVISION OF LOTS 16, 17 AND 18 IN NOBLE AND OTHERS SUBDIVISION OF OUT-LOT 4 IN CANAL TRUSTEES' SUBDIVISION OF THE EAST 1/2 OF SECTION 29, TOWNSHIP 40 NORTH, RANGE 14, EAST OF THE THIRD PRINCIPAL MERIDIAN, EXCEPTING THEREFROM THE NORTH 16.00 FEET OF THE EAST 60.00 FEET OF SAID LOT 11, BEING THAT PART OF WEST NELSON STREET HERETOFORE VACATED BY ORDINANCE PASSED MARCH 8, 1989 AND RECORDED MAY 4, 1989 AS DOCUMENT NUMBER 89200706, IN COOK COUNTY, ILLINOIS as shaded and legally described by the words **HEREBY VACATED** on the plat hereto attached as Exhibit A, which plat for greater, is hereby made a part of this ordinance, be and the same is hereby vacated and closed, inasmuch as the same is no longer required for public use and the public interest will be subserved by such vacations.

SECTION 2. The Commissioner of Transportation is hereby authorized to accept and approve a redevelopment agreement or similar instrument restricting the use and improvement of the public way vacated in Section 1 of this Amended Ordinance to social service purposes which includes, but shall not be limited to: construction and use of an outpatient medical facility to support the adjacent hospital and for such use and improvements that are accessory, as that term is defined in the Chicago Zoning Ordinance, to such social service purposes, such uses and improvements to be owned and operated by a non-profit corporation, subject to the approval of the Corporation Counsel as to form and legality. The restriction on use and improvement in the covenant, agreement or instrument shall be for a term of 40 years and upon breach of such restriction the public way herein vacated shall revert to the City and be subject to the terms and conditions of the dedication by which it has been heretofore held by the City.

SECTION 3. The City of Chicago hereby reserves for the benefit of Commonwealth Edison its successors or assigns, a non-exclusive utility easement to operate, maintain, construct, replace and renew overhead wires, poles, and associated equipment and underground conduit, cables, and associated equipment for the transmission and distribution of electrical energy, telephonic and associated services under, over and along the streets herein vacated, with the right of ingress and egress. The grade of the vacated public way shall not be altered in a manner so as to interfere with the operation and maintenance of Commonwealth Edison's facilities. No buildings, permanent structures or obstructions shall be placed over Commonwealth Edison's facilities without written release of easement by Commonwealth Edison. Any future Advocate North Side Health Network prompted relocation of Commonwealth Edison's facilities lying within the area being vacated will be accomplished by Commonwealth Edison and done at the expense of beneficiary of the vacation.

SECTION 4. The City of Chicago hereby reserves for the benefit of The Peoples Gas Light and Coke Co. an easement to operate, maintain, repair, renew and replace existing underground facilities and to construct new facilities in the area to be vacated with the right of ingress and egress at all times for any and all such purposes. It is further provided that no buildings or other structures shall be erected on said easement herein reserved for The Peoples Gas Light and Coke Co. or other use made of the said area which would interfere with the construction, operation, maintenance, repair, removal, or replacement of said facilities, or the construction of additional facilities. Any future vacation- beneficiary prompted relocation of Peoples Gas facilities lying within the area being vacated will be accomplished by Peoples Gas, and done at the expense of beneficiary of the vacation.

SECTION 5. The City of Chicago hereby reserves the streets as herein vacated, as a right of way for an existing Water Department main and appurtenances thereto, and for the installation of any additional water mains and appurtenances which in the future may located in the streets as herein vacated, and for the maintenance, renewal, and reconstruction of such facilities, with the right of ingress and egress at all times upon reasonable notice. It is further provided that no buildings or other structures shall be erected on the said right of way herein reserved or other use made of said area, which in the judgment of the municipal officials having control of the aforesaid service facilities would interfere with the use, maintenance, renewal, or reconstruction of said facilities, or the construction of additional municipally-owned service facilities. It is further provided that any vacation-beneficiary prompted adjustments to water facilities in the area to be vacated; and the repair, renewal or replacement of any private materials, or private property damaged in the area to be vacated as a result of the City exercising its easement rights shall be done at the beneficiary's expense.

SECTION 6. The City of Chicago hereby reserves:
THE EAST 13.61 FEET OF THE WEST 64.61 FEET OF LOTS 11, 12 AND 13 IN CLARK'S SUBDIVISION OF LOTS 16, 17 AND 18 IN NOBLE AND OTHERS SUBDIVISION OF OUT-LOT 4 IN CANAL TRUSTEES' SUBDIVISION OF THE EAST 1/2 OF SECTION 29, TOWNSHIP 40 NORTH, RANGE 14, EAST OF THE THIRD PRINCIPAL MERIDIAN, IN COOK COUNTY, ILLINOIS, as herein vacated (hereinafter referred to as the "Reserved Area"), as a right of way for existing CTA facilities and appurtenances thereto, and for the installation of any additional facilities and appurtenances which in the future may be located in the Reserved Area provided, however, any future facilities shall not interfere with any vehicular traffic within the Reserved Area, and for the maintenance, renewal, and reconstruction of such facilities, with the right of ingress and egress at all times, upon reasonable notice except in the case of emergency. It is further provided that no buildings or other structures shall be erected on the

Reserved Area or other use made of the Reserved Area, which in the judgment of the municipal officials having control of the aforesaid service facilities would interfere with the use, maintenance, renewal, or reconstruction of said facilities, or the construction of additional municipally-owned transit facilities.

SECTION 7. The vacation herein provided for is made upon the express condition that within 180 days after the passage of this ordinance, Advocate North Side Health Network, an Illinois Not For Profit Corporation, shall deposit in the City Treasury of the City of Chicago, a sum sufficient to defray the costs of removing paving and curb returns and constructing sidewalk and curb at the entrance to that part of the street hereby vacated, similar to the adjacent and contiguous sidewalk and curb.

SECTION 8. The vacation herein provided for is made upon the express condition that within 180 days after the passage of this ordinance, Advocate North Side Health Network, an Illinois Not For Profit Corporation, shall file or cause to be filed for record in the Office of the Recorder of Deeds of Cook County, Illinois, a certified copy of this ordinance, together with a redevelopment agreement complying with Section 2 of this ordinance, as approved by the Corporation Counsel, and the attached plat approved by the Department of Transportation / Superintendent of Maps & Plats.

SECTION 9. This Amended Ordinance shall take effect and be in force from and after its passage. The vacation shall take effect and be in force from and after its recording.

Vacation Approved:

Rebekah Scheinfeld
Commissioner of Transportation


Approved as to Form and Legality

Richard Wendy
Deputy Corporation Counsel

Honorable Thomas M. Tunney
Alderman, 44th Ward

EXHIBIT A

PLAT OF VACATION

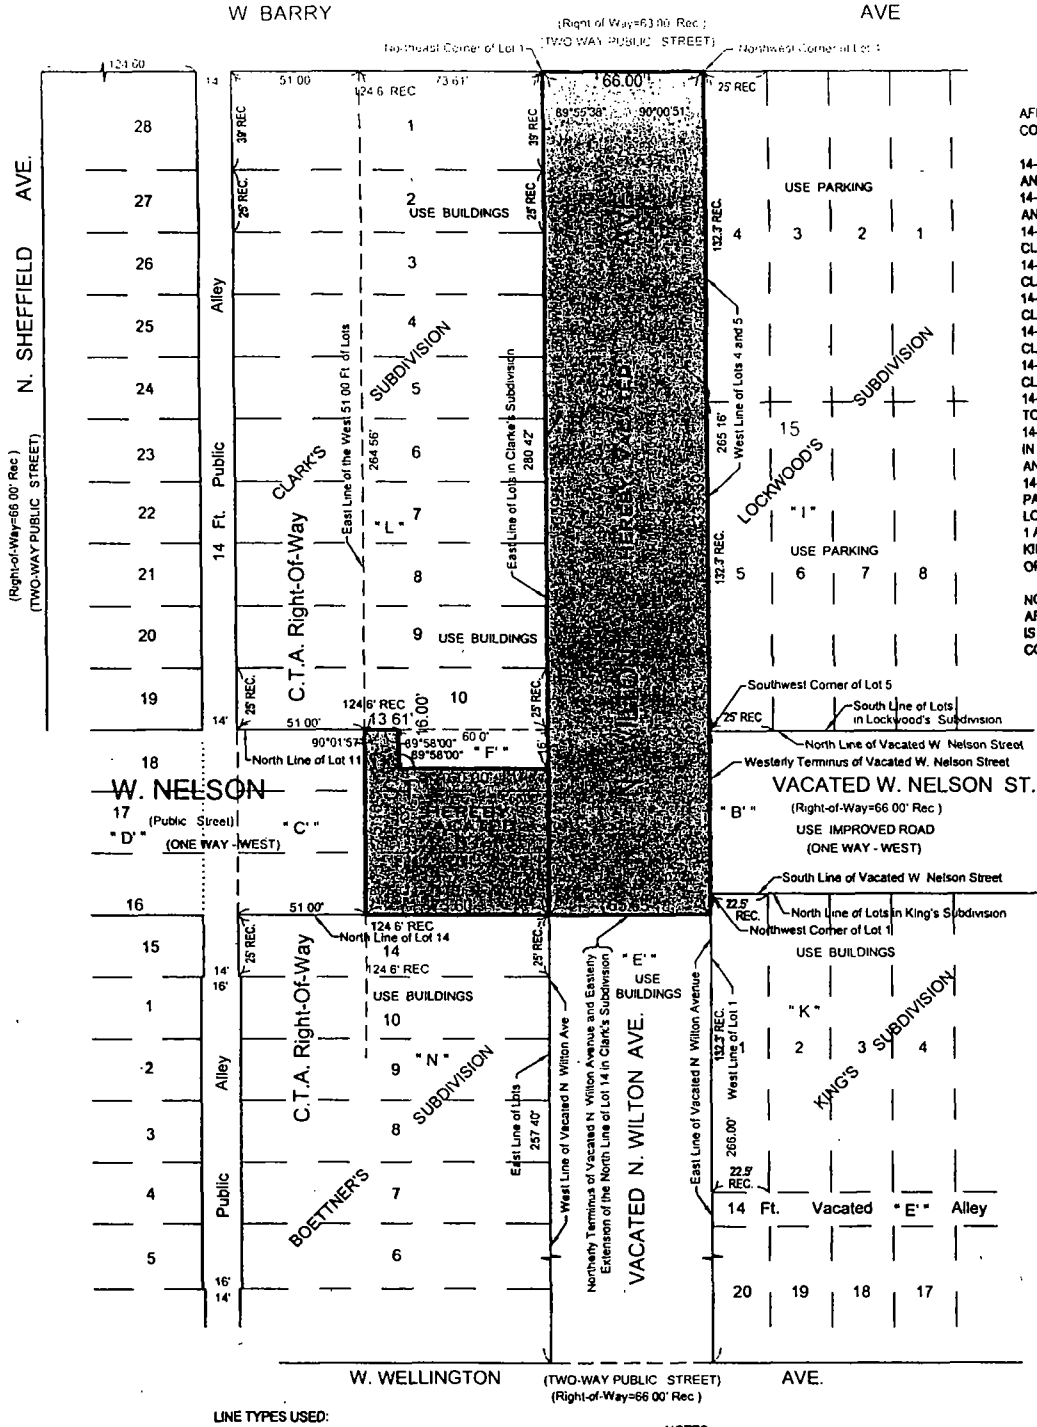

AFFECTED P I N 'S AND CORRESPONDING LOT #'S:

14-29-211-019 - PART OF LOTS 1 AND 2 IN CLARK'S SUBDIVISION
14-29-211-020 - PART OF LOTS 2 AND 3 IN CLARK'S SUBDIVISION
14-29-211-021 - PART OF LOT 4 IN CLARK'S SUBDIVISION
14-29-211-022 - PART OF LOT 5 IN CLARK'S SUBDIVISION
14-29-211-023 - PART OF LOT 6 IN CLARK'S SUBDIVISION
14-29-211-024 - PART OF LOT 7 IN CLARK'S SUBDIVISION
14-29-211-025 - PART OF LOT 8 IN CLARK'S SUBDIVISION
14-29-211-037 - PART OF LOTS 9 TO 11 IN CLARK'S SUBDIVISION
14-29-211-045 - PART OF LOT 14 IN BOETTNER'S SUBDIVISION AND PART OF "E"
14-29-212-021 - LOTS 4, 5 AND PART OF OTHER LOTS IN LOCKWOOD'S SUBDIVISION, LOT 1 AND PART OF OTHER LOTS IN KING'S SUBDIVISION ALSO PART OF "B" AND "E"

NOTE:
AFFECTED P.I.N.s INFORMATION IS BASED ON 2011 COOK COUNTY, ILLINOIS TAX MAP.

LEGEND

"I"
Lockwood's Subdivision of Lot 15 in Noble and Others Subdivision of Out-Lot 4 in Canal Trustee's Subdivision of The East 1/2 of Section 29-40-14 (Ante Fire - Document Number and Recordation Date Unknown)

"K"
King's Subdivision of Lots 1 to 5, both inclusive, in Krieger's Subdivision of the West 1/2 of Lot 10 and all of Lots 13 and 14 in Noble and Others Subdivision of Out-Lot 4 in Canal Trustee's Subdivision of The East 1/2 of Section 29-40-14 Recorded June 2, 1886, Book 23, Page 10, Doc No 722881

"L"
Clark's Subdivision of Lots 16, 17 and 18 in Noble and Others Subdivision of Out-Lot 4 in Canal Trustee's Subdivision of The East 1/2 of Section 29-40-14. (Ante Fire - Document Number and Recordation Date Unknown)

"N"
Boettner's Subdivision of Lots 1 and 2 of Wieglab's Subdivision of Lots 19 and 20 in Noble and Others Subdivision of Out-Lot 4 in Canal Trustee's Subdivision of The East 1/2 of Section 29-40-14. Recorded August 1, 1877, Book 14, Page 17, Doc. No 144840

"B"
Vacated by Ordinance Passed July 7, 1967 and Rec August 31, 1967 as Doc No. 20247208

"C"
Easement for Public Way Rec Oct 28, 1974 as Document No 22890419

"D"
Dedicated for Public Street by Ordinance Passed Aug. 21, 1974 and Rec. Oct. 28, 1974 as Doc No 22890420

"E"
Vacated by Ordinance Passed August 21, 1974 and Rec October 28, 1974 as Document No 22890421

"F"
Vacated by Ordinance Passed March 8, 1989 and Rec May 4, 1989 as Doc No. 89200706

REC = RECORD

LINE TYPES USED:

— — — LOT LINES
——— STREETS AND ALLEYS
LIMITS OF VACATION

GRAPHIC SCALE

50 0 25 50 100 200

(IN FEET)
1 inch = 50 ft.

NOTES:
1. ALL DISTANCES AND ANGLES SHOWN HEREON ARE MEASURED UNLESS SHOWN OTHERWISE.
2. DATE OF COMPLETION OF FIELD WORK: AUGUST 7, 2012
3. DIMENSIONS ARE SHOWN IN FEET AND DECIMAL PARTS THEREOF
4. NO DIMENSIONS SHOULD BE ASSUMED BY SCALE MEASUREMENTS UPON THE PLAT.
5. NO LOT CORNERS WERE SET OR FOUND.
6. SURROUNDING LAND IS HOSPITAL PROPERTY OR PUBLIC STREETS.

ZONING INFORMATION (REFLECTS ALL ORDINANCES PASSED IN THE MOST RECENT CITY COUNCIL MEETING):

ZONE PD-50 (PLANNED DEVELOPMENT):

PREPARED FOR: ADVOCATE HEALTH CARE
2025 WINDSOR DR., OAK BROOK, IL, 60523-1585

CDOT# 29-44-12-3588

Jan. 24, 2013

© NATIONAL SURVEY SERVICE, INC. 2013 "ALL RIGHTS RESERVED"

SURVEY NO. N-128948 VACATION DATE: JAN 17, 2013

THIS INSTRUMENT PREPARED BY:

NATIONAL SURVEY SERVICE, INC.
PROFESSIONAL LAND SURVEYORS
30 S. MICHIGAN AVENUE, SUITE 200 CHICAGO, ILLINOIS 60603
TEL: 312-630-9480 FAX: 312-630-9484

LAND PROJECTS 2009/N128948/8948-EXHIBIT.DWG CD-26

EXHIBIT A

PLAT OF VACATION

PART OF NORTH WILTON AVENUE TO BE VACATED:
ALL THAT PART OF NORTH WILTON AVENUE LYING EAST OF THE EAST LINE OF LOTS 1 THROUGH 13, INCLUSIVE, IN CLARK'S SUBDIVISION OF LOTS 16, 17 AND 18 IN NOBLE AND OTHERS SUBDIVISION OF OUT-LOT 4 IN CANAL TRUSTEES' SUBDIVISION OF THE EAST 1/2 OF SECTION 29, TOWNSHIP 40 NORTH, RANGE 14, EAST OF THE THIRD PRINCIPAL MERIDIAN (ANTE FIRE), LYING SOUTH OF A LINE DRAWN FROM THE NORTHEAST CORNER OF LOT 1 IN CLARK'S SUBDIVISION AFORESAID TO THE NORTHWEST CORNER OF LOT 4 IN LOCKWOOD'S SUBDIVISION OF LOT 15 IN NOBLE AND OTHERS SUBDIVISION OF OUT-LOT 4 AFORESAID (ANTE FIRE), LYING WEST OF THE WEST LINE OF LOTS 4 AND 5 IN LOCKWOOD'S SUBDIVISION AFORESAID; LYING WEST OF THE WESTERLY TERMINUS OF VACATED WEST NELSON STREET, VACATED BY ORDINANCE PASSED JULY 7, 1967 AND RECORDED AUGUST 31, 1967 AS DOCUMENT NUMBER 20247208, SAID WESTERLY TERMINUS BEING A LINE DRAWN FROM THE SOUTHWEST CORNER OF LOT 5 IN LOCKWOOD'S SUBDIVISION AFORESAID TO THE NORTHWEST CORNER OF LOT 1 IN KING'S SUBDIVISION OF LOTS 1 TO 5, BOTH INCLUSIVE, IN KRIEGER'S SUBDIVISION OF THE WEST 1/2 OF LOT 10 AND ALL OF LOTS 13 AND 14 IN NOBLE AND OTHERS SUBDIVISION OF OUT-LOT 4 AFORESAID (RECORDED JUNE 2, 1886 AS DOCUMENT 722881), LYING WEST OF THE WEST LINE OF LOT 1 IN KING'S SUBDIVISION AFORESAID; AND LYING NORTH OF THE NORTHERLY TERMINUS OF VACATED NORTH WILTON AVENUE, VACATED BY ORDINANCE PASSED AUGUST 21, 1974 AND RECORDED OCTOBER 28, 1974 AS DOCUMENT NUMBER 22890421, SAID NORTHERLY TERMINUS BEING THE EASTERLY EXTENSION OF THE NORTH LINE OF LOT 14 IN CLARK'S SUBDIVISION AFORESAID, PRODUCED EAST TO THE WEST LINE OF LOT 1 IN KING'S SUBDIVISION AFORESAID, IN COOK COUNTY, ILLINOIS

ALSO,

PART OF WEST NELSON STREET TO BE VACATED.
THAT PART OF WEST NELSON STREET DEDICATED FOR PUBLIC STREET BY ORDINANCE PASSED AUGUST 21, 1974 AND RECORDED OCTOBER 28, 1974 AS DOCUMENT NUMBER 22890420, DESCRIBED AS FOLLOWS:
LOTS 11, 12 AND 13 (EXCEPT THE WEST 51 FEET THEREOF) IN CLARK'S SUBDIVISION OF LOTS 16, 17 AND 18 IN NOBLE AND OTHERS SUBDIVISION OF OUT-LOT 4 IN CANAL TRUSTEES' SUBDIVISION OF THE EAST 1/2 OF SECTION 29, TOWNSHIP 40 NORTH, RANGE 14, EAST OF THE THIRD PRINCIPAL MERIDIAN, EXCEPTING THEREFROM THE NORTH 16.00 FEET OF THE EAST 60.00 FEET OF SAID LOT 11, BEING THAT PART OF WEST NELSON STREET HERETOFORE VACATED BY ORDINANCE PASSED MARCH 8, 1989 AND RECORDED MAY 4, 1989 AS DOCUMENT NUMBER 89200706, IN COOK COUNTY, ILLINOIS.

AREA = 26,916 SQ. FT. MORE OR LESS

STATE OF ILLINOIS)
) SS
COUNTY OF COOK)

I, MICHAEL D. RAIMONDI, AN ILLINOIS PROFESSIONAL LAND SURVEYOR DO HEREBY CERTIFY THAT I HAVE PREPARED THIS PLAT OF VACATION DESCRIBED IN THE CAPTION ABOVE FOR THE PURPOSE OF VACATING THE SAME AND THAT THE PLAT HEREON DRAWN IS A CORRECT REPRESENTATION THEREOF.

CHICAGO, ILLINOIS JANUARY 17, A.D. 2013

BY: Michael D. Raimondi
ILLINOIS PROFESSIONAL LAND SURVEYOR NO. 2993

MICHAEL D. RAIMONDI
2993
PROFESSIONAL LAND SURVEYOR
STATE OF ILLINOIS
CHICAGO, IL.

MY LICENSE EXPIRES 11/30/2014

STATE OF ILLINOIS)
) SS
COUNTY OF COOK)

NATIONAL SURVEY SERVICE, INC., A CORPORATION OF THE STATE OF ILLINOIS, LICENSE NO. 184.002780, EXPIRES: 04/30/2013 DOES HEREBY CERTIFY THAT THIS PLAT HAS BEEN PREPARED USING PREVIOUS SURVEY DATA MEASURED AUGUST 7, 2012 UNDER THE DIRECTION OF AN ILLINOIS PROFESSIONAL LAND SURVEYOR FOR THE PROPERTY DESCRIBED IN THE CAPTION ABOVE.

CHICAGO, JANUARY 17, A.D. 2013
NATIONAL SURVEY SERVICE, INC.

BY: Michael D. Raimondi
PRESIDENT

ATTEST:
ASSISTANT SECRETARY

NATIONAL SURVEY SERVICE, INC. CORPORATE SEAL CHICAGO, IL.

PREPARED FOR: ADVOCATE HEALTH CARE
2025 WINDSOR DR., OAK BROOK, IL, 60523-1586

CDOT# 29-44-12-3588

JAN 24, 2013

© NATIONAL SURVEY SERVICE, INC.
2013 "ALL RIGHTS RESERVED"

SURVEY NO. N-128948 VACATION
THIS INSTRUMENT PREPARED BY:

DATE: JAN 17, 2013

NATIONAL SURVEY SERVICE, INC.
PROFESSIONAL LAND SURVEYORS
30 S. MICHIGAN AVENUE, SUITE 200 CHICAGO, ILLINOIS 60603
TEL: 312-630-9480 FAX: 312-630-9484

LAND PROJECTS 2009/N128948/8948-EXHIBIT.DWG CD-26